Appendix O
Hazardous Materials

Inglewood Basketball and Entertainment Center Project Investigations

28 June 2019

MEMORANDUM

To: Chris Holmquist (Murphy's Bowl LLC)

From: James Yoon, P.E. (EKI Environment & Water, Inc.)

Subject: Inglewood Basketball and Entertainment Center Project Investigations (EKI B71091.00)

In accordance with the Agreement between EKI Environment & Water, Inc. (formerly known as Erler & Kalinowski, Inc.; "EKI") and Murphy's Bowl LLC ("MB"), dated 31 August 2017, EKI has prepared this Technical Memorandum summarizing information for the Inglewood Basketball and Entertainment Center Project ("IBEC Project") site located in Inglewood, California, which includes 43 parcels in the Event Area encompassing 16.75 acres, 5 parcels in the East Side encompassing 5.12 acres, and 27 parcels in the West Side, encompassing 5.36 acres (the "subject property"). The location of the subject property is shown on Figure 1.

The West Side and East Side portions of the subject property are occupied by vacant land owned by the City of Inglewood or City of Inglewood Successor Agency. The majority of the Event Area portion of the subject property is occupied by vacant land owned by the City of Inglewood or City of Inglewood Successor Agency, however, 12 parcels in the Event Area are owned by non-City entities and include existing commercial properties.

The conclusions and recommendations presented herein are our professional opinion and are not a warranty or guaranty as to the presence, absence, or extent of contamination at the subject property or of releases from or near the subject property. The facts presented herein are based on available information obtained by EKI staff and represent existing conditions at the subject property at the time the information was collected.

1.1 Scope of Services

EKI performed the following tasks as part of this assessment:

- Reviewed the physical setting and current land use information for the subject property and surrounding area (see Section 1.2.1);
- Reviewed available historical land use information for the subject property and surrounding area (see Section 1.3), including available topographic maps, aerial photos, Sanborn fire insurance maps, and city directories for the subject property and surrounding area;

- Conducted a site visit and visual observation of subject property areas and surrounding off-site areas on 24 October 2017 (see Section 1.4);
- Reviewed information provided by MB, including chain-of-title documentation (see Section 1.5);
- Reviewed a regulatory agency database report for the subject property and surrounding area provided by Environmental Data Resources, Inc. ("EDR"), dated 5 September 2017 ("2017 EDR Report"; see Section 1.6);
- Where available, reviewed publicly available files for the subject property obtained from the RWQCB, the State Water Resources Control Board ("SWRCB") GeoTracker database, the California Department of Toxic Substances Control ("DTSC"), the EnviroStor database, the Los Angeles County Fire Department Public Health Investigation ("LACPHI"), the Sanitation Districts of Los Angeles County ("LACSD"), the Los Angeles County Department of Public Works ("LADPW"), and the South Coast Air Quality Management District ("SCAQMD") (see Section 1.7); and
- Conducted limited soil sampling in the Event Area and East Side of the subject property (see Section 2).

1.2 Subject Property Setting and Current Ownership

The subject property includes 75 parcels in the City of Inglewood, including 43 parcels in the Event Area encompassing 16.75 acres, 5 parcels in the East Side encompassing 5.12 acres, and 27 parcels in the West Side, encompassing 5.36 acres All portions of the subject property are located south of West Century Boulevard; the West Side of the subject property is located west of South Prairie Avenue, and the Event Area and East Side are located east of South Prairie Avenue. The location of the subject property is shown on Figures 1 and 2. The approximate boundaries of the subject property were estimated during site reconnaissance using available site maps and information provided by MB, and are shown on Figure 2.

1.2.1 Current Use of the Subject Property and the Surrounding Area

EKI staff visually observed the subject property and surrounding areas during a site visit on 24 October 2017, as discussed in Section 1.4. The subject property and identified nearby properties with known chemical releases are shown on Figure 2. The majority of the Event Area portion of the subject property is occupied by vacant land owned by the City of Inglewood or City of Inglewood Successor Agency, however, 12 parcels in the Event Area are owned by non-City entities and include existing commercial properties. The West Side and East Side of the subject property are currently vacant, unpaved lots.

The land uses surrounding the subject property are a mixture of commercial, industrial, and residential properties and include manufacturing facilities, vehicle fueling and service stations, hotels, restaurants, and both single- and multi-family residential properties, as discussed in Section 1.4.2.

1.2.2 Physical Setting

According to the "GeoCheck® - Physical Setting Source Addendum" section of the 2017 EDR Report, the subject property is located at approximately 89 feet above mean sea level ("msl") with a general topographical gradient downward toward the south-southwest (see Attachment A). Based on a review of the United States Geological Survey ("USGS") 7.5-Minute Series Topographic Map, Inglewood Quadrangle, dated 1981 (see Attachment A), the local topographic gradient at the subject property is generally towards the south-southwest.

Subsurface environmental investigations have been conducted on adjoining properties, including installation and sampling of groundwater monitoring wells. The information on local geology and hydrology discussed below is based on information from previous investigations conducted at the subject property and adjoining properties by EKI and others.

1.2.2.1 Geology

According to *Bulletin No. 104 Planned Utilization of the Ground Water Basins of the Coastal Plain of Los Angeles County* ("Bulletin No. 104") prepared by the California Department of Water Resources ("DWR") in 1961 (DWR, 1961), the subject property is located within the Rosecrans Hills physiographic region of Los Angeles County, in the West Coast Basin portion of the Coastal Plain region of Southern California. The shallow sediments that underlie the subject property consist of the Pleistocene Lakewood Formation. Regionally, these sediments comprise sand, silt, silty sand, and sandy clay with occasional gravel lenses. The San Pedro Formation unconformably underlies the Lakewood Formation and generally consists of partially consolidated gravel, sand, silt, and clay (DWR, 1961).

1.2.2.2 Hydrogeology

According to Appendix A of Bulletin No. 104, the West Coast Basin, in which the subject property is located, encompasses the area west and southwest of the Newport-Inglewood uplift to Santa Monica Bay, to the drainage divined on the Palos Verdes Hills, to San Pedro Bay, from the Ballona Escarpment and Baldwin Hills on the northwest to the Los Angeles-Orange County line to the southeast. Water-bearing sediments in the West Coast Basin generally range in age from Recent to Pleistocene, with some fresh water occurring in the underlying Pliocene sediments (DWR, 1961).

The hydrostratigraphy of the West Coast Basin consists of several individual aquifer zones, which have been grouped into three or four aquifer systems by various investigators, as follows, with increasing depth (Reichard et al., 2003):

- the Recent,
- the Lakewood,
- the Upper San Pedro, and
- the Lower San Pedro.

Geologic maps of the region show that the Recent deposits are not present in the vicinity of the Property (Jennings, 1962), and that the Lakewood Formation is the surficial, first unit present below the Property. The Lakewood Formation includes, with increasing depth, the Exposition, Artesia, Gardena, and Gage aquifers. The sediments that make up the Lakewood Formation are unconsolidated to semi-consolidated deposits consisting of a mixture of sand, silty sands, sandy silts, and sands with some gravel towards the base. The Exposition and Artesia aquifers are contemporaneous and fluvial in origin. The Gage and Gardena aquifers are contemporaneous deposits of fluvial to shallow water origin. The San Pedro Formation is present in portions of the West Coast Basin, and thickens along the Inglewood Syncline from 400 feet near Ballona Gap to over 1,000 feet in Dominguez Gap and contains the Lynwood and Silverado aquifers, and reaches a maximum depth of approximately 1,200 feet below msl in Dominguez Gap. The Silverado aquifer is the most productive of the aquifers in the San Pedro Formation and in the West Coast Basin as a whole, reportedly providing 80 to 90 percent of the total water extracted from the basin annually (DWR, 2003).

In the vicinity of the subject property, the stratigraphically higher Exposition and Artesia aquifers are reported to be absent (DWR, 1961). Collectively, in the vicinity of the subject property, the Gardena and Gage aquifers extend from the ground surface to approximately 150 to 250 feet bgs (EKI, 2008a). However, the groundwater beneath the subject property is relatively deep, i.e., at depths of approximately 100 feet bgs or deeper, and is not used as a source of drinking water (EKI, 2008b).

Subject property geologic and hydrogeologic conditions are complicated by the presence of geologic structures and fault zones on or in the vicinity of the subject property. Published historical records suggest that a fault zone may cross on or near the subject property.

Groundwater flow direction on all three portions of the subject property is unknown, however, on the western portion of the former Hollywood Park Racetrack and Casino property, north of the Event Area and East Side of the subject property, the groundwater flow direction was generally towards the northeast, and groundwater was encountered at depths of approximately 92.5 to 120 feet bgs (EKI, 2009). The groundwater flow direction at the Former Unocal Station 5050 property at 4000 West Century Boulevard, which adjoins the West Side of the subject property, was also determined to be to the northeast.

1.3 Historical Uses of the Subject Property and Adjoining and Nearby Properties

EKI obtained from Environmental Data Resources, Inc. (“EDR”) the following historical land use information for the subject property:

- Historical USGS topographic maps for selected years from 1896 to 2012;
- Historical aerial photographs for selected years from 1923 to 2012; and
- Historical city directory information for selected years from 1946 through 2014.

Sanborn fire insurance maps for the subject property are not available, according to EDR. EKI also viewed aerial photographs (for selected years from 2013 to 2016) online via Google Earth. Copies of the historical information provided by EDR showing the approximate subject property are included in Attachment A.

Below is a summary of the historical land uses of the subject property and adjoining properties based on historical information readily available to EKI. The historical land use discussion is broken out into the various sections or sub-areas of the subject property.

The historical USGS topographic map dated 1896 depicts the subject property area generally as undeveloped. West Century Boulevard and South Prairie Avenue, however, are depicted on the map adjacent to the subject property. The City of Inglewood is depicted several miles northwest of the subject property. Land use information for the time period between approximately 1900 and 1920 is not readily available, however, land uses of the subject property during this time period are likely scattered rural residential with possible small-scale agriculture on the vacant parcels.

1.3.1 West Side North ("WSN Area")

1923	WSN Area and adjoining areas to the east, west, and south are vacant. West 101st Street is noted along the southern boundary. Rural residential development is noted north of West Century Boulevard.
1928-1938	WSN Area is in single-family residential land use. Adjoining properties to the west and south are also in residential use. Adjoining property to the east (present-day commercial/ retail) remains vacant.
1947-1952	WSN Area remains residential. Adjoining property to the east apparently developed as a trailer/mobile home park.
1963	WSN Area remains residential – one apparent new motel/apartment building noted (possibly Mardi Gras Motel at 4026 West Century Blvd). Adjoining property to the east is developed as a gasoline service station (former Union Oil at 4000 West Century Boulevard; see Figure 2).
1977-1983	WSN Area remains residential; however, several parcels along West Century Boulevard appear to be converted to commercial/retail. According to City Directory information, "Rattay Printery" and "Century Press" occupied 4020 West Century Boulevard from the 1940s through 2010 (see Figure 2). Adjoining property to east remains a gasoline service station with several additional apparent retail buildings to the south. According to City Directory information, these adjoining buildings were occupied by "Gallup Cleaners" in 1954, "Sav-On Cleaners in 1970", "Damon's Cleaners" in 1975, and "Launderland" and "Coin Laundry" from 1975 to 2000 (see Figure 2).
1989-1994	West portion of WSN Area remains single-family residential; western portion appears to be a mix of apartments and commercial/retail. Adjoining property

	to east remains unchanged with exception of gasoline service station which appears to be demolished. The Union Oil service station reportedly operated between approximately 1970 and 1990.
2005-2013	West portion of WSN Area is vacant; residences have been demolished. East portion of WSN Area remains unchanged and developed as before; however, the buildings look vacant and unused by 2012. New building is constructed in place of former gas station building (former Taco Bell building).
2013-present day	WSN Area is completely vacant and a dirt lot by August 2013; and remains unchanged through present-day.

1.3.2 West Side South ("WSS Area")

1923	WSS Area is vacant with the exception of a small shed located in the central portion of the area, which may be a well pump house. Adjoining properties to the north and west are vacant; properties to the south and east are rural residential.
1928-1938	Single-family residential development is noted in the western two-thirds of the WSS Area. The eastern one-third remains vacant. Additional residential development is noted on adjoining properties.
1947-1952	By 1947, the WSS Area is fully developed with residences. The eastern one-third nearest South Prairie Avenue is now developed with a mobile home/trailer park (Winter Garden Trailer Park at 10117 South Prairie Avenue), according to City Directory information). Surrounding land uses remain predominantly residential.
1963-1994	WSS Area land use remains unchanged during this time period (residential and trailer park). Additional multi-family residential development, e.g., apartments or hotels, is noted east of the WSS Area across South Prairie Avenue.
2002	WSS Area, including the trailer park, is vacant and a dirt lot, with the exception of several remaining residential properties in the north-central portion of the WSS Area along W 101st Street. These remaining units are demolished by 2005.
2005 to present-day	The WSS Area remains a vacant dirt lot. In 2016, the former trailer park area appears to be used as a contractor staging yard, e.g., metals cargo containers, soil and rock piles, equipment, vehicle and materials storage.

1.3.3 Event Area North ("EAN Area")

1923	EAN Area is mixed single-family residential and vacant parcels. Some small-scale agriculture (i.e., orchards) are noted on the vacant parcels. Adjoining properties are also single-family residential with some small-scale agriculture.
1928-1947	EAN Area remains in residential land use, with possible apartment development in the eastern portion of the EAN Area along West Century

	Boulevard by 1947. Adjoining properties remain residential. The former Hollywood Park racetrack and parking area north of the EAN Area across W Century Boulevard is developed by 1938.
1952	EAN Area remains in residential land use with an apparent mobile home/trailer park (Edmunds Trailer Park) noted at 3930 Century Blvd (see Figure 2) , and an apparent gasoline service station noted on the present-day Church's Chicken parcel at 10004 South Prairie Avenue (also 3950 Century Blvd). According to City Directory information, a gasoline service station is reported at this parcel between 1950 and 1970 (see Figure 2). Surrounding properties are a mix of single-family residential and mobile home/ trailer parks.
1963	EAN Area along W Century Boulevard is converted to apartments and/or hotels, as are the parcels along 102nd Street along the southern side of the EAN Area. The gasoline service station remains at the intersection of South Prairie Avenue and W Century Boulevard (Ralph Bantner/Chevron/Hollypark service station at 10004 South Prairie Avenue). Adjoining properties to the east and south are also being converted to apartments and/or hotels (i.e., present-day Airport Parkview Hotel at 3900 West Century Boulevard; see Figure 2).
1977-1994	Land uses of the EAN Area remain relatively unchanged and are predominantly apartments and/or hotels (i.e., Turf and Sky Apartment/Hotel at 3940 West Century Boulevard) with possible smaller commercial. The gasoline service station at 10004 South Prairie Avenue was demolished by 1977, with new development of the present-day Church's Chicken building. The 3915 W 102nd parcel (see Figure 2) is a vacant dirt lot by 1977 but was re-developed by 1994 (see below). Single-family residential is predominant along South Prairie Avenue in the western portion of the EAN Area (10020-10116 South Prairie Avenue). Adjoining land uses to the east and south remain a mix of single-family residential and apartments/hotels. The present-day Century Industrial Center to the adjoining east of the EAN Area at 3800 West Century Boulevard was constructed by 1989.
2002	By 2002, the eastern and southern portions of the EAN Area are demolished and vacant, with a trailer park, apartment/hotel (Rodeway Inn), and Church's Chicken structures remaining. The 3915 W 102nd parcel was re-developed by 1994, and is reported to have been occupied by offices associated with shipping and distribution companies, investment firms, and possible small warehouses. The single-family residential parcels at 10020-10116 South Prairie Avenue are vacant dirt lots by 2002. The adjoining properties to the south across W 102nd Street remain a mix of apartments/hotels and single-family residential.
2005 to present day	By 2005, the only developments remaining in the EAN Area are the hotel at 3940 West Century Boulevard (Rodeway Inn), Church's Chicken at 3950 West

	Century Boulevard, and the commercial building at 3915 W 102nd Street (see Figure 2). The remainder of the EAN Area is vacant dirt lots.

1.3.4 Event Area South ("EAS Area")

1923	EAS Area is mixed single-family residential and vacant parcels. Adjoining properties to the east and south are also single-family residential. Properties to the north and west area vacant and in possible agricultural use.
1928-1952	EAS Area and adjoining properties remain predominantly single-family residential.
1963	EAS Area land use remains relatively unchanged (single-family residential), however, one parcel at 3940 W 102nd Street has been redeveloped into an apartment building. Adjoining land uses are being redeveloped to apartment buildings.
1977-2012	EAS Area land use is predominantly multi-family residential (apartments), with the exception of the parcels along South Prairie Avenue (10200-10226) that remain single-family residential. The 10211 South Prairie Avenue parcel (see Figure 2), however, during this time period appears to be used for businesses, including an iron works business (1946-1960) and a restaurant (1970-1995), according to City Directory information. The off-Site property to the east across South Prairie Avenue at 10225 South Prairie Avenue (see Figure 2) has been used for automobile repair since approximately 1975. The adjoining property at 10300 South Prairie Avenue (see Figure 2) is currently a dry cleaner "Zsack Cleaners", and may have been used for dry cleaning in the past.
2013 to present-day	By 2012 and 2013, the majority of the apartment buildings along W 102nd Street have been demolished and are vacant lots and/or appear abandoned. By 2014, the EAS Area is a vacant lot with the exception of the parcels at 3838 West 102nd Street (commercial building) and 3 or 4 parcels along South Prairie Avenue which remain developed.

1.3.5 East Side North ("ESN Area")

1923-1938	ESN Area is mixed single-family residential and vacant parcels. Some small-scale agriculture and orchards are apparent on the parcels. Adjoining properties to the east, west, and south are also a mix of single-family residential and small-scale agriculture. The property to the north across West Century Boulevard is in large-scale agricultural use, e.g., row crops. By 1938, the former Hollywood Race Track is noted to the north.
1947	Several parcels of the ESN Area are mobile home or trailer parks. The other parcels remain single-family residential. Surrounding land uses to the east, west, and south remain predominantly single-family residential.
1952	The entire ESN Area is made up of several mobile home or trailer parks. Properties to the east and west along W Century Boulevard also appear to be

	trailer parks. Properties to the south along 102nd Street remain single-family residential.
1963	The ESN Area remains unchanged and is occupied predominantly by trailer parks. City Directory information indicates a grocery and electrical service business on the parcels during the 1950s and 1960s. Properties to the east and west appear to be a mix of trailer parks and businesses. Properties to the south along 102nd Street appear to be converting to apartments.
1977-1981	The entire ESN Area is redeveloped into apartments and/or hotel. Surrounding land uses remain trailer parks (west), a motel (east), and residential/apartments (south). The former Hollywood Park Race Track parking lot remains north of West Century Boulevard.
1989	The entire ESN Area is vacant and a dirt lot. The apartment/motel on the parcel was demolished sometime between 1981 and 1989. The present-day UPS facility to the east is constructed and freight/distribution warehouse have been constructed to the west of the parcel. Properties to the south along 102nd Street remain a mix of single-family residential and apartments.
1989 to present-day	The entire ESN Area remains a vacant, dirt lot. Land uses to the east and west remain predominantly distribution/warehouse oriented. In the 1990s, according to City Directory information, uses to the adjoining west of the parcel included: Warner Chemical Mfg; TI Thermal Plastics Mfg; carpentry; and machining. Properties to the south remain residential.

1.3.6 East Side South ("ESS Area")

1923-1952	The ESS Area is a mix of single-family residential and small-scale agriculture. By 1947, the center parcel (3703 102nd Street) appears to be part of a trailer park that extends north to West Century Boulevard. Surrounding properties are also in similar single-family residential land use.
1963	The central portion of the ESS Area remains part of the trailer park that extends north to West Century Boulevard. The eastern portion appears to be converted to apartments. The western portion remains single-family residential. Surrounding properties appear to be converting to apartment use.
1977	The entire ESS Area appears to be developed into residential apartments. Additional apartments are noted off-site to the southwest.
1989	The eastern two-thirds of the ESS Area remain in apartment use. The western one-thirds of the ESS Area is a vacant dirt lot. The present-day UPS facility is noted directly east of the site.
1994 to present-day	The entire ESS Area is a vacant dirt lot. Properties to the south are a mixed of single-family residential and apartments.

1.3.7 Summary of Historical Uses of Adjoining and Nearby Properties

The property to the north of the Event Area and the East Side of the subject property is the former Hollywood Racetrack and Casino property formerly used for agricultural uses prior to development with a horse racetrack, grandstand building, casino, stables, equine hospital, hotel, and other commercial buildings associated with the horse racetrack operations, as described in additional detail in Section 1.7.2.1.

Historical commercial or industrial business operations on adjoining or nearby properties may have involved the use of a wide variety of chemicals, including petroleum hydrocarbons, lubricants, refrigerants, solvents, metals, or other chemicals. Nearby property uses have included oil field operations, dry cleaning, vehicle maintenance and repair, vehicle fueling, metalworking, manufacturing, supermarkets, and other activities.

1.4 Results of Subject Property Site Visit and Visual Observation

On 24 October 2017, Zachary Salin of EKI conducted a site visit and visual observation of the subject property. EKI also observed surrounding properties from the subject property and from adjoining publicly accessible areas. Observations of the subject property and adjoining areas are discussed below. Selected photographs taken during the site visit are presented in Attachment B.

1.4.1 Observation of the Subject Property

The West Side of the subject property is located on the western side of South Prairie Avenue and south of West Century Boulevard, and is currently vacant land. The East Side of the subject property is located between South Doty Avenue and South Yukon Avenue south of West Century Boulevard, and is currently vacant land.

The west side of the EAN Area contains a Church's Chicken fast food restaurant and the Rodeway Inn & Suites hotel, corresponding to the businesses described in Section 1.3.3 above. The eastern side of the EAN Area is currently used a staging area for building materials for a public roadway improvement project on West Century Boulevard. This portion of the EAN Area is occupied by construction trailers and stockpiles of materials including piping, road safety signs, gravel, and other imported fill material.

The central portion of the EAN Area is occupied by a commercial property that EKI did not have access to during the site visit. Based on available public records, the building is occupied by offices for Sugarfina, a candy retailer, and offices for an auto detailing supply company. The building may be used for storage of materials, including auto detailing products.

The majority of the EAS Area is vacant land owned by the City. On the western side of the EAS area along South Prairie Avenue are residential properties at 10204 and 10226 South Prairie Avenue and a catering company at 10212 South Prairie Avenue. Near the center of the EAS

Area is a commercial property at 3838 West 102nd Street, identified as Hollywood Aerial Arts, an athletics facility. The property appeared to be for lease at the time of EKI's site visit. The vacant lot on the eastern side of the EAS Area contained several small soil stockpiles and garbage at the time of EKI's site visit.

1.4.2 Surrounding Land Uses

The area surrounding the subject property currently has commercial and residential land uses. The subject property is adjoined to the north by the former Hollywood Park Racetrack and Casino property, which is currently undergoing redevelopment. Surrounding properties are described below. Locations of identified nearby properties with chemical releases are shown on Figure 2.

1.4.2.1 West Side

Properties around the West Side of the subject property include hotel/residential properties to the west and south. Across West 102nd Street to the southeast is a church property, and the northeastern side of the West Side of the subject property adjoins a liquor store, laundromat, and fast food restaurant. Properties to the north across West Century Boulevard include a gas station, fast food restaurant, hotel, vacant lot, and auto repair facility.

1.4.2.2 Event Area

Properties around the Event Area of the subject property include a hotel and a storage company adjoining the EAN Area to the north and offices/warehouses adjoining the EAN Area to the east. A commercial building possibly used for offices or warehouses adjoins the EAS Area to the east, and the EAS Area adjoins residential properties, a school, and a church to the south. Along South Prairie Avenue to the south is a reported dry cleaning business and sign company.

The former Hollywood Park Racetrack and Casino property is located across West Century Boulevard to the north of the EAN Area.

1.4.2.3 East Side

Properties around the East Side of the subject property include commercial buildings to the east, reportedly occupied by a window covering store and a fish store. A UPS distribution center or depot adjoins the East Side of the subject property to the east, and residential properties are located across West 102nd Street to the south.

The former Hollywood Park Racetrack and Casino property is located across West Century Boulevard to the north of the East Side of the subject property.

1.5 Summary of Information Provided by MB

Chain-of-title information was provided by MB to EKI, these documents are assembled in Attachment C. The available chain-of-title information reviewed by EKI includes property transaction information for subject property parcels, and supports the primarily residential land uses for the subject property described in Section 1.3 above.

1.6 Results of EDR Database Search

To assist in the identification of conditions indicative of releases and threatened releases of hazardous substances on, at, in, or to the subject property, i.e., contamination of soil or groundwater, EKI contracted with EDR to perform a search of available, selected federal, state, and local environmental regulatory agency databases. EDR performed a search for the subject property area and properties located within selected radii of the subject property. A copy of the resulting "radius map report" prepared by EDR, dated 5 September 2017, is provided in Attachment A. Refer to the EDR report for a complete list of the federal, state, and tribal databases searched.

1.6.1 Subject Property

The subject property is listed in three of the environmental databases searched by EDR. Information available from these databases includes the following:

- The property at 3900 102nd Street is listed as "Various City Properties" in the National Pollutant Discharge Elimination System ("NPDES") database for discharges associated with demolition and construction activities.
- The property at 3901 102nd Street is listed as "Well No. 6" in the SWRCB Enforcement Action ("ENF") and SWRCB Waste Discharge System ("WDS") databases, and appears to include a city-owned water supply or monitoring well.
- The property at 10220 South Prairie Avenue is listed as "E & M German Car Repair" in the 1990-1992 historical EDR auto databases. Based on other data sources reviewed by EKI, this address appears to be an error, and the auto repair facility is associated with the 10223 South Prairie Avenue property to the west.
- The property at 3901 West 102nd Street is listed as "Inglewood Redevelopment Agency" in the DTSC Hazardous Waste Manifest ("HAZNET") database, and reported disposal of 33 tons of asbestos-containing waste to a landfill.
- The property at 3822 West Century Boulevard is listed as "Omega Carpet & Uphl Stm Cleani" in the EDR historical cleaner database in 1992; dry cleaners often used solvents such as tetrachloroethene ("PCE") or trichloroethene ("TCE").
- The property at 3901 102nd Street is listed as "Well No. 1NA 2NA 4 & 6" in the Facility Index System ("FINDS") database as a water supply well or wells.

1.6.2 Surrounding Properties

Based on a review of the 2017 EDR Report (Attachment A), the following properties have reported chemical use and/or reported releases and are located upgradient or adjacent to the subject property location within a quarter mile. The pertinent information obtained from the 2017 EDR Report for these properties is summarized below.

- Former Hollywood Park Racetrack and Casino, 1050 South Prairie Avenue, immediately north of subject property across Century Boulevard: This property is a former horse racetrack and casino, currently under redevelopment as a mixed-use commercial/residential property. Portions of the property have used a variety of chemicals, including an auto repair shop, vehicle fueling, dry cleaner, wastewater treatment, and a veterinary hospital. Prior to horse racetrack use, the northeastern portion of the property was part of an oilfield, and total petroleum hydrocarbons ("TPH") compounds have been detected at the property. The chemical uses on this property are not known to have migrated to the subject property.
- LA Custom Finish Inc., 3738 West Century Boulevard, immediately west of East Side of subject property along Century Boulevard: This property is listed with use of unspecified solvent and organic mixtures, and appears to be a painting business.
- Coatings Composites, 10105 Doty Avenue, between Event Area and East Side of subject property: This property is listed as a hazardous waste generator of organic and inorganic chemicals, laboratory wastes, and solvents.
- Emmanuel Perfect Auto, 3742 West Century Boulevard, Suite 4, between Event Area and East Side of subject property: This property is listed as an automotive repair shop in 1995-1996, and could have used TPH-containing compounds and solvents.
- Corner Express, 3750 West Century Boulevard, between Event Area and East Side of subject property: This property is listed as a generator of oil-containing waste, possibly from automotive repair shop operations.
- Imagine Logistics Inc., 3734 West Century Boulevard, Suite 7, between Event Area and East Side of subject property: This property is listed as a generator of organic chemicals, the property use is not listed.
- Sport Tees Inc./Custom Made T's Inc./Miracle Method of the US, 3732 West Century Boulevard, between Event Area and East Side of subject property: This property is listed as a generator of organic chemicals, acids, hydrocarbon solvents, and organic solvents, and is listed as a laundry/dry cleaner.
- Diversified Analytical Service, 3732 West Century Boulevard, Unit 3, between Event Area and East Side of subject property: This property is listed as a generator of aqueous anionic solution, organic solids, contaminated soil from site cleanup, liquids with metals, and oil-water separation sludge.

- Service Station 5050/Lees Union/Unocal Corp SS 5050, 4000 West Century Boulevard, adjoins northeastern side of the West Side of subject property at southwestern corner of South Prairie Avenue and Century Boulevard: This property is a former vehicle fueling and service station with underground storage tanks ("USTs") and is currently occupied by a fast food restaurant. TPH and benzene, toluene, ethylbenzene, and xylenes ("BTEX") were detected in groundwater samples from 1993 to 1996, when the monitoring wells were destroyed and the case was closed by the RWQCB. Residual TPH in groundwater from this site is migrating to the northeast. When last monitored in 1996, concentrations of residual fuel-related compounds in groundwater on the subject property were low and the RWQCB closed the site.
- Chevron Station No 206907, 4015 West Century Boulevard, north of West Side of subject property at northwestern corner of South Prairie Avenue and Century Boulevard: the site is a current vehicle fueling and service station with USTs, and the site is shared with a fast food restaurant. Two USTs were installed in 1998 at the site: a 15,000-gallon gasoline UST and a 20,000-gallon gasoline UST. The available records do not list releases to the subsurface, and no soil or groundwater data are available for this site.
- Dukes Automotive Service/Budget Auto Enterprise/E & M German Car Repair/GES Auto Parts, 10223 South Prairie Avenue, approximately 250 feet south of the West Side of the subject property and across South Prairie Avenue from the Event Area: this site is an auto repair shop with records dating from 1969 to the present. In 1988, the site contained one 2,000-gallon UST and two 4,000-gallon USTs for storage of "product", the construction and installation dates of these USTs is unknown, and it is not known if these USTs remain on the property. The available records do not indicate releases to the subsurface, and no soil or groundwater data are available for this site.
- Auto Performance Team Corp, 10305 South Prairie Avenue, 130 feet southwest of the Event Area: this site is listed as an auto repair shop from 2006 to 2014, and was observed to be an auto repair shop during the site visit on 24 October 2017.
- Milner H W, 10324 South Prairie Avenue/10396 South Prairie Avenue, approximately 90/320 feet south of the Event Area: these addresses listed for the same property listed as a historical gasoline and oil service station in 1927 and 1940, no other records indicating property use are available.
- Rockview Dairy Facility/Mins Dairy, 10411 South Prairie Avenue, 490 feet south of the Event Area: this property is listed as a convenience store from 1988 to 1996, and was part of a RWQCB cleanup site from 1993 to 1997. USTs were reportedly removed from the site. GeoTracker lists the soil impacted by gasoline, and the site was closed in 1997.
- Mirage Cleaners/Bob & Mercys Cleaners & Laundry, 10412 South Prairie Avenue, 490 feet south of the Event Area: this property is listed as a dry cleaner or laundry from 1971 to 2006, and reportedly handled PCE. The site no longer appears to be a cleaner or laundry.

- Yard Auto Repair/Smart Auto Repair, 10421 South Prairie Avenue, 490 feet south of the West Side of the subject property: this site is listed as an auto repair facility from 1987 to 2005, and appeared to be a block with three to four connected auto repair shops.
- New Way Automatic Laundry, 10424 South Prairie Avenue, 430 feet south of the Event Area: this site is listed as a historical laundry or dry cleaner in 1964.
- G & A Auto Repair, 10427 South Prairie Avenue, 450 feet south of the Event Area: this site is listed as an auto repair facility from 1990 to 2014.
- Whelen Elementary School Expansion, 104th/105th Street, 420 feet south of the West Side of the subject property: this school site is listed in the DTSC database, with reported investigation of lead-based paint from demolished residential buildings conducted from 1999 to 2006. The buildings reportedly were built in the 1950s. The lead concentrations in soil were below the DTSC screening level of 255 milligrams per kilogram ("mg/kg"), and the site was closed by the DTSC.
- Universal Transmission/Pro Tires/Hollypark Auto Repair Shop/AAMES Radiator & AC/Sal Transmission/Elite Auto Center/Precision Autowerkz, 1201 South Prairie Avenue, 500 feet north of West Side of subject property: this site is listed as an auto repair facility from 1940 to 2014. 1203 and 1205 South Prairie Avenue have entries for Ralph's Automotive Service and Tri-State Gasoline, and appear to be for the same strip mall property containing multiple auto repair facilities.
- Century Discount Tire/Universal Auto Service/American Automotive Centers/Dr Carfix Inc, 4055 West Century Boulevard, immediately north of the West Side of the subject property across West Century Boulevard: this site is listed as an auto repair facility from 1988 to 2014.
- J & E Bugwagon/Advanced Auto Repair, 4101 West Century Boulevard, 330 feet west of the West Side of the subject property: this site is listed as an auto repair facility from 1988 to 2014.
- Sparkling Cleaners, 4102 West Century Boulevard, 330 feet west of the West Side of the subject property: this site is listed as a historic laundry or dry cleaner in 1964, but no current laundry or dry cleaning facility appears to be present at this property.
- All N Gears/Astro Automotive Service, 4110 West Century Boulevard, 420 feet west of the West Side of the subject property: this site is listed as an auto repair facility from 1986 to 2014.
- ARCO Station #9645/Former Thrifty Oil #251, 4130 West Century Boulevard, 690 feet west of the West Side of the subject property: this site is listed with six USTs: one 8,000-gallon UST for gasoline, one 15,000-gallon UST for gasoline, one 10,000-gallon UST for gasoline, one 6,000-gallon UST for gasoline, one 280-gallon UST for waste oil, and one UST of unknown capacity for waste oil. A different listing of USTs from a different database indicates the site had five USTs: three 12,000-gallon USTs for gasoline, one 15,000-gallon UST for gasoline, and one UST of unknown size and use. The

site is also listed with a leaking UST case currently under regulatory oversight, and as a small quantity hazardous waste generator. The site disposed of aqueous solution with less than 10% organics, organic solids, waste oil, and oil/ water separation sludge. TPH, BTEX, and methyl tertiary butyl ether ("MTBE") were detected in soil samples collected during UST removal activities, and approximately 900 cubic yards of soil were excavated and removed. Groundwater has not been sampled at this site.

- Emery (former Menlo) World Wide, 3600 West Century Boulevard, 360 feet east of the East Side of the subject property: the site has recorded UST use. One 10,000-gallon gasoline UST was removed in July 2002. A 20,000-gallon diesel UST remains at the site and was permitted and in use as of 2007. Diesel fuel was detected in soil samples collected from the surface to 30 feet bgs near the existing diesel UST in 1994. Groundwater at the site has reportedly not been investigated. Diesel fuel in soil at depths of up to 40-50 feet below ground surface were observed in later investigations. The RWQCB closed the case in 2015 after concurring with additional investigations by the responsible party showing groundwater was not affected by releases from the site.

Chemical uses and wastes generated at these properties as identified in the EDR Radius Map Report include: halogenated solvents and hydrocarbon solvents. Based on the property names and suspected uses, fuels, oils, and lubricants would be expected to have been used at some of these properties. Based on the proximity to the subject property and former chemical uses, chemical releases on these surrounding properties, if any have occurred, may have the potential to migrate to the subject property. However, based on available agency records, no known releases likely to migrate to the subject property are currently identified at the surrounding properties listed in this section above. The results of the file reviews are discussed in Section 1.7.2.

1.7 Regulatory and Public Agency Contacts and Results of File Reviews

In addition to the EDR database review, for the subject property and for nearby properties selected from those listed in Section 2.8.2, EKI staff requested information from the following local and state environmental regulatory agencies:

- RWQCB,
- SWRCB GeoTracker database,
- DTSC,
- DOGGR,
- EnviroStor database,
- LACPHI,[1]

[1] The LACPHI provides Los Angeles County Fire Department files for public review.

- SCAQMD,
- LADPW, and
- LACSD.

Information obtained during the additional file reviews is included in Attachment D and summarized below.

1.7.1 Subject Property

EKI submitted requests to each of the agencies listed above for available files for the subject property. Results were provided for subject property address at 3901 West 102nd Street, as described below.

The City of Inglewood Water Well No. 6 is located in a vacant lot at 3901 West 102nd Street, which is located in the EAN Area, and appears to provide potable water. The City of Inglewood had a National Pollutant Discharge Elimination System ("NPDES") permit to discharge water produced by the well to a storm drain, ultimately discharging to the Dominguez Channel. The NPDES permit covering the well was terminated in 2017, due to separate coverage under a Municipal Separate Storm Sewer System permit. The available documents do not describe any releases or discharges from the water well location that would affect soil, soil gas, or groundwater at the subject property.

1.7.2 Nearby Properties

EKI submitted requests to selected regulatory agencies for available files for selected nearby properties. Information was obtained from agencies for the following nearby properties:

- Former Hollywood Park Racetrack and Casino at 1050 South Prairie Avenue
- Prairie Auto Center at 1201 South Prairie Avenue
- 10223 South Prairie Avenue
- Rockview Dairy at 10411 South Prairie Avenue

Pertinent information provided to EKI by the environmental agencies regarding known or possible chemical uses and releases on these nearby properties is summarized below.

1.7.2.1 Former Hollywood Park Racetrack and Casino at 1050 South Prairie Avenue

The former Hollywood Park Racetrack and Casino property is immediately north of the Event Area and East Side of the subject property to the north across West Century Boulevard, as shown on Figure 2.

EKI identified three areas of the former Hollywood Park Racetrack and Casino property where the results of Phase I and subsequent subsurface investigations indicated the presence of chemicals of concern in the subsurface potentially requiring additional assessment or remediation: the Former Dry Cleaning Area, the former Cypress Fee site groundwater plumes, and elevated methane in shallow soil gas at two locations on the property. Environmental findings for these areas are discussed in the Soil Management Plan prepared by EKI (EKI, 2007). Other areas investigated were found to warrant no additional assessment for ongoing commercial uses of these areas, as approved by the RWQCB. A summary report was submitted to the RWQCB that included a work plan for operation of a soil vapor extraction ("SVE") system to remediate residual PCE concentrations in the Former Dry Cleaning Area, which was approved by the RWQCB (EKI, 2006b; RWQCB, 2007).

In 2008, EKI installed four groundwater monitoring wells (HPLCMW-1 through HPLCMW-4) on the former Hollywood Park Racetrack and Casino property. The depths to groundwater on the western portion of the former Hollywood Park Racetrack and Casino property range from 92.5 to 120 feet bgs, as discussed in Section 1.2.2.2. The monitoring wells were sampled for four quarters, i.e., through 7 July 2009, and the results were submitted to the RWQCB (EKI, 2009). The groundwater flow directions on the former Hollywood Park Racetrack and Casino property appear highly variable: on the western portion of the former Hollywood Park Racetrack and Casino property groundwater flow is estimated to be towards the northeast, and it is towards the southwest to southeast on the eastern side of the former Hollywood Park Racetrack and Casino property. Low levels of fuel-related compounds were found to be migrating onto the southwestern portion of the former Hollywood Park Racetrack and Casino property, believed to be from the Unocal #5050 Service Station at 4000 West Century Boulevard. Low concentrations of perchlorate, below the California Maximum Contaminant Level ("MCL") of 0.006 milligrams per liter ("mg/L"), were detected in groundwater samples from all four of the wells. Nitrate as nitrogen was detected in groundwater samples from all four of the wells, at a maximum concentration of 16 mg/L, i.e., slightly above its MCL of 10 mg/L. Nitrite as nitrogen was detected at a maximum concentration of 1.1 mg/L, slightly above its MCL of 1 mg/L, in groundwater samples from only one of the four wells (HPLCMW-4). Monitoring results indicated that these compounds are likely associated with regional plumes resulting from former widespread agricultural land uses in surrounding areas. Following groundwater monitoring activities in the third quarter of 2009, these groundwater monitoring wells were destroyed during June 2014.

1.7.2.2 Prairie Auto Center at 1201 South Prairie Avenue

The Prairie Auto Center is located at 1201 South Prairie Avenue, 500 feet north of the West Side of the subject property. In 1987, the LADPW received an application for a 550-gallon double walled fiberglass tank was for vehicle waste oil. No spills or leaks for the property are reported in available agency files.

1.7.2.3 10223 South Prairie Avenue

E & M German Car Repair, located at 10223 South Prairie Avenue in the EAS Area, reportedly contained four 1,000-gallon steel USTs and two 2,000-gallon steel USTs. These USTs reportedly stored gasoline and were removed in 1987. Soil samples were reportedly collected below the tank inverts, and the LADPW closed the tanks in 1987. The soil sample results were not provided in the LADPW files, and no other soil samples are noted for this property.

1.7.2.4 Rockview Dairy at 10411 South Prairie Avenue

The Rockview Dairy property is located at 10411 South Prairie Avenue, 490 feet south of the West Side of the subject property. The LADPW shows records for two single-walled steel 6,000-gallon USTs installed in 1975 for storage of leaded gasoline removed in 1993. On 22 November 1993, there was an unauthorized release of unleaded gasoline from the tank to soil. There is no final confirmation of the USTs being removed or any remediation activities regarding the release. The RWQCB reported two 10,000-gallon gasoline USTs on the site removed on the same date in November 1993 – these are likely the same tanks, and the capacity was improperly reported. TPH as gasoline and BTEX were detected in soil samples collected from below the former tanks in 1995 from three boreholes at depths up to 50 feet bgs; the RWQCB did not require additional investigation or cleanup and the site was granted closure on 25 April 1997. The RWQCB files include a reference to three groundwater monitoring wells installed at the property to 85 feet bgs; however, no groundwater data was present in the files retrieved from the RWQCB, and the wells may be a reference to soil boreholes installed during investigation of the property in 1995.

2 RESULTS OF SHALLOW SOIL SAMPLING

At the request of Client, EKI implemented shallow soil sampling activities in selected portions of the Event Area and East Side portions of the subject property. The purpose for the sampling was to screen for the presence of TPH, volatile organic compounds ("VOCs"), metals, polynuclear aromatic hydrocarbons ("PAHs"), polychlorinated biphenyls ("PCBs"), pesticides, and herbicides in shallow soil.

2.1 Pre-Field Activities

Prior to commencement of field sampling activities, EKI performed the following tasks:

- Coordinated sampling schedule and access with Client and the current owner.
- Coordinated with a drilling sub-contractor to provide drilling and services, including preparation of a Work Authorization with the sub-contractor.
- Coordinated with the analytical laboratory regarding sample containers, delivery, and schedule.

- Retained a private utility locating company to screen for the presence of buried utilities in the planned drilling locations, and contacted Underground Services Alert, as required by law.

2.2 Collection of Soil Samples

On 11 and 13 October 2017, EKI advanced a total of 18 boreholes on the subject property using a hand auger to collect soil samples in nine sampling areas of City-owned portions of the Event Area and East Side; the areas are labeled PC-1 through PC-9 as shown on Figure 3. Generally, for each borehole, soil samples were collected from depths of 0 to 1 foot bgs and 4 to 5 feet bgs. Sampling at borehole PC-9A encountered refusal at approximately 3 feet bgs, and a sample was collected from depths of 2 to 3 feet bgs instead. For each sampling area, all soil samples collected from 0 to 1 foot bgs from the boreholes were field-composited into a single multi-increment soil sample, and all soil samples collected from 4 to 5 feet bgs were field-composited into a single multi-increment soil sample. In sampling region PC-9, located in the eastern portion of the EAS Area where soil stockpiles were observed on aerial photographs, EKI collected an additional composited soil sample from the stockpiles (PC-9-SP). The soil samples were placed in pre-cleaned glass jars provided by the analytical laboratory, labeled with a unique identification number, and placed in a chilled cooler for transport to Eurofins Calscience, Inc. in Garden Grove, California ("Calscience"). Calscience is a State-certified analytical laboratory. The analytical results for the soil samples are presented in Section 2.3 below.

In addition to samples collected from boreholes, EKI collected surface soil samples from 52 locations within the sampling areas for field screening using a field-portable x-ray fluorescence spectrometer ("FPXRF"). These samples were analyzed using United States Environmental Protection Agency ("U.S. EPA") Method 6200, which included calibration testing of the FPXRF during the sampling event and confirmatory analyses of seven samples by an analytical laboratory as part of quality assurance/quality control ("QA/QC") measures; these QA/QC results are presented in Tables 4 and 5.

2.3 Analytical Results for Soil Samples

The soil samples collected from boreholes in the Event Area and East Side as shown on Figure 3 and the composited stockpile soil sample PC-9-SP were analyzed by Calscience for the following constituents:

- Method 8015BM for gasoline-range TPH with U.S. EPA Method 5035 preparation;
- U.S. EPA Method 8015BM with silica gel extract for diesel- and oil-range TPH;
- U.S. EPA Method 8260B for VOCs and fuel oxygenates, with U.S. EPA Method 5035 preparation;
- U.S. EPA Method 6020 for California Title 22 metals and mercury;
- U.S. EPA Method 7199 for hexavalent chromium;

- U.S. EPA Method 8270C SIM for PAHs with U.S. EPA Method 3540C preparation;
- U.S. EPA Method 8082 for PCBs with U.S. EPA Method 3540C preparation;
- U.S. EPA Method 8081A for organochlorine pesticides with U.S. EPA Method 3545 preparation;
- U.S. EPA Method 8141A for organophosphorus pesticides with U.S. EPA Method 3545 preparation;
- U.S. EPA Method 8151A for chlorinated herbicides;
- ASTM Method D-2216 for moisture content.

The analytical results were compared to the U.S. EPA Regional Screening Levels ("RSLs") for residential and commercial/industrial land use (U.S. EPA, 2019), as modified by DTSC Human and Ecological Risk Office ("HERO") Note 3 (DTSC, 2019). These screening levels are referred to as the "HERO Note 3-modified RSLs".

The laboratory analytical results for TPH in soil samples are presented in Table 1. Diesel-range TPH was detected above the HERO Note 3-modified RSLs for commercial/industrial land use in one sample: the 0 to 1 foot bgs samples in sampling area PC-6 at 940 mg/kg. In addition, diesel- and motor oil-range TPH were detected above the HERO Note 3-modified RSLs for residential land use in three more samples: the 0 to 1 foot bgs samples in sampling areas PC-4 and PC-9, and the stockpile sample in area PC-9. Gasoline-range TPH was not detected above the HERO Note 3-modified RSL for residential land use. The diesel-range TPH detection above the HERO Note 3-modified RSL for commercial/industrial land use may require additional investigation and remediation if required by a regulatory agency.

The laboratory analytical results for metals (including hexavalent chromium and mercury) in soil samples are presented in Table 2. Hexavalent chromium was detected above the HERO Note 3-modified RSLs for residential land use and below the HERO Note 3-modified RSL for commercial/industrial land use in one sample, the 4 to 5 foot bgs sample from region PC-2, at a concentration of 0.490 mg/kg. The reporting limit for hexavalent chromium from the analytical laboratory is above the HERO Note 3-modified RSL for residential land use of 0.3 mg/kg, however, the method detection limit provided by the laboratory is lower than 0.3 mg/kg, and no estimated detections of hexavalent chromium between the reporting limit and the method detection limit are reported by the laboratory. Arsenic was not detected above the DTSC regional background arsenic concentration of 12 mg/kg (DTSC, 2008) in any of the soil samples analyzed by Calscience, and no other metals were detected above the respective HERO Note 3-modified RSLs for residential land use.

The FPXRF analytical results for arsenic and lead in soil samples are presented in Table 3. Arsenic was detected above the DTSC regional background arsenic concentration in one surface sample analyzed using FPXRF, at 12.1 mg/kg in sample PC-2X-1 in area PC-2 (DTSC, 2008). Lead was also detected above the HERO Note 3-modified RSL for residential land use of 80 mg/kg in

11 of the 52 soil samples analyzed using FPXRF, at concentrations up to 221 mg/kg in all areas except PC 6. Lead was not detected above the HERO Note 3-modified RSL for commercial/industrial land use. If shallow soil in the Event Area is expected to be moved or disposed off-site, soil containing lead at concentrations above 50 mg/kg would need to be analyzed using the Toxicity Characteristic Leaching Procedure ("TCLP") or Soluble Threshold Limit Concentration ("STLC") extraction methods to determine if the soil is a hazardous waste requiring special disposal procedures.

VOCs, PAHs, PCBs, organochlorine pesticides, organophosphorus pesticides, and chlorinated herbicides were not detected above the respective HERO Note 3-modified RSLs for residential land use and are not presented in tables. The laboratory reports for all analyses conducted by Calscience are presented in Attachment E.

3 SUMMARY OF FINDINGS AND OPINIONS

EKI's findings regarding conditions indicative of releases and threatened releases of hazardous substances on, at, in, or to the subject property are presented below.

3.1 West Side North

The WSN Area was initially developed in the 1920s to 1930s as single-family residential properties; prior to development, the area was likely used for agriculture. From approximately 1970 to 1990, a vehicle service station was operated on the adjoining property to the northeast at 4000 West Century Boulevard, with a known release of TPH and BTEX from fuel USTs on site. The reported groundwater flow direction at this site is to the northeast, and current impacts to the WSN are not likely. The adjoining properties to the northeast also include a known laundry or dry cleaning property which has operated since at least 1954, no releases have been identified at this property by environmental regulatory agencies, but given the proximity to the WSN Area, releases to soil or groundwater from this property may impact the WSN Area. Dry cleaning chemicals such as PCE or TCE, if present, could necessitate additional investigation, cleanup, and/or vapor mitigation for future development of commercial or residential buildings. EKI did not collect soil samples in the WSN Area during October 2017.

3.2 West Side South

The WSS Area was initially developed in the 1920s to 1930s as single-family residential properties; one portion of the WSS Area included a possible pump house. From approximately 2005 to the present, the eastern portion of the WSS Area has been used as a possible contractor staging yard with storage of building materials and equipment. If fuels, oils, paints, solvents, or other chemicals have been used or stored in this area, additional investigation may be appropriate; no records of chemical use or storage in the WSS Area were reviewed by EKI. EKI did not collect soil samples in the WSS Area during October 2017.

3.3 Event Area North

The EAN Area was predominantly occupied by single-family residential properties and vacant/agricultural land uses around 1923. A vehicle service station was developed in the northwestern corner of the EAN Area by 1952, and operated until the 1970s, when it was demolished and replaced – the corner is currently occupied by a fast food restaurant. A hotel was developed in the 1960s in the EAN Area immediately east of the former service station, and is still present on the subject property. The property at 3822 West Century in the northeastern corner of the EAN Area was identified as a historical cleaner in 1992, and may have used dry cleaning chemicals such as PCE or TCE. The central portion of the EAN Area contains an office/warehouse building and a City of Inglewood water supply well – the building has reportedly been used by an auto detailing company, and solvents or other cleaners may be used or stored at the building.

Most recently, the vacant eastern side of the EAN Area has been used for storage and staging of construction materials for a street improvement project. EKI sampled stockpiles of soil present in the eastern portion of the EAN Area for arsenic and lead using an FPXRF, as described above. Arsenic was not detected in the soil samples at concentrations above the applicable screening level, but lead was detected at concentrations above the residential screening level in surface samples. Possible sources of lead could include lead-based paint from buildings previously located in the EAN Area.

Properties to the east of the EAN Area include warehouse and other commercial facilities, including facilities with known chemical uses. No records for releases or contamination originating from these facilities were reviewed by EKI, but any chemical releases at nearby properties could affect subsurface conditions in the EAN area.

3.4 Event Area South

The EAS Area was predominantly occupied by single-family residential properties and vacant/agricultural land uses around 1923. From the 1920s to the 1950s, the EAS Area was predominantly occupied by residential uses, and by the 1970s, the single-family residential properties were largely replaced by apartment buildings or small commercial buildings. The property to the west across South Prairie Avenue at 10225 has been used for automobile repair since approximately 1975, and the adjoining property to the southwest along South Prairie Avenue at 10300 South Prairie Avenue is currently a dry cleaner. Dry cleaning chemicals such as PCE or TCE, if present, could necessitate additional investigation, cleanup, and/or vapor mitigation for future development. An automobile repair property was listed at 10220 South Prairie Avenue on the west side of the EAS Area in EDR databases, but was not corroborated by public agency records and is likely associated with the 10225 South Prairie Avenue property to the west, which shares the same historical business name. Lead was detected at concentrations above the residential screening level in surface samples. Possible sources of lead could include lead-based paint from buildings previously located in the EAS Area.

3.5 East Side North

The ESN Area was initially developed in the 1920s to 1930s as single-family residential properties and small-scale agricultural properties. From the 1940s to the 1950s, the ESN Area was occupied by mobile home or trailer parks. In the 1960s, the ESN Area was redeveloped with apartments and/or a hotel, which remained until all buildings were demolished by 1989. The property has remained vacant to the present; the adjoining properties to the west include machining, carpentry, and plastic manufacturing facilities.

3.6 East Side South

The ESS Area was initially developed in the 1920s to 1930s as single-family residential properties and small-scale agricultural properties. From the 1940s to the 1950s, the central portion of the ESS Area was occupied by mobile home or trailer parks. In the 1960s, the western portion of the ESS Area was redeveloped with apartments, and the western portion remained as single-family residential properties. By 1977, the entire ESS Area was redeveloped with apartment buildings, which remained until all buildings were demolished by 1989. The property has remained vacant to the present.

Tables

Table 1 – TPH Analytical Results for Soil Samples
Table 2 – Summary of Metals and Moisture Content Analytical Results for Soil Samples
Table 3 – Arsenic and Lead Detected in Surface Soil Samples
Table 4 – FPXRF Calibration Verification Analyses
Table 5 – FPXRF Confirmatory Soil Samples and Precision Measurements

Figures

Figure 1 – Property Location Map
Figure 2 – Subject Property and Surrounding Area
Figure 3 – Soil Sample Locations

Attachments

Attachment A – EDR Reports
Attachment B – Selected Site Walk Photographs
Attachment C – Chain-of-Title Information Provided by MB
Attachment D – Selected Agency Files
Attachment E – Laboratory Analytical Reports

References

DTSC, 2008. *Determination of a Southern California Regional Background Arsenic Concentration in Soil,* California Department of Toxic Substances Control, 2008.

DTSC 2019. *Human Health Risk Assessment Note 3 – DTSC-Modified Screening Levels (DTSC-SLs), April 2019 Update,* California Department of Toxic Substances Control, April 2019.

DWR, 1991. *Water Master Service in the West Coast Basin, Los Angeles County July 1, 1990 – June 30, 1991,* Department of Water Resources, September 1991, 82 p.

EKI, 2006a. *Application for Oversight Agency Selection, Hollywood Park, 1050 South Prairie Avenue, Inglewood, California,* Erler & Kalinowski, Inc., 21 July 2006.

EKI, 2006b. *Property Wide Subsurface Investigation Report and Soil Vapor Extraction Workplan for Former Dry Cleaning Area, Hollywood Park Racetrack and Casino, 1050 South Prairie Avenue, Inglewood, California,* Erler & Kalinowski, Inc., 30 October 2006.

EKI, 2007. *Soil Management Plan, Hollywood Park Racetrack and Casino, 1050 South Prairie Avenue, Inglewood, California,* Erler & Kalinowski, Inc., 3 July 2007.

EKI, 2008a. *Technical Report and Work Plan, Hollywood Park Racetrack and Casino, 1050 South Prairie Avenue, Inglewood, California*, Erler & Kalinowski, Inc., 23 April 2008.

EKI, 2008b. *Additional Technical Information, Hollywood Park Racetrack and Casino, 1050 South Prairie Avenue, Inglewood, California*, Erler & Kalinowski, Inc., 3 October 2008.

EKI, 2009. *3rd Quarter 2009 Groundwater Monitoring Report, Hollywood Park Racetrack and Casino, 1050 South Prairie Avenue, Inglewood, California*, Erler & Kalinowski, Inc., 13 October 2009.

Jennings, 1962. *Geologic Map of California, Long Beach sheet,* California Division of Mines and Geology, 1962.

RWQCB, 2007. *Conditional Approval of Soil Vapor Extraction Work Plan – Former Dry Cleaning Area in Hollywood Park Racetrack and Casino, 1050 South Prairie Avenue, Inglewood, California (Site ID No. 2040271, SLIC No. 1207)*, Los Angeles Regional Water Quality Control Board, 8 May 2007.

U.S. EPA, 2019. *Regional Screening Levels (RSLs) – Generic Tables (May 2019),* United States Environmental Protection Agency, May 2019.

TABLE 1
TPH Analytical Results for Soil Samples
IBEC Project, Inglewood, California

Investigation Area ID	Sample ID	Depth (feet bgs)	Sample Date	Analytical Results (mg/kg) (a,b)		
				Gasoline-Range TPH (c)	Diesel-Range TPH (d)	Motor Oil-Range TPH (e)
PC-1	PC-1A-0.0-1.0	0.0 - 1.0	10/11/2017	<0.22	6.8 HD,SG	<26 SG
	PC-1A-4.0-5.0	4.0 - 5.0	10/11/2017	<0.22	<5.7 HD,SG	<28 SG
PC-2	PC-2ABC-0.0-1.0	0.0 - 1.0	10/11/2017	<0.25	18 HD,SG	69 HD,SG
	PC-2ABC-4.0-5.0	4.0 - 5.0	10/11/2017	<0.23	<5.4 SG	<27 SG
PC-3	PC-3A-0.0-1.0	0.0 - 1.0	10/13/2017	<0.34	21 HD,SG	110 HD,SG
	PC-3A-4.0-5.0	4.0 - 5.0	10/13/2017	<0.25	<5.8 SG	<29 HD,SG
PC-4	PC-4ABC-0.0-1.0	0.0 - 1.0	10/13/2017	<0.22	*170 HD,SG*	680 HD,SG
	PC-4ABC-4.0-5.0	4.0 - 5.0	10/13/2017	<0.24	33 HD,SG	170 HD,SG
PC-5	PC-5ABC-0.0-1.0	0.0 - 1.0	10/13/2017	<0.26	63 HD,SG	360 HD,SG
	PC-5ABC-4.0-5.0	4.0 - 5.0	10/13/2017	<0.23	13 HD,SG	<28 SG
PC-6	PC-6AB-0.0-1.0	0.0 - 1.0	10/13/2017	0.29 HD	**940 HD,SG**	*2,700 HD,SG*
	PC-6AB-4.0-5.0	4.0 - 5.0	10/13/2017	<0.23	19 HD,SG	50 HD,SG
PC-7	PC-7A-0.0-1.0	0.0 - 1.0	10/11/2017	<0.25	12 HD,SG	28 HD,SG
	PC-7A-4.0-5.0	4.0 - 5.0	10/11/2017	<0.21	<5.3 HD,SG	<26 HD,SG
PC-8	PC-8ABC-0.0-1.0	0.0 - 1.0	10/11/2017	<0.22	<5.1 SG	<26 SG
	PC-8ABC-4.0-5.0	4.0 - 5.0	10/11/2017	<0.23	<5.6 SG	<28 SG
PC-9	PC-9A-0.0-1.0	0.0 - 1.0	10/11/2017	<0.27	*120 HD,SG*	370 HD,SG
	PC-9A-2.0-3.0	2.0 - 3.0	10/11/2017	<0.24	<5.3 SG	<27 HD,SG
	PC-9-SP	--	10/11/2017	<0.27	*310 HD,SG*	820 HD,SG
Screening Level Criteria for Residential Soil (a)				***82***	***96***	***2,500***
Screening Level Criteria for Industrial Soil (a)				***420***	***440***	***33,000***

Abbreviations:
-- = not applicable
<26 = compound not detected at or above indicated laboratory reporting limit
bgs = below ground surface
C = carbon chain length
DTSC = California Department of Toxic Substances Control
EC = equivalent carbon number
HD = the chromatograph pattern was inconsistent with the profile of the reference fuel standard
mg/kg = milligrams per kilogram
RSLs = U.S. EPA Region 9 Regional Screening Levels
SG = the sample extract was subjected to Silica Gel treatment prior to analysis
TPH = total petroleum hydrocarbons
U.S. EPA = United States Environmental Protection Agency

TABLE 1
TPH Analytical Results for Soil Samples
IBEC Project, Inglewood, California

Notes:

(a) The screening level criteria are presented in *Regional Screening Levels (RSLs) - Generic Tables* (May 2019) (U.S. EPA, 2019). Analytical data detected above residential land use screening criteria are shown in *italics* above and analytical data detected above commercial/industrial land use screenign criteria are shown in **bold** above.

(b) U.S. EPA laboratory analytical methods have not yet been established that differentiate between aliphatic and aromatic hydrocarbons and provide analytical results that can be directly compared to the RSLs. Samples were analyzed using existing U.S. EPA Method 8015 for TPH in the gasoline, diesel, and motor oil ranges, which do not directly correspond to the low, medium, and high aliphatic and aromatic TPH ranges defined by the RSLs due to variations between analytical laboratories and TPH standards, but are compared to these ranges for screening purposes.

(c) Analytical results for TPH in the gasoline range are compared to the RSLs for both TPH aliphatic low (C5-C8, EC5-EC8) and TPH aromatic low (C6-C8, EC6-EC<9).

(d) Analytical results for TPH in the diesel range are compared to the RSLs for both TPH aliphatic medium (C9-C18, EC>8-EC16) and TPH aromatic medium (C9-C16, EC9-EC<22).

(e) Analytical results for TPH in the motor oil range are compared to the RSLs for both TPH aliphatic high (C19-C32, EC>16-EC35) and TPH aromatic high (C17-C32, EC>22-EC35).

References:

U.S. EPA, 2019. *Regional Screening Levels (RSLs) - Generic Tables (May 2019),* United States Environmental Protection Agency, May 2019.

TABLE 2

Summary of Metals and Moisture Content Analytical Results for Soil Samples

IBEC Project, Inglewood, California

Investigation Area ID	Sample ID	Sample Date	Sample Depth (feet bgs)	Analytical Results (mg/kg) (a)																		
				California Title 22 Metals																		
				Antimony	Arsenic	Barium	Beryllium	Cadmium	Chromium	Cobalt	Copper	Lead	Molybdenum	Nickel	Selenium	Silver	Thallium	Vanadium	Zinc	Chromium, Hexavalent	Mercury	Moisture (%)
PC-1	PC-1A-0.0-1.0	10/11/2017	0.0 - 1.0	<2.09	2.17	127	<1.04	<1.04	15.2	7.10	18.8	36.2	<1.04	11.2	<1.04	<1.04	<1.04	28.2	108	<0.420	<0.0886	4.3
	PC-1A-4.0-5.0	10/11/2017	4.0 - 5.0	<2.26	3.93	199	<1.13	<1.13	31.5	16.3	20.5	9.75	<1.13	20.5	<1.13	<1.13	<1.13	73.4	83.6	<0.450	0.127	11
PC-2	PC-2ABC-0.0-1.0	10/11/2017	0.0 - 1.0	<2.08	2.83	139	<1.04	<1.04	15.8	7.57	20.3	45.5	<1.04	11.7	<1.04	<1.04	<1.04	31.7	176	<0.420	<0.0880	3.7
	PC-2ABC-4.0-5.0	10/11/2017	4.0 - 5.0	<1.07	1.55	109	<1.07	<1.07	14.7	7.77	10.4	4.43	<1.07	9.88	<1.07	<1.07	<1.07	33.1	51.8	*0.490*	0.147	6.4
PC-3	PC-3A-0.0-1.0	10/13/2017	0.0 - 1.0	<2.14	4.88	101	<1.07	<1.07	11.9	6.00	12.6	21.8	<1.07	9.00	<1.07	<1.07	<1.07	21.5	75.1	<0.430	<0.0905	6.4
	PC-3A-4.0-5.0	10/13/2017	4.0 - 5.0	<2.30	2.93	182	<1.15	<1.15	27.2	14.6	18.5	8.14	<1.15	18.3	<1.15	<1.15	<1.15	59.9	75.8	<0.460	<0.0973	13
PC-4	PC-4ABC-0.0-1.0	10/13/2017	0.0 - 1.0	<2.12	1.93	87.7	<1.06	<1.06	13.7	5.99	12.1	12.1	<1.06	9.67	<1.06	<1.06	<1.06	26.8	52.5	<0.420	<0.0868	5.6
	PC-4ABC-4.0-5.0	10/13/2017	4.0 - 5.0	<2.20	2.01	120	<1.10	<1.10	16.4	8.78	12.8	11.3	<1.10	11.2	<1.10	<1.10	<1.10	35.3	81.9	<0.440	<0.0871	8.9
PC-5	PC-5ABC-0.0-1.0	10/13/2017	0.0 - 1.0	<2.14	2.50	150	<1.07	<1.07	16.7	8.19	19.0	35.3	<1.07	12.4	<1.07	<1.07	<1.07	33.5	83.1	<0.430	<0.0938	6.5
	PC-5ABC-4.0-5.0	10/13/2017	4.0 - 5.0	<2.20	2.18	144	<1.10	<1.10	20.4	11.8	13.0	6.51	<1.10	14.1	<1.10	<1.10	<1.10	46.2	64.7	<0.440	0.112	8.9
PC-6	PC-6AB-0.0-1.0	10/13/2017	0.0 - 1.0	<2.10	2.61	102	<1.05	<1.05	12.7	5.61	24.3	31.8	<1.05	10.8	<1.05	<1.05	<1.05	22.7	100	<0.420	<0.0835	4.9
	PC-6AB-4.0-5.0	10/13/2017	4.0 - 5.0	<2.21	2.33	138	<1.10	<1.10	19.3	10.7	13.8	6.31	<1.10	13.4	<1.10	<1.10	<1.10	43.2	62.7	<0.440	0.0973	9.4
PC-7	PC-7A-0.0-1.0	10/11/2017	0.0 - 1.0	<2.11	1.98	98.9	<1.05	<1.05	12.2	5.65	32.7	39.8	<1.05	8.89	<1.05	<1.05	<1.05	22.2	201	<0.420	<0.0863	5.0
	PC-7A-4.0-5.0	10/11/2017	4.0 - 5.0	<2.14	1.30	91.4	<1.07	<1.07	12.4	6.90	9.91	4.17	<1.07	8.71	<1.07	<1.07	<1.07	25.8	48.8	<0.430	<0.0924	6.7
PC-8	PC-8ABC-0.0-1.0	10/11/2017	0.0 - 1.0	<2.08	3.02	119	<1.04	<1.04	15.1	7.82	16.4	21.7	<1.04	10.4	<1.04	<1.04	<1.04	33.1	89.5	<0.420	0.0829	3.7
	PC-8ABC-4.0-5.0	10/11/2017	4.0 - 5.0	<2.22	2.77	140	<1.11	<1.11	23.6	11.1	15.5	6.84	<1.11	15.6	<1.11	<1.11	<1.11	52.5	66.9	<0.440	0.113	9.8
PC-9	PC-9A-0.0-1.0	10/11/2017	0.0 - 1.0	<2.07	3.87	110	<1.04	<1.04	15.7	6.72	23.8	50.8	1.50	11.8	<1.04	<1.04	<1.04	29.4	130	<0.830	<0.0835	3.4
	PC-9A-2.0-3.0	10/11/2017	2.0 - 3.0	<2.11	5.09	89.5	<1.06	<1.06	20.4	6.18	19.6	18.1	<1.06	16.7	<1.06	<1.06	<1.06	32.4	69.4	<0.420	<0.0866	5.4
	PC-9-SP	10/11/2017	--	<2.03	3.41	231	<1.01	<1.01	20.5	6.47	18.9	25.5	<1.01	16.2	<1.01	<1.01	<1.01	33.1	91.2	<0.410	<0.0817	1.3
Screening Level Criteria for Residential Soil (b)				***31***	***12 (c)***	***15,000***	***15***	***5.2***	***36,000***	***23***	***3,100***	***80***	***390***	***490***	***390***	***390***	***0.78***	***390***	***23,000***	***0.3***	***1***	**--**
Screening Level Criteria for Commercial/Industrial Soil (b)				***470***	***12 (c)***	***220,000***	***210***	***7.3***	***170,000***	***350***	***47,000***	***320***	***5,800***	***3,100***	***5,800***	***1,500***	***12***	***1,000***	***350,000***	***6.3***	***4.5***	**--**

Abbreviations:

-- = not applicable
<2.09 = compound not detected at or above indicated laboratory reporting limit
ASTM = American Society for Testing and Materials
bgs = below ground surface
DTSC = California Department of Toxic Substances Control
mg/kg = milligrams per kilogram
RSLs = regional screening levels
U.S. EPA = United States Environmental Protection Agency

Notes:

(a) Samples were analyzed for California Title 22 metals using U.S. EPA Method 6020, chromium VI using U.S. EPA method 7199, mercury using U.S. EPA Method 7471A, and moisture using ASTM D-2216 by Eurofins Calscience, Inc., Garden Grove, CA.

(b) The screening level criteria are presented in *Human Health Risk Assessment Note 3 - DTSC-Modified Screening Levels (DTSC-SLs), April 2019 Update* (DTSC, 2019), which incorporate the *Regional Screening Levels (RSLs) - Generic Tables (May 2019)* (U.S. EPA, 2019). Analytical data detected above residential land use screening criteria are shown in *italics* above.

(c) In 2008, the DTSC published *Determination of a Southern California Regional Background Arsenic Concentration in Soil* (DTSC, 2008), which analyzed data for shallow soil samples collected from 52 school sites distributed across Southern California. This included a total of 1,097 soil samples collected from 19 schools in Los Angeles County. DTSC calculated the upper bound of its data set as the 95% upper confidence limit of the 99th quantile of the arsenic data set excluding outliers. The DTSC also utilized a probability plot of arsenic concentrations to determine an upper bound of background concentrations. The DTSC Report concluded that 12 mg/kg is an appropriate upper bound concentration representative of background concentrations of arsenic for school sites in Southern California.

References:

DTSC, 2008. *Determination of a Southern California Regional Background Arsenic Concentration in Soil*, California Department of Toxic Substances Control, 2008.

DTSC, 2019. *Human Health Risk Assessment Note 3 - DTSC-Modified Screening Levels (DTSC-SLs), April 2019 Update,* California Department of Toxic Substances Control, April 2019.

U.S. EPA, 2019. *Regional Screening Levels (RSLs) - Generic Tables (May 2019),* United States Environmental Protection Agency, May 2019.

TABLE 3

Arsenic and Lead Detected in Surface Soil Samples

IBEC Project, Inglewood, California

Investigation Area ID	Sample ID	Sample Date	Analytical Results by FPXRF (a,b,c)	
			Arsenic (mg/kg)	Lead (mg/kg)
PC-1	PC-1X-1	10/11/2017	7.0	86.0
	PC-1X-2	10/11/2017	11.3	146.3
PC-2	PC-2X-1	10/11/2017	**12.1**	97.2
	PC-2X-2	10/11/2017	8.2	58.2
	PC-2X-3	10/11/2017	6.2	52.3
	PC-2X-4	10/11/2017	6.8	62.5
	PC-2X-5	10/11/2017	7.4	28.8
	PC-2X-6	10/11/2017	5.4	32.0
	PC-2X-7	10/11/2017	6.9	69.1
	PC-2X-8	10/11/2017	6.5	62.8
PC-3	PC-3X-1	10/13/2017	8.9	136.6
	PC-3X-2	10/13/2017	6.0	139.2
PC-4	PC-4SP-1	10/13/2017	11.4	52.8
	PC-4SP-2	10/13/2017	7.6	44.4
	PC-4SP-3	10/13/2017	5.7	20.9
	PC-4SP-4	10/13/2017	3.9	15.6
	PC-4SP-5	10/13/2017	3.8	18.9
	PC-4SP-6	10/13/2017	6.7	22.1
	PC-4X-1	10/13/2017	6.7	23.4
	PC-4X-2	10/13/2017	7.6	22.6
	PC-4X-3	10/13/2017	8.7	26.5
	PC-4X-4	10/13/2017	7.1	30.7
	PC-4X-5	10/13/2017	6.5	40.9
	PC-4X-6	10/13/2017	6.9	44.5
PC-5	PC-5X-1	10/13/2017	6.3	26.4
	PC-5X-2	10/13/2017	5.5	26.0
	PC-5X-3	10/13/2017	4.2	13.7
	PC-5X-4	10/13/2017	5.0	16.2
	PC-5X-5	10/13/2017	5.6	13.7
	PC-5X-6	10/13/2017	4.9	17.1
	PC-5X-7	10/13/2017	6.4	70.8
	PC-5X-8	10/13/2017	9.9	168.5
PC-6	PC-6X-1	10/13/2017	6.4	33.8
	PC-6X-2	10/13/2017	5.9	57.4
	PC-6X-3	10/13/2017	6.6	31.7
	PC-6X-4	10/13/2017	7.2	52.5
	PC-6X-5	10/13/2017	5.8	35.2
	PC-6X-6	10/13/2017	5.7	44.0

TABLE 3

Arsenic and Lead Detected in Surface Soil Samples

IBEC Project, Inglewood, California

Investigation Area ID	Sample ID	Sample Date	Analytical Results by FPXRF (a,b,c)	
			Arsenic (mg/kg)	Lead (mg/kg)
PC-7	PC-7X-1	10/11/2017	8.8	221.0
	PC-7X-2	10/11/2017	6.2	49.0
PC-8	PC-8X-1	10/11/2017	7.4	73.4
	PC-8X-2	10/11/2017	4.8	96.2
	PC-8X-3	10/11/2017	7.0	70.2
	PC-8X-4	10/11/2017	5.6	32.7
	PC-8X-5	10/11/2017	7.3	72.8
	PC-8X-6	10/11/2017	7.8	112.8
	PC-8X-7	10/11/2017	7.2	71.1
	PC-8X-8	10/11/2017	4.9	38.4
PC-9	PC-9X-1	10/13/2017	9.0	45.0
	PC-9X-2	10/13/2017	8.4	125.2
	PC-9X-3	10/13/2017	8.6	59.1
	PC-9X-4	10/13/2017	7.0	89.5
Screening Level Criteria for Residential Soil (d)			***12 (e)***	***80***
Screening Level Criteria for Commercial/Industrial Soil (d)			***12 (e)***	***320***

Abbreviations:

DTSC = California Department of Toxic Substances Control
FPXRF = field portable x-ray fluorescence spectrometer
mg/kg = milligrams per kilogram
U.S. EPA = United States Environmental Protection Agency

TABLE 3

Arsenic and Lead Detected in Surface Soil Samples

IBEC Project, Inglewood, California

Notes:

(a) Arsenic and lead were analyzed using U.S. EPA Method 6200 by an Olympus Delta Premium RK field field portable x-ray fluorescence spectrometer.

(b) FPXRF field screening was performed on surface soil samples. The FPXRF automatically adjusts readings using algorithms to correct for moisture content variations.

(c) Analytical data detected above residential land use screening criteria are shown in *italics* above and analytical data detected above commercial/industrial land use screenign criteria are shown in **bold** in above.

(d) In 2008, the DTSC published *Determination of a Southern California Regional Background Arsenic Concentration in Soil* (DTSC, 2008), which analyzed data for shallow soil samples collected from 52 school sites distributed across Southern California. This included a total of 1,097 soil samples collected from 19 schools in Los Angeles County. DTSC calculated the upper bound of its data set as the 95% upper confidence limit of the 99th quantile of the arsenic data set excluding outliers. The DTSC also utilized a probability plot of arsenic concentrations to determine an upper bound of background concentrations. The DTSC Report concluded that 12 mg/kg is an appropriate upper bound concentration representative of background concentrations of arsenic for school sites in Southern California.

(e) The screening level criterion for lead is presented in *Human Health Risk Assessment Note 3 - DTSC-Modified Screening Levels (DTSC-SLs), April 2019 Update* (DTSC, 2019).

References:

DTSC, 2008. *Determination of a Southern California Regional Background Arsenic Concentration in Soil,* California Department of Toxic Substances Control, 2008.

DTSC, 2019. *Human Health Risk Assessment Note 3 - DTSC-Modified Screening Levels (DTSC-SLs), April 2019 Update* , California Department of Toxic Substances Control, April 2019.

TABLE 4

FPXRF Calibration Verification Analyses

IBEC Project, Inglewood, California

Calibration Standard	Laboratory	Date	FPXRF Arsenic Concentration (a) (mg/kg)	Calibration Standard Laboratory-Verified Concentration (b) (mg/kg)	PD (c) (%)	RSD (%)	FPXRF Lead Concentration (d) (mg/kg)	Calibration Standard Laboratory-Verified Concentration (e) (mg/kg)	PD (c) (%)	RSD (%)
Standard Reference Materials (SRMs)										
2709A	NIST	10/11/2017	11.5	10.5	10%	4%	13.4	17.3	**-23%**	8%
2709A	NIST	10/11/2017	11.9	10.5	13%	4%	14.6	17.3	-16%	8%
2709A	NIST	10/13/2017	11.4	10.5	9%	4%	12.6	17.3	**-27%**	8%
2709A	NIST	10/13/2017	10.4	10.5	-1%	4%	13.9	17.3	**-20%**	8%
2709A	NIST	10/13/2017	11.1	10.5	6%	4%	13.1	17.3	**-24%**	8%
2709A	NIST	10/13/2017	11.1	10.5	6%	4%	15.8	17.3	-9%	8%
2709A	NIST	10/13/2017	10.9	10.5	4%	4%	14.5	17.3	-16%	8%
2710A	NIST	10/11/2017	1675	1540	9%	1%	5830	5520	6%	1%
2710A	NIST	10/11/2017	1654	1540	7%	1%	5741	5520	4%	1%
2710A	NIST	10/13/2017	1622	1540	5%	1%	5721	5520	4%	1%
2710A	NIST	10/13/2017	1652	1540	7%	1%	5807	5520	5%	1%
2710A	NIST	10/13/2017	1647	1540	7%	1%	5698	5520	3%	1%
2710A	NIST	10/13/2017	1643	1540	7%	1%	5745	5520	4%	1%
2710A	NIST	10/13/2017	1637	1540	6%	1%	5752	5520	4%	1%
2711A	NIST	10/11/2017	118	107	10%	6%	1435	1400	3%	0%
2711A	NIST	10/11/2017	114	107	7%	6%	1432	1400	2%	0%
2711A	NIST	10/13/2017	102	107	-5%	6%	1444	1400	3%	0%
2711A	NIST	10/13/2017	106	107	-1%	6%	1441	1400	3%	0%
2711A	NIST	10/13/2017	105	107	-2%	6%	1431	1400	2%	0%
2711A	NIST	10/13/2017	102	107	-5%	6%	1429	1400	2%	0%
2711A	NIST	10/13/2017	107	107	0%	6%	1441	1400	3%	0%
Instrument Blank Measurements										
Instrument Blank (f)	Olympus	10/11/2017	<1.0	N/A	N/A	N/A	<1.6	N/A	N/A	N/A
Instrument Blank (f)	Olympus	10/11/2017	<1.1	N/A	N/A	N/A	<1.6	N/A	N/A	N/A
Instrument Blank (f)	Olympus	10/13/2017	<1.0	N/A	N/A	N/A	<1.6	N/A	N/A	N/A
Instrument Blank (f)	Olympus	10/13/2017	<1.0	N/A	N/A	N/A	<1.6	N/A	N/A	N/A
Instrument Blank (f)	Olympus	10/13/2017	<1.0	N/A	N/A	N/A	<1.6	N/A	N/A	N/A
Instrument Blank (f)	Olympus	10/13/2017	<1.0	N/A	N/A	N/A	<1.6	N/A	N/A	N/A
Instrument Blank (f)	Olympus	10/13/2017	<1.0	N/A	N/A	N/A	<1.5	N/A	N/A	N/A

TABLE 4

FPXRF Calibration Verification Analyses

IBEC Project, Inglewood, California

Abbreviations:

C&T= Curtis & Tompkins Laboratories
FPXRF = field portable x-ray fluorescence
mg/kg = milligrams per kilogram
N/A = not applicable
NIST = National Institute of Standards and Testing
PD = percent difference
RSD = relative standard deviation
SRM = standard reference material
SSCS = site specific calibration standard
U.S. EPA = United States Environmental Protection Agency

Notes:

(a) Arsenic was analyzed using U.S. EPA Method 6200 by an Olympus Delta Premium RK field portable x-ray fluorescence spectrometer.
(b) Arsenic was analyzed using U.S. EPA Method 6020 by the laboratory indicated.
(c) Percent difference greater than 20% is shown in **bold** in the table above.
(d) Lead was analyzed using U.S. EPA Method 6200 by an Olympus Delta Premium RK field portable x-ray fluorescence spectrometer.
(e) Lead was analyzed using U.S. EPA Method 6020 by the laboratory indicated.
(f) The instrument blank provided by the equipment manufacturer was damaged, thus a purified sand from Olympus Scientific was used as a replacement instrument blank. The actual concentration of arsenic and lead in the purified sand is unknown, but assumed to be near the detection limit of the FPXRF spectrometer.

References:

U.S. EPA, 2007. *Method 6200 – Field Portable X-Ray Fluorescence Spectrometry for the Determination of Elemental Concentrations in Soil and Sediment, Revision 0.* United States Environmental Protection Agency, February 2007.

TABLE 5

FPXRF Confirmatory Soil Samples and Precision Measurements

IBEC Project, Inglewood, California

Investigation Area ID	Sample ID	Sample Date	Analytical Results																			
			Analytical Laboratory (a,b)			FPXRF Precision Sample Measurements (b)																
			Arsenic (mg/kg)	Lead (mg/kg)	Moisture (%)	Arsenic (mg/kg)								RSD (c)	Lead (mg/kg)							RSD (c)
PC-1	PC-1X-2	10/11/2017	10.8	*172*	2.9	10.4	11.2	10.8	**12.4**	**12.7**	10.9	12.0	**13.6**	9%	*143.9*	*143.3*	*142.1*	*138.0*	*142.9*	*141.9*	*140.0*	*138.3*	2%
PC-2	PC-2X-1	10/11/2017	4.61	*89.7*	1.8	10.0	5.5	10.6	8.2	10.0	9.2	11.0	11.4	20%	*94.0*	*110.5*	*104.3*	*91.0*	*99.4*	*87.6*	*107.2*	*92.2*	9%
PC-3	PC-3X-1	10/13/2017	2.60	*108*	2.0	6.5	6.9	8.0	6.1	6.5	7.1	7.1	8.1	10%	*115.1*	*114.9*	*111.1*	*116.2*	*116.6*	*115.9*	*115.3*	*113.7*	2%
PC-5	PC-5X-3	10/13/2017	1.07	6.74	1.0	4.3	3.7	3.3	4.5	3.8	3.8	3.8	5.3	15%	15.0	14.8	14.6	13.8	15.9	15.1	14.6	13.2	6%
	PC-5X-8	10/13/2017	2.88	*121*	2.4	9.8	8.9	**12.7**	10.5	8.2	7.8	9.9	9.2	16%	*170.1*	*171.6*	*166.1*	*171.4*	*171.2*	*169.8*	*171.8*	*173.1*	1%
PC-7	PC-7X-1	10/11/2017	1.97	**386**	0.8	6.4	8.6	7.6	8.6	9.3	8.3	4.6	8.9	20%	*196.0*	*193.0*	*194.0*	*192.0*	*192.0*	*193.0*	*193.0*	*193.0*	1%
PC-9	PC-9X-2	10/13/2017	4.66	79.9	2.0	10.1	11.1	9.9	10.2	9.8	10.4	9.6	10.4	5%	*96.1*	*90.5*	*93.8*	*94.2*	*95.0*	*95.2*	*94.1*	*93.2*	2%
Screening Level Criteria for Residential Soil			***12 (f)***	***80 (g)***	--	***12***	***12***	***12***	***12***	***12***	***12***	***12***	***12***	--	***80***	***80***	***80***	***80***	***80***	***80***	***80***	***80***	--
Screening Level Criteria for Commercial/Industrial Soil			***12 (f)***	***320 (g)***	--	***12***	***12***	***12***	***12***	***12***	***12***	***12***	***12***	--	***320***	***320***	***320***	***320***	***320***	***320***	***320***	***320***	--

Abbreviations:

-- = not analyzed
ASTM = American Society for Testing and Materials
DTSC = California Department of Toxic Substances Control
FPXRF = field portable x-ray fluorescence
mg/kg = milligrams per kilogram
RSD = relative standard deviation
U.S. EPA = United States Environmental Protection Agency

Notes:

(a) Soil samples were analyzed for lead and arsenic using U.S. EPA Method 6020 and analyzed for moisture using ASTM D-2216 by Eurofins Calscience, Inc., Garden Grove, CA. These results are presented on a dry-weight basis.
(b) Analytical data detected above residential land use screening criteria are shown in *italics* above, and analytical data detected above commercial/industrial land use screening criteria are shown in **bold** above.
(c) RSD was calculated for each set of eight FPXRF precision sample measurements.
(d) In 2008, the DTSC published *Determination of a Southern California Regional Background Arsenic Concentration in Soil* (DTSC, 2008), which analyzed data for shallow soil samples collected from 52 school sites distributed across Southern California. This included a total of 1,097 soil samples collected from 19 schools in Los Angeles County. DTSC calculated the upper bound of its data set as the 95% upper confidence limit of the 99th quantile of the arsenic data set excluding outliers. The DTSC also utilized a probability plot of arsenic concentrations to determine an upper bound of background concentrations. The DTSC Report concluded that 12 mg/kg is an appropriate upper bound concentration representative of background concentrations of arsenic for school sites in Southern California.
(e) The screening level criterion for lead is presented in *Human Health Risk Assessment Note 3 - DTSC-Modified Screening Levels (DTSC-SLs), April 2019 Update* (DTSC, 2019).

References:

DTSC, 2008. *Determination of a Southern California Regional Background Arsenic Concentration in Soil*, California Department of Toxic Substances Control, 2008.
DTSC, 2019. *Human Health Risk Assessment Note 3 - DTSC-Modified Screening Levels (DTSC-SLs), April 2019 Update,* California Department of Toxic Substances Control, April 2019.

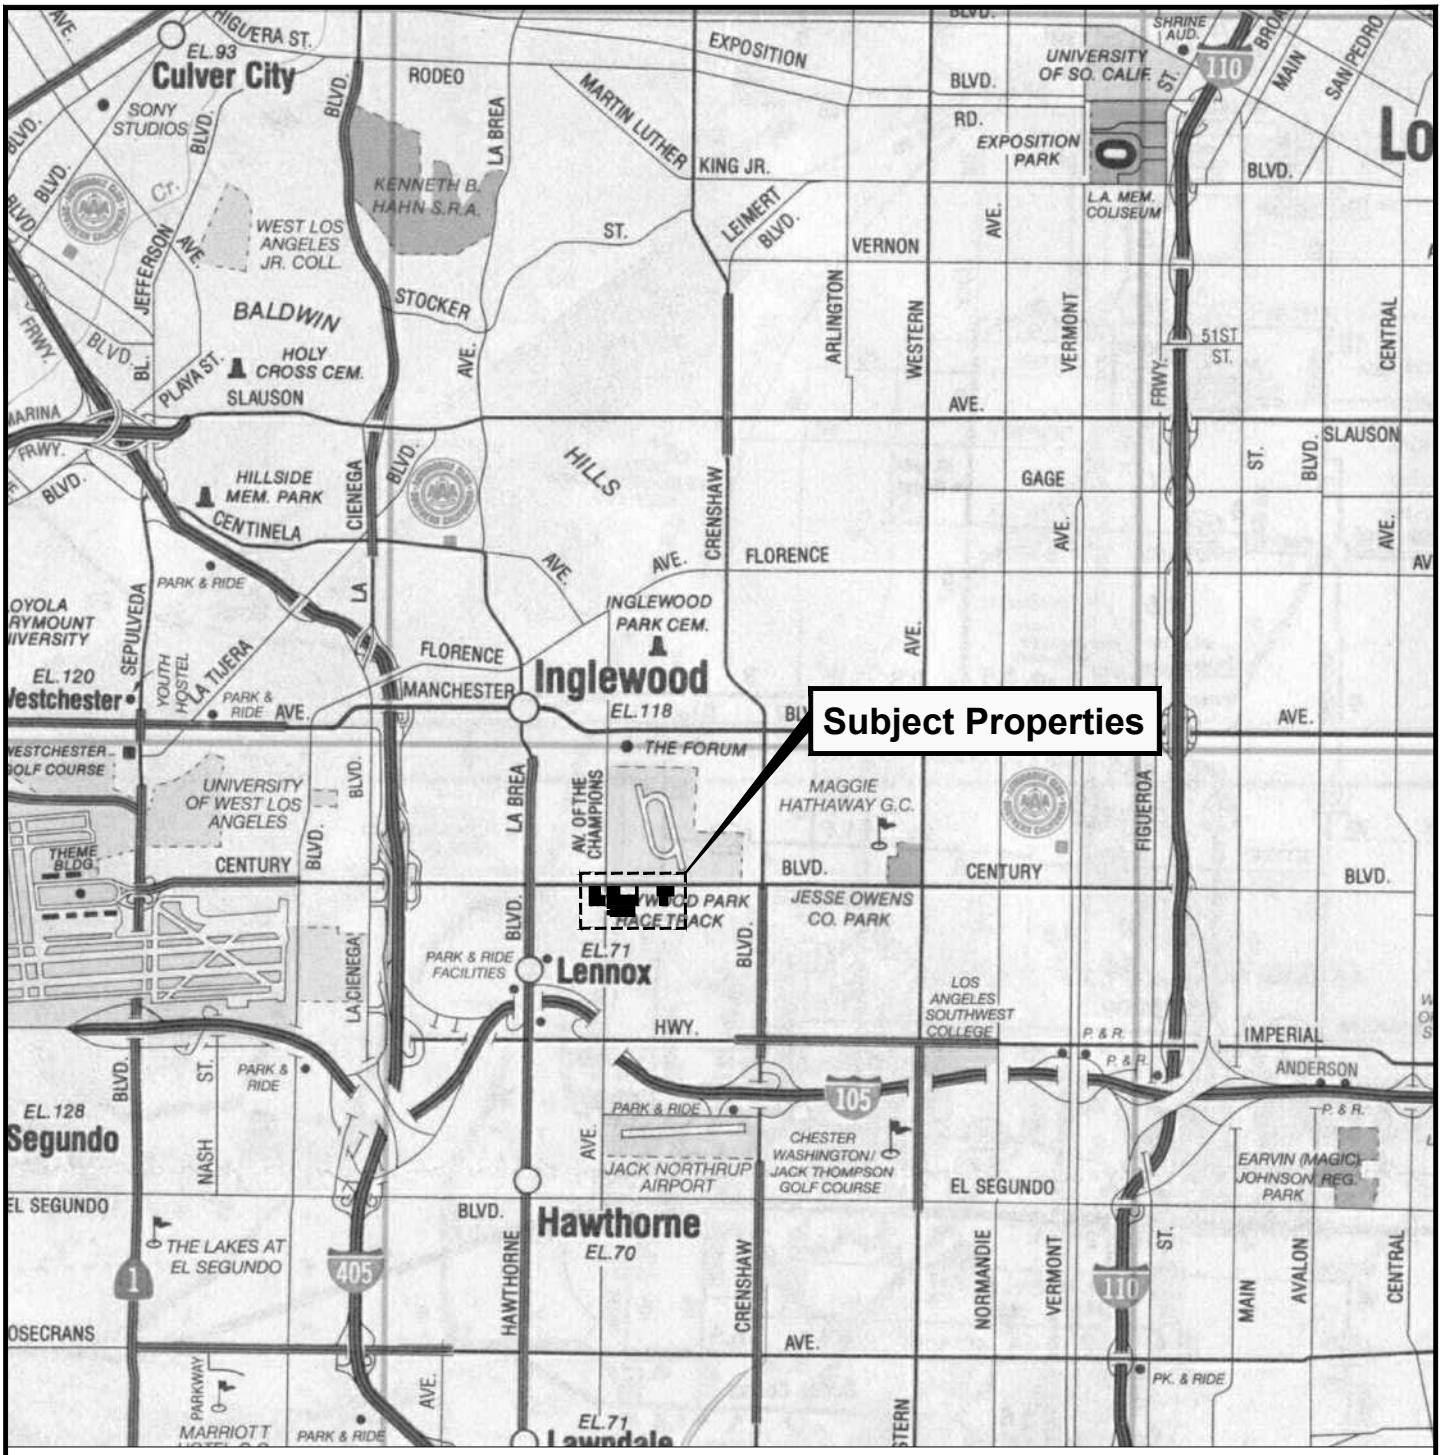

Reference: The Thomas Guide Digital Edition, State of California, 2003/2004.

N

0 10,000 20,000

(Scale in Feet)

Note:

1. All locations are approximate.

Subject Property Location Map

eki environment & water

IBEC Project
Inglewood, CA
May 2019
EKI B71091.00

Figure 1

20190517.14031493 C:\Users\ricasata\appdata\local\temp\AcPublish_4252\Figure 01.dwg Figure 01

E 99th STREET

Former Hollywood Park Racetrack and Casino Property

Current Chevron
(4015 W Century)

Former Union Service Station
(4000 W Century)

Former Bantner/Chevron Gas Station (1950-1970)
Current Church's Chicken

Rodeway Inn
(Former Turf and Sky Apartment/Motel)

W CENTURY BOULEVARD

Print and Press Shop
(1940s-2010)

West Side North

Former Dry Cleaners
(1954-1975 Approx.)
Current Coin Laundry

Airport Park View Hotel

Extra Space Storage

Former Omega Carpet
(3822 W Century)

East Side North

W 101th STREET

PRAIRIE AVENUE

Event Area North
3915 W 102nd Street

Century Industrial Center

DOTY AVENUE

Coatings Composites
(10105 Doty)

West Side South

Former Winter Garden Mobile Home Park

City of Inglewood Water Well No. 6
(3901 W 102nd)

East Side South

UPS Facility

W 102nd STREET

Event Area South

Auto Repair
(1975-Current)

Vacant Commercial Building
(3838 W 102nd)

W 103rd STREET

Zsack Dry Cleaners
(10300 S Prairie)

Legend:

- Subject Property Boundary
- Past Use or Property Occupant

Notes:

1. All locations are approximate.
2. Basemap source: Google Earth Pro, date of imagery 18 October 2017.

N

0 200 400
(Scale in Feet)

Subject Property and Surrounding Area

IBEC Project
Inglewood, CA
May 2019
EKI B71091.00

Figure 2

20171101.0928577 C:\Users\ricasata\Documents\Drawing1.dwg Layout1

W CENTURY BOULEVARD

W 102nd STREET

PRAIRIE AVENUE

DOTY AVENUE

PC-1

PC-1A

PC-1X-1

PC-1X-2

PC-2

PC-2X-8

PC-2C

PC-2X-7

PC-2X-4

PC-2X-5

PC-2X-6

PC-2A

PC-2B

PC-2X-3

PC-2X-1

PC-2X-2

Event Area North

3915 W 102nd Street

PC-3

PC-3X-2

PC-3A

PC-3X-1

PC-4

PC-4X-4

PC-4X-5

PC-4X-6

PC-4A

PC-4C

PC-4SP-5

PC-4X-2

PC-4SP-6

PC-4SP-4

PC-4SP-3

PC-4X-3

PC-4SP-1

PC-4B

PC-4X-1

PC-4SP-2

East Side North

PC-5

PC-5X-5

PC-5X-6

PC-5X-7

PC-5X-8

PC-5A

PC-5B\C

PC-5B

PC-5X-1

PC-5X-2

PC-5X-3

PC-5X-4

East Side South

PC-6

PC-6X-5

PC-6B

PC-6X-6

PC-6X-4

PC-6X-3

PC-6A

PC-6X-2

PC-6X-1

Event Area South

PC-8

PC-8X-5

PC-8X-6

PC-8X-7

PC-8X-8

PC-8A

PC-8C

PC-8X-1

PC-8X-2

PC-8B

PC-8X-3

PC-8X-4

PC-7

PC-7A

PC-7X-1

PC-7X-2

PC-9

PC-9X-4

PC-9X-3

PC-9A

PC-9X-2

PC-9SP

PC-9X-1

Legend:

- Subject Property Boundary
- Subject Property Investigation Area
- PC-1 Investigation Area Identifier
- PC-1A Soil Borehole Sample Location
- PC-1X-1 Surface Soil Sample Location
- PC-4SP-1 Stockpile Soil Sample Location
- Soil Stockpile Location

Notes:

1. All locations are approximate.
2. Basemap source: Google Earth Pro, date of imagery 18 October 2017.

N

0 150 300

(Scale in Feet)

Soil Sample Locations

IBEC Project
Inglewood, CA
May 2019
EKI B71091.00

Figure 3

eki environment & water

20171101.0928577 C:\Users\ricasato\Documents\Drawing1.dwg Layout1

ATTACHMENT A

EDR Reports

Project Condor

10022 S Prairie Ave

Inglewood, CA 90303

Inquiry Number: 5040947.9

September 06, 2017

The EDR Aerial Photo Decade Package

6 Armstrong Road, 4th floor
Shelton, CT 06484
Toll Free: 800.352.0050
www.edrnet.com

EDR Aerial Photo Decade Package

09/06/17

Site Name:

Project Condor
10022 S Prairie Ave
Inglewood, CA 90303
EDR Inquiry # 5040947.9

Client Name:

Erler & Kalinowski, Inc.
12424 Wilshire Boulevard, Suite 740
Los Angeles, CA 90025
Contact: James Yoon

Environmental Data Resources, Inc. (EDR) Aerial Photo Decade Package is a screening tool designed to assist environmental professionals in evaluating potential liability on a target property resulting from past activities. EDR's professional researchers provide digitally reproduced historical aerial photographs, and when available, provide one photo per decade.

Search Results:

Year	Scale	Details	Source
2012	1"=500'	Flight Year: 2012	USDA/NAIP
2010	1"=500'	Flight Year: 2010	USDA/NAIP
2009	1"=500'	Flight Year: 2009	USDA/NAIP
2005	1"=500'	Flight Year: 2005	USDA/NAIP
2002	1"=500'	Flight Date: June 10, 2002	USDA
1994	1"=500'	Acquisition Date: May 31, 1994	USGS/DOQQ
1989	1"=500'	Flight Date: August 22, 1989	USDA
1983	1"=500'	Flight Date: November 19, 1983	EDR Proprietary Brewster Pacific
1981	1"=500'	Flight Date: February 21, 1981	EDR Proprietary Brewster Pacific
1979	1"=500'	Flight Date: May 11, 1979	EDR Proprietary Brewster Pacific
1977	1"=500'	Flight Date: May 29, 1977	EDR Proprietary Brewster Pacific
1963	1"=500'	Flight Date: February 28, 1963	USGS
1952	1"=500'	Flight Date: April 11, 1952	USDA
1947	1"=500'	Flight Date: June 29, 1947	USGS
1938	1"=500'	Flight Date: May 23, 1938	USDA
1928	1"=500'	Flight Date: January 01, 1928	USGS
1923	1"=500'	Flight Date: January 01, 1923	FAIR

When delivered electronically by EDR, the aerial photo images included with this report are for ONE TIME USE ONLY. Further reproduction of these aerial photo images is prohibited without permission from EDR. For more information contact your EDR Account Executive.

Disclaimer - Copyright and Trademark Notice

This Report contains certain information obtained from a variety of public and other sources reasonably available to Environmental Data Resources, Inc. It cannot be concluded from this Report that coverage information for the target and surrounding properties does not exist from other sources. NO WARRANTY EXPRESSED OR IMPLIED, IS MADE WHATSOEVER IN CONNECTION WITH THIS REPORT. ENVIRONMENTAL DATA RESOURCES, INC. SPECIFICALLY DISCLAIMS THE MAKING OF ANY SUCH WARRANTIES, INCLUDING WITHOUT LIMITATION, MERCHANTABILITY OR FITNESS FOR A PARTICULAR USE OR PURPOSE. ALL RISK IS ASSUMED BY THE USER. IN NO EVENT SHALL ENVIRONMENTAL DATA RESOURCES, INC. BE LIABLE TO ANYONE, WHETHER ARISING OUT OF ERRORS OR OMISSIONS, NEGLIGENCE, ACCIDENT OR ANY OTHER CAUSE, FOR ANY LOSS OF DAMAGE, INCLUDING, WITHOUT LIMITATION, SPECIAL, INCIDENTAL, CONSEQUENTIAL, OR EXEMPLARY DAMAGES. ANY LIABILITY ON THE PART OF ENVIRONMENTAL DATA RESOURCES, INC. IS STRICTLY LIMITED TO A REFUND OF THE AMOUNT PAID FOR THIS REPORT. Purchaser accepts this Report "AS IS". Any analyses, estimates, ratings, environmental risk levels or risk codes provided in this Report are provided for illustrative purposes only, and are not intended to provide, nor should they be interpreted as providing any facts regarding, or prediction or forecast of, any environmental risk for any property. Only a Phase I Environmental Site Assessment performed by an environmental professional can provide information regarding the environmental risk for any property. Additionally, the information provided in this Report is not to be construed as legal advice.

Copyright 2017 by Environmental Data Resources, Inc. All rights reserved. Reproduction in any media or format, in whole or in part, of any report or map of Environmental Data Resources, Inc., or its affiliates, is prohibited without prior written permission.

EDR and its logos (including Sanborn and Sanborn Map) are trademarks of Environmental Data Resources, Inc. or its affiliates. All other trademarks used herein are the property of their respective owners.

INQUIRY #: 5040947.9
YEAR: 2012
= 500'
N
EDR

INQUIRY #: 5040947.9
YEAR: 2010
= 500'
N
EDR

INQUIRY #: 5040947.9
YEAR: 2009
= 500'
N
EDR

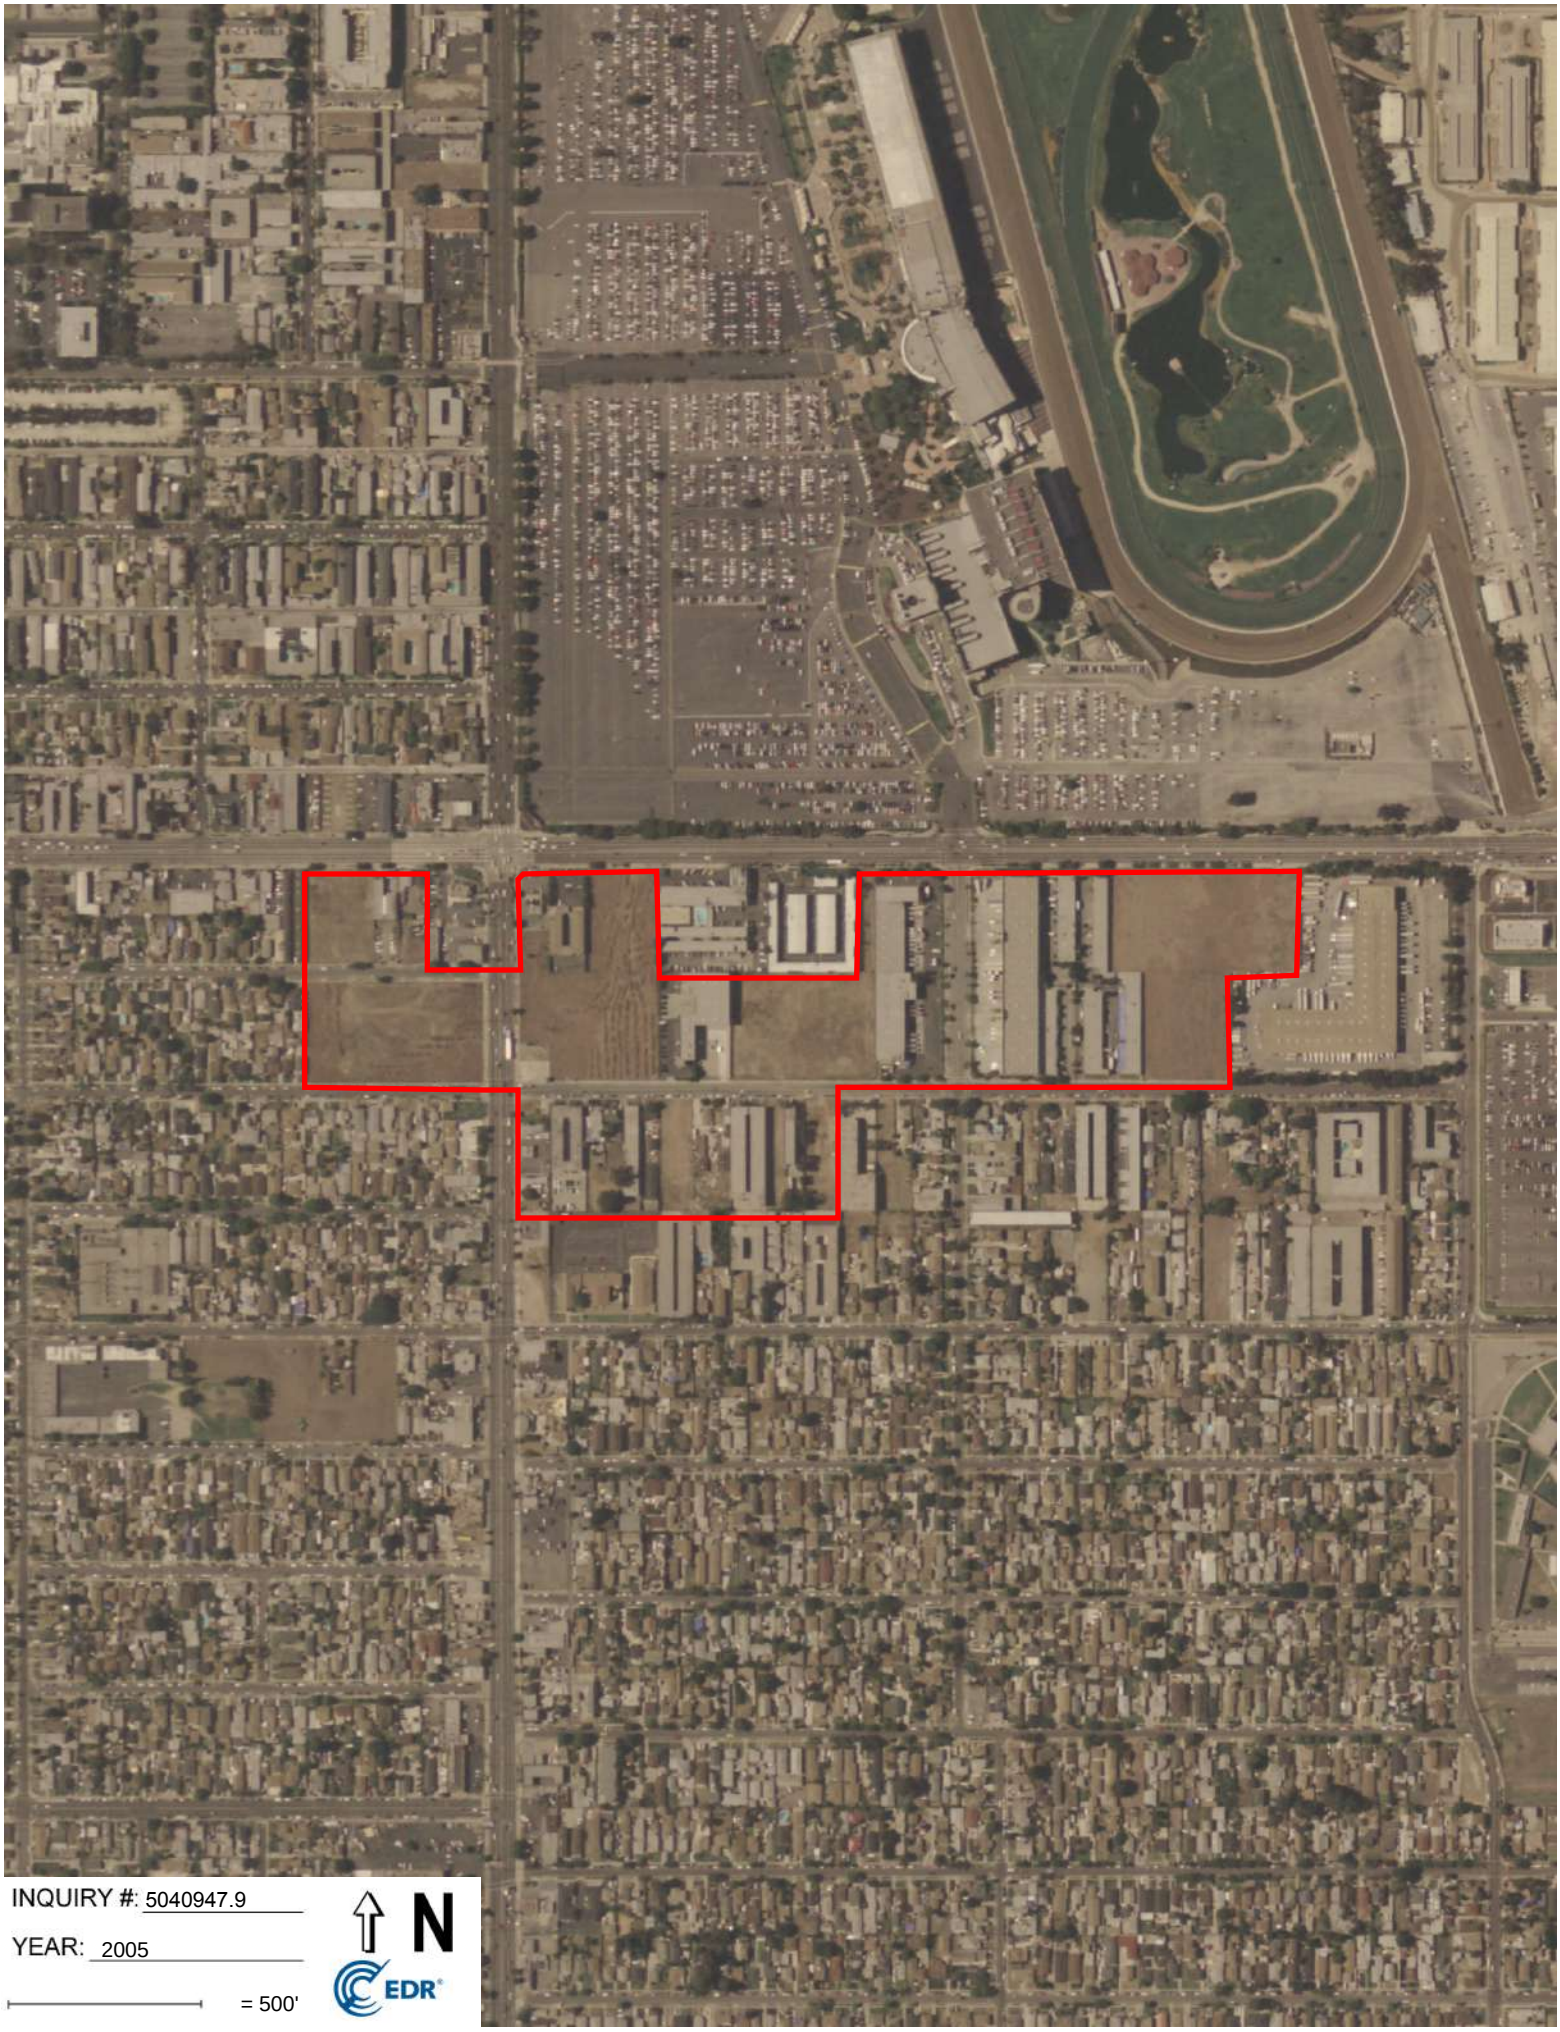
INQUIRY #: 5040947.9
YEAR: 2005
= 500'
N
EDR

INQUIRY #: 5040947.9
YEAR: 2002
= 500'
N
EDR

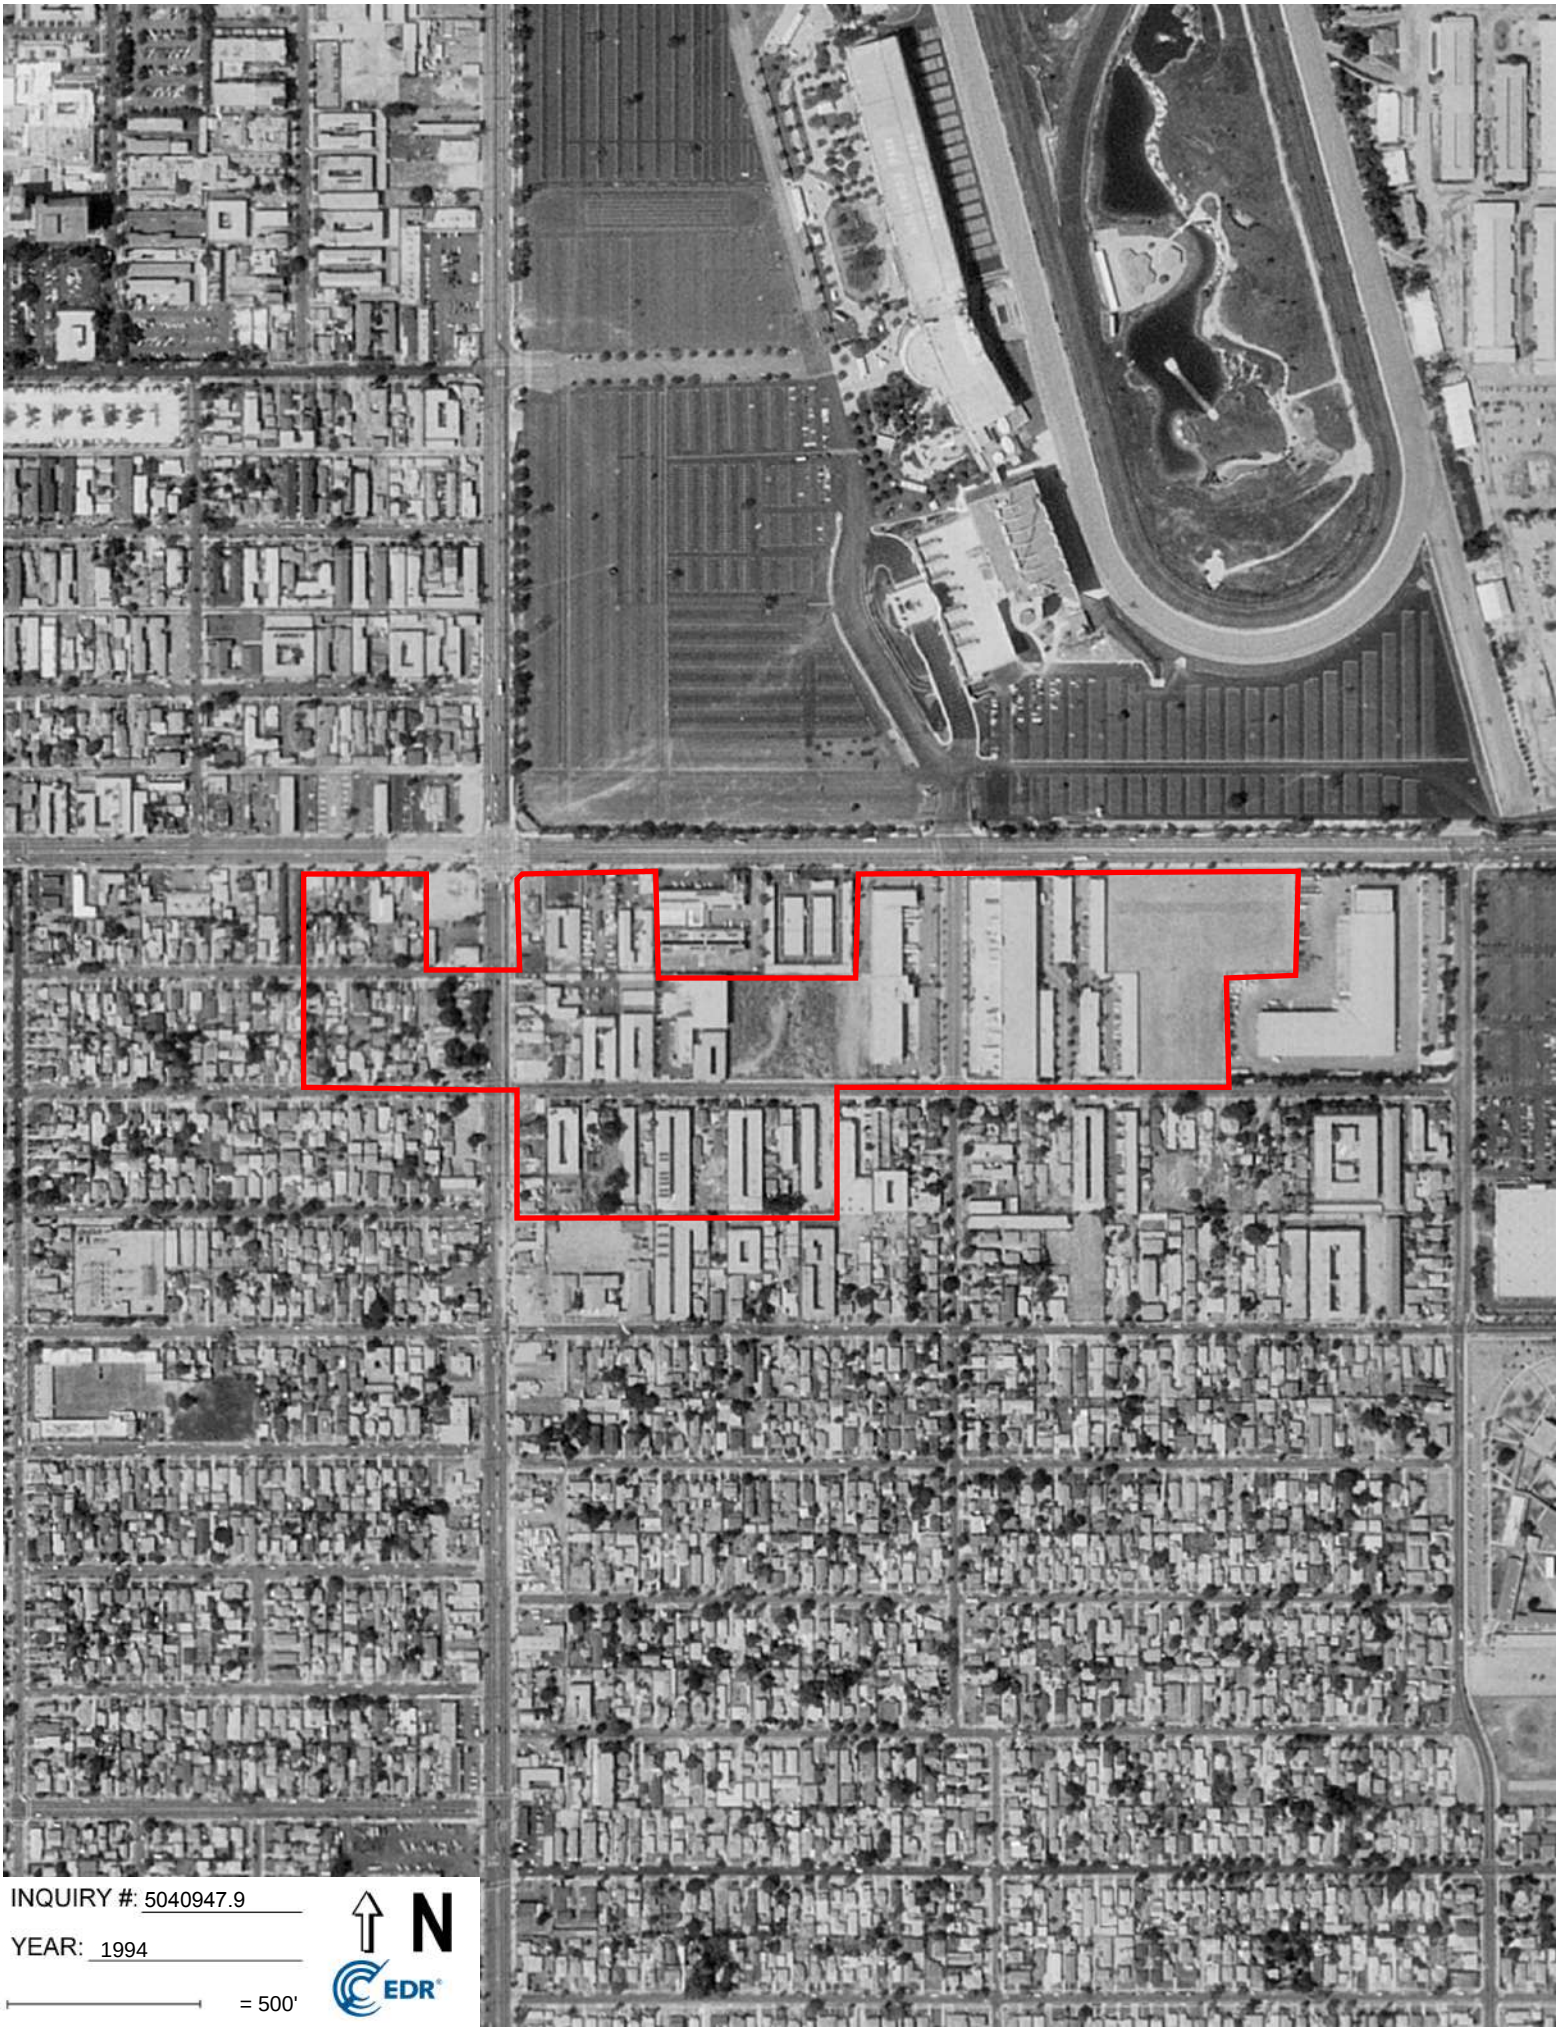
INQUIRY #: 5040947.9
YEAR: 1994
= 500'
N
EDR

INQUIRY #: 5040947.9

YEAR: 1989

= 500'

N

EDR

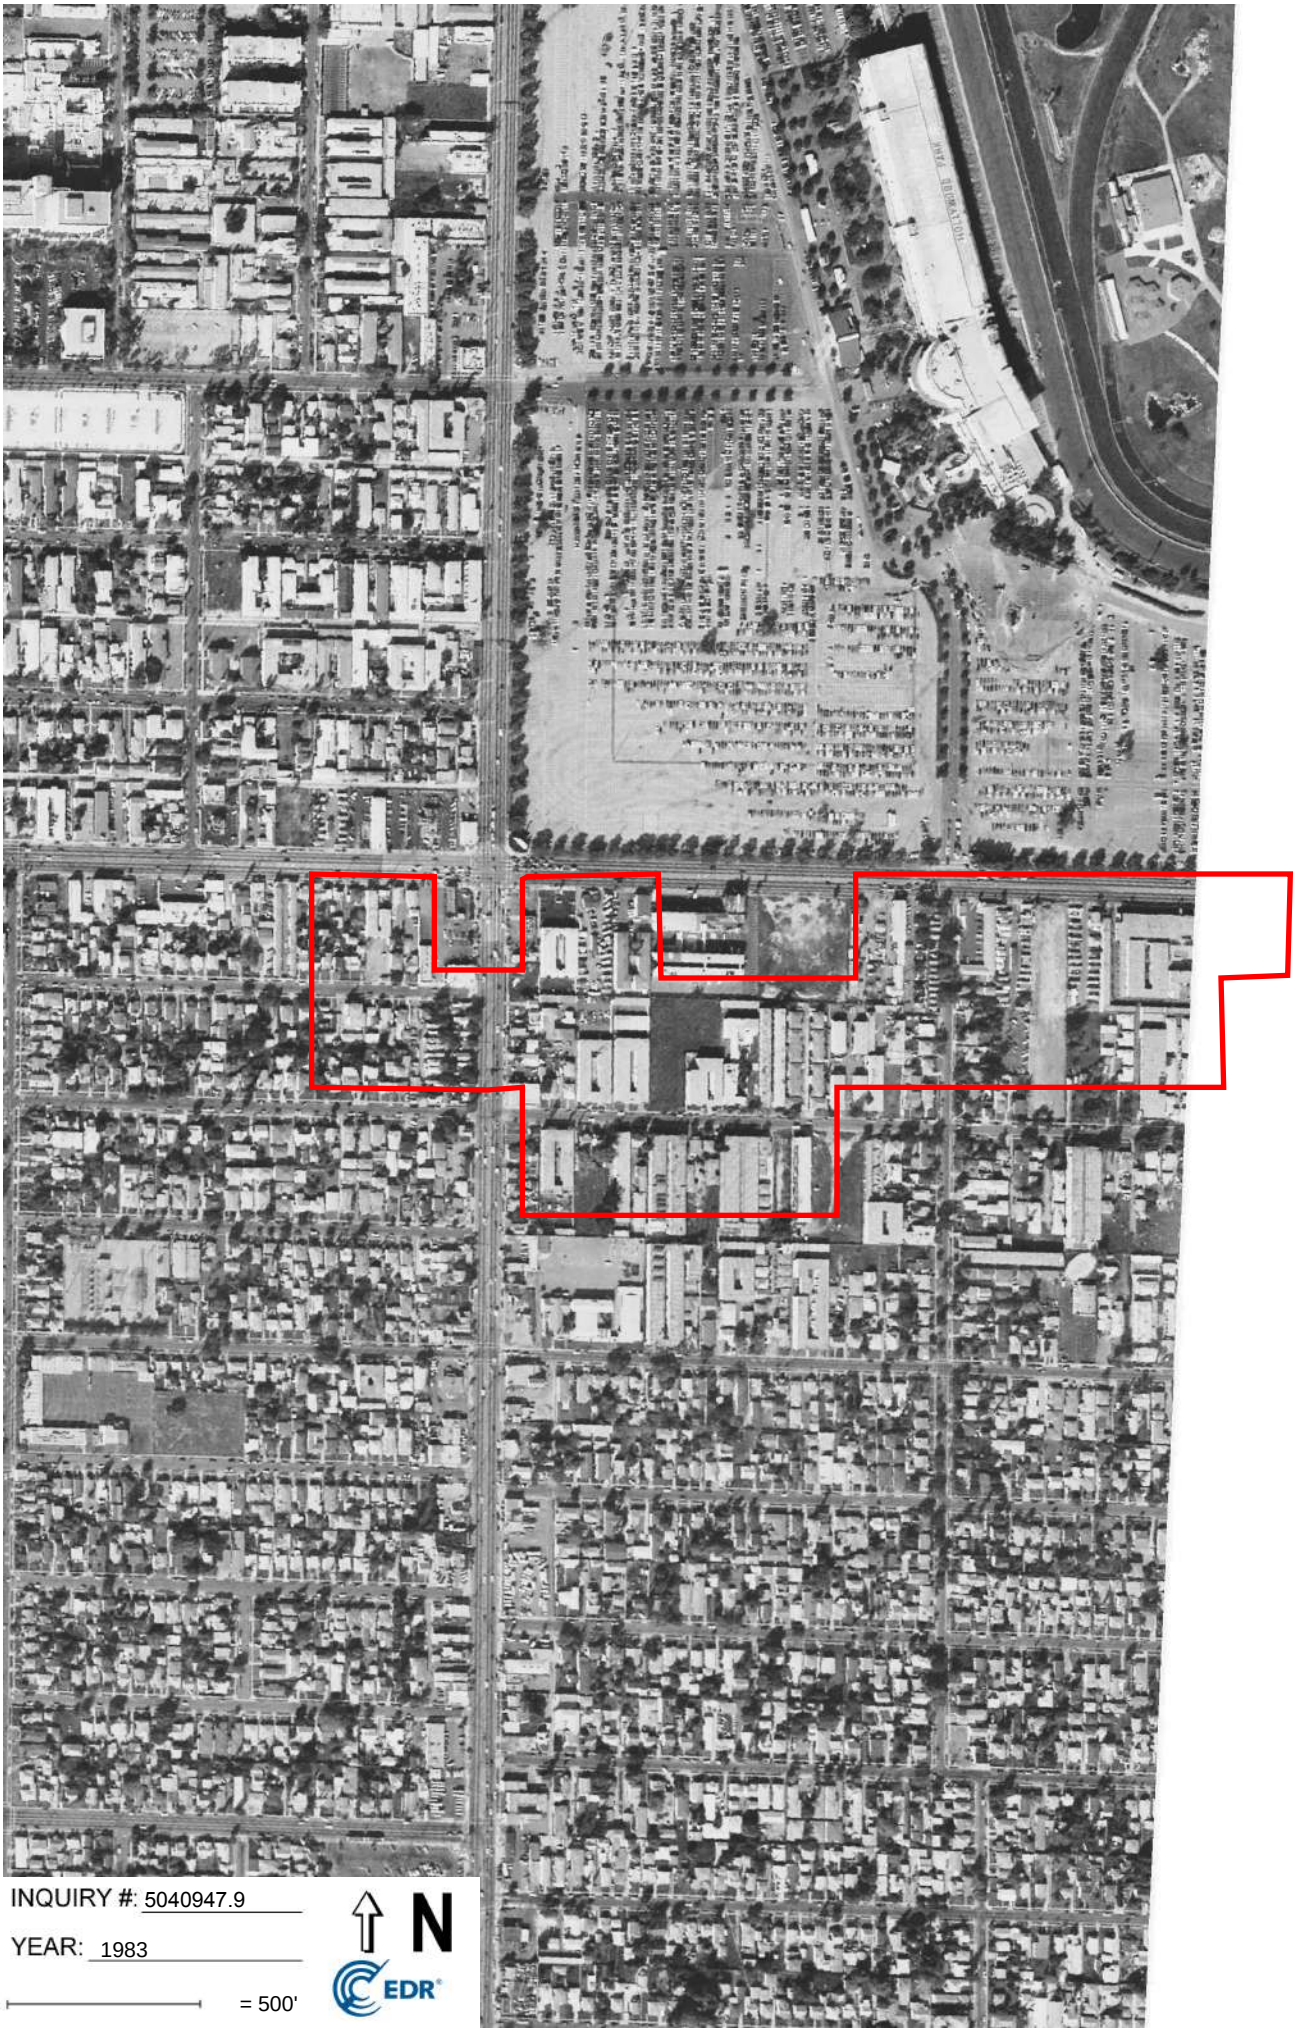

INQUIRY #: 5040947.9

YEAR: 1983

= 500'

N

EDR

INQUIRY #: 5040947.9

YEAR: 1981

= 500'

N

EDR

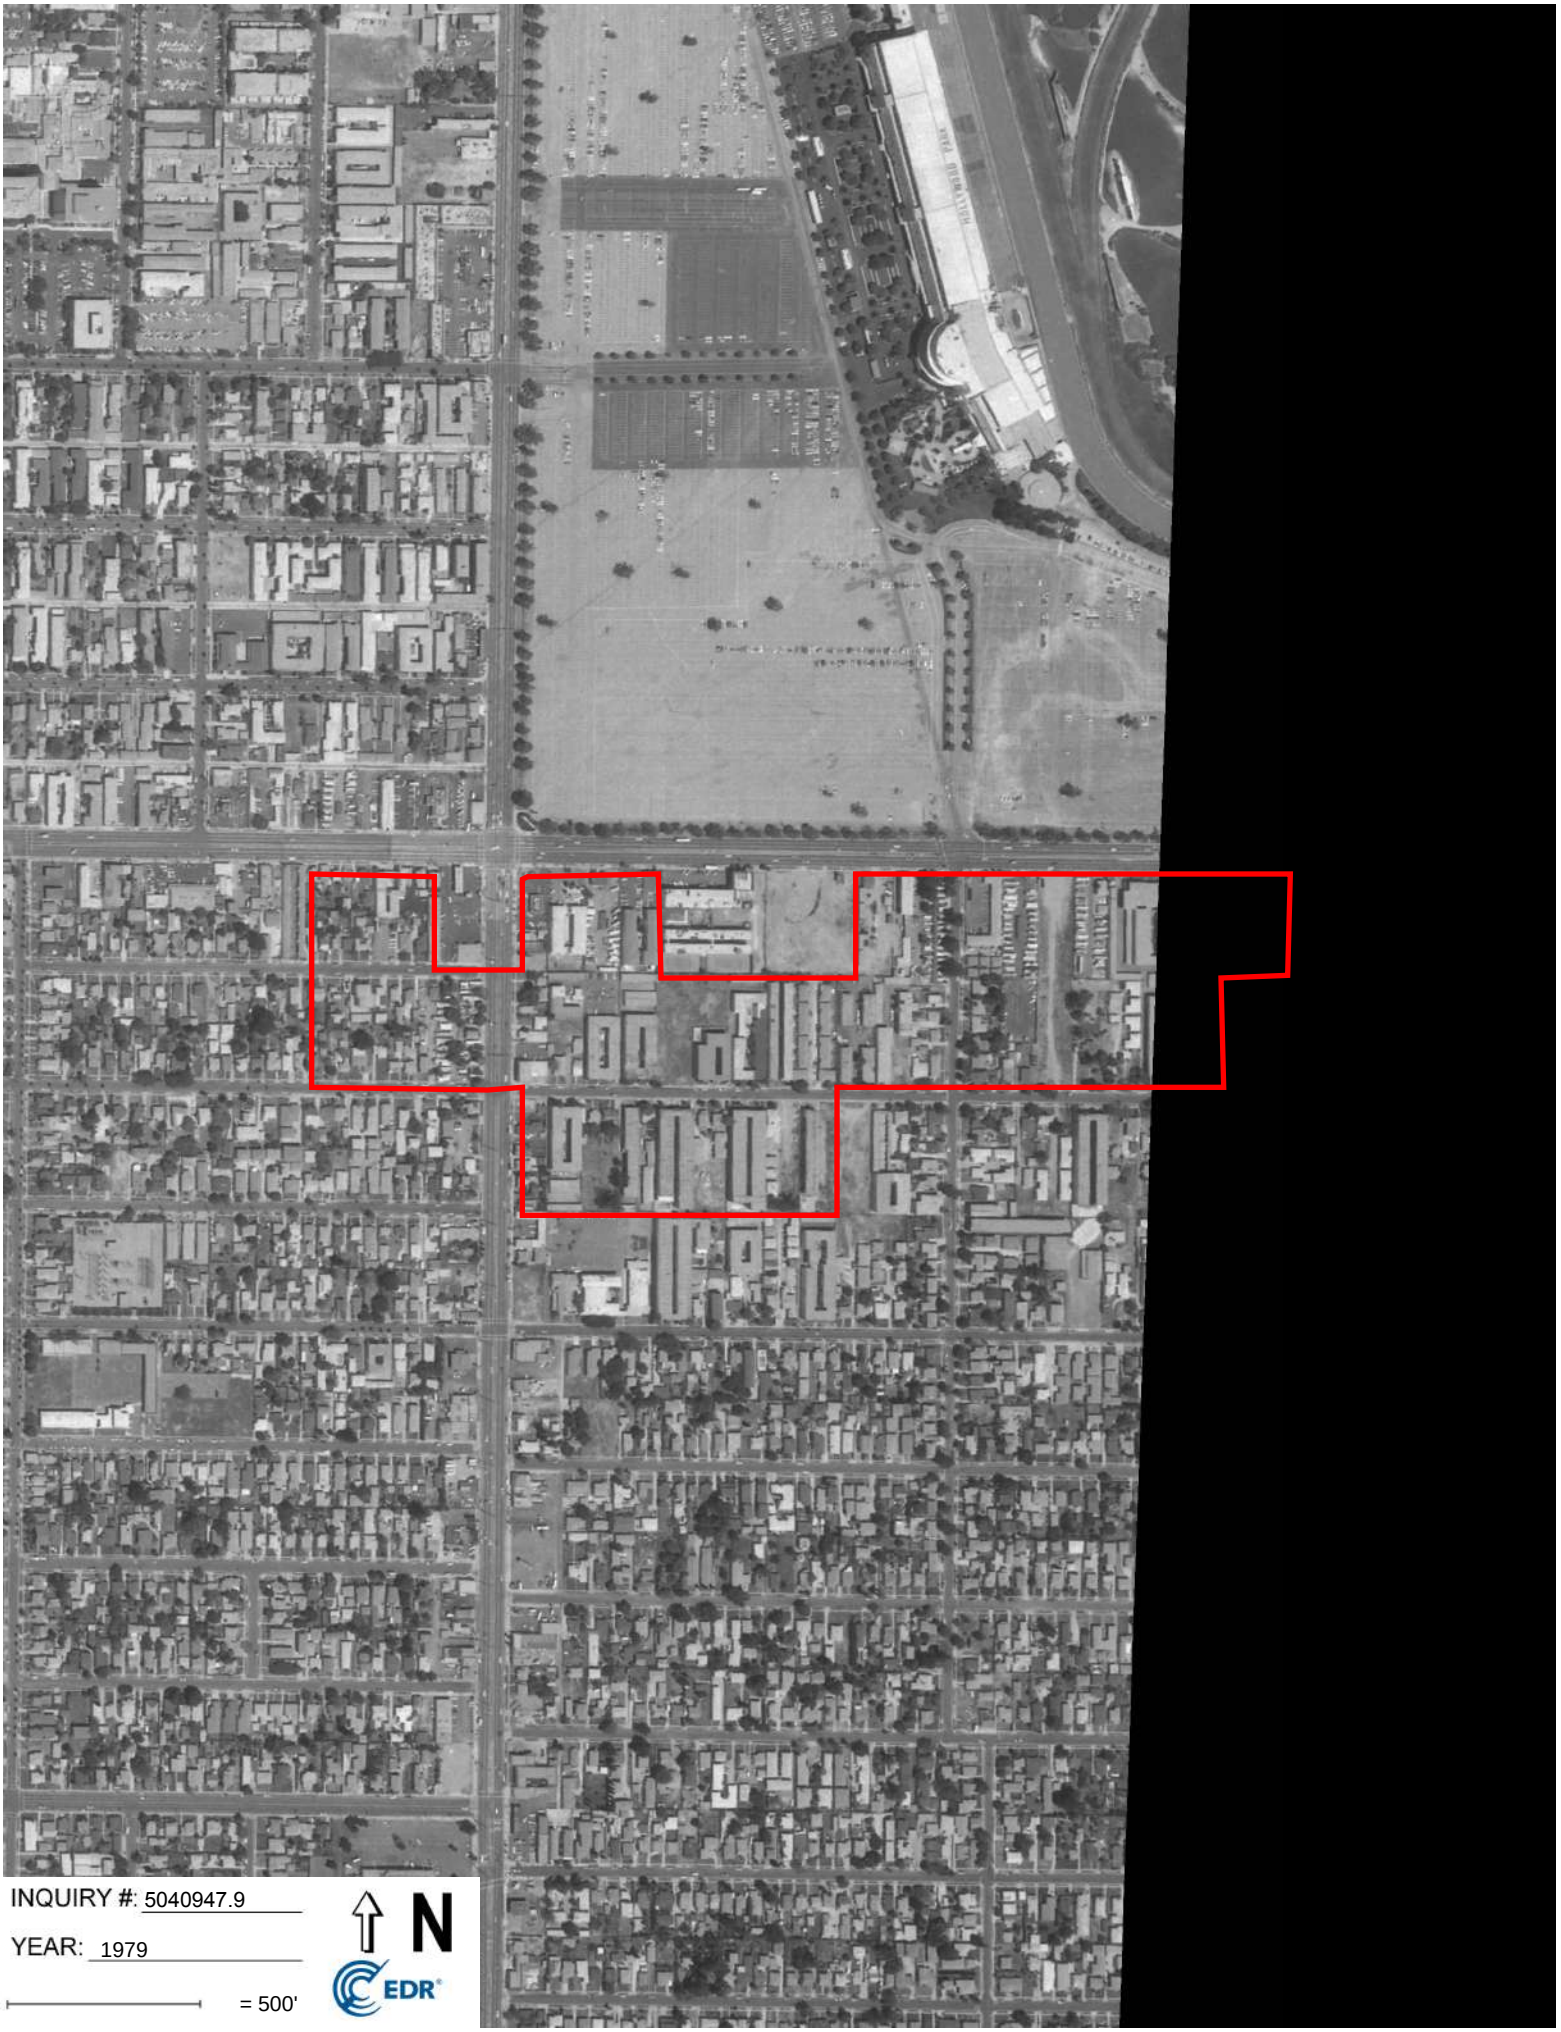

INQUIRY #: 5040947.9

YEAR: 1979

= 500'

N

EDR

INQUIRY #: 5040947.9
YEAR: 1977
= 500'
N
EDR

INQUIRY #: 5040947.9

YEAR: 1963

= 500'

N

EDR

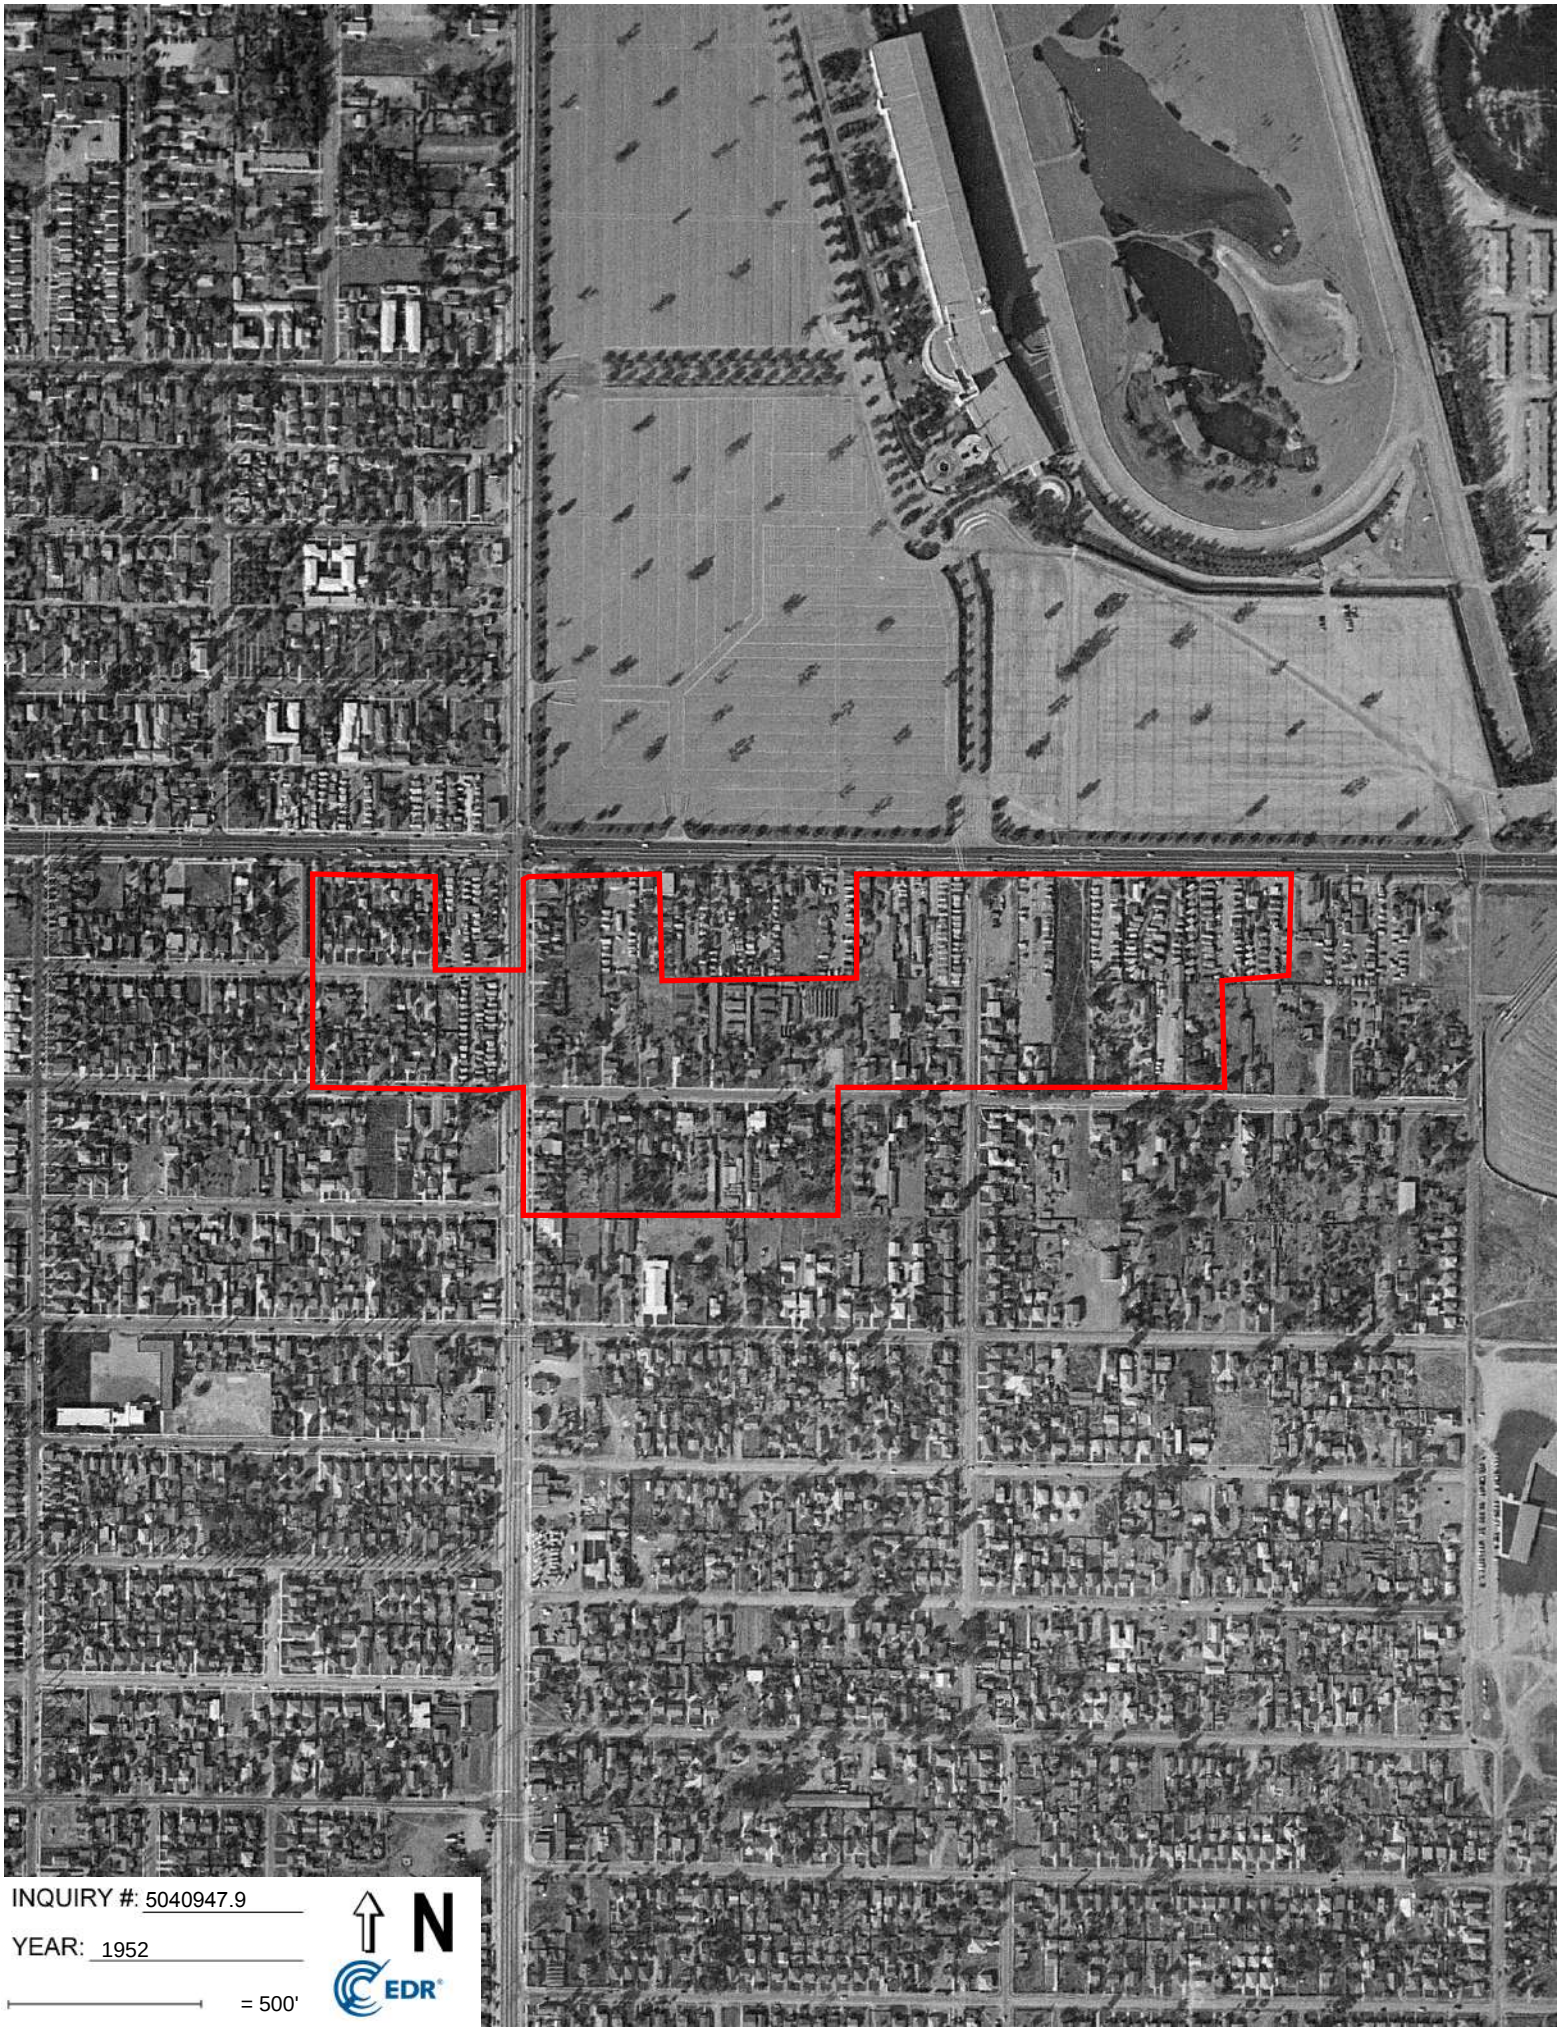
INQUIRY #: 5040947.9
YEAR: 1952
= 500'
N
EDR

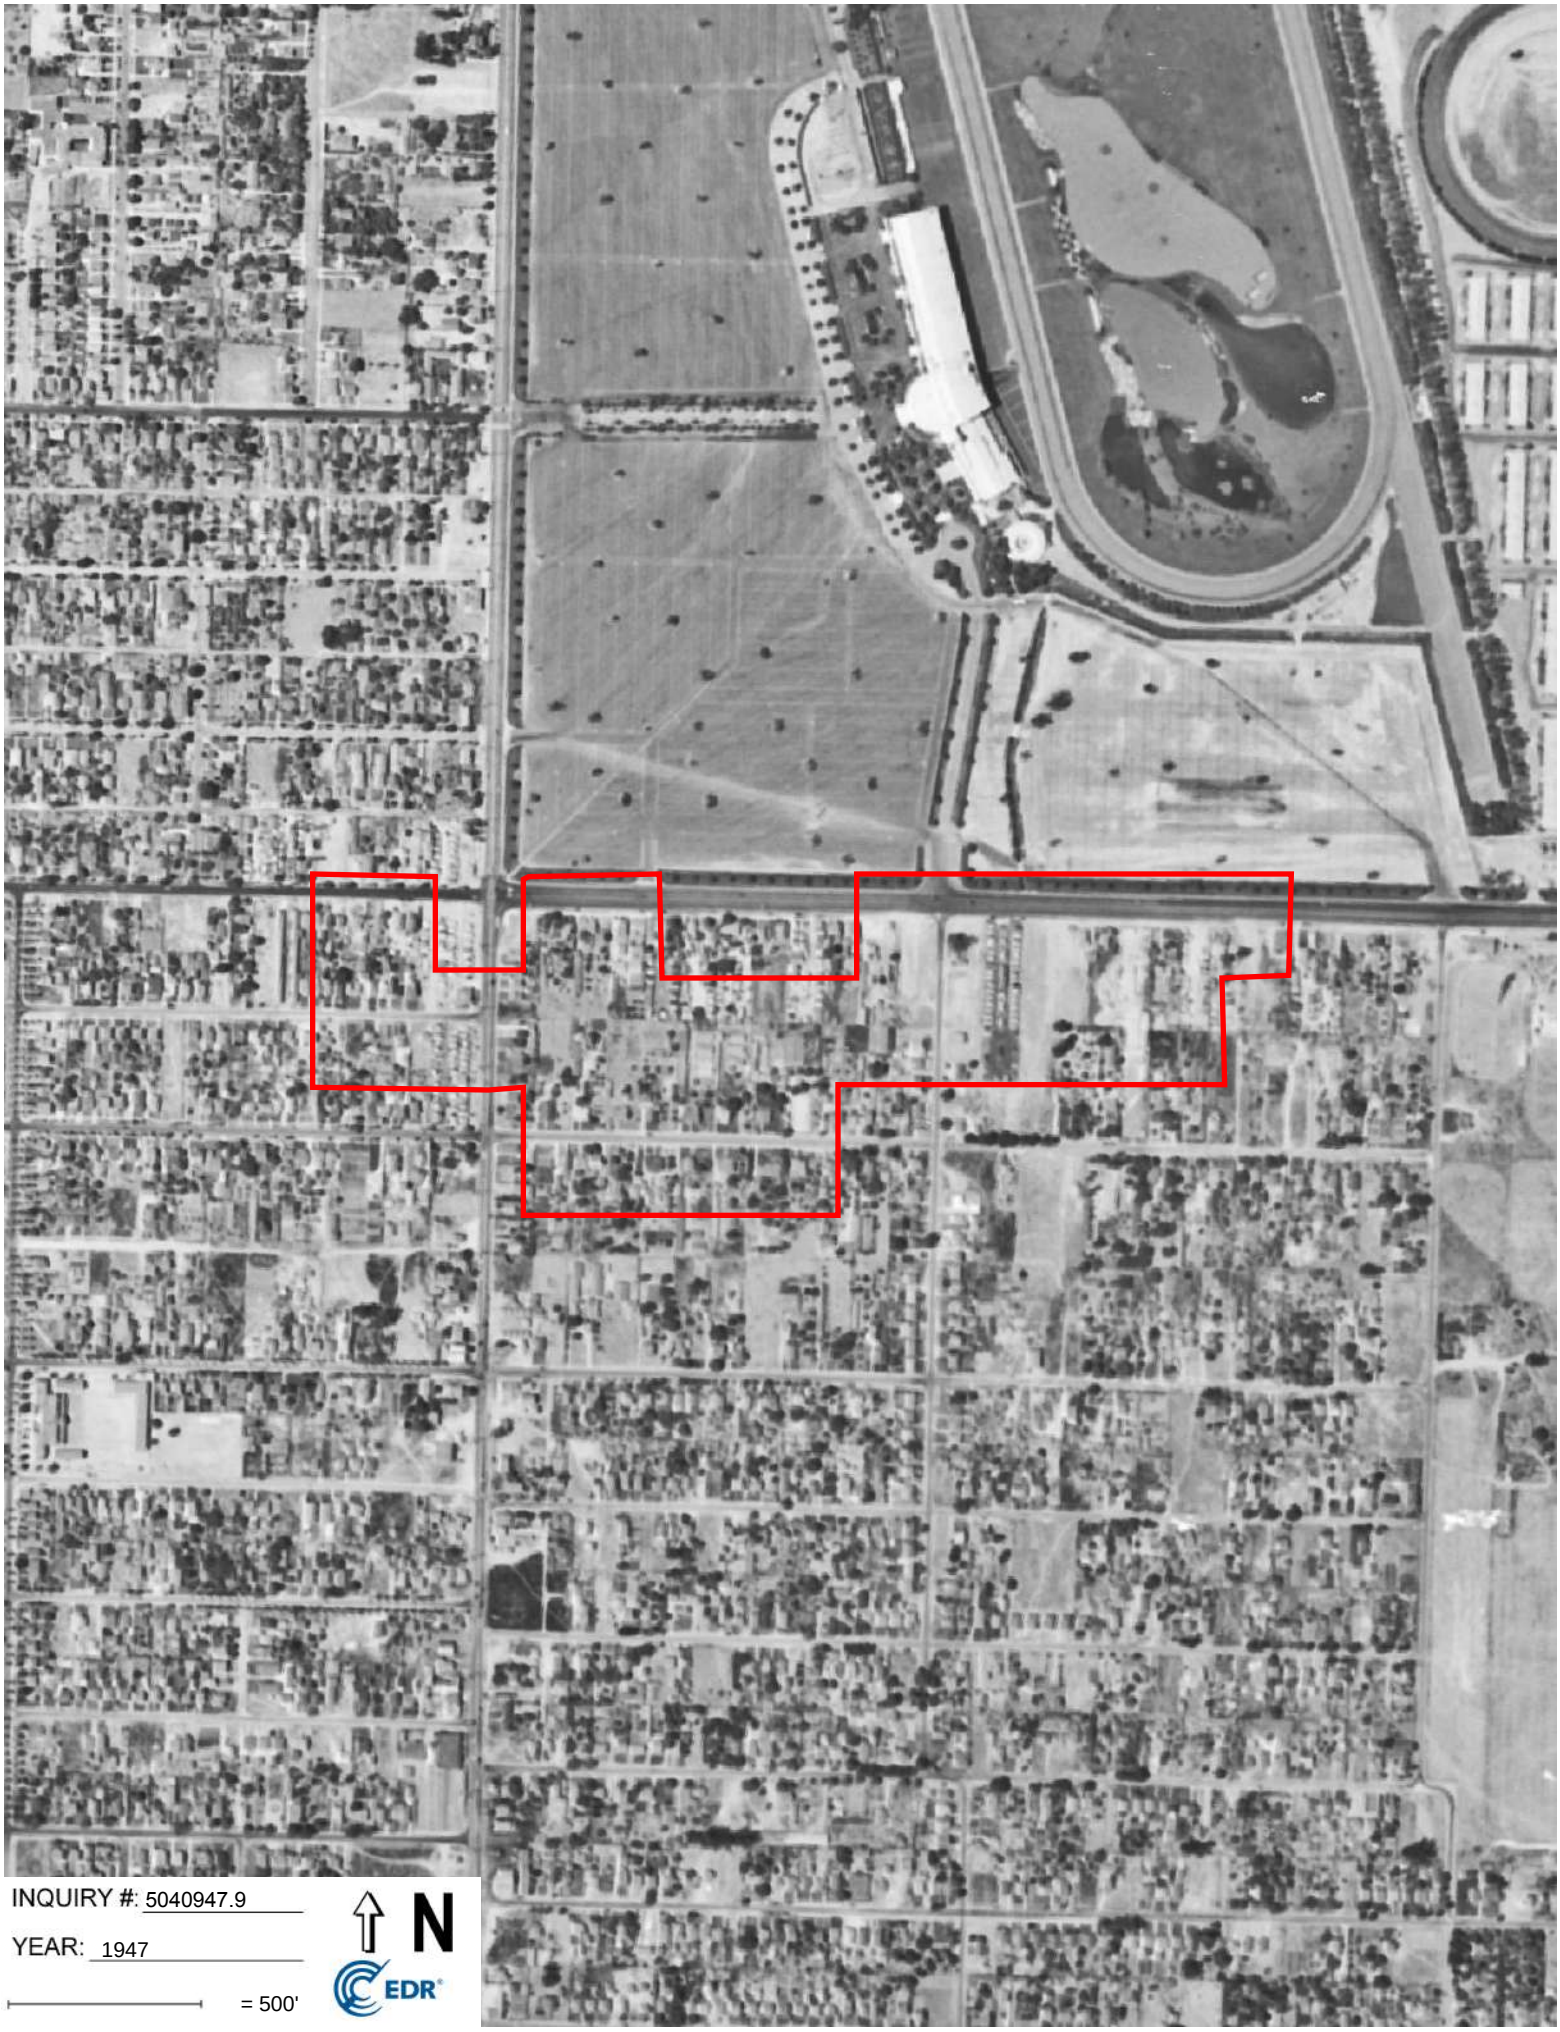

INQUIRY #: 5040947.9

YEAR: 1947

= 500'

N

EDR

INQUIRY #: 5040947.9
YEAR: 1938
= 500'
N
EDR

INQUIRY #: 5040947.9
YEAR: 1928
= 500'
N
EDR

INQUIRY #: 5040947.9

YEAR: 1923

= 500'

N

EDR

Project Condor

10022 S Prairie Ave

Inglewood, CA 90303

Inquiry Number: 5040947.3

September 05, 2017

Certified Sanborn® Map Report

6 Armstrong Road, 4th floor
Shelton, CT 06484
Toll Free: 800.352.0050
www.edrnet.com

Certified Sanborn® Map Report

09/05/17

Site Name:

Project Condor
10022 S Prairie Ave
Inglewood, CA 90303
EDR Inquiry # 5040947.3

Client Name:

Erler & Kalinowski, Inc.
12424 Wilshire Boulevard, Suite 740
Los Angeles, CA 90025
Contact: James Yoon

The Sanborn Library has been searched by EDR and maps covering the target property location as provided by Erler & Kalinowski, Inc. were identified for the years listed below. The Sanborn Library is the largest, most complete collection of fire insurance maps. The collection includes maps from Sanborn, Bromley, Perris & Browne, Hopkins, Barlow, and others. Only Environmental Data Resources Inc. (EDR) is authorized to grant rights for commercial reproduction of maps by the Sanborn Library LLC, the copyright holder for the collection. Results can be authenticated by visiting www.edrnet.com/sanborn.

The Sanborn Library is continually enhanced with newly identified map archives. This report accesses all maps in the collection as of the day this report was generated.

Certified Sanborn Results:

Certification # 7AEB-44C6-A0E8

PO # B71091.00

Project Project Condor

UNMAPPED PROPERTY

This report certifies that the complete holdings of the Sanborn Library, LLC collection have been searched based on client supplied target property information, and fire insurance maps covering the target property were not found.

Sanborn® Library search results

Certification #: 7AEB-44C6-A0E8

The Sanborn Library includes more than 1.2 million fire insurance maps from Sanborn, Bromley, Perris & Browne, Hopkins, Barlow and others which track historical property usage in approximately 12,000 American cities and towns. Collections searched:

- ☑ Library of Congress
- ☑ University Publications of America
- ☑ EDR Private Collection

The Sanborn Library LLC Since 1866™

Limited Permission To Make Copies

Erler & Kalinowski, Inc. (the client) is permitted to make up to FIVE photocopies of this Sanborn Map transmittal and each fire insurance map accompanying this report solely for the limited use of its customer. No one other than the client is authorized to make copies. Upon request made directly to an EDR Account Executive, the client may be permitted to make a limited number of additional photocopies. This permission is conditioned upon compliance by the client, its customer and their agents with EDR's copyright policy; a copy of which is available upon request.

Disclaimer - Copyright and Trademark Notice

This Report contains certain information obtained from a variety of public and other sources reasonably available to Environmental Data Resources, Inc. It cannot be concluded from this Report that coverage information for the target and surrounding properties does not exist from other sources. NO WARRANTY EXPRESSED OR IMPLIED, IS MADE WHATSOEVER IN CONNECTION WITH THIS REPORT. ENVIRONMENTAL DATA RESOURCES, INC. SPECIFICALLY DISCLAIMS THE MAKING OF ANY SUCH WARRANTIES, INCLUDING WITHOUT LIMITATION, MERCHANTABILITY OR FITNESS FOR A PARTICULAR USE OR PURPOSE. ALL RISK IS ASSUMED BY THE USER. IN NO EVENT SHALL ENVIRONMENTAL DATA RESOURCES, INC. BE LIABLE TO ANYONE, WHETHER ARISING OUT OF ERRORS OR OMISSIONS, NEGLIGENCE, ACCIDENT OR ANY OTHER CAUSE, FOR ANY LOSS OF DAMAGE, INCLUDING, WITHOUT LIMITATION, SPECIAL, INCIDENTAL, CONSEQUENTIAL, OR EXEMPLARY DAMAGES. ANY LIABILITY ON THE PART OF ENVIRONMENTAL DATA RESOURCES, INC. IS STRICTLY LIMITED TO A REFUND OF THE AMOUNT PAID FOR THIS REPORT. Purchaser accepts this Report "AS IS". Any analyses, estimates, ratings, environmental risk levels or risk codes provided in this Report are provided for illustrative purposes only, and are not intended to provide, nor should they be interpreted as providing any facts regarding, or prediction or forecast of, any environmental risk for any property. Only a Phase I Environmental Site Assessment performed by an environmental professional can provide information regarding the environmental risk for any property. Additionally, the information provided in this Report is not to be construed as legal advice.

Copyright 2017 by Environmental Data Resources, Inc. All rights reserved. Reproduction in any media or format, in whole or in part, of any report or map of Environmental Data Resources, Inc., or its affiliates, is prohibited without prior written permission.

EDR and its logos (including Sanborn and Sanborn Map) are trademarks of Environmental Data Resources, Inc. or its affiliates. All other trademarks used herein are the property of their respective owners.

Project Condor
10022 S Prairie Ave
Inglewood, CA 90303

Inquiry Number: 5040947.5
September 06, 2017

The EDR-City Directory Abstract

Environmental Data Resources Inc

6 Armstrong Road
Shelton, CT 06484
800.352.0050
www.edrnet.com

TABLE OF CONTENTS

SECTION

Executive Summary

Findings

City Directory Images

Thank you for your business.
Please contact EDR at 1-800-352-0050
with any questions or comments.

Disclaimer - Copyright and Trademark Notice

This Report contains certain information obtained from a variety of public and other sources reasonably available to Environmental Data Resources, Inc. It cannot be concluded from this Report that coverage information for the target and surrounding properties does not exist from other sources. **NO WARRANTY EXPRESSED OR IMPLIED, IS MADE WHATSOEVER IN CONNECTION WITH THIS REPORT. ENVIRONMENTAL DATA RESOURCES, INC. SPECIFICALLY DISCLAIMS THE MAKING OF ANY SUCH WARRANTIES, INCLUDING WITHOUT LIMITATION, MERCHANTABILITY OR FITNESS FOR A PARTICULAR USE OR PURPOSE. ALL RISK IS ASSUMED BY THE USER. IN NO EVENT SHALL ENVIRONMENTAL DATA RESOURCES, INC. BE LIABLE TO ANYONE, WHETHER ARISING OUT OF ERRORS OR OMISSIONS, NEGLIGENCE, ACCIDENT OR ANY OTHER CAUSE, FOR ANY LOSS OR DAMAGE, INCLUDING, WITHOUT LIMITATION, SPECIAL, INCIDENTAL, CONSEQUENTIAL, OR EXEMPLARY DAMAGES. ANY LIABILITY ON THE PART OF ENVIRONMENTAL DATA RESOURCES, INC. IS STRICTLY LIMITED TO A REFUND OF THE AMOUNT PAID FOR THIS REPORT.** Purchaser accepts this Report "AS IS". Any analyses, estimates, ratings, environmental risk levels or risk codes provided in this Report are provided for illustrative purposes only, and are not intended to provide, nor should they be interpreted as providing any facts regarding, or prediction orforecast of, any environmental risk for any property. Only a Phase I Environmental Site Assessment performed by an environmental professional can provide information regarding the environmental risk for any property. Additionally, the information provided in this Report is not to be construed as legal advice.

Copyright 2017 by Environmental Data Resources, Inc. All rights reserved. Reproduction in any media or format, in whole or in part, of any report or map of Environmental Data Resources, Inc. or its affiliates is prohibited without prior written permission.

EDR and its logos (including Sanborn and Sanborn Map) are trademarks of Environmental Data Resources, Inc. or its affiliates. All other trademarks used herein are the property of their respective owners.

EXECUTIVE SUMMARY

DESCRIPTION

Environmental Data Resources, Inc.'s (EDR) City Directory Abstract is a screening tool designed to assist environmental professionals in evaluating potential liability on a target property resulting from past activities. EDR's City Directory Abstract includes a search and abstract of available city directory data. For each address, the directory lists the name of the corresponding occupant at five year intervals.

Business directories including city, cross reference and telephone directories were reviewed, if available, at approximately five year intervals for the years spanning 1920 through 2014. This report compiles information gathered in this review by geocoding the latitude and longitude of properties identified and gathering information about properties within 660 feet of the target property.

A summary of the information obtained is provided in the text of this report.

RECORD SOURCES

EDR's Digital Archive combines historical directory listings from sources such as Cole Information and Dun & Bradstreet. These standard sources of property information complement and enhance each other to provide a more comprehensive report.

EDR is licensed to reproduce certain City Directory works by the copyright holders of those works. The purchaser of this EDR City Directory Report may include it in report(s) delivered to a customer. Reproduction of City Directories without permission of the publisher or licensed vendor may be a violation of copyright.

RESEARCH SUMMARY

The following research sources were consulted in the preparation of this report. An "X" indicates where information was identified in the source and provided in this report.

Year	Source	TP	Adjoining	Text Abstract	Source Image
2014	EDR Digital Archive	-	X	X	-
	EDR Digital Archive	X	X	X	-
2010	EDR Digital Archive	-	X	X	-
	EDR Digital Archive	X	X	X	-
2006	Haines Company	-	-	-	-
2004	Haines Company	-	-	-	-
2003	Haines & Company	-	-	-	-
2001	Haines & Company, Inc.	-	X	X	-
	Haines & Company, Inc.	X	X	X	-
2000	Pacific Bell Telephone Co	-	X	X	-
	Pacific Bell Telephone Co	X	X	X	-
1999	Haines Company	-	-	-	-

EXECUTIVE SUMMARY

Year	Source	TP	Adjoining	Text Abstract	Source Image
1996	GTE	-	-	-	-
1995	Pacific Bell	-	X	X	-
	Pacific Bell	X	X	X	-
	Pacific Bell Telephone Co	-	X	X	-
	Pacific Bell Telephone Co	X	X	X	-
1992	PACIFIC BELL WHITE PAGES	-	-	-	-
1991	Pacific Bell	-	-	-	-
1990	Pacific Bell	-	X	X	-
	Pacific Bell	X	X	X	-
	Pacific Bell Telephone Co	-	X	X	-
	Pacific Bell Telephone Co	X	X	X	-
1986	Pacific Bell	-	X	X	-
1985	Pacific Bell	-	X	X	-
1981	Pacific Telephone	-	X	X	-
1980	Pacific Telephone	-	X	X	-
	Pacific Telephone	X	X	X	-
	Pacific Telephone Co	-	X	X	-
	Pacific Telephone Co	X	X	X	-
1976	Pacific Telephone	-	X	X	-
1975	Pacific Telephone	-	X	X	-
	Pacific Telephone	X	X	X	-
	Pacific Telephone Co	-	X	X	-
	Pacific Telephone Co	X	X	X	-
1972	R. L. Polk & Co.	-	-	-	-
1971	Pacific Telephone	-	X	X	-
1970	Pacific Telephone	-	X	X	-
	Pacific Telephone	X	X	X	-
	Pacific Telephone Co	-	X	X	-
	Pacific Telephone Co	X	X	X	-
1969	Pacific Telephone	-	-	-	-
1967	Pacific Telephone	-	X	X	-
1966	Pacific Telephone	-	-	-	-
1965	The Pacific Telephone and Telegraph Co	-	X	X	-
	The Pacific Telephone and Telegraph Co	X	X	X	-
1964	Pacific Telephone	-	X	X	-
	Pacific Telephone	X	X	X	-
1963	Pacific Telephone	-	-	-	-
1962	Pacific Telephone	-	X	X	-
1961	R. L. Polk & Co.	-	-	-	-
1960	Pacific Telephone	-	X	X	-
	Pacific Telephone	X	X	X	-
	Pacific Telephone and Telegraph Company	-	X	X	-

EXECUTIVE SUMMARY

Year	Source	TP	Adjoining	Text Abstract	Source Image
1960	Pacific Telephone and Telegraph Company	X	X	X	-
1958	Pacific Telephone	-	X	X	-
1957	Pacific Telephone	-	X	X	-
	Pacific Telephone	X	X	X	-
1956	Pacific Telephone	-	-	-	-
1955	R. L. Polk & Co.	-	-	-	-
1954	R. L. Polk & Co.	-	X	X	-
	R. L. Polk & Co.	X	X	X	-
1952	Los Angeles Directory Co.	-	-	-	-
1951	Los Angeles Directory Co.	-	-	-	-
1950	Pacific Telephone	-	X	X	-
	Pacific Telephone	X	X	X	-
1949	Los Angeles Directory Co.	-	-	-	-
1948	Associated Telephone Company, Ltd.	-	-	-	-
1947	Pacific Directory Co.	-	-	-	-
1946	Southern California Telephone Co	-	X	X	-
	Southern California Telephone Co	X	X	X	-
1945	R. L. Polk & Co.	-	-	-	-
1944	R. L. Polk & Co.	-	-	-	-
1942	Los Angeles Directory Co.	-	-	-	-
1940	Los Angeles Directory Co.	-	-	-	-
1939	Los Angeles Directory Co.	-	-	-	-
1938	Los Angeles Directory Company Publishers	-	-	-	-
1937	Los Angeles Directory Co.	-	-	-	-
1936	Los Angeles Directory Co.	-	-	-	-
1935	Los Angeles Directory Company Publisher	-	X	X	-
1934	Los Angeles Directory Co.	-	-	-	-
1933	Los Angeles Directory Co.	-	-	-	-
1932	Los Angeles Directory Co.	-	-	-	-
1931	TRIBUNE-NEWS PUBLISHING CO.	-	-	-	-
1930	Los Angeles Directory Co.	-	-	-	-
1929	Los Angeles Directory Co.	-	-	-	-
1928	Los Angeles Directory Co.	-	-	-	-
1927	Los Angeles Directory Co.	-	-	-	-
1926	Los Angeles Directory Co.	-	-	-	-
1925	Los Angeles Directory Co.	-	-	-	-
1924	Los Angeles Directory Co.	-	-	-	-
1923	Los Angeles Directory Co.	-	-	-	-
1921	Los Angeles Directory Co.	-	-	-	-
1920	Los Angeles Directory Co.	-	-	-	-

EXECUTIVE SUMMARY

SELECTED ADDRESSES

The following addresses were selected by the client, for EDR to research. An "X" indicates where information was identified.

Address	*Type*	*Findings*
10004 S PRAIRIE AVE	Client Entered	X
3915 W 102ND ST	Client Entered	X
3940 W CENTURY BLVD	Client Entered	X
3938 W 102ND ST	Client Entered	
10200 S PRAIRIE AVE	Client Entered	X
10204 S PRAIRIE AVE	Client Entered	X
10226 S PRAIRIE AVE	Client Entered	X
319 E 102ND ST	Client Entered	
10202 S PRAIRIE AVE	Client Entered	X

FINDINGS

TARGET PROPERTY INFORMATION

ADDRESS

10022 S Prairie Ave
Inglewood, CA 90303

FINDINGS DETAIL

Target Property research detail.

CENTURY BLVD W

3940 CENTURY BLVD W

Year	*Uses*	*Source*
2000	CHURCHS FRIED CHICKEN INC	Pacific Bell Telephone Co
	Patel Bakorbhai	Pacific Bell Telephone Co
	RODEWAY INN & SUITES	Pacific Bell Telephone Co
1995	CHURCHS FRIED CHICKEN INC	Pacific Bell Telephone Co
	Patel Bakorbhai	Pacific Bell Telephone Co
	RODEWAY INN	Pacific Bell Telephone Co
1990	38 Green R	Pacific Bell Telephone Co
	Building	Pacific Bell Telephone Co
	CHURCHS FRIED CHICKEN INC	Pacific Bell Telephone Co
	Patel Bakorbhai	Pacific Bell Telephone Co
	TURF & SKY MOTEL	Pacific Bell Telephone Co
1975	24 Delego R	Pacific Telephone Co
	8 De Jarnette J J	Pacific Telephone Co
	Building	Pacific Telephone Co
	Turf & Sky Apartment Motel	Pacific Telephone Co
1965	TURF SKY APT MOTEL OR	The Pacific Telephone and Telegraph Co

E 102ND ST

319 E 102ND ST

Year	*Uses*	*Source*

FINDINGS

PRAIRIE AVE

10004 PRAIRIE AVE

Year	Uses	Source
1965	FIESEL C CHEVRON STN	The Pacific Telephone and Telegraph Co
1964	BANTNER RALPH SERV STN	Pacific Telephone
1960	BANTNER RALPH SERV STN	Pacific Telephone
1957	BANTNER RALPH SENR STN	Pacific Telephone
1954	BANTNER RALPH SERV STN	R. L. Polk & Co.
1950	BANTNER RALPH SERV STN	Pacific Telephone

10202 PRAIRIE AVE

Year	Uses	Source
1957	MCCLORY PATRICK B	Pacific Telephone
1950	DION NORMAN MRS R	Pacific Telephone

10226 PRAIRIE AVE

Year	Uses	Source
1965	ANGER JACK OR	The Pacific Telephone and Telegraph Co

PRAIRIE AVE S

10004 PRAIRIE AVE S

Year	Uses	Source
1970	Hollypark Service	Pacific Telephone Co

10009 PRAIRIE AVE S

Year	Uses	Source
1970	Lucky Four	Pacific Telephone Co

10226 PRAIRIE AVE S

Year	Uses	Source
1970	Anger Jack	Pacific Telephone Co

S PRAIRIE AVE

10004 S PRAIRIE AVE

Year	Uses	Source
1970	Hollypark Service	Pacific Telephone Co
1965	FIESEL C CHEVRON STN	The Pacific Telephone and Telegraph Co
1964	BANTNER RALPH SERV STN	Pacific Telephone
1960	BANTNER RALPH SERV STN	Pacific Telephone

FINDINGS

Year	Uses	Source
1957	BANTNER RALPH SENR STN	Pacific Telephone
1954	BANTNER RALPH SERV STN	R. L. Polk & Co.
1950	BANTNER RALPH SERV STN	Pacific Telephone

10009 S PRAIRIE AVE

Year	Uses	Source
1980	Lucky Four	Pacific Telephone Co
1975	Lucky Four	Pacific Telephone Co

10022 S PRAIRIE AVE

Year	Uses	Source
1950	EDWARDS WM L R	Pacific Telephone

10200 S PRAIRIE AVE

Year	Uses	Source
1965	APARTMENTS	The Pacific Telephone and Telegraph Co
	THOMPSON N W OR	The Pacific Telephone and Telegraph Co

10202 S PRAIRIE AVE

Year	Uses	Source
1957	MCCLORY PATRICK B	Pacific Telephone
1950	DION NORMAN MRS R	Pacific Telephone

10204 S PRAIRIE AVE

Year	Uses	Source
2001	BUNNElehue	Haines & Company, Inc.
1980	Jernigan Evelyn	Pacific Telephone Co
1975	Lewis Beverly	Pacific Telephone Co

10226 S PRAIRIE AVE

Year	Uses	Source
2001	COBO DIego	Haines & Company, Inc.
	COBO DIego	Haines & Company, Inc.
1975	Scott Houston	Pacific Telephone Co
	Scott Houston	Pacific Telephone Co
1970	Anger Jack	Pacific Telephone Co
1965	ANGER JACK OR	The Pacific Telephone and Telegraph Co
1954	CUNNINGHAM BEVERLY	R. L. Polk & Co.
	CUNNINGHAM BEVERLY	R. L. Polk & Co.
1950	MADDEN ROBT0R	Pacific Telephone

Year	Uses	Source
1950	MADDEN ROBT0R	Pacific Telephone

W 102nd St

3915 W 102nd St

Year	Uses	Source
2014	AS IS DISCOUNTS	EDR Digital Archive
	AUTO DETAILING SUPPLIES INC	EDR Digital Archive
	ON LINE FUNDING	EDR Digital Archive
	SUGARFINA LLC	EDR Digital Archive
	UNION INVESTMENT GROUP LLC	EDR Digital Archive
2010	AS IS DISCOUNTS	EDR Digital Archive
	AUTO DETAILING SUPPLIES INC	EDR Digital Archive
	JIZAKE INC	EDR Digital Archive
	M J E BROTHERS LLC	EDR Digital Archive
	ON LINE FUNDING	EDR Digital Archive
	SMART INC	EDR Digital Archive
	UNION INVESTMENT GROUP LLC	EDR Digital Archive

W 102ND ST

3915 W 102ND ST

Year	Uses	Source
1995	CAL PACIFIC IWTERNATL	Pacific Bell Telephone Co
	IEC AMERICA INC	Pacific Bell Telephone Co
	MAXWAY SYSTEMS	Pacific Bell Telephone Co
	OUTSTANDING INTERHATIONAL CO INC	Pacific Bell Telephone Co
	POSEIDON GROUP INTERNATL INC	Pacific Bell Telephone Co
	S E S INTERNATIONAL EXPRESS INC	Pacific Bell Telephone Co
1965	LANGE PAUL E OR	The Pacific Telephone and Telegraph Co
1964	LANGE PAUL E	Pacific Telephone
1957	IKELSO FRANCES E	Pacific Telephone
1954	HITCHCOCK C S R	R. L. Polk & Co.
1950	HITCHCOCK C SR	Pacific Telephone
1946	Hammerli Martha F r	Southern California Telephone Co

3938 W 102ND ST

Year	Uses	Source

FINDINGS

W Century Blvd

3940 W Century Blvd

Year	Uses	Source
2014	RODEWAY INN	EDR Digital Archive
2010	RODEWAY INN	EDR Digital Archive

W CENTURY BLVD

3940 W CENTURY BLVD

Year	Uses	Source
2001	CHURCHSCHKN	Haines & Company, Inc.
	CHURCHSCHKN	Haines & Company, Inc.
2000	CHURCHS FRIED CHICKEN INC	Pacific Bell Telephone Co
	Patel Bakorbhai	Pacific Bell Telephone Co
	RODEWAY INN & SUITES	Pacific Bell Telephone Co
1995	CHURCHS FRIED CHICKEN INC	Pacific Bell Telephone Co
	Patel Bakorbhai	Pacific Bell Telephone Co
	RODEWAY INN	Pacific Bell Telephone Co
1990	38 Green R	Pacific Bell Telephone Co
	Building	Pacific Bell Telephone Co
	CHURCHS FRIED CHICKEN INC	Pacific Bell Telephone Co
	Patel Bakorbhai	Pacific Bell Telephone Co
	TURF & SKY MOTEL	Pacific Bell Telephone Co
1975	24 Delego R	Pacific Telephone Co
	8 De Jarnette J J	Pacific Telephone Co
	Building	Pacific Telephone Co
	Turf & Sky Apartment Motel	Pacific Telephone Co
1965	TURF SKY APT MOTEL OR	The Pacific Telephone and Telegraph Co
1964	TURF & SKY APT MOTEL	Pacific Telephone
	TURF & SKY APT MOTEL	Pacific Telephone
1960	TURF & SKY APT MOTEL	Pacific Telephone
	TURF & SKY APT MOTEL	Pacific Telephone
1957	TURF & SKY APT MOTEL	Pacific Telephone
	TURF & SKY APT MOTEL	Pacific Telephone
1954	MILLS ROBT WR	R. L. Polk & Co.
	MILLS ROBT WR	R. L. Polk & Co.
1950	MILLS ROBT W R	Pacific Telephone
	MILLS ROBT W R	Pacific Telephone
1946	Mills Robt W r	Southern California Telephone Co

FINDINGS

Year	Uses	Source
1946	Mills Robt W r	Southern California Telephone Co

FINDINGS

ADJOINING PROPERTY DETAIL

The following Adjoining Property addresses were researched for this report. Detailed findings are provided for each address.

102ND ST W

3900 102ND ST W

Year	Uses	Source
1965	SNYDER H	The Pacific Telephone and Telegraph Co

3901 102ND ST W

Year	Uses	Source
1965	EVANS C	The Pacific Telephone and Telegraph Co
	BUILDING	The Pacific Telephone and Telegraph Co
	BRADY A D	The Pacific Telephone and Telegraph Co
	SHEROSICK F	The Pacific Telephone and Telegraph Co
	FOGLE M K	The Pacific Telephone and Telegraph Co

3902 102ND ST W

Year	Uses	Source
1965	DEAN R M OR	The Pacific Telephone and Telegraph Co

3908 102ND ST W

Year	Uses	Source
1965	CONRAD R	The Pacific Telephone and Telegraph Co

3910 102ND ST W

Year	Uses	Source
1965	PLESCIA T	The Pacific Telephone and Telegraph Co
	WEBSTER	The Pacific Telephone and Telegraph Co
	BUILDING	The Pacific Telephone and Telegraph Co
	FRESH R	The Pacific Telephone and Telegraph Co
	HESP H	The Pacific Telephone and Telegraph Co
	KALK B	The Pacific Telephone and Telegraph Co
	DOHERTY D	The Pacific Telephone and Telegraph Co
	MOLINA H	The Pacific Telephone and Telegraph Co
	HETLANO K W	The Pacific Telephone and Telegraph Co
	PRETTYMAN T R	The Pacific Telephone and Telegraph Co
	OLSON M E	The Pacific Telephone and Telegraph Co
	SAVAGE D	The Pacific Telephone and Telegraph Co

FINDINGS

Year	Uses	Source
1965	LANYON H	The Pacific Telephone and Telegraph Co
	FARREN K	The Pacific Telephone and Telegraph Co
	NEUMANN R P	The Pacific Telephone and Telegraph Co

3920 102ND ST W

Year	Uses	Source
1965	1/2 SITZE B	The Pacific Telephone and Telegraph Co
	GIBSON W JR	The Pacific Telephone and Telegraph Co

3921 102ND ST W

Year	Uses	Source
1965	BUILDING	The Pacific Telephone and Telegraph Co
	POPE J W JR	The Pacific Telephone and Telegraph Co
	HALL A	The Pacific Telephone and Telegraph Co
	BAGLEY	The Pacific Telephone and Telegraph Co
	NATOLI	The Pacific Telephone and Telegraph Co
	ROGERS P D	The Pacific Telephone and Telegraph Co
	CUMMINGS J	The Pacific Telephone and Telegraph Co
	BUSH L M	The Pacific Telephone and Telegraph Co
	MIALE R N OR	The Pacific Telephone and Telegraph Co
	ANDERSON P H	The Pacific Telephone and Telegraph Co
	GOLDSBROUGH J L	The Pacific Telephone and Telegraph Co
	PAPA J	The Pacific Telephone and Telegraph Co
	HINZE G	The Pacific Telephone and Telegraph Co
	BERG R L	The Pacific Telephone and Telegraph Co
	BURNHAM L	The Pacific Telephone and Telegraph Co
	CONKLIN T	The Pacific Telephone and Telegraph Co

3922 102ND ST W

Year	Uses	Source
1965	3/4 FLYNN E E	The Pacific Telephone and Telegraph Co
	BIGELOW R	The Pacific Telephone and Telegraph Co

3926 102ND ST W

Year	Uses	Source
1965	BROWN B	The Pacific Telephone and Telegraph Co
	BUILDING	The Pacific Telephone and Telegraph Co
	DEN HOED R	The Pacific Telephone and Telegraph Co
	GONZALEZ R 8 OR	The Pacific Telephone and Telegraph Co
	KIMBALL G W	The Pacific Telephone and Telegraph Co

FINDINGS

3939 102ND ST W

Year	Uses	Source
1965	MOTEL	The Pacific Telephone and Telegraph Co
	FLETT J E	The Pacific Telephone and Telegraph Co
	BROOKS S	The Pacific Telephone and Telegraph Co
	VALPREDO J	The Pacific Telephone and Telegraph Co
	CLEMENSON K	The Pacific Telephone and Telegraph Co
	BLACKBURN EDW H OR	The Pacific Telephone and Telegraph Co
	WILLIAMS P L	The Pacific Telephone and Telegraph Co
	BISHOP W R OR	The Pacific Telephone and Telegraph Co
	SAYERS L	The Pacific Telephone and Telegraph Co
	CANNAMELA P	The Pacific Telephone and Telegraph Co
	KLINGBEIL S	The Pacific Telephone and Telegraph Co
	RUSSELL W	The Pacific Telephone and Telegraph Co
	TAWYEA D	The Pacific Telephone and Telegraph Co
	BARTLETT R J	The Pacific Telephone and Telegraph Co
	D ELIA L	The Pacific Telephone and Telegraph Co
	THOMPSON J H	The Pacific Telephone and Telegraph Co
	HARTER C t	The Pacific Telephone and Telegraph Co
	BUSCH R	The Pacific Telephone and Telegraph Co
	HICKS K C	The Pacific Telephone and Telegraph Co
	PRISAZNIK G OR	The Pacific Telephone and Telegraph Co
	ALU T C	The Pacific Telephone and Telegraph Co
	LOUVIERS L E	The Pacific Telephone and Telegraph Co
	A 12 GELLER M	The Pacific Telephone and Telegraph Co

3940 102ND ST W

Year	Uses	Source
1965	APARTMENTS	The Pacific Telephone and Telegraph Co
	KACHNER B	The Pacific Telephone and Telegraph Co
	HOLTZMAN MORTON	The Pacific Telephone and Telegraph Co
	FERGUSON W W	The Pacific Telephone and Telegraph Co
	COATES L J OR	The Pacific Telephone and Telegraph Co
	UNIVERSAL SCREEN CO OS	The Pacific Telephone and Telegraph Co
	WOMBACHER C E OR	The Pacific Telephone and Telegraph Co
	HARTLEY S	The Pacific Telephone and Telegraph Co
	SCHMITT S	The Pacific Telephone and Telegraph Co
	SOCIK H or	The Pacific Telephone and Telegraph Co
	MORETTI P	The Pacific Telephone and Telegraph Co
	DIETZ ROBT W	The Pacific Telephone and Telegraph Co

Year	Uses	Source
1965	ANGEL J	The Pacific Telephone and Telegraph Co
	ACOSTA L F	The Pacific Telephone and Telegraph Co
	SPARKS R E	The Pacific Telephone and Telegraph Co
	YOKLEY R	The Pacific Telephone and Telegraph Co
	ARLENE MANOR THE APT OR	The Pacific Telephone and Telegraph Co

3941 102ND ST W

Year	Uses	Source
1965	DEZA W OR	The Pacific Telephone and Telegraph Co

3943 102ND ST W

Year	Uses	Source
1965	KNIGHT PAUL R OR	The Pacific Telephone and Telegraph Co

3947 102ND ST W

Year	Uses	Source
1965	ADAMS S	The Pacific Telephone and Telegraph Co

CENTURY BLVD

4001 CENTURY BLVD

Year	Uses	Source
1970	Prairie Liquor Store	Pacific Telephone Co

4004 CENTURY BLVD

Year	Uses	Source
1970	Winchells Do Nut House	Pacific Telephone Co

4015 CENTURY BLVD

Year	Uses	Source
1970	Mc Donaids Hamburgers	Pacific Telephone Co
	Goldfarb Morris	Pacific Telephone Co

4019 CENTURY BLVD

Year	Uses	Source
1935	Vacant	Los Angeles Directory Company Publisher

4020 CENTURY BLVD

Year	Uses	Source
1976	CENTURY PRESS	Pacific Telephone
1970	Century Press	Pacific Telephone Co

FINDINGS

4026 CENTURY BLVD

Year	Uses	Source
1970	Mardi Gras Motel	Pacific Telephone Co

4027 CENTURY BLVD

Year	Uses	Source
1970	Holly Crest Hotel	Pacific Telephone Co

4029 CENTURY BLVD

Year	Uses	Source
1935	Bauer Gus	Los Angeles Directory Company Publisher
	Le Fever J H Mrs	Los Angeles Directory Company Publisher

4032 CENTURY BLVD

Year	Uses	Source
1970	ODonnol Elizabeth Mrs	Pacific Telephone Co

4036 CENTURY BLVD

Year	Uses	Source
1970	Somerville Katherine L Mrs	Pacific Telephone Co

4041 CENTURY BLVD

Year	Uses	Source
1970	12 Docherty Chris	Pacific Telephone Co
	10 Cantin Roland	Pacific Telephone Co
	7 Carver Ida R	Pacific Telephone Co
	15 Clark Laura Mrs	Pacific Telephone Co

4042 CENTURY BLVD

Year	Uses	Source
1970	Dans Barber Shop	Pacific Telephone Co

4046 CENTURY BLVD

Year	Uses	Source
1970	Hamann Harry H	Pacific Telephone Co

4049 CENTURY BLVD

Year	Uses	Source
1935	Loomis V M	Los Angeles Directory Company Publisher

FINDINGS

4054 CENTURY BLVD

Year	Uses	Source
1970	Airport Motel	Pacific Telephone Co

4055 CENTURY BLVD

Year	Uses	Source
1970	1 Ridi Ann M	Pacific Telephone Co
1935	Barber C C Mrs	Los Angeles Directory Company Publisher

4059 CENTURY BLVD

Year	Uses	Source
1970	Southwest Apartment Motel	Pacific Telephone Co
1935	Allen J H	Los Angeles Directory Company Publisher

4060 CENTURY BLVD

Year	Uses	Source
1970	Decor Accents	Pacific Telephone Co

4064 CENTURY BLVD

Year	Uses	Source
1970	Goodman Ray	Pacific Telephone Co

4065 CENTURY BLVD

Year	Uses	Source
1935	Emery Walter	Los Angeles Directory Company Publisher

CENTURY BLVD W

3883 CENTURY BLVD W

Year	Uses	Source
2000	TRAVELLERS GIFTS	Pacific Bell Telephone Co
	607 A 1 MILLIONAIRE LIMOUSINE SERVICE	Pacific Bell Telephone Co
	614 LA REAL MAGAZINE	Pacific Bell Telephone Co
	615 MET NETWORK DIVERSIFIED	Pacific Bell Telephone Co
	GROUPSINC	Pacific Bell Telephone Co
	MET NET WORK DIVERSIFIED GROUPSINCG	Pacific Bell Telephone Co
	609 CLUB AFTER 4 REGGAE	Pacific Bell Telephone Co

FINDINGS

3900 CENTURY BLVD W

Year	Uses	Source
2000	603 Chow Steve	Pacific Bell Telephone Co
	620 Wang Qingfeng	Pacific Bell Telephone Co
	AIRPORT PARK VIEW HOTEL	Pacific Bell Telephone Co
	AIRPORT PARK VIEW HOTEL	Pacific Bell Telephone Co
	AIRPORT PARK VIEW HOTEL	Pacific Bell Telephone Co
	420 Johnson Tommy	Pacific Bell Telephone Co
	427 Lopez Ramirez Olivia 419 742 E + 503 Sekine Asami	Pacific Bell Telephone Co
	514 Stribling Estelle	Pacific Bell Telephone Co
	525 Swamy Muni	Pacific Bell Telephone Co
	601 Balendran Sathappan	Pacific Bell Telephone Co
1995	AIRPORT PARK VIEW HOTEL	Pacific Bell Telephone Co
	425 Lavin Jorge Ivan	Pacific Bell Telephone Co
	509 Marquez E	Pacific Bell Telephone Co
	525 Swamy Muni	Pacific Bell Telephone Co
	601 Balendran Sathappan	Pacific Bell Telephone Co
1990	6 A Pina Eliberto	Pacific Bell Telephone Co
	3924 Herrera Ernesto	Pacific Bell Telephone Co
	14 Hernandez Guadalupe	Pacific Bell Telephone Co
	11 Borjas Lorenzo	Pacific Bell Telephone Co
	10 Villalaz Jose Guadalupe	Pacific Bell Telephone Co
	9 Sanchez Rigoberto	Pacific Bell Telephone Co
	134 Milton John W Esq	Pacific Bell Telephone Co
	AIRPORT GALAXY INN	Pacific Bell Telephone Co
1975	280 Hayes Chas	Pacific Telephone Co
	Patel Suresh	Pacific Telephone Co
	Building	Pacific Telephone Co
	137 Holt Jack	Pacific Telephone Co
	162 Fuller Fred H	Pacific Telephone Co
	266 Wright RL	Pacific Telephone Co
	275 Williams Geo	Pacific Telephone Co
1965	HOTEL	The Pacific Telephone and Telegraph Co
	HOLLYROC HOTEL	The Pacific Telephone and Telegraph Co
	RONS HAIR STYLES	The Pacific Telephone and Telegraph Co

3920 CENTURY BLVD W

Year	Uses	Source
1975	v 2 Bonham Sales Co	Pacific Telephone Co

Year	Uses	Source
1975	E B 0 Realty Co	Pacific Telephone Co

3922 CENTURY BLVD W

Year	Uses	Source
1995	Building	Pacific Bell Telephone Co
	4 Ramirez Miguel	Pacific Bell Telephone Co
	8 Chaj Ana Victoria	Pacific Bell Telephone Co
	8 Chaj M Elena	Pacific Bell Telephone Co
1975	7 Archibald Mary	Pacific Telephone Co
	8 Suphapvanich Nancy	Pacific Telephone Co
	9 Matthews Earl	Pacific Telephone Co
	Building	Pacific Telephone Co
1965	DOHERTY ROBT W OR	The Pacific Telephone and Telegraph Co
	APARTMENTS	The Pacific Telephone and Telegraph Co
	ARMOUR G	The Pacific Telephone and Telegraph Co
	MITCHELL L W OR	The Pacific Telephone and Telegraph Co

3924 CENTURY BLVD W

Year	Uses	Source
2000	Building	Pacific Bell Telephone Co
	8 Bejar Maria T	Pacific Bell Telephone Co
1975	Building	Pacific Telephone Co
	2 Smith Larry	Pacific Telephone Co
	4 Gonzalez Juana	Pacific Telephone Co
	8 Washington Lewis	Pacific Telephone Co
	9 Ballard Chas	Pacific Telephone Co
	10 Thompson Elvia	Pacific Telephone Co
	6 A Mason Ebethel	Pacific Telephone Co
1965	APARTMENTS	The Pacific Telephone and Telegraph Co
	BUDRYS V	The Pacific Telephone and Telegraph Co
	ANGEL MARJORIE	The Pacific Telephone and Telegraph Co
	GOODMAN W	The Pacific Telephone and Telegraph Co
	NAGEL PAM L	The Pacific Telephone and Telegraph Co

3930 CENTURY BLVD W

Year	Uses	Source
2000	13 Nunez Joaquin Perez	Pacific Bell Telephone Co
	Building	Pacific Bell Telephone Co
1995	19 Tilden Annette Fendering	Pacific Bell Telephone Co

FINDINGS

Year	Uses	Source
1995	13 Perez Nunez Joaquin	Pacific Bell Telephone Co
	8 Ponciano Juan Carlos	Pacific Bell Telephone Co
	5 Olmedo Diana	Pacific Bell Telephone Co
	Building	Pacific Bell Telephone Co
1990	15 Ortiz Jose	Pacific Bell Telephone Co
	Building	Pacific Bell Telephone Co
1975	17 Long De Lores H	Pacific Telephone Co
	13 Osias Edna	Pacific Telephone Co
	11 Collins Elia Jr Mrs	Pacific Telephone Co
	Building	Pacific Telephone Co
	Edmunds Trailer Park	Pacific Telephone Co
	14 Koss Richard	Pacific Telephone Co
1965	EDMUNDS TRAILER PARK OR	The Pacific Telephone and Telegraph Co
	ENTENMAN	The Pacific Telephone and Telegraph Co
	TRAILER PARK	The Pacific Telephone and Telegraph Co

4000 CENTURY BLVD W

Year	Uses	Source
2000	TACOBELL	Pacific Bell Telephone Co
1990	CHUL WOO LEE UMION	Pacific Bell Telephone Co
1980	Union	Pacific Telephone Co
1975	Yoon Union Service	Pacific Telephone Co
1970	Fairmans Union Service	Pacific Telephone Co
1960	TURF LIQUOR STORE	Pacific Telephone and Telegraph Company

4001 CENTURY BLVD W

Year	Uses	Source
1960	PRAIRIE LIQUOR STORE	Pacific Telephone and Telegraph Company

4004 CENTURY BLVD W

Year	Uses	Source
1975	Winchells Donut House	Pacific Telephone Co

4006 CENTURY BLVD W

Year	Uses	Source
1960	HERSHEYS CAFE	Pacific Telephone and Telegraph Company

4015 CENTURY BLVD W

Year	Uses	Source
2000	MC DONALDS CORP	Pacific Bell Telephone Co

FINDINGS

Year	Uses	Source
1995	MCDONALDS RESTAURANTS	Pacific Bell Telephone Co
1990	MCDONALDS RESTAURANTS	Pacific Bell Telephone Co
1980	Mc Donalds Restaurants	Pacific Telephone Co
1975	Mc Donalds Restaurants	Pacific Telephone Co
1960	TRAILER PARK	Pacific Telephone and Telegraph Company

4016 CENTURY BLVD W

Year	Uses	Source
2000	Staffler Lien	Pacific Bell Telephone Co
1980	Stein Tom Lee	Pacific Telephone Co

4019 CENTURY BLVD W

Year	Uses	Source
1960	YARTER DAVID W	Pacific Telephone and Telegraph Company
	CARPENTER GEO E	Pacific Telephone and Telegraph Company
	BERG GERTY T	Pacific Telephone and Telegraph Company
	JONES AMANDA R	Pacific Telephone and Telegraph Company
	GILLANDS MOBILE PARK	Pacific Telephone and Telegraph Company
	TRAILER PARK	Pacific Telephone and Telegraph Company

4020 CENTURY BLVD W

Year	Uses	Source
2000	CENTURYPRESS	Pacific Bell Telephone Co
1995	CENTURY PRESS	Pacific Bell Telephone Co
1990	CENTURY PRESS	Pacific Bell Telephone Co
1980	Century Press	Pacific Telephone Co
1975	Century Press	Pacific Telephone Co
1960	CENTURY PRESS	Pacific Telephone and Telegraph Company

4026 CENTURY BLVD W

Year	Uses	Source
1995	WORKING ALTERNATIVES INC	Pacific Bell Telephone Co
1990	REAP	Pacific Bell Telephone Co
1980	Building	Pacific Telephone Co
	1 Howe Kathy G	Pacific Telephone Co
1975	Mardi Gras Motel	Pacific Telephone Co
1960	CONNEALY TERRY	Pacific Telephone and Telegraph Company
	1/2 SMIDLEY HENRY J	Pacific Telephone and Telegraph Company

FINDINGS

4027 CENTURY BLVD W

Year	Uses	Source
2000	Moore Jermore	Pacific Bell Telephone Co
	Clayton Luther	Pacific Bell Telephone Co
1995	Building	Pacific Bell Telephone Co
	3 HOLLY CREST HOTEL	Pacific Bell Telephone Co
1990	49 Ramirez Rafael	Pacific Bell Telephone Co
	25 Johnson C	Pacific Bell Telephone Co
	Building	Pacific Bell Telephone Co
1980	Hollycrest Hotel	Pacific Telephone Co
	Building	Pacific Telephone Co
	18 Herndon Paul	Pacific Telephone Co
1975	Holly Crest Hotel	Pacific Telephone Co
1960	HOLLY CREST HOTEL	Pacific Telephone and Telegraph Company

4032 CENTURY BLVD W

Year	Uses	Source
2000	ODonnol D	Pacific Bell Telephone Co
1995	ODonnol D	Pacific Bell Telephone Co
1990	ODonnol D	Pacific Bell Telephone Co
1980	ODonnol D	Pacific Telephone Co
1975	ODonnol D	Pacific Telephone Co
1960	0 DONNOL ELIZABETH	Pacific Telephone and Telegraph Company

4036 CENTURY BLVD W

Year	Uses	Source
2000	Somerville Katherine L Mrs	Pacific Bell Telephone Co
1995	Somerville Katherine L Mrs	Pacific Bell Telephone Co
1990	Somerville Katherine L Mrs	Pacific Bell Telephone Co
1980	Somerville Katherine L Mrs	Pacific Telephone Co
1975	Somerville Katherine L Mrs	Pacific Telephone Co
1960	SOMERVILLE KATHERINE	Pacific Telephone and Telegraph Company

4041 CENTURY BLVD W

Year	Uses	Source
1980	7 Roberts Dennis	Pacific Telephone Co
	6 Amorelli Rita	Pacific Telephone Co
	4 Docherty Chris	Pacific Telephone Co
	Building	Pacific Telephone Co
	2 Calderon Anelina	Pacific Telephone Co

FINDINGS

Year	Uses	Source
1980	3 Peng Pedro	Pacific Telephone Co
1975	Ribelin K	Pacific Telephone Co
	Building	Pacific Telephone Co
	Docherty Chris	Pacific Telephone Co
	6 Amorelli Rita	Pacific Telephone Co
	7 Carver Ida R	Pacific Telephone Co
	9 Gray I C	Pacific Telephone Co
	Building	Pacific Telephone Co
	2 Goodman Frank	Pacific Telephone Co
1960	HUGHES ANNor	Pacific Telephone and Telegraph Company
	KANCHEFF JESSIE V	Pacific Telephone and Telegraph Company
	MONKMAN LULA B	Pacific Telephone and Telegraph Company
	APARTMENTS	Pacific Telephone and Telegraph Company
	CENTURY BLVD WEST CONTINUED	Pacific Telephone and Telegraph Company
	PURSELL CLAUDE IRENE	Pacific Telephone and Telegraph Company

4042 CENTURY BLVD W

Year	Uses	Source
2000	Davila Carmen	Pacific Bell Telephone Co
	CARMEN BEAUTY SALON	Pacific Bell Telephone Co
1995	Fuentes Carmen	Pacific Bell Telephone Co
	CARMEN BEAUTY SALON	Pacific Bell Telephone Co
1990	Torres Salvador J	Pacific Bell Telephone Co
1975	Dans Barber Shop	Pacific Telephone Co
1960	DANS BARBER SHOP	Pacific Telephone and Telegraph Company

4046 CENTURY BLVD W

Year	Uses	Source
1980	Hamann Harry H	Pacific Telephone Co
1975	Hamann Harry H	Pacific Telephone Co

4049 CENTURY BLVD W

Year	Uses	Source
1980	Terrazas Julio Diaz	Pacific Telephone Co
1960	APARTMENTS	Pacific Telephone and Telegraph Company
	LOOMIS CONNIE	Pacific Telephone and Telegraph Company
	WILSON STELLor	Pacific Telephone and Telegraph Company

FINDINGS

4054 CENTURY BLVD W

Year	*Uses*	*Source*
2000	AIRPORT MOTEL	Pacific Bell Telephone Co
1995	AIRPORT MOTEL	Pacific Bell Telephone Co
1990	4055 AUTO TECH INSTITUTE	Pacific Bell Telephone Co
	CENTER	Pacific Bell Telephone Co
	4055 AUTO TECH SERVICE	Pacific Bell Telephone Co
	Patel Katen	Pacific Bell Telephone Co
1980	Tahsan Jan	Pacific Telephone Co
1975	Airport Motel	Pacific Telephone Co
1960	AIRPORT MOTEL	Pacific Telephone and Telegraph Company

4055 CENTURY BLVD W

Year	*Uses*	*Source*
2000	B&M AUTOMOTIVE	Pacific Bell Telephone Co
	Building	Pacific Bell Telephone Co
	1 AMERICAN AUTOMOTIVE CENTERSINC	Pacific Bell Telephone Co
	4 PERFORMANCE TRANSMISSION	Pacific Bell Telephone Co
	6 UNIVERSAL AUTO SERVICE	Pacific Bell Telephone Co
	1 Bolanos Graciela	Pacific Bell Telephone Co
	10 Mayen Rafael	Pacific Bell Telephone Co
	11 Valencia Humberto	Pacific Bell Telephone Co
	14 Mejia Evelia	Pacific Bell Telephone Co
	18 Diaz Aniseto	Pacific Bell Telephone Co
	19 Batista Filiberto	Pacific Bell Telephone Co
1995	B & M AUTOMOTIVE	Pacific Bell Telephone Co
	Building	Pacific Bell Telephone Co
	1 AMERICAN AUTOMOTIVE CENTERS INC	Pacific Bell Telephone Co
	4 CENTURY DISCOUNT TIRE CENTER	Pacific Bell Telephone Co
	5 SANTOS AUTO REPAIR	Pacific Bell Telephone Co
	6 Reyes Leo	Pacific Bell Telephone Co
	7 Torres Carlos	Pacific Bell Telephone Co
	8 Perez David Alanis	Pacific Bell Telephone Co
1990	Building	Pacific Bell Telephone Co
	1 AMERICAN AUTOMOTIVE CENTERSINC	Pacific Bell Telephone Co
	4 CENTURY DISCOUNT TIRE	Pacific Bell Telephone Co
	CENTER	Pacific Bell Telephone Co
1980	Building	Pacific Telephone Co

FINDINGS

Year	Uses	Source
1980	3 Mansilla Sami	Pacific Telephone Co
	7 Diaz Danl	Pacific Telephone Co
1975	Building	Pacific Telephone Co
	8 Diaz Nestor	Pacific Telephone Co
	9 Tucker Gloria	Pacific Telephone Co
1960	APARTMENTS	Pacific Telephone and Telegraph Company
	THOMPSON E W	Pacific Telephone and Telegraph Company
	BONA ELAINF	Pacific Telephone and Telegraph Company

4059 CENTURY BLVD W

Year	Uses	Source
1990	Building	Pacific Bell Telephone Co
	1 Castellanos Irene	Pacific Bell Telephone Co
	6 Flores Fransisco Javler	Pacific Bell Telephone Co
	8 Mendoza Fermin B	Pacific Bell Telephone Co
	11 Sandoval Alejo	Pacific Bell Telephone Co
	12 Lopez Juan & Veronica	Pacific Bell Telephone Co
	21 Balderas Maria	Pacific Bell Telephone Co
	22 Najarro Nelli	Pacific Bell Telephone Co
1980	Building	Pacific Telephone Co
	5 Salazar Jesus C	Pacific Telephone Co
	8 Jaracuaro Fidencio	Pacific Telephone Co
	11 Corona Marco	Pacific Telephone Co
	17 Ibarra Jose Luis	Pacific Telephone Co
	18 Quinonez Juana	Pacific Telephone Co
	19 Valenzuela Hilda	Pacific Telephone Co
	15 Oregel Efrain	Pacific Telephone Co
	14 Cuevas Orecel Serafin	Pacific Telephone Co
1975	Building	Pacific Telephone Co
	2 Rodriguez Vicente C	Pacific Telephone Co
	20 Perez Nestor Cofre	Pacific Telephone Co
	21 Godey Ramon	Pacific Telephone Co
1960	SOUTHWEST APT MOTEL	Pacific Telephone and Telegraph Company

4060 CENTURY BLVD W

Year	Uses	Source
1980	Van Interior Palace	Pacific Telephone Co
	Van Interior Palace	Pacific Telephone Co
1960	LARGE M DESIGNER	Pacific Telephone and Telegraph Company

Year	Uses	Source
1960	LARGE M DESIGNER	Pacific Telephone and Telegraph Company

4062 CENTURY BLVD W

Year	Uses	Source
1980	Lucero Edmundo	Pacific Telephone Co

4064 CENTURY BLVD W

Year	Uses	Source
1960	SUR MARIE	Pacific Telephone and Telegraph Company

E CENTURY BLVD

3901 E CENTURY BLVD

Year	Uses	Source
1985	SWENSON ARTHUR J	Pacific Bell
1975	HAVENER M T	Pacific Telephone
1957	GIORDANO TOM	Pacific Telephone
1950	BROSNAN H JR	Pacific Telephone

3907 E CENTURY BLVD

Year	Uses	Source
1990	BURKE ALICE LYNWOOD	Pacific Bell
1986	BURKE ALICE LYNWOOD	Pacific Bell
1985	BURKE ALICE	Pacific Bell
1980	BURKE ALICE	Pacific Telephone
1975	BURKE ALICE	Pacific Telephone
1964	TANBERG LUCILLE	Pacific Telephone
1960	TANBERG LUCILLE	Pacific Telephone
1957	TANBERG LUCILLE	Pacific Telephone
1954	SALYER SHEILA C	R. L. Polk & Co.
1950	ALLIED CONTRS INC	Pacific Telephone

3911 E CENTURY BLVD

Year	Uses	Source
1985	CLARK MYRTLE	Pacific Bell
1950	HANCOCK ELLIS R	Pacific Telephone

3971 E CENTURY BLVD

Year	Uses	Source
1964	RADECKY SANDRA	Pacific Telephone
	RADECKY RONALD L	Pacific Telephone

FINDINGS

Year	Uses	Source
1960	TORREY E A	Pacific Telephone
1957	THOMAS HENRY J	Pacific Telephone
1950	GERMANY JERENE E R	Pacific Telephone

3981 E CENTURY BLVD

Year	Uses	Source
1985	GARDNER SAMUEL H	Pacific Bell
	STANTON EFFIE	Pacific Bell
1975	BRADLEY S J	Pacific Telephone
1964	KIBRE DAVID	Pacific Telephone
1960	MONGEON ROLAND J	Pacific Telephone
1950	BUFORD JAS A R	Pacific Telephone

3983 E CENTURY BLVD

Year	Uses	Source
1954	POTTER FREDERICK S	R. L. Polk & Co.
1950	WHITE F E R	Pacific Telephone

3987 E CENTURY BLVD

Year	Uses	Source
1975	GONZALEZ MARIA L	Pacific Telephone
1964	WOOD PATRICIA	Pacific Telephone
	WOOD JAS E	Pacific Telephone
1957	RUNYAN MARGARET E	Pacific Telephone
1954	WOOD D A	R. L. Polk & Co.
1950	VA`DNEMARK CYRUS E R	Pacific Telephone

3991 E CENTURY BLVD

Year	Uses	Source
1985	STEWART CHAS	Pacific Bell
1960	FRITSCH H N	Pacific Telephone
1954	ANDERSON LARRY ORCHESTRA	R. L. Polk & Co.
1950	ANDERSON LARRY R	Pacific Telephone

3995 E CENTURY BLVD

Year	Uses	Source
1975	CLAY ARTHUR	Pacific Telephone
1964	WEST BETTIE A	Pacific Telephone
1960	WEST BETTIE A	Pacific Telephone
1957	WEST BETTIE A	Pacific Telephone

Year	Uses	Source
1954	WEST BETTIE A R	R. L. Polk & Co.
1950	AYERS LYNN R	Pacific Telephone

4000 E CENTURY BLVD

Year	Uses	Source
1981	SMITH SHAWN D LYNWOOD	Pacific Telephone
1964	DI MASCIO DOMENIC	Pacific Telephone
1960	JOINER W L	Pacific Telephone

4044 E CENTURY BLVD

Year	Uses	Source
1985	HOWSTON RODNEY	Pacific Bell
1981	WILLIAMS JOHNNIE I LYNWOOD	Pacific Telephone
1960	BERGENHOLTZ V	Pacific Telephone
1957	BERGENHOLTZ VERMA	Pacific Telephone
1954	OLIVER ROBT E R	R. L. Polk & Co.

PRAIRIE AVE

10013 PRAIRIE AVE

Year	Uses	Source
1965	MARCIES BEAUTY SALON	The Pacific Telephone and Telegraph Co
	MARCIES BEAUTY SALN	The Pacific Telephone and Telegraph Co

10014 PRAIRIE AVE

Year	Uses	Source
1964	BANTNER RALPH L	Pacific Telephone
1957	BANTNER RALPH L	Pacific Telephone
1954	BANTNER RALPH L R	R. L. Polk & Co.
1950	MOORE RUBY F MRS R	Pacific Telephone

10018 PRAIRIE AVE

Year	Uses	Source
1965	MACKIE REUBEN ORI 5131	The Pacific Telephone and Telegraph Co
1964	MACKIE REUBEN	Pacific Telephone
1960	MACKIE REUBEN	Pacific Telephone
1957	MACKIE REUBEN	Pacific Telephone
1954	MACKIE REUBEN	R. L. Polk & Co.
1950	MACKLE REUBEN R	Pacific Telephone

FINDINGS

10020 PRAIRIE AVE

Year	Uses	Source
1954	SHULER KAY	R. L. Polk & Co.
1950	KILIAN THOS A R	Pacific Telephone

10025 PRAIRIE AVE

Year	Uses	Source
1965	MR BS LIQUOR MART OR	The Pacific Telephone and Telegraph Co

10104 PRAIRIE AVE

Year	Uses	Source
1965	WEISSMILLER or	The Pacific Telephone and Telegraph Co

10108 PRAIRIE AVE

Year	Uses	Source
1965	WOODRUFF C H	The Pacific Telephone and Telegraph Co
1964	WOODRUFF C H	Pacific Telephone
1960	WOODRUFF C H	Pacific Telephone
1957	WOODRUFF C H	Pacific Telephone
1950	HUGHES W H R	Pacific Telephone
1946	Hughes W H r	Southern California Telephone Co

10112 PRAIRIE AVE

Year	Uses	Source
1965	HUGHES W H OR	The Pacific Telephone and Telegraph Co

10116 PRAIRIE AVE

Year	Uses	Source
1965	80 WSER L	The Pacific Telephone and Telegraph Co

10117 PRAIRIE AVE

Year	Uses	Source
1965	TRAILER COURT	The Pacific Telephone and Telegraph Co
	HAYES LEO OR	The Pacific Telephone and Telegraph Co
	ALCOCK	The Pacific Telephone and Telegraph Co
	CHAPMAN JOHNNIE	The Pacific Telephone and Telegraph Co
	PINGEL ROGER J OR	The Pacific Telephone and Telegraph Co
	WINTER GARDEN TRLR OR	The Pacific Telephone and Telegraph Co
	LASKY C	The Pacific Telephone and Telegraph Co
	TRISSELL R L	The Pacific Telephone and Telegraph Co
	HODSON L	The Pacific Telephone and Telegraph Co

FINDINGS

Year	Uses	Source
1965	WINDER HOPE W MRS OR	The Pacific Telephone and Telegraph Co
	CAOWALLADER GARY B	The Pacific Telephone and Telegraph Co
	WALKLEY E M	The Pacific Telephone and Telegraph Co
	CYR P E	The Pacific Telephone and Telegraph Co
	REED B OR	The Pacific Telephone and Telegraph Co
	PINKELMAN W J	The Pacific Telephone and Telegraph Co
	BUTLER J	The Pacific Telephone and Telegraph Co
	VAN DRIEL P	The Pacific Telephone and Telegraph Co
	CONNOT R	The Pacific Telephone and Telegraph Co
	ACHAMIRE H D OR	The Pacific Telephone and Telegraph Co
1964	BUTLER JOHN A	Pacific Telephone
	DOLBEE W T	Pacific Telephone
	GESQUIERE AUGUST	Pacific Telephone
	HAYES LEO	Pacific Telephone
	LASKY CAROLINE	Pacific Telephone
	PINGEL ROGER J	Pacific Telephone
	WALKLEY E M	Pacific Telephone
	WINTER GARDEN TRAILER PARK	Pacific Telephone
1960	FISHER ALVAN N	Pacific Telephone
	FISHER IRENE E	Pacific Telephone
	HOLDER BILL F	Pacific Telephone
	MASON WM	Pacific Telephone
	MEALEY ROBT R	Pacific Telephone
	MORRIS CAROL E	Pacific Telephone
	NEAL LOUISE	Pacific Telephone
	PINGEL ROGER J	Pacific Telephone
	PLANO ODD E	Pacific Telephone
	RASMUSSEN ALICE M	Pacific Telephone
	STEVENSON L R	Pacific Telephone
	WALKLEY E M	Pacific Telephone
	WINTER GARDEN TRAILER PARK	Pacific Telephone
1957	ALLGOOD RALPH W	Pacific Telephone
	BROWN KENNETH E	Pacific Telephone
	COLLINS JOHN	Pacific Telephone
	HALL ARTHUR GEO	Pacific Telephone
	ATARSN ANDREW	Pacific Telephone
	PINGEL ROGER J	Pacific Telephone
	PRATHER ROBT E	Pacific Telephone

FINDINGS

Year	Uses	Source
1957	RASMUSSEN ALICE M	Pacific Telephone
	SNYDER R E	Pacific Telephone
	STARR MARY ANN	Pacific Telephone
	STARR STEVE FRANK	Pacific Telephone
	TEMPLE AGNES MRS	Pacific Telephone
	WALKLEY E M	Pacific Telephone
	WILDE DON	Pacific Telephone
	WINNETKATER GARDEN	Pacific Telephone
1954	DE WINTER PETER	R. L. Polk & Co.
	HOWELL ROBT L WINTER GARDEN TRAILER PRK	R. L. Polk & Co.
	POGODA EUGENE	R. L. Polk & Co.
	TAYLOR LUANNA E	R. L. Polk & Co.
	WINTER GARDEN TRAILER PRK	R. L. Polk & Co.
1950	WINTER GARDEN TRAILER PRK	Pacific Telephone

10118 PRAIRIE AVE

Year	Uses	Source
1965	SIMPSON M	The Pacific Telephone and Telegraph Co

10122 PRAIRIE AVE

Year	Uses	Source
1965	R R REALTY CO OR	The Pacific Telephone and Telegraph Co
1964	R & R REALTY CO	Pacific Telephone
1960	R & R REALTY CO	Pacific Telephone
1957	EMERY AMIL	Pacific Telephone
1954	WELSH ROBT W CHIRPRCTR	R. L. Polk & Co.
1950	LINN BENR	Pacific Telephone
1946	Llnn Bennie L r	Southern California Telephone Co

10126 PRAIRIE AVE

Year	Uses	Source
1965	8 8 FURN DISTRS	The Pacific Telephone and Telegraph Co
	B B FURN DISTRS	The Pacific Telephone and Telegraph Co

10130 PRAIRIE AVE

Year	Uses	Source
1965	UNDERWOOD ENTRPRSES	The Pacific Telephone and Telegraph Co
	BUILDING	The Pacific Telephone and Telegraph Co
	CAL NEVA CONST OR	The Pacific Telephone and Telegraph Co

FINDINGS

10200 PRAIRIE AVE

Year	Uses	Source
1965	THOMPSON N W OR	The Pacific Telephone and Telegraph Co
	APARTMENTS	The Pacific Telephone and Telegraph Co

10201 PRAIRIE AVE

Year	Uses	Source
1965	STITT B BACK HOE SRV	The Pacific Telephone and Telegraph Co

10206 PRAIRIE AVE

Year	Uses	Source
1965	KOWALCZYK M	The Pacific Telephone and Telegraph Co

10208 PRAIRIE AVE

Year	Uses	Source
1965	BLAKE LOTTIE T OR	The Pacific Telephone and Telegraph Co

10211 PRAIRIE AVE

Year	Uses	Source
1965	EMBRY L J	The Pacific Telephone and Telegraph Co

10212 PRAIRIE AVE

Year	Uses	Source
1960	LESERER ORNAMENTAL IRON WKS	Pacific Telephone
1957	LESERER ORNAMENTAL IRON WKS	Pacific Telephone
1954	LESERER ORNAMENTAL IRON WKS	R. L. Polk & Co.
1950	LESERER ORNAMENTAL IRON WKS	Pacific Telephone
1946	Leserer Ornamental Iron Wks	Southern California Telephone Co

10215 PRAIRIE AVE

Year	Uses	Source
1965	EVES HAIRSTYLNG STDO	The Pacific Telephone and Telegraph Co

10216 PRAIRIE AVE

Year	Uses	Source
1965	BOCK J F DR OR	The Pacific Telephone and Telegraph Co

10217 PRAIRIE AVE

Year	Uses	Source
1965	WARDLOW R L	The Pacific Telephone and Telegraph Co
	WARDLOW R PIER DIGGR	The Pacific Telephone and Telegraph Co

10220 PRAIRIE AVE

Year	Uses	Source
1965	WEIGHTMAN H OR	The Pacific Telephone and Telegraph Co
1964	WEIGHTMAN H	Pacific Telephone
1960	WEIGHTMAN H	Pacific Telephone
1957	WEIGHTMAN H	Pacific Telephone
1954	WEIGHTMAN H R	R. L. Polk & Co.
1950	WEIGHTMAN H R	Pacific Telephone
1946	Weightman H r	Southern California Telephone Co

10223 PRAIRIE AVE

Year	Uses	Source
1965	DUKES RICHFIELO SERV	The Pacific Telephone and Telegraph Co

PRAIRIE AVE S

10013 PRAIRIE AVE S

Year	Uses	Source
1970	Marcies Beauty Salon	Pacific Telephone Co
	Marcies Beauty Salon	Pacific Telephone Co

10015 PRAIRIE AVE S

Year	Uses	Source
1970	Sire Barber Shop	Pacific Telephone Co

10017 PRAIRIE AVE S

Year	Uses	Source
1970	Sav On Cleaners	Pacific Telephone Co

10025 PRAIRIE AVE S

Year	Uses	Source
1970	Mr Bs Liquor Mart	Pacific Telephone Co

10104 PRAIRIE AVE S

Year	Uses	Source
1970	Woodruff C H	Pacific Telephone Co

10112 PRAIRIE AVE S

Year	Uses	Source
1970	Hughes W H	Pacific Telephone Co

FINDINGS

10117 PRAIRIE AVE S

Year	*Uses*	*Source*
1970	22 Hoyer G L	Pacific Telephone Co
	26 Mc Nerney Frank A	Pacific Telephone Co
	27 Beckman Geraldine G	Pacific Telephone Co
	28 Vanderlip Alice T	Pacific Telephone Co
	29 Walkley EM	Pacific Telephone Co
	31 Bergstrom Warner H	Pacific Telephone Co
	32 Chambers Leven T	Pacific Telephone Co
	33 Winter Garden Trailer Park	Pacific Telephone Co
	35 Bader Farid	Pacific Telephone Co
	37 Hille Leonard	Pacific Telephone Co
	39 Cochlin Wm	Pacific Telephone Co
	Achamire Homer D	Pacific Telephone Co
	Saunders Grace	Pacific Telephone Co
	Butler John A	Pacific Telephone Co
	Hoover Virginia	Pacific Telephone Co
	Building	Pacific Telephone Co
	4 Spaeth Winifred	Pacific Telephone Co
	6 Gerrard Patrick	Pacific Telephone Co
	12 Schulgit Steve	Pacific Telephone Co
	13 Green Pala H	Pacific Telephone Co
	18 Brunet Gilles A	Pacific Telephone Co
	22 Hoyer G L	Pacific Telephone Co

10126 PRAIRIE AVE S

Year	*Uses*	*Source*
1970	Humming Boyd Sales Inc	Pacific Telephone Co

10130 PRAIRIE AVE S

Year	*Uses*	*Source*
1970	1 Sureway Transport Service	Pacific Telephone Co
	1 Ultramar Internatl Shipping	Pacific Telephone Co
	Building	Pacific Telephone Co

10208 PRAIRIE AVE S

Year	*Uses*	*Source*
1970	Blake Lottie T	Pacific Telephone Co

FINDINGS

10211 PRAIRIE AVE S

Year	*Uses*	*Source*
1970	Stitt Bill Back Hoe Service	Pacific Telephone Co

10212 PRAIRIE AVE S

Year	*Uses*	*Source*
1970	Rosettis Pizza	Pacific Telephone Co

10214 PRAIRIE AVE S

Year	*Uses*	*Source*
1970	Angelas Hair Fashions	Pacific Telephone Co

10216 PRAIRIE AVE S

Year	*Uses*	*Source*
1970	Bock John F Dr	Pacific Telephone Co

10217 PRAIRIE AVE S

Year	*Uses*	*Source*
1970	Wi Imoth N A	Pacific Telephone Co

10220 PRAIRIE AVE S

Year	*Uses*	*Source*
1970	Weightman H	Pacific Telephone Co

10223 PRAIRIE AVE S

Year	*Uses*	*Source*
1970	Dukes Automotive & Richfield Service	Pacific Telephone Co

S PRAIRIE AVE

1225 S PRAIRIE AVE

Year	*Uses*	*Source*
2001	BARRETIRay	Haines & Company, Inc.
2000	BUCKETT SMITH SIGNS	Pacific Bell Telephone Co
	BURKETT SMITH SIGNS	Pacific Bell Telephone Co
1995	BURKETT SMITH SIGNS	Pacific Bell Telephone Co
	BUCKETT SMITH SIGNS	Pacific Bell Telephone Co
1990	BUCKETT SMITH SIGNS	Pacific Bell Telephone Co
	BURKETT SMITH SIGNS	Pacific Bell Telephone Co
1980	Buckett Smith Signs	Pacific Telephone Co
	Burkett Smith Signs	Pacific Telephone Co
1975	Burkett Smith Signs	Pacific Telephone Co

Year	Uses	Source
1970	Burkett Smith Signs	Pacific Telephone Co
1964	BURKETT SMITH SIGNS	Pacific Telephone
1960	BURKETT SMITH SIGNS	Pacific Telephone
1957	BURKETT-SMITH SIGNS	Pacific Telephone
1954	BURKETT-SMITH SIGNS	R. L. Polk & Co.
1950	LYONIS MOTOR REBUILDING	Pacific Telephone

1227 S PRAIRIE AVE

Year	Uses	Source
2001	ZERKLE Denver	Haines & Company, Inc.
2000	Zerkle Denver	Pacific Bell Telephone Co
1995	Zerkle Denver	Pacific Bell Telephone Co
1990	Zerkle Denver	Pacific Bell Telephone Co
1960	CLEMENT ALFRED J	Pacific Telephone
1957	CLEMENT ALFRED J	Pacific Telephone
1954	DICKERSON ANNA MAE R	R. L. Polk & Co.
1950	LANKFORD ANNA MAE R	Pacific Telephone
1946	Lankford Leslie r	Southern California Telephone Co

S Prairie Ave

1229 S Prairie Ave

Year	Uses	Source
2010	REDFLEX TRAFFIC SYSTEMS	EDR Digital Archive
	REDFLEX TRAFFIC SYSTEMS	EDR Digital Archive

S PRAIRIE AVE

1229 S PRAIRIE AVE

Year	Uses	Source
1980	Building	Pacific Telephone Co
	1 Dangerfield Wayne	Pacific Telephone Co
1970	Building	Pacific Telephone Co
	2 Anderson Aelene T	Pacific Telephone Co
1964	JONES J MELVIN	Pacific Telephone
1957	TRICE RAY	Pacific Telephone

1234 S PRAIRIE AVE

Year	Uses	Source
1960	CONTINENTAL ELECTRIC CO	Pacific Telephone

Year	Uses	Source
1960	CONTINENTAL ELEC CO OS	Pacific Telephone and Telegraph Company
1957	CONTINENTAL ELEC CO	Pacific Telephone
1954	CONTINENTAL ELEC CO	R. L. Polk & Co.

1240 S PRAIRIE AVE

Year	Uses	Source
1960	AERO LECTRO CORP 5 P	Pacific Telephone and Telegraph Company
	AERO LECTRO CORP OS	Pacific Telephone and Telegraph Company
1958	Denco Mach Products Co	Pacific Telephone
1957	DENCO MACH PRODUCTS CO	Pacific Telephone
1954	DENCO MACH PRODUCTS CO	R. L. Polk & Co.
1950	CLARK MFG CO	Pacific Telephone

1251 S PRAIRIE AVE

Year	Uses	Source
1962	COLEMAN ONYX & MARBLE CORP	Pacific Telephone
1960	COLEMAN MARBLE & ONYX CORP	Pacific Telephone
	COLEMAN ONYX MARBLE OR	Pacific Telephone and Telegraph Company
	COLEMAN ONYX & MARBLE CORP	Pacific Telephone
1958	Coleman Onyx & Marble Corp	Pacific Telephone
1954	COLEMAN ONYX & MARBLE CORP	R. L. Polk & Co.
1950	NEBILIE E J CO CONTR	Pacific Telephone

1270 S PRAIRIE AVE

Year	Uses	Source
1960	HUNTS MACHINE 0 S	Pacific Telephone and Telegraph Company
	HUNT S MACH	Pacific Telephone
1957	HUNT S MACH	Pacific Telephone
1954	HUNT S MACH	R. L. Polk & Co.
1950	HAWTHORNE GLASS SPECIALTIES	Pacific Telephone

1294 S PRAIRIE AVE

Year	Uses	Source
2001	S OADERAsadullah	Haines & Company, Inc.

1299 S PRAIRIE AVE

Year	Uses	Source
1964	BRIGGS HARLEY J	Pacific Telephone

FINDINGS

10013 S PRAIRIE AVE

Year	Uses	Source
2001	XXXX	Haines & Company, Inc.
1980	Hair Flair Beauty Salon	Pacific Telephone Co
	Hair Flair	Pacific Telephone Co
1975	Mr Sus Smart Hair Fashion	Pacific Telephone Co

10015 S PRAIRIE AVE

Year	Uses	Source
1975	Leroys Barber Shop	Pacific Telephone Co

10017 S PRAIRIE AVE

Year	Uses	Source
2001	XXXX	Haines & Company, Inc.
1975	Damons Cleaners	Pacific Telephone Co

10023 S PRAIRIE AVE

Year	Uses	Source
2000	COIN LAUNDRY	Pacific Bell Telephone Co
1995	COIN LAUNDRY	Pacific Bell Telephone Co
1990	CLA LAUNDRALAND	Pacific Bell Telephone Co
1975	Launderland	Pacific Telephone Co

S Prairie Ave

10025 S Prairie Ave

Year	Uses	Source
2014	BS LIQUOR	EDR Digital Archive
	JJG GROUP INC	EDR Digital Archive
	BS LIQUOR	EDR Digital Archive
	JJG GROUP INC	EDR Digital Archive
2010	JJG GROUP INC	EDR Digital Archive
	BS LIQUOR	EDR Digital Archive
	JJG GROUP INC	EDR Digital Archive
	BS LIQUOR	EDR Digital Archive

S PRAIRIE AVE

10025 S PRAIRIE AVE

Year	Uses	Source
2001	LELeon	Haines & Company, Inc.

FINDINGS

Year	Uses	Source
2000	LELEON	Pacific Bell Telephone Co
	LELEONGIA 1 1 671 H	Pacific Bell Telephone Co
1995	MR BS LIQUOR MARTS	Pacific Bell Telephone Co
1990	MR BS LIQUOR MARTS	Pacific Bell Telephone Co
1980	Mr Bs Liquor Marts	Pacific Telephone Co
1975	Mr Bs Liquor Marts	Pacific Telephone Co

10104 S PRAIRIE AVE

Year	Uses	Source
1975	Woodruff C H	Pacific Telephone Co
1971	Woodruff C H	Pacific Telephone
1964	WEISSMILLER ANNA	Pacific Telephone
1960	WEISSMILLER ANNA	Pacific Telephone
1957	WEISSMILLER ANNA	Pacific Telephone
1954	WELSSMIILER ANNA R	R. L. Polk & Co.
1950	WEISSMILLER ANNA R	Pacific Telephone
1946	Weissmiller Anna r	Southern California Telephone Co

10108 S PRAIRIE AVE

Year	Uses	Source
2001	XXXX	Haines & Company, Inc.
1980	Hernandez Jose Felix	Pacific Telephone Co

10112 S PRAIRIE AVE

Year	Uses	Source
1990	Dominguez Nicolas Perez	Pacific Bell Telephone Co
1980	Verastegui A lfonso	Pacific Telephone Co

10116 S PRAIRIE AVE

Year	Uses	Source
2001	XXXX	Haines & Company, Inc.
1990	Licona V	Pacific Bell Telephone Co
1980	Graham John C	Pacific Telephone Co

10117 S PRAIRIE AVE

Year	Uses	Source
2001	XXXX	Haines & Company, Inc.
1995	Building	Pacific Bell Telephone Co
	14 Holbrook Jerome	Pacific Bell Telephone Co
	39 Collins Evelyn E	Pacific Bell Telephone Co

FINDINGS

Year	*Uses*	*Source*
1990	Building	Pacific Bell Telephone Co
	3 Nguyen Thuat Van	Pacific Bell Telephone Co
	6 Koerner John E	Pacific Bell Telephone Co
	9 Field Robert	Pacific Bell Telephone Co
	14 Holbrook Jerome	Pacific Bell Telephone Co
	29 Kiltz Diana	Pacific Bell Telephone Co
	36 Monahan Don	Pacific Bell Telephone Co
	37 Ball Kathryn	Pacific Bell Telephone Co
	39 Collins Evelyn E	Pacific Bell Telephone Co
1980	Senior Citizens Co Op	Pacific Telephone Co
	Building	Pacific Telephone Co
	6 Koerner John E	Pacific Telephone Co
	7 Taft Verna	Pacific Telephone Co
	8 Burkhart A J	Pacific Telephone Co
	9 Raab B & F	Pacific Telephone Co
	22 ONeill Cornelius	Pacific Telephone Co
	25 Burt Francis L	Pacific Telephone Co
	26 Conley Jos & Joene	Pacific Telephone Co
	31 Morgan Dennah Mrs	Pacific Telephone Co
	34 Yager R P	Pacific Telephone Co
	35 Russell Sallie J	Pacific Telephone Co
	36 Monahan Don	Pacific Telephone Co
	36 Monahan Don	Pacific Telephone Co
	Contd 37 Thrisher V	Pacific Telephone Co
	39 Wright Roy C	Pacific Telephone Co
1975	Building	Pacific Telephone Co
	3 Curtis Virginia	Pacific Telephone Co
	Yarter David W	Pacific Telephone Co
	7 Barber Jack J	Pacific Telephone Co
	9 Warbis Lillian	Pacific Telephone Co
	13 Green Pala H	Pacific Telephone Co
	15 Parker Douglas	Pacific Telephone Co
	17 Ferguson Lloyd L	Pacific Telephone Co
	Field Jos	Pacific Telephone Co
	26 Evans Bunny	Pacific Telephone Co
	28 Baker E E	Pacific Telephone Co
	31 Mills H M	Pacific Telephone Co
	33 Fishlier Gene	Pacific Telephone Co

FINDINGS

Year	Uses	Source
1975	35 Winter Garden Trailer Park	Pacific Telephone Co
	Monahan Don	Pacific Telephone Co
	37 Schutzman Casper W	Pacific Telephone Co
	39 Wright Roy C	Pacific Telephone Co
1964	CADWALLADER NANCY L	Pacific Telephone
	ALCOCK ALBERT	Pacific Telephone
	BROWNELL GAO F	Pacific Telephone
	CADWALLADER GARY B	Pacific Telephone
	DAM RUTH NIELSEN	Pacific Telephone
	NEWMAN MARK J	Pacific Telephone
	REED BRECE	Pacific Telephone
	TRUMBO JEWELL	Pacific Telephone
	WINDER HOPE W MRS	Pacific Telephone
1960	BROWNELL GEO F	Pacific Telephone
	DAM RUTH NIELSEN	Pacific Telephone
	HODSON LETA A MRS	Pacific Telephone
	SEYBOLD ELSIE A	Pacific Telephone
1957	BELFORD JAS G	Pacific Telephone
	BROWNELL GEO F	Pacific Telephone
	REDMAN ALFRED E	Pacific Telephone

10118 S PRAIRIE AVE

Year	Uses	Source
1990	Carter Willie	Pacific Bell Telephone Co

10126 S PRAIRIE AVE

Year	Uses	Source
1981	EDCO INGLEWOOD	Pacific Telephone
1980	Building	Pacific Telephone Co
1976	Edco	Pacific Telephone
1975	Building	Pacific Telephone Co
1970	TUPPERWARE HOME PARTIES	Pacific Telephone
1960	EASTIN REX L COMPANY	Pacific Telephone
	REX PURCHASING SERVICE	Pacific Telephone
1958	Rex Purchasing Service Eastin Rex L Company	Pacific Telephone
	Eastin Rex L Company Rex Purchasing Service	Pacific Telephone
	Eastin Rex L Company	Pacific Telephone
1957	EASTIN REX L COMPANY	Pacific Telephone

Year	Uses	Source
1957	EASTIN REX L CO	Pacific Telephone
	REX PURCHASING SERV	Pacific Telephone

10130 S PRAIRIE AVE

Year	Uses	Source
1964	PIGG THOS BLDR	Pacific Telephone
	CAL-NEVA CONSTRUCTION CO	Pacific Telephone

10150 S PRAIRIE AVE

Year	Uses	Source
1995	Lange Robert D Jr	Pacific Bell

10201 S PRAIRIE AVE

Year	Uses	Source
2001	BAUMGARTEN Sh Fpper	Haines & Company, Inc.
1975	Markos Alterations	Pacific Telephone Co
1964	STITT WM E	Pacific Telephone
	STITT BILL HOE SERV	Pacific Telephone

10206 S PRAIRIE AVE

Year	Uses	Source
2001	XXXX	Haines & Company, Inc.
1975	Holmes Reader	Pacific Telephone Co

10208 S PRAIRIE AVE

Year	Uses	Source
1980	Bitters Diane E	Pacific Telephone Co

10211 S PRAIRIE AVE

Year	Uses	Source
2001	XXXX	Haines & Company, Inc.
1975	Keith Thelmon	Pacific Telephone Co

S Prairie Ave

10212 S Prairie Ave

Year	Uses	Source
2010	QUIROZ BEATRIZ	EDR Digital Archive
	QUIROZ BEATRIZ	EDR Digital Archive

FINDINGS

S PRAIRIE AVE

10212 S PRAIRIE AVE

Year	Uses	Source
2001	MORALESVic Ior	Haines & Company, Inc.
1995	HODGES BAR BO	Pacific Bell Telephone Co
1990	HODGES BAR BQ	Pacific Bell Telephone Co
	HODGES CREOLE FISH MKT	Pacific Bell Telephone Co
1980	Hodges Bar Bq	Pacific Telephone Co
1975	Hodges Bar Bq	Pacific Telephone Co

10214 S PRAIRIE AVE

Year	Uses	Source
2001	XXXX	Haines & Company, Inc.
1995	IMPERIAL TV	Pacific Bell Telephone Co

10215 S PRAIRIE AVE

Year	Uses	Source
2001	XXXX	Haines & Company, Inc.
1964	EVE S HAIRSTYLING STUDIO	Pacific Telephone

10216 S PRAIRIE AVE

Year	Uses	Source
1980	Hall Shawn A	Pacific Telephone Co
1976	Brunner H Dr	Pacific Telephone
1975	Brunner H Dr	Pacific Telephone Co

S Prairie Ave

10217 S Prairie Ave

Year	Uses	Source
2014	ANGEL CABALLERO	EDR Digital Archive
	ANGEL CABALLERO	EDR Digital Archive
2010	ANGEL CABALLERO	EDR Digital Archive
	ANGEL CABALLERO	EDR Digital Archive

S PRAIRIE AVE

10217 S PRAIRIE AVE

Year	Uses	Source
2001	SETZLE	Haines & Company, Inc.

FINDINGS

Year	Uses	Source
2000	Setzler Ella	Pacific Bell Telephone Co
	Setzler Ella	Pacific Bell Telephone Co
1975	Wilmoth N A	Pacific Telephone Co
1964	WARDLOW RALPH L PIER DIGGER	Pacific Telephone
	WARDLOW LUCILLE	Pacific Telephone
	WARDLOW RALPH L	Pacific Telephone

10220 S PRAIRIE AVE

Year	Uses	Source
2001	CASTELLANOSA	Haines & Company, Inc.
1975	Welghtman H	Pacific Telephone Co

S Prairie Ave

10223 S Prairie Ave

Year	Uses	Source
2014	FAGGOUSEH ELIAS	EDR Digital Archive
	FAGGOUSEH ELIAS	EDR Digital Archive
2010	E & M GERMAN CAR REPAIR	EDR Digital Archive
	E & M GERMAN CAR REPAIR	EDR Digital Archive

S PRAIRIE AVE

10223 S PRAIRIE AVE

Year	Uses	Source
2001	E 8 M GERMAN CAR RPR	Haines & Company, Inc.
2000	E & M GERMAN CAR REPAIR	Pacific Bell Telephone Co
	E & M GERMAN CAR REPAIR &PART	Pacific Bell Telephone Co
	G E S AUTO PARTS	Pacific Bell Telephone Co
1995	E & M GERMAN CAR REPAIR	Pacific Bell Telephone Co
	G E S AUTO PARTS	Pacific Bell Telephone Co
1990	E & M GERMAN CAR REPAIR	Pacific Bell Telephone Co
	G E S AUTO PARTS	Pacific Bell Telephone Co
1980	Budget Auto Enterprises	Pacific Telephone Co
1975	Dukes Automotive & ARCO Service	Pacific Telephone Co

FINDINGS

S Prairie Ave

10225 S Prairie Ave

Year	Uses	Source
2014	LAX INDEPENDENT MERCEDES BMW S	EDR Digital Archive
	LAX INDEPENDENT MERCEDES BMW S	EDR Digital Archive

S PRAIRIE AVE

10225 S PRAIRIE AVE

Year	Uses	Source
2001	FAGGOUSEHElras	Haines & Company, Inc.

W 101ST ST

4001 W 101ST ST

Year	Uses	Source
1958	Arndt P K	Pacific Telephone

4012 W 101ST ST

Year	Uses	Source
1980	Smith Harriet	Pacific Telephone Co
1975	Park Sun Ki	Pacific Telephone Co
1960	MINOR JOHN G	Pacific Telephone
	MINOR JOHN G	Pacific Telephone and Telegraph Company
1957	JARNAGAN CLARK M	Pacific Telephone

4015 W 101ST ST

Year	Uses	Source
1980	Banks Geo	Pacific Telephone Co

4018 W 101ST ST

Year	Uses	Source
1990	Sevilla Felipe	Pacific Bell Telephone Co
1980	Mc Clanahan Monica	Pacific Telephone Co
1975	Chancy Wm	Pacific Telephone Co
1970	Chaney Wm	Pacific Telephone Co
1964	WHITFORD JACKIE	Pacific Telephone
	WHITFORD JON R	Pacific Telephone
1960	WAITE MARVIN L	Pacific Telephone

FINDINGS

Year	Uses	Source
1960	WAITE MARVIN L	Pacific Telephone and Telegraph Company
1954	HATFIELD MARY C	R. L. Polk & Co.
1950	CHANEY RALPH F R	Pacific Telephone
1946	Chaney Ralph F r	Southern California Telephone Co

4019 W 101ST ST

Year	Uses	Source
1980	Chatman Ronald D	Pacific Telephone Co
1975	Hatfleld Virgil	Pacific Telephone Co
1970	Hatfield Virgil	Pacific Telephone Co
1964	JOHNSON W P MRS	Pacific Telephone
1960	JOHNSON WALLY MRS	Pacific Telephone
	JOHNSON WALLY MRS	Pacific Telephone and Telegraph Company
1957	JOHNSON WALLY MRS	Pacific Telephone
1954	HATFIELD REECE C R	R. L. Polk & Co.
1950	KAISER CHAS T ARTST	Pacific Telephone
1946	Kaiser Virginia L r	Southern California Telephone Co

4022 W 101ST ST

Year	Uses	Source
2001	LUAJose	Haines & Company, Inc.
1990	Lua Juan Jose	Pacific Bell Telephone Co
1975	Cavner Chas	Pacific Telephone Co
1970	Cavner Chas	Pacific Telephone Co
1960	1/2 BUCKINGHAM BETTY	Pacific Telephone and Telegraph Company
1954	MAYFIELD LESTER I R	R. L. Polk & Co.

4024 W 101ST ST

Year	Uses	Source
1990	Madera Paula	Pacific Bell Telephone Co

4025 W 101ST ST

Year	Uses	Source
1950	RICE MILDREDR	Pacific Telephone
	SWIRES LUCY R	Pacific Telephone
1946	Levandowski Leo J r	Southern California Telephone Co
	Myers Lena r	Southern California Telephone Co

FINDINGS

4026 W 101ST ST

Year	Uses	Source
1980	Fonseca Marcial A Jr	Pacific Telephone Co
1975	Seward Wm	Pacific Telephone Co
1950	SCHAEFER BEN R	Pacific Telephone
1946	Schaefer Ben r	Southern California Telephone Co

4027 W 101ST ST

Year	Uses	Source
1957	HESS HOWARD C	Pacific Telephone
1950	WELKUM E R R	Pacific Telephone

4030 W 101ST ST

Year	Uses	Source
1990	3 Waters Crystal	Pacific Bell Telephone Co
	4 Johnson Robt H	Pacific Bell Telephone Co
	Building	Pacific Bell Telephone Co
1980	Building	Pacific Telephone Co
	3 Grimes E	Pacific Telephone Co
1976	Dorsey Willie	Pacific Telephone
1975	Building	Pacific Telephone Co
	4 Sha Mrp O G	Pacific Telephone Co
1970	Building	Pacific Telephone Co
	1 Weigel C A	Pacific Telephone Co
	4 Shar P OG	Pacific Telephone Co

4033 W 101ST ST

Year	Uses	Source
1990	Rocha Jose	Pacific Bell Telephone Co
	Andrade Marcelino	Pacific Bell Telephone Co
	Arredondo V	Pacific Bell Telephone Co
1980	Rocha Jose	Pacific Telephone Co
1975	Madden Frank A	Pacific Telephone Co
1970	Madden Frank A	Pacific Telephone Co
1964	MADDEN FRANK A	Pacific Telephone
1960	MADDEN FRANK A	Pacific Telephone
	MADDEN FRANK or	Pacific Telephone and Telegraph Company
1957	MADDEN FRANK A	Pacific Telephone
1954	MADDEN FRANK A R	R. L. Polk & Co.
1950	MADDEN FRANK A R	Pacific Telephone

Year	Uses	Source
1946	Madden Frank A r	Southern California Telephone Co

4036 W 101ST ST

Year	Uses	Source
1980	Old Way Trucking	Pacific Telephone Co
1975	Hawaiian Bill Kalelkilo	Pacific Telephone Co
1970	Hawaiian Bill Kaleiki Lo	Pacific Telephone Co
1964	HAWAIIAN BILL KALEIKILO LWN SERV	Pacific Telephone
1960	V H TV RADIO SERV	Pacific Telephone and Telegraph Company
	V & H TV & RADIO SERV	Pacific Telephone
1957	MANSON J DWAIN	Pacific Telephone
1954	MANSON J DWAIN R	R. L. Polk & Co.
1950	MANSON J DWAIN R	Pacific Telephone
1946	Murphy Jas W r	Southern California Telephone Co

4037 W 101ST ST

Year	Uses	Source
1957	CARNAHAN H R	Pacific Telephone
1950	COLLINS BLAINE W R	Pacific Telephone

4038 W 101ST ST

Year	Uses	Source
1975	Manson Jim	Pacific Telephone Co

4039 W 101ST ST

Year	Uses	Source
1990	h Parker Al	Pacific Bell Telephone Co
1964	CAVNER CHAS	Pacific Telephone
1960	CAVNER CHAS	Pacific Telephone
	1/2 CAMPBELL A A	Pacific Telephone and Telegraph Company
	CAVNER CHARLES	Pacific Telephone and Telegraph Company
1957	C GAVNERCHAS	Pacific Telephone
1954	DUNN DORIS E	R. L. Polk & Co.
1950	BREMNER J UR	Pacific Telephone
1946	Bremner J U r	Southern California Telephone Co

4043 W 101ST ST

Year	Uses	Source
2001	BOGDONWiaia	Haines & Company, Inc.
1990	Bogdon Dorothy	Pacific Bell Telephone Co

FINDINGS

Year	Uses	Source
1980	Bogdon Dorothy	Pacific Telephone Co
1975	Bogdon Dorothy	Pacific Telephone Co
1970	Bogdon Dorothy	Pacific Telephone Co
1964	BOGDON DOROTHY	Pacific Telephone
1960	BOGDON DOROTHY	Pacific Telephone and Telegraph Company
	BOGDON DOROTHY	Pacific Telephone

4044 W 101ST ST

Year	Uses	Source
2001	XXXX	Haines & Company, Inc.
1990	Ruperts Samle L	Pacific Bell Telephone Co
1980	Ingram Robin Lynn	Pacific Telephone Co
1970	De Martino Vincent R	Pacific Telephone Co
1957	VANDERLINDE GLENN A	Pacific Telephone
1954	CROFOOT LEONARD	R. L. Polk & Co.

4045 W 101ST ST

Year	Uses	Source
1980	Guzman Olivia V	Pacific Telephone Co
1970	Mc Nally Jas Paul	Pacific Telephone Co
1964	GROUNDS STANLEY A	Pacific Telephone
1960	MC NALLY PAUL J	Pacific Telephone and Telegraph Company
	MCNALLY PAUL J	Pacific Telephone
1957	AMES RUSSELL	Pacific Telephone
1950	HALLOWELL GRACE R	Pacific Telephone

4052 W 101ST ST

Year	Uses	Source
2001	CACERESRosari	Haines & Company, Inc.
1970	Haller Earl	Pacific Telephone Co
1964	HALLER EARL	Pacific Telephone
1960	HALLER EARL	Pacific Telephone
	HALLER EARL	Pacific Telephone and Telegraph Company
1957	HALLER EARL	Pacific Telephone
1954	HALLER EARL R	R. L. Polk & Co.
1950	HALLER EARL R	Pacific Telephone

4055 W 101ST ST

Year	Uses	Source
1980	Ortega S	Pacific Telephone Co

FINDINGS

Year	Uses	Source
1980	Valadez Jose	Pacific Telephone Co
1964	WELLS CHAS A	Pacific Telephone

4056 W 101ST ST

Year	Uses	Source
2001	GONZALEZFebp R	Haines & Company, Inc.
1990	Gonzalez Felipe Marquez	Pacific Bell Telephone Co
	h Gonzalez Ruben	Pacific Bell Telephone Co
1980	Torres Ruben Guillen	Pacific Telephone Co
	B Dixon Manuel R	Pacific Telephone Co
	Building	Pacific Telephone Co
1964	JACKSON BARBARA	Pacific Telephone
	JACKSON HOMER	Pacific Telephone
1960	B RIVAS MARGARITor	Pacific Telephone and Telegraph Company
	BAROWELL HERBERT L	Pacific Telephone and Telegraph Company
	APARTMENTS	Pacific Telephone and Telegraph Company
	BARDWELL HERBERT L	Pacific Telephone
1950	MALAER BETTY J R	Pacific Telephone
	MIDBURN RICHARD RR	Pacific Telephone

4057 W 101ST ST

Year	Uses	Source
1990	Garthwaite Isabel	Pacific Bell Telephone Co
1980	Ruiz Joe A	Pacific Telephone Co
1970	Fletcher Stella M	Pacific Telephone Co
1964	FLETCHER STELLA M	Pacific Telephone
1960	FLETCHER STELLA M	Pacific Telephone and Telegraph Company
	FLETCHER STELLA M	Pacific Telephone
1957	FLETCHER G A	Pacific Telephone

4060 W 101ST ST

Year	Uses	Source
1980	Lovan Jean Carrol I	Pacific Telephone Co
1975	Hunter Jerry A	Pacific Telephone Co
1964	SPYCHALLA L J	Pacific Telephone
1960	SPYCHALLA L J	Pacific Telephone
	SPYCHALLA L J	Pacific Telephone and Telegraph Company
1954	BELLANTE WM A	R. L. Polk & Co.
1950	BRADFIELD CHAS J R	Pacific Telephone

Year	Uses	Source
1946	Bradfield Chas J r	Southern California Telephone Co

4061 W 101ST ST

Year	Uses	Source
1970	Murphy Stephen R	Pacific Telephone Co
1964	CASSIDY R E	Pacific Telephone
1960	CASSIDY R E	Pacific Telephone
	CASSIDY R E	Pacific Telephone and Telegraph Company
1957	MAXWELL I E	Pacific Telephone
1954	MHARR1IA	R. L. Polk & Co.
1950	ENGLISH ROBT NR	Pacific Telephone

4064 W 101ST ST

Year	Uses	Source
2001	GUERREROOMo	Haines & Company, Inc.
1990	Guerrero Modesto	Pacific Bell Telephone Co
1957	MADISON VERI B	Pacific Telephone
1954	MADISON VERI B	R. L. Polk & Co.
1946	Be Dell LAf r	Southern California Telephone Co

4066 W 101ST ST

Year	Uses	Source
1970	Ortlz Velia M	Pacific Telephone Co
1960	HENDERSON RICHARD L	Pacific Telephone and Telegraph Company
	HENDERSON RICHARD L	Pacific Telephone

4068 W 101ST ST

Year	Uses	Source
1957	HOBSON RALPH K	Pacific Telephone
1954	HOBSON RALPHK	R. L. Polk & Co.

4069 W 101ST ST

Year	Uses	Source
2001	ANGUi ANOMichel	Haines & Company, Inc.
1990	Urbina Rosa M	Pacific Bell Telephone Co
1980	Bliss Stephen E	Pacific Telephone Co
1975	Ramsey Geo F	Pacific Telephone Co
1970	Adkins Hugh E	Pacific Telephone Co
1967	Medical Air	Pacific Telephone
1964	STARK RONALD M	Pacific Telephone

FINDINGS

Year	Uses	Source
1960	PAINE RAYMOND D	Pacific Telephone and Telegraph Company
	PAINE RAYMOND D	Pacific Telephone
1957	JACKSON RUSSELL S	Pacific Telephone
1954	HOPKINS LEE J	R. L. Polk & Co.

4070 W 101ST ST

Year	Uses	Source
1990	Moreno Maria	Pacific Bell Telephone Co
1980	Moreno Maria	Pacific Telephone Co
1970	Hayes Jerry L	Pacific Telephone Co
1957	HAGEN ROBT M N	Pacific Telephone
1946	Cleaver Geo L r	Southern California Telephone Co

4071 W 101ST ST

Year	Uses	Source
2001	XXXX	Haines & Company, Inc.
1964	HARGIS CHAS H	Pacific Telephone
1957	R-ITEBCF LEON C	Pacific Telephone

4056B W 101ST ST

Year	Uses	Source
1960	RIVAS MARGARITA	Pacific Telephone

40391/2 W 101ST ST

Year	Uses	Source
1957	CAMPBELL ARTESIA A	Pacific Telephone

4022 1/2 W 101ST ST

Year	Uses	Source
1964	BUCKINGHAM BETTY	Pacific Telephone
1960	BUCKINGHAM BETTY	Pacific Telephone

4039 1/2 W 101ST ST

Year	Uses	Source
1960	CAMPBELL ART	Pacific Telephone
1954	CAMPBELL ARTESIA A	R. L. Polk & Co.

4055 1/2 W 101ST ST

Year	Uses	Source
1957	ROLL JAS O	Pacific Telephone

FINDINGS

4056 1/2 W 101ST ST

Year	Uses	Source
1957	:OE LONG RAYMOND F JR	Pacific Telephone

4068 1/2 W 101ST ST

Year	Uses	Source
1957	ROSE GINA MRS	Pacific Telephone

W 102ND

3910 W 102ND

Year	Uses	Source
1981	BROWN JO M INGLEWOOD	Pacific Telephone
1971	Black John C	Pacific Telephone
	Buckholtz Ronald	Pacific Telephone
	Burrell Hattie E	Pacific Telephone
	Garmon John M	Pacific Telephone
	Garrett Edw	Pacific Telephone
	Hamilton Deloris	Pacific Telephone

3926 W 102ND

Year	Uses	Source
1986	JOHNSON JAY INGLEWOOD	Pacific Bell
1981	JOHNSON JAY INGLEWOOD	Pacific Telephone
	WISE NATHANIEL INGLEWOOD	Pacific Telephone

W 102ND ST

3900 W 102ND ST

Year	Uses	Source
1970	Snyder Hulda	Pacific Telephone Co
1964	SNYDER HULDA	Pacific Telephone
1960	SHAPIRO EUGENE S	Pacific Telephone
1957	GAVIN JAS T	Pacific Telephone

3901 W 102ND ST

Year	Uses	Source
2001	XXXX	Haines & Company, Inc.
1980	13 Stafford Donna	Pacific Telephone Co
	11 Journigan Linda	Pacific Telephone Co
	8 Harris Lovie A	Pacific Telephone Co

FINDINGS

Year	Uses	Source
1980	7 Williams Edw	Pacific Telephone Co
	4 Jackson Josephine	Pacific Telephone Co
	Building	Pacific Telephone Co
1976	Herrell Ralph E	Pacific Telephone
1970	13 Fitzpatrick M	Pacific Telephone Co
	12 Dahl Else B	Pacific Telephone Co
	Building	Pacific Telephone Co
	1 Lenard Mary Ann	Pacific Telephone Co
	7 Barr R A	Pacific Telephone Co
	10 Jaramillo Guido P	Pacific Telephone Co

3902 W 102ND ST

Year	Uses	Source
2001	MARTINEZLurs M	Haines & Company, Inc.
1970	Dean R M	Pacific Telephone Co
1964	DEAN R M	Pacific Telephone
1960	DEAN R M	Pacific Telephone
1957	DEAN R M	Pacific Telephone

3904 W 102ND ST

Year	Uses	Source
2001	DUARTEHector De Jesus	Haines & Company, Inc.
	5 HANSEN Richard	Haines & Company, Inc.
1960	ANGEL WM R	Pacific Telephone
1957	BERTHELOT J M CONTR	Pacific Telephone
1954	DEAN R M R	R. L. Polk & Co.
1950	DEAN R M R	Pacific Telephone

3905 W 102ND ST

Year	Uses	Source
1960	THOMPSON WALLACE E	Pacific Telephone
1957	THOMPSON WALLACE E	Pacific Telephone
1954	THOMPSON WALLACE E	R. L. Polk & Co.

3908 W 102ND ST

Year	Uses	Source
2001	ESTRADAJorge Luas	Haines & Company, Inc.
1970	Oostwald Peter C	Pacific Telephone Co
	V Lott Frank L	Pacific Telephone Co
1960	SMITH THELMA	Pacific Telephone

FINDINGS

Year	Uses	Source
1957	SMITH JOHN COLEMAN	Pacific Telephone

3910 W 102ND ST

Year	Uses	Source
2001	APARTMENTS BARRERAPatroano	Haines & Company, Inc.
	ZELAYAPablo L	Haines & Company, Inc.
	I EC AMERICA INC	Haines & Company, Inc.
1995	Building	Pacific Bell Telephone Co
	16 Chavez F	Pacific Bell Telephone Co
	23 Torres Canche Sabino	Pacific Bell Telephone Co
	30 Salazar Rodriguez Miguel	Pacific Bell Telephone Co
	31 Hernandez Dora	Pacific Bell Telephone Co
	37 Chinchilla M	Pacific Bell Telephone Co
1980	Building	Pacific Telephone Co
	5 Simon Madora D	Pacific Telephone Co
	13 Carmile Nathaniel	Pacific Telephone Co
	15 Lewis E	Pacific Telephone Co
	15 Smith Kim Lavon	Pacific Telephone Co
	16 Campbell Renee	Pacific Telephone Co
	18 Banks Tersy	Pacific Telephone Co
	21 Brown Jo M	Pacific Telephone Co
	25 Jones Queen Esther	Pacific Telephone Co
	26 Pitts Alma Jean	Pacific Telephone Co
	32 Gibbs A	Pacific Telephone Co
	37 Smith Eddie	Pacific Telephone Co
1970	Building	Pacific Telephone Co
	1 Lopez August O	Pacific Telephone Co
	2 Surtees Harry H	Pacific Telephone Co
	3 Johnson Johnnie	Pacific Telephone Co
	4 Williams Thos S	Pacific Telephone Co
	7 Cranne Y Gary C DVM	Pacific Telephone Co
	10 Bradley Marvin A	Pacific Telephone Co
	14 Spaulding Karen	Pacific Telephone Co
	16 Condon Catherine	Pacific Telephone Co
	18 Richardson Robt	Pacific Telephone Co
	20 Morrison Leroy Jr	Pacific Telephone Co
	21 Taylor Doris	Pacific Telephone Co
	29 Haderlein Jas K	Pacific Telephone Co
	32 Burrell Hattie E	Pacific Telephone Co

FINDINGS

Year	Uses	Source
1970	35 Brown LA	Pacific Telephone Co
	37 Howes Wm L	Pacific Telephone Co
1960	SNYDER HULDA	Pacific Telephone
1957	SNYDER EDWIN R	Pacific Telephone
1954	SNYDER EDWIN R R	R. L. Polk & Co.
1950	SNYDER EDWIN RR	Pacific Telephone
1946	Snyder Edwin R r	Southern California Telephone Co

3920 W 102ND ST

Year	Uses	Source
1980	Patterson Tennie	Pacific Telephone Co
1964	GIBSON WM JR	Pacific Telephone
1960	GIBSON WM JR	Pacific Telephone
1957	EDWARDS DWAIN J SR	Pacific Telephone
1954	STAMM RAYMOND L	R. L. Polk & Co.
1950	BIXLER ROBTW R	Pacific Telephone
1946	Hall Kendall r	Southern California Telephone Co

3921 W 102ND ST

Year	Uses	Source
1995	Building	Pacific Bell Telephone Co
	2 Camacho Maria	Pacific Bell Telephone Co
	21 Navarro Juan Antonio	Pacific Bell Telephone Co
	30 Colon Pedro	Pacific Bell Telephone Co
1980	Building	Pacific Telephone Co
	1 Daniels Wanda	Pacific Telephone Co
	2 Wolf Francine	Pacific Telephone Co
	4 Boulding Jas E	Pacific Telephone Co
	6 Graham J	Pacific Telephone Co
	11 Young Linda	Pacific Telephone Co
	13 James Willie	Pacific Telephone Co
	19 Jeffries Kevin	Pacific Telephone Co
	23 Howard Michael	Pacific Telephone Co
	28 Graham Anthony	Pacific Telephone Co
1976	Cooper Gary	Pacific Telephone
	Evins Frank H Rev	Pacific Telephone
1970	Building	Pacific Telephone Co
	1 Dalton Ernest E	Pacific Telephone Co
	3 Carlos Rodrigo R	Pacific Telephone Co

FINDINGS

Year	Uses	Source
1970	9 Anes S L	Pacific Telephone Co
	10 Mc Adams Michael	Pacific Telephone Co
	11 Raza Syed	Pacific Telephone Co
	13 Hidasi Peter	Pacific Telephone Co
	18 Karim Mohammed Amin	Pacific Telephone Co
	19 Guadiz Tyrone	Pacific Telephone Co
	20 Mahar Bashir	Pacific Telephone Co
	21 Sargent Ted W	Pacific Telephone Co
	23 Smith Robt	Pacific Telephone Co
	27 Willis Frank	Pacific Telephone Co
	30 Kanapa Alan	Pacific Telephone Co
1967	Kaufman Herbert N	Pacific Telephone
	Kaufman Robt	Pacific Telephone
1964	BROWN MARIANN K	Pacific Telephone
	DEERING ILMA	Pacific Telephone
	GABBERT CHARLENE G	Pacific Telephone
	HOLLIGER CHARLOTTE	Pacific Telephone
	JUMPER BARBARA	Pacific Telephone
	KLAESGES JERRY E	Pacific Telephone
	MIALE RALPH N	Pacific Telephone
	MISCIK CAROLE	Pacific Telephone
	RIZER CONNIE	Pacific Telephone
	VONNER REX	Pacific Telephone
1957	BARKER ARBY B	Pacific Telephone
1954	BARKER ARBY B	R. L. Polk & Co.

3922 W 102ND ST

Year	Uses	Source
1995	Chilin Palma Julieta	Pacific Bell Telephone Co
1970	Sitze Ben D	Pacific Telephone Co
	V Rader B J	Pacific Telephone Co
1960	FERGUSON BOB	Pacific Telephone

3926 W 102ND ST

Year	Uses	Source
2001	APARTMENTS AGOIRRE Rosa Deli	Haines & Company, Inc.
	NYENKEChrnyere	Haines & Company, Inc.
1980	11 Taylor Marilyn	Pacific Telephone Co
	10 Boye Seth Adu	Pacific Telephone Co

FINDINGS

Year	Uses	Source
1980	9 Igwebuike John	Pacific Telephone Co
	7 Sledge Elt	Pacific Telephone Co
	6 Wise Nathaniel	Pacific Telephone Co
	5 Worthey Clayton	Pacific Telephone Co
	3 Johnson Jay	Pacific Telephone Co
	Building	Pacific Telephone Co
1970	10 Varndell Thos E	Pacific Telephone Co
	7 Ulrickson Bonnie	Pacific Telephone Co
	4 Gonzalez Frank	Pacific Telephone Co
	2 Lockhart Alvin Jr	Pacific Telephone Co
	Building	Pacific Telephone Co
1964	ZINK JACQUELINE	Pacific Telephone
	DEAK JUDY	Pacific Telephone
1957	WILSON BLANCHE D	Pacific Telephone
1954	WILSON BRYANT M	R. L. Polk & Co.
	WILSON JACK A	R. L. Polk & Co.
1950	HALL G IRENER	Pacific Telephone

3930 W 102ND ST

Year	Uses	Source
2001	CRUZMaguel	Haines & Company, Inc.
1970	Morgan David A	Pacific Telephone Co
1960	TOMPKINS FRANK E	Pacific Telephone
1957	TOMPKINS FRANK E	Pacific Telephone
1954	TOMPKINS FRANK E R	R. L. Polk & Co.
1950	TOMPKINS FRANK E R	Pacific Telephone
1946	Tompkins Frank E r	Southern California Telephone Co

3931 W 102ND ST

Year	Uses	Source
1950	FURR IRA C R	Pacific Telephone
1946	Graham Jennie MI r	Southern California Telephone Co

3936 W 102ND ST

Year	Uses	Source
1995	Guardao Agustine	Pacific Bell Telephone Co
1980	Washington Smith Ann	Pacific Telephone Co

FINDINGS

3939 W 102ND ST

Year	Uses	Source
1995	Building	Pacific Bell Telephone Co
	3 Arriaza Caries Adan	Pacific Bell Telephone Co
	6 Duran Gabriel	Pacific Bell Telephone Co
	23 Gutierrez A Alicia	Pacific Bell Telephone Co
	24 Sandoval Jalme	Pacific Bell Telephone Co
	26 Angulo Luis	Pacific Bell Telephone Co
	30 Alcaras Agustin	Pacific Bell Telephone Co
	33 Murillo Gloria	Pacific Bell Telephone Co
	45 Nolasco Maximiano	Pacific Bell Telephone Co
	55 Ruiz Enrique	Pacific Bell Telephone Co
1980	Tirado Gilberto	Pacific Telephone Co
	Building	Pacific Telephone Co
	14 Mayorquin Judith	Pacific Telephone Co
	20 Mercado Jorje & Miglemy	Pacific Telephone Co
	25 Davis Joyce	Pacific Telephone Co
	28 Cuellar Celestino	Pacific Telephone Co
	30 Lemus Martinez	Pacific Telephone Co
	34 Gonzalex Emigdio	Pacific Telephone Co
	35 Hammonds Michael	Pacific Telephone Co
	45 Monares Guadalupe	Pacific Telephone Co
	50 Rodrigue Ruben	Pacific Telephone Co
	54 Martinez Ernestina	Pacific Telephone Co
	1 During Victor C	Pacific Telephone Co
	3 Torres Salvador	Pacific Telephone Co
	4 Gonzalez Rafael	Pacific Telephone Co
	9 Zacharis Danl R	Pacific Telephone Co
	11 Roberts Anthony K	Pacific Telephone Co
	13 Angulo Francisco	Pacific Telephone Co
1970	Building	Pacific Telephone Co
	11 Short Wayne	Pacific Telephone Co
	12 Jacobs Chas S	Pacific Telephone Co
	15 Smith Jonnie B	Pacific Telephone Co
	16 Gray Eugene	Pacific Telephone Co
	17 Royce Neil D Jr	Pacific Telephone Co
	20 Buxton Randall W	Pacific Telephone Co
	30 Hargrove Phil	Pacific Telephone Co
	32 Byrd Gwendolyn	Pacific Telephone Co

FINDINGS

Year	Uses	Source
1970	48 Williams Gregory K	Pacific Telephone Co
	49 Ryan Chas V	Pacific Telephone Co
	51 Joe Robt S	Pacific Telephone Co
	55 Hoffmann David G	Pacific Telephone Co
	56 Thompson Vikki	Pacific Telephone Co
	57 Granard Murray	Pacific Telephone Co
1964	AYRES DOROTHY	Pacific Telephone
	AYRES LCE	Pacific Telephone
	BAGDONAS MICHAEL A	Pacific Telephone
	BARTLETT ROBT J	Pacific Telephone
	BENT MARILYN	Pacific Telephone
	BISHOP WM R	Pacific Telephone
	BLACKBURN EDW H	Pacific Telephone
	BROOKS SHERRILL A	Pacific Telephone
	BUSCH R	Pacific Telephone
	COOK LEWIS	Pacific Telephone
	ROMAN ESTELLE INGLEWOOD	Pacific Telephone
	SAYERS HARRY INGLEWOOD	Pacific Telephone
	HARTER CAROL L	Pacific Telephone
	HICKS KERMIT C	Pacific Telephone
	HOLLYWOOD PARK PLAZA	Pacific Telephone
	KLINGBEIL SANDRA	Pacific Telephone
	LOUVIERS LAURENCE E	Pacific Telephone
	NOGGLE BOB E	Pacific Telephone
	PATTEE MICHAEL L	Pacific Telephone
	PITT LEA	Pacific Telephone
	PRISAZNIK GEO	Pacific Telephone
	SIFUENTES PETER C	Pacific Telephone
	SU CHAS W	Pacific Telephone
	SZABO LINDA J	Pacific Telephone
	TAWYEA DUANE	Pacific Telephone
	VALPREDO JOHN	Pacific Telephone
	WARD SALLY	Pacific Telephone
1960	GODFREY MARILYN INGLEWOOD	Pacific Telephone
	BARNETT DUANE	Pacific Telephone
	CALHOUN FRAN	Pacific Telephone
	CHANEY CLIFFORD W JR	Pacific Telephone
	CHAPMAN MARGERY	Pacific Telephone

FINDINGS

Year	Uses	Source
1960	CLARK W C	Pacific Telephone
	DANIELS RUBY A	Pacific Telephone
	DI FIORE ROGER	Pacific Telephone
	DREWE PETER	Pacific Telephone
	GAUTHIER LEO J	Pacific Telephone
	GLADDEN ROBT E	Pacific Telephone
	HENRI M A	Pacific Telephone
	HOLLYWOOD PARK PLAZA	Pacific Telephone
	HORTON DELAINE	Pacific Telephone
	PEREIRA JANET	Pacific Telephone
	PYLE DONALD L	Pacific Telephone
	PYLE ROY B	Pacific Telephone
	RICHEY TERRY	Pacific Telephone
	RINEMAN ROCHELLE	Pacific Telephone
	WONG WING YAO	Pacific Telephone
	YORK JOHN M	Pacific Telephone
	ZUCKERMAN BRUCE	Pacific Telephone

3940 W 102ND ST

Year	Uses	Source
2001	APARTMENTS	Haines & Company, Inc.
	SALCEDOBenito	Haines & Company, Inc.
1995	Building	Pacific Bell Telephone Co
	1 Meza Maria	Pacific Bell Telephone Co
	6 Moreno Jesus Arreola	Pacific Bell Telephone Co
	10 Osorio Alvaro	Pacific Bell Telephone Co
	17 Juarez Orlando	Pacific Bell Telephone Co
	25 Vega Eiia	Pacific Bell Telephone Co
	29 Prado Silvia	Pacific Bell Telephone Co
1980	Building	Pacific Telephone Co
	1 Mendoza Jose Lois	Pacific Telephone Co
	5 Guzman Francisco	Pacific Telephone Co
	6 Moreno Jesus Arreola	Pacific Telephone Co
	9 Rodrigues Augustine A	Pacific Telephone Co
	14 Castello Jalme	Pacific Telephone Co
	15 Herrera Lazaro	Pacific Telephone Co
	16 Castilas Macario	Pacific Telephone Co
	17 Barahona Marita Sequnoa	Pacific Telephone Co
	18 Becerra Antonio	Pacific Telephone Co

FINDINGS

Year	Uses	Source
1980	19 Rivas Rosalva R	Pacific Telephone Co
	20 Angeles Francisco R	Pacific Telephone Co
	21 Madrigal Jorge G	Pacific Telephone Co
	23 Garcia Julio C	Pacific Telephone Co
	24 Martinez Theresa	Pacific Telephone Co
1976	Kirkpatrick Donald	Pacific Telephone
	Lemell Murphy	Pacific Telephone
1970	Building	Pacific Telephone Co
	1 Arlene Manor The	Pacific Telephone Co
	2 Russell Woodrow	Pacific Telephone Co
	4 Sherwin Bob	Pacific Telephone Co
	6 Michalski F	Pacific Telephone Co
	7 Best John K	Pacific Telephone Co
	9 Mayer Robt F	Pacific Telephone Co
	12 Ames Howard	Pacific Telephone Co
	15 Chariton Albert	Pacific Telephone Co
	16 Hartsock Kenneth P	Pacific Telephone Co
	10 Gelberg R	Pacific Telephone Co
	17 Gomez Portugal Alfonso	Pacific Telephone Co
	18 Wilson Michael W	Pacific Telephone Co
	19 Callahan Dennis D	Pacific Telephone Co
	20 Phi l lips John T	Pacific Telephone Co
	22 Droge John J	Pacific Telephone Co
	26 Pina Marcos	Pacific Telephone Co
	28 De Vargas Christine	Pacific Telephone Co
	29 Carr Geneva	Pacific Telephone Co
	30 Comitz Lhet	Pacific Telephone Co
1964	ANGEL JOYCE	Pacific Telephone
	CAIN PAUL M	Pacific Telephone
	COATES L J	Pacific Telephone
	DIETZ ROBT W	Pacific Telephone
	GOUGH DON	Pacific Telephone
	HOEHNE MICHAEL G	Pacific Telephone
	HOLTZMAN MORTON	Pacific Telephone
	KAVANAUGH YVONNE	Pacific Telephone
	KREMAN GENE E	Pacific Telephone
	MORETTI PATRICIA	Pacific Telephone
	MURRAY JEAN	Pacific Telephone

FINDINGS

Year	Uses	Source
1964	OAKS CARY J	Pacific Telephone
	SAVAGE DEWEY	Pacific Telephone
	SOCIK HARRY A	Pacific Telephone
	SPARKS RICHARD E	Pacific Telephone
	WHITE SHIRLIP L	Pacific Telephone
	WOMBACHER CLAIR E	Pacific Telephone
1960	SEMLER JOHN	Pacific Telephone
1957	SEMLER JOHN	Pacific Telephone
1954	SEMLER JOHN R	R. L. Polk & Co.
1950	SEMLERJOHN R	Pacific Telephone
1946	Semler John r	Southern California Telephone Co

3941 W 102ND ST

Year	Uses	Source
2001	XXXX	Haines & Company, Inc.
1995	Esqulvel Freddy	Pacific Bell Telephone Co
1964	DEZA WM	Pacific Telephone
1960	HOUCK DONS	Pacific Telephone
1954	ADAMS WALTER B R	R. L. Polk & Co.
1950	ADAMS WALTER B R	Pacific Telephone
1946	Adams Walter B r	Southern California Telephone Co

3943 W 102ND ST

Year	Uses	Source
2001	XXXX	Haines & Company, Inc.
1995	Hernandez Luls	Pacific Bell Telephone Co
1970	Knight Paul R	Pacific Telephone Co
1964	KNIGHT PAUL R	Pacific Telephone
1960	KNIGHT PAUL R	Pacific Telephone
1957	KIGHT PAUL R	Pacific Telephone

3947 W 102ND ST

Year	Uses	Source
2001	XXXX	Haines & Company, Inc.
1970	Peters Jack	Pacific Telephone Co
1964	ADAMS SHIRLEY ANN	Pacific Telephone
1960	ADAMS WALTER B	Pacific Telephone
1957	ADAMS WALTER B	Pacific Telephone

FINDINGS

4010 W 102ND ST

Year	Uses	Source
2001	DOMINGUEZRuben	Haines & Company, Inc.
1970	Massman B M	Pacific Telephone Co
	Sluka John A	Pacific Telephone Co
1954	BRUNSON JACK R	R. L. Polk & Co.
1946	Waddell P H r	Southern California Telephone Co

4012 W 102ND ST

Year	Uses	Source
1970	Herbrig Judy	Pacific Telephone Co
	Smalley George B	Pacific Telephone Co
1960	BAKER MARGARET	Pacific Telephone and Telegraph Company
	1/2 ST PIERRE SANDRA J	Pacific Telephone and Telegraph Company
	BAKER MARGARET	Pacific Telephone
1950	DUKE JANELLE R	Pacific Telephone
	DUKE W C R	Pacific Telephone

4014 W 102ND ST

Year	Uses	Source
2001	BARRAGANElfega	Haines & Company, Inc.
1975	Roslansky Steve	Pacific Telephone Co
1970	Murphy Jewel I R	Pacific Telephone Co
1964	OFFICER MARTHA	Pacific Telephone
1950	LEE JOHN HAROLD R	Pacific Telephone

4015 W 102ND ST

Year	Uses	Source
2001	XXXX	Haines & Company, Inc.
1964	SMITH ELLWOOD L	Pacific Telephone
1950	BLAKE LOTTIE T R	Pacific Telephone
1946	Adams Jesse C r	Southern California Telephone Co

4016 W 102ND ST

Year	Uses	Source
1970	Kidman Kelly J	Pacific Telephone Co
1960	1/2 BAKER REIKO	Pacific Telephone and Telegraph Company
1946	Goodman G F r	Southern California Telephone Co

FINDINGS

4017 W 102ND ST

Year	Uses	Source
2001	XXXX	Haines & Company, Inc.
1995	Brambila Hector M	Pacific Bell Telephone Co
1970	Adams Ruth	Pacific Telephone Co
1954	CANT MORREY R	R. L. Polk & Co.
1950	ADAMS ALBERT W R	Pacific Telephone

4018 W 102ND ST

Year	Uses	Source
1964	ELLIS GARY	Pacific Telephone
	ELLIS LINDA	Pacific Telephone
1957	REES BRINLEY M	Pacific Telephone
1954	REES BRINLEY M R	R. L. Polk & Co.
1950	GOODMAN G F R	Pacific Telephone

4019 W 102ND ST

Year	Uses	Source
2001	XXXX	Haines & Company, Inc.
1995	Brambila Manuel	Pacific Bell Telephone Co
1964	ADAMS JESSE C	Pacific Telephone
1960	ADAMS JESSE C	Pacific Telephone
	ADAMS JESSE C	Pacific Telephone and Telegraph Company
1957	ADAMS JESSE C	Pacific Telephone
1954	ADAMS JESSE C R	R. L. Polk & Co.
1950	ADAMS JESSE C R	Pacific Telephone
1946	Ferguson Della r	Southern California Telephone Co

4020 W 102ND ST

Year	Uses	Source
1964	HUDSON THOS F	Pacific Telephone
1960	REES B M	Pacific Telephone and Telegraph Company
	REES BRINLEY M	Pacific Telephone

4023 W 102ND ST

Year	Uses	Source
1964	RAINEY F E	Pacific Telephone
1960	RAINEY F E	Pacific Telephone
	RAINEY F E	Pacific Telephone and Telegraph Company
	CARR BOB MRS	Pacific Telephone
1957	RAINEY F E	Pacific Telephone

FINDINGS

Year	Uses	Source
1954	RAINEY F E R	R. L. Polk & Co.
1950	RALNETY F E R	Pacific Telephone
1946	Rainey F E r	Southern California Telephone Co

4024 W 102ND ST

Year	Uses	Source
2001	JACKSON John	Haines & Company, Inc.
	a ELIASJ	Haines & Company, Inc.
1995	Jackson John	Pacific Bell Telephone Co
1975	Steffen Portia L	Pacific Telephone Co
1970	Steffen Portia L	Pacific Telephone Co
	Pele Sosai M	Pacific Telephone Co
1960	GEORGE RONALD L	Pacific Telephone and Telegraph Company
	GEORGE RONALD L	Pacific Telephone
1957	DELLAMORTE ANGIE	Pacific Telephone
1954	DELLAMORTE ANGIE R	R. L. Polk & Co.
1950	DELLAMORTE ANGIE R	Pacific Telephone
1946	Dellamorte Angie r	Southern California Telephone Co

4025 W 102ND ST

Year	Uses	Source
1957	HARRIS J W	Pacific Telephone
1954	RANDLE MILDRED WILLIAMS	R. L. Polk & Co.

4028 W 102ND ST

Year	Uses	Source
2001	a ELIASJ	Haines & Company, Inc.
1995	1 Benevides Santos Alfredo	Pacific Bell Telephone Co
	Building	Pacific Bell Telephone Co
1975	1 Humphrey WM	Pacific Telephone Co
	Building	Pacific Telephone Co
	2 Bunn Jean	Pacific Telephone Co
1970	3 Vidmar John C	Pacific Telephone Co
	2 Mann Billy H	Pacific Telephone Co
	1 Humphrey W M	Pacific Telephone Co
	Building	Pacific Telephone Co
1964	EDWARDS DONALD A II	Pacific Telephone
	MCCRACKEN WM H	Pacific Telephone
1960	VANDER VALK ADRIAN	Pacific Telephone and Telegraph Company

Year	Uses	Source
1960	WEST WALTER F	Pacific Telephone and Telegraph Company
	CARR BOB MRS	Pacific Telephone and Telegraph Company
	APARTMENTS	Pacific Telephone and Telegraph Company
	WEST WALTER F	Pacific Telephone

4031 W 102ND ST

Year	Uses	Source
1970	Nicholson M Hilda	Pacific Telephone Co
1960	JOHNSON RUBY E	Pacific Telephone
	FRANKHAUSER VIVIAN	Pacific Telephone
	APARTMENTS	Pacific Telephone and Telegraph Company
	FRANKHAUSER VIVIAN	Pacific Telephone and Telegraph Company
	JOHNSON RUBY E	Pacific Telephone and Telegraph Company

W 102nd St

4032 W 102nd St

Year	Uses	Source
2014	EDUWIGIS TELLEZ	EDR Digital Archive

W 102ND ST

4032 W 102ND ST

Year	Uses	Source
2001	MARTINEZ	Haines & Company, Inc.
2000	3 Martinez C	Pacific Bell Telephone Co
	2 Martinez N	Pacific Bell Telephone Co
	Building	Pacific Bell Telephone Co
1995	1 Corado Reyna Noemi	Pacific Bell Telephone Co
	1 Cano Angel	Pacific Bell Telephone Co
	Building	Pacific Bell Telephone Co
1976	Archie N	Pacific Telephone
1975	2 Green Elizabeth S	Pacific Telephone Co
	1 Mobley Phillip	Pacific Telephone Co
	Building	Pacific Telephone Co
1970	2 Mato Jose P	Pacific Telephone Co
	1 Dedo Marian	Pacific Telephone Co
	Building	Pacific Telephone Co
1964	DETTER CARLYN	Pacific Telephone
	DETTER RICHARD W	Pacific Telephone

Year	Uses	Source
1964	GOCHICOA LUZELENA	Pacific Telephone
1960	APARTMENTS	Pacific Telephone and Telegraph Company
	RINI ANTHONY C	Pacific Telephone and Telegraph Company
	PIEDMONT PLANS DESGNR	Pacific Telephone and Telegraph Company
	PIEDMONT PLANS	Pacific Telephone and Telegraph Company
	PIEDMONT PLANS DESGNRS	Pacific Telephone
	RINI ANTHONY C	Pacific Telephone

4036 W 102ND ST

Year	Uses	Source
1960	DONOHUE C F	Pacific Telephone and Telegraph Company
	DONOHUE CHAS F	Pacific Telephone
1957	DONOHUE CHAS F	Pacific Telephone
1950	SLIPP D R JR R	Pacific Telephone
1946	Slipp D RJr r	Southern California Telephone Co

4037 W 102ND ST

Year	Uses	Source
1964	STEVENSON L R	Pacific Telephone
1960	RODDY E EARL	Pacific Telephone and Telegraph Company
	RODDY E EARL	Pacific Telephone
1957	EAIDONADO PROCORO	Pacific Telephone
	JENSEN GLEN R	Pacific Telephone
1954	JENSEN GLEN R	R. L. Polk & Co.

4040 W 102ND ST

Year	Uses	Source
2001	HOLMQUISTLec	Haines & Company, Inc.
1975	Holmqulst Le Claire A	Pacific Telephone Co
1970	Holmquist Le Claire A	Pacific Telephone Co
1964	HOLMQUIST LE CLAIRE A	Pacific Telephone
1960	HOLMQUIST LE CLAIRE A	Pacific Telephone
	HOLMOUIST LE CLAIRE	Pacific Telephone and Telegraph Company
1957	HOLMQUIST LE CLAIRE A	Pacific Telephone
1954	HOLMQUIST LE CLAIRE A R	R. L. Polk & Co.
1950	HOLMQUIST LE CLAIRE A R	Pacific Telephone

4043 W 102ND ST

Year	Uses	Source
1975	Holloway I M	Pacific Telephone Co

Year	Uses	Source
1950	BELL C S R	Pacific Telephone

4044 W 102ND ST

Year	Uses	Source
2001	CORONAOOAntonio	Haines & Company, Inc.
1995	Flores Santiago	Pacific Bell Telephone Co
1975	Ridings Henry S	Pacific Telephone Co
1970	Ridings Henry S	Pacific Telephone Co
1964	RIDINGS HENRY S CONTR	Pacific Telephone
1960	RIDINGS HENRY S CONTR	Pacific Telephone
	RIDINGS H S	Pacific Telephone and Telegraph Company
1957	RIDINGS HENRY S CONTR	Pacific Telephone
1954	RIDINGS ENRY S CONTR	R. L. Polk & Co.
1950	RIDINGS HENRY S CONTR	Pacific Telephone
1946	Ridings Henry S contr	Southern California Telephone Co

4045 W 102ND ST

Year	Uses	Source
2001	XXXX	Haines & Company, Inc.
1975	Cant Mike	Pacific Telephone Co
1960	PLUMMER EDW B	Pacific Telephone and Telegraph Company
	PLUMMER EDW B	Pacific Telephone

4047 W 102ND ST

Year	Uses	Source
2001	XXXX	Haines & Company, Inc.
1975	Cant M	Pacific Telephone Co
	Cant Morrey	Pacific Telephone Co
1970	Cant Morrey	Pacific Telephone Co
	Cant S	Pacific Telephone Co
1960	CANT MORREY	Pacific Telephone
	CANT MORREY	Pacific Telephone and Telegraph Company
1957	CANT MORREY	Pacific Telephone
1954	BELL C S	R. L. Polk & Co.

4048 W 102ND ST

Year	Uses	Source
2001	MCGILVERYMillioo	Haines & Company, Inc.
1975	Mc Intosh Beatrice	Pacific Telephone Co
1970	Lee Stanley G	Pacific Telephone Co

Year	Uses	Source
1970	Keller Dolly F	Pacific Telephone Co

4049 W 102ND ST

Year	Uses	Source
2001	JONESAlce	Haines & Company, Inc.
1975	Lester Wm D	Pacific Telephone Co
1970	Lester Wm D	Pacific Telephone Co
1964	LESTER WM D	Pacific Telephone
1960	LESTER WM D	Pacific Telephone
	LESTER WILLIAM D	Pacific Telephone and Telegraph Company
1957	LESTER WM D	Pacific Telephone
1954	LESTER WM D R	R. L. Polk & Co.
1950	LISTER WMR	Pacific Telephone
1946	Berman Max r	Southern California Telephone Co

4050 W 102ND ST

Year	Uses	Source
2001	SHACKW	Haines & Company, Inc.
1970	Dobener K	Pacific Telephone Co
1967	Kalemklarian David Dr	Pacific Telephone
1964	KALEMKIARIAN DAVID DR	Pacific Telephone
1954	MURPHY ALFRED D R	R. L. Polk & Co.
1950	MHY A1FRED D R	Pacific Telephone
1946	Murphy Alfred D r	Southern California Telephone Co

4052 W 102ND ST

Year	Uses	Source
2001	XXXX	Haines & Company, Inc.
1995	White Jerome	Pacific Bell Telephone Co
1975	B Howland Darrell C	Pacific Telephone Co
	A Dobener Hans	Pacific Telephone Co
	Building	Pacific Telephone Co
	Adkins Hugh Amway Distributor	Pacific Telephone Co
1970	A Dobener Hans	Pacific Telephone Co
	Building	Pacific Telephone Co
	Chamichian Geo	Pacific Telephone Co
1964	JONES G F	Pacific Telephone
	MCCLURE JOHN	Pacific Telephone

FINDINGS

4053 W 102ND ST

Year	Uses	Source
2001	PADILLAMar Ia Luisa	Haines & Company, Inc.
1995	Ramirez Edward & Cristina	Pacific Bell Telephone Co
	Padilla Maria Lulsa	Pacific Bell Telephone Co
1975	Dempsey Michael A	Pacific Telephone Co
1970	Dempsey Michael A	Pacific Telephone Co
1964	DEMPSEY MICHAEL A	Pacific Telephone
1960	DEMPSEY M or	Pacific Telephone and Telegraph Company
	DEMPSEY MICHAEL A	Pacific Telephone
1957	DEMPSEY MICHAEL A	Pacific Telephone
1954	DEMPSEY MICHAEL A R	R. L. Polk & Co.
1950	DEMPSEY MICHAEL A R	Pacific Telephone
1946	Dempsey Michael A r	Southern California Telephone Co

4056 W 102ND ST

Year	Uses	Source
2001	OTAPIAFlorenlino	Haines & Company, Inc.
1964	THOMAS ALDA MAE	Pacific Telephone
1960	THOMAS ALDA MAE	Pacific Telephone
	THOMAS ALDA MAE	Pacific Telephone and Telegraph Company
1957	THOMAS ALDA MAE	Pacific Telephone
1954	THOMAS ALDA MAE R	R. L. Polk & Co.
1946	Hampton J D r	Southern California Telephone Co

4057 W 102ND ST

Year	Uses	Source
2001	RODRI	Haines & Company, Inc.
1995	Rodriguez R	Pacific Bell Telephone Co
1964	MYRICK PAULINE O	Pacific Telephone
1960	MYRICK PAULINE 0	Pacific Telephone and Telegraph Company
	MYRICK PAULINE O	Pacific Telephone
1957	FRY ROBT H	Pacific Telephone
1954	FRY ROBT H R	R. L. Polk & Co.

4060 W 102ND ST

Year	Uses	Source
1975	Coleman Patricia	Pacific Telephone Co
1970	Lee Dennis M	Pacific Telephone Co

FINDINGS

4061 W 102ND ST

Year	Uses	Source
1960	PETTIJOHN C MRS	Pacific Telephone and Telegraph Company
	PETTIJOHN CHARLOTTE MRS	Pacific Telephone
1957	PETTIJOHN CHARLOTTE MRS	Pacific Telephone
1954	PETTIJOHN CHARLOTTE MRS R	R. L. Polk & Co.
1950	PETTIJOHN CHARLOTTE MRS R	Pacific Telephone
1946	Pettijohn Charlotte Mrs r	Southern California Telephone Co

4062 W 102ND ST

Year	Uses	Source
2001	XXXX	Haines & Company, Inc.
1975	Scofield Joe P	Pacific Telephone Co
1964	BROWN MALHILDE	Pacific Telephone

4064 W 102ND ST

Year	Uses	Source
2001	LANDAVERDEF	Haines & Company, Inc.
1995	Aguirre Adela	Pacific Bell Telephone Co
1975	Hodges Ray	Pacific Telephone Co
1970	Duckworth Rise	Pacific Telephone Co
1960	BROWN THOS R	Pacific Telephone and Telegraph Company
	BROWN THOS R	Pacific Telephone
1954	DORMANDY R LR	R. L. Polk & Co.
1950	DORMANDY R L R	Pacific Telephone

4065 W 102ND ST

Year	Uses	Source
2001	SAINZRamon	Haines & Company, Inc.
1975	B Js Refrigeration Se	Pacific Telephone Co
1970	Hough Stanley U	Pacific Telephone Co
1960	FOX ARCHIE F	Pacific Telephone
	FOX ARCHIE F	Pacific Telephone and Telegraph Company
1957	FOX ARCHIE F	Pacific Telephone
1954	FOX ARCHIE F	R. L. Polk & Co.
1950	FOX ARCHIE F R	Pacific Telephone

4066 W 102ND ST

Year	Uses	Source
2001	XXXX	Haines & Company, Inc.

FINDINGS

4067 W 102ND ST

Year	Uses	Source
2001	XXXX	Haines & Company, Inc.

4068 W 102ND ST

Year	Uses	Source
2001	BLACKMONDuane	Haines & Company, Inc.
1995	Blackmon Duane	Pacific Bell Telephone Co
1970	Hundley D	Pacific Telephone Co
1964	BROWN THOS R	Pacific Telephone
	YARTER D W	Pacific Telephone
1960	HEMBACHER A MRS	Pacific Telephone and Telegraph Company
	HEMBACHAR A MRS	Pacific Telephone
1957	OSBORN GERTRUDE	Pacific Telephone
1954	OSBORN GERTRUDE R	R. L. Polk & Co.
1950	GRIMES HARRY K R	Pacific Telephone
1946	Grimes Harry K r	Southern California Telephone Co

4069 W 102ND ST

Year	Uses	Source
2001	1 LUARafael	Haines & Company, Inc.
1995	h Sirin Sebastian	Pacific Bell Telephone Co
1970	Trevitt Wm J	Pacific Telephone Co
1964	TREVITT WM J	Pacific Telephone
1960	JENSEN GLEN R	Pacific Telephone and Telegraph Company
	JENSEN GLEN R	Pacific Telephone
1957	JOHNSON ROGER D	Pacific Telephone
1954	BERG L A R	R. L. Polk & Co.
1950	BERG LOS ANGELES R	Pacific Telephone

4071 W 102ND ST

Year	Uses	Source
2001	MUNOZGilbeo	Haines & Company, Inc.
1995	Rodriguez Guadalupe Maria	Pacific Bell Telephone Co
1976	Decuir John Jr	Pacific Telephone
1975	Neal Gertrude	Pacific Telephone Co
	Decuir John Jr	Pacific Telephone Co
1970	Tepe David	Pacific Telephone Co
1964	TEPE DAVID	Pacific Telephone

FINDINGS

4074 W 102ND ST

Year	Uses	Source
2001	OHERNANDEZAlbero	Haines & Company, Inc.
1975	Mann Glen R	Pacific Telephone Co
1970	Mann Glen R	Pacific Telephone Co
1960	FAWCETT R G	Pacific Telephone
1957	FAWCETT R G	Pacific Telephone
1954	FAWCETT R G R	R. L. Polk & Co.
1950	FAWCETT RG R	Pacific Telephone
1946	Fawcett Pearle r	Southern California Telephone Co

4010/ W 102ND ST

Year	Uses	Source
2001	a MORALESJorge	Haines & Company, Inc.

4057/ W 102ND ST

Year	Uses	Source
2001	a GALLARDOAn	Haines & Company, Inc.

39201/2 W 102ND ST

Year	Uses	Source
1957	BALDWLN DON F	Pacific Telephone

3908 1/2 W 102ND ST

Year	Uses	Source
1960	MCCLELLAN WM A	Pacific Telephone

3920 1/2 W 102ND ST

Year	Uses	Source
1964	SITZE BEN D	Pacific Telephone
	SITZE FERN O	Pacific Telephone
1960	HERNANDEZ ROSIE	Pacific Telephone

3922 3/4 W 102ND ST

Year	Uses	Source
1964	DOBOS BUBNO SANDOR	Pacific Telephone
1960	DOBOS-BUBNO SANDOR	Pacific Telephone
1957	FREED RW JR	Pacific Telephone

4010 1/2 W 102ND ST

Year	Uses	Source
1964	NAVETTA JOS K	Pacific Telephone

FINDINGS

4012 1/2 W 102ND ST

Year	Uses	Source
1960	ST PIERRE SANDRA J	Pacific Telephone

4016 1/2 W 102ND ST

Year	Uses	Source
1964	MULDERS JOHANNES M	Pacific Telephone
1960	BAKER REIKO	Pacific Telephone
1950	GOETTMAN DAVID R R	Pacific Telephone

4018 1/2 W 102ND ST

Year	Uses	Source
1964	TARTAGLIONE FRANK	Pacific Telephone

4018 1/4 W 102ND ST

Year	Uses	Source
1957	JOHNSON W E	Pacific Telephone

4024 1/2 W 102ND ST

Year	Uses	Source
1964	WAGNER RICHARD H	Pacific Telephone
	WAGNER EILEEN	Pacific Telephone

4031 1/2 W 102ND ST

Year	Uses	Source
1964	NICHOLSON M HILDA	Pacific Telephone

W Century Blvd

3883 W Century Blvd

Year	Uses	Source
2014	SPEND A BUCK	EDR Digital Archive
	LAX CASINO	EDR Digital Archive
	HOLLYWOOD PARK CASINO	EDR Digital Archive
	ORTHODOX CHRISTN TELEVISON LLC	EDR Digital Archive
	A-1 MILLIONAIRE LIMOUSINE SVC	EDR Digital Archive
	8 POINTS MANAGEMENT LLC	EDR Digital Archive
	HOLLYWOOD PARK CASINO	EDR Digital Archive
	SPEND A BUCK	EDR Digital Archive
	LAX CASINO	EDR Digital Archive
	ORTHODOX CHRISTN TELEVISON LLC	EDR Digital Archive

FINDINGS

Year	Uses	Source
2014	A-1 MILLIONAIRE LIMOUSINE SVC	EDR Digital Archive
	8 POINTS MANAGEMENT LLC	EDR Digital Archive
2010	A-1 MILLIONAIRE LIMOUSINE SVC	EDR Digital Archive
	LALECIO OTTO	EDR Digital Archive
	ORTHODOX CHRISTN TELEVISON LLC	EDR Digital Archive
	7433 GREENBACK LANE LLC	EDR Digital Archive
	WORLD MAHJONG TOUR	EDR Digital Archive
	OCTV LLC	EDR Digital Archive
	CENTURY GAMING MANAGEMENT INC	EDR Digital Archive
	GAMBLING TIMES INCORPORATED	EDR Digital Archive
	A-1 MILLIONAIRE LIMOUSINE SVC	EDR Digital Archive
	ORTHODOX CHRISTN TELEVISON LLC	EDR Digital Archive
	7433 GREENBACK LANE LLC	EDR Digital Archive
	WORLD MAHJONG TOUR	EDR Digital Archive
	OCTV LLC	EDR Digital Archive
	CENTURY GAMING MANAGEMENT INC	EDR Digital Archive
	LALECIO OTTO	EDR Digital Archive
	GAMBLING TIMES INCORPORATED	EDR Digital Archive

W CENTURY BLVD

3883 W CENTURY BLVD

Year	Uses	Source
2001	A 1 MILLIONAIRE	Haines & Company, Inc.

W Century Blvd

3900 W Century Blvd

Year	Uses	Source
2014	MEGA TEAM MANAGEMENT CORP	EDR Digital Archive
	MEGA TEAM MANAGEMENT CORP	EDR Digital Archive
2010	MEGA TEAM MANAGEMENT CORP	EDR Digital Archive
	BITSTREAM	EDR Digital Archive
	SDFGFDSDD	EDR Digital Archive
	MEGA TEAM MANAGEMENT CORP	EDR Digital Archive
	BITSTREAM	EDR Digital Archive
	SDFGFDSDD	EDR Digital Archive

FINDINGS

W CENTURY BLVD

3900 W CENTURY BLVD

Year	Uses	Source
2001	AIRPORT PARKVWHTL	Haines & Company, Inc.
	AIRPORT PARKVWHTL	Haines & Company, Inc.
1990	TRAVELODGE INGLEWOOD AIRPORT INGLEWOOD	Pacific Bell
1986	TRAVELODGE INGLEWOOD AIRPORT INGLEWOOD	Pacific Bell
1981	NEW ORLEANS HOTEL INGLEWOOD	Pacific Telephone
1967	New Orleans Hotel	Pacific Telephone
1964	HOLLYRC HOTEL	Pacific Telephone
1957	BRYANT RETTA	Pacific Telephone
1950	WEESE EVERETT R	Pacific Telephone

3906 W CENTURY BLVD

Year	Uses	Source
1960	CENTURY BLVD TRAILER PARK	Pacific Telephone
	MATZ FRANK S	Pacific Telephone
1957	CENTURY BLVD TRAILER PARK	Pacific Telephone
	SPENCE EDITH H	Pacific Telephone
	STOUT ROBERTA	Pacific Telephone
	STOUT WIL	Pacific Telephone
1954	BOORTZ BERNICE	R. L. Polk & Co.
	DURFEE JEAN	R. L. Polk & Co.
	GILLEN E J TRAILR PARK	R. L. Polk & Co.
	WHITE BERYL	R. L. Polk & Co.
	WHITE DOROTHY D	R. L. Polk & Co.
1950	GILLEN E JR	Pacific Telephone
	LEVINE L MRSR	Pacific Telephone
	WILSON CLARA A R	Pacific Telephone
1946	Williams Maggie r	Southern California Telephone Co

3914 W CENTURY BLVD

Year	Uses	Source
1960	BISHOP OTHO	Pacific Telephone
	HOOKER WARREN L	Pacific Telephone
	MOSLEY MABLE MRS	Pacific Telephone
	OTTERNESS CARL G	Pacific Telephone
	SANCHEZ CHARLIE	Pacific Telephone

FINDINGS

Year	Uses	Source
1960	UNGER LEONARD L	Pacific Telephone
1957	HOOKER WARREN L	Pacific Telephone
	SANCHEZ CHARLIE	Pacific Telephone
	UNGER LEONARD L	Pacific Telephone
1954	JENKINS RUSSELL	R. L. Polk & Co.
	UNGER LEONARD L	R. L. Polk & Co.
1950	DOWNING WM R	Pacific Telephone
1946	Belmont A r	Southern California Telephone Co
	Weight E T engrvrs	Southern California Telephone Co

3920 W CENTURY BLVD

Year	Uses	Source
1981	BONHAM SALES CO INGLEWOOD	Pacific Telephone
1976	Bonham Sales Co	Pacific Telephone
1962	Brenon Lab	Pacific Telephone
1960	DON CO THE	Pacific Telephone
	BRENON LAB	Pacific Telephone
1957	BRENON LAB	Pacific Telephone
	DON CO THE	Pacific Telephone
1954	DON CO THE	R. L. Polk & Co.
	BRENON LAB	R. L. Polk & Co.

3922 W CENTURY BLVD

Year	Uses	Source
1964	RUSSELL BERTHA LEE	Pacific Telephone
	MITCHELL L W	Pacific Telephone
	DOHERTY ROBT W	Pacific Telephone
	DE SANTI WALTER	Pacific Telephone
	REYNOLDS AUDREY INGLEWOOD	Pacific Telephone
	GILBERT FAYE M INGLEWOOD	Pacific Telephone
1960	COUTURE LAURENT INGLEWOOD	Pacific Telephone
	SHAW JAS MRS	Pacific Telephone
	WALHON D	Pacific Telephone
	SNOW ROBT M	Pacific Telephone
	SCHIAFFO M P	Pacific Telephone
	CHAPAS KATHRYN	Pacific Telephone
	CHAPAS ALLAN DALE	Pacific Telephone
	BEST HOWARD D	Pacific Telephone

FINDINGS

3924 W CENTURY BLVD

Year	Uses	Source
2001	BEJARMana T	Haines & Company, Inc.
1964	KAZLAS VINCENT	Pacific Telephone
	NAGEL PAM L	Pacific Telephone
	ANGEL MARJORIE	Pacific Telephone
	ARMOUR GEO	Pacific Telephone
	BUDRYS IRENA	Pacific Telephone
	BUDRYS VITOLIS	Pacific Telephone
1960	KILLEBREW ALBERT N	Pacific Telephone
	KAZLAS VINCENT	Pacific Telephone
	KUGLER CLARKE G	Pacific Telephone
	MITCHELL INADELL	Pacific Telephone
	MITCHELL JAS	Pacific Telephone
	PALYO STEPHEN E	Pacific Telephone

3926 W CENTURY BLVD

Year	Uses	Source
1957	MITLER LUTHER	Pacific Telephone
1954	MILLER S LUTHER CHINCHILLAS	R. L. Polk & Co.
1950	MILLER CHINCHILLA FARM	Pacific Telephone
1946	Miller Chinchilla Farm	Southern California Telephone Co

3930 W CENTURY BLVD

Year	Uses	Source
2001	NUNEZJoaqan	Haines & Company, Inc.
1964	ENTENMAN ALMYRA	Pacific Telephone
	EDMUND S TRAILER PARK	Pacific Telephone
1962	Entenman Almyra	Pacific Telephone
1960	EDMUND S TRAILER PARK	Pacific Telephone
	ENTENMAN ALMYRA	Pacific Telephone
	WALKER W H	Pacific Telephone
	HACKNEY THERESIA M MRS	Pacific Telephone
1957	EDMUND S TRAILER PARK	Pacific Telephone
	EIERMARE JOLIN F JR	Pacific Telephone
	HACKNEY THERESIA M MRS	Pacific Telephone
	JONSEON ALFRED	Pacific Telephone
	DUCA MARY	Pacific Telephone
	ALIEN ELLA	Pacific Telephone
1954	JOHNSON ALFRED E	R. L. Polk & Co.

Year	Uses	Source
1954	HOOPER ROSE	R. L. Polk & Co.
	DUCA MARY	R. L. Polk & Co.
	DRISCOLL GEO W	R. L. Polk & Co.
	ALLEN ELLA	R. L. Polk & Co.
1950	WINANS C BLACKIE R	Pacific Telephone

W Century Blvd

3950 W Century Blvd

Year	Uses	Source
2014	CHURCHS CHICKEN	EDR Digital Archive
	CHURCHS CHICKEN	EDR Digital Archive

4000 W Century Blvd

Year	Uses	Source
2014	SIMPLY TACOS INC	EDR Digital Archive
	TACO BELL CORP	EDR Digital Archive
	TACO BELL CORP	EDR Digital Archive
	SIMPLY TACOS INC	EDR Digital Archive
2010	TACO BELL CORP	EDR Digital Archive
	SIMPLY TACOS INC	EDR Digital Archive
	TACO BELL CORP	EDR Digital Archive
	SIMPLY TACOS INC	EDR Digital Archive

W CENTURY BLVD

4000 W CENTURY BLVD

Year	Uses	Source
2001	TACOBELL	Haines & Company, Inc.
1964	BOEDEKER JAS C UNION SERV	Pacific Telephone
1960	TURF LIQUOR STORE	Pacific Telephone
1957	TURF LIQUOR STORE	Pacific Telephone
1954	TURF LIQUOR STORE	R. L. Polk & Co.
1950	TURF LIQUOR STORE	Pacific Telephone
	CORPORON SAM G TURF LIQUOR STORE	Pacific Telephone

4001 W CENTURY BLVD

Year	Uses	Source
1964	THOMPSONS FLYING A SERV	Pacific Telephone

Year	Uses	Source
1964	PRAIRIE LIQUOR STORE	Pacific Telephone
1960	PRAIRIE LIQUOR STORE	Pacific Telephone
1957	PRAIRIE LIQUOR STORE	Pacific Telephone
1954	PRAIRIE LIQUOR STORE	R. L. Polk & Co.
1950	PRAIRIE LIQUOR STORE	Pacific Telephone
	LUSKIN & HURWITZ	Pacific Telephone

4003 W CENTURY BLVD

Year	Uses	Source
1964	XANADU	Pacific Telephone

4004 W CENTURY BLVD

Year	Uses	Source
1964	DUNKERS DELITE	Pacific Telephone
1957	PRICE T E	Pacific Telephone
1954	FURROW JESSE A	R. L. Polk & Co.
1950	FURRW JESSE A R	Pacific Telephone

4006 W CENTURY BLVD

Year	Uses	Source
1960	HERSHEYS CAFE	Pacific Telephone
1957	HERSHEYS CAFE	Pacific Telephone

4008 W CENTURY BLVD

Year	Uses	Source
1957	EGIZI S IMPORTED GROCERIES	Pacific Telephone
1954	SAM S MKT	R. L. Polk & Co.
1950	HARDER MARY BR	Pacific Telephone

4010 W CENTURY BLVD

Year	Uses	Source
1954	GALLUP CLEANERS	R. L. Polk & Co.
	I(EELING RUTH E GALLUP CLEANERS	R. L. Polk & Co.

W Century Blvd

4015 W Century Blvd

Year	Uses	Source
2014	MCDONALDS RESTAURANTS OF CAL	EDR Digital Archive
	HARDWARE	EDR Digital Archive
	CHEVRON STATIONS INC	EDR Digital Archive

Year	Uses	Source
2014	MCDONALDS RESTAURANTS OF CAL	EDR Digital Archive
	CHEVRON STATIONS INC	EDR Digital Archive
	HARDWARE	EDR Digital Archive
2010	CHEVRON STATIONS INC	EDR Digital Archive
	MCDONALDS RESTAURANTS OF CAL	EDR Digital Archive
	CHEVRON STATIONS INC	EDR Digital Archive
	MCDONALDS RESTAURANTS OF CAL	EDR Digital Archive

W CENTURY BLVD

4015 W CENTURY BLVD

Year	Uses	Source
2001	MC DONALDSCORP	Haines & Company, Inc.
1957	SMART MARGIE L MRS	Pacific Telephone
	MCDONALD JANE	Pacific Telephone
	LENHART JOHN P	Pacific Telephone
	CADES LYLE	Pacific Telephone
1954	SMART MARGIE L MRS	R. L. Polk & Co.
	LORR EDW C	R. L. Polk & Co.
1950	FORD JEANNE R	Pacific Telephone
	MURPHY WM H R	Pacific Telephone
	REST HAVEN TRAILER COURT	Pacific Telephone
1946	Strain C A r	Southern California Telephone Co

4016 W CENTURY BLVD

Year	Uses	Source
2001	STAFFLERLien	Haines & Company, Inc.
1957	MITZEL H F	Pacific Telephone
	LAMPE MARY MRS	Pacific Telephone
	ART CRETE BLOCK PRODUCTS	Pacific Telephone
1954	LAMPE MARY MRS	R. L. Polk & Co.
	ART CRETE BLOCK PRODUCTS	R. L. Polk & Co.

4019 W CENTURY BLVD

Year	Uses	Source
1964	CARPENTER GEO E	Pacific Telephone
	GERRARD PATRICK	Pacific Telephone
	GILLAND S ELITE MOBILE PARK	Pacific Telephone
	MCPHERSON MYRTLE O	Pacific Telephone
	BERG GERTY I	Pacific Telephone

FINDINGS

Year	Uses	Source
1960	BERG GERTY I	Pacific Telephone
	CARPENTER GEO E	Pacific Telephone
	GILLANDS ELITE MOBILE PARK	Pacific Telephone
	JONES AMANDA R	Pacific Telephone
	YARTER DAVID W	Pacific Telephone
1957	YARTER DAVID W	Pacific Telephone
	TATUM MARY E	Pacific Telephone
	SARVER LUCILLE E	Pacific Telephone
	HOLLINGSWORTH LYNN R	Pacific Telephone
	GILLAND S ELITE MOBILE PARK	Pacific Telephone
	EVANS CLARENCE E	Pacific Telephone
	CONROY GEO	Pacific Telephone
1954	SHREIBER JACK H	R. L. Polk & Co.
1950	SHELTON WM LR	Pacific Telephone

W Century Blvd

4020 W Century Blvd

Year	Uses	Source
2010	CENTURY PRESS INC	EDR Digital Archive
	CENTURY PRESS INC	EDR Digital Archive

W CENTURY BLVD

4020 W CENTURY BLVD

Year	Uses	Source
2001	CENTURY PRESS	Haines & Company, Inc.
1990	CENTURY PRESS INGLEWOOD	Pacific Bell
1986	CENTURY PRESS INGLEWOOD	Pacific Bell
1981	CENTURY PRESS INGLEWOOD	Pacific Telephone
1967	CENTURY PRESS	Pacific Telephone
1964	CENTURY PRESS	Pacific Telephone
1962	Century Press	Pacific Telephone
1960	COLWELL JOS A CENTURY PRESS	Pacific Telephone
	CENTURY PRESS	Pacific Telephone
1957	RATTAY PRINTERY SEE CENTURY PRESS	Pacific Telephone
	CENTURY PRESS	Pacific Telephone
	COLWELL JOS A CENTURY PRESS	Pacific Telephone
1954	CENTURY PRESS	R. L. Polk & Co.

Year	Uses	Source
1954	COLWELL JOS A CENTURY PRESS	R. L. Polk & Co.
	RATTAY PRINTERY SEE CENTURY PRESS	R. L. Polk & Co.
1950	RATTAY PRINTERY	Pacific Telephone
1946	Rattay Printery	Southern California Telephone Co

4021 W CENTURY BLVD

Year	Uses	Source
2001	XXXX	Haines & Company, Inc.

4022 W CENTURY BLVD

Year	Uses	Source
1950	CENTURY BEAUTY SALON	Pacific Telephone
1946	Audreys Beauty Shop	Southern California Telephone Co

W Century Blvd

4026 W Century Blvd

Year	Uses	Source
2010	MALONEY AND SON	EDR Digital Archive
	MALONEY AND SON	EDR Digital Archive

W CENTURY BLVD

4026 W CENTURY BLVD

Year	Uses	Source
2001	XXXX	Haines & Company, Inc.
1964	CHURCH HENRY A	Pacific Telephone
	GORDON OLIVER C BUS	Pacific Telephone
	MARDI GRAS MOTEL	Pacific Telephone
1960	CONNEALY TERRY	Pacific Telephone
	SMIDLEY HENRY J	Pacific Telephone
1957	SMIDLEY HENRY J	Pacific Telephone
	TRUPPI ANTHONY	Pacific Telephone
1950	GRABAU D RR	Pacific Telephone

W Century Blvd

4027 W Century Blvd

Year	Uses	Source
2014	HOLLY CREST MOTEL	EDR Digital Archive

Year	Uses	Source
2014	HOLLY CREST MOTEL	EDR Digital Archive
2010	HOLLY CREST MOTEL	EDR Digital Archive
	HOLLY CREST MOTEL	EDR Digital Archive

W CENTURY BLVD

4027 W CENTURY BLVD

Year	Uses	Source
2001	CLAYTON Luher	Haines & Company, Inc.
1964	HOLLY CREST HOTEL	Pacific Telephone
1960	HOLLY CREST HOTEL	Pacific Telephone

4028 W CENTURY BLVD

Year	Uses	Source
1957	BALLARD RICHARD H	Pacific Telephone

4029 W CENTURY BLVD

Year	Uses	Source
1954	HERBST MARVIN L	R. L. Polk & Co.

4031 W CENTURY BLVD

Year	Uses	Source
1954	TURF REALTY	R. L. Polk & Co.

4032 W CENTURY BLVD

Year	Uses	Source
2001	ODONNOLD	Haines & Company, Inc.
1964	O DONNOL ELIZABETH MRS	Pacific Telephone
1960	O DONNOL ELIZABETH MRS	Pacific Telephone
1957	SHAW ELIZABETH J MRS	Pacific Telephone
1950	SHAW GEO W R	Pacific Telephone

4036 W CENTURY BLVD

Year	Uses	Source
2001	SOMERVILLEKathriner L	Haines & Company, Inc.
1964	SOMERVILLE KATHERINE L MRS	Pacific Telephone
1960	SOMERVILLE KATHERINE L MRS	Pacific Telephone
1950	STOCK STANLEY S R	Pacific Telephone

FINDINGS

4037 W CENTURY BLVD

Year	Uses	Source
1964	ROOKERY MOTOR HOTEL	Pacific Telephone

4038 W CENTURY BLVD

Year	Uses	Source
1957	LOWERY JERRY	Pacific Telephone

4040 W CENTURY BLVD

Year	Uses	Source
2001	OMOOREPaul	Haines & Company, Inc.
1957	SANDFER CHAS	Pacific Telephone
1954	JACOBSON M P MRS	R. L. Polk & Co.
1950	REEL RICHARD L R	Pacific Telephone
1946	Reel Richard L r	Southern California Telephone Co

4041 W CENTURY BLVD

Year	Uses	Source
2001	XXXX	Haines & Company, Inc.
1964	BECHERER LEONA	Pacific Telephone
	BELL NORMA R	Pacific Telephone
	BELL THOS E	Pacific Telephone
	CUTLER ABE	Pacific Telephone
	CUTLER SARAH	Pacific Telephone
	LARSEN GERTRUDE M	Pacific Telephone
	WHITE K E	Pacific Telephone
1960	HUGHES ANNA	Pacific Telephone
	KANCHEFF JESSIE V	Pacific Telephone
	MONKMAN LULA B	Pacific Telephone
	PURSELL CLAUDE IRENE	Pacific Telephone
1957	HUGHES ANNA	Pacific Telephone
	GUCKES HENRY-ORCHRD 1-5649	Pacific Telephone
	WILKLSON ERNEST D	Pacific Telephone

4042 W CENTURY BLVD

Year	Uses	Source
2001	CARMEN BEAUTY	Haines & Company, Inc.
1964	MENDIA HENRV	Pacific Telephone
1960	DANS BARBER SHOP	Pacific Telephone
	MENDIA DANL	Pacific Telephone
	MENDIA HENRY	Pacific Telephone

Year	Uses	Source
1954	BYREM REVERE O	R. L. Polk & Co.

4046 W CENTURY BLVD

Year	Uses	Source
2001	MARTINEZJose	Haines & Company, Inc.
1964	HAMANN HARRY H	Pacific Telephone
1954	MUMFORD WM A	R. L. Polk & Co.
1950	BOEGEL VINCENT C R	Pacific Telephone

4049 W CENTURY BLVD

Year	Uses	Source
1964	CRON PAUL G	Pacific Telephone
	LOOMIS CONNIE MRS	Pacific Telephone
1960	LOOMIS CONNIE MRS	Pacific Telephone
	WILSON STELLA	Pacific Telephone
	MACDONALD MARJORIE	Pacific Telephone
1957	LOOMIS CONNIE MRS	Pacific Telephone
	MVACDONALD MARJORLE	Pacific Telephone
	THOMSON T G	Pacific Telephone
	GRIFFITH HAZEL B MRS	Pacific Telephone
1954	LOOMIS CONNIE MRS R	R. L. Polk & Co.
1950	LOOMIS CONNIE MRS R	Pacific Telephone
1946	Loomis Verne M r	Southern California Telephone Co

4054 W CENTURY BLVD

Year	Uses	Source
2001	AIRPORTMOTEL	Haines & Company, Inc.
1964	AIRPORT MOTEL	Pacific Telephone
1960	AIRPORT MOTEL	Pacific Telephone
1957	AIRPORT MOTEL	Pacific Telephone
1954	AIRPORT MOTEL	R. L. Polk & Co.
1950	AIRPORT MOTEL	Pacific Telephone

4055 W CENTURY BLVD

Year	Uses	Source
2001	AMERAUTOMTV	Haines & Company, Inc.
1986	PROFESSIONAL AUTO SERVICE CENTER INGLEWOOD	Pacific Bell
1960	BONA ELAINE	Pacific Telephone
	THOMPSON E W	Pacific Telephone

Year	Uses	Source
1957	HOLLY TRAILER PARK	Pacific Telephone
1954	SOUTHERN GLENAVIE MRS	R. L. Polk & Co.
1950	HOLLY TRAILER COURT	Pacific Telephone

4059 W CENTURY BLVD

Year	Uses	Source
2001	APARTMENTS DIAZAniselo	Haines & Company, Inc.
	APARTMENTS DIAZAniselo	Haines & Company, Inc.
1964	SOUTHWEST APARTMENT MOTEL	Pacific Telephone
1962	Koenig Donald E	Pacific Telephone
1960	SOUTHWEST APARTMENT MOTEL	Pacific Telephone
1957	SOUTHWEST APT MOTEL	Pacific Telephone
1954	SOUTHWEST MOTEL	R. L. Polk & Co.
1950	MURRAY S MOTEL	Pacific Telephone
1946	Murray Naomi Mrs r	Southern California Telephone Co

4060 W CENTURY BLVD

Year	Uses	Source
1967	Decor Accents	Pacific Telephone
	Large M Designer mosaics	Pacific Telephone
1964	LARGE M DESIGNER MOSAICS	Pacific Telephone
1962	Large M Designer mosaics	Pacific Telephone
1960	LARGE M DESIGNER MOSAICS	Pacific Telephone
1957	REESE PLUMBING	Pacific Telephone

4062 W CENTURY BLVD

Year	Uses	Source
2001	XXXX	Haines & Company, Inc.
1957	HOUSE LEO N J	Pacific Telephone

4064 W CENTURY BLVD

Year	Uses	Source
2001	XXXX	Haines & Company, Inc.
1960	HANSEN CATHERINE	Pacific Telephone
	SUR MARIE	Pacific Telephone
1957	DE VRIES JACOBUS	Pacific Telephone
1954	VERHAAR PETER A	R. L. Polk & Co.
1950	EDDINGFELD H N R	Pacific Telephone
1946	Eddingfield H N r	Southern California Telephone Co

FINDINGS

4059 1/2 W CENTURY BLVD

Year	***Uses***	***Source***
1950	B & E MFG CO	Pacific Telephone

FINDINGS

TARGET PROPERTY: ADDRESS NOT IDENTIFIED IN RESEARCH SOURCE

The following Target Property addresses were researched for this report, and the addresses were not identified in the research source.

Address Researched	Address Not Identified in Research Source
10022 S Prairie Ave	2006, 2004, 2003, 1999, 1996, 1992, 1991, 1986, 1985, 1981, 1976, 1972, 1971, 1969, 1967, 1966, 1963, 1962, 1961, 1958, 1956, 1955, 1952, 1951, 1949, 1948, 1947, 1945, 1944, 1942, 1940, 1939, 1938, 1937, 1936, 1935, 1934, 1933, 1932, 1931, 1930, 1929, 1928, 1927, 1926, 1925, 1924, 1923, 1921, 1920

ADJOINING PROPERTY: ADDRESSES NOT IDENTIFIED IN RESEARCH SOURCE

The following Adjoining Property addresses were researched for this report, and the addresses were not identified in research source.

Address Researched	Address Not Identified in Research Source
10013 PRAIRIE AVE	2014, 2010, 2006, 2004, 2003, 2001, 2000, 1999, 1996, 1995, 1992, 1991, 1990, 1986, 1985, 1981, 1980, 1976, 1975, 1972, 1971, 1970, 1969, 1967, 1966, 1964, 1963, 1962, 1961, 1960, 1958, 1957, 1956, 1955, 1954, 1952, 1951, 1950, 1949, 1948, 1947, 1946, 1945, 1944, 1942, 1940, 1939, 1938, 1937, 1936, 1935, 1934, 1933, 1932, 1931, 1930, 1929, 1928, 1927, 1926, 1925, 1924, 1923, 1921, 1920
10013 PRAIRIE AVE S	2014, 2010, 2006, 2004, 2003, 2001, 2000, 1999, 1996, 1995, 1992, 1991, 1990, 1986, 1985, 1981, 1980, 1976, 1975, 1972, 1971, 1969, 1967, 1966, 1965, 1964, 1963, 1962, 1961, 1960, 1958, 1957, 1956, 1955, 1954, 1952, 1951, 1950, 1949, 1948, 1947, 1946, 1945, 1944, 1942, 1940, 1939, 1938, 1937, 1936, 1935, 1934, 1933, 1932, 1931, 1930, 1929, 1928, 1927, 1926, 1925, 1924, 1923, 1921, 1920
10013 S PRAIRIE AVE	2014, 2010, 2006, 2004, 2003, 2000, 1999, 1996, 1995, 1992, 1991, 1990, 1986, 1985, 1981, 1976, 1972, 1971, 1970, 1969, 1967, 1966, 1965, 1964, 1963, 1962, 1961, 1960, 1958, 1957, 1956, 1955, 1954, 1952, 1951, 1950, 1949, 1948, 1947, 1946, 1945, 1944, 1942, 1940, 1939, 1938, 1937, 1936, 1935, 1934, 1933, 1932, 1931, 1930, 1929, 1928, 1927, 1926, 1925, 1924, 1923, 1921, 1920
10014 PRAIRIE AVE	2014, 2010, 2006, 2004, 2003, 2001, 2000, 1999, 1996, 1995, 1992, 1991, 1990, 1986, 1985, 1981, 1980, 1976, 1975, 1972, 1971, 1970, 1969, 1967, 1966, 1965, 1963, 1962, 1961, 1960, 1958, 1956, 1955, 1952, 1951, 1949, 1948, 1947, 1946, 1945, 1944, 1942, 1940, 1939, 1938, 1937, 1936, 1935, 1934, 1933, 1932, 1931, 1930, 1929, 1928, 1927, 1926, 1925, 1924, 1923, 1921, 1920
10015 PRAIRIE AVE S	2014, 2010, 2006, 2004, 2003, 2001, 2000, 1999, 1996, 1995, 1992, 1991, 1990, 1986, 1985, 1981, 1980, 1976, 1975, 1972, 1971, 1969, 1967, 1966, 1965, 1964, 1963, 1962, 1961, 1960, 1958, 1957, 1956, 1955, 1954, 1952, 1951, 1950, 1949, 1948, 1947, 1946, 1945, 1944, 1942, 1940, 1939, 1938, 1937, 1936, 1935, 1934, 1933, 1932, 1931, 1930, 1929, 1928, 1927, 1926, 1925, 1924, 1923, 1921, 1920
10015 S PRAIRIE AVE	2014, 2010, 2006, 2004, 2003, 2001, 2000, 1999, 1996, 1995, 1992, 1991, 1990, 1986, 1985, 1981, 1980, 1976, 1972, 1971, 1970, 1969, 1967, 1966, 1965, 1964, 1963, 1962, 1961, 1960, 1958, 1957, 1956, 1955, 1954, 1952, 1951, 1950, 1949, 1948, 1947, 1946, 1945, 1944, 1942, 1940, 1939, 1938, 1937, 1936, 1935, 1934, 1933, 1932, 1931, 1930, 1929, 1928, 1927, 1926, 1925, 1924, 1923, 1921, 1920
10017 PRAIRIE AVE S	2014, 2010, 2006, 2004, 2003, 2001, 2000, 1999, 1996, 1995, 1992, 1991, 1990, 1986, 1985, 1981, 1980, 1976, 1975, 1972, 1971, 1969, 1967, 1966, 1965, 1964, 1963, 1962, 1961, 1960, 1958, 1957, 1956, 1955, 1954, 1952, 1951, 1950, 1949, 1948, 1947, 1946, 1945, 1944, 1942, 1940, 1939, 1938, 1937, 1936, 1935, 1934, 1933, 1932, 1931, 1930, 1929, 1928, 1927, 1926, 1925, 1924, 1923, 1921, 1920

FINDINGS

Address Researched	Address Not Identified in Research Source
10017 S PRAIRIE AVE	2014, 2010, 2006, 2004, 2003, 2000, 1999, 1996, 1995, 1992, 1991, 1990, 1986, 1985, 1981, 1980, 1976, 1972, 1971, 1970, 1969, 1967, 1966, 1965, 1964, 1963, 1962, 1961, 1960, 1958, 1957, 1956, 1955, 1954, 1952, 1951, 1950, 1949, 1948, 1947, 1946, 1945, 1944, 1942, 1940, 1939, 1938, 1937, 1936, 1935, 1934, 1933, 1932, 1931, 1930, 1929, 1928, 1927, 1926, 1925, 1924, 1923, 1921, 1920
10018 PRAIRIE AVE	2014, 2010, 2006, 2004, 2003, 2001, 2000, 1999, 1996, 1995, 1992, 1991, 1990, 1986, 1985, 1981, 1980, 1976, 1975, 1972, 1971, 1970, 1969, 1967, 1966, 1963, 1962, 1961, 1958, 1956, 1955, 1952, 1951, 1949, 1948, 1947, 1946, 1945, 1944, 1942, 1940, 1939, 1938, 1937, 1936, 1935, 1934, 1933, 1932, 1931, 1930, 1929, 1928, 1927, 1926, 1925, 1924, 1923, 1921, 1920
10020 PRAIRIE AVE	2014, 2010, 2006, 2004, 2003, 2001, 2000, 1999, 1996, 1995, 1992, 1991, 1990, 1986, 1985, 1981, 1980, 1976, 1975, 1972, 1971, 1970, 1969, 1967, 1966, 1965, 1964, 1963, 1962, 1961, 1960, 1958, 1957, 1956, 1955, 1952, 1951, 1949, 1948, 1947, 1946, 1945, 1944, 1942, 1940, 1939, 1938, 1937, 1936, 1935, 1934, 1933, 1932, 1931, 1930, 1929, 1928, 1927, 1926, 1925, 1924, 1923, 1921, 1920
10023 S PRAIRIE AVE	2014, 2010, 2006, 2004, 2003, 2001, 1999, 1996, 1992, 1991, 1986, 1985, 1981, 1980, 1976, 1972, 1971, 1970, 1969, 1967, 1966, 1965, 1964, 1963, 1962, 1961, 1960, 1958, 1957, 1956, 1955, 1954, 1952, 1951, 1950, 1949, 1948, 1947, 1946, 1945, 1944, 1942, 1940, 1939, 1938, 1937, 1936, 1935, 1934, 1933, 1932, 1931, 1930, 1929, 1928, 1927, 1926, 1925, 1924, 1923, 1921, 1920
10025 PRAIRIE AVE	2014, 2010, 2006, 2004, 2003, 2001, 2000, 1999, 1996, 1995, 1992, 1991, 1990, 1986, 1985, 1981, 1980, 1976, 1975, 1972, 1971, 1970, 1969, 1967, 1966, 1964, 1963, 1962, 1961, 1960, 1958, 1957, 1956, 1955, 1954, 1952, 1951, 1950, 1949, 1948, 1947, 1946, 1945, 1944, 1942, 1940, 1939, 1938, 1937, 1936, 1935, 1934, 1933, 1932, 1931, 1930, 1929, 1928, 1927, 1926, 1925, 1924, 1923, 1921, 1920
10025 PRAIRIE AVE S	2014, 2010, 2006, 2004, 2003, 2001, 2000, 1999, 1996, 1995, 1992, 1991, 1990, 1986, 1985, 1981, 1980, 1976, 1975, 1972, 1971, 1969, 1967, 1966, 1965, 1964, 1963, 1962, 1961, 1960, 1958, 1957, 1956, 1955, 1954, 1952, 1951, 1950, 1949, 1948, 1947, 1946, 1945, 1944, 1942, 1940, 1939, 1938, 1937, 1936, 1935, 1934, 1933, 1932, 1931, 1930, 1929, 1928, 1927, 1926, 1925, 1924, 1923, 1921, 1920
10025 S PRAIRIE AVE	2014, 2010, 2006, 2004, 2003, 1999, 1996, 1992, 1991, 1986, 1985, 1981, 1976, 1972, 1971, 1970, 1969, 1967, 1966, 1965, 1964, 1963, 1962, 1961, 1960, 1958, 1957, 1956, 1955, 1954, 1952, 1951, 1950, 1949, 1948, 1947, 1946, 1945, 1944, 1942, 1940, 1939, 1938, 1937, 1936, 1935, 1934, 1933, 1932, 1931, 1930, 1929, 1928, 1927, 1926, 1925, 1924, 1923, 1921, 1920
10025 S Prairie Ave	2006, 2004, 2003, 2001, 2000, 1999, 1996, 1995, 1992, 1991, 1990, 1986, 1985, 1981, 1980, 1976, 1975, 1972, 1971, 1970, 1969, 1967, 1966, 1965, 1964, 1963, 1962, 1961, 1960, 1958, 1957, 1956, 1955, 1954, 1952, 1951, 1950, 1949, 1948, 1947, 1946, 1945, 1944, 1942, 1940, 1939, 1938, 1937, 1936, 1935, 1934, 1933, 1932, 1931, 1930, 1929, 1928, 1927, 1926, 1925, 1924, 1923, 1921, 1920
10025 S Prairie Ave	2006, 2004, 2003, 2001, 2000, 1999, 1996, 1995, 1992, 1991, 1990, 1986, 1985, 1981, 1980, 1976, 1975, 1972, 1971, 1970, 1969, 1967, 1966, 1965, 1964, 1963, 1962, 1961, 1960, 1958, 1957, 1956, 1955, 1954, 1952, 1951, 1950, 1949, 1948, 1947, 1946, 1945, 1944, 1942, 1940, 1939, 1938, 1937, 1936, 1935, 1934, 1933, 1932, 1931, 1930, 1929, 1928, 1927, 1926, 1925, 1924, 1923, 1921, 1920
10104 PRAIRIE AVE	2014, 2010, 2006, 2004, 2003, 2001, 2000, 1999, 1996, 1995, 1992, 1991, 1990, 1986, 1985, 1981, 1980, 1976, 1975, 1972, 1971, 1970, 1969, 1967, 1966, 1964, 1963, 1962, 1961, 1960, 1958, 1957, 1956, 1955, 1954, 1952, 1951, 1950, 1949, 1948, 1947, 1946, 1945, 1944, 1942, 1940, 1939, 1938, 1937, 1936, 1935, 1934, 1933, 1932, 1931, 1930, 1929, 1928, 1927, 1926, 1925, 1924, 1923, 1921, 1920
10104 PRAIRIE AVE S	2014, 2010, 2006, 2004, 2003, 2001, 2000, 1999, 1996, 1995, 1992, 1991, 1990, 1986, 1985, 1981, 1980, 1976, 1975, 1972, 1971, 1969, 1967, 1966, 1965, 1964, 1963, 1962, 1961, 1960, 1958, 1957, 1956, 1955, 1954, 1952, 1951, 1950, 1949, 1948, 1947, 1946, 1945, 1944, 1942, 1940, 1939, 1938, 1937, 1936, 1935, 1934, 1933, 1932, 1931, 1930, 1929, 1928, 1927, 1926, 1925, 1924, 1923, 1921, 1920

FINDINGS

Address Researched	Address Not Identified in Research Source
10104 S PRAIRIE AVE	2014, 2010, 2006, 2004, 2003, 2001, 2000, 1999, 1996, 1995, 1992, 1991, 1990, 1986, 1985, 1981, 1980, 1976, 1972, 1970, 1969, 1967, 1966, 1965, 1963, 1962, 1961, 1958, 1956, 1955, 1952, 1951, 1949, 1948, 1947, 1945, 1944, 1942, 1940, 1939, 1938, 1937, 1936, 1935, 1934, 1933, 1932, 1931, 1930, 1929, 1928, 1927, 1926, 1925, 1924, 1923, 1921, 1920
10108 PRAIRIE AVE	2014, 2010, 2006, 2004, 2003, 2001, 2000, 1999, 1996, 1995, 1992, 1991, 1990, 1986, 1985, 1981, 1980, 1976, 1975, 1972, 1971, 1970, 1969, 1967, 1966, 1963, 1962, 1961, 1958, 1956, 1955, 1954, 1952, 1951, 1949, 1948, 1947, 1945, 1944, 1942, 1940, 1939, 1938, 1937, 1936, 1935, 1934, 1933, 1932, 1931, 1930, 1929, 1928, 1927, 1926, 1925, 1924, 1923, 1921, 1920
10108 S PRAIRIE AVE	2014, 2010, 2006, 2004, 2003, 2000, 1999, 1996, 1995, 1992, 1991, 1990, 1986, 1985, 1981, 1976, 1975, 1972, 1971, 1970, 1969, 1967, 1966, 1965, 1964, 1963, 1962, 1961, 1960, 1958, 1957, 1956, 1955, 1954, 1952, 1951, 1950, 1949, 1948, 1947, 1946, 1945, 1944, 1942, 1940, 1939, 1938, 1937, 1936, 1935, 1934, 1933, 1932, 1931, 1930, 1929, 1928, 1927, 1926, 1925, 1924, 1923, 1921, 1920
10112 PRAIRIE AVE	2014, 2010, 2006, 2004, 2003, 2001, 2000, 1999, 1996, 1995, 1992, 1991, 1990, 1986, 1985, 1981, 1980, 1976, 1975, 1972, 1971, 1970, 1969, 1967, 1966, 1964, 1963, 1962, 1961, 1960, 1958, 1957, 1956, 1955, 1954, 1952, 1951, 1950, 1949, 1948, 1947, 1946, 1945, 1944, 1942, 1940, 1939, 1938, 1937, 1936, 1935, 1934, 1933, 1932, 1931, 1930, 1929, 1928, 1927, 1926, 1925, 1924, 1923, 1921, 1920
10112 PRAIRIE AVE S	2014, 2010, 2006, 2004, 2003, 2001, 2000, 1999, 1996, 1995, 1992, 1991, 1990, 1986, 1985, 1981, 1980, 1976, 1975, 1972, 1971, 1969, 1967, 1966, 1965, 1964, 1963, 1962, 1961, 1960, 1958, 1957, 1956, 1955, 1954, 1952, 1951, 1950, 1949, 1948, 1947, 1946, 1945, 1944, 1942, 1940, 1939, 1938, 1937, 1936, 1935, 1934, 1933, 1932, 1931, 1930, 1929, 1928, 1927, 1926, 1925, 1924, 1923, 1921, 1920
10112 S PRAIRIE AVE	2014, 2010, 2006, 2004, 2003, 2001, 2000, 1999, 1996, 1995, 1992, 1991, 1986, 1985, 1981, 1976, 1975, 1972, 1971, 1970, 1969, 1967, 1966, 1965, 1964, 1963, 1962, 1961, 1960, 1958, 1957, 1956, 1955, 1954, 1952, 1951, 1950, 1949, 1948, 1947, 1946, 1945, 1944, 1942, 1940, 1939, 1938, 1937, 1936, 1935, 1934, 1933, 1932, 1931, 1930, 1929, 1928, 1927, 1926, 1925, 1924, 1923, 1921, 1920
10116 PRAIRIE AVE	2014, 2010, 2006, 2004, 2003, 2001, 2000, 1999, 1996, 1995, 1992, 1991, 1990, 1986, 1985, 1981, 1980, 1976, 1975, 1972, 1971, 1970, 1969, 1967, 1966, 1964, 1963, 1962, 1961, 1960, 1958, 1957, 1956, 1955, 1954, 1952, 1951, 1950, 1949, 1948, 1947, 1946, 1945, 1944, 1942, 1940, 1939, 1938, 1937, 1936, 1935, 1934, 1933, 1932, 1931, 1930, 1929, 1928, 1927, 1926, 1925, 1924, 1923, 1921, 1920
10116 S PRAIRIE AVE	2014, 2010, 2006, 2004, 2003, 2000, 1999, 1996, 1995, 1992, 1991, 1986, 1985, 1981, 1976, 1975, 1972, 1971, 1970, 1969, 1967, 1966, 1965, 1964, 1963, 1962, 1961, 1960, 1958, 1957, 1956, 1955, 1954, 1952, 1951, 1950, 1949, 1948, 1947, 1946, 1945, 1944, 1942, 1940, 1939, 1938, 1937, 1936, 1935, 1934, 1933, 1932, 1931, 1930, 1929, 1928, 1927, 1926, 1925, 1924, 1923, 1921, 1920
10117 PRAIRIE AVE	2014, 2010, 2006, 2004, 2003, 2001, 2000, 1999, 1996, 1995, 1992, 1991, 1990, 1986, 1985, 1981, 1980, 1976, 1975, 1972, 1971, 1970, 1969, 1967, 1966, 1963, 1962, 1961, 1958, 1956, 1955, 1952, 1951, 1949, 1948, 1947, 1946, 1945, 1944, 1942, 1940, 1939, 1938, 1937, 1936, 1935, 1934, 1933, 1932, 1931, 1930, 1929, 1928, 1927, 1926, 1925, 1924, 1923, 1921, 1920
10117 PRAIRIE AVE S	2014, 2010, 2006, 2004, 2003, 2001, 2000, 1999, 1996, 1995, 1992, 1991, 1990, 1986, 1985, 1981, 1980, 1976, 1975, 1972, 1971, 1969, 1967, 1966, 1965, 1964, 1963, 1962, 1961, 1960, 1958, 1957, 1956, 1955, 1954, 1952, 1951, 1950, 1949, 1948, 1947, 1946, 1945, 1944, 1942, 1940, 1939, 1938, 1937, 1936, 1935, 1934, 1933, 1932, 1931, 1930, 1929, 1928, 1927, 1926, 1925, 1924, 1923, 1921, 1920
10117 S PRAIRIE AVE	2014, 2010, 2006, 2004, 2003, 2000, 1999, 1996, 1992, 1991, 1986, 1985, 1981, 1976, 1972, 1971, 1970, 1969, 1967, 1966, 1965, 1963, 1962, 1961, 1958, 1956, 1955, 1954, 1952, 1951, 1950, 1949, 1948, 1947, 1946, 1945, 1944, 1942, 1940, 1939, 1938, 1937, 1936, 1935, 1934, 1933, 1932, 1931, 1930, 1929, 1928, 1927, 1926, 1925, 1924, 1923, 1921, 1920

FINDINGS

Address Researched	Address Not Identified in Research Source
10118 PRAIRIE AVE	2014, 2010, 2006, 2004, 2003, 2001, 2000, 1999, 1996, 1995, 1992, 1991, 1990, 1986, 1985, 1981, 1980, 1976, 1975, 1972, 1971, 1970, 1969, 1967, 1966, 1964, 1963, 1962, 1961, 1960, 1958, 1957, 1956, 1955, 1954, 1952, 1951, 1950, 1949, 1948, 1947, 1946, 1945, 1944, 1942, 1940, 1939, 1938, 1937, 1936, 1935, 1934, 1933, 1932, 1931, 1930, 1929, 1928, 1927, 1926, 1925, 1924, 1923, 1921, 1920
10118 S PRAIRIE AVE	2014, 2010, 2006, 2004, 2003, 2001, 2000, 1999, 1996, 1995, 1992, 1991, 1986, 1985, 1981, 1980, 1976, 1975, 1972, 1971, 1970, 1969, 1967, 1966, 1965, 1964, 1963, 1962, 1961, 1960, 1958, 1957, 1956, 1955, 1954, 1952, 1951, 1950, 1949, 1948, 1947, 1946, 1945, 1944, 1942, 1940, 1939, 1938, 1937, 1936, 1935, 1934, 1933, 1932, 1931, 1930, 1929, 1928, 1927, 1926, 1925, 1924, 1923, 1921, 1920
10122 PRAIRIE AVE	2014, 2010, 2006, 2004, 2003, 2001, 2000, 1999, 1996, 1995, 1992, 1991, 1990, 1986, 1985, 1981, 1980, 1976, 1975, 1972, 1971, 1970, 1969, 1967, 1966, 1963, 1962, 1961, 1958, 1956, 1955, 1952, 1951, 1949, 1948, 1947, 1945, 1944, 1942, 1940, 1939, 1938, 1937, 1936, 1935, 1934, 1933, 1932, 1931, 1930, 1929, 1928, 1927, 1926, 1925, 1924, 1923, 1921, 1920
10126 PRAIRIE AVE	2014, 2010, 2006, 2004, 2003, 2001, 2000, 1999, 1996, 1995, 1992, 1991, 1990, 1986, 1985, 1981, 1980, 1976, 1975, 1972, 1971, 1970, 1969, 1967, 1966, 1964, 1963, 1962, 1961, 1960, 1958, 1957, 1956, 1955, 1954, 1952, 1951, 1950, 1949, 1948, 1947, 1946, 1945, 1944, 1942, 1940, 1939, 1938, 1937, 1936, 1935, 1934, 1933, 1932, 1931, 1930, 1929, 1928, 1927, 1926, 1925, 1924, 1923, 1921, 1920
10126 PRAIRIE AVE S	2014, 2010, 2006, 2004, 2003, 2001, 2000, 1999, 1996, 1995, 1992, 1991, 1990, 1986, 1985, 1981, 1980, 1976, 1975, 1972, 1971, 1969, 1967, 1966, 1965, 1964, 1963, 1962, 1961, 1960, 1958, 1957, 1956, 1955, 1954, 1952, 1951, 1950, 1949, 1948, 1947, 1946, 1945, 1944, 1942, 1940, 1939, 1938, 1937, 1936, 1935, 1934, 1933, 1932, 1931, 1930, 1929, 1928, 1927, 1926, 1925, 1924, 1923, 1921, 1920
10126 S PRAIRIE AVE	2014, 2010, 2006, 2004, 2003, 2001, 2000, 1999, 1996, 1995, 1992, 1991, 1990, 1986, 1985, 1972, 1971, 1969, 1967, 1966, 1965, 1964, 1963, 1962, 1961, 1956, 1955, 1954, 1952, 1951, 1950, 1949, 1948, 1947, 1946, 1945, 1944, 1942, 1940, 1939, 1938, 1937, 1936, 1935, 1934, 1933, 1932, 1931, 1930, 1929, 1928, 1927, 1926, 1925, 1924, 1923, 1921, 1920
10130 PRAIRIE AVE	2014, 2010, 2006, 2004, 2003, 2001, 2000, 1999, 1996, 1995, 1992, 1991, 1990, 1986, 1985, 1981, 1980, 1976, 1975, 1972, 1971, 1970, 1969, 1967, 1966, 1964, 1963, 1962, 1961, 1960, 1958, 1957, 1956, 1955, 1954, 1952, 1951, 1950, 1949, 1948, 1947, 1946, 1945, 1944, 1942, 1940, 1939, 1938, 1937, 1936, 1935, 1934, 1933, 1932, 1931, 1930, 1929, 1928, 1927, 1926, 1925, 1924, 1923, 1921, 1920
10130 PRAIRIE AVE S	2014, 2010, 2006, 2004, 2003, 2001, 2000, 1999, 1996, 1995, 1992, 1991, 1990, 1986, 1985, 1981, 1980, 1976, 1975, 1972, 1971, 1969, 1967, 1966, 1965, 1964, 1963, 1962, 1961, 1960, 1958, 1957, 1956, 1955, 1954, 1952, 1951, 1950, 1949, 1948, 1947, 1946, 1945, 1944, 1942, 1940, 1939, 1938, 1937, 1936, 1935, 1934, 1933, 1932, 1931, 1930, 1929, 1928, 1927, 1926, 1925, 1924, 1923, 1921, 1920
10130 S PRAIRIE AVE	2014, 2010, 2006, 2004, 2003, 2001, 2000, 1999, 1996, 1995, 1992, 1991, 1990, 1986, 1985, 1981, 1980, 1976, 1975, 1972, 1971, 1970, 1969, 1967, 1966, 1965, 1963, 1962, 1961, 1960, 1958, 1957, 1956, 1955, 1954, 1952, 1951, 1950, 1949, 1948, 1947, 1946, 1945, 1944, 1942, 1940, 1939, 1938, 1937, 1936, 1935, 1934, 1933, 1932, 1931, 1930, 1929, 1928, 1927, 1926, 1925, 1924, 1923, 1921, 1920
10150 S PRAIRIE AVE	2014, 2010, 2006, 2004, 2003, 2001, 2000, 1999, 1996, 1992, 1991, 1990, 1986, 1985, 1981, 1980, 1976, 1975, 1972, 1971, 1970, 1969, 1967, 1966, 1965, 1964, 1963, 1962, 1961, 1960, 1958, 1957, 1956, 1955, 1954, 1952, 1951, 1950, 1949, 1948, 1947, 1946, 1945, 1944, 1942, 1940, 1939, 1938, 1937, 1936, 1935, 1934, 1933, 1932, 1931, 1930, 1929, 1928, 1927, 1926, 1925, 1924, 1923, 1921, 1920
10200 PRAIRIE AVE	2014, 2010, 2006, 2004, 2003, 2001, 2000, 1999, 1996, 1995, 1992, 1991, 1990, 1986, 1985, 1981, 1980, 1976, 1975, 1972, 1971, 1970, 1969, 1967, 1966, 1964, 1963, 1962, 1961, 1960, 1958, 1957, 1956, 1955, 1954, 1952, 1951, 1950, 1949, 1948, 1947, 1946, 1945, 1944, 1942, 1940, 1939, 1938, 1937, 1936, 1935, 1934, 1933, 1932, 1931, 1930, 1929, 1928, 1927, 1926, 1925, 1924, 1923, 1921, 1920

FINDINGS

Address Researched	Address Not Identified in Research Source
10201 PRAIRIE AVE	2014, 2010, 2006, 2004, 2003, 2001, 2000, 1999, 1996, 1995, 1992, 1991, 1990, 1986, 1985, 1981, 1980, 1976, 1975, 1972, 1971, 1970, 1969, 1967, 1966, 1964, 1963, 1962, 1961, 1960, 1958, 1957, 1956, 1955, 1954, 1952, 1951, 1950, 1949, 1948, 1947, 1946, 1945, 1944, 1942, 1940, 1939, 1938, 1937, 1936, 1935, 1934, 1933, 1932, 1931, 1930, 1929, 1928, 1927, 1926, 1925, 1924, 1923, 1921, 1920
10201 S PRAIRIE AVE	2014, 2010, 2006, 2004, 2003, 2000, 1999, 1996, 1995, 1992, 1991, 1990, 1986, 1985, 1981, 1980, 1976, 1972, 1971, 1970, 1969, 1967, 1966, 1965, 1963, 1962, 1961, 1960, 1958, 1957, 1956, 1955, 1954, 1952, 1951, 1950, 1949, 1948, 1947, 1946, 1945, 1944, 1942, 1940, 1939, 1938, 1937, 1936, 1935, 1934, 1933, 1932, 1931, 1930, 1929, 1928, 1927, 1926, 1925, 1924, 1923, 1921, 1920
10206 PRAIRIE AVE	2014, 2010, 2006, 2004, 2003, 2001, 2000, 1999, 1996, 1995, 1992, 1991, 1990, 1986, 1985, 1981, 1980, 1976, 1975, 1972, 1971, 1970, 1969, 1967, 1966, 1964, 1963, 1962, 1961, 1960, 1958, 1957, 1956, 1955, 1954, 1952, 1951, 1950, 1949, 1948, 1947, 1946, 1945, 1944, 1942, 1940, 1939, 1938, 1937, 1936, 1935, 1934, 1933, 1932, 1931, 1930, 1929, 1928, 1927, 1926, 1925, 1924, 1923, 1921, 1920
10206 S PRAIRIE AVE	2014, 2010, 2006, 2004, 2003, 2000, 1999, 1996, 1995, 1992, 1991, 1990, 1986, 1985, 1981, 1980, 1976, 1972, 1971, 1970, 1969, 1967, 1966, 1965, 1964, 1963, 1962, 1961, 1960, 1958, 1957, 1956, 1955, 1954, 1952, 1951, 1950, 1949, 1948, 1947, 1946, 1945, 1944, 1942, 1940, 1939, 1938, 1937, 1936, 1935, 1934, 1933, 1932, 1931, 1930, 1929, 1928, 1927, 1926, 1925, 1924, 1923, 1921, 1920
10208 PRAIRIE AVE	2014, 2010, 2006, 2004, 2003, 2001, 2000, 1999, 1996, 1995, 1992, 1991, 1990, 1986, 1985, 1981, 1980, 1976, 1975, 1972, 1971, 1970, 1969, 1967, 1966, 1964, 1963, 1962, 1961, 1960, 1958, 1957, 1956, 1955, 1954, 1952, 1951, 1950, 1949, 1948, 1947, 1946, 1945, 1944, 1942, 1940, 1939, 1938, 1937, 1936, 1935, 1934, 1933, 1932, 1931, 1930, 1929, 1928, 1927, 1926, 1925, 1924, 1923, 1921, 1920
10208 PRAIRIE AVE S	2014, 2010, 2006, 2004, 2003, 2001, 2000, 1999, 1996, 1995, 1992, 1991, 1990, 1986, 1985, 1981, 1980, 1976, 1975, 1972, 1971, 1969, 1967, 1966, 1965, 1964, 1963, 1962, 1961, 1960, 1958, 1957, 1956, 1955, 1954, 1952, 1951, 1950, 1949, 1948, 1947, 1946, 1945, 1944, 1942, 1940, 1939, 1938, 1937, 1936, 1935, 1934, 1933, 1932, 1931, 1930, 1929, 1928, 1927, 1926, 1925, 1924, 1923, 1921, 1920
10208 S PRAIRIE AVE	2014, 2010, 2006, 2004, 2003, 2001, 2000, 1999, 1996, 1995, 1992, 1991, 1990, 1986, 1985, 1981, 1976, 1975, 1972, 1971, 1970, 1969, 1967, 1966, 1965, 1964, 1963, 1962, 1961, 1960, 1958, 1957, 1956, 1955, 1954, 1952, 1951, 1950, 1949, 1948, 1947, 1946, 1945, 1944, 1942, 1940, 1939, 1938, 1937, 1936, 1935, 1934, 1933, 1932, 1931, 1930, 1929, 1928, 1927, 1926, 1925, 1924, 1923, 1921, 1920
10211 PRAIRIE AVE	2014, 2010, 2006, 2004, 2003, 2001, 2000, 1999, 1996, 1995, 1992, 1991, 1990, 1986, 1985, 1981, 1980, 1976, 1975, 1972, 1971, 1970, 1969, 1967, 1966, 1964, 1963, 1962, 1961, 1960, 1958, 1957, 1956, 1955, 1954, 1952, 1951, 1950, 1949, 1948, 1947, 1946, 1945, 1944, 1942, 1940, 1939, 1938, 1937, 1936, 1935, 1934, 1933, 1932, 1931, 1930, 1929, 1928, 1927, 1926, 1925, 1924, 1923, 1921, 1920
10211 PRAIRIE AVE S	2014, 2010, 2006, 2004, 2003, 2001, 2000, 1999, 1996, 1995, 1992, 1991, 1990, 1986, 1985, 1981, 1980, 1976, 1975, 1972, 1971, 1969, 1967, 1966, 1965, 1964, 1963, 1962, 1961, 1960, 1958, 1957, 1956, 1955, 1954, 1952, 1951, 1950, 1949, 1948, 1947, 1946, 1945, 1944, 1942, 1940, 1939, 1938, 1937, 1936, 1935, 1934, 1933, 1932, 1931, 1930, 1929, 1928, 1927, 1926, 1925, 1924, 1923, 1921, 1920
10211 S PRAIRIE AVE	2014, 2010, 2006, 2004, 2003, 2000, 1999, 1996, 1995, 1992, 1991, 1990, 1986, 1985, 1981, 1980, 1976, 1972, 1971, 1970, 1969, 1967, 1966, 1965, 1964, 1963, 1962, 1961, 1960, 1958, 1957, 1956, 1955, 1954, 1952, 1951, 1950, 1949, 1948, 1947, 1946, 1945, 1944, 1942, 1940, 1939, 1938, 1937, 1936, 1935, 1934, 1933, 1932, 1931, 1930, 1929, 1928, 1927, 1926, 1925, 1924, 1923, 1921, 1920
10212 PRAIRIE AVE	2014, 2010, 2006, 2004, 2003, 2001, 2000, 1999, 1996, 1995, 1992, 1991, 1990, 1986, 1985, 1981, 1980, 1976, 1975, 1972, 1971, 1970, 1969, 1967, 1966, 1965, 1964, 1963, 1962, 1961, 1958, 1956, 1955, 1952, 1951, 1949, 1948, 1947, 1945, 1944, 1942, 1940, 1939, 1938, 1937, 1936, 1935, 1934, 1933, 1932, 1931, 1930, 1929, 1928, 1927, 1926, 1925, 1924, 1923, 1921, 1920

FINDINGS

Address Researched	Address Not Identified in Research Source
10212 PRAIRIE AVE S	2014, 2010, 2006, 2004, 2003, 2001, 2000, 1999, 1996, 1995, 1992, 1991, 1990, 1986, 1985, 1981, 1980, 1976, 1975, 1972, 1971, 1969, 1967, 1966, 1965, 1964, 1963, 1962, 1961, 1960, 1958, 1957, 1956, 1955, 1954, 1952, 1951, 1950, 1949, 1948, 1947, 1946, 1945, 1944, 1942, 1940, 1939, 1938, 1937, 1936, 1935, 1934, 1933, 1932, 1931, 1930, 1929, 1928, 1927, 1926, 1925, 1924, 1923, 1921, 1920
10212 S PRAIRIE AVE	2014, 2010, 2006, 2004, 2003, 2000, 1999, 1996, 1992, 1991, 1986, 1985, 1981, 1976, 1972, 1971, 1970, 1969, 1967, 1966, 1965, 1964, 1963, 1962, 1961, 1960, 1958, 1957, 1956, 1955, 1954, 1952, 1951, 1950, 1949, 1948, 1947, 1946, 1945, 1944, 1942, 1940, 1939, 1938, 1937, 1936, 1935, 1934, 1933, 1932, 1931, 1930, 1929, 1928, 1927, 1926, 1925, 1924, 1923, 1921, 1920
10212 S Prairie Ave	2014, 2006, 2004, 2003, 2001, 2000, 1999, 1996, 1995, 1992, 1991, 1990, 1986, 1985, 1981, 1980, 1976, 1975, 1972, 1971, 1970, 1969, 1967, 1966, 1965, 1964, 1963, 1962, 1961, 1960, 1958, 1957, 1956, 1955, 1954, 1952, 1951, 1950, 1949, 1948, 1947, 1946, 1945, 1944, 1942, 1940, 1939, 1938, 1937, 1936, 1935, 1934, 1933, 1932, 1931, 1930, 1929, 1928, 1927, 1926, 1925, 1924, 1923, 1921, 1920
10212 S Prairie Ave	2014, 2006, 2004, 2003, 2001, 2000, 1999, 1996, 1995, 1992, 1991, 1990, 1986, 1985, 1981, 1980, 1976, 1975, 1972, 1971, 1970, 1969, 1967, 1966, 1965, 1964, 1963, 1962, 1961, 1960, 1958, 1957, 1956, 1955, 1954, 1952, 1951, 1950, 1949, 1948, 1947, 1946, 1945, 1944, 1942, 1940, 1939, 1938, 1937, 1936, 1935, 1934, 1933, 1932, 1931, 1930, 1929, 1928, 1927, 1926, 1925, 1924, 1923, 1921, 1920
10214 PRAIRIE AVE S	2014, 2010, 2006, 2004, 2003, 2001, 2000, 1999, 1996, 1995, 1992, 1991, 1990, 1986, 1985, 1981, 1980, 1976, 1975, 1972, 1971, 1969, 1967, 1966, 1965, 1964, 1963, 1962, 1961, 1960, 1958, 1957, 1956, 1955, 1954, 1952, 1951, 1950, 1949, 1948, 1947, 1946, 1945, 1944, 1942, 1940, 1939, 1938, 1937, 1936, 1935, 1934, 1933, 1932, 1931, 1930, 1929, 1928, 1927, 1926, 1925, 1924, 1923, 1921, 1920
10214 S PRAIRIE AVE	2014, 2010, 2006, 2004, 2003, 2000, 1999, 1996, 1992, 1991, 1990, 1986, 1985, 1981, 1980, 1976, 1975, 1972, 1971, 1970, 1969, 1967, 1966, 1965, 1964, 1963, 1962, 1961, 1960, 1958, 1957, 1956, 1955, 1954, 1952, 1951, 1950, 1949, 1948, 1947, 1946, 1945, 1944, 1942, 1940, 1939, 1938, 1937, 1936, 1935, 1934, 1933, 1932, 1931, 1930, 1929, 1928, 1927, 1926, 1925, 1924, 1923, 1921, 1920
10215 PRAIRIE AVE	2014, 2010, 2006, 2004, 2003, 2001, 2000, 1999, 1996, 1995, 1992, 1991, 1990, 1986, 1985, 1981, 1980, 1976, 1975, 1972, 1971, 1970, 1969, 1967, 1966, 1964, 1963, 1962, 1961, 1960, 1958, 1957, 1956, 1955, 1954, 1952, 1951, 1950, 1949, 1948, 1947, 1946, 1945, 1944, 1942, 1940, 1939, 1938, 1937, 1936, 1935, 1934, 1933, 1932, 1931, 1930, 1929, 1928, 1927, 1926, 1925, 1924, 1923, 1921, 1920
10215 S PRAIRIE AVE	2014, 2010, 2006, 2004, 2003, 2000, 1999, 1996, 1995, 1992, 1991, 1990, 1986, 1985, 1981, 1980, 1976, 1975, 1972, 1971, 1970, 1969, 1967, 1966, 1965, 1963, 1962, 1961, 1960, 1958, 1957, 1956, 1955, 1954, 1952, 1951, 1950, 1949, 1948, 1947, 1946, 1945, 1944, 1942, 1940, 1939, 1938, 1937, 1936, 1935, 1934, 1933, 1932, 1931, 1930, 1929, 1928, 1927, 1926, 1925, 1924, 1923, 1921, 1920
10216 PRAIRIE AVE	2014, 2010, 2006, 2004, 2003, 2001, 2000, 1999, 1996, 1995, 1992, 1991, 1990, 1986, 1985, 1981, 1980, 1976, 1975, 1972, 1971, 1970, 1969, 1967, 1966, 1964, 1963, 1962, 1961, 1960, 1958, 1957, 1956, 1955, 1954, 1952, 1951, 1950, 1949, 1948, 1947, 1946, 1945, 1944, 1942, 1940, 1939, 1938, 1937, 1936, 1935, 1934, 1933, 1932, 1931, 1930, 1929, 1928, 1927, 1926, 1925, 1924, 1923, 1921, 1920
10216 PRAIRIE AVE S	2014, 2010, 2006, 2004, 2003, 2001, 2000, 1999, 1996, 1995, 1992, 1991, 1990, 1986, 1985, 1981, 1980, 1976, 1975, 1972, 1971, 1969, 1967, 1966, 1965, 1964, 1963, 1962, 1961, 1960, 1958, 1957, 1956, 1955, 1954, 1952, 1951, 1950, 1949, 1948, 1947, 1946, 1945, 1944, 1942, 1940, 1939, 1938, 1937, 1936, 1935, 1934, 1933, 1932, 1931, 1930, 1929, 1928, 1927, 1926, 1925, 1924, 1923, 1921, 1920
10216 S PRAIRIE AVE	2014, 2010, 2006, 2004, 2003, 2001, 2000, 1999, 1996, 1995, 1992, 1991, 1990, 1986, 1985, 1981, 1972, 1971, 1970, 1969, 1967, 1966, 1965, 1964, 1963, 1962, 1961, 1960, 1958, 1957, 1956, 1955, 1954, 1952, 1951, 1950, 1949, 1948, 1947, 1946, 1945, 1944, 1942, 1940, 1939, 1938, 1937, 1936, 1935, 1934, 1933, 1932, 1931, 1930, 1929, 1928, 1927, 1926, 1925, 1924, 1923, 1921, 1920

FINDINGS

Address Researched	Address Not Identified in Research Source
10217 PRAIRIE AVE	2014, 2010, 2006, 2004, 2003, 2001, 2000, 1999, 1996, 1995, 1992, 1991, 1990, 1986, 1985, 1981, 1980, 1976, 1975, 1972, 1971, 1970, 1969, 1967, 1966, 1964, 1963, 1962, 1961, 1960, 1958, 1957, 1956, 1955, 1954, 1952, 1951, 1950, 1949, 1948, 1947, 1946, 1945, 1944, 1942, 1940, 1939, 1938, 1937, 1936, 1935, 1934, 1933, 1932, 1931, 1930, 1929, 1928, 1927, 1926, 1925, 1924, 1923, 1921, 1920
10217 PRAIRIE AVE S	2014, 2010, 2006, 2004, 2003, 2001, 2000, 1999, 1996, 1995, 1992, 1991, 1990, 1986, 1985, 1981, 1980, 1976, 1975, 1972, 1971, 1969, 1967, 1966, 1965, 1964, 1963, 1962, 1961, 1960, 1958, 1957, 1956, 1955, 1954, 1952, 1951, 1950, 1949, 1948, 1947, 1946, 1945, 1944, 1942, 1940, 1939, 1938, 1937, 1936, 1935, 1934, 1933, 1932, 1931, 1930, 1929, 1928, 1927, 1926, 1925, 1924, 1923, 1921, 1920
10217 S PRAIRIE AVE	2014, 2010, 2006, 2004, 2003, 1999, 1996, 1995, 1992, 1991, 1990, 1986, 1985, 1981, 1980, 1976, 1972, 1971, 1970, 1969, 1967, 1966, 1965, 1963, 1962, 1961, 1960, 1958, 1957, 1956, 1955, 1954, 1952, 1951, 1950, 1949, 1948, 1947, 1946, 1945, 1944, 1942, 1940, 1939, 1938, 1937, 1936, 1935, 1934, 1933, 1932, 1931, 1930, 1929, 1928, 1927, 1926, 1925, 1924, 1923, 1921, 1920
10217 S Prairie Ave	2006, 2004, 2003, 2001, 2000, 1999, 1996, 1995, 1992, 1991, 1990, 1986, 1985, 1981, 1980, 1976, 1975, 1972, 1971, 1970, 1969, 1967, 1966, 1965, 1964, 1963, 1962, 1961, 1960, 1958, 1957, 1956, 1955, 1954, 1952, 1951, 1950, 1949, 1948, 1947, 1946, 1945, 1944, 1942, 1940, 1939, 1938, 1937, 1936, 1935, 1934, 1933, 1932, 1931, 1930, 1929, 1928, 1927, 1926, 1925, 1924, 1923, 1921, 1920
10217 S Prairie Ave	2006, 2004, 2003, 2001, 2000, 1999, 1996, 1995, 1992, 1991, 1990, 1986, 1985, 1981, 1980, 1976, 1975, 1972, 1971, 1970, 1969, 1967, 1966, 1965, 1964, 1963, 1962, 1961, 1960, 1958, 1957, 1956, 1955, 1954, 1952, 1951, 1950, 1949, 1948, 1947, 1946, 1945, 1944, 1942, 1940, 1939, 1938, 1937, 1936, 1935, 1934, 1933, 1932, 1931, 1930, 1929, 1928, 1927, 1926, 1925, 1924, 1923, 1921, 1920
10220 PRAIRIE AVE	2014, 2010, 2006, 2004, 2003, 2001, 2000, 1999, 1996, 1995, 1992, 1991, 1990, 1986, 1985, 1981, 1980, 1976, 1975, 1972, 1971, 1970, 1969, 1967, 1966, 1963, 1962, 1961, 1958, 1956, 1955, 1952, 1951, 1949, 1948, 1947, 1945, 1944, 1942, 1940, 1939, 1938, 1937, 1936, 1935, 1934, 1933, 1932, 1931, 1930, 1929, 1928, 1927, 1926, 1925, 1924, 1923, 1921, 1920
10220 PRAIRIE AVE S	2014, 2010, 2006, 2004, 2003, 2001, 2000, 1999, 1996, 1995, 1992, 1991, 1990, 1986, 1985, 1981, 1980, 1976, 1975, 1972, 1971, 1969, 1967, 1966, 1965, 1964, 1963, 1962, 1961, 1960, 1958, 1957, 1956, 1955, 1954, 1952, 1951, 1950, 1949, 1948, 1947, 1946, 1945, 1944, 1942, 1940, 1939, 1938, 1937, 1936, 1935, 1934, 1933, 1932, 1931, 1930, 1929, 1928, 1927, 1926, 1925, 1924, 1923, 1921, 1920
10220 S PRAIRIE AVE	2014, 2010, 2006, 2004, 2003, 2000, 1999, 1996, 1995, 1992, 1991, 1990, 1986, 1985, 1981, 1980, 1976, 1972, 1971, 1970, 1969, 1967, 1966, 1965, 1964, 1963, 1962, 1961, 1960, 1958, 1957, 1956, 1955, 1954, 1952, 1951, 1950, 1949, 1948, 1947, 1946, 1945, 1944, 1942, 1940, 1939, 1938, 1937, 1936, 1935, 1934, 1933, 1932, 1931, 1930, 1929, 1928, 1927, 1926, 1925, 1924, 1923, 1921, 1920
10223 PRAIRIE AVE	2014, 2010, 2006, 2004, 2003, 2001, 2000, 1999, 1996, 1995, 1992, 1991, 1990, 1986, 1985, 1981, 1980, 1976, 1975, 1972, 1971, 1970, 1969, 1967, 1966, 1964, 1963, 1962, 1961, 1960, 1958, 1957, 1956, 1955, 1954, 1952, 1951, 1950, 1949, 1948, 1947, 1946, 1945, 1944, 1942, 1940, 1939, 1938, 1937, 1936, 1935, 1934, 1933, 1932, 1931, 1930, 1929, 1928, 1927, 1926, 1925, 1924, 1923, 1921, 1920
10223 PRAIRIE AVE S	2014, 2010, 2006, 2004, 2003, 2001, 2000, 1999, 1996, 1995, 1992, 1991, 1990, 1986, 1985, 1981, 1980, 1976, 1975, 1972, 1971, 1969, 1967, 1966, 1965, 1964, 1963, 1962, 1961, 1960, 1958, 1957, 1956, 1955, 1954, 1952, 1951, 1950, 1949, 1948, 1947, 1946, 1945, 1944, 1942, 1940, 1939, 1938, 1937, 1936, 1935, 1934, 1933, 1932, 1931, 1930, 1929, 1928, 1927, 1926, 1925, 1924, 1923, 1921, 1920
10223 S PRAIRIE AVE	2014, 2010, 2006, 2004, 2003, 1999, 1996, 1992, 1991, 1986, 1985, 1981, 1976, 1972, 1971, 1970, 1969, 1967, 1966, 1965, 1964, 1963, 1962, 1961, 1960, 1958, 1957, 1956, 1955, 1954, 1952, 1951, 1950, 1949, 1948, 1947, 1946, 1945, 1944, 1942, 1940, 1939, 1938, 1937, 1936, 1935, 1934, 1933, 1932, 1931, 1930, 1929, 1928, 1927, 1926, 1925, 1924, 1923, 1921, 1920

FINDINGS

Address Researched	Address Not Identified in Research Source
10223 S Prairie Ave	2006, 2004, 2003, 2001, 2000, 1999, 1996, 1995, 1992, 1991, 1990, 1986, 1985, 1981, 1980, 1976, 1975, 1972, 1971, 1970, 1969, 1967, 1966, 1965, 1964, 1963, 1962, 1961, 1960, 1958, 1957, 1956, 1955, 1954, 1952, 1951, 1950, 1949, 1948, 1947, 1946, 1945, 1944, 1942, 1940, 1939, 1938, 1937, 1936, 1935, 1934, 1933, 1932, 1931, 1930, 1929, 1928, 1927, 1926, 1925, 1924, 1923, 1921, 1920
10223 S Prairie Ave	2006, 2004, 2003, 2001, 2000, 1999, 1996, 1995, 1992, 1991, 1990, 1986, 1985, 1981, 1980, 1976, 1975, 1972, 1971, 1970, 1969, 1967, 1966, 1965, 1964, 1963, 1962, 1961, 1960, 1958, 1957, 1956, 1955, 1954, 1952, 1951, 1950, 1949, 1948, 1947, 1946, 1945, 1944, 1942, 1940, 1939, 1938, 1937, 1936, 1935, 1934, 1933, 1932, 1931, 1930, 1929, 1928, 1927, 1926, 1925, 1924, 1923, 1921, 1920
10225 S Prairie Ave	2010, 2006, 2004, 2003, 2001, 2000, 1999, 1996, 1995, 1992, 1991, 1990, 1986, 1985, 1981, 1980, 1976, 1975, 1972, 1971, 1970, 1969, 1967, 1966, 1965, 1964, 1963, 1962, 1961, 1960, 1958, 1957, 1956, 1955, 1954, 1952, 1951, 1950, 1949, 1948, 1947, 1946, 1945, 1944, 1942, 1940, 1939, 1938, 1937, 1936, 1935, 1934, 1933, 1932, 1931, 1930, 1929, 1928, 1927, 1926, 1925, 1924, 1923, 1921, 1920
10225 S Prairie Ave	2010, 2006, 2004, 2003, 2001, 2000, 1999, 1996, 1995, 1992, 1991, 1990, 1986, 1985, 1981, 1980, 1976, 1975, 1972, 1971, 1970, 1969, 1967, 1966, 1965, 1964, 1963, 1962, 1961, 1960, 1958, 1957, 1956, 1955, 1954, 1952, 1951, 1950, 1949, 1948, 1947, 1946, 1945, 1944, 1942, 1940, 1939, 1938, 1937, 1936, 1935, 1934, 1933, 1932, 1931, 1930, 1929, 1928, 1927, 1926, 1925, 1924, 1923, 1921, 1920
10225 S PRAIRIE AVE	2014, 2010, 2006, 2004, 2003, 2000, 1999, 1996, 1995, 1992, 1991, 1990, 1986, 1985, 1981, 1980, 1976, 1975, 1972, 1971, 1970, 1969, 1967, 1966, 1965, 1964, 1963, 1962, 1961, 1960, 1958, 1957, 1956, 1955, 1954, 1952, 1951, 1950, 1949, 1948, 1947, 1946, 1945, 1944, 1942, 1940, 1939, 1938, 1937, 1936, 1935, 1934, 1933, 1932, 1931, 1930, 1929, 1928, 1927, 1926, 1925, 1924, 1923, 1921, 1920
1225 S PRAIRIE AVE	2014, 2010, 2006, 2004, 2003, 1999, 1996, 1992, 1991, 1986, 1985, 1981, 1976, 1972, 1971, 1969, 1967, 1966, 1965, 1963, 1962, 1961, 1958, 1956, 1955, 1952, 1951, 1949, 1948, 1947, 1946, 1945, 1944, 1942, 1940, 1939, 1938, 1937, 1936, 1935, 1934, 1933, 1932, 1931, 1930, 1929, 1928, 1927, 1926, 1925, 1924, 1923, 1921, 1920
1227 S PRAIRIE AVE	2014, 2010, 2006, 2004, 2003, 1999, 1996, 1992, 1991, 1986, 1985, 1981, 1980, 1976, 1975, 1972, 1971, 1970, 1969, 1967, 1966, 1965, 1964, 1963, 1962, 1961, 1958, 1956, 1955, 1952, 1951, 1949, 1948, 1947, 1945, 1944, 1942, 1940, 1939, 1938, 1937, 1936, 1935, 1934, 1933, 1932, 1931, 1930, 1929, 1928, 1927, 1926, 1925, 1924, 1923, 1921, 1920
1229 S PRAIRIE AVE	2014, 2010, 2006, 2004, 2003, 2001, 2000, 1999, 1996, 1995, 1992, 1991, 1990, 1986, 1985, 1981, 1976, 1975, 1972, 1971, 1969, 1967, 1966, 1965, 1963, 1962, 1961, 1960, 1958, 1956, 1955, 1954, 1952, 1951, 1950, 1949, 1948, 1947, 1946, 1945, 1944, 1942, 1940, 1939, 1938, 1937, 1936, 1935, 1934, 1933, 1932, 1931, 1930, 1929, 1928, 1927, 1926, 1925, 1924, 1923, 1921, 1920
1229 S Prairie Ave	2014, 2006, 2004, 2003, 2001, 2000, 1999, 1996, 1995, 1992, 1991, 1990, 1986, 1985, 1981, 1980, 1976, 1975, 1972, 1971, 1970, 1969, 1967, 1966, 1965, 1964, 1963, 1962, 1961, 1960, 1958, 1957, 1956, 1955, 1954, 1952, 1951, 1950, 1949, 1948, 1947, 1946, 1945, 1944, 1942, 1940, 1939, 1938, 1937, 1936, 1935, 1934, 1933, 1932, 1931, 1930, 1929, 1928, 1927, 1926, 1925, 1924, 1923, 1921, 1920
1229 S Prairie Ave	2014, 2006, 2004, 2003, 2001, 2000, 1999, 1996, 1995, 1992, 1991, 1990, 1986, 1985, 1981, 1980, 1976, 1975, 1972, 1971, 1970, 1969, 1967, 1966, 1965, 1964, 1963, 1962, 1961, 1960, 1958, 1957, 1956, 1955, 1954, 1952, 1951, 1950, 1949, 1948, 1947, 1946, 1945, 1944, 1942, 1940, 1939, 1938, 1937, 1936, 1935, 1934, 1933, 1932, 1931, 1930, 1929, 1928, 1927, 1926, 1925, 1924, 1923, 1921, 1920
1234 S PRAIRIE AVE	2014, 2010, 2006, 2004, 2003, 2001, 2000, 1999, 1996, 1995, 1992, 1991, 1990, 1986, 1985, 1981, 1980, 1976, 1975, 1972, 1971, 1970, 1969, 1967, 1966, 1965, 1964, 1963, 1962, 1961, 1958, 1956, 1955, 1952, 1951, 1950, 1949, 1948, 1947, 1946, 1945, 1944, 1942, 1940, 1939, 1938, 1937, 1936, 1935, 1934, 1933, 1932, 1931, 1930, 1929, 1928, 1927, 1926, 1925, 1924, 1923, 1921, 1920

FINDINGS

Address Researched	Address Not Identified in Research Source
1240 S PRAIRIE AVE	2014, 2010, 2006, 2004, 2003, 2001, 2000, 1999, 1996, 1995, 1992, 1991, 1990, 1986, 1985, 1981, 1980, 1976, 1975, 1972, 1971, 1970, 1969, 1967, 1966, 1965, 1964, 1963, 1962, 1961, 1956, 1955, 1952, 1951, 1949, 1948, 1947, 1946, 1945, 1944, 1942, 1940, 1939, 1938, 1937, 1936, 1935, 1934, 1933, 1932, 1931, 1930, 1929, 1928, 1927, 1926, 1925, 1924, 1923, 1921, 1920
1251 S PRAIRIE AVE	2014, 2010, 2006, 2004, 2003, 2001, 2000, 1999, 1996, 1995, 1992, 1991, 1990, 1986, 1985, 1981, 1980, 1976, 1975, 1972, 1971, 1970, 1969, 1967, 1966, 1965, 1964, 1963, 1961, 1957, 1956, 1955, 1952, 1951, 1949, 1948, 1947, 1946, 1945, 1944, 1942, 1940, 1939, 1938, 1937, 1936, 1935, 1934, 1933, 1932, 1931, 1930, 1929, 1928, 1927, 1926, 1925, 1924, 1923, 1921, 1920
1270 S PRAIRIE AVE	2014, 2010, 2006, 2004, 2003, 2001, 2000, 1999, 1996, 1995, 1992, 1991, 1990, 1986, 1985, 1981, 1980, 1976, 1975, 1972, 1971, 1970, 1969, 1967, 1966, 1965, 1964, 1963, 1962, 1961, 1958, 1956, 1955, 1952, 1951, 1949, 1948, 1947, 1946, 1945, 1944, 1942, 1940, 1939, 1938, 1937, 1936, 1935, 1934, 1933, 1932, 1931, 1930, 1929, 1928, 1927, 1926, 1925, 1924, 1923, 1921, 1920
1294 S PRAIRIE AVE	2014, 2010, 2006, 2004, 2003, 2000, 1999, 1996, 1995, 1992, 1991, 1990, 1986, 1985, 1981, 1980, 1976, 1975, 1972, 1971, 1970, 1969, 1967, 1966, 1965, 1964, 1963, 1962, 1961, 1960, 1958, 1957, 1956, 1955, 1954, 1952, 1951, 1950, 1949, 1948, 1947, 1946, 1945, 1944, 1942, 1940, 1939, 1938, 1937, 1936, 1935, 1934, 1933, 1932, 1931, 1930, 1929, 1928, 1927, 1926, 1925, 1924, 1923, 1921, 1920
1299 S PRAIRIE AVE	2014, 2010, 2006, 2004, 2003, 2001, 2000, 1999, 1996, 1995, 1992, 1991, 1990, 1986, 1985, 1981, 1980, 1976, 1975, 1972, 1971, 1970, 1969, 1967, 1966, 1965, 1963, 1962, 1961, 1960, 1958, 1957, 1956, 1955, 1954, 1952, 1951, 1950, 1949, 1948, 1947, 1946, 1945, 1944, 1942, 1940, 1939, 1938, 1937, 1936, 1935, 1934, 1933, 1932, 1931, 1930, 1929, 1928, 1927, 1926, 1925, 1924, 1923, 1921, 1920
3883 CENTURY BLVD W	2014, 2010, 2006, 2004, 2003, 2001, 1999, 1996, 1995, 1992, 1991, 1990, 1986, 1985, 1981, 1980, 1976, 1975, 1972, 1971, 1970, 1969, 1967, 1966, 1965, 1964, 1963, 1962, 1961, 1960, 1958, 1957, 1956, 1955, 1954, 1952, 1951, 1950, 1949, 1948, 1947, 1946, 1945, 1944, 1942, 1940, 1939, 1938, 1937, 1936, 1935, 1934, 1933, 1932, 1931, 1930, 1929, 1928, 1927, 1926, 1925, 1924, 1923, 1921, 1920
3883 W CENTURY BLVD	2014, 2010, 2006, 2004, 2003, 2000, 1999, 1996, 1995, 1992, 1991, 1990, 1986, 1985, 1981, 1980, 1976, 1975, 1972, 1971, 1970, 1969, 1967, 1966, 1965, 1964, 1963, 1962, 1961, 1960, 1958, 1957, 1956, 1955, 1954, 1952, 1951, 1950, 1949, 1948, 1947, 1946, 1945, 1944, 1942, 1940, 1939, 1938, 1937, 1936, 1935, 1934, 1933, 1932, 1931, 1930, 1929, 1928, 1927, 1926, 1925, 1924, 1923, 1921, 1920
3883 W Century Blvd	2006, 2004, 2003, 2001, 2000, 1999, 1996, 1995, 1992, 1991, 1990, 1986, 1985, 1981, 1980, 1976, 1975, 1972, 1971, 1970, 1969, 1967, 1966, 1965, 1964, 1963, 1962, 1961, 1960, 1958, 1957, 1956, 1955, 1954, 1952, 1951, 1950, 1949, 1948, 1947, 1946, 1945, 1944, 1942, 1940, 1939, 1938, 1937, 1936, 1935, 1934, 1933, 1932, 1931, 1930, 1929, 1928, 1927, 1926, 1925, 1924, 1923, 1921, 1920
3883 W Century Blvd	2006, 2004, 2003, 2001, 2000, 1999, 1996, 1995, 1992, 1991, 1990, 1986, 1985, 1981, 1980, 1976, 1975, 1972, 1971, 1970, 1969, 1967, 1966, 1965, 1964, 1963, 1962, 1961, 1960, 1958, 1957, 1956, 1955, 1954, 1952, 1951, 1950, 1949, 1948, 1947, 1946, 1945, 1944, 1942, 1940, 1939, 1938, 1937, 1936, 1935, 1934, 1933, 1932, 1931, 1930, 1929, 1928, 1927, 1926, 1925, 1924, 1923, 1921, 1920
3900 102ND ST W	2014, 2010, 2006, 2004, 2003, 2001, 2000, 1999, 1996, 1995, 1992, 1991, 1990, 1986, 1985, 1981, 1980, 1976, 1975, 1972, 1971, 1970, 1969, 1967, 1966, 1964, 1963, 1962, 1961, 1960, 1958, 1957, 1956, 1955, 1954, 1952, 1951, 1950, 1949, 1948, 1947, 1946, 1945, 1944, 1942, 1940, 1939, 1938, 1937, 1936, 1935, 1934, 1933, 1932, 1931, 1930, 1929, 1928, 1927, 1926, 1925, 1924, 1923, 1921, 1920
3900 CENTURY BLVD W	2014, 2010, 2006, 2004, 2003, 2001, 1999, 1996, 1992, 1991, 1986, 1985, 1981, 1980, 1976, 1972, 1971, 1970, 1969, 1967, 1966, 1964, 1963, 1962, 1961, 1960, 1958, 1957, 1956, 1955, 1954, 1952, 1951, 1950, 1949, 1948, 1947, 1946, 1945, 1944, 1942, 1940, 1939, 1938, 1937, 1936, 1935, 1934, 1933, 1932, 1931, 1930, 1929, 1928, 1927, 1926, 1925, 1924, 1923, 1921, 1920

FINDINGS

Address Researched	Address Not Identified in Research Source
3900 W 102ND ST	2014, 2010, 2006, 2004, 2003, 2001, 2000, 1999, 1996, 1995, 1992, 1991, 1990, 1986, 1985, 1981, 1980, 1976, 1975, 1972, 1971, 1969, 1967, 1966, 1965, 1963, 1962, 1961, 1958, 1956, 1955, 1954, 1952, 1951, 1950, 1949, 1948, 1947, 1946, 1945, 1944, 1942, 1940, 1939, 1938, 1937, 1936, 1935, 1934, 1933, 1932, 1931, 1930, 1929, 1928, 1927, 1926, 1925, 1924, 1923, 1921, 1920
3900 W CENTURY BLVD	2014, 2010, 2006, 2004, 2003, 2000, 1999, 1996, 1995, 1992, 1991, 1985, 1980, 1976, 1975, 1972, 1971, 1970, 1969, 1966, 1965, 1963, 1962, 1961, 1960, 1958, 1956, 1955, 1954, 1952, 1951, 1949, 1948, 1947, 1946, 1945, 1944, 1942, 1940, 1939, 1938, 1937, 1936, 1935, 1934, 1933, 1932, 1931, 1930, 1929, 1928, 1927, 1926, 1925, 1924, 1923, 1921, 1920
3900 W Century Blvd	2006, 2004, 2003, 2001, 2000, 1999, 1996, 1995, 1992, 1991, 1990, 1986, 1985, 1981, 1980, 1976, 1975, 1972, 1971, 1970, 1969, 1967, 1966, 1965, 1964, 1963, 1962, 1961, 1960, 1958, 1957, 1956, 1955, 1954, 1952, 1951, 1950, 1949, 1948, 1947, 1946, 1945, 1944, 1942, 1940, 1939, 1938, 1937, 1936, 1935, 1934, 1933, 1932, 1931, 1930, 1929, 1928, 1927, 1926, 1925, 1924, 1923, 1921, 1920
3900 W Century Blvd	2006, 2004, 2003, 2001, 2000, 1999, 1996, 1995, 1992, 1991, 1990, 1986, 1985, 1981, 1980, 1976, 1975, 1972, 1971, 1970, 1969, 1967, 1966, 1965, 1964, 1963, 1962, 1961, 1960, 1958, 1957, 1956, 1955, 1954, 1952, 1951, 1950, 1949, 1948, 1947, 1946, 1945, 1944, 1942, 1940, 1939, 1938, 1937, 1936, 1935, 1934, 1933, 1932, 1931, 1930, 1929, 1928, 1927, 1926, 1925, 1924, 1923, 1921, 1920
3901 102ND ST W	2014, 2010, 2006, 2004, 2003, 2001, 2000, 1999, 1996, 1995, 1992, 1991, 1990, 1986, 1985, 1981, 1980, 1976, 1975, 1972, 1971, 1970, 1969, 1967, 1966, 1964, 1963, 1962, 1961, 1960, 1958, 1957, 1956, 1955, 1954, 1952, 1951, 1950, 1949, 1948, 1947, 1946, 1945, 1944, 1942, 1940, 1939, 1938, 1937, 1936, 1935, 1934, 1933, 1932, 1931, 1930, 1929, 1928, 1927, 1926, 1925, 1924, 1923, 1921, 1920
3901 E CENTURY BLVD	2014, 2010, 2006, 2004, 2003, 2001, 2000, 1999, 1996, 1995, 1992, 1991, 1990, 1986, 1981, 1980, 1976, 1972, 1971, 1970, 1969, 1967, 1966, 1965, 1964, 1963, 1962, 1961, 1960, 1958, 1956, 1955, 1954, 1952, 1951, 1949, 1948, 1947, 1946, 1945, 1944, 1942, 1940, 1939, 1938, 1937, 1936, 1935, 1934, 1933, 1932, 1931, 1930, 1929, 1928, 1927, 1926, 1925, 1924, 1923, 1921, 1920
3901 W 102ND ST	2014, 2010, 2006, 2004, 2003, 2000, 1999, 1996, 1995, 1992, 1991, 1990, 1986, 1985, 1981, 1975, 1972, 1971, 1969, 1967, 1966, 1965, 1964, 1963, 1962, 1961, 1960, 1958, 1957, 1956, 1955, 1954, 1952, 1951, 1950, 1949, 1948, 1947, 1946, 1945, 1944, 1942, 1940, 1939, 1938, 1937, 1936, 1935, 1934, 1933, 1932, 1931, 1930, 1929, 1928, 1927, 1926, 1925, 1924, 1923, 1921, 1920
3902 102ND ST W	2014, 2010, 2006, 2004, 2003, 2001, 2000, 1999, 1996, 1995, 1992, 1991, 1990, 1986, 1985, 1981, 1980, 1976, 1975, 1972, 1971, 1970, 1969, 1967, 1966, 1964, 1963, 1962, 1961, 1960, 1958, 1957, 1956, 1955, 1954, 1952, 1951, 1950, 1949, 1948, 1947, 1946, 1945, 1944, 1942, 1940, 1939, 1938, 1937, 1936, 1935, 1934, 1933, 1932, 1931, 1930, 1929, 1928, 1927, 1926, 1925, 1924, 1923, 1921, 1920
3902 W 102ND ST	2014, 2010, 2006, 2004, 2003, 2000, 1999, 1996, 1995, 1992, 1991, 1990, 1986, 1985, 1981, 1980, 1976, 1975, 1972, 1971, 1969, 1967, 1966, 1965, 1963, 1962, 1961, 1958, 1956, 1955, 1954, 1952, 1951, 1950, 1949, 1948, 1947, 1946, 1945, 1944, 1942, 1940, 1939, 1938, 1937, 1936, 1935, 1934, 1933, 1932, 1931, 1930, 1929, 1928, 1927, 1926, 1925, 1924, 1923, 1921, 1920
3904 W 102ND ST	2014, 2010, 2006, 2004, 2003, 2000, 1999, 1996, 1995, 1992, 1991, 1990, 1986, 1985, 1981, 1980, 1976, 1975, 1972, 1971, 1970, 1969, 1967, 1966, 1965, 1964, 1963, 1962, 1961, 1958, 1956, 1955, 1952, 1951, 1949, 1948, 1947, 1946, 1945, 1944, 1942, 1940, 1939, 1938, 1937, 1936, 1935, 1934, 1933, 1932, 1931, 1930, 1929, 1928, 1927, 1926, 1925, 1924, 1923, 1921, 1920
3905 W 102ND ST	2014, 2010, 2006, 2004, 2003, 2001, 2000, 1999, 1996, 1995, 1992, 1991, 1990, 1986, 1985, 1981, 1980, 1976, 1975, 1972, 1971, 1970, 1969, 1967, 1966, 1965, 1964, 1963, 1962, 1961, 1958, 1956, 1955, 1952, 1951, 1950, 1949, 1948, 1947, 1946, 1945, 1944, 1942, 1940, 1939, 1938, 1937, 1936, 1935, 1934, 1933, 1932, 1931, 1930, 1929, 1928, 1927, 1926, 1925, 1924, 1923, 1921, 1920

FINDINGS

Address Researched	Address Not Identified in Research Source
3906 W CENTURY BLVD	2014, 2010, 2006, 2004, 2003, 2001, 2000, 1999, 1996, 1995, 1992, 1991, 1990, 1986, 1985, 1981, 1980, 1976, 1975, 1972, 1971, 1970, 1969, 1967, 1966, 1965, 1964, 1963, 1962, 1961, 1958, 1956, 1955, 1952, 1951, 1949, 1948, 1947, 1945, 1944, 1942, 1940, 1939, 1938, 1937, 1936, 1935, 1934, 1933, 1932, 1931, 1930, 1929, 1928, 1927, 1926, 1925, 1924, 1923, 1921, 1920
3907 E CENTURY BLVD	2014, 2010, 2006, 2004, 2003, 2001, 2000, 1999, 1996, 1995, 1992, 1991, 1981, 1976, 1972, 1971, 1970, 1969, 1967, 1966, 1965, 1963, 1962, 1961, 1958, 1956, 1955, 1952, 1951, 1949, 1948, 1947, 1946, 1945, 1944, 1942, 1940, 1939, 1938, 1937, 1936, 1935, 1934, 1933, 1932, 1931, 1930, 1929, 1928, 1927, 1926, 1925, 1924, 1923, 1921, 1920
3908 1/2 W 102ND ST	2014, 2010, 2006, 2004, 2003, 2001, 2000, 1999, 1996, 1995, 1992, 1991, 1990, 1986, 1985, 1981, 1980, 1976, 1975, 1972, 1971, 1970, 1969, 1967, 1966, 1965, 1964, 1963, 1962, 1961, 1958, 1957, 1956, 1955, 1954, 1952, 1951, 1950, 1949, 1948, 1947, 1946, 1945, 1944, 1942, 1940, 1939, 1938, 1937, 1936, 1935, 1934, 1933, 1932, 1931, 1930, 1929, 1928, 1927, 1926, 1925, 1924, 1923, 1921, 1920
3908 102ND ST W	2014, 2010, 2006, 2004, 2003, 2001, 2000, 1999, 1996, 1995, 1992, 1991, 1990, 1986, 1985, 1981, 1980, 1976, 1975, 1972, 1971, 1970, 1969, 1967, 1966, 1964, 1963, 1962, 1961, 1960, 1958, 1957, 1956, 1955, 1954, 1952, 1951, 1950, 1949, 1948, 1947, 1946, 1945, 1944, 1942, 1940, 1939, 1938, 1937, 1936, 1935, 1934, 1933, 1932, 1931, 1930, 1929, 1928, 1927, 1926, 1925, 1924, 1923, 1921, 1920
3908 W 102ND ST	2014, 2010, 2006, 2004, 2003, 2000, 1999, 1996, 1995, 1992, 1991, 1990, 1986, 1985, 1981, 1980, 1976, 1975, 1972, 1971, 1969, 1967, 1966, 1965, 1964, 1963, 1962, 1961, 1958, 1956, 1955, 1954, 1952, 1951, 1950, 1949, 1948, 1947, 1946, 1945, 1944, 1942, 1940, 1939, 1938, 1937, 1936, 1935, 1934, 1933, 1932, 1931, 1930, 1929, 1928, 1927, 1926, 1925, 1924, 1923, 1921, 1920
3910 102ND ST W	2014, 2010, 2006, 2004, 2003, 2001, 2000, 1999, 1996, 1995, 1992, 1991, 1990, 1986, 1985, 1981, 1980, 1976, 1975, 1972, 1971, 1970, 1969, 1967, 1966, 1964, 1963, 1962, 1961, 1960, 1958, 1957, 1956, 1955, 1954, 1952, 1951, 1950, 1949, 1948, 1947, 1946, 1945, 1944, 1942, 1940, 1939, 1938, 1937, 1936, 1935, 1934, 1933, 1932, 1931, 1930, 1929, 1928, 1927, 1926, 1925, 1924, 1923, 1921, 1920
3910 W 102ND	2014, 2010, 2006, 2004, 2003, 2001, 2000, 1999, 1996, 1995, 1992, 1991, 1990, 1986, 1985, 1980, 1976, 1975, 1972, 1970, 1969, 1967, 1966, 1965, 1964, 1963, 1962, 1961, 1960, 1958, 1957, 1956, 1955, 1954, 1952, 1951, 1950, 1949, 1948, 1947, 1946, 1945, 1944, 1942, 1940, 1939, 1938, 1937, 1936, 1935, 1934, 1933, 1932, 1931, 1930, 1929, 1928, 1927, 1926, 1925, 1924, 1923, 1921, 1920
3910 W 102ND ST	2014, 2010, 2006, 2004, 2003, 2000, 1999, 1996, 1992, 1991, 1990, 1986, 1985, 1981, 1976, 1975, 1972, 1971, 1969, 1967, 1966, 1965, 1964, 1963, 1962, 1961, 1958, 1956, 1955, 1952, 1951, 1949, 1948, 1947, 1945, 1944, 1942, 1940, 1939, 1938, 1937, 1936, 1935, 1934, 1933, 1932, 1931, 1930, 1929, 1928, 1927, 1926, 1925, 1924, 1923, 1921, 1920
3911 E CENTURY BLVD	2014, 2010, 2006, 2004, 2003, 2001, 2000, 1999, 1996, 1995, 1992, 1991, 1990, 1986, 1981, 1980, 1976, 1975, 1972, 1971, 1970, 1969, 1967, 1966, 1965, 1964, 1963, 1962, 1961, 1960, 1958, 1957, 1956, 1955, 1954, 1952, 1951, 1949, 1948, 1947, 1946, 1945, 1944, 1942, 1940, 1939, 1938, 1937, 1936, 1935, 1934, 1933, 1932, 1931, 1930, 1929, 1928, 1927, 1926, 1925, 1924, 1923, 1921, 1920
3914 W CENTURY BLVD	2014, 2010, 2006, 2004, 2003, 2001, 2000, 1999, 1996, 1995, 1992, 1991, 1990, 1986, 1985, 1981, 1980, 1976, 1975, 1972, 1971, 1970, 1969, 1967, 1966, 1965, 1964, 1963, 1962, 1961, 1958, 1956, 1955, 1952, 1951, 1949, 1948, 1947, 1945, 1944, 1942, 1940, 1939, 1938, 1937, 1936, 1935, 1934, 1933, 1932, 1931, 1930, 1929, 1928, 1927, 1926, 1925, 1924, 1923, 1921, 1920
3920 1/2 W 102ND ST	2014, 2010, 2006, 2004, 2003, 2001, 2000, 1999, 1996, 1995, 1992, 1991, 1990, 1986, 1985, 1981, 1980, 1976, 1975, 1972, 1971, 1970, 1969, 1967, 1966, 1965, 1963, 1962, 1961, 1958, 1957, 1956, 1955, 1954, 1952, 1951, 1950, 1949, 1948, 1947, 1946, 1945, 1944, 1942, 1940, 1939, 1938, 1937, 1936, 1935, 1934, 1933, 1932, 1931, 1930, 1929, 1928, 1927, 1926, 1925, 1924, 1923, 1921, 1920

FINDINGS

Address Researched	Address Not Identified in Research Source
3920 102ND ST W	2014, 2010, 2006, 2004, 2003, 2001, 2000, 1999, 1996, 1995, 1992, 1991, 1990, 1986, 1985, 1981, 1980, 1976, 1975, 1972, 1971, 1970, 1969, 1967, 1966, 1964, 1963, 1962, 1961, 1960, 1958, 1957, 1956, 1955, 1954, 1952, 1951, 1950, 1949, 1948, 1947, 1946, 1945, 1944, 1942, 1940, 1939, 1938, 1937, 1936, 1935, 1934, 1933, 1932, 1931, 1930, 1929, 1928, 1927, 1926, 1925, 1924, 1923, 1921, 1920
3920 CENTURY BLVD W	2014, 2010, 2006, 2004, 2003, 2001, 2000, 1999, 1996, 1995, 1992, 1991, 1990, 1986, 1985, 1981, 1980, 1976, 1972, 1971, 1970, 1969, 1967, 1966, 1965, 1964, 1963, 1962, 1961, 1960, 1958, 1957, 1956, 1955, 1954, 1952, 1951, 1950, 1949, 1948, 1947, 1946, 1945, 1944, 1942, 1940, 1939, 1938, 1937, 1936, 1935, 1934, 1933, 1932, 1931, 1930, 1929, 1928, 1927, 1926, 1925, 1924, 1923, 1921, 1920
3920 W 102ND ST	2014, 2010, 2006, 2004, 2003, 2001, 2000, 1999, 1996, 1995, 1992, 1991, 1990, 1986, 1985, 1981, 1976, 1975, 1972, 1971, 1970, 1969, 1967, 1966, 1965, 1963, 1962, 1961, 1958, 1956, 1955, 1952, 1951, 1949, 1948, 1947, 1945, 1944, 1942, 1940, 1939, 1938, 1937, 1936, 1935, 1934, 1933, 1932, 1931, 1930, 1929, 1928, 1927, 1926, 1925, 1924, 1923, 1921, 1920
3920 W CENTURY BLVD	2014, 2010, 2006, 2004, 2003, 2001, 2000, 1999, 1996, 1995, 1992, 1991, 1990, 1986, 1985, 1980, 1975, 1972, 1971, 1970, 1969, 1967, 1966, 1965, 1964, 1963, 1961, 1958, 1956, 1955, 1952, 1951, 1950, 1949, 1948, 1947, 1946, 1945, 1944, 1942, 1940, 1939, 1938, 1937, 1936, 1935, 1934, 1933, 1932, 1931, 1930, 1929, 1928, 1927, 1926, 1925, 1924, 1923, 1921, 1920
39201/2 W 102ND ST	2014, 2010, 2006, 2004, 2003, 2001, 2000, 1999, 1996, 1995, 1992, 1991, 1990, 1986, 1985, 1981, 1980, 1976, 1975, 1972, 1971, 1970, 1969, 1967, 1966, 1965, 1964, 1963, 1962, 1961, 1960, 1958, 1956, 1955, 1954, 1952, 1951, 1950, 1949, 1948, 1947, 1946, 1945, 1944, 1942, 1940, 1939, 1938, 1937, 1936, 1935, 1934, 1933, 1932, 1931, 1930, 1929, 1928, 1927, 1926, 1925, 1924, 1923, 1921, 1920
3921 102ND ST W	2014, 2010, 2006, 2004, 2003, 2001, 2000, 1999, 1996, 1995, 1992, 1991, 1990, 1986, 1985, 1981, 1980, 1976, 1975, 1972, 1971, 1970, 1969, 1967, 1966, 1964, 1963, 1962, 1961, 1960, 1958, 1957, 1956, 1955, 1954, 1952, 1951, 1950, 1949, 1948, 1947, 1946, 1945, 1944, 1942, 1940, 1939, 1938, 1937, 1936, 1935, 1934, 1933, 1932, 1931, 1930, 1929, 1928, 1927, 1926, 1925, 1924, 1923, 1921, 1920
3921 W 102ND ST	2014, 2010, 2006, 2004, 2003, 2001, 2000, 1999, 1996, 1992, 1991, 1990, 1986, 1985, 1981, 1975, 1972, 1971, 1969, 1966, 1965, 1963, 1962, 1961, 1960, 1958, 1956, 1955, 1952, 1951, 1950, 1949, 1948, 1947, 1946, 1945, 1944, 1942, 1940, 1939, 1938, 1937, 1936, 1935, 1934, 1933, 1932, 1931, 1930, 1929, 1928, 1927, 1926, 1925, 1924, 1923, 1921, 1920
3922 102ND ST W	2014, 2010, 2006, 2004, 2003, 2001, 2000, 1999, 1996, 1995, 1992, 1991, 1990, 1986, 1985, 1981, 1980, 1976, 1975, 1972, 1971, 1970, 1969, 1967, 1966, 1964, 1963, 1962, 1961, 1960, 1958, 1957, 1956, 1955, 1954, 1952, 1951, 1950, 1949, 1948, 1947, 1946, 1945, 1944, 1942, 1940, 1939, 1938, 1937, 1936, 1935, 1934, 1933, 1932, 1931, 1930, 1929, 1928, 1927, 1926, 1925, 1924, 1923, 1921, 1920
3922 3/4 W 102ND ST	2014, 2010, 2006, 2004, 2003, 2001, 2000, 1999, 1996, 1995, 1992, 1991, 1990, 1986, 1985, 1981, 1980, 1976, 1975, 1972, 1971, 1970, 1969, 1967, 1966, 1965, 1963, 1962, 1961, 1958, 1956, 1955, 1954, 1952, 1951, 1950, 1949, 1948, 1947, 1946, 1945, 1944, 1942, 1940, 1939, 1938, 1937, 1936, 1935, 1934, 1933, 1932, 1931, 1930, 1929, 1928, 1927, 1926, 1925, 1924, 1923, 1921, 1920
3922 CENTURY BLVD W	2014, 2010, 2006, 2004, 2003, 2001, 2000, 1999, 1996, 1992, 1991, 1990, 1986, 1985, 1981, 1980, 1976, 1972, 1971, 1970, 1969, 1967, 1966, 1964, 1963, 1962, 1961, 1960, 1958, 1957, 1956, 1955, 1954, 1952, 1951, 1950, 1949, 1948, 1947, 1946, 1945, 1944, 1942, 1940, 1939, 1938, 1937, 1936, 1935, 1934, 1933, 1932, 1931, 1930, 1929, 1928, 1927, 1926, 1925, 1924, 1923, 1921, 1920
3922 W 102ND ST	2014, 2010, 2006, 2004, 2003, 2001, 2000, 1999, 1996, 1992, 1991, 1990, 1986, 1985, 1981, 1980, 1976, 1975, 1972, 1971, 1969, 1967, 1966, 1965, 1964, 1963, 1962, 1961, 1958, 1957, 1956, 1955, 1954, 1952, 1951, 1950, 1949, 1948, 1947, 1946, 1945, 1944, 1942, 1940, 1939, 1938, 1937, 1936, 1935, 1934, 1933, 1932, 1931, 1930, 1929, 1928, 1927, 1926, 1925, 1924, 1923, 1921, 1920

FINDINGS

Address Researched	Address Not Identified in Research Source
3922 W CENTURY BLVD	2014, 2010, 2006, 2004, 2003, 2001, 2000, 1999, 1996, 1995, 1992, 1991, 1990, 1986, 1985, 1981, 1980, 1976, 1975, 1972, 1971, 1970, 1969, 1967, 1966, 1965, 1963, 1962, 1961, 1958, 1957, 1956, 1955, 1954, 1952, 1951, 1950, 1949, 1948, 1947, 1946, 1945, 1944, 1942, 1940, 1939, 1938, 1937, 1936, 1935, 1934, 1933, 1932, 1931, 1930, 1929, 1928, 1927, 1926, 1925, 1924, 1923, 1921, 1920
3924 CENTURY BLVD W	2014, 2010, 2006, 2004, 2003, 2001, 1999, 1996, 1995, 1992, 1991, 1990, 1986, 1985, 1981, 1980, 1976, 1972, 1971, 1970, 1969, 1967, 1966, 1964, 1963, 1962, 1961, 1960, 1958, 1957, 1956, 1955, 1954, 1952, 1951, 1950, 1949, 1948, 1947, 1946, 1945, 1944, 1942, 1940, 1939, 1938, 1937, 1936, 1935, 1934, 1933, 1932, 1931, 1930, 1929, 1928, 1927, 1926, 1925, 1924, 1923, 1921, 1920
3924 W CENTURY BLVD	2014, 2010, 2006, 2004, 2003, 2000, 1999, 1996, 1995, 1992, 1991, 1990, 1986, 1985, 1981, 1980, 1976, 1975, 1972, 1971, 1970, 1969, 1967, 1966, 1965, 1963, 1962, 1961, 1958, 1957, 1956, 1955, 1954, 1952, 1951, 1950, 1949, 1948, 1947, 1946, 1945, 1944, 1942, 1940, 1939, 1938, 1937, 1936, 1935, 1934, 1933, 1932, 1931, 1930, 1929, 1928, 1927, 1926, 1925, 1924, 1923, 1921, 1920
3926 102ND ST W	2014, 2010, 2006, 2004, 2003, 2001, 2000, 1999, 1996, 1995, 1992, 1991, 1990, 1986, 1985, 1981, 1980, 1976, 1975, 1972, 1971, 1970, 1969, 1967, 1966, 1964, 1963, 1962, 1961, 1960, 1958, 1957, 1956, 1955, 1954, 1952, 1951, 1950, 1949, 1948, 1947, 1946, 1945, 1944, 1942, 1940, 1939, 1938, 1937, 1936, 1935, 1934, 1933, 1932, 1931, 1930, 1929, 1928, 1927, 1926, 1925, 1924, 1923, 1921, 1920
3926 W 102ND	2014, 2010, 2006, 2004, 2003, 2001, 2000, 1999, 1996, 1995, 1992, 1991, 1990, 1985, 1980, 1976, 1975, 1972, 1971, 1970, 1969, 1967, 1966, 1965, 1964, 1963, 1962, 1961, 1960, 1958, 1957, 1956, 1955, 1954, 1952, 1951, 1950, 1949, 1948, 1947, 1946, 1945, 1944, 1942, 1940, 1939, 1938, 1937, 1936, 1935, 1934, 1933, 1932, 1931, 1930, 1929, 1928, 1927, 1926, 1925, 1924, 1923, 1921, 1920
3926 W 102ND ST	2014, 2010, 2006, 2004, 2003, 2000, 1999, 1996, 1995, 1992, 1991, 1990, 1986, 1985, 1981, 1976, 1975, 1972, 1971, 1969, 1967, 1966, 1965, 1963, 1962, 1961, 1960, 1958, 1956, 1955, 1952, 1951, 1949, 1948, 1947, 1946, 1945, 1944, 1942, 1940, 1939, 1938, 1937, 1936, 1935, 1934, 1933, 1932, 1931, 1930, 1929, 1928, 1927, 1926, 1925, 1924, 1923, 1921, 1920
3926 W CENTURY BLVD	2014, 2010, 2006, 2004, 2003, 2001, 2000, 1999, 1996, 1995, 1992, 1991, 1990, 1986, 1985, 1981, 1980, 1976, 1975, 1972, 1971, 1970, 1969, 1967, 1966, 1965, 1964, 1963, 1962, 1961, 1960, 1958, 1956, 1955, 1952, 1951, 1949, 1948, 1947, 1945, 1944, 1942, 1940, 1939, 1938, 1937, 1936, 1935, 1934, 1933, 1932, 1931, 1930, 1929, 1928, 1927, 1926, 1925, 1924, 1923, 1921, 1920
3930 CENTURY BLVD W	2014, 2010, 2006, 2004, 2003, 2001, 1999, 1996, 1992, 1991, 1986, 1985, 1981, 1980, 1976, 1972, 1971, 1970, 1969, 1967, 1966, 1964, 1963, 1962, 1961, 1960, 1958, 1957, 1956, 1955, 1954, 1952, 1951, 1950, 1949, 1948, 1947, 1946, 1945, 1944, 1942, 1940, 1939, 1938, 1937, 1936, 1935, 1934, 1933, 1932, 1931, 1930, 1929, 1928, 1927, 1926, 1925, 1924, 1923, 1921, 1920
3930 W 102ND ST	2014, 2010, 2006, 2004, 2003, 2000, 1999, 1996, 1995, 1992, 1991, 1990, 1986, 1985, 1981, 1980, 1976, 1975, 1972, 1971, 1969, 1967, 1966, 1965, 1964, 1963, 1962, 1961, 1958, 1956, 1955, 1952, 1951, 1949, 1948, 1947, 1945, 1944, 1942, 1940, 1939, 1938, 1937, 1936, 1935, 1934, 1933, 1932, 1931, 1930, 1929, 1928, 1927, 1926, 1925, 1924, 1923, 1921, 1920
3930 W CENTURY BLVD	2014, 2010, 2006, 2004, 2003, 2000, 1999, 1996, 1995, 1992, 1991, 1990, 1986, 1985, 1981, 1980, 1976, 1975, 1972, 1971, 1970, 1969, 1967, 1966, 1965, 1963, 1961, 1958, 1956, 1955, 1952, 1951, 1949, 1948, 1947, 1946, 1945, 1944, 1942, 1940, 1939, 1938, 1937, 1936, 1935, 1934, 1933, 1932, 1931, 1930, 1929, 1928, 1927, 1926, 1925, 1924, 1923, 1921, 1920
3931 W 102ND ST	2014, 2010, 2006, 2004, 2003, 2001, 2000, 1999, 1996, 1995, 1992, 1991, 1990, 1986, 1985, 1981, 1980, 1976, 1975, 1972, 1971, 1970, 1969, 1967, 1966, 1965, 1964, 1963, 1962, 1961, 1960, 1958, 1957, 1956, 1955, 1954, 1952, 1951, 1949, 1948, 1947, 1945, 1944, 1942, 1940, 1939, 1938, 1937, 1936, 1935, 1934, 1933, 1932, 1931, 1930, 1929, 1928, 1927, 1926, 1925, 1924, 1923, 1921, 1920

FINDINGS

Address Researched	Address Not Identified in Research Source
3936 W 102ND ST	2014, 2010, 2006, 2004, 2003, 2001, 2000, 1999, 1996, 1992, 1991, 1990, 1986, 1985, 1981, 1976, 1975, 1972, 1971, 1970, 1969, 1967, 1966, 1965, 1964, 1963, 1962, 1961, 1960, 1958, 1957, 1956, 1955, 1954, 1952, 1951, 1950, 1949, 1948, 1947, 1946, 1945, 1944, 1942, 1940, 1939, 1938, 1937, 1936, 1935, 1934, 1933, 1932, 1931, 1930, 1929, 1928, 1927, 1926, 1925, 1924, 1923, 1921, 1920
3939 102ND ST W	2014, 2010, 2006, 2004, 2003, 2001, 2000, 1999, 1996, 1995, 1992, 1991, 1990, 1986, 1985, 1981, 1980, 1976, 1975, 1972, 1971, 1970, 1969, 1967, 1966, 1964, 1963, 1962, 1961, 1960, 1958, 1957, 1956, 1955, 1954, 1952, 1951, 1950, 1949, 1948, 1947, 1946, 1945, 1944, 1942, 1940, 1939, 1938, 1937, 1936, 1935, 1934, 1933, 1932, 1931, 1930, 1929, 1928, 1927, 1926, 1925, 1924, 1923, 1921, 1920
3939 W 102ND ST	2014, 2010, 2006, 2004, 2003, 2001, 2000, 1999, 1996, 1992, 1991, 1990, 1986, 1985, 1981, 1976, 1975, 1972, 1971, 1969, 1967, 1966, 1965, 1963, 1962, 1961, 1958, 1957, 1956, 1955, 1954, 1952, 1951, 1950, 1949, 1948, 1947, 1946, 1945, 1944, 1942, 1940, 1939, 1938, 1937, 1936, 1935, 1934, 1933, 1932, 1931, 1930, 1929, 1928, 1927, 1926, 1925, 1924, 1923, 1921, 1920
3940 102ND ST W	2014, 2010, 2006, 2004, 2003, 2001, 2000, 1999, 1996, 1995, 1992, 1991, 1990, 1986, 1985, 1981, 1980, 1976, 1975, 1972, 1971, 1970, 1969, 1967, 1966, 1964, 1963, 1962, 1961, 1960, 1958, 1957, 1956, 1955, 1954, 1952, 1951, 1950, 1949, 1948, 1947, 1946, 1945, 1944, 1942, 1940, 1939, 1938, 1937, 1936, 1935, 1934, 1933, 1932, 1931, 1930, 1929, 1928, 1927, 1926, 1925, 1924, 1923, 1921, 1920
3940 W 102ND ST	2014, 2010, 2006, 2004, 2003, 2000, 1999, 1996, 1992, 1991, 1990, 1986, 1985, 1981, 1975, 1972, 1971, 1969, 1967, 1966, 1965, 1963, 1962, 1961, 1958, 1956, 1955, 1952, 1951, 1949, 1948, 1947, 1945, 1944, 1942, 1940, 1939, 1938, 1937, 1936, 1935, 1934, 1933, 1932, 1931, 1930, 1929, 1928, 1927, 1926, 1925, 1924, 1923, 1921, 1920
3941 102ND ST W	2014, 2010, 2006, 2004, 2003, 2001, 2000, 1999, 1996, 1995, 1992, 1991, 1990, 1986, 1985, 1981, 1980, 1976, 1975, 1972, 1971, 1970, 1969, 1967, 1966, 1964, 1963, 1962, 1961, 1960, 1958, 1957, 1956, 1955, 1954, 1952, 1951, 1950, 1949, 1948, 1947, 1946, 1945, 1944, 1942, 1940, 1939, 1938, 1937, 1936, 1935, 1934, 1933, 1932, 1931, 1930, 1929, 1928, 1927, 1926, 1925, 1924, 1923, 1921, 1920
3941 W 102ND ST	2014, 2010, 2006, 2004, 2003, 2000, 1999, 1996, 1992, 1991, 1990, 1986, 1985, 1981, 1980, 1976, 1975, 1972, 1971, 1970, 1969, 1967, 1966, 1965, 1963, 1962, 1961, 1958, 1957, 1956, 1955, 1952, 1951, 1949, 1948, 1947, 1945, 1944, 1942, 1940, 1939, 1938, 1937, 1936, 1935, 1934, 1933, 1932, 1931, 1930, 1929, 1928, 1927, 1926, 1925, 1924, 1923, 1921, 1920
3943 102ND ST W	2014, 2010, 2006, 2004, 2003, 2001, 2000, 1999, 1996, 1995, 1992, 1991, 1990, 1986, 1985, 1981, 1980, 1976, 1975, 1972, 1971, 1970, 1969, 1967, 1966, 1964, 1963, 1962, 1961, 1960, 1958, 1957, 1956, 1955, 1954, 1952, 1951, 1950, 1949, 1948, 1947, 1946, 1945, 1944, 1942, 1940, 1939, 1938, 1937, 1936, 1935, 1934, 1933, 1932, 1931, 1930, 1929, 1928, 1927, 1926, 1925, 1924, 1923, 1921, 1920
3943 W 102ND ST	2014, 2010, 2006, 2004, 2003, 2000, 1999, 1996, 1992, 1991, 1990, 1986, 1985, 1981, 1980, 1976, 1975, 1972, 1971, 1969, 1967, 1966, 1965, 1963, 1962, 1961, 1958, 1956, 1955, 1954, 1952, 1951, 1950, 1949, 1948, 1947, 1946, 1945, 1944, 1942, 1940, 1939, 1938, 1937, 1936, 1935, 1934, 1933, 1932, 1931, 1930, 1929, 1928, 1927, 1926, 1925, 1924, 1923, 1921, 1920
3947 102ND ST W	2014, 2010, 2006, 2004, 2003, 2001, 2000, 1999, 1996, 1995, 1992, 1991, 1990, 1986, 1985, 1981, 1980, 1976, 1975, 1972, 1971, 1970, 1969, 1967, 1966, 1964, 1963, 1962, 1961, 1960, 1958, 1957, 1956, 1955, 1954, 1952, 1951, 1950, 1949, 1948, 1947, 1946, 1945, 1944, 1942, 1940, 1939, 1938, 1937, 1936, 1935, 1934, 1933, 1932, 1931, 1930, 1929, 1928, 1927, 1926, 1925, 1924, 1923, 1921, 1920
3947 W 102ND ST	2014, 2010, 2006, 2004, 2003, 2000, 1999, 1996, 1995, 1992, 1991, 1990, 1986, 1985, 1981, 1980, 1976, 1975, 1972, 1971, 1969, 1967, 1966, 1965, 1963, 1962, 1961, 1958, 1956, 1955, 1954, 1952, 1951, 1950, 1949, 1948, 1947, 1946, 1945, 1944, 1942, 1940, 1939, 1938, 1937, 1936, 1935, 1934, 1933, 1932, 1931, 1930, 1929, 1928, 1927, 1926, 1925, 1924, 1923, 1921, 1920

FINDINGS

Address Researched	Address Not Identified in Research Source
3950 W Century Blvd	2010, 2006, 2004, 2003, 2001, 2000, 1999, 1996, 1995, 1992, 1991, 1990, 1986, 1985, 1981, 1980, 1976, 1975, 1972, 1971, 1970, 1969, 1967, 1966, 1965, 1964, 1963, 1962, 1961, 1960, 1958, 1957, 1956, 1955, 1954, 1952, 1951, 1950, 1949, 1948, 1947, 1946, 1945, 1944, 1942, 1940, 1939, 1938, 1937, 1936, 1935, 1934, 1933, 1932, 1931, 1930, 1929, 1928, 1927, 1926, 1925, 1924, 1923, 1921, 1920
3950 W Century Blvd	2010, 2006, 2004, 2003, 2001, 2000, 1999, 1996, 1995, 1992, 1991, 1990, 1986, 1985, 1981, 1980, 1976, 1975, 1972, 1971, 1970, 1969, 1967, 1966, 1965, 1964, 1963, 1962, 1961, 1960, 1958, 1957, 1956, 1955, 1954, 1952, 1951, 1950, 1949, 1948, 1947, 1946, 1945, 1944, 1942, 1940, 1939, 1938, 1937, 1936, 1935, 1934, 1933, 1932, 1931, 1930, 1929, 1928, 1927, 1926, 1925, 1924, 1923, 1921, 1920
3971 E CENTURY BLVD	2014, 2010, 2006, 2004, 2003, 2001, 2000, 1999, 1996, 1995, 1992, 1991, 1990, 1986, 1985, 1981, 1980, 1976, 1975, 1972, 1971, 1970, 1969, 1967, 1966, 1965, 1963, 1962, 1961, 1958, 1956, 1955, 1954, 1952, 1951, 1949, 1948, 1947, 1946, 1945, 1944, 1942, 1940, 1939, 1938, 1937, 1936, 1935, 1934, 1933, 1932, 1931, 1930, 1929, 1928, 1927, 1926, 1925, 1924, 1923, 1921, 1920
3981 E CENTURY BLVD	2014, 2010, 2006, 2004, 2003, 2001, 2000, 1999, 1996, 1995, 1992, 1991, 1990, 1986, 1981, 1980, 1976, 1972, 1971, 1970, 1969, 1967, 1966, 1965, 1963, 1962, 1961, 1958, 1957, 1956, 1955, 1954, 1952, 1951, 1949, 1948, 1947, 1946, 1945, 1944, 1942, 1940, 1939, 1938, 1937, 1936, 1935, 1934, 1933, 1932, 1931, 1930, 1929, 1928, 1927, 1926, 1925, 1924, 1923, 1921, 1920
3983 E CENTURY BLVD	2014, 2010, 2006, 2004, 2003, 2001, 2000, 1999, 1996, 1995, 1992, 1991, 1990, 1986, 1985, 1981, 1980, 1976, 1975, 1972, 1971, 1970, 1969, 1967, 1966, 1965, 1964, 1963, 1962, 1961, 1960, 1958, 1957, 1956, 1955, 1952, 1951, 1949, 1948, 1947, 1946, 1945, 1944, 1942, 1940, 1939, 1938, 1937, 1936, 1935, 1934, 1933, 1932, 1931, 1930, 1929, 1928, 1927, 1926, 1925, 1924, 1923, 1921, 1920
3987 E CENTURY BLVD	2014, 2010, 2006, 2004, 2003, 2001, 2000, 1999, 1996, 1995, 1992, 1991, 1990, 1986, 1985, 1981, 1980, 1976, 1972, 1971, 1970, 1969, 1967, 1966, 1965, 1963, 1962, 1961, 1960, 1958, 1956, 1955, 1952, 1951, 1949, 1948, 1947, 1946, 1945, 1944, 1942, 1940, 1939, 1938, 1937, 1936, 1935, 1934, 1933, 1932, 1931, 1930, 1929, 1928, 1927, 1926, 1925, 1924, 1923, 1921, 1920
3991 E CENTURY BLVD	2014, 2010, 2006, 2004, 2003, 2001, 2000, 1999, 1996, 1995, 1992, 1991, 1990, 1986, 1981, 1980, 1976, 1975, 1972, 1971, 1970, 1969, 1967, 1966, 1965, 1964, 1963, 1962, 1961, 1958, 1957, 1956, 1955, 1952, 1951, 1949, 1948, 1947, 1946, 1945, 1944, 1942, 1940, 1939, 1938, 1937, 1936, 1935, 1934, 1933, 1932, 1931, 1930, 1929, 1928, 1927, 1926, 1925, 1924, 1923, 1921, 1920
3995 E CENTURY BLVD	2014, 2010, 2006, 2004, 2003, 2001, 2000, 1999, 1996, 1995, 1992, 1991, 1990, 1986, 1985, 1981, 1980, 1976, 1972, 1971, 1970, 1969, 1967, 1966, 1965, 1963, 1962, 1961, 1958, 1956, 1955, 1952, 1951, 1949, 1948, 1947, 1946, 1945, 1944, 1942, 1940, 1939, 1938, 1937, 1936, 1935, 1934, 1933, 1932, 1931, 1930, 1929, 1928, 1927, 1926, 1925, 1924, 1923, 1921, 1920
4000 CENTURY BLVD W	2014, 2010, 2006, 2004, 2003, 2001, 1999, 1996, 1995, 1992, 1991, 1986, 1985, 1981, 1976, 1972, 1971, 1969, 1967, 1966, 1965, 1964, 1963, 1962, 1961, 1958, 1957, 1956, 1955, 1954, 1952, 1951, 1950, 1949, 1948, 1947, 1946, 1945, 1944, 1942, 1940, 1939, 1938, 1937, 1936, 1935, 1934, 1933, 1932, 1931, 1930, 1929, 1928, 1927, 1926, 1925, 1924, 1923, 1921, 1920
4000 E CENTURY BLVD	2014, 2010, 2006, 2004, 2003, 2001, 2000, 1999, 1996, 1995, 1992, 1991, 1990, 1986, 1985, 1980, 1976, 1975, 1972, 1971, 1970, 1969, 1967, 1966, 1965, 1963, 1962, 1961, 1958, 1957, 1956, 1955, 1954, 1952, 1951, 1950, 1949, 1948, 1947, 1946, 1945, 1944, 1942, 1940, 1939, 1938, 1937, 1936, 1935, 1934, 1933, 1932, 1931, 1930, 1929, 1928, 1927, 1926, 1925, 1924, 1923, 1921, 1920
4000 W CENTURY BLVD	2014, 2010, 2006, 2004, 2003, 2000, 1999, 1996, 1995, 1992, 1991, 1990, 1986, 1985, 1981, 1980, 1976, 1975, 1972, 1971, 1970, 1969, 1967, 1966, 1965, 1963, 1962, 1961, 1958, 1956, 1955, 1952, 1951, 1949, 1948, 1947, 1946, 1945, 1944, 1942, 1940, 1939, 1938, 1937, 1936, 1935, 1934, 1933, 1932, 1931, 1930, 1929, 1928, 1927, 1926, 1925, 1924, 1923, 1921, 1920

FINDINGS

Address Researched	Address Not Identified in Research Source
4000 W Century Blvd	2006, 2004, 2003, 2001, 2000, 1999, 1996, 1995, 1992, 1991, 1990, 1986, 1985, 1981, 1980, 1976, 1975, 1972, 1971, 1970, 1969, 1967, 1966, 1965, 1964, 1963, 1962, 1961, 1960, 1958, 1957, 1956, 1955, 1954, 1952, 1951, 1950, 1949, 1948, 1947, 1946, 1945, 1944, 1942, 1940, 1939, 1938, 1937, 1936, 1935, 1934, 1933, 1932, 1931, 1930, 1929, 1928, 1927, 1926, 1925, 1924, 1923, 1921, 1920
4000 W Century Blvd	2006, 2004, 2003, 2001, 2000, 1999, 1996, 1995, 1992, 1991, 1990, 1986, 1985, 1981, 1980, 1976, 1975, 1972, 1971, 1970, 1969, 1967, 1966, 1965, 1964, 1963, 1962, 1961, 1960, 1958, 1957, 1956, 1955, 1954, 1952, 1951, 1950, 1949, 1948, 1947, 1946, 1945, 1944, 1942, 1940, 1939, 1938, 1937, 1936, 1935, 1934, 1933, 1932, 1931, 1930, 1929, 1928, 1927, 1926, 1925, 1924, 1923, 1921, 1920
4001 CENTURY BLVD	2014, 2010, 2006, 2004, 2003, 2001, 2000, 1999, 1996, 1995, 1992, 1991, 1990, 1986, 1985, 1981, 1980, 1976, 1975, 1972, 1971, 1969, 1967, 1966, 1965, 1964, 1963, 1962, 1961, 1960, 1958, 1957, 1956, 1955, 1954, 1952, 1951, 1950, 1949, 1948, 1947, 1946, 1945, 1944, 1942, 1940, 1939, 1938, 1937, 1936, 1935, 1934, 1933, 1932, 1931, 1930, 1929, 1928, 1927, 1926, 1925, 1924, 1923, 1921, 1920
4001 CENTURY BLVD W	2014, 2010, 2006, 2004, 2003, 2001, 2000, 1999, 1996, 1995, 1992, 1991, 1990, 1986, 1985, 1981, 1980, 1976, 1975, 1972, 1971, 1970, 1969, 1967, 1966, 1965, 1964, 1963, 1962, 1961, 1958, 1957, 1956, 1955, 1954, 1952, 1951, 1950, 1949, 1948, 1947, 1946, 1945, 1944, 1942, 1940, 1939, 1938, 1937, 1936, 1935, 1934, 1933, 1932, 1931, 1930, 1929, 1928, 1927, 1926, 1925, 1924, 1923, 1921, 1920
4001 W 101ST ST	2014, 2010, 2006, 2004, 2003, 2001, 2000, 1999, 1996, 1995, 1992, 1991, 1990, 1986, 1985, 1981, 1980, 1976, 1975, 1972, 1971, 1970, 1969, 1967, 1966, 1965, 1964, 1963, 1962, 1961, 1960, 1957, 1956, 1955, 1954, 1952, 1951, 1950, 1949, 1948, 1947, 1946, 1945, 1944, 1942, 1940, 1939, 1938, 1937, 1936, 1935, 1934, 1933, 1932, 1931, 1930, 1929, 1928, 1927, 1926, 1925, 1924, 1923, 1921, 1920
4001 W CENTURY BLVD	2014, 2010, 2006, 2004, 2003, 2001, 2000, 1999, 1996, 1995, 1992, 1991, 1990, 1986, 1985, 1981, 1980, 1976, 1975, 1972, 1971, 1970, 1969, 1967, 1966, 1965, 1963, 1962, 1961, 1958, 1956, 1955, 1952, 1951, 1949, 1948, 1947, 1946, 1945, 1944, 1942, 1940, 1939, 1938, 1937, 1936, 1935, 1934, 1933, 1932, 1931, 1930, 1929, 1928, 1927, 1926, 1925, 1924, 1923, 1921, 1920
4003 W CENTURY BLVD	2014, 2010, 2006, 2004, 2003, 2001, 2000, 1999, 1996, 1995, 1992, 1991, 1990, 1986, 1985, 1981, 1980, 1976, 1975, 1972, 1971, 1970, 1969, 1967, 1966, 1965, 1963, 1962, 1961, 1960, 1958, 1957, 1956, 1955, 1954, 1952, 1951, 1950, 1949, 1948, 1947, 1946, 1945, 1944, 1942, 1940, 1939, 1938, 1937, 1936, 1935, 1934, 1933, 1932, 1931, 1930, 1929, 1928, 1927, 1926, 1925, 1924, 1923, 1921, 1920
4004 CENTURY BLVD	2014, 2010, 2006, 2004, 2003, 2001, 2000, 1999, 1996, 1995, 1992, 1991, 1990, 1986, 1985, 1981, 1980, 1976, 1975, 1972, 1971, 1969, 1967, 1966, 1965, 1964, 1963, 1962, 1961, 1960, 1958, 1957, 1956, 1955, 1954, 1952, 1951, 1950, 1949, 1948, 1947, 1946, 1945, 1944, 1942, 1940, 1939, 1938, 1937, 1936, 1935, 1934, 1933, 1932, 1931, 1930, 1929, 1928, 1927, 1926, 1925, 1924, 1923, 1921, 1920
4004 CENTURY BLVD W	2014, 2010, 2006, 2004, 2003, 2001, 2000, 1999, 1996, 1995, 1992, 1991, 1990, 1986, 1985, 1981, 1980, 1976, 1972, 1971, 1970, 1969, 1967, 1966, 1965, 1964, 1963, 1962, 1961, 1960, 1958, 1957, 1956, 1955, 1954, 1952, 1951, 1950, 1949, 1948, 1947, 1946, 1945, 1944, 1942, 1940, 1939, 1938, 1937, 1936, 1935, 1934, 1933, 1932, 1931, 1930, 1929, 1928, 1927, 1926, 1925, 1924, 1923, 1921, 1920
4004 W CENTURY BLVD	2014, 2010, 2006, 2004, 2003, 2001, 2000, 1999, 1996, 1995, 1992, 1991, 1990, 1986, 1985, 1981, 1980, 1976, 1975, 1972, 1971, 1970, 1969, 1967, 1966, 1965, 1963, 1962, 1961, 1960, 1958, 1956, 1955, 1952, 1951, 1949, 1948, 1947, 1946, 1945, 1944, 1942, 1940, 1939, 1938, 1937, 1936, 1935, 1934, 1933, 1932, 1931, 1930, 1929, 1928, 1927, 1926, 1925, 1924, 1923, 1921, 1920
4006 CENTURY BLVD W	2014, 2010, 2006, 2004, 2003, 2001, 2000, 1999, 1996, 1995, 1992, 1991, 1990, 1986, 1985, 1981, 1980, 1976, 1975, 1972, 1971, 1970, 1969, 1967, 1966, 1965, 1964, 1963, 1962, 1961, 1958, 1957, 1956, 1955, 1954, 1952, 1951, 1950, 1949, 1948, 1947, 1946, 1945, 1944, 1942, 1940, 1939, 1938, 1937, 1936, 1935, 1934, 1933, 1932, 1931, 1930, 1929, 1928, 1927, 1926, 1925, 1924, 1923, 1921, 1920

FINDINGS

Address Researched	Address Not Identified in Research Source
4006 W CENTURY BLVD	2014, 2010, 2006, 2004, 2003, 2001, 2000, 1999, 1996, 1995, 1992, 1991, 1990, 1986, 1985, 1981, 1980, 1976, 1975, 1972, 1971, 1970, 1969, 1967, 1966, 1965, 1964, 1963, 1962, 1961, 1958, 1956, 1955, 1954, 1952, 1951, 1950, 1949, 1948, 1947, 1946, 1945, 1944, 1942, 1940, 1939, 1938, 1937, 1936, 1935, 1934, 1933, 1932, 1931, 1930, 1929, 1928, 1927, 1926, 1925, 1924, 1923, 1921, 1920
4008 W CENTURY BLVD	2014, 2010, 2006, 2004, 2003, 2001, 2000, 1999, 1996, 1995, 1992, 1991, 1990, 1986, 1985, 1981, 1980, 1976, 1975, 1972, 1971, 1970, 1969, 1967, 1966, 1965, 1964, 1963, 1962, 1961, 1960, 1958, 1956, 1955, 1952, 1951, 1949, 1948, 1947, 1946, 1945, 1944, 1942, 1940, 1939, 1938, 1937, 1936, 1935, 1934, 1933, 1932, 1931, 1930, 1929, 1928, 1927, 1926, 1925, 1924, 1923, 1921, 1920
4010 1/2 W 102ND ST	2014, 2010, 2006, 2004, 2003, 2001, 2000, 1999, 1996, 1995, 1992, 1991, 1990, 1986, 1985, 1981, 1980, 1976, 1975, 1972, 1971, 1970, 1969, 1967, 1966, 1965, 1963, 1962, 1961, 1960, 1958, 1957, 1956, 1955, 1954, 1952, 1951, 1950, 1949, 1948, 1947, 1946, 1945, 1944, 1942, 1940, 1939, 1938, 1937, 1936, 1935, 1934, 1933, 1932, 1931, 1930, 1929, 1928, 1927, 1926, 1925, 1924, 1923, 1921, 1920
4010 W 102ND ST	2014, 2010, 2006, 2004, 2003, 2000, 1999, 1996, 1995, 1992, 1991, 1990, 1986, 1985, 1981, 1980, 1976, 1975, 1972, 1971, 1969, 1967, 1966, 1965, 1964, 1963, 1962, 1961, 1960, 1958, 1957, 1956, 1955, 1952, 1951, 1950, 1949, 1948, 1947, 1945, 1944, 1942, 1940, 1939, 1938, 1937, 1936, 1935, 1934, 1933, 1932, 1931, 1930, 1929, 1928, 1927, 1926, 1925, 1924, 1923, 1921, 1920
4010 W CENTURY BLVD	2014, 2010, 2006, 2004, 2003, 2001, 2000, 1999, 1996, 1995, 1992, 1991, 1990, 1986, 1985, 1981, 1980, 1976, 1975, 1972, 1971, 1970, 1969, 1967, 1966, 1965, 1964, 1963, 1962, 1961, 1960, 1958, 1957, 1956, 1955, 1952, 1951, 1950, 1949, 1948, 1947, 1946, 1945, 1944, 1942, 1940, 1939, 1938, 1937, 1936, 1935, 1934, 1933, 1932, 1931, 1930, 1929, 1928, 1927, 1926, 1925, 1924, 1923, 1921, 1920
4010/ W 102ND ST	2014, 2010, 2006, 2004, 2003, 2000, 1999, 1996, 1995, 1992, 1991, 1990, 1986, 1985, 1981, 1980, 1976, 1975, 1972, 1971, 1970, 1969, 1967, 1966, 1965, 1964, 1963, 1962, 1961, 1960, 1958, 1957, 1956, 1955, 1954, 1952, 1951, 1950, 1949, 1948, 1947, 1946, 1945, 1944, 1942, 1940, 1939, 1938, 1937, 1936, 1935, 1934, 1933, 1932, 1931, 1930, 1929, 1928, 1927, 1926, 1925, 1924, 1923, 1921, 1920
4012 1/2 W 102ND ST	2014, 2010, 2006, 2004, 2003, 2001, 2000, 1999, 1996, 1995, 1992, 1991, 1990, 1986, 1985, 1981, 1980, 1976, 1975, 1972, 1971, 1970, 1969, 1967, 1966, 1965, 1964, 1963, 1962, 1961, 1958, 1957, 1956, 1955, 1954, 1952, 1951, 1950, 1949, 1948, 1947, 1946, 1945, 1944, 1942, 1940, 1939, 1938, 1937, 1936, 1935, 1934, 1933, 1932, 1931, 1930, 1929, 1928, 1927, 1926, 1925, 1924, 1923, 1921, 1920
4012 W 101ST ST	2014, 2010, 2006, 2004, 2003, 2001, 2000, 1999, 1996, 1995, 1992, 1991, 1990, 1986, 1985, 1981, 1976, 1972, 1971, 1970, 1969, 1967, 1966, 1965, 1964, 1963, 1962, 1961, 1958, 1956, 1955, 1954, 1952, 1951, 1950, 1949, 1948, 1947, 1946, 1945, 1944, 1942, 1940, 1939, 1938, 1937, 1936, 1935, 1934, 1933, 1932, 1931, 1930, 1929, 1928, 1927, 1926, 1925, 1924, 1923, 1921, 1920
4012 W 102ND ST	2014, 2010, 2006, 2004, 2003, 2001, 2000, 1999, 1996, 1995, 1992, 1991, 1990, 1986, 1985, 1981, 1980, 1976, 1975, 1972, 1971, 1969, 1967, 1966, 1965, 1964, 1963, 1962, 1961, 1958, 1957, 1956, 1955, 1954, 1952, 1951, 1949, 1948, 1947, 1946, 1945, 1944, 1942, 1940, 1939, 1938, 1937, 1936, 1935, 1934, 1933, 1932, 1931, 1930, 1929, 1928, 1927, 1926, 1925, 1924, 1923, 1921, 1920
4014 W 102ND ST	2014, 2010, 2006, 2004, 2003, 2000, 1999, 1996, 1995, 1992, 1991, 1990, 1986, 1985, 1981, 1980, 1976, 1972, 1971, 1969, 1967, 1966, 1965, 1963, 1962, 1961, 1960, 1958, 1957, 1956, 1955, 1954, 1952, 1951, 1949, 1948, 1947, 1946, 1945, 1944, 1942, 1940, 1939, 1938, 1937, 1936, 1935, 1934, 1933, 1932, 1931, 1930, 1929, 1928, 1927, 1926, 1925, 1924, 1923, 1921, 1920
4015 CENTURY BLVD	2014, 2010, 2006, 2004, 2003, 2001, 2000, 1999, 1996, 1995, 1992, 1991, 1990, 1986, 1985, 1981, 1980, 1976, 1975, 1972, 1971, 1969, 1967, 1966, 1965, 1964, 1963, 1962, 1961, 1960, 1958, 1957, 1956, 1955, 1954, 1952, 1951, 1950, 1949, 1948, 1947, 1946, 1945, 1944, 1942, 1940, 1939, 1938, 1937, 1936, 1935, 1934, 1933, 1932, 1931, 1930, 1929, 1928, 1927, 1926, 1925, 1924, 1923, 1921, 1920

FINDINGS

Address Researched	Address Not Identified in Research Source
4015 CENTURY BLVD W	2014, 2010, 2006, 2004, 2003, 2001, 1999, 1996, 1992, 1991, 1986, 1985, 1981, 1976, 1972, 1971, 1970, 1969, 1967, 1966, 1965, 1964, 1963, 1962, 1961, 1958, 1957, 1956, 1955, 1954, 1952, 1951, 1950, 1949, 1948, 1947, 1946, 1945, 1944, 1942, 1940, 1939, 1938, 1937, 1936, 1935, 1934, 1933, 1932, 1931, 1930, 1929, 1928, 1927, 1926, 1925, 1924, 1923, 1921, 1920
4015 W 101ST ST	2014, 2010, 2006, 2004, 2003, 2001, 2000, 1999, 1996, 1995, 1992, 1991, 1990, 1986, 1985, 1981, 1976, 1975, 1972, 1971, 1970, 1969, 1967, 1966, 1965, 1964, 1963, 1962, 1961, 1960, 1958, 1957, 1956, 1955, 1954, 1952, 1951, 1950, 1949, 1948, 1947, 1946, 1945, 1944, 1942, 1940, 1939, 1938, 1937, 1936, 1935, 1934, 1933, 1932, 1931, 1930, 1929, 1928, 1927, 1926, 1925, 1924, 1923, 1921, 1920
4015 W 102ND ST	2014, 2010, 2006, 2004, 2003, 2000, 1999, 1996, 1995, 1992, 1991, 1990, 1986, 1985, 1981, 1980, 1976, 1975, 1972, 1971, 1970, 1969, 1967, 1966, 1965, 1963, 1962, 1961, 1960, 1958, 1957, 1956, 1955, 1954, 1952, 1951, 1949, 1948, 1947, 1945, 1944, 1942, 1940, 1939, 1938, 1937, 1936, 1935, 1934, 1933, 1932, 1931, 1930, 1929, 1928, 1927, 1926, 1925, 1924, 1923, 1921, 1920
4015 W CENTURY BLVD	2014, 2010, 2006, 2004, 2003, 2000, 1999, 1996, 1995, 1992, 1991, 1990, 1986, 1985, 1981, 1980, 1976, 1975, 1972, 1971, 1970, 1969, 1967, 1966, 1965, 1964, 1963, 1962, 1961, 1960, 1958, 1956, 1955, 1952, 1951, 1949, 1948, 1947, 1945, 1944, 1942, 1940, 1939, 1938, 1937, 1936, 1935, 1934, 1933, 1932, 1931, 1930, 1929, 1928, 1927, 1926, 1925, 1924, 1923, 1921, 1920
4015 W Century Blvd	2006, 2004, 2003, 2001, 2000, 1999, 1996, 1995, 1992, 1991, 1990, 1986, 1985, 1981, 1980, 1976, 1975, 1972, 1971, 1970, 1969, 1967, 1966, 1965, 1964, 1963, 1962, 1961, 1960, 1958, 1957, 1956, 1955, 1954, 1952, 1951, 1950, 1949, 1948, 1947, 1946, 1945, 1944, 1942, 1940, 1939, 1938, 1937, 1936, 1935, 1934, 1933, 1932, 1931, 1930, 1929, 1928, 1927, 1926, 1925, 1924, 1923, 1921, 1920
4015 W Century Blvd	2006, 2004, 2003, 2001, 2000, 1999, 1996, 1995, 1992, 1991, 1990, 1986, 1985, 1981, 1980, 1976, 1975, 1972, 1971, 1970, 1969, 1967, 1966, 1965, 1964, 1963, 1962, 1961, 1960, 1958, 1957, 1956, 1955, 1954, 1952, 1951, 1950, 1949, 1948, 1947, 1946, 1945, 1944, 1942, 1940, 1939, 1938, 1937, 1936, 1935, 1934, 1933, 1932, 1931, 1930, 1929, 1928, 1927, 1926, 1925, 1924, 1923, 1921, 1920
4016 1/2 W 102ND ST	2014, 2010, 2006, 2004, 2003, 2001, 2000, 1999, 1996, 1995, 1992, 1991, 1990, 1986, 1985, 1981, 1980, 1976, 1975, 1972, 1971, 1970, 1969, 1967, 1966, 1965, 1963, 1962, 1961, 1958, 1957, 1956, 1955, 1954, 1952, 1951, 1949, 1948, 1947, 1946, 1945, 1944, 1942, 1940, 1939, 1938, 1937, 1936, 1935, 1934, 1933, 1932, 1931, 1930, 1929, 1928, 1927, 1926, 1925, 1924, 1923, 1921, 1920
4016 CENTURY BLVD W	2014, 2010, 2006, 2004, 2003, 2001, 1999, 1996, 1995, 1992, 1991, 1990, 1986, 1985, 1981, 1976, 1975, 1972, 1971, 1970, 1969, 1967, 1966, 1965, 1964, 1963, 1962, 1961, 1960, 1958, 1957, 1956, 1955, 1954, 1952, 1951, 1950, 1949, 1948, 1947, 1946, 1945, 1944, 1942, 1940, 1939, 1938, 1937, 1936, 1935, 1934, 1933, 1932, 1931, 1930, 1929, 1928, 1927, 1926, 1925, 1924, 1923, 1921, 1920
4016 W 102ND ST	2014, 2010, 2006, 2004, 2003, 2001, 2000, 1999, 1996, 1995, 1992, 1991, 1990, 1986, 1985, 1981, 1980, 1976, 1975, 1972, 1971, 1969, 1967, 1966, 1965, 1964, 1963, 1962, 1961, 1958, 1957, 1956, 1955, 1954, 1952, 1951, 1950, 1949, 1948, 1947, 1945, 1944, 1942, 1940, 1939, 1938, 1937, 1936, 1935, 1934, 1933, 1932, 1931, 1930, 1929, 1928, 1927, 1926, 1925, 1924, 1923, 1921, 1920
4016 W CENTURY BLVD	2014, 2010, 2006, 2004, 2003, 2000, 1999, 1996, 1995, 1992, 1991, 1990, 1986, 1985, 1981, 1980, 1976, 1975, 1972, 1971, 1970, 1969, 1967, 1966, 1965, 1964, 1963, 1962, 1961, 1960, 1958, 1956, 1955, 1952, 1951, 1950, 1949, 1948, 1947, 1946, 1945, 1944, 1942, 1940, 1939, 1938, 1937, 1936, 1935, 1934, 1933, 1932, 1931, 1930, 1929, 1928, 1927, 1926, 1925, 1924, 1923, 1921, 1920
4017 W 102ND ST	2014, 2010, 2006, 2004, 2003, 2000, 1999, 1996, 1992, 1991, 1990, 1986, 1985, 1981, 1980, 1976, 1975, 1972, 1971, 1969, 1967, 1966, 1965, 1964, 1963, 1962, 1961, 1960, 1958, 1957, 1956, 1955, 1952, 1951, 1949, 1948, 1947, 1946, 1945, 1944, 1942, 1940, 1939, 1938, 1937, 1936, 1935, 1934, 1933, 1932, 1931, 1930, 1929, 1928, 1927, 1926, 1925, 1924, 1923, 1921, 1920

FINDINGS

Address Researched	Address Not Identified in Research Source
4018 1/2 W 102ND ST	2014, 2010, 2006, 2004, 2003, 2001, 2000, 1999, 1996, 1995, 1992, 1991, 1990, 1986, 1985, 1981, 1980, 1976, 1975, 1972, 1971, 1970, 1969, 1967, 1966, 1965, 1963, 1962, 1961, 1960, 1958, 1957, 1956, 1955, 1954, 1952, 1951, 1950, 1949, 1948, 1947, 1946, 1945, 1944, 1942, 1940, 1939, 1938, 1937, 1936, 1935, 1934, 1933, 1932, 1931, 1930, 1929, 1928, 1927, 1926, 1925, 1924, 1923, 1921, 1920
4018 1/4 W 102ND ST	2014, 2010, 2006, 2004, 2003, 2001, 2000, 1999, 1996, 1995, 1992, 1991, 1990, 1986, 1985, 1981, 1980, 1976, 1975, 1972, 1971, 1970, 1969, 1967, 1966, 1965, 1964, 1963, 1962, 1961, 1960, 1958, 1956, 1955, 1954, 1952, 1951, 1950, 1949, 1948, 1947, 1946, 1945, 1944, 1942, 1940, 1939, 1938, 1937, 1936, 1935, 1934, 1933, 1932, 1931, 1930, 1929, 1928, 1927, 1926, 1925, 1924, 1923, 1921, 1920
4018 W 101ST ST	2014, 2010, 2006, 2004, 2003, 2001, 2000, 1999, 1996, 1995, 1992, 1991, 1986, 1985, 1981, 1976, 1972, 1971, 1969, 1967, 1966, 1965, 1963, 1962, 1961, 1958, 1957, 1956, 1955, 1952, 1951, 1949, 1948, 1947, 1945, 1944, 1942, 1940, 1939, 1938, 1937, 1936, 1935, 1934, 1933, 1932, 1931, 1930, 1929, 1928, 1927, 1926, 1925, 1924, 1923, 1921, 1920
4018 W 102ND ST	2014, 2010, 2006, 2004, 2003, 2001, 2000, 1999, 1996, 1995, 1992, 1991, 1990, 1986, 1985, 1981, 1980, 1976, 1975, 1972, 1971, 1970, 1969, 1967, 1966, 1965, 1963, 1962, 1961, 1960, 1958, 1956, 1955, 1952, 1951, 1949, 1948, 1947, 1946, 1945, 1944, 1942, 1940, 1939, 1938, 1937, 1936, 1935, 1934, 1933, 1932, 1931, 1930, 1929, 1928, 1927, 1926, 1925, 1924, 1923, 1921, 1920
4019 CENTURY BLVD	2014, 2010, 2006, 2004, 2003, 2001, 2000, 1999, 1996, 1995, 1992, 1991, 1990, 1986, 1985, 1981, 1980, 1976, 1975, 1972, 1971, 1970, 1969, 1967, 1966, 1965, 1964, 1963, 1962, 1961, 1960, 1958, 1957, 1956, 1955, 1954, 1952, 1951, 1950, 1949, 1948, 1947, 1946, 1945, 1944, 1942, 1940, 1939, 1938, 1937, 1936, 1934, 1933, 1932, 1931, 1930, 1929, 1928, 1927, 1926, 1925, 1924, 1923, 1921, 1920
4019 CENTURY BLVD W	2014, 2010, 2006, 2004, 2003, 2001, 2000, 1999, 1996, 1995, 1992, 1991, 1990, 1986, 1985, 1981, 1980, 1976, 1975, 1972, 1971, 1970, 1969, 1967, 1966, 1965, 1964, 1963, 1962, 1961, 1958, 1957, 1956, 1955, 1954, 1952, 1951, 1950, 1949, 1948, 1947, 1946, 1945, 1944, 1942, 1940, 1939, 1938, 1937, 1936, 1935, 1934, 1933, 1932, 1931, 1930, 1929, 1928, 1927, 1926, 1925, 1924, 1923, 1921, 1920
4019 W 101ST ST	2014, 2010, 2006, 2004, 2003, 2001, 2000, 1999, 1996, 1995, 1992, 1991, 1990, 1986, 1985, 1981, 1976, 1972, 1971, 1969, 1967, 1966, 1965, 1963, 1962, 1961, 1958, 1956, 1955, 1952, 1951, 1949, 1948, 1947, 1945, 1944, 1942, 1940, 1939, 1938, 1937, 1936, 1935, 1934, 1933, 1932, 1931, 1930, 1929, 1928, 1927, 1926, 1925, 1924, 1923, 1921, 1920
4019 W 102ND ST	2014, 2010, 2006, 2004, 2003, 2000, 1999, 1996, 1992, 1991, 1990, 1986, 1985, 1981, 1980, 1976, 1975, 1972, 1971, 1970, 1969, 1967, 1966, 1965, 1963, 1962, 1961, 1958, 1956, 1955, 1952, 1951, 1949, 1948, 1947, 1945, 1944, 1942, 1940, 1939, 1938, 1937, 1936, 1935, 1934, 1933, 1932, 1931, 1930, 1929, 1928, 1927, 1926, 1925, 1924, 1923, 1921, 1920
4019 W CENTURY BLVD	2014, 2010, 2006, 2004, 2003, 2001, 2000, 1999, 1996, 1995, 1992, 1991, 1990, 1986, 1985, 1981, 1980, 1976, 1975, 1972, 1971, 1970, 1969, 1967, 1966, 1965, 1963, 1962, 1961, 1958, 1956, 1955, 1952, 1951, 1949, 1948, 1947, 1946, 1945, 1944, 1942, 1940, 1939, 1938, 1937, 1936, 1935, 1934, 1933, 1932, 1931, 1930, 1929, 1928, 1927, 1926, 1925, 1924, 1923, 1921, 1920
4020 CENTURY BLVD	2014, 2010, 2006, 2004, 2003, 2001, 2000, 1999, 1996, 1995, 1992, 1991, 1990, 1986, 1985, 1981, 1980, 1975, 1972, 1971, 1969, 1967, 1966, 1965, 1964, 1963, 1962, 1961, 1960, 1958, 1957, 1956, 1955, 1954, 1952, 1951, 1950, 1949, 1948, 1947, 1946, 1945, 1944, 1942, 1940, 1939, 1938, 1937, 1936, 1935, 1934, 1933, 1932, 1931, 1930, 1929, 1928, 1927, 1926, 1925, 1924, 1923, 1921, 1920
4020 CENTURY BLVD W	2014, 2010, 2006, 2004, 2003, 2001, 1999, 1996, 1992, 1991, 1986, 1985, 1981, 1976, 1972, 1971, 1970, 1969, 1967, 1966, 1965, 1964, 1963, 1962, 1961, 1958, 1957, 1956, 1955, 1954, 1952, 1951, 1950, 1949, 1948, 1947, 1946, 1945, 1944, 1942, 1940, 1939, 1938, 1937, 1936, 1935, 1934, 1933, 1932, 1931, 1930, 1929, 1928, 1927, 1926, 1925, 1924, 1923, 1921, 1920

FINDINGS

Address Researched	Address Not Identified in Research Source
4020 W 102ND ST	2014, 2010, 2006, 2004, 2003, 2001, 2000, 1999, 1996, 1995, 1992, 1991, 1990, 1986, 1985, 1981, 1980, 1976, 1975, 1972, 1971, 1970, 1969, 1967, 1966, 1965, 1963, 1962, 1961, 1958, 1957, 1956, 1955, 1954, 1952, 1951, 1950, 1949, 1948, 1947, 1946, 1945, 1944, 1942, 1940, 1939, 1938, 1937, 1936, 1935, 1934, 1933, 1932, 1931, 1930, 1929, 1928, 1927, 1926, 1925, 1924, 1923, 1921, 1920
4020 W CENTURY BLVD	2014, 2010, 2006, 2004, 2003, 2000, 1999, 1996, 1995, 1992, 1991, 1985, 1980, 1976, 1975, 1972, 1971, 1970, 1969, 1966, 1965, 1963, 1961, 1958, 1956, 1955, 1952, 1951, 1949, 1948, 1947, 1945, 1944, 1942, 1940, 1939, 1938, 1937, 1936, 1935, 1934, 1933, 1932, 1931, 1930, 1929, 1928, 1927, 1926, 1925, 1924, 1923, 1921, 1920
4020 W Century Blvd	2014, 2006, 2004, 2003, 2001, 2000, 1999, 1996, 1995, 1992, 1991, 1990, 1986, 1985, 1981, 1980, 1976, 1975, 1972, 1971, 1970, 1969, 1967, 1966, 1965, 1964, 1963, 1962, 1961, 1960, 1958, 1957, 1956, 1955, 1954, 1952, 1951, 1950, 1949, 1948, 1947, 1946, 1945, 1944, 1942, 1940, 1939, 1938, 1937, 1936, 1935, 1934, 1933, 1932, 1931, 1930, 1929, 1928, 1927, 1926, 1925, 1924, 1923, 1921, 1920
4020 W Century Blvd	2014, 2006, 2004, 2003, 2001, 2000, 1999, 1996, 1995, 1992, 1991, 1990, 1986, 1985, 1981, 1980, 1976, 1975, 1972, 1971, 1970, 1969, 1967, 1966, 1965, 1964, 1963, 1962, 1961, 1960, 1958, 1957, 1956, 1955, 1954, 1952, 1951, 1950, 1949, 1948, 1947, 1946, 1945, 1944, 1942, 1940, 1939, 1938, 1937, 1936, 1935, 1934, 1933, 1932, 1931, 1930, 1929, 1928, 1927, 1926, 1925, 1924, 1923, 1921, 1920
4021 W CENTURY BLVD	2014, 2010, 2006, 2004, 2003, 2000, 1999, 1996, 1995, 1992, 1991, 1990, 1986, 1985, 1981, 1980, 1976, 1975, 1972, 1971, 1970, 1969, 1967, 1966, 1965, 1964, 1963, 1962, 1961, 1960, 1958, 1957, 1956, 1955, 1954, 1952, 1951, 1950, 1949, 1948, 1947, 1946, 1945, 1944, 1942, 1940, 1939, 1938, 1937, 1936, 1935, 1934, 1933, 1932, 1931, 1930, 1929, 1928, 1927, 1926, 1925, 1924, 1923, 1921, 1920
4022 1/2 W 101ST ST	2014, 2010, 2006, 2004, 2003, 2001, 2000, 1999, 1996, 1995, 1992, 1991, 1990, 1986, 1985, 1981, 1980, 1976, 1975, 1972, 1971, 1970, 1969, 1967, 1966, 1965, 1963, 1962, 1961, 1958, 1957, 1956, 1955, 1954, 1952, 1951, 1950, 1949, 1948, 1947, 1946, 1945, 1944, 1942, 1940, 1939, 1938, 1937, 1936, 1935, 1934, 1933, 1932, 1931, 1930, 1929, 1928, 1927, 1926, 1925, 1924, 1923, 1921, 1920
4022 W 101ST ST	2014, 2010, 2006, 2004, 2003, 2000, 1999, 1996, 1995, 1992, 1991, 1986, 1985, 1981, 1980, 1976, 1972, 1971, 1969, 1967, 1966, 1965, 1964, 1963, 1962, 1961, 1958, 1957, 1956, 1955, 1952, 1951, 1950, 1949, 1948, 1947, 1946, 1945, 1944, 1942, 1940, 1939, 1938, 1937, 1936, 1935, 1934, 1933, 1932, 1931, 1930, 1929, 1928, 1927, 1926, 1925, 1924, 1923, 1921, 1920
4022 W CENTURY BLVD	2014, 2010, 2006, 2004, 2003, 2001, 2000, 1999, 1996, 1995, 1992, 1991, 1990, 1986, 1985, 1981, 1980, 1976, 1975, 1972, 1971, 1970, 1969, 1967, 1966, 1965, 1964, 1963, 1962, 1961, 1960, 1958, 1957, 1956, 1955, 1954, 1952, 1951, 1949, 1948, 1947, 1945, 1944, 1942, 1940, 1939, 1938, 1937, 1936, 1935, 1934, 1933, 1932, 1931, 1930, 1929, 1928, 1927, 1926, 1925, 1924, 1923, 1921, 1920
4023 W 102ND ST	2014, 2010, 2006, 2004, 2003, 2001, 2000, 1999, 1996, 1995, 1992, 1991, 1990, 1986, 1985, 1981, 1980, 1976, 1975, 1972, 1971, 1970, 1969, 1967, 1966, 1965, 1963, 1962, 1961, 1958, 1956, 1955, 1952, 1951, 1949, 1948, 1947, 1945, 1944, 1942, 1940, 1939, 1938, 1937, 1936, 1935, 1934, 1933, 1932, 1931, 1930, 1929, 1928, 1927, 1926, 1925, 1924, 1923, 1921, 1920
4024 1/2 W 102ND ST	2014, 2010, 2006, 2004, 2003, 2001, 2000, 1999, 1996, 1995, 1992, 1991, 1990, 1986, 1985, 1981, 1980, 1976, 1975, 1972, 1971, 1970, 1969, 1967, 1966, 1965, 1963, 1962, 1961, 1960, 1958, 1957, 1956, 1955, 1954, 1952, 1951, 1950, 1949, 1948, 1947, 1946, 1945, 1944, 1942, 1940, 1939, 1938, 1937, 1936, 1935, 1934, 1933, 1932, 1931, 1930, 1929, 1928, 1927, 1926, 1925, 1924, 1923, 1921, 1920
4024 W 101ST ST	2014, 2010, 2006, 2004, 2003, 2001, 2000, 1999, 1996, 1995, 1992, 1991, 1986, 1985, 1981, 1980, 1976, 1975, 1972, 1971, 1970, 1969, 1967, 1966, 1965, 1964, 1963, 1962, 1961, 1960, 1958, 1957, 1956, 1955, 1954, 1952, 1951, 1950, 1949, 1948, 1947, 1946, 1945, 1944, 1942, 1940, 1939, 1938, 1937, 1936, 1935, 1934, 1933, 1932, 1931, 1930, 1929, 1928, 1927, 1926, 1925, 1924, 1923, 1921, 1920

FINDINGS

Address Researched	Address Not Identified in Research Source
4024 W 102ND ST	2014, 2010, 2006, 2004, 2003, 2000, 1999, 1996, 1992, 1991, 1990, 1986, 1985, 1981, 1980, 1976, 1972, 1971, 1969, 1967, 1966, 1965, 1964, 1963, 1962, 1961, 1958, 1956, 1955, 1952, 1951, 1949, 1948, 1947, 1945, 1944, 1942, 1940, 1939, 1938, 1937, 1936, 1935, 1934, 1933, 1932, 1931, 1930, 1929, 1928, 1927, 1926, 1925, 1924, 1923, 1921, 1920
4025 W 101ST ST	2014, 2010, 2006, 2004, 2003, 2001, 2000, 1999, 1996, 1995, 1992, 1991, 1990, 1986, 1985, 1981, 1980, 1976, 1975, 1972, 1971, 1970, 1969, 1967, 1966, 1965, 1964, 1963, 1962, 1961, 1960, 1958, 1957, 1956, 1955, 1954, 1952, 1951, 1949, 1948, 1947, 1945, 1944, 1942, 1940, 1939, 1938, 1937, 1936, 1935, 1934, 1933, 1932, 1931, 1930, 1929, 1928, 1927, 1926, 1925, 1924, 1923, 1921, 1920
4025 W 102ND ST	2014, 2010, 2006, 2004, 2003, 2001, 2000, 1999, 1996, 1995, 1992, 1991, 1990, 1986, 1985, 1981, 1980, 1976, 1975, 1972, 1971, 1970, 1969, 1967, 1966, 1965, 1964, 1963, 1962, 1961, 1960, 1958, 1956, 1955, 1952, 1951, 1950, 1949, 1948, 1947, 1946, 1945, 1944, 1942, 1940, 1939, 1938, 1937, 1936, 1935, 1934, 1933, 1932, 1931, 1930, 1929, 1928, 1927, 1926, 1925, 1924, 1923, 1921, 1920
4026 CENTURY BLVD	2014, 2010, 2006, 2004, 2003, 2001, 2000, 1999, 1996, 1995, 1992, 1991, 1990, 1986, 1985, 1981, 1980, 1976, 1975, 1972, 1971, 1969, 1967, 1966, 1965, 1964, 1963, 1962, 1961, 1960, 1958, 1957, 1956, 1955, 1954, 1952, 1951, 1950, 1949, 1948, 1947, 1946, 1945, 1944, 1942, 1940, 1939, 1938, 1937, 1936, 1935, 1934, 1933, 1932, 1931, 1930, 1929, 1928, 1927, 1926, 1925, 1924, 1923, 1921, 1920
4026 CENTURY BLVD W	2014, 2010, 2006, 2004, 2003, 2001, 2000, 1999, 1996, 1992, 1991, 1986, 1985, 1981, 1976, 1972, 1971, 1970, 1969, 1967, 1966, 1965, 1964, 1963, 1962, 1961, 1958, 1957, 1956, 1955, 1954, 1952, 1951, 1950, 1949, 1948, 1947, 1946, 1945, 1944, 1942, 1940, 1939, 1938, 1937, 1936, 1935, 1934, 1933, 1932, 1931, 1930, 1929, 1928, 1927, 1926, 1925, 1924, 1923, 1921, 1920
4026 W 101ST ST	2014, 2010, 2006, 2004, 2003, 2001, 2000, 1999, 1996, 1995, 1992, 1991, 1990, 1986, 1985, 1981, 1976, 1972, 1971, 1970, 1969, 1967, 1966, 1965, 1964, 1963, 1962, 1961, 1960, 1958, 1957, 1956, 1955, 1954, 1952, 1951, 1949, 1948, 1947, 1945, 1944, 1942, 1940, 1939, 1938, 1937, 1936, 1935, 1934, 1933, 1932, 1931, 1930, 1929, 1928, 1927, 1926, 1925, 1924, 1923, 1921, 1920
4026 W CENTURY BLVD	2014, 2010, 2006, 2004, 2003, 2000, 1999, 1996, 1995, 1992, 1991, 1990, 1986, 1985, 1981, 1980, 1976, 1975, 1972, 1971, 1970, 1969, 1967, 1966, 1965, 1963, 1962, 1961, 1958, 1956, 1955, 1954, 1952, 1951, 1949, 1948, 1947, 1946, 1945, 1944, 1942, 1940, 1939, 1938, 1937, 1936, 1935, 1934, 1933, 1932, 1931, 1930, 1929, 1928, 1927, 1926, 1925, 1924, 1923, 1921, 1920
4026 W Century Blvd	2014, 2006, 2004, 2003, 2001, 2000, 1999, 1996, 1995, 1992, 1991, 1990, 1986, 1985, 1981, 1980, 1976, 1975, 1972, 1971, 1970, 1969, 1967, 1966, 1965, 1964, 1963, 1962, 1961, 1960, 1958, 1957, 1956, 1955, 1954, 1952, 1951, 1950, 1949, 1948, 1947, 1946, 1945, 1944, 1942, 1940, 1939, 1938, 1937, 1936, 1935, 1934, 1933, 1932, 1931, 1930, 1929, 1928, 1927, 1926, 1925, 1924, 1923, 1921, 1920
4026 W Century Blvd	2014, 2006, 2004, 2003, 2001, 2000, 1999, 1996, 1995, 1992, 1991, 1990, 1986, 1985, 1981, 1980, 1976, 1975, 1972, 1971, 1970, 1969, 1967, 1966, 1965, 1964, 1963, 1962, 1961, 1960, 1958, 1957, 1956, 1955, 1954, 1952, 1951, 1950, 1949, 1948, 1947, 1946, 1945, 1944, 1942, 1940, 1939, 1938, 1937, 1936, 1935, 1934, 1933, 1932, 1931, 1930, 1929, 1928, 1927, 1926, 1925, 1924, 1923, 1921, 1920
4027 CENTURY BLVD	2014, 2010, 2006, 2004, 2003, 2001, 2000, 1999, 1996, 1995, 1992, 1991, 1990, 1986, 1985, 1981, 1980, 1976, 1975, 1972, 1971, 1969, 1967, 1966, 1965, 1964, 1963, 1962, 1961, 1960, 1958, 1957, 1956, 1955, 1954, 1952, 1951, 1950, 1949, 1948, 1947, 1946, 1945, 1944, 1942, 1940, 1939, 1938, 1937, 1936, 1935, 1934, 1933, 1932, 1931, 1930, 1929, 1928, 1927, 1926, 1925, 1924, 1923, 1921, 1920
4027 CENTURY BLVD W	2014, 2010, 2006, 2004, 2003, 2001, 1999, 1996, 1992, 1991, 1986, 1985, 1981, 1976, 1972, 1971, 1970, 1969, 1967, 1966, 1965, 1964, 1963, 1962, 1961, 1958, 1957, 1956, 1955, 1954, 1952, 1951, 1950, 1949, 1948, 1947, 1946, 1945, 1944, 1942, 1940, 1939, 1938, 1937, 1936, 1935, 1934, 1933, 1932, 1931, 1930, 1929, 1928, 1927, 1926, 1925, 1924, 1923, 1921, 1920

FINDINGS

Address Researched	Address Not Identified in Research Source
4027 W 101ST ST	2014, 2010, 2006, 2004, 2003, 2001, 2000, 1999, 1996, 1995, 1992, 1991, 1990, 1986, 1985, 1981, 1980, 1976, 1975, 1972, 1971, 1970, 1969, 1967, 1966, 1965, 1964, 1963, 1962, 1961, 1960, 1958, 1956, 1955, 1954, 1952, 1951, 1949, 1948, 1947, 1946, 1945, 1944, 1942, 1940, 1939, 1938, 1937, 1936, 1935, 1934, 1933, 1932, 1931, 1930, 1929, 1928, 1927, 1926, 1925, 1924, 1923, 1921, 1920
4027 W CENTURY BLVD	2014, 2010, 2006, 2004, 2003, 2000, 1999, 1996, 1995, 1992, 1991, 1990, 1986, 1985, 1981, 1980, 1976, 1975, 1972, 1971, 1970, 1969, 1967, 1966, 1965, 1963, 1962, 1961, 1958, 1957, 1956, 1955, 1954, 1952, 1951, 1950, 1949, 1948, 1947, 1946, 1945, 1944, 1942, 1940, 1939, 1938, 1937, 1936, 1935, 1934, 1933, 1932, 1931, 1930, 1929, 1928, 1927, 1926, 1925, 1924, 1923, 1921, 1920
4027 W Century Blvd	2006, 2004, 2003, 2001, 2000, 1999, 1996, 1995, 1992, 1991, 1990, 1986, 1985, 1981, 1980, 1976, 1975, 1972, 1971, 1970, 1969, 1967, 1966, 1965, 1964, 1963, 1962, 1961, 1960, 1958, 1957, 1956, 1955, 1954, 1952, 1951, 1950, 1949, 1948, 1947, 1946, 1945, 1944, 1942, 1940, 1939, 1938, 1937, 1936, 1935, 1934, 1933, 1932, 1931, 1930, 1929, 1928, 1927, 1926, 1925, 1924, 1923, 1921, 1920
4027 W Century Blvd	2006, 2004, 2003, 2001, 2000, 1999, 1996, 1995, 1992, 1991, 1990, 1986, 1985, 1981, 1980, 1976, 1975, 1972, 1971, 1970, 1969, 1967, 1966, 1965, 1964, 1963, 1962, 1961, 1960, 1958, 1957, 1956, 1955, 1954, 1952, 1951, 1950, 1949, 1948, 1947, 1946, 1945, 1944, 1942, 1940, 1939, 1938, 1937, 1936, 1935, 1934, 1933, 1932, 1931, 1930, 1929, 1928, 1927, 1926, 1925, 1924, 1923, 1921, 1920
4028 W 102ND ST	2014, 2010, 2006, 2004, 2003, 2000, 1999, 1996, 1992, 1991, 1990, 1986, 1985, 1981, 1980, 1976, 1972, 1971, 1969, 1967, 1966, 1965, 1963, 1962, 1961, 1958, 1957, 1956, 1955, 1954, 1952, 1951, 1950, 1949, 1948, 1947, 1946, 1945, 1944, 1942, 1940, 1939, 1938, 1937, 1936, 1935, 1934, 1933, 1932, 1931, 1930, 1929, 1928, 1927, 1926, 1925, 1924, 1923, 1921, 1920
4028 W CENTURY BLVD	2014, 2010, 2006, 2004, 2003, 2001, 2000, 1999, 1996, 1995, 1992, 1991, 1990, 1986, 1985, 1981, 1980, 1976, 1975, 1972, 1971, 1970, 1969, 1967, 1966, 1965, 1964, 1963, 1962, 1961, 1960, 1958, 1956, 1955, 1954, 1952, 1951, 1950, 1949, 1948, 1947, 1946, 1945, 1944, 1942, 1940, 1939, 1938, 1937, 1936, 1935, 1934, 1933, 1932, 1931, 1930, 1929, 1928, 1927, 1926, 1925, 1924, 1923, 1921, 1920
4029 CENTURY BLVD	2014, 2010, 2006, 2004, 2003, 2001, 2000, 1999, 1996, 1995, 1992, 1991, 1990, 1986, 1985, 1981, 1980, 1976, 1975, 1972, 1971, 1970, 1969, 1967, 1966, 1965, 1964, 1963, 1962, 1961, 1960, 1958, 1957, 1956, 1955, 1954, 1952, 1951, 1950, 1949, 1948, 1947, 1946, 1945, 1944, 1942, 1940, 1939, 1938, 1937, 1936, 1934, 1933, 1932, 1931, 1930, 1929, 1928, 1927, 1926, 1925, 1924, 1923, 1921, 1920
4029 W CENTURY BLVD	2014, 2010, 2006, 2004, 2003, 2001, 2000, 1999, 1996, 1995, 1992, 1991, 1990, 1986, 1985, 1981, 1980, 1976, 1975, 1972, 1971, 1970, 1969, 1967, 1966, 1965, 1964, 1963, 1962, 1961, 1960, 1958, 1957, 1956, 1955, 1952, 1951, 1950, 1949, 1948, 1947, 1946, 1945, 1944, 1942, 1940, 1939, 1938, 1937, 1936, 1935, 1934, 1933, 1932, 1931, 1930, 1929, 1928, 1927, 1926, 1925, 1924, 1923, 1921, 1920
4030 W 101ST ST	2014, 2010, 2006, 2004, 2003, 2001, 2000, 1999, 1996, 1995, 1992, 1991, 1986, 1985, 1981, 1972, 1971, 1969, 1967, 1966, 1965, 1964, 1963, 1962, 1961, 1960, 1958, 1957, 1956, 1955, 1954, 1952, 1951, 1950, 1949, 1948, 1947, 1946, 1945, 1944, 1942, 1940, 1939, 1938, 1937, 1936, 1935, 1934, 1933, 1932, 1931, 1930, 1929, 1928, 1927, 1926, 1925, 1924, 1923, 1921, 1920
4031 1/2 W 102ND ST	2014, 2010, 2006, 2004, 2003, 2001, 2000, 1999, 1996, 1995, 1992, 1991, 1990, 1986, 1985, 1981, 1980, 1976, 1975, 1972, 1971, 1970, 1969, 1967, 1966, 1965, 1963, 1962, 1961, 1960, 1958, 1957, 1956, 1955, 1954, 1952, 1951, 1950, 1949, 1948, 1947, 1946, 1945, 1944, 1942, 1940, 1939, 1938, 1937, 1936, 1935, 1934, 1933, 1932, 1931, 1930, 1929, 1928, 1927, 1926, 1925, 1924, 1923, 1921, 1920
4031 W 102ND ST	2014, 2010, 2006, 2004, 2003, 2001, 2000, 1999, 1996, 1995, 1992, 1991, 1990, 1986, 1985, 1981, 1980, 1976, 1975, 1972, 1971, 1969, 1967, 1966, 1965, 1964, 1963, 1962, 1961, 1958, 1957, 1956, 1955, 1954, 1952, 1951, 1950, 1949, 1948, 1947, 1946, 1945, 1944, 1942, 1940, 1939, 1938, 1937, 1936, 1935, 1934, 1933, 1932, 1931, 1930, 1929, 1928, 1927, 1926, 1925, 1924, 1923, 1921, 1920

FINDINGS

Address Researched	Address Not Identified in Research Source
4031 W CENTURY BLVD	2014, 2010, 2006, 2004, 2003, 2001, 2000, 1999, 1996, 1995, 1992, 1991, 1990, 1986, 1985, 1981, 1980, 1976, 1975, 1972, 1971, 1970, 1969, 1967, 1966, 1965, 1964, 1963, 1962, 1961, 1960, 1958, 1957, 1956, 1955, 1952, 1951, 1950, 1949, 1948, 1947, 1946, 1945, 1944, 1942, 1940, 1939, 1938, 1937, 1936, 1935, 1934, 1933, 1932, 1931, 1930, 1929, 1928, 1927, 1926, 1925, 1924, 1923, 1921, 1920
4032 CENTURY BLVD	2014, 2010, 2006, 2004, 2003, 2001, 2000, 1999, 1996, 1995, 1992, 1991, 1990, 1986, 1985, 1981, 1980, 1976, 1975, 1972, 1971, 1969, 1967, 1966, 1965, 1964, 1963, 1962, 1961, 1960, 1958, 1957, 1956, 1955, 1954, 1952, 1951, 1950, 1949, 1948, 1947, 1946, 1945, 1944, 1942, 1940, 1939, 1938, 1937, 1936, 1935, 1934, 1933, 1932, 1931, 1930, 1929, 1928, 1927, 1926, 1925, 1924, 1923, 1921, 1920
4032 CENTURY BLVD W	2014, 2010, 2006, 2004, 2003, 2001, 1999, 1996, 1992, 1991, 1986, 1985, 1981, 1976, 1972, 1971, 1970, 1969, 1967, 1966, 1965, 1964, 1963, 1962, 1961, 1958, 1957, 1956, 1955, 1954, 1952, 1951, 1950, 1949, 1948, 1947, 1946, 1945, 1944, 1942, 1940, 1939, 1938, 1937, 1936, 1935, 1934, 1933, 1932, 1931, 1930, 1929, 1928, 1927, 1926, 1925, 1924, 1923, 1921, 1920
4032 W 102ND ST	2014, 2010, 2006, 2004, 2003, 1999, 1996, 1992, 1991, 1990, 1986, 1985, 1981, 1980, 1972, 1971, 1969, 1967, 1966, 1965, 1963, 1962, 1961, 1958, 1957, 1956, 1955, 1954, 1952, 1951, 1950, 1949, 1948, 1947, 1946, 1945, 1944, 1942, 1940, 1939, 1938, 1937, 1936, 1935, 1934, 1933, 1932, 1931, 1930, 1929, 1928, 1927, 1926, 1925, 1924, 1923, 1921, 1920
4032 W 102nd St	2010, 2006, 2004, 2003, 2001, 2000, 1999, 1996, 1995, 1992, 1991, 1990, 1986, 1985, 1981, 1980, 1976, 1975, 1972, 1971, 1970, 1969, 1967, 1966, 1965, 1964, 1963, 1962, 1961, 1960, 1958, 1957, 1956, 1955, 1954, 1952, 1951, 1950, 1949, 1948, 1947, 1946, 1945, 1944, 1942, 1940, 1939, 1938, 1937, 1936, 1935, 1934, 1933, 1932, 1931, 1930, 1929, 1928, 1927, 1926, 1925, 1924, 1923, 1921, 1920
4032 W CENTURY BLVD	2014, 2010, 2006, 2004, 2003, 2000, 1999, 1996, 1995, 1992, 1991, 1990, 1986, 1985, 1981, 1980, 1976, 1975, 1972, 1971, 1970, 1969, 1967, 1966, 1965, 1963, 1962, 1961, 1958, 1956, 1955, 1954, 1952, 1951, 1949, 1948, 1947, 1946, 1945, 1944, 1942, 1940, 1939, 1938, 1937, 1936, 1935, 1934, 1933, 1932, 1931, 1930, 1929, 1928, 1927, 1926, 1925, 1924, 1923, 1921, 1920
4033 W 101ST ST	2014, 2010, 2006, 2004, 2003, 2001, 2000, 1999, 1996, 1995, 1992, 1991, 1986, 1985, 1981, 1976, 1972, 1971, 1969, 1967, 1966, 1965, 1963, 1962, 1961, 1958, 1956, 1955, 1952, 1951, 1949, 1948, 1947, 1945, 1944, 1942, 1940, 1939, 1938, 1937, 1936, 1935, 1934, 1933, 1932, 1931, 1930, 1929, 1928, 1927, 1926, 1925, 1924, 1923, 1921, 1920
4036 CENTURY BLVD	2014, 2010, 2006, 2004, 2003, 2001, 2000, 1999, 1996, 1995, 1992, 1991, 1990, 1986, 1985, 1981, 1980, 1976, 1975, 1972, 1971, 1969, 1967, 1966, 1965, 1964, 1963, 1962, 1961, 1960, 1958, 1957, 1956, 1955, 1954, 1952, 1951, 1950, 1949, 1948, 1947, 1946, 1945, 1944, 1942, 1940, 1939, 1938, 1937, 1936, 1935, 1934, 1933, 1932, 1931, 1930, 1929, 1928, 1927, 1926, 1925, 1924, 1923, 1921, 1920
4036 CENTURY BLVD W	2014, 2010, 2006, 2004, 2003, 2001, 1999, 1996, 1992, 1991, 1986, 1985, 1981, 1976, 1972, 1971, 1970, 1969, 1967, 1966, 1965, 1964, 1963, 1962, 1961, 1958, 1957, 1956, 1955, 1954, 1952, 1951, 1950, 1949, 1948, 1947, 1946, 1945, 1944, 1942, 1940, 1939, 1938, 1937, 1936, 1935, 1934, 1933, 1932, 1931, 1930, 1929, 1928, 1927, 1926, 1925, 1924, 1923, 1921, 1920
4036 W 101ST ST	2014, 2010, 2006, 2004, 2003, 2001, 2000, 1999, 1996, 1995, 1992, 1991, 1990, 1986, 1985, 1981, 1976, 1972, 1971, 1969, 1967, 1966, 1965, 1963, 1962, 1961, 1958, 1956, 1955, 1952, 1951, 1949, 1948, 1947, 1945, 1944, 1942, 1940, 1939, 1938, 1937, 1936, 1935, 1934, 1933, 1932, 1931, 1930, 1929, 1928, 1927, 1926, 1925, 1924, 1923, 1921, 1920
4036 W 102ND ST	2014, 2010, 2006, 2004, 2003, 2001, 2000, 1999, 1996, 1995, 1992, 1991, 1990, 1986, 1985, 1981, 1980, 1976, 1975, 1972, 1971, 1970, 1969, 1967, 1966, 1965, 1964, 1963, 1962, 1961, 1958, 1956, 1955, 1954, 1952, 1951, 1949, 1948, 1947, 1945, 1944, 1942, 1940, 1939, 1938, 1937, 1936, 1935, 1934, 1933, 1932, 1931, 1930, 1929, 1928, 1927, 1926, 1925, 1924, 1923, 1921, 1920

FINDINGS

Address Researched	Address Not Identified in Research Source
4036 W CENTURY BLVD	2014, 2010, 2006, 2004, 2003, 2000, 1999, 1996, 1995, 1992, 1991, 1990, 1986, 1985, 1981, 1980, 1976, 1975, 1972, 1971, 1970, 1969, 1967, 1966, 1965, 1963, 1962, 1961, 1958, 1957, 1956, 1955, 1954, 1952, 1951, 1949, 1948, 1947, 1946, 1945, 1944, 1942, 1940, 1939, 1938, 1937, 1936, 1935, 1934, 1933, 1932, 1931, 1930, 1929, 1928, 1927, 1926, 1925, 1924, 1923, 1921, 1920
4037 W 101ST ST	2014, 2010, 2006, 2004, 2003, 2001, 2000, 1999, 1996, 1995, 1992, 1991, 1990, 1986, 1985, 1981, 1980, 1976, 1975, 1972, 1971, 1970, 1969, 1967, 1966, 1965, 1964, 1963, 1962, 1961, 1960, 1958, 1956, 1955, 1954, 1952, 1951, 1949, 1948, 1947, 1946, 1945, 1944, 1942, 1940, 1939, 1938, 1937, 1936, 1935, 1934, 1933, 1932, 1931, 1930, 1929, 1928, 1927, 1926, 1925, 1924, 1923, 1921, 1920
4037 W 102ND ST	2014, 2010, 2006, 2004, 2003, 2001, 2000, 1999, 1996, 1995, 1992, 1991, 1990, 1986, 1985, 1981, 1980, 1976, 1975, 1972, 1971, 1970, 1969, 1967, 1966, 1965, 1963, 1962, 1961, 1958, 1956, 1955, 1952, 1951, 1950, 1949, 1948, 1947, 1946, 1945, 1944, 1942, 1940, 1939, 1938, 1937, 1936, 1935, 1934, 1933, 1932, 1931, 1930, 1929, 1928, 1927, 1926, 1925, 1924, 1923, 1921, 1920
4037 W CENTURY BLVD	2014, 2010, 2006, 2004, 2003, 2001, 2000, 1999, 1996, 1995, 1992, 1991, 1990, 1986, 1985, 1981, 1980, 1976, 1975, 1972, 1971, 1970, 1969, 1967, 1966, 1965, 1963, 1962, 1961, 1960, 1958, 1957, 1956, 1955, 1954, 1952, 1951, 1950, 1949, 1948, 1947, 1946, 1945, 1944, 1942, 1940, 1939, 1938, 1937, 1936, 1935, 1934, 1933, 1932, 1931, 1930, 1929, 1928, 1927, 1926, 1925, 1924, 1923, 1921, 1920
4038 W 101ST ST	2014, 2010, 2006, 2004, 2003, 2001, 2000, 1999, 1996, 1995, 1992, 1991, 1990, 1986, 1985, 1981, 1980, 1976, 1972, 1971, 1970, 1969, 1967, 1966, 1965, 1964, 1963, 1962, 1961, 1960, 1958, 1957, 1956, 1955, 1954, 1952, 1951, 1950, 1949, 1948, 1947, 1946, 1945, 1944, 1942, 1940, 1939, 1938, 1937, 1936, 1935, 1934, 1933, 1932, 1931, 1930, 1929, 1928, 1927, 1926, 1925, 1924, 1923, 1921, 1920
4038 W CENTURY BLVD	2014, 2010, 2006, 2004, 2003, 2001, 2000, 1999, 1996, 1995, 1992, 1991, 1990, 1986, 1985, 1981, 1980, 1976, 1975, 1972, 1971, 1970, 1969, 1967, 1966, 1965, 1964, 1963, 1962, 1961, 1960, 1958, 1956, 1955, 1954, 1952, 1951, 1950, 1949, 1948, 1947, 1946, 1945, 1944, 1942, 1940, 1939, 1938, 1937, 1936, 1935, 1934, 1933, 1932, 1931, 1930, 1929, 1928, 1927, 1926, 1925, 1924, 1923, 1921, 1920
4039 1/2 W 101ST ST	2014, 2010, 2006, 2004, 2003, 2001, 2000, 1999, 1996, 1995, 1992, 1991, 1990, 1986, 1985, 1981, 1980, 1976, 1975, 1972, 1971, 1970, 1969, 1967, 1966, 1965, 1964, 1963, 1962, 1961, 1958, 1957, 1956, 1955, 1952, 1951, 1950, 1949, 1948, 1947, 1946, 1945, 1944, 1942, 1940, 1939, 1938, 1937, 1936, 1935, 1934, 1933, 1932, 1931, 1930, 1929, 1928, 1927, 1926, 1925, 1924, 1923, 1921, 1920
4039 W 101ST ST	2014, 2010, 2006, 2004, 2003, 2001, 2000, 1999, 1996, 1995, 1992, 1991, 1986, 1985, 1981, 1980, 1976, 1975, 1972, 1971, 1970, 1969, 1967, 1966, 1965, 1963, 1962, 1961, 1958, 1956, 1955, 1952, 1951, 1949, 1948, 1947, 1945, 1944, 1942, 1940, 1939, 1938, 1937, 1936, 1935, 1934, 1933, 1932, 1931, 1930, 1929, 1928, 1927, 1926, 1925, 1924, 1923, 1921, 1920
40391/2 W 101ST ST	2014, 2010, 2006, 2004, 2003, 2001, 2000, 1999, 1996, 1995, 1992, 1991, 1990, 1986, 1985, 1981, 1980, 1976, 1975, 1972, 1971, 1970, 1969, 1967, 1966, 1965, 1964, 1963, 1962, 1961, 1960, 1958, 1956, 1955, 1954, 1952, 1951, 1950, 1949, 1948, 1947, 1946, 1945, 1944, 1942, 1940, 1939, 1938, 1937, 1936, 1935, 1934, 1933, 1932, 1931, 1930, 1929, 1928, 1927, 1926, 1925, 1924, 1923, 1921, 1920
4040 W 102ND ST	2014, 2010, 2006, 2004, 2003, 2000, 1999, 1996, 1995, 1992, 1991, 1990, 1986, 1985, 1981, 1980, 1976, 1972, 1971, 1969, 1967, 1966, 1965, 1963, 1962, 1961, 1958, 1956, 1955, 1952, 1951, 1949, 1948, 1947, 1946, 1945, 1944, 1942, 1940, 1939, 1938, 1937, 1936, 1935, 1934, 1933, 1932, 1931, 1930, 1929, 1928, 1927, 1926, 1925, 1924, 1923, 1921, 1920
4040 W CENTURY BLVD	2014, 2010, 2006, 2004, 2003, 2000, 1999, 1996, 1995, 1992, 1991, 1990, 1986, 1985, 1981, 1980, 1976, 1975, 1972, 1971, 1970, 1969, 1967, 1966, 1965, 1964, 1963, 1962, 1961, 1960, 1958, 1956, 1955, 1952, 1951, 1949, 1948, 1947, 1945, 1944, 1942, 1940, 1939, 1938, 1937, 1936, 1935, 1934, 1933, 1932, 1931, 1930, 1929, 1928, 1927, 1926, 1925, 1924, 1923, 1921, 1920

FINDINGS

Address Researched	Address Not Identified in Research Source
4041 CENTURY BLVD	2014, 2010, 2006, 2004, 2003, 2001, 2000, 1999, 1996, 1995, 1992, 1991, 1990, 1986, 1985, 1981, 1980, 1976, 1975, 1972, 1971, 1969, 1967, 1966, 1965, 1964, 1963, 1962, 1961, 1960, 1958, 1957, 1956, 1955, 1954, 1952, 1951, 1950, 1949, 1948, 1947, 1946, 1945, 1944, 1942, 1940, 1939, 1938, 1937, 1936, 1935, 1934, 1933, 1932, 1931, 1930, 1929, 1928, 1927, 1926, 1925, 1924, 1923, 1921, 1920
4041 CENTURY BLVD W	2014, 2010, 2006, 2004, 2003, 2001, 2000, 1999, 1996, 1995, 1992, 1991, 1990, 1986, 1985, 1981, 1976, 1972, 1971, 1970, 1969, 1967, 1966, 1965, 1964, 1963, 1962, 1961, 1958, 1957, 1956, 1955, 1954, 1952, 1951, 1950, 1949, 1948, 1947, 1946, 1945, 1944, 1942, 1940, 1939, 1938, 1937, 1936, 1935, 1934, 1933, 1932, 1931, 1930, 1929, 1928, 1927, 1926, 1925, 1924, 1923, 1921, 1920
4041 W CENTURY BLVD	2014, 2010, 2006, 2004, 2003, 2000, 1999, 1996, 1995, 1992, 1991, 1990, 1986, 1985, 1981, 1980, 1976, 1975, 1972, 1971, 1970, 1969, 1967, 1966, 1965, 1963, 1962, 1961, 1958, 1956, 1955, 1954, 1952, 1951, 1950, 1949, 1948, 1947, 1946, 1945, 1944, 1942, 1940, 1939, 1938, 1937, 1936, 1935, 1934, 1933, 1932, 1931, 1930, 1929, 1928, 1927, 1926, 1925, 1924, 1923, 1921, 1920
4042 CENTURY BLVD	2014, 2010, 2006, 2004, 2003, 2001, 2000, 1999, 1996, 1995, 1992, 1991, 1990, 1986, 1985, 1981, 1980, 1976, 1975, 1972, 1971, 1969, 1967, 1966, 1965, 1964, 1963, 1962, 1961, 1960, 1958, 1957, 1956, 1955, 1954, 1952, 1951, 1950, 1949, 1948, 1947, 1946, 1945, 1944, 1942, 1940, 1939, 1938, 1937, 1936, 1935, 1934, 1933, 1932, 1931, 1930, 1929, 1928, 1927, 1926, 1925, 1924, 1923, 1921, 1920
4042 CENTURY BLVD W	2014, 2010, 2006, 2004, 2003, 2001, 1999, 1996, 1992, 1991, 1986, 1985, 1981, 1980, 1976, 1972, 1971, 1970, 1969, 1967, 1966, 1965, 1964, 1963, 1962, 1961, 1958, 1957, 1956, 1955, 1954, 1952, 1951, 1950, 1949, 1948, 1947, 1946, 1945, 1944, 1942, 1940, 1939, 1938, 1937, 1936, 1935, 1934, 1933, 1932, 1931, 1930, 1929, 1928, 1927, 1926, 1925, 1924, 1923, 1921, 1920
4042 W CENTURY BLVD	2014, 2010, 2006, 2004, 2003, 2000, 1999, 1996, 1995, 1992, 1991, 1990, 1986, 1985, 1981, 1980, 1976, 1975, 1972, 1971, 1970, 1969, 1967, 1966, 1965, 1963, 1962, 1961, 1958, 1957, 1956, 1955, 1952, 1951, 1950, 1949, 1948, 1947, 1946, 1945, 1944, 1942, 1940, 1939, 1938, 1937, 1936, 1935, 1934, 1933, 1932, 1931, 1930, 1929, 1928, 1927, 1926, 1925, 1924, 1923, 1921, 1920
4043 W 101ST ST	2014, 2010, 2006, 2004, 2003, 2000, 1999, 1996, 1995, 1992, 1991, 1986, 1985, 1981, 1976, 1972, 1971, 1969, 1967, 1966, 1965, 1963, 1962, 1961, 1958, 1957, 1956, 1955, 1954, 1952, 1951, 1950, 1949, 1948, 1947, 1946, 1945, 1944, 1942, 1940, 1939, 1938, 1937, 1936, 1935, 1934, 1933, 1932, 1931, 1930, 1929, 1928, 1927, 1926, 1925, 1924, 1923, 1921, 1920
4043 W 102ND ST	2014, 2010, 2006, 2004, 2003, 2001, 2000, 1999, 1996, 1995, 1992, 1991, 1990, 1986, 1985, 1981, 1980, 1976, 1972, 1971, 1970, 1969, 1967, 1966, 1965, 1964, 1963, 1962, 1961, 1960, 1958, 1957, 1956, 1955, 1954, 1952, 1951, 1949, 1948, 1947, 1946, 1945, 1944, 1942, 1940, 1939, 1938, 1937, 1936, 1935, 1934, 1933, 1932, 1931, 1930, 1929, 1928, 1927, 1926, 1925, 1924, 1923, 1921, 1920
4044 E CENTURY BLVD	2014, 2010, 2006, 2004, 2003, 2001, 2000, 1999, 1996, 1995, 1992, 1991, 1990, 1986, 1980, 1976, 1975, 1972, 1971, 1970, 1969, 1967, 1966, 1965, 1964, 1963, 1962, 1961, 1958, 1956, 1955, 1952, 1951, 1950, 1949, 1948, 1947, 1946, 1945, 1944, 1942, 1940, 1939, 1938, 1937, 1936, 1935, 1934, 1933, 1932, 1931, 1930, 1929, 1928, 1927, 1926, 1925, 1924, 1923, 1921, 1920
4044 W 101ST ST	2014, 2010, 2006, 2004, 2003, 2000, 1999, 1996, 1995, 1992, 1991, 1986, 1985, 1981, 1976, 1975, 1972, 1971, 1969, 1967, 1966, 1965, 1964, 1963, 1962, 1961, 1960, 1958, 1956, 1955, 1952, 1951, 1950, 1949, 1948, 1947, 1946, 1945, 1944, 1942, 1940, 1939, 1938, 1937, 1936, 1935, 1934, 1933, 1932, 1931, 1930, 1929, 1928, 1927, 1926, 1925, 1924, 1923, 1921, 1920
4044 W 102ND ST	2014, 2010, 2006, 2004, 2003, 2000, 1999, 1996, 1992, 1991, 1990, 1986, 1985, 1981, 1980, 1976, 1972, 1971, 1969, 1967, 1966, 1965, 1963, 1962, 1961, 1958, 1956, 1955, 1952, 1951, 1949, 1948, 1947, 1945, 1944, 1942, 1940, 1939, 1938, 1937, 1936, 1935, 1934, 1933, 1932, 1931, 1930, 1929, 1928, 1927, 1926, 1925, 1924, 1923, 1921, 1920

FINDINGS

Address Researched	Address Not Identified in Research Source
4045 W 101ST ST	2014, 2010, 2006, 2004, 2003, 2001, 2000, 1999, 1996, 1995, 1992, 1991, 1990, 1986, 1985, 1981, 1976, 1975, 1972, 1971, 1969, 1967, 1966, 1965, 1963, 1962, 1961, 1958, 1956, 1955, 1954, 1952, 1951, 1949, 1948, 1947, 1946, 1945, 1944, 1942, 1940, 1939, 1938, 1937, 1936, 1935, 1934, 1933, 1932, 1931, 1930, 1929, 1928, 1927, 1926, 1925, 1924, 1923, 1921, 1920
4045 W 102ND ST	2014, 2010, 2006, 2004, 2003, 2000, 1999, 1996, 1995, 1992, 1991, 1990, 1986, 1985, 1981, 1980, 1976, 1972, 1971, 1970, 1969, 1967, 1966, 1965, 1964, 1963, 1962, 1961, 1958, 1957, 1956, 1955, 1954, 1952, 1951, 1950, 1949, 1948, 1947, 1946, 1945, 1944, 1942, 1940, 1939, 1938, 1937, 1936, 1935, 1934, 1933, 1932, 1931, 1930, 1929, 1928, 1927, 1926, 1925, 1924, 1923, 1921, 1920
4046 CENTURY BLVD	2014, 2010, 2006, 2004, 2003, 2001, 2000, 1999, 1996, 1995, 1992, 1991, 1990, 1986, 1985, 1981, 1980, 1976, 1975, 1972, 1971, 1969, 1967, 1966, 1965, 1964, 1963, 1962, 1961, 1960, 1958, 1957, 1956, 1955, 1954, 1952, 1951, 1950, 1949, 1948, 1947, 1946, 1945, 1944, 1942, 1940, 1939, 1938, 1937, 1936, 1935, 1934, 1933, 1932, 1931, 1930, 1929, 1928, 1927, 1926, 1925, 1924, 1923, 1921, 1920
4046 CENTURY BLVD W	2014, 2010, 2006, 2004, 2003, 2001, 2000, 1999, 1996, 1995, 1992, 1991, 1990, 1986, 1985, 1981, 1976, 1972, 1971, 1970, 1969, 1967, 1966, 1965, 1964, 1963, 1962, 1961, 1960, 1958, 1957, 1956, 1955, 1954, 1952, 1951, 1950, 1949, 1948, 1947, 1946, 1945, 1944, 1942, 1940, 1939, 1938, 1937, 1936, 1935, 1934, 1933, 1932, 1931, 1930, 1929, 1928, 1927, 1926, 1925, 1924, 1923, 1921, 1920
4046 W CENTURY BLVD	2014, 2010, 2006, 2004, 2003, 2000, 1999, 1996, 1995, 1992, 1991, 1990, 1986, 1985, 1981, 1980, 1976, 1975, 1972, 1971, 1970, 1969, 1967, 1966, 1965, 1963, 1962, 1961, 1960, 1958, 1957, 1956, 1955, 1952, 1951, 1949, 1948, 1947, 1946, 1945, 1944, 1942, 1940, 1939, 1938, 1937, 1936, 1935, 1934, 1933, 1932, 1931, 1930, 1929, 1928, 1927, 1926, 1925, 1924, 1923, 1921, 1920
4047 W 102ND ST	2014, 2010, 2006, 2004, 2003, 2000, 1999, 1996, 1995, 1992, 1991, 1990, 1986, 1985, 1981, 1980, 1976, 1972, 1971, 1969, 1967, 1966, 1965, 1964, 1963, 1962, 1961, 1958, 1956, 1955, 1952, 1951, 1950, 1949, 1948, 1947, 1946, 1945, 1944, 1942, 1940, 1939, 1938, 1937, 1936, 1935, 1934, 1933, 1932, 1931, 1930, 1929, 1928, 1927, 1926, 1925, 1924, 1923, 1921, 1920
4048 W 102ND ST	2014, 2010, 2006, 2004, 2003, 2000, 1999, 1996, 1995, 1992, 1991, 1990, 1986, 1985, 1981, 1980, 1976, 1972, 1971, 1969, 1967, 1966, 1965, 1964, 1963, 1962, 1961, 1960, 1958, 1957, 1956, 1955, 1954, 1952, 1951, 1950, 1949, 1948, 1947, 1946, 1945, 1944, 1942, 1940, 1939, 1938, 1937, 1936, 1935, 1934, 1933, 1932, 1931, 1930, 1929, 1928, 1927, 1926, 1925, 1924, 1923, 1921, 1920
4049 CENTURY BLVD	2014, 2010, 2006, 2004, 2003, 2001, 2000, 1999, 1996, 1995, 1992, 1991, 1990, 1986, 1985, 1981, 1980, 1976, 1975, 1972, 1971, 1970, 1969, 1967, 1966, 1965, 1964, 1963, 1962, 1961, 1960, 1958, 1957, 1956, 1955, 1954, 1952, 1951, 1950, 1949, 1948, 1947, 1946, 1945, 1944, 1942, 1940, 1939, 1938, 1937, 1936, 1934, 1933, 1932, 1931, 1930, 1929, 1928, 1927, 1926, 1925, 1924, 1923, 1921, 1920
4049 CENTURY BLVD W	2014, 2010, 2006, 2004, 2003, 2001, 2000, 1999, 1996, 1995, 1992, 1991, 1990, 1986, 1985, 1981, 1976, 1975, 1972, 1971, 1970, 1969, 1967, 1966, 1965, 1964, 1963, 1962, 1961, 1958, 1957, 1956, 1955, 1954, 1952, 1951, 1950, 1949, 1948, 1947, 1946, 1945, 1944, 1942, 1940, 1939, 1938, 1937, 1936, 1935, 1934, 1933, 1932, 1931, 1930, 1929, 1928, 1927, 1926, 1925, 1924, 1923, 1921, 1920
4049 W 102ND ST	2014, 2010, 2006, 2004, 2003, 2000, 1999, 1996, 1995, 1992, 1991, 1990, 1986, 1985, 1981, 1980, 1976, 1972, 1971, 1969, 1967, 1966, 1965, 1963, 1962, 1961, 1958, 1956, 1955, 1952, 1951, 1949, 1948, 1947, 1945, 1944, 1942, 1940, 1939, 1938, 1937, 1936, 1935, 1934, 1933, 1932, 1931, 1930, 1929, 1928, 1927, 1926, 1925, 1924, 1923, 1921, 1920
4049 W CENTURY BLVD	2014, 2010, 2006, 2004, 2003, 2001, 2000, 1999, 1996, 1995, 1992, 1991, 1990, 1986, 1985, 1981, 1980, 1976, 1975, 1972, 1971, 1970, 1969, 1967, 1966, 1965, 1963, 1962, 1961, 1958, 1956, 1955, 1952, 1951, 1949, 1948, 1947, 1945, 1944, 1942, 1940, 1939, 1938, 1937, 1936, 1935, 1934, 1933, 1932, 1931, 1930, 1929, 1928, 1927, 1926, 1925, 1924, 1923, 1921, 1920

FINDINGS

Address Researched	Address Not Identified in Research Source
4050 W 102ND ST	2014, 2010, 2006, 2004, 2003, 2000, 1999, 1996, 1995, 1992, 1991, 1990, 1986, 1985, 1981, 1980, 1976, 1975, 1972, 1971, 1969, 1966, 1965, 1963, 1962, 1961, 1960, 1958, 1957, 1956, 1955, 1952, 1951, 1949, 1948, 1947, 1945, 1944, 1942, 1940, 1939, 1938, 1937, 1936, 1935, 1934, 1933, 1932, 1931, 1930, 1929, 1928, 1927, 1926, 1925, 1924, 1923, 1921, 1920
4052 W 101ST ST	2014, 2010, 2006, 2004, 2003, 2000, 1999, 1996, 1995, 1992, 1991, 1990, 1986, 1985, 1981, 1980, 1976, 1975, 1972, 1971, 1969, 1967, 1966, 1965, 1963, 1962, 1961, 1958, 1956, 1955, 1952, 1951, 1949, 1948, 1947, 1946, 1945, 1944, 1942, 1940, 1939, 1938, 1937, 1936, 1935, 1934, 1933, 1932, 1931, 1930, 1929, 1928, 1927, 1926, 1925, 1924, 1923, 1921, 1920
4052 W 102ND ST	2014, 2010, 2006, 2004, 2003, 2000, 1999, 1996, 1992, 1991, 1990, 1986, 1985, 1981, 1980, 1976, 1972, 1971, 1969, 1967, 1966, 1965, 1963, 1962, 1961, 1960, 1958, 1957, 1956, 1955, 1954, 1952, 1951, 1950, 1949, 1948, 1947, 1946, 1945, 1944, 1942, 1940, 1939, 1938, 1937, 1936, 1935, 1934, 1933, 1932, 1931, 1930, 1929, 1928, 1927, 1926, 1925, 1924, 1923, 1921, 1920
4053 W 102ND ST	2014, 2010, 2006, 2004, 2003, 2000, 1999, 1996, 1992, 1991, 1990, 1986, 1985, 1981, 1980, 1976, 1972, 1971, 1969, 1967, 1966, 1965, 1963, 1962, 1961, 1958, 1956, 1955, 1952, 1951, 1949, 1948, 1947, 1945, 1944, 1942, 1940, 1939, 1938, 1937, 1936, 1935, 1934, 1933, 1932, 1931, 1930, 1929, 1928, 1927, 1926, 1925, 1924, 1923, 1921, 1920
4054 CENTURY BLVD	2014, 2010, 2006, 2004, 2003, 2001, 2000, 1999, 1996, 1995, 1992, 1991, 1990, 1986, 1985, 1981, 1980, 1976, 1975, 1972, 1971, 1969, 1967, 1966, 1965, 1964, 1963, 1962, 1961, 1960, 1958, 1957, 1956, 1955, 1954, 1952, 1951, 1950, 1949, 1948, 1947, 1946, 1945, 1944, 1942, 1940, 1939, 1938, 1937, 1936, 1935, 1934, 1933, 1932, 1931, 1930, 1929, 1928, 1927, 1926, 1925, 1924, 1923, 1921, 1920
4054 CENTURY BLVD W	2014, 2010, 2006, 2004, 2003, 2001, 1999, 1996, 1992, 1991, 1986, 1985, 1981, 1976, 1972, 1971, 1970, 1969, 1967, 1966, 1965, 1964, 1963, 1962, 1961, 1958, 1957, 1956, 1955, 1954, 1952, 1951, 1950, 1949, 1948, 1947, 1946, 1945, 1944, 1942, 1940, 1939, 1938, 1937, 1936, 1935, 1934, 1933, 1932, 1931, 1930, 1929, 1928, 1927, 1926, 1925, 1924, 1923, 1921, 1920
4054 W CENTURY BLVD	2014, 2010, 2006, 2004, 2003, 2000, 1999, 1996, 1995, 1992, 1991, 1990, 1986, 1985, 1981, 1980, 1976, 1975, 1972, 1971, 1970, 1969, 1967, 1966, 1965, 1963, 1962, 1961, 1958, 1956, 1955, 1952, 1951, 1949, 1948, 1947, 1946, 1945, 1944, 1942, 1940, 1939, 1938, 1937, 1936, 1935, 1934, 1933, 1932, 1931, 1930, 1929, 1928, 1927, 1926, 1925, 1924, 1923, 1921, 1920
4055 1/2 W 101ST ST	2014, 2010, 2006, 2004, 2003, 2001, 2000, 1999, 1996, 1995, 1992, 1991, 1990, 1986, 1985, 1981, 1980, 1976, 1975, 1972, 1971, 1970, 1969, 1967, 1966, 1965, 1964, 1963, 1962, 1961, 1960, 1958, 1956, 1955, 1954, 1952, 1951, 1950, 1949, 1948, 1947, 1946, 1945, 1944, 1942, 1940, 1939, 1938, 1937, 1936, 1935, 1934, 1933, 1932, 1931, 1930, 1929, 1928, 1927, 1926, 1925, 1924, 1923, 1921, 1920
4055 CENTURY BLVD	2014, 2010, 2006, 2004, 2003, 2001, 2000, 1999, 1996, 1995, 1992, 1991, 1990, 1986, 1985, 1981, 1980, 1976, 1975, 1972, 1971, 1969, 1967, 1966, 1965, 1964, 1963, 1962, 1961, 1960, 1958, 1957, 1956, 1955, 1954, 1952, 1951, 1950, 1949, 1948, 1947, 1946, 1945, 1944, 1942, 1940, 1939, 1938, 1937, 1936, 1934, 1933, 1932, 1931, 1930, 1929, 1928, 1927, 1926, 1925, 1924, 1923, 1921, 1920
4055 CENTURY BLVD W	2014, 2010, 2006, 2004, 2003, 2001, 1999, 1996, 1992, 1991, 1986, 1985, 1981, 1976, 1972, 1971, 1970, 1969, 1967, 1966, 1965, 1964, 1963, 1962, 1961, 1958, 1957, 1956, 1955, 1954, 1952, 1951, 1950, 1949, 1948, 1947, 1946, 1945, 1944, 1942, 1940, 1939, 1938, 1937, 1936, 1935, 1934, 1933, 1932, 1931, 1930, 1929, 1928, 1927, 1926, 1925, 1924, 1923, 1921, 1920
4055 W 101ST ST	2014, 2010, 2006, 2004, 2003, 2001, 2000, 1999, 1996, 1995, 1992, 1991, 1990, 1986, 1985, 1981, 1976, 1975, 1972, 1971, 1970, 1969, 1967, 1966, 1965, 1963, 1962, 1961, 1960, 1958, 1957, 1956, 1955, 1954, 1952, 1951, 1950, 1949, 1948, 1947, 1946, 1945, 1944, 1942, 1940, 1939, 1938, 1937, 1936, 1935, 1934, 1933, 1932, 1931, 1930, 1929, 1928, 1927, 1926, 1925, 1924, 1923, 1921, 1920

FINDINGS

Address Researched	Address Not Identified in Research Source
4055 W CENTURY BLVD	2014, 2010, 2006, 2004, 2003, 2000, 1999, 1996, 1995, 1992, 1991, 1990, 1985, 1981, 1980, 1976, 1975, 1972, 1971, 1970, 1969, 1967, 1966, 1965, 1964, 1963, 1962, 1961, 1958, 1956, 1955, 1952, 1951, 1949, 1948, 1947, 1946, 1945, 1944, 1942, 1940, 1939, 1938, 1937, 1936, 1935, 1934, 1933, 1932, 1931, 1930, 1929, 1928, 1927, 1926, 1925, 1924, 1923, 1921, 1920
4056 1/2 W 101ST ST	2014, 2010, 2006, 2004, 2003, 2001, 2000, 1999, 1996, 1995, 1992, 1991, 1990, 1986, 1985, 1981, 1980, 1976, 1975, 1972, 1971, 1970, 1969, 1967, 1966, 1965, 1964, 1963, 1962, 1961, 1960, 1958, 1956, 1955, 1954, 1952, 1951, 1950, 1949, 1948, 1947, 1946, 1945, 1944, 1942, 1940, 1939, 1938, 1937, 1936, 1935, 1934, 1933, 1932, 1931, 1930, 1929, 1928, 1927, 1926, 1925, 1924, 1923, 1921, 1920
4056 W 101ST ST	2014, 2010, 2006, 2004, 2003, 2000, 1999, 1996, 1995, 1992, 1991, 1986, 1985, 1981, 1976, 1975, 1972, 1971, 1970, 1969, 1967, 1966, 1965, 1963, 1962, 1961, 1958, 1957, 1956, 1955, 1954, 1952, 1951, 1949, 1948, 1947, 1946, 1945, 1944, 1942, 1940, 1939, 1938, 1937, 1936, 1935, 1934, 1933, 1932, 1931, 1930, 1929, 1928, 1927, 1926, 1925, 1924, 1923, 1921, 1920
4056 W 102ND ST	2014, 2010, 2006, 2004, 2003, 2000, 1999, 1996, 1995, 1992, 1991, 1990, 1986, 1985, 1981, 1980, 1976, 1975, 1972, 1971, 1970, 1969, 1967, 1966, 1965, 1963, 1962, 1961, 1958, 1956, 1955, 1952, 1951, 1950, 1949, 1948, 1947, 1945, 1944, 1942, 1940, 1939, 1938, 1937, 1936, 1935, 1934, 1933, 1932, 1931, 1930, 1929, 1928, 1927, 1926, 1925, 1924, 1923, 1921, 1920
4056B W 101ST ST	2014, 2010, 2006, 2004, 2003, 2001, 2000, 1999, 1996, 1995, 1992, 1991, 1990, 1986, 1985, 1981, 1980, 1976, 1975, 1972, 1971, 1970, 1969, 1967, 1966, 1965, 1964, 1963, 1962, 1961, 1958, 1957, 1956, 1955, 1954, 1952, 1951, 1950, 1949, 1948, 1947, 1946, 1945, 1944, 1942, 1940, 1939, 1938, 1937, 1936, 1935, 1934, 1933, 1932, 1931, 1930, 1929, 1928, 1927, 1926, 1925, 1924, 1923, 1921, 1920
4057 W 101ST ST	2014, 2010, 2006, 2004, 2003, 2001, 2000, 1999, 1996, 1995, 1992, 1991, 1986, 1985, 1981, 1976, 1975, 1972, 1971, 1969, 1967, 1966, 1965, 1963, 1962, 1961, 1958, 1956, 1955, 1954, 1952, 1951, 1950, 1949, 1948, 1947, 1946, 1945, 1944, 1942, 1940, 1939, 1938, 1937, 1936, 1935, 1934, 1933, 1932, 1931, 1930, 1929, 1928, 1927, 1926, 1925, 1924, 1923, 1921, 1920
4057 W 102ND ST	2014, 2010, 2006, 2004, 2003, 2000, 1999, 1996, 1992, 1991, 1990, 1986, 1985, 1981, 1980, 1976, 1975, 1972, 1971, 1970, 1969, 1967, 1966, 1965, 1963, 1962, 1961, 1958, 1956, 1955, 1952, 1951, 1950, 1949, 1948, 1947, 1946, 1945, 1944, 1942, 1940, 1939, 1938, 1937, 1936, 1935, 1934, 1933, 1932, 1931, 1930, 1929, 1928, 1927, 1926, 1925, 1924, 1923, 1921, 1920
4057/ W 102ND ST	2014, 2010, 2006, 2004, 2003, 2000, 1999, 1996, 1995, 1992, 1991, 1990, 1986, 1985, 1981, 1980, 1976, 1975, 1972, 1971, 1970, 1969, 1967, 1966, 1965, 1964, 1963, 1962, 1961, 1960, 1958, 1957, 1956, 1955, 1954, 1952, 1951, 1950, 1949, 1948, 1947, 1946, 1945, 1944, 1942, 1940, 1939, 1938, 1937, 1936, 1935, 1934, 1933, 1932, 1931, 1930, 1929, 1928, 1927, 1926, 1925, 1924, 1923, 1921, 1920
4059 1/2 W CENTURY BLVD	2014, 2010, 2006, 2004, 2003, 2001, 2000, 1999, 1996, 1995, 1992, 1991, 1990, 1986, 1985, 1981, 1980, 1976, 1975, 1972, 1971, 1970, 1969, 1967, 1966, 1965, 1964, 1963, 1962, 1961, 1960, 1958, 1957, 1956, 1955, 1954, 1952, 1951, 1949, 1948, 1947, 1946, 1945, 1944, 1942, 1940, 1939, 1938, 1937, 1936, 1935, 1934, 1933, 1932, 1931, 1930, 1929, 1928, 1927, 1926, 1925, 1924, 1923, 1921, 1920
4059 CENTURY BLVD	2014, 2010, 2006, 2004, 2003, 2001, 2000, 1999, 1996, 1995, 1992, 1991, 1990, 1986, 1985, 1981, 1980, 1976, 1975, 1972, 1971, 1969, 1967, 1966, 1965, 1964, 1963, 1962, 1961, 1960, 1958, 1957, 1956, 1955, 1954, 1952, 1951, 1950, 1949, 1948, 1947, 1946, 1945, 1944, 1942, 1940, 1939, 1938, 1937, 1936, 1934, 1933, 1932, 1931, 1930, 1929, 1928, 1927, 1926, 1925, 1924, 1923, 1921, 1920
4059 CENTURY BLVD W	2014, 2010, 2006, 2004, 2003, 2001, 2000, 1999, 1996, 1995, 1992, 1991, 1986, 1985, 1981, 1976, 1972, 1971, 1970, 1969, 1967, 1966, 1965, 1964, 1963, 1962, 1961, 1958, 1957, 1956, 1955, 1954, 1952, 1951, 1950, 1949, 1948, 1947, 1946, 1945, 1944, 1942, 1940, 1939, 1938, 1937, 1936, 1935, 1934, 1933, 1932, 1931, 1930, 1929, 1928, 1927, 1926, 1925, 1924, 1923, 1921, 1920

FINDINGS

Address Researched	Address Not Identified in Research Source
4059 W CENTURY BLVD	2014, 2010, 2006, 2004, 2003, 2000, 1999, 1996, 1995, 1992, 1991, 1990, 1986, 1985, 1981, 1980, 1976, 1975, 1972, 1971, 1970, 1969, 1967, 1966, 1965, 1963, 1961, 1958, 1956, 1955, 1952, 1951, 1949, 1948, 1947, 1945, 1944, 1942, 1940, 1939, 1938, 1937, 1936, 1935, 1934, 1933, 1932, 1931, 1930, 1929, 1928, 1927, 1926, 1925, 1924, 1923, 1921, 1920
4060 CENTURY BLVD	2014, 2010, 2006, 2004, 2003, 2001, 2000, 1999, 1996, 1995, 1992, 1991, 1990, 1986, 1985, 1981, 1980, 1976, 1975, 1972, 1971, 1969, 1967, 1966, 1965, 1964, 1963, 1962, 1961, 1960, 1958, 1957, 1956, 1955, 1954, 1952, 1951, 1950, 1949, 1948, 1947, 1946, 1945, 1944, 1942, 1940, 1939, 1938, 1937, 1936, 1935, 1934, 1933, 1932, 1931, 1930, 1929, 1928, 1927, 1926, 1925, 1924, 1923, 1921, 1920
4060 CENTURY BLVD W	2014, 2010, 2006, 2004, 2003, 2001, 2000, 1999, 1996, 1995, 1992, 1991, 1990, 1986, 1985, 1981, 1976, 1975, 1972, 1971, 1970, 1969, 1967, 1966, 1965, 1964, 1963, 1962, 1961, 1958, 1957, 1956, 1955, 1954, 1952, 1951, 1950, 1949, 1948, 1947, 1946, 1945, 1944, 1942, 1940, 1939, 1938, 1937, 1936, 1935, 1934, 1933, 1932, 1931, 1930, 1929, 1928, 1927, 1926, 1925, 1924, 1923, 1921, 1920
4060 W 101ST ST	2014, 2010, 2006, 2004, 2003, 2001, 2000, 1999, 1996, 1995, 1992, 1991, 1990, 1986, 1985, 1981, 1976, 1972, 1971, 1970, 1969, 1967, 1966, 1965, 1963, 1962, 1961, 1958, 1957, 1956, 1955, 1952, 1951, 1949, 1948, 1947, 1945, 1944, 1942, 1940, 1939, 1938, 1937, 1936, 1935, 1934, 1933, 1932, 1931, 1930, 1929, 1928, 1927, 1926, 1925, 1924, 1923, 1921, 1920
4060 W 102ND ST	2014, 2010, 2006, 2004, 2003, 2001, 2000, 1999, 1996, 1995, 1992, 1991, 1990, 1986, 1985, 1981, 1980, 1976, 1972, 1971, 1969, 1967, 1966, 1965, 1964, 1963, 1962, 1961, 1960, 1958, 1957, 1956, 1955, 1954, 1952, 1951, 1950, 1949, 1948, 1947, 1946, 1945, 1944, 1942, 1940, 1939, 1938, 1937, 1936, 1935, 1934, 1933, 1932, 1931, 1930, 1929, 1928, 1927, 1926, 1925, 1924, 1923, 1921, 1920
4060 W CENTURY BLVD	2014, 2010, 2006, 2004, 2003, 2001, 2000, 1999, 1996, 1995, 1992, 1991, 1990, 1986, 1985, 1981, 1980, 1976, 1975, 1972, 1971, 1970, 1969, 1966, 1965, 1963, 1961, 1958, 1956, 1955, 1954, 1952, 1951, 1950, 1949, 1948, 1947, 1946, 1945, 1944, 1942, 1940, 1939, 1938, 1937, 1936, 1935, 1934, 1933, 1932, 1931, 1930, 1929, 1928, 1927, 1926, 1925, 1924, 1923, 1921, 1920
4061 W 101ST ST	2014, 2010, 2006, 2004, 2003, 2001, 2000, 1999, 1996, 1995, 1992, 1991, 1990, 1986, 1985, 1981, 1980, 1976, 1975, 1972, 1971, 1969, 1967, 1966, 1965, 1963, 1962, 1961, 1958, 1956, 1955, 1952, 1951, 1949, 1948, 1947, 1946, 1945, 1944, 1942, 1940, 1939, 1938, 1937, 1936, 1935, 1934, 1933, 1932, 1931, 1930, 1929, 1928, 1927, 1926, 1925, 1924, 1923, 1921, 1920
4061 W 102ND ST	2014, 2010, 2006, 2004, 2003, 2001, 2000, 1999, 1996, 1995, 1992, 1991, 1990, 1986, 1985, 1981, 1980, 1976, 1975, 1972, 1971, 1970, 1969, 1967, 1966, 1965, 1964, 1963, 1962, 1961, 1958, 1956, 1955, 1952, 1951, 1949, 1948, 1947, 1945, 1944, 1942, 1940, 1939, 1938, 1937, 1936, 1935, 1934, 1933, 1932, 1931, 1930, 1929, 1928, 1927, 1926, 1925, 1924, 1923, 1921, 1920
4062 CENTURY BLVD W	2014, 2010, 2006, 2004, 2003, 2001, 2000, 1999, 1996, 1995, 1992, 1991, 1990, 1986, 1985, 1981, 1976, 1975, 1972, 1971, 1970, 1969, 1967, 1966, 1965, 1964, 1963, 1962, 1961, 1960, 1958, 1957, 1956, 1955, 1954, 1952, 1951, 1950, 1949, 1948, 1947, 1946, 1945, 1944, 1942, 1940, 1939, 1938, 1937, 1936, 1935, 1934, 1933, 1932, 1931, 1930, 1929, 1928, 1927, 1926, 1925, 1924, 1923, 1921, 1920
4062 W 102ND ST	2014, 2010, 2006, 2004, 2003, 2000, 1999, 1996, 1995, 1992, 1991, 1990, 1986, 1985, 1981, 1980, 1976, 1972, 1971, 1970, 1969, 1967, 1966, 1965, 1963, 1962, 1961, 1960, 1958, 1957, 1956, 1955, 1954, 1952, 1951, 1950, 1949, 1948, 1947, 1946, 1945, 1944, 1942, 1940, 1939, 1938, 1937, 1936, 1935, 1934, 1933, 1932, 1931, 1930, 1929, 1928, 1927, 1926, 1925, 1924, 1923, 1921, 1920
4062 W CENTURY BLVD	2014, 2010, 2006, 2004, 2003, 2000, 1999, 1996, 1995, 1992, 1991, 1990, 1986, 1985, 1981, 1980, 1976, 1975, 1972, 1971, 1970, 1969, 1967, 1966, 1965, 1964, 1963, 1962, 1961, 1960, 1958, 1956, 1955, 1954, 1952, 1951, 1950, 1949, 1948, 1947, 1946, 1945, 1944, 1942, 1940, 1939, 1938, 1937, 1936, 1935, 1934, 1933, 1932, 1931, 1930, 1929, 1928, 1927, 1926, 1925, 1924, 1923, 1921, 1920

FINDINGS

Address Researched	Address Not Identified in Research Source
4064 CENTURY BLVD	2014, 2010, 2006, 2004, 2003, 2001, 2000, 1999, 1996, 1995, 1992, 1991, 1990, 1986, 1985, 1981, 1980, 1976, 1975, 1972, 1971, 1969, 1967, 1966, 1965, 1964, 1963, 1962, 1961, 1960, 1958, 1957, 1956, 1955, 1954, 1952, 1951, 1950, 1949, 1948, 1947, 1946, 1945, 1944, 1942, 1940, 1939, 1938, 1937, 1936, 1935, 1934, 1933, 1932, 1931, 1930, 1929, 1928, 1927, 1926, 1925, 1924, 1923, 1921, 1920
4064 CENTURY BLVD W	2014, 2010, 2006, 2004, 2003, 2001, 2000, 1999, 1996, 1995, 1992, 1991, 1990, 1986, 1985, 1981, 1980, 1976, 1975, 1972, 1971, 1970, 1969, 1967, 1966, 1965, 1964, 1963, 1962, 1961, 1958, 1957, 1956, 1955, 1954, 1952, 1951, 1950, 1949, 1948, 1947, 1946, 1945, 1944, 1942, 1940, 1939, 1938, 1937, 1936, 1935, 1934, 1933, 1932, 1931, 1930, 1929, 1928, 1927, 1926, 1925, 1924, 1923, 1921, 1920
4064 W 101ST ST	2014, 2010, 2006, 2004, 2003, 2000, 1999, 1996, 1995, 1992, 1991, 1986, 1985, 1981, 1980, 1976, 1975, 1972, 1971, 1970, 1969, 1967, 1966, 1965, 1964, 1963, 1962, 1961, 1960, 1958, 1956, 1955, 1952, 1951, 1950, 1949, 1948, 1947, 1945, 1944, 1942, 1940, 1939, 1938, 1937, 1936, 1935, 1934, 1933, 1932, 1931, 1930, 1929, 1928, 1927, 1926, 1925, 1924, 1923, 1921, 1920
4064 W 102ND ST	2014, 2010, 2006, 2004, 2003, 2000, 1999, 1996, 1992, 1991, 1990, 1986, 1985, 1981, 1980, 1976, 1972, 1971, 1969, 1967, 1966, 1965, 1964, 1963, 1962, 1961, 1958, 1957, 1956, 1955, 1952, 1951, 1949, 1948, 1947, 1946, 1945, 1944, 1942, 1940, 1939, 1938, 1937, 1936, 1935, 1934, 1933, 1932, 1931, 1930, 1929, 1928, 1927, 1926, 1925, 1924, 1923, 1921, 1920
4064 W CENTURY BLVD	2014, 2010, 2006, 2004, 2003, 2000, 1999, 1996, 1995, 1992, 1991, 1990, 1986, 1985, 1981, 1980, 1976, 1975, 1972, 1971, 1970, 1969, 1967, 1966, 1965, 1964, 1963, 1962, 1961, 1958, 1956, 1955, 1952, 1951, 1949, 1948, 1947, 1945, 1944, 1942, 1940, 1939, 1938, 1937, 1936, 1935, 1934, 1933, 1932, 1931, 1930, 1929, 1928, 1927, 1926, 1925, 1924, 1923, 1921, 1920
4065 CENTURY BLVD	2014, 2010, 2006, 2004, 2003, 2001, 2000, 1999, 1996, 1995, 1992, 1991, 1990, 1986, 1985, 1981, 1980, 1976, 1975, 1972, 1971, 1970, 1969, 1967, 1966, 1965, 1964, 1963, 1962, 1961, 1960, 1958, 1957, 1956, 1955, 1954, 1952, 1951, 1950, 1949, 1948, 1947, 1946, 1945, 1944, 1942, 1940, 1939, 1938, 1937, 1936, 1934, 1933, 1932, 1931, 1930, 1929, 1928, 1927, 1926, 1925, 1924, 1923, 1921, 1920
4065 W 102ND ST	2014, 2010, 2006, 2004, 2003, 2000, 1999, 1996, 1995, 1992, 1991, 1990, 1986, 1985, 1981, 1980, 1976, 1972, 1971, 1969, 1967, 1966, 1965, 1964, 1963, 1962, 1961, 1958, 1956, 1955, 1952, 1951, 1949, 1948, 1947, 1946, 1945, 1944, 1942, 1940, 1939, 1938, 1937, 1936, 1935, 1934, 1933, 1932, 1931, 1930, 1929, 1928, 1927, 1926, 1925, 1924, 1923, 1921, 1920
4066 W 101ST ST	2014, 2010, 2006, 2004, 2003, 2001, 2000, 1999, 1996, 1995, 1992, 1991, 1990, 1986, 1985, 1981, 1980, 1976, 1975, 1972, 1971, 1969, 1967, 1966, 1965, 1964, 1963, 1962, 1961, 1958, 1957, 1956, 1955, 1954, 1952, 1951, 1950, 1949, 1948, 1947, 1946, 1945, 1944, 1942, 1940, 1939, 1938, 1937, 1936, 1935, 1934, 1933, 1932, 1931, 1930, 1929, 1928, 1927, 1926, 1925, 1924, 1923, 1921, 1920
4066 W 102ND ST	2014, 2010, 2006, 2004, 2003, 2000, 1999, 1996, 1995, 1992, 1991, 1990, 1986, 1985, 1981, 1980, 1976, 1975, 1972, 1971, 1970, 1969, 1967, 1966, 1965, 1964, 1963, 1962, 1961, 1960, 1958, 1957, 1956, 1955, 1954, 1952, 1951, 1950, 1949, 1948, 1947, 1946, 1945, 1944, 1942, 1940, 1939, 1938, 1937, 1936, 1935, 1934, 1933, 1932, 1931, 1930, 1929, 1928, 1927, 1926, 1925, 1924, 1923, 1921, 1920
4067 W 102ND ST	2014, 2010, 2006, 2004, 2003, 2000, 1999, 1996, 1995, 1992, 1991, 1990, 1986, 1985, 1981, 1980, 1976, 1975, 1972, 1971, 1970, 1969, 1967, 1966, 1965, 1964, 1963, 1962, 1961, 1960, 1958, 1957, 1956, 1955, 1954, 1952, 1951, 1950, 1949, 1948, 1947, 1946, 1945, 1944, 1942, 1940, 1939, 1938, 1937, 1936, 1935, 1934, 1933, 1932, 1931, 1930, 1929, 1928, 1927, 1926, 1925, 1924, 1923, 1921, 1920
4068 1/2 W 101ST ST	2014, 2010, 2006, 2004, 2003, 2001, 2000, 1999, 1996, 1995, 1992, 1991, 1990, 1986, 1985, 1981, 1980, 1976, 1975, 1972, 1971, 1970, 1969, 1967, 1966, 1965, 1964, 1963, 1962, 1961, 1960, 1958, 1956, 1955, 1954, 1952, 1951, 1950, 1949, 1948, 1947, 1946, 1945, 1944, 1942, 1940, 1939, 1938, 1937, 1936, 1935, 1934, 1933, 1932, 1931, 1930, 1929, 1928, 1927, 1926, 1925, 1924, 1923, 1921, 1920

FINDINGS

Address Researched	Address Not Identified in Research Source
4068 W 101ST ST	2014, 2010, 2006, 2004, 2003, 2001, 2000, 1999, 1996, 1995, 1992, 1991, 1990, 1986, 1985, 1981, 1980, 1976, 1975, 1972, 1971, 1970, 1969, 1967, 1966, 1965, 1964, 1963, 1962, 1961, 1960, 1958, 1956, 1955, 1952, 1951, 1950, 1949, 1948, 1947, 1946, 1945, 1944, 1942, 1940, 1939, 1938, 1937, 1936, 1935, 1934, 1933, 1932, 1931, 1930, 1929, 1928, 1927, 1926, 1925, 1924, 1923, 1921, 1920
4068 W 102ND ST	2014, 2010, 2006, 2004, 2003, 2000, 1999, 1996, 1992, 1991, 1990, 1986, 1985, 1981, 1980, 1976, 1975, 1972, 1971, 1969, 1967, 1966, 1965, 1963, 1962, 1961, 1958, 1956, 1955, 1952, 1951, 1949, 1948, 1947, 1945, 1944, 1942, 1940, 1939, 1938, 1937, 1936, 1935, 1934, 1933, 1932, 1931, 1930, 1929, 1928, 1927, 1926, 1925, 1924, 1923, 1921, 1920
4069 W 101ST ST	2014, 2010, 2006, 2004, 2003, 2000, 1999, 1996, 1995, 1992, 1991, 1986, 1985, 1981, 1976, 1972, 1971, 1969, 1966, 1965, 1963, 1962, 1961, 1958, 1956, 1955, 1952, 1951, 1950, 1949, 1948, 1947, 1946, 1945, 1944, 1942, 1940, 1939, 1938, 1937, 1936, 1935, 1934, 1933, 1932, 1931, 1930, 1929, 1928, 1927, 1926, 1925, 1924, 1923, 1921, 1920
4069 W 102ND ST	2014, 2010, 2006, 2004, 2003, 2000, 1999, 1996, 1992, 1991, 1990, 1986, 1985, 1981, 1980, 1976, 1975, 1972, 1971, 1969, 1967, 1966, 1965, 1963, 1962, 1961, 1958, 1956, 1955, 1952, 1951, 1949, 1948, 1947, 1946, 1945, 1944, 1942, 1940, 1939, 1938, 1937, 1936, 1935, 1934, 1933, 1932, 1931, 1930, 1929, 1928, 1927, 1926, 1925, 1924, 1923, 1921, 1920
4070 W 101ST ST	2014, 2010, 2006, 2004, 2003, 2001, 2000, 1999, 1996, 1995, 1992, 1991, 1986, 1985, 1981, 1976, 1975, 1972, 1971, 1969, 1967, 1966, 1965, 1964, 1963, 1962, 1961, 1960, 1958, 1956, 1955, 1954, 1952, 1951, 1950, 1949, 1948, 1947, 1945, 1944, 1942, 1940, 1939, 1938, 1937, 1936, 1935, 1934, 1933, 1932, 1931, 1930, 1929, 1928, 1927, 1926, 1925, 1924, 1923, 1921, 1920
4071 W 101ST ST	2014, 2010, 2006, 2004, 2003, 2000, 1999, 1996, 1995, 1992, 1991, 1990, 1986, 1985, 1981, 1980, 1976, 1975, 1972, 1971, 1970, 1969, 1967, 1966, 1965, 1963, 1962, 1961, 1960, 1958, 1956, 1955, 1954, 1952, 1951, 1950, 1949, 1948, 1947, 1946, 1945, 1944, 1942, 1940, 1939, 1938, 1937, 1936, 1935, 1934, 1933, 1932, 1931, 1930, 1929, 1928, 1927, 1926, 1925, 1924, 1923, 1921, 1920
4071 W 102ND ST	2014, 2010, 2006, 2004, 2003, 2000, 1999, 1996, 1992, 1991, 1990, 1986, 1985, 1981, 1980, 1972, 1971, 1969, 1967, 1966, 1965, 1963, 1962, 1961, 1960, 1958, 1957, 1956, 1955, 1954, 1952, 1951, 1950, 1949, 1948, 1947, 1946, 1945, 1944, 1942, 1940, 1939, 1938, 1937, 1936, 1935, 1934, 1933, 1932, 1931, 1930, 1929, 1928, 1927, 1926, 1925, 1924, 1923, 1921, 1920
4074 W 102ND ST	2014, 2010, 2006, 2004, 2003, 2000, 1999, 1996, 1995, 1992, 1991, 1990, 1986, 1985, 1981, 1980, 1976, 1972, 1971, 1969, 1967, 1966, 1965, 1964, 1963, 1962, 1961, 1958, 1956, 1955, 1952, 1951, 1949, 1948, 1947, 1945, 1944, 1942, 1940, 1939, 1938, 1937, 1936, 1935, 1934, 1933, 1932, 1931, 1930, 1929, 1928, 1927, 1926, 1925, 1924, 1923, 1921, 1920

Project Condor
10022 S Prairie Ave
Inglewood, CA 90303

Inquiry Number: 5040947.5
September 15, 2017

The EDR-City Directory Abstract

Environmental Data Resources Inc

6 Armstrong Road
Shelton, CT 06484
800.352.0050
www.edrnet.com

TABLE OF CONTENTS

SECTION

Executive Summary

Findings

City Directory Images

Thank you for your business.
Please contact EDR at 1-800-352-0050
with any questions or comments.

Disclaimer - Copyright and Trademark Notice

This Report contains certain information obtained from a variety of public and other sources reasonably available to Environmental Data Resources, Inc. It cannot be concluded from this Report that coverage information for the target and surrounding properties does not exist from other sources. **NO WARRANTY EXPRESSED OR IMPLIED, IS MADE WHATSOEVER IN CONNECTION WITH THIS REPORT. ENVIRONMENTAL DATA RESOURCES, INC. SPECIFICALLY DISCLAIMS THE MAKING OF ANY SUCH WARRANTIES, INCLUDING WITHOUT LIMITATION, MERCHANTABILITY OR FITNESS FOR A PARTICULAR USE OR PURPOSE. ALL RISK IS ASSUMED BY THE USER. IN NO EVENT SHALL ENVIRONMENTAL DATA RESOURCES, INC. BE LIABLE TO ANYONE, WHETHER ARISING OUT OF ERRORS OR OMISSIONS, NEGLIGENCE, ACCIDENT OR ANY OTHER CAUSE, FOR ANY LOSS OR DAMAGE, INCLUDING, WITHOUT LIMITATION, SPECIAL, INCIDENTAL, CONSEQUENTIAL, OR EXEMPLARY DAMAGES. ANY LIABILITY ON THE PART OF ENVIRONMENTAL DATA RESOURCES, INC. IS STRICTLY LIMITED TO A REFUND OF THE AMOUNT PAID FOR THIS REPORT.** Purchaser accepts this Report "AS IS". Any analyses, estimates, ratings, environmental risk levels or risk codes provided in this Report are provided for illustrative purposes only, and are not intended to provide, nor should they be interpreted as providing any facts regarding, or prediction orforecast of, any environmental risk for any property. Only a Phase I Environmental Site Assessment performed by an environmental professional can provide information regarding the environmental risk for any property. Additionally, the information provided in this Report is not to be construed as legal advice.

Copyright 2017 by Environmental Data Resources, Inc. All rights reserved. Reproduction in any media or format, in whole or in part, of any report or map of Environmental Data Resources, Inc. or its affiliates is prohibited without prior written permission.

EDR and its logos (including Sanborn and Sanborn Map) are trademarks of Environmental Data Resources, Inc. or its affiliates. All other trademarks used herein are the property of their respective owners.

EXECUTIVE SUMMARY

DESCRIPTION

Environmental Data Resources, Inc.'s (EDR) City Directory Abstract is a screening tool designed to assist environmental professionals in evaluating potential liability on a target property resulting from past activities. EDR's City Directory Abstract includes a search and abstract of available city directory data. For each address, the directory lists the name of the corresponding occupant at five year intervals.

Business directories including city, cross reference and telephone directories were reviewed, if available, at approximately five year intervals for the years spanning 1920 through 2014. This report compiles information gathered in this review by geocoding the latitude and longitude of properties identified and gathering information about properties within 2640 feet of the target property.

A summary of the information obtained is provided in the text of this report.

RECORD SOURCES

EDR's Digital Archive combines historical directory listings from sources such as Cole Information and Dun & Bradstreet. These standard sources of property information complement and enhance each other to provide a more comprehensive report.

EDR is licensed to reproduce certain City Directory works by the copyright holders of those works. The purchaser of this EDR City Directory Report may include it in report(s) delivered to a customer. Reproduction of City Directories without permission of the publisher or licensed vendor may be a violation of copyright.

Data by infoUSA®

Copyright©2008
All Rights Reserved

RESEARCH SUMMARY

The following research sources were consulted in the preparation of this report. An "X" indicates where information was identified in the source and provided in this report.

Year	Source	TP	Adjoining	Text Abstract	Source Image
2014	EDR Digital Archive	-	X	X	-
	EDR Digital Archive	X	X	X	-
2010	EDR Digital Archive	-	X	X	-
	EDR Digital Archive	X	X	X	-
2006	Haines Company	-	-	-	-
2004	Haines Company	-	-	-	-
2003	Haines & Company	-	-	-	-
2001	Haines & Company, Inc.	-	X	X	-
	Haines & Company, Inc.	X	X	X	-
2000	Pacific Bell Telephone Co	-	X	X	-
	Pacific Bell Telephone Co	X	X	X	-
1999	Haines Company	-	-	-	-

EXECUTIVE SUMMARY

Year	Source	TP	Adjoining	Text Abstract	Source Image
1996	GTE	-	-	-	-
1995	Pacific Bell	-	X	X	-
	Pacific Bell	X	X	X	-
	Pacific Bell Telephone Co	-	X	X	-
	Pacific Bell Telephone Co	X	X	X	-
1992	PACIFIC BELL WHITE PAGES	-	-	-	-
1991	Pacific Bell	-	X	X	-
1990	Pacific Bell	-	X	X	-
	Pacific Bell	X	X	X	-
	Pacific Bell Telephone Co	-	X	X	-
	Pacific Bell Telephone Co	X	X	X	-
1986	Pacific Bell	-	X	X	-
1985	Pacific Bell	-	X	X	-
1981	Pacific Telephone	-	X	X	-
1980	Pacific Telephone	-	X	X	-
	Pacific Telephone	X	X	X	-
	Pacific Telephone Co	-	X	X	-
	Pacific Telephone Co	X	X	X	-
1976	Pacific Telephone	-	X	X	-
1975	Pacific Telephone	-	X	X	-
	Pacific Telephone	X	X	X	-
	Pacific Telephone Co	-	X	X	-
	Pacific Telephone Co	X	X	X	-
1972	R. L. Polk & Co.	-	-	-	-
1971	Pacific Telephone	-	X	X	-
1970	Pacific Telephone	-	X	X	-
	Pacific Telephone	X	X	X	-
	Pacific Telephone Co	-	X	X	-
	Pacific Telephone Co	X	X	X	-
1969	Pacific Telephone	-	-	-	-
1967	Pacific Telephone	-	X	X	-
1966	Pacific Telephone	-	-	-	-
1965	Pacific Telephone	-	X	X	-
	Pacific Telephone	X	X	X	-
	The Pacific Telephone and Telegraph Co	-	X	X	-
	The Pacific Telephone and Telegraph Co	X	X	X	-
1964	Pacific Telephone	-	X	X	-
	Pacific Telephone	X	X	X	-
1963	Pacific Telephone	-	-	-	-
1962	Pacific Telephone	-	X	X	-
1961	R. L. Polk & Co.	-	-	-	-
1960	Pacific Telephone	-	X	X	-

EXECUTIVE SUMMARY

Year	Source	TP	Adjoining	Text Abstract	Source Image
1960	Pacific Telephone	X	X	X	-
	Pacific Telephone and Telegraph Company	-	X	X	-
	Pacific Telephone and Telegraph Company	X	X	X	-
1958	Pacific Telephone	-	X	X	-
1957	Pacific Telephone	-	X	X	-
	Pacific Telephone	X	X	X	-
1956	Pacific Telephone	-	-	-	-
1955	R. L. Polk & Co.	-	-	-	-
1954	R. L. Polk & Co.	-	X	X	-
	R. L. Polk & Co.	X	X	X	-
1952	Los Angeles Directory Co.	-	-	-	-
1951	Pacific Telephone & Telegraph Co.	-	X	X	-
1950	Pacific Telephone	-	X	X	-
	Pacific Telephone	X	X	X	-
1949	Los Angeles Directory Co.	-	-	-	-
1948	Associated Telephone Company, Ltd.	-	-	-	-
1947	Pacific Directory Co.	-	-	-	-
1946	Southern California Telephone Co	-	X	X	-
	Southern California Telephone Co	X	X	X	-
1945	R. L. Polk & Co.	-	-	-	-
1944	R. L. Polk & Co.	-	-	-	-
1942	Los Angeles Directory Co.	-	X	X	-
1940	Los Angeles Diretcory Co Publishers	-	X	X	-
1939	Los Angeles Directory Co.	-	-	-	-
1938	Los Angeles Directory Company Publishers	-	-	-	-
1937	Los Angeles Directory Co.	-	-	-	-
1936	Los Angeles Directory Co.	-	-	-	-
1935	Los Angeles Directory Company Publisher	-	X	X	-
1934	Los Angeles Directory Co.	-	-	-	-
1933	Los Angeles Directory Co.	-	X	X	-
1932	Los Angeles Directory Co.	-	-	-	-
1931	Los Angeles Directory Company Publisher	-	X	X	-
1930	Los Angeles Directory Co.	-	-	-	-
1929	Los Angeles Directory Co.	-	-	-	-
1928	Los Angeles Directory Co.	-	-	-	-
1927	Kaasen Directory Company	-	X	X	-
	Kaasen Directory Company Publishers	-	X	X	-
1926	Los Angeles Directory Co.	-	-	-	-
1925	Los Angeles Directory Co.	-	-	-	-

EXECUTIVE SUMMARY

Year	Source	TP	Adjoining	Text Abstract	Source Image
1924	Los Angeles Directory Co.	-	X	X	-
1923	Los Angeles Directory Co.	-	-	-	-
1921	Los Angeles Directory Co.	-	-	-	-
1920	Los Angeles Directory Co.	-	-	-	-

EXECUTIVE SUMMARY

SELECTED ADDRESSES

The following addresses were selected by the client, for EDR to research. An "X" indicates where information was identified.

Address	*Type*	*Findings*
10004 S PRAIRIE AVE	Client Entered	X
3915 W 102ND ST	Client Entered	X
3940 W CENTURY BLVD	Client Entered	X
3938 W 102ND ST	Client Entered	
10200 S PRAIRIE AVE	Client Entered	X
10204 S PRAIRIE AVE	Client Entered	X
10226 S PRAIRIE AVE	Client Entered	X
319 E 102ND ST	Client Entered	
10202 S PRAIRIE AVE	Client Entered	X

FINDINGS

TARGET PROPERTY INFORMATION

ADDRESS

10022 S Prairie Ave
Inglewood, CA 90303

FINDINGS DETAIL

Target Property research detail.

CENTURY BLVD W

3940 CENTURY BLVD W

Year	*Uses*	*Source*
2000	CHURCHS FRIED CHICKEN INC	Pacific Bell Telephone Co
	Patel Bakorbhai	Pacific Bell Telephone Co
	RODEWAY INN & SUITES	Pacific Bell Telephone Co
1995	CHURCHS FRIED CHICKEN INC	Pacific Bell Telephone Co
	Patel Bakorbhai	Pacific Bell Telephone Co
	RODEWAY INN	Pacific Bell Telephone Co
1990	38 Green R	Pacific Bell Telephone Co
	Building	Pacific Bell Telephone Co
	CHURCHS FRIED CHICKEN INC	Pacific Bell Telephone Co
	Patel Bakorbhai	Pacific Bell Telephone Co
	TURF & SKY MOTEL	Pacific Bell Telephone Co
1975	24 Delego R	Pacific Telephone Co
	8 De Jarnette J J	Pacific Telephone Co
	Building	Pacific Telephone Co
	Turf & Sky Apartment Motel	Pacific Telephone Co
1965	TURF SKY APT MOTEL OR	The Pacific Telephone and Telegraph Co

E 102ND ST

319 E 102ND ST

Year	*Uses*	*Source*

FINDINGS

PRAIRIE AVE

10200 PRAIRIE AVE

Year	Uses	Source
1965	APARTMENTS	The Pacific Telephone and Telegraph Co
	THOMPSON N W OR	The Pacific Telephone and Telegraph Co

10202 PRAIRIE AVE

Year	Uses	Source
1957	MCCLORY PATRICK B	Pacific Telephone
1950	DION NORMAN MRS R	Pacific Telephone

S PRAIRIE AVE

10004 S PRAIRIE AVE

Year	Uses	Source
1970	Hollypark Service	Pacific Telephone Co
1965	FIESEL C CHEVRON STN	The Pacific Telephone and Telegraph Co
1964	BANTNER RALPH SERV STN	Pacific Telephone
1960	BANTNER RALPH SERV STN	Pacific Telephone
1957	BANTNER RALPH SENR STN	Pacific Telephone
1954	BANTNER RALPH SERV STN	R. L. Polk & Co.
1950	BANTNER RALPH SERV STN	Pacific Telephone

10200 S PRAIRIE AVE

Year	Uses	Source
1965	APARTMENTS	The Pacific Telephone and Telegraph Co
	THOMPSON N W OR	The Pacific Telephone and Telegraph Co

10202 S PRAIRIE AVE

Year	Uses	Source
1957	MCCLORY PATRICK B	Pacific Telephone
1950	DION NORMAN MRS R	Pacific Telephone

10204 S PRAIRIE AVE

Year	Uses	Source
2001	BUNNElehue	Haines & Company, Inc.
1980	Jernigan Evelyn	Pacific Telephone Co
1975	Lewis Beverly	Pacific Telephone Co

FINDINGS

10226 S PRAIRIE AVE

Year	Uses	Source
2001	COBO DIego	Haines & Company, Inc.
1975	Scott Houston	Pacific Telephone Co
1970	Anger Jack	Pacific Telephone Co
1965	ANGER JACK OR	The Pacific Telephone and Telegraph Co
1954	CUNNINGHAM BEVERLY	R. L. Polk & Co.
1950	MADDEN ROBT0R	Pacific Telephone

W 102nd St

3915 W 102nd St

Year	Uses	Source
2014	AS IS DISCOUNTS	EDR Digital Archive
	AUTO DETAILING SUPPLIES INC	EDR Digital Archive
	ON LINE FUNDING	EDR Digital Archive
	SUGARFINA LLC	EDR Digital Archive
	UNION INVESTMENT GROUP LLC	EDR Digital Archive
2010	AS IS DISCOUNTS	EDR Digital Archive
	AUTO DETAILING SUPPLIES INC	EDR Digital Archive
	JIZAKE INC	EDR Digital Archive
	M J E BROTHERS LLC	EDR Digital Archive
	ON LINE FUNDING	EDR Digital Archive
	SMART INC	EDR Digital Archive
	UNION INVESTMENT GROUP LLC	EDR Digital Archive

W 102ND ST

3915 W 102ND ST

Year	Uses	Source
1995	CAL PACIFIC IWTERNATL	Pacific Bell Telephone Co
	IEC AMERICA INC	Pacific Bell Telephone Co
	MAXWAY SYSTEMS	Pacific Bell Telephone Co
	OUTSTANDING INTERHATIONAL CO INC	Pacific Bell Telephone Co
	POSEIDON GROUP INTERNATL INC	Pacific Bell Telephone Co
	S E S INTERNATIONAL EXPRESS INC	Pacific Bell Telephone Co
1965	LANGE PAUL E OR	The Pacific Telephone and Telegraph Co
1964	LANGE PAUL E	Pacific Telephone
1957	IKELSO FRANCES E	Pacific Telephone
1954	HITCHCOCK C S R	R. L. Polk & Co.

Year	Uses	Source
1950	HITCHCOCK C SR	Pacific Telephone
1946	Hammerli Martha F r	Southern California Telephone Co

3938 W 102ND ST

Year	Uses	Source

W Century Blvd

3940 W Century Blvd

Year	Uses	Source
2014	RODEWAY INN	EDR Digital Archive
2010	RODEWAY INN	EDR Digital Archive

W CENTURY BLVD

3940 W CENTURY BLVD

Year	Uses	Source
2001	CHURCHSCHKN	Haines & Company, Inc.
	CHURCHSCHKN	Haines & Company, Inc.
2000	CHURCHS FRIED CHICKEN INC	Pacific Bell Telephone Co
	Patel Bakorbhai	Pacific Bell Telephone Co
	RODEWAY INN & SUITES	Pacific Bell Telephone Co
1995	CHURCHS FRIED CHICKEN INC	Pacific Bell Telephone Co
	Patel Bakorbhai	Pacific Bell Telephone Co
	RODEWAY INN	Pacific Bell Telephone Co
1990	38 Green R	Pacific Bell Telephone Co
	Building	Pacific Bell Telephone Co
	CHURCHS FRIED CHICKEN INC	Pacific Bell Telephone Co
	Patel Bakorbhai	Pacific Bell Telephone Co
	TURF & SKY MOTEL	Pacific Bell Telephone Co
1975	24 Delego R	Pacific Telephone Co
	8 De Jarnette J J	Pacific Telephone Co
	Building	Pacific Telephone Co
	Turf & Sky Apartment Motel	Pacific Telephone Co
1965	TURF SKY APT MOTEL OR	The Pacific Telephone and Telegraph Co
1964	TURF & SKY APT MOTEL	Pacific Telephone
	TURF & SKY APT MOTEL	Pacific Telephone
1960	TURF & SKY APT MOTEL	Pacific Telephone
	TURF & SKY APT MOTEL	Pacific Telephone

FINDINGS

Year	Uses	Source
1957	TURF & SKY APT MOTEL	Pacific Telephone
	TURF & SKY APT MOTEL	Pacific Telephone
1954	MILLS ROBT WR	R. L. Polk & Co.
	MILLS ROBT WR	R. L. Polk & Co.
1950	MILLS ROBT W R	Pacific Telephone
	MILLS ROBT W R	Pacific Telephone
1946	Mills Robt W r	Southern California Telephone Co
	Mills Robt W r	Southern California Telephone Co

FINDINGS

ADJOINING PROPERTY DETAIL

The following Adjoining Property addresses were researched for this report. Detailed findings are provided for each address.

102ND ST W

3601 102ND ST W

Year	Uses	Source
1965	HARMON T D OR	The Pacific Telephone and Telegraph Co

3609 102ND ST W

Year	Uses	Source
1965	COLLINS J	The Pacific Telephone and Telegraph Co
	PIRIE J D	The Pacific Telephone and Telegraph Co
	COLLINS G D	The Pacific Telephone and Telegraph Co
	BUILDING	The Pacific Telephone and Telegraph Co
	BRAHEN R E	The Pacific Telephone and Telegraph Co
	MOUCHEBOEUF FRANK	The Pacific Telephone and Telegraph Co
	BIANCANIELLO B	The Pacific Telephone and Telegraph Co
	VALLE S G	The Pacific Telephone and Telegraph Co
	HARB A M	The Pacific Telephone and Telegraph Co
	RABE W A JR	The Pacific Telephone and Telegraph Co

3612 102ND ST W

Year	Uses	Source
1965	BUILDING	The Pacific Telephone and Telegraph Co
	NELSON P	The Pacific Telephone and Telegraph Co
	MARKLEY E	The Pacific Telephone and Telegraph Co
	SCHAEFER A J	The Pacific Telephone and Telegraph Co
	BROOKS C R	The Pacific Telephone and Telegraph Co
	KALKAUSKI R	The Pacific Telephone and Telegraph Co
	HENEGAR L R	The Pacific Telephone and Telegraph Co
	YEGER R	The Pacific Telephone and Telegraph Co
	WADHAMS J H	The Pacific Telephone and Telegraph Co
	GARCIA E	The Pacific Telephone and Telegraph Co
	EDWARDS H	The Pacific Telephone and Telegraph Co
	WALL L	The Pacific Telephone and Telegraph Co

FINDINGS

3613 102ND ST W

Year	Uses	Source
1965	FORREST E T	The Pacific Telephone and Telegraph Co
	KENT G D	The Pacific Telephone and Telegraph Co
	CODMBS ALBERT R	The Pacific Telephone and Telegraph Co
	JOLLEY C R	The Pacific Telephone and Telegraph Co
	BLACKMAN J P	The Pacific Telephone and Telegraph Co
	BANGE H F	The Pacific Telephone and Telegraph Co
	SELYEM E J	The Pacific Telephone and Telegraph Co
	NOREN R 08 T E	The Pacific Telephone and Telegraph Co
	VANDERHOOF M H OR	The Pacific Telephone and Telegraph Co
	LONG W R	The Pacific Telephone and Telegraph Co
	BUILDING	The Pacific Telephone and Telegraph Co

3619 102ND ST W

Year	Uses	Source
1965	LOCHOUARN J	The Pacific Telephone and Telegraph Co
	HICKS H	The Pacific Telephone and Telegraph Co
	GARITTY J R	The Pacific Telephone and Telegraph Co
	BUILDING	The Pacific Telephone and Telegraph Co
	RASMUSSEN H S OR	The Pacific Telephone and Telegraph Co
	PURDOM T	The Pacific Telephone and Telegraph Co
	ELICH M C	The Pacific Telephone and Telegraph Co
	POLK GARY	The Pacific Telephone and Telegraph Co
	ALLISON S E	The Pacific Telephone and Telegraph Co

3625 102ND ST W

Year	Uses	Source
1965	DIMEO P L	The Pacific Telephone and Telegraph Co
	MOSSEY T P	The Pacific Telephone and Telegraph Co
	WEINBERG M D	The Pacific Telephone and Telegraph Co
	APARTMENTS	The Pacific Telephone and Telegraph Co
	MARCUM LUCIUS K OR	The Pacific Telephone and Telegraph Co

3633 102ND ST W

Year	Uses	Source
1965	BROWN M L	The Pacific Telephone and Telegraph Co
	CANNON R S	The Pacific Telephone and Telegraph Co
	APARTMENTS	The Pacific Telephone and Telegraph Co
	SANTO BILL	The Pacific Telephone and Telegraph Co

FINDINGS

Year	Uses	Source
1965	SANDERS	The Pacific Telephone and Telegraph Co

3640 102ND ST W

Year	Uses	Source
1965	1/2 WHITEHOUSE L J	The Pacific Telephone and Telegraph Co
	KABELITZ C E OR	The Pacific Telephone and Telegraph Co

3641 102ND ST W

Year	Uses	Source
1965	JENKINS C T OR	The Pacific Telephone and Telegraph Co

3642 102ND ST W

Year	Uses	Source
1965	CUNNEEN D	The Pacific Telephone and Telegraph Co

3644 102ND ST W

Year	Uses	Source
1965	1/2 FULLER M P	The Pacific Telephone and Telegraph Co

3645 102ND ST W

Year	Uses	Source
1965	1/2 WATERWORTH W R OR	The Pacific Telephone and Telegraph Co

3646 102ND ST W

Year	Uses	Source
1965	BONAR ROBERT M OR	The Pacific Telephone and Telegraph Co

3649 102ND ST W

Year	Uses	Source
1965	KNEGO CARL OR	The Pacific Telephone and Telegraph Co

3650 102ND ST W

Year	Uses	Source
1965	VAN DE HOEF R OR	The Pacific Telephone and Telegraph Co

3660 102ND ST W

Year	Uses	Source
1965	CLARK R E CAPT OR	The Pacific Telephone and Telegraph Co

3665 102ND ST W

Year	Uses	Source
1965	PECHT ADAM	The Pacific Telephone and Telegraph Co

FINDINGS

Year	Uses	Source
1965	RODRIGUEZ THOS F	The Pacific Telephone and Telegraph Co
	KUZEN ANN	The Pacific Telephone and Telegraph Co
	BUEHRING N L	The Pacific Telephone and Telegraph Co
	MALONE FLOYD L	The Pacific Telephone and Telegraph Co
	KRYVICKY M H	The Pacific Telephone and Telegraph Co
	BUILDING	The Pacific Telephone and Telegraph Co
	LEDESMA ARTHUR	The Pacific Telephone and Telegraph Co
	FORCE R L OR	The Pacific Telephone and Telegraph Co
	AMIN R F	The Pacific Telephone and Telegraph Co
	ANDERSON W E	The Pacific Telephone and Telegraph Co
	ALI R	The Pacific Telephone and Telegraph Co
	LYNCH J M 671 4 B	The Pacific Telephone and Telegraph Co
	SHINOHARA K	The Pacific Telephone and Telegraph Co

3666 102ND ST W

Year	Uses	Source
1965	81 EBER LIGHT PRODS OR	The Pacific Telephone and Telegraph Co
	BIEBER FLUORSCNT PRO OR	The Pacific Telephone and Telegraph Co

3668 102ND ST W

Year	Uses	Source
1965	CARL JOHNNIE M OR	The Pacific Telephone and Telegraph Co

3702 102ND ST W

Year	Uses	Source
1965	KNAPP DAVID F	The Pacific Telephone and Telegraph Co

3703 102ND ST W

Year	Uses	Source
1965	BUILDING	The Pacific Telephone and Telegraph Co
	LEHM R	The Pacific Telephone and Telegraph Co
	KINGSLEY N H	The Pacific Telephone and Telegraph Co
	SUSICH J S	The Pacific Telephone and Telegraph Co
	RIVETT D W	The Pacific Telephone and Telegraph Co
	MASON JAS S	The Pacific Telephone and Telegraph Co
	TERRY J M	The Pacific Telephone and Telegraph Co
	GILL R E	The Pacific Telephone and Telegraph Co

FINDINGS

3704 102ND ST W

Year	Uses	Source
1965	HUFFINE ROBT E JR	The Pacific Telephone and Telegraph Co

3712 102ND ST W

Year	Uses	Source
1965	ROSSON H E OR	The Pacific Telephone and Telegraph Co

3714 102ND ST W

Year	Uses	Source
1965	GORSKI FLOYD OR	The Pacific Telephone and Telegraph Co

3716 102ND ST W

Year	Uses	Source
1965	POWERS ROBERT W OR	The Pacific Telephone and Telegraph Co

3717 102ND ST W

Year	Uses	Source
1965	HAROWICK W C	The Pacific Telephone and Telegraph Co
	BUILDING	The Pacific Telephone and Telegraph Co

3722 102ND ST W

Year	Uses	Source
1965	PURVIS GLENN MRS OR	The Pacific Telephone and Telegraph Co

3724 102ND ST W

Year	Uses	Source
1965	POWERS GERTRUDE M OR	The Pacific Telephone and Telegraph Co

3726 102ND ST W

Year	Uses	Source
1965	TOCHIKI S	The Pacific Telephone and Telegraph Co
	BUILDING	The Pacific Telephone and Telegraph Co
	DEWALL K	The Pacific Telephone and Telegraph Co
	HEITZENRATER L B	The Pacific Telephone and Telegraph Co
	BENWAY W R	The Pacific Telephone and Telegraph Co
	AGNEW J	The Pacific Telephone and Telegraph Co
	e LARKIN N J	The Pacific Telephone and Telegraph Co
	BENNETT L	The Pacific Telephone and Telegraph Co
	SNYDER S	The Pacific Telephone and Telegraph Co
	ANDERSON S	The Pacific Telephone and Telegraph Co
	ULLRICH J R	The Pacific Telephone and Telegraph Co

FINDINGS

Year	Uses	Source
1965	MC CANN L M	The Pacific Telephone and Telegraph Co
	NO ST W CONT	The Pacific Telephone and Telegraph Co
	BUILDING CONT	The Pacific Telephone and Telegraph Co
	BAUKOL M	The Pacific Telephone and Telegraph Co
	DONALDSON D	The Pacific Telephone and Telegraph Co
	VAILLANT L	The Pacific Telephone and Telegraph Co
	LASSNER D R	The Pacific Telephone and Telegraph Co
	GALLAGHER 0 E	The Pacific Telephone and Telegraph Co
	GEE 0 D	The Pacific Telephone and Telegraph Co
	DALTON P	The Pacific Telephone and Telegraph Co
	MC PHERSON D	The Pacific Telephone and Telegraph Co
	RHOADES R	The Pacific Telephone and Telegraph Co
	CLAXTON S M	The Pacific Telephone and Telegraph Co
	GREENSTEIN M I	The Pacific Telephone and Telegraph Co

3727 102ND ST W

Year	Uses	Source
1965	SWANSON A M OR	The Pacific Telephone and Telegraph Co

3738 102ND ST W

Year	Uses	Source
1965	WELSH D C OR	The Pacific Telephone and Telegraph Co

3749 102ND ST W

Year	Uses	Source
1965	HENDERSHOTT GED OR	The Pacific Telephone and Telegraph Co

3752 102ND ST W

Year	Uses	Source
1965	HEACOX R	The Pacific Telephone and Telegraph Co

3753 102ND ST W

Year	Uses	Source
1965	IOIMO ALBERT OR	The Pacific Telephone and Telegraph Co

3800 102ND ST W

Year	Uses	Source
1965	COUTURE R OR	The Pacific Telephone and Telegraph Co

FINDINGS

3801 102ND ST W

Year	Uses	Source
1965	HALLIGAN JOHN P OR	The Pacific Telephone and Telegraph Co

3806 102ND ST W

Year	Uses	Source
1965	BATES DAN L OR	The Pacific Telephone and Telegraph Co

3811 102ND ST W

Year	Uses	Source
1965	HUNTER MARY J DRI 4876	The Pacific Telephone and Telegraph Co

3812 102ND ST W

Year	Uses	Source
1965	BELIVEAU L or	The Pacific Telephone and Telegraph Co

3817 102ND ST W

Year	Uses	Source
1965	LINCOLN	The Pacific Telephone and Telegraph Co
	SCHMIDT R	The Pacific Telephone and Telegraph Co
	EGLE DOYLE	The Pacific Telephone and Telegraph Co
	e OLSEN B	The Pacific Telephone and Telegraph Co
	APARTMENTS	The Pacific Telephone and Telegraph Co
	STACE L	The Pacific Telephone and Telegraph Co

3818 102ND ST W

Year	Uses	Source
1965	APARTMENTS	The Pacific Telephone and Telegraph Co
	AU PEGGY	The Pacific Telephone and Telegraph Co
	GRUBER A C OR	The Pacific Telephone and Telegraph Co
	DE PAOEE G	The Pacific Telephone and Telegraph Co
	WILLIAMS J P	The Pacific Telephone and Telegraph Co
	CONNER J	The Pacific Telephone and Telegraph Co
	HIDEAWAY HOUSE OR	The Pacific Telephone and Telegraph Co
	CONLIN P	The Pacific Telephone and Telegraph Co
	BELL S M	The Pacific Telephone and Telegraph Co
	TUBB L	The Pacific Telephone and Telegraph Co
	WYBORNEY 0 L	The Pacific Telephone and Telegraph Co

FINDINGS

3821 102ND ST W

Year	Uses	Source
1965	APARTMENTS	The Pacific Telephone and Telegraph Co

3823 102ND ST W

Year	Uses	Source
1965	PRITCHARD R J	The Pacific Telephone and Telegraph Co
	APARTMENTS	The Pacific Telephone and Telegraph Co
	WARNER J D	The Pacific Telephone and Telegraph Co
	KILBURN C	The Pacific Telephone and Telegraph Co
	TURNER H	The Pacific Telephone and Telegraph Co
	TINSLEY B J	The Pacific Telephone and Telegraph Co

3825 102ND ST W

Year	Uses	Source
1965	APARTMENTS	The Pacific Telephone and Telegraph Co
	SANCHEZ SAMMY OR	The Pacific Telephone and Telegraph Co
	STEIN J L OR	The Pacific Telephone and Telegraph Co
	STUBSJOEN ELAINE OR	The Pacific Telephone and Telegraph Co
	WELSH DUDLEY	The Pacific Telephone and Telegraph Co

3827 102ND ST W

Year	Uses	Source
1965	DRASKOVICK E R	The Pacific Telephone and Telegraph Co
	APARTMENTS	The Pacific Telephone and Telegraph Co

3831 102ND ST W

Year	Uses	Source
1965	STEPHENS V	The Pacific Telephone and Telegraph Co

3832 102ND ST W

Year	Uses	Source
1965	APARTMENTS	The Pacific Telephone and Telegraph Co
	MILLER V C	The Pacific Telephone and Telegraph Co
	FEAZELL M	The Pacific Telephone and Telegraph Co
	BRITTON DOUGLAS	The Pacific Telephone and Telegraph Co
	KIMURA R M	The Pacific Telephone and Telegraph Co
	STIER G	The Pacific Telephone and Telegraph Co
	BUSCHE J	The Pacific Telephone and Telegraph Co
	PACE A	The Pacific Telephone and Telegraph Co

FINDINGS

3833 102ND ST W

Year	Uses	Source
1965	1/2 PERKINS 0 W	The Pacific Telephone and Telegraph Co
	KIM 0 H P	The Pacific Telephone and Telegraph Co

3835 102ND ST W

Year	Uses	Source
1965	1/2 ARIAS OLMAN L	The Pacific Telephone and Telegraph Co

3836 102ND ST W

Year	Uses	Source
1965	MC LEAN K	The Pacific Telephone and Telegraph Co
	KWAK W	The Pacific Telephone and Telegraph Co
	KROPF F R	The Pacific Telephone and Telegraph Co
	APARTMENTS	The Pacific Telephone and Telegraph Co
	CURRAN R W	The Pacific Telephone and Telegraph Co
	A 1 TRENCHING SERV	The Pacific Telephone and Telegraph Co
	GETTEN R C	The Pacific Telephone and Telegraph Co
	STELTER M L	The Pacific Telephone and Telegraph Co
	DOUGLAS M	The Pacific Telephone and Telegraph Co
	NICHOLAS E C	The Pacific Telephone and Telegraph Co
	SOUTH J D	The Pacific Telephone and Telegraph Co
	SHAW C L	The Pacific Telephone and Telegraph Co
	OWENS J M	The Pacific Telephone and Telegraph Co
	GREER J	The Pacific Telephone and Telegraph Co
	MC COY R C	The Pacific Telephone and Telegraph Co
	FOREHAND S	The Pacific Telephone and Telegraph Co
	STARR D G	The Pacific Telephone and Telegraph Co

3837 102ND ST W

Year	Uses	Source
1965	1/4 TURBYFILL E	The Pacific Telephone and Telegraph Co

3839 102ND ST W

Year	Uses	Source
1965	1/2 THOMAS RONALD W	The Pacific Telephone and Telegraph Co
	HERMELIN E	The Pacific Telephone and Telegraph Co

3841 102ND ST W

Year	Uses	Source
1965	TURNQUIST C W	The Pacific Telephone and Telegraph Co

FINDINGS

3843 102ND ST W

Year	Uses	Source
1965	DUBE C	The Pacific Telephone and Telegraph Co
	RIGGS 0 M	The Pacific Telephone and Telegraph Co
	SHOOK R	The Pacific Telephone and Telegraph Co
	ZAVAGLIA S	The Pacific Telephone and Telegraph Co
	KADING H E	The Pacific Telephone and Telegraph Co
	JACOBS B	The Pacific Telephone and Telegraph Co
	BUILDING	The Pacific Telephone and Telegraph Co
	SILVA A	The Pacific Telephone and Telegraph Co
	ENDEWARD J	The Pacific Telephone and Telegraph Co
	MISTRETTA P	The Pacific Telephone and Telegraph Co
	PARESA L P	The Pacific Telephone and Telegraph Co
	GALLAGHER T E	The Pacific Telephone and Telegraph Co
	WILSON M C	The Pacific Telephone and Telegraph Co

3844 102ND ST W

Year	Uses	Source
1965	DARNELL P	The Pacific Telephone and Telegraph Co

3846 102ND ST W

Year	Uses	Source
1965	BUILDING	The Pacific Telephone and Telegraph Co

3850 102ND ST W

Year	Uses	Source
1965	DOUGHERTY D J	The Pacific Telephone and Telegraph Co
	1/2 STONEY B E	The Pacific Telephone and Telegraph Co

3851 102ND ST W

Year	Uses	Source
1965	AHRENS P F	The Pacific Telephone and Telegraph Co
	BOOTH D	The Pacific Telephone and Telegraph Co
	BUILDING	The Pacific Telephone and Telegraph Co
	DOYLE V C	The Pacific Telephone and Telegraph Co
	AIKEN D W	The Pacific Telephone and Telegraph Co
	GUILHOT J	The Pacific Telephone and Telegraph Co
	WILLGING C 673 2 Z	The Pacific Telephone and Telegraph Co
	WADE W T	The Pacific Telephone and Telegraph Co
	TAYLOR J S	The Pacific Telephone and Telegraph Co
	KEELEY J	The Pacific Telephone and Telegraph Co

FINDINGS

Year	Uses	Source
1965	KIEFER R M	The Pacific Telephone and Telegraph Co
	CHESS M	The Pacific Telephone and Telegraph Co
	GROVE C	The Pacific Telephone and Telegraph Co
	PITCHFORTH J	The Pacific Telephone and Telegraph Co
	MC GRAW J OR	The Pacific Telephone and Telegraph Co
	ESTRADA F	The Pacific Telephone and Telegraph Co
	FORTIER J or	The Pacific Telephone and Telegraph Co

3900 102ND ST W

Year	Uses	Source
1965	SNYDER H	The Pacific Telephone and Telegraph Co

3901 102ND ST W

Year	Uses	Source
1965	FOGLE M K	The Pacific Telephone and Telegraph Co
	EVANS C	The Pacific Telephone and Telegraph Co
	SHEROSICK F	The Pacific Telephone and Telegraph Co
	BRADY A D	The Pacific Telephone and Telegraph Co
	BUILDING	The Pacific Telephone and Telegraph Co

3902 102ND ST W

Year	Uses	Source
1965	DEAN R M OR	The Pacific Telephone and Telegraph Co

3908 102ND ST W

Year	Uses	Source
1965	CONRAD R	The Pacific Telephone and Telegraph Co

3910 102ND ST W

Year	Uses	Source
1965	BUILDING	The Pacific Telephone and Telegraph Co
	FRESH R	The Pacific Telephone and Telegraph Co
	HESP H	The Pacific Telephone and Telegraph Co
	KALK B	The Pacific Telephone and Telegraph Co
	DOHERTY D	The Pacific Telephone and Telegraph Co
	MOLINA H	The Pacific Telephone and Telegraph Co
	HETLANO K W	The Pacific Telephone and Telegraph Co
	PRETTYMAN T R	The Pacific Telephone and Telegraph Co
	OLSON M E	The Pacific Telephone and Telegraph Co
	SAVAGE D	The Pacific Telephone and Telegraph Co

FINDINGS

Year	Uses	Source
1965	LANYON H	The Pacific Telephone and Telegraph Co
	FARREN K	The Pacific Telephone and Telegraph Co
	WEBSTER	The Pacific Telephone and Telegraph Co
	NEUMANN R P	The Pacific Telephone and Telegraph Co
	PLESCIA T	The Pacific Telephone and Telegraph Co

3920 102ND ST W

Year	Uses	Source
1965	1/2 SITZE B	The Pacific Telephone and Telegraph Co
	GIBSON W JR	The Pacific Telephone and Telegraph Co

3921 102ND ST W

Year	Uses	Source
1965	BUILDING	The Pacific Telephone and Telegraph Co
	BERG R L	The Pacific Telephone and Telegraph Co
	MIALE R N OR	The Pacific Telephone and Telegraph Co
	ANDERSON P H	The Pacific Telephone and Telegraph Co
	CONKLIN T	The Pacific Telephone and Telegraph Co
	GOLDSBROUGH J L	The Pacific Telephone and Telegraph Co
	PAPA J	The Pacific Telephone and Telegraph Co
	HINZE G	The Pacific Telephone and Telegraph Co
	CUMMINGS J	The Pacific Telephone and Telegraph Co
	ROGERS P D	The Pacific Telephone and Telegraph Co
	NATOLI	The Pacific Telephone and Telegraph Co
	BAGLEY	The Pacific Telephone and Telegraph Co
	HALL A	The Pacific Telephone and Telegraph Co
	BURNHAM L	The Pacific Telephone and Telegraph Co
	POPE J W JR	The Pacific Telephone and Telegraph Co
	BUSH L M	The Pacific Telephone and Telegraph Co

3922 102ND ST W

Year	Uses	Source
1965	3/4 FLYNN E E	The Pacific Telephone and Telegraph Co
	BIGELOW R	The Pacific Telephone and Telegraph Co

3926 102ND ST W

Year	Uses	Source
1965	BUILDING	The Pacific Telephone and Telegraph Co
	BROWN B	The Pacific Telephone and Telegraph Co
	GONZALEZ R 8 OR	The Pacific Telephone and Telegraph Co

FINDINGS

Year	Uses	Source
1965	KIMBALL G W	The Pacific Telephone and Telegraph Co
	DEN HOED R	The Pacific Telephone and Telegraph Co

3939 102ND ST W

Year	Uses	Source
1965	MOTEL	The Pacific Telephone and Telegraph Co
	FLETT J E	The Pacific Telephone and Telegraph Co
	A 12 GELLER M	The Pacific Telephone and Telegraph Co
	LOUVIERS L E	The Pacific Telephone and Telegraph Co
	ALU T C	The Pacific Telephone and Telegraph Co
	BROOKS S	The Pacific Telephone and Telegraph Co
	VALPREDO J	The Pacific Telephone and Telegraph Co
	CLEMENSON K	The Pacific Telephone and Telegraph Co
	BLACKBURN EDW H OR	The Pacific Telephone and Telegraph Co
	WILLIAMS P L	The Pacific Telephone and Telegraph Co
	BISHOP W R OR	The Pacific Telephone and Telegraph Co
	SAYERS L	The Pacific Telephone and Telegraph Co
	CANNAMELA P	The Pacific Telephone and Telegraph Co
	KLINGBEIL S	The Pacific Telephone and Telegraph Co
	RUSSELL W	The Pacific Telephone and Telegraph Co
	TAWYEA D	The Pacific Telephone and Telegraph Co
	BARTLETT R J	The Pacific Telephone and Telegraph Co
	D ELIA L	The Pacific Telephone and Telegraph Co
	THOMPSON J H	The Pacific Telephone and Telegraph Co
	HARTER C t	The Pacific Telephone and Telegraph Co
	BUSCH R	The Pacific Telephone and Telegraph Co
	HICKS K C	The Pacific Telephone and Telegraph Co
	PRISAZNIK G OR	The Pacific Telephone and Telegraph Co

3940 102ND ST W

Year	Uses	Source
1965	APARTMENTS	The Pacific Telephone and Telegraph Co
	ARLENE MANOR THE APT OR	The Pacific Telephone and Telegraph Co
	HOLTZMAN MORTON	The Pacific Telephone and Telegraph Co
	FERGUSON W W	The Pacific Telephone and Telegraph Co
	COATES L J OR	The Pacific Telephone and Telegraph Co
	KACHNER B	The Pacific Telephone and Telegraph Co
	YOKLEY R	The Pacific Telephone and Telegraph Co
	SPARKS R E	The Pacific Telephone and Telegraph Co

Year	Uses	Source
1965	ACOSTA L F	The Pacific Telephone and Telegraph Co
	ANGEL J	The Pacific Telephone and Telegraph Co
	DIETZ ROBT W	The Pacific Telephone and Telegraph Co
	MORETTI P	The Pacific Telephone and Telegraph Co
	SOCIK H or	The Pacific Telephone and Telegraph Co
	SCHMITT S	The Pacific Telephone and Telegraph Co
	HARTLEY S	The Pacific Telephone and Telegraph Co
	WOMBACHER C E OR	The Pacific Telephone and Telegraph Co
	UNIVERSAL SCREEN CO OS	The Pacific Telephone and Telegraph Co

3941 102ND ST W

Year	Uses	Source
1965	DEZA W OR	The Pacific Telephone and Telegraph Co

3943 102ND ST W

Year	Uses	Source
1965	KNIGHT PAUL R OR	The Pacific Telephone and Telegraph Co

3947 102ND ST W

Year	Uses	Source
1965	ADAMS S	The Pacific Telephone and Telegraph Co

104TH ST W

3607 104TH ST W

Year	Uses	Source
1965	REID R J	The Pacific Telephone and Telegraph Co

3608 104TH ST W

Year	Uses	Source
1965	WELBAUM N	The Pacific Telephone and Telegraph Co

3612 104TH ST W

Year	Uses	Source
1965	DUNASKI D M	The Pacific Telephone and Telegraph Co

3614 104TH ST W

Year	Uses	Source
1965	TAYLOR T W OR	The Pacific Telephone and Telegraph Co

FINDINGS

3615 104TH ST W

Year	Uses	Source
1965	BUILDING	The Pacific Telephone and Telegraph Co
	ALLEN M D ORi 5917	The Pacific Telephone and Telegraph Co
	BAIR G	The Pacific Telephone and Telegraph Co
	OLSEN C N	The Pacific Telephone and Telegraph Co
	CIRCLE D J	The Pacific Telephone and Telegraph Co
	COBB C G III	The Pacific Telephone and Telegraph Co
	URIBE J	The Pacific Telephone and Telegraph Co
	HENDERSON M	The Pacific Telephone and Telegraph Co
	KALLMAN B	The Pacific Telephone and Telegraph Co
	SCOTT T H	The Pacific Telephone and Telegraph Co
	BURNSTEIN S	The Pacific Telephone and Telegraph Co
	BURGESS C	The Pacific Telephone and Telegraph Co
	BRIGHAM T K	The Pacific Telephone and Telegraph Co
	SHIELD J M OR	The Pacific Telephone and Telegraph Co
	SHEANIN e	The Pacific Telephone and Telegraph Co
	RADER C W OR	The Pacific Telephone and Telegraph Co

3618 104TH ST W

Year	Uses	Source
1965	BERRY W M OR	The Pacific Telephone and Telegraph Co

3627 104TH ST W

Year	Uses	Source
1965	BUILDING	The Pacific Telephone and Telegraph Co
	RICE R R	The Pacific Telephone and Telegraph Co
	MASON J R	The Pacific Telephone and Telegraph Co
	RAVEN R G	The Pacific Telephone and Telegraph Co
	TOTIN D F	The Pacific Telephone and Telegraph Co
	PORTER D T	The Pacific Telephone and Telegraph Co
	SEGUIN J A D	The Pacific Telephone and Telegraph Co
	PAULY D	The Pacific Telephone and Telegraph Co
	LOEWENSTEIN V F	The Pacific Telephone and Telegraph Co
	SANDUSKY J	The Pacific Telephone and Telegraph Co
	DEARING H J JR	The Pacific Telephone and Telegraph Co
	YOUNG J	The Pacific Telephone and Telegraph Co
	TROVATTEN D	The Pacific Telephone and Telegraph Co
	KOCHENDORFER S	The Pacific Telephone and Telegraph Co
	GRENIER J	The Pacific Telephone and Telegraph Co

FINDINGS

Year	Uses	Source
1965	SCHMIDT N L	The Pacific Telephone and Telegraph Co
	JAZINA J	The Pacific Telephone and Telegraph Co
	ROBERTS T J	The Pacific Telephone and Telegraph Co
	LIETZ B	The Pacific Telephone and Telegraph Co
	GARRETT J W	The Pacific Telephone and Telegraph Co
	WABLE P J	The Pacific Telephone and Telegraph Co
	POUPARD D	The Pacific Telephone and Telegraph Co
	MATT E C	The Pacific Telephone and Telegraph Co
	KREITER B	The Pacific Telephone and Telegraph Co
	WOLFRUN R L	The Pacific Telephone and Telegraph Co
	DONIG W	The Pacific Telephone and Telegraph Co
	GREEN K M	The Pacific Telephone and Telegraph Co
	KURZER M	The Pacific Telephone and Telegraph Co
	LINDBERG P R	The Pacific Telephone and Telegraph Co
	LINDBERG H D	The Pacific Telephone and Telegraph Co

3638 104TH ST W

Year	Uses	Source
1965	LAYNE H	The Pacific Telephone and Telegraph Co

3647 104TH ST W

Year	Uses	Source
1965	APARTMENTS	The Pacific Telephone and Telegraph Co
	CRAWFORD J R	The Pacific Telephone and Telegraph Co
	WEATHERS W OR	The Pacific Telephone and Telegraph Co
	MORSE A D OR	The Pacific Telephone and Telegraph Co

3648 104TH ST W

Year	Uses	Source
1965	CHOCEK EDW J SR	The Pacific Telephone and Telegraph Co

3650 104TH ST W

Year	Uses	Source
1965	CLARIOGE RONALD OR	The Pacific Telephone and Telegraph Co

3654 104TH ST W

Year	Uses	Source
1965	DWYER ELIZABETH	The Pacific Telephone and Telegraph Co

FINDINGS

3655 104TH ST W

Year	Uses	Source
1965	1/2 SHERD MARJORIE H	The Pacific Telephone and Telegraph Co

3656 104TH ST W

Year	Uses	Source
1965	HAUGHTON T H	The Pacific Telephone and Telegraph Co

3657 104TH ST W

Year	Uses	Source
1965	CLEANTIS S	The Pacific Telephone and Telegraph Co

3658 104TH ST W

Year	Uses	Source
1965	SPENCE 0 E	The Pacific Telephone and Telegraph Co

3659 104TH ST W

Year	Uses	Source
1965	GESKE WILFORD	The Pacific Telephone and Telegraph Co

3660 104TH ST W

Year	Uses	Source
1965	SNIDER J	The Pacific Telephone and Telegraph Co

3664 104TH ST W

Year	Uses	Source
1965	TRADER M P	The Pacific Telephone and Telegraph Co

3666 104TH ST W

Year	Uses	Source
1965	DE ANGELIS MARIO OR	The Pacific Telephone and Telegraph Co

3668 104TH ST W

Year	Uses	Source
1965	HOWARD PATRICIA C	The Pacific Telephone and Telegraph Co

3701 104TH ST W

Year	Uses	Source
1965	KUSTUDIA L	The Pacific Telephone and Telegraph Co
	WELTZ J W JR	The Pacific Telephone and Telegraph Co
	FRICKE T M	The Pacific Telephone and Telegraph Co
	HEBERT D OR	The Pacific Telephone and Telegraph Co

FINDINGS

Year	Uses	Source
1965	BUILDING	The Pacific Telephone and Telegraph Co

3702 104TH ST W

Year	Uses	Source
1965	APARTMENTS	The Pacific Telephone and Telegraph Co
	RICHARDS J OR	The Pacific Telephone and Telegraph Co
	RHEMREV or	The Pacific Telephone and Telegraph Co

3705 104TH ST W

Year	Uses	Source
1965	MATHIS I J OR	The Pacific Telephone and Telegraph Co

3706 104TH ST W

Year	Uses	Source
1965	APARTMENTS	The Pacific Telephone and Telegraph Co
	HERNANDEZ W	The Pacific Telephone and Telegraph Co

3707 104TH ST W

Year	Uses	Source
1965	1/2 AMIDON R	The Pacific Telephone and Telegraph Co
	KELLY SHARON	The Pacific Telephone and Telegraph Co

3708 104TH ST W

Year	Uses	Source
1965	1/2 ANDERSEN BARBARA J	The Pacific Telephone and Telegraph Co
	MARKO E	The Pacific Telephone and Telegraph Co

3709 104TH ST W

Year	Uses	Source
1965	OVERBEEK W H C	The Pacific Telephone and Telegraph Co
	JOST C	The Pacific Telephone and Telegraph Co
	BUILDING	The Pacific Telephone and Telegraph Co
	SINDONI P E	The Pacific Telephone and Telegraph Co
	GILGER 0 L	The Pacific Telephone and Telegraph Co
	GIVANS P or	The Pacific Telephone and Telegraph Co
	KALOPLASTOS G	The Pacific Telephone and Telegraph Co
	MORRIS JAS R	The Pacific Telephone and Telegraph Co

3716 104TH ST W

Year	Uses	Source
1965	ROGIN HOWARD	The Pacific Telephone and Telegraph Co

FINDINGS

3717 104TH ST W

Year	Uses	Source
1965	PLA SKOOL IN PINES	The Pacific Telephone and Telegraph Co
	SHRYOCK R V	The Pacific Telephone and Telegraph Co

3722 104TH ST W

Year	Uses	Source
1965	MIERA 0 F X	The Pacific Telephone and Telegraph Co

3724 104TH ST W

Year	Uses	Source
1965	REED W OR	The Pacific Telephone and Telegraph Co

3726 104TH ST W

Year	Uses	Source
1965	APARTMENTS	The Pacific Telephone and Telegraph Co
	CLARIDGE R OR	The Pacific Telephone and Telegraph Co
	KEELING J W	The Pacific Telephone and Telegraph Co

3728 104TH ST W

Year	Uses	Source
1965	ZEPPO	The Pacific Telephone and Telegraph Co
	APARTMENTS	The Pacific Telephone and Telegraph Co
	MOULTON DARRYL L	The Pacific Telephone and Telegraph Co

3729 104TH ST W

Year	Uses	Source
1965	TRI ANGLERS INC OR	The Pacific Telephone and Telegraph Co

3734 104TH ST W

Year	Uses	Source
1965	PEACH L	The Pacific Telephone and Telegraph Co

3736 104TH ST W

Year	Uses	Source
1965	PEACH L OR	The Pacific Telephone and Telegraph Co

3739 104TH ST W

Year	Uses	Source
1965	SIMPSON A J OR	The Pacific Telephone and Telegraph Co

FINDINGS

3742 104TH ST W

Year	Uses	Source
1965	1/2 TEODORINI E	The Pacific Telephone and Telegraph Co

3744 104TH ST W

Year	Uses	Source
1965	HORNS 8 Y BERNICE F	The Pacific Telephone and Telegraph Co

3749 104TH ST W

Year	Uses	Source
1965	TUGGLE S	The Pacific Telephone and Telegraph Co

3753 104TH ST W

Year	Uses	Source
1965	BUILDING A WHALLEY L E	The Pacific Telephone and Telegraph Co

3810 104TH ST W

Year	Uses	Source
1965	ZINGER HAROLD OR	The Pacific Telephone and Telegraph Co

3812 104TH ST W

Year	Uses	Source
1965	UNDEM ROBT OR	The Pacific Telephone and Telegraph Co

3816 104TH ST W

Year	Uses	Source
1965	BATTOE H W	The Pacific Telephone and Telegraph Co
	BATTOE H W	The Pacific Telephone and Telegraph Co

3817 104TH ST W

Year	Uses	Source
1965	BAARS J J	The Pacific Telephone and Telegraph Co

3821 104TH ST W

Year	Uses	Source
1965	NIERAETH SIEGFRIED	The Pacific Telephone and Telegraph Co

3823 104TH ST W

Year	Uses	Source
1965	FREEMAN C	The Pacific Telephone and Telegraph Co

FINDINGS

3824 104TH ST W

Year	Uses	Source
1965	PAYNE R M DR	The Pacific Telephone and Telegraph Co

3825 104TH ST W

Year	Uses	Source
1965	CRAMM KOOS	The Pacific Telephone and Telegraph Co

3832 104TH ST W

Year	Uses	Source
1965	COGHILL W OR	The Pacific Telephone and Telegraph Co

3835 104TH ST W

Year	Uses	Source
1965	BUILDING	The Pacific Telephone and Telegraph Co
	HEINTZ V R MRS OR	The Pacific Telephone and Telegraph Co
	FISH DONN	The Pacific Telephone and Telegraph Co
	FISH BYRON E	The Pacific Telephone and Telegraph Co
	LARVIN A J	The Pacific Telephone and Telegraph Co
	COLE OANL F OR	The Pacific Telephone and Telegraph Co
	ANDREI M	The Pacific Telephone and Telegraph Co
	CIVILS	The Pacific Telephone and Telegraph Co
	PRICE R H	The Pacific Telephone and Telegraph Co
	POLLICH S	The Pacific Telephone and Telegraph Co
	HOBBS R L	The Pacific Telephone and Telegraph Co
	JAKOBS FRED	The Pacific Telephone and Telegraph Co
	LAUB R	The Pacific Telephone and Telegraph Co
	KELPERIS D OR	The Pacific Telephone and Telegraph Co
	AVILLA A	The Pacific Telephone and Telegraph Co
	WILLIAMS R S	The Pacific Telephone and Telegraph Co
	KRAHN ROBT	The Pacific Telephone and Telegraph Co
	80 UTTE J	The Pacific Telephone and Telegraph Co

3836 104TH ST W

Year	Uses	Source
1965	MELTON E	The Pacific Telephone and Telegraph Co
	1/2 WHITSON M	The Pacific Telephone and Telegraph Co

3838 104TH ST W

Year	Uses	Source
1965	COGHILL GEORGE W OR	The Pacific Telephone and Telegraph Co

FINDINGS

3840 104TH ST W

Year	Uses	Source
1965	EVICH LOUIS MRS OR	The Pacific Telephone and Telegraph Co
	CONLOGUE ROBT OR	The Pacific Telephone and Telegraph Co
	APARTMENTS	The Pacific Telephone and Telegraph Co

3843 104TH ST W

Year	Uses	Source
1965	BUILDING	The Pacific Telephone and Telegraph Co
	CRANDALL C F ORI 4436	The Pacific Telephone and Telegraph Co
	1/2 GIMPEL L M	The Pacific Telephone and Telegraph Co

3845 104TH ST W

Year	Uses	Source
1965	GUERICH J P	The Pacific Telephone and Telegraph Co

3846 104TH ST W

Year	Uses	Source
1965	KLUGH R	The Pacific Telephone and Telegraph Co
	MALDNE H	The Pacific Telephone and Telegraph Co
	BUILDING	The Pacific Telephone and Telegraph Co

3847 104TH ST W

Year	Uses	Source
1965	STEWART F	The Pacific Telephone and Telegraph Co

3849 104TH ST W

Year	Uses	Source
1965	1/2 DAVEY G M	The Pacific Telephone and Telegraph Co
	TINSLEY HERMAN L	The Pacific Telephone and Telegraph Co

3851 104TH ST W

Year	Uses	Source
1965	EADS B	The Pacific Telephone and Telegraph Co

3853 104TH ST W

Year	Uses	Source
1965	PLATTER D G OR	The Pacific Telephone and Telegraph Co
	MESIMER B	The Pacific Telephone and Telegraph Co
	BUILDING	The Pacific Telephone and Telegraph Co
	LOVEGROVE R	The Pacific Telephone and Telegraph Co
	THOLE E B	The Pacific Telephone and Telegraph Co

Year	Uses	Source
1965	TACKETT K V	The Pacific Telephone and Telegraph Co
	SLAIEH E N	The Pacific Telephone and Telegraph Co
	GOULD R E	The Pacific Telephone and Telegraph Co

3859 104TH ST W

Year	Uses	Source
1965	MARTINEZ M	The Pacific Telephone and Telegraph Co

3861 104TH ST W

Year	Uses	Source
1965	EARLY H	The Pacific Telephone and Telegraph Co
	ROBINSON F	The Pacific Telephone and Telegraph Co

3863 104TH ST W

Year	Uses	Source
1965	EARLY E OR	The Pacific Telephone and Telegraph Co
	HESTER T L	The Pacific Telephone and Telegraph Co
	APARTMENTS	The Pacific Telephone and Telegraph Co
	BEHRINGER F	The Pacific Telephone and Telegraph Co

3904 104TH ST W

Year	Uses	Source
1965	MAENPA EDWARD M OR	The Pacific Telephone and Telegraph Co

3905 104TH ST W

Year	Uses	Source
1965	WALLEN C 0 OR	The Pacific Telephone and Telegraph Co

3908 104TH ST W

Year	Uses	Source
1965	BOURQUE ARTHUR M OR	The Pacific Telephone and Telegraph Co

3911 104TH ST W

Year	Uses	Source
1965	HELLEN N	The Pacific Telephone and Telegraph Co
	MCDOWELL R L	The Pacific Telephone and Telegraph Co
	MORRIS P	The Pacific Telephone and Telegraph Co
	ERVIN B	The Pacific Telephone and Telegraph Co
	KRACL D R	The Pacific Telephone and Telegraph Co
	GOODWIN J	The Pacific Telephone and Telegraph Co
	80 RTON W	The Pacific Telephone and Telegraph Co

FINDINGS

Year	Uses	Source
1965	ERICKSON H E	The Pacific Telephone and Telegraph Co
	BUILDING	The Pacific Telephone and Telegraph Co
	PETRANOVIC W	The Pacific Telephone and Telegraph Co
	KRAMER R M	The Pacific Telephone and Telegraph Co
	MEYER S D	The Pacific Telephone and Telegraph Co
	ELWOOD T F JR	The Pacific Telephone and Telegraph Co
	VIDA J B	The Pacific Telephone and Telegraph Co
	ALSPAUGH R E	The Pacific Telephone and Telegraph Co
	GUASTAFERRO 0 M	The Pacific Telephone and Telegraph Co
	SCHUCKER S L	The Pacific Telephone and Telegraph Co
	KRAUSE B	The Pacific Telephone and Telegraph Co
	DEL RE J	The Pacific Telephone and Telegraph Co
	CUMMINGS J	The Pacific Telephone and Telegraph Co
	STIRITZ D C	The Pacific Telephone and Telegraph Co
	GERARD D J	The Pacific Telephone and Telegraph Co
	HOWERTON L H	The Pacific Telephone and Telegraph Co
	MC INTOSH M	The Pacific Telephone and Telegraph Co
	AGNOR G	The Pacific Telephone and Telegraph Co
	TODD S R	The Pacific Telephone and Telegraph Co
	BALCAEN N J	The Pacific Telephone and Telegraph Co
	ABERNATHY R W	The Pacific Telephone and Telegraph Co
	LIEBERMAN F C	The Pacific Telephone and Telegraph Co
	LUBY P	The Pacific Telephone and Telegraph Co
	SHUMATE W	The Pacific Telephone and Telegraph Co
	HICKEY W J	The Pacific Telephone and Telegraph Co

3912 104TH ST W

Year	Uses	Source
1965	BROOKINS V OR	The Pacific Telephone and Telegraph Co

3914 104TH ST W

Year	Uses	Source
1965	FULBRIGHT DAVID OR	The Pacific Telephone and Telegraph Co

3916 104TH ST W

Year	Uses	Source
1965	1/2 HILLS J or	The Pacific Telephone and Telegraph Co
	EVANS M	The Pacific Telephone and Telegraph Co

3921 104TH ST W

Year	Uses	Source
1965	LOCKHAVEN CHRSTN SCH OR	The Pacific Telephone and Telegraph Co

3924 104TH ST W

Year	Uses	Source
1965	HURDEL E or	The Pacific Telephone and Telegraph Co

3928 104TH ST W

Year	Uses	Source
1965	ENGLISH F F OR	The Pacific Telephone and Telegraph Co

3947 104TH ST W

Year	Uses	Source
1965	LOCKHAVEN CHRSTN CHR OR	The Pacific Telephone and Telegraph Co

105TH ST W

3601 105TH ST W

Year	Uses	Source
1965	WEBSTER L D ORI 5387	The Pacific Telephone and Telegraph Co

3606 105TH ST W

Year	Uses	Source
1965	BUILDING	The Pacific Telephone and Telegraph Co
	HAKALA E M	The Pacific Telephone and Telegraph Co
	BUTLER 0 OR	The Pacific Telephone and Telegraph Co
	KOVACH JOE B OR	The Pacific Telephone and Telegraph Co

3609 105TH ST W

Year	Uses	Source
1965	CHATTERTON R R	The Pacific Telephone and Telegraph Co

3612 105TH ST W

Year	Uses	Source
1965	CIMMINGS C S OR	The Pacific Telephone and Telegraph Co

3615 105TH ST W

Year	Uses	Source
1965	WAKEFIELD R	The Pacific Telephone and Telegraph Co
	FRANTZ OIL CLNR DIS	The Pacific Telephone and Telegraph Co
	1/2 SAMPLES F H	The Pacific Telephone and Telegraph Co

FINDINGS

3622 105TH ST W

Year	Uses	Source
1965	SCOTT B or	The Pacific Telephone and Telegraph Co
	BUILDING	The Pacific Telephone and Telegraph Co
	e DICSKO W	The Pacific Telephone and Telegraph Co
	MILLS FANNYE MAE OR	The Pacific Telephone and Telegraph Co

3628 105TH ST W

Year	Uses	Source
1965	MC CULLICK F 0 OR	The Pacific Telephone and Telegraph Co

3631 105TH ST W

Year	Uses	Source
1965	YOUNGER H J	The Pacific Telephone and Telegraph Co

3634 105TH ST W

Year	Uses	Source
1965	PFEIFFER M	The Pacific Telephone and Telegraph Co

3636 105TH ST W

Year	Uses	Source
1965	ANDERSON D V	The Pacific Telephone and Telegraph Co

3639 105TH ST W

Year	Uses	Source
1965	BUILDING	The Pacific Telephone and Telegraph Co
	DENNY G	The Pacific Telephone and Telegraph Co
	FAHNDRICH M J	The Pacific Telephone and Telegraph Co

3641 105TH ST W

Year	Uses	Source
1965	ADAMS F	The Pacific Telephone and Telegraph Co

3642 105TH ST W

Year	Uses	Source
1965	WORCESTER G W	The Pacific Telephone and Telegraph Co

3643 105TH ST W

Year	Uses	Source
1965	SHULTZ G B	The Pacific Telephone and Telegraph Co

FINDINGS

3645 105TH ST W

Year	Uses	Source
1965	BUILDING	The Pacific Telephone and Telegraph Co
	PLUMAGE A J OR	The Pacific Telephone and Telegraph Co
	GREGORY LAURA L OR	The Pacific Telephone and Telegraph Co

3646 105TH ST W

Year	Uses	Source
1965	1/2 SALAZAR GUSTAVO	The Pacific Telephone and Telegraph Co

3649 105TH ST W

Year	Uses	Source
1965	APARTMENTS	The Pacific Telephone and Telegraph Co
	MAINS R L	The Pacific Telephone and Telegraph Co
	SAFFAR J SR OR	The Pacific Telephone and Telegraph Co

3652 105TH ST W

Year	Uses	Source
1965	SHELLOW EDW E OR	The Pacific Telephone and Telegraph Co

3655 105TH ST W

Year	Uses	Source
1965	CUNAG P J	The Pacific Telephone and Telegraph Co

3656 105TH ST W

Year	Uses	Source
1965	GARFIELD A ORI 0064	The Pacific Telephone and Telegraph Co
	LANE VIRGIL D	The Pacific Telephone and Telegraph Co

3659 105TH ST W

Year	Uses	Source
1965	0 MALLEY L E	The Pacific Telephone and Telegraph Co

3664 105TH ST W

Year	Uses	Source
1965	NORDAHL NORMAN E ORI 8063	The Pacific Telephone and Telegraph Co
	1/2 HAYES PHILLIP L	The Pacific Telephone and Telegraph Co

3665 105TH ST W

Year	Uses	Source
1965	FRENCH V	The Pacific Telephone and Telegraph Co

FINDINGS

3667 105TH ST W

Year	Uses	Source
1965	EWENS G F	The Pacific Telephone and Telegraph Co

3668 105TH ST W

Year	Uses	Source
1965	SOUZA S	The Pacific Telephone and Telegraph Co
	NORDAHL CONCETT	The Pacific Telephone and Telegraph Co

3671 105TH ST W

Year	Uses	Source
1965	TILL ANTHONY OR	The Pacific Telephone and Telegraph Co
	1/2 ELWORTHY B C SIGH OR	The Pacific Telephone and Telegraph Co

3700 105TH ST W

Year	Uses	Source
1965	MARUTA	The Pacific Telephone and Telegraph Co

3702 105TH ST W

Year	Uses	Source
1965	1/2 HICKENBOTHAM ALICE	The Pacific Telephone and Telegraph Co
	KING CHRIS C	The Pacific Telephone and Telegraph Co

3703 105TH ST W

Year	Uses	Source
1965	LUBMAN MORRIS OR	The Pacific Telephone and Telegraph Co

3704 105TH ST W

Year	Uses	Source
1965	DRAHNOVSKY JOHN	The Pacific Telephone and Telegraph Co

3706 105TH ST W

Year	Uses	Source
1965	1/2 KRAUSS R	The Pacific Telephone and Telegraph Co

3707 105TH ST W

Year	Uses	Source
1965	MOORE F E	The Pacific Telephone and Telegraph Co

3708 105TH ST W

Year	Uses	Source
1965	BUILDING	The Pacific Telephone and Telegraph Co

Year	Uses	Source
1965	JENKS J S	The Pacific Telephone and Telegraph Co
	HASKELL J H	The Pacific Telephone and Telegraph Co
	WELCH HAROLD	The Pacific Telephone and Telegraph Co

3711 105TH ST W

Year	Uses	Source
1965	APARTMENTS	The Pacific Telephone and Telegraph Co
	WILSON GEO W	The Pacific Telephone and Telegraph Co

3714 105TH ST W

Year	Uses	Source
1965	HEISER C T	The Pacific Telephone and Telegraph Co
	APARTMENTS A ALEXANDER E OR	The Pacific Telephone and Telegraph Co

3719 105TH ST W

Year	Uses	Source
1965	CONTRATTO ANDREW J OR	The Pacific Telephone and Telegraph Co

3723 105TH ST W

Year	Uses	Source
1965	1/2 SCHOENBRUN M	The Pacific Telephone and Telegraph Co
	HANAFORO R B	The Pacific Telephone and Telegraph Co

3727 105TH ST W

Year	Uses	Source
1965	MC KELLEP C L OR	The Pacific Telephone and Telegraph Co

3728 105TH ST W

Year	Uses	Source
1965	SCHNEIDER P OR 7 B	The Pacific Telephone and Telegraph Co

3731 105TH ST W

Year	Uses	Source
1965	KRIMMEL WM or	The Pacific Telephone and Telegraph Co

3732 105TH ST W

Year	Uses	Source
1965	MASTER ANTENNA ENGNR	The Pacific Telephone and Telegraph Co
	SANFORD LAURENCE or	The Pacific Telephone and Telegraph Co

FINDINGS

3735 105TH ST W

Year	Uses	Source
1965	BAGLEY M E OR	The Pacific Telephone and Telegraph Co

3738 105TH ST W

Year	Uses	Source
1965	ZEMBIK JOE OR	The Pacific Telephone and Telegraph Co

3739 105TH ST W

Year	Uses	Source
1965	FORWOOD LILLIAN OR	The Pacific Telephone and Telegraph Co

3742 105TH ST W

Year	Uses	Source
1965	JOHNNYS PEST CO OR	The Pacific Telephone and Telegraph Co

3743 105TH ST W

Year	Uses	Source
1965	VASQUEZ E	The Pacific Telephone and Telegraph Co

3745 105TH ST W

Year	Uses	Source
1965	LOGGAINS B F	The Pacific Telephone and Telegraph Co

3749 105TH ST W

Year	Uses	Source
1965	HANIER W F	The Pacific Telephone and Telegraph Co
	1/2 WALDMAN M	The Pacific Telephone and Telegraph Co

3754 105TH ST W

Year	Uses	Source
1965	PAUL LUCIEN OR	The Pacific Telephone and Telegraph Co

3755 105TH ST W

Year	Uses	Source
1965	ROBERTSON 0 J OR	The Pacific Telephone and Telegraph Co

3760 105TH ST W

Year	Uses	Source
1965	ARGENTINE DOMINIC J DR	The Pacific Telephone and Telegraph Co

FINDINGS

3807 105TH ST W

Year	Uses	Source
1965	STAHL MARTHA E OR	The Pacific Telephone and Telegraph Co

3810 105TH ST W

Year	Uses	Source
1965	FOSTER S K	The Pacific Telephone and Telegraph Co
	FIEF W A OR	The Pacific Telephone and Telegraph Co

3811 105TH ST W

Year	Uses	Source
1965	CARGILL RAY E	The Pacific Telephone and Telegraph Co

3813 105TH ST W

Year	Uses	Source
1965	LA FAZIA FRANK OR	The Pacific Telephone and Telegraph Co

3815 105TH ST W

Year	Uses	Source
1965	RAUBOLT ROBT C	The Pacific Telephone and Telegraph Co

3816 105TH ST W

Year	Uses	Source
1965	LEVICK	The Pacific Telephone and Telegraph Co

3818 105TH ST W

Year	Uses	Source
1965	SAPPINGTON H L OR	The Pacific Telephone and Telegraph Co

3819 105TH ST W

Year	Uses	Source
1965	BRITTON D W	The Pacific Telephone and Telegraph Co

3822 105TH ST W

Year	Uses	Source
1965	PATTEE M L	The Pacific Telephone and Telegraph Co

3823 105TH ST W

Year	Uses	Source
1965	KILBOURNE ROBT G DR	The Pacific Telephone and Telegraph Co

FINDINGS

3824 105TH ST W

Year	Uses	Source
1965	CAMPBELL F	The Pacific Telephone and Telegraph Co

3828 105TH ST W

Year	Uses	Source
1965	HARRIS ROBERT L OR	The Pacific Telephone and Telegraph Co

3829 105TH ST W

Year	Uses	Source
1965	B REEN P	The Pacific Telephone and Telegraph Co
	BUILDING A HUME B J	The Pacific Telephone and Telegraph Co

3830 105TH ST W

Year	Uses	Source
1965	1/2 DE KOVEN ARTHUR J JR OR	The Pacific Telephone and Telegraph Co
	MILANO PAULINE	The Pacific Telephone and Telegraph Co

3831 105TH ST W

Year	Uses	Source
1965	TIRK DALLAS E	The Pacific Telephone and Telegraph Co

3833 105TH ST W

Year	Uses	Source
1965	STEPHENSON	The Pacific Telephone and Telegraph Co

3834 105TH ST W

Year	Uses	Source
1965	IBERRI ALFRED B SR	The Pacific Telephone and Telegraph Co

3838 105TH ST W

Year	Uses	Source
1965	KEENE J J	The Pacific Telephone and Telegraph Co
	APARTMENTS	The Pacific Telephone and Telegraph Co
	0 NEAL ROBT I	The Pacific Telephone and Telegraph Co
	GRAVERT V E CAPT	The Pacific Telephone and Telegraph Co

3839 105TH ST W

Year	Uses	Source
1965	PETERS A G	The Pacific Telephone and Telegraph Co

FINDINGS

3841 105TH ST W

Year	Uses	Source
1965	MADDEN J L	The Pacific Telephone and Telegraph Co

3843 105TH ST W

Year	Uses	Source
1965	BARKER R	The Pacific Telephone and Telegraph Co

3855 105TH ST W

Year	Uses	Source
1965	MIKKELSEN N J B	The Pacific Telephone and Telegraph Co

3861 105TH ST W

Year	Uses	Source
1965	BURKETTE G M	The Pacific Telephone and Telegraph Co

3901 105TH ST W

Year	Uses	Source
1965	CASTILLO P R	The Pacific Telephone and Telegraph Co

3904 105TH ST W

Year	Uses	Source
1965	LUEHMANN CARL H OR	The Pacific Telephone and Telegraph Co

3908 105TH ST W

Year	Uses	Source
1965	KNIGHT G L	The Pacific Telephone and Telegraph Co

3909 105TH ST W

Year	Uses	Source
1965	BOSTON F D	The Pacific Telephone and Telegraph Co

3912 105TH ST W

Year	Uses	Source
1965	SCHLACK ALFRED OR	The Pacific Telephone and Telegraph Co

3914 105TH ST W

Year	Uses	Source
1965	LAMBERT DENNY OR	The Pacific Telephone and Telegraph Co

3922 105TH ST W

Year	Uses	Source
1965	BUILDING	The Pacific Telephone and Telegraph Co

Year	Uses	Source
1965	TESCHNER T	The Pacific Telephone and Telegraph Co
	STRONG J F	The Pacific Telephone and Telegraph Co

3923 105TH ST W

Year	Uses	Source
1965	GAYLER F C ORB 2013	The Pacific Telephone and Telegraph Co
	A ACTIVE SNDBLSTNG COORI 5232	The Pacific Telephone and Telegraph Co

3936 105TH ST W

Year	Uses	Source
1965	GOODER H	The Pacific Telephone and Telegraph Co

3937 105TH ST W

Year	Uses	Source
1965	0 K SHEET METAL OR	The Pacific Telephone and Telegraph Co

3938 105TH ST W

Year	Uses	Source
1965	SONNESEN W C	The Pacific Telephone and Telegraph Co

106TH ST W

3618 106TH ST W

Year	Uses	Source
1965	LEWIS DE LANE V	The Pacific Telephone and Telegraph Co

3620 106TH ST W

Year	Uses	Source
1965	SNYDER J P	The Pacific Telephone and Telegraph Co

3624 106TH ST W

Year	Uses	Source
1965	BURKETT J OR	The Pacific Telephone and Telegraph Co

3625 106TH ST W

Year	Uses	Source
1965	THACKER CHAS E OR	The Pacific Telephone and Telegraph Co

3628 106TH ST W

Year	Uses	Source
1965	COBURN ELSIE OR	The Pacific Telephone and Telegraph Co

FINDINGS

3629 106TH ST W

Year	Uses	Source
1965	SMITH CHARLES L OR	The Pacific Telephone and Telegraph Co

3636 106TH ST W

Year	Uses	Source
1965	DRAGOTTO ROJ	The Pacific Telephone and Telegraph Co

3643 106TH ST W

Year	Uses	Source
1965	PARSONS ARTHUR J OR	The Pacific Telephone and Telegraph Co

3644 106TH ST W

Year	Uses	Source
1965	HOSKINS E H	The Pacific Telephone and Telegraph Co

3646 106TH ST W

Year	Uses	Source
1965	SCHULLER RICHARD OR	The Pacific Telephone and Telegraph Co

3651 106TH ST W

Year	Uses	Source
1965	THOMASON M J	The Pacific Telephone and Telegraph Co

3652 106TH ST W

Year	Uses	Source
1965	1/2 KELLEY D	The Pacific Telephone and Telegraph Co
	FUSCH A E JR OR	The Pacific Telephone and Telegraph Co

3655 106TH ST W

Year	Uses	Source
1965	PHELPS J R OR	The Pacific Telephone and Telegraph Co

3657 106TH ST W

Year	Uses	Source
1965	GOFF G P	The Pacific Telephone and Telegraph Co

3659 106TH ST W

Year	Uses	Source
1965	MILLER MARTIN J	The Pacific Telephone and Telegraph Co

FINDINGS

3660 106TH ST W

Year	Uses	Source
1965	APARTMENTS	The Pacific Telephone and Telegraph Co
	MISKIMEN C J OR	The Pacific Telephone and Telegraph Co
	MILLER L T	The Pacific Telephone and Telegraph Co
	BRILES G	The Pacific Telephone and Telegraph Co
	C J CONSTRUCTION CO	The Pacific Telephone and Telegraph Co

3665 106TH ST W

Year	Uses	Source
1965	VOLKMAN W H OR	The Pacific Telephone and Telegraph Co

3667 106TH ST W

Year	Uses	Source
1965	TURBACCO MICHAEL OR	The Pacific Telephone and Telegraph Co

3700 106TH ST W

Year	Uses	Source
1965	PETERMANN ELMER G OR	The Pacific Telephone and Telegraph Co

3701 106TH ST W

Year	Uses	Source
1965	HAYES MAURICE J OR	The Pacific Telephone and Telegraph Co

3704 106TH ST W

Year	Uses	Source
1965	BROMBY JAMES C OR	The Pacific Telephone and Telegraph Co

3705 106TH ST W

Year	Uses	Source
1965	HERBELIN G	The Pacific Telephone and Telegraph Co

3707 106TH ST W

Year	Uses	Source
1965	ISBELL EARL H OR	The Pacific Telephone and Telegraph Co

3713 106TH ST W

Year	Uses	Source
1965	VEZINA J E	The Pacific Telephone and Telegraph Co

FINDINGS

3714 106TH ST W

Year	Uses	Source
1965	YACKLEY J	The Pacific Telephone and Telegraph Co

3715 106TH ST W

Year	Uses	Source
1965	HELLO R	The Pacific Telephone and Telegraph Co

3723 106TH ST W

Year	Uses	Source
1965	1/2 EZZO PAT P OR	The Pacific Telephone and Telegraph Co
	PATTYNAMA L	The Pacific Telephone and Telegraph Co

3724 106TH ST W

Year	Uses	Source
1965	MILAZZO R 0 R	The Pacific Telephone and Telegraph Co

3726 106TH ST W

Year	Uses	Source
1965	CRIST D M	The Pacific Telephone and Telegraph Co

3728 106TH ST W

Year	Uses	Source
1965	CARLUCCIO F	The Pacific Telephone and Telegraph Co

3729 106TH ST W

Year	Uses	Source
1965	BORZAGA RICHARD OR	The Pacific Telephone and Telegraph Co

3731 106TH ST W

Year	Uses	Source
1965	STEVENS RUSSELL or	The Pacific Telephone and Telegraph Co

3733 106TH ST W

Year	Uses	Source
1965	GILES R L	The Pacific Telephone and Telegraph Co

3734 106TH ST W

Year	Uses	Source
1965	BUILDING	The Pacific Telephone and Telegraph Co
	1/2 HANNA DORIS M	The Pacific Telephone and Telegraph Co

FINDINGS

3736 106TH ST W

Year	Uses	Source
1965	SPELLMIRE KENNETH OR	The Pacific Telephone and Telegraph Co

3737 106TH ST W

Year	Uses	Source
1965	HUDGINS PEARL or	The Pacific Telephone and Telegraph Co

3738 106TH ST W

Year	Uses	Source
1965	SYBESMA H K	The Pacific Telephone and Telegraph Co

3741 106TH ST W

Year	Uses	Source
1965	FITZGERALO SAM G OR	The Pacific Telephone and Telegraph Co

3743 106TH ST W

Year	Uses	Source
1965	WRABEL JOE JR OR	The Pacific Telephone and Telegraph Co

3745 106TH ST W

Year	Uses	Source
1965	BOLDT MAX OR	The Pacific Telephone and Telegraph Co

3747 106TH ST W

Year	Uses	Source
1965	RITTER T	The Pacific Telephone and Telegraph Co

3750 106TH ST W

Year	Uses	Source
1965	RUSK MAE D OR	The Pacific Telephone and Telegraph Co

3751 106TH ST W

Year	Uses	Source
1965	VAN HEK M	The Pacific Telephone and Telegraph Co

3752 106TH ST W

Year	Uses	Source
1965	MORGAN DORA P OR	The Pacific Telephone and Telegraph Co

3754 106TH ST W

Year	Uses	Source
1965	PRENDERGAST W or	The Pacific Telephone and Telegraph Co

FINDINGS

3755 106TH ST W

Year	Uses	Source
1965	BAGLEY CLARor	The Pacific Telephone and Telegraph Co

3756 106TH ST W

Year	Uses	Source
1965	MITCHELL R C	The Pacific Telephone and Telegraph Co

3761 106TH ST W

Year	Uses	Source
1965	DE NUNZIO A P OR	The Pacific Telephone and Telegraph Co

3802 106TH ST W

Year	Uses	Source
1965	KRAUS MARIor	The Pacific Telephone and Telegraph Co

3808 106TH ST W

Year	Uses	Source
1965	FAGENT A A OR	The Pacific Telephone and Telegraph Co

3812 106TH ST W

Year	Uses	Source
1965	MAZZARELLA B	The Pacific Telephone and Telegraph Co

3819 106TH ST W

Year	Uses	Source
1965	TUTTERROW 0 W OR	The Pacific Telephone and Telegraph Co

3823 106TH ST W

Year	Uses	Source
1965	VINE GLYN W OR	The Pacific Telephone and Telegraph Co

3826 106TH ST W

Year	Uses	Source
1965	PEREZ C	The Pacific Telephone and Telegraph Co

3827 106TH ST W

Year	Uses	Source
1965	DAY E or	The Pacific Telephone and Telegraph Co

3831 106TH ST W

Year	Uses	Source
1965	BROSMAN FRANK C OR	The Pacific Telephone and Telegraph Co

FINDINGS

3834 106TH ST W

Year	Uses	Source
1965	SMITH VIRGIL K OR	The Pacific Telephone and Telegraph Co

3835 106TH ST W

Year	Uses	Source
1965	BARKAS J J	The Pacific Telephone and Telegraph Co

3841 106TH ST W

Year	Uses	Source
1965	EAST B	The Pacific Telephone and Telegraph Co

3844 106TH ST W

Year	Uses	Source
1965	BAXTER L Y	The Pacific Telephone and Telegraph Co
	WAGNER L C OR	The Pacific Telephone and Telegraph Co
	WILKINSON HAL G OR	The Pacific Telephone and Telegraph Co

3849 106TH ST W

Year	Uses	Source
1965	MC CLURE CAROLYN OR	The Pacific Telephone and Telegraph Co

3852 106TH ST W

Year	Uses	Source
1965	1/2 BUTLER M	The Pacific Telephone and Telegraph Co

3854 106TH ST W

Year	Uses	Source
1965	1/Z ANDREONI H	The Pacific Telephone and Telegraph Co

3855 106TH ST W

Year	Uses	Source
1965	GATEWOOD CHESTER L OR	The Pacific Telephone and Telegraph Co

3857 106TH ST W

Year	Uses	Source
1965	CHANCE E OR	The Pacific Telephone and Telegraph Co

3900 106TH ST W

Year	Uses	Source
1965	JAMISON JACK OR	The Pacific Telephone and Telegraph Co

FINDINGS

3904 106TH ST W

Year	Uses	Source
1965	BARKLEY NORMAN OR	The Pacific Telephone and Telegraph Co

3905 106TH ST W

Year	Uses	Source
1965	BUILDING	The Pacific Telephone and Telegraph Co

3909 106TH ST W

Year	Uses	Source
1965	BURNS MAUD OR	The Pacific Telephone and Telegraph Co

3910 106TH ST W

Year	Uses	Source
1965	MOORE ROBT E OR	The Pacific Telephone and Telegraph Co

3912 106TH ST W

Year	Uses	Source
1965	KEMP H BARNEY OR	The Pacific Telephone and Telegraph Co

3916 106TH ST W

Year	Uses	Source
1965	VOGT EDWARD OR	The Pacific Telephone and Telegraph Co

3918 106TH ST W

Year	Uses	Source
1965	MYERS M	The Pacific Telephone and Telegraph Co

3919 106TH ST W

Year	Uses	Source
1965	GIOVANARDI JAS OR	The Pacific Telephone and Telegraph Co

3923 106TH ST W

Year	Uses	Source
1965	PRATT RALPH N OR	The Pacific Telephone and Telegraph Co
	1/2 PITALO S OR	The Pacific Telephone and Telegraph Co

3925 106TH ST W

Year	Uses	Source
1965	DUMAN GEO	The Pacific Telephone and Telegraph Co

FINDINGS

3927 106TH ST W

Year	*Uses*	*Source*
1965	SCHISLER RONALD K OR	The Pacific Telephone and Telegraph Co

3928 106TH ST W

Year	*Uses*	*Source*
1965	VAN HEUVEN VAN STAERELING W	The Pacific Telephone and Telegraph Co

3930 106TH ST W

Year	*Uses*	*Source*
1965	BONES G F	The Pacific Telephone and Telegraph Co

3931 106TH ST W

Year	*Uses*	*Source*
1965	SANDOVAL J	The Pacific Telephone and Telegraph Co

3934 106TH ST W

Year	*Uses*	*Source*
1965	MORLOCK C W OR	The Pacific Telephone and Telegraph Co

107TH ST W

3661 107TH ST W

Year	*Uses*	*Source*
1965	SCHUTE L P	The Pacific Telephone and Telegraph Co

3663 107TH ST W

Year	*Uses*	*Source*
1965	RAGSDALE LINDA L	The Pacific Telephone and Telegraph Co

3665 107TH ST W

Year	*Uses*	*Source*
1965	WOOD W H	The Pacific Telephone and Telegraph Co

3704 107TH ST W

Year	*Uses*	*Source*
1965	CLARK WILFRED OR	The Pacific Telephone and Telegraph Co

3705 107TH ST W

Year	*Uses*	*Source*
1965	ANDERSON ANNA B OR	The Pacific Telephone and Telegraph Co

FINDINGS

3708 107TH ST W

Year	Uses	Source
1965	DUNCHOCK T OR	The Pacific Telephone and Telegraph Co

3714 107TH ST W

Year	Uses	Source
1965	MELLIN EDWIN J OR	The Pacific Telephone and Telegraph Co

3716 107TH ST W

Year	Uses	Source
1965	LEVARIO C G	The Pacific Telephone and Telegraph Co

3717 107TH ST W

Year	Uses	Source
1965	LEE T G	The Pacific Telephone and Telegraph Co

3720 107TH ST W

Year	Uses	Source
1965	WATKINS HAYDN	The Pacific Telephone and Telegraph Co

3721 107TH ST W

Year	Uses	Source
1965	NICHOLS JAS P OR	The Pacific Telephone and Telegraph Co

3724 107TH ST W

Year	Uses	Source
1965	THOMPSON H OR	The Pacific Telephone and Telegraph Co

3725 107TH ST W

Year	Uses	Source
1965	TAEUBEL JAKOB OR	The Pacific Telephone and Telegraph Co

3727 107TH ST W

Year	Uses	Source
1965	1/2 DRAHEIM DALE or	The Pacific Telephone and Telegraph Co
	ARMENDAREZ D	The Pacific Telephone and Telegraph Co

3733 107TH ST W

Year	Uses	Source
1965	WINERMAN S K	The Pacific Telephone and Telegraph Co

FINDINGS

3734 107TH ST W

Year	Uses	Source
1965	URSO FEDERICK OR	The Pacific Telephone and Telegraph Co

3735 107TH ST W

Year	Uses	Source
1965	JOURDAIN M or	The Pacific Telephone and Telegraph Co

3736 107TH ST W

Year	Uses	Source
1965	LYSINGER T W	The Pacific Telephone and Telegraph Co

3740 107TH ST W

Year	Uses	Source
1965	BINER S M	The Pacific Telephone and Telegraph Co
	SALLEY D	The Pacific Telephone and Telegraph Co
	LAMONTE T C	The Pacific Telephone and Telegraph Co
	BUILDING	The Pacific Telephone and Telegraph Co
	AVERY R W	The Pacific Telephone and Telegraph Co
	VAN DE MARK J W	The Pacific Telephone and Telegraph Co

3741 107TH ST W

Year	Uses	Source
1965	ANDERSON D M	The Pacific Telephone and Telegraph Co

3745 107TH ST W

Year	Uses	Source
1965	SARGENT J R OR	The Pacific Telephone and Telegraph Co

3746 107TH ST W

Year	Uses	Source
1965	GILSON J W OR	The Pacific Telephone and Telegraph Co

3747 107TH ST W

Year	Uses	Source
1965	SYLVIA FRANK P ORI 3946	The Pacific Telephone and Telegraph Co

3757 107TH ST W

Year	Uses	Source
1965	JOS MARKET	The Pacific Telephone and Telegraph Co

FINDINGS

3800 107TH ST W

Year	Uses	Source
1965	MOORE ROBT E OR	The Pacific Telephone and Telegraph Co

3802 107TH ST W

Year	Uses	Source
1965	DALY K G	The Pacific Telephone and Telegraph Co

3803 107TH ST W

Year	Uses	Source
1965	PHILLIPS EVELYN M OR	The Pacific Telephone and Telegraph Co

3804 107TH ST W

Year	Uses	Source
1965	SPARKS KIM OR	The Pacific Telephone and Telegraph Co

3806 107TH ST W

Year	Uses	Source
1965	BUILDING	The Pacific Telephone and Telegraph Co

3811 107TH ST W

Year	Uses	Source
1965	GUMMERE G G JR	The Pacific Telephone and Telegraph Co

3812 107TH ST W

Year	Uses	Source
1965	RODE J H	The Pacific Telephone and Telegraph Co

3816 107TH ST W

Year	Uses	Source
1965	BUILDING B RENFROW J S	The Pacific Telephone and Telegraph Co

3817 107TH ST W

Year	Uses	Source
1965	JACKSON ANN MRS OR	The Pacific Telephone and Telegraph Co

3820 107TH ST W

Year	Uses	Source
1965	GRILLO G	The Pacific Telephone and Telegraph Co
	MOORE W I OR	The Pacific Telephone and Telegraph Co
	BUILDING	The Pacific Telephone and Telegraph Co

FINDINGS

3824 107TH ST W

Year	Uses	Source
1965	1/2 FANDRICH R	The Pacific Telephone and Telegraph Co
	1/2 DE GRAAFF LODEWYK OR	The Pacific Telephone and Telegraph Co

3827 107TH ST W

Year	Uses	Source
1965	YENCKEL GERTRUDE P OR	The Pacific Telephone and Telegraph Co

3831 107TH ST W

Year	Uses	Source
1965	SOULES A J	The Pacific Telephone and Telegraph Co

3832 107TH ST W

Year	Uses	Source
1965	1/2 MONTOYA L	The Pacific Telephone and Telegraph Co
	GIBSON DON L	The Pacific Telephone and Telegraph Co

3833 107TH ST W

Year	Uses	Source
1965	CHEBUL D	The Pacific Telephone and Telegraph Co

3834 107TH ST W

Year	Uses	Source
1965	1/2 KABRIS F	The Pacific Telephone and Telegraph Co
	WORTHAM JERRY B OR	The Pacific Telephone and Telegraph Co

3837 107TH ST W

Year	Uses	Source
1965	LAMOREAUX HELEN	The Pacific Telephone and Telegraph Co

3840 107TH ST W

Year	Uses	Source
1965	MILLONZI J OR	The Pacific Telephone and Telegraph Co
	1/2 BROCKMAN FRANK H	The Pacific Telephone and Telegraph Co

3841 107TH ST W

Year	Uses	Source
1965	GLOWACKI RICHARD	The Pacific Telephone and Telegraph Co

FINDINGS

3842 107TH ST W

Year	Uses	Source
1965	HIZA G M JR OR	The Pacific Telephone and Telegraph Co

3843 107TH ST W

Year	Uses	Source
1965	HOWARD CLEO E MRS OR	The Pacific Telephone and Telegraph Co

3847 107TH ST W

Year	Uses	Source
1965	THORNTON MICHEAL D	The Pacific Telephone and Telegraph Co

3848 107TH ST W

Year	Uses	Source
1965	TOMLINSON R F	The Pacific Telephone and Telegraph Co

3852 107TH ST W

Year	Uses	Source
1965	HART MYRor	The Pacific Telephone and Telegraph Co

3859 107TH ST W

Year	Uses	Source
1965	SCHMITT VIRGINIor	The Pacific Telephone and Telegraph Co

3860 107TH ST W

Year	Uses	Source
1965	HARROO or	The Pacific Telephone and Telegraph Co
	BERGMANN NOI	The Pacific Telephone and Telegraph Co
	COPE LOY P OR	The Pacific Telephone and Telegraph Co
	CONMAY THOS P OR	The Pacific Telephone and Telegraph Co
	APARTMENTS	The Pacific Telephone and Telegraph Co
	LENHART G OR	The Pacific Telephone and Telegraph Co
	HARMON K	The Pacific Telephone and Telegraph Co

3903 107TH ST W

Year	Uses	Source
1965	SHIMP RAYMOND	The Pacific Telephone and Telegraph Co

3908 107TH ST W

Year	Uses	Source
1965	STOVER B	The Pacific Telephone and Telegraph Co

FINDINGS

3909 107TH ST W

Year	Uses	Source
1965	MURPHY F L	The Pacific Telephone and Telegraph Co
	HILLIARO R or	The Pacific Telephone and Telegraph Co

3910 107TH ST W

Year	Uses	Source
1965	APARTMENTS	The Pacific Telephone and Telegraph Co

3912 107TH ST W

Year	Uses	Source
1965	HAGE G	The Pacific Telephone and Telegraph Co

3916 107TH ST W

Year	Uses	Source
1965	BUILDING	The Pacific Telephone and Telegraph Co
	JEPSEN R L	The Pacific Telephone and Telegraph Co

3924 107TH ST W

Year	Uses	Source
1965	WEYTHMAN C	The Pacific Telephone and Telegraph Co

3925 107TH ST W

Year	Uses	Source
1965	HOWARD N J	The Pacific Telephone and Telegraph Co

3926 107TH ST W

Year	Uses	Source
1965	WHALEY M	The Pacific Telephone and Telegraph Co

3928 107TH ST W

Year	Uses	Source
1965	WELCH J H	The Pacific Telephone and Telegraph Co

3929 107TH ST W

Year	Uses	Source
1965	LAPPAS OINO B	The Pacific Telephone and Telegraph Co

3933 107TH ST W

Year	Uses	Source
1965	FRANCIS M M	The Pacific Telephone and Telegraph Co

3934 107TH ST W

Year	Uses	Source
1965	MC CARTY G	The Pacific Telephone and Telegraph Co

3935 107TH ST W

Year	Uses	Source
1965	ADRIAN C	The Pacific Telephone and Telegraph Co
	APARTMENTS	The Pacific Telephone and Telegraph Co

3936 107TH ST W

Year	Uses	Source
1965	MOSCROP J J R OR	The Pacific Telephone and Telegraph Co

3937 107TH ST W

Year	Uses	Source
1965	1/2 SMITH JAS L OR	The Pacific Telephone and Telegraph Co

3938 107TH ST W

Year	Uses	Source
1965	TODD JAS W	The Pacific Telephone and Telegraph Co

108TH ST W

3749 108TH ST W

Year	Uses	Source
1965	RAINWATER W H	The Pacific Telephone and Telegraph Co

3753 108TH ST W

Year	Uses	Source
1965	SULLIVAN R L	The Pacific Telephone and Telegraph Co

3803 108TH ST W

Year	Uses	Source
1965	GALLANT R R	The Pacific Telephone and Telegraph Co

3805 108TH ST W

Year	Uses	Source
1965	ASHE C H	The Pacific Telephone and Telegraph Co

3809 108TH ST W

Year	Uses	Source
1965	LIMB EARL OR	The Pacific Telephone and Telegraph Co

FINDINGS

3811 108TH ST W

Year	Uses	Source
1965	BOROWY V	The Pacific Telephone and Telegraph Co

3814 108TH ST W

Year	Uses	Source
1965	BUSTAMANTE M or	The Pacific Telephone and Telegraph Co

3815 108TH ST W

Year	Uses	Source
1965	MASTIN W H OR	The Pacific Telephone and Telegraph Co

3818 108TH ST W

Year	Uses	Source
1965	1/2 FILLETTE J W	The Pacific Telephone and Telegraph Co
	BEAMAN JACK OR	The Pacific Telephone and Telegraph Co

3824 108TH ST W

Year	Uses	Source
1965	PARNHAM FRANCIS W OR	The Pacific Telephone and Telegraph Co

3827 108TH ST W

Year	Uses	Source
1965	1/2 RAGLAND M L	The Pacific Telephone and Telegraph Co

3832 108TH ST W

Year	Uses	Source
1965	LAWHEED MABEL P OR	The Pacific Telephone and Telegraph Co

3834 108TH ST W

Year	Uses	Source
1965	HUTCHINGS ROBT H	The Pacific Telephone and Telegraph Co
	1/2 FETROW MARJORIE OR	The Pacific Telephone and Telegraph Co

3837 108TH ST W

Year	Uses	Source
1965	LUNDIN H OR	The Pacific Telephone and Telegraph Co

3838 108TH ST W

Year	Uses	Source
1965	LAHPERT JOHN P	The Pacific Telephone and Telegraph Co
	SCHAEFFER I S OR	The Pacific Telephone and Telegraph Co

FINDINGS

Year	Uses	Source
1965	BUILDING	The Pacific Telephone and Telegraph Co
	NAFZIGER F OR	The Pacific Telephone and Telegraph Co

3839 108TH ST W

Year	Uses	Source
1965	MATNEY MARILYN J OR	The Pacific Telephone and Telegraph Co

3843 108TH ST W

Year	Uses	Source
1965	DROBNY F J OR	The Pacific Telephone and Telegraph Co
	DROBNY F J OR	The Pacific Telephone and Telegraph Co

3844 108TH ST W

Year	Uses	Source
1965	ZULIK STEVE	The Pacific Telephone and Telegraph Co

3845 108TH ST W

Year	Uses	Source
1965	PUERTAS R OR	The Pacific Telephone and Telegraph Co

3848 108TH ST W

Year	Uses	Source
1965	AGARO WM H OR	The Pacific Telephone and Telegraph Co

3855 108TH ST W

Year	Uses	Source
1965	GEI HUMBERTO	The Pacific Telephone and Telegraph Co

3856 108TH ST W

Year	Uses	Source
1965	TEAGUE VIDELL	The Pacific Telephone and Telegraph Co

3857 108TH ST W

Year	Uses	Source
1965	WARNSING VIRGINIor	The Pacific Telephone and Telegraph Co

3861 108TH ST W

Year	Uses	Source
1965	BAIRD BERTHA F OR	The Pacific Telephone and Telegraph Co

FINDINGS

3863 108TH ST W

Year	Uses	Source
1965	CHILDERS J OR	The Pacific Telephone and Telegraph Co

3867 108TH ST W

Year	Uses	Source
1965	LA FEVER A R OR	The Pacific Telephone and Telegraph Co

3869 108TH ST W

Year	Uses	Source
1965	GARBAN JOHN S OR	The Pacific Telephone and Telegraph Co

3901 108TH ST W

Year	Uses	Source
1965	MC CLOUD EDNor	The Pacific Telephone and Telegraph Co

3902 108TH ST W

Year	Uses	Source
1965	KARAUS	The Pacific Telephone and Telegraph Co

3904 108TH ST W

Year	Uses	Source
1965	BUTLER K R OR	The Pacific Telephone and Telegraph Co

3907 108TH ST W

Year	Uses	Source
1965	MOSCHUZNIGG HANS L OR	The Pacific Telephone and Telegraph Co

3908 108TH ST W

Year	Uses	Source
1965	JOHNSON S R	The Pacific Telephone and Telegraph Co

3913 108TH ST W

Year	Uses	Source
1965	TAYLOR A M OR	The Pacific Telephone and Telegraph Co

3914 108TH ST W

Year	Uses	Source
1965	OWEN GEORGE F ORi 9375	The Pacific Telephone and Telegraph Co

3919 108TH ST W

Year	Uses	Source
1965	D AMATO JOS A SR OR	The Pacific Telephone and Telegraph Co

FINDINGS

3920 108TH ST W

Year	Uses	Source
1965	WEISHAAR L OR	The Pacific Telephone and Telegraph Co

3921 108TH ST W

Year	Uses	Source
1965	HANSON MARIE G OR	The Pacific Telephone and Telegraph Co

3926 108TH ST W

Year	Uses	Source
1965	YOUNKIN W or	The Pacific Telephone and Telegraph Co

3927 108TH ST W

Year	Uses	Source
1965	RENFROW HARIE	The Pacific Telephone and Telegraph Co

3929 108TH ST W

Year	Uses	Source
1965	SMEETS JOS	The Pacific Telephone and Telegraph Co

3930 108TH ST W

Year	Uses	Source
1965	SWARTZ W C	The Pacific Telephone and Telegraph Co

3931 108TH ST W

Year	Uses	Source
1965	ALM L	The Pacific Telephone and Telegraph Co

3932 108TH ST W

Year	Uses	Source
1965	LITTMAN N R	The Pacific Telephone and Telegraph Co

3933 108TH ST W

Year	Uses	Source
1965	GONZALES THEO Y OR	The Pacific Telephone and Telegraph Co

3935 108TH ST W

Year	Uses	Source
1965	HARVEY J M OR	The Pacific Telephone and Telegraph Co
	BEGGS N	The Pacific Telephone and Telegraph Co
	BUILDING	The Pacific Telephone and Telegraph Co
	LIVINGSTON IAN	The Pacific Telephone and Telegraph Co

FINDINGS

3943 108TH ST W

Year	Uses	Source
1965	LYNCH B G	The Pacific Telephone and Telegraph Co
	APARTHENT F CURTIS E	The Pacific Telephone and Telegraph Co
	G DOAUGHERTY R M	The Pacific Telephone and Telegraph Co
	MACHEJESKI JOS P OR	The Pacific Telephone and Telegraph Co
	RAMUZ P	The Pacific Telephone and Telegraph Co
	PRAHALSKY J	The Pacific Telephone and Telegraph Co
	KONZEN R P	The Pacific Telephone and Telegraph Co

98TH ST E

318 98TH ST E

Year	Uses	Source
1951	E 98th Encell J B r	Pacific Telephone & Telegraph Co.

322 98TH ST E

Year	Uses	Source
1951	E 98th Weil Robt L r	Pacific Telephone & Telegraph Co.

328 98TH ST E

Year	Uses	Source
1951	E 98th Menches Wm R r	Pacific Telephone & Telegraph Co.

334 98TH ST E

Year	Uses	Source
1951	E 98th Lytle Eugene J r	Pacific Telephone & Telegraph Co.

342 98TH ST E

Year	Uses	Source
1951	E 98th Quijada Alfonso r	Pacific Telephone & Telegraph Co.

400 98TH ST E

Year	Uses	Source
1951	E 98th Henderson Mattie Mae r	Pacific Telephone & Telegraph Co.

410 98TH ST E

Year	Uses	Source
1951	E 98th Davis Jas r	Pacific Telephone & Telegraph Co.

418 98TH ST E

Year	Uses	Source
1951	E 98th Vold T O r	Pacific Telephone & Telegraph Co.

420 98TH ST E

Year	Uses	Source
1951	E 98th Morgan Helen Mrs r	Pacific Telephone & Telegraph Co.
	E 98th Bonneau C E	Pacific Telephone & Telegraph Co.

424 98TH ST E

Year	Uses	Source
1951	E 98th Callahan C J r	Pacific Telephone & Telegraph Co.

428 98TH ST E

Year	Uses	Source
1951	E 98th Fuston Geo r	Pacific Telephone & Telegraph Co.

434 98TH ST E

Year	Uses	Source
1951	E 98th Burk Eleanor M r	Pacific Telephone & Telegraph Co.

438 98TH ST E

Year	Uses	Source
1951	E 98th Manning Wm A r	Pacific Telephone & Telegraph Co.

442 98TH ST E

Year	Uses	Source
1951	E 98th Liuzza Pete r	Pacific Telephone & Telegraph Co.

99TH

524 99TH

Year	Uses	Source
1950	WEEKS CAROLE R	Pacific Telephone
1946	Weeks Carole r	Southern California Telephone Co

99TH ST E

312 99TH ST E

Year	Uses	Source
1951	E 99th Hodges Harry L r	Pacific Telephone & Telegraph Co.

FINDINGS

314 99TH ST E

Year	Uses	Source
1951	E 99th Bautista Manuel r	Pacific Telephone & Telegraph Co.

315 99TH ST E

Year	Uses	Source
1951	E 99th Neel Carl A r	Pacific Telephone & Telegraph Co.
	E 99th Wheatley Ellen r	Pacific Telephone & Telegraph Co.

318 99TH ST E

Year	Uses	Source
1951	E 99th Clark Jas Brett r	Pacific Telephone & Telegraph Co.

323 99TH ST E

Year	Uses	Source
1951	E 99th Poncy Arthur J	Pacific Telephone & Telegraph Co.

327 99TH ST E

Year	Uses	Source
1951	E 99th Davis Lazurs r	Pacific Telephone & Telegraph Co.

329 99TH ST E

Year	Uses	Source
1951	E 99th Brumfield C r	Pacific Telephone & Telegraph Co.

330 99TH ST E

Year	Uses	Source
1951	E 99th Wellet Howard E r	Pacific Telephone & Telegraph Co.

333 99TH ST E

Year	Uses	Source
1951	E 99th Holland J S r	Pacific Telephone & Telegraph Co.

334 99TH ST E

Year	Uses	Source
1951	E 99th Morgan Melva r	Pacific Telephone & Telegraph Co.

337 99TH ST E

Year	Uses	Source
1951	E 99th Wilson Chas I r	Pacific Telephone & Telegraph Co.

FINDINGS

338 99TH ST E

Year	Uses	Source
1951	E 99th MacLeod Wm E r	Pacific Telephone & Telegraph Co.
	E 99th Moore Jas C r	Pacific Telephone & Telegraph Co.

339 99TH ST E

Year	Uses	Source
1951	E 99th Lewis Arthur C r	Pacific Telephone & Telegraph Co.

341 99TH ST E

Year	Uses	Source
1951	E 99th Blackman Fred r	Pacific Telephone & Telegraph Co.

347 99TH ST E

Year	Uses	Source
1951	E 99th Brody Virginia r	Pacific Telephone & Telegraph Co.

351 99TH ST E

Year	Uses	Source
1951	E 99th MacClintock Gertrude r	Pacific Telephone & Telegraph Co.

354 99TH ST E

Year	Uses	Source
1951	E 99th Andrews Joe r	Pacific Telephone & Telegraph Co.

358 99TH ST E

Year	Uses	Source
1951	E 99th Singletary Herbert L r	Pacific Telephone & Telegraph Co.

407 99TH ST E

Year	Uses	Source
1951	E 99th Leon Jos r	Pacific Telephone & Telegraph Co.

409 99TH ST E

Year	Uses	Source
1951	E 99th Leon Jose H r	Pacific Telephone & Telegraph Co.

410 99TH ST E

Year	Uses	Source
1951	E 99th Eustace Garrett J Jr r	Pacific Telephone & Telegraph Co.
	E 99th Eustace Trudy r	Pacific Telephone & Telegraph Co.

FINDINGS

414 99TH ST E

Year	Uses	Source
1951	E 99th McMicheal Ida Mae r	Pacific Telephone & Telegraph Co.
	E 99th Haywood Earl R r	Pacific Telephone & Telegraph Co.

415 99TH ST E

Year	Uses	Source
1951	E 99th Brown Edw r	Pacific Telephone & Telegraph Co.

418 99TH ST E

Year	Uses	Source
1951	E 99th Davis O Chas r	Pacific Telephone & Telegraph Co.

420 99TH ST E

Year	Uses	Source
1951	E 99th Mathis Ellis F r	Pacific Telephone & Telegraph Co.

424 99TH ST E

Year	Uses	Source
1951	E 99th Hall Ollie V Rev r	Pacific Telephone & Telegraph Co.

425 99TH ST E

Year	Uses	Source
1951	E 99th Simmons Mary r	Pacific Telephone & Telegraph Co.

428 99TH ST E

Year	Uses	Source
1951	E 99th Jewett Laura Mrs r	Pacific Telephone & Telegraph Co.

431 99TH ST E

Year	Uses	Source
1951	E 99th Durdzn J C r	Pacific Telephone & Telegraph Co.

434 99TH ST E

Year	Uses	Source
1951	E 99th Morgan Chas H r	Pacific Telephone & Telegraph Co.

439 99TH ST E

Year	Uses	Source
1951	E 99th Struggs Esther r	Pacific Telephone & Telegraph Co.

FINDINGS

CENTURY BLVD

3621 CENTURY BLVD

Year	Uses	Source
1986	ATTYAH ALBERT M MD A PROF CORP LYNWOOD	Pacific Bell

3838 CENTURY BLVD

Year	Uses	Source
1946	Teddy Tom r	Southern California Telephone Co

4001 CENTURY BLVD

Year	Uses	Source
1970	Prairie Liquor Store	Pacific Telephone Co

4004 CENTURY BLVD

Year	Uses	Source
1970	Winchells Do Nut House	Pacific Telephone Co

4015 CENTURY BLVD

Year	Uses	Source
1970	Mc Donaids Hamburgers	Pacific Telephone Co
	Goldfarb Morris	Pacific Telephone Co

4019 CENTURY BLVD

Year	Uses	Source
1935	Vacant	Los Angeles Directory Company Publisher

4020 CENTURY BLVD

Year	Uses	Source
1976	CENTURY PRESS	Pacific Telephone
1970	Century Press	Pacific Telephone Co

4026 CENTURY BLVD

Year	Uses	Source
1970	Mardi Gras Motel	Pacific Telephone Co

4027 CENTURY BLVD

Year	Uses	Source
1970	Holly Crest Hotel	Pacific Telephone Co

FINDINGS

4029 CENTURY BLVD

Year	Uses	Source
1935	Bauer Gus	Los Angeles Directory Company Publisher
	Le Fever J H Mrs	Los Angeles Directory Company Publisher

4032 CENTURY BLVD

Year	Uses	Source
1970	ODonnol Elizabeth Mrs	Pacific Telephone Co

4036 CENTURY BLVD

Year	Uses	Source
1970	Somerville Katherine L Mrs	Pacific Telephone Co

4041 CENTURY BLVD

Year	Uses	Source
1970	15 Clark Laura Mrs	Pacific Telephone Co
	10 Cantin Roland	Pacific Telephone Co
	12 Docherty Chris	Pacific Telephone Co
	7 Carver Ida R	Pacific Telephone Co

4042 CENTURY BLVD

Year	Uses	Source
1970	Dans Barber Shop	Pacific Telephone Co

4046 CENTURY BLVD

Year	Uses	Source
1970	Hamann Harry H	Pacific Telephone Co

4049 CENTURY BLVD

Year	Uses	Source
1935	Loomis V M	Los Angeles Directory Company Publisher

4054 CENTURY BLVD

Year	Uses	Source
1970	Airport Motel	Pacific Telephone Co

4055 CENTURY BLVD

Year	Uses	Source
1970	1 Ridi Ann M	Pacific Telephone Co
1935	Barber C C Mrs	Los Angeles Directory Company Publisher

FINDINGS

4059 CENTURY BLVD

Year	Uses	Source
1970	Southwest Apartment Motel	Pacific Telephone Co
1935	Allen J H	Los Angeles Directory Company Publisher

4060 CENTURY BLVD

Year	Uses	Source
1970	Decor Accents	Pacific Telephone Co

4064 CENTURY BLVD

Year	Uses	Source
1970	Goodman Ray	Pacific Telephone Co

4065 CENTURY BLVD

Year	Uses	Source
1935	Emery Walter	Los Angeles Directory Company Publisher

4068 CENTURY BLVD

Year	Uses	Source
1970	Pinkerton Termite & Pest Control Inc	Pacific Telephone Co
	Pinkerton V S	Pacific Telephone Co
	Vasquez Michael	Pacific Telephone Co
	Pinkerton Termite & Pest Control Inc	Pacific Telephone Co
	Pinkerton Termite & Pest Control Inc	Pacific Telephone Co
	Pinkerton Termite & Pest Control	Pacific Telephone Co
	Bowles Vern C	Pacific Telephone Co

4069 CENTURY BLVD

Year	Uses	Source
1970	Food Maker Co	Pacific Telephone Co

4070 CENTURY BLVD

Year	Uses	Source
1970	Begley Alma E	Pacific Telephone Co

4074 CENTURY BLVD

Year	Uses	Source
1970	Pony Tale	Pacific Telephone Co

4078 CENTURY BLVD

Year	Uses	Source
1970	Marvins Shoe Service	Pacific Telephone Co

FINDINGS

4080 CENTURY BLVD

Year	Uses	Source
1970	Western Standardbred Assn	Pacific Telephone Co

4082 CENTURY BLVD

Year	Uses	Source
1970	J & L Liquor	Pacific Telephone Co

4100 CENTURY BLVD

Year	Uses	Source
1970	Phils Barber Shop	Pacific Telephone Co

4101 CENTURY BLVD

Year	Uses	Source
1970	D & F Competition Hydros	Pacific Telephone Co

4102 CENTURY BLVD

Year	Uses	Source
1970	Sparkling Cleaners	Pacific Telephone Co

4104 CENTURY BLVD

Year	Uses	Source
1970	Princess Beauty Salon	Pacific Telephone Co

4115 CENTURY BLVD

Year	Uses	Source
1970	2 Meggs Elizabeth	Pacific Telephone Co

4117 CENTURY BLVD

Year	Uses	Source
1935	Forncrook S B	Los Angeles Directory Company Publisher

4120 CENTURY BLVD

Year	Uses	Source
1970	4 Aly Moghazi	Pacific Telephone Co
	3 Ayala Ignacia	Pacific Telephone Co

4123 CENTURY BLVD

Year	Uses	Source
1970	1 Crush Seymour	Pacific Telephone Co
	Century Prairie Hotel	Pacific Telephone Co
1935	Vacant	Los Angeles Directory Company Publisher

FINDINGS

4126 CENTURY BLVD

Year	Uses	Source
1970	Park Century Apts	Pacific Telephone Co
	Warren Frank	Pacific Telephone Co
	14 Mason Suzanne G	Pacific Telephone Co

4127 CENTURY BLVD

Year	Uses	Source
1970	Rameys Gulf Service	Pacific Telephone Co
	11 OLeary Sue	Pacific Telephone Co
	4 Coombs Ronald	Pacific Telephone Co

4135 CENTURY BLVD

Year	Uses	Source
1970	1 Woods Earl I	Pacific Telephone Co
	9 Thomas Mary Alice	Pacific Telephone Co
	15 Bush Diane Marie	Pacific Telephone Co
1935	De Vol Le Roy	Los Angeles Directory Company Publisher
	Pontius Sidney	Los Angeles Directory Company Publisher

4141 CENTURY BLVD

Year	Uses	Source
1970	Nunez Wm S	Pacific Telephone Co
	7 Best Richard C	Pacific Telephone Co
	De Luca Chris	Pacific Telephone Co
1935	Rice E M	Los Angeles Directory Company Publisher

4200 CENTURY BLVD

Year	Uses	Source
1970	102 Snowbeck Darrell F	Pacific Telephone Co
	103 Russell Richard	Pacific Telephone Co
	114 Bahouth Al C	Pacific Telephone Co
	304 Currier Jas R	Pacific Telephone Co
	321 Vitulli Frank	Pacific Telephone Co
	324 Parra Noel	Pacific Telephone Co
	325 Yokeley R W	Pacific Telephone Co
	326 Bell Dave	Pacific Telephone Co
	327 Grandon Maria	Pacific Telephone Co
	329 Du Bois Maynard S	Pacific Telephone Co
	330 Bairstow Wm R	Pacific Telephone Co
	333 Becker Robt M	Pacific Telephone Co

FINDINGS

Year	Uses	Source
1970	337 Krikac Paul D	Pacific Telephone Co
	405 Schumaker Gary	Pacific Telephone Co
	407 Goehrig E	Pacific Telephone Co
	412 Foley J R	Pacific Telephone Co
	416 Soto Lucy	Pacific Telephone Co
	417 Cable Philli L	Pacific Telephone Co
	421 Scuglia Ruth	Pacific Telephone Co
	426 Piperata Robt K	Pacific Telephone Co
	427 Dennis Robt L	Pacific Telephone Co
	434 Rael Frank	Pacific Telephone Co
	435 Craig Jos L	Pacific Telephone Co
	Hartzell Ray	Pacific Telephone Co
	Air Flyte Beauty Salon	Pacific Telephone Co
	Plumbley Mildred	Pacific Telephone Co
	Wolfe Clyde C Sr	Pacific Telephone Co
	Jacks Garage	Pacific Telephone Co
	A Vaque Mariano	Pacific Telephone Co
	Nang Hai Restaurant	Pacific Telephone Co
	East House Apartments	Pacific Telephone Co
	116 Hauprich Jas W	Pacific Telephone Co
	121 Mc Donald Jas A	Pacific Telephone Co
	124 Mendenhal l Luci lle	Pacific Telephone Co
	129 Porter Edmund W	Pacific Telephone Co
	134 Tavassoli Ali M	Pacific Telephone Co
	203 Wadsworth L Grace	Pacific Telephone Co
	204 Mc Gavern Keith A	Pacific Telephone Co
	205 Ranson S	Pacific Telephone Co
	207 Finley A G	Pacific Telephone Co
	209 Russell Dennis L	Pacific Telephone Co
	225 Larson Jas R	Pacific Telephone Co
	230 Pigan Geo Thos	Pacific Telephone Co

4203 CENTURY BLVD

Year	Uses	Source
1935	Elsey A C	Los Angeles Directory Company Publisher

4207 CENTURY BLVD

Year	Uses	Source
1935	Hegquist H H	Los Angeles Directory Company Publisher

FINDINGS

4213 CENTURY BLVD

Year	Uses	Source
1935	Diggins V C	Los Angeles Directory Company Publisher

4217 CENTURY BLVD

Year	Uses	Source
1935	Baker H E	Los Angeles Directory Company Publisher

4239 CENTURY BLVD

Year	Uses	Source
1935	Williams E C o	Los Angeles Directory Company Publisher

4253 CENTURY BLVD

Year	Uses	Source
1935	Law Earl	Los Angeles Directory Company Publisher

4315 CENTURY BLVD

Year	Uses	Source
1935	Rolle Max	Los Angeles Directory Company Publisher
	Rolle Ethel music	Los Angeles Directory Company Publisher

4323 CENTURY BLVD

Year	Uses	Source
1935	Simpson Laura E	Los Angeles Directory Company Publisher
	a Fenstermaker	Los Angeles Directory Company Publisher
	Harvey	Los Angeles Directory Company Publisher

4331 CENTURY BLVD

Year	Uses	Source
1946	Harrison Helen r	Southern California Telephone Co
1935	Edgell Lucretia	Los Angeles Directory Company Publisher

4333 CENTURY BLVD

Year	Uses	Source
1935	Vacant	Los Angeles Directory Company Publisher

4355 CENTURY BLVD

Year	Uses	Source
1935	pet clnr	Los Angeles Directory Company Publisher
	pet clnr	Los Angeles Directory Company Publisher
	Murphy Albin car	Los Angeles Directory Company Publisher

FINDINGS

CENTURY BLVD W

3600 CENTURY BLVD W

Year	Uses	Source
2000	EMERY WORLDWIDE A CF COMPANY	Pacific Bell Telephone Co
1995	EMERY WORLDWIDE A CF COMPANY	Pacific Bell Telephone Co
1990	C F AIRFREIGHT	Pacific Bell Telephone Co
1980	Holly Aire Motel	Pacific Telephone Co
1965	HOLLY AIRE MOTEL ORi 8708	The Pacific Telephone and Telegraph Co

3612 CENTURY BLVD W

Year	Uses	Source
1980	Building	Pacific Telephone Co
	1 Tyson Errett	Pacific Telephone Co
	10 Soriano Pedro	Pacific Telephone Co
	12 Pacheco Francisca	Pacific Telephone Co
	Villelobos Jesus	Pacific Telephone Co
	Saucedo Anthony	Pacific Telephone Co
1975	11 Arnold Joe	Pacific Telephone Co
	13 Sutton Walter	Pacific Telephone Co
	14 Krolf Henry	Pacific Telephone Co
	18 Huston Wilma	Pacific Telephone Co
	7 Alcock L	Pacific Telephone Co
	6 Koerner John E	Pacific Telephone Co
	5 Sanchez Hope	Pacific Telephone Co
	4 Tholl C R	Pacific Telephone Co
	3 Bader Bessle	Pacific Telephone Co
	1 Lovett Myron D	Pacific Telephone Co
	Building	Pacific Telephone Co
	8 Foster W E	Pacific Telephone Co
	10 Reld Carmen	Pacific Telephone Co
1965	AKERS IRENE OR	The Pacific Telephone and Telegraph Co
	SAPP S B OR	The Pacific Telephone and Telegraph Co
	HARDY DALE	The Pacific Telephone and Telegraph Co
	NAUGHTIN BERNARD	The Pacific Telephone and Telegraph Co
	BARGER KENNETH R	The Pacific Telephone and Telegraph Co
	PERRY W B ORT T	The Pacific Telephone and Telegraph Co
	FORBES C H	The Pacific Telephone and Telegraph Co
	TRAILER PARK	The Pacific Telephone and Telegraph Co
	PARKVIEW TRAILER PRK	The Pacific Telephone and Telegraph Co

FINDINGS

3624 CENTURY BLVD W

Year	Uses	Source
1980	Building	Pacific Telephone Co
	2 Van Arsdale Lloyd C	Pacific Telephone Co
	3 Zysko P S	Pacific Telephone Co
	6 Ayo Jaiyeola Olobonmi	Pacific Telephone Co
	8 Bryant Effie	Pacific Telephone Co
	9 De Mars Florence	Pacific Telephone Co
	10 Brower Doug	Pacific Telephone Co
1975	3 Zysko Phyllis S	Pacific Telephone Co
	4 Du Guay Jos A	Pacific Telephone Co
	5 Myers Margaret	Pacific Telephone Co
	6 Hoke Ruth	Pacific Telephone Co
	8 Bryant Effie	Pacific Telephone Co
	9 De Mars Florence	Pacific Telephone Co
	10 Cook Kenneth	Pacific Telephone Co
	Building	Pacific Telephone Co
	2 Shwab Mary	Pacific Telephone Co
1965	APARTMENTS	The Pacific Telephone and Telegraph Co
	ARNOLD J W	The Pacific Telephone and Telegraph Co
	RUSSELL S	The Pacific Telephone and Telegraph Co
	LINTON D C OR	The Pacific Telephone and Telegraph Co
	PAGE H	The Pacific Telephone and Telegraph Co

3636 CENTURY BLVD W

Year	Uses	Source
1980	18 Ford Anna	Pacific Telephone Co
	15 Hawke Geo G	Pacific Telephone Co
	1 Davies John T	Pacific Telephone Co
	E Venegas Guillermo	Pacific Telephone Co
	B Ruvalcaba Danl	Pacific Telephone Co
	A Glagovich Paul L	Pacific Telephone Co
	Building	Pacific Telephone Co
1975	D Galicia Ubaldo	Pacific Telephone Co
	9 Warren Herbert H DVM	Pacific Telephone Co
	18 Ford Harold E	Pacific Telephone Co
	A Glagovich Paul L	Pacific Telephone Co
	Building	Pacific Telephone Co
1965	BURCH MARIE DR	The Pacific Telephone and Telegraph Co
	NELSON THERES	The Pacific Telephone and Telegraph Co

Year	Uses	Source
1965	SCHUTTAIS THEO	The Pacific Telephone and Telegraph Co
	APARTMENTS A GLAGOVICH PAUL L OR	The Pacific Telephone and Telegraph Co

3638 CENTURY BLVD W

Year	Uses	Source
1980	M D Liquors	Pacific Telephone Co
1975	M D Liquors	Pacific Telephone Co
1965	HALFON N LIQUORS	The Pacific Telephone and Telegraph Co

3640 CENTURY BLVD W

Year	Uses	Source
1980	Horseshoe Club	Pacific Telephone Co
1975	Horseshoe Club	Pacific Telephone Co
1965	HORSESHOE CLUB OR	The Pacific Telephone and Telegraph Co

3650 CENTURY BLVD W

Year	Uses	Source
1980	16 Lopez Antonio	Pacific Telephone Co
	4 Gandarilla Ramona	Pacific Telephone Co
	Kobuki Joe	Pacific Telephone Co
	Hunt Eva C	Pacific Telephone Co
	Hardy Dale	Pacific Telephone Co
	Building	Pacific Telephone Co
1975	Hunt Eva C	Pacific Telephone Co
	Kobuki Joe	Pacific Telephone Co
	Building	Pacific Telephone Co
	2 Starr Matthew	Pacific Telephone Co
	10 Kaylor P M	Pacific Telephone Co
	12 Lados Laszio L	Pacific Telephone Co
	13 Mac Donald Rae	Pacific Telephone Co
	14 Valdez Helen	Pacific Telephone Co
	Byrd Carl	Pacific Telephone Co
	Hardy Dale	Pacific Telephone Co
1965	RICHMAN MABLE OR	The Pacific Telephone and Telegraph Co
	FLO RAY TRAILER PARK OR	The Pacific Telephone and Telegraph Co
	BYRD CARL	The Pacific Telephone and Telegraph Co
	HUNT EVA C OR	The Pacific Telephone and Telegraph Co
	HARLESS J G OR	The Pacific Telephone and Telegraph Co
	TRAILER COURT	The Pacific Telephone and Telegraph Co

FINDINGS

3654 CENTURY BLVD W

Year	Uses	Source
1965	TRACKSIDE SNACK BAR OR	The Pacific Telephone and Telegraph Co

3666 CENTURY BLVD W

Year	Uses	Source
1965	SOMMER H	The Pacific Telephone and Telegraph Co
	DUNCAN M	The Pacific Telephone and Telegraph Co
	BUTLER H F OR	The Pacific Telephone and Telegraph Co
	LITTLE M	The Pacific Telephone and Telegraph Co
	TRAILER COURT	The Pacific Telephone and Telegraph Co
	MORBY G	The Pacific Telephone and Telegraph Co
	B 8 WALLACE G W	The Pacific Telephone and Telegraph Co
	HART TRAILER PARK	The Pacific Telephone and Telegraph Co
	GALLOWAY J D OR	The Pacific Telephone and Telegraph Co

3700 CENTURY BLVD W

Year	Uses	Source
1980	Cavazos Manuei	Pacific Telephone Co
	Simmons Ivy W	Pacific Telephone Co
	Glover E	Pacific Telephone Co
	Schirmer Jas R	Pacific Telephone Co
	Martinez Francisco & Mitzi Kay	Pacific Telephone Co
	Jackson Michael R	Pacific Telephone Co
	Aminian Mohammad	Pacific Telephone Co
	Arteaga J Luis	Pacific Telephone Co
	Chapman Paul K	Pacific Telephone Co
	Cueva Karen	Pacific Telephone Co
	Alvarez Jorge G	Pacific Telephone Co
	Compos Manuel T	Pacific Telephone Co
	Beach M	Pacific Telephone Co
	Morales Maria	Pacific Telephone Co
	Rodriguez Luz	Pacific Telephone Co
	Motameni Reza	Pacific Telephone Co
	Manouchehri Mohammad	Pacific Telephone Co
	Dashtizadeh Mehrdad	Pacific Telephone Co
	Wehner John & Melissa	Pacific Telephone Co
	Sharma Brothers Apartments	Pacific Telephone Co
	Building	Pacific Telephone Co
	A 201 Ghulman Hesham	Pacific Telephone Co

FINDINGS

Year	Uses	Source
1980	A 207 Solano Orlando	Pacific Telephone Co
	B 124 Takagi Keilchi	Pacific Telephone Co
	B 216 Cole Timothy	Pacific Telephone Co
	B 220 Dipert Steve	Pacific Telephone Co
	B 225 Alghamo Mohammed A	Pacific Telephone Co
	B 226 Rafiee Abolfazl	Pacific Telephone Co
	C 105 Fiores German E	Pacific Telephone Co
	C 110 Quintero Jaime	Pacific Telephone Co
	C 215 Ybarra Jose M	Pacific Telephone Co
	D 101 Feijoo Richard A	Pacific Telephone Co
	0105 Leebolt Jean M	Pacific Telephone Co
	D 201 Bretscher Sylvia	Pacific Telephone Co
	0208 Ayala Nilda	Pacific Telephone Co
	0210 Snow Phyllis	Pacific Telephone Co
	D 218 Nguyen Buu Tan	Pacific Telephone Co
	E 105 Wright Clifton L	Pacific Telephone Co
	E 217 Francuz L J	Pacific Telephone Co
	E 218 Frain E	Pacific Telephone Co
	108 C Montanez Angel Louis Jr	Pacific Telephone Co
	108D Tucker Stephen T	Pacific Telephone Co
	111D Cortez German	Pacific Telephone Co
	115 B Hernandez Bill	Pacific Telephone Co
	116 C Lin Jerry	Pacific Telephone Co
	121 B Crawford J	Pacific Telephone Co
	123 B Ray Jas G	Pacific Telephone Co
	125 B Beaulieu Jean A	Pacific Telephone Co
	218 B Sharp Craig R	Pacific Telephone Co
	222 B Dumas Linell	Pacific Telephone Co
1975	Washington M L	Pacific Telephone Co
	Building	Pacific Telephone Co
	B Hollypark Country Club Apartments	Pacific Telephone Co
	Alll Jones Morris Jr	Pacific Telephone Co
	B 119 Warren Chas E	Pacific Telephone Co
	B 123 Tharpe C	Pacific Telephone Co
	B 231 Doswell Dewitt	Pacific Telephone Co
	C 115 Hubbard Annie R	Pacific Telephone Co
	C 211 Logan Keith	Pacific Telephone Co
	D 209 Mc Intosh Gayle	Pacific Telephone Co

FINDINGS

Year	Uses	Source
1975	D 210 Smith Janet	Pacific Telephone Co
	E 201 Parham D R	Pacific Telephone Co
	101 E Russell W Thom	Pacific Telephone Co
	104 C Coleman Jerome	Pacific Telephone Co
	107 C Ben M	Pacific Telephone Co
	110 A Sparks Jas	Pacific Telephone Co
	112 A Seales Victor	Pacific Telephone Co
	115 B Campos Jose Carlos	Pacific Telephone Co
	116D Rich H Arthur	Pacific Telephone Co
	1188 Taylor Rudolph	Pacific Telephone Co
	203 C Moss Ted Grayling	Pacific Telephone Co
	203 E Johnson Ernest J	Pacific Telephone Co
	204D Burgess Gloria	Pacific Telephone Co
	206 A Johnson Bobby E	Pacific Telephone Co
	207 A Talbert Lawanda	Pacific Telephone Co
	208 C Hall Chas	Pacific Telephone Co
	211 A Cockrell Elaine	Pacific Telephone Co
	214 A Brownstone Rangers Security Service	Pacific Telephone Co
	214 C Tillary Wm	Pacific Telephone Co
	215 C Bowens C	Pacific Telephone Co
	222 B Vaughn Ed	Pacific Telephone Co
	225 B Maddix Jas	Pacific Telephone Co
	CENTURY BL W ODD	Pacific Telephone Co
	Contd 216 A Stafford Chas	Pacific Telephone Co
	216D Nash Deborah Kay	Pacific Telephone Co
	219 B Bright D A	Pacific Telephone Co
	219 E Mc Donald Robt W	Pacific Telephone Co
	220 E Quinn H C	Pacific Telephone Co

3716 CENTURY BLVD W

Year	Uses	Source
1965	MC ALISTER SHIRLEY	The Pacific Telephone and Telegraph Co
	SHUKAL JOS M DR	The Pacific Telephone and Telegraph Co
	VALENTINE G C	The Pacific Telephone and Telegraph Co
	TRAILER PARK	The Pacific Telephone and Telegraph Co
	HOLLYWD PK TRLR LDGE OR	The Pacific Telephone and Telegraph Co
	YOMNICK ELCTRCL CONT	The Pacific Telephone and Telegraph Co
	PARKER C J	The Pacific Telephone and Telegraph Co

FINDINGS

Year	Uses	Source
1965	RAY DONALD E OR	The Pacific Telephone and Telegraph Co
	ALOERESE PETER or	The Pacific Telephone and Telegraph Co
	BADER BESSIE	The Pacific Telephone and Telegraph Co
	HICKS J R	The Pacific Telephone and Telegraph Co
	JACKSON HAROLD	The Pacific Telephone and Telegraph Co
	JENSEN JAS	The Pacific Telephone and Telegraph Co

3726 CENTURY BLVD W

Year	Uses	Source
1980	8 Stephenson Michael	Pacific Telephone Co
	9 Mendoza Reynaldo	Pacific Telephone Co
	Building	Pacific Telephone Co
	1 Cordon Octavio R	Pacific Telephone Co
	4 Bonesteel T & K	Pacific Telephone Co
	5 Vargas Amanda	Pacific Telephone Co
1975	Building	Pacific Telephone Co
	Cruz Miguel	Pacific Telephone Co
	2 Espinoza Antonio	Pacific Telephone Co
	3 Gaines Walter Pap	Pacific Telephone Co
	7 Stephenson Sandra	Pacific Telephone Co
	10 Stephenson Michael	Pacific Telephone Co
	19 Smith Brent	Pacific Telephone Co
1965	PHILS TRAILER PARK	The Pacific Telephone and Telegraph Co
	TRAILER PARK	The Pacific Telephone and Telegraph Co
	BECZA LARRIS W OR	The Pacific Telephone and Telegraph Co
	TIMPERLAKE WINIFRED or	The Pacific Telephone and Telegraph Co
	MURDEN R R	The Pacific Telephone and Telegraph Co
	DYER J B OR	The Pacific Telephone and Telegraph Co
	DYER J B OR	The Pacific Telephone and Telegraph Co
	0 NEIL CARL C OR	The Pacific Telephone and Telegraph Co
	MC KIBBEN L S OR	The Pacific Telephone and Telegraph Co

3730 CENTURY BLVD W

Year	Uses	Source
2000	EURO BUILDERS	Pacific Bell Telephone Co
	6 AQUA NAUTIC SPECIALIST	Pacific Bell Telephone Co
	Building	Pacific Bell Telephone Co
	7 ALL MARINES TRANS SHIPPING	Pacific Bell Telephone Co
	9 PLAYA SWIMWEAR	Pacific Bell Telephone Co

FINDINGS

Year	Uses	Source
2000	3732 CUSTOM MADE TS	Pacific Bell Telephone Co
1995	EUROPEAN CARPENTRY	Pacific Bell Telephone Co
	Building	Pacific Bell Telephone Co
	6 Aa UA NAUTIC SPECIALIST	Pacific Bell Telephone Co
	7 ALL MARINES TRANS SHIPPING	Pacific Bell Telephone Co
	9 PLAYA SWIMWEAR	Pacific Bell Telephone Co
	9 JACOBS LADDER COMMUNITY CHURCH	Pacific Bell Telephone Co
	2 ODORSAY INC	Pacific Bell Telephone Co
	11 GLOBAL AQUATICS	Pacific Bell Telephone Co
	4 WARNER CHEMICAL MFG	Pacific Bell Telephone Co
	+ 3 VIP RENTALS	Pacific Bell Telephone Co
	6 CIS INTERNATL INC	Pacific Bell Telephone Co
	1 0 T I THERMAL PLASTIC MFG	Pacific Bell Telephone Co
1990	ALLIED CONCRETE CUTTING	Pacific Bell Telephone Co
	PLAVA SWIMWEAR	Pacific Bell Telephone Co
	DUNN & STODDARD ENTERPRISE	Pacific Bell Telephone Co
	G B PRECISION CO	Pacific Bell Telephone Co
	Building	Pacific Bell Telephone Co
	6 WEST CENTURY	Pacific Bell Telephone Co

3732 CENTURY BLVD W

Year	Uses	Source
2000	Building	Pacific Bell Telephone Co
	2 GA DESIGNS	Pacific Bell Telephone Co
	4 MEGA PACIFIC	Pacific Bell Telephone Co
	10 AMER AQUA IMPORTS INC	Pacific Bell Telephone Co
	11 GLOBAL AQUATICS	Pacific Bell Telephone Co
	3734	Pacific Bell Telephone Co
	2 P LS ASSOCIATES	Pacific Bell Telephone Co
	2 KIRBY INTERNATIONAL	Pacific Bell Telephone Co
	WARNER CHEMICAL MFG	Pacific Bell Telephone Co
	7 AE EAGLE AMERICA	Pacific Bell Telephone Co
1990	CONTINENTAL AGENCY INC	Pacific Bell Telephone Co
	MIRACLE METHOD OF THE US	Pacific Bell Telephone Co
	DIVERSIFIED ANALYTICAL SERVICES	Pacific Bell Telephone Co
	MIRACLE METHOD	Pacific Bell Telephone Co
	FRANCHISE SALES OFFICE	Pacific Bell Telephone Co
	RAPID PACKERS	Pacific Bell Telephone Co

Year	Uses	Source
1990	DIVERSIFIED BUILDING SERVICES	Pacific Bell Telephone Co
	G B M DESIGN	Pacific Bell Telephone Co
	Building	Pacific Bell Telephone Co
	5 ANCHA AUDIO VIDEO CORP	Pacific Bell Telephone Co

3734 CENTURY BLVD W

Year	Uses	Source
1990	SEAT COAT INC	Pacific Bell Telephone Co
	CARE PRODUCTS & SERVICES	Pacific Bell Telephone Co
	CALIF HILLS BUILDERS	Pacific Bell Telephone Co
	MEDICAL MESSENGER INC	Pacific Bell Telephone Co
	IMANAGEMENT HEALTH	Pacific Bell Telephone Co

3738 CENTURY BLVD W

Year	Uses	Source
2000	3742 WILLIAM SALMON CUSTOM CABINETRY	Pacific Bell Telephone Co
	3 WE KARE MEDICAL EQUIPMEINT INC	Pacific Bell Telephone Co
	5 EMPIRE SPORTS	Pacific Bell Telephone Co
	7 PDGCO	Pacific Bell Telephone Co
	1 RAMOS WINDOW COVERINGS	Pacific Bell Telephone Co
	Building	Pacific Bell Telephone Co
	2 DARINES	Pacific Bell Telephone Co
1990	Building	Pacific Bell Telephone Co
	PACIFIC COAST CONSTRUCTION	Pacific Bell Telephone Co
	R B H CORP	Pacific Bell Telephone Co
	3 AIRLINE EXPEDITERS CORP	Pacific Bell Telephone Co

3742 CENTURY BLVD W

Year	Uses	Source
2000	8 TROPICAL ENTERPRISES	Pacific Bell Telephone Co
	7 CANDLE BEACH CO THE	Pacific Bell Telephone Co
	5 INDORICA FISH IMPORTS	Pacific Bell Telephone Co
	1 BENS HEATING & AIR CONDITIONING	Pacific Bell Telephone Co
	Building	Pacific Bell Telephone Co
1995	8 TROPICAL ENTERPRISES	Pacific Bell Telephone Co
	1 MAJESTIC HARDWARE	Pacific Bell Telephone Co
	Building	Pacific Bell Telephone Co
	EMMANUEL PERFECT AUTO	Pacific Bell Telephone Co
1990	MAJESTIC HARDWARE	Pacific Bell Telephone Co

Year	Uses	Source
1990	UNITED SUPPLY COMPANY	Pacific Bell Telephone Co

3750 CENTURY BLVD W

Year	Uses	Source
2000	TRANS GROUP EXPRESS	Pacific Bell Telephone Co
	AIR WAVES FREIGHT SERVICES	Pacific Bell Telephone Co
	ACU A 1 R FREIGHT INC	Pacific Bell Telephone Co
	MAT PARCEL EXPRESS INC	Pacific Bell Telephone Co
1995	SCHROFF KARL & ASSOCIATES INC	Pacific Bell Telephone Co
1980	Building	Pacific Telephone Co
	2 Boyse Melvin	Pacific Telephone Co
	3 Jara Francisco	Pacific Telephone Co
	6 Hernandez Dora S	Pacific Telephone Co
	7 Garcia Ana Elisa	Pacific Telephone Co
	11 Davis GA	Pacific Telephone Co
	14 Milton Alma S	Pacific Telephone Co
	17 Hernandez Jose Jara	Pacific Telephone Co
	19 Gusman Rosa	Pacific Telephone Co
	21 Perez Esabel	Pacific Telephone Co
	26 Baltazar Deify	Pacific Telephone Co
	27 Mejia Guadalupe B	Pacific Telephone Co
	31 Esparsa Eriverto	Pacific Telephone Co
	33 Hayes Billy Hugh	Pacific Telephone Co
1975	21 Walker B F	Pacific Telephone Co
	25 Perez Esabel	Pacific Telephone Co
	31 Esparsa Eriverto	Pacific Telephone Co
	Flowers By Arlne	Pacific Telephone Co
	Building	Pacific Telephone Co
	5 Gibbons Jas	Pacific Telephone Co
	9 Larson Nick	Pacific Telephone Co
	10 Thompson Mark	Pacific Telephone Co
	11 Davis G A	Pacific Telephone Co
	14 Milton Alma S	Pacific Telephone Co
	20 Hodson Leta A Mrs	Pacific Telephone Co
	33 Hayes Billy Hugh	Pacific Telephone Co
1965	PICKETT WILD	The Pacific Telephone and Telegraph Co
	LEGER R E	The Pacific Telephone and Telegraph Co
	FRAZE	The Pacific Telephone and Telegraph Co
	DANDURAND Z N	The Pacific Telephone and Telegraph Co

Year	Uses	Source
1965	LORD E M	The Pacific Telephone and Telegraph Co
	DEEL TRAILER PARK OR	The Pacific Telephone and Telegraph Co
	KLOTZ ROBT	The Pacific Telephone and Telegraph Co
	FLOWERS BY ARLINE OR	The Pacific Telephone and Telegraph Co
	MORASE J W	The Pacific Telephone and Telegraph Co
	TRAILER PARK	The Pacific Telephone and Telegraph Co

3756 CENTURY BLVD W

Year	Uses	Source
1980	Gate 6 Motels	Pacific Telephone Co
1975	Gate 6 Motel	Pacific Telephone Co
1965	GATE 6 MOTEL OR	The Pacific Telephone and Telegraph Co

3760 CENTURY BLVD W

Year	Uses	Source
2000	TRANSPORTS P FATTON	Pacific Bell Telephone Co

3770 CENTURY BLVD W

Year	Uses	Source
2000	ALEXANDER INTERNATIONAL	Pacific Bell Telephone Co
	PREMIER TRUCKINGINC	Pacific Bell Telephone Co
1995	TRANS GROUP EXPRESS	Pacific Bell Telephone Co

3780 CENTURY BLVD W

Year	Uses	Source
2000	YHK TRANSPORTATION INC	Pacific Bell Telephone Co
	TOP OCEAN CONSOLIDATE SERVICE INC	Pacific Bell Telephone Co
1995	JAS PACIFIC INC	Pacific Bell Telephone Co
	JAS PACIFIC INC	Pacific Bell Telephone Co
	FESCO AGENCIES USA INC	Pacific Bell Telephone Co

3800 CENTURY BLVD W

Year	Uses	Source
2000	SURF AIR INC	Pacific Bell Telephone Co
	RB FREIGHT SERVICES	Pacific Bell Telephone Co
1995	INTRON IMPORTS INC	Pacific Bell Telephone Co
	RCS FREIGHT INTERNATIONAL	Pacific Bell Telephone Co
	R T EXPRESS INTERNATL	Pacific Bell Telephone Co
	SAME DAY TRANSPORT INC	Pacific Bell Telephone Co

Year	Uses	Source
1990	YAMATO TRANSPORT U SA INC	Pacific Bell Telephone Co
	YAMATO TRANSPORT U SAINC	Pacific Bell Telephone Co
	YAMATO CUSTOMS BROKERS U S A INC	Pacific Bell Telephone Co
	YAMATO SYSTEM U S A INC	Pacific Bell Telephone Co
	K TRUCKING	Pacific Bell Telephone Co

3806 CENTURY BLVD W

Year	Uses	Source
1975	11 Remington L	Pacific Telephone Co
	24 Lea Evelyn M	Pacific Telephone Co
	Paces Trailer Park	Pacific Telephone Co
	32 Vara Arlene	Pacific Telephone Co
	28 Booth R	Pacific Telephone Co
	Building	Pacific Telephone Co
1965	BROGDON P	The Pacific Telephone and Telegraph Co
	NORRIS ELLEN M DR	The Pacific Telephone and Telegraph Co
	JESSOP A B OR	The Pacific Telephone and Telegraph Co
	MESSLER AL OR	The Pacific Telephone and Telegraph Co
	HARRIS S E OR	The Pacific Telephone and Telegraph Co
	HDSTETLER R	The Pacific Telephone and Telegraph Co
	MITCHELL B	The Pacific Telephone and Telegraph Co
	OTTERNESS K G	The Pacific Telephone and Telegraph Co
	PACES TRAILER PARK OR	The Pacific Telephone and Telegraph Co
	TRAILER PARK	The Pacific Telephone and Telegraph Co

3812 CENTURY BLVD W

Year	Uses	Source
1975	D Banks Jas	Pacific Telephone Co
	C Thomas Jos Louis	Pacific Telephone Co
	Building	Pacific Telephone Co
1965	I FERGUSON APRIL OR	The Pacific Telephone and Telegraph Co
	APARTMENTS C SCHIAFFO M P OR	The Pacific Telephone and Telegraph Co

3822 CENTURY BLVD W

Year	Uses	Source
1990	OMEGA CARPET	Pacific Bell Telephone Co
	Hernandez Francisca	Pacific Bell Telephone Co
	UPHOLSTERY STEAM CLEANING	Pacific Bell Telephone Co
1975	B Carrillo Amalia	Pacific Telephone Co

Year	Uses	Source
1975	Building	Pacific Telephone Co
	Harris Donald	Pacific Telephone Co
	C Morales Jose J	Pacific Telephone Co
	G Monsen Dorothy	Pacific Telephone Co
1965	APARTMENTS	The Pacific Telephone and Telegraph Co

3826 CENTURY BLVD W

Year	Uses	Source
1965	WILLEY D C	The Pacific Telephone and Telegraph Co
	WELCH W	The Pacific Telephone and Telegraph Co

3838 CENTURY BLVD W

Year	Uses	Source
1965	JONES G H	The Pacific Telephone and Telegraph Co
	HORN N R	The Pacific Telephone and Telegraph Co
	WINGO F J OR	The Pacific Telephone and Telegraph Co
	MACK L L	The Pacific Telephone and Telegraph Co
	ROGERS TRAILER LODGE OR	The Pacific Telephone and Telegraph Co
	TRAILER LODGE C FLANAGIN E G	The Pacific Telephone and Telegraph Co
	SPANNBAUER R B SR	The Pacific Telephone and Telegraph Co
	HERNOON ALBERT V	The Pacific Telephone and Telegraph Co

3846 CENTURY BLVD W

Year	Uses	Source
2000	AAA CENTURY AIRPORT SELF STORAGE	Pacific Bell Telephone Co
1995	AAA CENTURY AIRPORT SELF STORAGE	Pacific Bell Telephone Co
1990	SOUTHMARK STORAGE	Pacific Bell Telephone Co
	Hagqulst Lee	Pacific Bell Telephone Co

3883 CENTURY BLVD W

Year	Uses	Source
2000	607 A 1 MILLIONAIRE LIMOUSINE SERVICE	Pacific Bell Telephone Co
	614 LA REAL MAGAZINE	Pacific Bell Telephone Co
	615 MET NETWORK DIVERSIFIED	Pacific Bell Telephone Co
	GROUPSINC	Pacific Bell Telephone Co
	TRAVELLERS GIFTS	Pacific Bell Telephone Co
	MET NET WORK DIVERSIFIED GROUPSINCG	Pacific Bell Telephone Co

Year	Uses	Source
2000	609 CLUB AFTER 4 REGGAE	Pacific Bell Telephone Co

3900 CENTURY BLVD W

Year	Uses	Source
2000	AIRPORT PARK VIEW HOTEL	Pacific Bell Telephone Co
	AIRPORT PARK VIEW HOTEL	Pacific Bell Telephone Co
	AIRPORT PARK VIEW HOTEL	Pacific Bell Telephone Co
	420 Johnson Tommy	Pacific Bell Telephone Co
	427 Lopez Ramirez Olivia 419 742 E + 503 Sekine Asami	Pacific Bell Telephone Co
	514 Stribling Estelle	Pacific Bell Telephone Co
	525 Swamy Muni	Pacific Bell Telephone Co
	601 Balendran Sathappan	Pacific Bell Telephone Co
	603 Chow Steve	Pacific Bell Telephone Co
	620 Wang Qingfeng	Pacific Bell Telephone Co
1995	601 Balendran Sathappan	Pacific Bell Telephone Co
	525 Swamy Muni	Pacific Bell Telephone Co
	509 Marquez E	Pacific Bell Telephone Co
	425 Lavin Jorge Ivan	Pacific Bell Telephone Co
	AIRPORT PARK VIEW HOTEL	Pacific Bell Telephone Co
1990	AIRPORT GALAXY INN	Pacific Bell Telephone Co
	134 Milton John W Esq	Pacific Bell Telephone Co
	9 Sanchez Rigoberto	Pacific Bell Telephone Co
	10 Villalaz Jose Guadalupe	Pacific Bell Telephone Co
	11 Borjas Lorenzo	Pacific Bell Telephone Co
	14 Hernandez Guadalupe	Pacific Bell Telephone Co
	3924 Herrera Ernesto	Pacific Bell Telephone Co
	6 A Pina Eliberto	Pacific Bell Telephone Co
1975	280 Hayes Chas	Pacific Telephone Co
	275 Williams Geo	Pacific Telephone Co
	266 Wright RL	Pacific Telephone Co
	162 Fuller Fred H	Pacific Telephone Co
	137 Holt Jack	Pacific Telephone Co
	Building	Pacific Telephone Co
	Patel Suresh	Pacific Telephone Co
1965	RONS HAIR STYLES	The Pacific Telephone and Telegraph Co
	HOLLYROC HOTEL	The Pacific Telephone and Telegraph Co
	HOTEL	The Pacific Telephone and Telegraph Co

FINDINGS

3920 CENTURY BLVD W

Year	Uses	Source
1975	v 2 Bonham Sales Co	Pacific Telephone Co
	E B 0 Realty Co	Pacific Telephone Co

3922 CENTURY BLVD W

Year	Uses	Source
1995	4 Ramirez Miguel	Pacific Bell Telephone Co
	8 Chaj M Elena	Pacific Bell Telephone Co
	8 Chaj Ana Victoria	Pacific Bell Telephone Co
	Building	Pacific Bell Telephone Co
1975	Building	Pacific Telephone Co
	9 Matthews Earl	Pacific Telephone Co
	7 Archibald Mary	Pacific Telephone Co
	8 Suphapvanich Nancy	Pacific Telephone Co
1965	APARTMENTS	The Pacific Telephone and Telegraph Co
	MITCHELL L W OR	The Pacific Telephone and Telegraph Co
	ARMOUR G	The Pacific Telephone and Telegraph Co
	DOHERTY ROBT W OR	The Pacific Telephone and Telegraph Co

3924 CENTURY BLVD W

Year	Uses	Source
2000	Building	Pacific Bell Telephone Co
	8 Bejar Maria T	Pacific Bell Telephone Co
1975	Building	Pacific Telephone Co
	2 Smith Larry	Pacific Telephone Co
	4 Gonzalez Juana	Pacific Telephone Co
	8 Washington Lewis	Pacific Telephone Co
	9 Ballard Chas	Pacific Telephone Co
	10 Thompson Elvia	Pacific Telephone Co
	6 A Mason Ebethel	Pacific Telephone Co
1965	APARTMENTS	The Pacific Telephone and Telegraph Co
	BUDRYS V	The Pacific Telephone and Telegraph Co
	ANGEL MARJORIE	The Pacific Telephone and Telegraph Co
	GOODMAN W	The Pacific Telephone and Telegraph Co
	NAGEL PAM L	The Pacific Telephone and Telegraph Co

3930 CENTURY BLVD W

Year	Uses	Source
2000	Building	Pacific Bell Telephone Co

FINDINGS

Year	Uses	Source
2000	13 Nunez Joaquin Perez	Pacific Bell Telephone Co
1995	Building	Pacific Bell Telephone Co
	5 Olmedo Diana	Pacific Bell Telephone Co
	8 Ponciano Juan Carlos	Pacific Bell Telephone Co
	13 Perez Nunez Joaquin	Pacific Bell Telephone Co
	19 Tilden Annette Fendering	Pacific Bell Telephone Co
1990	Building	Pacific Bell Telephone Co
	15 Ortiz Jose	Pacific Bell Telephone Co
1975	Edmunds Trailer Park	Pacific Telephone Co
	Building	Pacific Telephone Co
	11 Collins Elia Jr Mrs	Pacific Telephone Co
	13 Osias Edna	Pacific Telephone Co
	14 Koss Richard	Pacific Telephone Co
	17 Long De Lores H	Pacific Telephone Co
1965	TRAILER PARK	The Pacific Telephone and Telegraph Co
	ENTENMAN	The Pacific Telephone and Telegraph Co
	EDMUNDS TRAILER PARK OR	The Pacific Telephone and Telegraph Co

4000 CENTURY BLVD W

Year	Uses	Source
2000	TACOBELL	Pacific Bell Telephone Co
1990	CHUL WOO LEE UMION	Pacific Bell Telephone Co
1980	Union	Pacific Telephone Co
1975	Yoon Union Service	Pacific Telephone Co
1970	Fairmans Union Service	Pacific Telephone Co
1960	TURF LIQUOR STORE	Pacific Telephone and Telegraph Company

4001 CENTURY BLVD W

Year	Uses	Source
1960	PRAIRIE LIQUOR STORE	Pacific Telephone and Telegraph Company

4004 CENTURY BLVD W

Year	Uses	Source
1975	Winchells Donut House	Pacific Telephone Co

4006 CENTURY BLVD W

Year	Uses	Source
1960	HERSHEYS CAFE	Pacific Telephone and Telegraph Company

FINDINGS

4015 CENTURY BLVD W

Year	Uses	Source
2000	MC DONALDS CORP	Pacific Bell Telephone Co
1995	MCDONALDS RESTAURANTS	Pacific Bell Telephone Co
1990	MCDONALDS RESTAURANTS	Pacific Bell Telephone Co
1980	Mc Donalds Restaurants	Pacific Telephone Co
1975	Mc Donalds Restaurants	Pacific Telephone Co
1960	TRAILER PARK	Pacific Telephone and Telegraph Company

4016 CENTURY BLVD W

Year	Uses	Source
2000	Staffler Lien	Pacific Bell Telephone Co
1980	Stein Tom Lee	Pacific Telephone Co

4019 CENTURY BLVD W

Year	Uses	Source
1960	YARTER DAVID W	Pacific Telephone and Telegraph Company
	CARPENTER GEO E	Pacific Telephone and Telegraph Company
	BERG GERTY T	Pacific Telephone and Telegraph Company
	JONES AMANDA R	Pacific Telephone and Telegraph Company
	GILLANDS MOBILE PARK	Pacific Telephone and Telegraph Company
	TRAILER PARK	Pacific Telephone and Telegraph Company

4020 CENTURY BLVD W

Year	Uses	Source
2000	CENTURYPRESS	Pacific Bell Telephone Co
1995	CENTURY PRESS	Pacific Bell Telephone Co
1990	CENTURY PRESS	Pacific Bell Telephone Co
1980	Century Press	Pacific Telephone Co
1975	Century Press	Pacific Telephone Co
1960	CENTURY PRESS	Pacific Telephone and Telegraph Company

4026 CENTURY BLVD W

Year	Uses	Source
1995	WORKING ALTERNATIVES INC	Pacific Bell Telephone Co
1990	REAP	Pacific Bell Telephone Co
1980	Building	Pacific Telephone Co
	1 Howe Kathy G	Pacific Telephone Co
1975	Mardi Gras Motel	Pacific Telephone Co
1960	CONNEALY TERRY	Pacific Telephone and Telegraph Company
	1/2 SMIDLEY HENRY J	Pacific Telephone and Telegraph Company

FINDINGS

4027 CENTURY BLVD W

Year	Uses	Source
2000	Clayton Luther	Pacific Bell Telephone Co
	Moore Jermore	Pacific Bell Telephone Co
1995	3 HOLLY CREST HOTEL	Pacific Bell Telephone Co
	Building	Pacific Bell Telephone Co
1990	49 Ramirez Rafael	Pacific Bell Telephone Co
	25 Johnson C	Pacific Bell Telephone Co
	Building	Pacific Bell Telephone Co
1980	Hollycrest Hotel	Pacific Telephone Co
	Building	Pacific Telephone Co
	18 Herndon Paul	Pacific Telephone Co
1975	Holly Crest Hotel	Pacific Telephone Co
1960	HOLLY CREST HOTEL	Pacific Telephone and Telegraph Company

4032 CENTURY BLVD W

Year	Uses	Source
2000	ODonnol D	Pacific Bell Telephone Co
1995	ODonnol D	Pacific Bell Telephone Co
1990	ODonnol D	Pacific Bell Telephone Co
1980	ODonnol D	Pacific Telephone Co
1975	ODonnol D	Pacific Telephone Co
1960	0 DONNOL ELIZABETH	Pacific Telephone and Telegraph Company

4036 CENTURY BLVD W

Year	Uses	Source
2000	Somerville Katherine L Mrs	Pacific Bell Telephone Co
1995	Somerville Katherine L Mrs	Pacific Bell Telephone Co
1990	Somerville Katherine L Mrs	Pacific Bell Telephone Co
1980	Somerville Katherine L Mrs	Pacific Telephone Co
1975	Somerville Katherine L Mrs	Pacific Telephone Co
1960	SOMERVILLE KATHERINE	Pacific Telephone and Telegraph Company

4041 CENTURY BLVD W

Year	Uses	Source
1980	7 Roberts Dennis	Pacific Telephone Co
	6 Amorelli Rita	Pacific Telephone Co
	4 Docherty Chris	Pacific Telephone Co
	3 Peng Pedro	Pacific Telephone Co
	2 Calderon Anelina	Pacific Telephone Co

FINDINGS

Year	Uses	Source
1980	Building	Pacific Telephone Co
1975	2 Goodman Frank	Pacific Telephone Co
	Building	Pacific Telephone Co
	9 Gray I C	Pacific Telephone Co
	7 Carver Ida R	Pacific Telephone Co
	Docherty Chris	Pacific Telephone Co
	6 Amorelli Rita	Pacific Telephone Co
	Building	Pacific Telephone Co
	Ribelin K	Pacific Telephone Co
1960	PURSELL CLAUDE IRENE	Pacific Telephone and Telegraph Company
	CENTURY BLVD WEST CONTINUED	Pacific Telephone and Telegraph Company
	HUGHES ANNor	Pacific Telephone and Telegraph Company
	KANCHEFF JESSIE V	Pacific Telephone and Telegraph Company
	MONKMAN LULA B	Pacific Telephone and Telegraph Company
	APARTMENTS	Pacific Telephone and Telegraph Company

4042 CENTURY BLVD W

Year	Uses	Source
2000	CARMEN BEAUTY SALON	Pacific Bell Telephone Co
	Davila Carmen	Pacific Bell Telephone Co
1995	CARMEN BEAUTY SALON	Pacific Bell Telephone Co
	Fuentes Carmen	Pacific Bell Telephone Co
1990	Torres Salvador J	Pacific Bell Telephone Co
1975	Dans Barber Shop	Pacific Telephone Co
1960	DANS BARBER SHOP	Pacific Telephone and Telegraph Company

4046 CENTURY BLVD W

Year	Uses	Source
1980	Hamann Harry H	Pacific Telephone Co
1975	Hamann Harry H	Pacific Telephone Co

4049 CENTURY BLVD W

Year	Uses	Source
1980	Terrazas Julio Diaz	Pacific Telephone Co
1960	WILSON STELLor	Pacific Telephone and Telegraph Company
	LOOMIS CONNIE	Pacific Telephone and Telegraph Company
	APARTMENTS	Pacific Telephone and Telegraph Company

FINDINGS

4054 CENTURY BLVD W

Year	Uses	Source
2000	AIRPORT MOTEL	Pacific Bell Telephone Co
1995	AIRPORT MOTEL	Pacific Bell Telephone Co
1990	4055 AUTO TECH SERVICE	Pacific Bell Telephone Co
	CENTER	Pacific Bell Telephone Co
	Patel Katen	Pacific Bell Telephone Co
	4055 AUTO TECH INSTITUTE	Pacific Bell Telephone Co
1980	Tahsan Jan	Pacific Telephone Co
1975	Airport Motel	Pacific Telephone Co
1960	AIRPORT MOTEL	Pacific Telephone and Telegraph Company

4055 CENTURY BLVD W

Year	Uses	Source
2000	14 Mejia Evelia	Pacific Bell Telephone Co
	18 Diaz Aniseto	Pacific Bell Telephone Co
	19 Batista Filiberto	Pacific Bell Telephone Co
	11 Valencia Humberto	Pacific Bell Telephone Co
	10 Mayen Rafael	Pacific Bell Telephone Co
	1 Bolanos Graciela	Pacific Bell Telephone Co
	6 UNIVERSAL AUTO SERVICE	Pacific Bell Telephone Co
	4 PERFORMANCE TRANSMISSION	Pacific Bell Telephone Co
	Building	Pacific Bell Telephone Co
	1 AMERICAN AUTOMOTIVE CENTERSINC	Pacific Bell Telephone Co
	B&M AUTOMOTIVE	Pacific Bell Telephone Co
1995	6 Reyes Leo	Pacific Bell Telephone Co
	7 Torres Carlos	Pacific Bell Telephone Co
	8 Perez David Alanis	Pacific Bell Telephone Co
	B & M AUTOMOTIVE	Pacific Bell Telephone Co
	Building	Pacific Bell Telephone Co
	1 AMERICAN AUTOMOTIVE CENTERS INC	Pacific Bell Telephone Co
	4 CENTURY DISCOUNT TIRE CENTER	Pacific Bell Telephone Co
	5 SANTOS AUTO REPAIR	Pacific Bell Telephone Co
1990	Building	Pacific Bell Telephone Co
	1 AMERICAN AUTOMOTIVE CENTERSINC	Pacific Bell Telephone Co
	CENTER	Pacific Bell Telephone Co
	4 CENTURY DISCOUNT TIRE	Pacific Bell Telephone Co
1980	Building	Pacific Telephone Co

Year	Uses	Source
1980	3 Mansilla Sami	Pacific Telephone Co
	7 Diaz Danl	Pacific Telephone Co
1975	Building	Pacific Telephone Co
	8 Diaz Nestor	Pacific Telephone Co
	9 Tucker Gloria	Pacific Telephone Co
1960	APARTMENTS	Pacific Telephone and Telegraph Company
	THOMPSON E W	Pacific Telephone and Telegraph Company
	BONA ELAINF	Pacific Telephone and Telegraph Company

4059 CENTURY BLVD W

Year	Uses	Source
1990	Building	Pacific Bell Telephone Co
	1 Castellanos Irene	Pacific Bell Telephone Co
	6 Flores Fransisco Javler	Pacific Bell Telephone Co
	8 Mendoza Fermin B	Pacific Bell Telephone Co
	11 Sandoval Alejo	Pacific Bell Telephone Co
	22 Najarro Nelli	Pacific Bell Telephone Co
	21 Balderas Maria	Pacific Bell Telephone Co
	12 Lopez Juan & Veronica	Pacific Bell Telephone Co
1980	19 Valenzuela Hilda	Pacific Telephone Co
	18 Quinonez Juana	Pacific Telephone Co
	17 Ibarra Jose Luis	Pacific Telephone Co
	15 Oregel Efrain	Pacific Telephone Co
	14 Cuevas Orecel Serafin	Pacific Telephone Co
	11 Corona Marco	Pacific Telephone Co
	8 Jaracuaro Fidencio	Pacific Telephone Co
	5 Salazar Jesus C	Pacific Telephone Co
	Building	Pacific Telephone Co
1975	Building	Pacific Telephone Co
	2 Rodriguez Vicente C	Pacific Telephone Co
	20 Perez Nestor Cofre	Pacific Telephone Co
	21 Godey Ramon	Pacific Telephone Co
1960	SOUTHWEST APT MOTEL	Pacific Telephone and Telegraph Company

4060 CENTURY BLVD W

Year	Uses	Source
1980	Van Interior Palace	Pacific Telephone Co
	Van Interior Palace	Pacific Telephone Co
1960	LARGE M DESIGNER	Pacific Telephone and Telegraph Company

Year	Uses	Source
1960	LARGE M DESIGNER	Pacific Telephone and Telegraph Company

4062 CENTURY BLVD W

Year	Uses	Source
1980	Lucero Edmundo	Pacific Telephone Co

4064 CENTURY BLVD W

Year	Uses	Source
1960	SUR MARIE	Pacific Telephone and Telegraph Company

4068 CENTURY BLVD W

Year	Uses	Source
1990	Tellez Jose Luls	Pacific Bell Telephone Co
1980	Hernandez Amelin B	Pacific Telephone Co
1960	PINKERTON TERMITE CO	Pacific Telephone and Telegraph Company
	PINKERTON V S	Pacific Telephone and Telegraph Company
	BOWLES V C	Pacific Telephone and Telegraph Company

4069 CENTURY BLVD W

Year	Uses	Source
2000	JACK IN THE BOX	Pacific Bell Telephone Co
	JACK IN THE BOX FAMILY RESTAURANTS	Pacific Bell Telephone Co
1995	JACK IN THE BOX FAMILY RESTAURANTS	Pacific Bell Telephone Co
1990	JACK IN THE BOX	Pacific Bell Telephone Co
	FAMILY RESTAURANTS	Pacific Bell Telephone Co
	B Ramirez Luis	Pacific Bell Telephone Co
1975	Food Maker Co	Pacific Telephone Co
1960	EMERY MARTHor	Pacific Telephone and Telegraph Company

4070 CENTURY BLVD W

Year	Uses	Source
1980	Vargas Victor	Pacific Telephone Co

4072 CENTURY BLVD W

Year	Uses	Source
1995	Building	Pacific Bell Telephone Co
	+ 4082 SEE YOU LIQUOR MART	Pacific Bell Telephone Co
	A Ramirez Elauterio	Pacific Bell Telephone Co
1980	A Florez Jesus	Pacific Telephone Co

FINDINGS

Year	Uses	Source
1980	Building	Pacific Telephone Co
	Caravantes Raymendo	Pacific Telephone Co
1975	Smith Lee	Pacific Telephone Co
	S and D Sales	Pacific Telephone Co

4074 CENTURY BLVD W

Year	Uses	Source
1990	EL CONQUISTADOR	Pacific Bell Telephone Co
1975	Pony Tale	Pacific Telephone Co

4082 CENTURY BLVD W

Year	Uses	Source
2000	BAKER BROS	Pacific Bell Telephone Co
	B&BLIQUOR	Pacific Bell Telephone Co
1990	SEE YOU LIQUORS	Pacific Bell Telephone Co
1980	See You Liquors	Pacific Telephone Co
1975	J & L Liquor	Pacific Telephone Co

4100 CENTURY BLVD W

Year	Uses	Source
1990	LAVERETTE BROTHERS FISH & BAR B IUE	Pacific Bell Telephone Co

4101 CENTURY BLVD W

Year	Uses	Source
2000	ADVANCED AUTO REPAIR	Pacific Bell Telephone Co
1995	BUGWAGON	Pacific Bell Telephone Co
1990	J & E BUGWAGON	Pacific Bell Telephone Co
1980	J & E Bugwagon & Foreign Car Repair Center	Pacific Telephone Co
1975	Foreign Car Repair Center	Pacific Telephone Co
	J & E Volkswagen	Pacific Telephone Co
1960	P M AUTO SERV REPR	Pacific Telephone and Telegraph Company

4102 CENTURY BLVD W

Year	Uses	Source
1995	LINDAS NAILS	Pacific Bell Telephone Co
1975	Sparkling Cleaners	Pacific Telephone Co

FINDINGS

4104 CENTURY BLVD W

Year	Uses	Source
1990	NAILS BY KIEU	Pacific Bell Telephone Co
	LADY 0S HAIR WEAVING SALON	Pacific Bell Telephone Co
1980	Princess Beauty Salon	Pacific Telephone Co
1975	Princess Beauty Salon	Pacific Telephone Co

4110 CENTURY BLVD W

Year	Uses	Source
1990	ASTRO AUTOMOTIVE SERVICES	Pacific Bell Telephone Co
1980	B Ks Auto Center	Pacific Telephone Co
1960	MAYTAG LAUNDRY	Pacific Telephone and Telegraph Company

4114 CENTURY BLVD W

Year	Uses	Source
1990	HEIM ENGRAVING STUDIOS	Pacific Bell Telephone Co
1980	Heim Engraving Studios	Pacific Telephone Co
1975	Helm Engraving Studios	Pacific Telephone Co
1960	HALL H H	Pacific Telephone and Telegraph Company

4115 CENTURY BLVD W

Year	Uses	Source
2000	CORNELL CORRECTIONS	Pacific Bell Telephone Co
1995	7 Santiago Demetrio	Pacific Bell Telephone Co
	3 Lopez Salvador	Pacific Bell Telephone Co
	ECLECTIC COMMUNICATIONS INC	Pacific Bell Telephone Co
1990	ECLECTIC COMMUNICATIONS INC	Pacific Bell Telephone Co
1980	1 Duong Chau Van	Pacific Telephone Co
	Building	Pacific Telephone Co
1960	FEIN DAVID	Pacific Telephone and Telegraph Company
	WILSON GUY R	Pacific Telephone and Telegraph Company
	MAHEU N L	Pacific Telephone and Telegraph Company
	OWENS SANDRor	Pacific Telephone and Telegraph Company
	LORD RAY	Pacific Telephone and Telegraph Company
	APARTMENTS	Pacific Telephone and Telegraph Company

4116 CENTURY BLVD W

Year	Uses	Source
1960	PACIFIC SANDS APT HTL	Pacific Telephone and Telegraph Company

FINDINGS

4120 CENTURY BLVD W

Year	Uses	Source
2000	5 Jenkins A J	Pacific Bell Telephone Co
	4 Herrera Maria C	Pacific Bell Telephone Co
	2 Aguilar Marco Benicio	Pacific Bell Telephone Co
	1 Martinez Emmanuel	Pacific Bell Telephone Co
	Building	Pacific Bell Telephone Co
1990	7 Perez Uvaldo	Pacific Bell Telephone Co
	Building	Pacific Bell Telephone Co
	2 Ramirez Eulogio	Pacific Bell Telephone Co
1980	7 Bautista David	Pacific Telephone Co
	6 Nunoz Erma	Pacific Telephone Co
	5 Torres Vicente	Pacific Telephone Co
	4 Rocha Noel	Pacific Telephone Co
	2 Soriano Miguel	Pacific Telephone Co
	1 Donis Santos	Pacific Telephone Co
	Building	Pacific Telephone Co
1975	8 Lucero Pedro	Pacific Telephone Co
	7 Bautista David	Pacific Telephone Co
	5 Lopez Ermalinda	Pacific Telephone Co
	Building	Pacific Telephone Co
1960	PAHK ISAAC	Pacific Telephone and Telegraph Company
	APARTMENTS	Pacific Telephone and Telegraph Company

4123 CENTURY BLVD W

Year	Uses	Source
2000	ECONO LODGE LAX	Pacific Bell Telephone Co
1995	ECONOLODGE LAX	Pacific Bell Telephone Co
1990	Building	Pacific Bell Telephone Co
	1 Patel Harkisonbhai N	Pacific Bell Telephone Co
1980	Building	Pacific Telephone Co
	1 Weltner AF	Pacific Telephone Co
	34 Haliburton Leon	Pacific Telephone Co
	42 Johnson Russell A	Pacific Telephone Co
1975	Century Prairie Hotel	Pacific Telephone Co
	Building	Pacific Telephone Co
	2 Grush Seymour	Pacific Telephone Co
1960	HOTEL	Pacific Telephone and Telegraph Company
	CENTURY PRAIRIE HOTEL	Pacific Telephone and Telegraph Company
	SMITH TILLIE	Pacific Telephone and Telegraph Company

FINDINGS

4126 CENTURY BLVD W

Year	*Uses*	*Source*
2000	Building	Pacific Bell Telephone Co
	2 Chavez Ramirez Bemus	Pacific Bell Telephone Co
	3 Castro Florentino	Pacific Bell Telephone Co
	4 Monjaraz J Santiago	Pacific Bell Telephone Co
	5 Sandoval Nicholas	Pacific Bell Telephone Co
	9 Romero Margarita	Pacific Bell Telephone Co
	11 Romero Eleuterio	Pacific Bell Telephone Co
	20 Cuevas Rosa C	Pacific Bell Telephone Co
1995	Building	Pacific Bell Telephone Co
	1 Sy Antonio Arriola	Pacific Bell Telephone Co
	CENTURY BL W	Pacific Bell Telephone Co
	CENTURY BL W	Pacific Bell Telephone Co
	Contd 1 Sy Mary C	Pacific Bell Telephone Co
	16 Mijivar Mercedes	Pacific Bell Telephone Co
	21 Hernandez Milvia	Pacific Bell Telephone Co
1990	Building	Pacific Bell Telephone Co
	1 Sy Antonio Arriola	Pacific Bell Telephone Co
	12 Almazan Santos Z	Pacific Bell Telephone Co
	13 Batista Guadalupe C	Pacific Bell Telephone Co
	15 Arbalo Judith	Pacific Bell Telephone Co
	20 Berrelieza Julieta	Pacific Bell Telephone Co
1980	Building	Pacific Telephone Co
	1 Richard W E	Pacific Telephone Co
	3 Archuleta Vern	Pacific Telephone Co
	5 Jones L	Pacific Telephone Co
	7 Williams Chas L	Pacific Telephone Co
	10 Warren Frank	Pacific Telephone Co
	12 Sagapolu Sally	Pacific Telephone Co
	15 Leflore Michael	Pacific Telephone Co
	21 Rodriguez Guadalupe	Pacific Telephone Co
1975	Park Century Apts	Pacific Telephone Co
	Building	Pacific Telephone Co
	2 Vampran John	Pacific Telephone Co
	11 Warren Frank	Pacific Telephone Co
	18 Reid John Frederick	Pacific Telephone Co
1960	APARTMENTS	Pacific Telephone and Telegraph Company
	STOTTS MARGARET	Pacific Telephone and Telegraph Company

FINDINGS

Year	Uses	Source
1960	NISSIM WILLIAM	Pacific Telephone and Telegraph Company
	DURKEE MAURICE JR	Pacific Telephone and Telegraph Company

4127 CENTURY BLVD W

Year	Uses	Source
2000	10 Reyes Sergio	Pacific Bell Telephone Co
	5 Tinoco Ernesto	Pacific Bell Telephone Co
	Building	Pacific Bell Telephone Co
1980	7 Carmichael Fred	Pacific Telephone Co
	Building	Pacific Telephone Co
	3 Burtons Michael R	Pacific Telephone Co
	1 Abner Henry	Pacific Telephone Co
1975	1 Abner Henry	Pacific Telephone Co
	8 Bennett Raymond	Pacific Telephone Co
	Building	Pacific Telephone Co

4130 CENTURY BLVD W

Year	Uses	Source
1975	Economy Self Serve	Pacific Telephone Co

4135 CENTURY BLVD W

Year	Uses	Source
2000	17 Prudhomme Nicole	Pacific Bell Telephone Co
	19 Bernaba Boshra	Pacific Bell Telephone Co
	3 Borjas Meliton	Pacific Bell Telephone Co
	Coyoc Jose M	Pacific Bell Telephone Co
	7 Ventura Jose David	Pacific Bell Telephone Co
	Building	Pacific Bell Telephone Co
	4 Camacho Baltazar	Pacific Bell Telephone Co
	8 Becerra Javier	Pacific Bell Telephone Co
	12 Cabrerra Martha	Pacific Bell Telephone Co
	15 Santos Escobedo Ramiro	Pacific Bell Telephone Co
	16 Martin Juan G	Pacific Bell Telephone Co
1995	Building	Pacific Bell Telephone Co
	4 Camacho Baltazar	Pacific Bell Telephone Co
1990	Building	Pacific Bell Telephone Co
	1 Esplnoza Arturo H	Pacific Bell Telephone Co
	2 Najera Efrain Arcos	Pacific Bell Telephone Co
	3 Ellas Carlos N	Pacific Bell Telephone Co

FINDINGS

Year	Uses	Source
1990	4 Camacho Baltazar	Pacific Bell Telephone Co
	6 Miranda Alfonso	Pacific Bell Telephone Co
	7 Pedraza E	Pacific Bell Telephone Co
	9 Mendoza Jaime	Pacific Bell Telephone Co
	14 Cazares Oscar	Pacific Bell Telephone Co
	15 Ramirez Juan	Pacific Bell Telephone Co
	16 Sajche Simlona	Pacific Bell Telephone Co
	18 Cabrera Ruben	Pacific Bell Telephone Co
	20 Ramlrez Feliciano	Pacific Bell Telephone Co
	3 Vera Martin Jose Evelio	Pacific Bell Telephone Co
	7 Najera Cesar	Pacific Bell Telephone Co
1980	Building	Pacific Telephone Co
	10 Wilson Alice M	Pacific Telephone Co
	14 Ngunde Boniface M	Pacific Telephone Co
	18 Johnson Jas	Pacific Telephone Co
1975	Building	Pacific Telephone Co
	1 Woods Earl I	Pacific Telephone Co
	8 Harris Vanness	Pacific Telephone Co
	18 Simpson John T T	Pacific Telephone Co
1960	APARTMENTS	Pacific Telephone and Telegraph Company
	THE CENTURY APTS	Pacific Telephone and Telegraph Company
	FREY SALLY	Pacific Telephone and Telegraph Company
	SKERL TILLIE	Pacific Telephone and Telegraph Company
	PAULSON NORMAGENE	Pacific Telephone and Telegraph Company
	CULBERTSON TOM	Pacific Telephone and Telegraph Company
	ZWIEFELHOFER J C	Pacific Telephone and Telegraph Company
	HARLEY E G	Pacific Telephone and Telegraph Company
	WILLIAMSON MARY LOU	Pacific Telephone and Telegraph Company
	THOMSON GWEN	Pacific Telephone and Telegraph Company
	MC CARTY JOHN M	Pacific Telephone and Telegraph Company
	MC MAHAN SUE	Pacific Telephone and Telegraph Company
	KLEE DICK	Pacific Telephone and Telegraph Company
	MITTS BARBARA A	Pacific Telephone and Telegraph Company

4141 CENTURY BLVD W

Year	Uses	Source
1980	Building	Pacific Telephone Co
	1 Ball Leonard S	Pacific Telephone Co
	4 Soler Juanita	Pacific Telephone Co

Year	Uses	Source
1980	5 Obero Noel D	Pacific Telephone Co
	6 Gonzalez Jose	Pacific Telephone Co
	6 Gonzalez Jose	Pacific Telephone Co
1975	8 Gonzalez Andrea	Pacific Telephone Co
	4 Soler Juanita	Pacific Telephone Co
	1 Acevedo Aurora	Pacific Telephone Co
	Building	Pacific Telephone Co
1960	LARASON KENNETH 0	Pacific Telephone and Telegraph Company
	APARTMENTS	Pacific Telephone and Telegraph Company

4143 CENTURY BLVD W

Year	Uses	Source
1980	Tanzmeister Alfred Jr	Pacific Telephone Co
1975	Tanzmeister Alfred Jr	Pacific Telephone Co
1960	GRENCIK JOSEPH	Pacific Telephone and Telegraph Company

4147 CENTURY BLVD W

Year	Uses	Source
1995	POPEYES FAMOUS FRIED CHICKEN	Pacific Bell Telephone Co
1990	POPEYES FAMOUS FRIED CHICKEN	Pacific Bell Telephone Co
1980	Mendia Carmen	Pacific Telephone Co

4200 CENTURY BLVD W

Year	Uses	Source
2000	ADVENTURER ALL SUITE HOTEL	Pacific Bell Telephone Co
	LOS ANGELES HOSTELS	Pacific Bell Telephone Co
	BACKPACKERS PARADISE	Pacific Bell Telephone Co
1995	TRADEWINDS THE ALL SUITE HOTEL	Pacific Bell Telephone Co
	LOS ANGELES HOSTELS	Pacific Bell Telephone Co
	BACKPACKERS PARADISE	Pacific Bell Telephone Co
	Building	Pacific Bell Telephone Co
	156 BILLS ELECTRIC	Pacific Bell Telephone Co
1990	TRADEWINDS HOTEL	Pacific Bell Telephone Co
	Building	Pacific Bell Telephone Co
	109 Sharma Devanand	Pacific Bell Telephone Co
1980	310 Cerbasi Ralph F	Pacific Telephone Co
	311 Wall Ronald S	Pacific Telephone Co
	312 Vitacek Peter	Pacific Telephone Co
	322 Baliga Baban V	Pacific Telephone Co

FINDINGS

Year	Uses	Source
1980	327 Guzman Antonio G	Pacific Telephone Co
	330 Thurman Robt	Pacific Telephone Co
	333 Montenegro Mario	Pacific Telephone Co
	334 Correa Fidel	Pacific Telephone Co
	335 Perez Antonia	Pacific Telephone Co
	337 Lopez Miguel A	Pacific Telephone Co
	402 Dominguez Juana	Pacific Telephone Co
	403 Contreras Rogaciano	Pacific Telephone Co
	404 Ochoa Alfonso	Pacific Telephone Co
	405 Arieta Alfred Vallez	Pacific Telephone Co
	406 Diaz Salvador	Pacific Telephone Co
	409 Muratalla Jesus	Pacific Telephone Co
	414 Patel Surendra K	Pacific Telephone Co
	421 Ramirez Carlos	Pacific Telephone Co
	424 Meza Erasmo S	Pacific Telephone Co
	426 Cardejon Nephi	Pacific Telephone Co
	428 Pugh Robt M	Pacific Telephone Co
	431 Moreno Humberto	Pacific Telephone Co
	433 Diaz Matilde	Pacific Telephone Co
	437 Romero Rene Jose	Pacific Telephone Co
	New Hong Kong	Pacific Telephone Co
	Sharma Chandra	Pacific Telephone Co
	Building	Pacific Telephone Co
	112 Nguyen Nghia Huu	Pacific Telephone Co
	114 Morales Martha F	Pacific Telephone Co
	121 Solano Rigoberto A	Pacific Telephone Co
	122 Sepu Iveda Ruben	Pacific Telephone Co
	132 Moreno Al f redo	Pacific Telephone Co
	133 Cabrera Reynaldo	Pacific Telephone Co
	136 Aguiar Anna Maria	Pacific Telephone Co
	138 Arelano Jesus M	Pacific Telephone Co
	201 Lopez Jose	Pacific Telephone Co
	212 Rodriguez Maria	Pacific Telephone Co
	221 Vongsiridej Manat	Pacific Telephone Co
	224 Alvarez Guadalupe	Pacific Telephone Co
	231 Munoz Daniel	Pacific Telephone Co
	232 Gardiner Alfred Brian	Pacific Telephone Co
	234 Castaneda Jose M	Pacific Telephone Co

FINDINGS

Year	Uses	Source
1980	235 Warren Pete	Pacific Telephone Co
	237 Alvarez Walfre C	Pacific Telephone Co
	306 Barraza Luis	Pacific Telephone Co
	307 Vaszquez Jesus R	Pacific Telephone Co
1975	301 Johnson E	Pacific Telephone Co
	303 Annvaripour Majid	Pacific Telephone Co
	304 Currier Jas R	Pacific Telephone Co
	310 Sanders Nathaniel L	Pacific Telephone Co
	321 Cabrera Louis	Pacific Telephone Co
	322 Gordon Robt	Pacific Telephone Co
	325 Jones Lorraine	Pacific Telephone Co
	326 Harper R E	Pacific Telephone Co
	329 Allen Melissa H	Pacific Telephone Co
	330 Russial Jos	Pacific Telephone Co
	337 Rogers J	Pacific Telephone Co
	Nang Hal Restaurant	Pacific Telephone Co
	Century West	Pacific Telephone Co
	Building	Pacific Telephone Co
	102 Tsal Robt T	Pacific Telephone Co
	104 Stockmon R Richard	Pacific Telephone Co
	105 Robertson Ronald	Pacific Telephone Co
	105 Robertson Ronald	Pacific Telephone Co
	110 Mitchell F	Pacific Telephone Co
	114 Leonard Jas Jr	Pacific Telephone Co
	115 Aliaga Oswaldo E	Pacific Telephone Co
	121 Gallagher Timothy	Pacific Telephone Co
	124 Mamaghiani M	Pacific Telephone Co
	133 Nave J	Pacific Telephone Co
	134 Carver Nello	Pacific Telephone Co
	201 Jackson Yvonne	Pacific Telephone Co
	205 North Roxanne	Pacific Telephone Co
	208 Lukaszewski Norman	Pacific Telephone Co
	209 Bluehorse S	Pacific Telephone Co
	210 Dubois Henry	Pacific Telephone Co
	221 Clark Morris	Pacific Telephone Co
	222 Meals M E	Pacific Telephone Co
	227 Howard C T	Pacific Telephone Co
	232 Azlz Abdul	Pacific Telephone Co

Year	Uses	Source
1975	234 Carberry Robt	Pacific Telephone Co
	237 Newell Philip	Pacific Telephone Co

4201 CENTURY BLVD W

Year	Uses	Source
2000	LABOR READY	Pacific Bell Telephone Co
1990	HAIR FLAIR	Pacific Bell Telephone Co
	HAIR FLAIR	Pacific Bell Telephone Co
1960	BARRETT B T	Pacific Telephone and Telegraph Company

4203 CENTURY BLVD W

Year	Uses	Source
1990	P & M TRAVEL & TOURS	Pacific Bell Telephone Co

4207 CENTURY BLVD W

Year	Uses	Source
1990	EASY LIFE MINI MARKET	Pacific Bell Telephone Co
1960	JOHNSON R B	Pacific Telephone and Telegraph Company
	1/2 ALBRO RICHARD	Pacific Telephone and Telegraph Company

4209 CENTURY BLVD W

Year	Uses	Source
1995	D 2 FOR I PIZZA CO	Pacific Bell Telephone Co
	Building	Pacific Bell Telephone Co
1990	2 FOR 1 PIZZA CO	Pacific Bell Telephone Co
1975	Grimes S M	Pacific Telephone Co
1960	1/2 LAUGHLIN DENNIS C	Pacific Telephone and Telegraph Company
	MARTIN BOB D	Pacific Telephone and Telegraph Company

4211 CENTURY BLVD W

Year	Uses	Source
2000	1 CHINESE FOOD	Pacific Bell Telephone Co
1990	ANNABELLES SOUTHERN KITCHEN	Pacific Bell Telephone Co
1960	MEVE NORMAN F	Pacific Telephone and Telegraph Company

4213 CENTURY BLVD W

Year	Uses	Source
1960	DIGGINS REBA M	Pacific Telephone and Telegraph Company

FINDINGS

4215 CENTURY BLVD W

Year	Uses	Source
2000	CENTURY BL W CONTi D	Pacific Bell Telephone Co
	ACUPUNCTURE ORIENTAL HEALTH CARE CENTER	Pacific Bell Telephone Co

4217 CENTURY BLVD W

Year	Uses	Source
1975	Wong Liang S	Pacific Telephone Co
	Cannes Beauty Salon	Pacific Telephone Co

4219 CENTURY BLVD W

Year	Uses	Source
2000	BEAUTIFUL PEOPLE HAIR	Pacific Bell Telephone Co
	SALON	Pacific Bell Telephone Co
1995	BEAUTIFUL PEOPLE HAIR SALON	Pacific Bell Telephone Co
1990	BEAUTIFUL PEOPLE HAIR SALON	Pacific Bell Telephone Co
1980	Beautiful People Hair Salon	Pacific Telephone Co
1960	GLADYS BEAUTY SALON	Pacific Telephone and Telegraph Company

4228 CENTURY BLVD W

Year	Uses	Source
1980	Silva Ruben	Pacific Telephone Co
1960	LEAHY WM E	Pacific Telephone and Telegraph Company

4230 CENTURY BLVD W

Year	Uses	Source
2000	ROYALCOMFORTMOTEL	Pacific Bell Telephone Co
	BUDGET HOST INNS	Pacific Bell Telephone Co
	4231 MELSAUTO SVC	Pacific Bell Telephone Co
1995	ROYAL COMFORT MOTEL BUDGET HOST INNS	Pacific Bell Telephone Co
1990	ROYAL COMFORT MOTEL BUDGET HOST INNS	Pacific Bell Telephone Co

4231 CENTURY BLVD W

Year	Uses	Source
1995	VALCO AUTOMOTIVE	Pacific Bell Telephone Co
	VALCO TOWING	Pacific Bell Telephone Co

FINDINGS

4232 CENTURY BLVD W

Year	Uses	Source
1975	Vz Wolfe Clyde C Sr	Pacific Telephone Co
1960	1/2 MURRAY ADAH MRS	Pacific Telephone and Telegraph Company

4233 CENTURY BLVD W

Year	Uses	Source
2000	Building	Pacific Bell Telephone Co
	1 CATHY NAILS	Pacific Bell Telephone Co
	2 E ZPRINTING	Pacific Bell Telephone Co
	4 ABCO D	Pacific Bell Telephone Co
	12 HIS INSURANCE	Pacific Bell Telephone Co
	14 BOX OFFICE VIDEO	Pacific Bell Telephone Co
	17 DISCOUNT MARKET	Pacific Bell Telephone Co
1995	Building	Pacific Bell Telephone Co
	1 CATHY NAILS	Pacific Bell Telephone Co
	2 E Z PRINTING	Pacific Bell Telephone Co
	4 ABC DENTAL	Pacific Bell Telephone Co
	8 AL & EDS AUTOSOUND OF i NGLEWOOD	Pacific Bell Telephone Co
	17 DISCOUNT MARKET	Pacific Bell Telephone Co
1990	CAPTAIN FRANKS SEAFOOD MARKET	Pacific Bell Telephone Co
	MAYVILLE FOODS	Pacific Bell Telephone Co
	MAXION VIDEO INC	Pacific Bell Telephone Co
	POLOS FLOWERS	Pacific Bell Telephone Co
	Building	Pacific Bell Telephone Co
	6 JUST BY FAITH	Pacific Bell Telephone Co
	8 DOMINOS PIZZA	Pacific Bell Telephone Co
	9 BALLOON EXTRAVAGANZA II	Pacific Bell Telephone Co
	10 LYNNS BUDGET BOUTIQUE	Pacific Bell Telephone Co
	11 CELLULAR TEL	Pacific Bell Telephone Co
	COMMUNICATIONS CORP	Pacific Bell Telephone Co
	15 LINDAS BRIDAL	Pacific Bell Telephone Co
	16 SASSYS NAIL	Pacific Bell Telephone Co
	17 E K BEAUTY SUPPLY	Pacific Bell Telephone Co
	18 SASSY BUT CLASSY HAIR & NAIL SALON	Pacific Bell Telephone Co
	19 CAPRI MARKET	Pacific Bell Telephone Co

FINDINGS

4234 CENTURY BLVD W

Year	Uses	Source
1980	Gonzalez Abigail	Pacific Telephone Co
	5 Marquez Delores	Pacific Telephone Co
	Building	Pacific Telephone Co
	Oregel Sergio	Pacific Telephone Co
	Cardona Adele	Pacific Telephone Co
1975	Vs Bragg Winfred	Pacific Telephone Co
	Guitterrez Mary	Pacific Telephone Co
1960	1/4 MC AHREN GARY J	Pacific Telephone and Telegraph Company

4235 CENTURY BLVD W

Year	Uses	Source
1980	Jacks Garage	Pacific Telephone Co
1975	Jacks Garage	Pacific Telephone Co
1960	JACKS GARAGE	Pacific Telephone and Telegraph Company

4236 CENTURY BLVD W

Year	Uses	Source
1980	Ruiz Luis	Pacific Telephone Co
1975	Husted Edna L	Pacific Telephone Co
1960	SHEWELL HARRY	Pacific Telephone and Telegraph Company
	1/2 HASTINGS ELSYE	Pacific Telephone and Telegraph Company

4237 CENTURY BLVD W

Year	Uses	Source
1960	PETERS LEO I	Pacific Telephone and Telegraph Company

4238 CENTURY BLVD W

Year	Uses	Source
2000	SUPER 8 MOTEL LAX	Pacific Bell Telephone Co
1995	SUPER 8 MOTEL LAX	Pacific Bell Telephone Co
1975	Building	Pacific Telephone Co
	B Trejo Carlos	Pacific Telephone Co
1970	B Gobel Raul	Pacific Telephone Co
1960	SCHOW HAROLD	Pacific Telephone and Telegraph Company

4239 CENTURY BLVD W

Year	Uses	Source
1980	Arrow Lock & Key	Pacific Telephone Co
1975	Arrow Lock & Key	Pacific Telephone Co

Year	Uses	Source
1960	PATS TRLR MOVNG SERV	Pacific Telephone and Telegraph Company
	GREGORY SHERMAN	Pacific Telephone and Telegraph Company

4244 CENTURY BLVD W

Year	Uses	Source
1960	WOODFIN J E	Pacific Telephone and Telegraph Company

4246 CENTURY BLVD W

Year	Uses	Source
1980	Vogue Beauty Salon	Pacific Telephone Co
1975	Vogue Beauty Salon	Pacific Telephone Co

4248 CENTURY BLVD W

Year	Uses	Source
1990	EDENS PRODUCE MARKET	Pacific Bell Telephone Co
1980	Dottis Fashions & Cleaners	Pacific Telephone Co
	G G G & J Nail Boutique	Pacific Telephone Co
1975	Gaillard R C	Pacific Telephone Co

4250 CENTURY BLVD W

Year	Uses	Source
1990	GREAT GRANDMAS LAUNDRAMAT	Pacific Bell Telephone Co

4252 CENTURY BLVD W

Year	Uses	Source
2000	Building	Pacific Bell Telephone Co
	B Saki Ed	Pacific Bell Telephone Co
	A CENTURY ACUPRESSURE	Pacific Bell Telephone Co
1995	A CENTURY ACUPRESSURE	Pacific Bell Telephone Co
	Building	Pacific Bell Telephone Co
1990	CRISP BROS QUICK N SPLIT BURGERS	Pacific Bell Telephone Co
1980	Ace Glass Tinting Co	Pacific Telephone Co
	Crisp Bros Quick N Pastry	Pacific Telephone Co
1975	Acorn Glas Tint Co	Pacific Telephone Co
1970	C Century Mens Hair Styling & Barber Shop	Pacific Telephone Co
	B Azizi	Pacific Telephone Co

4253 CENTURY BLVD W

Year	Uses	Source
1975	Red Onion The	Pacific Telephone Co

Year	Uses	Source
1960	TRAILER COURT	Pacific Telephone and Telegraph Company
	RICHARDS JACK K	Pacific Telephone and Telegraph Company

4256 CENTURY BLVD W

Year	Uses	Source
1980	4 Bader Farid	Pacific Telephone Co
	Building	Pacific Telephone Co
	Lopez Pedro	Pacific Telephone Co
	Contreras Flora	Pacific Telephone Co
1975	4 Bader Farid	Pacific Telephone Co
	Radin Ben	Pacific Telephone Co
	Building	Pacific Telephone Co
1960	CRAMER FRED W	Pacific Telephone and Telegraph Company
	APARTMENTS	Pacific Telephone and Telegraph Company
	RADIN BEN	Pacific Telephone and Telegraph Company

4263 CENTURY BLVD W

Year	Uses	Source
1960	WALKER F LEE	Pacific Telephone and Telegraph Company
	APARTMENTS	Pacific Telephone and Telegraph Company

4300 CENTURY BLVD W

Year	Uses	Source
2000	PARANORMAL RECORDS	Pacific Bell Telephone Co
	RAMADA LIMITED	Pacific Bell Telephone Co
1995	Patel Aruna	Pacific Bell Telephone Co
	RAMADA LIMITED	Pacific Bell Telephone Co
1990	Patel Aruna	Pacific Bell Telephone Co
	TRAVELODGE	Pacific Bell Telephone Co

4302 CENTURY BLVD W

Year	Uses	Source
1980	B Greenberg Nathan	Pacific Telephone Co
	Building	Pacific Telephone Co
	C Tolin Lawrence	Pacific Telephone Co
1975	Building	Pacific Telephone Co
	B Greenberg Nathan	Pacific Telephone Co
	C Melendrez Justina	Pacific Telephone Co
1970	B Greenberg Nathan	Pacific Telephone Co
1960	C ROWLANDS TED	Pacific Telephone and Telegraph Company

Year	Uses	Source
1960	A PARKER JAS E	Pacific Telephone and Telegraph Company
	APARTMENTS	Pacific Telephone and Telegraph Company

4306 CENTURY BLVD W

Year	Uses	Source
2000	AAMCO TRANSMIS	Pacific Bell Telephone Co
	AAMCO TRANSMISSIONS	Pacific Bell Telephone Co
1995	AAMCO TRANSMISSIONS	Pacific Bell Telephone Co
1990	AAMCO TRANSMISSIONS	Pacific Bell Telephone Co
1980	Aamco Automatic Transmissions	Pacific Telephone Co
1975	Aamco Automatic Transmissions	Pacific Telephone Co
1970	CENTURY BL W	Pacific Telephone Co
	Aamco Automatic Transmissions	Pacific Telephone Co
1960	VAN GOFTHEM LAWRENCE	Pacific Telephone and Telegraph Company

4307 CENTURY BLVD W

Year	Uses	Source
2000	Khan Afzal	Pacific Bell Telephone Co
	SEA BREEZE INN	Pacific Bell Telephone Co
	Building	Pacific Bell Telephone Co
	101 Patel Ramji	Pacific Bell Telephone Co
	102 Kapadia Ishwar	Pacific Bell Telephone Co
	107 Gullundheri Muhammad	Pacific Bell Telephone Co
	114 Patel Gita K 677 379 L	Pacific Bell Telephone Co
	Patel Mukund M 671 863 L + 116 Uddin Haleem	Pacific Bell Telephone Co
	120 Patel Natvarlal	Pacific Bell Telephone Co
	121 Patel Privadershini	Pacific Bell Telephone Co
	122 Iqbal Zafar	Pacific Bell Telephone Co
	128 Khan A I	Pacific Bell Telephone Co
	4314 JOY THE	Pacific Bell Telephone Co
	4316 Smith Sandra L	Pacific Bell Telephone Co
1995	SEA BREEZE INN	Pacific Bell Telephone Co
	Building	Pacific Bell Telephone Co
	101 Patel Ramji	Pacific Bell Telephone Co
	102 Kapadia Ishwar	Pacific Bell Telephone Co
	119 Rao Komma	Pacific Bell Telephone Co
	120 Patel Natvarlal	Pacific Bell Telephone Co
	126 Das Nilanjan	Pacific Bell Telephone Co

FINDINGS

Year	Uses	Source
1995	130 Tank Bhupendra	Pacific Bell Telephone Co
1990	WALKERS CARAVAN MOTEL	Pacific Bell Telephone Co
	Building	Pacific Bell Telephone Co
	101 Patel Ramji	Pacific Bell Telephone Co
	119 Velasquez Mercedes	Pacific Bell Telephone Co
	120 Rashio Aurangzeb	Pacific Bell Telephone Co
	123 Johnson Bill & Jean	Pacific Bell Telephone Co
	128 Patel Madhuri	Pacific Bell Telephone Co
1980	Walkers Caravan Motel	Pacific Telephone Co
	Building	Pacific Telephone Co
	1 Patel Ramji	Pacific Telephone Co
	10 Benton Flossie	Pacific Telephone Co
	14 Singh Partap	Pacific Telephone Co
	16 Becton Clarence	Pacific Telephone Co
	17 Yakob Mohammed	Pacific Telephone Co
	18 Siddiqi Sa id	Pacific Telephone Co
	19 Beserra Ramon V	Pacific Telephone Co
	20 Patel Ramjibhai M	Pacific Telephone Co
	23 Banwait Mohinder	Pacific Telephone Co
	25 Gutierres Teresa Torres	Pacific Telephone Co
	26 Rahemtulla Roshan	Pacific Telephone Co
	26 Dossa Murtaza	Pacific Telephone Co
	28 Cheeme Rajinder Singh	Pacific Telephone Co
	30 Kaur Gurdip	Pacific Telephone Co
1975	Walkers Caravan Motor Hotel	Pacific Telephone Co
	Building	Pacific Telephone Co
	9 Winter Audrey M	Pacific Telephone Co
	11 Lane Wm V	Pacific Telephone Co
	14 Johnson Perry D	Pacific Telephone Co
1960	MOTEL	Pacific Telephone and Telegraph Company
	WALKER MOTEL	Pacific Telephone and Telegraph Company

4314 CENTURY BLVD W

Year	Uses	Source
1995	TOP	Pacific Bell Telephone Co
1990	GENERAL MOBILE ELECTRONICS CO	Pacific Bell Telephone Co
1980	General Mobile Electronics Co	Pacific Telephone Co
1960	1/2 OUINTARD VIVIAN MRS	Pacific Telephone and Telegraph Company

FINDINGS

4316 CENTURY BLVD W

Year	Uses	Source
1975	Broaster Chickens	Pacific Telephone Co

4318 CENTURY BLVD W

Year	Uses	Source
1960	MERCHANDISER FURN	Pacific Telephone and Telegraph Company
	MERCHANDISER	Pacific Telephone and Telegraph Company

4319 CENTURY BLVD W

Year	Uses	Source
1960	PROUGH J W	Pacific Telephone and Telegraph Company

4323 CENTURY BLVD W

Year	Uses	Source
2000	BASICS PLUS LEARNING ACADEMY	Pacific Bell Telephone Co
1995	BASICS PLUS LEARNING ACADEMY	Pacific Bell Telephone Co
1975	Hollywood Diamond Exch	Pacific Telephone Co
	Sensate Diamond Corp	Pacific Telephone Co
1960	WARNER MALCOLM	Pacific Telephone and Telegraph Company

4326 CENTURY BLVD W

Year	Uses	Source
1960	BURCHARTZ LAWRENCE	Pacific Telephone and Telegraph Company

4330 CENTURY BLVD W

Year	Uses	Source
2000	ROYAL CENTURY HOTEL	Pacific Bell Telephone Co
1995	DAI ICHI HOTEL	Pacific Bell Telephone Co
	DAI ICHI RESTAURANT	Pacific Bell Telephone Co
1990	101 Lescarbeau Brian	Pacific Bell Telephone Co
	AIRPORT INN HOTEL	Pacific Bell Telephone Co
	DA 1 ICHI RESTAURANT	Pacific Bell Telephone Co
1980	Dal Ichi Inn Airport Hotel	Pacific Telephone Co
1975	Pacific Motor Inn	Pacific Telephone Co
	Sojourn Motor Inn	Pacific Telephone Co

4331 CENTURY BLVD W

Year	Uses	Source
2000	12 Bonapart John W	Pacific Bell Telephone Co
	Building	Pacific Bell Telephone Co

Year	Uses	Source
2000	TOPPER MOTEL	Pacific Bell Telephone Co
1995	TOPPER MOTEL	Pacific Bell Telephone Co
1990	TOPPER MOTEL	Pacific Bell Telephone Co
1980	Topper Motel	Pacific Telephone Co
1975	Topper Motel	Pacific Telephone Co
1960	TOPPER MOTEL	Pacific Telephone and Telegraph Company

4334 CENTURY BLVD W

Year	Uses	Source
1960	NELSON JANET	Pacific Telephone and Telegraph Company

4350 CENTURY BLVD W

Year	Uses	Source
2000	BURGER KING CORPORATION	Pacific Bell Telephone Co
1995	BURGER KING CORPORATION	Pacific Bell Telephone Co
1990	BURGER KING NO	Pacific Bell Telephone Co
1980	Dillinger Haskell Tax Service	Pacific Telephone Co
	Western States Land Co	Pacific Telephone Co
	Dillinger Jay	Pacific Telephone Co
1975	Dillinger Haskell Tax Service	Pacific Telephone Co
	Dillnger Jay	Pacific Telephone Co
	Western States Land Co	Pacific Telephone Co
1960	DILLINGER J	Pacific Telephone and Telegraph Company
	DILLINGER J	Pacific Telephone and Telegraph Company

4351 CENTURY BLVD W

Year	Uses	Source
1960	NELSON KOOP RAMBLER	Pacific Telephone and Telegraph Company
	NELSON KOOP RAMBLER	Pacific Telephone and Telegraph Company

4355 CENTURY BLVD W

Year	Uses	Source
1995	BOBS BIG BOY RESTAURANT	Pacific Bell Telephone Co
1990	BOBS BIG BOY RESTAURANTS	Pacific Bell Telephone Co

DOTY AVE

10014 DOTY AVE

Year	Uses	Source
2001	XXXX	Haines & Company, Inc.

FINDINGS

Year	Uses	Source
1980	Kim Mia	Pacific Telephone Co
1957	KAAN CARL A	Pacific Telephone

10016 DOTY AVE

Year	Uses	Source
2001	XXXX	Haines & Company, Inc.
1980	Leak Hiwanda	Pacific Telephone Co
	Stromberg Florence	Pacific Telephone Co
1975	Lopez Luz	Pacific Telephone Co
	A Lalama Susanne L	Pacific Telephone Co
1970	Taliwood Sammie	Pacific Telephone Co
1965	SWITNEY J A	The Pacific Telephone and Telegraph Co
	1/2 COOPER R	The Pacific Telephone and Telegraph Co
1964	SWITNEY JUDITH A	Pacific Telephone
1960	1/2 LARRISON DONALD B MRS	Pacific Telephone and Telegraph Company

10028 DOTY AVE

Year	Uses	Source
1980	Velez Maria	Pacific Telephone Co
	Carbajal Consuelo	Pacific Telephone Co

10102 DOTY AVE

Year	Uses	Source
1965	VALLE CHAS D	The Pacific Telephone and Telegraph Co
1964	VALLE CHAS D	Pacific Telephone
	VALLE JEAN	Pacific Telephone
1960	HARRIS JAS or	Pacific Telephone and Telegraph Company
	HARRIS JAS A	Pacific Telephone
1957	HOWARD TED	Pacific Telephone
1954	JOHNSON DONALD M	R. L. Polk & Co.
1950	JOHNSON DONALD M R	Pacific Telephone

Doty Ave

10105 Doty Ave

Year	Uses	Source
2014	EGGI CORPORATION	EDR Digital Archive
	LOGICAL FREIGHT INC	EDR Digital Archive
	SIFA USA	EDR Digital Archive
	S E S INTERNATIONAL EX INC	EDR Digital Archive

FINDINGS

Year	Uses	Source
2014	EGGI CORPORATION	EDR Digital Archive
	S E S INTERNATIONAL EX INC	EDR Digital Archive
	LOGICAL FREIGHT INC	EDR Digital Archive
	SIFA USA	EDR Digital Archive
2010	SPEEDMARK TRANSPORTATION INC	EDR Digital Archive
	BIG MIDAS GROUP INC	EDR Digital Archive
	S E S INTERNATIONAL EX INC	EDR Digital Archive
	SOUTH EAST WORLD WIDE L A LTD	EDR Digital Archive
	SPEEDMARK TRANSPORTATION INC	EDR Digital Archive
	S E S INTERNATIONAL EX INC	EDR Digital Archive
	SOUTH EAST WORLD WIDE L A LTD	EDR Digital Archive
	BIG MIDAS GROUP INC	EDR Digital Archive

DOTY AVE

10105 DOTY AVE

Year	Uses	Source
2001	CAL PA	Haines & Company, Inc.
1995	EXPRESS	Pacific Bell Telephone Co
	DISTRIBUTION BY AIR INC	Pacific Bell Telephone Co
	Building	Pacific Bell Telephone Co
	A AIREX OVERSEAS	Pacific Bell Telephone Co
	B COSMOS	Pacific Bell Telephone Co
	TRANSPORTATION	Pacific Bell Telephone Co
1990	FARMOR FILM FORWARDING	Pacific Bell Telephone Co
	KRYPTON INDUSTRIES	Pacific Bell Telephone Co
	COATINGS COMPOSITES	Pacific Bell Telephone Co
	IMPERIAL AIR FREIGHT INC	Pacific Bell Telephone Co
	GARCIA TRUCKING	Pacific Bell Telephone Co
1980	Kim Hwang B	Pacific Telephone Co
1965	WARNER M OFC	The Pacific Telephone and Telegraph Co
1964	WARNER MALCOLM OFC	Pacific Telephone
1960	CARTWRIGHT DONALD	Pacific Telephone
1957	BAGLEY DONALD CHAS	Pacific Telephone
1954	BAGLEY DONALD CHAS	R. L. Polk & Co.
1950	BAGLEY DONALD CHAS R	Pacific Telephone

FINDINGS

10106 DOTY AVE

Year	Uses	Source
2001	XXXX	Haines & Company, Inc.
1980	Smith Edna Mae	Pacific Telephone Co
1975	Smith Edna Mae	Pacific Telephone Co
1970	Atkinson Maxine G	Pacific Telephone Co
1965	ATKINSON RAY W OR	The Pacific Telephone and Telegraph Co
1964	HENDRICK GRACE	Pacific Telephone
	ATKINSON RAY W	Pacific Telephone
1960	COITEUX ROBT	Pacific Telephone
	HENDRICK GRACE	Pacific Telephone
	COITEUX ROBT	Pacific Telephone and Telegraph Company
1957	DEBESANCON GUILLAUME	Pacific Telephone
	GOUGH ANASTASIA MRS	Pacific Telephone
1954	GOUGH VIRGINIA R	R. L. Polk & Co.

10109 DOTY AVE

Year	Uses	Source
2001	XXXX	Haines & Company, Inc.
1960	POPP MARIE E	Pacific Telephone and Telegraph Company
	POPP MARIE E	Pacific Telephone
1957	POPP MARIE E	Pacific Telephone

10110 DOTY AVE

Year	Uses	Source
2001	XXXX	Haines & Company, Inc.
1964	TAYLOR THOS IGNATIUS	Pacific Telephone

10112 DOTY AVE

Year	Uses	Source
1980	Butier Arceal	Pacific Telephone Co
1975	Howard Lois A	Pacific Telephone Co
1970	West John H	Pacific Telephone Co
1960	EISERMAN ELMER	Pacific Telephone and Telegraph Company
	EISERMAN ELMER	Pacific Telephone
1957	AIMON JACK G	Pacific Telephone
1954	SALMON JACK G	R. L. Polk & Co.

10115 DOTY AVE

Year	Uses	Source
1965	JONES BOB OR	The Pacific Telephone and Telegraph Co

FINDINGS

Year	Uses	Source
1964	JONES BOB	Pacific Telephone
1960	JONES BOB	Pacific Telephone and Telegraph Company
	JONES BOB	Pacific Telephone
1957	BAGLEY VERLE	Pacific Telephone
1954	JONES BOB M	R. L. Polk & Co.
1950	MSORGAN AFLYN R	Pacific Telephone

10116 DOTY AVE

Year	Uses	Source
1954	GREEN LILLIAN R	R. L. Polk & Co.
1950	ENEI SALIM R	Pacific Telephone

10122 DOTY AVE

Year	Uses	Source
1965	GAVNEY R E	The Pacific Telephone and Telegraph Co
1964	GAVNEY ROBT E	Pacific Telephone
1960	MARSH FLORENCE	Pacific Telephone
	MARSH FLORENCE	Pacific Telephone and Telegraph Company
1957	BARSS FLORENCE	Pacific Telephone
1954	MARSH BILL A R	R. L. Polk & Co.
1950	GLYNN CHASR	Pacific Telephone

10126 DOTY AVE

Year	Uses	Source
1980	Brown Richard	Pacific Telephone Co
1975	Klzer Mack	Pacific Telephone Co
1970	Ludwig Earl J	Pacific Telephone Co
1965	LUDWIG E J OR	The Pacific Telephone and Telegraph Co
1960	LUDWIG E J	Pacific Telephone and Telegraph Company

10202 DOTY AVE

Year	Uses	Source
2001	XXXX	Haines & Company, Inc.
1970	Urieta Evangeline	Pacific Telephone Co
1965	URIETA EVANGELINE ORI 1q	The Pacific Telephone and Telegraph Co
1964	URIETA EVANGELINE	Pacific Telephone
	URIETA PHIL	Pacific Telephone
1960	SANFORD CAVE	Pacific Telephone and Telegraph Company
	SANFORD CAVE	Pacific Telephone
1957	JUDD RAY	Pacific Telephone

Year	Uses	Source
1954	MVCCAMPBELL EUGENE R	R. L. Polk & Co.

Doty Ave

10208 Doty Ave

Year	Uses	Source
2014	BISA RICE ORGANIZATION LLC	EDR Digital Archive
	BISA RICE ORGANIZATION LLC	EDR Digital Archive

DOTY AVE

10208 DOTY AVE

Year	Uses	Source
2001	CHERRINTONM	Haines & Company, Inc.
1990	Humes Mark	Pacific Bell Telephone Co
1964	SANDERS LARRY J	Pacific Telephone
1960	SANDERS LARRY J	Pacific Telephone
	SANDERS LARRY J	Pacific Telephone and Telegraph Company
1957	FLETCHER MABLE E	Pacific Telephone
1954	HOGAN JACK W	R. L. Polk & Co.

Doty Ave

10211 Doty Ave

Year	Uses	Source
2014	DIVERSE VENDOR SERVICES LLC	EDR Digital Archive
	DIVERSE VENDOR SERVICES LLC	EDR Digital Archive

DOTY AVE

10211 DOTY AVE

Year	Uses	Source
2001	PONCEMarics	Haines & Company, Inc.
1970	Ramirez Cruz	Pacific Telephone Co
1960	STEVENSON RONALD H	Pacific Telephone
	STEVENSON R H	Pacific Telephone and Telegraph Company
1957	STEVENSON RONALD H	Pacific Telephone
1954	STEVENSON RONALD H R	R. L. Polk & Co.
1950	STEVEINSON RONALD H R	Pacific Telephone
1946	Stevenson Ronald H r	Southern California Telephone Co

FINDINGS

Doty Ave

10212 Doty Ave

Year	Uses	Source
2010	HARBOR UCLA NURSING	EDR Digital Archive
	HARBOR UCLA NURSING	EDR Digital Archive

DOTY AVE

10212 DOTY AVE

Year	Uses	Source
2001	SBUNKERGary 00 S JACKSON Ashlyn 310 M	Haines & Company, Inc.
1970	Building	Pacific Telephone Co
	2 No Kun Sop	Pacific Telephone Co
	3 Toth Judy A	Pacific Telephone Co
1965	BUILDING	The Pacific Telephone and Telegraph Co
	ETHERIDGE R E 677 S	The Pacific Telephone and Telegraph Co
1964	LAW RICHARD	Pacific Telephone
	REED SUSAN	Pacific Telephone
1960	SANCHES DENNIS	Pacific Telephone
	SANCHES DENNIS	Pacific Telephone and Telegraph Company
1957	SCHMLTTHAAMMER FRED SR	Pacific Telephone
1954	HUDSON JOHN B COL	R. L. Polk & Co.

10215 DOTY AVE

Year	Uses	Source
2001	RAMIREZArmando	Haines & Company, Inc.
1975	Edmnan Warren	Pacific Telephone Co
1970	Edman Warren	Pacific Telephone Co
1965	EDMAN WARREN 0 OR	The Pacific Telephone and Telegraph Co
1960	EDMAN WARREN 0	Pacific Telephone and Telegraph Company
1957	EDMAN WARRENO- ORCHRD 4-248C	Pacific Telephone
1946	Shaw Lalla S r	Southern California Telephone Co

10218 DOTY AVE

Year	Uses	Source
2001	MONTELONGOLouades	Haines & Company, Inc.
1995	Building	Pacific Bell Telephone Co
	2 Rueda Rosario	Pacific Bell Telephone Co
1990	Building	Pacific Bell Telephone Co

FINDINGS

Year	Uses	Source
1990	2 Rueda Rosario	Pacific Bell Telephone Co
	4 Wallace Michelle	Pacific Bell Telephone Co
1981	HENRY DONALD R INGLEWOOD	Pacific Telephone
1980	Building	Pacific Telephone Co
	1 Henry Donald R	Pacific Telephone Co
1976	Henley Zachary	Pacific Telephone
1975	Building	Pacific Telephone Co
	2 Bishop Armond	Pacific Telephone Co
	3 Kuykendall Nola	Pacific Telephone Co
1970	Building	Pacific Telephone Co
	2 Undem Stewart	Pacific Telephone Co
	3 Patlan Mary	Pacific Telephone Co
	4 Powell Edw L	Pacific Telephone Co
1965	BUILDING	The Pacific Telephone and Telegraph Co
	EVANS C A	The Pacific Telephone and Telegraph Co
	NICHOLS M	The Pacific Telephone and Telegraph Co
	POWELL E L	The Pacific Telephone and Telegraph Co
	PFEFFER H A OR	The Pacific Telephone and Telegraph Co
1964	COLCLOUGH JAS P	Pacific Telephone
	PFEFFER HARRY A	Pacific Telephone
1960	PFEFFER H or	Pacific Telephone and Telegraph Company
	PFEFFER HARRY A	Pacific Telephone
1957	PFEFFER HARRY A	Pacific Telephone
1954	PFEFFER HARRY A R	R. L. Polk & Co.
1950	PFEFFER HARRY A R	Pacific Telephone

10221 DOTY AVE

Year	Uses	Source
2001	STREJORubes	Haines & Company, Inc.
1990	REAR Barrios Miriam Ruth	Pacific Bell Telephone Co
	Building	Pacific Bell Telephone Co
1970	Mc Gill La Vonne	Pacific Telephone Co
1960	MURRAY JACK	Pacific Telephone
	MURRAY JACK	Pacific Telephone and Telegraph Company
1957	LUNDSDAL HARVEY	Pacific Telephone
1954	MCMILLAN JAS E	R. L. Polk & Co.
1950	KABELITZ C E R	Pacific Telephone

FINDINGS

10224 DOTY AVE

Year	Uses	Source
2001	ZAVALAAngel	Haines & Company, Inc.
1970	Mack Richard S	Pacific Telephone Co
1965	MACK RICHARD S	The Pacific Telephone and Telegraph Co
1964	MACK RICHARD S	Pacific Telephone
1960	BACON WAYNE R	Pacific Telephone and Telegraph Company
	BACON WAYNE R	Pacific Telephone

Doty Ave

10225 Doty Ave

Year	Uses	Source
2010	FRANCISCO S INIGUEZ	EDR Digital Archive
	FRANCISCO S INIGUEZ	EDR Digital Archive

DOTY AVE

10225 DOTY AVE

Year	Uses	Source
2001	INICUEZSalvador 31D 6 B 7006 E	Haines & Company, Inc.
1995	Building	Pacific Bell Telephone Co
	1 Montenegro Reyna	Pacific Bell Telephone Co
	4 Bonin Honore Mr & Mrs	Pacific Bell Telephone Co
1990	2 Melendrez Nilda	Pacific Bell Telephone Co
	4 Perez Abel	Pacific Bell Telephone Co
	Building	Pacific Bell Telephone Co
	1 Montenegro Reyna	Pacific Bell Telephone Co
1981	LOUD RONALD C INGLEWOOD	Pacific Telephone
1980	Pfeiffer Richard A	Pacific Telephone Co
	Building	Pacific Telephone Co
	1 Loud Ronald C	Pacific Telephone Co
	2 Block KA	Pacific Telephone Co
	3 Curry Lillian F	Pacific Telephone Co
	4 Morgan Jackie J	Pacific Telephone Co
1970	Building	Pacific Telephone Co
	5 Carver Vivian	Pacific Telephone Co
1965	BUILDING	The Pacific Telephone and Telegraph Co
	MELLINKOFF R R OR	The Pacific Telephone and Telegraph Co
1964	ITZEL LINDA L	Pacific Telephone

Year	Uses	Source
1964	MELLINKOFF ROBT R	Pacific Telephone
	PADBERG DAVID F	Pacific Telephone
1957	MAPLES WM MRS	Pacific Telephone
1954	BYRNE OWEN C	R. L. Polk & Co.
1950	FARRELL FREDR	Pacific Telephone

10228 DOTY AVE

Year	Uses	Source
2001	BONINHoo Hre 3106 2 T 199 i	Haines & Company, Inc.
1980	Building	Pacific Telephone Co
	3 Garcia Evelyn	Pacific Telephone Co
	4 Preciado Leoncio	Pacific Telephone Co
1976	Taylor Susan	Pacific Telephone
1975	Building	Pacific Telephone Co
	3 Roberts Leonard	Pacific Telephone Co
	4 Haynes Hershel	Pacific Telephone Co
	5 Taylor Susan	Pacific Telephone Co
1970	Building	Pacific Telephone Co
	1 Beresford Ken	Pacific Telephone Co
	3 Betancourt Alvaro	Pacific Telephone Co
1965	LINOGREN D L	The Pacific Telephone and Telegraph Co
	JOHNSON E F 672 O	The Pacific Telephone and Telegraph Co
	BUILDING	The Pacific Telephone and Telegraph Co
1964	JOHNSON ELGIE F	Pacific Telephone
1960	MCGILL LAVONNE	Pacific Telephone
1957	MCGI LAVONNE	Pacific Telephone
1954	MCGILL LAVONNE	R. L. Polk & Co.
1950	MCGILL LAURENCE R R	Pacific Telephone

10290 DOTY AVE

Year	Uses	Source
1976	Joseph Melvin	Pacific Telephone

10301 DOTY AVE

Year	Uses	Source
2001	SVASOUEZManuel 00 i	Haines & Company, Inc.
1990	Anderson Mamie	Pacific Bell Telephone Co
	ANDERSON MAMIE INGLEWOOD	Pacific Bell
1986	ANDERSON MAMIE INGLEWOOD	Pacific Bell

FINDINGS

Year	Uses	Source
1981	ANDERSON MAMIE INGLEWOOD	Pacific Telephone
1980	Anderson Mamie	Pacific Telephone Co
1975	Anderson Mamle	Pacific Telephone Co
1970	Long Arnold	Pacific Telephone Co
1954	SLAUGHTER ANDREW K R	R. L. Polk & Co.
1946	Cross Jas Alan r	Southern California Telephone Co

Doty Ave

10302 Doty Ave

Year	Uses	Source
2010	LUIS CORTES	EDR Digital Archive
	LUIS CORTES	EDR Digital Archive

DOTY AVE

10302 DOTY AVE

Year	Uses	Source
2001	APARTMENTS	Haines & Company, Inc.
	WILLIAMSC	Haines & Company, Inc.
	HERRERAOCHOAJul Io	Haines & Company, Inc.
1990	Building	Pacific Bell Telephone Co
	4 Taite Cedric	Pacific Bell Telephone Co
1980	Building	Pacific Telephone Co
	2 Dorsey Willie D	Pacific Telephone Co
	6 Dorsey Ernest	Pacific Telephone Co
	7 Dawson Evelyn	Pacific Telephone Co
	8 Hamilton Prince A	Pacific Telephone Co
	11 Poole Beverly	Pacific Telephone Co
	17 Belcher Gary L	Pacific Telephone Co
1975	Building	Pacific Telephone Co
	11 Townes Thelma	Pacific Telephone Co
1970	Building	Pacific Telephone Co
	1 Lonergan R Michael	Pacific Telephone Co
	2 Rosenthal Stanley A	Pacific Telephone Co
	6 Martinez Edw	Pacific Telephone Co
	7 Nakamura Roger M	Pacific Telephone Co
	8 Boyd D J	Pacific Telephone Co
	16 Mathar Patsy F	Pacific Telephone Co

FINDINGS

Year	Uses	Source
1970	17 Johnson T E	Pacific Telephone Co
	19 Sparks Patrick M	Pacific Telephone Co
1965	SERIGHT J E	The Pacific Telephone and Telegraph Co
	MAGNUSON M A	The Pacific Telephone and Telegraph Co
	DOTY AVE CONT	The Pacific Telephone and Telegraph Co
	BUILDING CONT	The Pacific Telephone and Telegraph Co
	BJORNTON L	The Pacific Telephone and Telegraph Co
	SAUNDERS J P	The Pacific Telephone and Telegraph Co
	PEOT C QR	The Pacific Telephone and Telegraph Co
	YOUNG D K	The Pacific Telephone and Telegraph Co
	AHRENS R	The Pacific Telephone and Telegraph Co
	MOFFAT	The Pacific Telephone and Telegraph Co
	HULST P	The Pacific Telephone and Telegraph Co
	BUILDING	The Pacific Telephone and Telegraph Co
1964	FOX THOS A	Pacific Telephone
	HULST PAUL A	Pacific Telephone
	LEDEAN DELOS E	Pacific Telephone
	PEOT CLARENCE	Pacific Telephone
	SERIGHT J E	Pacific Telephone
	WALKER WM P	Pacific Telephone
	YOUNG DONALD K	Pacific Telephone
1960	CONNER GLEN F	Pacific Telephone
	CONNER GLEN F	Pacific Telephone and Telegraph Company
1957	CONNER GLEN F	Pacific Telephone
1954	TOWNSEND MARJORIE	R. L. Polk & Co.

10306 DOTY AVE

Year	Uses	Source
1995	4 Mex Jose Inez	Pacific Bell Telephone Co
	Building	Pacific Bell Telephone Co
1990	Building	Pacific Bell Telephone Co
	4 Mex Jose Inez	Pacific Bell Telephone Co
1980	Building	Pacific Telephone Co
	6 Ratliff D	Pacific Telephone Co
1975	Building	Pacific Telephone Co
	2 Brooks Joyce	Pacific Telephone Co
1970	Taplin Robt W	Pacific Telephone Co
1965	TAPLIN R W	The Pacific Telephone and Telegraph Co
	OTT E	The Pacific Telephone and Telegraph Co

FINDINGS

Year	Uses	Source
1965	APARTMENTS	The Pacific Telephone and Telegraph Co
1964	BILLINGS BRENT	Pacific Telephone
	BILLINGS JERILYN	Pacific Telephone
1960	ZIMMER GEO A	Pacific Telephone
	ZIMMER GEO or	Pacific Telephone and Telegraph Company
1957	CHAMBERS D D	Pacific Telephone
1954	CHAMBERS DD R	R. L. Polk & Co.
1950	CHAMBERS D D R	Pacific Telephone
1946	Chambers Hattie Mrs r	Southern California Telephone Co

10307 DOTY AVE

Year	Uses	Source
1995	Jones Welton A	Pacific Bell Telephone Co
1990	JONES WELTON A INGLEWOOD	Pacific Bell
	Jones Welton A	Pacific Bell Telephone Co
1986	JONES WELTON A INGLEWOOD	Pacific Bell
1980	Jones Welton A	Pacific Telephone Co
1976	Jones Welton A	Pacific Telephone
1975	Jones Welton A	Pacific Telephone Co
1965	OURFEE J GORDON OR	The Pacific Telephone and Telegraph Co
1964	DURFEE J GORDON	Pacific Telephone
1960	DURFEE J GORDON	Pacific Telephone
	DURFEE J GORDON	Pacific Telephone and Telegraph Company
1957	PURFEE J GORDON	Pacific Telephone
1954	DURFEE J GORDON	R. L. Polk & Co.
1950	DOCKINGS JAS R	Pacific Telephone

10310 DOTY AVE

Year	Uses	Source
1980	V Carter Allen	Pacific Telephone Co
	Wilson Lawrence	Pacific Telephone Co
1970	Nattress Carlene	Pacific Telephone Co
1957	STARKS MARTHA	Pacific Telephone
1954	SNYDER MARTHA	R. L. Polk & Co.
1950	SNYDER HOWARDR	Pacific Telephone
1946	Snyder Howard r	Southern California Telephone Co

FINDINGS

10311 DOTY AVE

Year	Uses	Source
1980	Allen Julia G	Pacific Telephone Co
1970	Robinson Orren	Pacific Telephone Co
1965	ROBINSON	The Pacific Telephone and Telegraph Co
1960	CAREY WM R	Pacific Telephone
	CAREY WM R	Pacific Telephone and Telegraph Company
1957	CAREY WM R	Pacific Telephone
1954	CAREY WM R R	R. L. Polk & Co.
1950	CAREY WM R R	Pacific Telephone
1946	Carey Wm R r	Southern California Telephone Co

10314 DOTY AVE

Year	Uses	Source
1995	Del Cid Armando	Pacific Bell Telephone Co
1990	Guerra Elizabeth C	Pacific Bell Telephone Co
1980	Olmedo Rodolfo	Pacific Telephone Co
1975	Austin Lloyd	Pacific Telephone Co
1965	DAHL GORDON or	The Pacific Telephone and Telegraph Co
1960	DAHL DIANE	Pacific Telephone and Telegraph Company
	DAHL DIANE	Pacific Telephone
1957	DAHI DIANE	Pacific Telephone
1950	DAHL GORDON A R	Pacific Telephone
1946	Dahl Gordon A r	Southern California Telephone Co

10317 DOTY AVE

Year	Uses	Source
1975	Rochelle Liz	Pacific Telephone Co
1965	DI MARTINO JOHN OR	The Pacific Telephone and Telegraph Co
1964	DI MARTINO JOHN	Pacific Telephone
1960	TRENT CHAS R	Pacific Telephone
1957	BLAND HERBERT A	Pacific Telephone
1954	BLAND HERBERT A	R. L. Polk & Co.
	BLAND HERBERT A	R. L. Polk & Co.
1950	SANFORD G WALLACE R	Pacific Telephone
1946	Sanford G Wallace r	Southern California Telephone Co

10318 DOTY AVE

Year	Uses	Source
1975	Hokanson Wm R	Pacific Telephone Co

Year	Uses	Source
1970	Hokanson Wm R	Pacific Telephone Co
1965	HOKANSON WILLIAM R OR	The Pacific Telephone and Telegraph Co
1964	HOKANSON WM R	Pacific Telephone
1960	HOKANSON WM R	Pacific Telephone
	HOKANSON WILLIAM R	Pacific Telephone and Telegraph Company
1957	SIMPSON MARTHA J	Pacific Telephone
1954	SIMPSON MARTHA J	R. L. Polk & Co.

10321 DOTY AVE

Year	Uses	Source
1975	Richardson Fern	Pacific Telephone Co
1965	LENOCKER W P OR	The Pacific Telephone and Telegraph Co
1964	LENOCKER W PAUL JR	Pacific Telephone
1960	LENOCKER W PAUL JR	Pacific Telephone
	LENOCKER W P	Pacific Telephone and Telegraph Company
1957	LENOCKER W PAUL JR	Pacific Telephone
1954	LENOCKER W PAUL JR R	R. L. Polk & Co.
1950	LENOCKER W PAUL JRR	Pacific Telephone
1946	Benson N B r	Southern California Telephone Co

10324 DOTY AVE

Year	Uses	Source
2001	HOSEABemice 00 C	Haines & Company, Inc.
1970	Chansler R Carl	Pacific Telephone Co
1965	CHANSLER R CARL OR	The Pacific Telephone and Telegraph Co
1964	CHANSLER R CARL	Pacific Telephone
1960	CHANSLER R CARL	Pacific Telephone
	CHANSLER R CARL	Pacific Telephone and Telegraph Company
1957	CHANSLER R CARL	Pacific Telephone
1954	CHANSLER R CARL R	R. L. Polk & Co.
1950	CHANSLER R CARL R	Pacific Telephone

Doty Ave

10327 Doty Ave

Year	Uses	Source
2014	MARTIN ARMENTA	EDR Digital Archive
	MARTIN ARMENTA	EDR Digital Archive

FINDINGS

DOTY AVE

10327 DOTY AVE

Year	Uses	Source
1990	Heredia Teresa R	Pacific Bell Telephone Co
1965	GOETTEL FLOYD	The Pacific Telephone and Telegraph Co
1964	GOETTEL FLOYD	Pacific Telephone
1960	KRAMER JOS	Pacific Telephone
	KRAMER J	Pacific Telephone and Telegraph Company
1957	KRAMER JOS	Pacific Telephone
1954	KRAMER JOS	R. L. Polk & Co.
1950	PAWLEY ETHEL R	Pacific Telephone
1946	Pawley Ethel r	Southern California Telephone Co

10401 DOTY AVE

Year	Uses	Source
2001	SLEONARDSherne 00 S	Haines & Company, Inc.
1965	AITKEN JOHN	The Pacific Telephone and Telegraph Co
1964	AITKEN JOHN	Pacific Telephone
1960	HANSEN EDGAR S	Pacific Telephone
	HANSEN E S	Pacific Telephone and Telegraph Company
1957	NEN EDSAR S	Pacific Telephone
1954	HANSEN EDGAR S R	R. L. Polk & Co.
1950	HANSEN EDGAR S R	Pacific Telephone

10404 DOTY AVE

Year	Uses	Source
2001	KIRK John Rev	Haines & Company, Inc.
1995	Kirk John Rev	Pacific Bell Telephone Co
1990	Kirk John Rev	Pacific Bell Telephone Co
1980	Kirk John Rev	Pacific Telephone Co
1970	Pelland Ray L	Pacific Telephone Co
1965	PELLAND R L	The Pacific Telephone and Telegraph Co
1964	CLIFFORD DENNIS	Pacific Telephone
	CLIFFORD MARY	Pacific Telephone
1957	RATTRAY WALTER L	Pacific Telephone
1954	TODD BEULAH S R	R. L. Polk & Co.
1950	CANNON KELLY A R	Pacific Telephone

FINDINGS

10406 DOTY AVE

Year	Uses	Source
2001	TATEBelye	Haines & Company, Inc.
1970	Mortensen Irvin D	Pacific Telephone Co
1965	MORTENSEN I	The Pacific Telephone and Telegraph Co
1964	HASSON RAYMOND	Pacific Telephone
1960	HASSON RAYMOND	Pacific Telephone
	HASSON RAYMOND	Pacific Telephone and Telegraph Company

10407 DOTY AVE

Year	Uses	Source
2001	TORRESRobe Ho	Haines & Company, Inc.
1990	Lopez Paula	Pacific Bell Telephone Co
1970	Moss HA	Pacific Telephone Co
1965	MOSS H	The Pacific Telephone and Telegraph Co
1964	MOSS H A	Pacific Telephone
1960	MOSS H A	Pacific Telephone
	MOSS H or	Pacific Telephone and Telegraph Company
1957	MOSS H A	Pacific Telephone
1954	MOSS H A	R. L. Polk & Co.
1950	MOSS HORACE AR	Pacific Telephone
1946	Moss Horace A r	Southern California Telephone Co

10408 DOTY AVE

Year	Uses	Source
2001	SEVILLARamon	Haines & Company, Inc.
1980	Romero Virginia	Pacific Telephone Co
1975	Taylor Hubert M	Pacific Telephone Co
1970	Alvarez Antonio E	Pacific Telephone Co
1965	WILSON MARIE E	The Pacific Telephone and Telegraph Co
1960	MULLER C J MD	Pacific Telephone
	MULLER C J MD	Pacific Telephone and Telegraph Company
1957	HASSON RAYMOND	Pacific Telephone
1954	HASSON RAYMOND	R. L. Polk & Co.
1946	Pederson Emil P Mrs r	Southern California Telephone Co

10410 DOTY AVE

Year	Uses	Source
2001	NUNEZJose M	Haines & Company, Inc.
1995	Nunez Jose Manuel	Pacific Bell Telephone Co

FINDINGS

Year	Uses	Source
1990	Montez Sylvia A	Pacific Bell Telephone Co
	Montez Santos	Pacific Bell Telephone Co
1976	Brown Trena	Pacific Telephone
1975	Wiley Belinda	Pacific Telephone Co
1970	Martin Luis	Pacific Telephone Co
1965	PANDOLPH DONALD	The Pacific Telephone and Telegraph Co
1964	PANDOLPH BARBARA	Pacific Telephone
	PANDOLPH DONALD	Pacific Telephone
1960	CHILDS ROBT H	Pacific Telephone and Telegraph Company
1957	COSTELLO JOS R	Pacific Telephone
1954	HOLDA JOS F	R. L. Polk & Co.

10412 DOTY AVE

Year	Uses	Source
2001	SIGUENZAJose	Haines & Company, Inc.
1970	Wills J K	Pacific Telephone Co
1965	OCONNELL C J DR	The Pacific Telephone and Telegraph Co
1964	O CONNELL C J	Pacific Telephone
1960	LITVIN JOS	Pacific Telephone
	LITVIN J	Pacific Telephone and Telegraph Company
1957	LITVIN JOS	Pacific Telephone
1954	LITVIN JOS	R. L. Polk & Co.

10413 DOTY AVE

Year	Uses	Source
2001	NAVIACuahalemoc	Haines & Company, Inc.
1995	Villagomez Salvador	Pacific Bell Telephone Co
1990	Vllagomez Salvador	Pacific Bell Telephone Co
1975	Clark Rose M	Pacific Telephone Co
1965	ADAMS MARY	The Pacific Telephone and Telegraph Co
1964	ADAMS MARY A	Pacific Telephone
1960	ADAMS MARY or	Pacific Telephone and Telegraph Company
1957	SMALLEY J T	Pacific Telephone
1954	SMALLEY J T	R. L. Polk & Co.
1950	COLBY CHAS RR	Pacific Telephone
1946	Arcemont Wm S r	Southern California Telephone Co

FINDINGS

10416 DOTY AVE

Year	Uses	Source
2001	SILVAFfancisco	Haines & Company, Inc.
1970	Martin David J	Pacific Telephone Co
1960	HILL WINFORD	Pacific Telephone
	KENNEDY HAROLD	Pacific Telephone and Telegraph Company

10418 DOTY AVE

Year	Uses	Source
2001	XXXX	Haines & Company, Inc.
1990	Ruiz Maria	Pacific Bell Telephone Co
1980	Crown Bertice	Pacific Telephone Co
1965	RICHARDS K	The Pacific Telephone and Telegraph Co

10419 DOTY AVE

Year	Uses	Source
2001	SANDOVALArtu I	Haines & Company, Inc.
1970	Shreatte Ernest	Pacific Telephone Co
1965	SHREATTE ERNEST OR	The Pacific Telephone and Telegraph Co
1964	SHREATTE ERNEST	Pacific Telephone
1960	SHREATTE ERNEST	Pacific Telephone
	SHREATTE ERNEST	Pacific Telephone and Telegraph Company
1957	SHMEATTE ERNRST	Pacific Telephone
1954	SHREATTE ERNEST R	R. L. Polk & Co.
1950	SHRATTE ERNLST R	Pacific Telephone
1946	Shreatte Ernest r	Southern California Telephone Co

10423 DOTY AVE

Year	Uses	Source
2001	KELLYCurly	Haines & Company, Inc.
1965	DOUGHERTY 0 J DR	The Pacific Telephone and Telegraph Co
1964	DOUGHERTY ORVILLE J	Pacific Telephone
1960	DOUGHERTY ORVILLE J	Pacific Telephone
	DOUGHERTY 0 J	Pacific Telephone and Telegraph Company
1957	DOUGHERTY ORVILLE J	Pacific Telephone
1954	DAUGHERTY ORVIHE J R	R. L. Polk & Co.
1950	DOUGHERTY ORVILLE J R	Pacific Telephone
1946	Do Lugherty Orville J r	Southern California Telephone Co

FINDINGS

Doty Ave

10429 Doty Ave

Year	Uses	Source
2014	TT ROOFING INC	EDR Digital Archive
	OTRES TONY ROOFING	EDR Digital Archive
	TT ROOFING INC	EDR Digital Archive
	OTRES TONY ROOFING	EDR Digital Archive
2010	OTRES TONY ROOFING	EDR Digital Archive
	OTRES TONY ROOFING	EDR Digital Archive

DOTY AVE

10429 DOTY AVE

Year	Uses	Source
2001	TORRESReynalda	Haines & Company, Inc.
1990	Lands Manuel	Pacific Bell Telephone Co
1970	OShana Lucille	Pacific Telephone Co
1965	0 SHANA LUCILLE OR	The Pacific Telephone and Telegraph Co
1964	O SHANA LUCILLE	Pacific Telephone
1960	0 SHANA LUCILLE	Pacific Telephone and Telegraph Company
	O SHANA LUCILLE	Pacific Telephone
1957	O SHANA LUCILLE	Pacific Telephone
1954	O SHANA LUCILLE R	R. L. Polk & Co.
1946	Bastian Geo E r	Southern California Telephone Co

Doty Ave

10501 Doty Ave

Year	Uses	Source
2014	1 LEVEL INC	EDR Digital Archive
	1 LEVEL INC	EDR Digital Archive
2010	1 LEVEL INC	EDR Digital Archive
	1 LEVEL INC	EDR Digital Archive

DOTY AVE

10501 DOTY AVE

Year	Uses	Source
2001	0 UINTEROSHu	Haines & Company, Inc.
1970	Keller Arlie	Pacific Telephone Co

Year	Uses	Source
1960	HERRMANN CARL	Pacific Telephone and Telegraph Company
1957	HERRMANN CARL	Pacific Telephone
1954	HERRMANN CARL R	R. L. Polk & Co.
1950	HERRMANN CARL R	Pacific Telephone
1946	Enoch C K r	Southern California Telephone Co

10507 DOTY AVE

Year	Uses	Source
2001	CRUZG	Haines & Company, Inc.
1980	De Base Sammie	Pacific Telephone Co
1965	RINCON E	The Pacific Telephone and Telegraph Co
1964	RINCON EMMA MRS	Pacific Telephone
1960	REEVES JOE D	Pacific Telephone and Telegraph Company
	REEVES JOE D	Pacific Telephone
1957	REEVES JOE D	Pacific Telephone
1954	SHOOP JAS C R	R. L. Polk & Co.
1950	SHOOP JAS C R	Pacific Telephone
1946	Soulsburg Evert J r	Southern California Telephone Co

10512 DOTY AVE

Year	Uses	Source
2001	XXXX	Haines & Company, Inc.
1980	Johns Freddie	Pacific Telephone Co
1970	Hernandez Hortensia	Pacific Telephone Co
1954	ARGENTINE DOMINIC J	R. L. Polk & Co.

10513 DOTY AVE

Year	Uses	Source
2001	FLORESMaxi	Haines & Company, Inc.
1980	Wilder A	Pacific Telephone Co
1965	STELLAR H ORI 4904	The Pacific Telephone and Telegraph Co
1964	STELLAR HERMAN	Pacific Telephone
1960	STELLAR JACK	Pacific Telephone
	STELLAR HERMAN	Pacific Telephone
	STELLAR JACK	Pacific Telephone and Telegraph Company
	STELLAR H	Pacific Telephone and Telegraph Company
1957	STELLAR HARMAN	Pacific Telephone
1954	STELLAR HERMAN R	R. L. Polk & Co.
1946	Sieg Edw C r	Southern California Telephone Co

FINDINGS

10514 DOTY AVE

Year	Uses	Source
2001	VILLAGRANSalvador	Haines & Company, Inc.
1995	Metro Jolia	Pacific Bell Telephone Co
1990	Fontes Lopez Anna	Pacific Bell Telephone Co
	Cerda Guadalupe	Pacific Bell Telephone Co
1970	Gerken Wm L	Pacific Telephone Co
1965	GERKEN WM L ORI 0515	The Pacific Telephone and Telegraph Co
1964	GERKEN WM L	Pacific Telephone
1960	GERKEN WM L	Pacific Telephone
	GERKEN WM L	Pacific Telephone and Telegraph Company
1957	GERKEN WM L	Pacific Telephone
1954	GERKEN WM L R	R. L. Polk & Co.
1950	GERKEN WM L R	Pacific Telephone

Doty Ave

10516 Doty Ave

Year	Uses	Source
2010	JANI KING COMMERCIAL CLEA	EDR Digital Archive
	JANI KING COMMERCIAL CLEA	EDR Digital Archive

DOTY AVE

10516 DOTY AVE

Year	Uses	Source
1980	Fouse Sarah	Pacific Telephone Co
1975	Fouse Sarah	Pacific Telephone Co
1960	MUELLER MARY MRS	Pacific Telephone
	SEGAL MARY	Pacific Telephone and Telegraph Company
1957	MUELLER MARY MRS	Pacific Telephone
1954	DRAGNA C J R	R. L. Polk & Co.
1950	DRAGNA C J R	Pacific Telephone
1946	Thomas Frank A r	Southern California Telephone Co

10519 DOTY AVE

Year	Uses	Source
2001	RAMIREZGuadalupe	Haines & Company, Inc.
	GARCIAMe Oim	Haines & Company, Inc.
1970	Odd Rafael	Pacific Telephone Co

FINDINGS

Year	Uses	Source
1965	ODD RAFAEL OR	The Pacific Telephone and Telegraph Co
1964	ODD RAFAEL	Pacific Telephone
1960	ODD RAFAEL	Pacific Telephone
	ODD RAFAEL	Pacific Telephone and Telegraph Company
1954	MAGGIO ANTHONY J R	R. L. Polk & Co.
1950	MAGGIO ANTHONY JR	Pacific Telephone
1946	Umholtz E L r	Southern California Telephone Co

10523 DOTY AVE

Year	Uses	Source
2001	XXXX	Haines & Company, Inc.
1980	Williams Lynda L	Pacific Telephone Co
1960	CLAUSSEN OTTO	Pacific Telephone
	CLAUSSFN OTTO	Pacific Telephone and Telegraph Company

10609 DOTY AVE

Year	Uses	Source
2001	XXXX	Haines & Company, Inc.
1965	BARNHART J M	The Pacific Telephone and Telegraph Co
1964	HARRISON FRED	Pacific Telephone
1954	METZGER MINNIE MRS	R. L. Polk & Co.

10613 DOTY AVE

Year	Uses	Source
2001	RODRIGUEZJorge A	Haines & Company, Inc.
1990	Hernandez Miguel	Pacific Bell Telephone Co
1960	PORTER S J	Pacific Telephone and Telegraph Company
	PORTER STEPHEN J	Pacific Telephone
1957	PORTER STEPHEN J - ORTCHRD 24075	Pacific Telephone
1954	PORTER STEPHEN J R	R. L. Polk & Co.
1950	PORTER STEPHEN J R	Pacific Telephone

10614 DOTY AVE

Year	Uses	Source
2001	OUINONEZLourdas	Haines & Company, Inc.
1995	Figueroa Lourdes	Pacific Bell Telephone Co
1980	Fields A Mr & Mrs	Pacific Telephone Co
1970	Frazier Don	Pacific Telephone Co
1957	DELLA SANTA ARNOLD	Pacific Telephone

FINDINGS

Doty Ave

10616 Doty Ave

Year	Uses	Source
2014	KRAZYTONES PRODUCTIONS	EDR Digital Archive
	KRAZYTONES PRODUCTIONS	EDR Digital Archive

DOTY AVE

10616 DOTY AVE

Year	Uses	Source
2001	RODRIGUEZAntonio	Haines & Company, Inc.
1957	PEREZ RICHARD L	Pacific Telephone

10617 DOTY AVE

Year	Uses	Source
2001	XXXX	Haines & Company, Inc.

10618 DOTY AVE

Year	Uses	Source
1960	BROADWAY BILLY	Pacific Telephone and Telegraph Company
	BROADWAY BILLY	Pacific Telephone
1954	LOVELADY BENTON	R. L. Polk & Co.

10619 DOTY AVE

Year	Uses	Source
2001	GOMEZFelipl	Haines & Company, Inc.
1981	BULLARD PRINCEOLA INGLEWOOD	Pacific Telephone
	BULLARD CURTIS INGLEWOOD	Pacific Telephone
1980	Bullard Curtis	Pacific Telephone Co
1976	Bullard Princeola	Pacific Telephone
	Bullard Curtis	Pacific Telephone
1975	Bullard Curtis	Pacific Telephone Co
1970	Grillo Isabella	Pacific Telephone Co
	Vidotto Lino	Pacific Telephone Co
1965	GRILLO I ORI 0621	The Pacific Telephone and Telegraph Co
	VIDOTTO L	The Pacific Telephone and Telegraph Co
1964	GRILLS ISABELLA	Pacific Telephone
1960	GRILLO MARIA	Pacific Telephone
	GRILLO MARIor	Pacific Telephone and Telegraph Company
1957	ULLRICH R H	Pacific Telephone

Year	Uses	Source
1954	ULLRICH R HOORCHRD 7-2080	R. L. Polk & Co.

10621 DOTY AVE

Year	Uses	Source
2001	AVILAVeronica	Haines & Company, Inc.

10701 DOTY AVE

Year	Uses	Source
2001	BONILLAAna Celia	Haines & Company, Inc.
1990	Macias Jaqueline	Pacific Bell Telephone Co
1975	Holmes K D	Pacific Telephone Co
1970	Sheets Terrence C	Pacific Telephone Co
1965	SHEETS T C OR	The Pacific Telephone and Telegraph Co
1964	SHEETS TERRENCE C	Pacific Telephone
1960	SHEETS T C	Pacific Telephone and Telegraph Company
	SHEETS TORRANCE C	Pacific Telephone
1957	SHEETS TERRENCE C	Pacific Telephone
1954	SHEETS TERRENCE C R	R. L. Polk & Co.
1950	SHEETS TERRENCE C R	Pacific Telephone

10705 DOTY AVE

Year	Uses	Source
2001	SANDERS Chardene	Haines & Company, Inc.
1975	Prussic M L	Pacific Telephone Co
1970	Prussic Chas A	Pacific Telephone Co
1965	PRUSSIC FRANK M OR	The Pacific Telephone and Telegraph Co
1964	PRUSSIC FRANK M	Pacific Telephone
1960	PRUSSIC FRANK M	Pacific Telephone and Telegraph Company
	PRUSSIC FRANK M	Pacific Telephone
1957	PRUSSIC FRANK M	Pacific Telephone

10707 DOTY AVE

Year	Uses	Source
2001	XXXX	Haines & Company, Inc.
1990	Alama Lealne	Pacific Bell Telephone Co
1980	Hoffman Robt C Jr	Pacific Telephone Co
1970	Bowen Raymond W	Pacific Telephone Co
1965	PRUSSIC CHAS or	The Pacific Telephone and Telegraph Co
1964	PRUSSIC MARGARET	Pacific Telephone
	PRUSSIC CHAS A	Pacific Telephone

FINDINGS

Year	Uses	Source
1960	PRUSSIC CHA 5 or	Pacific Telephone and Telegraph Company
	PRUSSIC CHAS A	Pacific Telephone
	PRUSSIC MARGARET	Pacific Telephone
1957	PRUSSIC MARGARET	Pacific Telephone
1954	PRUSSIC MARGARET	R. L. Polk & Co.
1950	PRUSSIC FRANK A CONTR	Pacific Telephone
1946	Wyatt Fred B r	Southern California Telephone Co

10710 DOTY AVE

Year	Uses	Source
2001	ORNELASA 9redo	Haines & Company, Inc.
1970	Montoya Joe I	Pacific Telephone Co
1965	BARRON R E	The Pacific Telephone and Telegraph Co
1964	GRILLS SARAH	Pacific Telephone
	GRILLO GENE	Pacific Telephone
1960	WRIGHT H L	Pacific Telephone and Telegraph Company
	WRIGHT H L	Pacific Telephone

10712 DOTY AVE

Year	Uses	Source
2001	XXXX	Haines & Company, Inc.
1990	Rogers Floyd	Pacific Bell Telephone Co
1980	Rogers Floyd	Pacific Telephone Co
1960	MC PHERSON SAM	Pacific Telephone and Telegraph Company
	MCPHERSON SAM	Pacific Telephone
1957	MCPHERSON SAM	Pacific Telephone

10713 DOTY AVE

Year	Uses	Source
2001	SANTAC 9 UZJuan	Haines & Company, Inc.
1990	Santacruz Jose	Pacific Bell Telephone Co
1975	Smith Warren D	Pacific Telephone Co
1970	Smith Warren D	Pacific Telephone Co
1965	LAVELLE VINCENT	The Pacific Telephone and Telegraph Co
1964	LAVELLE VINCENT	Pacific Telephone
1960	LAVELLE VINCENT	Pacific Telephone
	LAVELLE VINCENT	Pacific Telephone and Telegraph Company
1957	LAVELLE VINCENT	Pacific Telephone
1954	FELKER DAN E DR	R. L. Polk & Co.

FINDINGS

10716 DOTY AVE

Year	Uses	Source
2001	GONZALEZGlbeo s	Haines & Company, Inc.
1990	Rodriguez R	Pacific Bell Telephone Co
	De Leon Gilmar	Pacific Bell Telephone Co
1965	STOKES M E OR	The Pacific Telephone and Telegraph Co
1964	STOKES MAX E	Pacific Telephone
1960	JENKINS CARL G	Pacific Telephone
	JENKINS CARL G	Pacific Telephone and Telegraph Company
1957	JENKINS CARL G	Pacific Telephone
1954	GALLAGHER PAT	R. L. Polk & Co.
1950	L(NAUER ERWIN A R	Pacific Telephone
1946	Fritsche John P r	Southern California Telephone Co

Doty Ave

10717 Doty Ave

Year	Uses	Source
2014	SPDWYONE INC	EDR Digital Archive
	SPDWYONE INC	EDR Digital Archive
2010	SPDWYONE INC	EDR Digital Archive
	SPDWYONE INC	EDR Digital Archive

DOTY AVE

10717 DOTY AVE

Year	Uses	Source
2001	MARTINEZJorge	Haines & Company, Inc.
1995	Building	Pacific Bell Telephone Co
	REAR Ibarra Medina Jesus	Pacific Bell Telephone Co
1990	Alvarez Josue	Pacific Bell Telephone Co
1975	Vrush Lillian	Pacific Telephone Co
1970	Vrush Lilian	Pacific Telephone Co
1965	VRUSH LILLIAN OR	The Pacific Telephone and Telegraph Co
1964	VRUSH LILLIAN	Pacific Telephone
1960	VRUSH LILLIAN	Pacific Telephone and Telegraph Company
	VRUSH LILLIAN	Pacific Telephone
1957	VRUSH LILLIAN	Pacific Telephone
1954	VRUSH LILLIAN R	R. L. Polk & Co.
1950	VRUSH LILLIAN R	Pacific Telephone

Year	Uses	Source
1946	Vrush Lillian r	Southern California Telephone Co

10722 DOTY AVE

Year	Uses	Source
2001	ROBINSON Rickey	Haines & Company, Inc.
1970	Herbelin Kathleen	Pacific Telephone Co
1965	MACHA MARY E OR	The Pacific Telephone and Telegraph Co

10802 DOTY AVE

Year	Uses	Source
2001	MURATALLAPedre	Haines & Company, Inc.
1990	PETES TOWINIG	Pacific Bell Telephone Co
1964	MAY BILL G	Pacific Telephone
1960	CRUM LESTER D	Pacific Telephone
	CRUM LESTER D	Pacific Telephone and Telegraph Company
1957	CRUM LESTER D	Pacific Telephone

10803 DOTY AVE

Year	Uses	Source
2001	HERNANDEZJosa	Haines & Company, Inc.
1975	Thompson Norrls	Pacific Telephone Co
1960	BOUCHER RAYMOND J	Pacific Telephone
	BOUCHER RAYMOND J	Pacific Telephone and Telegraph Company
1954	WHIPPLE ED F R	R. L. Polk & Co.
1950	WHIPPLE ED F R	Pacific Telephone
1946	Whipple Ed F r	Southern California Telephone Co

10805 DOTY AVE

Year	Uses	Source
2001	WALKERTon	Haines & Company, Inc.
1980	Brown L	Pacific Telephone Co
1970	Haley Richard C	Pacific Telephone Co
1965	RUZICKA B E MRS	The Pacific Telephone and Telegraph Co
1960	WILLINGHAM RAY	Pacific Telephone
	WILLINGHAM RAY	Pacific Telephone and Telegraph Company
1957	WLLLINGHAM RAY	Pacific Telephone

10806 DOTY AVE

Year	Uses	Source
1965	ZARKOWSKI JOE	The Pacific Telephone and Telegraph Co

Year	Uses	Source
1964	ZARKOWSKI JOE	Pacific Telephone
1960	WINDLE GENE C	Pacific Telephone
	HOEFENER R DALE	Pacific Telephone
	HOEFENER R DALE	Pacific Telephone and Telegraph Company

10807 DOTY AVE

Year	Uses	Source
2001	XXXX	Haines & Company, Inc.
1995	Webb Gregory C	Pacific Bell Telephone Co
1990	Webb Gregory C	Pacific Bell Telephone Co
1980	Hail D	Pacific Telephone Co
1965	MONTE B or	The Pacific Telephone and Telegraph Co
1964	MONTE BONNIE AUDELLA	Pacific Telephone
1957	DANKO J WM	Pacific Telephone
1954	WILLINGHAM RAY R	R. L. Polk & Co.
1950	WILLINGHAM RAYR	Pacific Telephone

10808 DOTY AVE

Year	Uses	Source
1954	CRUM LESTER D R	R. L. Polk & Co.
1950	CRUM LESTER DR	Pacific Telephone
1946	Herrick Clara S r	Southern California Telephone Co

10813 DOTY AVE

Year	Uses	Source
2001	IBARRAMEDINAJesu	Haines & Company, Inc.
1990	Torres Patricia	Pacific Bell Telephone Co
1980	Clark Lizzie M	Pacific Telephone Co
1970	Wilcox Harold W	Pacific Telephone Co
1960	FINK JOS C	Pacific Telephone and Telegraph Company
	FINK JOS C	Pacific Telephone

10814 DOTY AVE

Year	Uses	Source
2001	CANALES	Haines & Company, Inc.
1975	Brunin 9 Sherman R	Pacific Telephone Co
1970	Bruning Sherman R	Pacific Telephone Co
1965	BRUNING S R ORI 1217	The Pacific Telephone and Telegraph Co
1964	BRUNING SHERMAN R	Pacific Telephone
1960	BRUNING S R	Pacific Telephone and Telegraph Company

Year	Uses	Source
1960	BRUNING SHERMAN R	Pacific Telephone
1957	BRUNING SHERMAN R	Pacific Telephone
1954	BRUNING SHERMAN R R	R. L. Polk & Co.
1950	BRUNING SHERMAN R R	Pacific Telephone

10815 DOTY AVE

Year	Uses	Source
2001	XXXX	Haines & Company, Inc.
1990	Mendoza Elizandra	Pacific Bell Telephone Co
1965	TRICE ALICE	The Pacific Telephone and Telegraph Co
1960	BENTON THOS S	Pacific Telephone
	BENTON THOS S	Pacific Telephone and Telegraph Company
1957	LEADER EUGENE L	Pacific Telephone

10817 DOTY AVE

Year	Uses	Source
2001	SROMOEmeho	Haines & Company, Inc.
1965	LEIST WM R	The Pacific Telephone and Telegraph Co
1964	LEIST WM R	Pacific Telephone
1960	GARDNER M E	Pacific Telephone
	GARDNER M E	Pacific Telephone and Telegraph Company
1957	CHODKOWSKI ZYGMUND E	Pacific Telephone

10819 DOTY AVE

Year	Uses	Source
2001	HERNANDEZF	Haines & Company, Inc.
1980	Tavera Francisco	Pacific Telephone Co
1970	Wagner Eldarada	Pacific Telephone Co
1965	MARKLEY S	The Pacific Telephone and Telegraph Co
1964	MARKLEY S	Pacific Telephone
1957	LOVE CLYDE	Pacific Telephone

10821 DOTY AVE

Year	Uses	Source
1995	Hernandez F	Pacific Bell Telephone Co
1990	Hernandez F	Pacific Bell Telephone Co
1980	Ortiz Ortencia	Pacific Telephone Co
1965	HERRON LEONARD OR	The Pacific Telephone and Telegraph Co
1964	HERRON LINDA	Pacific Telephone
	HERRON LEONARD	Pacific Telephone

Year	Uses	Source
1960	LUXENBURG GERALD M	Pacific Telephone
	LUXENBURG GERALD M	Pacific Telephone and Telegraph Company
1957	BOWMAN RICHARD M SGT	Pacific Telephone

10822 DOTY AVE

Year	Uses	Source
2001	BARRIOSHumbeto	Haines & Company, Inc.
1980	Freid C E	Pacific Telephone Co
1975	Freld CE	Pacific Telephone Co
1970	Freid C E	Pacific Telephone Co
1965	FREID C E OR	The Pacific Telephone and Telegraph Co
1964	FREID C E	Pacific Telephone
1960	FREID C E	Pacific Telephone and Telegraph Company
	FREID C E	Pacific Telephone
1957	FREID C E	Pacific Telephone

10827 DOTY AVE

Year	Uses	Source
2001	OBELTRAN Rafael	Haines & Company, Inc.
1975	Bosshart Walt	Pacific Telephone Co
1970	Sargent MR	Pacific Telephone Co
1965	SARGENT M R ORI 3313	The Pacific Telephone and Telegraph Co
1964	SARGENT M R	Pacific Telephone
1960	SARGENT M R	Pacific Telephone and Telegraph Company
	SARGENT M R	Pacific Telephone
1957	ARGENT M R	Pacific Telephone
1954	SARGENT M R	R. L. Polk & Co.

10016 1/2 DOTY AVE

Year	Uses	Source
1957	ROYBAL ALEX E	Pacific Telephone

E 97TH

407 E 97TH

Year	Uses	Source
1981	PRICE DWEINE SR INGLEWOOD	Pacific Telephone

FINDINGS

409 E 97TH

Year	Uses	Source
1986	ROCQUEMORE PAULINE INGLEWOOD	Pacific Bell

504 E 97TH

Year	Uses	Source
1990	RINDONE PAUL INGLEWOOD	Pacific Bell
1986	RINDONE PAUL INGLEWOOD	Pacific Bell
1981	RINDONE PAUL INGLEWOOD	Pacific Telephone
1971	Rindone Paul	Pacific Telephone
1962	Rindone Paul	Pacific Telephone

629 E 97TH

Year	Uses	Source
1986	GALVIN & COMPANY INGLEWOOD	Pacific Bell

630 E 97TH

Year	Uses	Source
1981	JONES LOUISE INGLEWOOD	Pacific Telephone

648 E 97TH

Year	Uses	Source
1981	JOHNSON CHAS INGLEWOOD	Pacific Telephone

622 1/2 E 97TH

Year	Uses	Source
1981	HENRY LA VERA INGLEWOOD	Pacific Telephone

E 97TH ST

300 E 97TH ST

Year	Uses	Source
1964	PITTENGER HELEN	Pacific Telephone
1960	PITTENGER HELEN	Pacific Telephone
1957	PITTEENOER HELEN	Pacific Telephone

304 E 97TH ST

Year	Uses	Source
2001	NEMAMIFred	Haines & Company, Inc.
2000	Building	Pacific Bell Telephone Co
	1 Nemami Fred	Pacific Bell Telephone Co

Year	Uses	Source
2000	C Flores	Pacific Bell Telephone Co
1995	1 Nemami Fred	Pacific Bell Telephone Co
	Building	Pacific Bell Telephone Co
1990	Building	Pacific Bell Telephone Co
	1 Nemam Il Fred	Pacific Bell Telephone Co
1975	1 Hansen Paul S	Pacific Telephone Co
	Building	Pacific Telephone Co

308 E 97TH ST

Year	Uses	Source
1995	Aqleh Faheem M	Pacific Bell Telephone Co
1990	C France Rosa	Pacific Bell Telephone Co
	Aqleh Faheem M	Pacific Bell Telephone Co
	A Santos Mijares	Pacific Bell Telephone Co
	B Sanchez Thelma	Pacific Bell Telephone Co
1980	Aqleh Faheem M	Pacific Telephone Co
1970	Centola Julius	Pacific Telephone Co
1964	CENTOLA JULIUS	Pacific Telephone

309 E 97TH ST

Year	Uses	Source
2001	VARGASJusvmo	Haines & Company, Inc.

312 E 97TH ST

Year	Uses	Source
2001	OGARCIACrisvlna	Haines & Company, Inc.
1995	C France Rosa	Pacific Bell Telephone Co
	Building	Pacific Bell Telephone Co
1980	B Rubio Humberto	Pacific Telephone Co
	A Jaime Josefa	Pacific Telephone Co
	Building	Pacific Telephone Co
1975	Building	Pacific Telephone Co
	A Rubio Humberto	Pacific Telephone Co
1970	Building	Pacific Telephone Co
	A Durant L D	Pacific Telephone Co
1964	SMITH JOHN A	Pacific Telephone
1950	&E BERNARDI ARTHUR A R	Pacific Telephone

FINDINGS

313 E 97TH ST

Year	Uses	Source
2001	OCASILLASMiguel 00 T	Haines & Company, Inc.
1975	Elting Bernie J	Pacific Telephone Co
1970	A Kaito Chas	Pacific Telephone Co

315 E 97TH ST

Year	Uses	Source
2001	FLORES	Haines & Company, Inc.
1946	Retallack Laura MV r	Southern California Telephone Co

316 E 97TH ST

Year	Uses	Source
2001	BANUELOSJuanc	Haines & Company, Inc.
2000	B Hernandez Maria R	Pacific Bell Telephone Co
	A Guerra E	Pacific Bell Telephone Co
	Building	Pacific Bell Telephone Co
1980	Building	Pacific Telephone Co
	A Heidbrink Marie D	Pacific Telephone Co
	B Sepulveda Luis Antonio	Pacific Telephone Co
	C Salazar Gladys	Pacific Telephone Co
1975	Building	Pacific Telephone Co
	A Heidbrink Marie D	Pacific Telephone Co
	B Sepulveda Luis Antonio	Pacific Telephone Co
1970	C Sturges Corrine	Pacific Telephone Co
	Building	Pacific Telephone Co
	A Heidbrink Marie D	Pacific Telephone Co
1950	WOODWARD THOS J R	Pacific Telephone

317 E 97TH ST

Year	Uses	Source
2001	XXXX	Haines & Company, Inc.
1975	Clancy John J	Pacific Telephone Co
1970	Clancy John J	Pacific Telephone Co
1964	CLANCY JOHN J	Pacific Telephone
1960	CLANCY JOHN J	Pacific Telephone
1957	CLANCY JOHN J	Pacific Telephone
1954	BLACKMER BEULAH L	R. L. Polk & Co.

FINDINGS

319 E 97TH ST

Year	Uses	Source
2001	CASILLASMiguel	Haines & Company, Inc.
1980	Salguera Rafael	Pacific Telephone Co
1975	Building	Pacific Telephone Co
	B Johnson Gerald M	Pacific Telephone Co
1970	Building	Pacific Telephone Co
	A Nava Salvador	Pacific Telephone Co
	B Johnson Gerald M	Pacific Telephone Co
1950	BUCHANAN E L R	Pacific Telephone
1946	Juengel Arthur H r	Southern California Telephone Co

321 E 97TH ST

Year	Uses	Source
2001	UBEDAOmar J	Haines & Company, Inc.
2000	Ubeda Omar J	Pacific Bell Telephone Co
1995	Ubeda Omar J	Pacific Bell Telephone Co
1990	Ubeda Omar J	Pacific Bell Telephone Co
1980	Montijo Angel Jr	Pacific Telephone Co
1975	Canady W S	Pacific Telephone Co
1970	Schiavo Anthony P	Pacific Telephone Co

322 E 97TH ST

Year	Uses	Source
2001	ORAMOSAIbero	Haines & Company, Inc.
1980	Mi Jores Raul	Pacific Telephone Co
1975	Nooriglan Elizabeth Mrs	Pacific Telephone Co
1970	Noorigian Elizabeth Mrs	Pacific Telephone Co
1964	CALDWELL CHAS B	Pacific Telephone
1960	CALDWELL CHAS B	Pacific Telephone
1957	CALDWELL CHAS B	Pacific Telephone
1954	CALCIWELL NET	R. L. Polk & Co.
1950	CALDWELL NET R	Pacific Telephone
1946	Caldwell Net r	Southern California Telephone Co

323 E 97TH ST

Year	Uses	Source
2001	PEREZJo OI	Haines & Company, Inc.
1980	Andrews Trent	Pacific Telephone Co
1975	Alkire A L	Pacific Telephone Co

FINDINGS

Year	Uses	Source
1975	Andrews Trent	Pacific Telephone Co
1970	Alkire A Lois	Pacific Telephone Co
	Andrews Trent	Pacific Telephone Co
1954	MORRIS WM	R. L. Polk & Co.

326 E 97TH ST

Year	Uses	Source
2001	PIAOANFelrza A	Haines & Company, Inc.
2000	Piaoan Feliza A	Pacific Bell Telephone Co
	Ramos Dolores	Pacific Bell Telephone Co
1995	Ramos Dolores	Pacific Bell Telephone Co
1990	Ramos Dolores	Pacific Bell Telephone Co
	326 Ramos Dolores	Pacific Bell Telephone Co
1980	Ramos Gregg & Albert	Pacific Telephone Co
1975	Davis Nellie Mrs	Pacific Telephone Co
1970	Davis Nellie Mrs	Pacific Telephone Co
1950	DROWN ELIZABETH R	Pacific Telephone

327 E 97TH ST

Year	Uses	Source
2001	ANDRAOE Florenlino	Haines & Company, Inc.
2000	3 Revilla Esperanza	Pacific Bell Telephone Co
	Building	Pacific Bell Telephone Co
1980	Magnuson Gary & Pamela	Pacific Telephone Co
1975	Ellis Gitana R	Pacific Telephone Co
	Weaver Frances	Pacific Telephone Co
1970	Ellis Gitana R	Pacific Telephone Co
	Weaver Frances	Pacific Telephone Co
1964	WEAVER FRANCES	Pacific Telephone
	ELLIS WM C	Pacific Telephone
1960	ELLIS WM C	Pacific Telephone

333 E 97TH ST

Year	Uses	Source
2001	COLEMANRanlord	Haines & Company, Inc.
1980	Coleman Ransford M	Pacific Telephone Co
	Coleman Wayne A	Pacific Telephone Co
1975	Coleman Ransford M	Pacific Telephone Co
1970	Nevile Marian E	Pacific Telephone Co

Year	Uses	Source
1970	B Johnson Gerald M	Pacific Telephone Co

339 E 97TH ST

Year	Uses	Source
2001	ORTIZGu	Haines & Company, Inc.
1990	Building	Pacific Bell Telephone Co
	A Thomas I	Pacific Bell Telephone Co
	B Harris Clara	Pacific Bell Telephone Co
	B Harris Clara	Pacific Bell Telephone Co
1980	Building	Pacific Telephone Co
	A Lee P	Pacific Telephone Co
	D Carter Douglas	Pacific Telephone Co
1975	Building	Pacific Telephone Co
	A Kahre Chris E	Pacific Telephone Co
1970	Building	Pacific Telephone Co
	A Kahre Chris E	Pacific Telephone Co
	B Matsumoto Melvin I	Pacific Telephone Co
1967	Kahre Chris E	Pacific Telephone
1964	KAHRE CHRIS E	Pacific Telephone
1957	MCCARTY ELOISE A	Pacific Telephone
1954	ECKLES MARY A R	R. L. Polk & Co.
1950	ECKLES MARY A R	Pacific Telephone
1946	Eckies Mary A r	Southern California Telephone Co

400 E 97TH ST

Year	Uses	Source
2001	OBALLIET Helen	Haines & Company, Inc.
1970	Balliet Dean	Pacific Telephone Co
1964	BALLIET HELEN	Pacific Telephone
	BALLIET DEAN	Pacific Telephone
1957	DICKERSON ELEANOR	Pacific Telephone

E 97th St

401 E 97th St

Year	Uses	Source
2010	EVERYTHING IN T SHIRTS	EDR Digital Archive
	EVERYTHING IN T SHIRTS	EDR Digital Archive

E 97TH ST

401 E 97TH ST

Year	Uses	Source
2001	EVERYTHING IN	Haines & Company, Inc.
2000	V/4 EVERYTHING IN TSHIRTS	Pacific Bell Telephone Co
	2 Chambers Norman Anthony	Pacific Bell Telephone Co
	4 Edwards Dwayne	Pacific Bell Telephone Co
	4 Edwards Dwayne	Pacific Bell Telephone Co
	3 Deondre E	Pacific Bell Telephone Co
1990	Howard Shellei	Pacific Bell Telephone Co
1980	Quillan Elmarle	Pacific Telephone Co
	Howard Shellei	Pacific Telephone Co
1975	Quillan Elmarle	Pacific Telephone Co
1970	Kutzner Karin H	Pacific Telephone Co

404 E 97TH ST

Year	Uses	Source
2001	CHAMBERS Norman	Haines & Company, Inc.
1995	3 Sharp L T	Pacific Bell Telephone Co
	Building	Pacific Bell Telephone Co
1975	Building	Pacific Telephone Co
	3 Ortiz Alfonso R	Pacific Telephone Co
	4 Emke Herbert	Pacific Telephone Co
1970	4 Emke Herbert	Pacific Telephone Co
	3 Mastro Mary	Pacific Telephone Co
	Building	Pacific Telephone Co
1964	LOEFFLER MARIE N	Pacific Telephone
1960	LOEFFLER EDW H	Pacific Telephone
1957	LOEFFLER EDW H	Pacific Telephone
1954	LOEFFLER EDW H R	R. L. Polk & Co.
1950	LOEFFLER EDW H R	Pacific Telephone
1946	Loeffler Edw H r	Southern California Telephone Co

406 E 97TH ST

Year	Uses	Source
2001	DESILVADinaash	Haines & Company, Inc.
1980	Building	Pacific Telephone Co
	2 Thompson Angela	Pacific Telephone Co
	4 Hoban Leo	Pacific Telephone Co

FINDINGS

Year	Uses	Source
1975	4 Hoban Leo	Pacific Telephone Co
	Thompson FE	Pacific Telephone Co
	2 Toliver Boyd R	Pacific Telephone Co
	Building	Pacific Telephone Co
1970	4 Hoban Leo	Pacific Telephone Co
	Building	Pacific Telephone Co
	Thompson Faye	Pacific Telephone Co
1950	WROTNOWSKI A CR	Pacific Telephone
1946	Wrotnowski A C r	Southern California Telephone Co

407 E 97TH ST

Year	Uses	Source
2001	OGONZALEZJosw	Haines & Company, Inc.
1980	Barr Sam C	Pacific Telephone Co
	Price Dwaine Sr	Pacific Telephone Co
1975	Barr Sam C	Pacific Telephone Co
1970	Gregory Sherman	Pacific Telephone Co
	Pats Trailer Moving Service	Pacific Telephone Co
1967	Gregory Sherman	Pacific Telephone
1964	GREGORY SHERMAN	Pacific Telephone
	PAT S TRAILER MOVING SERV	Pacific Telephone

408 E 97TH ST

Year	Uses	Source
2001	HAWKINSPaul	Haines & Company, Inc.
1980	Building	Pacific Telephone Co
	3 Gloster Roberta	Pacific Telephone Co
	5 Edwards Pat	Pacific Telephone Co
1975	Building	Pacific Telephone Co
	4 Bernard Rose Mary	Pacific Telephone Co
1970	Building	Pacific Telephone Co
	5 Fuhrman H	Pacific Telephone Co
	3 Mumolo A	Pacific Telephone Co
	1 Noorigian Harry	Pacific Telephone Co
	4 Mc Elrath Vivian	Pacific Telephone Co

411 E 97TH ST

Year	Uses	Source
2001	ANDERSON Henry	Haines & Company, Inc.

FINDINGS

Year	Uses	Source
2000	A Zambrano Mauricio	Pacific Bell Telephone Co
	416 Contreras Lorena e	Pacific Bell Telephone Co
	415 Molina Marilyn	Pacific Bell Telephone Co
	8 Anderson Henry	Pacific Bell Telephone Co
	5 Witherspoon Mertis	Pacific Bell Telephone Co
	Building	Pacific Bell Telephone Co
1995	7 Bullie L	Pacific Bell Telephone Co
	Building	Pacific Bell Telephone Co
1990	8 Janies T	Pacific Bell Telephone Co
	7 hiulli L	Pacific Bell Telephone Co
	Building	Pacific Bell Telephone Co
1980	7 Harris Chester E	Pacific Telephone Co
	5 Binder Harold & Kevin	Pacific Telephone Co
	2 Poole Karen	Pacific Telephone Co
	1 Harris Denise R	Pacific Telephone Co
	Building	Pacific Telephone Co
1975	9 Burk Michael	Pacific Telephone Co
	8 Cooke Robt K Sr	Pacific Telephone Co
	Building	Pacific Telephone Co
1970	7 Carman L	Pacific Telephone Co
	Building	Pacific Telephone Co
	1 Stone Robt Mrs	Pacific Telephone Co
	3 Strawderman Jeannette	Pacific Telephone Co
1964	MARTIN CHAS E	Pacific Telephone
1960	MCNUTT A G	Pacific Telephone
1957	MCNUTT A G	Pacific Telephone
1954	MCNUTT A G R	R. L. Polk & Co.
1950	MCNUTT A G R	Pacific Telephone

412 E 97TH ST

Year	Uses	Source
2001	K 0 BAYASH	Haines & Company, Inc.
1975	Caice Rodasindo	Pacific Telephone Co
1970	Calce Rodasindo	Pacific Telephone Co
1954	ROBINSON W ARTHUR	R. L. Polk & Co.

415 E 97TH ST

Year	Uses	Source
2001	OMOLINAJose I 00 I MOLINA Ma	Haines & Company, Inc.

FINDINGS

Year	Uses	Source
1970	Griffo Marius	Pacific Telephone Co
	Building	Pacific Telephone Co
	C Stewart Robt R	Pacific Telephone Co

416 E 97TH ST

Year	Uses	Source
2001	CONTRERASLorena	Haines & Company, Inc.
1970	Hainzinger Dollie	Pacific Telephone Co
1946	Davis Norma L r	Southern California Telephone Co

417 E 97TH ST

Year	Uses	Source
2001	ZAMBRANOMauncio	Haines & Company, Inc.
1990	Building	Pacific Bell Telephone Co
	C Brown Paula R	Pacific Bell Telephone Co
1980	A Carter Ray	Pacific Telephone Co
	Building	Pacific Telephone Co
1975	Iglesias Robt O	Pacific Telephone Co
1964	ROBERTS MARY L	Pacific Telephone
1958	Roberts Lee plumbng	Pacific Telephone
1957	ROBERTS LEE PLMBNG	Pacific Telephone
1954	ROBERTS LEE PLMBNG	R. L. Polk & Co.
1950	ROBERTS LEE R	Pacific Telephone

418 E 97TH ST

Year	Uses	Source
2001	XXXX	Haines & Company, Inc.
1975	Bohne Marion	Pacific Telephone Co

419 E 97TH ST

Year	Uses	Source
2001	SKELLYDelories	Haines & Company, Inc.
2000	Kelly Delories	Pacific Bell Telephone Co
	428 Johnson Annette S	Pacific Bell Telephone Co
1995	Kelly Delories	Pacific Bell Telephone Co
1990	Kelly Delories	Pacific Bell Telephone Co
1980	Smith Ronald C	Pacific Telephone Co
	Kelly D A	Pacific Telephone Co
	Kelly Delories	Pacific Telephone Co
	Smith Janeth	Pacific Telephone Co

FINDINGS

Year	Uses	Source
1980	Smith Terry K	Pacific Telephone Co
1975	Kelly Delorles	Pacific Telephone Co
	Kelly Delories	Pacific Telephone Co
1970	Wigmore Harry	Pacific Telephone Co
1960	ANDERSON DONALD E	Pacific Telephone

422 E 97TH ST

Year	Uses	Source
2001	LEE Lawrence	Haines & Company, Inc.
1975	Groves George W Jr	Pacific Telephone Co
1970	Groves George W Jr	Pacific Telephone Co

423 E 97TH ST

Year	Uses	Source
2001	LEE Lawrence	Haines & Company, Inc.
1995	GAR Villares Erendira	Pacific Bell Telephone Co
	Building	Pacific Bell Telephone Co
1990	Salias Alejandro	Pacific Bell Telephone Co
1980	Mendez Bertha	Pacific Telephone Co
1975	Roy Romeo J	Pacific Telephone Co
1970	Roy Romeo J	Pacific Telephone Co
1964	MARTIN NICO	Pacific Telephone
1960	SNOWDEN LEWALLEN M	Pacific Telephone
1957	SNOWDEN LEWALLEN W	Pacific Telephone

424 E 97TH ST

Year	Uses	Source
1975	Grabow CA	Pacific Telephone Co
1970	Grabow C A	Pacific Telephone Co

425 E 97TH ST

Year	Uses	Source
2001	XXXX	Haines & Company, Inc.
1980	Building	Pacific Telephone Co
	E Mc Gee Robt J	Pacific Telephone Co
1975	Building	Pacific Telephone Co
	A Choi Yoon S	Pacific Telephone Co
	B Sohn Ki Suk	Pacific Telephone Co
	C Hong Soon Taek	Pacific Telephone Co
	E Kang Woo Kil	Pacific Telephone Co

FINDINGS

Year	Uses	Source
1975	D Cho JY	Pacific Telephone Co
1970	B Maracchione Vita	Pacific Telephone Co
	E Martin Chas G	Pacific Telephone Co
	Building	Pacific Telephone Co

426 E 97TH ST

Year	Uses	Source
2001	XXXX	Haines & Company, Inc.
1990	Von Kilght Valeri	Pacific Bell Telephone Co

428 E 97TH ST

Year	Uses	Source
2001	JOHNSONAnne Ile S	Haines & Company, Inc.
1975	Barker Kenneth B	Pacific Telephone Co
1970	Barker Kenneth B	Pacific Telephone Co
1954	JARVIS ELMO I R	R. L. Polk & Co.

429 E 97TH ST

Year	Uses	Source
2001	FERNANOEZMedardo	Haines & Company, Inc.
1995	Cortez Carmen	Pacific Bell Telephone Co
1990	Cortez Carmen	Pacific Bell Telephone Co
	Rivera Bloanca N	Pacific Bell Telephone Co
1980	Fernandez Medardo	Pacific Telephone Co
1975	Rand Dorothy	Pacific Telephone Co
1964	HENSLEY JAS E MRS	Pacific Telephone

430 E 97TH ST

Year	Uses	Source
2001	LEE Lawrence	Haines & Company, Inc.
1970	Gomez Paul	Pacific Telephone Co
	Metcalfe Frank	Pacific Telephone Co
1957	I WELSCH ELMER M	Pacific Telephone

438 E 97TH ST

Year	Uses	Source
2001	LEE Lawrence	Haines & Company, Inc.
1995	Lewis Jimmy Lee	Pacific Bell Telephone Co
1960	ELLIS RAY	Pacific Telephone
1957	ELLIS RAY	Pacific Telephone

FINDINGS

Year	Uses	Source
1954	ELLIS RAY R	R. L. Polk & Co.

500 E 97TH ST

Year	Uses	Source
2001	CLARKLi	Haines & Company, Inc.
2000	Building	Pacific Bell Telephone Co
	4 Clark Lindsey	Pacific Bell Telephone Co
1980	Building	Pacific Telephone Co
	3 Muse Avis	Pacific Telephone Co
1975	Building	Pacific Telephone Co
	1 Moore Henry L	Pacific Telephone Co
	4 Smith Clarence	Pacific Telephone Co
1970	2 Schmidt Jas D	Pacific Telephone Co
	3 Stoffer Richard	Pacific Telephone Co
	4 Roitz Nicholas J	Pacific Telephone Co
	Building	Pacific Telephone Co

501 E 97TH ST

Year	Uses	Source
2001	OMBAGWUOhinna	Haines & Company, Inc.
2000	Building	Pacific Bell Telephone Co
	7 Meremikwu Charles	Pacific Bell Telephone Co
1990	Building	Pacific Bell Telephone Co
	A Lozano Rairo	Pacific Bell Telephone Co
	Castollon Ena L	Pacific Bell Telephone Co
1980	Grant Dixie D	Pacific Telephone Co
1975	A Lindsay Faye Mrs	Pacific Telephone Co
	Robinson Mary J	Pacific Telephone Co
	Building	Pacific Telephone Co
1970	Building	Pacific Telephone Co
	Graham Jennie M	Pacific Telephone Co
	A Lindsay Faye Mrs	Pacific Telephone Co
1954	TATMAN FANNIE S R	R. L. Polk & Co.
1950	TATMAN FANNIE S R	Pacific Telephone
1946	Tatman W H r	Southern California Telephone Co

504 E 97TH ST

Year	Uses	Source
2001	RINDON	Haines & Company, Inc.

Year	Uses	Source
2000	Rindone Paul	Pacific Bell Telephone Co
1995	Rindone Paul	Pacific Bell Telephone Co
1990	Riinlonc Paul	Pacific Bell Telephone Co
1980	Rindone Paul	Pacific Telephone Co
1975	Rindone Paul	Pacific Telephone Co
1970	Rindone Paul	Pacific Telephone Co
1967	Rindone Paul	Pacific Telephone
1964	RINDONE PAUL	Pacific Telephone
1960	RINDONE PAUL	Pacific Telephone
	RINDONE CAROLE	Pacific Telephone
1958	Rindone Paul	Pacific Telephone
1957	RINDONE PAUL	Pacific Telephone

509 E 97TH ST

Year	Uses	Source
2001	SCHEXNAYDERV	Haines & Company, Inc.
1995	COAST LAND CLEARING	Pacific Bell Telephone Co
1990	COAST LAND CLEARING	Pacific Bell Telephone Co
1980	Grant Dayton & Judith	Pacific Telephone Co
1970	Poynton Don	Pacific Telephone Co
1960	WEISSMILLER HELEN MISS	Pacific Telephone
1957	WOISSMILLER HELEN MISS	Pacific Telephone
1954	WEISSMIIIER HELEN MISS R	R. L. Polk & Co.
1950	WEISSMILLIER HELEN MISS R	Pacific Telephone
1946	Weissmiller Helen Miss r	Southern California Telephone Co

E 97th St

510 E 97th St

Year	Uses	Source
2010	JOSE A DURAN	EDR Digital Archive
	JOSE A DURAN	EDR Digital Archive

E 97TH ST

510 E 97TH ST

Year	Uses	Source
2001	APARTMENTS	Haines & Company, Inc.
	BUSTAMAN	Haines & Company, Inc.
2000	21 Jimenez Jose A	Pacific Bell Telephone Co

FINDINGS

Year	Uses	Source
2000	18 Mendoza Jorge M	Pacific Bell Telephone Co
	11 Bustamante Ana	Pacific Bell Telephone Co
	3 Perdomo Juan An	Pacific Bell Telephone Co
	2 Espino Sara	Pacific Bell Telephone Co
	Building	Pacific Bell Telephone Co
1995	1 A Crisantos Gabriela Esquivel	Pacific Bell Telephone Co
	2 Romero Jesus	Pacific Bell Telephone Co
	21 Santillan Macias Ruben	Pacific Bell Telephone Co
	16 Guevara William	Pacific Bell Telephone Co
	Building	Pacific Bell Telephone Co
	1 Arevalo Reyna I	Pacific Bell Telephone Co
	14 Garcia Pedro	Pacific Bell Telephone Co
1990	Building	Pacific Bell Telephone Co
	2 Orante s Franc is	Pacific Bell Telephone Co
	15 Smrith Bernaidettec	Pacific Bell Telephone Co
	16 Martinez Griselda o	Pacific Bell Telephone Co
1980	Carroll Adron	Pacific Telephone Co
1960	EGGER DANL F	Pacific Telephone
1957	EGGER DANL F	Pacific Telephone
1954	EGGER DANL F R	R. L. Polk & Co.
1950	EGGER DANI F R	Pacific Telephone
1946	Egger Dan! F r	Southern California Telephone Co

515 E 97TH ST

Year	Uses	Source
2001	SCERVANTESOlga	Haines & Company, Inc.
1990	Mntamtros 673 708r	Pacific Bell Telephone Co
1975	Smith Margaret	Pacific Telephone Co
1970	Vz Lydick Dolores	Pacific Telephone Co
	Yungk David G	Pacific Telephone Co

E 97th St

517 E 97th St

Year	Uses	Source
2010	BEST FILM AND FASHIONS INT	EDR Digital Archive
	KICKDOWN PRODUCTIONS	EDR Digital Archive
	BEST FILM AND FASHIONS INT	EDR Digital Archive
	KICKDOWN PRODUCTIONS	EDR Digital Archive

FINDINGS

E 97TH ST

517 E 97TH ST

Year	Uses	Source
2001	ANDERSONBen	Haines & Company, Inc.
2000	Building	Pacific Bell Telephone Co
	3 Anderson Ben	Pacific Bell Telephone Co
	7 Ikemefuna Valerie O	Pacific Bell Telephone Co
1990	Building	Pacific Bell Telephone Co
	8 Jones Bobby	Pacific Bell Telephone Co
1980	Building	Pacific Telephone Co
	1 Tyler Robt Mrs	Pacific Telephone Co
	2 Richardson Velma	Pacific Telephone Co
	3 Gaddis E Wayne Rev	Pacific Telephone Co
	6 Williams Sharon	Pacific Telephone Co
	9 John E	Pacific Telephone Co
1975	Building	Pacific Telephone Co
	2 Blessitt E	Pacific Telephone Co
	3 Crenshaw Cleo	Pacific Telephone Co
	4 Lanehart Helen	Pacific Telephone Co
1970	Building	Pacific Telephone Co
	2 Baker Sandy	Pacific Telephone Co
	3 Storm David Van	Pacific Telephone Co
	4 Thompson Jas E	Pacific Telephone Co
	5 MacIntyre Donald	Pacific Telephone Co
	9 Ahrendt Craig	Pacific Telephone Co
1964	WILMOT HARLEY	Pacific Telephone
	CHASE E JEAN	Pacific Telephone
	KOTTUM LLOYD	Pacific Telephone
	KOTTUM MABEL	Pacific Telephone

518 E 97TH ST

Year	Uses	Source
2001	PETERSEldon E	Haines & Company, Inc.
2000	1 A Cruz Felipe	Pacific Bell Telephone Co
	3 Soto Ramon Humberto	Pacific Bell Telephone Co
	Building	Pacific Bell Telephone Co
	1 Martinez Juan	Pacific Bell Telephone Co
	3 Peters Eldon E	Pacific Bell Telephone Co
	5 Brown Darryl	Pacific Bell Telephone Co

FINDINGS

Year	Uses	Source
1990	Building	Pacific Bell Telephone Co
	6 Rollisn F M	Pacific Bell Telephone Co
1980	Building	Pacific Telephone Co
	7 Williams Ervin Jr	Pacific Telephone Co
	8 Howell Saml	Pacific Telephone Co
1970	Building	Pacific Telephone Co
	1 Davis Al	Pacific Telephone Co
	3 Hunter Lyle	Pacific Telephone Co
	4 Mc Gahan Norman G	Pacific Telephone Co
	8 Vail Marie R	Pacific Telephone Co
1964	GILMORE THELMA M	Pacific Telephone
1960	BARROW JANET L	Pacific Telephone
	PENN CARRIE J	Pacific Telephone
1954	CURWEN HENRY R	R. L. Polk & Co.
1950	QCURWEN HENRY R	Pacific Telephone

520 E 97TH ST

Year	Uses	Source
2001	GOMEZRodollo	Haines & Company, Inc.
1990	Gomez Martha	Pacific Bell Telephone Co
1980	Rodriguez Juan S	Pacific Telephone Co
1970	Garrett B M	Pacific Telephone Co
1964	GARRETT BERTHA M	Pacific Telephone
1960	GARRETT BERTHA M	Pacific Telephone
1946	Beach Dan S r	Southern California Telephone Co

521 E 97TH ST

Year	Uses	Source
2001	CRUZFelipe	Haines & Company, Inc.
1990	3 Brown J	Pacific Bell Telephone Co
	1 A Casillo Carlos	Pacific Bell Telephone Co
	Building	Pacific Bell Telephone Co
	522 Delosreyes Marco	Pacific Bell Telephone Co
	522 Villares Sara	Pacific Bell Telephone Co
1980	Building	Pacific Telephone Co
	3 Bauler John H	Pacific Telephone Co
	6 Scott Jas L	Pacific Telephone Co
1975	7 Gafford Willie	Pacific Telephone Co
	4 Freeman Kevin	Pacific Telephone Co

FINDINGS

Year	Uses	Source
1975	3 Bauler John H	Pacific Telephone Co
	Building	Pacific Telephone Co
1970	9 Tru Jillo Le Roy J	Pacific Telephone Co
	8 Berdechowski D J	Pacific Telephone Co
	5 Hulse Terry D	Pacific Telephone Co
	3 Archer Darcy J	Pacific Telephone Co
	2 Otero Raul I S	Pacific Telephone Co
	Building	Pacific Telephone Co
1964	SNYDER WM H	Pacific Telephone
	HACKER H J	Pacific Telephone
	BERGMAN JOHN B	Pacific Telephone

522 E 97TH ST

Year	Uses	Source
2001	SALGADONatividad	Haines & Company, Inc.
2000	Salgado Natividad	Pacific Bell Telephone Co
1975	Forrester Walter F	Pacific Telephone Co
1970	Rizor Lewis J	Pacific Telephone Co
	Forrester Walter F	Pacific Telephone Co
1950	VEE FRANCES E R	Pacific Telephone

524 E 97TH ST

Year	Uses	Source
2001	ARMSTRONG Gene	Haines & Company, Inc.
2000	Rawls Beverly	Pacific Bell Telephone Co
	6 Davis Lou E	Pacific Bell Telephone Co
	Building	Pacific Bell Telephone Co
1990	Building	Pacific Bell Telephone Co
	3 Moreto R	Pacific Bell Telephone Co
1980	Building	Pacific Telephone Co
	1 Johnson A	Pacific Telephone Co
	5 Weishaar Florence	Pacific Telephone Co
1975	Building	Pacific Telephone Co
	1 Davis Olevia	Pacific Telephone Co
	5 Weishaar Florence	Pacific Telephone Co
	4 Mc Curter L M	Pacific Telephone Co
	2 Ponder R	Pacific Telephone Co
1970	Building	Pacific Telephone Co
	1 Guillen Josefa	Pacific Telephone Co

Year	Uses	Source
1970	2 Jones Ronald	Pacific Telephone Co
	3 Mahon Flora M	Pacific Telephone Co
	5 Weishaar Florence	Pacific Telephone Co

E 97th St

525 E 97th St

Year	Uses	Source
2010	STEWART CARDELL	EDR Digital Archive
	STEWART CARDELL	EDR Digital Archive

E 97TH ST

525 E 97TH ST

Year	Uses	Source
2001	SCHUNG Carol	Haines & Company, Inc.
2000	Building	Pacific Bell Telephone Co
1990	4 Edwards Wm Paul	Pacific Bell Telephone Co
	Building	Pacific Bell Telephone Co
1980	8 Scott Herbert R	Pacific Telephone Co
	2 Younger Charlene	Pacific Telephone Co
	Building	Pacific Telephone Co
1975	8 Scott Herbert R	Pacific Telephone Co
	7 Manley Jerome Michael	Pacific Telephone Co
	3 Banks Glenda	Pacific Telephone Co
	1 Robinson Shella	Pacific Telephone Co
	Building	Pacific Telephone Co
	2 Nolen WJ	Pacific Telephone Co
1970	7 Cox C L	Pacific Telephone Co
	4 Larson J	Pacific Telephone Co
	2 Hiraiwa Roy M	Pacific Telephone Co
	Building	Pacific Telephone Co
1964	JACK D W	Pacific Telephone
1960	MC DONALD JOHN A	Pacific Telephone
	HOWARD G L	Pacific Telephone

527 E 97TH ST

Year	Uses	Source
2001	CHUNG Carol	Haines & Company, Inc.
2000	Building	Pacific Bell Telephone Co

FINDINGS

Year	Uses	Source
1995	Building	Pacific Bell Telephone Co
	3 Mitchell Betty J	Pacific Bell Telephone Co
1990	Building	Pacific Bell Telephone Co
	6 Mitchell Betty J	Pacific Bell Telephone Co
1980	Building	Pacific Telephone Co
	1 Alford Lois	Pacific Telephone Co
	2 Sperling Lamont	Pacific Telephone Co
	4 Brown Joyce M	Pacific Telephone Co
	5 Thompson Lucille	Pacific Telephone Co
	8 Simpson Lee	Pacific Telephone Co
1975	Building	Pacific Telephone Co
	2 Judson Polly	Pacific Telephone Co
	3 Mitz Jos R	Pacific Telephone Co
	8 Pepple Abin V	Pacific Telephone Co
1970	Building	Pacific Telephone Co
	1 Conn Nicholas	Pacific Telephone Co
	2 Judson Polly	Pacific Telephone Co
	3 Von Worley Warren	Pacific Telephone Co
	4 Hom John L	Pacific Telephone Co
	5 Lopez Gloria	Pacific Telephone Co
	7 Craig Shelby	Pacific Telephone Co
	8 Iriarte Lorenzo Q	Pacific Telephone Co
1960	BRAY ROGER E	Pacific Telephone
	MAIR O J	Pacific Telephone

529 E 97TH ST

Year	Uses	Source
2001	XXXX	Haines & Company, Inc.
1970	1 Lambert C Ross	Pacific Telephone Co
	Building	Pacific Telephone Co

530 E 97TH ST

Year	Uses	Source
2001	GOINSWrlliam	Haines & Company, Inc.
1990	7 Gains Win E Jr	Pacific Bell Telephone Co
	Building	Pacific Bell Telephone Co
1980	8 Burgher C	Pacific Telephone Co
	7 Goins Wm E Jr	Pacific Telephone Co
	Building	Pacific Telephone Co

FINDINGS

Year	Uses	Source
1975	Building	Pacific Telephone Co
	2 Bryant J	Pacific Telephone Co
	2 Thomas Ivory	Pacific Telephone Co
1970	7 Ladron de Guevara Manuel	Pacific Telephone Co
	8 Sardinha Doris A	Pacific Telephone Co
	6 Baumann Edw L	Pacific Telephone Co
	2 Hoover Ginger	Pacific Telephone Co
	1 Olson Clifford J	Pacific Telephone Co
	Building	Pacific Telephone Co
1964	ALLEN ROBT T	Pacific Telephone
	BROWN ALBERT D	Pacific Telephone
	TESCH JOHN E	Pacific Telephone
	OLSON CLIFFORD J	Pacific Telephone
	BROWN ZELIA	Pacific Telephone

532 E 97TH ST

Year	Uses	Source
2001	SHALLLaverne	Haines & Company, Inc.

533 E 97TH ST

Year	Uses	Source
2001	MIRRAFATI Daaid	Haines & Company, Inc.
2000	Building	Pacific Bell Telephone Co
	1 Perez Antonio	Pacific Bell Telephone Co
1995	Building	Pacific Bell Telephone Co
	8 Jimenez Jose A	Pacific Bell Telephone Co
1980	1 Bailey Mark	Pacific Telephone Co
	Building	Pacific Telephone Co
	3 Davis Combs S C	Pacific Telephone Co
	5 Vaughn D E	Pacific Telephone Co
	7 Sanipe Ibim	Pacific Telephone Co
	8 Reed H	Pacific Telephone Co
1975	3 Moore S A	Pacific Telephone Co
	2 Webster Martha L	Pacific Telephone Co
	1 Wilson Carol J	Pacific Telephone Co
	Building	Pacific Telephone Co
1970	8 Faulkner Richard	Pacific Telephone Co
	7 Lambert David P	Pacific Telephone Co
	Building	Pacific Telephone Co

FINDINGS

Year	Uses	Source
1970	2 Warren M	Pacific Telephone Co
	3 Bulgier Nyla	Pacific Telephone Co
	6 Melashenko Joedy P	Pacific Telephone Co
1964	CARMAN M J	Pacific Telephone
1960	APPLE WAYNE C	Pacific Telephone
	APPLE SONJA	Pacific Telephone
	LOWELL JANET	Pacific Telephone
	FITZGERALD FRIEDA B	Pacific Telephone

536 E 97TH ST

Year	Uses	Source
2001	APARTMENTS	Haines & Company, Inc.
	MATURANOEvodio	Haines & Company, Inc.
2000	3 Maturano Evodio	Pacific Bell Telephone Co
	2 Ramos Abdias	Pacific Bell Telephone Co
	1 Mendez J	Pacific Bell Telephone Co
	Building	Pacific Bell Telephone Co
	Mendez Manuela	Pacific Bell Telephone Co
1980	Building	Pacific Telephone Co
	2 Mayes Mona	Pacific Telephone Co
	4 Houston H T	Pacific Telephone Co
1970	Divelbiss Hettie	Pacific Telephone Co
	Y 2 Kilian Richard	Pacific Telephone Co
1964	DIVELBISS FRED	Pacific Telephone
1960	DIVELBISS FRED	Pacific Telephone
1957	DIVELBISS FRED	Pacific Telephone
1954	DIVELBISS FRED R	R. L. Polk & Co.
1950	DIVELBISS FRED R	Pacific Telephone

537 E 97TH ST

Year	Uses	Source
2001	JAVIEREnnque	Haines & Company, Inc.
1970	2 Stotler Wm	Pacific Telephone Co
	3 Mascoe Richard B	Pacific Telephone Co
	Peacock Donald E	Pacific Telephone Co
	Building	Pacific Telephone Co

FINDINGS

E 97th St

540 E 97th St

Year	Uses	Source
2014	VILLACORTA CARLOS	EDR Digital Archive
	VILLACORTA CARLOS	EDR Digital Archive
2010	VILLACORTA CARLOS	EDR Digital Archive
	VILLACORTA CARLOS	EDR Digital Archive

E 97TH ST

540 E 97TH ST

Year	Uses	Source
2001	SVILLACORTACarlos	Haines & Company, Inc.
1964	THOMPSON ROBS W	Pacific Telephone
1957	DIVELBISS LETA NI	Pacific Telephone
1954	DIVELBISS LETA M R	R. L. Polk & Co.
1950	DIVELBISS LETA NM R	Pacific Telephone
1946	Divelbiss Leta MI r	Southern California Telephone Co

541 E 97TH ST

Year	Uses	Source
2001	CHAUEZ Ver	Haines & Company, Inc.
2000	Building	Pacific Bell Telephone Co
	1 Chavez Veronica	Pacific Bell Telephone Co
	3 Pena Brian	Pacific Bell Telephone Co
	5 Mendoza Daniel Mr	Pacific Bell Telephone Co
1990	Building	Pacific Bell Telephone Co
	3 Martin Joanv	Pacific Bell Telephone Co
	4 Grutindy E A	Pacific Bell Telephone Co
1980	Building	Pacific Telephone Co
	3 Martin Joann	Pacific Telephone Co
	9 Dickinson CE	Pacific Telephone Co
1975	Building	Pacific Telephone Co
	2 Hollar Gladstone	Pacific Telephone Co
	7 Cheshire R W	Pacific Telephone Co
	8 Chism Anita	Pacific Telephone Co
	9 Greenbank Kenneth	Pacific Telephone Co
1970	1 Smith Richard D	Pacific Telephone Co
	4 Matson Leonard E	Pacific Telephone Co

FINDINGS

Year	Uses	Source
1970	5 Janssen Gordon R	Pacific Telephone Co
	6 Deitrich Wray	Pacific Telephone Co
	7 Cheshire R W	Pacific Telephone Co
	8 Crown W Jas	Pacific Telephone Co
	9 Greenbank Kenneth	Pacific Telephone Co
	Building	Pacific Telephone Co
1964	COATES THOS L	Pacific Telephone
	LEE WM M	Pacific Telephone
	MORRIS BRUCE R	Pacific Telephone
	STEGNER BYRON E	Pacific Telephone

544 E 97TH ST

Year	Uses	Source
2001	HILLEssie M	Haines & Company, Inc.
2000	Hil Essie M	Pacific Bell Telephone Co
1995	Hill Essie M	Pacific Bell Telephone Co
1990	Hill Essie M	Pacific Bell Telephone Co
1980	Hill Essie M	Pacific Telephone Co
1957	LINN HARRY C	Pacific Telephone
1954	LINN HARRY C R ORCHRD1A588	R. L. Polk & Co.
1950	LINN HARRY CR	Pacific Telephone

545 E 97TH ST

Year	Uses	Source
2001	BIGELJ	Haines & Company, Inc.
1990	Building	Pacific Bell Telephone Co
	3 Nash I John	Pacific Bell Telephone Co
	5 Hankins V	Pacific Bell Telephone Co
1980	Building	Pacific Telephone Co
	1 Hayden J	Pacific Telephone Co
	5 WilsonSandra M	Pacific Telephone Co
1975	Building	Pacific Telephone Co
	2 Carlberg M	Pacific Telephone Co
	6 Stubban S J	Pacific Telephone Co
1970	Building	Pacific Telephone Co
	4 Roberts Wi Imer K	Pacific Telephone Co
	6 Gray Larry B	Pacific Telephone Co
1964	MCKINSTRY A R	Pacific Telephone
	MCKINSTRY GERTRUDE	Pacific Telephone

Year	Uses	Source
1950	MITCHELL JOHN K R	Pacific Telephone
1946	Mitchell Lucile r	Southern California Telephone Co

550 E 97TH ST

Year	Uses	Source
2001	HIGHTOWERB	Haines & Company, Inc.
2000	3 Maradiaga Martha	Pacific Bell Telephone Co
	Building	Pacific Bell Telephone Co
1995	3 Orellana Glenda	Pacific Bell Telephone Co
	3 Maradiaga Martha	Pacific Bell Telephone Co
	Building	Pacific Bell Telephone Co
1975	Lalno Antonio Ortlz	Pacific Telephone Co
1970	1 Alfonso Ada	Pacific Telephone Co
	Building	Pacific Telephone Co

551 E 97TH ST

Year	Uses	Source
2001	RETAMOZA Maria Cruz	Haines & Company, Inc.
2000	Retamoza Maria Cruz	Pacific Bell Telephone Co
1995	Retamoza Maria Cruz	Pacific Bell Telephone Co
1990	Retamoza Maria Crux	Pacific Bell Telephone Co

552 E 97TH ST

Year	Uses	Source
1960	TAG VON STEIN NOBEL	Pacific Telephone
1954	BALTAD LEONARD S R	R. L. Polk & Co.
1950	BALTAD LEONARD S R	Pacific Telephone

555 E 97TH ST

Year	Uses	Source
2001	HERNANDEZJo	Haines & Company, Inc.
1990	Ferguson Essli o	Pacific Bell Telephone Co
1980	Ferguson Hill Essie M	Pacific Telephone Co
1970	Mitchell I John K	Pacific Telephone Co

E 97th St

600 E 97th St

Year	Uses	Source
2014	BSTAR 71	EDR Digital Archive

Year	Uses	Source
2014	BSTAR 71	EDR Digital Archive

E 97TH ST

600 E 97TH ST

Year	Uses	Source
2001	COBBSHealher	Haines & Company, Inc.
1990	Building	Pacific Bell Telephone Co
	104 Irvintt PM	Pacific Bell Telephone Co
	115 Taylor L J	Pacific Bell Telephone Co
	203 Hampton S	Pacific Bell Telephone Co
	207 Blunt John	Pacific Bell Telephone Co
	207 Haynes D	Pacific Bell Telephone Co
1964	KOEBEL MAYME	Pacific Telephone

601 E 97TH ST

Year	Uses	Source
1957	TALMAN FANNIE S	Pacific Telephone

605 E 97TH ST

Year	Uses	Source
2001	SGRUENKE Ronald	Haines & Company, Inc.
2000	Snyder Cecil Lee	Pacific Bell Telephone Co
1995	Snyder Cecil Lee	Pacific Bell Telephone Co
1990	Snytier Cecil Lee	Pacific Bell Telephone Co
1980	Snyder Cecil Lee	Pacific Telephone Co
1975	Snyder Cecil Lee	Pacific Telephone Co
1970	Snyder Cecil Lee	Pacific Telephone Co

E 97th St

610 E 97th St

Year	Uses	Source
2010	CHUA JOSE	EDR Digital Archive
	CHUA JOSE	EDR Digital Archive

FINDINGS

E 97TH ST

610 E 97TH ST

Year	Uses	Source
2001	MAGALLON Salvador	Haines & Company, Inc.
2000	Building	Pacific Bell Telephone Co
	5 Marin Ana	Pacific Bell Telephone Co
	6 Magallon Salvador	Pacific Bell Telephone Co
1995	3 Reyes Isabel	Pacific Bell Telephone Co
	Building	Pacific Bell Telephone Co
1990	3 Sallnas Jose	Pacific Bell Telephone Co
	Building	Pacific Bell Telephone Co
1980	4 Harris Alice	Pacific Telephone Co
	2 Neal Ken	Pacific Telephone Co
	Building	Pacific Telephone Co
1975	6 Hoffman Jas L	Pacific Telephone Co
	2 Darty Gregory	Pacific Telephone Co
	5 Witt H C	Pacific Telephone Co
	1 Feldt Carl H	Pacific Telephone Co
	Building	Pacific Telephone Co
1970	8 Ansari Mumtaz	Pacific Telephone Co
	6 Hoffman Jas L	Pacific Telephone Co
	5 Witt H C	Pacific Telephone Co
	4 Haugen Robt N Mrs	Pacific Telephone Co
	3 Rivers Jeff	Pacific Telephone Co
	1 Feldt Carl H	Pacific Telephone Co
	Building	Pacific Telephone Co
1964	FLEMING ROBT W	Pacific Telephone
	FLEMING REBECCA	Pacific Telephone
1960	FIMLAID ALBERT S	Pacific Telephone
	CAMERON PEGGY	Pacific Telephone
	BECKER RICHARD F	Pacific Telephone
1958	Pace Arthur	Pacific Telephone
1957	PORTER KAY	Pacific Telephone

611 E 97TH ST

Year	Uses	Source
2001	CASTROJesus Raomo	Haines & Company, Inc.
1990	Mathis LV	Pacific Bell Telephone Co
	Roses Sophle	Pacific Bell Telephone Co

FINDINGS

Year	Uses	Source
1980	MathisL V	Pacific Telephone Co
1975	Roses Sophie J	Pacific Telephone Co
	Hensley Lois	Pacific Telephone Co
1970	Hensley Jas E Mrs	Pacific Telephone Co
	/2 Krause Robt J	Pacific Telephone Co
1964	MUSE R M	Pacific Telephone
1960	MUSE R N	Pacific Telephone
1957	MUSE R M	Pacific Telephone
1954	MUSE R M R	R. L. Polk & Co.
1950	MUSE R M R	Pacific Telephone
1946	Muse R M r	Southern California Telephone Co

614 E 97TH ST

Year	Uses	Source
2001	AMAYASandra	Haines & Company, Inc.
2000	Building	Pacific Bell Telephone Co
	1 Amaya Sandra	Pacific Bell Telephone Co
1990	Building	Pacific Bell Telephone Co
	2 Sal Inas Marlcela	Pacific Bell Telephone Co
1980	Building	Pacific Telephone Co
	4 Lewis Carol	Pacific Telephone Co
	7 Clark Gregory	Pacific Telephone Co
1975	Building	Pacific Telephone Co
	1 Lenser R F	Pacific Telephone Co
	2 Ware Teed	Pacific Telephone Co
	3 Hill Thisa	Pacific Telephone Co
	4 Martin Christina	Pacific Telephone Co
	7 Grinnell ER	Pacific Telephone Co
1970	Building	Pacific Telephone Co
	1 Lenser R F	Pacific Telephone Co
	2 Fish C E	Pacific Telephone Co
	3 Steed Kerry J	Pacific Telephone Co
	5 French E R	Pacific Telephone Co
	6 Koford Melvin G	Pacific Telephone Co
	7 Allison Jas D	Pacific Telephone Co
1964	BAUMGART REGINA	Pacific Telephone
	KNAGGS MARGARET	Pacific Telephone
	LAUGHLIN SADIE	Pacific Telephone
	LITTLE CARLOS O	Pacific Telephone

Year	Uses	Source
1960	BAUMGART REGINA	Pacific Telephone
	FORD JAS M	Pacific Telephone
	WATSON A A	Pacific Telephone

615 E 97TH ST

Year	Uses	Source
2001	GRAY Douglas	Haines & Company, Inc.
	ls ACOSTA lsc	Haines & Company, Inc.
2000	Acostaltsc	Pacific Bell Telephone Co
1980	Burnette Constance J	Pacific Telephone Co

E 97th St

617 E 97th St

Year	Uses	Source
2010	SIMPLEE PHOTOGRAPHY	EDR Digital Archive
	IN MY SYSTEM	EDR Digital Archive
	SIMPLEE PHOTOGRAPHY	EDR Digital Archive
	IN MY SYSTEM	EDR Digital Archive

E 97TH ST

617 E 97TH ST

Year	Uses	Source
2001	BSNNITTC	Haines & Company, Inc.
2000	303 Wi Hiams Jennifer	Pacific Bell Telephone Co
	207 Parks Carole	Pacific Bell Telephone Co
	Building	Pacific Bell Telephone Co
1995	303 Taylor Charley	Pacific Bell Telephone Co
	303 Taylor Charley	Pacific Bell Telephone Co
	Building	Pacific Bell Telephone Co
1980	a Smith John W Jr	Pacific Telephone Co
	Martin Ralph D	Pacific Telephone Co
1975	Martin Ralph D	Pacific Telephone Co
1970	V 2 Aguirre Ruben	Pacific Telephone Co
	Martin Ralph D	Pacific Telephone Co
1964	MARTIN RALPH D	Pacific Telephone
1960	MARTIN RALPH D	Pacific Telephone
1957	MARTIN RALPH D	Pacific Telephone
1954	MARTIN RALPH D R	R. L. Polk & Co.

FINDINGS

618 E 97TH ST

Year	Uses	Source
2000	Building	Pacific Bell Telephone Co
	1 Torres Juancarlos	Pacific Bell Telephone Co
	1 Torres Juan C	Pacific Bell Telephone Co
	Building	Pacific Bell Telephone Co
	1 Jacobo Gonzalez Adriana	Pacific Bell Telephone Co
	4 Hemandez Leandro	Pacific Bell Telephone Co
	1 Hemandez Miriam	Pacific Bell Telephone Co
	2 Alvarado Maria C	Pacific Bell Telephone Co
1995	Garcia De Santizo Marta	Pacific Bell Telephone Co
1990	Building	Pacific Bell Telephone Co
	1 Gaso Marco	Pacific Bell Telephone Co
	Salaztar Felipe	Pacific Bell Telephone Co
	+1 618 V Diaz Santos Jose	Pacific Bell Telephone Co
	h Duraz A	Pacific Bell Telephone Co
1980	Building	Pacific Telephone Co
	1 Harris Clarence D	Pacific Telephone Co
1970	2 Moseley Wm D	Pacific Telephone Co
	Building	Pacific Telephone Co
	1 Huezo Doriso	Pacific Telephone Co
	Building	Pacific Telephone Co
1964	THALMAN VIOLET	Pacific Telephone
	THALMAN EDWIN	Pacific Telephone

619 E 97TH ST

Year	Uses	Source
2001	XXXX	Haines & Company, Inc.
1980	Hamilton Montgomery Landscaping Co	Pacific Telephone Co
1975	Hamilton Montgomery Landscaping Co	Pacific Telephone Co
1960	RELIABLE LANDSCAPING CO	Pacific Telephone
1957	RELIABLE LANOSCAPING CO	Pacific Telephone

620 E 97TH ST

Year	Uses	Source
2001	XXXX	Haines & Company, Inc.
1995	A Sample D	Pacific Bell Telephone Co
	1 Ulloa Enrique & Maria	Pacific Bell Telephone Co
	Building	Pacific Bell Telephone Co
	+ 622 Mendez J	Pacific Bell Telephone Co

FINDINGS

Year	Uses	Source
1990	2 Tafolla Maria 672 t	Pacific Bell Telephone Co
	1 Velasco Ramon	Pacific Bell Telephone Co
	4 Miranda Alicia	Pacific Bell Telephone Co
	1 de Chavez Consuelo U	Pacific Bell Telephone Co
	Building	Pacific Bell Telephone Co
1980	Building	Pacific Telephone Co
	1 Bryars Mary	Pacific Telephone Co
	4 Fantroy Barbara F	Pacific Telephone Co

621 E 97TH ST

Year	Uses	Source
2001	XXXX	Haines & Company, Inc.
1975	Rollinger Victor	Pacific Telephone Co
1950	NEVILLE MARTIN L R	Pacific Telephone

622 E 97TH ST

Year	Uses	Source
2001	ALVAfl ADO Maria C	Haines & Company, Inc.
1980	1 Henry La Vera	Pacific Telephone Co
	1 Henry Lamont	Pacific Telephone Co
	Building	Pacific Telephone Co
1975	2 Merkel L	Pacific Telephone Co
	Building	Pacific Telephone Co
	1 Henry La Vera	Pacific Telephone Co
	4 Gant Amelia	Pacific Telephone Co
	Building	Pacific Telephone Co

623 E 97TH ST

Year	Uses	Source
1980	Castillo Berna	Pacific Telephone Co
1975	Murphy Geo C	Pacific Telephone Co

625 E 97TH ST

Year	Uses	Source
2001	MITCHELLJ	Haines & Company, Inc.
2000	C Gutierrez Delfina	Pacific Bell Telephone Co
	Building	Pacific Bell Telephone Co
1980	A Wilson Linda	Pacific Telephone Co
	Building	Pacific Telephone Co
1975	E Nash Ken	Pacific Telephone Co

FINDINGS

Year	Uses	Source
1975	Building	Pacific Telephone Co
1964	WARD EMMA	Pacific Telephone
1960	SATTERLEE LEONARD G	Pacific Telephone
1957	IIL MICHAEL	Pacific Telephone
	DAVIS JOS	Pacific Telephone
	BSTANDIG MARY ANN	Pacific Telephone
1954	LONG HAROLD H	R. L. Polk & Co.
	EILTS EDW B	R. L. Polk & Co.
	BSTANDIG LEO J	R. L. Polk & Co.
1950	BROWN GUY M R	Pacific Telephone

627 E 97TH ST

Year	Uses	Source
1946	Patterson Elaine C r	Southern California Telephone Co

629 E 97TH ST

Year	Uses	Source
2001	GARCIAJuan M	Haines & Company, Inc.
2000	4 Hernandez Raquel I	Pacific Bell Telephone Co
	1 Garcia Juan M	Pacific Bell Telephone Co
	Building	Pacific Bell Telephone Co
1995	3 Barrios Miriam Ruth	Pacific Bell Telephone Co
	Building	Pacific Bell Telephone Co
1980	3 Martin Richard L	Pacific Telephone Co
	1 Galvin F E	Pacific Telephone Co
	Building	Pacific Telephone Co
1960	MULLENIX DON D	Pacific Telephone
1950	LIE BORRE MARIE R	Pacific Telephone
1946	De Borre Marie r	Southern California Telephone Co

630 E 97TH ST

Year	Uses	Source
2001	KAEHLER Guillermo	Haines & Company, Inc.
2000	Building	Pacific Bell Telephone Co
1995	Building	Pacific Bell Telephone Co
	10 Barrera Julian	Pacific Bell Telephone Co
1990	8 Salcedo Jesus	Pacific Bell Telephone Co
	Building	Pacific Bell Telephone Co
	1 Trejo Ullscs	Pacific Bell Telephone Co

FINDINGS

Year	Uses	Source
1990	2 Litarzo Jose	Pacific Bell Telephone Co
	4 Amaro Gilbert	Pacific Bell Telephone Co
	6 Ortega Heidi	Pacific Bell Telephone Co
	7 Martincz Alicia P	Pacific Bell Telephone Co
	7 Naranjo Ramon	Pacific Bell Telephone Co
1980	Jones Louise	Pacific Telephone Co
1975	Building	Pacific Telephone Co
	1 Farrar Clarke	Pacific Telephone Co
	3 Jones Jas W	Pacific Telephone Co
	6 Broussard Debra A	Pacific Telephone Co
	7 Washington Debra E	Pacific Telephone Co
	10 Burch B L	Pacific Telephone Co

632 E 97TH ST

Year	Uses	Source
2001	HAMILTON Lawrence	Haines & Company, Inc.
2000	6 Hernandez Marino	Pacific Bell Telephone Co
	1 Mata Carmen	Pacific Bell Telephone Co
	6 Hamilton Lawrence	Pacific Bell Telephone Co
	4 Pierre Gregory	Pacific Bell Telephone Co
	Building	Pacific Bell Telephone Co
1995	6 Hamilton Lawrence	Pacific Bell Telephone Co
	Building	Pacific Bell Telephone Co
	1 Jones Tammy	Pacific Bell Telephone Co
	5 Godbold Marie	Pacific Bell Telephone Co
1990	Building	Pacific Bell Telephone Co
	1 Guilford P	Pacific Bell Telephone Co
	6 Hamilton Lawrence	Pacific Bell Telephone Co
	8 Ogoke Bethram I	Pacific Bell Telephone Co
1980	Building	Pacific Telephone Co
	1 Phillips 0 V	Pacific Telephone Co
	6 Simmons Sharon	Pacific Telephone Co
	8 Johnston Lloyd	Pacific Telephone Co
	9 Wren Vena L	Pacific Telephone Co
1975	Building	Pacific Telephone Co
	1 Phillips John R	Pacific Telephone Co
	7 Chwallsz Alexander	Pacific Telephone Co
	8 Rand E	Pacific Telephone Co
	9 Robinson Clara	Pacific Telephone Co

Year	Uses	Source
1964	CHWALISZ ALEX	Pacific Telephone
1960	WILLIS JOHN C	Pacific Telephone
	CHWALISZ ALEX	Pacific Telephone

E 97th St

633 E 97th St

Year	Uses	Source
2010	FRANCISCO AGUILAR	EDR Digital Archive
	FRANCISCO AGUILAR	EDR Digital Archive

E 97TH ST

633 E 97TH ST

Year	Uses	Source
2001	HERNANDEZMarno	Haines & Company, Inc.
1980	8 Bailey Ruperto	Pacific Telephone Co
	7 Adams Ronald G	Pacific Telephone Co
	6 Beard Marshun	Pacific Telephone Co
	Building	Pacific Telephone Co
1975	4 Boone Ollie M	Pacific Telephone Co
	2 Smith Yvonne H	Pacific Telephone Co
	1 Carr B	Pacific Telephone Co
	Building	Pacific Telephone Co
	7 Turner Chas	Pacific Telephone Co

636 E 97TH ST

Year	Uses	Source
2001	HARVEY Allon W	Haines & Company, Inc.
2000	Building	Pacific Bell Telephone Co
	Harvey Alton W	Pacific Bell Telephone Co
	5 Perry Trishaka E	Pacific Bell Telephone Co
	640 Fitzpatrick Eric	Pacific Bell Telephone Co
	7 Crenshaw Tony	Pacific Bell Telephone Co
	7 Heard Tony MR	Pacific Bell Telephone Co
1995	Building	Pacific Bell Telephone Co
	9 Collins Debra	Pacific Bell Telephone Co
1990	Building	Pacific Bell Telephone Co
	9 Mellesse Aster	Pacific Bell Telephone Co
1980	Building	Pacific Telephone Co

FINDINGS

Year	Uses	Source
1980	3 Young Brantley	Pacific Telephone Co
	6 Robinson Ruth	Pacific Telephone Co
	8 Charthern Loretta J	Pacific Telephone Co
	9 Reyes Carlos R	Pacific Telephone Co
	9 Reyes Carlos R	Pacific Telephone Co
1975	Building	Pacific Telephone Co
	2 Gibson Veronica	Pacific Telephone Co
	4 Reyes Carlos R	Pacific Telephone Co
	6 Henry Loretta	Pacific Telephone Co
1964	FRANKS DON	Pacific Telephone
1960	LAWTON MILDRED	Pacific Telephone
	STEWARD NINA E	Pacific Telephone
1957	LIVINGVITONE MILDRED	Pacific Telephone
	RATCLIFFE ELEANOR	Pacific Telephone

637 E 97TH ST

Year	Uses	Source
2001	JONES Lula	Haines & Company, Inc.
1975	Garrett Hattle D	Pacific Telephone Co
	6 Henry Loretta	Pacific Telephone Co
1964	MATHEIS EMMA MRS	Pacific Telephone
1960	MATHEIS EMMA MRS	Pacific Telephone
1957	MATHELS EMMA MRS	Pacific Telephone
1954	MATHEIS EMMA MRS	R. L. Polk & Co.
1950	MATHEIS EMMA MRSR	Pacific Telephone
1946	Matheis Emma Mrs r	Southern California Telephone Co

640 E 97TH ST

Year	Uses	Source
2001	HEARDTony Mr	Haines & Company, Inc.
1980	4 Gaines L R	Pacific Telephone Co
	3 Cooper Christine	Pacific Telephone Co
	2 Powell L	Pacific Telephone Co
	Building	Pacific Telephone Co
	6 Wilson CD	Pacific Telephone Co
	9 ONeil Joyce	Pacific Telephone Co
1975	8 Wilson Jas P Jr	Pacific Telephone Co
	Building	Pacific Telephone Co
1967	Just E C Mrs	Pacific Telephone

FINDINGS

Year	Uses	Source
1964	STEWART ROY L	Pacific Telephone

641 E 97TH ST

Year	Uses	Source
2001	OGARCIARa UI	Haines & Company, Inc.
1990	h Donohue Patrick & Debra	Pacific Bell Telephone Co
1980	Thomas Gregory A	Pacific Telephone Co
	Godogeba Abe	Pacific Telephone Co
	Montiel Gustavo & Eleonor	Pacific Telephone Co
1975	Alexander DE	Pacific Telephone Co

644 E 97TH ST

Year	Uses	Source
2001	DANIELS	Haines & Company, Inc.
2000	Building	Pacific Bell Telephone Co
	2 Daniels Henry	Pacific Bell Telephone Co
	7 Jones Deon	Pacific Bell Telephone Co
1990	Building	Pacific Bell Telephone Co
	2 Singleton Burrage	Pacific Bell Telephone Co
	8 Graves Emile	Pacific Bell Telephone Co
1980	Building	Pacific Telephone Co
	1 Hughes Theotris	Pacific Telephone Co
	2 Burnett Marlan Jas	Pacific Telephone Co
	7 Snell Harold	Pacific Telephone Co
	8 Graves Emi le	Pacific Telephone Co
1975	Building	Pacific Telephone Co
	1 Mc Laine Tyrone S	Pacific Telephone Co
	6 Harlin Renee	Pacific Telephone Co
1964	CAPLAN JOS H	Pacific Telephone
	CHESTNUT ROBT E	Pacific Telephone
1960	LAWSON RUDOLPH	Pacific Telephone
	HENDERSON CAROL	Pacific Telephone
	BRISSE EDW J	Pacific Telephone
1957	CODDINGTUN MARY MRS	Pacific Telephone
1954	CODDINGTON MARY MRS R	R. L. Polk & Co.
1950	CODDINYTON MARY MRS R	Pacific Telephone
1946	Ccaddgton diary tfrs r	Southern California Telephone Co

FINDINGS

E 97th St

645 E 97th St

Year	Uses	Source
2010	RAUL GARCIA	EDR Digital Archive
	RAUL GARCIA	EDR Digital Archive

E 97TH ST

645 E 97TH ST

Year	Uses	Source
2000	Garcia Alonso	Pacific Bell Telephone Co
1995	Vela Pacheco Julio R	Pacific Bell Telephone Co
1990	Vela Paclieco Julio R	Pacific Bell Telephone Co
1980	Currens Leroy	Pacific Telephone Co
1975	Currens Leroy	Pacific Telephone Co

648 E 97TH ST

Year	Uses	Source
2000	Building	Pacific Bell Telephone Co
	3 Endean Bemice	Pacific Bell Telephone Co
	5 Martinez Ruben	Pacific Bell Telephone Co
1980	Building	Pacific Telephone Co
	2 Johnson Chas	Pacific Telephone Co
	3 Jordan Jas	Pacific Telephone Co
1975	Building	Pacific Telephone Co
	1 Jones Lonnie	Pacific Telephone Co
1960	VOGT WERNER F	Pacific Telephone
1957	LUNSTRUM RUSSELL R	Pacific Telephone
1954	LUNSTRUM RUSSELL R R	R. L. Polk & Co.
1950	LUNSTRUM RUSSELL R R	Pacific Telephone
1946	Lunstrum Russell R r	Southern California Telephone Co

649 E 97TH ST

Year	Uses	Source
2001	Sr OJASJose	Haines & Company, Inc.
	B LIRAMad	Haines & Company, Inc.
2000	3 Villatoro Rosa	Pacific Bell Telephone Co
	B Lira Madaleno	Pacific Bell Telephone Co
	Building	Pacific Bell Telephone Co

FINDINGS

Year	Uses	Source
1995	3 Martinez Fernando	Pacific Bell Telephone Co
	B Carrillo	Pacific Bell Telephone Co
	Building	Pacific Bell Telephone Co
1990	4 Garcia Gloria	Pacific Bell Telephone Co
	1 Maria De La Luz Cuevas	Pacific Bell Telephone Co
	Building	Pacific Bell Telephone Co
1980	3 Gonzales Rafael	Pacific Telephone Co
	Building	Pacific Telephone Co
1975	4 Russell Edgar	Pacific Telephone Co
	3 Pentecost Lorinda	Pacific Telephone Co
	Building	Pacific Telephone Co
1964	WEST DAISY R	Pacific Telephone
	BIRCHER ETHEL	Pacific Telephone
	BENTON ELEANOR	Pacific Telephone
1960	HANES MARIE	Pacific Telephone
	BIRCHER ETHEL	Pacific Telephone
1950	HEATHCOTE JAS R R	Pacific Telephone

652 E 97TH ST

Year	Uses	Source
2001	RODRIGUEZJoei	Haines & Company, Inc.
2000	Building	Pacific Bell Telephone Co
	A Wiliams Karen E	Pacific Bell Telephone Co
	E Ramirez Helen	Pacific Bell Telephone Co
	L Franco Hector	Pacific Bell Telephone Co
	P Ajumobi Eunice C	Pacific Bell Telephone Co
	S Shorts Tamyron	Pacific Bell Telephone Co
	3 Mbamalu Doreen	Pacific Bell Telephone Co
	5 Flores Rubio Manuel	Pacific Bell Telephone Co
	7 Rodriguez Joel	Pacific Bell Telephone Co
1995	Building	Pacific Bell Telephone Co
	B Flores Ricardo A	Pacific Bell Telephone Co
	H Morales Blanca	Pacific Bell Telephone Co
	1 Gutierrez Luis Martin	Pacific Bell Telephone Co
	5 Flores Rubio Manuel	Pacific Bell Telephone Co
	1 Padilla Salvador	Pacific Bell Telephone Co
	3 Cuevas Maria De La Luz	Pacific Bell Telephone Co
	5 Gonzalez Rosa	Pacific Bell Telephone Co
1990	JOAN ELAINE APARTMENTS	Pacific Bell Telephone Co

FINDINGS

Year	Uses	Source
1990	8 Alejandro Marvin	Pacific Bell Telephone Co
	E Salazar Angela o	Pacific Bell Telephone Co
	G Medina Consuelo	Pacific Bell Telephone Co
	H Allams Derby	Pacific Bell Telephone Co
	I Frederick Joseph	Pacific Bell Telephone Co
	L Ikebudu Antlihony I	Pacific Bell Telephone Co
	S Aliu Shamusldeen	Pacific Bell Telephone Co
	3 Coleman Lizzie M	Pacific Bell Telephone Co
	4 Zunlga R	Pacific Bell Telephone Co
	9 Mc Cray Dennis	Pacific Bell Telephone Co
1980	Building	Pacific Telephone Co
	D Moore Naomi	Pacific Telephone Co
	J Smith Bruce A	Pacific Telephone Co
	M Dowl Dexter B	Pacific Telephone Co
	3 Willis Steve Alan	Pacific Telephone Co
	4 White Sheldon	Pacific Telephone Co
	9 Rosser Barbara A	Pacific Telephone Co
1975	Building	Pacific Telephone Co
	A Beck Leonard A	Pacific Telephone Co
	B Givens Payton Sr	Pacific Telephone Co
	D Losh Walter	Pacific Telephone Co
	E Clayton Jimmy W	Pacific Telephone Co
	I Jones Josephine C	Pacific Telephone Co
	J Gordon Mallssie C	Pacific Telephone Co
	L Williams Geneva	Pacific Telephone Co
	M Caldwell Robt W	Pacific Telephone Co
	N Mc Bride Carol	Pacific Telephone Co
	S Thomas Eugene	Pacific Telephone Co
	1 Newman Joe	Pacific Telephone Co
1964	DORNISCH MARIE	Pacific Telephone
	GAMBLE ALAN D	Pacific Telephone
	HERRERA MANUEL P	Pacific Telephone
	MOORE AUBREY	Pacific Telephone
	PAULSEN FRANK L	Pacific Telephone
	PYLE ENNIS	Pacific Telephone
	SPENCE DOROTHY	Pacific Telephone
	SPENCE NORMAN	Pacific Telephone
	SPENCER LAWRENCE C	Pacific Telephone

FINDINGS

Year	Uses	Source
1964	WILLIAMS BEVERLY	Pacific Telephone

653 E 97TH ST

Year	Uses	Source
2001	CUEVAS Maria Delaluz	Haines & Company, Inc.
2000	4 Robles Juan Carlos	Pacific Bell Telephone Co
	3 Cuevas Maria De La Luz	Pacific Bell Telephone Co
	1 Paez Sal	Pacific Bell Telephone Co
	Building	Pacific Bell Telephone Co
1990	Building	Pacific Bell Telephone Co
	1 Garcia Ltcia	Pacific Bell Telephone Co
1980	5 Garcia Socorro	Pacific Telephone Co
	2 Munoz Mario L	Pacific Telephone Co
	Building	Pacific Telephone Co
1975	Building	Pacific Telephone Co

681 E 97TH ST

Year	Uses	Source
2001	OPLUMMER Dolores	Haines & Company, Inc.

315A E 97TH ST

Year	Uses	Source
1964	DOSLAND KEN L	Pacific Telephone

316A E 97TH ST

Year	Uses	Source
1964	HEIDBRINK MARIE D	Pacific Telephone
1960	HEIDBRINK MARIE D	Pacific Telephone

629C E 97TH ST

Year	Uses	Source
1950	MCFADDEN FW R	Pacific Telephone

625-3 E 97TH ST

Year	Uses	Source
1950	LACHER LEE JR	Pacific Telephone

321 1/2 E 97TH ST

Year	Uses	Source
1960	KELLER FLORA	Pacific Telephone

FINDINGS

509 1/2 E 97TH ST

Year	Uses	Source
1964	PUTNAM MAMIE	Pacific Telephone

515 1/2 E 97TH ST

Year	Uses	Source
1964	OLSON STEVE	Pacific Telephone
1960	MINER FRANCIS D	Pacific Telephone
1957	MINER FRANCIS D	Pacific Telephone

520 1/2 E 97TH ST

Year	Uses	Source
1964	KEMPTON ELLA M MRS	Pacific Telephone
1960	KEMPTON ELLA N MRS	Pacific Telephone

522 1/2 E 97TH ST

Year	Uses	Source
1964	RICHESON JOHN C	Pacific Telephone

537 1/2 E 97TH ST

Year	Uses	Source
1960	WEED CLAUDE T	Pacific Telephone

540 1/2 E 97TH ST

Year	Uses	Source
1950	EVANS THOSR	Pacific Telephone

615 1/2 E 97TH ST

Year	Uses	Source
1964	DESILETS PAUL	Pacific Telephone
1960	DESILETS PAUL	Pacific Telephone
1957	LIFESILELS PAUL	Pacific Telephone

622 1/2 E 97TH ST

Year	Uses	Source
1964	GWIN WALTER C	Pacific Telephone
1960	GLASSCOCK PHILLIP W	Pacific Telephone
1957	STREATER BARBARA MRS	Pacific Telephone
	GLASSCOCK PISILLIP W	Pacific Telephone
1954	RECTOR S M	R. L. Polk & Co.

FINDINGS

641 1/2 E 97TH ST

Year	Uses	Source
1957	PERENCEVIC CHAS MRS	Pacific Telephone

E 98TH

321 E 98TH

Year	Uses	Source
1981	CASTANO ORLANDO INGLEWOOD	Pacific Telephone

E 98TH ST

201 E 98TH ST

Year	Uses	Source
1960	MANGERS MAUDE MRS	Pacific Telephone
1957	MANGERS MAUDE MRS	Pacific Telephone
1954	MANGERS CHAS J R	R. L. Polk & Co.
1950	TENSERS CHAS J R	Pacific Telephone

203 E 98TH ST

Year	Uses	Source
1960	MC DONALD EVA A	Pacific Telephone
1957	MCDONALD EVA A	Pacific Telephone
1954	MCDONALD DONNA B	R. L. Polk & Co.
1950	MCDONALD EVA MRSR	Pacific Telephone

205 E 98TH ST

Year	Uses	Source
1964	SAROKIN ALEX 20	Pacific Telephone
1960	ELASH ERIC	Pacific Telephone
1957	POWLESS G CATHRYN	Pacific Telephone
1950	BACKUS LESTER B R	Pacific Telephone
1946	Backus Lester B r	Southern California Telephone Co

207 E 98TH ST

Year	Uses	Source
1957	GREEN JESSE M	Pacific Telephone
1954	TIMMONS VIOLA	R. L. Polk & Co.
1950	COLLINS W H R	Pacific Telephone

FINDINGS

208 E 98TH ST

Year	Uses	Source
1960	YOERK MABEL E	Pacific Telephone
1957	YOERK MABEL E	Pacific Telephone
1954	YOERK MABEL E	R. L. Polk & Co.
1950	YOERK MABEL E	Pacific Telephone
1946	Yoerk Mabel E	Southern California Telephone Co

306 E 98TH ST

Year	Uses	Source
2001	XXXX	Haines & Company, Inc.
1970	Beichner David M	Pacific Telephone Co
1964	HORROS THELMA N	Pacific Telephone
1960	HORROS THELMA N	Pacific Telephone
1957	RO-RONS THELMA N	Pacific Telephone
1954	HORROS THELMA N R	R. L. Polk & Co.
1950	HORROS THELMA NR	Pacific Telephone
1946	Horros Thelma N r	Southern California Telephone Co
	Patriquin Florence A r	Southern California Telephone Co

307 E 98TH ST

Year	Uses	Source
1957	RANDALL IMIE	Pacific Telephone
1954	CABLE DOROTHY M	R. L. Polk & Co.
1950	PAGE HECTOR J R	Pacific Telephone

308 E 98TH ST

Year	Uses	Source
1970	Scalabrini Carlo	Pacific Telephone Co
1964	ENGELHART JACOHUS	Pacific Telephone
1960	DONNELLY RICHARD E	Pacific Telephone
1957	MILTON PATRICK M	Pacific Telephone
1954	GERACI DOMINIC J	R. L. Polk & Co.

311 E 98TH ST

Year	Uses	Source
2001	GIBSONManrin 00 MCKINNEY Raocky	Haines & Company, Inc.
2000	Building	Pacific Bell Telephone Co
	Mc Kinney Rocky	Pacific Bell Telephone Co
	5 Dickerson Nora	Pacific Bell Telephone Co
	6 Augustin Shirley M	Pacific Bell Telephone Co

FINDINGS

Year	Uses	Source
1980	Building	Pacific Telephone Co
	4 English RE	Pacific Telephone Co
	5 Tates S	Pacific Telephone Co
	5 Tates Loyce V	Pacific Telephone Co
1975	3 Miller Marvyn	Pacific Telephone Co
	Building	Pacific Telephone Co
	1 Jackson Mellssa D	Pacific Telephone Co
1970	Building	Pacific Telephone Co
	2 Strange Pat	Pacific Telephone Co
	3 Daley Dennis C	Pacific Telephone Co
	4 Pazik Richard J	Pacific Telephone Co
	5 Wright Florence	Pacific Telephone Co
1964	MILLER MARILYN J	Pacific Telephone
1957	SAMPLE MAUD L	Pacific Telephone
1954	SAMPLE MAUD L	R. L. Polk & Co.

312 E 98TH ST

Year	Uses	Source
2001	VELEZJose	Haines & Company, Inc.
1990	Timko Velma M Mrs	Pacific Bell Telephone Co
1980	Timko Velma M Mrs	Pacific Telephone Co
1975	Timko Velma M Mrs	Pacific Telephone Co
1970	Timko Velma M Mrs	Pacific Telephone Co
1964	TIMKO VELMA M MRS	Pacific Telephone
1960	TIMKO VELMA M MRS	Pacific Telephone
1957	TIMKO VELMA M MRS	Pacific Telephone
1954	TIMKO VELMA M MRS	R. L. Polk & Co.
1950	ASELTINE SADIE E R	Pacific Telephone

314 E 98TH ST

Year	Uses	Source
2001	GAMBLEIM	Haines & Company, Inc.
2000	Gamble IM	Pacific Bell Telephone Co
1995	Gamble I M	Pacific Bell Telephone Co
1990	Gamble I M	Pacific Bell Telephone Co
1980	Hensley I E	Pacific Telephone Co
1975	Hensley I E	Pacific Telephone Co
1970	Hensley Inez	Pacific Telephone Co
1960	HENSLEY INEZ	Pacific Telephone

FINDINGS

Year	Uses	Source
1957	BRASSIER JOHN MRS	Pacific Telephone
1954	MORRISON R H	R. L. Polk & Co.
1950	MORRISON R HR	Pacific Telephone
1946	Morrison R H r	Southern California Telephone Co

315 E 98TH ST

Year	Uses	Source
1960	GORDON JACK	Pacific Telephone
1954	GORDON JACK	R. L. Polk & Co.
1950	GORDON JACK R	Pacific Telephone
1946	Gordon Jack r	Southern California Telephone Co

317 E 98TH ST

Year	Uses	Source
2001	SCORTEZSantiago	Haines & Company, Inc.
2000	Cortez Santiago	Pacific Bell Telephone Co
	322 Orozco Juliana	Pacific Bell Telephone Co
1980	Allen Merle Frost	Pacific Telephone Co
1975	Allen Merle Frost	Pacific Telephone Co
1970	Allen Merle Frost	Pacific Telephone Co
1964	ALLEN MERLE FROST	Pacific Telephone
1960	ALLEN MERLE FROST	Pacific Telephone
1957	ALIEN MERLE FROST	Pacific Telephone
1954	ALIEN MERLE FROST R	R. L. Polk & Co.
1950	ALIEN MERLE FROST R	Pacific Telephone
1946	Allen Merle Frost r	Southern California Telephone Co
	Dudd Idestor J T r	Southern California Telephone Co

318 E 98TH ST

Year	Uses	Source
2001	BEYERSHoward	Haines & Company, Inc.
1975	Michaelson A B	Pacific Telephone Co
1970	Michaelson A B	Pacific Telephone Co
1960	MICHAELSON A B	Pacific Telephone
1954	MVICHAELSON A B	R. L. Polk & Co.
1950	COLLINS ABBIE L R	Pacific Telephone
1946	Setterberg Alvin H r	Southern California Telephone Co

FINDINGS

319 E 98TH ST

Year	Uses	Source
2001	FELLOWSBoor	Haines & Company, Inc.
1995	Goitom Nesere	Pacific Bell Telephone Co
1990	Tewold Zseghana	Pacific Bell Telephone Co
1964	PALSULICH JOS M	Pacific Telephone
1960	FREUDENTHAL FRED	Pacific Telephone
1946	Wellington Fern r	Southern California Telephone Co

320 E 98TH ST

Year	Uses	Source
2001	DOMINGUEZAn Ionro	Haines & Company, Inc.
1995	Dominguez Olivia Isais	Pacific Bell Telephone Co
	REAR Cajas Willy	Pacific Bell Telephone Co
1980	Richardson Mervyn C	Pacific Telephone Co
1964	BARNETT JOE	Pacific Telephone
	BARNETT KAY	Pacific Telephone
1954	EDGMON T D	R. L. Polk & Co.

321 E 98TH ST

Year	Uses	Source
2001	BATCHELORRay	Haines & Company, Inc.
1980	Castano Orlando	Pacific Telephone Co
1975	Young Wm A	Pacific Telephone Co
1970	Young Wm A	Pacific Telephone Co
1964	PAINE DORA B MRS	Pacific Telephone
	MURPHY MARY JEAN	Pacific Telephone
1960	PAINE DORA B MRS	Pacific Telephone
	MURPHY MARY JEAN	Pacific Telephone
1957	PAINE DORA B MRS	Pacific Telephone
1954	PAINE C C R	R. L. Polk & Co.
1950	PAINE C C R	Pacific Telephone

322 E 98TH ST

Year	Uses	Source
2001	OROZCOJuliana	Haines & Company, Inc.
1975	Bauder Philip	Pacific Telephone Co
1970	Tattershall Thos	Pacific Telephone Co
1964	TATTERSHALL THOS	Pacific Telephone
1960	TATTERSHALL THOS	Pacific Telephone

FINDINGS

323 E 98TH ST

Year	Uses	Source
2001	SOTOTeodoro	Haines & Company, Inc.
1990	Gonzalez Jose	Pacific Bell Telephone Co
1954	SINCLAIR W D	R. L. Polk & Co.
1950	PITCAIRN JOHN H R	Pacific Telephone
1946	Pitcairn John H r	Southern California Telephone Co

324 E 98TH ST

Year	Uses	Source
2001	SCEJA Martin	Haines & Company, Inc.
1980	Torres Abel	Pacific Telephone Co
1975	Elis Wayne M	Pacific Telephone Co
1960	JOHNSON FLORENCE M	Pacific Telephone
1957	JOHNSON FLORENCE M	Pacific Telephone
1954	FORBES JOSIE	R. L. Polk & Co.

327 E 98TH ST

Year	Uses	Source
2001	MALDONADOH	Haines & Company, Inc.
1980	Murillo Raul	Pacific Telephone Co
1975	Pandolfo J N Sr	Pacific Telephone Co
1970	Krier Dani F	Pacific Telephone Co
1964	RICHARDS LUCY E	Pacific Telephone
1960	LIPPER W L	Pacific Telephone
1957	HENSLEY INEZ	Pacific Telephone
1954	AMNESONTCL	R. L. Polk & Co.
1950	ARNESON C L R	Pacific Telephone

328 E 98TH ST

Year	Uses	Source
2001	MONTEJANORaquel M	Haines & Company, Inc.
2000	Montejano Raquel M	Pacific Bell Telephone Co
1970	Hickey Harriett W	Pacific Telephone Co
1964	HICKEY HARRIETT W	Pacific Telephone
1960	HICKEY HARRIETT W	Pacific Telephone
1957	UNDEM ROBT	Pacific Telephone
1954	UNDEM ROBT R	R. L. Polk & Co.
1950	UNDEM ROBT R	Pacific Telephone

FINDINGS

332 E 98TH ST

Year	Uses	Source
2001	GALVAN Pilibeys	Haines & Company, Inc.
1964	KIGHTLINGER HAROLD J	Pacific Telephone
1960	LAMPRECHT EITEL R	Pacific Telephone
1957	LAMPRECHT EITEL R	Pacific Telephone
1954	LAMPRECHT ELTEL R R	R. L. Polk & Co.
1950	LANIPRECHT EITEL R R	Pacific Telephone

400 E 98TH ST

Year	Uses	Source
2001	RODRIGUEZRuben	Haines & Company, Inc.
1995	Esquivel R	Pacific Bell Telephone Co
1990	Lucero Jose A	Pacific Bell Telephone Co
1970	Kee W N	Pacific Telephone Co
1964	KEE W N	Pacific Telephone
1960	KEE W N	Pacific Telephone
1957	KEE W N	Pacific Telephone
1954	KEE W N R	R. L. Polk & Co.
1950	KEE W N R	Pacific Telephone

401 E 98TH ST

Year	Uses	Source
2001	OLUNAMario	Haines & Company, Inc.
2000	Ulloal Ivonne	Pacific Bell Telephone Co
1980	Gallegos J	Pacific Telephone Co
1970	Jones Lavina	Pacific Telephone Co
1964	LEWIS WILMA	Pacific Telephone
1950	WEISHAAR GEO G R	Pacific Telephone
1946	Weishaar Geo G r	Southern California Telephone Co

403 E 98TH ST

Year	Uses	Source
2001	WAi TTS Afiyle	Haines & Company, Inc.

404 E 98TH ST

Year	Uses	Source
2001	VARGASCarmen	Haines & Company, Inc.
2000	Vargas Carmen	Pacific Bell Telephone Co
1995	Garcia Ismael	Pacific Bell Telephone Co
1990	Garcia Ismael	Pacific Bell Telephone Co

FINDINGS

Year	Uses	Source
1964	HEATH HARRY	Pacific Telephone
1960	HEATH HARRY	Pacific Telephone
1957	HEATH HARRY	Pacific Telephone
1954	HEATH HARRY R	R. L. Polk & Co.
1950	TREDE KARL V R	Pacific Telephone

405 E 98TH ST

Year	Uses	Source
2001	VALDEZAbraham	Haines & Company, Inc.
1990	Building	Pacific Bell Telephone Co
	2 Guzman Gaudencio	Pacific Bell Telephone Co
	Building	Pacific Bell Telephone Co
	3 Carrillo Nick	Pacific Bell Telephone Co
1980	Building	Pacific Telephone Co
	1 Cortez Jose L	Pacific Telephone Co
	3 Carrillo Nick	Pacific Telephone Co
1975	Building	Pacific Telephone Co
	2 Chavez Richard Leroy	Pacific Telephone Co
	Evans Donald L	Pacific Telephone Co
1970	Building	Pacific Telephone Co
	1 Touchton Anne	Pacific Telephone Co
	3 Swope Steven Mrs	Pacific Telephone Co
	2 Shepherd Lillian	Pacific Telephone Co
1964	MORRISON IRENE F	Pacific Telephone
	MORRISON JUDITH	Pacific Telephone
	ROSENBERGER PAUL C	Pacific Telephone
	SHOUP MARY ELLA	Pacific Telephone
	SHOUPE ROBT S JR	Pacific Telephone
1960	BUTT VIVIAN A	Pacific Telephone
	GONSER JACK K	Pacific Telephone
	JAMES FRANK E	Pacific Telephone
1957	BLAKE RICHARD DALE	Pacific Telephone
	JAMES FRANK E-ORCHRD 1-0301	Pacific Telephone
1954	BLAKE RICHARD DALE	R. L. Polk & Co.
	BLAKE RICHARD DALE	R. L. Polk & Co.

408 E 98TH ST

Year	Uses	Source
2001	NEVILLEWilm	Haines & Company, Inc.

FINDINGS

Year	Uses	Source
2000	Neville	Pacific Bell Telephone Co
1995	Neville Wilma	Pacific Bell Telephone Co
1990	2 Sebhatu Webayehu	Pacific Bell Telephone Co
	Neville Wilma	Pacific Bell Telephone Co
1960	ELLIS JOHN W	Pacific Telephone
1957	ELLIS JOHN W	Pacific Telephone
1954	ELLIS JOHN W	R. L. Polk & Co.
1950	ADAMS LEE R	Pacific Telephone

411 E 98TH ST

Year	Uses	Source
2001	SEBHATUWeb	Haines & Company, Inc.
2000	2 Sebhatu Webayehu	Pacific Bell Telephone Co
	1 ECHO PRODUC	Pacific Bell Telephone Co
	Building	Pacific Bell Telephone Co
1995	2 Sebhatu Webayehu	Pacific Bell Telephone Co
	1 ECHO PRODUCTIONS	Pacific Bell Telephone Co
	Building	Pacific Bell Telephone Co
1980	1 Echo Productions	Pacific Telephone Co
	Building	Pacific Telephone Co
1970	1 Eichhorn Theodore	Pacific Telephone Co
	Building	Pacific Telephone Co

414 E 98TH ST

Year	Uses	Source
2001	SRODRII UEZArmando	Haines & Company, Inc.
1975	B Belle Maid Dress Co	Pacific Telephone Co
	Building	Pacific Telephone Co
1970	Building	Pacific Telephone Co
	B Ortega Demetrio Jr	Pacific Telephone Co
1960	ORTEGA DEMETRIO JR	Pacific Telephone
1957	ORTEGA DEMETRIS JR	Pacific Telephone

417 E 98TH ST

Year	Uses	Source
2001	C WILSONOzell	Haines & Company, Inc.
2000	Building	Pacific Bell Telephone Co
	C Wilson Ozell	Pacific Bell Telephone Co
1964	PARTRIDGE R B	Pacific Telephone

FINDINGS

Year	Uses	Source
1960	PARTRIDGE R B	Pacific Telephone
1957	PARTRIDGE R B	Pacific Telephone
1954	PARTRIDGE R B R	R. L. Polk & Co.
1950	PARTRIDGE R B R	Pacific Telephone
1946	Partridge R B r	Southern California Telephone Co

418 E 98TH ST

Year	Uses	Source
2001	BAILEYRuth	Haines & Company, Inc.
1960	YORK C E	Pacific Telephone
1957	YORK C E	Pacific Telephone
1954	YORK C E	R. L. Polk & Co.
1950	HAGERMAN LEON T R	Pacific Telephone

422 E 98TH ST

Year	Uses	Source
2001	SCAMBEROS	Haines & Company, Inc.
2000	Camberos Juana	Pacific Bell Telephone Co
	GAR Camberos Javier	Pacific Bell Telephone Co
1995	Camberos Juana	Pacific Bell Telephone Co
	GAR Camberos Javier	Pacific Bell Telephone Co
	Building	Pacific Bell Telephone Co
1957	STANLEK ANA	Pacific Telephone
1954	STANIEK ANNAR	R. L. Polk & Co.
1950	STANIEK ANNAR	Pacific Telephone
1946	Staniek Anna r	Southern California Telephone Co

423 E 98TH ST

Year	Uses	Source
1995	1 Watley Clint & Watley Ravena	Pacific Bell Telephone Co
	Building	Pacific Bell Telephone Co
1990	1 Watley Clint & Watley Ravena	Pacific Bell Telephone Co
	Building	Pacific Bell Telephone Co
1980	2 Hadgu Evasu	Pacific Telephone Co
	Building	Pacific Telephone Co
1975	1 Williams J	Pacific Telephone Co
	1 Jackson Marsha	Pacific Telephone Co
	Building	Pacific Telephone Co
1970	2 Brandon Richard G	Pacific Telephone Co

Year	Uses	Source
1970	1 Miller Paul F Jr	Pacific Telephone Co
	Building	Pacific Telephone Co
	3 Ortez Tom L	Pacific Telephone Co
1964	MILLER RICHARD E	Pacific Telephone
1960	MILLER RICHARD E	Pacific Telephone
1957	MILLER RICHARD E	Pacific Telephone
1950	DERRY EARL LR	Pacific Telephone

E 98th St

426 E 98th St

Year	Uses	Source
2014	MIRNA MARIN	EDR Digital Archive
	MIRNA MARIN	EDR Digital Archive

E 98TH ST

426 E 98TH ST

Year	Uses	Source
2001	SCURRY Darlene	Haines & Company, Inc.
2000	Curry Da	Pacific Bell Telephone Co
1964	ORLANDI DANNIE	Pacific Telephone
	ORLANDI JOHN V	Pacific Telephone
1960	TOURTELLOT HENRY L	Pacific Telephone
1957	MANN MERRILL G	Pacific Telephone
1954	MANN MERRILL	R. L. Polk & Co.
1950	MANN MERRILL G R	Pacific Telephone

427 E 98TH ST

Year	Uses	Source
2001	ORTIZPo	Haines & Company, Inc.
2000	Ortiz Porfirio	Pacific Bell Telephone Co
1990	4 Abedi Mohamad Hadi	Pacific Bell Telephone Co
	Storer Frank L	Pacific Bell Telephone Co
1980	Nails Pauline	Pacific Telephone Co
1975	Marvin R W	Pacific Telephone Co
	Plnchott Gordon A	Pacific Telephone Co
1970	Lagos Jas J	Pacific Telephone Co
1964	GOODMAN STANLEY R	Pacific Telephone
1960	WILSON LAYTON H	Pacific Telephone

FINDINGS

Year	Uses	Source
1954	RICKARD RAYMOND W	R. L. Polk & Co.

428 E 98TH ST

Year	Uses	Source
2001	CABALLEROAn Ionio	Haines & Company, Inc.
1975	Biddle Geo	Pacific Telephone Co
1970	3 Ortez Tom L	Pacific Telephone Co
	Biddle Geo	Pacific Telephone Co
1964	BIDDLE GEO	Pacific Telephone
1946	Brown Dwight r	Southern California Telephone Co

429 E 98TH ST

Year	Uses	Source
2001	BARRAGANApolinar	Haines & Company, Inc.
2000	Building	Pacific Bell Telephone Co
	1 Tzic Juan Jose	Pacific Bell Telephone Co
	2 Barragan Apolinar	Pacific Bell Telephone Co
1980	Building	Pacific Telephone Co
	4 Chaiyayong Revat	Pacific Telephone Co
1975	Building	Pacific Telephone Co
	3 Helser Robt G	Pacific Telephone Co
	4 Medej K	Pacific Telephone Co
1970	4 Hill Wm	Pacific Telephone Co
	Building	Pacific Telephone Co
	2 Skunda Robt J	Pacific Telephone Co
	3 Heiser Robt G	Pacific Telephone Co
1964	ALLEN MELVIN R	Pacific Telephone
	MOSER MARY P	Pacific Telephone
	MOSER ROBT W	Pacific Telephone
1960	ALLEN MELVIN R	Pacific Telephone
1957	DICKENS ADA	Pacific Telephone
1954	GLASS WM H	R. L. Polk & Co.
1950	HIBBARD ROBT M R	Pacific Telephone

430 E 98TH ST

Year	Uses	Source
2001	XXXX	Haines & Company, Inc.
1964	CREGER LEOLA	Pacific Telephone

FINDINGS

432 E 98TH ST

Year	Uses	Source
2001	JARA Francisco	Haines & Company, Inc.
2000	Ramos Maria R	Pacific Bell Telephone Co
1995	Ramos Maria R	Pacific Bell Telephone Co
1990	Nevarez Narciso	Pacific Bell Telephone Co
1980	Topuzow Eugen	Pacific Telephone Co
1975	Topuzow Eugen	Pacific Telephone Co
1964	OLSEN LAWRENCE O	Pacific Telephone
1960	OLSEN LAWRENCE O	Pacific Telephone
1957	OLSEN LAWRENCE	Pacific Telephone
1954	OLSEN LAWRENCE	R. L. Polk & Co.
1950	KLOCK KEITH KR	Pacific Telephone
1946	Fields J L r	Southern California Telephone Co

433 E 98TH ST

Year	Uses	Source
2001	MENDOZAAmando	Haines & Company, Inc.
2000	Mendoza A	Pacific Bell Telephone Co
1990	Mendoza Amando	Pacific Bell Telephone Co
1970	Wallace Martin Mrs	Pacific Telephone Co
1964	WALLACE MARTIN MRS	Pacific Telephone
1960	WALLACE MARTIN MRS	Pacific Telephone
1957	WALLACE MARTIN MRS	Pacific Telephone
1954	WALLACE MARTIN MRS R	R. L. Polk & Co.
1950	WALLACE MARTIN MRS R	Pacific Telephone
1946	Wallace Martin Mrs r	Southern California Telephone Co

435 E 98TH ST

Year	Uses	Source
2001	DUSSING Je	Haines & Company, Inc.
1970	Febbraro Ronald G	Pacific Telephone Co
1964	HART WM P	Pacific Telephone
1960	LUTHER SARAH	Pacific Telephone
1957	LUTHER SARAH	Pacific Telephone
1954	HENDRICKS EMMA MRS R	R. L. Polk & Co.
1950	HENDRICKS PAUL R	Pacific Telephone

FINDINGS

436 E 98TH ST

Year	Uses	Source
2001	RENDON Fernando	Haines & Company, Inc.
1990	Kemp Donald E	Pacific Bell Telephone Co
1980	Kemp Donald E	Pacific Telephone Co
1975	Kemp Donald E	Pacific Telephone Co
1970	Kemp Donald E	Pacific Telephone Co
1964	KEMP DONALD E	Pacific Telephone
1960	KEMP DONALD E	Pacific Telephone
1957	IKEMP DONALD E- ORCHR	Pacific Telephone
1954	KEMP DONALD E R	R. L. Polk & Co.
1950	DUITSMAN GEELT R	Pacific Telephone

437 E 98TH ST

Year	Uses	Source
2001	R 1 VERA Carlos 00 S	Haines & Company, Inc.
1970	Bornicke Elwood A	Pacific Telephone Co
1960	CHABINO NORA MRS	Pacific Telephone
1957	CHABINO NORA MRS	Pacific Telephone
1954	CHABINO NORA MRS R	R. L. Polk & Co.
1950	BARRETT MABLE R	Pacific Telephone
	CHABINO NORA MRS R	Pacific Telephone
1946	Barrett MViable r	Southern California Telephone Co

439 E 98TH ST

Year	Uses	Source
2001	CRUZ Carlos	Haines & Company, Inc.
1980	Aguirre G A	Pacific Telephone Co
1975	Davisson Sallie	Pacific Telephone Co
1964	HUNTER DAVID H	Pacific Telephone
	HUNTER CAROLYN	Pacific Telephone
1960	LAWSON KENNETH W	Pacific Telephone
1957	LAWSON KENNETH W	Pacific Telephone
1954	LAWSON KENNETH W	R. L. Polk & Co.

319 1/2 E 98TH ST

Year	Uses	Source
1964	MONTANARY EDDIE	Pacific Telephone

FINDINGS

427 1/2 E 98TH ST

Year	Uses	Source
1964	RICKARD RAYMOND W	Pacific Telephone
1960	RICKARD RAYMOND W	Pacific Telephone
1957	RICKARD RAYMOND W	Pacific Telephone

E 99TH

426 E 99TH

Year	Uses	Source
1990	ABORTION-BIRTH CONTROL CLINIC	Pacific Bell
	ABORTION BIRTH CONTROL CLINIC INGLEWOOD	Pacific Bell
	FAMILY PLANNING ASSOCIATES MEDICAL GROUP INGLEWOOD	Pacific Bell
	INGLEWOOD HOSPITAL INGLEWOOD	Pacific Bell
	INGLEWOOD WOMENS HOSPITAL INGLEWOOD	Pacific Bell
	SAN VICENTE HOSPITAL INGLEWOOD	Pacific Bell
	WEST COAST WOMEN S MEDICAL GROUP	Pacific Bell
	WEST COAST WOMEN S MEDICAL GROUP INGLEWOOD	Pacific Bell
1986	INGLEWOOD HOSPITAL INGLEWOOD	Pacific Bell
	INGLEWOOD HOSPITAL INGLEWOOD	Pacific Bell
	RICKE P SCOTT MD INGLEWOOD	Pacific Bell
	WEST COAST MEDICAL GROUP	Pacific Bell
	WEST COAST WOMANS MEDICAL GROUP INGLEWOOD	Pacific Bell
	WEST COAST WOMENS MEDICAL GROUP	Pacific Bell
	ABORTION BIRTH CONTROL CLINIC INGLEWOOD	Pacific Bell
	BARKE MORTON W MD INGLEWOOD	Pacific Bell
	ENGLEWOOD HOSPITAL INGLEWOOD	Pacific Bell
	ENGLEWOOD HOSPITAL INGLEWOOD	Pacific Bell
	HUMAN CONCERN FOUNDATION INGLEWOOD	Pacific Bell
	INGLEWOOD HOSPITAL INGLEWOOD	Pacific Bell
	INGLEWOOD WOMENS HOSPITAL INGLEWOOD	Pacific Bell
1985	ENGLEWOOD HOSPITAL	Pacific Bell

Year	Uses	Source
1985	ENGLEWOOD HOSPITAL	Pacific Bell
	ENGLEWOOD WOMENS HOSPITAL	Pacific Bell
	INGLEWOOD HOSPITAL	Pacific Bell
	INGLEWOOD HOSPITAL	Pacific Bell
	INGLEWOOD WOMENS HOSPITAL	Pacific Bell
1981	BARKE MORTON W INGLEWOOD	Pacific Telephone
1971	Inglewood Hospital	Pacific Telephone
	INGLEWOOD HOSPITAL	Pacific Telephone
1962	Inglewood General Hospital	Pacific Telephone

533 E 99TH

Year	Uses	Source
1981	SIMPSON SANDRA INGLEWOOD	Pacific Telephone

537 E 99TH

Year	Uses	Source
1981	DAVIS M INGLEWOOD	Pacific Telephone

621 E 99TH

Year	Uses	Source
1981	WEAVER HOWARD C INGLEWOOD	Pacific Telephone
1971	Chin Gai Man	Pacific Telephone

628 E 99TH

Year	Uses	Source
1981	EDWARDS CLARENCE INGLEWOOD	Pacific Telephone
1946	Ewing R MI r	Southern California Telephone Co

E 99TH ST

306 E 99TH ST

Year	Uses	Source
1960	POYNOR KATIE	Pacific Telephone
1957	POYNOR KATIE	Pacific Telephone

314 E 99TH ST

Year	Uses	Source
2000	C Davis Virginia I	Pacific Bell Telephone Co
	Building	Pacific Bell Telephone Co
1990	D Garcia Raul	Pacific Bell Telephone Co
	C Diaz Valentin	Pacific Bell Telephone Co

FINDINGS

Year	Uses	Source
1980	D Valdez Enrique & Gilda	Pacific Telephone Co
	Building	Pacific Telephone Co
1975	D Niblett N	Pacific Telephone Co
	C Van Batavia Elizabeth	Pacific Telephone Co
	A Steeb Emily Mrs	Pacific Telephone Co
	Building	Pacific Telephone Co
1970	D Patterson Steve W	Pacific Telephone Co
	C Van Batavia Elizabeth	Pacific Telephone Co
	B Harper Dora E	Pacific Telephone Co
	Building	Pacific Telephone Co
1964	DELUCA MAURICE A	Pacific Telephone
	HART CLARENCE SR	Pacific Telephone
	PATTERSON STEVE W	Pacific Telephone
	VAN BATAVIA ELIZABETH	Pacific Telephone

315 E 99TH ST

Year	Uses	Source
1990	Ceja Martin	Pacific Bell Telephone Co
1970	Ryan Oma P	Pacific Telephone Co
1964	MOUNT RALPH S	Pacific Telephone
1960	MOUNT RALPH S	Pacific Telephone
	BRASSIER JOHN MRS	Pacific Telephone
1957	MTANT RALPH S	Pacific Telephone
1950	WATTS JAS R	Pacific Telephone
1946	Watts Jas r	Southern California Telephone Co

317 E 99TH ST

Year	Uses	Source
2001	GRACIANOFulgencr	Haines & Company, Inc.
1980	Carper Oma	Pacific Telephone Co
1975	Carper Oma	Pacific Telephone Co
1970	Carper Oma	Pacific Telephone Co
1964	CARPER OMA	Pacific Telephone
1960	CARPER OMA	Pacific Telephone
1950	BRASSIER MARGARET R	Pacific Telephone

318 E 99TH ST

Year	Uses	Source
2000	Building	Pacific Bell Telephone Co

FINDINGS

Year	Uses	Source
2000	A Rodriguez Edward	Pacific Bell Telephone Co
	D Gutierrez Jose	Pacific Bell Telephone Co
1990	Building	Pacific Bell Telephone Co
	C Herniander Ignacio	Pacific Bell Telephone Co
1980	Building	Pacific Telephone Co
	B Haag MT	Pacific Telephone Co
1975	B Haag M T	Pacific Telephone Co
	C Burkett Goldle	Pacific Telephone Co
	D Boveia VI	Pacific Telephone Co
	Building	Pacific Telephone Co
1970	Building	Pacific Telephone Co
	D Boveia VI	Pacific Telephone Co
	C Burkett Goidie	Pacific Telephone Co
	B Haag Martha T	Pacific Telephone Co
	A Maspero Corinne	Pacific Telephone Co
1964	HAAG MARTHA T	Pacific Telephone
	GRABAU DAVID R	Pacific Telephone
	BOVEIA VERLEY I	Pacific Telephone
1960	EISENHUT WARD A	Pacific Telephone

319 E 99TH ST

Year	Uses	Source
2001	DELEON Victor	Haines & Company, Inc.
2000	REAR Moreno Salvador	Pacific Bell Telephone Co
	De Leon Victor	Pacific Bell Telephone Co
1990	Maclas Regino	Pacific Bell Telephone Co
1980	Macias Regino	Pacific Telephone Co
1970	Stott Florence Mrs	Pacific Telephone Co
1946	Wine Jack S Er	Southern California Telephone Co

322 E 99TH ST

Year	Uses	Source
1990	Building	Pacific Bell Telephone Co
	C Delgado C	Pacific Bell Telephone Co
1980	D Green Sheila	Pacific Telephone Co
	B Garcia Justo Gonzales	Pacific Telephone Co
	Building	Pacific Telephone Co
1975	D Winans R F	Pacific Telephone Co
	C Reaves Ann E Mrs	Pacific Telephone Co

FINDINGS

Year	Uses	Source
1975	B Brown L B	Pacific Telephone Co
	Building	Pacific Telephone Co
1970	Building	Pacific Telephone Co
	D Winans C Blackie	Pacific Telephone Co
	C Reaves Ann E Mrs	Pacific Telephone Co
	A Balder Amanda E Mrs	Pacific Telephone Co
	B Brown L B	Pacific Telephone Co
1954	ANDERTON CATHERINE M	R. L. Polk & Co.
1946	Kuebler Virgil V r	Southern California Telephone Co
	Cox Louis A r	Southern California Telephone Co

325 E 99TH ST

Year	Uses	Source
1990	Chavez Francisco	Pacific Bell Telephone Co
1980	Chavez Francisco	Pacific Telephone Co
1970	Heck Emma	Pacific Telephone Co
1950	YOUNG ROSE MTRS R	Pacific Telephone

326 E 99TH ST

Year	Uses	Source
2001	SESCALER	Haines & Company, Inc.
2000	F Mesa Rosamaria C	Pacific Bell Telephone Co
	Building	Pacific Bell Telephone Co
	B Escalera Elia	Pacific Bell Telephone Co
1990	Building	Pacific Bell Telephone Co
	B Arellano Javler Horacio	Pacific Bell Telephone Co
	D Del Real Manuel	Pacific Bell Telephone Co
	G Espinoza Rosa	Pacific Bell Telephone Co
1980	Building	Pacific Telephone Co
	H Smith Antone A II	Pacific Telephone Co
1975	Building	Pacific Telephone Co
	D Valencia Chas	Pacific Telephone Co
	E Jamison Chas S	Pacific Telephone Co
1970	Building	Pacific Telephone Co
	B Engstrom Bertha Irene	Pacific Telephone Co
	F Mc Ardle Mary Theresa	Pacific Telephone Co
1964	MACKIN DELLA	Pacific Telephone
	WAERS VIOLA H	Pacific Telephone
	WEBB KENNETH R	Pacific Telephone

FINDINGS

Year	Uses	Source
1960	MACKIN DELLA	Pacific Telephone
1957	LEVY ELAINE	Pacific Telephone
	MACKIN GEO S	Pacific Telephone
1954	MACKIN GEO S	R. L. Polk & Co.
1950	HOLLAND THOS J R	Pacific Telephone

329 E 99TH ST

Year	Uses	Source
2001	BARRAZAGladys	Haines & Company, Inc.
2000	Building	Pacific Bell Telephone Co
	GAR Barraza Gladys	Pacific Bell Telephone Co
1980	Campanelli Jos	Pacific Telephone Co
1975	Campanell Jos	Pacific Telephone Co
1970	Campanelli Jos	Pacific Telephone Co

330 E 99TH ST

Year	Uses	Source
2001	CERVANTESSalvador	Haines & Company, Inc.
2000	Building	Pacific Bell Telephone Co
	2 Lainez Eduardo	Pacific Bell Telephone Co
	4 Esplana Honeyleen	Pacific Bell Telephone Co
	3 Reese David	Pacific Bell Telephone Co
	1 Reed Germard	Pacific Bell Telephone Co
	2 Sanchez Luis	Pacific Bell Telephone Co
1980	Building	Pacific Telephone Co
	3 Austin Sallie	Pacific Telephone Co
	4 Clay Michael	Pacific Telephone Co
1975	Building	Pacific Telephone Co
	1 Edmonds Lee	Pacific Telephone Co
1970	Building	Pacific Telephone Co
	1 Bosshard Chas R	Pacific Telephone Co
	2 Emery Martha	Pacific Telephone Co
	3 Flanagan Terrence	Pacific Telephone Co
1967	Bosshard Chas R	Pacific Telephone
1964	CAPKN GEO P	Pacific Telephone
	DAVENPORT ERNEST J CAPT	Pacific Telephone
	WIESE ROGER H	Pacific Telephone
	RAYMOND RICHARD R	Pacific Telephone
	FELIX FRANK E JR	Pacific Telephone

FINDINGS

Year	Uses	Source
1964	EMERY MARTHA	Pacific Telephone
	DAVENPORT VIRGINIA L	Pacific Telephone
1960	CALLISON JAS R	Pacific Telephone
	LOY GORDOON T	Pacific Telephone

332 E 99TH ST

Year	Uses	Source
2001	XXXX	Haines & Company, Inc.

333 E 99TH ST

Year	Uses	Source
2001	SFARRISKennelh	Haines & Company, Inc.
1964	MALONE E L	Pacific Telephone

334 E 99TH ST

Year	Uses	Source
2001	EVANS Danel	Haines & Company, Inc.
1980	3 Lowe Pamela	Pacific Telephone Co
	1 Williams John	Pacific Telephone Co
	Building	Pacific Telephone Co
1970	6 Russell Betsey Mrs	Pacific Telephone Co
	5 Vance Kim H	Pacific Telephone Co
	2 Brown Richard A Ii	Pacific Telephone Co
	Building	Pacific Telephone Co
	1 Mason Sam I V	Pacific Telephone Co
1964	HENDLER IRVING	Pacific Telephone
	COOK HOWARD E	Pacific Telephone
	COLE KAREN	Pacific Telephone
	COLE JERRY	Pacific Telephone
1957	SMIHULA EXELIA MRS	Pacific Telephone
1954	SMIHULA EXELIA MRS R	R. L. Polk & Co.
1950	PORE ROYR R	Pacific Telephone
1946	Pore Roy r	Southern California Telephone Co

343 E 99TH ST

Year	Uses	Source
2001	SANDERSCharlene	Haines & Company, Inc.
1975	Beck Frank W	Pacific Telephone Co
1970	Beck Frank W	Pacific Telephone Co

FINDINGS

400 E 99TH ST

Year	Uses	Source
2001	OSOLTERO Antono	Haines & Company, Inc.
1975	Labrador Enillo	Pacific Telephone Co
1970	De Julia Angelo	Pacific Telephone Co
1957	HIGGENS WALDO A DR	Pacific Telephone
1954	HIGGENS WALDO A DR	R. L. Polk & Co.

403 E 99TH ST

Year	Uses	Source
2001	CAR 90 NARaoaela	Haines & Company, Inc.
1975	Schoning Wayne W	Pacific Telephone Co
1970	Schoning Wayne W	Pacific Telephone Co
1964	SCHONING WAYNE W	Pacific Telephone
1957	CAREY MARJORIE L	Pacific Telephone
	HART BETTY JANE	Pacific Telephone
1954	CAREY MARJORIE L	R. L. Polk & Co.

E 99th St

406 E 99th St

Year	Uses	Source
2014	ANYADIKE KENNETH OLISEKENI	EDR Digital Archive
	ANYADIKE KENNETH OLISEKENI	EDR Digital Archive

E 99TH ST

406 E 99TH ST

Year	Uses	Source
2001	SANDERMAN Lesler	Haines & Company, Inc.
1980	Building	Pacific Telephone Co
	8 Wade Sadie	Pacific Telephone Co
	6 Akens Robt	Pacific Telephone Co
	5 Nixon C	Pacific Telephone Co
	2 Parshad Puspa L	Pacific Telephone Co
	1 Broom Dorothy	Pacific Telephone Co
1975	Building	Pacific Telephone Co
	A Schneider Clinton L	Pacific Telephone Co
1970	7 Alvarez Ramon	Pacific Telephone Co
	3 Jamison Evelyn M	Pacific Telephone Co

FINDINGS

Year	Uses	Source
1970	2 Johnson DL	Pacific Telephone Co
	1 Martinez Roger	Pacific Telephone Co
	Building	Pacific Telephone Co
1964	PEACH JAS R	Pacific Telephone
	FERGUSON WAYNE T	Pacific Telephone
	CARRION KAREN	Pacific Telephone
	ANDERSON EARL L	Pacific Telephone
	CARRION ARMANDO	Pacific Telephone

E 99th St

407 E 99th St

Year	Uses	Source
2014	FERNANDEZ BRUNO	EDR Digital Archive
	FERNANDEZ BRUNO	EDR Digital Archive
2010	FERNANDEZ BRUNO	EDR Digital Archive
	FERNANDEZ BRUNO	EDR Digital Archive

E 99TH ST

407 E 99TH ST

Year	Uses	Source
1980	Stiger Wm	Pacific Telephone Co
1970	Mc Nabb Birdie E Mrs	Pacific Telephone Co

410 E 99TH ST

Year	Uses	Source
2001	MARINJulao	Haines & Company, Inc.
1990	Building	Pacific Bell Telephone Co
	B Alar Tu Goni	Pacific Bell Telephone Co
1980	Building	Pacific Telephone Co
	B Benson Buelah	Pacific Telephone Co
	D Tabron Marie	Pacific Telephone Co
1975	C Walter Gertrude	Pacific Telephone Co
	Building	Pacific Telephone Co
	B Green Jas D	Pacific Telephone Co
	D Green Cleophus Jr	Pacific Telephone Co
1970	Building	Pacific Telephone Co
	A Blumberg Danny W	Pacific Telephone Co
	B Fernandez Antonio	Pacific Telephone Co

FINDINGS

Year	Uses	Source
1970	C Walter Gertrude	Pacific Telephone Co
1967	Torkells Alex	Pacific Telephone
1964	IRELAND RICHARD DANL	Pacific Telephone
	WALTER GERTRUDE	Pacific Telephone
1946	Luby L W r	Southern California Telephone Co

411 E 99TH ST

Year	Uses	Source
2001	OMEJIAJose	Haines & Company, Inc.
1990	Building	Pacific Bell Telephone Co
	2 Huff Marilyn K	Pacific Bell Telephone Co
1970	Building	Pacific Telephone Co
	2 Vezina Loretta Mrs	Pacific Telephone Co
	3 Latora Peter	Pacific Telephone Co
1964	BURK EARL	Pacific Telephone
	HIERSEMANN ROBT J	Pacific Telephone
	LATORA MARIE	Pacific Telephone
	LATORA PETER	Pacific Telephone
1954	BRUNON CARL	R. L. Polk & Co.

412 E 99TH ST

Year	Uses	Source
2001	SMARINJullo	Haines & Company, Inc.
1990	Building	Pacific Bell Telephone Co
	C Campbell Gwendolyn E	Pacific Bell Telephone Co
1980	Building	Pacific Telephone Co
	A Nelson Donna M	Pacific Telephone Co
	B Dunham G L	Pacific Telephone Co
1975	Anderson Gwendolyn	Pacific Telephone Co
1970	Building	Pacific Telephone Co
	A Thompson Jas H	Pacific Telephone Co
	D Smith Theron A	Pacific Telephone Co
1960	MARLOW DONALD	Pacific Telephone
1957	POTTER W F-ORCHRD	Pacific Telephone
1954	DARLEY ROBT	R. L. Polk & Co.

413 E 99TH ST

Year	Uses	Source
2001	SBENWELLThomas	Haines & Company, Inc.

FINDINGS

416 E 99TH ST

Year	Uses	Source
1950	DE0UFTTTSCH LESTER MRS R	Pacific Telephone

417 E 99TH ST

Year	Uses	Source
2001	BERRYNalhanrel	Haines & Company, Inc.
1960	VEVERKA A J	Pacific Telephone
1957	VEVERKA A J	Pacific Telephone
1954	VEVERKA A J	R. L. Polk & Co.
1950	VEVERKA A JR	Pacific Telephone
1946	Veverka A J r	Southern California Telephone Co

421 E 99TH ST

Year	Uses	Source
2001	ARANA Francisco	Haines & Company, Inc.
1980	Deane Kazue	Pacific Telephone Co
1975	Peterson M M	Pacific Telephone Co
1970	Martin John M	Pacific Telephone Co

425 E 99TH ST

Year	Uses	Source
2001	SGRANADOSJorge	Haines & Company, Inc.
1980	INGLEWOOD HOSPITAL INGLEWOOD	Pacific Telephone
1964	LAND FRANCES E	Pacific Telephone
1960	LAND FRANCES E	Pacific Telephone
1957	LAND FRANCES E- - -ORCHRD	Pacific Telephone

E 99th St

426 E 99th St

Year	Uses	Source
2014	MARINE ADULT THERAPEUTIC CTR	EDR Digital Archive
	FAMILY PLG ASSOC MED GROUP	EDR Digital Archive
	MARINE ADULT THERAPEUTIC CTR	EDR Digital Archive
	FAMILY PLG ASSOC MED GROUP	EDR Digital Archive
2010	FAMILY PLG ASSOC MED GROUP	EDR Digital Archive
	MARINE ADULT THERAPEUTIC CTR	EDR Digital Archive
	FAMILY PLG ASSOC MED GROUP	EDR Digital Archive
	MARINE ADULT THERAPEUTIC CTR	EDR Digital Archive

FINDINGS

E 99TH ST

426 E 99TH ST

Year	Uses	Source
2001	ABORTION BIRTH CLNC	Haines & Company, Inc.
2000	WEST COAST WOMENS MEDICAL GROUP	Pacific Bell Telephone Co
1995	Family Planning Associates Medical Group	Pacific Bell
1991	Inglewood Hospital	Pacific Bell
1990	WEST COAST WOMENS MEDICAL GRBOUP	Pacific Bell Telephone Co
1985	Inglewood Hospital	Pacific Bell
	Inglewood Hospital	Pacific Bell
	West Coast Medical Group Inc	Pacific Bell
1980	Ramar Industries Inc	Pacific Telephone Co
	West Coast Medical Group Inc	Pacific Telephone Co
	Inglewood Hospital	Pacific Telephone Co
	R G M Labs	Pacific Telephone Co
	Inglewood Hospital	Pacific Telephone Co
	INGLEWOOD HOSPITAL	Pacific Telephone
	West Coast Medical Group Inc	Pacific Telephone
1975	West Coast Medical Group Inc	Pacific Telephone Co
	Inglewood Hospital	Pacific Telephone Co
1970	Inglewood Hospital	Pacific Telephone Co
1967	INGLEWOOD HOSPITAL	Pacific Telephone
1964	INGLEWOOD HOSPITAL	Pacific Telephone
1960	INGLEWOOD GENL HOSPITAL	Pacific Telephone
1958	Inglewood General Hospital	Pacific Telephone
1957	INGLEWOOD GENL HOSPITAL	Pacific Telephone
1954	AMERMAN H L MRS INGLEWOOD GENERAL HOSPITAL	R. L. Polk & Co.
	INGLEWOOD GENERAL HOSPITAL	R. L. Polk & Co.
	INGLEWOOD HOSPITAL GENERAL	R. L. Polk & Co.
	STORK S NEST MATERNITY HOSPITAL	R. L. Polk & Co.
1950	STORK S NEST MATERNITY HOSPITAL	Pacific Telephone
	WOMENS HOSPITAL	Pacific Telephone

429 E 99TH ST

Year	Uses	Source
2001	LUCAS Gaylord	Haines & Company, Inc.

Year	Uses	Source
1980	Taylor Andrew	Pacific Telephone Co
1975	Vidal Irma	Pacific Telephone Co
1964	DILLER MAME MRS	Pacific Telephone
1960	DILLER MAME MRS	Pacific Telephone
1957	DILLER MAME MRS	Pacific Telephone
1954	DILLER MAME MRS	R. L. Polk & Co.
1950	DILLER EVA B R	Pacific Telephone

E 99th St

433 E 99th St

Year	Uses	Source
2014	HAWTHORNE SPANISH SDA CHURCH	EDR Digital Archive
	HAWTHORNE SPANISH SDA CHURCH	EDR Digital Archive

E 99TH ST

433 E 99TH ST

Year	Uses	Source
2001	BELLAMYArmando	Haines & Company, Inc.
1970	Moser Walter R	Pacific Telephone Co
1964	MOSER WALTER R	Pacific Telephone

435 E 99TH ST

Year	Uses	Source
2001	MARTINEZRI	Haines & Company, Inc.
2000	Martinez R I	Pacific Bell Telephone Co
1990	Martinez R I	Pacific Bell Telephone Co
1980	Martinez R I	Pacific Telephone Co
1970	Crittenden Mildred B	Pacific Telephone Co
1946	Lisett H L r	Southern California Telephone Co

500 E 99TH ST

Year	Uses	Source
2001	RUELAS Rogelro	Haines & Company, Inc.
1970	Welch Reed N	Pacific Telephone Co
1964	FRUM DAVID J	Pacific Telephone
1957	FRURN DAVID J	Pacific Telephone
1954	FRUM DAVID J R	R. L. Polk & Co.
1950	FRUM DAVID J R	Pacific Telephone

FINDINGS

501 E 99TH ST

Year	Uses	Source
2001	MARSHALLDelons	Haines & Company, Inc.
1980	Gutierrez Alicia	Pacific Telephone Co
1970	Morrow W	Pacific Telephone Co

504 E 99TH ST

Year	Uses	Source
2001	FIGUEROAJose	Haines & Company, Inc.
2000	REAR Lemus Teresa De Jesus	Pacific Bell Telephone Co
	FIGUEROAS HARDWOOD	Pacific Bell Telephone Co
	Building	Pacific Bell Telephone Co
1980	Memmer Cecil F Rev	Pacific Telephone Co
1975	Memmer Cecil F Rev	Pacific Telephone Co
1970	Memmer Cecil F Rev	Pacific Telephone Co

508 E 99TH ST

Year	Uses	Source
2001	ROBLEDOJuan	Haines & Company, Inc.
1990	Tello Pedro	Pacific Bell Telephone Co
1980	Hernandez Sotero	Pacific Telephone Co
	Barron Alfonso Nunez	Pacific Telephone Co
	Vazquez Gustavo S	Pacific Telephone Co
1975	Stutts J	Pacific Telephone Co
	Fitt DJ	Pacific Telephone Co
1970	Stanley Michael	Pacific Telephone Co
	Vaillant Don	Pacific Telephone Co
1964	SWITZER JOHN E JR	Pacific Telephone
	SWITZER ANN	Pacific Telephone
1960	VAN DER EYK FRANK	Pacific Telephone
1957	VAN DER EYK FRANK	Pacific Telephone

509 E 99TH ST

Year	Uses	Source
2001	XXXX	Haines & Company, Inc.
1980	Heggins P	Pacific Telephone Co
1946	Singelyn Chas F Jr r	Southern California Telephone Co

FINDINGS

E 99th St

511 E 99th St

Year	Uses	Source
2010	KAPLAN STANLEY	EDR Digital Archive
	YOST NUTRITION LLC	EDR Digital Archive
	KAPLAN STANLEY	EDR Digital Archive
	YOST NUTRITION LLC	EDR Digital Archive

E 99TH ST

511 E 99TH ST

Year	Uses	Source
2001	XXXX	Haines & Company, Inc.
1990	Building	Pacific Bell Telephone Co
	101 Mc Donald Geo Rev	Pacific Bell Telephone Co
	106 Johnson James A	Pacific Bell Telephone Co
	204 Thomas Osborne L	Pacific Bell Telephone Co
	206 Lathen Helen	Pacific Bell Telephone Co
	8 Pugh M	Pacific Bell Telephone Co
1975	Stanley Michael	Pacific Telephone Co

512 E 99TH ST

Year	Uses	Source
2001	GONZALEZLucilo	Haines & Company, Inc.
1975	Building	Pacific Telephone Co
	4 Carter Frederick	Pacific Telephone Co
1970	Jantz Alexander L	Pacific Telephone Co
	Building	Pacific Telephone Co
	2 Nakagawa Stanley E	Pacific Telephone Co
1964	HARMON LARRY J	Pacific Telephone
	HODDER BRENT K	Pacific Telephone
1957	INGLEWOOD	Pacific Telephone
	BENGSTON CARL G	Pacific Telephone

E 99th St

515 E 99th St

Year	Uses	Source
2010	MOST WANTED CLEANING SVCS	EDR Digital Archive
	MOST WANTED CLEANING SVCS	EDR Digital Archive

FINDINGS

E 99TH ST

515 E 99TH ST

Year	Uses	Source
2001	JACKSON Valenra Mr	Haines & Company, Inc.
2000	Building	Pacific Bell Telephone Co
	2 Scott Willie	Pacific Bell Telephone Co
	6 Jackson Valeria MR	Pacific Bell Telephone Co
1980	Building	Pacific Telephone Co
	3 Butler Connie	Pacific Telephone Co
	5 Smith M	Pacific Telephone Co
	6 Sampson Gwen	Pacific Telephone Co
1975	Building	Pacific Telephone Co
	6 Terrell Eddie M	Pacific Telephone Co
1970	5 Gillette Sterling C	Pacific Telephone Co
	3 Russell Owen	Pacific Telephone Co
	2 Poirier Jos E	Pacific Telephone Co
	Building	Pacific Telephone Co
1964	NEWMAN SHIRLEY M	Pacific Telephone
	GAFFANEY DENIIS K	Pacific Telephone
	GAFFANEY SANDRA D	Pacific Telephone
	MACK CLIFFORD A	Pacific Telephone
	NEWMAN J H MRS	Pacific Telephone
1960	MACK CLIFFORD A	Pacific Telephone

516 E 99TH ST

Year	Uses	Source
2001	MITCHELLLarry	Haines & Company, Inc.
1975	Hill Saml	Pacific Telephone Co
1964	MEAGHER MARIE E	Pacific Telephone
	MEAGHER GEO F	Pacific Telephone
1960	CRAVENS INEZ	Pacific Telephone
1957	CRAVENS INEZ	Pacific Telephone
1954	CRAVENS JAS MRS R	R. L. Polk & Co.
1950	CRAVENS JAS MRS R	Pacific Telephone

519 E 99TH ST

Year	Uses	Source
2001	TODDST	Haines & Company, Inc.
2000	Building	Pacific Bell Telephone Co

FINDINGS

Year	Uses	Source
2000	7 Todd ST	Pacific Bell Telephone Co
1990	Building	Pacific Bell Telephone Co
	1 Stark Louts	Pacific Bell Telephone Co
	7 Todd ST	Pacific Bell Telephone Co
1980	Building	Pacific Telephone Co
	1 Stark Louis	Pacific Telephone Co
	2 Williams Wayne	Pacific Telephone Co
	6 Beal Eileen Y	Pacific Telephone Co
	7 Todd S T	Pacific Telephone Co
	8 Anthony Terry W	Pacific Telephone Co
1975	Building	Pacific Telephone Co
	1 Stark Louis	Pacific Telephone Co
	7 Todd S T	Pacific Telephone Co
1970	Contd 3 Peace Debra	Pacific Telephone Co
	2 Pape Edw	Pacific Telephone Co
	8 De Thomas Albert	Pacific Telephone Co
	Building	Pacific Telephone Co
	1 Stark Louis	Pacific Telephone Co
	2 Pape Edw	Pacific Telephone Co
	6 Lukens Robt J	Pacific Telephone Co
1964	BURKE MYRON A	Pacific Telephone
	TELFORD ROY C	Pacific Telephone
1960	BARTH SHERRY L	Pacific Telephone

520 E 99TH ST

Year	Uses	Source
2001	SGOMEZAnlonio	Haines & Company, Inc.
1980	Winters A	Pacific Telephone Co
1970	Hoy G F Mrs	Pacific Telephone Co
1960	HOY G F MRS	Pacific Telephone
1957	*OY G F MRS	Pacific Telephone
1954	HOY G F REV	R. L. Polk & Co.
1950	HOY G F REV R	Pacific Telephone
1946	Hoy G F Rev r	Southern California Telephone Co

521 E 99TH ST

Year	Uses	Source
2001	XXXX	Haines & Company, Inc.
1957	PANG NICK	Pacific Telephone

Year	Uses	Source
1954	SPANG NICK R	R. L. Polk & Co.
1950	SPANG NICK R	Pacific Telephone
1946	Spang Nick r	Southern California Telephone Co

522 E 99TH ST

Year	Uses	Source
2001	XXXX	Haines & Company, Inc.
1990	Building	Pacific Bell Telephone Co
	A WINTERS B CONSTRUCTION	Pacific Bell Telephone Co
1980	Building	Pacific Telephone Co
	B Heard Donald	Pacific Telephone Co
1975	Building	Pacific Telephone Co
	A Chisolm David A	Pacific Telephone Co
1970	Building	Pacific Telephone Co
	A Chavez Richard Duke	Pacific Telephone Co

524 E 99TH ST

Year	Uses	Source
2001	VELASOUEZLerc	Haines & Company, Inc.
2000	Velasquez Leticia	Pacific Bell Telephone Co
1980	Nelkter F W	Pacific Telephone Co
1975	Neikter FW	Pacific Telephone Co
1970	ORyan Ott J	Pacific Telephone Co

E 99th St

525 E 99th St

Year	Uses	Source
2010	AMORE INTERNATIONAL SHOES INC	EDR Digital Archive
	AMORE INTERNATIONAL SHOES INC	EDR Digital Archive

E 99TH ST

525 E 99TH ST

Year	Uses	Source
2001	MABRY Millon	Haines & Company, Inc.
1980	Building	Pacific Telephone Co
	3 Dupree Lee E	Pacific Telephone Co
	4 Johnson Wayne A	Pacific Telephone Co
1975	7 Bingham Alfred Jr	Pacific Telephone Co

Year	Uses	Source
1975	Building	Pacific Telephone Co
	3 Anderson Van N Jr	Pacific Telephone Co
	4 Bush Robt Lee	Pacific Telephone Co
	4 Mackson Donald J	Pacific Telephone Co
	8 Shaffer Lee M	Pacific Telephone Co

526 E 99TH ST

Year	Uses	Source
2001	SNAVARRORafael	Haines & Company, Inc.
1980	Gilbert Conrad	Pacific Telephone Co
1970	Sauce Norman C	Pacific Telephone Co

528 E 99TH ST

Year	Uses	Source
2001	XXXX	Haines & Company, Inc.
1980	Johnson Kenneth R	Pacific Telephone Co
1975	Rahill David R	Pacific Telephone Co
1970	Ruggles Ronald L	Pacific Telephone Co
1960	JACK S CONSTRUCTION SPECIALTIES	Pacific Telephone

E 99th St

529 E 99th St

Year	Uses	Source
2014	PROFESSIONAL PLUMBING COMPANY	EDR Digital Archive
	PROFESSIONAL PLUMBING COMPANY	EDR Digital Archive

E 99TH ST

529 E 99TH ST

Year	Uses	Source
2001	GOMEZJose	Haines & Company, Inc.
2000	Gomez Jose	Pacific Bell Telephone Co
1980	Green Earl	Pacific Telephone Co
1975	Rule Joe	Pacific Telephone Co
1970	Rule Joe	Pacific Telephone Co
1960	RULE JOE	Pacific Telephone
1957	RULE JOE	Pacific Telephone
1954	RULE JOE R	R. L. Polk & Co.
1950	RULE JOE R	Pacific Telephone

FINDINGS

Year	Uses	Source
1946	Rule Joe r	Southern California Telephone Co

530 E 99TH ST

Year	Uses	Source
1990	Moss Marie	Pacific Bell Telephone Co
1970	Johnson Carl	Pacific Telephone Co
1964	JOHNSON FLORENCE	Pacific Telephone
	JOHNSON CARL	Pacific Telephone
1957	SUTTON F C	Pacific Telephone
1954	SUTTON F C R	R. L. Polk & Co.
1950	SUTTON F C R	Pacific Telephone

532 E 99TH ST

Year	Uses	Source
2001	SLY Eddie 310 671 7 B	Haines & Company, Inc.
2000	Sly Eddie	Pacific Bell Telephone Co
	Sly Mary	Pacific Bell Telephone Co
	GAR Velazquez Alfredo S	Pacific Bell Telephone Co
	3 Jaramillo Gerardo	Pacific Bell Telephone Co
	4 Santacruz Juan Antonio	Pacific Bell Telephone Co
1990	Sly Mary	Pacific Bell Telephone Co
1980	Lundquist Eric	Pacific Telephone Co

533 E 99TH ST

Year	Uses	Source
2001	VARGAS Canen	Haines & Company, Inc.
1990	Vargas Carmen	Pacific Bell Telephone Co
	Gomez Arnoldo	Pacific Bell Telephone Co
1980	Frank Murphy	Pacific Telephone Co
	Simpson Sandra	Pacific Telephone Co
1975	Frank Murphy	Pacific Telephone Co
	Potts F A	Pacific Telephone Co
1970	Emanuel Geo H	Pacific Telephone Co
1964	EMANUEL VENETTA	Pacific Telephone
1960	WARREN LAVINA	Pacific Telephone
1957	WARREN LAVINA	Pacific Telephone
1954	WARREN LAVINA R	R. L. Polk & Co.
1950	WARREN LAVIA R	Pacific Telephone

FINDINGS

534 E 99TH ST

Year	Uses	Source
2001	XXXX	Haines & Company, Inc.
1975	Mc Ghee Geo	Pacific Telephone Co
1970	Tawil Jos	Pacific Telephone Co
1964	THOMPSON THOS K	Pacific Telephone
1960	BERRY GEO L	Pacific Telephone
1957	GIBBONS LLOYD	Pacific Telephone
1954	KAUFHOLD CLAUDE H	R. L. Polk & Co.

E 99th St

536 E 99th St

Year	Uses	Source
2014	KOREAN MAINTENANCE LLC	EDR Digital Archive
	KOREAN MAINTENANCE LLC	EDR Digital Archive

E 99TH ST

536 E 99TH ST

Year	Uses	Source
1980	Hale Mose E	Pacific Telephone Co
1975	Freeman Rebecca	Pacific Telephone Co
1970	Swenson Kenneth C	Pacific Telephone Co
1964	GARIS ETHEL	Pacific Telephone

537 E 99TH ST

Year	Uses	Source
2001	SMILESJamas	Haines & Company, Inc.
1980	C Davis M	Pacific Telephone Co
	Building	Pacific Telephone Co
1964	HUBBEL DAVID J	Pacific Telephone
1960	WALZ ROBT J	Pacific Telephone
1957	WHITE JESSE E JR	Pacific Telephone

540 E 99TH ST

Year	Uses	Source
2001	NUNEZCCarmen	Haines & Company, Inc.
1990	2 Rodriguez Tomas	Pacific Bell Telephone Co
	Building	Pacific Bell Telephone Co
	6 Barren Alfonso Nunez	Pacific Bell Telephone Co

Year	Uses	Source
1980	Building	Pacific Telephone Co
	1 Reynoso Asuncion	Pacific Telephone Co
	2 Cortez Modesta	Pacific Telephone Co
	5 Gomez Noelia	Pacific Telephone Co
1975	Building	Pacific Telephone Co
	6 Morse C O	Pacific Telephone Co
	3 Pettaway Spurgeon	Pacific Telephone Co
	2 Jones Larry D	Pacific Telephone Co
1970	Building	Pacific Telephone Co
	4 Swift Clarice D Mrs	Pacific Telephone Co
	5 Cox Marian	Pacific Telephone Co
	6 Velasquez Dagoberto	Pacific Telephone Co
1964	NELSON ROBT	Pacific Telephone
	REED LUPE MACIAS	Pacific Telephone
1960	NELSON ROBT	Pacific Telephone
1957	NELSON ROBT	Pacific Telephone
	PIEGEL BARBARA J	Pacific Telephone
	PINGEL DONN L	Pacific Telephone

E 99th St

541 E 99th St

Year	Uses	Source
2010	GEMOKITI CORP	EDR Digital Archive
	GEMOKITI CORP	EDR Digital Archive

E 99TH ST

541 E 99TH ST

Year	Uses	Source
2001	BRYANTGearge	Haines & Company, Inc.

543 E 99TH ST

Year	Uses	Source
2001	XXXX	Haines & Company, Inc.

544 E 99TH ST

Year	Uses	Source
2001	DELIRARosendo	Haines & Company, Inc.
2000	1 De Lira Rosendo	Pacific Bell Telephone Co

FINDINGS

Year	Uses	Source
2000	Building	Pacific Bell Telephone Co
	5 Terriquez Norma A	Pacific Bell Telephone Co
	2 Howard Minnie	Pacific Bell Telephone Co
	5 Stewart Anita L	Pacific Bell Telephone Co
	7 Moser James	Pacific Bell Telephone Co
	8 Colon Efren	Pacific Bell Telephone Co
1990	Building	Pacific Bell Telephone Co
	1 Ortiz Marcelino F	Pacific Bell Telephone Co
	2 Lopez M	Pacific Bell Telephone Co
	6 Perez Roberto	Pacific Bell Telephone Co
1980	N ite Train	Pacific Telephone Co
	Building	Pacific Telephone Co
	1 Lee Joseph	Pacific Telephone Co
	5 Lewis Larry J	Pacific Telephone Co
1975	Building	Pacific Telephone Co
	1 Johnson Alfred	Pacific Telephone Co
	5 Broussard Richard G	Pacific Telephone Co
	6 King Benjamin F	Pacific Telephone Co
1970	5 Broussard Richard G	Pacific Telephone Co
	3 Bauler John H	Pacific Telephone Co
	1 Ezzo Thos J	Pacific Telephone Co
	Building	Pacific Telephone Co
1964	CASTLE WM	Pacific Telephone
1954	GROUT KEITH	R. L. Polk & Co.

E 99th St

545 E 99th St

Year	Uses	Source
2014	ELISEO HERNANDEZ	EDR Digital Archive
	ELISEO HERNANDEZ	EDR Digital Archive

E 99TH ST

545 E 99TH ST

Year	Uses	Source
2001	HOWARDMinnie	Haines & Company, Inc.
1980	3 Bright Jas O	Pacific Telephone Co
	7 David L	Pacific Telephone Co

FINDINGS

Year	Uses	Source
1980	Building	Pacific Telephone Co
1975	8 Sowell Roslyn	Pacific Telephone Co
	7 David L	Pacific Telephone Co
	Building	Pacific Telephone Co
1970	7 Dorcy Carol	Pacific Telephone Co
	3 Fennelly Steven I	Pacific Telephone Co
	2 Silver Gary R	Pacific Telephone Co
	1 Swift Verna D	Pacific Telephone Co
	Building	Pacific Telephone Co
1964	MEREDITH CARMEL K	Pacific Telephone
	LEWIS D	Pacific Telephone
	BOWERS MARILYN J	Pacific Telephone
	BOWERS GEO F	Pacific Telephone
	BINGHAM D F	Pacific Telephone
1960	HUNTER JOS E	Pacific Telephone

547 E 99TH ST

Year	Uses	Source
1954	HARRIS ALMA	R. L. Polk & Co.

548 E 99TH ST

Year	Uses	Source
2001	MALDONADOGuseavo	Haines & Company, Inc.
1990	1 Lopez Juan	Pacific Bell Telephone Co
	Building	Pacific Bell Telephone Co
1975	2 Holley CD	Pacific Telephone Co
	Building	Pacific Telephone Co
1954	INGERMAN HENRY JR	R. L. Polk & Co.
	EGAN JAS C	R. L. Polk & Co.

549 E 99TH ST

Year	Uses	Source
2001	0 ERRERAGusla T	Haines & Company, Inc.
2000	Building	Pacific Bell Telephone Co
	1 Herrera Gustavo	Pacific Bell Telephone Co
1975	2 Terrell Deborah	Pacific Telephone Co
	7 Henderson Patricia	Pacific Telephone Co
	Building	Pacific Telephone Co
1970	9 Thomas Dessie M	Pacific Telephone Co

Year	Uses	Source
1970	6 Nyce Robt	Pacific Telephone Co
	4 Brichner Kerry E	Pacific Telephone Co
	Building	Pacific Telephone Co
1964	VON BARGEN SIGRID	Pacific Telephone
	VON BARGEN ROBT C	Pacific Telephone
	LARY LAURENCE R	Pacific Telephone
	LARY NOELA C	Pacific Telephone
	LAUDERDALE MERLE	Pacific Telephone

E 99th St

601 E 99th St

Year	Uses	Source
2014	GREATER NEW BETHEL BAPTIST CH	EDR Digital Archive
	HERITAGE MUSIC FOUNDATION	EDR Digital Archive
	GREATER NEW BETHEL BAPTIST CH	EDR Digital Archive
	HERITAGE MUSIC FOUNDATION	EDR Digital Archive
2010	HERITAGE MUSIC FOUNDATION	EDR Digital Archive
	GREATER NEW BETHEL BAPTIST CH	EDR Digital Archive
	HERITAGE MUSIC FOUNDATION	EDR Digital Archive
	GREATER NEW BETHEL BAPTIST CH	EDR Digital Archive

E 99TH ST

601 E 99TH ST

Year	Uses	Source
2001	GREATERNWBAPTCH	Haines & Company, Inc.
2000	GREATER NEW BETHEL BAPTIST CHURCH I	Pacific Bell Telephone Co
	HERITAGE MUSIC FOUNDATION	Pacific Bell Telephone Co
1990	HERITAGE MUSIC FOUNDATION	Pacific Bell Telephone Co
	GREATER NEW BETHEL BAPTIST CHURCH	Pacific Bell Telephone Co
1980	Greater New Bethel Baptist Church	Pacific Telephone Co
1975	Centlnela Baptist Church	Pacific Telephone Co
1970	Centinela Baptist Church	Pacific Telephone Co
1964	CENTINELA BAPTIST CHURCH	Pacific Telephone
1960	CENTINELA BAPTIST CHURCH	Pacific Telephone

FINDINGS

609 E 99TH ST

Year	Uses	Source
1964	FIRTH ROSE MRS	Pacific Telephone
1960	FIRTH ROSE MRS	Pacific Telephone
1957	FLRTH ROSE MRS	Pacific Telephone
1954	FIRTH ROSE MRS R	R. L. Polk & Co.
1950	FIRTH ROSE MRS R	Pacific Telephone

E 99th St

610 E 99th St

Year	Uses	Source
2014	A D K OUTREACH INC	EDR Digital Archive
	ADK	EDR Digital Archive
	ADK	EDR Digital Archive
	A D K OUTREACH INC	EDR Digital Archive
2010	A D K OUTREACH INC	EDR Digital Archive
	ADK	EDR Digital Archive
	ADK	EDR Digital Archive
	A D K OUTREACH INC	EDR Digital Archive

E 99TH ST

610 E 99TH ST

Year	Uses	Source
2001	MARTINEZBelarmrn	Haines & Company, Inc.
2000	9 Salazar Rosa	Pacific Bell Telephone Co
	4 Martinez Bel	Pacific Bell Telephone Co
	Building	Pacific Bell Telephone Co
1990	3 Tovar Jessica Ivanova	Pacific Bell Telephone Co
	2 Brenton Succora	Pacific Bell Telephone Co
	Building	Pacific Bell Telephone Co
1980	10 Hawkins Darrell J	Pacific Telephone Co
	Building	Pacific Telephone Co
1975	7 Britt Jas	Pacific Telephone Co
	Building	Pacific Telephone Co
1970	9 Pak Sung Lim	Pacific Telephone Co
	Building	Pacific Telephone Co
1964	PEARCE WM S	Pacific Telephone
	PEARCE MARY	Pacific Telephone

Year	Uses	Source
1964	NICHOLS FRANCES B	Pacific Telephone
	BABIOLIS ANDREW	Pacific Telephone
	WILLIS JOHN C	Pacific Telephone
1960	FURROW JESSE A	Pacific Telephone
1957	SCHRAPAL P H LTCOL	Pacific Telephone
1954	WOODS CARROL	R. L. Polk & Co.
	SPIELBERGER BERTHA	R. L. Polk & Co.
	MAZUR FRANK	R. L. Polk & Co.

612 E 99TH ST

Year	Uses	Source
1964	MANLEY ALBERTA	Pacific Telephone

616 E 99TH ST

Year	Uses	Source
2001	BOBOJames	Haines & Company, Inc.
1954	GREER JASPER	R. L. Polk & Co.

617 E 99TH ST

Year	Uses	Source
1960	HARVEY WM M	Pacific Telephone
1957	HARVEY WM M	Pacific Telephone
1954	HARVEY WM M R	R. L. Polk & Co.
1950	HARVEY WM M R	Pacific Telephone
1946	Harvey Wm M r	Southern California Telephone Co

620 E 99TH ST

Year	Uses	Source
2001	BOBOJames	Haines & Company, Inc.
1975	Gasso Socorro	Pacific Telephone Co
1964	HODGSON JAS A SR	Pacific Telephone
1957	HODGSON JAS A	Pacific Telephone
1954	HODGSON JAS A R	R. L. Polk & Co.
1950	HODGSON JAS A R	Pacific Telephone

E 99th St

621 E 99th St

Year	Uses	Source
2014	HOAP INC	EDR Digital Archive

FINDINGS

Year	Uses	Source
2014	KAREN WARD	EDR Digital Archive
	KAREN WARD	EDR Digital Archive
	HOAP INC	EDR Digital Archive
2010	HOAP INC	EDR Digital Archive
	WEAKER VESSEL WOMEN MINISTRY I	EDR Digital Archive
	CAREY LIMO INC	EDR Digital Archive
	GREGORY CLARK SR	EDR Digital Archive
	GREGORY CLARK SR	EDR Digital Archive
	HOAP INC	EDR Digital Archive
	WEAKER VESSEL WOMEN MINISTRY I	EDR Digital Archive
	CAREY LIMO INC	EDR Digital Archive

E 99TH ST

621 E 99TH ST

Year	Uses	Source
2001	SWEET	Haines & Company, Inc.
	APARTMENTS	Haines & Company, Inc.
1990	Building	Pacific Bell Telephone Co
	3 Renfro L F	Pacific Bell Telephone Co
	14 Cunningham Kevin & Debra	Pacific Bell Telephone Co
	21 Thomas A	Pacific Bell Telephone Co
	22 Lewis Tran Rev	Pacific Bell Telephone Co
	24 AMERICAN FEDERATION	Pacific Bell Telephone Co
	OF GOVERNMli ENT EMPLOYEES	Pacific Bell Telephone Co
	27 Davis Thelma	Pacific Bell Telephone Co
1980	Building	Pacific Telephone Co
	6 Brooks Garfield	Pacific Telephone Co
	7 Berger Vernell	Pacific Telephone Co
	9 Greene Richard L	Pacific Telephone Co
	10 Smith Conrad D	Pacific Telephone Co
	17 Blackmore Deloice	Pacific Telephone Co
	19 Austin Alvin Ray	Pacific Telephone Co
	22 Weaver Howard C	Pacific Telephone Co
	23 Callaway Willetta	Pacific Telephone Co
	27 Young Delols	Pacific Telephone Co
	28 Moore Joan A	Pacific Telephone Co
1975	Building	Pacific Telephone Co
	1 Jones Martha	Pacific Telephone Co

FINDINGS

Year	Uses	Source
1975	2 Martin Richard L	Pacific Telephone Co
	3 Spiegl Fred	Pacific Telephone Co
	3 Peterson Hiram	Pacific Telephone Co
	13 Davis Evelyn M	Pacific Telephone Co
	20 Clark Wile C	Pacific Telephone Co
	22 Langley Sharan	Pacific Telephone Co
	27 Dillard Clarence	Pacific Telephone Co
1970	24 Robinson Buddy D	Pacific Telephone Co
	25 ONeil Alan B	Pacific Telephone Co
	26 Quintan I la Rudy J	Pacific Telephone Co
	27 Chuha Jos M	Pacific Telephone Co
	28 Crofts Louis F	Pacific Telephone Co
	Building	Pacific Telephone Co
	1 Seitz Ronald J	Pacific Telephone Co
	3 Spiegl Fred	Pacific Telephone Co
	4 Sprietsma K L	Pacific Telephone Co
	8 Martin Everett	Pacific Telephone Co
	11 Julin Ole	Pacific Telephone Co
	13 Lechner Pieter M	Pacific Telephone Co
	14 Blandin Loren	Pacific Telephone Co
	18 Zimmerman A	Pacific Telephone Co
	19 Quackenbush David R	Pacific Telephone Co
	20 Oliver Lee D	Pacific Telephone Co
	21 Best Terry	Pacific Telephone Co
	22 Ackerman Susan	Pacific Telephone Co
1964	CONKLIN THOS	Pacific Telephone
	FARRELL JUDY	Pacific Telephone
	GALLAGHER KATHY	Pacific Telephone
	JOHNSON PEGGY	Pacific Telephone
	MCBRIDE BARBARA	Pacific Telephone
	MCELROY SUSAN	Pacific Telephone
	MOTZKO ELLEN	Pacific Telephone
	SCHAEFFER PAULA MRS	Pacific Telephone
	SUNDAY THEO R	Pacific Telephone

FINDINGS

E 99th St

624 E 99th St

Year	Uses	Source
2010	HOOK UP	EDR Digital Archive
	HOOK UP	EDR Digital Archive

E 99TH ST

624 E 99TH ST

Year	Uses	Source
2001	FAXASAmaldo 00 I	Haines & Company, Inc.
1990	Building	Pacific Bell Telephone Co
	4 Stafford Donald	Pacific Bell Telephone Co
	6 Baptiste L	Pacific Bell Telephone Co
	7 Davis Sidney	Pacific Bell Telephone Co
	8 Jordan Jesse	Pacific Bell Telephone Co
1980	Building	Pacific Telephone Co
	6 Horton Odie S	Pacific Telephone Co
	8 Smith Roscoe	Pacific Telephone Co
1975	Building	Pacific Telephone Co
	6 Barbosa Antonio	Pacific Telephone Co
	3 Johnson Alberta F	Pacific Telephone Co
	2 Tumer M J	Pacific Telephone Co
1970	Koehler ML	Pacific Telephone Co
	Building	Pacific Telephone Co
	2 Turner M J	Pacific Telephone Co
	3 Johnson Alberta F	Pacific Telephone Co
	4 Fullerton Helen A Mrs	Pacific Telephone Co
	5 Lesmeister Susan	Pacific Telephone Co
	6 Eady PA	Pacific Telephone Co
	7 Newman Arthur G	Pacific Telephone Co
1964	LOEWENSTEIN M J	Pacific Telephone
	MAROOSIS JAS S	Pacific Telephone
1960	MANNING EDW M	Pacific Telephone
	MOSHER ALLEN	Pacific Telephone
1957	EVANS W D	Pacific Telephone
	JEPSEN WAYNE H	Pacific Telephone
	PARTRIDGE JAS R	Pacific Telephone
	WILLIAMSON CONNIE	Pacific Telephone

FINDINGS

Year	Uses	Source
1954	KERR HERBERT A	R. L. Polk & Co.
1950	WILKISON ERNEST R	Pacific Telephone
1946	Wilkison Ernest r	Southern California Telephone Co

625 E 99TH ST

Year	Uses	Source
2001	SWAFFORDLosce 00 I	Haines & Company, Inc.
	VYLLEGAAguslrn E	Haines & Company, Inc.
	APARTMENTS ARRAZOLANoma	Haines & Company, Inc.
2000	Building	Pacific Bell Telephone Co
	2 Rendon Lidia R	Pacific Bell Telephone Co
	3 Arrazola Norma	Pacific Bell Telephone Co
1990	5 Anderson William	Pacific Bell Telephone Co
	3 Gomez Jose Rabi	Pacific Bell Telephone Co
	Building	Pacific Bell Telephone Co
1980	5 Carrillo Marcelo	Pacific Telephone Co
	Building	Pacific Telephone Co
1970	Building	Pacific Telephone Co
	1 Johnson Ralph E	Pacific Telephone Co
	2 Wright Ernest E	Pacific Telephone Co
	3 Zilly Brian A	Pacific Telephone Co
	4 Christian Wm E	Pacific Telephone Co
	5 Fisher Robt	Pacific Telephone Co
1964	WHEELER GLENDON E	Pacific Telephone
	KLEMM ROBT E	Pacific Telephone
	CRIM ROLAND F CAPT	Pacific Telephone
	CRIM JULIAANN	Pacific Telephone
1960	THRALL GLORIA	Pacific Telephone
	THRALL GEO P JR	Pacific Telephone
1957	DENNIS JOHN E	Pacific Telephone
	GRUBIN CARL	Pacific Telephone
1950	COMPTON GRACE R	Pacific Telephone
1946	Conipton Grace r	Southern California Telephone Co

626 E 99TH ST

Year	Uses	Source
1990	B Gut i errez Graciano	Pacific Bell Telephone Co
	Building	Pacific Bell Telephone Co
1980	Building	Pacific Telephone Co

FINDINGS

Year	Uses	Source
1980	A Tejeda Armando	Pacific Telephone Co
	B Lopez Danl	Pacific Telephone Co
	C Meza Nora P	Pacific Telephone Co
	D Martinez Sami L	Pacific Telephone Co
	E Mata Herlinda	Pacific Telephone Co
1975	Building	Pacific Telephone Co
	A Gannon R E	Pacific Telephone Co
1970	Building	Pacific Telephone Co
	A Gannon RE	Pacific Telephone Co
	B Hart Richard W Mrs	Pacific Telephone Co
	E Mc Cracken Larry M	Pacific Telephone Co
	D Duff Jane	Pacific Telephone Co
1964	BROWN LAURA BELL	Pacific Telephone
	MORRIS MARY L	Pacific Telephone
	TAYLOR CLYDE	Pacific Telephone
1960	BROWN LAURA BELL	Pacific Telephone
1957	SLOAN I JACK	Pacific Telephone
	WELLING SIDNEYW	Pacific Telephone

628 E 99TH ST

Year	Uses	Source
2000	Building	Pacific Bell Telephone Co
	1 Gutierrez Jose G	Pacific Bell Telephone Co
1990	Building	Pacific Bell Telephone Co
	2 Guevara Jose Manuel	Pacific Bell Telephone Co
1980	Building	Pacific Telephone Co
	3 Edwards Clarence	Pacific Telephone Co
	4 Barnes G	Pacific Telephone Co
1975	Building	Pacific Telephone Co
	3 Bowler Noble V	Pacific Telephone Co
1970	Building	Pacific Telephone Co
	2 Impola David E	Pacific Telephone Co
	4 De Santo J V	Pacific Telephone Co
1964	MARSH WILLIE M	Pacific Telephone
1960	ALLIGOOD DAVID L	Pacific Telephone
	FARR A J	Pacific Telephone
	MCCAULEY EDWIN V	Pacific Telephone
1950	SCHONDELMAYER B C R	Pacific Telephone
1946	Manders Martin A r	Southern California Telephone Co

FINDINGS

629 E 99TH ST

Year	Uses	Source
2001	GUTIERREZEduardo	Haines & Company, Inc.
2000	4 Sotelo Galia A	Pacific Bell Telephone Co
	3 Gutierrez Eduardo	Pacific Bell Telephone Co
	Building	Pacific Bell Telephone Co
1990	4 Lewis Jimmy Lee	Pacific Bell Telephone Co
	Building	Pacific Bell Telephone Co
	4 Lewis Jimmy Lee	Pacific Bell Telephone Co
1975	4 Mathews Lonnie	Pacific Telephone Co
	3 Gittens Kathleen	Pacific Telephone Co
	2 Webb C Chas	Pacific Telephone Co
	Building	Pacific Telephone Co
1970	6 Layer John H	Pacific Telephone Co
	3 Patterson Jas W	Pacific Telephone Co
	2 Burgess R Keith	Pacific Telephone Co
	Building	Pacific Telephone Co
	1 Cripps M L	Pacific Telephone Co
1964	DETWILER BARBARA A	Pacific Telephone
	DETWILER DONALD R	Pacific Telephone
	JACKSON DONNA	Pacific Telephone
	JACKSON MYRON	Pacific Telephone
	JUDGE MARIE C	Pacific Telephone
	PRIOR OPAL	Pacific Telephone
	WALLING WM G	Pacific Telephone
1960	SCHERF CHAS F	Pacific Telephone
1957	SCHERF CHAS F	Pacific Telephone

632 E 99TH ST

Year	Uses	Source
2001	OBRANDONDarryl	Haines & Company, Inc.
1980	Building	Pacific Telephone Co
	2 Mc Kinley Jos	Pacific Telephone Co
1975	1 Jee John	Pacific Telephone Co
	Building	Pacific Telephone Co
1964	MCHUGH DOROTHY	Pacific Telephone
	MCHUGH MARION	Pacific Telephone
	WILLIAMS PHYLLIS	Pacific Telephone
	NEWTON KENNETH	Pacific Telephone
1946	Hornberger G F r	Southern California Telephone Co

FINDINGS

633 E 99TH ST

Year	Uses	Source
2001	NAVARRO Marha Gpe	Haines & Company, Inc.
2000	Building	Pacific Bell Telephone Co
	8 Navarro Martha Gpe	Pacific Bell Telephone Co
	640 Morales Sandra	Pacific Bell Telephone Co
1990	Building	Pacific Bell Telephone Co
	5 Alvarez Lino	Pacific Bell Telephone Co
	Building	Pacific Bell Telephone Co
	8 Lopez Rosa	Pacific Bell Telephone Co
	11 Williams Yvette	Pacific Bell Telephone Co
	16 Jones Ernest	Pacific Bell Telephone Co
	17 May Allen A	Pacific Bell Telephone Co
1980	Building	Pacific Telephone Co
	2 Wauls Marion	Pacific Telephone Co
	4 Colwell Robt M	Pacific Telephone Co
	7 Augusta Larry	Pacific Telephone Co
	8 Estrada Fernando	Pacific Telephone Co
	9 Drewery Rodney	Pacific Telephone Co
	10 Thompson L	Pacific Telephone Co
	12 Thompson Ronnie J	Pacific Telephone Co
1975	8 Jernigan Gloria	Pacific Telephone Co
	9 Perkins Jos B	Pacific Telephone Co
	10 Nobles Reginald F	Pacific Telephone Co
	7 Black Joe	Pacific Telephone Co
	2 Gaines Evelyn L	Pacific Telephone Co
	Building	Pacific Telephone Co
1970	11 Bonvillain Jeanne	Pacific Telephone Co
	Building	Pacific Telephone Co
	1 Dye Bill A	Pacific Telephone Co
	2 Colby H W	Pacific Telephone Co
	4 Sanchez Nelson	Pacific Telephone Co
	5 Stubban S J	Pacific Telephone Co
	7 Thompson Richard G	Pacific Telephone Co
	8 Hensley Dennis R	Pacific Telephone Co
	10 Peters Dianna	Pacific Telephone Co
1964	COONEY E	Pacific Telephone
	BROWN J WM	Pacific Telephone
	EBERT FRANCES	Pacific Telephone

Year	Uses	Source
1964	HACKER ROY E	Pacific Telephone
	LOWE KENNETH E	Pacific Telephone
	MAUL JACQUE	Pacific Telephone
	NESS RONALD	Pacific Telephone
	STUBBAN SANDRA	Pacific Telephone
	THEODORSON MIKE	Pacific Telephone
	WOLFE PEGGY	Pacific Telephone
1960	ZAMBETTIE PAT	Pacific Telephone
	WILSON JOS S	Pacific Telephone
	POWELL BOTH	Pacific Telephone
	HOWELL ELTON L	Pacific Telephone
	BLIXT W BRUCE	Pacific Telephone

637 E 99TH ST

Year	Uses	Source
2001	SORTIZJose	Haines & Company, Inc.
1980	Beers Leonard	Pacific Telephone Co
1975	Beers Leonard	Pacific Telephone Co
1946	Cracroft Pauline r	Southern California Telephone Co

640 E 99TH ST

Year	Uses	Source
2001	CARMEN Escobedo	Haines & Company, Inc.
2000	18 Bryant Deshannon	Pacific Bell Telephone Co
	17 Sellows Samuel A III	Pacific Bell Telephone Co
	3 Haywood Marie	Pacific Bell Telephone Co
	GAR Carmen Escobedo	Pacific Bell Telephone Co
	Building	Pacific Bell Telephone Co
1975	Stockwell G H	Pacific Telephone Co
1970	Stockwell Gertrude H Mrs	Pacific Telephone Co
1964	STOCKWELL GERTRUDE H MRS	Pacific Telephone
1954	MURPHY JOHN L R	R. L. Polk & Co.
1950	MURPHY JOHN L R	Pacific Telephone

E 99th St

643 E 99th St

Year	Uses	Source
2010	I HAUL DEMOLITION & RECYCL CO	EDR Digital Archive
	I HAUL DEMOLITION & RECYCL CO	EDR Digital Archive

FINDINGS

E 99TH ST

643 E 99TH ST

Year	Uses	Source
2001	BRYANTDeshannon	Haines & Company, Inc.
1980	Building	Pacific Telephone Co
	2 Richard Wilbert	Pacific Telephone Co
	3 Allen Tyrone V	Pacific Telephone Co
	10 Williams Chas P	Pacific Telephone Co
	11 Mc Clellan Sheila K	Pacific Telephone Co
	12 Gray C	Pacific Telephone Co
	15 Barnett Latonya	Pacific Telephone Co
	17 May Allen A	Pacific Telephone Co
1975	Building	Pacific Telephone Co
	1 Balsano C G	Pacific Telephone Co
	2 Keith Edw	Pacific Telephone Co
	4 Rangel David S	Pacific Telephone Co
	8 Hokuf Thos	Pacific Telephone Co
	10 Nicolson Mary B	Pacific Telephone Co
	11 Loepp Jas	Pacific Telephone Co
	12 Gray C	Pacific Telephone Co
	16 Harrison H D	Pacific Telephone Co
	17 May Allen A	Pacific Telephone Co
	18 Clark David L	Pacific Telephone Co
1970	Building	Pacific Telephone Co
	1 Johnson Lafe	Pacific Telephone Co
	5 Early Eileen	Pacific Telephone Co
	7 Harrison H D	Pacific Telephone Co
	10 Alduenda Sam	Pacific Telephone Co
	14 Lund D C	Pacific Telephone Co
	15 Lowell Janet	Pacific Telephone Co
	16 Waller Orvin R	Pacific Telephone Co
1964	HEINRICH JAS J	Pacific Telephone
	HARRISON H D	Pacific Telephone
	KLINGMAN ROBT E	Pacific Telephone
	LYONS JOHN M	Pacific Telephone
	MICHELSON NORRIS A	Pacific Telephone
	MORAN DEAN E	Pacific Telephone
	WALLER ORVIN R	Pacific Telephone

Year	Uses	Source
1964	FERRARO CARLO J	Pacific Telephone
	JACKSON JEROME L	Pacific Telephone
1960	HARRISON H D	Pacific Telephone
1950	WILLIAMS GARNEIT R	Pacific Telephone
1946	Williams Garnett r	Southern California Telephone Co

644 E 99TH ST

Year	Uses	Source
2001	MORARumy	Haines & Company, Inc.
2000	Mora Romy	Pacific Bell Telephone Co
1970	Schneider Henry D	Pacific Telephone Co

648 E 99TH ST

Year	Uses	Source
2001	HERNANDEZEnrique	Haines & Company, Inc.
1990	Santacruz Jose C	Pacific Bell Telephone Co
1975	Smith Harriette	Pacific Telephone Co
1967	Honda Hiroshi	Pacific Telephone
1964	JAUNZEMIS E K	Pacific Telephone
1950	JOHNSON LAURA F R	Pacific Telephone

E 99th St

649 E 99th St

Year	Uses	Source
2010	UNIQUE HAIR	EDR Digital Archive
	UNIQUE HAIR	EDR Digital Archive

E 99TH ST

649 E 99TH ST

Year	Uses	Source
2001	HERNANDEZEnrique	Haines & Company, Inc.
2000	5 Acey Laguardia	Pacific Bell Telephone Co
	3 Taylor Raymond J	Pacific Bell Telephone Co
	10 Daniel Lauretta	Pacific Bell Telephone Co
	Confd 8 Jackson Donell	Pacific Bell Telephone Co
	6 Austin	Pacific Bell Telephone Co
	6 Austin	Pacific Bell Telephone Co
	Building	Pacific Bell Telephone Co

FINDINGS

Year	Uses	Source
1990	10 Daniel Lauretta	Pacific Bell Telephone Co
	1 Anderson Regina Denise	Pacific Bell Telephone Co
	1 Anderson Regina Denise	Pacific Bell Telephone Co
	Building	Pacific Bell Telephone Co
1980	10 Riney Cherie	Pacific Telephone Co
	6 Dillion Glenda L	Pacific Telephone Co
	1 Anderson Regina Denise	Pacific Telephone Co
	Building	Pacific Telephone Co
1975	9 Passmore Robt P	Pacific Telephone Co
	3 Anderson Aelene T	Pacific Telephone Co
	Building	Pacific Telephone Co
1970	6 Inman Susan	Pacific Telephone Co
	5 Sullivan Michael J	Pacific Telephone Co
	1 Gere Richard R	Pacific Telephone Co
	Building	Pacific Telephone Co
1964	DEBACA NORMA	Pacific Telephone
	MORGEN J G	Pacific Telephone
	MYER AL	Pacific Telephone
	WEAVER L C	Pacific Telephone
	CHESTNUT JAS A	Pacific Telephone
	ABEYTA SYLVIA	Pacific Telephone

652 E 99TH ST

Year	Uses	Source
2001	ACEYLaguard	Haines & Company, Inc.
1980	Colvin Jewell	Pacific Telephone Co
1975	Building	Pacific Telephone Co
	1 Manley Alberta	Pacific Telephone Co
	5 Jensen Mildred	Pacific Telephone Co
	4 Brummett Bl	Pacific Telephone Co
	3 Shero Marjorle H	Pacific Telephone Co
	2 Clublne I M	Pacific Telephone Co
1970	2 Clubine Irene	Pacific Telephone Co
	3 Huckstep Roger	Pacific Telephone Co
	4 Evans MP	Pacific Telephone Co
	5 Callis Myrtle	Pacific Telephone Co
	1 Manley Alberta	Pacific Telephone Co
	Building	Pacific Telephone Co
1964	LINDOW RUTH	Pacific Telephone

FINDINGS

Year	Uses	Source
1964	LINDOW KENNETH	Pacific Telephone
	CLUBINE IRENE	Pacific Telephone
1960	LUISI GAETANO	Pacific Telephone

653 E 99TH ST

Year	Uses	Source
2001	XXXX	Haines & Company, Inc.

314C E 99TH ST

Year	Uses	Source
1950	SHARPE MARVIN S R	Pacific Telephone

318A E 99TH ST

Year	Uses	Source
1957	WHITAKER BARBARA M	Pacific Telephone

318D E 99TH ST

Year	Uses	Source
1950	BREMNER WILLIS C R	Pacific Telephone

322B E 99TH ST

Year	Uses	Source
1950	RUPERT WM A R	Pacific Telephone

322D E 99TH ST

Year	Uses	Source
1950	COX LOUIS AR	Pacific Telephone

410A E 99TH ST

Year	Uses	Source
1954	FESKA HILMER E R	R. L. Polk & Co.
1950	FESKA HILMER ER	Pacific Telephone

412D E 99TH ST

Year	Uses	Source
1950	SMITH VERNE E R	Pacific Telephone

537B E 99TH ST

Year	Uses	Source
1950	TURNBULL L C R	Pacific Telephone

FINDINGS

310 1/2 E 99TH ST

Year	Uses	Source
1960	ATKINS MELVIN	Pacific Telephone
1954	PATTERSON CHAS	R. L. Polk & Co.

508 1/2 E 99TH ST

Year	Uses	Source
1950	RUGER GEO R	Pacific Telephone

508 3/4 E 99TH ST

Year	Uses	Source
1957	SHIYA EDDIE P	Pacific Telephone

648 1/2 E 99TH ST

Year	Uses	Source
1960	MINER GEO S	Pacific Telephone

E CENTURY BLVD

3584 E CENTURY BLVD

Year	Uses	Source
1986	COOKE JOHN J DDS LYNWOOD	Pacific Bell
	EASTER STRATTON R MD LYNWOOD	Pacific Bell
	HAYDON JEROME J MD LYNWOOD	Pacific Bell
	THOMPSON LEROY K MD LYNWOOD	Pacific Bell
	WARSHAW BARRY MD F A C S LYNWOOD	Pacific Bell
1985	COOKE JOHN J DD S	Pacific Bell
	GOODING FREDRICK W M	Pacific Bell
	HAYDON JEROME J MD	Pacific Bell
	MILLER CHARLES J MD INC	Pacific Bell
	PETERS JOSEPH C MD	Pacific Bell
	SCHNEIDER MARK D DO	Pacific Bell
	WARSHAW BARRY MD F A C S	Pacific Bell
1981	THOMPSON LEROY K MD LYNWOOD	Pacific Telephone
	HAYDON JEROME J MD LYNWOOD	Pacific Telephone
	AUDIO LOGICS LYNWOOD	Pacific Telephone
	EASTER STRATTON R MD LYNWOOD	Pacific Telephone
	SCOTT RONALD R MD LYNWOOD	Pacific Telephone
	WARSHAW BARRY MD LYNWOOD	Pacific Telephone
1980	BASIL SHERWIN A M A	Pacific Telephone

FINDINGS

Year	Uses	Source
1980	BAUER GEORGE F ACCT	Pacific Telephone
	COHEN GEORGE R MD	Pacific Telephone
	COHEN GEORGE R MD FACS INC	Pacific Telephone
	FISHBEIN RICHARD E MD INC	Pacific Telephone
	GILBERT WALLACE G MD	Pacific Telephone
	HAYDON JEROME J MD	Pacific Telephone
	MCGONIGLE BART E MD	Pacific Telephone
	PETERS JOSEPH C MD	Pacific Telephone
1975	HAYDON JEROME J MD	Pacific Telephone
	MC GONIGLE BART E MD	Pacific Telephone
	MILLER CHARLES J MD INC	Pacific Telephone
	OVERHOLT ALFRED J DR	Pacific Telephone
1964	OVERHOLT ALFRED J DR	Pacific Telephone
	NELSON WM E MD	Pacific Telephone
	MILLER CHAS J MD	Pacific Telephone
	UNICE C J MD	Pacific Telephone
	WAITE VERNER DR	Pacific Telephone
	YOUNGER CLARA T MD	Pacific Telephone
	CENTRAL LAB	Pacific Telephone
	CROSBY WM E MD	Pacific Telephone
	ERMSHAR CARL B MD	Pacific Telephone
	HAYDON JEROME J MD	Pacific Telephone
	HOPKINS GEO S MD	Pacific Telephone

3593 E CENTURY BLVD

Year	Uses	Source
1990	PIONEER TAKE OUT LOS	Pacific Bell
1985	PIONEER TAKE OUT	Pacific Bell
1980	PIONEER TAKE OUT	Pacific Telephone

3606 E CENTURY BLVD

Year	Uses	Source
1986	RADIO SHACK A DIVISION OF TANDY CORP LYNWOOD LYNWOOD	Pacific Bell
1985	RADIO SHACK-A DIVISION OF TANDY CORP RETAIL STORES	Pacific Bell

3611 E CENTURY BLVD

Year	Uses	Source
1986	MID-CITIES MEDICAL GROUP LYNWOOD	Pacific Bell

FINDINGS

Year	Uses	Source
1986	FINCH FAYE DILLON MD LYNWOOD	Pacific Bell
1985	CAFIERO JOSEPH MICHAEL DR	Pacific Bell
	FINCH FAYE DILLON MD	Pacific Bell
	LYNWOOD PODIATRY GROUP	Pacific Bell
	WILBURN ALBERT TMD	Pacific Bell
	MID-CITIES MEDICAL GROUP INC	Pacific Bell
1981	FINCH FAYE D MD LYNWOOD	Pacific Telephone
1980	BARTON M R	Pacific Telephone
	CAFIERO JOSEPH N DPM	Pacific Telephone
	FINCH FAYE D MD	Pacific Telephone
	HISCOCK ROY B JR MD	Pacific Telephone
1975	BARTON M R PODTRST	Pacific Telephone
	HISCOCK ROY B JR MD	Pacific Telephone
	KIDNEY DIALYSIS CARE UNITS INC	Pacific Telephone
	LINDSAY JAS E JR DR	Pacific Telephone
1964	EAVES GEO BENNETT MD	Pacific Telephone
	HISCOCK ROY B JR MD	Pacific Telephone
	LINDSAY JAS E JR DR	Pacific Telephone
	LINDSAY JAS E JR DR	Pacific Telephone
	SHAPIRO LAWRENCE A MD	Pacific Telephone
	ZUCKER MILTON O MD	Pacific Telephone
1960	BURTON F G LINDSAY DR	Pacific Telephone
	DWORSKY ALEX MD	Pacific Telephone
	EAVES GEO BENNETT MD	Pacific Telephone
	HENRY WM MD	Pacific Telephone
	LINDSAY JAS E JR DR	Pacific Telephone
	NEIL EMMETT L DR	Pacific Telephone
	ZUCKER MILTON O MD	Pacific Telephone
1957	DWORSKY ALEXANDER MD	Pacific Telephone
	EAVES GEO BENNETT MD	Pacific Telephone
	FRAY ALVIN J MD	Pacific Telephone
	HENRY WM MD	Pacific Telephone
	LOSMNRJOHN A MO STORKAN MARGARET ANN MD	Pacific Telephone
	LINDSAY JAS E JR DR	Pacific Telephone
	NEIL EMMETT L DR	Pacific Telephone
	SLORKARI MARGARET ANN MD	Pacific Telephone
	ZUCKER MILTON0MD	Pacific Telephone
1954	DWORSKY ALEXANDER MD	R. L. Polk & Co.

FINDINGS

Year	Uses	Source
1954	EAVES GEO BENNETT MD	R. L. Polk & Co.
	HENRY WM MD	R. L. Polk & Co.
	HOSMER JOHN A MD STORKAN MARGARET ANN MD	R. L. Polk & Co.
	LINDSAY JAS E JR DR	R. L. Polk & Co.
	NEIL EMMETT L DR	R. L. Polk & Co.
	STORKAN MARGARET ANN MD	R. L. Polk & Co.

3617 E CENTURY BLVD

Year	Uses	Source
1990	BOWEN GORDON T MD INC LYNWOOD	Pacific Bell
	PETERSON THOS K MD INC LYNWOOD	Pacific Bell
1986	BOWEN GORDON T MD INC LYNWOOD	Pacific Bell
	PETERSON THOS K MD INC LYNWOOD	Pacific Bell
	CENTURY BEACH ORTHOPEDIC SURGEON LYNWOOD	Pacific Bell
1985	BOWEN GORDON T MD INC	Pacific Bell
	BOWEN GORDON T MD INC	Pacific Bell
	CENTURY BEACH ORTHOPEDIC SURGEON	Pacific Bell
	PETERSON THOS K MD INC	Pacific Bell
	WOOD WALTER L MD	Pacific Bell
1981	CENTURY BEACH MEDICAL GROUP LYNWOOD	Pacific Telephone
	BOWEN GORDON T MD LYNWOOD	Pacific Telephone
	PETERSON THOS K MD LYNWOOD	Pacific Telephone
1980	CENTURY BEACH MEDICAL GROUP	Pacific Telephone
	PETERSON THOS K MD	Pacific Telephone
1975	BOWEN GORDON T MD	Pacific Telephone
	CASSIDY ROBERT E MD	Pacific Telephone
	DIESS NEIL E MD	Pacific Telephone
1964	BOWEN GORDON T MD	Pacific Telephone
	WOOD WALTER L MD	Pacific Telephone
1960	BOWEN GORDON T MD	Pacific Telephone
	WOOD WALTER L MD	Pacific Telephone
1957	BOWEN GORDON T MD	Pacific Telephone
	WOOD WALTER L MO	Pacific Telephone

FINDINGS

3621 E CENTURY BLVD

Year	*Uses*	*Source*
1990	ATTYAH ALBERT M MD A PROF CORP LYNWOOD	Pacific Bell
	CARTER JAS E MD LYNWOOD	Pacific Bell
1986	CARTER JAS E MD LYNWOOD	Pacific Bell
	KALMAN ALBERT F MD LYNWOOD	Pacific Bell
1985	ATTYAH ALBERT M MD A PROF CORP	Pacific Bell
	BERBERICH STEPHEN N MD	Pacific Bell
	BRAVERMAN MALVIN MD	Pacific Bell
	CARDIO MEDICAL GROUP OF LYNWOOD	Pacific Bell
	CARTER JAS E MD	Pacific Bell
	CENTURY FLORISTS	Pacific Bell
	FAISON ALPHONSO DDS	Pacific Bell
	GUIANG RODOLFO L JR MD INC	Pacific Bell
	HACKER CLINIC THE	Pacific Bell
	KALMAN ALBERT F MD	Pacific Bell
	KOURI PAUL MD	Pacific Bell
	NOBLE JAMES H MD	Pacific Bell
	RUBIO EDMUNDO R MD INC INTERNAL MEDCN	Pacific Bell
	TITUS EDWARD D MD	Pacific Bell
	ZAGER JAS MD	Pacific Bell
1981	ATTYAH ALBERT M MD A PROF CORP LYNWOOD	Pacific Telephone
	CARTER JAS E MD LYNWOOD	Pacific Telephone
	KALMAN ALBERT F MD LYNWOOD	Pacific Telephone
1980	HANSEN LOUIS O MD	Pacific Telephone
	KALMAN ALBERT F MD	Pacific Telephone
	KOURI PAUL MD	Pacific Telephone
	KRANTZ ALEXANDER P MD	Pacific Telephone
	NOBLE JAS H MD	Pacific Telephone
	ATTYAH ALBERT M MD A PROF CORP	Pacific Telephone
	BERBERICH STEPHEN N MD	Pacific Telephone
	BRAVERMAN MALVIN MD	Pacific Telephone
	CARDIO MEDICAL GROUP OF LYNWOOD	Pacific Telephone
	CENTURY FLORISTS	Pacific Telephone
	GUIANG R L MD NEUROLOGY	Pacific Telephone
	HACKER CLINIC THE	Pacific Telephone

FINDINGS

Year	Uses	Source
1975	ATTYAH ALBERT M MD	Pacific Telephone
	BRAVERMAN MALVIN MD	Pacific Telephone
	CARTER JAS E MD	Pacific Telephone
	CENTURY FLORISTS	Pacific Telephone
	HACKER CLINIC THE	Pacific Telephone
	HARRIS SUSAN M ORTHDNTST	Pacific Telephone
	HARRIS SUSAN H ORTHDNTST	Pacific Telephone
	HORANY ERNEST S DR CHLDRN DENTISTRY	Pacific Telephone
	KALMAN ALBERT F MD	Pacific Telephone
	KOURI PAUL MD	Pacific Telephone
	MEREDITH R L DANNY DDS	Pacific Telephone
1964	SKAGERBERG D G MD	Pacific Telephone
	TRYON ARLETHA RUTH ATTY	Pacific Telephone
	ATTYAH ALBERT M MD	Pacific Telephone
	CARTER JAS E MD	Pacific Telephone
	CENTURY FLORISTS	Pacific Telephone
	CURY DAHAR JR MD	Pacific Telephone
	GILBERT WALLACE G MD	Pacific Telephone
	HACKER CLINIC	Pacific Telephone
	HILL WILBERT G MD	Pacific Telephone
	HORANY ERNEST S DR CHLDRN DENTISTRY	Pacific Telephone
	HORTON A L JR ATTY	Pacific Telephone
	KALMAN ALBERT F MD	Pacific Telephone
	KOURI PAUL MD	Pacific Telephone
	MEREDITH R L DDS	Pacific Telephone
	MOOREHEAD S F JR MD	Pacific Telephone
	NOBLE JAS H MD	Pacific Telephone
	PETERSEN ARNOLD L MD	Pacific Telephone
1960	SKAGERBERG D G MD	Pacific Telephone
	THOMASON PIERCE H DR CHLDRN DENTISTRY	Pacific Telephone
	BOHANNAN BARBARA J SPEECH THERAPIST	Pacific Telephone
	CALLEN RALPH I ENGLISH & HORTON ATTYS	Pacific Telephone
	CARTER JAS E MD	Pacific Telephone
	CENTURY FLORISTS	Pacific Telephone
	CURY D MD GORRILLA & CURY MD	Pacific Telephone

Year	Uses	Source
1960	DAVIES ROBT C JR DDS	Pacific Telephone
	DELANEY JAS E	Pacific Telephone
	GILBERT WALLACE G MD	Pacific Telephone
	GORRILLA & CURY MD	Pacific Telephone
	GORRILLA L VINCENT MD GORRILLA & CURY MD	Pacific Telephone
	HILL WILBERT G MD	Pacific Telephone
	HORANY ERNEST S DR CHLDRN DENTISTRY	Pacific Telephone
	KALMAN ALBERT F MD	Pacific Telephone
	KOURI PAUL MD	Pacific Telephone
	MEREDITH R L DDS	Pacific Telephone
	MOOREHEAD S F JR M D	Pacific Telephone
	NOBLE JAS H MD	Pacific Telephone
	RUFF ROBT F MD	Pacific Telephone

3625 E CENTURY BLVD

Year	Uses	Source
1990	MEDICAL ARTS PRESCRIPTION SHOP LYNWOOD	Pacific Bell
1986	MEDICAL ARTS PRESCRIPTION SHOP LYNWOOD	Pacific Bell
1985	ASWANI MOHINI MD	Pacific Bell
	EMERGENCY MEDICAL GROUP SFMC	Pacific Bell
	FRISCHKNECHT ALBERT MD	Pacific Bell
	MEDICAL ARTS PRESCRIPTION SHOP	Pacific Bell
	PAYNE TURNER W MD	Pacific Bell
	SMITH JULLIEN L MD FACS	Pacific Bell
	TUCKER S EDW MD	Pacific Bell
1981	REIMANN WM O DDS LYNWOOD	Pacific Telephone
	MEDICAL ARTS PRESCRIPTION SHOP LYNWOOD	Pacific Telephone
1980	ALEXANDER M E MD INC	Pacific Telephone
	AYOUB ELI MD INC	Pacific Telephone
	COLODRO ISIDORO MD	Pacific Telephone
	FAROOO OMAR MD GASTROENTEROLOGIST	Pacific Telephone
	FRISCHKNECHT ALBERT MD	Pacific Telephone
	KELLEY WALTER W MD INC	Pacific Telephone
	MEDICAL ARTS PRESCRIPTION SHOP	Pacific Telephone
1975	ALEXANDER M E MD	Pacific Telephone

FINDINGS

Year	Uses	Source
1975	FRISCHKNECHT ALBERT MD	Pacific Telephone
	KELLEY WALTER W MD	Pacific Telephone
	MEDICAL ARTS PRESCRIPTION SHOP	Pacific Telephone
	PETERSEN ARNOLD L MD	Pacific Telephone
1964	CALIFORNIA NURSES ASSN DISTRICT 50	Pacific Telephone
	CALIF STATE NURSES ASSN DIST 50 SOUTHEST AREA	Pacific Telephone
	IMPERIAL CLINICAL LABORATORY	Pacific Telephone
	KELLEY WALTER W MD	Pacific Telephone
	LESCOE RICHARD J MD	Pacific Telephone
	MCGREGOR HELEN MD	Pacific Telephone
	MEDICAL ARTS PRESCRIPTION PHARMACY	Pacific Telephone
	R & B DENTAL ENTERPRISES	Pacific Telephone
1960	CALIF STATE NURSES ASSN DIST 50 SOUTHEAST AREA	Pacific Telephone
	CHAMBERS FRANCIS R MD	Pacific Telephone
	KELLEY WALTER W MD	Pacific Telephone
	MC GREGOR HELEN MD	Pacific Telephone
	MEDICAL ARTS PRESCRIPTION PHARMACY	Pacific Telephone
	MEDICAL CENTER LAB	Pacific Telephone
	R & B DENTAL LAB	Pacific Telephone
	REIMANN WM O DDS	Pacific Telephone
	WALTHER HANS G MD	Pacific Telephone
	YOUNGER CLARA T MD	Pacific Telephone
1957	KELLEY WALTER W MD	Pacific Telephone
	KOURI PAUL MD	Pacific Telephone
	MANN LESLIE B MD	Pacific Telephone
	MEDICAL ARTS PRESCRIPTION PHARMACY	Pacific Telephone
	MEDICAL CENTER LAB	Pacific Telephone
	REIMANN WM O DR ORAL SURGERY & DENTISTRY	Pacific Telephone
	ATTYAH ALBERT M MD	Pacific Telephone
	LHF STATE NURSES ASSN DISTI ICT 50	Pacific Telephone
	HILL WILBERT G MD	Pacific Telephone
	JEANS HOWARD S MD	Pacific Telephone
1954	BOWEN GORDON T MD	R. L. Polk & Co.

FINDINGS

Year	Uses	Source
1954	BOWEN GORDON T MD	R. L. Polk & Co.
	JEANS HOWARD S MD	R. L. Polk & Co.
	KELLEY WALTERW MD	R. L. Polk & Co.
	KOURI PAUL MD	R. L. Polk & Co.
	MEDICAL ARTS PRESCRIPTION PHARMACY	R. L. Polk & Co.
	MEDICAL CENTER LAB	R. L. Polk & Co.
	REIMANN WM O DR ORAL SURGERY & DENTISTRY	R. L. Polk & Co.
	RUFF ROBT F MD	R. L. Polk & Co.
	WOOD WALTER L MD	R. L. Polk & Co.
	WOOD WALTER L MD	R. L. Polk & Co.
	AMYES EDWIN W MD	R. L. Polk & Co.
	ANDLER MAXWELL M JR MD	R. L. Polk & Co.
	ATTYAH ALBERT MI MD	R. L. Polk & Co.

3626 E CENTURY BLVD

Year	Uses	Source
1990	LIFE UNIFORM & SHOE SHOPS LYNWOOD	Pacific Bell
	BARCO DEALER LIFE UNIFORM SHOPS LYNWOOD STORE LYNWOOD	Pacific Bell
1986	LIFE UNIFORM & SHOE SHOPS LYNWOOD	Pacific Bell
	BARCO DEALER LIFE UNIFORM SHOPS	Pacific Bell
1985	LIFE UNIFORM & SHOE SHOPS LYNWOOD STORE	Pacific Bell
	GUYS & GALS LIFE UNIFORM FASHIONS	Pacific Bell
	BARCO DEALER LIFE UNIFORM SHOPS	Pacific Bell
1981	LIFE UNIFORM & SHOE SHOPS LYNWOOD	Pacific Telephone
1980	BARCO DEALER LIFE UNIFORM SHOP	Pacific Telephone
	GUYS & GALS LIFE UNIFORM FASHIONS	Pacific Telephone
1975	BARCO DEALER LIFE UNIFORM SHOPS	Pacific Telephone
	GUYS & GALS LIFE UNIFORM FASHIONS	Pacific Telephone
	LIFE UNIFORM SHOPS INGLEWOOD STORE CRENSHAW IMPERIAL PLAZA	Pacific Telephone

Year	Uses	Source
1964	UNIFORM FASHIONS FOR GUYS & GALS	Pacific Telephone

3633 E CENTURY BLVD

Year	Uses	Source
1990	WOODS CLARENCE JR MD ORTHPDC SUR LYNWOOD	Pacific Bell
1986	SANDHU JASBIR S MD LYNWOOD	Pacific Bell
1985	CENTURY PULMONARY MEDICAL GROUP	Pacific Bell
	FAROOQ OMAR MD	Pacific Bell
	KODESCH RAYMOND MD	Pacific Bell
	MIR MEDICAL CLINICS DIAGNOSTIC DIVISION	Pacific Bell
	RAHEJA ASHOK MD	Pacific Bell
	RAHEJA ASHOK MD FCCP	Pacific Bell
	SANDHU JASBIR S MD	Pacific Bell
	VARSHNEY & MELTON MD S	Pacific Bell
	VARSHNEY SUBHASH C MD INC	Pacific Bell
1981	SANDHU JASBIR S MD LYNWOOD	Pacific Telephone
1980	HARDY JAS T MD	Pacific Telephone
	KODESCH RAYMOND MD	Pacific Telephone
1975	CANNON JOHN E MD	Pacific Telephone
	CARDIE MEDICAL GROUP OF LYNWOOD	Pacific Telephone
	CIRAULO DAVID A MD	Pacific Telephone
	CROCKER DONALD E MD	Pacific Telephone
	KRANTZ ALEXANDER P MD	Pacific Telephone
1964	CANNON JOHN E MD	Pacific Telephone
	CROCKER DONALD E MD	Pacific Telephone
	MCMEEKIN H R MD	Pacific Telephone
	RABENS ROBT A MD	Pacific Telephone
1960	CANNON JOHN E MD	Pacific Telephone
	CROCKER DONALD E MD	Pacific Telephone
	FRISHMAN ANDREW J MD	Pacific Telephone
	MCMEEKIN H R MD	Pacific Telephone
	RABENS ROBT A MD	Pacific Telephone
	STONE HARVEY MD MC MEEKIN H R MD	Pacific Telephone
1957	CANNON JOIN E MD	Pacific Telephone
	CROCKER DONALD E MD	Pacific Telephone

FINDINGS

Year	Uses	Source
1957	FRISHINAN ANDREW J MD	Pacific Telephone
	MCMEEKIN H R MD	Pacific Telephone
	RABENS ROBT A MD	Pacific Telephone
	STONE HARVEY MB MCMDKLIT H RK MD	Pacific Telephone
1954	CANNON JOHN E MD	R. L. Polk & Co.
	CROCKER DONALD E MD	R. L. Polk & Co.
	FRISHMAN ANDREW J MD	R. L. Polk & Co.
	MCMEEKIN H R MD	R. L. Polk & Co.

3637 E CENTURY BLVD

Year	Uses	Source
1990	HARWOOD DAVID M MD INC LYNWOOD	Pacific Bell
	HARWOOD MICHAEL MD LYNWOOD	Pacific Bell
	SIERRA WILLIAM MD LYNWOOD	Pacific Bell
1986	HARWOOD DAVID M MD INC LYNWOOD	Pacific Bell
	HARWOOD MICHAEL MD LYNWOOD	Pacific Bell
	SIERRA WILLIAM MD LYNWOOD	Pacific Bell
1985	HARWOOD DAVID M MD	Pacific Bell
	HARWOOD DAVID M MD INC	Pacific Bell
	HARWOOD MICHAEL S MD	Pacific Bell
	KHOE ANNETTE P DDS	Pacific Bell
	SIRRA WM MD	Pacific Bell
1981	EDELSTEIN ARTHOR J MD INCORPORATED LYNWOOD	Pacific Telephone
	DAVID M MD LYNWOOD	Pacific Telephone
1980	ALZONA ANASTACIA P DDS	Pacific Telephone
	EDELSTEIN ARTHUR J MD OPHTHAIMOLOGY	Pacific Telephone
	HARWOOD DAVID M MD	Pacific Telephone
	HILDRETH E L DDS	Pacific Telephone
1975	EDELSTEIN ARTHUR J MD	Pacific Telephone
	HARWOOD DAVID M MD	Pacific Telephone
	HEEBNER ROBERT A MD	Pacific Telephone
1964	COOKE JOHN J DNTST	Pacific Telephone
	HARWOOD DAVID M MD	Pacific Telephone
	HEEBNER ROBERT A MD	Pacific Telephone
	MCKENNA RICHARD C DNTST	Pacific Telephone
1960	MCKENNA RICHARD C DNTST	Pacific Telephone

FINDINGS

Year	Uses	Source
1960	HARWOOD DAVID M MD	Pacific Telephone
	HEEBNER ROBERT A MD	Pacific Telephone

3737 E CENTURY BLVD

Year	Uses	Source
1990	BRAC LYNWOOD	Pacific Bell
	BROTHERHOOD OF RAILROAD & AIRLINE CLERKS LYNWOOD	Pacific Bell
	CIGNA HEALTHPLANS OF CALIFORNIA HEALTH CARE CENTERS LYNWOOD LYNWOOD	Pacific Bell
	CAMBRIDGE C MICHAEL ATTY LYNWOOD	Pacific Bell
	CENTURY WOOD MEDICAL CENTER LYNWOOD	Pacific Bell
	COLODRO ISIDORO H MD MID-CITIES NEPHROLOGY MEDICAL GROUP LYNWOOD	Pacific Bell
	HAYDON JEROME J MD LYNWOOD	Pacific Bell
	KING NEVILLE C ATTY LYNWOOD	Pacific Bell
	PINE JAMES C MD LYNWOOD	Pacific Bell
	PEACE DEVAUGHN K DR PEDIATRCN	Pacific Bell
	SPILOTRO VANCE A MD MID CITIES NEPHROLOGY MEDICAL GROUP LYNWOOD	Pacific Bell
1986	CIGNA HEALTHPLANS OF CALIFORNIA HEALTH CARE CENTERS LYNWOOD LYNWOOD	Pacific Bell
	CAMBRIDGE C MICHAEL ATTY LYNWOOD	Pacific Bell
	CENTURY WOOD MEDICAL CENTER LYNWOOD	Pacific Bell
	EDELSTEIN ARTHUR J MD OPHTHALMOLOGY LYNWOOD	Pacific Bell
	KING NEVILLE C ATTY LYNWOOD	Pacific Bell
	PEACE DE VAUGHN D DR PEDIATRCN LYNWOOD	Pacific Bell
	PINE JAMES C MD LYNWOOD	Pacific Bell
1985	CIGNA HEALTHPLAN S OF CALIFORNIA FORMERLY INA AND ROSS LOAS HEALTHPLANS HEA	Pacific Bell
	CAMBRIDGE C MICHAEL ATTY	Pacific Bell
	CENTURY MEDICAL PHARMACY	Pacific Bell
	CENTURY WOOD MEDICAL CENTER	Pacific Bell
	CENTURYWOOD PHARMACY	Pacific Bell

FINDINGS

Year	Uses	Source
1985	EDELSTEIN ARTHUR J MD OPHTHALMOLOGY	Pacific Bell
	ESPARZA HILARIO M CHIRPRCTR	Pacific Bell
	FLETCHER FLAXIE MD	Pacific Bell
	GRISHAM J MARK MD	Pacific Bell
	IMPERIAL LABORATORY INC	Pacific Bell
	KING & CAMBRIDGE ATTY	Pacific Bell
	KING NEVILLE C ATTY	Pacific Bell
	KLIEMAN CHAS H MD	Pacific Bell
	LEE HAE	Pacific Bell
	LYNWOOD PHYSICAL THERAPY	Pacific Bell
	MCKINLEY DUANE K MD	Pacific Bell
	MCMILLAN & MCMILLAN MD S	Pacific Bell
	MED-CARE CENTER	Pacific Bell
	NELSON WM E MD	Pacific Bell
	PEACE DEVAUGHN D DR PEDIATRCN	Pacific Bell
	PEACE DEVAUGHN K DR PEDIATRCN	Pacific Bell
	PINE JAMES C MD	Pacific Bell
	RIDGILL EDWARD MD	Pacific Bell
	SCOTT MICHAEL B MD INC CENTURY MEDICAL CENTER LYN	Pacific Bell
	SPIWAK JOSE MD	Pacific Bell
	SUESBERRY & FLETCHER DRS	Pacific Bell
	SUESBERRY WILBUR MD COMPTON OFFICE	Pacific Bell
	SWENSON BYRON E MD	Pacific Bell
1981	MCMILLAN & MCMILLAN MD S LYNWOOD	Pacific Telephone
	SHAMMAS H JOHN MD LYNWOOD	Pacific Telephone
1980	ADMINISTRATIVE LABOR LAW JOHN T WILLIAMS & ASSOCIATES	Pacific Telephone
	BUSH ROSETTA M MD	Pacific Telephone
	CENTURY MEDICAL PHARMACY	Pacific Telephone
	CENTURYWOOD COFFEE SHOP	Pacific Telephone
	CENTURYWOOD PHARMACY	Pacific Telephone
	COOKE JOHN J DDS	Pacific Telephone
	EAST CENTURY MEDICAL GROUP INC	Pacific Telephone
	GALLOWAY CARL A MD	Pacific Telephone
	HEDGEMON HELAN K MD INC	Pacific Telephone
	IMPERIAL CLINICAL LABORATORY	Pacific Telephone

FINDINGS

Year	Uses	Source
1980	INTERDATA INC	Pacific Telephone
	JOHN T WILIAMS & ASSOCIATES	Pacific Telephone
	KLIEMAN CHAS H MD	Pacific Telephone
	MARKS THOS H DNTST	Pacific Telephone
	MCKINLEY DUANE K MD	Pacific Telephone
	MCMILLAN & MCMILLAN MDS	Pacific Telephone
	MILKIE C FREDRICK MD	Pacific Telephone
	MOOREHEAD S F MD	Pacific Telephone
	NELSON WM E MD	Pacific Telephone
	PINE JAMES C MD	Pacific Telephone
1975	AMERICAN WEIGHT CONTROL CLINIC	Pacific Telephone
	BLOCK BULLOCH SCULLY & KELNER ATTYS	Pacific Telephone
	BLOCK SAMUEL P BLOCK BULLOCH SCULLY & KELNER ATTYS	Pacific Telephone
	BULLOCH LLOYD A BLACK BULLOCH SCULLY & KELNER ATTYS	Pacific Telephone
	CENTURY MEDICAL PHARMACY	Pacific Telephone
	CENTURY RADIOLOGY MEDICAL GROUP INC	Pacific Telephone
	CENTURYWOOD MEDICAL CENTER LEASNG	Pacific Telephone
	CENTURYWOOD MEDICAL PHARMACY	Pacific Telephone
	CLARK P LE MON III MD	Pacific Telephone
	COOKE JOHN J DDS	Pacific Telephone
	CURY DAHAR JR MD	Pacific Telephone
	FORD JAS H MD	Pacific Telephone
	FRIEDMAN RICHARD MD	Pacific Telephone
	GILBERT WALLACE G MD	Pacific Telephone
	GOTTLIEB ROBERT MD	Pacific Telephone
	HARDY JAS T MD	Pacific Telephone
	HEMENWAY HOWARD ATTY	Pacific Telephone
	HOSTLER KAY LYNDELLS BEAUTY SALON	Pacific Telephone
	HUTCHINGS RALPH L MD	Pacific Telephone
	JOUVENAT NEIL G MD	Pacific Telephone
	KELNER RICHARD W BLOCK BULLOCH SCULLY & KELNER ATTYS	Pacific Telephone
	KLIEMAN CHAS H MD	Pacific Telephone
	LOMBARDI JOHN P MD	Pacific Telephone
	LYNDELLS BEAUTY SALON	Pacific Telephone

Year	Uses	Source
1975	LYNWOOD PHYSICAL THERAPY	Pacific Telephone
	MARKS THOS H DNTST	Pacific Telephone
	MILKIE C FREDRICK MD	Pacific Telephone
	MOOREHEAD S F MD	Pacific Telephone
	MYHRE ODDVAR A MD INC	Pacific Telephone
	NELSON HENRY E MD	Pacific Telephone
	NELSON WM E MD	Pacific Telephone

3791 E CENTURY BLVD

Year	Uses	Source
1986	KO TEXACO LYNWOOD	Pacific Bell
1985	CENTURY ARCO	Pacific Bell
1980	CENTURY ARCO SERVICE STATION	Pacific Telephone
1964	FLETCHER S MOBIL SERV	Pacific Telephone
1960	CHUCK MOSS MOBIL CENTER	Pacific Telephone
	MOSS CHUCK MOBIL CENTER	Pacific Telephone
	MOSS MOBIL PRODUCTS CENTER	Pacific Telephone
1957	RAELY S SERV	Pacific Telephone
1954	1(ENNEDY FRED S MOBILE SERV	R. L. Polk & Co.

3801 E CENTURY BLVD

Year	Uses	Source
1981	THRIFTY DRUG & DISCOUNT STORES OTHER AREA STORES LYNWOOD LYNWOOD	Pacific Telephone

3804 E CENTURY BLVD

Year	Uses	Source
1986	CENTURY BOWL LYNWOOOD	Pacific Bell

3815 E CENTURY BLVD

Year	Uses	Source
1986	ENG ROBERT & ROSE DRS OPTMTRSTS	Pacific Bell
1981	ENG ROBERT & ROSE DRS OPTMTRSTS	Pacific Telephone
1980	ENG ROBERT & ROSE DRS OPTMTRSTS	Pacific Telephone
1975	ENG ROBERT & ROSE DRS OPTMTRSTS	Pacific Telephone
1964	ENG ROBT & ROSE DRS OPTMTRSTS	Pacific Telephone
1960	ENG ROSE & ROBT DRS OPTMTRSTS	Pacific Telephone

FINDINGS

3831 E CENTURY BLVD

Year	Uses	Source
1985	SUPERIOR WAREHOUSE GROCERS INC	Pacific Bell
	SMITHS FOOD KING MARKETS GENERAL OFFICES	Pacific Bell
1981	SMITH S FOOD KING MARKETS	Pacific Telephone
1975	MANDEL JEWELERS	Pacific Telephone
1964	FOOD GIANT JEWELRY CENTER	Pacific Telephone
	FOOD GIANT MKTS	Pacific Telephone
	LESLEY S DONUT KITCHEN	Pacific Telephone
1960	FOOD GIANT MKTS	Pacific Telephone
	LIMBIRD JEWELRY	Pacific Telephone
1957	FOOD GIANT MKTS	Pacific Telephone
	LIMBIRD JEWELRY	Pacific Telephone
	FOOD GIANT MKTS	Pacific Telephone
1954	CUMMINGS MKTS INC	R. L. Polk & Co.
	FOOD GIANT MKT	R. L. Polk & Co.
	STRASBURG S MAX OF HOLLYWD	R. L. Polk & Co.

3840 E CENTURY BLVD

Year	Uses	Source
1986	ACTIVE WEST BOWLING & RECREATION CENTERS	Pacific Bell
1985	ACTIVE WEST BOWLING & RECREATION CENTERS BOWL-O-DROME	Pacific Bell
	CENTURY BOWL COFFEE SHOP	Pacific Bell
	CENTURY BOWL	Pacific Bell
1981	CENTURY BOWL LYNWOOD	Pacific Telephone
	ACTIVE WEST BOWLING & RECREATION CENTERS	Pacific Telephone
1980	ACTIVE WEST BOWLING & RECREATION CENTERS-	Pacific Telephone
	CENTURY BOWL	Pacific Telephone
	CENTURY BOWL COFFEE SHOP	Pacific Telephone
1975	CENTURY BOWL	Pacific Telephone
	CENTURY BOWL COFFEE SHOP	Pacific Telephone
1964	CENTURY BOWL INC	Pacific Telephone
1960	CENTURY BOWL COFFEE SHOP	Pacific Telephone
	CENTURY BOWL INC	Pacific Telephone

FINDINGS

3901 E CENTURY BLVD

Year	Uses	Source
1985	SWENSON ARTHUR J	Pacific Bell
1975	HAVENER M T	Pacific Telephone
1957	GIORDANO TOM	Pacific Telephone
1950	BROSNAN H JR	Pacific Telephone

3907 E CENTURY BLVD

Year	Uses	Source
1990	BURKE ALICE LYNWOOD	Pacific Bell
1986	BURKE ALICE LYNWOOD	Pacific Bell
1985	BURKE ALICE	Pacific Bell
1980	BURKE ALICE	Pacific Telephone
1975	BURKE ALICE	Pacific Telephone
1964	TANBERG LUCILLE	Pacific Telephone
1960	TANBERG LUCILLE	Pacific Telephone
1957	TANBERG LUCILLE	Pacific Telephone
1954	SALYER SHEILA C	R. L. Polk & Co.
1950	ALLIED CONTRS INC	Pacific Telephone

3911 E CENTURY BLVD

Year	Uses	Source
1985	CLARK MYRTLE	Pacific Bell
1950	HANCOCK ELLIS R	Pacific Telephone

3971 E CENTURY BLVD

Year	Uses	Source
1964	RADECKY SANDRA	Pacific Telephone
	RADECKY RONALD L	Pacific Telephone
1960	TORREY E A	Pacific Telephone
1957	THOMAS HENRY J	Pacific Telephone
1950	GERMANY JERENE E R	Pacific Telephone

3981 E CENTURY BLVD

Year	Uses	Source
1985	STANTON EFFIE	Pacific Bell
	GARDNER SAMUEL H	Pacific Bell
1975	BRADLEY S J	Pacific Telephone
1964	KIBRE DAVID	Pacific Telephone
1960	MONGEON ROLAND J	Pacific Telephone
1950	BUFORD JAS A R	Pacific Telephone

FINDINGS

3983 E CENTURY BLVD

Year	Uses	Source
1954	POTTER FREDERICK S	R. L. Polk & Co.
1950	WHITE F E R	Pacific Telephone

3987 E CENTURY BLVD

Year	Uses	Source
1975	GONZALEZ MARIA L	Pacific Telephone
1964	WOOD PATRICIA	Pacific Telephone
	WOOD JAS E	Pacific Telephone
1957	RUNYAN MARGARET E	Pacific Telephone
1954	WOOD D A	R. L. Polk & Co.
1950	VA`DNEMARK CYRUS E R	Pacific Telephone

3991 E CENTURY BLVD

Year	Uses	Source
1985	STEWART CHAS	Pacific Bell
1960	FRITSCH H N	Pacific Telephone
1954	ANDERSON LARRY ORCHESTRA	R. L. Polk & Co.
1950	ANDERSON LARRY R	Pacific Telephone

3995 E CENTURY BLVD

Year	Uses	Source
1975	CLAY ARTHUR	Pacific Telephone
1964	WEST BETTIE A	Pacific Telephone
1960	WEST BETTIE A	Pacific Telephone
1957	WEST BETTIE A	Pacific Telephone
1954	WEST BETTIE A R	R. L. Polk & Co.
1950	AYERS LYNN R	Pacific Telephone

4000 E CENTURY BLVD

Year	Uses	Source
1981	SMITH SHAWN D LYNWOOD	Pacific Telephone
1964	DI MASCIO DOMENIC	Pacific Telephone
1960	JOINER W L	Pacific Telephone

4044 E CENTURY BLVD

Year	Uses	Source
1985	HOWSTON RODNEY	Pacific Bell
1981	WILLIAMS JOHNNIE I LYNWOOD	Pacific Telephone
1960	BERGENHOLTZ V	Pacific Telephone

Year	Uses	Source
1957	BERGENHOLTZ VERMA	Pacific Telephone
1954	OLIVER ROBT E R	R. L. Polk & Co.

4220 E CENTURY BLVD

Year	Uses	Source
1981	REDDING M LYNWOOD	Pacific Telephone
1964	NELSON BERNICE O	Pacific Telephone
1960	REHM RONALD F	Pacific Telephone
	NELSON BERNICE O	Pacific Telephone
1954	NELLER LA VEIN	R. L. Polk & Co.

4264 E CENTURY BLVD

Year	Uses	Source
1954	FIRE DEPT	R. L. Polk & Co.
1950	FIRE DEPT ANGELES MESA L A COUNTY OF	Pacific Telephone

4300 E CENTURY BLVD

Year	Uses	Source
1981	MAHAN YVONNE LYNWOOD	Pacific Telephone
1980	MAHAN YVONNE	Pacific Telephone
	MESA CARMAN	Pacific Telephone
	MARTINEZ GUADALUPE	Pacific Telephone
1975	COPELAND RUBY	Pacific Telephone
	FORD BARBARA	Pacific Telephone
1964	AGUILAR BETH G	Pacific Telephone
1960	RAINLER JACK M	Pacific Telephone
1957	RAINIER JACK M	Pacific Telephone
	GRECO JOHN	Pacific Telephone
	DAILEY DONALD T	Pacific Telephone

4336 E CENTURY BLVD

Year	Uses	Source
1986	WESTERN UNION PUBLIC SERVICES	Pacific Bell
	ATLANTIC CENTURY CHECK CASHING LYNWOOD	Pacific Bell
1985	ATLANTIC CENTURY CHECK CASHING	Pacific Bell
1980	CENTURY ALERT SYSTEMS	Pacific Telephone
	CAL PACIFIC PROPERTIES CORP	Pacific Telephone
1975	HAIR STYLING BY FRANK KOGUT	Pacific Telephone
	FRANK S KOGUT HAIR STYLING BY	Pacific Telephone

Year	Uses	Source
1975	FRANK S HAIR STYLING	Pacific Telephone
1964	HAIR STYLING BY FRANK KOGUT	Pacific Telephone
	FRANK S KOGUT HAIR STYLING BY	Pacific Telephone
	FRANK S HAIR STYLING	Pacific Telephone
1960	HAIR STYLING BY FRANK KOGUT	Pacific Telephone
	FRANK S HAIR STYLING	Pacific Telephone
	FRANK S KOGUT HAIRSTYLING BY	Pacific Telephone

E HARDY

420 E HARDY

Year	Uses	Source
1990	SMITH GARLAND L INGLEWOOD	Pacific Bell

433 E HARDY

Year	Uses	Source
1981	RASHID KHALID INGLEWOOD	Pacific Telephone

501 E HARDY

Year	Uses	Source
1990	BOLTON L LESLIE INGLEWOOD	Pacific Bell
	CARTER VINCENT S MD INGLEWOOD	Pacific Bell
	CHANDLER ROBERT W MD INC INGLEWOOD	Pacific Bell
	DILLIN WILLIAM H MD INGLEWOOD	Pacific Bell
	DORR LAWRENCE D MD INC INGLEWOOD	Pacific Bell
	JOBE FRANK W MD INC INGLEWOOD	Pacific Bell
	KERLAN ROBT K MD INC INGLEWOOD	Pacific Bell
	LOMBARDO STEPHEN J MD INGLEWOOD	Pacific Bell
	SHIELDS CLARENCE L JR MD INC INGLEWOOD	Pacific Bell
	SILVERSTEIN JACK MD FAMILY PRACTNR INGLEWOOD	Pacific Bell
	TIBONE JAMES E MD INC INGLEWOOD	Pacific Bell
	WATKINS ROBT G MD INC INGLEWOOD	Pacific Bell
	YOCUM LEWIS A MD INC INGLEWOOD	Pacific Bell

FINDINGS

Year	Uses	Source
1981	CARTER VINCENT S MD INGLEWOOD	Pacific Telephone
	KATTUS ALBERT A MD INGLEWOOD	Pacific Telephone
	WILLIAMS HOMER L MD INC	Pacific Telephone

503 E HARDY

Year	Uses	Source
1986	CARTER VINCENT S MD INGLEWOOD	Pacific Bell

510 E HARDY

Year	Uses	Source
1990	GAMBARDELLA RALPH A MD INGLEWOOD	Pacific Bell
	SOUTHWESTERN ORTHOPEDIC MEDICAL GROUP INC INGLEWOOD	Pacific Bell

547 E HARDY

Year	Uses	Source
1990	EDWARDS TERRY H MD PACIFIC ENDOCRINOLOGY ASSOCIATES INGLEWOOD	Pacific Bell

555 E HARDY

Year	Uses	Source
1990	LIFESTARTS AT CENTINELA INGLEWOOD	Pacific Bell
	CENTINELA HOSPITAL MEDICAL CENTER	Pacific Bell
1986	CENTINELA HOSPITAL MEDICAL CENTER INGLEWOOD	Pacific Bell
1981	CENTINELA HOSPITAL MEDICAL CENTER INGLEWOOD	Pacific Telephone
1971	Centinela Valley Community Hospital	Pacific Telephone
	Centinela Hospital Centinela Valley Community Hospital	Pacific Telephone

575 E HARDY

Year	Uses	Source
1991	CHILDREN S MEDICAL GROUP	Pacific Bell
	ENGLISH ELEA MD	Pacific Bell
1990	BRESNAHAN GERALD F MD INGLEWOOD	Pacific Bell

FINDINGS

Year	Uses	Source
1990	BURTON BARRY L MD A PROFESSIONAL GROUP INGLEWOOD	Pacific Bell
	CHILDREN S MEDICAL GROUP INGLEWOOD	Pacific Bell
	EBRAHIMI RASOOL MD INGLEWOOD	Pacific Bell
	ENGLISH ELEA MD INGLEWOOD	Pacific Bell
	LONG BEACH PLASTIC SURGERY GROUP INGLEWOOD	Pacific Bell
	MOGHISSI ETIE MD PACIFIC ENDOCRINOLOGY ASSOCIATES INGLEWOOD	Pacific Bell
	PACIFIC ENDOCRINOLOGY ASSOCIATES INGLEWOOD	Pacific Bell
	ROBINSON MICHAEL F MD PACIFC ENDOCRINOLOGY ASSOCIATES INGLEWOOD	Pacific Bell
	STANILOFF HOWARD M MD INGLEWOOD	Pacific Bell
	TAW RICHARD L MD INGLEWOOD	Pacific Bell
	VON DIPPE CHRISTOPHER J MD INGLEWOOD	Pacific Bell
	WAGNER JOSEPH MD INGLEWOOD	Pacific Bell
1986	BURTON BARRY L MD A PROFESSIONAL GROUP INGLEWOOD	Pacific Bell
	EBRAHIMI RASOOL MD INGLEWOOD	Pacific Bell
	FELDMAN GARY R MD INGLEWOOD	Pacific Bell
	KIRKLAND PURNELL A MD INC INGLEWOOD	Pacific Bell
	LONG BEACH PLASTIC SURGERY GROUP INGLEWOOD	Pacific Bell
	MOGHISSI ETIE MD PACIFIC ENDOCRINOLOGY ASSOCIATION INGLEWOOD	Pacific Bell
	NATIONAL ATHLETIC HEALTH INSTITUTE THE INGLEWOOD	Pacific Bell
	PACIFIC ENDOCRINOLOGY ASSOCIATION INGLEWOOD	Pacific Bell
	PARROTT F D MD INGLEWOOD	Pacific Bell
	RHEUMATOLOGY ASSOCIATES OF SO CALIFORN LA INGLEWOOD	Pacific Bell
	VON DIPPE CHRISTOPHER J MD INGLEWOOD	Pacific Bell
	ROBINSON MICHAEL F MD PACIFIC ENDOCRINOLOGY ASSOCIATION INGLEWOOD	Pacific Bell

Year	Uses	Source
1986	WILLIAMS HERBERT L DR MD INGLEWOOD	Pacific Bell
	WAGNER JOSEPH MD INGLEWOOD	Pacific Bell
	CHILDREN S MEDICAL GROUP INGLEWOOD	Pacific Bell
1981	BURTON BARRY L MD INGLEWOOD	Pacific Telephone
	VONDIPPE CHRISTOPHER J MD INGLEWOOD	Pacific Telephone
	NATIONAL ATHLETIC HEALTH INSTITUTE INFORMATION INGLEWOOD	Pacific Telephone
	PARROTT F D MD INGLEWOOD	Pacific Telephone
	WILLIAMS HERBERT L DR MD INGLEWOOD	Pacific Telephone

625 E HARDY

Year	Uses	Source
1986	BARNES L J MD INGLEWOOD	Pacific Bell
1981	BARNES L J MD INGLEWOOD	Pacific Telephone

720 E HARDY

Year	Uses	Source
1981	HARROLD BRENDA SUSAN INGLWOOD	Pacific Telephone

E HARDY ST

312 E HARDY ST

Year	Uses	Source
2001	JAIMEMano	Haines & Company, Inc.
1964	STRINGER H	Pacific Telephone
1960	STRINGER H	Pacific Telephone
1957	TRINGER H	Pacific Telephone
1954	STRINGER H	R. L. Polk & Co.
1950	STRINGER HAROLD R	Pacific Telephone
1940	Stringer W L	Los Angeles Diretcory Co Publishers

315 E HARDY ST

Year	Uses	Source
2001	WARRENJanis E	Haines & Company, Inc.
2000	Building	Pacific Bell Telephone Co
	5 Warren Janis E E	Pacific Bell Telephone Co
1995	Building	Pacific Bell Telephone Co

FINDINGS

Year	Uses	Source
1995	1 Solares S Julio	Pacific Bell Telephone Co
1980	Building	Pacific Telephone Co
	1 Dobard E	Pacific Telephone Co
1975	Contd 3 Fairley Curtis	Pacific Telephone Co
	5 Pegues Moses	Pacific Telephone Co
	7 Fowkes M E	Pacific Telephone Co
	Building	Pacific Telephone Co
	1 Richmond Joe D	Pacific Telephone Co
	2 Schwartz Jos	Pacific Telephone Co
	2 Schwartz Jos	Pacific Telephone Co
1970	7 Fowkes ME	Pacific Telephone Co
	5 Fannin Connie	Pacific Telephone Co
	Building	Pacific Telephone Co
	1 Smith Frank	Pacific Telephone Co
	2 Schwartz Jos	Pacific Telephone Co
1964	SOMERLOTT RAYMOND R	Pacific Telephone
1960	GULLI JOS L	Pacific Telephone
	GULLI PATRICIA A	Pacific Telephone
	LESSER HELEN	Pacific Telephone
	SATCHER JOHN E	Pacific Telephone
	SCHAECHENBACH EDW A	Pacific Telephone
	SOMERLOTT RAYMOND R	Pacific Telephone

316 E HARDY ST

Year	Uses	Source
1980	B Serrano Gloria	Pacific Telephone Co
	A Cook Ron E	Pacific Telephone Co
	Building	Pacific Telephone Co
1975	Chism Effle P	Pacific Telephone Co
1970	Chism Effie P	Pacific Telephone Co
1960	CHISM EFFIE P	Pacific Telephone
1957	CHISM EFFIE P	Pacific Telephone
	ONTKO MATHE W J	Pacific Telephone
1954	CHISM EFFIE P R	R. L. Polk & Co.
1950	THOMAS RUTH R	Pacific Telephone
1940	Blackmer G A	Los Angeles Diretcory Co Publishers

FINDINGS

317 E HARDY ST

Year	Uses	Source
1954	CLEGG WALTER	R. L. Polk & Co.
1940	Dixon Jos	Los Angeles Diretcory Co Publishers

319 E HARDY ST

Year	Uses	Source
2001	BASACARegulo	Haines & Company, Inc.
1995	Basaca Regulo	Pacific Bell Telephone Co
1990	Basaca Regulo	Pacific Bell Telephone Co
1957	PALMER0B	Pacific Telephone
1954	WAILER BRUCE	R. L. Polk & Co.
1950	ARNOLD MELFORD R	Pacific Telephone
1946	Arnold Melford l r	Southern California Telephone Co
1940	Kritz F W	Los Angeles Diretcory Co Publishers
	Thomas M E	Los Angeles Diretcory Co Publishers

322 E HARDY ST

Year	Uses	Source
2001	WILUIAMS Homer	Haines & Company, Inc.
1980	Sellers Jas W	Pacific Telephone Co
1975	Paul Eugene J	Pacific Telephone Co
1970	Paul Eugene J	Pacific Telephone Co
1964	PAUL EUGENE J	Pacific Telephone
1960	PAUL EUGENE J	Pacific Telephone
1957	PAUL EUGENE J	Pacific Telephone
1954	PAUL EUGENE J R	R. L. Polk & Co.
1950	PAUL EUGENE J R	Pacific Telephone
1946	Model Mach Shop	Southern California Telephone Co
	Paul E J r	Southern California Telephone Co
1940	Paul E J	Los Angeles Diretcory Co Publishers

323 E HARDY ST

Year	Uses	Source
2001	HAWKINSBrenda	Haines & Company, Inc.
2000	Hawkins Brenda	Pacific Bell Telephone Co
1975	Barnes David M	Pacific Telephone Co
1970	Ard Wm P	Pacific Telephone Co
1964	SEASE HAROLD	Pacific Telephone
1960	MC GONAGLE F R	Pacific Telephone

FINDINGS

Year	Uses	Source
1957	HENDRIX JEFF	Pacific Telephone
1954	HENDRIX JEFF	R. L. Polk & Co.
1946	Barton Leonard E r	Southern California Telephone Co
1940	Bode R F	Los Angeles Diretcory Co Publishers

326 E HARDY ST

Year	Uses	Source
2001	MILLER F	Haines & Company, Inc.
2000	Miller F	Pacific Bell Telephone Co
1990	Building	Pacific Bell Telephone Co
	6 Doss Robt Phillip	Pacific Bell Telephone Co
1980	Building	Pacific Telephone Co
	2 Woods Elizabeth	Pacific Telephone Co
	2 Porter J	Pacific Telephone Co
	4 Trover H S	Pacific Telephone Co
1975	Building	Pacific Telephone Co
	4 Trover H S	Pacific Telephone Co
1970	Building	Pacific Telephone Co
	4 Griffith John	Pacific Telephone Co
	5 Sparks Genevieve	Pacific Telephone Co
	6 Price Lyndon R	Pacific Telephone Co
1960	JEFCOAT C O REV	Pacific Telephone
1957	HOWSE NORMAN J REV	Pacific Telephone
1954	HOWSE NORMAN J REV R	R. L. Polk & Co.
1950	HOWSE NORMAN J REV R	Pacific Telephone
1946	Guilliams W H Rev r	Southern California Telephone Co
1940	Joynt J R	Los Angeles Diretcory Co Publishers

327 E HARDY ST

Year	Uses	Source
2001	BARRAGANA	Haines & Company, Inc.
2000	Barragan A	Pacific Bell Telephone Co
	Mitchell Markell Mr	Pacific Bell Telephone Co
1995	Jerald David	Pacific Bell Telephone Co
1990	Jerald David	Pacific Bell Telephone Co
1964	SMITH LEILA E	Pacific Telephone
1960	SMITH LEILA E	Pacific Telephone
1957	SMITH CLYDE E	Pacific Telephone
1954	SMITH CLYDE E R	R. L. Polk & Co.

FINDINGS

Year	Uses	Source
1950	SMITH CLYDE E R	Pacific Telephone
1940	Simmons Harold	Los Angeles Diretcory Co Publishers

328 E HARDY ST

Year	Uses	Source
2001	XXXX	Haines & Company, Inc.
1954	PATTERSON LESTER B	R. L. Polk & Co.
1950	GAHLBECK A C R	Pacific Telephone
1946	Gahlbeck A C r	Southern California Telephone Co
1940	Voelzke 0 E	Los Angeles Diretcory Co Publishers

336 E HARDY ST

Year	Uses	Source
2001	XXXX	Haines & Company, Inc.
1940	Hornaday C L Mrs	Los Angeles Diretcory Co Publishers

338 E HARDY ST

Year	Uses	Source
2001	CASILIASAlfrado	Haines & Company, Inc.
2000	Casillas Alfrado	Pacific Bell Telephone Co
	6 Walker Frederick	Pacific Bell Telephone Co
1995	Casillas Alfrado	Pacific Bell Telephone Co
1990	Casillas Alfrado	Pacific Bell Telephone Co
1980	Casillas Alfrado	Pacific Telephone Co
1975	Yates Jas C	Pacific Telephone Co
1970	Yates Jas C	Pacific Telephone Co
1960	EARLYWINE JENNIE A	Pacific Telephone
1950	MEFCALFE LEONARD ER	Pacific Telephone
1940	Grace W F	Los Angeles Diretcory Co Publishers

E Hardy St

400 E Hardy St

Year	Uses	Source
2010	2 B SAVED OUTREACH MINISTRIES	EDR Digital Archive
	2 B SAVED OUTREACH MINISTRIES	EDR Digital Archive

FINDINGS

E HARDY ST

400 E HARDY ST

Year	Uses	Source
2001	ULLOAlgnacin	Haines & Company, Inc.
2000	WOMENS UIFECYCLEMED GRP	Pacific Bell Telephone Co
	WOMENS LIFECYCLE MED GRP	Pacific Bell Telephone Co
1980	3 Williams Chas F Sr	Pacific Telephone Co
	Building	Pacific Telephone Co
1975	Building	Pacific Telephone Co
	2 Hart Adrienne A	Pacific Telephone Co
1970	Krasna Leo	Pacific Telephone Co
	Canfield Golda M	Pacific Telephone Co
1960	NEVILLE DONALD J	Pacific Telephone
1957	NEVILLE DONALD J	Pacific Telephone
1954	NEVILLE DONALD J	R. L. Polk & Co.
1950	DONAHOE J FR	Pacific Telephone
1946	Johnson Grace C r	Southern California Telephone Co
	Wheeler Wilnetta I r	Southern California Telephone Co
1940	Temple M G Mrs	Los Angeles Diretcory Co Publishers
	Van Cleave Ele	Los Angeles Diretcory Co Publishers
	anor Mrs	Los Angeles Diretcory Co Publishers

401 E HARDY ST

Year	Uses	Source
2001	APARTMENTS BROWNShanell Ms	Haines & Company, Inc.
	COMEAUJoseph	Haines & Company, Inc.
	COMEAUJoseph	Haines & Company, Inc.
	CLARKVanzola	Haines & Company, Inc.
	ULLOAAntonio	Haines & Company, Inc.
	JOHNSON Lorenza	Haines & Company, Inc.
	EJEDAWE Ralph	Haines & Company, Inc.
	PEREZJose Antonio	Haines & Company, Inc.
	TOSTONPeler Sr	Haines & Company, Inc.
2000	3 Brown Shanell Ms	Pacific Bell Telephone Co
	1 Hernandez Leonor	Pacific Bell Telephone Co
	Building	Pacific Bell Telephone Co
1990	6 Campbell Theodre	Pacific Bell Telephone Co
	Building	Pacific Bell Telephone Co
	5 Marks John M	Pacific Bell Telephone Co

FINDINGS

Year	Uses	Source
1980	5 Marks John M	Pacific Telephone Co
	4 Smith Rodney	Pacific Telephone Co
	Building	Pacific Telephone Co
1975	6 Smith Rodney O	Pacific Telephone Co
	Baggett Wille Jas	Pacific Telephone Co
	4 Watson Chas E	Pacific Telephone Co
	3 King M	Pacific Telephone Co
	2 Hernandez Omar	Pacific Telephone Co
	Building	Pacific Telephone Co
1970	4 Smith Earl V	Pacific Telephone Co
	2 Trent Richard B	Pacific Telephone Co
	Building	Pacific Telephone Co
1964	LUCKETTE JOHN P	Pacific Telephone
	MORAN TERRY	Pacific Telephone
	SMITH ERNA	Pacific Telephone
	SMITH RODNEY O	Pacific Telephone
	WALLING KATHARINE M MRS	Pacific Telephone
1957	JENKINS H W	Pacific Telephone
1954	FRAZIER C DOUGLASINGLEWOOD	R. L. Polk & Co.
1950	FISH THEO B R	Pacific Telephone
1940	Belmont R L	Los Angeles Diretcory Co Publishers

404 E HARDY ST

Year	Uses	Source
2000	BRAU SALVADOR A MD	Pacific Bell Telephone Co

406 E HARDY ST

Year	Uses	Source
1990	4 Thomas	Pacific Bell Telephone Co
	Building	Pacific Bell Telephone Co
1980	6 Ridley Phyllis V	Pacific Telephone Co
	Building	Pacific Telephone Co
1975	6 Nash Sigridur	Pacific Telephone Co
	4 Perry Ethel	Pacific Telephone Co
	Building	Pacific Telephone Co
1970	6 Nash Sigridur	Pacific Telephone Co
	5 Delphin Maryann	Pacific Telephone Co
	4 Gummow Willette	Pacific Telephone Co
	2 Rush Patti	Pacific Telephone Co

FINDINGS

Year	Uses	Source
1970	Building	Pacific Telephone Co
	Notrica Leon	Pacific Telephone Co
1964	CORKEN DOROTHY	Pacific Telephone
	GUMMOW WILLETTE	Pacific Telephone
	HANSEN EMIL O	Pacific Telephone
	RENTSCH EDWIN E	Pacific Telephone
	COLLINS J ROGER	Pacific Telephone
	BERRY ROXIE	Pacific Telephone
1960	HARCHAR ELLEN	Pacific Telephone
1957	HARCRAR JOHN	Pacific Telephone
1946	Brewer Robt L r	Southern California Telephone Co
1940	Carlson Oscar	Los Angeles Diretcory Co Publishers

407 E HARDY ST

Year	Uses	Source
2000	CALIF PAIN INSTITUTE	Pacific Bell Telephone Co
	LANDIS KENNETH W MD INC	Pacific Bell Telephone Co
1995	Mc Neal Inez	Pacific Bell Telephone Co
1980	Cox Robin	Pacific Telephone Co
1970	Lockwood Arthur	Pacific Telephone Co
1964	WILBER GEO A	Pacific Telephone
1960	WILBER GEO A	Pacific Telephone
1957	QSRISQPHARSEN ARTHUR L	Pacific Telephone
1954	CHRISTOPHERSEN CHRISTOPHER R	R. L. Polk & Co.
1950	CHRISTOPHERSEN CHRISTOPHER R	Pacific Telephone
1946	Christophersen Christopher r	Southern California Telephone Co
1940	Christophersen	Los Angeles Diretcory Co Publishers
	Chris	Los Angeles Diretcory Co Publishers
	Fulton E C	Los Angeles Diretcory Co Publishers

411 E HARDY ST

Year	Uses	Source
1995	Johnson Lorenza	Pacific Bell Telephone Co
1990	Johnson Lorenza	Pacific Bell Telephone Co
1975	Building	Pacific Telephone Co
	A Berry Carmen l	Pacific Telephone Co
1960	TASSINARI CARLO J	Pacific Telephone
1957	AURDY HOWARD B	Pacific Telephone
1954	MURDY HOWARD B R	R. L. Polk & Co.

Year	Uses	Source
1950	MURDY HOWARDR	Pacific Telephone
1946	Montgomery MHilford J r	Southern California Telephone Co
1940	De Borre Chas	Los Angeles Diretcory Co Publishers
	Erickson G B	Los Angeles Diretcory Co Publishers

E Hardy St

412 E Hardy St

Year	Uses	Source
2014	COVENANT WITH JESUS CHRIST CHU	EDR Digital Archive
	COVENANT WITH JESUS CHRIST CHU	EDR Digital Archive
2010	COVENANT WITH JESUS CHRIST CHU	EDR Digital Archive
	COVENANT WITH JESUS CHRIST CHU	EDR Digital Archive

E HARDY ST

412 E HARDY ST

Year	Uses	Source
1975	Bair Ed	Pacific Telephone Co
1970	Bair Ed	Pacific Telephone Co
1964	BAIR ED	Pacific Telephone
1957	BAIR ED	Pacific Telephone
1954	BAIR ED	R. L. Polk & Co.
1950	BAIL ED R	Pacific Telephone
1940	Bair E C	Los Angeles Diretcory Co Publishers

415 E HARDY ST

Year	Uses	Source
1990	5 Johnson Sharon R	Pacific Bell Telephone Co
	4 Fuller Revoyda	Pacific Bell Telephone Co
	3 Sanford Sandra	Pacific Bell Telephone Co
	Cratz W J	Pacific Bell Telephone Co
1980	Cratz Fred C	Pacific Telephone Co
1975	Cratz Fred C	Pacific Telephone Co
1970	Cratz Fred C	Pacific Telephone Co
1964	CRATZ WILMA J	Pacific Telephone
	CRATZ FRED C	Pacific Telephone
1960	CRATZ WILMA J	Pacific Telephone
	CRATZ FRED C	Pacific Telephone
1957	CRATZ FRED C	Pacific Telephone

FINDINGS

Year	Uses	Source
1954	CRATZ FRED C R	R. L. Polk & Co.
1950	CRATZ FRED C R	Pacific Telephone
1946	Cratz Fred C r	Southern California Telephone Co
1940	Cratz Fred	Los Angeles Diretcory Co Publishers

418 E HARDY ST

Year	Uses	Source
1995	4 Bartlett Evelyn	Pacific Bell Telephone Co
1980	Otero Arthur G	Pacific Telephone Co
	Marble Mary E	Pacific Telephone Co
1975	Cason Lila	Pacific Telephone Co
	Willis Clara Mae	Pacific Telephone Co
1970	Gilges Hubert	Pacific Telephone Co
1964	MORRILL ALICE E	Pacific Telephone
1960	DELOSE MARCUS C	Pacific Telephone
	MORRILL ALICE E	Pacific Telephone
1957	DELOSE MARCUS C	Pacific Telephone
1954	DELOSE MARCUS C	R. L. Polk & Co.
1950	GURNEY MAIDA N R	Pacific Telephone
1940	Dunbar L C	Los Angeles Diretcory Co Publishers

419 E HARDY ST

Year	Uses	Source
1950	KLINTMAN ELMER W R	Pacific Telephone
1946	Klintman Elmer W r	Southern California Telephone Co

420 E HARDY ST

Year	Uses	Source
2000	5 Toston Peter Sr	Pacific Bell Telephone Co
	Building	Pacific Bell Telephone Co
1980	Building	Pacific Telephone Co
	5 Johnson Sharon R	Pacific Telephone Co
1975	Building	Pacific Telephone Co
	6 Pennington Cecile	Pacific Telephone Co
1970	Building	Pacific Telephone Co
	1 Muller A B	Pacific Telephone Co
	4 Lynd Orland	Pacific Telephone Co
	6 Pennington Cecile	Pacific Telephone Co
	8 Prier Pearl	Pacific Telephone Co

FINDINGS

Year	Uses	Source
1964	TROYER ORDO H	Pacific Telephone
	PRIER PEARL	Pacific Telephone
	MULLER A B	Pacific Telephone
	PITTMAN MARILVN L	Pacific Telephone
	TAORMINA ANTHONY	Pacific Telephone
1960	CAMPBELL HARRIETT F	Pacific Telephone
	COZZINI ARLENE	Pacific Telephone
	COZZINI JOHN	Pacific Telephone
	HAWKINS THOS S	Pacific Telephone
	MAULDIN PEGGY JEAN	Pacific Telephone
	THUROW ELLI	Pacific Telephone
1954	SUSSMAN LOUIS W	R. L. Polk & Co.
1950	FROST HELEN MRS R	Pacific Telephone
1940	Hunt S G	Los Angeles Diretcory Co Publishers

421 E HARDY ST

Year	Uses	Source
1990	Building	Pacific Bell Telephone Co
	1 Falomir A Horacio	Pacific Bell Telephone Co
1980	Building	Pacific Telephone Co
	1 Ward R B	Pacific Telephone Co
	2 Alexander I M	Pacific Telephone Co
1975	Building	Pacific Telephone Co
	1 Furuta Toshito	Pacific Telephone Co
	2 Alexander I M	Pacific Telephone Co
1970	Building	Pacific Telephone Co
	2 Alexander Isabell	Pacific Telephone Co
1964	KOSTER MARTIN	Pacific Telephone
	ALEXANDER LENORE	Pacific Telephone
	ALEXANDER ISABELL	Pacific Telephone
1960	ALEXANDER PEARL MRS	Pacific Telephone
	KOSTER MARTIN	Pacific Telephone
1957	CLINE E BRUCE	Pacific Telephone
	ALEXANDER PEARL MRS	Pacific Telephone
1954	ROOT ROBT C	R. L. Polk & Co.
	ALEXANDER JOHN W MRS	R. L. Polk & Co.

FINDINGS

422 E HARDY ST

Year	Uses	Source
1950	EVERETT P N R	Pacific Telephone
1940	Harrison Homer	Los Angeles Diretcory Co Publishers

423 E HARDY ST

Year	Uses	Source
2000	1 Perez Froilan	Pacific Bell Telephone Co
	Building	Pacific Bell Telephone Co
1995	3 Falomir A Horacio	Pacific Bell Telephone Co
	Building	Pacific Bell Telephone Co
1990	3 Tell T	Pacific Bell Telephone Co
	Building	Pacific Bell Telephone Co
1975	1 Duncan IS	Pacific Telephone Co
	Building	Pacific Telephone Co
1970	2 Retzer Edgar F	Pacific Telephone Co
	Building	Pacific Telephone Co
	4 Sturgill Wm M Mac	Pacific Telephone Co
1964	STURGILL WM M MAC	Pacific Telephone
	PETERSON ROBT K MRS	Pacific Telephone
	CORNELIUS ARBA K	Pacific Telephone
1960	STURGILL WM M MAC	Pacific Telephone
	PETERSON ROBT K MRS	Pacific Telephone
	DUGAS GERALD	Pacific Telephone
	DUGAS DONNA R	Pacific Telephone
	CORNELIUS ARBA K	Pacific Telephone
1958	Fesler Verne F	Pacific Telephone
1957	STURGILF WM M MAC	Pacific Telephone
	MARTIN JOHN R	Pacific Telephone
	HERA-OLD MAURICE E	Pacific Telephone
	FSTFE VERNE F	Pacific Telephone
1954	STURGILL WM MAR VISTA MAC	R. L. Polk & Co.
	MARTIN ERNEST	R. L. Polk & Co.
	ARP ALVIN N	R. L. Polk & Co.
	FESLER VERNE F	R. L. Polk & Co.

424 E HARDY ST

Year	Uses	Source
2000	STOKOL COUIN MD	Pacific Bell Telephone Co
	LEVY STEPHEN C MD	Pacific Bell Telephone Co

FINDINGS

425 E HARDY ST

Year	Uses	Source
2000	TATUM VANESSA DMD	Pacific Bell Telephone Co
	Tamura Isami	Pacific Bell Telephone Co
	Building	Pacific Bell Telephone Co
	REAR Kiel G M	Pacific Bell Telephone Co
1995	Tamura Isami	Pacific Bell Telephone Co
	Kiel G M	Pacific Bell Telephone Co
1990	Tamura Isami	Pacific Bell Telephone Co
	Kiel G M	Pacific Bell Telephone Co
1980	Tamura Isami	Pacific Telephone Co
	Kie IGM	Pacific Telephone Co
1975	Tamura Isami	Pacific Telephone Co
	Kiel GM	Pacific Telephone Co
1970	Tamura Isami	Pacific Telephone Co
	Kiel Gladys M	Pacific Telephone Co
1964	HAGAN J A MRS	Pacific Telephone
	MILLAR J B	Pacific Telephone
1960	HILL AGNES MRS	Pacific Telephone
1957	IL AGNES MRS	Pacific Telephone
	HILL RALPH	Pacific Telephone
1954	HILL RALPH	R. L. Polk & Co.

427 E HARDY ST

Year	Uses	Source
1960	MUNIER M E	Pacific Telephone
1957	MUNIER M E	Pacific Telephone
1954	MUNIER M E R	R. L. Polk & Co.
1950	MUNIER M E R	Pacific Telephone
1946	Munier M E r	Southern California Telephone Co

428 E HARDY ST

Year	Uses	Source
2000	Damon Jesse	Pacific Bell Telephone Co
	Tarango Juana	Pacific Bell Telephone Co
1995	Tarango Juana	Pacific Bell Telephone Co
	Damon Jesse	Pacific Bell Telephone Co
1980	Forsang Anton	Pacific Telephone Co
1975	Forsang Anton	Pacific Telephone Co
1960	LAYCOCK VIOLA	Pacific Telephone

Year	Uses	Source
1957	L4YNOCK VIOLA	Pacific Telephone
1954	LAYCOCK VIOLA R	R. L. Polk & Co.
1950	LAYCOCK VIOLA R	Pacific Telephone
1940	Minteer J R	Los Angeles Diretcory Co Publishers

430 E HARDY ST

Year	Uses	Source
2000	ROBINSON MICHAEL MD	Pacific Bell Telephone Co

E Hardy St

433 E Hardy St

Year	Uses	Source
2010	EYEZ HAVE IT	EDR Digital Archive
	EYEZ HAVE IT	EDR Digital Archive

E HARDY ST

433 E HARDY ST

Year	Uses	Source
2000	B Madueke Onyeka J	Pacific Bell Telephone Co
	A RED SEA TOURS & CHARTERS	Pacific Bell Telephone Co
	Building	Pacific Bell Telephone Co
1990	Building	Pacific Bell Telephone Co
	H Laurant Van III 672 380 C	Pacific Bell Telephone Co
	F Girmay Girmay K	Pacific Bell Telephone Co
1980	B Rems SG	Pacific Telephone Co
	C Rashid Khalid	Pacific Telephone Co
	F Hobbs Michael	Pacific Telephone Co
	G Brown G E	Pacific Telephone Co
	Building	Pacific Telephone Co
1975	Building	Pacific Telephone Co
	F Burnes Carol	Pacific Telephone Co
1970	G Redding Paul	Pacific Telephone Co
	F Boles Lee	Pacific Telephone Co
	E Hinman F G	Pacific Telephone Co
	C Mayer Russel Lee	Pacific Telephone Co
	A Balliet Larry D	Pacific Telephone Co
	Building	Pacific Telephone Co
1960	BRADLEY RUSSELL J	Pacific Telephone

Year	Uses	Source
1957	BRADLEY RUSSELL J	Pacific Telephone
1954	BRADLEY RUSSELL J R	R. L. Polk & Co.
1950	BRADLEY RUSSELL J R	Pacific Telephone
1940	Raynor H R	Los Angeles Diretcory Co Publishers

475 E HARDY ST

Year	Uses	Source
1960	HILL RALPH	Pacific Telephone

500 E HARDY ST

Year	Uses	Source
1960	BOETEL HUGO C	Pacific Telephone
1957	BOETEL HUGO C	Pacific Telephone
1954	BOETEL HUGO C R	R. L. Polk & Co.
1950	BOETEL HUGO C R	Pacific Telephone
1940	Duears C H	Los Angeles Diretcory Co Publishers

E Hardy St

501 E Hardy St

Year	Uses	Source
2014	SHORR SMITH & HURST	EDR Digital Archive
	MIYADE MEDICAL CENTER PHARMACY	EDR Digital Archive
	501 HARDY	EDR Digital Archive
	MISSION CITY CMNTY NETWRK INC	EDR Digital Archive
	APEX CARDIOLOGY CONSULTANTS	EDR Digital Archive
	CHESNE ROBERT B MD INC	EDR Digital Archive
	SOUTHERN CAL PAIN MGT MED CTR	EDR Digital Archive
	YADEGAR SASAN MD	EDR Digital Archive
	ROBINSON MICHAEL MD	EDR Digital Archive
	COAST GASTROENTEROLOGY	EDR Digital Archive
	STANILOFF HOWARD M MD	EDR Digital Archive
	FRIENDS ANS FAMILY MED CLINIC	EDR Digital Archive
	NAZARI KENNETH MD A MED CORP	EDR Digital Archive
	WOMENS LIFECYCLE MEDICAL GROUP	EDR Digital Archive
	MOE JOHN G PHD MD	EDR Digital Archive
	LANDIS KENNETH W MD INC	EDR Digital Archive
	MARY PINERO PHYSICAL THERAPY	EDR Digital Archive
	CENTINELA VLY ENDSCOPY CTR INC	EDR Digital Archive

FINDINGS

Year	Uses	Source
2014	WOMENS LIFECYCLE MEDICAL GROUP	EDR Digital Archive
	MOE JOHN G PHD MD	EDR Digital Archive
	LANDIS KENNETH W MD INC	EDR Digital Archive
	MARY PINERO PHYSICAL THERAPY	EDR Digital Archive
	CENTINELA VLY ENDSCOPY CTR INC	EDR Digital Archive
	NAZARI KENNETH MD A MED CORP	EDR Digital Archive
	SHORR SMITH & HURST	EDR Digital Archive
	501 HARDY	EDR Digital Archive
	MISSION CITY CMNTY NETWRK INC	EDR Digital Archive
	APEX CARDIOLOGY CONSULTANTS	EDR Digital Archive
	CHESNE ROBERT B MD INC	EDR Digital Archive
	SOUTHERN CAL PAIN MGT MED CTR	EDR Digital Archive
	MIYADE MEDICAL CENTER PHARMACY	EDR Digital Archive
	YADEGAR SASAN MD	EDR Digital Archive
	ROBINSON MICHAEL MD	EDR Digital Archive
	COAST GASTROENTEROLOGY	EDR Digital Archive
	STANILOFF HOWARD M MD	EDR Digital Archive
	FRIENDS ANS FAMILY MED CLINIC	EDR Digital Archive
2010	FRIENDS ANS FAMILY MED CLINIC	EDR Digital Archive
	STANILOFF HOWARD M MD	EDR Digital Archive
	COAST GASTROENTEROLOGY	EDR Digital Archive
	ROBINSON MICHAEL MD	EDR Digital Archive
	SOUTH BAY CLINICAL RESEARCH IN	EDR Digital Archive
	YADEGAR SASAN MD	EDR Digital Archive
	USC CARDIOTHORACIC SURGEONS	EDR Digital Archive
	MIYADE MEDICAL CENTER PHARMACY	EDR Digital Archive
	CHESNE ROBERT B MD INC	EDR Digital Archive
	APEX CARDIOLOGY CONSULTANTS	EDR Digital Archive
	501 HARDY	EDR Digital Archive
	DARRYL A WILLOUGHBY MD A P	EDR Digital Archive
	MARY PINERO PHYSICAL THERAPY	EDR Digital Archive
	MISSION CITY COMMUNITY NETWORK	EDR Digital Archive
	GOOD NEIGHBOR PHARMACY	EDR Digital Archive
	SHORR SMITH & HURST	EDR Digital Archive
	NAZARI KENNETH MD A MED CORP	EDR Digital Archive
	HURST RONALD	EDR Digital Archive
	LANDIS KENNETH W MD INC	EDR Digital Archive
	MOE JOHN G PHD MD	EDR Digital Archive

FINDINGS

Year	Uses	Source
2010	HURST RONALD	EDR Digital Archive
	LANDIS KENNETH W MD INC	EDR Digital Archive
	MOE JOHN G PHD MD	EDR Digital Archive
	NAZARI KENNETH MD A MED CORP	EDR Digital Archive
	FRIENDS ANS FAMILY MED CLINIC	EDR Digital Archive
	STANILOFF HOWARD M MD	EDR Digital Archive
	COAST GASTROENTEROLOGY	EDR Digital Archive
	ROBINSON MICHAEL MD	EDR Digital Archive
	SOUTH BAY CLINICAL RESEARCH IN	EDR Digital Archive
	YADEGAR SASAN MD	EDR Digital Archive
	USC CARDIOTHORACIC SURGEONS	EDR Digital Archive
	CHESNE ROBERT B MD INC	EDR Digital Archive
	APEX CARDIOLOGY CONSULTANTS	EDR Digital Archive
	501 HARDY	EDR Digital Archive
	DARRYL A WILLOUGHBY MD A P	EDR Digital Archive
	MARY PINERO PHYSICAL THERAPY	EDR Digital Archive
	MISSION CITY COMMUNITY NETWORK	EDR Digital Archive
	GOOD NEIGHBOR PHARMACY	EDR Digital Archive
	MIYADE MEDICAL CENTER PHARMACY	EDR Digital Archive
	SHORR SMITH & HURST	EDR Digital Archive

E HARDY ST

501 E HARDY ST

Year	Uses	Source
2001	BUILDING ANDIMAN RONALD M	Haines & Company, Inc.
	BUILDING ANDIMAN RONALD M	Haines & Company, Inc.
2000	MEDICAL CENTER PHARMACY	Pacific Bell Telephone Co
	PARNEU STEPHEN A C MD	Pacific Bell Telephone Co
	MEDICAL CENTER PHARMACY	Pacific Bell Telephone Co
	Building	Pacific Bell Telephone Co
	200 CHESNE ROBT B MD INC FAX LINE	Pacific Bell Telephone Co
	200 APEX CARDIOLOGY CONSULTANTS	Pacific Bell Telephone Co
	200 CHESNE ROBT BMDIC	Pacific Bell Telephone Co
	200 FRAHKELPHIWUPSMD	Pacific Bell Telephone Co
	200 HATTORI VERNON T MD	Pacific Bell Telephone Co
	200 SWERDLOW CHARLES MD	Pacific Bell Telephone Co
	315 MOEJOHNGPHUMD	Pacific Bell Telephone Co

FINDINGS

Year	Uses	Source
1995	MEDICAL CENTER PHARMACY	Pacific Bell Telephone Co
	KERLAN JOBE	Pacific Bell Telephone Co
	ORTHOPAEDIC CLINIC A MEDICAL	Pacific Bell Telephone Co
	MEDICAL CENTER PHARMACY	Pacific Bell Telephone Co
	Building	Pacific Bell Telephone Co
	315 WILLIAMS LYTTON MD	Pacific Bell Telephone Co
	404 BRAU SALVADOR A MD	Pacific Bell Telephone Co
	407 LANDIS KENNETH W	Pacific Bell Telephone Co
	424 BOOKER JAMES A JR MDOFACS	Pacific Bell Telephone Co
	424 HICKS PEARLMAN D JR MDINC	Pacific Bell Telephone Co
	425 BORIS GEORGE MD	Pacific Bell Telephone Co
	428 PREFERENCE MEDICAL	Pacific Bell Telephone Co
	BILLING & MANAGEMENT CO	Pacific Bell Telephone Co
	430 LEVY STEPHEN C MD	Pacific Bell Telephone Co
	430 STOKOL COLLIN MD	Pacific Bell Telephone Co
1991	Long Beach Plastic Surgery Group	Pacific Bell
1990	STOKOL COLLt l MN	Pacific Bell Telephone Co
	MEb DICAL CENTER	Pacific Bell Telephone Co
	PHARMACY	Pacific Bell Telephone Co
	KERLABN JOBE	Pacific Bell Telephone Co
	ORTHOPAEDIC MEDICAL CLINIC INC	Pacific Bell Telephone Co
	KERLANW JOBE	Pacific Bell Telephone Co
	ORTHOPEDIC CLINIC A MEDICAL	Pacific Bell Telephone Co
	MEDi CAL CENTER PHARMACY	Pacific Bell Telephone Co
	KERLAN JOBE ORTHOPEDIC MED CLINIC	Pacific Bell Telephone Co
	Building	Pacific Bell Telephone Co
	315 WILLIAMS LYTTON MD	Pacific Bell Telephone Co
	404 PACIFIC MEPHROLOGY	Pacific Bell Telephone Co
	MEDICAL GROUP	Pacific Bell Telephone Co
	404 BRAU SALVADOR A MO	Pacific Bell Telephone Co
	407 LANDIS KENNETH MD	Pacific Bell Telephone Co
	407 HUDDLESONa HUBERT G MD	Pacific Bell Telephone Co
	420 JILLY GABOIR MD	Pacific Bell Telephone Co
	420 LANDIS KENNETH W	Pacific Bell Telephone Co
	424 LUNDY LEO J JR MD	Pacific Bell Telephone Co
	424 HICKS PEARLMAN D JR IMD INC	Pacific Bell Telephone Co
	425 REHM JOHN JOSEPH MID	Pacific Bell Telephone Co
	430 LEVY STEPHEN C o	Pacific Bell Telephone Co

FINDINGS

Year	Uses	Source
1980	Medical Center Pharmacy:	Pacific Telephone Co
	Dorn Wm MD	Pacific Telephone Co
	Stemple Dale RMD	Pacific Telephone Co
	G Brown G E	Pacific Telephone Co
	Carey Joseph S MD Inc	Pacific Telephone Co
	Kattus Albert A MD	Pacific Telephone Co
	Southwestern Orthopaedic Medical Group Inc	Pacific Telephone Co
	Centinela Dialysis Facility	Pacific Telephone Co
	Building	Pacific Telephone Co
	315 Jody Gilbert S MD	Pacific Telephone Co
	319 Brau Salvador A MD	Pacific Telephone Co
	329 Levy Stephen C MD	Pacific Telephone Co
	341 Silverstein Jack MD	Pacific Telephone Co
	406 Goldman Robert H MD Inc	Pacific Telephone Co
	420 Stallworth Otto F Jr MD Inc	Pacific Telephone Co
	420 Schwartz Lee MD	Pacific Telephone Co
	420 Graham Drayton Jr MD	Pacific Telephone Co
	424 Lundy Leo J Jr MD	Pacific Telephone Co
	425 Rehm John Joseph MD	Pacific Telephone Co
	430 Williams Homer L MD Inc	Pacific Telephone Co
1964	ORWIG MAMIE J	Pacific Telephone
1960	ORWIG MAMIE J	Pacific Telephone
1957	ORWIG MAMIE J	Pacific Telephone
1954	ORWIG MAMIE J R	R. L. Polk & Co.
1950	ORWIG MAMIE J R	Pacific Telephone
1940	Frehert Earl	Los Angeles Diretcory Co Publishers

505 E HARDY ST

Year	Uses	Source
1960	SMITH WALTER G SR	Pacific Telephone
1957	SMITH WALTER G SR	Pacific Telephone
1946	Lyon Philip W Mrs r	Southern California Telephone Co
1940	Baldus Lillian Mrs	Los Angeles Diretcory Co Publishers

507 E HARDY ST

Year	Uses	Source
1960	MCGALLIARD SARAH	Pacific Telephone
1957	MCGAILLARD SARAH	Pacific Telephone

Year	Uses	Source
1954	MCGALLIARD SARAH	R. L. Polk & Co.
1950	MCGALLIARD SARAH R	Pacific Telephone
1946	White E r	Southern California Telephone Co
1940	Barker Ivy Mrs	Los Angeles Diretcory Co Publishers

509 E HARDY ST

Year	Uses	Source
1964	FRAGIACOMO A	Pacific Telephone
1960	BAKER MARY OFRIA	Pacific Telephone
1957	BARRON JAS T	Pacific Telephone
1954	BARRON JAS T	R. L. Polk & Co.
1950	THOMPSON DORIS E MRS R	Pacific Telephone
1946	Jehue Jas T r	Southern California Telephone Co
1940	Lefkowitz Theo	Los Angeles Diretcory Co Publishers

510 E HARDY ST

Year	Uses	Source
2001	XXXX	Haines & Company, Inc.
1975	Culburn John W	Pacific Telephone Co
1970	Culburn John W	Pacific Telephone Co
1964	SHARP EVELYN C	Pacific Telephone
1960	SHARP EVELYN C	Pacific Telephone
1957	SHARP EVELYN C	Pacific Telephone
1954	SHARP EVELYN C R	R. L. Polk & Co.
1946	Sharp Evelyn C r	Southern California Telephone Co
1940	beauty shop	Los Angeles Diretcory Co Publishers
	Sharp Evelyn C	Los Angeles Diretcory Co Publishers

511 E HARDY ST

Year	Uses	Source
1964	TARDIF LOUIS J	Pacific Telephone
1960	TARDIF LOUIS J	Pacific Telephone
1950	EFEE ALLEN MR	Pacific Telephone
1946	Gee Allen M r	Southern California Telephone Co
1940	Price S M	Los Angeles Diretcory Co Publishers

515 E HARDY ST

Year	Uses	Source
1964	PACE B A	Pacific Telephone
1960	SPARLING BERTHA E	Pacific Telephone

FINDINGS

Year	Uses	Source
1957	WILKIN JAS O	Pacific Telephone
1954	WILKIN JAS0	R. L. Polk & Co.
1950	CALLAWAY CECIL IVI R	Pacific Telephone
1946	Callaway Cecil M r	Southern California Telephone Co
1940	Mc Mahan A L	Los Angeles Diretcory Co Publishers

516 E HARDY ST

Year	Uses	Source
1975	Building	Pacific Telephone Co
	1 Harvey Alfred R	Pacific Telephone Co
	2 Holloway Blanche	Pacific Telephone Co
	6 Swalm Alva C Jr	Pacific Telephone Co
	8 Brady Merle	Pacific Telephone Co
1970	Building	Pacific Telephone Co
	1 Harvey Alfred R	Pacific Telephone Co
	5 White Frank O H	Pacific Telephone Co
	6 Swaim Alva C Jr	Pacific Telephone Co
	7 Pita Richard S	Pacific Telephone Co
	8 Brady Merle	Pacific Telephone Co
1964	HEIM ROBT W	Pacific Telephone
	HARVEY JEWEL F	Pacific Telephone
	FLOOR NICK G	Pacific Telephone
	DUKE CESAR A	Pacific Telephone
	HOLLOMON N H	Pacific Telephone
	SPROUL MARTHA J	Pacific Telephone
	ZAHARIS PETE	Pacific Telephone
1960	KEMPEN BILL	Pacific Telephone
1957	XEMPEN BILL	Pacific Telephone
1954	KEMPEN BILL R	R. L. Polk & Co.
1950	KEMPEN BILL R	Pacific Telephone
1946	Kempen Bill r	Southern California Telephone Co
1940	Kempen Wm	Los Angeles Diretcory Co Publishers

520 E HARDY ST

Year	Uses	Source
2001	XXXX	Haines & Company, Inc.
1975	Birschansky Geo	Pacific Telephone Co
	Freeman Sylvia	Pacific Telephone Co
1970	Birschansky Geo	Pacific Telephone Co

FINDINGS

Year	Uses	Source
1970	Brown Jas Ernest	Pacific Telephone Co
1964	WINE THOS C	Pacific Telephone
1960	KENT DOROTHY	Pacific Telephone
	EASON SHIRLEE	Pacific Telephone
	DEWEY JAS F	Pacific Telephone
1957	BOTT BETTY	Pacific Telephone
1950	BILUK EMILY R	Pacific Telephone
1940	Fanning L H	Los Angeles Diretcory Co Publishers

521 E HARDY ST

Year	Uses	Source
1960	TUTTERROW VICTOR J	Pacific Telephone
1954	RINKER JAS C	R. L. Polk & Co.
1950	STRONG GLEN E R	Pacific Telephone
1940	Meissner E M	Los Angeles Diretcory Co Publishers

522 E HARDY ST

Year	Uses	Source
1964	CRASSWELLER DONALD J	Pacific Telephone
1960	CLEMENTS JACK D SR	Pacific Telephone
1957	RUST DUANE M	Pacific Telephone
1954	STOTT CHAS C	R. L. Polk & Co.
1950	MOORE GALE J R	Pacific Telephone

524 E HARDY ST

Year	Uses	Source
1964	AMELING DAVID	Pacific Telephone
1960	AMELING DAVID	Pacific Telephone
1957	AMELING DAVID	Pacific Telephone
1950	THILL GLENN R	Pacific Telephone
1946	Richardson Richard K r	Southern California Telephone Co
1940	Palmberg Oscar	Los Angeles Diretcory Co Publishers

525 E HARDY ST

Year	Uses	Source
1964	GARDNER ROY H	Pacific Telephone
	ROY S PLUMBING & HEATING	Pacific Telephone
1960	ROY S PLUMBING & HEATING	Pacific Telephone
	GARDNER ROY H	Pacific Telephone
1957	ROY S PLUMBING & HEATING	Pacific Telephone

FINDINGS

Year	Uses	Source
1957	GARDNER ROY H	Pacific Telephone
1954	GARDNER ROY H	R. L. Polk & Co.
	ROY S PLUMBING & ELECTRIC	R. L. Polk & Co.
1950	GARDNER ROY HR	Pacific Telephone
1946	Gardner Roy H r	Southern California Telephone Co
1940	Durkis J M	Los Angeles Diretcory Co Publishers

527 E HARDY ST

Year	Uses	Source
1964	PETERSON LEONORA	Pacific Telephone
1960	PETERSON LEONORA	Pacific Telephone
1957	PETERSON LEONORA	Pacific Telephone
1954	PETERSON LEONORA R	R. L. Polk & Co.
1950	PETERSON LEONORA R	Pacific Telephone
1946	Peterson Arnold M r	Southern California Telephone Co
1940	Peterson Einar	Los Angeles Diretcory Co Publishers

528 E HARDY ST

Year	Uses	Source
1975	11 Patterson Arnett	Pacific Telephone Co
	7 Gllford Jerry	Pacific Telephone Co
	6 Ellis Phillip	Pacific Telephone Co
	Building	Pacific Telephone Co
1970	Building	Pacific Telephone Co
	8 Fernandez Robt J	Pacific Telephone Co
	8 Fernandez Robt J	Pacific Telephone Co
	7 Utens Tamara	Pacific Telephone Co
	2 Ather Syed	Pacific Telephone Co
	1 Simonoski J H	Pacific Telephone Co
	Building	Pacific Telephone Co
	Sutliff Apartments	Pacific Telephone Co
1964	WHELAN JUDY	Pacific Telephone
	WEST JAS W JR	Pacific Telephone
	MURPHREE HAROLD	Pacific Telephone
	ASH CHAS G	Pacific Telephone
	FERRENTINO ANTHONY J	Pacific Telephone
	FERRENTINO JANICE	Pacific Telephone
	KNOP HARRY C	Pacific Telephone
1960	JACKSON G M	Pacific Telephone

FINDINGS

Year	Uses	Source
1960	KETCHUM HERBERT	Pacific Telephone
	PELT ARLENE	Pacific Telephone
1957	MASON STANLEY E	Pacific Telephone
1954	LEE DAGNY	R. L. Polk & Co.
1950	LEE DAGNY R	Pacific Telephone
1946	Lee Dagny r	Southern California Telephone Co
1940	Lee Richd	Los Angeles Diretcory Co Publishers

531 E HARDY ST

Year	Uses	Source
1964	GORMLEY JESSIE M	Pacific Telephone
1960	GORMLEY JESSIE M	Pacific Telephone
1940	Woodward Stanley	Los Angeles Diretcory Co Publishers

532 E HARDY ST

Year	Uses	Source
1975	Building	Pacific Telephone Co
	3 Montenegro John	Pacific Telephone Co
	5 Hollis Robt R	Pacific Telephone Co
1970	Building	Pacific Telephone Co
	1 Dale Jas A	Pacific Telephone Co
	2 Johnson Jack	Pacific Telephone Co
	5 Nasi Jos D	Pacific Telephone Co
	7 Craven Chas F Sr	Pacific Telephone Co
	8 Tabata Jas	Pacific Telephone Co
1964	BRAYTON JAS	Pacific Telephone
	HALL RICHARD L	Pacific Telephone
	HOLTWICK GARY M	Pacific Telephone
	KIRSCH ISABEL J	Pacific Telephone
	KIRSCH RALPH L	Pacific Telephone
	LIND KAREN L	Pacific Telephone
	LIND WALTER L	Pacific Telephone
	ORY LINDA	Pacific Telephone
1960	BLACK RICHARD L	Pacific Telephone
	CONDIT DAVID B	Pacific Telephone
	DEPOLO JOS P	Pacific Telephone
	LATHAM MAX A	Pacific Telephone
	LATHAM PATRICIA A	Pacific Telephone
	MAHER JOS D SR	Pacific Telephone

FINDINGS

Year	Uses	Source
1960	SCHNEIDER GERALD	Pacific Telephone
	WIDOM CHESTER A	Pacific Telephone
1957	SLEVA FRANK	Pacific Telephone
1954	SLEVA FRANK R	R. L. Polk & Co.
1946	Sleva Frank r	Southern California Telephone Co
1940	Berry Harry	Los Angeles Diretcory Co Publishers

533 E HARDY ST

Year	Uses	Source
1954	BRIGGS NELSON	R. L. Polk & Co.
1950	BYARS ACREE J R	Pacific Telephone
1946	Byars Acree J r	Southern California Telephone Co
1940	Barton L C	Los Angeles Diretcory Co Publishers

536 E HARDY ST

Year	Uses	Source
1975	Building	Pacific Telephone Co
	1 Cotton Fern	Pacific Telephone Co
	2 Ciganko John M	Pacific Telephone Co
	3 Brown V	Pacific Telephone Co
	5 Cotton Janet	Pacific Telephone Co
1970	Dorchain Johannes	Pacific Telephone Co
	Building	Pacific Telephone Co
	3 Rozel le Hol lace	Pacific Telephone Co
	22 Adam Gary J	Pacific Telephone Co
1964	WILLIS V M	Pacific Telephone
	MEISINGER A H	Pacific Telephone
	WALLACE RUTH P	Pacific Telephone
	WILLIS MARK	Pacific Telephone
1960	ERNI WM G	Pacific Telephone
	MEISINGER ALMEDA	Pacific Telephone
	SHELTON RANDALL	Pacific Telephone
	WALLACE RUTH P	Pacific Telephone
1957	KAIB W R	Pacific Telephone
	LINN ROSE MARIE	Pacific Telephone
	MEISRINGER ALMEDA	Pacific Telephone
	WYNAKEN ROBT	Pacific Telephone
1950	GOODMAN FRANK R	Pacific Telephone
1946	Thompson M L r	Southern California Telephone Co

Year	Uses	Source
1940	Moore N S Mrs	Los Angeles Diretcory Co Publishers

537 E HARDY ST

Year	Uses	Source
1946	Von Kleist Hugh H Orrys Mkt	Southern California Telephone Co
	Orrys Mkt	Southern California Telephone Co
1940	Gahlbeck A C gro	Los Angeles Diretcory Co Publishers

547 E HARDY ST

Year	Uses	Source
2001	XXXX	Haines & Company, Inc.

551 E HARDY ST

Year	Uses	Source
1964	HARVEY ALFRED R	Pacific Telephone

E Hardy St

555 E Hardy St

Year	Uses	Source
2014	CENTINELA HOSPITAL MED CTR AUX	EDR Digital Archive
	CENTINELA VALLEY HEALTH SVCS	EDR Digital Archive
	EMERGNCY PHYSCN SVCS MED ASSOC	EDR Digital Archive
	TENET HEALTHSYSTEM MEDICAL	EDR Digital Archive
	DORR LAWRENCE MD	EDR Digital Archive
	MIRNA CHAMBI MD	EDR Digital Archive
	PRIME HEALTHCARE CENTINELA LLC	EDR Digital Archive
	CFHS HOLDINGS INC	EDR Digital Archive
	CENTINELA HOSPITAL MED CTR AUX	EDR Digital Archive
	CENTINELA VALLEY HEALTH SVCS	EDR Digital Archive
	EMERGNCY PHYSCN SVCS MED ASSOC	EDR Digital Archive
	TENET HEALTHSYSTEM MEDICAL	EDR Digital Archive
	DORR LAWRENCE MD	EDR Digital Archive
	MIRNA CHAMBI MD	EDR Digital Archive
	PRIME HEALTHCARE CENTINELA LLC	EDR Digital Archive
	CFHS HOLDINGS INC	EDR Digital Archive
2010	CENTINELA VALLEY HEALTH SVCS	EDR Digital Archive
	PRIME HEALTHCARE CENTINELA LLC	EDR Digital Archive
	CFHS HOLDINGS INC	EDR Digital Archive

Year	Uses	Source
2010	TENET HEALTHSYSTEM MEDICAL	EDR Digital Archive
	CENTINELA BMECHANICAL LABS RES	EDR Digital Archive
	CHAMBI MIRNA MD	EDR Digital Archive
	CENTINELA HOSPITAL MED CTR AUX	EDR Digital Archive
	MAX FRANKLIN LEBOW A MED CORP	EDR Digital Archive
	GALWAY REAL ESTATE MGT CORP	EDR Digital Archive
	CENTINELA VALLEY HEALTH SVCS	EDR Digital Archive
	PRIME HEALTHCARE CENTINELA LLC	EDR Digital Archive
	CFHS HOLDINGS INC	EDR Digital Archive
	TENET HEALTHSYSTEM MEDICAL	EDR Digital Archive
	CENTINELA BMECHANICAL LABS RES	EDR Digital Archive
	CHAMBI MIRNA MD	EDR Digital Archive
	CENTINELA HOSPITAL MED CTR AUX	EDR Digital Archive
	MAX FRANKLIN LEBOW A MED CORP	EDR Digital Archive
	GALWAY REAL ESTATE MGT CORP	EDR Digital Archive

E HARDY ST

555 E HARDY ST

Year	Uses	Source
2001	CENTINELA	Haines & Company, Inc.
2000	RALPHS SENIOR CL	Pacific Bell Telephone Co
	PACEMAKER CUNIC	Pacific Bell Telephone Co
	CITASAMERICA	Pacific Bell Telephone Co
	CENTINELA BIDMECHANICAL LABS RESEARCH	Pacific Bell Telephone Co
1995	BIOMECHANICAL LABS RESEARCH	Pacific Bell Telephone Co
	CENTINELA	Pacific Bell Telephone Co
	BIOMECHANICAL LABS RESEARCH	Pacific Bell Telephone Co
	CENTINELA	Pacific Bell Telephone Co
	PACEMAKER CLINIC	Pacific Bell Telephone Co
1991	Lifestyle Interior Design W HIs	Pacific Bell
	Lifestarts At Centinela	Pacific Bell
	Lifestarts At Centinela	Pacific Bell
	Alcohol & Chemical Dependency Unit 77437	Pacific Bell
1990	CEHTINELA HOSPITAL MEOICAL CENTER	Pacific Bell Telephone Co
	BIOMECHANICAL LABS RESEARCHN	Pacific Bell Telephone Co
	CENTINELA	Pacific Bell Telephone Co

FINDINGS

Year	Uses	Source
1990	BIOMECHANICAL LABS RESEARCH	Pacific Bell Telephone Co
	CENTINELA	Pacific Bell Telephone Co
	PACEMAKER CLINIC	Pacific Bell Telephone Co
1980	Centinela Hospital Medical Center	Pacific Telephone Co
	Centinela Blomechanical Labs Research	Pacific Telephone Co
	LA County Medical Assn Centinela Valley	Pacific Telephone Co
1975	Centineia Valley Community Hospital	Pacific Telephone Co
	L A County Medical Assn Centinela Valley	Pacific Telephone Co
1970	Centinela Valley Community Hospital	Pacific Telephone Co
	L A County Medical Assn Centinela	Pacific Telephone Co
	Centinela Valley Community Hospital	Pacific Telephone Co
	Electrographic Laboratories	Pacific Telephone Co

E Hardy St

575 E Hardy St

Year	Uses	Source
2014	575 HARDY	EDR Digital Archive
	WILLIAM H HONG MD INC	EDR Digital Archive
	BRESNAHAN GERALD MD	EDR Digital Archive
	HELMY IBRAHIM MD INC	EDR Digital Archive
	PALETZ LAWRENCE R MD	EDR Digital Archive
	PALETZ AND AUGUSTINE MDS	EDR Digital Archive
	PALETZ AND AGATSTEIN UROLOGY M	EDR Digital Archive
	PALETZ & AGATSTEIN MDS	EDR Digital Archive
	PACADA MARIO DPM	EDR Digital Archive
	ASHKAH SOLOEYMANI DBM INC	EDR Digital Archive
	EBRAHIMI ABDOLRASOOL MD	EDR Digital Archive
	PETERSON JOHN S MD	EDR Digital Archive
	SOUTHERN CAL RHEUMATOLOGY ASSN	EDR Digital Archive
	AXMINSTER MEDICAL GROUP INC	EDR Digital Archive
	WESTSIDE PREGNANCY CLINIC INC	EDR Digital Archive
	CENTINELLA VALLEY ENDO CT	EDR Digital Archive
	STEVENSON DONALD V MD	EDR Digital Archive
	STEVENSON DONALD DOCTORS OFF	EDR Digital Archive
	LYONGA DORIS E MD INC	EDR Digital Archive
	OREDUGBA OLU	EDR Digital Archive
	WEST COAST CARDIOLOGY INC	EDR Digital Archive

FINDINGS

Year	Uses	Source
2014	FREEMAN MICHELLE MD	EDR Digital Archive
	OLU ORDUGBA MD A PROF MED CORP	EDR Digital Archive
	AVEVA	EDR Digital Archive
	ADVANCED VASCULAR & ENDOVASCUL	EDR Digital Archive
	UNIVERSTY VSCLR ASSO-WSTWD INC	EDR Digital Archive
	ALLARD	EDR Digital Archive
	SAINES MARUIS MD PC	EDR Digital Archive
	PALETZ LAWRENCE R MD	EDR Digital Archive
	PALETZ AND AUGUSTINE MDS	EDR Digital Archive
	PALETZ AND AGATSTEIN UROLOGY M	EDR Digital Archive
	PALETZ & AGATSTEIN MDS	EDR Digital Archive
	PACADA MARIO DPM	EDR Digital Archive
	ASHKAH SOLOEYMANI DBM INC	EDR Digital Archive
	575 HARDY	EDR Digital Archive
	EBRAHIMI ABDOLRASOOL MD	EDR Digital Archive
	PETERSON JOHN S MD	EDR Digital Archive
	SOUTHERN CAL RHEUMATOLOGY ASSN	EDR Digital Archive
	CENTINELLA VALLEY ENDO CT	EDR Digital Archive
	AXMINSTER MEDICAL GROUP INC	EDR Digital Archive
	WESTSIDE PREGNANCY CLINIC INC	EDR Digital Archive
	LYONGA DORIS E MD INC	EDR Digital Archive
	OREDUGBA OLU	EDR Digital Archive
	WEST COAST CARDIOLOGY INC	EDR Digital Archive
	FREEMAN MICHELLE MD	EDR Digital Archive
	OLU ORDUGBA MD A PROF MED CORP	EDR Digital Archive
	AVEVA	EDR Digital Archive
	ADVANCED VASCULAR & ENDOVASCUL	EDR Digital Archive
	UNIVERSTY VSCLR ASSO-WSTWD INC	EDR Digital Archive
	ALLARD	EDR Digital Archive
	SAINES MARUIS MD PC	EDR Digital Archive
	STEVENSON DONALD V MD	EDR Digital Archive
	STEVENSON DONALD DOCTORS OFF	EDR Digital Archive
	WILLIAM H HONG MD INC	EDR Digital Archive
	BRESNAHAN GERALD MD	EDR Digital Archive
	HELMY IBRAHIM MD INC	EDR Digital Archive
2010	HELMY IBRAHIM MD INC	EDR Digital Archive
	BRESNAHAN GERALD MD	EDR Digital Archive

FINDINGS

Year	Uses	Source
2010	STEVENSON DONALD DOCTORS OFF	EDR Digital Archive
	STEVENSON DONALD V MD	EDR Digital Archive
	SAINES MARUIS MD PC	EDR Digital Archive
	ALLARD	EDR Digital Archive
	ADVANCED VASCULAR & ENDOVASCUL	EDR Digital Archive
	OLU ORDUGBA MD A PROF MED CORP	EDR Digital Archive
	FREEMAN MICHELLE MD	EDR Digital Archive
	OREDUGBA OLU	EDR Digital Archive
	WEST COAST CARDIOLOGY INC	EDR Digital Archive
	AXMINSTER MEDICAL GROUP INC	EDR Digital Archive
	LYONGA DORIS E MD INC	EDR Digital Archive
	PACIFIC RM ELECTRPHYSLGY MDCL	EDR Digital Archive
	CARDIOVASCULAR SURGERY DIV	EDR Digital Archive
	SOUTHERN CAL RHEUMATOLOGY ASSN	EDR Digital Archive
	POMEGRANATE CONSULTING INC	EDR Digital Archive
	PETERSON JOHN S MD	EDR Digital Archive
	EBRAHIMI ABDOLRASOOL MD	EDR Digital Archive
	575 HARDY	EDR Digital Archive
	ASHKAH SOLOEYMANI DBM INC	EDR Digital Archive
	NIKNAM JAMSHID MD	EDR Digital Archive
	PALETZ & AGATSTEIN MDS	EDR Digital Archive
	PALETZ LAWRENCE R MD	EDR Digital Archive
	PALETZ AND AUGUSTINE MDS	EDR Digital Archive
	SAINES MARUIS MD PC	EDR Digital Archive
	ALLARD	EDR Digital Archive
	ADVANCED VASCULAR & ENDOVASCUL	EDR Digital Archive
	OLU ORDUGBA MD A PROF MED CORP	EDR Digital Archive
	FREEMAN MICHELLE MD	EDR Digital Archive
	OREDUGBA OLU	EDR Digital Archive
	WEST COAST CARDIOLOGY INC	EDR Digital Archive
	STEVENSON DONALD DOCTORS OFF	EDR Digital Archive
	STEVENSON DONALD V MD	EDR Digital Archive
	LYONGA DORIS E MD INC	EDR Digital Archive
	PACIFIC RM ELECTRPHYSLGY MDCL	EDR Digital Archive
	CARDIOVASCULAR SURGERY DIV	EDR Digital Archive
	AXMINSTER MEDICAL GROUP INC	EDR Digital Archive

FINDINGS

Year	Uses	Source
2010	SOUTHERN CAL RHEUMATOLOGY ASSN	EDR Digital Archive
	POMEGRANATE CONSULTING INC	EDR Digital Archive
	PETERSON JOHN S MD	EDR Digital Archive
	EBRAHIMI ABDOLRASOOL MD	EDR Digital Archive
	ASHKAH SOLOEYMANI DBM INC	EDR Digital Archive
	NIKNAM JAMSHID MD	EDR Digital Archive
	PALETZ & AGATSTEIN MDS	EDR Digital Archive
	PALETZ LAWRENCE R MD	EDR Digital Archive
	PALETZ AND AUGUSTINE MDS	EDR Digital Archive
	HELMY IBRAHIM MD INC	EDR Digital Archive
	BRESNAHAN GERALD MD	EDR Digital Archive
	575 HARDY	EDR Digital Archive

E HARDY ST

575 E HARDY ST

Year	Uses	Source
2001	BUILDING AXMINSTER MDCLGRP	Haines & Company, Inc.
2000	Building	Pacific Bell Telephone Co
	101 P M REALTYGROUP	Pacific Bell Telephone Co
	104 REIDANTHONY MD	Pacific Bell Telephone Co
	104 BRESNAHAN GERALD FMD	Pacific Bell Telephone Co
	104 STANILOFF HOWARD MMD	Pacific Bell Telephone Co
	104 HELMY IBRAHIM MD	Pacific Bell Telephone Co
	109 AXMINSTER MEDICAL GROUP INC OBSTETRICS	Pacific Bell Telephone Co
	+ 201 PACIFIC RIM CARDIAC ELECTROPHYSIOLOGY	Pacific Bell Telephone Co
	210 LYONGA DORIS E MD	Pacific Bell Telephone Co
	215 MOGHISSI ETIE MD FACP FACE	Pacific Bell Telephone Co
	+ 215 PALETZLMD	Pacific Bell Telephone Co
	220 YADEGAR SASAN MD	Pacific Bell Telephone Co
	221 CHILDRENS MEDICAL GROUP	Pacific Bell Telephone Co
	312 LANG WIWAM B MD	Pacific Bell Telephone Co
	312 PETERSONJB MD	Pacific Bell Telephone Co
	+ 315 MADISON F RICHARDSON	Pacific Bell Telephone Co
	320 RHEUMATOLOGY ASSOCIATES OF SO GAUF	Pacific Bell Telephone Co
	+ 620 Scott Lavan	Pacific Bell Telephone Co

FINDINGS

Year	Uses	Source
1995	Building	Pacific Bell Telephone Co
	104 REID ANTHONY MD	Pacific Bell Telephone Co
	104 BRESNAHAN GERALD F	Pacific Bell Telephone Co
	104 HELMViiii	Pacific Bell Telephone Co
	104 NLMY IBRAHIM MD	Pacific Bell Telephone Co
	109 AXMIISTER MEDICAL	Pacific Bell Telephone Co
	GROUP INC OBSTETRICS	Pacific Bell Telephone Co
	201 LEE MYLES MD 672 9 C	Pacific Bell Telephone Co
	210 LYONGA DORIS E MO	Pacific Bell Telephone Co
	215 MOGHISSI ETIE MD	Pacific Bell Telephone Co
	221 CHILDRENS MEDICAL GROUP	Pacific Bell Telephone Co
	224 PARNELL STEPHEN A C	Pacific Bell Telephone Co
	303 SHARIF JABIR R Mi D	Pacific Bell Telephone Co
	306 RHEUMATOLOGY	Pacific Bell Telephone Co
	ASSOCIATES OF SD	Pacific Bell Telephone Co
	ASSOCIATES OF SD	Pacific Bell Telephone Co
	312 PETERSON J B MD	Pacific Bell Telephone Co
	PETRSIl g D	Pacific Bell Telephone Co
	314 FELDMAN LORNE MD	Pacific Bell Telephone Co
	314 FELDMAN LORNE MD	Pacific Bell Telephone Co
	321 PARNELL STEPHEN A C	Pacific Bell Telephone Co
	322 MELLMAN & MOE A Ol	Pacific Bell Telephone Co
	MEDICAL CORP	Pacific Bell Telephone Co
1991	Childrens Medical Group	Pacific Bell
	English Elea MD	Pacific Bell
	Ward Gene A MD	Pacific Bell
1990	220 WARD GENE A MD 673 551il	Pacific Bell Telephone Co
	221 CHILDRENS MEDICAL GROUP	Pacific Bell Telephone Co
	224 PARNELL STEPHEN A C	Pacific Bell Telephone Co
	224 AMRITT STEPHANIE N MD	Pacific Bell Telephone Co
	224 PARROTT F D MD	Pacific Bell Telephone Co
	228 VISTACARE	Pacific Bell Telephone Co
	228 SISON MANUEL A MD	Pacific Bell Telephone Co
	303 SHARIF JABIR R MD	Pacific Bell Telephone Co
	306 RHEUMATOLOGY	Pacific Bell Telephone Co
	ASSOCIATES OF SO CALIF	Pacific Bell Telephone Co
	312 BAILEY HAROLD L MDB	Pacific Bell Telephone Co
	312 PETERSON J BIID M	Pacific Bell Telephone Co

FINDINGS

Year	Uses	Source
1990	314 FELDMAN LORNE MD INC	Pacific Bell Telephone Co
	314 FELDMAN LORNE MD INC	Pacific Bell Telephone Co
	314 FELDMAN LORNE MD INC	Pacific Bell Telephone Co
	320 HERZIG NICHOLAS & ONDIPPE MDS INC	Pacific Bell Telephone Co
	320 TAW RICHARD L MD	Pacific Bell Telephone Co
	322 MELLMAN & MOE A MEDICAL CORP	Pacific Bell Telephone Co
	Building	Pacific Bell Telephone Co
	104 BRESNAHAN GERALD F	Pacific Bell Telephone Co
	109 BURTON BARRY LI MD A PROFESSIONAL GROUP	Pacific Bell Telephone Co
	201 LEE MYLES MD	Pacific Bell Telephone Co
	207 STEVENSON DONALD V MD5	Pacific Bell Telephone Co
	207 FILLER BLAIR C MD INC	Pacific Bell Telephone Co
	210 LYONGA DORIS E MD	Pacific Bell Telephone Co
	212 ENGLISH ELEA M	Pacific Bell Telephone Co
	215 PACIFIC	Pacific Bell Telephone Co
	ENDIOCRINOLOGY ASSOCIATES	Pacific Bell Telephone Co
1980	National Athletic Health Institute The	Pacific Telephone Co
	Wagner Joseph MD & Barry L Burton MD A	Pacific Telephone Co
	Medical Center Pharmacy	Pacific Telephone Co
	Building	Pacific Telephone Co
	105 Wagner Joseph MD & Barry L Burton MD A	Pacific Telephone Co
	201 Hardy Medical & Nuclear Laboratories	Pacific Telephone Co
	207 Filler Blair C MD Inc	Pacific Telephone Co
	210 Krohngold S H	Pacific Telephone Co
	212 Rarick Frederick M	Pacific Telephone Co
	215 Woods Ronald C MD	Pacific Telephone Co
	220 Ward Gene A MD	Pacific Telephone Co
	220 Ward Gene A MD	Pacific Telephone Co
	221 Kirksey J David MD	Pacific Telephone Co
	224 Parrott F D MD	Pacific Telephone Co
	228 Williams Herbert L Dr	Pacific Telephone Co
	310 Scott Cranford L MD	Pacific Telephone Co
	312 Peterson J B MD	Pacific Telephone Co
	314 Vaughn Leroy W MD	Pacific Telephone Co
	320 Herzig Nicholas & Von Dippe MDs Inc	Pacific Telephone Co

FINDINGS

Year	Uses	Source
1980	322 Freedman Toby MD	Pacific Telephone Co
1975	Johnson Walter L MD	Pacific Telephone Co
	Rarick Frederick M	Pacific Telephone Co
	Ward Gene A MD	Pacific Telephone Co
	Hardy Medical & Nuclear Laboratories	Pacific Telephone Co
	Kirksey J David MD	Pacific Telephone Co
	Woods Ronald C MD	Pacific Telephone Co
	Wagner Joseph MD & Barry L Burton MD A	Pacific Telephone Co
	Southwestern Orthopedic Medical Group Inc	Pacific Telephone Co
	Wagner Joseph MD & Barry L Burton MD A	Pacific Telephone Co
	Filler Bla Ir MD	Pacific Telephone Co
	Freedman Toby MD	Pacific Telephone Co
	Peterson J B MD	Pacific Telephone Co
	Medical Center Pharmacy	Pacific Telephone Co
	Building	Pacific Telephone Co
	210 Krohngold SH	Pacific Telephone Co
	302 Leider Harold J MD	Pacific Telephone Co
	320 Herzig & Nicholas MDs Inc	Pacific Telephone Co
	30507 National Athletic Health Institute The	Pacific Telephone Co

600 E HARDY ST

Year	Uses	Source
1975	Sake John	Pacific Telephone Co
1970	Sake John	Pacific Telephone Co
1964	FRANK CHAS JR	Pacific Telephone
	SAKE JOHN	Pacific Telephone
1960	SAKE JOHN	Pacific Telephone
1957	SAKE JOHN	Pacific Telephone
1954	SAKE JOHN R	R. L. Polk & Co.
1950	SAKE JOHN R	Pacific Telephone
1940	Bohannon C D	Los Angeles Diretcory Co Publishers

601 E HARDY ST

Year	Uses	Source
2001	XXXX	Haines & Company, Inc.
1970	Delman Mark	Pacific Telephone Co
1964	BASCH RICHARD F	Pacific Telephone

FINDINGS

Year	Uses	Source
1954	LENTZ CHAS E R	R. L. Polk & Co.
1950	LENTZ CHAS ER	Pacific Telephone
1946	Lentz Chas E r	Southern California Telephone Co
1940	Peterson 0 E Jr	Los Angeles Diretcory Co Publishers

604 E HARDY ST

Year	Uses	Source
2001	XXXX	Haines & Company, Inc.
1975	Young Josle	Pacific Telephone Co
	Building	Pacific Telephone Co
	5 Palmer Charisey	Pacific Telephone Co
1970	Buchanan Robt L	Pacific Telephone Co
	Building	Pacific Telephone Co
	2 Magnet Barbara	Pacific Telephone Co
	5 Kimpton John M	Pacific Telephone Co
1964	SAUNDERS DENNIS L	Pacific Telephone
	HAHN IRA C	Pacific Telephone
	CHESTER F A	Pacific Telephone
1960	SWITZER JOHN E JR	Pacific Telephone
	CHESTER F A	Pacific Telephone
	AUTH ARTHUR L	Pacific Telephone
	COOPER JENROLD C W	Pacific Telephone
	SWITZER ANN	Pacific Telephone
1957	ANDERSON SYLVIA J	Pacific Telephone
	AUTH ARTHUR L	Pacific Telephone
	BUSHMILLER W R	Pacific Telephone
	MARTS JOS B SR	Pacific Telephone
	PORTANOVA PHILLIP	Pacific Telephone
1954	BACON ROSANNA L	R. L. Polk & Co.
	GRIVEL SADIE	R. L. Polk & Co.
	MEREDITH EDNA S	R. L. Polk & Co.
	WHITLEDGE LEE	R. L. Polk & Co.
1940	Wujek J E	Los Angeles Diretcory Co Publishers

605 E HARDY ST

Year	Uses	Source
1960	FRANK CHAS JR	Pacific Telephone
1957	STILMAN ELIZABETH A	Pacific Telephone
1950	ZILLGITT W MR	Pacific Telephone

Year	Uses	Source
1946	Zillgitt W M r	Southern California Telephone Co
1940	Daher B H	Los Angeles Diretcory Co Publishers

608 E HARDY ST

Year	Uses	Source
1970	Grudt CL	Pacific Telephone Co
1964	SPRINGER E K	Pacific Telephone
1960	SPRINGER E K	Pacific Telephone
1957	SPRINGER E K	Pacific Telephone
1954	SPRINGER E K R	R. L. Polk & Co.
1950	SPRINGER E K R	Pacific Telephone
1946	Springer E K r	Southern California Telephone Co
1940	Springer E K	Los Angeles Diretcory Co Publishers

609 E HARDY ST

Year	Uses	Source
1964	KELLY THOS B	Pacific Telephone
	KELLEY NELLIE O	Pacific Telephone
1960	KELLEY NELLIE O	Pacific Telephone
1957	7KELLOY NELLIE 0	Pacific Telephone
1954	KELLEY NELLIE0	R. L. Polk & Co.
1946	Kelly Thos B r	Southern California Telephone Co
1940	Maat G J	Los Angeles Diretcory Co Publishers

611 E HARDY ST

Year	Uses	Source
1970	Francis Kenneth W	Pacific Telephone Co
1954	NEWCOMB RICHARD R	R. L. Polk & Co.
1950	NIEMAN LILLIAN MR	Pacific Telephone
1946	Ambrosius Wm H r	Southern California Telephone Co
1940	Thompson Paul	Los Angeles Diretcory Co Publishers

612 E HARDY ST

Year	Uses	Source
1970	Stead Richard E	Pacific Telephone Co
1964	JOHNSON HAROLD E	Pacific Telephone
1960	JOHNSON HAROLD E	Pacific Telephone
1957	JOHNSON HAROLD E	Pacific Telephone
1950	WALSWORTH LYDIA C R	Pacific Telephone
1946	Walsworth Lydia C r	Southern California Telephone Co

Year	Uses	Source
1940	Walsworth L C	Los Angeles Diretcory Co Publishers

617 E HARDY ST

Year	Uses	Source
1970	Irving Edw B	Pacific Telephone Co
1964	COQUEUGNIOT A M	Pacific Telephone
1960	COQUEUGNIOT A M	Pacific Telephone
1957	COQUEUGNIOT A M	Pacific Telephone
1954	COQUEUGNIOT A M R	R. L. Polk & Co.
1950	COQUCUGNIOT A M R	Pacific Telephone
1946	Coqueugniot A M r	Southern California Telephone Co
1940	Coquegniot A M	Los Angeles Diretcory Co Publishers

620 E HARDY ST

Year	Uses	Source
1995	Gadbury Richard P	Pacific Bell Telephone Co
1990	Gadbury Richard	Pacific Bell Telephone Co
1975	Tondevold Albert	Pacific Telephone Co
1958	Klontz C P	Pacific Telephone
1957	HAMILTON EARL A	Pacific Telephone
1954	LINDSTROM ROY W	R. L. Polk & Co.
1950	WOOLEY LEA A MRS R	Pacific Telephone
1946	Wendorff August F r	Southern California Telephone Co
1940	Liedtke R H	Los Angeles Diretcory Co Publishers

621 E HARDY ST

Year	Uses	Source
2001	XXXX	Haines & Company, Inc.
1970	Building	Pacific Telephone Co
	1 Pate Josh	Pacific Telephone Co
	2 Costa Tony	Pacific Telephone Co
	3 Taylor Jane	Pacific Telephone Co
	4 Silva Haydee	Pacific Telephone Co
1964	BRAGG GENEVA	Pacific Telephone
1960	YOUNG LARRY A	Pacific Telephone
1957	AMBALT JOHN J	Pacific Telephone
	STENNES 07	Pacific Telephone
	SYRUS S H	Pacific Telephone
	UNZICKER GERALD A	Pacific Telephone

FINDINGS

Year	Uses	Source
1954	STENNES LEO	R. L. Polk & Co.
	STENNES O T R	R. L. Polk & Co.
1950	BERG OLIVER R R	Pacific Telephone
	WINCHELL FLOYD E R	Pacific Telephone

623 E HARDY ST

Year	Uses	Source
1964	JOHNSON H FRED	Pacific Telephone

E Hardy St

625 E Hardy St

Year	Uses	Source
2010	SCOTT CRANFORD L MD INC	EDR Digital Archive
	SIMA AMANUEL MD MEDICAL CORP	EDR Digital Archive
	SMENSA X RAY SERVICES	EDR Digital Archive
	SCOTT CRANFORD L MD INC	EDR Digital Archive
	SIMA AMANUEL MD MEDICAL CORP	EDR Digital Archive
	SMENSA X RAY SERVICES	EDR Digital Archive

E HARDY ST

625 E HARDY ST

Year	Uses	Source
2000	SCOTT CRANFORD L MD	Pacific Bell Telephone Co
1995	SCOTT CRANFORD L MD	Pacific Bell Telephone Co
1980	Breckner Vernon MD	Pacific Telephone Co
	Barnes L J MD	Pacific Telephone Co
1970	Building	Pacific Telephone Co
	3 Marcil John R	Pacific Telephone Co
1964	BARRY ANNA C	Pacific Telephone
	DEAN RICHARD C	Pacific Telephone
	HIX J L	Pacific Telephone
	WIEGERS BENNIE P	Pacific Telephone
1960	COSTANZA BERTHA	Pacific Telephone
	DEAN RICHARD C	Pacific Telephone
	SENN FRANCES	Pacific Telephone
	WIEGERS BENNIE P	Pacific Telephone
1957	DEAN RICHARD C	Pacific Telephone
	*E LORNIE ELZEAR L	Pacific Telephone

FINDINGS

Year	Uses	Source
1957	FURROW JESSE A	Pacific Telephone
	WIEGERS BENNIE P	Pacific Telephone
1954	FERGUSON ROGER J	R. L. Polk & Co.
	SCARPETTI CARL	R. L. Polk & Co.
	SPRITZER GEO A	R. L. Polk & Co.
1950	STITES BERNARD T R	Pacific Telephone

627 E HARDY ST

Year	Uses	Source
2001	XXXX	Haines & Company, Inc.
1995	MILLER COUNCIL MD	Pacific Bell Telephone Co

628 E HARDY ST

Year	Uses	Source
2001	BARAJAS Edgar	Haines & Company, Inc.
2000	Building	Pacific Bell Telephone Co
	5 Barajas Edgar	Pacific Bell Telephone Co
	6 Patterson Monica	Pacific Bell Telephone Co
	8 Tate Aunderia	Pacific Bell Telephone Co
1990	Building	Pacific Bell Telephone Co
	5 Samuel Keith	Pacific Bell Telephone Co
1980	Building	Pacific Telephone Co
	4 Hall Linzle	Pacific Telephone Co
1975	Building	Pacific Telephone Co
	1 Palenshus Herbert	Pacific Telephone Co
	2 Smith Dee	Pacific Telephone Co
	7 Lyles Donnie R	Pacific Telephone Co
1970	2 Smith Bob D	Pacific Telephone Co
	Building	Pacific Telephone Co
	1 Milius Jonas	Pacific Telephone Co
	4 Juedes Kenneth	Pacific Telephone Co
	3 Gardetto D	Pacific Telephone Co
	6 Mc Neili E	Pacific Telephone Co
	7 Norris Dwight E	Pacific Telephone Co
	8 Merrell David A	Pacific Telephone Co
1964	FAIT JANE	Pacific Telephone
	FAIT RONALD	Pacific Telephone
	HULL ROBT A	Pacific Telephone
	SMITH BOB D	Pacific Telephone

FINDINGS

Year	Uses	Source
1960	HULL ROBT A	Pacific Telephone
	MACHEN AL	Pacific Telephone
1954	BULAICH ANDREW V CONTR	R. L. Polk & Co.
1950	BULAICH ANDREW VR	Pacific Telephone
1940	Mellander Adele	Los Angeles Diretcory Co Publishers

629 E HARDY ST

Year	Uses	Source
2001	XXXX	Haines & Company, Inc.
1995	REHABILITATION	Pacific Bell Telephone Co
	SERVICES INTERNAn TL	Pacific Bell Telephone Co
1980	Building	Pacific Telephone Co
	2 Stress A Lize Inc	Pacific Telephone Co
	2 Allergy Associates	Pacific Telephone Co
	2 Inglewood Audiology Medical Group	Pacific Telephone Co
1970	Langpaap C B	Pacific Telephone Co
	Building	Pacific Telephone Co
	1 Limburg David	Pacific Telephone Co
	3 Palmer Richard D	Pacific Telephone Co
1964	KELLY LUCILLE	Pacific Telephone
	KELLY TED	Pacific Telephone
	PEDERSON MARGIT C	Pacific Telephone
	SPOERI GLADYS	Pacific Telephone
1960	HEROUX CLEMENT	Pacific Telephone
	JEWETT MARY V	Pacific Telephone
	PEDERSON MARGIT C	Pacific Telephone
	SAROKIN ALEX	Pacific Telephone
1957	JEWETT MARY V	Pacific Telephone
	KREBS R C SR	Pacific Telephone
	PEDERSON MARGIT C	Pacific Telephone
1950	BLACKMORE WM M R	Pacific Telephone
	WEBER FLOOR SERV	Pacific Telephone

632 E HARDY ST

Year	Uses	Source
2001	9 RUIZEEigio	Haines & Company, Inc.
1995	DELTA APPLIANCE	Pacific Bell Telephone Co
	SERVICE	Pacific Bell Telephone Co
	Building	Pacific Bell Telephone Co

FINDINGS

Year	Uses	Source
1995	B FAST FORWARD V C R	Pacific Bell Telephone Co
	SERVICE + B Shoroye Idowu	Pacific Bell Telephone Co
1990	DELTA APPLIANCE SERYi CE	Pacific Bell Telephone Co
	Building	Pacific Bell Telephone Co
	B LAGOS MARKET	Pacific Bell Telephone Co
1980	Building	Pacific Telephone Co
	D Gonzalez Roberto	Pacific Telephone Co
1975	Building	Pacific Telephone Co
	A Yarter David W Mrs	Pacific Telephone Co
	B Willlams C L	Pacific Telephone Co
	D Chris Lillie	Pacific Telephone Co
1970	Building	Pacific Telephone Co
	A Yarter David W Mrs	Pacific Telephone Co
	D Peterson Henry	Pacific Telephone Co
	B Sullivan Leslie B	Pacific Telephone Co
1964	CRADIC JAS R	Pacific Telephone
	PETERSON HENRY	Pacific Telephone
	YARTER DAVID W	Pacific Telephone
1960	KLINE GLADYS MRS	Pacific Telephone
	TRAINOR GERRARD	Pacific Telephone
	WHITAKER LYN	Pacific Telephone
1957	AVIS EWING P	Pacific Telephone
	TRAINOR GERRARD	Pacific Telephone
	WHITAKER LYN	Pacific Telephone
1954	FRIEDMAN HY G	R. L. Polk & Co.
	IUHLOW WALTER R JR	R. L. Polk & Co.
1950	BRUCCOERI MICHAEL R	Pacific Telephone
	LYMAN EDWIN C R	Pacific Telephone
	STELLINO ANTONIO R	Pacific Telephone
1946	Chaplin Dovie Mirs r	Southern California Telephone Co
	Zahller Dorothy L r	Southern California Telephone Co
1940	Allan Robt	Los Angeles Diretcory Co Publishers
	a Wigginton W G	Los Angeles Diretcory Co Publishers
	b Coulter J E	Los Angeles Diretcory Co Publishers
	c Pentland Glenn	Los Angeles Diretcory Co Publishers

636 E HARDY ST

Year	Uses	Source
2001	DYCUSS	Haines & Company, Inc.

Year	Uses	Source
2000	Dycus Sherrny	Pacific Bell Telephone Co
1970	Bernheisel Minna	Pacific Telephone Co
1964	BERNHERSEL MINNA	Pacific Telephone
1960	CANN ARTHUR C	Pacific Telephone
1957	MCGUIRE HELEN A MRS	Pacific Telephone
1954	JICGUIRE HELEN A MRS	R. L. Polk & Co.
1950	HOROWITZ AARONR	Pacific Telephone

E Hardy St

638 E Hardy St

Year	Uses	Source
2010	JADENS DESIGNS LLC	EDR Digital Archive
	OTC MERCHANDISE LLC	EDR Digital Archive
	JADENS DESIGNS LLC	EDR Digital Archive
	OTC MERCHANDISE LLC	EDR Digital Archive

E HARDY ST

638 E HARDY ST

Year	Uses	Source
2001	WYNN Monl	Haines & Company, Inc.
2000	6 Wynn Monterrieo	Pacific Bell Telephone Co
	Building	Pacific Bell Telephone Co
1990	Building	Pacific Bell Telephone Co
	8 Jackson Mary C	Pacific Bell Telephone Co
1980	Building	Pacific Telephone Co
	5 Arllne Patsy	Pacific Telephone Co
	6 Hammock Mary I	Pacific Telephone Co
	8 Clyburn Wonnie Mae	Pacific Telephone Co
1975	6 Hammock Mary I	Pacific Telephone Co
	3 Johnson Mary	Pacific Telephone Co
	Building	Pacific Telephone Co
1970	Building	Pacific Telephone Co
	1 Uveges Paul	Pacific Telephone Co
	2 Sorey Robt L	Pacific Telephone Co
	5 Metcalf C R Jr	Pacific Telephone Co
1964	BOTSCO RONALD J MRS	Pacific Telephone
	GARON LAURENT A	Pacific Telephone

FINDINGS

Year	Uses	Source
1964	HALLORAN H J	Pacific Telephone
1957	GREEN W A	Pacific Telephone

640 E HARDY ST

Year	Uses	Source
2001	XXXX	Haines & Company, Inc.
1970	Breckenridge Howard	Pacific Telephone Co
1964	STOFFER FLOYD C	Pacific Telephone
1960	PINFORD JAS F	Pacific Telephone
1957	BURNS WFFL C	Pacific Telephone
1954	LASNOVER DAVID	R. L. Polk & Co.

642 E HARDY ST

Year	Uses	Source
1957	SULLET WM	Pacific Telephone
1954	SULLET WM R	R. L. Polk & Co.
1950	SULIET WINNETKA R	Pacific Telephone

700 E HARDY ST

Year	Uses	Source
2001	ARANAJo Se	Haines & Company, Inc.
2000	Resendiz Cristobal	Pacific Bell Telephone Co
1970	Lanphere G L	Pacific Telephone Co
1964	LANPHERE G L	Pacific Telephone
1960	LANPHERE G L	Pacific Telephone
1957	LANPHERE G L	Pacific Telephone
1954	LANPHERE G L R	R. L. Polk & Co.
1950	LANPHERE G L R	Pacific Telephone
1946	Fletcher L R r	Southern California Telephone Co
1940	Bessonette Glen	Los Angeles Diretcory Co Publishers

701 E HARDY ST

Year	Uses	Source
2001	MONTALVOJose	Haines & Company, Inc.
1970	Schnauder M	Pacific Telephone Co
1960	SCHNAUDER M	Pacific Telephone
1957	SCHNAUDER M	Pacific Telephone
1954	SCHNAUDER M	R. L. Polk & Co.
1950	SCHNAUDER M R	Pacific Telephone
1946	Schnauder M r	Southern California Telephone Co

FINDINGS

Year	Uses	Source
1940	Schnauder Mariz	Los Angeles Diretcory Co Publishers

704 E HARDY ST

Year	Uses	Source
2001	ZEPED	Haines & Company, Inc.
2000	Zepeda Hilda	Pacific Bell Telephone Co
	Zepeda Hilda	Pacific Bell Telephone Co
1995	Jaime Teresa	Pacific Bell Telephone Co
	Zepeda Hilda :::: 672z	Pacific Bell Telephone Co
1990	Jaime Teresa	Pacific Bell Telephone Co
	Zepeda Hilda	Pacific Bell Telephone Co
1980	Saenz Ignaclo D	Pacific Telephone Co
1970	2 Baines Dorothy	Pacific Telephone Co
	Ebro Tom C	Pacific Telephone Co
1960	PORTER CARL W	Pacific Telephone
1957	GOWDY C R	Pacific Telephone
1950	CLARKE T C R	Pacific Telephone
1946	Clarke T C r	Southern California Telephone Co
1940	Clarke T C	Los Angeles Diretcory Co Publishers

705 E HARDY ST

Year	Uses	Source
2001	LEFORTnobt D	Haines & Company, Inc.
1990	Lefart Robt D	Pacific Bell Telephone Co
1980	Lefort Robt D	Pacific Telephone Co
1975	Lefort Robt D	Pacific Telephone Co
1970	Lefort Robt D	Pacific Telephone Co
1964	LEFORT ROBT D	Pacific Telephone
1960	LEFORT ROBT D	Pacific Telephone
1957	LEFORT ROBT D	Pacific Telephone
1954	LEFORT ROBT D	R. L. Polk & Co.

706 E HARDY ST

Year	Uses	Source
1980	Covar Henrietta M	Pacific Telephone Co
1975	Clarke Thos C	Pacific Telephone Co
1970	Clarke T C	Pacific Telephone Co

FINDINGS

708 E HARDY ST

Year	Uses	Source
2001	XXXX	Haines & Company, Inc.
1964	HEATH RICHARD	Pacific Telephone
1960	HEATH RICHARD	Pacific Telephone
1957	HEATH RICHARD	Pacific Telephone
1954	HEATH RICHARD	R. L. Polk & Co.
1950	HEATH MARTHA P R	Pacific Telephone
1946	Heath Martha P r	Southern California Telephone Co
1940	Heath R R	Los Angeles Diretcory Co Publishers

E Hardy St

712 E Hardy St

Year	Uses	Source
2010	SHELLY MOORE TAX	EDR Digital Archive
	SANCHEZ HARDWOOD FLOORING AND	EDR Digital Archive
	SHELLY MOORE TAX	EDR Digital Archive
	SANCHEZ HARDWOOD FLOORING AND	EDR Digital Archive

E HARDY ST

712 E HARDY ST

Year	Uses	Source
2001	MORALESJuan	Haines & Company, Inc.
2000	Building	Pacific Bell Telephone Co
	Ude Fabian	Pacific Bell Telephone Co
	7 Young Roger H	Pacific Bell Telephone Co
	8 Simms Antionesha Ms	Pacific Bell Telephone Co
	3 Reynoso Barajas Elena	Pacific Bell Telephone Co
	8 Mendoza Juana	Pacific Bell Telephone Co
	10 Martinez Fredy Eduardo	Pacific Bell Telephone Co
1995	673 r 313	Pacific Bell Telephone Co
	1 W:lliams Darrell	Pacific Bell Telephone Co
	+ 7 Young R 64 S	Pacific Bell Telephone Co
1990	7 Hardrick Brady	Pacific Bell Telephone Co
	Building	Pacific Bell Telephone Co
	6 Clady Shawn	Pacific Bell Telephone Co
1980	Building	Pacific Telephone Co

FINDINGS

Year	Uses	Source
1980	3 Greshan Nicky	Pacific Telephone Co
	6 Colbert Phillip	Pacific Telephone Co
1975	Building	Pacific Telephone Co
	2 Woods Karl T	Pacific Telephone Co
1970	Building	Pacific Telephone Co
	1 Frankart John F	Pacific Telephone Co
	3 Daher Nora	Pacific Telephone Co
	4 Joncich Lewis R	Pacific Telephone Co
	7 Schendel Joan J	Pacific Telephone Co
1964	CONTESTABILE PAT	Pacific Telephone
	KNUPKE GENE	Pacific Telephone
	O HARA DOROTLHY	Pacific Telephone
	RIAL ELAINE	Pacific Telephone
	RIAL R C	Pacific Telephone
	TUCKER SIBYL S	Pacific Telephone
1960	GUTHRIE MARY	Pacific Telephone
	HURFORD WINONA	Pacific Telephone
	POTTER SHARON	Pacific Telephone
1957	TAYL D L	Pacific Telephone
1954	TAYLOR0L	R. L. Polk & Co.
1950	CAMPBELL ROBT WR	Pacific Telephone
1946	Harrison Frank M r	Southern California Telephone Co
1940	Harrison F M	Los Angeles Diretcory Co Publishers

E Hardy St

715 E Hardy St

Year	Uses	Source
2014	CINSEROS CONSTRUCTION	EDR Digital Archive
	CINSEROS CONSTRUCTION	EDR Digital Archive
2010	DAVID G HOLSTEIN SEPARATE PROP	EDR Digital Archive
	COUNT IT ALL JOY INC	EDR Digital Archive
	BLAQMALE PRODUCTIONS	EDR Digital Archive
	HERNANDEZ LANDSCAPING	EDR Digital Archive
	DAVID G HOLSTEIN SEPARATE PROP	EDR Digital Archive
	BLAQMALE PRODUCTIONS	EDR Digital Archive
	COUNT IT ALL JOY INC	EDR Digital Archive
	HERNANDEZ LANDSCAPING	EDR Digital Archive

FINDINGS

E HARDY ST

715 E HARDY ST

Year	Uses	Source
2001	MARTINEZ	Haines & Company, Inc.
1975	10 Price Nathaniel	Pacific Telephone Co
	8 Kelch Rose M	Pacific Telephone Co
	3 Jones D E	Pacific Telephone Co
	Building	Pacific Telephone Co
1970	10 Kayner Rod M	Pacific Telephone Co
	8 Blanco Juan C	Pacific Telephone Co
	6 Sperry Willard	Pacific Telephone Co
	3 Ciganko John M	Pacific Telephone Co
	2 Greenbaum Herman	Pacific Telephone Co
	Building	Pacific Telephone Co
1964	GREENBAUM HERMAN	Pacific Telephone
	MITCHELL PEGGY	Pacific Telephone
	TURNER DONNA	Pacific Telephone
1960	BROWN ROBT E	Pacific Telephone
	DINGFIELD RAYMOND	Pacific Telephone
	GREENBAUM HERMAN	Pacific Telephone
	KLEM H K	Pacific Telephone
1957	NELSON HLLDING	Pacific Telephone
	BAKER LYDIA MRS	Pacific Telephone
	BRIGGS DON	Pacific Telephone
	DU BOIS JAS T	Pacific Telephone
	GEORGE CAROLYN	Pacific Telephone
	HORTON MARJORLE R	Pacific Telephone
	JOHNSON NORMA	Pacific Telephone
	KLEIN H K	Pacific Telephone
	MORDAK MARIETTA	Pacific Telephone
	MORDAK MARIETTA	Pacific Telephone
	PETTERSEN VERNON	Pacific Telephone
1954	BRIGGS DON	R. L. Polk & Co.
	DREIBUS NEVA R	R. L. Polk & Co.
	ELCAS MANOR APTS	R. L. Polk & Co.
	SEMINGSON IRENE K	R. L. Polk & Co.
	SLOTA GERALD T	R. L. Polk & Co.
	SMITH HOWARD E	R. L. Polk & Co.

FINDINGS

Year	Uses	Source
1954	TROUTMAN GILBERT MRS	R. L. Polk & Co.
	BAKER LYDIA MRS R	R. L. Polk & Co.

716 E HARDY ST

Year	Uses	Source
2001	JAMESCraylon	Haines & Company, Inc.
1995	James Crayton	Pacific Bell Telephone Co
1990	James Necosia & Crayton	Pacific Bell Telephone Co
	James Crayton E	Pacific Bell Telephone Co
1970	Brown Claude E	Pacific Telephone Co
1964	BROWN CLAUDE E	Pacific Telephone
1960	BROWN CLAUDE E	Pacific Telephone
1957	BROWN CLAUDE B	Pacific Telephone
1954	BROWN CLAUDE E R	R. L. Polk & Co.
1950	BROWN CLAUDE E R	Pacific Telephone
1946	Collins Wm K r	Southern California Telephone Co
1940	Andrews Virgil	Los Angeles Diretcory Co Publishers

717 E HARDY ST

Year	Uses	Source
2001	XXXX	Haines & Company, Inc.
1990	Building	Pacific Bell Telephone Co
	8 Marmolejo Juan Jose	Pacific Bell Telephone Co
	10 Dallatorre Alberto	Pacific Bell Telephone Co
1975	Building	Pacific Telephone Co
	3 Ware Henry	Pacific Telephone Co
	4 Emerson D	Pacific Telephone Co
	9 Sailes Eddie	Pacific Telephone Co
1970	Building	Pacific Telephone Co
	1 Mc Climans Reber R	Pacific Telephone Co
	3 Wong David A	Pacific Telephone Co
	7 Valdlvia Edgar	Pacific Telephone Co
	10 Mc Intyre Bruce A	Pacific Telephone Co
1964	FUGUET CARLOS	Pacific Telephone
	FUGUET JORGE	Pacific Telephone
	LO PRESTI CLIAS A	Pacific Telephone
	LO PRESTI ELIZABETH C	Pacific Telephone
	LO PRESTI FRANCES ENGLAND	Pacific Telephone
	MATIC EMIL	Pacific Telephone

FINDINGS

Year	Uses	Source
1964	MUSCOREIL LAWRENCE	Pacific Telephone
1960	ALDRICH PRISCILLA	Pacific Telephone
	ALDRICH THOS D	Pacific Telephone
	BREWER EARLENE	Pacific Telephone
	BREWER GORDON	Pacific Telephone
	HORTON MARJORIE R	Pacific Telephone
	LOPRESTI CHAS A	Pacific Telephone
	LOPRESTI ELIZABETH C	Pacific Telephone
	LOPRESTI FRANCES ENGLAND	Pacific Telephone
	PERRY N	Pacific Telephone
	STANLEY ALBERT L	Pacific Telephone
1957	CARRICE CLARENCE L	Pacific Telephone
	LIMUSKY JOHN W	Pacific Telephone
	LARSON GORDON J	Pacific Telephone
	PYZIK RONALD	Pacific Telephone
	RELSZ ERNST	Pacific Telephone
	SHINHOLSTER D E	Pacific Telephone
	HARLESS WM H JR	Pacific Telephone
1954	RANDALL CAROLYN	R. L. Polk & Co.

718 E HARDY ST

Year	Uses	Source
2001	XXXX	Haines & Company, Inc.
1975	Dempsey Jack Oral	Pacific Telephone Co
1970	Coughl in John F	Pacific Telephone Co
1964	COUGHLIN JOHN F	Pacific Telephone
1957	COUGHLIN JOHN F	Pacific Telephone
1954	COUGHLIN JOHN F	R. L. Polk & Co.
1946	Brown Claude E r	Southern California Telephone Co
1940	Brown C E	Los Angeles Diretcory Co Publishers

E Hardy St

720 E Hardy St

Year	Uses	Source
2014	H JUAL CORP	EDR Digital Archive
	H JUAL CORP	EDR Digital Archive
2010	H JUAL CORP	EDR Digital Archive
	H JUAL CORP	EDR Digital Archive

FINDINGS

E HARDY ST

720 E HARDY ST

Year	Uses	Source
2001	LIVINGSTONEarl	Haines & Company, Inc.
2000	Building	Pacific Bell Telephone Co
	1 Livingston Earl	Pacific Bell Telephone Co
	5 Obienu Harry	Pacific Bell Telephone Co
	6 Marlene Muscham	Pacific Bell Telephone Co
1990	Building	Pacific Bell Telephone Co
	9 King Geo M	Pacific Bell Telephone Co
1980	Building	Pacific Telephone Co
	1 Harrold Brenda Susan	Pacific Telephone Co
	4 Bennett Albert Otis Jr	Pacific Telephone Co
	8 Austin Cassandra	Pacific Telephone Co
	9 Smith Vanessa N	Pacific Telephone Co
1975	Building	Pacific Telephone Co
	1 Woodruff Wm	Pacific Telephone Co
	4 Ivey Eugene	Pacific Telephone Co
	5 Richle Dallas	Pacific Telephone Co
	6 Saffold Otis	Pacific Telephone Co
	8 James Wanda	Pacific Telephone Co
1970	Building	Pacific Telephone Co
	2 Bowne J	Pacific Telephone Co
	3 Leur Bill	Pacific Telephone Co
	5 Fredericksen Conrad	Pacific Telephone Co
	6 Bickel G C	Pacific Telephone Co
	7 Lambert Dixie A	Pacific Telephone Co
	9 Osborne Lee W	Pacific Telephone Co
1964	DEVINE T DOUGLAS	Pacific Telephone
	HUYBERS MILTON G	Pacific Telephone
	SCHMIDT OSCAR E	Pacific Telephone
1960	HANSFORD ROBT	Pacific Telephone
1957	TACKABERRY WM WATSON	Pacific Telephone
1954	TACKABERRY WM WATSON R	R. L. Polk & Co.
1946	Duse Kenrneth E r	Southern California Telephone Co
1940	Smith R W	Los Angeles Diretcory Co Publishers

FINDINGS

721 E HARDY ST

Year	Uses	Source
2001	DUAFTE Salomon	Haines & Company, Inc.
1990	1 Andrews Todd	Pacific Bell Telephone Co
	1 Andrews Todd	Pacific Bell Telephone Co
	Building	Pacific Bell Telephone Co
1940	Quinn Rosa M	Los Angeles Diretcory Co Publishers

724 E HARDY ST

Year	Uses	Source
2001	DUAFTE Salomon	Haines & Company, Inc.
2000	Building	Pacific Bell Telephone Co
	7 Pickney Abraham	Pacific Bell Telephone Co
	19 Hoenings P	Pacific Bell Telephone Co
	19 Hoenings P	Pacific Bell Telephone Co
1995	11 Fisher Henry	Pacific Bell Telephone Co
	Building	Pacific Bell Telephone Co
1990	18 Meredith C	Pacific Bell Telephone Co
	17 Wyatt Andre	Pacific Bell Telephone Co
	16 Donaldson Alice	Pacific Bell Telephone Co
	6 Crawford Eugene M	Pacific Bell Telephone Co
	Building	Pacific Bell Telephone Co
1980	19 Foreman Vanessa	Pacific Telephone Co
	15 Matthews Henry C	Pacific Telephone Co
	Building	Pacific Telephone Co
1975	Building	Pacific Telephone Co
	2 Armstrong Glenda	Pacific Telephone Co
	4 Davis Diana	Pacific Telephone Co
	6 Stanch Queen E	Pacific Telephone Co
	7 Admasse Girmachew	Pacific Telephone Co
	8 Braud Granville J III	Pacific Telephone Co
	9 Johnson Karen E	Pacific Telephone Co
	17 Clark L C	Pacific Telephone Co
	18 Liberlo Leonard M	Pacific Telephone Co
1970	14 Story Roger L Rev	Pacific Telephone Co
	16 Saul Solomon Mrs	Pacific Telephone Co
	17 Lonetti F Erny	Pacific Telephone Co
	18 Liberio Leonard M	Pacific Telephone Co
	20 Rhoads Jay T	Pacific Telephone Co
	Building	Pacific Telephone Co

FINDINGS

Year	Uses	Source
1970	1 Templin Jack	Pacific Telephone Co
	6 Burgeson Lee	Pacific Telephone Co
	7 Savoian Richard	Pacific Telephone Co
	8 Harshman Bruce D	Pacific Telephone Co
	10 Malkin Wm C	Pacific Telephone Co
	12 Todt Monty J	Pacific Telephone Co
1964	PROSISE C T	Pacific Telephone
1960	HARTLEY ELVA N	Pacific Telephone
1957	HARTLEY J H	Pacific Telephone
1954	HARTLEY J H R	R. L. Polk & Co.
1950	HARTLEY J H R	Pacific Telephone
1946	Hartley J H r	Southern California Telephone Co
1940	Hartley J H	Los Angeles Diretcory Co Publishers

727 E HARDY ST

Year	Uses	Source
2001	XXXX	Haines & Company, Inc.
1970	A Clark Morris	Pacific Telephone Co
	Building	Pacific Telephone Co
	Tomajic Mary	Pacific Telephone Co
1964	TOMAJIC MARY	Pacific Telephone
1960	TOMAJIC MARY	Pacific Telephone
1957	TUMAJLC MARY	Pacific Telephone
1954	TOMAJIC MARY	R. L. Polk & Co.
1950	TOMAJIC GEO R	Pacific Telephone
1946	Tomajic Geo r	Southern California Telephone Co
1940	Tomajic Geo	Los Angeles Diretcory Co Publishers

731 E HARDY ST

Year	Uses	Source
1950	JACOBSON GUST BR	Pacific Telephone

732 E HARDY ST

Year	Uses	Source
1950	ARP WM H R	Pacific Telephone
1940	Hunter L K	Los Angeles Diretcory Co Publishers

316C E HARDY ST

Year	Uses	Source
1957	BENDER ALBERTA	Pacific Telephone

FINDINGS

411A E HARDY ST

Year	Uses	Source
1964	STROM DOUGLAS	Pacific Telephone
1960	MURDY ROBT H	Pacific Telephone
	MURDY KATHLEEN	Pacific Telephone
1957	DELAGE LEROY J	Pacific Telephone
1954	OSTER ROBERTA L	R. L. Polk & Co.

412A E HARDY ST

Year	Uses	Source
1950	MURDY LEONARD L R	Pacific Telephone

612B E HARDY ST

Year	Uses	Source
1964	SULLIVAN LESLIE B	Pacific Telephone

620/ E HARDY ST

Year	Uses	Source
2001	v SCOTTLavan	Haines & Company, Inc.

632A E HARDY ST

Year	Uses	Source
1950	COPELAND RICHARD F R	Pacific Telephone

632D E HARDY ST

Year	Uses	Source
1954	SCHNEIDER ROBT MAR VISTA	R. L. Polk & Co.

731C E HARDY ST

Year	Uses	Source
1960	WICKLIFFE LOTTIE D	Pacific Telephone
1957	WICKLIFFE LOTTIE	Pacific Telephone
1954	WICKLIFFE LOTTIE D	R. L. Polk & Co.

625-1 E HARDY ST

Year	Uses	Source
1950	HUCKSTEP STANLEY R R	Pacific Telephone

625-3 E HARDY ST

Year	Uses	Source
1950	ARMSTRONG GEO B R	Pacific Telephone

FINDINGS

5201/2 E HARDY ST

Year	Uses	Source
1957	BILUK EMILY	Pacific Telephone
1950	YOVINO LEE R	Pacific Telephone

5361/2 E HARDY ST

Year	Uses	Source
1957	IDOSLAND ROBT R	Pacific Telephone
	PBSLAND JAS	Pacific Telephone

400 1/2 E HARDY ST

Year	Uses	Source
1964	COULTER HARRIET	Pacific Telephone
1960	KAANEN WM	Pacific Telephone

407 1/2 E HARDY ST

Year	Uses	Source
1964	FARMER SYLVIA	Pacific Telephone
1960	WILBER CAROLINE C	Pacific Telephone
1957	CBRISTQPHERSEN CHRISTOPHER	Pacific Telephone
1954	CHRISTOPHERSEN ARTHUR L	R. L. Polk & Co.
1950	CHRISTOPHERSEN ARTHUR L R	Pacific Telephone

418 1/2 E HARDY ST

Year	Uses	Source
1960	KOCHANSKI JOHN S	Pacific Telephone

520 1/4 E HARDY ST

Year	Uses	Source
1964	BLANCHARD GURETA	Pacific Telephone

520 3/4 E HARDY ST

Year	Uses	Source
1957	SMITH CONARD	Pacific Telephone

EASTWOOD AVE

10810 EASTWOOD AVE

Year	Uses	Source
2001	LAGUNAPrescilrano	Haines & Company, Inc.
2000	REAR Laguna Maria	Pacific Bell Telephone Co
1995	Pena Anna Maria	Pacific Bell Telephone Co

FINDINGS

Year	Uses	Source
1990	King W R	Pacific Bell Telephone Co
1980	King W R	Pacific Telephone Co
	WIllie R King & Associates	Pacific Telephone Co
1970	Lowney John L	Pacific Telephone Co
1960	ROBERTS HOMFR OR 7578 W	Pacific Telephone and Telegraph Company
1957	ROBERTS HOMER E	Pacific Telephone
1954	ROBERTS HOMER E	R. L. Polk & Co.
1950	ROBERTS HOMER E R	Pacific Telephone
1946	Roberts Homer E r	Southern California Telephone Co

10811 EASTWOOD AVE

Year	Uses	Source
2001	SGONZALEZB	Haines & Company, Inc.
1975	Laughlin Raymond K	Pacific Telephone Co
1960	HEINZ CHAS EDW	Pacific Telephone and Telegraph Company
1950	MARSHALL AL CR	Pacific Telephone
1946	Marshall Al C r	Southern California Telephone Co
1940	Marshall AC	Los Angeles Diretcory Co Publishers

10813 EASTWOOD AVE

Year	Uses	Source
2001	XXXX	Haines & Company, Inc.
1980	Batts B E	Pacific Telephone Co
1975	Gunstron Walter	Pacific Telephone Co
1960	COOK MILDRED JEAN	Pacific Telephone and Telegraph Company

10815 EASTWOOD AVE

Year	Uses	Source
1970	Hermelin Sven S	Pacific Telephone Co
1960	MARTIN KENNETH M OR 4951 W	Pacific Telephone and Telegraph Company

10816 EASTWOOD AVE

Year	Uses	Source
2001	MENDEZJose	Haines & Company, Inc.
1970	Surface Jerald E	Pacific Telephone Co
1960	SKAVINSKI F	Pacific Telephone and Telegraph Company
1950	HARRIS JULIA R	Pacific Telephone
1946	Reece Myron contr	Southern California Telephone Co

FINDINGS

10819 EASTWOOD AVE

Year	Uses	Source
2001	SCASILLASMiguel	Haines & Company, Inc.
2000	Sanchez Alfredo	Pacific Bell Telephone Co
1995	Sanchez Alfredo	Pacific Bell Telephone Co
1970	Carper Harold	Pacific Telephone Co
1960	CARPER HAROLD OR 7121t	Pacific Telephone and Telegraph Company

10821 EASTWOOD AVE

Year	Uses	Source
2001	PEREZ	Haines & Company, Inc.
1975	Grateful Keith	Pacific Telephone Co
1970	Falvey DA	Pacific Telephone Co
1960	PETERSEN NELS J OR 4829 P	Pacific Telephone and Telegraph Company

10822 EASTWOOD AVE

Year	Uses	Source
2001	XXXX	Haines & Company, Inc.
1980	Mawson Willard A	Pacific Telephone Co
1975	Mawson Willard A	Pacific Telephone Co
1970	Mawson Wi l lard A	Pacific Telephone Co
1964	MAWSON WILLARD A	Pacific Telephone
1960	MAWSON W A	Pacific Telephone and Telegraph Company
	MAWSON WILLARD A	Pacific Telephone
1957	MAWSON WILLARD A	Pacific Telephone
1954	MAWSON WILLARD A	R. L. Polk & Co.
1950	MAWSON WILLARD A R	Pacific Telephone
1946	Banes R E r	Southern California Telephone Co

10826 EASTWOOD AVE

Year	Uses	Source
2001	XXXX	Haines & Company, Inc.
1990	Reyes Graciela	Pacific Bell Telephone Co
1975	Vasilevlch Tony	Pacific Telephone Co
1970	Judd Sam E Jr	Pacific Telephone Co
1960	AVERILL JESSIE L OR 22451j	Pacific Telephone and Telegraph Company
1940	Higley Jos	Los Angeles Diretcory Co Publishers

10827 EASTWOOD AVE

Year	Uses	Source
2001	SABRICA Ignacto	Haines & Company, Inc.

Year	Uses	Source
2000	Abrica Ignacio	Pacific Bell Telephone Co
1980	Pevan E H	Pacific Telephone Co
1975	Pevan E H	Pacific Telephone Co
1970	Pevan E H	Pacific Telephone Co
1960	PEVAN E H OR 7173 W	Pacific Telephone and Telegraph Company
1957	PECAN E H	Pacific Telephone
1954	PEVAN E H R	R. L. Polk & Co.
1950	PEVAN E H R	Pacific Telephone
1946	Pevan E H r	Southern California Telephone Co

10828 EASTWOOD AVE

Year	Uses	Source
1970	Johnson Orris Mrs	Pacific Telephone Co

10831 EASTWOOD AVE

Year	Uses	Source
2001	SESCALERAEfrain	Haines & Company, Inc.
2000	Loera Venansio Morales	Pacific Bell Telephone Co
	10836 Morales Miriam A	Pacific Bell Telephone Co
	10834 Meza Sandra	Pacific Bell Telephone Co
	REAR Loera Venansio Morales	Pacific Bell Telephone Co
	Building	Pacific Bell Telephone Co
1995	Loera Venansio Morales	Pacific Bell Telephone Co
1980	Lakatos Jos	Pacific Telephone Co
1960	EDWARDS R T MRS	Pacific Telephone and Telegraph Company
1950	ROWE J B R	Pacific Telephone
1946	Repaich Steve J r	Southern California Telephone Co

10834 EASTWOOD AVE

Year	Uses	Source
2001	SBRANNONDave	Haines & Company, Inc.
1975	Gray Alfred E	Pacific Telephone Co
1970	Lemieux Camille	Pacific Telephone Co
1960	KEENE LAURENCE C	Pacific Telephone and Telegraph Company
1950	MESARRIN ANDREW FR	Pacific Telephone
1946	Marrin Andrew F r	Southern California Telephone Co

10836 EASTWOOD AVE

Year	Uses	Source
2001	MORALES Miriam A	Haines & Company, Inc.

Year	Uses	Source
1970	Marzoeki Thauvic	Pacific Telephone Co

10837 EASTWOOD AVE

Year	Uses	Source
2001	GONZALE	Haines & Company, Inc.
2000	Gonzalez Joel	Pacific Bell Telephone Co
1995	Gonzalez Joel	Pacific Bell Telephone Co
1975	Thompson Lois	Pacific Telephone Co
1964	KUEBLER BRUCE G	Pacific Telephone
1960	KUEBLER BRUCE G	Pacific Telephone
	KUEBLER B G	Pacific Telephone and Telegraph Company
1957	KUEBLER BRUCE G	Pacific Telephone
1954	KUEBLER BRUCE G R	R. L. Polk & Co.
1950	KUEBLER BRUCE G R	Pacific Telephone

FREEMAN AVE

10008 FREEMAN AVE

Year	Uses	Source
1960	BESSENBACHER FRANK P	Pacific Telephone and Telegraph Company

10016 FREEMAN AVE

Year	Uses	Source
1960	NODAL MANUEL JR	Pacific Telephone and Telegraph Company

10022 FREEMAN AVE

Year	Uses	Source
1960	SMITH WAYNE H	Pacific Telephone and Telegraph Company

10026 FREEMAN AVE

Year	Uses	Source
1960	MC INTYRE PERCY W	Pacific Telephone and Telegraph Company

10103 FREEMAN AVE

Year	Uses	Source
1960	MELCHERT D	Pacific Telephone and Telegraph Company

10108 FREEMAN AVE

Year	Uses	Source
1960	PEACH TONY	Pacific Telephone and Telegraph Company

FINDINGS

10109 FREEMAN AVE

Year	*Uses*	*Source*
1960	PATE R L SE	Pacific Telephone and Telegraph Company

10112 FREEMAN AVE

Year	*Uses*	*Source*
1960	JOHNSON K A	Pacific Telephone and Telegraph Company

10114 FREEMAN AVE

Year	*Uses*	*Source*
1960	PAVICK ALFRED	Pacific Telephone and Telegraph Company

10115 FREEMAN AVE

Year	*Uses*	*Source*
1960	CUNNINGHAM PHELPS M	Pacific Telephone and Telegraph Company

10118 FREEMAN AVE

Year	*Uses*	*Source*
1960	SAYLOR TED R	Pacific Telephone and Telegraph Company

10120 FREEMAN AVE

Year	*Uses*	*Source*
1960	BLAKE JOHN C	Pacific Telephone and Telegraph Company

10121 FREEMAN AVE

Year	*Uses*	*Source*
1960	CHAPMAN S B	Pacific Telephone and Telegraph Company

10124 FREEMAN AVE

Year	*Uses*	*Source*
1960	HAGADORN H L	Pacific Telephone and Telegraph Company

10127 FREEMAN AVE

Year	*Uses*	*Source*
1960	SIGGINS FORREST D	Pacific Telephone and Telegraph Company

10208 FREEMAN AVE

Year	*Uses*	*Source*
1960	GOUINE RICHARD L	Pacific Telephone and Telegraph Company

10213 FREEMAN AVE

Year	*Uses*	*Source*
1960	WADDELL R L	Pacific Telephone and Telegraph Company

FINDINGS

10216 FREEMAN AVE

Year	*Uses*	*Source*
1960	OMOGROSSO G G	Pacific Telephone and Telegraph Company

10217 FREEMAN AVE

Year	*Uses*	*Source*
1960	SAUNDERS ALLAN D CR	Pacific Telephone and Telegraph Company

10221 FREEMAN AVE

Year	*Uses*	*Source*
1960	MUNYER MARY	Pacific Telephone and Telegraph Company

10301 FREEMAN AVE

Year	*Uses*	*Source*
1960	TRUBE CLIFFORD H	Pacific Telephone and Telegraph Company

10302 FREEMAN AVE

Year	*Uses*	*Source*
1960	BOWMAN H	Pacific Telephone and Telegraph Company

10306 FREEMAN AVE

Year	*Uses*	*Source*
1960	TRUBE C R	Pacific Telephone and Telegraph Company

10309 FREEMAN AVE

Year	*Uses*	*Source*
1960	CASAD CHAS M	Pacific Telephone and Telegraph Company

10311 FREEMAN AVE

Year	*Uses*	*Source*
1960	ROYSE GIGGIE A	Pacific Telephone and Telegraph Company

10312 FREEMAN AVE

Year	*Uses*	*Source*
1960	PATTERSON DAVID	Pacific Telephone and Telegraph Company

10314 FREEMAN AVE

Year	*Uses*	*Source*
1960	PIOTROWSKI ALBERT	Pacific Telephone and Telegraph Company

10315 FREEMAN AVE

Year	*Uses*	*Source*
1960	MORELLI THOMAS A MRS	Pacific Telephone and Telegraph Company

FINDINGS

10316 FREEMAN AVE

Year	*Uses*	*Source*
1960	PIJPAERT PIETER	Pacific Telephone and Telegraph Company

10318 FREEMAN AVE

Year	*Uses*	*Source*
1960	WOODS WILLIAM C	Pacific Telephone and Telegraph Company

10319 FREEMAN AVE

Year	*Uses*	*Source*
1960	CONCANNON JO H	Pacific Telephone and Telegraph Company

10324 FREEMAN AVE

Year	*Uses*	*Source*
1960	PARY JOHN	Pacific Telephone and Telegraph Company

10409 FREEMAN AVE

Year	*Uses*	*Source*
1957	MCDONALD JI N	Pacific Telephone
1954	MCDONALD J N R	R. L. Polk & Co.
1950	MCDONALD J NR	Pacific Telephone
1946	Mc Donald J N r	Southern California Telephone Co

10417 FREEMAN AVE

Year	*Uses*	*Source*
1957	WATKINSON JOE JR	Pacific Telephone
1954	TURNER NORMAN A R	R. L. Polk & Co.
1950	TURNER NORMAN A R	Pacific Telephone

10421 FREEMAN AVE

Year	*Uses*	*Source*
1960	DICKER THEO W	Pacific Telephone and Telegraph Company
	1/2 BOTELLO YVONNE	Pacific Telephone and Telegraph Company

10423 FREEMAN AVE

Year	*Uses*	*Source*
1960	1/2 VANDERZYL VICTOR	Pacific Telephone and Telegraph Company

10425 FREEMAN AVE

Year	*Uses*	*Source*
1964	SWANSBROUGH KENNETH SR	Pacific Telephone
1960	1/2 ALLFN OTTO C	Pacific Telephone and Telegraph Company

Year	Uses	Source
1957	KADOW RUTH MRS	Pacific Telephone
1954	WATKINSON JOE W	R. L. Polk & Co.
1950	HULKA PAWEL R	Pacific Telephone
1946	Hulka Pawel r	Southern California Telephone Co

10427 FREEMAN AVE

Year	Uses	Source
1960	SARGENT SANDRA	Pacific Telephone and Telegraph Company

10500 FREEMAN AVE

Year	Uses	Source
1960	RAY F F MRS	Pacific Telephone and Telegraph Company

10501 FREEMAN AVE

Year	Uses	Source
1960	CHESTNUT HARRY B	Pacific Telephone
1950	CONNER V ER	Pacific Telephone

10503 FREEMAN AVE

Year	Uses	Source
1960	HAYES ROY A	Pacific Telephone
	HAYES ROY A	Pacific Telephone and Telegraph Company
	FREEMAN AVENUE CONTINUED	Pacific Telephone and Telegraph Company
1957	HAYES ROY A	Pacific Telephone
1954	DANKWARDT AL R	R. L. Polk & Co.
1950	DANKWARDT AL R	Pacific Telephone

10507 FREEMAN AVE

Year	Uses	Source
1964	BATTEN R G	Pacific Telephone
1960	BATTEN R G	Pacific Telephone and Telegraph Company
	BATTEN R G	Pacific Telephone
1957	BATTEN R G	Pacific Telephone
1954	BATTEN R G R	R. L. Polk & Co.
1950	BATTEN R G R	Pacific Telephone

10508 FREEMAN AVE

Year	Uses	Source
1960	LANCASTER BURTON D REV	Pacific Telephone
	LANCASTER B D	Pacific Telephone and Telegraph Company

Year	Uses	Source
1957	LANCASTER BURTON D REV	Pacific Telephone
1954	LANCASTER BURTON D REV R	R. L. Polk & Co.
1950	LANCASTER BURTON D REV R	Pacific Telephone

10509 FREEMAN AVE

Year	Uses	Source
1957	TROUD IRA E	Pacific Telephone
1954	WILLITS EDW E	R. L. Polk & Co.
1950	JOHNSON JAS R	Pacific Telephone

10511 FREEMAN AVE

Year	Uses	Source
1957	IGUAL DE MONTIJO JOHN	Pacific Telephone
1954	IGUAL DE MONTIJO HELEN	R. L. Polk & Co.
1950	IGUAL DC MONTIJO JOHN R	Pacific Telephone

10515 FREEMAN AVE

Year	Uses	Source
1954	SERRA CARL C R	R. L. Polk & Co.
1950	SERRA CARL CR	Pacific Telephone

10519 FREEMAN AVE

Year	Uses	Source
1964	BOURDEAU AGNES	Pacific Telephone
1960	BOURDEAU AGNES	Pacific Telephone
	BOURDEAU AGNES	Pacific Telephone and Telegraph Company
1957	BOURDEAU AGNES	Pacific Telephone
1950	ROBINSON DOROTHY R	Pacific Telephone
1946	Robinson Dorothy r	Southern California Telephone Co

10600 FREEMAN AVE

Year	Uses	Source
1964	ERICSON HERMAN O	Pacific Telephone
1960	ERICSON HERMAN 0	Pacific Telephone and Telegraph Company
1957	ERICSON HERMANO	Pacific Telephone
1954	ERICSON HERMAN O R	R. L. Polk & Co.
1950	ERICSON HERMAN R0 R	Pacific Telephone

10612 FREEMAN AVE

Year	Uses	Source
1964	SEXTON ELMO G	Pacific Telephone
	BURCHAM DONALD L	Pacific Telephone
1960	BEIER NORNIAN	Pacific Telephone
	BEIER NORMAN	Pacific Telephone and Telegraph Company
1957	GINGHAM CLIFFORD F	Pacific Telephone
1954	BINGHAM CLIFFORD F R	R. L. Polk & Co.
1950	BINGHAM CLIFFORD F R	Pacific Telephone
1946	Bingham Clifford F r	Southern California Telephone Co

10613 FREEMAN AVE

Year	Uses	Source
1960	MYERS JAS	Pacific Telephone and Telegraph Company
1957	FOSTER THOS F	Pacific Telephone
1954	SHOEMAKER RALPH L R	R. L. Polk & Co.
1950	SHOEMAKER DONNA R	Pacific Telephone

10615 FREEMAN AVE

Year	Uses	Source
1960	LINGLE HARRY L	Pacific Telephone and Telegraph Company

10616 FREEMAN AVE

Year	Uses	Source
1960	FERGUSON EVERETT N	Pacific Telephone and Telegraph Company
	FERGUSON EVERETT N	Pacific Telephone
1957	FERGUSON EVERETT N	Pacific Telephone
1954	HARDISTY WILBUR M R	R. L. Polk & Co.
1950	HARDISTY WILBUR MR	Pacific Telephone
1946	Hardisty Wilbur M r	Southern California Telephone Co

10619 FREEMAN AVE

Year	Uses	Source
1960	YEASLFY HARRY	Pacific Telephone and Telegraph Company

10620 FREEMAN AVE

Year	Uses	Source
1964	HENDREX TRIXIE	Pacific Telephone
1960	HENDREX TRIXIE	Pacific Telephone
	HENDREX TRIXIE	Pacific Telephone and Telegraph Company
1957	LENDREX TRIXIE	Pacific Telephone

FINDINGS

Year	Uses	Source
1954	HURD G C R	R. L. Polk & Co.
1950	HURD G CR	Pacific Telephone
1946	Seddon John r	Southern California Telephone Co

10622 FREEMAN AVE

Year	Uses	Source
1964	STEVENSON MARCELLA	Pacific Telephone
1960	STEVENSON MARCELLor	Pacific Telephone and Telegraph Company
	STEVENSON MARCELLA	Pacific Telephone
	1/2 MONDT DONALD R MRS	Pacific Telephone and Telegraph Company
1957	HUTTON LEON N	Pacific Telephone
1954	STEVENSON ROY E	R. L. Polk & Co.
1950	STEVEASON ROY E R	Pacific Telephone

10623 FREEMAN AVE

Year	Uses	Source
1964	JOHNSON H J	Pacific Telephone
1960	COLESTOCK C R	Pacific Telephone and Telegraph Company
	COLESTOCK CARL R	Pacific Telephone
1957	COLESTOCK CARL R	Pacific Telephone
1954	COLESTOCK CARL R R	R. L. Polk & Co.
1950	COLESTOCK CARL R R	Pacific Telephone
1946	Colestock Carl R r	Southern California Telephone Co

10625 FREEMAN AVE

Year	Uses	Source
1950	PARKER MARGARET ER	Pacific Telephone
1946	Parker Margaret E r	Southern California Telephone Co

10701 FREEMAN AVE

Year	Uses	Source
1964	BENJAMIN BEATRICE	Pacific Telephone
1960	SMITH LARRY B	Pacific Telephone
1957	REED LAURA G	Pacific Telephone
1954	REED LAURA G	R. L. Polk & Co.
1950	MATTHYS KENNETH H R	Pacific Telephone

10702 FREEMAN AVE

Year	Uses	Source
1964	MCKAY AMELIA	Pacific Telephone

Year	Uses	Source
1960	MCKAY AMELIA	Pacific Telephone
	MC KAY AMELIor	Pacific Telephone and Telegraph Company
1954	FREEMAN FRED L R	R. L. Polk & Co.
1950	HAMILTON HOMER R	Pacific Telephone

10703 FREEMAN AVE

Year	Uses	Source
1960	VOLLMER SANDBLASTING	Pacific Telephone and Telegraph Company

10706 FREEMAN AVE

Year	Uses	Source
1960	HAWKINS JAS RUSSELL	Pacific Telephone and Telegraph Company

10707 FREEMAN AVE

Year	Uses	Source
1960	FRFI BILL	Pacific Telephone and Telegraph Company
	FREI BILL	Pacific Telephone
1950	MATNEY D H R	Pacific Telephone

10708 FREEMAN AVE

Year	Uses	Source
1960	STROUS WAYNE or	Pacific Telephone and Telegraph Company

10710 FREEMAN AVE

Year	Uses	Source
1960	GANGWES RONALD	Pacific Telephone and Telegraph Company

10711 FREEMAN AVE

Year	Uses	Source
1960	HERNANDEZ R B	Pacific Telephone and Telegraph Company

10712 FREEMAN AVE

Year	Uses	Source
1960	LUKE CHAS or	Pacific Telephone and Telegraph Company

10713 FREEMAN AVE

Year	Uses	Source
1964	BYTHER ROBT W	Pacific Telephone
1960	BYTHER ROBT W	Pacific Telephone and Telegraph Company
1950	LUNZ PAUL R	Pacific Telephone

FINDINGS

10802 FREEMAN AVE

Year	*Uses*	*Source*
1960	MERBACH ROBT H	Pacific Telephone and Telegraph Company

10806 FREEMAN AVE

Year	*Uses*	*Source*
1960	DUDIK MICHAEL	Pacific Telephone and Telegraph Company

10815 FREEMAN AVE

Year	*Uses*	*Source*
1960	MANTIN IDA A	Pacific Telephone and Telegraph Company

10816 FREEMAN AVE

Year	*Uses*	*Source*
1960	FISETTF MELVYN B	Pacific Telephone and Telegraph Company
	1/2 REITER KEITH	Pacific Telephone and Telegraph Company

10817 FREEMAN AVE

Year	*Uses*	*Source*
1960	STEVENS SEYMOUR C	Pacific Telephone and Telegraph Company

10821 FREEMAN AVE

Year	*Uses*	*Source*
1964	ZOLMAN CHAS D	Pacific Telephone
1960	ZOLMAN CHARLES D	Pacific Telephone and Telegraph Company
	ZOLMAN CHAS D	Pacific Telephone
1957	ZOLMAN CHAS D	Pacific Telephone
1954	CULLEN J J	R. L. Polk & Co.
1950	CULLEN JJR	Pacific Telephone

10822 FREEMAN AVE

Year	*Uses*	*Source*
1964	ALKIRE ROSE	Pacific Telephone
1960	ALKIRE ROSE	Pacific Telephone
	ALKIRE ROSE	Pacific Telephone and Telegraph Company
1957	ALKIRE ROSE - -ORCHRD 1-8704	Pacific Telephone
1954	ALKIRE ROSE R	R. L. Polk & Co.
1950	BOAZ ARCHIE V R	Pacific Telephone

10823 FREEMAN AVE

Year	*Uses*	*Source*
1960	PRIDGEN BERTHor	Pacific Telephone and Telegraph Company

FINDINGS

10825 FREEMAN AVE

Year	Uses	Source
1960	KENNEDY F L MRS	Pacific Telephone and Telegraph Company

10826 FREEMAN AVE

Year	Uses	Source
1964	LAKATOS JOS	Pacific Telephone
1960	LAKATOS JOS	Pacific Telephone
	LAKATOS JOSEPH	Pacific Telephone and Telegraph Company
1957	LAKATOS JOS	Pacific Telephone
1954	MITCHELL LLOYD H	R. L. Polk & Co.
1950	BEST ALVER C R	Pacific Telephone

10827 FREEMAN AVE

Year	Uses	Source
1950	ENGLAND FRED R	Pacific Telephone
1946	Lewis Chas F r	Southern California Telephone Co

10829 FREEMAN AVE

Year	Uses	Source
1960	TENBROEK NICK	Pacific Telephone and Telegraph Company
	1/2 BUCHHOLZ ROBT MRS	Pacific Telephone and Telegraph Company

10831 FREEMAN AVE

Year	Uses	Source
1960	MILLS J D	Pacific Telephone and Telegraph Company

10833 FREEMAN AVE

Year	Uses	Source
1960	MAC ALONEY WILLARD R	Pacific Telephone and Telegraph Company

10834 FREEMAN AVE

Year	Uses	Source
1960	HOOD D L	Pacific Telephone and Telegraph Company
	HOOD DOUGLAS L	Pacific Telephone
1957	HOOD DOUGLAS L	Pacific Telephone
1954	HOOD DOUGLAS L R	R. L. Polk & Co.
1950	HOOD DOUGLAS LR	Pacific Telephone

10837 FREEMAN AVE

Year	Uses	Source
1960	1/2 WILLIAMS STANLEY T	Pacific Telephone and Telegraph Company

FINDINGS

10820 1/2 FREEMAN AVE

Year	Uses	Source
1954	NICAS VELMA C MRS R	R. L. Polk & Co.
1950	NICAS VELMA G MRS R	Pacific Telephone

HARDY

501 HARDY

Year	Uses	Source
1981	COLLINS H ROYER MD INGLEWOOD	Pacific Telephone

HAWTHORNE AVE

10000 HAWTHORNE AVE

Year	Uses	Source
1960	HOLLYPARK LIQUOR STORE	Pacific Telephone
1957	HOLLYPARK LIQUOR STARE .	Pacific Telephone
1954	RICHARDS LIQUOR STORE	R. L. Polk & Co.
1950	RICHARDS LIQUOR STORES	Pacific Telephone
1946	Turf Cleaners	Southern California Telephone Co

10004 HAWTHORNE AVE

Year	Uses	Source
1965	DIVERSIFIED MORTGAGE MONEY INC	Pacific Telephone
1964	SOUTHWEST REALTY	Pacific Telephone
	DIVERSIFIED MTGAGE MONEY INC HAWTHNE AVE	Pacific Telephone
1960	STANCHFIELD L V CHILDRENS STORE	Pacific Telephone
1957	NESSSTAR MKT	Pacific Telephone
1954	NEW STAR MKT	R. L. Polk & Co.
1950	NEW STAR MKT	Pacific Telephone

10016 HAWTHORNE AVE

Year	Uses	Source
1950	PLATT M ELLEN R	Pacific Telephone

10022 HAWTHORNE AVE

Year	Uses	Source
1950	MARTY S GARAGE	Pacific Telephone

FINDINGS

10100 HAWTHORNE AVE

Year	Uses	Source
1964	WAGON CITY	Pacific Telephone
1960	WHITE WAY AUTO SALES	Pacific Telephone
1957	WALL JACK WALL JACK USED CARS	Pacific Telephone
	WALL JACK USED CARS	Pacific Telephone
1954	MCDONALD KAR CO SEE BONDED CAR CO USD CARS	R. L. Polk & Co.
	BONDED CAR CO USD CARS	R. L. Polk & Co.
1950	WINN S USED CARS	Pacific Telephone

10120 HAWTHORNE AVE

Year	Uses	Source
1960	B M SCREEN & MFG CO	Pacific Telephone
1957	PATRICK BERT E	Pacific Telephone
1954	BEEM JONATHAN G	R. L. Polk & Co.
1950	BEEM JONATHAN G R	Pacific Telephone

10122 HAWTHORNE AVE

Year	Uses	Source
1960	MCFARLAND A W MAC S LOCK & KEY SHOP	Pacific Telephone
	MAC S LOCK & KEY SHOP	Pacific Telephone
1957	WISDOM ELECTRIC CO L0	Pacific Telephone
1954	LENNOX CITIZEN	R. L. Polk & Co.
1950	TRN-DIN PLASTICS	Pacific Telephone

10210 HAWTHORNE AVE

Year	Uses	Source
1954	BROWN S HYCLRDIILIC JDCK RPIIIRIQRJ	R. L. Polk & Co.
1950	MIDGET MKT	Pacific Telephone
1946	Tobeys Grocery	Southern California Telephone Co
	Walker Louise r	Southern California Telephone Co

10302 HAWTHORNE AVE

Year	Uses	Source
1950	COOK J A & R A CONTRS	Pacific Telephone

10306 HAWTHORNE AVE

Year	Uses	Source
1950	LENNO-X AUCTION	Pacific Telephone

FINDINGS

10310 HAWTHORNE AVE

Year	Uses	Source
1964	WILLIAMS FROZEN FOOD LOCKERS	Pacific Telephone
	WILLIAMS FROZEN FOOD LOCKERS	Pacific Telephone
1960	WILLIAMS FROZEN FOOD LOCKERS	Pacific Telephone
	WILLIAMS FROZEN FOOD LOCKERS	Pacific Telephone
1957	WILLIAMS FROZEN FOOD LOCKERS	Pacific Telephone
1954	WILLIAMS KWIK FREEZZ LOCKERS	R. L. Polk & Co.
	WILLIAMS QUICK FREEZE LOCKERS	R. L. Polk & Co.
1950	KWLK FREEZZ LOCKERS & FOODS	Pacific Telephone
	QUICK FREEZE LOCKERS & FOODS	Pacific Telephone

10316 HAWTHORNE AVE

Year	Uses	Source
1964	ARTISTIC FURN REFINISHERS	Pacific Telephone
1960	CROWN SEATING OF CALIF UPHLSTRY	Pacific Telephone
	LESHEL INTERIORS	Pacific Telephone
1957	CROWN SEATING OF CALIF UPHLSTRY	Pacific Telephone
1954	LENNOX DEPT STORE	R. L. Polk & Co.
1950	LENNOX DEPT STORE	Pacific Telephone

10216 1/2 HAWTHORNE AVE

Year	Uses	Source
1950	GOFF JOHN S R	Pacific Telephone

HAWTHORNE BLVD

10000 HAWTHORNE BLVD

Year	Uses	Source
1965	HOLLYPRK LIQUOR STOR OR	The Pacific Telephone and Telegraph Co
1960	HOLLYPRK LIQUOR STORE	Pacific Telephone and Telegraph Company
1940	Morris C E clo	Los Angeles Diretcory Co Publishers
1935	Vacant	Los Angeles Directory Company Publisher
1931	Knode J C drugs	Los Angeles Directory Company Publisher
1927	Graf Julius P Pine Pharmacy	Kaasen Directory Company

10002 HAWTHORNE BLVD

Year	Uses	Source
1940	ptrnmkr	Los Angeles Diretcory Co Publishers

Year	Uses	Source
1940	Kelley J D	Los Angeles Diretcory Co Publishers
	Kelley Models	Los Angeles Diretcory Co Publishers
1935	Vacant	Los Angeles Directory Company Publisher
1931	Vacant	Los Angeles Directory Company Publisher

10004 HAWTHORNE BLVD

Year	Uses	Source
1965	DIVERSIFIED MTGE OR	The Pacific Telephone and Telegraph Co
	OIVERSIFIED MTGE OR	The Pacific Telephone and Telegraph Co
1960	CHILDRENS STORE	Pacific Telephone and Telegraph Company
	STANCHFIELD L V	Pacific Telephone and Telegraph Company
1935	Smith D E meats	Los Angeles Directory Company Publisher
1931	Carskaden E C meats	Los Angeles Directory Company Publisher
1927	Carskaden Ellsworth C Nell meats	Kaasen Directory Company

10006 HAWTHORNE BLVD

Year	Uses	Source
1940	Miller D S gro	Los Angeles Diretcory Co Publishers
1935	Miller D S gro	Los Angeles Directory Company Publisher
1931	Puckett C H gro	Los Angeles Directory Company Publisher
1927	Puckett Costley H Tina gro	Kaasen Directory Company
	Langford Harry E Inez fruits	Kaasen Directory Company

10008 HAWTHORNE BLVD

Year	Uses	Source
1940	sborne Audrey	Los Angeles Diretcory Co Publishers
	beauty shop	Los Angeles Diretcory Co Publishers
1935	Rose C M 1 barber	Los Angeles Directory Company Publisher
1931	Buster & Lewis barbers	Los Angeles Directory Company Publisher

10010 HAWTHORNE BLVD

Year	Uses	Source
1940	Woodrow H C	Los Angeles Diretcory Co Publishers
1931	Vacant	Los Angeles Directory Company Publisher

10012 HAWTHORNE BLVD

Year	Uses	Source
1940	Vacant	Los Angeles Diretcory Co Publishers
1935	Vacant	Los Angeles Directory Company Publisher
1931	Christianson L M dclo clnr	Los Angeles Directory Company Publisher

FINDINGS

10014 HAWTHORNE BLVD

Year	Uses	Source
1940	Kohr J H	Los Angeles Diretcory Co Publishers

10016 HAWTHORNE BLVD

Year	Uses	Source
1940	Pupkoff Henry	Los Angeles Diretcory Co Publishers
1935	Nutt R C real est	Los Angeles Directory Company Publisher
1931	Mc Donald F R real est	Los Angeles Directory Company Publisher
	Fortuny J J radiator repr	Los Angeles Directory Company Publisher

10018 HAWTHORNE BLVD

Year	Uses	Source
1960	KALEHUA ANNETTE L	Pacific Telephone and Telegraph Company

10020 HAWTHORNE BLVD

Year	Uses	Source
1981	JOHNNY DOBBS MOTOR HOME CENTER INGLEWOOD	Pacific Telephone
	MOTOR HOME SHOPPING INGLEWOOD	Pacific Telephone
1976	Dobbs Johnny Motor Home Center	Pacific Telephone
	Johnny Dobbs Truck & Camper Sales	Pacific Telephone
	Motor Home Shopping	Pacific Telephone
1940	Eames A E restr	Los Angeles Diretcory Co Publishers
1935	Keller Le Von	Los Angeles Directory Company Publisher
	restr	Los Angeles Directory Company Publisher
1931	Kellers Le Von restr	Los Angeles Directory Company Publisher
1927	ROLF EDWARD F Rose Gas Station	Kaasen Directory Company
	Faris W T auto repr	Kaasen Directory Company
	FARIS WM T Auto Repairing	Kaasen Directory Company Publishers

10024 HAWTHORNE BLVD

Year	Uses	Source
1931	Gustason & Thompson gas	Los Angeles Directory Company Publisher
	Mc Donald F R real est	Los Angeles Directory Company Publisher

10026 HAWTHORNE BLVD

Year	Uses	Source
1940	Storey Earl	Los Angeles Diretcory Co Publishers
	Nehls J H gas	Los Angeles Diretcory Co Publishers
1935	Epler R W auto	Los Angeles Directory Company Publisher

Year	Uses	Source
1935	Mc Donald pl	Los Angeles Directory Company Publisher
	J & J Service	Los Angeles Directory Company Publisher

10030 HAWTHORNE BLVD

Year	Uses	Source
1965	DOBBS JOHNNY USD CARSOR	The Pacific Telephone and Telegraph Co
	JOHNNY DOBBS USO TRK	The Pacific Telephone and Telegraph Co
1960	DOBBS JOHNNY USD CARS	Pacific Telephone and Telegraph Company

10100 HAWTHORNE BLVD

Year	Uses	Source
1965	WAGON CITY OR	The Pacific Telephone and Telegraph Co
	WAGON CITY OR	The Pacific Telephone and Telegraph Co
1960	WHITE FRONT AUTO SALS	Pacific Telephone and Telegraph Company
	WHITE WAY AUTO SALFS	Pacific Telephone and Telegraph Company
1940	Byron E E used	Los Angeles Diretcory Co Publishers

10118 HAWTHORNE BLVD

Year	Uses	Source
1940	Mc Cullough Jos	Los Angeles Diretcory Co Publishers
	barber	Los Angeles Diretcory Co Publishers
1935	Vacant	Los Angeles Directory Company Publisher
1931	Rose C M barber	Los Angeles Directory Company Publisher

10120 HAWTHORNE BLVD

Year	Uses	Source
1960	B M SCREEN MFG CO	Pacific Telephone and Telegraph Company
1940	Mc Cullough Jos	Los Angeles Diretcory Co Publishers
	playgrd equip	Los Angeles Diretcory Co Publishers
1935	Hamilton G R	Los Angeles Directory Company Publisher
1931	Rose C M	Los Angeles Directory Company Publisher

10122 HAWTHORNE BLVD

Year	Uses	Source
1960	MACS LOCK KEY SHOP	Pacific Telephone and Telegraph Company
1940	osteo	Los Angeles Diretcory Co Publishers
	Coldwells J A	Los Angeles Diretcory Co Publishers
1935	Coldwells J A os	Los Angeles Directory Company Publisher
1931	Ash E E	Los Angeles Directory Company Publisher

FINDINGS

10126 HAWTHORNE BLVD

Year	Uses	Source
1940	wrecker	Los Angeles Diretcory Co Publishers
	Repp Floyd auto	Los Angeles Diretcory Co Publishers
1935	Gold Max auto	Los Angeles Directory Company Publisher
	wrecking	Los Angeles Directory Company Publisher
1931	Shapiro J 0 auto wreckers	Los Angeles Directory Company Publisher
	Shapiro J 0 auto wreckers	Los Angeles Directory Company Publisher
	Maspero L P exp	Los Angeles Directory Company Publisher

10200 HAWTHORNE BLVD

Year	Uses	Source
1965	DISCOUNT WAGON CNTR OR	The Pacific Telephone and Telegraph Co
	DISCOUNT WAGON CNTR OR	The Pacific Telephone and Telegraph Co
1960	DISCOUNT AUTO CENTFR	Pacific Telephone and Telegraph Company

10210 HAWTHORNE BLVD

Year	Uses	Source
1935	Borden Isadore	Los Angeles Directory Company Publisher
1931	Shields Wm gro	Los Angeles Directory Company Publisher
	Shapiro J 0 auto wreckers	Los Angeles Directory Company Publisher

10212 HAWTHORNE BLVD

Year	Uses	Source
1940	Elkins Fred	Los Angeles Diretcory Co Publishers
1935	Caldwell W E	Los Angeles Directory Company Publisher
	radios	Los Angeles Directory Company Publisher

10216 HAWTHORNE BLVD

Year	Uses	Source
1940	Burlin Harry 2d	Los Angeles Diretcory Co Publishers
	hd gds	Los Angeles Diretcory Co Publishers

10220 HAWTHORNE BLVD

Year	Uses	Source
1960	LEJAYS USED CARS	Pacific Telephone and Telegraph Company

10230 HAWTHORNE BLVD

Year	Uses	Source
1927	Roses C D and C M barbers	Kaasen Directory Company

FINDINGS

10234 HAWTHORNE BLVD

Year	Uses	Source
1927	Houston Roy Bertha R artificial stone	Kaasen Directory Company

10300 HAWTHORNE BLVD

Year	Uses	Source
1965	BOBS AUTO SALES OR	The Pacific Telephone and Telegraph Co
1960	BOBS AUTO SALES	Pacific Telephone and Telegraph Company
1940	Hopkins H E gas	Los Angeles Diretcory Co Publishers

10306 HAWTHORNE BLVD

Year	Uses	Source
1965	LENNOX FURNITURE CO OR	The Pacific Telephone and Telegraph Co
1960	LENNOX FURNITURE CO	Pacific Telephone and Telegraph Company
1927	Hartsfield Geo T Mabel gro	Kaasen Directory Company

10310 HAWTHORNE BLVD

Year	Uses	Source
1965	WILLIAMS FROZEN FOOD OR	The Pacific Telephone and Telegraph Co
	WILLIAMS FOOD LOCKERSOR	The Pacific Telephone and Telegraph Co
1960	WILLIAMS FROZEN FOOD	Pacific Telephone and Telegraph Company
	WILLIAMS FOOD LOCKERS	Pacific Telephone and Telegraph Company

10312 HAWTHORNE BLVD

Year	Uses	Source
1927	Wright Ira M Emma Barber & Wright	Kaasen Directory Company
	Barber & Wright C A Barber I M Wright poultry	Kaasen Directory Company
1924	Matot Kenneth E Matot & Bailey h	Los Angeles Directory Co.

10316 HAWTHORNE BLVD

Year	Uses	Source
1965	ARTISTIC FURN REFNSH	The Pacific Telephone and Telegraph Co
	ARTISTIC FURN REFNSH	The Pacific Telephone and Telegraph Co
1960	LESHEL INTERIORS	Pacific Telephone and Telegraph Company
	LESHEL INTERIORS OS	Pacific Telephone and Telegraph Company
1927	ROENNEBUJRG WMi G Sophie Real Estate Broker	Kaasen Directory Company

10322 HAWTHORNE BLVD

Year	Uses	Source
1940	Kellers Oscar	Los Angeles Diretcory Co Publishers

Year	Uses	Source
1940	Pearson C E	Los Angeles Diretcory Co Publishers
	used furn	Los Angeles Diretcory Co Publishers
1935	Gastine T C fruit	Los Angeles Directory Company Publisher

10324 HAWTHORNE BLVD

Year	Uses	Source
1965	NORMS AUTO SALES OR	The Pacific Telephone and Telegraph Co
1960	ROA MOTORS	Pacific Telephone and Telegraph Company
1940	real est	Los Angeles Diretcory Co Publishers
	Timmons J C	Los Angeles Diretcory Co Publishers
1935	real est	Los Angeles Directory Company Publisher
	Timmons J C	Los Angeles Directory Company Publisher
1931	Shapiro J 0 auto wreckers	Los Angeles Directory Company Publisher
	Murray F J real est	Los Angeles Directory Company Publisher

10400 HAWTHORNE BLVD

Year	Uses	Source
1940	Rhoads S H gas	Los Angeles Diretcory Co Publishers
1935	Brant Jesse gas	Los Angeles Directory Company Publisher
1931	Brant Jesse gas sta	Los Angeles Directory Company Publisher
1927	PETERS SERVICE STATION Geo Meinhardt Gasoline Oils an Greases	Kaasen Directory Company

10402 HAWTHORNE BLVD

Year	Uses	Source
1960	BUZZ IMPRTD AUTO SERV	Pacific Telephone and Telegraph Company
1946	Sterling G E & Co sheet mtl	Southern California Telephone Co
1940	Larkin F I Mrs	Los Angeles Diretcory Co Publishers
	artist	Los Angeles Diretcory Co Publishers
	Larkin G C real	Los Angeles Diretcory Co Publishers
1935	beauty shop	Los Angeles Directory Company Publisher
	Spellman L A	Los Angeles Directory Company Publisher
1931	Earl May E confy	Los Angeles Directory Company Publisher

10404 HAWTHORNE BLVD

Year	Uses	Source
1940	Vacant	Los Angeles Diretcory Co Publishers
1935	Vacant	Los Angeles Directory Company Publisher
1931	Keystone Radio & Electric	Los Angeles Directory Company Publisher
	Elias O P	Los Angeles Directory Company Publisher

FINDINGS

10406 HAWTHORNE BLVD

Year	Uses	Source
1927	Burroughs Arth S Roberta M Burroughs Radio Mfg Co	Kaasen Directory Company

10408 HAWTHORNE BLVD

Year	Uses	Source
1940	tress mfr	Los Angeles Diretcory Co Publishers
	Cutter C R mat	Los Angeles Diretcory Co Publishers
1935	restr	Los Angeles Directory Company Publisher
	Woodrow H C	Los Angeles Directory Company Publisher
1931	Dedrick F E confy	Los Angeles Directory Company Publisher

10410 HAWTHORNE BLVD

Year	Uses	Source
1927	Dedrick Fredk E Gertrude confy	Kaasen Directory Company

10412 HAWTHORNE BLVD

Year	Uses	Source
1965	BOULEVARD MARKET	The Pacific Telephone and Telegraph Co
1960	BOULEVARD MARKET	Pacific Telephone and Telegraph Company
1940	fruits	Los Angeles Diretcory Co Publishers
	Watanaba Y	Los Angeles Diretcory Co Publishers
	Vickers G D	Los Angeles Diretcory Co Publishers
	meats	Los Angeles Diretcory Co Publishers
1935	Vickers G D	Los Angeles Directory Company Publisher
	meats	Los Angeles Directory Company Publisher
	Watanaba Y	Los Angeles Directory Company Publisher
	fruits	Los Angeles Directory Company Publisher
1931	Vickers G D meats	Los Angeles Directory Company Publisher
	Watanaba S fruit	Los Angeles Directory Company Publisher
1927	Watanaba Seme Kogie gro	Kaasen Directory Company

HAWTHORNE BLVD S

10000 HAWTHORNE BLVD S

Year	Uses	Source
1980	Hollypark Liquor Store	Pacific Telephone Co
1975	Hollypark Liquor Store	Pacific Telephone Co
	Hollypark Liquor Store	Pacific Telephone Co
1970	Hollypark Liquor Store	Pacific Telephone Co

Year	Uses	Source
1970	Hollypark Liqqor Store	Pacific Telephone Co

10004 HAWTHORNE BLVD S

Year	Uses	Source
1995	VIDEO MUSIC	Pacific Bell Telephone Co
1990	VIDEO	Pacific Bell Telephone Co

10012 HAWTHORNE BLVD S

Year	Uses	Source
2000	DIGINET CEULAR & PAGERS	Pacific Bell Telephone Co
1990	1 HOUR PHOTO CAMP	Pacific Bell Telephone Co
1980	Exacta Club The	Pacific Telephone Co
1975	Exacta Club The	Pacific Telephone Co
1970	Big Joe Joe Cocktail Lounge	Pacific Telephone Co

10016 HAWTHORNE BLVD S

Year	Uses	Source
2000	UX BEAUTY SUPPt LIES& NAILS	Pacific Bell Telephone Co
	CENTURY DISCUNT FAMILY CLOTHINIGL STORE	Pacific Bell Telephone Co
1995	FASHION	Pacific Bell Telephone Co
1990	CENTURY CLEANERS	Pacific Bell Telephone Co
1970	Nethery Loraine	Pacific Telephone Co

10020 HAWTHORNE BLVD S

Year	Uses	Source
1995	DIGINET CELLULAR & PAGERS	Pacific Bell Telephone Co
1990	TWO GUYS PIZZA	Pacific Bell Telephone Co
1980	Dobbs Johhny Motor Home Center	Pacific Telephone Co
	Dobbs Johnny Motor Home Center	Pacific Telephone Co
1975	Dobbs Johnny Motor Home Center	Pacific Telephone Co

10024 HAWTHORNE BLVD S

Year	Uses	Source
2000	CENTURY LAUNDRY	Pacific Bell Telephone Co
1995	CENTURY LAUNDRY	Pacific Bell Telephone Co
1990	HOLLYPARK LUa UOR STORE	Pacific Bell Telephone Co

10028 HAWTHORNE BLVD S

Year	Uses	Source
2000	BLOCKN&R	Pacific Bell Telephone Co

Year	Uses	Source
1995	BLOCK H & R	Pacific Bell Telephone Co
1990	BLOCK H & N	Pacific Bell Telephone Co

10030 HAWTHORNE BLVD S

Year	Uses	Source
1970	Dobbs Johnny Motor Home Center	Pacific Telephone Co

10032 HAWTHORNE BLVD S

Year	Uses	Source
2000	SEVEN MARKET	Pacific Bell Telephone Co
1995	SEVEN MARKET	Pacific Bell Telephone Co

10036 HAWTHORNE BLVD S

Year	Uses	Source
2000	CHINATOWW EXPRESSNO	Pacific Bell Telephone Co
1995	CHINATOWN EXPRESS NO	Pacific Bell Telephone Co
1990	CHINATOWN EXPRESS NO	Pacific Bell Telephone Co

10048 HAWTHORNE BLVD S

Year	Uses	Source
2000	USA CHECKSCASHED	Pacific Bell Telephone Co
1995	CHECKCHANGERS OF CALIFORNIA	Pacific Bell Telephone Co
1990	S K A RENT TO OW	Pacific Bell Telephone Co

10100 HAWTHORNE BLVD S

Year	Uses	Source
1995	WAGON CITY	Pacific Bell Telephone Co
	WAGON CITY	Pacific Bell Telephone Co
	WAGON CITY	Pacific Bell Telephone Co
	GAR RESURRECTION DETAIL	Pacific Bell Telephone Co
1990	WAGON CITY	Pacific Bell Telephone Co
1980	Wagon City	Pacific Telephone Co
1975	Wagon City 671 m	Pacific Telephone Co
	Aames Auto Leasing	Pacific Telephone Co
1970	Wagon City	Pacific Telephone Co

10110 HAWTHORNE BLVD S

Year	Uses	Source
2000	AUTOZONE	Pacific Bell Telephone Co

FINDINGS

10126 HAWTHORNE BLVD S

Year	Uses	Source
1980	Aames Acceptance	Pacific Telephone Co

10200 HAWTHORNE BLVD S

Year	Uses	Source
2000	PREMIERE AUTO SPA	Pacific Bell Telephone Co
1980	Wagons Inc	Pacific Telephone Co
	Wagons Inc	Pacific Telephone Co
1975	Wagons Inc	Pacific Telephone Co
1970	Wagons Inc	Pacific Telephone Co

10220 HAWTHORNE BLVD S

Year	Uses	Source
2000	VILLA AUTO SALES	Pacific Bell Telephone Co
1995	VILLA AUTO SALES	Pacific Bell Telephone Co
1990	VILLA AUTO SALES	Pacific Bell Telephone Co
1980	Villa Auto Sales	Pacific Telephone Co
1975	Villa Auto Sales	Pacific Telephone Co
1970	Discount Auto Depot	Pacific Telephone Co

10300 HAWTHORNE BLVD S

Year	Uses	Source
2000	Garcia Guiermo n	Pacific Bell Telephone Co
1995	AMERICAN SOUTHBAY AUTO	Pacific Bell Telephone Co
1990	AMERICAN SOUTHBAY AUTO	Pacific Bell Telephone Co
1980	Camino Auto Sales	Pacific Telephone Co
1975	Saldivar Victor	Pacific Telephone Co
	Bobs Auto Sales	Pacific Telephone Co
1970	Bobs Auto Sales	Pacific Telephone Co

10306 HAWTHORNE BLVD S

Year	Uses	Source
2000	UDO FURNITURE STORE	Pacific Bell Telephone Co
1995	ELEGANT FURNITURE	Pacific Bell Telephone Co
1990	ELEGANT FURNITURE	Pacific Bell Telephone Co
1980	Lennox Furniture Co	Pacific Telephone Co
1975	Lennox Furniture Co	Pacific Telephone Co
1970	Lennox Furniture Co	Pacific Telephone Co

FINDINGS

10310 HAWTHORNE BLVD S

Year	Uses	Source
2000	LARIOS MERCEDES BIKE SHOP	Pacific Bell Telephone Co
1995	CYCLE TECH	Pacific Bell Telephone Co
	CYCLE TECH	Pacific Bell Telephone Co
1980	Williams Frozen Food Lockers	Pacific Telephone Co
	C & H Meat Co	Pacific Telephone Co
1975	Williams Frozen Food Lockers	Pacific Telephone Co
1970	Williams Frozen Food Lockers	Pacific Telephone Co
	Williams Frozen Food Lockers	Pacific Telephone Co

10316 HAWTHORNE BLVD S

Year	Uses	Source
2000	SCAN REFRIGERATION SERVICE	Pacific Bell Telephone Co
	DY MAINTENANCE & PAINTING CO	Pacific Bell Telephone Co
	J&JAPPUANCE	Pacific Bell Telephone Co
1995	J & J APPLIANCE	Pacific Bell Telephone Co
	DY MAINTENANCE & PAINTING CO	Pacific Bell Telephone Co
	SCAN REFRIGERATION SERVICE	Pacific Bell Telephone Co
1990	DY MAINTENANCE & PAINTING CO	Pacific Bell Telephone Co
	SCAN REFRIGERATION SERVICE	Pacific Bell Telephone Co
1980	Crossroads The	Pacific Telephone Co
1970	Beaver Shot	Pacific Telephone Co

10318 HAWTHORNE BLVD S

Year	Uses	Source
1995	UNITED ONE CALL STARTER	Pacific Bell Telephone Co
	LEY AUTO REPAIR	Pacific Bell Telephone Co
1990	ONE CALL STARTER	Pacific Bell Telephone Co
1975	Joes Books	Pacific Telephone Co

10322 HAWTHORNE BLVD S

Year	Uses	Source
1970	Martinez Le Roy J	Pacific Telephone Co

10324 HAWTHORNE BLVD S

Year	Uses	Source
2000	FIRST COMMUNICDRP	Pacific Bell Telephone Co
	CROWN MOTORS	Pacific Bell Telephone Co
1995	A B C AUTO SALES	Pacific Bell Telephone Co
	A B C AUTO SALES	Pacific Bell Telephone Co

Year	Uses	Source
1995	Building	Pacific Bell Telephone Co
1990	A B C AUTO SALES	Pacific Bell Telephone Co
	Building	Pacific Bell Telephone Co
1980	Norms Auto Sales	Pacific Telephone Co
1975	Norms Auto Sales	Pacific Telephone Co
1970	Norms Auto Sales	Pacific Telephone Co

10412 HAWTHORNE BLVD S

Year	Uses	Source
2000	EL RANCHO MARKET	Pacific Bell Telephone Co
	Building	Pacific Bell Telephone Co
	A Ake Ermila	Pacific Bell Telephone Co
	B Aviles Manuel	Pacific Bell Telephone Co
	C Vasquez Aguilera Luis	Pacific Bell Telephone Co
	D Macias Rogelio	Pacific Bell Telephone Co
1995	BOULEVARD MKT	Pacific Bell Telephone Co
1990	U HAUL CO	Pacific Bell Telephone Co
	BOULEVARD MKT	Pacific Bell Telephone Co
	A Flores Bertha	Pacific Bell Telephone Co
1980	Boulevard Mkt	Pacific Telephone Co
1975	Boulevard Mkt	Pacific Telephone Co
1970	Boulevard Mkt	Pacific Telephone Co

10416 HAWTHORNE BLVD S

Year	Uses	Source
1995	USED CAR FACTORY THE	Pacific Bell Telephone Co
1990	USED CAR FACTORY THE	Pacific Bell Telephone Co
1980	Long C W Car Sales	Pacific Telephone Co

LA BREA AVE S

1170 LA BREA AVE S

Year	Uses	Source
1995	BE 1 HAIR & NAILS	Pacific Bell Telephone Co
1990	ANGIES BEAUTY SALON	Pacific Bell Telephone Co

1190 LA BREA AVE S

Year	Uses	Source
1995	SPEEDY SPOT LIQUOR	Pacific Bell Telephone Co
1990	SPEEDY SPOT LIQUOR	Pacific Bell Telephone Co

FINDINGS

1210 LA BREA AVE S

Year	Uses	Source
1995	JOY AUTO SERVICE	Pacific Bell Telephone Co
	KIMS AUTO BODY	Pacific Bell Telephone Co
	KIMS AUTO BODY & REPAIR SHOP	Pacific Bell Telephone Co
	KIMS TRANSMISSION	Pacific Bell Telephone Co
	KIMS AUTO BODY REPAIR SHOP	Pacific Bell Telephone Co
1990	NISSAN OF INGLEWOOD	Pacific Bell Telephone Co

1220 LA BREA AVE S

Year	Uses	Source
1995	V G AUTO SQUARE	Pacific Bell Telephone Co

1240 LA BREA AVE S

Year	Uses	Source
1995	PARAMOUNT AUTO PARTS	Pacific Bell Telephone Co
1990	PARAMOUNT AUTO PARTS	Pacific Bell Telephone Co

LARCH

1032 LARCH

Year	Uses	Source
2000	1033 Blake Carol R	Pacific Bell Telephone Co
	11 Dixon Wonda	Pacific Bell Telephone Co
	7 Frazier Linda	Pacific Bell Telephone Co
	6 Brazile Herbert	Pacific Bell Telephone Co
	4 Garcia Jose Israel	Pacific Bell Telephone Co
	Building	Pacific Bell Telephone Co
1990	Building	Pacific Bell Telephone Co
	6 Williams W	Pacific Bell Telephone Co
	7 Frazier Linda	Pacific Bell Telephone Co
	7 Frazier Linda	Pacific Bell Telephone Co
1975	11 Doss e S 678 86 M	Pacific Telephone Co
	9 Martin S	Pacific Telephone Co
	Bertsohman G M	Pacific Telephone Co
	7 Pieaugh Martha	Pacific Telephone Co
	8 Adans Dale	Pacific Telephone Co
	3 Bryan M	Pacific Telephone Co
	2 Brandon Jos T	Pacific Telephone Co
	Building	Pacific Telephone Co

FINDINGS

Year	Uses	Source
1970	Building	Pacific Telephone Co
	3 Bryan M	Pacific Telephone Co
	5 Coppage A J	Pacific Telephone Co
	6 Fakhouri Gayle Kim	Pacific Telephone Co
	7 James Evelyn E	Pacific Telephone Co
	8 Weiss Juanita	Pacific Telephone Co
	10 Moir DM	Pacific Telephone Co
	11 Doss Geo S	Pacific Telephone Co
	12 Colombo K L	Pacific Telephone Co
	12 Colombo AN	Pacific Telephone Co

1033 LARCH

Year	Uses	Source
2000	Roxas Marilou	Pacific Bell Telephone Co
1975	Wagsner Thurmnan	Pacific Telephone Co
1970	Harbin Chas	Pacific Telephone Co

1034 LARCH

Year	Uses	Source
2000	3 Bush Chas E	Pacific Bell Telephone Co
	Building	Pacific Bell Telephone Co
1995	3 Bush Chas E	Pacific Bell Telephone Co
	Building	Pacific Bell Telephone Co
1990	12 Singleton A	Pacific Bell Telephone Co
	11 Cooper Patricia	Pacific Bell Telephone Co
	Building	Pacific Bell Telephone Co
	3 Bush Chas E	Pacific Bell Telephone Co
	Building	Pacific Bell Telephone Co
1975	6 Whifrry Hugh E	Pacific Telephone Co
	8 Naytor Wm	Pacific Telephone Co
	Mils KM	Pacific Telephone Co
	Gessing eanis M	Pacific Telephone Co
	Building	Pacific Telephone Co
1970	Building	Pacific Telephone Co
	1 Gotro Michael F	Pacific Telephone Co
	6 Bruccolieri Jos J	Pacific Telephone Co
	7 Schwarz Richard A	Pacific Telephone Co
	8 Deyell P	Pacific Telephone Co
	10 Peterson Larry D	Pacific Telephone Co

FINDINGS

Year	Uses	Source
1970	11 Hurne Harold R	Pacific Telephone Co

1036 LARCH

Year	Uses	Source
2000	Gray Sr James E	Pacific Bell Telephone Co
	6 Gabriel Ogundele	Pacific Bell Telephone Co
	Building	Pacific Bell Telephone Co
1975	Dobson Marcella M	Pacific Telephone Co
	3 Blggetf M A	Pacific Telephone Co
	2 Mesa Jose A 6n 6594	Pacific Telephone Co
	1 Howendohler JE	Pacific Telephone Co
	Building	Pacific Telephone Co
1970	12 Dobson Marcella M	Pacific Telephone Co
	10 Gonser Ronald D	Pacific Telephone Co
	9 Garcia Wm	Pacific Telephone Co
	6 Kerr Adelaide	Pacific Telephone Co
	Building	Pacific Telephone Co
	1 Gee Judith M	Pacific Telephone Co
	2 Lucas S V	Pacific Telephone Co
	3 Holtz Myrtle V	Pacific Telephone Co
	5 Lindeman David H	Pacific Telephone Co

1037 LARCH

Year	Uses	Source
1975	Rasnmse Eleanor Mrs	Pacific Telephone Co
1970	Rasmussen Eleanor Mrs	Pacific Telephone Co

1042 LARCH

Year	Uses	Source
1995	Casillas Librado A	Pacific Bell Telephone Co

1043 LARCH

Year	Uses	Source
2000	9 Cannon Christopher L	Pacific Bell Telephone Co
	11 Baker Joseph	Pacific Bell Telephone Co
	12 Alexander John L	Pacific Bell Telephone Co
	5 Krause Geo S	Pacific Bell Telephone Co
	Building	Pacific Bell Telephone Co
1995	14 Dykes M	Pacific Bell Telephone Co
	11 Baker Joseph R	Pacific Bell Telephone Co

FINDINGS

Year	Uses	Source
1995	5 Krause Geo S	Pacific Bell Telephone Co
	Building	Pacific Bell Telephone Co
1990	12 Lyday Charlene M	Pacific Bell Telephone Co
	9 Haney Oscar	Pacific Bell Telephone Co
	5 Krause Geo S	Pacific Bell Telephone Co
	Building	Pacific Bell Telephone Co
1975	4 Sparks J	Pacific Telephone Co
	Krause Geo S	Pacific Telephone Co
	6 Schlckman J	Pacific Telephone Co
	8 Grelner I C	Pacific Telephone Co
	9 Joison John	Pacific Telephone Co
	12 Greenwood Dorothy M	Pacific Telephone Co
	14 Wiechman Wmn	Pacific Telephone Co
	16 Fradine Amella	Pacific Telephone Co
	Building	Pacific Telephone Co
	2 Mac Millan Verdle Mrs	Pacific Telephone Co
	3 Quick Aaron A	Pacific Telephone Co
1970	16 Fradine Amelia	Pacific Telephone Co
	14 Karl Rudolph J	Pacific Telephone Co
	12 Greenwood Dorothy M	Pacific Telephone Co
	9 Jonsson John	Pacific Telephone Co
	8 Arenfeld Donald J	Pacific Telephone Co
	7 Kerwin Edw J	Pacific Telephone Co
	7 Kerwin Edw J	Pacific Telephone Co
	6 Schickman J	Pacific Telephone Co
	5 Krause Geo S	Pacific Telephone Co
	2 Mac Millan Verdie Mrs	Pacific Telephone Co
	Building	Pacific Telephone Co

1044 LARCH

Year	Uses	Source
1990	Hoare Agripina	Pacific Bell Telephone Co

1049 LARCH

Year	Uses	Source
1995	Building	Pacific Bell Telephone Co
	4 Stockemer AC	Pacific Bell Telephone Co
1990	Building	Pacific Bell Telephone Co
	1 King Mary	Pacific Bell Telephone Co

Year	Uses	Source
1990	4 Stockemer AC	Pacific Bell Telephone Co
1975	Building	Pacific Telephone Co
	1 Rol Im RE	Pacific Telephone Co
	2 Thomas Nelson C	Pacific Telephone Co
	3 Hassel Martln J	Pacific Telephone Co
	4 Seybert Mabel	Pacific Telephone Co
1970	1 Rollins R E	Pacific Telephone Co
	Building	Pacific Telephone Co
	2 Mc Gowan Leo A	Pacific Telephone Co
	4 Seybert Mabel	Pacific Telephone Co

1135 LARCH

Year	Uses	Source
2000	GAR Mercado Maria C & Avelino	Pacific Bell Telephone Co
	Building	Pacific Bell Telephone Co

1138 LARCH

Year	Uses	Source
2000	Ramos Gregorio	Pacific Bell Telephone Co
1995	REAR Teh Lim	Pacific Bell Telephone Co
	Building	Pacific Bell Telephone Co
	Ramos Gregorio	Pacific Bell Telephone Co
1990	Ramos Gregorio	Pacific Bell Telephone Co
	Teh im	Pacific Bell Telephone Co
1975	Reynolds Btty	Pacific Telephone Co
1970	Reynolds Betty	Pacific Telephone Co

1139 LARCH

Year	Uses	Source
2000	Building	Pacific Bell Telephone Co
	GARAG De Los Angeles Ludgerio	Pacific Bell Telephone Co
1975	Oakley Allcen L	Pacific Telephone Co

LARCH AVE

1031 LARCH AVE

Year	Uses	Source
1960	MUENCH ELMER E	Pacific Telephone
	PETERSON LAWRENCE P	Pacific Telephone
1957	MUENCH ELMER E	Pacific Telephone

FINDINGS

Year	Uses	Source
1954	BRINK LUKE R	R. L. Polk & Co.
1950	BRINK LUKE R	Pacific Telephone

1033 LARCH AVE

Year	Uses	Source
1964	KIM DAVID H P	Pacific Telephone
1960	ARNESON MARIE MRS	Pacific Telephone
1957	ARNESON MARIE MRS	Pacific Telephone
1954	ARNESON MARIE MRS	R. L. Polk & Co.
1950	ARNESON LESLIE R	Pacific Telephone

1035 LARCH AVE

Year	Uses	Source
1954	GUSTAFSON JOHN S R	R. L. Polk & Co.
1950	HAMANN HARRY F MRS R	Pacific Telephone

1040 LARCH AVE

Year	Uses	Source
1957	COLLINGS D F	Pacific Telephone
1954	GRAINGER CLARENCE C	R. L. Polk & Co.
1950	BRODINE OSCAR J R	Pacific Telephone

1043 LARCH AVE

Year	Uses	Source
1964	CHAVES A R	Pacific Telephone
	ANDREWS ARTHUR	Pacific Telephone
	NOKES K C	Pacific Telephone
	KERWIN EDW J	Pacific Telephone
	MARTINO FCRNE	Pacific Telephone
1960	TAYLOR E W	Pacific Telephone
1957	TAYLOR E W	Pacific Telephone
1954	TAYLOR E W R	R. L. Polk & Co.
1950	TAYLOR E W R	Pacific Telephone

1049 LARCH AVE

Year	Uses	Source
1964	HASSEL MARTIN J	Pacific Telephone
	SMITH WESLEY W	Pacific Telephone
	SEYBERT MABEL	Pacific Telephone
	PUENTE ERNEST	Pacific Telephone

Year	Uses	Source
1960	SHEBER CANE M MRS	Pacific Telephone
1957	SMITH F A	Pacific Telephone
1954	SMITH F A R	R. L. Polk & Co.
1950	SMITH F A R	Pacific Telephone

1135 LARCH AVE

Year	Uses	Source
1964	MEMMER WESLEY C	Pacific Telephone
	MEMMER SARAH	Pacific Telephone
1960	SANDOVAL ALFRED D REV	Pacific Telephone
1957	LARSON BESSIE	Pacific Telephone
	TUNNELL CARL 0 -ORCHARD 7-63	Pacific Telephone
1954	LARSON BESSIE R	R. L. Polk & Co.
1950	LARSON BESSIE R	Pacific Telephone

1138 LARCH AVE

Year	Uses	Source
1954	GARDNER ROY D R	R. L. Polk & Co.
	ADKINS HENRY F	R. L. Polk & Co.
1950	GARDNER ROY DR	Pacific Telephone

10211 LARCH AVE

Year	Uses	Source
2001	VILLANUEVAJua OI	Haines & Company, Inc.
2000	Villanueva Juana	Pacific Bell Telephone Co
1970	Wickwire Geri	Pacific Telephone Co
1964	NEVALA LILLIAN A	Pacific Telephone

10216 LARCH AVE

Year	Uses	Source
1965	ASSOC SURVEYING CO	The Pacific Telephone and Telegraph Co
1960	SHAFER JAS E	Pacific Telephone
	SHAFER JAS E	Pacific Telephone and Telegraph Company
1957	LIARTMAN ALBERT A	Pacific Telephone
1954	BILLICA BARRETT NT	R. L. Polk & Co.
1950	MARENTETTE RAY R	Pacific Telephone

10300 LARCH AVE

Year	Uses	Source
2001	BRAMBILAHec Ior	Haines & Company, Inc.

Year	Uses	Source
1970	Bulk Edw W	Pacific Telephone Co
1965	BULK EDWARD W OR	The Pacific Telephone and Telegraph Co
1964	BULK EDW W	Pacific Telephone
1960	BULK EDW W	Pacific Telephone
	BULK EDWARD W	Pacific Telephone and Telegraph Company

10305 LARCH AVE

Year	Uses	Source
2001	DUARTERo L 9ro	Haines & Company, Inc.
1980	Lopez Jose & Maria	Pacific Telephone Co
1975	Vllalvwo Maria F	Pacific Telephone Co
	Villalvao Paul	Pacific Telephone Co
1970	Llata Raul	Pacific Telephone Co
1965	WINTERS NORMAN G	The Pacific Telephone and Telegraph Co
1960	ORTEGA EDW G OR 2 B	Pacific Telephone and Telegraph Company
	ORTEGA EDW G	Pacific Telephone
1957	THOSTENSON LEWIS D	Pacific Telephone
1954	THOSTENSON LEWIS D R	R. L. Polk & Co.
1950	NORTH CLARENCE R	Pacific Telephone
1946	North Clarence r	Southern California Telephone Co

10306 LARCH AVE

Year	Uses	Source
2001	CASTROPedro	Haines & Company, Inc.
1976	Powless Edgar	Pacific Telephone
1970	Higgins Jerome B	Pacific Telephone Co
1965	MEADE G R	The Pacific Telephone and Telegraph Co
1964	MEADE GARY R	Pacific Telephone
1960	NOE WAYNE B	Pacific Telephone
	NOE WAYNE B	Pacific Telephone and Telegraph Company
1954	ALIEN WILLARD E R	R. L. Polk & Co.

10311 LARCH AVE

Year	Uses	Source
2001	ALFAROAgo OIm	Haines & Company, Inc.
2000	Lamc Hin Gloria	Pacific Bell Telephone Co
1970	Whalin Jerry	Pacific Telephone Co
1965	SOUTHERN E J	The Pacific Telephone and Telegraph Co
1964	SOUTHERN E J	Pacific Telephone

FINDINGS

Year	Uses	Source
1960	PETERSON L P	Pacific Telephone and Telegraph Company
1957	PETERSON LAWRENCE P	Pacific Telephone
1954	PETERSON LAWRENCE P	R. L. Polk & Co.

10312 LARCH AVE

Year	Uses	Source
2001	XXXX	Haines & Company, Inc.
1970	Wyatt Linda	Pacific Telephone Co
1950	JEFFERS JOE R	Pacific Telephone

10315 LARCH AVE

Year	Uses	Source
2001	MORANHugo	Haines & Company, Inc.
1975	Valpulu Wm	Pacific Telephone Co
1970	Gillingham Amy V	Pacific Telephone Co
1965	GILLINGHAM A V OR	The Pacific Telephone and Telegraph Co
1964	GILLINGHAM AMY V	Pacific Telephone
1960	VICKERS GEORGE D	Pacific Telephone and Telegraph Company
	VICKERS GEO D	Pacific Telephone
1957	VICKERS CEO D	Pacific Telephone
1954	VICKERS GEO D R	R. L. Polk & Co.

10316 LARCH AVE

Year	Uses	Source
1960	MC CALL JOSEPHINE	Pacific Telephone
	MC CALL JOSEPHINE	Pacific Telephone and Telegraph Company
1957	CLAYPOOL ROBT L	Pacific Telephone

10318 LARCH AVE

Year	Uses	Source
2001	OCLEIJTLinda	Haines & Company, Inc.
	CHAVEZFrancasco	Haines & Company, Inc.

10319 LARCH AVE

Year	Uses	Source
2000	GAR Chavez Francisco	Pacific Bell Telephone Co
	Building	Pacific Bell Telephone Co
1975	Crowel Henry E	Pacific Telephone Co
1970	Crowell Henry E	Pacific Telephone Co
1965	CROWELL HENRY E OR	The Pacific Telephone and Telegraph Co

Year	Uses	Source
1964	CROWELL HENRY E	Pacific Telephone
1960	CROWELL HENRY E	Pacific Telephone
	CROWELL HENRY E	Pacific Telephone and Telegraph Company
1957	CROWELL HENRY E	Pacific Telephone
1954	CROWELL HENRY E R	R. L. Polk & Co.
1950	GROWELL HENRY E R	Pacific Telephone
1946	Crowell Henry E r	Southern California Telephone Co

10325 LARCH AVE

Year	Uses	Source
2001	DELEONFranco	Haines & Company, Inc.
1995	REAR Yetiz Loreto	Pacific Bell Telephone Co
1990	Langarica Alicia	Pacific Bell Telephone Co
1980	Langarica Alicia	Pacific Telephone Co
1975	Gement 6 Grace	Pacific Telephone Co
1970	Gernentz Grace	Pacific Telephone Co
1965	GERNENTZ GRACE OR	The Pacific Telephone and Telegraph Co
1960	GERNENTZ GRACE	Pacific Telephone and Telegraph Company
	GERNENTZ GRACE	Pacific Telephone
1954	GERNENTZ GRACE	R. L. Polk & Co.
1950	MACKEY LAWRENCE L R	Pacific Telephone
1946	Carmichtiael A r	Southern California Telephone Co

10701 LARCH AVE

Year	Uses	Source
2000	Cervantes J Manuel	Pacific Bell Telephone Co
1995	Ambria Luz D	Pacific Bell Telephone Co
	Building	Pacific Bell Telephone Co
	GAR Cervantes J Manuel	Pacific Bell Telephone Co
1990	Ambriz Luz D	Pacific Bell Telephone Co
1980	Ambriz Robt	Pacific Telephone Co
1975	Garcla Olga	Pacific Telephone Co
1965	URBAN MARGARET	The Pacific Telephone and Telegraph Co
1964	URBAN MARGARET	Pacific Telephone
1960	GOMEZ HERMAN V	Pacific Telephone
	GOMEZ HERMAN V	Pacific Telephone and Telegraph Company
1957	BUEHNER LILLIAN MRS	Pacific Telephone
1946	Cook E S r	Southern California Telephone Co

FINDINGS

10711 LARCH AVE

Year	Uses	Source
2001	JIMENEZJose M	Haines & Company, Inc.
2000	Jimenez Jose Manuel	Pacific Bell Telephone Co
1995	Jimenez Jose Manuel	Pacific Bell Telephone Co
1990	Jimenez Jose Manuel	Pacific Bell Telephone Co
1970	Sanchez Jusda	Pacific Telephone Co
1964	WILLIAMS VERNA M	Pacific Telephone
1960	HARBIN JERRY L	Pacific Telephone and Telegraph Company
	HARBIN JERRY L	Pacific Telephone
1957	HARBIN JERRY L	Pacific Telephone
1954	HARBIN JERRY L R	R. L. Polk & Co.
1950	CAHOON SARAH P MRS R	Pacific Telephone

LARCH ST

1032 LARCH ST

Year	Uses	Source
2001	GARCIAJoselsrael	Haines & Company, Inc.
1965	MARTIN K	The Pacific Telephone and Telegraph Co
	APARTMENTS	The Pacific Telephone and Telegraph Co
	FRIESL A J	The Pacific Telephone and Telegraph Co
	WEATHERRED S	The Pacific Telephone and Telegraph Co
	NEARY C	The Pacific Telephone and Telegraph Co
	URIBE MARIO M	The Pacific Telephone and Telegraph Co
	COPPAGE A J	The Pacific Telephone and Telegraph Co
	BARACKMAN T	The Pacific Telephone and Telegraph Co

1033 LARCH ST

Year	Uses	Source
2001	BLAKECaro IR	Haines & Company, Inc.

1034 LARCH ST

Year	Uses	Source
2001	BUSHChas E	Haines & Company, Inc.
1965	APARTMENTS	The Pacific Telephone and Telegraph Co
	BELTRAMO M N	The Pacific Telephone and Telegraph Co
	GARARD ILAH	The Pacific Telephone and Telegraph Co
	DAVISON CLARENCE DR	The Pacific Telephone and Telegraph Co
	HAROESTY C R	The Pacific Telephone and Telegraph Co

Year	Uses	Source
1965	HEMENWAY H J	The Pacific Telephone and Telegraph Co
	ALLEN J W	The Pacific Telephone and Telegraph Co

1035 LARCH ST

Year	Uses	Source
2001	GONZALBZFea	Haines & Company, Inc.
1965	MC GONAGLE F R	The Pacific Telephone and Telegraph Co
1946	Hamann Harry F Mrs r	Southern California Telephone Co

1036 LARCH ST

Year	Uses	Source
2001	GABRIELOOgandek	Haines & Company, Inc.
1976	Baker Randall	Pacific Telephone
1965	PRINCE P R	The Pacific Telephone and Telegraph Co
	LECKBEE 0 L	The Pacific Telephone and Telegraph Co
	GARCIA WM	The Pacific Telephone and Telegraph Co
	WALKER FRANK R	The Pacific Telephone and Telegraph Co
	HOFFHAN HELEN L OR	The Pacific Telephone and Telegraph Co
	APARTMENTS	The Pacific Telephone and Telegraph Co
	CLARK M	The Pacific Telephone and Telegraph Co
	HANALEI R	The Pacific Telephone and Telegraph Co
	RYAN WM J	The Pacific Telephone and Telegraph Co
	GRANGRUTH W H	The Pacific Telephone and Telegraph Co
	KING R	The Pacific Telephone and Telegraph Co

1037 LARCH ST

Year	Uses	Source
2001	CARLOSJo Mnal	Haines & Company, Inc.
1965	RASMUSSEN CARL ORI 8374	The Pacific Telephone and Telegraph Co

1042 LARCH ST

Year	Uses	Source
2001	OROGERSHany	Haines & Company, Inc.

1043 LARCH ST

Year	Uses	Source
2001	ALEXANDERJohn	Haines & Company, Inc.
1965	BUILDING	The Pacific Telephone and Telegraph Co
	RISSE T	The Pacific Telephone and Telegraph Co
	LA FOND L L OR	The Pacific Telephone and Telegraph Co

Year	Uses	Source
1965	NOKES K C OR	The Pacific Telephone and Telegraph Co
	KERWIN E J OR	The Pacific Telephone and Telegraph Co
	CHAVES A R	The Pacific Telephone and Telegraph Co
	MARTINO F	The Pacific Telephone and Telegraph Co
	FRADINE or	The Pacific Telephone and Telegraph Co
	ANDREWS	The Pacific Telephone and Telegraph Co
1946	Taylor E W r	Southern California Telephone Co

1049 LARCH ST

Year	Uses	Source
1965	SEYBERT MABEL	The Pacific Telephone and Telegraph Co
	SMITH WESLEY W	The Pacific Telephone and Telegraph Co
	PUENTE ERNEST	The Pacific Telephone and Telegraph Co
	HASSEL MARTIN J	The Pacific Telephone and Telegraph Co
	BUILDING	The Pacific Telephone and Telegraph Co

1135 LARCH ST

Year	Uses	Source
2001	MERCAOOR 9goito	Haines & Company, Inc.
1965	RICHARDS L E	The Pacific Telephone and Telegraph Co

Larch St

1138 Larch St

Year	Uses	Source
2010	MODERN WHOLESALE ELECTRIC	EDR Digital Archive
	MODERN WHOLESALE ELECTRIC	EDR Digital Archive

LARCH ST

1138 LARCH ST

Year	Uses	Source
2001	RAMOSGrgorno	Haines & Company, Inc.
1965	REYNOLDS B OR	The Pacific Telephone and Telegraph Co
1946	Gardner Roy D r	Southern California Telephone Co

1139 LARCH ST

Year	Uses	Source
2001	OELOSEAGELES	Haines & Company, Inc.
1965	COLLINS 0 L OR	The Pacific Telephone and Telegraph Co

FINDINGS

10322 LARCH ST

Year	Uses	Source
2001	APARTMENTS BRAZILEHetbet	Haines & Company, Inc.

LENNOX BLVD

4013 LENNOX BLVD

Year	Uses	Source
2000	Solares Jose Ro	Pacific Bell Telephone Co
1957	WAGNER PAUL J	Pacific Telephone
1954	PASTOR A W JR R	R. L. Polk & Co.
1950	PASTOR A W JR R	Pacific Telephone
1946	Pastor A r	Southern California Telephone Co

Lennox Blvd

4015 Lennox Blvd

Year	Uses	Source
2014	MILLENIUM ART FRAMES	EDR Digital Archive
	MILLENIUM ART FRAMES	EDR Digital Archive

LENNOX BLVD

4015 LENNOX BLVD

Year	Uses	Source
1990	Sekona Mau	Pacific Bell Telephone Co
1980	Sekona Mau	Pacific Telephone Co
	Sekona Mau	Pacific Telephone Co
1975	Orloff Margaret	Pacific Telephone Co
	Sekona Mau	Pacific Telephone Co
	Borges Marlo	Pacific Telephone Co
1970	Gomez Mathias	Pacific Telephone Co
	San Jacinto Spice Ranch Inc	Pacific Telephone Co
	Orloff Margaret	Pacific Telephone Co
1965	GOMEZ M	The Pacific Telephone and Telegraph Co
	PASTOR or	The Pacific Telephone and Telegraph Co
	1/2 ORLOFF M	The Pacific Telephone and Telegraph Co
1960	1/2 SAYLORS JOSEPHINE	Pacific Telephone and Telegraph Company
	PASTOR or	Pacific Telephone and Telegraph Company
1954	PASTOR A R	R. L. Polk & Co.
1950	PASTOR A R	Pacific Telephone

FINDINGS

Lennox Blvd

4019 Lennox Blvd

Year	Uses	Source
2014	SECRET GARDEN CONSTUCTION	EDR Digital Archive
	PETERS CUSTOM ENTERTAINMENT	EDR Digital Archive
	ED BARBER SALON	EDR Digital Archive
	ED BARBER SALON	EDR Digital Archive
	SECRET GARDEN CONSTUCTION	EDR Digital Archive
	PETERS CUSTOM ENTERTAINMENT	EDR Digital Archive

LENNOX BLVD

4019 LENNOX BLVD

Year	Uses	Source
1980	Moala Kaloni	Pacific Telephone Co
1975	Grant Velma R Mrs	Pacific Telephone Co
1970	Grant Velma R Mrs	Pacific Telephone Co
1965	GRANT V R OR	The Pacific Telephone and Telegraph Co
1960	GRANT LESTER	Pacific Telephone and Telegraph Company

Lennox Blvd

4021 Lennox Blvd

Year	Uses	Source
2014	AMAZING EVENTS	EDR Digital Archive
	LENOX INCORPORATED	EDR Digital Archive
	LENOX INCORPORATED	EDR Digital Archive
	AMAZING EVENTS	EDR Digital Archive
2010	LENOX INCORPORATED	EDR Digital Archive
	MUNO BARBERSHOP	EDR Digital Archive
	LENOX INCORPORATED	EDR Digital Archive
	MUNO BARBERSHOP	EDR Digital Archive

LENNOX BLVD

4021 LENNOX BLVD

Year	Uses	Source
2000	LNNOX BARBER SHOP	Pacific Bell Telephone Co
1975	Blouin Juilan	Pacific Telephone Co
1970	Peters Manuel	Pacific Telephone Co

FINDINGS

Year	Uses	Source
1960	POST CLIFFORD J	Pacific Telephone and Telegraph Company
	POST CLIFFORD J	Pacific Telephone
1954	GRANT LESTER	R. L. Polk & Co.
1950	HOFMEISTER CHAS L R	Pacific Telephone
1946	Hofmeister Chas L r	Southern California Telephone Co

4027 LENNOX BLVD

Year	Uses	Source
1965	STEVENSON A T	The Pacific Telephone and Telegraph Co
1964	STEVENSON ALBERT D	Pacific Telephone
1960	STEVENSON ALBERT D	Pacific Telephone
	STEVENSON A D	Pacific Telephone and Telegraph Company
1957	STEVENSON ALBERT D	Pacific Telephone
1954	STEVENSON ALBERT D R	R. L. Polk & Co.
1950	STEVENSON ALBERT D R	Pacific Telephone
1946	Stevenson Albert D r	Southern California Telephone Co

4033 LENNOX BLVD

Year	Uses	Source
1990	Anariba Maria E	Pacific Bell Telephone Co
1965	YOUNKIN CURTIS OR	The Pacific Telephone and Telegraph Co
1960	GARDNER G G GURDEN	Pacific Telephone
	GARDNER G G GURDEN	Pacific Telephone and Telegraph Company
1957	CLEMENTS JACK D SR	Pacific Telephone
1950	SPIGLE FLORENCE M R	Pacific Telephone
1946	Spigle Florence M r	Southern California Telephone Co

4034 LENNOX BLVD

Year	Uses	Source
1954	FRIAR BURL R	R. L. Polk & Co.
1950	FRIAR BURL R	Pacific Telephone
1946	Friar Bu Lrl r	Southern California Telephone Co

4035 LENNOX BLVD

Year	Uses	Source
2000	Lopez Ricardo	Pacific Bell Telephone Co
1980	Esparza Juan	Pacific Telephone Co
1964	BUCHAN GAIL	Pacific Telephone
	BUCHAN PAUL W	Pacific Telephone
1960	THOMPSON E V	Pacific Telephone and Telegraph Company

FINDINGS

4037 LENNOX BLVD

Year	Uses	Source
2000	Mejia Sanchez Fidelina	Pacific Bell Telephone Co
1980	Rocha Racquel A	Pacific Telephone Co
1975	Davis Helen	Pacific Telephone Co

4041 LENNOX BLVD

Year	Uses	Source
1980	Younkin Curtis	Pacific Telephone Co
1975	Younkin Curtis	Pacific Telephone Co
1965	COLBY WES ORZ 7259	The Pacific Telephone and Telegraph Co
1964	COLBY WES	Pacific Telephone
1960	COLBY WES	Pacific Telephone and Telegraph Company
	COLBY WES	Pacific Telephone
1957	COLBY WES	Pacific Telephone

4042 LENNOX BLVD

Year	Uses	Source
2000	Cruz Francisco	Pacific Bell Telephone Co
1980	Oswell Jas N	Pacific Telephone Co
1975	Oswell Andrew Mrs	Pacific Telephone Co
	Oswell Jas N	Pacific Telephone Co
1970	Oswell Jas N	Pacific Telephone Co
	Oswell Andrew Mrs	Pacific Telephone Co
1965	OSWELL ANDREW MRS OR	The Pacific Telephone and Telegraph Co
	OSWELL JAS N OR	The Pacific Telephone and Telegraph Co
1960	OSWELL ANDREW MRS	Pacific Telephone and Telegraph Company
1954	OSWELL ANDREW R	R. L. Polk & Co.
	METCALFE THOS	R. L. Polk & Co.
1950	OSWELL ANDREW R	Pacific Telephone
1946	Oswell Andrew r	Southern California Telephone Co

Lennox Blvd

4043 Lennox Blvd

Year	Uses	Source
2014	BROADWAY RADIOLOGY INC	EDR Digital Archive
	BROADWAY RADIOLOGY INC	EDR Digital Archive

FINDINGS

LENNOX BLVD

4043 LENNOX BLVD

Year	Uses	Source
1990	Cerda Alfonso	Pacific Bell Telephone Co
1980	Crammer Mark Andrew	Pacific Telephone Co
1975	Shitta Holly	Pacific Telephone Co
1960	MILLER LAURA P	Pacific Telephone and Telegraph Company
1954	MILLER CHAS J R	R. L. Polk & Co.
1950	MILLER CHAS J R	Pacific Telephone
1946	Petersen Thelma E r	Southern California Telephone Co

4046 LENNOX BLVD

Year	Uses	Source
2000	Garza M	Pacific Bell Telephone Co
1980	Segovia Arturo	Pacific Telephone Co
1975	Segovia Arturo	Pacific Telephone Co
1965	1/2 HATFIELD E	The Pacific Telephone and Telegraph Co
1960	SWEET PERRY V	Pacific Telephone and Telegraph Company
1954	SOOS FREDERICK F R	R. L. Polk & Co.

4048 LENNOX BLVD

Year	Uses	Source
1960	SCHROEDER BEN W	Pacific Telephone

4050 LENNOX BLVD

Year	Uses	Source
1970	James Bond Electric	Pacific Telephone Co
	Bond Electric	Pacific Telephone Co
1965	BOND ELECTRIC	The Pacific Telephone and Telegraph Co
	BOND R P OR	The Pacific Telephone and Telegraph Co
1960	BOND R P	Pacific Telephone and Telegraph Company
1957	BOND ELEC	Pacific Telephone
1954	BOND ELEC	R. L. Polk & Co.
1950	LOU S AUTO PAINTING & FENDER SHOP	Pacific Telephone
1946	Lous Auto Painting & Fender Shop	Southern California Telephone Co

4051 LENNOX BLVD

Year	Uses	Source
2000	1 Casi Hilas Martha P	Pacific Bell Telephone Co

FINDINGS

Year	Uses	Source
2000	Building	Pacific Bell Telephone Co
	2 Maciel Asuncion J	Pacific Bell Telephone Co
1990	Building	Pacific Bell Telephone Co
	1 Valdivia Pedro	Pacific Bell Telephone Co
	2 Maciel Asuncion J	Pacific Bell Telephone Co
	3 Franco Refugio	Pacific Bell Telephone Co
1980	Building	Pacific Telephone Co
	2 Maciel Asuncion J	Pacific Telephone Co
1976	Davis E	Pacific Telephone
1975	2 Sanchez Fermin	Pacific Telephone Co
	1 Dowdy J	Pacific Telephone Co
	Building	Pacific Telephone Co
1970	3 Shurtz Karoll	Pacific Telephone Co
	Building	Pacific Telephone Co
1965	SHURTZ KAROLL OR	The Pacific Telephone and Telegraph Co
	GREGOR ANTHONY OR	The Pacific Telephone and Telegraph Co
	DE NUCCIO P L	The Pacific Telephone and Telegraph Co
	APARTMENTS	The Pacific Telephone and Telegraph Co
1964	SHURTZ KAROLL	Pacific Telephone
	GREGOR ANTHONY	Pacific Telephone
1960	SHURTZ AROLL	Pacific Telephone
	GREGOR ANTHONY	Pacific Telephone
	SHURTZ KAROLL	Pacific Telephone and Telegraph Company
	GREGOR ANTHONY	Pacific Telephone and Telegraph Company
	PAVLOVICH ROBT L	Pacific Telephone and Telegraph Company
	APARTMENTS	Pacific Telephone and Telegraph Company
1957	SHURTZ KAROLL	Pacific Telephone
1954	FRAKER W L MRS	R. L. Polk & Co.

4055 LENNOX BLVD

Year	Uses	Source
1950	ESTES A M R	Pacific Telephone

Lennox Blvd

4056 Lennox Blvd

Year	Uses	Source
2010	INTERLOCK REMODELING	EDR Digital Archive
	INTERLOCK REMODELING	EDR Digital Archive

LENNOX BLVD

4057 LENNOX BLVD

Year	Uses	Source
1970	Margulis Juan	Pacific Telephone Co
1965	0 BRIEN LOUIS J OR	The Pacific Telephone and Telegraph Co
1960	0 BRIEN LOUIS J	Pacific Telephone and Telegraph Company
	O BRIEN LOUIS J	Pacific Telephone

4059 LENNOX BLVD

Year	Uses	Source
1990	Porresoto Alejandro	Pacific Bell Telephone Co
	3 Franco Refugio	Pacific Bell Telephone Co
1980	Perez Tina	Pacific Telephone Co
1975	OBrien Louis J	Pacific Telephone Co
1970	OBrien Louis J	Pacific Telephone Co
1960	LANG CHESTER	Pacific Telephone and Telegraph Company
	LANG CHESTER	Pacific Telephone
1957	ESTES A M	Pacific Telephone
1954	ESTES A M	R. L. Polk & Co.

4100 LENNOX BLVD

Year	Uses	Source
1990	4101 Nguyen Puong	Pacific Bell Telephone Co
	Becerra Carlos	Pacific Bell Telephone Co
1975	Whitetto S	Pacific Telephone Co
	Whitetto S	Pacific Telephone Co
1970	Eley C Grady	Pacific Telephone Co
1965	ELEY C GRADY ORI 8159	The Pacific Telephone and Telegraph Co
1964	ELEY C GRADY	Pacific Telephone
1960	ELEY C GRADY	Pacific Telephone
	ELFY C GRADY	Pacific Telephone and Telegraph Company
1957	ADAMS RALPH C	Pacific Telephone
1954	ADAMS RALPH C R	R. L. Polk & Co.
1950	ADAMS RALPH C R	Pacific Telephone
1946	Adams Ralph C r	Southern California Telephone Co

4101 LENNOX BLVD

Year	Uses	Source
1970	Parrado Ibo	Pacific Telephone Co

Year	Uses	Source
1965	SWERISSEN THEO	The Pacific Telephone and Telegraph Co
1960	BEMIS RONALD	Pacific Telephone and Telegraph Company
1957	BOOTS JESS JR	Pacific Telephone
1954	SNOWDEN RINARD W	R. L. Polk & Co.
1950	SNOWDEN LEWALLEN N R	Pacific Telephone

4103 LENNOX BLVD

Year	Uses	Source
1990	Le Tuyet	Pacific Bell Telephone Co
1980	Maciel Clemente R	Pacific Telephone Co
1975	Crammer Mark Andrew	Pacific Telephone Co
1970	Lowe Lyda	Pacific Telephone Co
1965	BAMBACH U	The Pacific Telephone and Telegraph Co
1964	BAMBACH URSULA	Pacific Telephone
1960	COLTON CLIFFORD L JR	Pacific Telephone and Telegraph Company
	COLTON CLIFFORD L JR	Pacific Telephone

4105 LENNOX BLVD

Year	Uses	Source
2000	Pham Dung Ch	Pacific Bell Telephone Co
1980	Roberts Richard W	Pacific Telephone Co
1975	Roberts Richard W	Pacific Telephone Co
1970	Roberts Richard W	Pacific Telephone Co
1965	ROBERTS R W	The Pacific Telephone and Telegraph Co
1960	SNOWDEN R W	Pacific Telephone and Telegraph Company

Lennox Blvd

4106 Lennox Blvd

Year	Uses	Source
2010	A P D EXOTIC FISH	EDR Digital Archive
	A P D EXOTIC FISH	EDR Digital Archive

LENNOX BLVD

4106 LENNOX BLVD

Year	Uses	Source
2000	Mendez Estuardo	Pacific Bell Telephone Co
1965	TAYLOR HERSHEL L ORI 4810	The Pacific Telephone and Telegraph Co
1964	TAYLOR HERSHEL L	Pacific Telephone

Year	Uses	Source
1960	TAYLOR HERSHEL L	Pacific Telephone
	TAYLOR HERSHEL L	Pacific Telephone and Telegraph Company
1957	AMERMAN DORR	Pacific Telephone
1954	AMERMAN DORR R	R. L. Polk & Co.
1950	AMERMAN DORR R	Pacific Telephone
1946	Amerman Dorr r	Southern California Telephone Co
1942	Amerson Eug mach	Los Angeles Directory Co.

4107 LENNOX BLVD

Year	Uses	Source
1975	Greer Chester R	Pacific Telephone Co
1970	Greer Chester R	Pacific Telephone Co
1965	GREER CHESTER R OR	The Pacific Telephone and Telegraph Co
1964	GREER CHESTER R	Pacific Telephone
1960	GREER CHESTER R	Pacific Telephone and Telegraph Company
	GREER CHESTER R	Pacific Telephone
1957	GREER CHESTER R	Pacific Telephone
1954	GREER CHESTER R	R. L. Polk & Co.
1950	SHAW JOHN A R	Pacific Telephone

4110 LENNOX BLVD

Year	Uses	Source
1960	BEMIS RONALD	Pacific Telephone

4113 LENNOX BLVD

Year	Uses	Source
1990	Munoz Hoe	Pacific Bell Telephone Co
1980	Hernandez Robt	Pacific Telephone Co
1970	Blaisdell R E Curley	Pacific Telephone Co
1965	ALLEN F W	The Pacific Telephone and Telegraph Co
1960	RYAN LELAND	Pacific Telephone and Telegraph Company

4114 LENNOX BLVD

Year	Uses	Source
1980	Padella Joaqin	Pacific Telephone Co
1957	STEVENSON L R	Pacific Telephone
1954	STEVENSON L R R	R. L. Polk & Co.
1950	STEVENSON L R R	Pacific Telephone
1946	Stevenson L R r	Southern California Telephone Co

FINDINGS

4115 LENNOX BLVD

Year	Uses	Source
1975	Walter Margaret G Mrs	Pacific Telephone Co
1970	Walter Margaret G Mrs	Pacific Telephone Co
1965	WALTER MARGARET OR	The Pacific Telephone and Telegraph Co
1964	WALTER MARGARET G MRS	Pacific Telephone
1960	WALTER MARGARET G MRS	Pacific Telephone
	WALTER MARGARET	Pacific Telephone and Telegraph Company
1957	WALTER MARGARET G MRS	Pacific Telephone
1954	WALTER MARGARET G MIVRS	R. L. Polk & Co.
1950	NEWMAN ARNOLD H R	Pacific Telephone

4118 LENNOX BLVD

Year	Uses	Source
2000	REAR Morales Miia	Pacific Bell Telephone Co
	Building	Pacific Bell Telephone Co
1980	Thomas Brenda	Pacific Telephone Co
1970	Kelley Bertha J Mrs	Pacific Telephone Co
1965	KELLEY BERTHA J OR	The Pacific Telephone and Telegraph Co
1960	KELLEY BERTHA J	Pacific Telephone and Telegraph Company
1954	KELLEY ERWIN W R	R. L. Polk & Co.
1950	KELLEY ERWIN W R	Pacific Telephone
1946	Kelley Erwin W r	Southern California Telephone Co

4119 LENNOX BLVD

Year	Uses	Source
2000	Avila Maria Dolores	Pacific Bell Telephone Co
1990	Avila Maria Dolores	Pacific Bell Telephone Co
	Ferrer Anna Rosa	Pacific Bell Telephone Co
1980	Avila Evaristo	Pacific Telephone Co
1975	Bauer T H Sr	Pacific Telephone Co
1970	Hunt Ruth Mrs	Pacific Telephone Co
1965	HUNT RUTH OR	The Pacific Telephone and Telegraph Co
1964	HUNT RUTH MRS	Pacific Telephone
1960	HUNT RUTH MRS	Pacific Telephone
	HUNT RUTH	Pacific Telephone and Telegraph Company
1957	HUNT RUTH MRS	Pacific Telephone
1954	HUNT RUTH MRS	R. L. Polk & Co.
1950	DICKSON LENA WR	Pacific Telephone

FINDINGS

4121 LENNOX BLVD

Year	Uses	Source
1990	F & M REFRIGERATION	Pacific Bell Telephone Co
1970	Alonzo Joaquin R	Pacific Telephone Co
1964	NORMAN BEATRICE	Pacific Telephone
	SORENSON DAISY	Pacific Telephone
1960	NORMAN BEATRICE	Pacific Telephone
	NORMAN BEATRICE	Pacific Telephone and Telegraph Company
1957	NORMAN BEATRICE	Pacific Telephone
1950	EISELE D JR	Pacific Telephone

4125 LENNOX BLVD

Year	Uses	Source
1990	Alvarez Ramon	Pacific Bell Telephone Co
	Alvarez Ramon	Pacific Bell Telephone Co
1980	Alvarez Ramon	Pacific Telephone Co
1975	Alvarez Ramon	Pacific Telephone Co
1970	Mondt Everett	Pacific Telephone Co
1965	MONDT E OR	The Pacific Telephone and Telegraph Co
1960	MONDT E	Pacific Telephone and Telegraph Company
1946	Lake Frank N r	Southern California Telephone Co

4126 LENNOX BLVD

Year	Uses	Source
1990	Espinosa Secundino	Pacific Bell Telephone Co
	Building	Pacific Bell Telephone Co
	REAR Palafox Jose	Pacific Bell Telephone Co
1980	Espinosa Secundino	Pacific Telephone Co
1975	Espinosa Secundino	Pacific Telephone Co
1960	REED KENNETH B	Pacific Telephone
	REED KENNETH B	Pacific Telephone and Telegraph Company
	STABLEIN GEO W	Pacific Telephone and Telegraph Company
1954	CARMEN STEVE B R	R. L. Polk & Co.
1950	CARMEN STEVE B R	Pacific Telephone

4129 LENNOX BLVD

Year	Uses	Source
1980	Lopez Ramon	Pacific Telephone Co
1965	PATTERSON	The Pacific Telephone and Telegraph Co
1960	STABLEIN GEO W	Pacific Telephone

Year	Uses	Source
1957	KELSEY DONNA	Pacific Telephone

4131 LENNOX BLVD

Year	Uses	Source
1965	BARR H I	The Pacific Telephone and Telegraph Co
	DOWLINE C	The Pacific Telephone and Telegraph Co
1964	DOWLINE CURTIS	Pacific Telephone

4133 LENNOX BLVD

Year	Uses	Source
1975	Scarano Mike	Pacific Telephone Co
	Donelson Alvin V	Pacific Telephone Co
1970	Donelson Alvin V	Pacific Telephone Co
1965	DONELSON ALVIN V	The Pacific Telephone and Telegraph Co
1964	DONELSON ALVIN V	Pacific Telephone
	DONELSON JETTA N	Pacific Telephone
	DONELSON KENNETH R	Pacific Telephone
1960	METZ RUTH	Pacific Telephone
	VAN SELL KENNETH G	Pacific Telephone
	VAN SELL KENNETH G	Pacific Telephone and Telegraph Company
	METZ RUTH	Pacific Telephone and Telegraph Company
1957	VAN SELL KENNETH	Pacific Telephone
1954	DICKEY OMER F	R. L. Polk & Co.
1950	STEINLE JOHN A R	Pacific Telephone
1946	Thompson Estelle r	Southern California Telephone Co

4134 LENNOX BLVD

Year	Uses	Source
1990	Wang Danl	Pacific Bell Telephone Co
1980	Wang Danl	Pacific Telephone Co
1965	SIPE W E	The Pacific Telephone and Telegraph Co
1964	SIPE WM E	Pacific Telephone
1960	GINTHER HARRY V	Pacific Telephone and Telegraph Company
1950	BERNARD WALTER V MRS R	Pacific Telephone
1946	Bernard Walter V Mrs r	Southern California Telephone Co

4135 LENNOX BLVD

Year	Uses	Source
1957	EDWARDS DAVID E	Pacific Telephone
1946	Hampton Reginald G r	Southern California Telephone Co

FINDINGS

4136 LENNOX BLVD

Year	Uses	Source
1990	Sharkey Frank	Pacific Bell Telephone Co
1970	Evans Grace	Pacific Telephone Co
1965	EVANS GRACE OR	The Pacific Telephone and Telegraph Co
1964	EVANS GRACE	Pacific Telephone
1960	EVANS GRACE	Pacific Telephone and Telegraph Company
	EVANS GRACE	Pacific Telephone
1957	EVANS GRACE	Pacific Telephone
1954	EVANS GRACE R	R. L. Polk & Co.
1950	EVANS GRACER	Pacific Telephone
1946	Ardinger Gene B r	Southern California Telephone Co

Lennox Blvd

4137 Lennox Blvd

Year	Uses	Source
2014	LOS ANGELES AFRO CARIBBEAN	EDR Digital Archive
	GARCIA HANDYMAN	EDR Digital Archive
	GARCIA HANDYMAN	EDR Digital Archive
	LOS ANGELES AFRO CARIBBEAN	EDR Digital Archive
2010	LOS ANGELES AFRO CARIBBEAN	EDR Digital Archive
	GARCIA HANDYMAN	EDR Digital Archive
	LOS ANGELES AFRO CARIBBEAN	EDR Digital Archive
	GARCIA HANDYMAN	EDR Digital Archive

LENNOX BLVD

4137 LENNOX BLVD

Year	Uses	Source
1990	FERNANDEZ NESTER PAINTING	Pacific Bell Telephone Co
	Fernandez Nester	Pacific Bell Telephone Co
	REAR Ibarra Bertha	Pacific Bell Telephone Co
1965	SWANSON WILLIE C OR	The Pacific Telephone and Telegraph Co
1960	FORBES CLAYTON H	Pacific Telephone and Telegraph Company
	FORBES CLAYTON H	Pacific Telephone
1957	FORBES CLAYTON H	Pacific Telephone
1954	HITCHINER JAS L R	R. L. Polk & Co.
1950	HITCHINER JAS LR	Pacific Telephone

FINDINGS

4138 LENNOX BLVD

Year	Uses	Source
1970	Bowles Sam I H	Pacific Telephone Co
1965	BOWLES SAML H OR	The Pacific Telephone and Telegraph Co
1960	BOWLES SAML H	Pacific Telephone and Telegraph Company
1954	MARSHALL AL C R	R. L. Polk & Co.
1950	COWDRAY ELLIOTT J R	Pacific Telephone
1946	Sahli Bruce N r	Southern California Telephone Co

4140 LENNOX BLVD

Year	Uses	Source
1980	Velencuela Mex V	Pacific Telephone Co
1957	ROGERS WM J	Pacific Telephone

4144 LENNOX BLVD

Year	Uses	Source
2000	Dyck PR	Pacific Bell Telephone Co
1980	Dyck Mary K	Pacific Telephone Co
1975	Leonard Geo S	Pacific Telephone Co
1970	Leonard Geo S	Pacific Telephone Co
1965	LEONARD G S OR	The Pacific Telephone and Telegraph Co
1964	LEONARD GEO S	Pacific Telephone
1960	LEONARD GEO S	Pacific Telephone
	LEONARD G S	Pacific Telephone and Telegraph Company
1957	LEONARD GEO S	Pacific Telephone
1954	LEONARD GEO S	R. L. Polk & Co.
1950	WHALEY SHELBY A R	Pacific Telephone

4145 LENNOX BLVD

Year	Uses	Source
1975	Rommero P	Pacific Telephone Co
1965	NICAS J I OR	The Pacific Telephone and Telegraph Co
1960	NICAS J 1	Pacific Telephone and Telegraph Company
1957	NICAS VELMA G MRS	Pacific Telephone
1950	MCCLEAN ERWIN BR	Pacific Telephone
1946	IVMc Clean Erwin B r	Southern California Telephone Co

4148 LENNOX BLVD

Year	Uses	Source
1980	Burce Ronald	Pacific Telephone Co
1975	Hardison Matthew	Pacific Telephone Co

Year	Uses	Source
1970	Tennis Allen	Pacific Telephone Co
1965	TENNIS ALLEN 0 OR	The Pacific Telephone and Telegraph Co
1960	TENNIS ALLEN 0	Pacific Telephone and Telegraph Company
	TENNIS ALLEN O	Pacific Telephone
1957	TENNIS ALIEN 0	Pacific Telephone

4150 LENNOX BLVD

Year	Uses	Source
2000	Izaguirre Alex	Pacific Bell Telephone Co
1990	Balam Angelica	Pacific Bell Telephone Co
	Balam Jose J	Pacific Bell Telephone Co
1950	HUBBARD HENR W R	Pacific Telephone

4152 LENNOX BLVD

Year	Uses	Source
1960	VICKERS VERNE E	Pacific Telephone and Telegraph Company
	VICKERS VERNE E	Pacific Telephone

Lennox Blvd

4153 Lennox Blvd

Year	Uses	Source
2014	BENS TOWING	EDR Digital Archive
	BENS TOWING	EDR Digital Archive

LENNOX BLVD

4153 LENNOX BLVD

Year	Uses	Source
2000	Kaveinga Taumoelau	Pacific Bell Telephone Co
	Building	Pacific Bell Telephone Co
	REAR Kaveinga Li	Pacific Bell Telephone Co
1970	Bennett Gladys D	Pacific Telephone Co
1965	BENNETT GLADYS D OR	The Pacific Telephone and Telegraph Co
1964	BENNETT GLADYS D	Pacific Telephone
1960	BENNETT GLADYS D	Pacific Telephone and Telegraph Company
	BENNETT GLADYS D	Pacific Telephone
1957	BENNETT GLADYS D	Pacific Telephone

FINDINGS

4155 LENNOX BLVD

Year	Uses	Source
1957	WADE EDNA	Pacific Telephone
1950	TISCHER LEONA R R	Pacific Telephone

4197 LENNOX BLVD

Year	Uses	Source
1964	ORY MYRON E	Pacific Telephone

4200 LENNOX BLVD

Year	Uses	Source
1980	Vasquez Roberto	Pacific Telephone Co
1965	MAPLES DOROTHY	The Pacific Telephone and Telegraph Co
1964	MAPLES WM J	Pacific Telephone
	MAPLES DOROTHY D	Pacific Telephone
1960	PARIS W E	Pacific Telephone and Telegraph Company
	PARIS W E	Pacific Telephone
1957	PARIS W E	Pacific Telephone
1954	PARIS W E R	R. L. Polk & Co.

4201 LENNOX BLVD

Year	Uses	Source
1990	Bustamamte Manuel	Pacific Bell Telephone Co
1980	Husted Anna	Pacific Telephone Co
1975	Amesbury Bruce H	Pacific Telephone Co
1970	Wright Wayne F	Pacific Telephone Co
1965	WRIGHT W F	The Pacific Telephone and Telegraph Co
1960	CORUM ELLEN MRS	Pacific Telephone and Telegraph Company
1954	CRAIG EDW	R. L. Polk & Co.
1950	CRAIG EDW R	Pacific Telephone

4206 LENNOX BLVD

Year	Uses	Source
2000	Gomez Carmen A	Pacific Bell Telephone Co
1965	DOTY OAKEL P OR	The Pacific Telephone and Telegraph Co
1964	DOTY OAKEL P	Pacific Telephone
1960	DOTY OAKEL P	Pacific Telephone
	DOTY OAKEL P	Pacific Telephone and Telegraph Company
1957	DOTY OAKEL P	Pacific Telephone
1946	Andrews Marcus A r	Southern California Telephone Co

FINDINGS

4208 LENNOX BLVD

Year	Uses	Source
1980	Crockett J	Pacific Telephone Co
1970	Koontz Noble H	Pacific Telephone Co
1965	KOONTZ N H	The Pacific Telephone and Telegraph Co
1960	ELSMORE PAUL	Pacific Telephone and Telegraph Company
1957	LAYHOR AUNLA NI	Pacific Telephone
1954	LAYHER ANNA MI	R. L. Polk & Co.

4209 LENNOX BLVD

Year	Uses	Source
1975	Healey Margaret	Pacific Telephone Co
1970	Healey Margaret	Pacific Telephone Co
1965	HEALEY MARGARET OR	The Pacific Telephone and Telegraph Co
1964	HEALEY MARGARET	Pacific Telephone
1960	HEALEY MARGARET	Pacific Telephone and Telegraph Company
	HEALEY MARGARET	Pacific Telephone
1957	HEALEY MARGARET	Pacific Telephone
1950	SWINDELLS MELVIN SR R	Pacific Telephone

4211 LENNOX BLVD

Year	Uses	Source
2000	Srrmith Andres A	Pacific Bell Telephone Co
1990	Nava Colin Salvador	Pacific Bell Telephone Co
1980	Bustamente Manuel L	Pacific Telephone Co
1975	King Patrick J	Pacific Telephone Co
1970	King Patrick J	Pacific Telephone Co

4213 LENNOX BLVD

Year	Uses	Source
2000	Gonzalez C	Pacific Bell Telephone Co
1975	Arnold Gladys I	Pacific Telephone Co
1970	Zuniga Orlando F	Pacific Telephone Co
1965	CASTILHO ALBERT L OR	The Pacific Telephone and Telegraph Co
1964	CASTILHO ALBERT L	Pacific Telephone
1960	CASTILHO ALBERT L	Pacific Telephone and Telegraph Company
	CASTILHO ALBERT L	Pacific Telephone

4214 LENNOX BLVD

Year	Uses	Source
1990	Skas James	Pacific Bell Telephone Co

FINDINGS

Year	Uses	Source
1980	Skas Jas	Pacific Telephone Co
1960	CONVERSE H E	Pacific Telephone
	CONVERSE H E	Pacific Telephone and Telegraph Company
1957	CONVERSE H E	Pacific Telephone
1954	CONVERSE H E R	R. L. Polk & Co.
1950	CONVERSE H E R	Pacific Telephone
1946	Converse H E r	Southern California Telephone Co

4215 LENNOX BLVD

Year	Uses	Source
1990	Gonzalez Maria Del Rosario	Pacific Bell Telephone Co
1980	Gonzalez Guadalupe	Pacific Telephone Co
1975	Arnold C E	Pacific Telephone Co
1965	COOKE JAS R OR	The Pacific Telephone and Telegraph Co
1964	COOKE JAS R	Pacific Telephone
1960	BOWLES RALPH R	Pacific Telephone
	BOWLES RALPH R	Pacific Telephone and Telegraph Company
1957	BOWLES RALPH R	Pacific Telephone
1946	Muellich Lenos G r	Southern California Telephone Co

4218 LENNOX BLVD

Year	Uses	Source
1975	Oswald Leonard	Pacific Telephone Co
1970	Oswald Leonard	Pacific Telephone Co
1965	OSWALD LEONARD OR	The Pacific Telephone and Telegraph Co
1960	OSWALD LEONARD	Pacific Telephone and Telegraph Company
1954	OSWALD ANNE R	R. L. Polk & Co.
1950	OSWALD ANNE R	Pacific Telephone
1946	Oswald Anne r	Southern California Telephone Co

4219 LENNOX BLVD

Year	Uses	Source
1975	Safranek Chas F	Pacific Telephone Co
1946	Barker Bros Cement Contrs	Southern California Telephone Co

4221 LENNOX BLVD

Year	Uses	Source
1990	Hodges Mada B	Pacific Bell Telephone Co
1980	Hodges Mada B	Pacific Telephone Co
1970	Fisher Dan I	Pacific Telephone Co

Year	Uses	Source
1965	BOUFFARD ERNEST	The Pacific Telephone and Telegraph Co
1964	BOUFFARD ERNEST	Pacific Telephone

4222 LENNOX BLVD

Year	Uses	Source
1980	Spencer Wm	Pacific Telephone Co
1975	Mayfield Lelfus	Pacific Telephone Co
1970	Pfluger Benjamin H	Pacific Telephone Co
1965	PFLUGER BENJAMIN H OR	The Pacific Telephone and Telegraph Co
1964	PFLUGER BENJ H	Pacific Telephone
1960	PFLUGER BENJ H	Pacific Telephone
	PFLUGER BENJAMIN H	Pacific Telephone and Telegraph Company
1957	PFLUGER BENI H	Pacific Telephone
1954	PFLUGER BENJ H	R. L. Polk & Co.
1950	PFLUGER JOS R	Pacific Telephone

4223 LENNOX BLVD

Year	Uses	Source
1965	LANGFORD CHAS T	The Pacific Telephone and Telegraph Co
1964	LANGFORD CHAS T	Pacific Telephone
1954	CRAVEN D J PLUMBNG & HEATING CO	R. L. Polk & Co.
1950	CRAVEN DENNIS JR R	Pacific Telephone

4227 LENNOX BLVD

Year	Uses	Source
2000	Femandes Jose M	Pacific Bell Telephone Co
1990	Fernandes Jose M	Pacific Bell Telephone Co
1980	Fernandes Jose M	Pacific Telephone Co
1970	Reyes Armando	Pacific Telephone Co
1965	ORMISTON R L	The Pacific Telephone and Telegraph Co
1964	ORMISTON ROBT L	Pacific Telephone
	ORMISTON ANITA L	Pacific Telephone

4228 LENNOX BLVD

Year	Uses	Source
1990	Johnson Jos B	Pacific Bell Telephone Co
1980	Johnson Jos B	Pacific Telephone Co
1975	Johnson Jos B	Pacific Telephone Co
1970	Johnson Jos B	Pacific Telephone Co
1965	JOHNSON J B OR	The Pacific Telephone and Telegraph Co

Year	Uses	Source
1964	JOHNSON JOS B	Pacific Telephone
1960	JOHNSON JOS B	Pacific Telephone
	JOHNSON J B	Pacific Telephone and Telegraph Company
1957	JOHNSON JONB	Pacific Telephone
1954	JOHNSON JOS B R	R. L. Polk & Co.

4229 LENNOX BLVD

Year	Uses	Source
2000	Smith Heather N	Pacific Bell Telephone Co
1990	Machado Tarsila	Pacific Bell Telephone Co
1980	Machado Tarsi la	Pacific Telephone Co
1975	Machado Tarsila	Pacific Telephone Co
1970	Machado Tarsila A	Pacific Telephone Co
1950	DENO RICHARD D R	Pacific Telephone

4231 LENNOX BLVD

Year	Uses	Source
1975	Izqulerdo Antonio	Pacific Telephone Co
	Torano Manuel E	Pacific Telephone Co
1970	Hill Corey	Pacific Telephone Co
	Torano Manuel E	Pacific Telephone Co
1965	NICKLESS R	The Pacific Telephone and Telegraph Co
	1/2 WANN M	The Pacific Telephone and Telegraph Co
1960	1/2 BROWN RONALD G	Pacific Telephone and Telegraph Company

4232 LENNOX BLVD

Year	Uses	Source
1990	Camacho L	Pacific Bell Telephone Co
1980	Johnson Jean	Pacific Telephone Co
1975	Johnson Jean	Pacific Telephone Co
1970	Long Elmer L	Pacific Telephone Co
1965	LONG ELMER L	The Pacific Telephone and Telegraph Co
1960	LONG ELMER L	Pacific Telephone and Telegraph Company
	LONG ELMER L	Pacific Telephone
1957	LONG ELMER L	Pacific Telephone

4233 LENNOX BLVD

Year	Uses	Source
2000	Ortiz Ni	Pacific Bell Telephone Co
1990	Calloway Chas	Pacific Bell Telephone Co

Year	Uses	Source
1980	Callaway Chas C	Pacific Telephone Co
1975	Callaway Chas C	Pacific Telephone Co
1970	Callaway Chas C	Pacific Telephone Co
1965	CALLAWAY CHARLES C OR	The Pacific Telephone and Telegraph Co
1960	CALLAWAY CHARLES C	Pacific Telephone and Telegraph Company

4235 LENNOX BLVD

Year	Uses	Source
1980	Harbin Willis	Pacific Telephone Co
1975	Harbin Wills	Pacific Telephone Co
1970	Dingman Leo	Pacific Telephone Co
1954	CALLAWAY JAS A R	R. L. Polk & Co.
1950	CALLAWAY JAS A R	Pacific Telephone

4236 LENNOX BLVD

Year	Uses	Source
1990	ZOHAR MARBLE	Pacific Bell Telephone Co
1981	REFLECTIONS OF CALIFORNIA INGLEWOOD	Pacific Telephone
1980	Reflections Of California	Pacific Telephone Co
1975	Glenn Wood Arts Ltd	Pacific Telephone Co
1970	Cooper John Picture Frame Co	Pacific Telephone Co
1965	COOPER J PICTURE FRor	The Pacific Telephone and Telegraph Co
	COOPERS PICTURE FCTR OR	The Pacific Telephone and Telegraph Co
	MC CAMAN L	The Pacific Telephone and Telegraph Co
1964	VAN LOWE ORIGINALS	Pacific Telephone
1960	COOPERS PICTURE FCTRY	Pacific Telephone and Telegraph Company
	COOPERS PICTURE FCTRY	Pacific Telephone and Telegraph Company
	MURRAY ROSE	Pacific Telephone and Telegraph Company
1957	COOPER JOHN COOPER S PICTURE FRAME FACTORY	Pacific Telephone
	COOPER S PICTURE FRAME FACTORY	Pacific Telephone
1954	COOPER JOHN COOPER PICTURE FRAME SHOP	R. L. Polk & Co.
	COOPER PICTURE FRAME SHOP	R. L. Polk & Co.
1950	COOPER JOHN COOPER PICTURE FRAME SHOP	Pacific Telephone
	COOPER PIOTURE FRAME SHOP	Pacific Telephone

FINDINGS

4237 LENNOX BLVD

Year	Uses	Source
2000	Hubbell MA	Pacific Bell Telephone Co
1990	Hubbell MA	Pacific Bell Telephone Co
1980	Dingman Leo	Pacific Telephone Co
1975	Dingman Leo	Pacific Telephone Co
1965	CALLAWAY JAMES A ORi 7374	The Pacific Telephone and Telegraph Co
1964	CALLAWAY JAS A	Pacific Telephone
1960	CALLAWAY JAMES or	Pacific Telephone and Telegraph Company
	CALLAWAY JAS A	Pacific Telephone
1957	CALLAWAY JAS A	Pacific Telephone

4239 LENNOX BLVD

Year	Uses	Source
2000	A Venegas Ricardo	Pacific Bell Telephone Co
	Building	Pacific Bell Telephone Co
1990	Flores Angela Patricia	Pacific Bell Telephone Co
1970	Matney Lelah J	Pacific Telephone Co
1965	CORBIN L T	The Pacific Telephone and Telegraph Co
1960	WHITLEY CARL W	Pacific Telephone and Telegraph Company
1954	LARSEN E P R	R. L. Polk & Co.
1950	LARSEN E P R	Pacific Telephone
1946	Mahoney A Cliff r	Southern California Telephone Co

4243 LENNOX BLVD

Year	Uses	Source
2000	Building	Pacific Bell Telephone Co
	Flores Maria Lorena	Pacific Bell Telephone Co
	A Zepeda Jose L	Pacific Bell Telephone Co

4248 LENNOX BLVD

Year	Uses	Source
1980	Diaz Evaristo	Pacific Telephone Co
1975	Maza Dionislo	Pacific Telephone Co
1970	Leon Manuel J	Pacific Telephone Co
1965	BARTLEIN V F	The Pacific Telephone and Telegraph Co
1960	WHITLEY CLAUD W	Pacific Telephone
	WHITLEY CLAUD W	Pacific Telephone and Telegraph Company
1957	WHITLEY CLAUD W	Pacific Telephone

FINDINGS

4249 LENNOX BLVD

Year	Uses	Source
1975	Rice Larry J	Pacific Telephone Co
1970	Walters Sherry C	Pacific Telephone Co
1965	CROCKER E C OR	The Pacific Telephone and Telegraph Co
1964	CROCKER E C	Pacific Telephone
1960	CROCKER E C	Pacific Telephone
	CROCKER E C	Pacific Telephone and Telegraph Company
1957	CROCKER E C	Pacific Telephone
1950	HUFFMAN JOHN WR	Pacific Telephone

4251 LENNOX BLVD

Year	Uses	Source
1970	Bierich Frank	Pacific Telephone Co
1965	GROOIN L T	The Pacific Telephone and Telegraph Co
1960	TRONSON MARVIN	Pacific Telephone and Telegraph Company

4253 LENNOX BLVD

Year	Uses	Source
2000	Building	Pacific Bell Telephone Co
	3 Stacy Franklin	Pacific Bell Telephone Co
	6 Meyer Harvey D	Pacific Bell Telephone Co
1990	Ballard Chas U	Pacific Bell Telephone Co
	building	Pacific Bell Telephone Co
	2 Maradiaga J	Pacific Bell Telephone Co
1980	Mc Graw Norman J	Pacific Telephone Co
	Ballard Chas U	Pacific Telephone Co
1975	Ballard Chas U	Pacific Telephone Co
	Building	Pacific Telephone Co
	Ballard Keith	Pacific Telephone Co
	1 Pelfrey DE	Pacific Telephone Co
	Mc Graw Norman J	Pacific Telephone Co
1970	Ballard Chas U	Pacific Telephone Co
1965	BALLARD CHARLES U OR	The Pacific Telephone and Telegraph Co
1964	TESCH WM F	Pacific Telephone
1960	TESCH WM F	Pacific Telephone
	BALLARD CHARLES U	Pacific Telephone and Telegraph Company
	TESCH WILLIAM F	Pacific Telephone and Telegraph Company
1957	TESCH WM F	Pacific Telephone

FINDINGS

4254 LENNOX BLVD

Year	Uses	Source
2000	Cervantes Jose	Pacific Bell Telephone Co
1957	POOL DOROTHY	Pacific Telephone

4255 LENNOX BLVD

Year	Uses	Source
2000	Mc Graw Norman J	Pacific Bell Telephone Co
1990	Mc Graw Norman J	Pacific Bell Telephone Co
1965	1/2 TESCH W F	The Pacific Telephone and Telegraph Co

4256 LENNOX BLVD

Year	Uses	Source
2000	Ybarra Alfredo	Pacific Bell Telephone Co
1990	Ybarra Alfredo	Pacific Bell Telephone Co
1970	Perez Eduardo	Pacific Telephone Co
1960	SIMONS NELL V	Pacific Telephone and Telegraph Company

4257 LENNOX BLVD

Year	Uses	Source
1980	Montenegro Juan	Pacific Telephone Co
1975	Chadwick Ralph A	Pacific Telephone Co
1970	V 2 Rouse Leota	Pacific Telephone Co
	Chadwick Ralph A	Pacific Telephone Co
1965	1/2 NAGATA R OR	The Pacific Telephone and Telegraph Co
	CHADWICK RALPH or	The Pacific Telephone and Telegraph Co
1960	CHADWICK RALPH or	Pacific Telephone and Telegraph Company
1957	RUTAN RODERICK	Pacific Telephone
1946	Huffman John W r	Southern California Telephone Co

4259 LENNOX BLVD

Year	Uses	Source
1990	Kuborn C	Pacific Bell Telephone Co
1980	Kuborn Cleone	Pacific Telephone Co
1975	Kuborn Cleone	Pacific Telephone Co
1970	Kuborn Cleone	Pacific Telephone Co
1965	KUBORN CLEONE ORI 5735	The Pacific Telephone and Telegraph Co
1960	KUBORN CLEONE	Pacific Telephone and Telegraph Company

FINDINGS

4261 LENNOX BLVD

Year	Uses	Source
2000	REAR Martinez Ricardo	Pacific Bell Telephone Co
	Building	Pacific Bell Telephone Co
1965	WILSON J L	The Pacific Telephone and Telegraph Co
1964	ALLEN LARRY J	Pacific Telephone
	ALLEN VIRGINIA	Pacific Telephone
1960	HILLEGAS MARILYN B	Pacific Telephone
	HILLEGAS MARILYN B	Pacific Telephone and Telegraph Company
1957	HANISH J F	Pacific Telephone
1954	FORD ROBT U	R. L. Polk & Co.

4263 LENNOX BLVD

Year	Uses	Source
2000	Shaw Edward	Pacific Bell Telephone Co
	4263 Green Joyce A	Pacific Bell Telephone Co
1990	Burks Leon	Pacific Bell Telephone Co
1980	Stephens Douglas	Pacific Telephone Co
	h Van De Zande Jean Pierre	Pacific Telephone Co
1975	Choo Sang Soo	Pacific Telephone Co
	Stephens Douglas	Pacific Telephone Co
1970	Duenas David G	Pacific Telephone Co
1965	WHEATON S N OR	The Pacific Telephone and Telegraph Co
	1/2 MEARS L S	The Pacific Telephone and Telegraph Co
1960	1/2 SOLOMON MARY MRS	Pacific Telephone and Telegraph Company
	0 MAHONEY PATRICIor	Pacific Telephone and Telegraph Company
	1/2 HAMILTON DOUGLAS J	Pacific Telephone and Telegraph Company

4015 1/2 LENNOX BLVD

Year	Uses	Source
1960	SAYLORS JOSEPHINE	Pacific Telephone

4046 1/2 LENNOX BLVD

Year	Uses	Source
1964	HATFIELD ETHEL MRS	Pacific Telephone

4231 1/2 LENNOX BLVD

Year	Uses	Source
1964	WANN MARILYN	Pacific Telephone
1960	BROWN RONALD G	Pacific Telephone

FINDINGS

4255 1/2 LENNOX BLVD

Year	Uses	Source
1964	YOSHINA THURSTON	Pacific Telephone

4257 1/2 LENNOX BLVD

Year	Uses	Source
1964	NAMURU RALPH	Pacific Telephone
	NAGATA ROY	Pacific Telephone

MYRTLE AVE

930 MYRTLE AVE

Year	Uses	Source
1954	MAIN EDW R	R. L. Polk & Co.
1950	MAIN EDW R	Pacific Telephone
1940	Ob Hay John	Los Angeles Diretcory Co Publishers
	a Guess Pearl	Los Angeles Diretcory Co Publishers
	Mc Ardle Frank	Los Angeles Diretcory Co Publishers

940 MYRTLE AVE

Year	Uses	Source
1950	MILLER LOIN K R	Pacific Telephone
1940	Hays J K	Los Angeles Diretcory Co Publishers

1001 MYRTLE AVE

Year	Uses	Source
1995	Building	Pacific Bell Telephone Co
	2 Garcia Bernardo	Pacific Bell Telephone Co
1980	Herz Walter Mrs	Pacific Telephone Co
	Building	Pacific Telephone Co
	3 Harris Francine	Pacific Telephone Co
	4 Casey Paul F	Pacific Telephone Co
	5 Valbuena Ferfel A	Pacific Telephone Co
1975	4 Gustafson C M	Pacific Telephone Co
	3 Paisley Wm I	Pacific Telephone Co
	Building	Pacific Telephone Co
	2 Wineholt Ross M	Pacific Telephone Co
1970	Sake Joe E	Pacific Telephone Co
	Building	Pacific Telephone Co
	3 Paisley Wm I	Pacific Telephone Co
	4 Wineholt Ross M	Pacific Telephone Co

FINDINGS

Year	Uses	Source
1970	5 Stentz Judith	Pacific Telephone Co
1965	BOWERS C	The Pacific Telephone and Telegraph Co
	WINEHOLT R M OR	The Pacific Telephone and Telegraph Co
	PAISLEY WM I OR	The Pacific Telephone and Telegraph Co
	e KOVASICS L	The Pacific Telephone and Telegraph Co
	SAKE JOE E OR	The Pacific Telephone and Telegraph Co
	APARTMENTS	The Pacific Telephone and Telegraph Co
1964	SAKE JOE E	Pacific Telephone
1960	GRUNDT RICHARD	Pacific Telephone and Telegraph Company
	TEAGUE CHAS E JR	Pacific Telephone and Telegraph Company
	COULTON JOHN H	Pacific Telephone and Telegraph Company
	OSBORN SHERMAN P	Pacific Telephone and Telegraph Company
	SAKE JOE E	Pacific Telephone and Telegraph Company
	APARTMENTS	Pacific Telephone and Telegraph Company
1957	SAKE JOE E	Pacific Telephone
1954	SAKE JOE E R	R. L. Polk & Co.
1950	SAKE JOE E R	Pacific Telephone

1007 MYRTLE AVE

Year	Uses	Source
2001	EXCELSIORHOUSEDIV	Haines & Company, Inc.
2000	EXCELSIOR HOUSE DIVISION OF 0101 DDI H	Pacific Bell Telephone Co
1995	EXCELSIOR HOUSE	Pacific Bell Telephone Co
	DIVISION OF DIDI HIRSCH	Pacific Bell Telephone Co
1980	Inglewood Park West Hotel	Pacific Telephone Co
	Building	Pacific Telephone Co
	4 BRCO Services	Pacific Telephone Co
1975	Inglewood Park West Hotel	Pacific Telephone Co
	Building	Pacific Telephone Co
	4 Bulaich Services	Pacific Telephone Co
1970	Inglewood Park West Hotel	Pacific Telephone Co
	Building	Pacific Telephone Co
	4 Koo Wm	Pacific Telephone Co
1965	BUILDING	The Pacific Telephone and Telegraph Co
	ULLMAN H G	The Pacific Telephone and Telegraph Co
	HACKWELL MAE B	The Pacific Telephone and Telegraph Co
	WEAVER R H	The Pacific Telephone and Telegraph Co
	1/2 PIVIN J	The Pacific Telephone and Telegraph Co

FINDINGS

Year	Uses	Source
1960	APARTMENTS	Pacific Telephone and Telegraph Company
	SHARP BESSIE C	Pacific Telephone and Telegraph Company
	AXTELL ALICE	Pacific Telephone and Telegraph Company
	1/2 BRIGGS ROBT E	Pacific Telephone and Telegraph Company
1950	SKINNER K WR	Pacific Telephone
1946	Skinner Kenneth r	Southern California Telephone Co

1010 MYRTLE AVE

Year	Uses	Source
1924	SHAW Mabel clk r	Los Angeles Directory Co.

1011 MYRTLE AVE

Year	Uses	Source
1975	Richlio Eva	Pacific Telephone Co
	Higley Scott	Pacific Telephone Co
1970	Richlio Eva	Pacific Telephone Co
	Mc Cready Frank	Pacific Telephone Co
1965	RICHLIO E	The Pacific Telephone and Telegraph Co
	APARTMENTS	The Pacific Telephone and Telegraph Co
	MURPHY JOHN V	The Pacific Telephone and Telegraph Co
	SUEY R 08 T Y	The Pacific Telephone and Telegraph Co
1960	APARTMENTS	Pacific Telephone and Telegraph Company
	RICHLIO EVor	Pacific Telephone and Telegraph Company
	BELLE JOYCE	Pacific Telephone and Telegraph Company
1950	MURPHY JOHN V R	Pacific Telephone
1940	Cronin A M Mrs	Los Angeles Diretcory Co Publishers

1014 MYRTLE AVE

Year	Uses	Source
1960	YANAGAWA HOWARD	Pacific Telephone and Telegraph Company
1950	DE GONIA DEAN H R	Pacific Telephone
1946	Deming W N r	Southern California Telephone Co
1940	Deming W N	Los Angeles Diretcory Co Publishers

1017 MYRTLE AVE

Year	Uses	Source
2001	MARRODUINAnibal	Haines & Company, Inc.
2000	Building	Pacific Bell Telephone Co
	10 Marroquin Anibal	Pacific Bell Telephone Co
1995	Building	Pacific Bell Telephone Co

FINDINGS

Year	Uses	Source
1995	3 Rangel Flgueroa Vidal	Pacific Bell Telephone Co
	11 Price	Pacific Bell Telephone Co
1975	Burnham Robt M	Pacific Telephone Co
	Ins Agency	Pacific Telephone Co
	2 Dyer L	Pacific Telephone Co
	3 Galzote Placido	Pacific Telephone Co
	6 Roge rs K	Pacific Telephone Co
	7 Splalne Eleanor L L	Pacific Telephone Co
	11 Francisco Herminlo	Pacific Telephone Co
1970	Burnham Robt M Ins Agency	Pacific Telephone Co
	Building	Pacific Telephone Co
	1 Marovich Dan	Pacific Telephone Co
	2 Dyer L	Pacific Telephone Co
	3 Beauchamp Hilda	Pacific Telephone Co
	3 Beauchamp Hilda	Pacific Telephone Co
	Contd 6 Snowden Helen	Pacific Telephone Co
	7 Splaine Eleanor L	Pacific Telephone Co
	9 Berg Johannes M	Pacific Telephone Co
	11 Forsang Anton	Pacific Telephone Co
1965	APARTMENTS	The Pacific Telephone and Telegraph Co
	MAROV 1 CH DAN OR	The Pacific Telephone and Telegraph Co
	BURNHAM R M INS AGCY OR	The Pacific Telephone and Telegraph Co
	e FORSANG ANTON OR	The Pacific Telephone and Telegraph Co
	SPLAINE ELEANOR L OR	The Pacific Telephone and Telegraph Co
	COLLOTON VIOLET	The Pacific Telephone and Telegraph Co
	NORDHAUSEN AURORor	The Pacific Telephone and Telegraph Co
	SNOWDEN HELEN	The Pacific Telephone and Telegraph Co
1960	APARTMENTS	Pacific Telephone and Telegraph Company
	MAROVICH DAN	Pacific Telephone and Telegraph Company
	GREBB L K	Pacific Telephone and Telegraph Company
	BURNHAM ROBERT M	Pacific Telephone and Telegraph Company
	NORDHAUSEN AURORor	Pacific Telephone and Telegraph Company
	SPLAINE ELEANOR L	Pacific Telephone and Telegraph Company
	MURPHY BERNARD J JR	Pacific Telephone and Telegraph Company
	HARLESS WILLIAM H JR	Pacific Telephone and Telegraph Company
	COCKRELL BEN F	Pacific Telephone and Telegraph Company
	FORSANG ANTON	Pacific Telephone and Telegraph Company
1940	Schilling John	Los Angeles Diretcory Co Publishers

FINDINGS

1018 MYRTLE AVE

Year	Uses	Source
1965	DEMING W N OR	The Pacific Telephone and Telegraph Co
1960	DEMING W N	Pacific Telephone and Telegraph Company
1946	Barrott Frank O r	Southern California Telephone Co

1020 MYRTLE AVE

Year	Uses	Source
1965	RUTTENCUTTER G M	The Pacific Telephone and Telegraph Co
	HARRIS V	The Pacific Telephone and Telegraph Co
1960	CULWELL MERLE K	Pacific Telephone and Telegraph Company
1950	GILLESPIE RALPHR	Pacific Telephone
1946	Gillespie Ralph r	Southern California Telephone Co
1940	Himes W L	Los Angeles Diretcory Co Publishers
	Estes J P	Los Angeles Diretcory Co Publishers

1021 MYRTLE AVE

Year	Uses	Source
2001	MCCRACKENHarriet A 310 677 7 B	Haines & Company, Inc.
2000	10 Mc Cracken Harriet A	Pacific Bell Telephone Co
	Building	Pacific Bell Telephone Co
1995	Building	Pacific Bell Telephone Co
	7 ODell Ray	Pacific Bell Telephone Co
	10 Henry Grant	Pacific Bell Telephone Co
1990	7 ODell Ray	Pacific Bell Telephone Co
	4 Hill James G	Pacific Bell Telephone Co
	Building	Pacific Bell Telephone Co
1980	Building	Pacific Telephone Co
	2 Tatus Wayne	Pacific Telephone Co
	3 Marks F I	Pacific Telephone Co
	7 Odell Ray	Pacific Telephone Co
	10 Birt R P	Pacific Telephone Co
1976	Mitchell Lewis	Pacific Telephone
1975	Building	Pacific Telephone Co
	2 Mitchell Lewis	Pacific Telephone Co
	5 Miler Henry WH	Pacific Telephone Co
	7 Odell Ray	Pacific Telephone Co
	8 Mays Orville	Pacific Telephone Co
	10 Blrt R P	Pacific Telephone Co
	11 Mahowald J W	Pacific Telephone Co

FINDINGS

Year	Uses	Source
1970	Building	Pacific Telephone Co
	1 Hendershot John C	Pacific Telephone Co
	2 Friesl Anthony J	Pacific Telephone Co
	3 Moore Terry	Pacific Telephone Co
	5 Lincke John	Pacific Telephone Co
	11 Mahowald John J	Pacific Telephone Co
	9 Steager Ronald N	Pacific Telephone Co
	7 Odel l Ray	Pacific Telephone Co
1965	APARTMENTS	The Pacific Telephone and Telegraph Co
	STAGNARO F J ORi 5059	The Pacific Telephone and Telegraph Co
	BENSON C J	The Pacific Telephone and Telegraph Co
	IVES C	The Pacific Telephone and Telegraph Co
	DAVENPORT STILLMAN M	The Pacific Telephone and Telegraph Co
	LINCKE J	The Pacific Telephone and Telegraph Co
	LYLE G E 671 S	The Pacific Telephone and Telegraph Co
	0 DELL RAY	The Pacific Telephone and Telegraph Co
	WELLS GUY	The Pacific Telephone and Telegraph Co
	LANT R G	The Pacific Telephone and Telegraph Co
	MARTIN J F	The Pacific Telephone and Telegraph Co
1957	WILSON JOHN C	Pacific Telephone
1954	WILSON JOHN C R	R. L. Polk & Co.
1950	WILSON JOHN C R	Pacific Telephone
1946	Wilson John C r	Southern California Telephone Co
1940	Thompson L W	Los Angeles Diretcory Co Publishers

1024 MYRTLE AVE

Year	Uses	Source
1960	FOSTER GRACE M	Pacific Telephone and Telegraph Company
1950	FOSTER W H R	Pacific Telephone
1946	Foster W H r	Southern California Telephone Co
1940	Wiedemann W F	Los Angeles Diretcory Co Publishers

1027 MYRTLE AVE

Year	Uses	Source
2001	ARROYOMana A	Haines & Company, Inc.
2000	1 Sparks Larry	Pacific Bell Telephone Co
	1 Arroyo Maria A A l	Pacific Bell Telephone Co
	Building	Pacific Bell Telephone Co
	3 Cornelious Michelle	Pacific Bell Telephone Co

FINDINGS

Year	Uses	Source
1990	Building	Pacific Bell Telephone Co
	5 Luna Eduardo	Pacific Bell Telephone Co
1980	Building	Pacific Telephone Co
	2 Damm Mildred L	Pacific Telephone Co
	3 Jackson Erbon	Pacific Telephone Co
1975	Building	Pacific Telephone Co
	2 Rivette A N	Pacific Telephone Co
	3 Jackson Erbon	Pacific Telephone Co
	6 Liberatore Jos	Pacific Telephone Co
1970	Building	Pacific Telephone Co
	1 Roby Walter A	Pacific Telephone Co
	2 Rivette AN	Pacific Telephone Co
	3 Gilbreath Dan	Pacific Telephone Co
	4 Taylor Leona S	Pacific Telephone Co
	6 Ryan Jos A	Pacific Telephone Co
1965	APARTMENTS	The Pacific Telephone and Telegraph Co
	LEA E W	The Pacific Telephone and Telegraph Co
	RIVETTE A N OR	The Pacific Telephone and Telegraph Co
	LEA AZELDor	The Pacific Telephone and Telegraph Co
	WAOSWORTH L G	The Pacific Telephone and Telegraph Co
1960	APARTMENTS	Pacific Telephone and Telegraph Company
	EARLE EVELYN	Pacific Telephone and Telegraph Company
	RIVETTE A N	Pacific Telephone and Telegraph Company
	LEA AZELDor	Pacific Telephone and Telegraph Company
	SCOTT CLARE F	Pacific Telephone and Telegraph Company

1028 MYRTLE AVE

Year	Uses	Source
1965	HAGER C F OR	The Pacific Telephone and Telegraph Co
1960	KANE BLANCHE M	Pacific Telephone and Telegraph Company
1950	BURCH IDA L R	Pacific Telephone
1946	Burch Ida L r	Southern California Telephone Co
1940	Price H M	Los Angeles Diretcory Co Publishers

1029 MYRTLE AVE

Year	Uses	Source
2001	HINESElbert	Haines & Company, Inc.
2000	Building	Pacific Bell Telephone Co
	1 Hines Elbert	Pacific Bell Telephone Co

FINDINGS

Year	Uses	Source
2000	2 Pile Margarita	Pacific Bell Telephone Co
1995	Building	Pacific Bell Telephone Co
	1 Hines Elbert	Pacific Bell Telephone Co
1981	SMITH ETHEL INGLEWOOD	Pacific Telephone
1980	1 Smith Ethel	Pacific Telephone Co
	Building	Pacific Telephone Co

1030 MYRTLE AVE

Year	Uses	Source
1965	STARCK B	The Pacific Telephone and Telegraph Co
1964	DI GEROLAMI JOHN B	Pacific Telephone
1960	DI GEROLAMI JOHN B	Pacific Telephone
	DI GEROLAMI J B	Pacific Telephone and Telegraph Company
1957	DIGEROLAMI JOHN B	Pacific Telephone
1954	DIGEROLAMI JOHN B R	R. L. Polk & Co.
1950	DIGEROLAMI JOHN B R	Pacific Telephone
1946	Solomon Flora C r	Southern California Telephone Co
1940	Vacant	Los Angeles Diretcory Co Publishers

1031 MYRTLE AVE

Year	Uses	Source
2001	CANISTER El 19h	Haines & Company, Inc.
2000	Torres Maria	Pacific Bell Telephone Co
	Building	Pacific Bell Telephone Co
	Canister Elijah	Pacific Bell Telephone Co
1975	Building	Pacific Telephone Co
	1 Klne B A	Pacific Telephone Co
	2 Krasna Leo	Pacific Telephone Co
	3 Kallies Walter W	Pacific Telephone Co
1970	Building	Pacific Telephone Co
	1 Murphy John V	Pacific Telephone Co
	3 Kallies Walter W	Pacific Telephone Co
1965	WEBER C H	The Pacific Telephone and Telegraph Co
	APARTMENTS	The Pacific Telephone and Telegraph Co
	KALLIES WALTER W	The Pacific Telephone and Telegraph Co
1960	APARTMENTS	Pacific Telephone and Telegraph Company
	JEFFERY JAS E	Pacific Telephone and Telegraph Company

FINDINGS

1032 MYRTLE AVE

Year	Uses	Source
1965	WHEELER DUANE or	The Pacific Telephone and Telegraph Co
1960	WHEELER DUANE or	Pacific Telephone and Telegraph Company
1954	WHEELER DUANE A AMRS R	R. L. Polk & Co.
1950	WHEELER DUANE A MRS R	Pacific Telephone
1940	Vacant	Los Angeles Diretcory Co Publishers

1033 MYRTLE AVE

Year	Uses	Source
2001	XXXX	Haines & Company, Inc.
1990	5 Hines Elbert	Pacific Bell Telephone Co
	3 Cater Willie	Pacific Bell Telephone Co
	2 Herrington Ralph	Pacific Bell Telephone Co
	Building	Pacific Bell Telephone Co
1980	2 Herrington Ralph	Pacific Telephone Co
	1 Duncan Ila M	Pacific Telephone Co
	Building	Pacific Telephone Co
	Hines Elbert	Pacific Telephone Co
1975	Building	Pacific Telephone Co
	1 Duncan Ila M	Pacific Telephone Co
	2 Gray AM	Pacific Telephone Co
	3 Robinson Edwin M	Pacific Telephone Co
	Beckmann Ewald	Pacific Telephone Co
1970	Building	Pacific Telephone Co
	3 Robinson Edwin M	Pacific Telephone Co
	4 Pederson Margit C	Pacific Telephone Co
	4 Jewett M V	Pacific Telephone Co
1965	APARTMENTS	The Pacific Telephone and Telegraph Co
	ELLIOTT L J	The Pacific Telephone and Telegraph Co
	ROBINSON EDWIN M OR	The Pacific Telephone and Telegraph Co
	ROBINSON F J	The Pacific Telephone and Telegraph Co
1960	APARTMENTS	Pacific Telephone and Telegraph Company
	EDWARDS THOS C	Pacific Telephone and Telegraph Company
	RORICK C P	Pacific Telephone and Telegraph Company
	ROBINSON EDWIN M	Pacific Telephone and Telegraph Company
	S 1 F W F	Pacific Telephone and Telegraph Company

FINDINGS

1034 MYRTLE AVE

Year	Uses	Source
1965	GADOUAS R	The Pacific Telephone and Telegraph Co
1940	Lumbard Lloyd	Los Angeles Diretcory Co Publishers

Myrtle Ave

1035 Myrtle Ave

Year	Uses	Source
2014	ASHANTE BOOKER INDUSTRIES	EDR Digital Archive
	ASHANTE BOOKER INDUSTRIES	EDR Digital Archive

MYRTLE AVE

1035 MYRTLE AVE

Year	Uses	Source
2001	APARTMENTS BELLTamara D	Haines & Company, Inc.
	GALBREATHThos	Haines & Company, Inc.
	JOHNSON Marilyn	Haines & Company, Inc.
	MACKELEM	Haines & Company, Inc.
2000	Building	Pacific Bell Telephone Co
	2 Galbreath Thos	Pacific Bell Telephone Co
	4 Parker Kathryn	Pacific Bell Telephone Co
	5 Layne Michael	Pacific Bell Telephone Co
	10 Johnson Marilyn	Pacific Bell Telephone Co
	19 Lloyd Finas	Pacific Bell Telephone Co
	21 Bell Tamara D	Pacific Bell Telephone Co
1995	Building	Pacific Bell Telephone Co
	2 Galbreath Thos	Pacific Bell Telephone Co
	14 Howden Stacey	Pacific Bell Telephone Co
	15 Callicoatte Clarence	Pacific Bell Telephone Co
	19 Lloyd Finas	Pacific Bell Telephone Co
	21 Fernandez R V	Pacific Bell Telephone Co
1990	Building	Pacific Bell Telephone Co
	5 ONE MANS JUNK	Pacific Bell Telephone Co
	12 Gordon Ruth	Pacific Bell Telephone Co
	15 Callicoatte Clarence	Pacific Bell Telephone Co
	19 Lloyd Finas	Pacific Bell Telephone Co
1980	Building	Pacific Telephone Co
	6 Endsley Herbert H	Pacific Telephone Co

FINDINGS

Year	Uses	Source
1980	7 Wallington Robt	Pacific Telephone Co
	10 Janssen Jill	Pacific Telephone Co
	11 Noehren Robt W	Pacific Telephone Co
	12 Gordon Ruth	Pacific Telephone Co
	13 Lyons B D	Pacific Telephone Co
	14 Greene Gregory	Pacific Telephone Co
	15 Callicoatte Clarence	Pacific Telephone Co
	20 Williams Leroy	Pacific Telephone Co
1975	Building	Pacific Telephone Co
	9 Mackel Evelyn	Pacific Telephone Co
	11 Noehren Robt W	Pacific Telephone Co
	15 Calilcoatte Clarence	Pacific Telephone Co
	Kormfeld Wm M	Pacific Telephone Co
	17 Ochinero Thos	Pacific Telephone Co
1970	11 Noehren Robt W	Pacific Telephone Co
	13 Wilder J T	Pacific Telephone Co
	14 Okerman Lee M	Pacific Telephone Co
	15 Waldschmidt P Mark	Pacific Telephone Co
	17 Benson Michael J	Pacific Telephone Co
	19 Martinez E M	Pacific Telephone Co
	20 Hannon Francis J	Pacific Telephone Co
	21 Mc Gillian PA	Pacific Telephone Co
	22 Irvin Robt J	Pacific Telephone Co
	Building	Pacific Telephone Co
	1 Hopkins A Stewart Mrs	Pacific Telephone Co
	2 Limes Edgar	Pacific Telephone Co
	5 Riffe S M	Pacific Telephone Co
	6 Rosencrans Orville T	Pacific Telephone Co
	7 Leach S	Pacific Telephone Co
	8 Gaskell Geo L	Pacific Telephone Co
	9 Mackel Evelyn	Pacific Telephone Co
	10 Webb Robt M	Pacific Telephone Co
1965	ORR J J	The Pacific Telephone and Telegraph Co
	BUILDING	The Pacific Telephone and Telegraph Co
	MILIC S W	The Pacific Telephone and Telegraph Co
	ZOSLOW G	The Pacific Telephone and Telegraph Co
	LEWIS L J	The Pacific Telephone and Telegraph Co
	MOORE W G	The Pacific Telephone and Telegraph Co

Year	Uses	Source
1965	ZARUBICA R J	The Pacific Telephone and Telegraph Co
	NOEHREN R W	The Pacific Telephone and Telegraph Co
	LINDBERG M C	The Pacific Telephone and Telegraph Co
	MACKIN D	The Pacific Telephone and Telegraph Co
	SHEAR J	The Pacific Telephone and Telegraph Co
	OPPENREIOER	The Pacific Telephone and Telegraph Co
	KARRES J	The Pacific Telephone and Telegraph Co
	THOMPSON G R	The Pacific Telephone and Telegraph Co
	HEINRICH J J	The Pacific Telephone and Telegraph Co
1950	RAPP HERBERT TR	Pacific Telephone
1946	Ferguson J R r	Southern California Telephone Co
1940	Vincent E E	Los Angeles Diretcory Co Publishers

1037 MYRTLE AVE

Year	Uses	Source
1940	Chabino Norah	Los Angeles Diretcory Co Publishers

1040 MYRTLE AVE

Year	Uses	Source
1965	BENDON I G OR	The Pacific Telephone and Telegraph Co
1960	C 400 BENEON I 0	Pacific Telephone and Telegraph Company
1940	Cooper C N	Los Angeles Diretcory Co Publishers

Myrtle Ave

1045 Myrtle Ave

Year	Uses	Source
2014	MECHANICAL PRO	EDR Digital Archive
	MECHANICAL PRO	EDR Digital Archive

MYRTLE AVE

1045 MYRTLE AVE

Year	Uses	Source
2001	NIEVESGabnel	Haines & Company, Inc.
1970	Frederking Alma Mrs	Pacific Telephone Co
1965	FREDERKING or	The Pacific Telephone and Telegraph Co
1960	DOEREI 4 w	Pacific Telephone and Telegraph Company

FINDINGS

1046 MYRTLE AVE

Year	Uses	Source
1950	LAZIO VIRGINIA R	Pacific Telephone
1940	Kipp J B	Los Angeles Diretcory Co Publishers

1051 MYRTLE AVE

Year	Uses	Source
1980	MILLER LUCILLE P (CHAS MRS) LONG BEACH	Pacific Telephone

1061 MYRTLE AVE

Year	Uses	Source
2001	FIGUEROABarta Ali OO	Haines & Company, Inc.

1077 MYRTLE AVE

Year	Uses	Source
1933	DONOVAN T Gordon clk	Los Angeles Directory Co.

1100 MYRTLE AVE

Year	Uses	Source
2001	XXXX	Haines & Company, Inc.
1975	7 B Forceill Jos A	Pacific Telephone Co
	7 Fortler Marlo	Pacific Telephone Co
	6 Vidaurri Armando	Pacific Telephone Co
	2 Leighton Jean	Pacific Telephone Co
	1 Pangilinan David	Pacific Telephone Co
	Building	Pacific Telephone Co
	7 Fortler Marlo	Pacific Telephone Co
1970	Building	Pacific Telephone Co
	6 Durkee E	Pacific Telephone Co
	3 Cady Ford P Dr	Pacific Telephone Co
	2 Kivett Kenneth J	Pacific Telephone Co
	I Hogler Louis	Pacific Telephone Co
1965	VOSS L	The Pacific Telephone and Telegraph Co
	GRANT CLYDE	The Pacific Telephone and Telegraph Co
	BARKER K B	The Pacific Telephone and Telegraph Co
	SOUTHWICK D L	The Pacific Telephone and Telegraph Co
	JONES R R	The Pacific Telephone and Telegraph Co
	JOYCE PATRICIA C	The Pacific Telephone and Telegraph Co
	BUILDING	The Pacific Telephone and Telegraph Co

FINDINGS

1101 MYRTLE AVE

Year	Uses	Source
2001	ROMEROJuan	Haines & Company, Inc.
1970	De Vries Mary M	Pacific Telephone Co
1965	DE VRIES MARY M OR	The Pacific Telephone and Telegraph Co
1960	o F VRIFS MARY M	Pacific Telephone and Telegraph Company
1950	ROYER FRANK W R	Pacific Telephone
1946	Royer Frank W r	Southern California Telephone Co
1940	Vacant	Los Angeles Diretcory Co Publishers

1105 MYRTLE AVE

Year	Uses	Source
2001	CAMPOSJorge	Haines & Company, Inc.
1995	Campos J	Pacific Bell Telephone Co
1990	Camnpos J 677 369 E	Pacific Bell Telephone Co
1970	Cullington F M	Pacific Telephone Co
1965	CULLINGTON FLORENCE ORI 8366	The Pacific Telephone and Telegraph Co
1954	KEISLER CATHERINE M R	R. L. Polk & Co.
1950	KEISLER CATHERINE M R	Pacific Telephone
1946	Keisler H M r	Southern California Telephone Co
1940	Frey L M jr	Los Angeles Diretcory Co Publishers

1107 MYRTLE AVE

Year	Uses	Source
2001	MENDOZAJose	Haines & Company, Inc.
2000	Building	Pacific Bell Telephone Co
	REAR Mendoza Jose	Pacific Bell Telephone Co
1990	Byrd Michael L	Pacific Bell Telephone Co
1980	Byrd Michael L	Pacific Telephone Co
1975	Byrd Michael L	Pacific Telephone Co
1970	Byrd Michael L	Pacific Telephone Co
1965	BYRD M L OR	The Pacific Telephone and Telegraph Co
1964	BYRD MICHAEL L	Pacific Telephone
1960	BYRD MICHAEL L	Pacific Telephone
	BYOD M L	Pacific Telephone and Telegraph Company
1957	BYRD MICHAEL L	Pacific Telephone
1954	BYRD MICHAEL L R	R. L. Polk & Co.
1950	BYRD MICHAEL L R	Pacific Telephone
1940	Stancil Ira	Los Angeles Diretcory Co Publishers

FINDINGS

1108 MYRTLE AVE

Year	Uses	Source
1960	C com AS ALFx	Pacific Telephone and Telegraph Company
1950	MCCONBS ALEX R	Pacific Telephone
1940	Meyer Lowell	Los Angeles Diretcory Co Publishers

1111 MYRTLE AVE

Year	Uses	Source
2001	BAREOZASalvado r	Haines & Company, Inc.
1965	BUTT DOROTHY or	The Pacific Telephone and Telegraph Co
1960	WTT DOROTHY or	Pacific Telephone and Telegraph Company
1950	COLEMAN M L R	Pacific Telephone
1946	Byrd C H r	Southern California Telephone Co
1940	Byrd C H	Los Angeles Diretcory Co Publishers

1112 MYRTLE AVE

Year	Uses	Source
1975	Kotvas Wm J	Pacific Telephone Co
1970	Kotvas Wm J	Pacific Telephone Co
1965	KOTVAS WILLIAM J OR	The Pacific Telephone and Telegraph Co
1960	KOTVAS WILLIAM J	Pacific Telephone and Telegraph Company
1954	TAITT EDITH N R	R. L. Polk & Co.
1940	Watson C S	Los Angeles Diretcory Co Publishers

1115 MYRTLE AVE

Year	Uses	Source
1960	GSIBSON ERNEST L	Pacific Telephone and Telegraph Company

1116 MYRTLE AVE

Year	Uses	Source
2001	IBARRARuben	Haines & Company, Inc.
1986	SZABOS FURNITURE FINISHING INGLEWOOD	Pacific Bell
1981	SZABO S FURNITURE FINISHING INGLEWOOD	Pacific Telephone
1980	Szabos Furniture Finishing	Pacific Telephone Co
1975	Henderson Sid Mrs	Pacific Telephone Co
1970	Henderson Sid Mrs	Pacific Telephone Co
1965	HENDERSON S 10 MRS	The Pacific Telephone and Telegraph Co

FINDINGS

Myrtle Ave

1117 Myrtle Ave

Year	Uses	Source
2014	LITTLE BEAR MASONRY	EDR Digital Archive
	LITTLE BEAR MASONRY	EDR Digital Archive
2010	LITTLE BEAR MASONRY	EDR Digital Archive
	LITTLE BEAR MASONRY	EDR Digital Archive

MYRTLE AVE

1117 MYRTLE AVE

Year	Uses	Source
2001	NICHOLSON Donald	Haines & Company, Inc.
1980	DAnna Pasquale	Pacific Telephone Co
1965	0 ANNA PASQUALE	The Pacific Telephone and Telegraph Co
1964	WILLIAMS N L LONG BEACH	Pacific Telephone
1960	JONES W C	Pacific Telephone and Telegraph Company
	EPIERS R w CR	Pacific Telephone and Telegraph Company
1946	Nufer T R r	Southern California Telephone Co
1940	Nufer T R	Los Angeles Diretcory Co Publishers

1119 MYRTLE AVE

Year	Uses	Source
1960	WATTERSON HOLLIS	Pacific Telephone and Telegraph Company

1122 MYRTLE AVE

Year	Uses	Source
2001	HUFFMANGene	Haines & Company, Inc.
2000	Huffman Gene	Pacific Bell Telephone Co
1995	Huffman Gene	Pacific Bell Telephone Co
1990	Huffman Gene	Pacific Bell Telephone Co
1980	Huffman Gene	Pacific Telephone Co
1975	Huffman Gene	Pacific Telephone Co
1970	Huffman Gene	Pacific Telephone Co
1965	HUFFMAN GENE OR	The Pacific Telephone and Telegraph Co
1960	LIUFFMAN GFNF	Pacific Telephone and Telegraph Company

1134 MYRTLE AVE

Year	Uses	Source
1960	11 OLSEN GERALD N	Pacific Telephone and Telegraph Company

FINDINGS

1135 MYRTLE AVE

Year	Uses	Source
2001	SARCHILARobedo	Haines & Company, Inc.
1990	Brown Ted M	Pacific Bell Telephone Co
1970	Mason Wm F	Pacific Telephone Co
1965	GIBSON ERNEST L OR	The Pacific Telephone and Telegraph Co

1137 MYRTLE AVE

Year	Uses	Source
2001	TAFOLLAElseo	Haines & Company, Inc.
2000	Tafolla Eliseo	Pacific Bell Telephone Co
1986	HENDERSON ROSETTA MRS INGLEWOOD	Pacific Bell
1981	HENDERSON ROSETTA MRS INGLEWOOD	Pacific Telephone
1980	Henderson John M	Pacific Telephone Co
1976	Henderson John M	Pacific Telephone
1975	Henderson John M	Pacific Telephone Co
1970	Swaggart Hugh	Pacific Telephone Co
1965	JONES W C OR	The Pacific Telephone and Telegraph Co
1964	JONES W C	Pacific Telephone
1960	JONES W C	Pacific Telephone
1957	JONES W C	Pacific Telephone
1954	JONES W C R	R. L. Polk & Co.
1950	JONES W G R	Pacific Telephone
1940	Dean Edw	Los Angeles Diretcory Co Publishers

1139 MYRTLE AVE

Year	Uses	Source
2001	MILLANJesus	Haines & Company, Inc.
1970	Watterson Hollis	Pacific Telephone Co
1965	WATTERSON HOLLIS OR	The Pacific Telephone and Telegraph Co
1940	Mc Crary N B	Los Angeles Diretcory Co Publishers

Myrtle Ave

1141 Myrtle Ave

Year	Uses	Source
2014	OK MARKET	EDR Digital Archive
	RAHMAN MAHBUBUR	EDR Digital Archive
	RAHMAN MAHBUBUR	EDR Digital Archive

Year	Uses	Source
2014	OK MARKET	EDR Digital Archive
2010	OK MARKET	EDR Digital Archive
	RAHMAN MAHBUBUR	EDR Digital Archive
	OK MARKET	EDR Digital Archive
	RAHMAN MAHBUBUR	EDR Digital Archive

MYRTLE AVE

1141 MYRTLE AVE

Year	Uses	Source
2001	0&K MARKET	Haines & Company, Inc.
2000	O&K MARKET	Pacific Bell Telephone Co
1995	0 & K MARKET	Pacific Bell Telephone Co
1990	0 & K MARKET	Pacific Bell Telephone Co
1980	0 & K Market	Pacific Telephone Co
1975	Barham Mkt	Pacific Telephone Co
1970	Barham Mkt	Pacific Telephone Co
1965	BARHAM MARKET OR	The Pacific Telephone and Telegraph Co
1964	BARHAM DAVID	Pacific Telephone
	BARHAM MKT GROCRY	Pacific Telephone
1960	BAR+d AM MARKET	Pacific Telephone and Telegraph Company
	BARHAM DAVID	Pacific Telephone
	BARHAM MKT GROCRY	Pacific Telephone
1957	BARHAM DAVID	Pacific Telephone
	BARHAMS MKT GROCRY	Pacific Telephone
1954	BARHAM DAVID R	R. L. Polk & Co.
	BARHAM MKT GROCRY	R. L. Polk & Co.
1946	Barhamni MIkt grocry	Southern California Telephone Co
1940	Carper H D gro	Los Angeles Diretcory Co Publishers

1145 MYRTLE AVE

Year	Uses	Source
1980	MATTHEWS MAGGIE LONG BEACH	Pacific Telephone
1964	SCHUCK WM LONG BEACH	Pacific Telephone

1146 MYRTLE AVE

Year	Uses	Source
2001	GIBSONMichael	Haines & Company, Inc.
2000	2 Adams Steven R	Pacific Bell Telephone Co
	1 Spicer Helen	Pacific Bell Telephone Co

FINDINGS

Year	Uses	Source
2000	A Gibson Michael	Pacific Bell Telephone Co
	Building	Pacific Bell Telephone Co
1980	Vega Maria Carmen	Pacific Telephone Co
1965	PAINTER J Q	The Pacific Telephone and Telegraph Co
1960	Il SMITH REA 00 R	Pacific Telephone and Telegraph Company
1940	Harper Earl	Los Angeles Diretcory Co Publishers

1148 MYRTLE AVE

Year	Uses	Source
2001	HERNANDEZManuel	Haines & Company, Inc.
1980	Rodriguez Rogelia C	Pacific Telephone Co
1975	Valery Elalne	Pacific Telephone Co
1965	LEWIS I F	The Pacific Telephone and Telegraph Co
1960	MENTH L	Pacific Telephone and Telegraph Company
	MENTH LAWRENCE	Pacific Telephone
1957	MENTH LAWRENCE	Pacific Telephone
1954	MENTH LAWRENCE R	R. L. Polk & Co.
1950	MENTH LAWRENCER	Pacific Telephone
1940	Guy W M	Los Angeles Diretcory Co Publishers

1200 MYRTLE AVE

Year	Uses	Source
2001	ADAMSSIeve In R	Haines & Company, Inc.
1980	Building	Pacific Telephone Co
	2 Carlos Gloria	Pacific Telephone Co
	3 Furry Frances M	Pacific Telephone Co
1975	Building	Pacific Telephone Co
	1 Wutherich Mary P	Pacific Telephone Co
	2 ODell Fred	Pacific Telephone Co
	3 Furry Frances M	Pacific Telephone Co
1970	Building	Pacific Telephone Co
	1 Berset Elmer J	Pacific Telephone Co
	2 Duncan Ida	Pacific Telephone Co
	3 Furry Frances M	Pacific Telephone Co
1965	APARTMENTS	The Pacific Telephone and Telegraph Co
	BATTLES G	The Pacific Telephone and Telegraph Co
	DUNCAN IDor	The Pacific Telephone and Telegraph Co
1960	APARTMFMT	Pacific Telephone and Telegraph Company
	OUST CARL F	Pacific Telephone and Telegraph Company

FINDINGS

1201 MYRTLE AVE

Year	Uses	Source
2001	JIMENEZ Rafael	Haines & Company, Inc.
1990	Gomez P	Pacific Bell Telephone Co
	INGLEWOOD	Pacific Bell Telephone Co
	SECTION D	Pacific Bell Telephone Co
	MYRt TLE PRAIRIE	Pacific Bell Telephone Co
	MYRt TLE PRAIRIE	Pacific Bell Telephone Co
1975	Bernal Robt	Pacific Telephone Co
	V 4 Powell Thos C	Pacific Telephone Co
1970	Owen Dorothy D	Pacific Telephone Co
	Langle Howard A	Pacific Telephone Co
1965	KAHLSDORF W F OR	The Pacific Telephone and Telegraph Co
	3/4 MACKINSON 0 0 OR	The Pacific Telephone and Telegraph Co
1960	WILLIAMS KERRY P	Pacific Telephone and Telegraph Company
	1/ FARMER BERTHor	Pacific Telephone and Telegraph Company
	3/4 MACK 1 N 50 N D D	Pacific Telephone and Telegraph Company
1950	HOCHBRUECKNER THOS R	Pacific Telephone

1221 MYRTLE AVE

Year	Uses	Source
2001	REVELEMiguel	Haines & Company, Inc.
2000	Revele Miguel	Pacific Bell Telephone Co
	1231 PHASE	Pacific Bell Telephone Co
	1231 PHASE	Pacific Bell Telephone Co
1980	Herrera Adina M	Pacific Telephone Co
1960	LIJEWSKI ROMAN	Pacific Telephone and Telegraph Company
1940	Hummel C J	Los Angeles Diretcory Co Publishers

1224 MYRTLE AVE

Year	Uses	Source
1940	Florine Anthony	Los Angeles Diretcory Co Publishers

1225 MYRTLE AVE

Year	Uses	Source
2001	HOILMano	Haines & Company, Inc.
1995	Donahue Jas A	Pacific Bell Telephone Co
1990	Donahue Jas A	Pacific Bell Telephone Co
1980	Donahue Jas A	Pacific Telephone Co
1975	Donahue Jas A	Pacific Telephone Co

FINDINGS

Year	Uses	Source
1970	Donahue Jas A	Pacific Telephone Co
1965	DONAHUE JAMES or	The Pacific Telephone and Telegraph Co
1960	DONAHUE JAMES or	Pacific Telephone and Telegraph Company
1950	60VERGAARD BARNEY R R	Pacific Telephone
1946	Overgaard Barney R r	Southern California Telephone Co
1940	Gelber A H	Los Angeles Diretcory Co Publishers

1227 MYRTLE AVE

Year	Uses	Source
2001	OSERVIN Elvira	Haines & Company, Inc.
1990	Lares Yolanda	Pacific Bell Telephone Co
1965	KAY RUTH EDNor	The Pacific Telephone and Telegraph Co
1960	KAY RUTH EDNor	Pacific Telephone and Telegraph Company
1940	Reppert Silas	Los Angeles Diretcory Co Publishers

1228 MYRTLE AVE

Year	Uses	Source
2001	SOLORZANOSIvia	Haines & Company, Inc.
1990	Voltaire Erzulia	Pacific Bell Telephone Co
1975	Kelderling C H	Pacific Telephone Co
1970	Keiderling C H	Pacific Telephone Co
1965	KEIDERLING C H OR	The Pacific Telephone and Telegraph Co
1960	KEIDERLING C H	Pacific Telephone and Telegraph Company

1230 MYRTLE AVE

Year	Uses	Source
2001	XXXX	Haines & Company, Inc.
1995	Cadenas Alejandro	Pacific Bell Telephone Co
1990	Avan Francisco	Pacific Bell Telephone Co
	Cadenas Alejandro	Pacific Bell Telephone Co
1975	Christlansen Will T	Pacific Telephone Co
1970	Christiansen Will T	Pacific Telephone Co
1965	CHRISTIANSEN W OR	The Pacific Telephone and Telegraph Co
1960	U 1 r ITCHARD FTHNL	Pacific Telephone and Telegraph Company
	CHRISTIANSEN W	Pacific Telephone and Telegraph Company
	CHRISTIANSEN WILL T	Pacific Telephone
1957	CHRISTIANSEN WILL T	Pacific Telephone
1954	CHRISTIANSEN WILL T	R. L. Polk & Co.
1924	COLLINS Laura B h	Los Angeles Directory Co.

FINDINGS

Myrtle Ave

1231 Myrtle Ave

Year	Uses	Source
2014	LACYS DELIGHTS	EDR Digital Archive
	LACYS DELIGHTS	EDR Digital Archive
2010	LACYS DELIGHTS	EDR Digital Archive
	CREATIV VSINS WDING & EVNT PL	EDR Digital Archive
	LACYS DELIGHTS	EDR Digital Archive
	CREATIV VSINS WDING & EVNT PL	EDR Digital Archive

MYRTLE AVE

1231 MYRTLE AVE

Year	Uses	Source
2001	OJOSEPHPaul	Haines & Company, Inc.
1981	NATL FAMILY PLANNING INGLEWOOD	Pacific Telephone
1980	Nat l Family Planning	Pacific Telephone Co
1970	Theodore Tom	Pacific Telephone Co
	B Finegan Lorraine	Pacific Telephone Co
	Building	Pacific Telephone Co
1950	TERRY W H R	Pacific Telephone
1946	Terry W H r	Southern California Telephone Co
1940	Terry W H	Los Angeles Diretcory Co Publishers
	Pritchard H W	Los Angeles Diretcory Co Publishers

Myrtle Ave

1232 Myrtle Ave

Year	Uses	Source
2010	FIRST TIME LIMOSINES	EDR Digital Archive
	FIRST TIME LIMOSINES	EDR Digital Archive

MYRTLE AVE

1232 MYRTLE AVE

Year	Uses	Source
2001	PRIa TOAbe l	Haines & Company, Inc.
1980	Bassaly Sami	Pacific Telephone Co

1233 MYRTLE AVE

Year	Uses	Source
2001	HOULIHANThomas	Haines & Company, Inc.
2000	Houlihan T	Pacific Bell Telephone Co
1995	E Cortez Jose	Pacific Bell Telephone Co
	Building	Pacific Bell Telephone Co
1980	E Valdes Lucia T	Pacific Telephone Co
	B Galloway Stephen	Pacific Telephone Co
	Building	Pacific Telephone Co
1975	A Provence Clint	Pacific Telephone Co
	Building	Pacific Telephone Co
1970	D Collins John F	Pacific Telephone Co
	A Provence Clint	Pacific Telephone Co
	Building	Pacific Telephone Co
1965	BUILDING A PROVENCE C OR	The Pacific Telephone and Telegraph Co
	E NEALSDN H L	The Pacific Telephone and Telegraph Co

1234 MYRTLE AVE

Year	Uses	Source
2001	XXXX	Haines & Company, Inc.
1980	Jones Martha	Pacific Telephone Co
1975	Dunham Geraldine L	Pacific Telephone Co
1965	RICE L OR	The Pacific Telephone and Telegraph Co

1235 MYRTLE AVE

Year	Uses	Source
2001	XXXX	Haines & Company, Inc.
1965	LEWIS P E OR	The Pacific Telephone and Telegraph Co

1201 1/2 MYRTLE AVE

Year	Uses	Source
1950	KIRST HOWARD F R	Pacific Telephone

OSAGE AVE

941 OSAGE AVE

Year	Uses	Source
2000	301 Williams Betty	Pacific Bell Telephone Co
	Building	Pacific Bell Telephone Co
	301 Williams Betty	Pacific Bell Telephone Co

FINDINGS

1000 OSAGE AVE

Year	Uses	Source
2000	Mitchell Devonnria	Pacific Bell Telephone Co
	Building	Pacific Bell Telephone Co

10603 OSAGE AVE

Year	Uses	Source
1970	Shaw Jas	Pacific Telephone Co
1960	STINEBAUGH MAGGIE	Pacific Telephone and Telegraph Company

10606 OSAGE AVE

Year	Uses	Source
1990	Santana J Refugio	Pacific Bell Telephone Co
1980	Armstrong V	Pacific Telephone Co

10607 OSAGE AVE

Year	Uses	Source
2000	Coleman Willard M II 4 10 6 S	Pacific Bell Telephone Co
1975	Kohler T B	Pacific Telephone Co
1970	Lawson R L	Pacific Telephone Co
1960	LAWSON R L	Pacific Telephone and Telegraph Company

10610 OSAGE AVE

Year	Uses	Source
2000	Alvarado Maria 4	Pacific Bell Telephone Co
1995	Alvarado Maria	Pacific Bell Telephone Co
1990	Alvarado Maria	Pacific Bell Telephone Co
	Diaz Eloisa	Pacific Bell Telephone Co
1980	Flannery Mary Lee	Pacific Telephone Co
1975	Ffannery Mary Lee	Pacific Telephone Co
1970	Flannery Mary Lee	Pacific Telephone Co

10611 OSAGE AVE

Year	Uses	Source
1975	Irwin Ben L	Pacific Telephone Co
1970	Irwin Ben L	Pacific Telephone Co
1960	IRWIN B L	Pacific Telephone and Telegraph Company
1950	SINGLETON G E R	Pacific Telephone
1946	Singleton G E r	Southern California Telephone Co

FINDINGS

10614 OSAGE AVE

Year	Uses	Source
2000	Thomaa Donald Jr	Pacific Bell Telephone Co
1990	King Joseph	Pacific Bell Telephone Co
1970	Mackie Eileen	Pacific Telephone Co
1960	JOHNSON LILLIAN F	Pacific Telephone and Telegraph Company

10615 OSAGE AVE

Year	Uses	Source
1970	Mc Donald K T	Pacific Telephone Co
1960	MC DONALD K T	Pacific Telephone and Telegraph Company

10616 OSAGE AVE

Year	Uses	Source
2000	Willis S	Pacific Bell Telephone Co
1995	Willis Sherry	Pacific Bell Telephone Co
1975	Uva Rose	Pacific Telephone Co
1960	PARRINELLO ANTHONY	Pacific Telephone and Telegraph Company
	1/2 PINTO SERGIO	Pacific Telephone and Telegraph Company
1950	THORELL RALPH W R	Pacific Telephone
1946	Thorell Ralph W r	Southern California Telephone Co

10618 OSAGE AVE

Year	Uses	Source
1980	Hoskins E M	Pacific Telephone Co
1975	Hoskins E M	Pacific Telephone Co
1960	OSAGE AVENUE CONTINUED	Pacific Telephone and Telegraph Company
	INGRAM EMMor	Pacific Telephone and Telegraph Company

10619 OSAGE AVE

Year	Uses	Source
1990	Orozco Francisco	Pacific Bell Telephone Co
1980	Emerson Mike	Pacific Telephone Co
1975	Mac Donald John B	Pacific Telephone Co
1970	Ramos Richard	Pacific Telephone Co

10620 OSAGE AVE

Year	Uses	Source
2000	Subdiaz Pat	Pacific Bell Telephone Co
1995	Subdiaz Patricia	Pacific Bell Telephone Co
1980	Jeansea Dorothy J	Pacific Telephone Co

FINDINGS

10622 OSAGE AVE

Year	Uses	Source
2000	Aigel Reynaldo	Pacific Bell Telephone Co
1995	Angel Reynaldo	Pacific Bell Telephone Co
1990	Angel Reynaldo	Pacific Bell Telephone Co
1980	Angel Reynaldo	Pacific Telephone Co

10806 OSAGE AVE

Year	Uses	Source
1990	Pineda Julia	Pacific Bell Telephone Co
1980	Padilla Ricardo C	Pacific Telephone Co
1970	Glines V F	Pacific Telephone Co
1960	GLINFS V F	Pacific Telephone and Telegraph Company

10810 OSAGE AVE

Year	Uses	Source
1975	Crosby Jas W	Pacific Telephone Co
1970	Crosby Jas W	Pacific Telephone Co
1960	CROSPY JAMES W	Pacific Telephone and Telegraph Company
1954	STERBENS EDW R	R. L. Polk & Co.
1950	STERBENS EDW R	Pacific Telephone
1946	Sterbens Edw r	Southern California Telephone Co

10811 OSAGE AVE

Year	Uses	Source
1990	Gaeta Maria 0D	Pacific Bell Telephone Co
1970	Klein Michael F	Pacific Telephone Co
1960	DAIGLE HAROLD L	Pacific Telephone and Telegraph Company

10813 OSAGE AVE

Year	Uses	Source
2000	Int 08 u 5 M6 l c	Pacific Bell Telephone Co
	Na p oles Norma	Pacific Bell Telephone Co
1990	Irene Trinidad	Pacific Bell Telephone Co
1975	Llakos LA	Pacific Telephone Co
1970	Phillips Dewey	Pacific Telephone Co
1960	HITCHIN CHAS H	Pacific Telephone and Telegraph Company

OSAGE AVE S

941 OSAGE AVE S

Year	Uses	Source
2000	303 Evans Laura	Pacific Bell Telephone Co
	205 Magee Donna	Pacific Bell Telephone Co
	203 Kerman John J	Pacific Bell Telephone Co
	111 Wilson J	Pacific Bell Telephone Co
	106 Metcalf C	Pacific Bell Telephone Co
	101 Dickerson Kelvin	Pacific Bell Telephone Co
	Building	Pacific Bell Telephone Co
	PACE GROSS PIO	Pacific Bell Telephone Co
	PENT Ethridge Faylene	Pacific Bell Telephone Co
	209 Garlington Rosemary	Pacific Bell Telephone Co
	213 Mc Kay Davis M M	Pacific Bell Telephone Co

945 OSAGE AVE S

Year	Uses	Source
2000	Grant Michelle	Pacific Bell Telephone Co
	Muhamad Hakeem	Pacific Bell Telephone Co
	Building	Pacific Bell Telephone Co
	305 Ewells Dorothy	Pacific Bell Telephone Co
	108 Sowell Natalie D	Pacific Bell Telephone Co
	201 Davis Mi	Pacific Bell Telephone Co
	106 REAVES ASAE	Pacific Bell Telephone Co

1000 OSAGE AVE S

Year	Uses	Source
2000	7 Loftis Glory J	Pacific Bell Telephone Co
	1 Nelson Joseph Mr	Pacific Bell Telephone Co
	1 Stringer Jesse	Pacific Bell Telephone Co
	Building	Pacific Bell Telephone Co
	12 SUPERIOR PLUS CLEANIN 30 G SERVICES	Pacific Bell Telephone Co

1001 OSAGE AVE S

Year	Uses	Source
2000	Building	Pacific Bell Telephone Co
	208 Clark LV	Pacific Bell Telephone Co

FINDINGS

1006 OSAGE AVE S

Year	Uses	Source
2000	Building	Pacific Bell Telephone Co
	Graham Zsa Zsa	Pacific Bell Telephone Co

1018 OSAGE AVE S

Year	Uses	Source
2000	12 Peterson Carolyn	Pacific Bell Telephone Co
	9 Davis Alfred	Pacific Bell Telephone Co
	Building	Pacific Bell Telephone Co

1023 OSAGE AVE S

Year	Uses	Source
2000	24 Gamino R	Pacific Bell Telephone Co
	23 Gamino Jose A	Pacific Bell Telephone Co
	21 Luna Patricia	Pacific Bell Telephone Co
	11 Delgado Gabriel	Pacific Bell Telephone Co
	7 Saucedo Gina	Pacific Bell Telephone Co
	Building	Pacific Bell Telephone Co
	3 Usher Edith M	Pacific Bell Telephone Co
	1 Lomeli Francisco J	Pacific Bell Telephone Co

1024 OSAGE AVE S

Year	Uses	Source
2000	21 WESTCHESTER YELLOW CAB	Pacific Bell Telephone Co
	21 WESTCHESTER YELLOW CAB	Pacific Bell Telephone Co
	20 Williams Trena L	Pacific Bell Telephone Co
	16 Jones Gary M	Pacific Bell Telephone Co
	Young Lashonda	Pacific Bell Telephone Co
	11 Hicks Sheneice M M	Pacific Bell Telephone Co
	10 Alim Khwaja	Pacific Bell Telephone Co
	8 Muhammad Travon	Pacific Bell Telephone Co
	Building	Pacific Bell Telephone Co
	15 Perry Rodney B	Pacific Bell Telephone Co

1025 OSAGE AVE S

Year	Uses	Source
2000	Herrera Brocoro	Pacific Bell Telephone Co
	Building	Pacific Bell Telephone Co

FINDINGS

1027 OSAGE AVE S

Year	Uses	Source
2000	1 Moreno Alejandro	Pacific Bell Telephone Co
	3 Estrada Oscar	Pacific Bell Telephone Co
	Building	Pacific Bell Telephone Co

1029 OSAGE AVE S

Year	Uses	Source
2000	5 Gonzalez Johana	Pacific Bell Telephone Co
	4 Miranda Carlos	Pacific Bell Telephone Co
	1 Delgado Consuelo	Pacific Bell Telephone Co
	Building	Pacific Bell Telephone Co

1030 OSAGE AVE S

Year	Uses	Source
2000	8 Reyes Refugio	Pacific Bell Telephone Co
	4 Martinez ibarra Antonio	Pacific Bell Telephone Co
	2 Carrillo Ana	Pacific Bell Telephone Co
	Building	Pacific Bell Telephone Co

1031 OSAGE AVE S

Year	Uses	Source
2000	3 Placencia Martha	Pacific Bell Telephone Co
	Building	Pacific Bell Telephone Co
	2 Rodriguez Alonso	Pacific Bell Telephone Co

1032 OSAGE AVE S

Year	Uses	Source
2000	Building	Pacific Bell Telephone Co
1970	9 Wi Ison Earl	Pacific Telephone Co
	7 Wel Is Rodney A Capt	Pacific Telephone Co
	6 Carter Thos Victor	Pacific Telephone Co
	Contd 4 Cambron Frances	Pacific Telephone Co

1036 OSAGE AVE S

Year	Uses	Source
1970	Maldonado Willie	Pacific Telephone Co

1040 OSAGE AVE S

Year	Uses	Source
1970	2 Lambert Archie R	Pacific Telephone Co

Year	Uses	Source
1970	1 Kludgian Geo J	Pacific Telephone Co
	Building	Pacific Telephone Co
	Griffiths Frances H Mrs	Pacific Telephone Co

1043 OSAGE AVE S

Year	Uses	Source
1970	Weldy Dale J	Pacific Telephone Co

1047 OSAGE AVE S

Year	Uses	Source
2000	Herrera Elva	Pacific Bell Telephone Co

PRAIRIE AVE

1017 PRAIRIE AVE

Year	Uses	Source
1960	ROTONDELLA JANE	Pacific Telephone
1950	PACE JACK WINTER GARDEN TRAILER PRK	Pacific Telephone

1041 PRAIRIE AVE

Year	Uses	Source
1981	SKOSON S HAIR DESIGN CO INGLEWOOD	Pacific Telephone

1112 PRAIRIE AVE

Year	Uses	Source
1950	BARR R J M DD GOOD NEWS TABERNACLE R	Pacific Telephone

10004 PRAIRIE AVE

Year	Uses	Source
1965	FIESEL C CHEVRON STN	The Pacific Telephone and Telegraph Co
1964	BANTNER RALPH SERV STN	Pacific Telephone
1960	BANTNER RALPH SERV STN	Pacific Telephone
1957	BANTNER RALPH SENR STN	Pacific Telephone
1954	BANTNER RALPH SERV STN	R. L. Polk & Co.
1950	BANTNER RALPH SERV STN	Pacific Telephone

10013 PRAIRIE AVE

Year	Uses	Source
1965	MARCIES BEAUTY SALN	The Pacific Telephone and Telegraph Co

Year	Uses	Source
1965	MARCIES BEAUTY SALON	The Pacific Telephone and Telegraph Co

10014 PRAIRIE AVE

Year	Uses	Source
1964	BANTNER RALPH L	Pacific Telephone
1957	BANTNER RALPH L	Pacific Telephone
1954	BANTNER RALPH L R	R. L. Polk & Co.
1950	MOORE RUBY F MRS R	Pacific Telephone

10018 PRAIRIE AVE

Year	Uses	Source
1965	MACKIE REUBEN ORI 5131	The Pacific Telephone and Telegraph Co
1964	MACKIE REUBEN	Pacific Telephone
1960	MACKIE REUBEN	Pacific Telephone
1957	MACKIE REUBEN	Pacific Telephone
1954	MACKIE REUBEN	R. L. Polk & Co.
1950	MACKLE REUBEN R	Pacific Telephone

10020 PRAIRIE AVE

Year	Uses	Source
1954	SHULER KAY	R. L. Polk & Co.
1950	KILIAN THOS A R	Pacific Telephone

10025 PRAIRIE AVE

Year	Uses	Source
1965	MR BS LIQUOR MART OR	The Pacific Telephone and Telegraph Co

10104 PRAIRIE AVE

Year	Uses	Source
1965	WEISSMILLER or	The Pacific Telephone and Telegraph Co

10108 PRAIRIE AVE

Year	Uses	Source
1965	WOODRUFF C H	The Pacific Telephone and Telegraph Co
1964	WOODRUFF C H	Pacific Telephone
1960	WOODRUFF C H	Pacific Telephone
1957	WOODRUFF C H	Pacific Telephone
1950	HUGHES W H R	Pacific Telephone
1946	Hughes W H r	Southern California Telephone Co

FINDINGS

10112 PRAIRIE AVE

Year	Uses	Source
1965	HUGHES W H OR	The Pacific Telephone and Telegraph Co

10116 PRAIRIE AVE

Year	Uses	Source
1965	80 WSER L	The Pacific Telephone and Telegraph Co

10117 PRAIRIE AVE

Year	Uses	Source
1965	TRAILER COURT	The Pacific Telephone and Telegraph Co
	HAYES LEO OR	The Pacific Telephone and Telegraph Co
	ALCOCK	The Pacific Telephone and Telegraph Co
	CHAPMAN JOHNNIE	The Pacific Telephone and Telegraph Co
	PINGEL ROGER J OR	The Pacific Telephone and Telegraph Co
	WINTER GARDEN TRLR OR	The Pacific Telephone and Telegraph Co
	LASKY C	The Pacific Telephone and Telegraph Co
	TRISSELL R L	The Pacific Telephone and Telegraph Co
	HODSON L	The Pacific Telephone and Telegraph Co
	WINDER HOPE W MRS OR	The Pacific Telephone and Telegraph Co
	CAOWALLADER GARY B	The Pacific Telephone and Telegraph Co
	WALKLEY E M	The Pacific Telephone and Telegraph Co
	CYR P E	The Pacific Telephone and Telegraph Co
	REED B OR	The Pacific Telephone and Telegraph Co
	PINKELMAN W J	The Pacific Telephone and Telegraph Co
	BUTLER J	The Pacific Telephone and Telegraph Co
	VAN DRIEL P	The Pacific Telephone and Telegraph Co
	CONNOT R	The Pacific Telephone and Telegraph Co
	ACHAMIRE H D OR	The Pacific Telephone and Telegraph Co
1964	BUTLER JOHN A	Pacific Telephone
	DOLBEE W T	Pacific Telephone
	GESQUIERE AUGUST	Pacific Telephone
	HAYES LEO	Pacific Telephone
	LASKY CAROLINE	Pacific Telephone
	PINGEL ROGER J	Pacific Telephone
	WALKLEY E M	Pacific Telephone
	WINTER GARDEN TRAILER PARK	Pacific Telephone
1960	FISHER ALVAN N	Pacific Telephone
	FISHER IRENE E	Pacific Telephone
	HOLDER BILL F	Pacific Telephone

FINDINGS

Year	Uses	Source
1960	MASON WM	Pacific Telephone
	MEALEY ROBT R	Pacific Telephone
	MORRIS CAROL E	Pacific Telephone
	NEAL LOUISE	Pacific Telephone
	PINGEL ROGER J	Pacific Telephone
	PLANO ODD E	Pacific Telephone
	RASMUSSEN ALICE M	Pacific Telephone
	STEVENSON L R	Pacific Telephone
	WALKLEY E M	Pacific Telephone
	WINTER GARDEN TRAILER PARK	Pacific Telephone
1957	ALLGOOD RALPH W	Pacific Telephone
	BROWN KENNETH E	Pacific Telephone
	COLLINS JOHN	Pacific Telephone
	HALL ARTHUR GEO	Pacific Telephone
	ATARSN ANDREW	Pacific Telephone
	PINGEL ROGER J	Pacific Telephone
	PRATHER ROBT E	Pacific Telephone
	RASMUSSEN ALICE M	Pacific Telephone
	SNYDER R E	Pacific Telephone
	STARR MARY ANN	Pacific Telephone
	STARR STEVE FRANK	Pacific Telephone
	TEMPLE AGNES MRS	Pacific Telephone
	WALKLEY E M	Pacific Telephone
	WILDE DON	Pacific Telephone
	WINNETKATER GARDEN	Pacific Telephone
1954	DE WINTER PETER	R. L. Polk & Co.
	HOWELL ROBT L WINTER GARDEN TRAILER PRK	R. L. Polk & Co.
	POGODA EUGENE	R. L. Polk & Co.
	TAYLOR LUANNA E	R. L. Polk & Co.
	WINTER GARDEN TRAILER PRK	R. L. Polk & Co.
1950	WINTER GARDEN TRAILER PRK	Pacific Telephone

10118 PRAIRIE AVE

Year	Uses	Source
1965	SIMPSON M	The Pacific Telephone and Telegraph Co

FINDINGS

10122 PRAIRIE AVE

Year	Uses	Source
1965	R R REALTY CO OR	The Pacific Telephone and Telegraph Co
1964	R & R REALTY CO	Pacific Telephone
1960	R & R REALTY CO	Pacific Telephone
1957	EMERY AMIL	Pacific Telephone
1954	WELSH ROBT W CHIRPRCTR	R. L. Polk & Co.
1950	LINN BENR	Pacific Telephone
1946	Llnn Bennie L r	Southern California Telephone Co

10126 PRAIRIE AVE

Year	Uses	Source
1965	B B FURN DISTRS	The Pacific Telephone and Telegraph Co
	8 8 FURN DISTRS	The Pacific Telephone and Telegraph Co

10130 PRAIRIE AVE

Year	Uses	Source
1965	UNDERWOOD ENTRPRSES	The Pacific Telephone and Telegraph Co
	CAL NEVA CONST OR	The Pacific Telephone and Telegraph Co
	BUILDING	The Pacific Telephone and Telegraph Co

10201 PRAIRIE AVE

Year	Uses	Source
1965	STITT B BACK HOE SRV	The Pacific Telephone and Telegraph Co

10206 PRAIRIE AVE

Year	Uses	Source
1965	KOWALCZYK M	The Pacific Telephone and Telegraph Co

10208 PRAIRIE AVE

Year	Uses	Source
1965	BLAKE LOTTIE T OR	The Pacific Telephone and Telegraph Co

10211 PRAIRIE AVE

Year	Uses	Source
1965	EMBRY L J	The Pacific Telephone and Telegraph Co

10212 PRAIRIE AVE

Year	Uses	Source
1960	LESERER ORNAMENTAL IRON WKS	Pacific Telephone
1957	LESERER ORNAMENTAL IRON WKS	Pacific Telephone
1954	LESERER ORNAMENTAL IRON WKS	R. L. Polk & Co.

FINDINGS

Year	Uses	Source
1950	LESERER ORNAMENTAL IRON WKS	Pacific Telephone
1946	Leserer Ornamental Iron Wks	Southern California Telephone Co

10215 PRAIRIE AVE

Year	Uses	Source
1965	EVES HAIRSTYLNG STDO	The Pacific Telephone and Telegraph Co

10216 PRAIRIE AVE

Year	Uses	Source
1965	BOCK J F DR OR	The Pacific Telephone and Telegraph Co

10217 PRAIRIE AVE

Year	Uses	Source
1965	WARDLOW R L	The Pacific Telephone and Telegraph Co
	WARDLOW R PIER DIGGR	The Pacific Telephone and Telegraph Co

10220 PRAIRIE AVE

Year	Uses	Source
1965	WEIGHTMAN H OR	The Pacific Telephone and Telegraph Co
1964	WEIGHTMAN H	Pacific Telephone
1960	WEIGHTMAN H	Pacific Telephone
1957	WEIGHTMAN H	Pacific Telephone
1954	WEIGHTMAN H R	R. L. Polk & Co.
1950	WEIGHTMAN H R	Pacific Telephone
1946	Weightman H r	Southern California Telephone Co

10223 PRAIRIE AVE

Year	Uses	Source
1965	DUKES RICHFIELO SERV	The Pacific Telephone and Telegraph Co

10300 PRAIRIE AVE

Year	Uses	Source
1965	1/2 AIR TRON SERVICE OR	The Pacific Telephone and Telegraph Co
	STEWART SERENO RL ES	The Pacific Telephone and Telegraph Co

10304 PRAIRIE AVE

Year	Uses	Source
1965	INGL RUBBER STAMP CO OR	The Pacific Telephone and Telegraph Co

FINDINGS

10305 PRAIRIE AVE

Year	Uses	Source
1965	GILS RADIO TV SRV OR	The Pacific Telephone and Telegraph Co
	GILS RADIO TV SERV PL	The Pacific Telephone and Telegraph Co
	GILS RAOIO TV SERV OS	The Pacific Telephone and Telegraph Co
1964	GIL S RADIO & TV SERV	Pacific Telephone
	GIL S RADIO & TV SERV	Pacific Telephone
1957	FMTMP WNI	Pacific Telephone
1954	KEMP WM R	R. L. Polk & Co.
1950	KEMP WM R	Pacific Telephone

10306 PRAIRIE AVE

Year	Uses	Source
1965	1/2 ELLIS CO OR	The Pacific Telephone and Telegraph Co
	1/4 INTNATL ALBUM PLAN	The Pacific Telephone and Telegraph Co
	1/4 INTRNATL ALBUM PLAN	The Pacific Telephone and Telegraph Co

10308 PRAIRIE AVE

Year	Uses	Source
1965	1/4 ORAN ROBT M	The Pacific Telephone and Telegraph Co

10309 PRAIRIE AVE

Year	Uses	Source
1965	KEMP E C	The Pacific Telephone and Telegraph Co

10310 PRAIRIE AVE

Year	Uses	Source
1965	ANGELAS HAIR FASHION	The Pacific Telephone and Telegraph Co

10312 PRAIRIE AVE

Year	Uses	Source
1965	ANTON A C	The Pacific Telephone and Telegraph Co

10319 PRAIRIE AVE

Year	Uses	Source
1965	WRIGHTS FIX IT SERV	The Pacific Telephone and Telegraph Co
	WRIGHT M OR	The Pacific Telephone and Telegraph Co

10324 PRAIRIE AVE

Year	Uses	Source
1950	LAUGHLIN S SERV STANTON	Pacific Telephone

FINDINGS

10400 PRAIRIE AVE

Year	Uses	Source
1965	MNO MARKET OR	The Pacific Telephone and Telegraph Co
1960	MNO MARKET	Pacific Telephone
1957	MNO MKT	Pacific Telephone
1954	JOE S RANCH MKT	R. L. Polk & Co.
1950	J6I SLENNOX MKT	Pacific Telephone
1946	Joes Lennox Mkt	Southern California Telephone Co

10401 PRAIRIE AVE

Year	Uses	Source
1954	BARR RICHARD R	R. L. Polk & Co.
1950	BARR RICHARD R	Pacific Telephone
1946	Barr Richard r	Southern California Telephone Co

10411 PRAIRIE AVE

Year	Uses	Source
1965	SO CHUCK AUTO SERV	The Pacific Telephone and Telegraph Co

10412 PRAIRIE AVE

Year	Uses	Source
1965	HERBS CLEANERS OR	The Pacific Telephone and Telegraph Co
1964	HERB S CLNRS	Pacific Telephone
1960	HERBS CLNRS	Pacific Telephone
1957	JENB S CLNRS .- .ORCHRD 7-6508	Pacific Telephone
1954	HERB S CLNRS	R. L. Polk & Co.
1950	HERB S CLNRS	Pacific Telephone

10414 PRAIRIE AVE

Year	Uses	Source
1957	NORM S BARBER SHOP	Pacific Telephone
1954	NORM S BARBER SHOP	R. L. Polk & Co.
1950	NORM S BARBER SHOP	Pacific Telephone

10417 PRAIRIE AVE

Year	Uses	Source
1965	NINTH POLE CAFE OR	The Pacific Telephone and Telegraph Co

10421 PRAIRIE AVE

Year	Uses	Source
1965	CROWELLS WELONG MF OR	The Pacific Telephone and Telegraph Co

FINDINGS

Year	Uses	Source
1964	CROWELLS WELDING & MFG	Pacific Telephone
1960	CROWELL S WELDING & MFG	Pacific Telephone
	CROWELLS CYCLE SHOP	Pacific Telephone
1957	CROWELLS WELDING & MFG	Pacific Telephone
	CROWELLS CERTIFIED MUFFLER SERV	Pacific Telephone
1954	CROWELLS WELDING & MFG	R. L. Polk & Co.
	CROWELLS FIRESTONE DIR STORE	R. L. Polk & Co.
1950	CROWELLS WELDING & MFG	Pacific Telephone
1946	Crowells Welding & Mfg	Southern California Telephone Co

10422 PRAIRIE AVE

Year	Uses	Source
1950	SALTS FOR MALTS MALT SHOP	Pacific Telephone

10424 PRAIRIE AVE

Year	Uses	Source
2000	Lopez Alfredo	Pacific Bell Telephone Co
1965	1/2 RUSSELL B L 673 174 B	The Pacific Telephone and Telegraph Co
	NEW WAY AUTOMTC LNDRYOR	The Pacific Telephone and Telegraph Co

10427 PRAIRIE AVE

Year	Uses	Source
1965	CROWELLS CYCLE SHOP OR	The Pacific Telephone and Telegraph Co

10430 PRAIRIE AVE

Year	Uses	Source
1965	DEMENINT J	The Pacific Telephone and Telegraph Co

10500 PRAIRIE AVE

Year	Uses	Source
1965	HOLLY PARK CABINET OR	The Pacific Telephone and Telegraph Co

10503 PRAIRIE AVE

Year	Uses	Source
1965	ALLENS AUTO SERV OR	The Pacific Telephone and Telegraph Co
1964	ALLENS AUTO SERV	Pacific Telephone
	SEFTON ROBT	Pacific Telephone
1960	ALLENS AUTO SERV	Pacific Telephone
1957	LENNOX AUTO SERV	Pacific Telephone
	ARENT SAM J LENNOX AUTO SER	Pacific Telephone

FINDINGS

Year	Uses	Source
1950	ARENT SAM LENNOX AUTO SERV	Pacific Telephone
	LENNOX AUTO SERV	Pacific Telephone
1946	Lennox Auto Serv	Southern California Telephone Co
	Arent Sam Lennox Auto Serv	Southern California Telephone Co

10504 PRAIRIE AVE

Year	Uses	Source
1954	HAMANN HARRY CAFE	R. L. Polk & Co.
1950	HAMANN HARRY CAFE	Pacific Telephone
1946	Glads Inn	Southern California Telephone Co

10508 PRAIRIE AVE

Year	Uses	Source
1965	BRUCES COCKTAIL BAR OR	The Pacific Telephone and Telegraph Co

10521 PRAIRIE AVE

Year	Uses	Source
1965	PRAIRIE DOG THE OR	The Pacific Telephone and Telegraph Co

10530 PRAIRIE AVE

Year	Uses	Source
1965	HANSEN TRLR SPLY OR	The Pacific Telephone and Telegraph Co

10600 PRAIRIE AVE

Year	Uses	Source
1965	HANSEN TRLR SUPPLY OR	The Pacific Telephone and Telegraph Co
	HANSEN TRAILER SPLY	The Pacific Telephone and Telegraph Co

10601 PRAIRIE AVE

Year	Uses	Source
1965	WILLIAMS UPHOLSTERNG	The Pacific Telephone and Telegraph Co
1964	WILLIAMS UPHOLSTERING	Pacific Telephone
1957	GOTTS & SPEARS PRISTNG	Pacific Telephone
1954	GOTTS & SPEARS PRINTNG	R. L. Polk & Co.
1950	GOTTS & SPEARS PRINTNG	Pacific Telephone
1946	Gotts & Spears Printng	Southern California Telephone Co

10608 PRAIRIE AVE

Year	Uses	Source
1950	HANSEN BURNER PRODUCT	Pacific Telephone
	SOUTHWEST BUTANE SERV	Pacific Telephone

Year	Uses	Source
1950	. ANSEN DONALD J SOUTHWEST BUTANE SERF	Pacific Telephone
1946	Sparling J H r	Southern California Telephone Co

10611 PRAIRIE AVE

Year	Uses	Source
1965	REYNOLDS LAWN MOWER SAW SHOP OR	The Pacific Telephone and Telegraph Co

10613 PRAIRIE AVE

Year	Uses	Source
1965	HUNDLEY R G OR	The Pacific Telephone and Telegraph Co
1964	HUNDLEY RUTH G	Pacific Telephone
1960	ALBERT EARL H	Pacific Telephone
1950	HOBAN NORMAN F R	Pacific Telephone
1946	Fritzler Geo P r	Southern California Telephone Co

10614 PRAIRIE AVE

Year	Uses	Source
1965	JOHNNIES LIQUOR OR	The Pacific Telephone and Telegraph Co

10615 PRAIRIE AVE

Year	Uses	Source
1965	MAILHOT M	The Pacific Telephone and Telegraph Co

10616 PRAIRIE AVE

Year	Uses	Source
1965	FITTING GEO	The Pacific Telephone and Telegraph Co

10619 PRAIRIE AVE

Year	Uses	Source
1965	WAAYERS RADIO TV OR	The Pacific Telephone and Telegraph Co
	BRANOTS APPL SERVICE OR	The Pacific Telephone and Telegraph Co
	LENNOX RADIO TLVSN	The Pacific Telephone and Telegraph Co
1964	WAAYERS RADIO & TV	Pacific Telephone
	ARMOUR PAUL WAAYERS RADIO & TV	Pacific Telephone
	BRANDT S APPLIANCE SERV	Pacific Telephone
	LENNOX RADIO & TELEVISION	Pacific Telephone
1960	WAAYERS RADIO & TV	Pacific Telephone
	WEAVER APPLIANCE & RADIO	Pacific Telephone
	WEAVER RADIO & APPLIANCE	Pacific Telephone

Year	Uses	Source
1960	BRANDT S APPLIANCE SERV	Pacific Telephone
1957	WEAVER APPLIANCE & RADIO	Pacific Telephone
	WEAVER RADIO & APPLIANCE	Pacific Telephone
1954	WEAVER RADIO & APPLIANCE	R. L. Polk & Co.
	WEAVER APPLIANCE & RADIO	R. L. Polk & Co.
1950	WEAVER RADIO & APPLIANCE	Pacific Telephone
1946	Weaver Radio & Appliance	Southern California Telephone Co

10622 PRAIRIE AVE

Year	Uses	Source
1965	FORRESTER W F	The Pacific Telephone and Telegraph Co

10623 PRAIRIE AVE

Year	Uses	Source
1965	LA VIDA CAFE OR	The Pacific Telephone and Telegraph Co
1964	TEJEDA ROBT LA VIDA CAFE	Pacific Telephone
	LA VIDA CAFE	Pacific Telephone
1960	TEJEDA ROBT LA VIDA CAFE	Pacific Telephone
	LA VIDA CAFE	Pacific Telephone
1957	TEJEDA ROBT LA VIDA CAFE	Pacific Telephone
	LA VIDA CAFE	Pacific Telephone
1954	TEJEDA ROBT LA VIDA CAFE	R. L. Polk & Co.
	LAVYICA CAFE	R. L. Polk & Co.
1950	LA VIDA CAFE	Pacific Telephone

10625 PRAIRIE AVE

Year	Uses	Source
1965	TEDS LIQUOR STORE OR	The Pacific Telephone and Telegraph Co
1964	TED S LIQUOR STORE	Pacific Telephone
1960	TED S LIQUOR STORE	Pacific Telephone
1954	TED S LIQUOR STORE	R. L. Polk & Co.
1950	BEN S LIQUOR STORE	Pacific Telephone

10630 PRAIRIE AVE

Year	Uses	Source
1965	CHARLES BRAKE SHOP OR	The Pacific Telephone and Telegraph Co

10701 PRAIRIE AVE

Year	Uses	Source
1965	EXOTICA NURSERY OR	The Pacific Telephone and Telegraph Co

FINDINGS

10706 PRAIRIE AVE

Year	Uses	Source
1965	BEASON E	The Pacific Telephone and Telegraph Co
	PLYMOUTH ST W CONT	The Pacific Telephone and Telegraph Co
	BUILDING	The Pacific Telephone and Telegraph Co
	SUTHERLAND B J	The Pacific Telephone and Telegraph Co
	BARRINGER E J	The Pacific Telephone and Telegraph Co

10712 PRAIRIE AVE

Year	Uses	Source
1965	HERMAN AD or	The Pacific Telephone and Telegraph Co
1964	HERMAN AD ARENA CAFE	Pacific Telephone
1960	HERMAN AD ARENA CAFE	Pacific Telephone
1957	HERMAII AD ARENA CAFE	Pacific Telephone
1954	HERMAN AD ARENACAFE	R. L. Polk & Co.
1950	HERMAN AD ARENA CAFE	Pacific Telephone
1946	Herman Ad Arena Cafe	Southern California Telephone Co

10721 PRAIRIE AVE

Year	Uses	Source
1965	GORDONS TEXACO	The Pacific Telephone and Telegraph Co

10722 PRAIRIE AVE

Year	Uses	Source
1965	SARGENT BROS SERVICE OR	The Pacific Telephone and Telegraph Co

10728 PRAIRIE AVE

Year	Uses	Source
1954	SARGENT BROS GROC	R. L. Polk & Co.
1950	SARGENT BROS GROC	Pacific Telephone
1946	Sargent Bros groc	Southern California Telephone Co

10800 PRAIRIE AVE

Year	Uses	Source
1965	LONGS HARBOR STN OR	The Pacific Telephone and Telegraph Co
1964	LONG S HARBOR STN	Pacific Telephone
1960	MUNSON HARBOR SERV	Pacific Telephone
1950	PALACE CLNRS	Pacific Telephone
1946	Bolts Clnrs	Southern California Telephone Co

FINDINGS

10801 PRAIRIE AVE

Year	Uses	Source
1965	LUCKY STORES INC OR	The Pacific Telephone and Telegraph Co

10817 PRAIRIE AVE

Year	Uses	Source
1950	ORYAN MARY E R	Pacific Telephone

10818 PRAIRIE AVE

Year	Uses	Source
1965	CONRAD CONST	The Pacific Telephone and Telegraph Co
	CONRAD CONST	The Pacific Telephone and Telegraph Co
	CONRAD CONST	The Pacific Telephone and Telegraph Co

10827 PRAIRIE AVE

Year	Uses	Source
1954	GUMREY FRANK D	R. L. Polk & Co.
1950	HENSLEY INEZ R	Pacific Telephone
1946	Hensley Inez r	Southern California Telephone Co

10833 PRAIRIE AVE

Year	Uses	Source
1965	WIKHOLM E or	The Pacific Telephone and Telegraph Co

PRAIRIE AVE S

1102 PRAIRIE AVE S

Year	Uses	Source
1940	Bryant Dea gro	Los Angeles Diretcory Co Publishers

1110 PRAIRIE AVE S

Year	Uses	Source
1940	Vacant	Los Angeles Diretcory Co Publishers

1158 PRAIRIE AVE S

Year	Uses	Source
1940	Be Dell L M	Los Angeles Diretcory Co Publishers

1201 PRAIRIE AVE S

Year	Uses	Source
1940	Church of the	Los Angeles Diretcory Co Publishers
	Revelation	Los Angeles Diretcory Co Publishers

FINDINGS

10004 PRAIRIE AVE S

Year	*Uses*	*Source*
1970	Hollypark Service	Pacific Telephone Co

10009 PRAIRIE AVE S

Year	*Uses*	*Source*
1970	Lucky Four	Pacific Telephone Co

10013 PRAIRIE AVE S

Year	*Uses*	*Source*
1970	Marcies Beauty Salon	Pacific Telephone Co
	Marcies Beauty Salon	Pacific Telephone Co

10015 PRAIRIE AVE S

Year	*Uses*	*Source*
1970	Sire Barber Shop	Pacific Telephone Co

10017 PRAIRIE AVE S

Year	*Uses*	*Source*
1970	Sav On Cleaners	Pacific Telephone Co

10025 PRAIRIE AVE S

Year	*Uses*	*Source*
1970	Mr Bs Liquor Mart	Pacific Telephone Co

10104 PRAIRIE AVE S

Year	*Uses*	*Source*
1970	Woodruff C H	Pacific Telephone Co

10112 PRAIRIE AVE S

Year	*Uses*	*Source*
1970	Hughes W H	Pacific Telephone Co

10117 PRAIRIE AVE S

Year	*Uses*	*Source*
1970	Achamire Homer D	Pacific Telephone Co
	39 Cochlin Wm	Pacific Telephone Co
	Butler John A	Pacific Telephone Co
	Hoover Virginia	Pacific Telephone Co
	Building	Pacific Telephone Co
	4 Spaeth Winifred	Pacific Telephone Co
	6 Gerrard Patrick	Pacific Telephone Co

FINDINGS

Year	Uses	Source
1970	12 Schulgit Steve	Pacific Telephone Co
	13 Green Pala H	Pacific Telephone Co
	18 Brunet Gilles A	Pacific Telephone Co
	22 Hoyer G L	Pacific Telephone Co
	22 Hoyer G L	Pacific Telephone Co
	26 Mc Nerney Frank A	Pacific Telephone Co
	27 Beckman Geraldine G	Pacific Telephone Co
	28 Vanderlip Alice T	Pacific Telephone Co
	29 Walkley EM	Pacific Telephone Co
	31 Bergstrom Warner H	Pacific Telephone Co
	32 Chambers Leven T	Pacific Telephone Co
	33 Winter Garden Trailer Park	Pacific Telephone Co
	35 Bader Farid	Pacific Telephone Co
	37 Hille Leonard	Pacific Telephone Co
	Saunders Grace	Pacific Telephone Co

10126 PRAIRIE AVE S

Year	Uses	Source
1970	Humming Boyd Sales Inc	Pacific Telephone Co

10130 PRAIRIE AVE S

Year	Uses	Source
1970	1 Sureway Transport Service	Pacific Telephone Co
	1 Ultramar Internatl Shipping	Pacific Telephone Co
	Building	Pacific Telephone Co

10205 PRAIRIE AVE S

Year	Uses	Source
1970	Smith Rudolph W	Pacific Telephone Co

10208 PRAIRIE AVE S

Year	Uses	Source
1970	Blake Lottie T	Pacific Telephone Co

10211 PRAIRIE AVE S

Year	Uses	Source
1970	Stitt Bill Back Hoe Service	Pacific Telephone Co

FINDINGS

10212 PRAIRIE AVE S

Year	Uses	Source
1970	Rosettis Pizza	Pacific Telephone Co

10214 PRAIRIE AVE S

Year	Uses	Source
1970	Angelas Hair Fashions	Pacific Telephone Co

10216 PRAIRIE AVE S

Year	Uses	Source
1970	Bock John F Dr	Pacific Telephone Co

10217 PRAIRIE AVE S

Year	Uses	Source
1970	Wi Imoth N A	Pacific Telephone Co

10220 PRAIRIE AVE S

Year	Uses	Source
1970	Weightman H	Pacific Telephone Co

10223 PRAIRIE AVE S

Year	Uses	Source
1970	Dukes Automotive & Richfield Service	Pacific Telephone Co

10300 PRAIRIE AVE S

Year	Uses	Source
1970	Steves Photography	Pacific Telephone Co

10302 PRAIRIE AVE S

Year	Uses	Source
1970	Gun Corral	Pacific Telephone Co

10304 PRAIRIE AVE S

Year	Uses	Source
1970	Leather Goods Ltd	Pacific Telephone Co

10305 PRAIRIE AVE S

Year	Uses	Source
1970	Gils Radio & TV Service	Pacific Telephone Co

10306 PRAIRIE AVE S

Year	Uses	Source
1970	Ellis Co	Pacific Telephone Co

Year	Uses	Source
1970	Bennyes Hair Fashions	Pacific Telephone Co

10308 PRAIRIE AVE S

Year	Uses	Source
1970	V 4 Search	Pacific Telephone Co

10309 PRAIRIE AVE S

Year	Uses	Source
1970	Kemp EC	Pacific Telephone Co

10319 PRAIRIE AVE S

Year	Uses	Source
1970	Davis Eugene	Pacific Telephone Co

10400 PRAIRIE AVE S

Year	Uses	Source
1970	Mn O Market	Pacific Telephone Co

10411 PRAIRIE AVE S

Year	Uses	Source
1970	Chuck Southerns Automotive Service	Pacific Telephone Co

10412 PRAIRIE AVE S

Year	Uses	Source
1970	Bob & Mercys Cleaners & Laundry	Pacific Telephone Co

10417 PRAIRIE AVE S

Year	Uses	Source
1970	Snack Spot	Pacific Telephone Co

10421 PRAIRIE AVE S

Year	Uses	Source
1970	Crowells Welding & Mfg	Pacific Telephone Co

10422 PRAIRIE AVE S

Year	Uses	Source
1970	Budget TV Center	Pacific Telephone Co
	Sardinas Jose Ramon	Pacific Telephone Co

10424 PRAIRIE AVE S

Year	Uses	Source
1970	Rodriguez Lilia	Pacific Telephone Co

FINDINGS

10427 PRAIRIE AVE S

Year	*Uses*	*Source*
1970	Crowells Cycle Shop	Pacific Telephone Co

10500 PRAIRIE AVE S

Year	*Uses*	*Source*
1970	Holly Park Cabinet Co	Pacific Telephone Co

10504 PRAIRIE AVE S

Year	*Uses*	*Source*
1970	Brown Gilbert H	Pacific Telephone Co

10508 PRAIRIE AVE S

Year	*Uses*	*Source*
1970	Forum Lounge	Pacific Telephone Co

10523 PRAIRIE AVE S

Year	*Uses*	*Source*
1970	Connors Dani L	Pacific Telephone Co

10600 PRAIRIE AVE S

Year	*Uses*	*Source*
1970	Hansen Trailer & Supply Corp	Pacific Telephone Co
	Hansen Trailer & Supply Corp	Pacific Telephone Co

10601 PRAIRIE AVE S

Year	*Uses*	*Source*
1970	Williams Upholstering	Pacific Telephone Co
	Williams Upholstery	Pacific Telephone Co

10611 PRAIRIE AVE S

Year	*Uses*	*Source*
1970	Reynolds Lawn Mower & Saw Shop	Pacific Telephone Co

10614 PRAIRIE AVE S

Year	*Uses*	*Source*
1970	Johnnies Liquor	Pacific Telephone Co

10616 PRAIRIE AVE S

Year	*Uses*	*Source*
1970	Fitting Geo	Pacific Telephone Co

FINDINGS

10622 PRAIRIE AVE S

Year	Uses	Source
1970	Zimmerman John C	Pacific Telephone Co

10623 PRAIRIE AVE S

Year	Uses	Source
1970	La Vida Cafe	Pacific Telephone Co

10625 PRAIRIE AVE S

Year	Uses	Source
1970	Teds Liquor Store	Pacific Telephone Co

10700 PRAIRIE AVE S

Year	Uses	Source
1970	Charleys Brake Shop	Pacific Telephone Co

10701 PRAIRIE AVE S

Year	Uses	Source
1970	Pinamonti Carl R	Pacific Telephone Co

10703 PRAIRIE AVE S

Year	Uses	Source
1970	Sids Barber Shop	Pacific Telephone Co

10706 PRAIRIE AVE S

Year	Uses	Source
1970	7 Gillespie Patricia R	Pacific Telephone Co
	Building	Pacific Telephone Co
	1 Hindle Nancy	Pacific Telephone Co
	6 Moore Sandra K	Pacific Telephone Co

10711 PRAIRIE AVE S

Year	Uses	Source
1970	Burrito Bandito	Pacific Telephone Co
	Burrito Bandito	Pacific Telephone Co

10712 PRAIRIE AVE S

Year	Uses	Source
1970	Sargent Bros Laundry	Pacific Telephone Co

FINDINGS

10721 PRAIRIE AVE S

Year	*Uses*	*Source*
1970	Lopez Texaco	Pacific Telephone Co

10722 PRAIRIE AVE S

Year	*Uses*	*Source*
1970	Sargent Bros Service	Pacific Telephone Co

10800 PRAIRIE AVE S

Year	*Uses*	*Source*
1970	Phils Harbor Service	Pacific Telephone Co

10801 PRAIRIE AVE S

Year	*Uses*	*Source*
1970	Lucky Stores Inc	Pacific Telephone Co

10818 PRAIRIE AVE S

Year	*Uses*	*Source*
1970	Flamingo Restaurant	Pacific Telephone Co

10830 PRAIRIE AVE S

Year	*Uses*	*Source*
1970	Calif Caviary	Pacific Telephone Co
	California Caviary	Pacific Telephone Co

10833 PRAIRIE AVE S

Year	*Uses*	*Source*
1970	Wikhoim E A Inc	Pacific Telephone Co

10841 PRAIRIE AVE S

Year	*Uses*	*Source*
1970	Building	Pacific Telephone Co
	6 Young H C Mrs	Pacific Telephone Co
	10 Carter Mary K	Pacific Telephone Co
	12 Williamson R	Pacific Telephone Co
	1 Dufloth E J	Pacific Telephone Co
	2 Manci I la German	Pacific Telephone Co

10843 PRAIRIE AVE S

Year	*Uses*	*Source*
1970	7 8 Wood Louise	Pacific Telephone Co

10845 PRAIRIE AVE S

Year	Uses	Source
1970	Siracuse Robt L	Pacific Telephone Co
	Viamonte Ofelia	Pacific Telephone Co

RAVENSWOOD AVE

10502 RAVENSWOOD AVE

Year	Uses	Source
2001	RIVERAJose M	Haines & Company, Inc.
1995	Rivera Jose M	Pacific Bell Telephone Co
1990	RIvera Jose M	Pacific Bell Telephone Co
1980	Rivera Jose M	Pacific Telephone Co
1970	Lumelila Sam	Pacific Telephone Co
1960	GARRIDO ALEJANDRO F	Pacific Telephone and Telegraph Company
1957	AFPBELI TED F	Pacific Telephone

10504 RAVENSWOOD AVE

Year	Uses	Source
2001	XXXX	Haines & Company, Inc.
1995	Carrillo Margarita	Pacific Bell Telephone Co
1980	Hernandez Jose Antonio	Pacific Telephone Co
1970	Carle Lonny J	Pacific Telephone Co
1957	RAMUZ C E	Pacific Telephone

10506 RAVENSWOOD AVE

Year	Uses	Source
2001	CASTRO Lambeao	Haines & Company, Inc.
1990	Farrell Fred	Pacific Bell Telephone Co
1980	Farrell Fred	Pacific Telephone Co
1975	Farrell I Fred	Pacific Telephone Co
1970	Farrell Fred	Pacific Telephone Co
1964	FARRELL FRED	Pacific Telephone
1960	FARRELL FRED	Pacific Telephone
	FARRELL FRED	Pacific Telephone and Telegraph Company
1957	FARRELL FRED	Pacific Telephone

10508 RAVENSWOOD AVE

Year	Uses	Source
2001	XXXX	Haines & Company, Inc.
1995	Castro Torres Francisco J	Pacific Bell Telephone Co

Year	Uses	Source
1990	Bailey I	Pacific Bell Telephone Co
1970	Clark Stanley A	Pacific Telephone Co
1964	SCHRAMM A JOHN	Pacific Telephone
1960	LITSCH JOHN	Pacific Telephone and Telegraph Company
	LITSCH JOHN	Pacific Telephone

10509 RAVENSWOOD AVE

Year	Uses	Source
2001	RODRIGUEZAIIrado	Haines & Company, Inc.
1980	Wolber Adolph	Pacific Telephone Co
1975	Woods Frank	Pacific Telephone Co
1970	Kloth Norman F	Pacific Telephone Co
1960	FITZGERALD SAM G	Pacific Telephone and Telegraph Company
1957	ZURN RICHARD MRS	Pacific Telephone

Ravenswood Ave

10510 Ravenswood Ave

Year	Uses	Source
2014	ALBA CLEAN PRODUCTS	EDR Digital Archive
	ALBA CLEAN PRODUCTS	EDR Digital Archive

RAVENSWOOD AVE

10510 RAVENSWOOD AVE

Year	Uses	Source
2001	SCAMBEROS Ramon	Haines & Company, Inc.
1995	Moreno Tiodulo	Pacific Bell Telephone Co
1990	Vasquez Tiodora	Pacific Bell Telephone Co

Ravenswood Ave

10511 Ravenswood Ave

Year	Uses	Source
2010	RODRIGUEZ HANDYMAN	EDR Digital Archive
	RODRIGUEZ HANDYMAN	EDR Digital Archive

FINDINGS

RAVENSWOOD AVE

10511 RAVENSWOOD AVE

Year	Uses	Source
2001	RODRIGUEZAltredo	Haines & Company, Inc.
1995	Rodriguez Alfredo	Pacific Bell Telephone Co
1990	Rodriguez Alfredo	Pacific Bell Telephone Co
1970	Dodds Michael	Pacific Telephone Co
1960	RAY EVELYN H MRS	Pacific Telephone and Telegraph Company

10512 RAVENSWOOD AVE

Year	Uses	Source
2001	RAUDA German	Haines & Company, Inc.
1960	KILLIAN F C	Pacific Telephone and Telegraph Company
	KILLIAN F C	Pacific Telephone

Ravenswood Ave

10515 Ravenswood Ave

Year	Uses	Source
2010	J J REGISTRATION	EDR Digital Archive
	J J REGISTRATION	EDR Digital Archive

RAVENSWOOD AVE

10515 RAVENSWOOD AVE

Year	Uses	Source
2001	J J REGISTRATION	Haines & Company, Inc.
1975	Wolber Adolph	Pacific Telephone Co
1970	Wolber Adolph	Pacific Telephone Co

10516 RAVENSWOOD AVE

Year	Uses	Source
2001	MARINApo	Haines & Company, Inc.
1995	Marin Apolonio	Pacific Bell Telephone Co
1990	Marin Apolonio	Pacific Bell Telephone Co
1970	Marsh Chester	Pacific Telephone Co
1964	WHITE MELBA	Pacific Telephone
	WHITE DONALD C	Pacific Telephone
1960	WHITE MELBA	Pacific Telephone
	WHITE DONALD C	Pacific Telephone

FINDINGS

Year	Uses	Source
1960	WHITE MELBor	Pacific Telephone and Telegraph Company
1957	WHITE DONALD C	Pacific Telephone
	WHITE CLYDE	Pacific Telephone

10517 RAVENSWOOD AVE

Year	Uses	Source
2001	XXXX	Haines & Company, Inc.
1995	Fajardo Hector	Pacific Bell Telephone Co
1990	Fajardo Hector	Pacific Bell Telephone Co
1975	Parry Chas F	Pacific Telephone Co
1970	Parry Chas F	Pacific Telephone Co
1964	EHL RONALD H	Pacific Telephone
1960	DE COLEBUS CONNIE	Pacific Telephone
	DE COLIBUS CONNIE	Pacific Telephone and Telegraph Company
1957	FOREE NLICHAEL W	Pacific Telephone

10518 RAVENSWOOD AVE

Year	Uses	Source
2001	XXXX	Haines & Company, Inc.
1995	Alcala Miguel	Pacific Bell Telephone Co
1990	Valdez Arnoldo	Pacific Bell Telephone Co
1970	Lange W Fred	Pacific Telephone Co
1964	ACOSTA GILBERT	Pacific Telephone
1960	PEREZ RALPH	Pacific Telephone
	PEREZ RALPH	Pacific Telephone and Telegraph Company
1957	TPERKINS DONALD E	Pacific Telephone

10521 RAVENSWOOD AVE

Year	Uses	Source
2001	XXXX	Haines & Company, Inc.
1970	Killiri John J	Pacific Telephone Co
1960	REED GEORGE MRS	Pacific Telephone and Telegraph Company

10522 RAVENSWOOD AVE

Year	Uses	Source
1990	Ruiz Ernestina	Pacific Bell Telephone Co
1964	FRASER JERI LYNNE	Pacific Telephone
	FRASER GORDON W	Pacific Telephone
1960	DAY WESLEY	Pacific Telephone and Telegraph Company
	DAY WESLEY	Pacific Telephone

FINDINGS

10523 RAVENSWOOD AVE

Year	Uses	Source
1995	Williams James C	Pacific Bell Telephone Co
1990	Williams Jas C	Pacific Bell Telephone Co
1980	Williams Jas C	Pacific Telephone Co
1975	Williams Jas C	Pacific Telephone Co
1970	Williams Jas C	Pacific Telephone Co
1960	WILLIAMS JAMES C	Pacific Telephone and Telegraph Company
	WILLIAMS JAS C	Pacific Telephone
1957	WILLIAMS JAS C	Pacific Telephone

10524 RAVENSWOOD AVE

Year	Uses	Source
1975	Day Wesley F	Pacific Telephone Co
1970	Day Wesley F	Pacific Telephone Co
1964	DAY WESLEY F	Pacific Telephone
1960	HEDLUND E A	Pacific Telephone
	HEDLUND E or	Pacific Telephone and Telegraph Company

10525 RAVENSWOOD AVE

Year	Uses	Source
2001	GUTIERREZAdollo	Haines & Company, Inc.
1980	Ramirez Carmen	Pacific Telephone Co
1975	Manos Tom	Pacific Telephone Co
1970	Manos Tom	Pacific Telephone Co
1964	MANOS TOM	Pacific Telephone
1960	STEWART CHAS M	Pacific Telephone
	STEWART CHAS M	Pacific Telephone and Telegraph Company

10527 RAVENSWOOD AVE

Year	Uses	Source
2001	CORTEZ Es	Haines & Company, Inc.
1990	Rodriguez Margarita H	Pacific Bell Telephone Co
1975	Triboullier Martha	Pacific Telephone Co
1964	GARDNER WILFRED H	Pacific Telephone
1960	WOODS WESLEY L	Pacific Telephone
	WOODS WESLEY L	Pacific Telephone and Telegraph Company
1957	EPLER PAUL	Pacific Telephone

FINDINGS

S DOTY AVE

10126 S DOTY AVE

Year	Uses	Source
1964	LUDWIG EARL J	Pacific Telephone
	LUDWIG LANA E	Pacific Telephone
1960	LUDWIG EARL J	Pacific Telephone
1957	LUDWIG EARL J	Pacific Telephone
1954	LUDWIG EARL J R	R. L. Polk & Co.
1950	LUDWIG EARL J R	Pacific Telephone

10429 S DOTY AVE

Year	Uses	Source
1950	MARTINEK WM H R	Pacific Telephone

S FLOWER

919 S FLOWER

Year	Uses	Source
1981	BELL YVONNE K INGLEWOOD	Pacific Telephone

942 S FLOWER

Year	Uses	Source
1981	WILLIAMS MARTHA INGLEWOOD	Pacific Telephone

950 S FLOWER

Year	Uses	Source
1990	ANGELUS CONVALESCENT CENTER INGLEWOOD	Pacific Bell
1986	ANGELUS CONVALESCENT CENTER INGLEWOOD	Pacific Bell
1971	Four Palms Convalescent Hospital & Rest Home	Pacific Telephone
1967	Four Palms Convalescent Hospital & Rest Home	Pacific Telephone

1026 S FLOWER

Year	Uses	Source
1981	MANUEL JOYCE INGLEWOOD	Pacific Telephone
1962	Keppeler J A	Pacific Telephone
	Marsh John R	Pacific Telephone

FINDINGS

S FLOWER ST

908 S FLOWER ST

Year	Uses	Source
1975	Rettich Margaret	Pacific Telephone Co
1970	Rettich Margaret	Pacific Telephone Co

912 S FLOWER ST

Year	Uses	Source
1946	Arnold Vernon M r	Southern California Telephone Co

913 S FLOWER ST

Year	Uses	Source
1990	Clemon G	Pacific Bell Telephone Co
1980	Kelly L	Pacific Telephone Co

915 S FLOWER ST

Year	Uses	Source
1990	5 Tibio John	Pacific Bell Telephone Co
	4 Osuna Hector	Pacific Bell Telephone Co
	Building	Pacific Bell Telephone Co
	1 Salcido Jose F	Pacific Bell Telephone Co
	2 Rodas Elizabeth	Pacific Bell Telephone Co
1980	Building	Pacific Telephone Co
	2 Reyes Elizabeth	Pacific Telephone Co
	5 Taggart Jean	Pacific Telephone Co
1975	Building	Pacific Telephone Co
	2 Reyes Elizabeth	Pacific Telephone Co
1970	Building	Pacific Telephone Co
	1 Otto Geo E	Pacific Telephone Co
	6 Creasman Dewey F	Pacific Telephone Co
	2 Dawson L E	Pacific Telephone Co

916 S FLOWER ST

Year	Uses	Source
1975	Kilinger JT	Pacific Telephone Co
1970	Killinger J T	Pacific Telephone Co

918 S FLOWER ST

Year	Uses	Source
1970	C Edwards Jack D	Pacific Telephone Co

FINDINGS

919 S FLOWER ST

Year	Uses	Source
2000	Building	Pacific Bell Telephone Co
	3 Newman Ronald E	Pacific Bell Telephone Co
	6 De Corea Alba Luz	Pacific Bell Telephone Co
	7 Cabrera Mabel	Pacific Bell Telephone Co
	11 Ngwenya Sampson	Pacific Bell Telephone Co
	15 Watson Zakiya	Pacific Bell Telephone Co
1990	Building	Pacific Bell Telephone Co
	1 Tarango Carlos G	Pacific Bell Telephone Co
	7 Cardines Delecia	Pacific Bell Telephone Co
	12 Crisostomo Jeremias G	Pacific Bell Telephone Co
1980	Building	Pacific Telephone Co
	4 Walsh Harriet	Pacific Telephone Co
	5 Espiritu Norberto K	Pacific Telephone Co
	6 Jenkins BA	Pacific Telephone Co
	10 Herron Jacqueline	Pacific Telephone Co
	14 Cannon John	Pacific Telephone Co
	15 Bell Yvonne K	Pacific Telephone Co
1976	Powell David Van	Pacific Telephone
	de la Pena Dolores	Pacific Telephone
	De La Pena Cruz	Pacific Telephone
1975	Building	Pacific Telephone Co
	1 Anderson Randal S	Pacific Telephone Co
	7 Hernandez R	Pacific Telephone Co
	8 Wald E M Jiggs	Pacific Telephone Co
	Lara Leopoldo Ortega	Pacific Telephone Co
	10 Espiritu E	Pacific Telephone Co
	12 Rocero Dolores	Pacific Telephone Co
	15 Bills Gary R	Pacific Telephone Co
1970	15 Barnett Lonzo J	Pacific Telephone Co
	16 Mc Gowan Robt	Pacific Telephone Co
	9 Acquarelli John	Pacific Telephone Co
	8 Waid Maurice	Pacific Telephone Co
	3 Emry Danl	Pacific Telephone Co
	Building	Pacific Telephone Co

923 S FLOWER ST

Year	Uses	Source
1980	Forster Frances	Pacific Telephone Co

Year	Uses	Source
1975	Forster Frances	Pacific Telephone Co
1970	Forster Frances	Pacific Telephone Co
1946	Forster Frances r	Southern California Telephone Co

926 S FLOWER ST

Year	Uses	Source
1975	5 Smythe Anna B	Pacific Telephone Co
	2 Logucki Antonina	Pacific Telephone Co
	Building	Pacific Telephone Co
1970	Jacobs Geo B	Pacific Telephone Co
	Building	Pacific Telephone Co
	2 Mc Connell Lois Mrs	Pacific Telephone Co
	5 Smythe Anna B	Pacific Telephone Co
1946	Flanagan John D r	Southern California Telephone Co

S Flower St

931 S Flower St

Year	Uses	Source
2014	BIO MEDICAL SERVICES INC	EDR Digital Archive
	CENTINELA HOSPITAL	EDR Digital Archive
	CENTINELA HOSPITAL	EDR Digital Archive
	BIO MEDICAL SERVICES INC	EDR Digital Archive

S FLOWER ST

931 S FLOWER ST

Year	Uses	Source
1975	7 Swift M K	Pacific Telephone Co
	4 Wilkie Elva B	Pacific Telephone Co
	3 Miller Arthur D	Pacific Telephone Co
	2 Carstenson Marlan	Pacific Telephone Co
	Building	Pacific Telephone Co
1970	7 Bergener M	Pacific Telephone Co
	5 Schmidt Cena	Pacific Telephone Co
	3 Miller Arthur D	Pacific Telephone Co
	2 Carstenson Marian	Pacific Telephone Co
	Building	Pacific Telephone Co
	Schlaeger David	Pacific Telephone Co
1946	Trulove Jas D r	Southern California Telephone Co

FINDINGS

932 S FLOWER ST

Year	Uses	Source
1975	3 Dresen Margaret Mrs	Pacific Telephone Co
	Building	Pacific Telephone Co
	1 Roe MJ	Pacific Telephone Co
	2 Surins Olga	Pacific Telephone Co
1970	Building	Pacific Telephone Co
	1 Sullivan CA	Pacific Telephone Co
	2 Surins Olga	Pacific Telephone Co
	3 Dresen Margaret Mrs	Pacific Telephone Co

933 S FLOWER ST

Year	Uses	Source
1975	Southwest Community Health Clinic Assn Inc	Pacific Telephone Co
1970	Southwest Community Health Clinic Assn	Pacific Telephone Co

934 S FLOWER ST

Year	Uses	Source
1946	Magee Grace Mrs r	Southern California Telephone Co

935 S FLOWER ST

Year	Uses	Source
1958	Centinela Hospital Centinela Valley Community Hospital	Pacific Telephone
	Centinela Valley Community Hospital	Pacific Telephone
1946	Centinela Hospital	Southern California Telephone Co

940 S FLOWER ST

Year	Uses	Source
2000	Building	Pacific Bell Telephone Co
	2 Aguayo Andrea	Pacific Bell Telephone Co
	10 Esturban Jose Luis	Pacific Bell Telephone Co
1995	3 Casillas Maria De La Luz	Pacific Bell Telephone Co
	4 Cruz Adolfo	Pacific Bell Telephone Co
	Building	Pacific Bell Telephone Co
1990	8 Lawson Marie	Pacific Bell Telephone Co
	Building	Pacific Bell Telephone Co
	4 Cruz Adolfo	Pacific Bell Telephone Co
	7 Gray M	Pacific Bell Telephone Co
1980	Building	Pacific Telephone Co

FINDINGS

Year	Uses	Source
1980	1 Durden Charlotte	Pacific Telephone Co
	4 Godoy Claudio	Pacific Telephone Co
	5 Griffin Chas E Jr	Pacific Telephone Co
	6 Macias Lucio	Pacific Telephone Co
	8 Farmer Sheila	Pacific Telephone Co
	10 Cline Duane M	Pacific Telephone Co
	10 Cline Duane M	Pacific Telephone Co
	11 Dailey C	Pacific Telephone Co
1975	1 Chavez Loyola	Pacific Telephone Co
	Building	Pacific Telephone Co
	3 King Lynelie	Pacific Telephone Co
	7 Bajada Deborah	Pacific Telephone Co
	8 George Linda M	Pacific Telephone Co
	11 Carino David	Pacific Telephone Co
1970	Building	Pacific Telephone Co
	1 Peyrano Ernesto	Pacific Telephone Co
	9 Maly Phillip K	Pacific Telephone Co
1946	Lenoir D J r	Southern California Telephone Co

942 S FLOWER ST

Year	Uses	Source
2000	Building	Pacific Bell Telephone Co
	6 Thomas Dianne	Pacific Bell Telephone Co
1990	Gallardo Silverio	Pacific Bell Telephone Co
	Building	Pacific Bell Telephone Co
	9 Rivera Pascual	Pacific Bell Telephone Co
	10 Villegas Enrique	Pacific Bell Telephone Co
1980	1 Olton Martha	Pacific Telephone Co
	Building	Pacific Telephone Co
	12 Mc Farlane A	Pacific Telephone Co
	2 Childs Emmanuel B	Pacific Telephone Co
	6 Chavez J Salvador	Pacific Telephone Co
	7 Williams Martha	Pacific Telephone Co
	9 Jauregui Jose	Pacific Telephone Co
	11 Moore Abe D	Pacific Telephone Co
1975	10 Williams 8 L	Pacific Telephone Co
	7 Catterson Vickie	Pacific Telephone Co
	6 Divelbiss Richard	Pacific Telephone Co
	1 Thompson Jeremiah	Pacific Telephone Co

Year	Uses	Source
1975	Building	Pacific Telephone Co
1970	Building	Pacific Telephone Co
	3 Tovar Mario	Pacific Telephone Co
	9 Smith Alison	Pacific Telephone Co
	14 Sage Richard	Pacific Telephone Co
1946	Jones Jack r	Southern California Telephone Co

S Flower St

950 S Flower St

Year	Uses	Source
2014	CENTINELA VALLEY CARE CENTER	EDR Digital Archive
	WEST CNTINELA VLY CARE CTR INC	EDR Digital Archive
	CENTINELA VALLEY CARE CENTER	EDR Digital Archive
	WEST CNTINELA VLY CARE CTR INC	EDR Digital Archive
2010	WEST CNTINELA VLY CARE CTR INC	EDR Digital Archive
	CENTINELA VALLEY CARE CENTER	EDR Digital Archive
	CENTINELA SKILLED NRSG & WELLN	EDR Digital Archive
	WEST CNTINELA VLY CARE CTR INC	EDR Digital Archive
	CENTINELA SKILLED NRSG & WELLN	EDR Digital Archive
	CENTINELA VALLEY CARE CENTER	EDR Digital Archive

S FLOWER ST

950 S FLOWER ST

Year	Uses	Source
2000	CENTINELA VALLEY CARE CENTER	Pacific Bell Telephone Co
1995	CENTINELA VALLEY CARE CENTER	Pacific Bell Telephone Co
	Building	Pacific Bell Telephone Co
	8 A Knight MM	Pacific Bell Telephone Co
1990	ANGELUS CONVALESCENT CENTER	Pacific Bell Telephone Co
	16 Burgess Annie	Pacific Bell Telephone Co
1980	Four Palms Convalescent Hospital & Rest Home	Pacific Telephone Co
	Building	Pacific Telephone Co
	9 Moore Lillie	Pacific Telephone Co
	32 Moseley Willie	Pacific Telephone Co
	33 Pittman C	Pacific Telephone Co
	34 Wesser WH	Pacific Telephone Co
	12 A Fattah Helen	Pacific Telephone Co

Year	Uses	Source
1976	Four Palms Convalescent Hospital & Rest Home	Pacific Telephone
1975	9 B Reynolds RL	Pacific Telephone Co
	12 A Fattah Helen	Pacific Telephone Co
	Four Palms Convalescent Hospital & Rest Home	Pacific Telephone Co
	Building	Pacific Telephone Co
	10 Tory Theresa	Pacific Telephone Co
	33 Tito Vincent	Pacific Telephone Co
1970	Four Palms Convalescent Hospital & Rest	Pacific Telephone Co
1946	Jardin Evelyn r	Southern California Telephone Co

S Flower St

1000 S Flower St

Year	Uses	Source
2014	CENTINELA ASSISTED LIVING MGT	EDR Digital Archive
	CENTINELA ASSISTED LIVING MGT	EDR Digital Archive

S FLOWER ST

1000 S FLOWER ST

Year	Uses	Source
2000	Building	Pacific Bell Telephone Co
	2 STANDARD REHAB INC	Pacific Bell Telephone Co
	6 Williams Ruby	Pacific Bell Telephone Co
	27 Brown Ralph	Pacific Bell Telephone Co
1995	Building	Pacific Bell Telephone Co
	6 Williams Ruby	Pacific Bell Telephone Co
	26 Moten B T Sr	Pacific Bell Telephone Co
	OFC CENTINELA VALLEY RETIREMENT CENTER	Pacific Bell Telephone Co
	5 Knox Dollie	Pacific Bell Telephone Co
1980	Building	Pacific Telephone Co
	16 Prebble Clarke	Pacific Telephone Co
	21 Prince Ethel M	Pacific Telephone Co
	26 Williams Pinkie	Pacific Telephone Co
1975	Building	Pacific Telephone Co
	7 Widmer Z P	Pacific Telephone Co
	10 Mc Clintock J W	Pacific Telephone Co

FINDINGS

Year	Uses	Source
1975	17 Doyle Georgia A	Pacific Telephone Co
	Powers Jas J	Pacific Telephone Co
	23 Montgomery Josephine	Pacific Telephone Co
	24 Scott Ora E	Pacific Telephone Co
1970	Walley D	Pacific Telephone Co
	Building	Pacific Telephone Co
	2 Kingsley Bertha J Mrs	Pacific Telephone Co
	3 Santa Ana Ricarte	Pacific Telephone Co
	4 Warwick Jessie Mrs	Pacific Telephone Co

S Flower St

1008 S Flower St

Year	Uses	Source
2010	CALIFUN CORP AN INTL CORP	EDR Digital Archive
	CALIFUN CORP AN INTL CORP	EDR Digital Archive

S FLOWER ST

1008 S FLOWER ST

Year	Uses	Source
2000	Building	Pacific Bell Telephone Co
	9 Mc Follins C	Pacific Bell Telephone Co
	13 RM	Pacific Bell Telephone Co
	14 Galindo Luis	Pacific Bell Telephone Co
1990	Building	Pacific Bell Telephone Co
	4 Oixon Sean	Pacific Bell Telephone Co
	10 Gardner Tracye	Pacific Bell Telephone Co
	11 Abba Terry	Pacific Bell Telephone Co
	14 Hernandez Onelio	Pacific Bell Telephone Co
1980	Building	Pacific Telephone Co
	2 Groce D	Pacific Telephone Co
	3 Matthews Lonnie	Pacific Telephone Co
	8 Washington Mark & Karenrr	Pacific Telephone Co
	9 Bradford Linda	Pacific Telephone Co
	10 Tucker Myra	Pacific Telephone Co
	12 Baines Carlton	Pacific Telephone Co
1975	Building	Pacific Telephone Co
	1 Tafoya John	Pacific Telephone Co

Year	Uses	Source
1975	4 Woods Douglas	Pacific Telephone Co
	5 Mc Corvey Ronnie	Pacific Telephone Co
	5 Mc Corvey Ronnie	Pacific Telephone Co
	Contd	Pacific Telephone Co
	9 Miathes Ray	Pacific Telephone Co
	10 Cargile Floyd	Pacific Telephone Co
	11 Hull Felice	Pacific Telephone Co
1970	Building	Pacific Telephone Co
	1 Dikdan Jos	Pacific Telephone Co
	2 Stoeff Carol	Pacific Telephone Co
	5 Caceres Henry	Pacific Telephone Co
	5 Caceres Henry	Pacific Telephone Co
	3 Turchyn Z E	Pacific Telephone Co
	Contd 6 Reichwein Harold W	Pacific Telephone Co
	9 Durfee J Gordon	Pacific Telephone Co
	10 Fleps Donald D	Pacific Telephone Co
	11 Hull Felice	Pacific Telephone Co
	14 Oster Albert	Pacific Telephone Co

S Flower St

1010 S Flower St

Year	Uses	Source
2010	BYRDS EYE PHOTO GRAPHY	EDR Digital Archive
	BYRDS EYE PHOTO GRAPHY	EDR Digital Archive

S FLOWER ST

1010 S FLOWER ST

Year	Uses	Source
2000	11 Hookfin Carrie	Pacific Bell Telephone Co
	9 Gomez Nava Humberto	Pacific Bell Telephone Co
	1 Holmes Sean	Pacific Bell Telephone Co
	Building	Pacific Bell Telephone Co
	Jackson Andrece	Pacific Bell Telephone Co
1990	Building	Pacific Bell Telephone Co
	14 Bell Ji	Pacific Bell Telephone Co
1980	Building	Pacific Telephone Co
	2 Terry Chery E	Pacific Telephone Co

FINDINGS

Year	Uses	Source
1980	4 ODell Edna	Pacific Telephone Co
	7 Chapman Robt L	Pacific Telephone Co
	9 Bundrige H Leavorges	Pacific Telephone Co
	11 Bryant Jos Mitchell	Pacific Telephone Co
	13 Cole Burnell	Pacific Telephone Co
1975	13 Mc Dowell Leon	Pacific Telephone Co
	6 Maxwell FL Mrs	Pacific Telephone Co
	3 Harper Pamela	Pacific Telephone Co
	Building	Pacific Telephone Co
	12 Wilkins PM	Pacific Telephone Co
	9 Johnson D	Pacific Telephone Co
	14 Nelm Ida RD	Pacific Telephone Co
1970	14 Enperador Gregoria	Pacific Telephone Co
	13 Hamaski Mary	Pacific Telephone Co
	Building	Pacific Telephone Co
	1 Caceres Enrique	Pacific Telephone Co
	2 Jakobs Carol	Pacific Telephone Co
	4 Turney K S	Pacific Telephone Co
	5 Scannell Andrew Mrs	Pacific Telephone Co
	9 Logucki Antonina	Pacific Telephone Co
	10 Glickman Ronald	Pacific Telephone Co
	12 Vitug Gertrudes R	Pacific Telephone Co

1011 S FLOWER ST

Year	Uses	Source
1946	Buehl Jenny Marie r	Southern California Telephone Co

S Flower St

1014 S Flower St

Year	Uses	Source
2010	HANDYMAN 2004	EDR Digital Archive
	HANDYMAN 2004	EDR Digital Archive

S FLOWER ST

1014 S FLOWER ST

Year	Uses	Source
2000	Building	Pacific Bell Telephone Co
	2 Valdez Rolando	Pacific Bell Telephone Co

FINDINGS

Year	Uses	Source
2000	3 Herrera Estela	Pacific Bell Telephone Co
	Berryman Berlinda	Pacific Bell Telephone Co
	5 Ramirez Mario I	Pacific Bell Telephone Co
1990	Building	Pacific Bell Telephone Co
	2 Rodriguez Martha	Pacific Bell Telephone Co
	3 Flares Maria	Pacific Bell Telephone Co
	4 Covington Bernice	Pacific Bell Telephone Co
	2 Jones A	Pacific Bell Telephone Co
1980	3 Lopez Refugio J	Pacific Telephone Co
1975	Building	Pacific Telephone Co
	6 Martinez Ramon	Pacific Telephone Co
1970	Building	Pacific Telephone Co
	1 Marvin R W	Pacific Telephone Co
	2 Fernandes Dick	Pacific Telephone Co
	3 Thornton Kathleen	Pacific Telephone Co

1015 S FLOWER ST

Year	Uses	Source
1946	Clark J G r	Southern California Telephone Co

S Flower St

1018 S Flower St

Year	Uses	Source
2010	ARCHANGEL ENTERPRISES LLC	EDR Digital Archive
	ARCHANGEL ENTERPRISES LLC	EDR Digital Archive

S FLOWER ST

1018 S FLOWER ST

Year	Uses	Source
2000	Building	Pacific Bell Telephone Co
	1 Godoy Jose	Pacific Bell Telephone Co
	7 Adams Tunisia	Pacific Bell Telephone Co
1980	Building	Pacific Telephone Co
	5 Plummer Clydia	Pacific Telephone Co
1975	Building	Pacific Telephone Co
	2 Waldenberger Robt	Pacific Telephone Co
	3 Jackson Michael	Pacific Telephone Co
	4 Tates Sara	Pacific Telephone Co

Year	Uses	Source
1975	5 Plummer Clydia	Pacific Telephone Co
1970	4 0 Donahue Dan I J	Pacific Telephone Co
	7 Schoneman Bruce	Pacific Telephone Co
	1 Sparks H L	Pacific Telephone Co
	Building	Pacific Telephone Co
	8 Oun Jian Boghos	Pacific Telephone Co

1019 S FLOWER ST

Year	Uses	Source
1976	Harper P J	Pacific Telephone
1946	Boyd Marion G r	Southern California Telephone Co

S Flower St

1026 S Flower St

Year	Uses	Source
2014	ANIMAL HOUSE	EDR Digital Archive
	JAIDAN TRAVEL	EDR Digital Archive
	ANIMAL HOUSE	EDR Digital Archive
	JAIDAN TRAVEL	EDR Digital Archive
2010	JAIDAN TRAVEL	EDR Digital Archive
	NEXT MOVEMENT ENTERTAINMENT	EDR Digital Archive
	JAIDAN TRAVEL	EDR Digital Archive
	NEXT MOVEMENT ENTERTAINMENT	EDR Digital Archive

S FLOWER ST

1026 S FLOWER ST

Year	Uses	Source
2000	Building	Pacific Bell Telephone Co
	Morris Noa J	Pacific Bell Telephone Co
	5 Featherston Frances	Pacific Bell Telephone Co
	6 Medina Leonel	Pacific Bell Telephone Co
	18 Rowe George T	Pacific Bell Telephone Co
	1110 Kemp Larry E	Pacific Bell Telephone Co
	19 Flemmins Donna Mrs	Pacific Bell Telephone Co
1995	12 Conwell Townsel	Pacific Bell Telephone Co
	Building	Pacific Bell Telephone Co
1990	Building	Pacific Bell Telephone Co
	10 Adkins Sheila	Pacific Bell Telephone Co

FINDINGS

Year	Uses	Source
1990	11 Cardenas Edgar M	Pacific Bell Telephone Co
	12 Conwell Townsel	Pacific Bell Telephone Co
	15 Hutchinson IR	Pacific Bell Telephone Co
	B Carrizoza Sylvia	Pacific Bell Telephone Co
	C Lopez Oscar	Pacific Bell Telephone Co
1980	Building	Pacific Telephone Co
	1 Kabba Sheila	Pacific Telephone Co
	3 Steiner Morton	Pacific Telephone Co
	5 Manuel Joyce	Pacific Telephone Co
	6 Meadows Michael Jerome	Pacific Telephone Co
	9 Woods Richard	Pacific Telephone Co
	11 Metoyer Tanya R	Pacific Telephone Co
	16 Fair Jerry	Pacific Telephone Co
	17 Jones Lonnie	Pacific Telephone Co
1976	Mitchell Annie Mrs	Pacific Telephone
1975	Building	Pacific Telephone Co
	2 Risdon JL	Pacific Telephone Co
	3 Stelner Morton	Pacific Telephone Co
	4 Raymond F H	Pacific Telephone Co
	7 Lloyd Jas E	Pacific Telephone Co
	8 Kelly Thos F	Pacific Telephone Co
	16 Abusleme Ivonne	Pacific Telephone Co
	19 Casey Hugh	Pacific Telephone Co
1970	Building	Pacific Telephone Co
	1 Guillen Gilbert L	Pacific Telephone Co
	2 Risdon J L	Pacific Telephone Co
	4 Raymond F H	Pacific Telephone Co
	5 Busby Ruth E	Pacific Telephone Co
	6 Frohman Betty L	Pacific Telephone Co
	7 Lloyd Jas E	Pacific Telephone Co
	8 Kelly Thos F	Pacific Telephone Co
	10 Keppeler Keli R	Pacific Telephone Co
	11 Butler Gary	Pacific Telephone Co
	12 Miles JF	Pacific Telephone Co
	15 Simpson Kenneth N	Pacific Telephone Co
	17 Amarillas Louis B	Pacific Telephone Co
	18 Johnson John O R	Pacific Telephone Co
	19 Casey Hugh	Pacific Telephone Co

FINDINGS

1027 S FLOWER ST

Year	Uses	Source
1946	Gray Geo r	Southern California Telephone Co

1029 S FLOWER ST

Year	Uses	Source
1946	Jones Ruth M r	Southern California Telephone Co

1038 S FLOWER ST

Year	Uses	Source
1946	Zillgitt Russell F r	Southern California Telephone Co

1106 S FLOWER ST

Year	Uses	Source
1980	Ilijas T	Pacific Telephone Co
1975	Ili Ijas T	Pacific Telephone Co
1970	Ili Jas Teresa	Pacific Telephone Co
1946	Cooper Ralph r	Southern California Telephone Co

1118 S FLOWER ST

Year	Uses	Source
1946	Trenkle Thos G r	Southern California Telephone Co

1122 S FLOWER ST

Year	Uses	Source
1946	Asihmuin Bessie r	Southern California Telephone Co

1126 S FLOWER ST

Year	Uses	Source
1980	Cammarata Helen	Pacific Telephone Co
1970	Mullins Irene	Pacific Telephone Co
1946	Sweeney Jas A Mrs r	Southern California Telephone Co

S Flower St

1143 S Flower St

Year	Uses	Source
2010	MILLIONHEIR ENTERTAINMENT	EDR Digital Archive
	MILLIONHEIR ENTERTAINMENT	EDR Digital Archive

FINDINGS

S FLOWER ST

1143 S FLOWER ST

Year	Uses	Source
1980	Building	Pacific Telephone Co
	1 Osborne N Todd	Pacific Telephone Co
	1 Osborne D & L	Pacific Telephone Co
	3 Elmore Sam I D	Pacific Telephone Co
	4 Hill Geo E	Pacific Telephone Co
1975	2 Vurges Scheryl	Pacific Telephone Co
	1 Duncan Nola	Pacific Telephone Co
	Building	Pacific Telephone Co
	3 Spence B J	Pacific Telephone Co
1970	Building	Pacific Telephone Co
	4 Ludlow Alberta	Pacific Telephone Co
	3 Spence B J	Pacific Telephone Co

1147 S FLOWER ST

Year	Uses	Source
1980	D Gomez Theresa	Pacific Telephone Co
	Building	Pacific Telephone Co
1976	Paris Esther	Pacific Telephone
1975	Building	Pacific Telephone Co
	A Paris Esther	Pacific Telephone Co
1970	Building	Pacific Telephone Co
	D Alvarez Lorenzo	Pacific Telephone Co

1201 S FLOWER ST

Year	Uses	Source
1946	Memmer Cecil F Rev r	Southern California Telephone Co

1220 S FLOWER ST

Year	Uses	Source
1975	Martln B G	Pacific Telephone Co
1946	Reynolds Chas C r	Southern California Telephone Co

1222 S FLOWER ST

Year	Uses	Source
1970	Reynolds Kenneth	Pacific Telephone Co

FINDINGS

1223 S FLOWER ST

Year	Uses	Source
2000	Building	Pacific Bell Telephone Co
	1 Soto Gilberto	Pacific Bell Telephone Co
	Fuentes Fuentes Rodolfo	Pacific Bell Telephone Co
1995	4 Fuentes Fuentes Rodolfo	Pacific Bell Telephone Co
	Building	Pacific Bell Telephone Co
	1 Soto Gilberto	Pacific Bell Telephone Co
1990	1236 LKS ANALYTICAL SYSTEMSINC	Pacific Bell Telephone Co
	Building	Pacific Bell Telephone Co
	1 Ramirez Mario	Pacific Bell Telephone Co
	4 Lopez Lourdes	Pacific Bell Telephone Co
1980	Building	Pacific Telephone Co
	1 Brewer Henry	Pacific Telephone Co
	2 Brown Elma Ruth	Pacific Telephone Co
1970	Building	Pacific Telephone Co
	3 Knorn Robt F	Pacific Telephone Co
	5 Sparks Earl F	Pacific Telephone Co

1227 S FLOWER ST

Year	Uses	Source
1980	Building	Pacific Telephone Co
	A Tucker Esmon	Pacific Telephone Co
1970	2 Kehr Jas	Pacific Telephone Co
	Building	Pacific Telephone Co
	Saito Wm H	Pacific Telephone Co
1946	ONeal Jas H r	Southern California Telephone Co

1230 S FLOWER ST

Year	Uses	Source
1980	Coronel Juanita	Pacific Telephone Co

S Flower St

1231 S Flower St

Year	Uses	Source
2010	GREEN GOLTHA	EDR Digital Archive
	GREEN GOLTHA	EDR Digital Archive

FINDINGS

S FLOWER ST

1231 S FLOWER ST

Year	Uses	Source
1975	Building	Pacific Telephone Co
	1 Moore Ronald R	Pacific Telephone Co
	3 Clark Jas	Pacific Telephone Co
1970	Building	Pacific Telephone Co
	1 Huggins Michael D	Pacific Telephone Co

S Flower St

1236 S Flower St

Year	Uses	Source
2010	L K S ANALYTICAL SYSTEMS INC	EDR Digital Archive
	L K S ANALYTICAL SYSTEMS INC	EDR Digital Archive

S FLOWER ST

1236 S FLOWER ST

Year	Uses	Source
2000	LKS ANALYTICAL SYSTEMS INC I	Pacific Bell Telephone Co
1995	LKS ANALYTICAL SYSTEMS INC	Pacific Bell Telephone Co
1980	Inglewood Electric Co Inc	Pacific Telephone Co
	Jerrys Electric Service	Pacific Telephone Co
1970	Classic Products Ltd	Pacific Telephone Co

1237 S FLOWER ST

Year	Uses	Source
1975	Building	Pacific Telephone Co
	10 Maxwell Susan	Pacific Telephone Co
1970	Building	Pacific Telephone Co
	1 Edmund Hilton	Pacific Telephone Co
	5 Palmer Philip J	Pacific Telephone Co
	6 Cole Burnell	Pacific Telephone Co

1241 S FLOWER ST

Year	Uses	Source
1980	Messmer Wm E	Pacific Telephone Co
1975	Messmer Wm E	Pacific Telephone Co
1970	Messmer Wm E	Pacific Telephone Co

Year	Uses	Source
1970	A Ron Arthur	Pacific Telephone Co

1245 S FLOWER ST

Year	Uses	Source
1970	Kurokawa Calvin	Pacific Telephone Co

S FREEMAN AVE

10002 S FREEMAN AVE

Year	Uses	Source
1927	Lasdal Frances Mrs	Kaasen Directory Company

10014 S FREEMAN AVE

Year	Uses	Source
2000	Barba Jesus	Pacific Bell Telephone Co
1995	Barba Jesus	Pacific Bell Telephone Co
1990	Barba Jesus	Pacific Bell Telephone Co
1980	Barba Jesus	Pacific Telephone Co

S Freeman Ave

10016 S Freeman Ave

Year	Uses	Source
2010	NIDEK INC	EDR Digital Archive
	NIDEK INC	EDR Digital Archive

S FREEMAN AVE

10016 S FREEMAN AVE

Year	Uses	Source
2001	BARBA Rgelio a	Haines & Company, Inc.
2000	Building	Pacific Bell Telephone Co
	REAR Hemandez Rojelio	Pacific Bell Telephone Co
1995	Barba Trinidad	Pacific Bell Telephone Co
1980	Gomez Rogelio B	Pacific Telephone Co
1970	Harre John R	Pacific Telephone Co

10020 S FREEMAN AVE

Year	Uses	Source
2001	GUTIERREZJo Oier	Haines & Company, Inc.
1980	Villa Ramon	Pacific Telephone Co

FINDINGS

10022 S FREEMAN AVE

Year	Uses	Source
1980	Gutierrez Jose	Pacific Telephone Co

10026 S FREEMAN AVE

Year	Uses	Source
2001	SANTOSJesse	Haines & Company, Inc.
1980	Mc Intyre Percy W	Pacific Telephone Co
1975	Mc Intyre Percy W	Pacific Telephone Co
1970	Mc Intyre Percy W	Pacific Telephone Co

10102 S FREEMAN AVE

Year	Uses	Source
2001	BOk DENClinton	Haines & Company, Inc.
1970	Velez Victor	Pacific Telephone Co

10103 S FREEMAN AVE

Year	Uses	Source
2001	9 SE 9 RATOSJuan	Haines & Company, Inc.
2000	Serratos Juan	Pacific Bell Telephone Co
1995	Serratos Juan	Pacific Bell Telephone Co
1990	Serratos Juan	Pacific Bell Telephone Co
1970	Wheeler C H	Pacific Telephone Co

10104 S FREEMAN AVE

Year	Uses	Source
1927	Stevenson Arth W Nina printer	Kaasen Directory Company

10108 S FREEMAN AVE

Year	Uses	Source
2001	LARABeniamlo M	Haines & Company, Inc.
2000	Lara Benjamin M	Pacific Bell Telephone Co
1995	Lara Benjamin M	Pacific Bell Telephone Co
1990	Cueva Juan V	Pacific Bell Telephone Co
1980	Blalock Homer Mrs	Pacific Telephone Co
1975	Blalock Homer Mrs	Pacific Telephone Co
1970	Blalock Homer Mrs	Pacific Telephone Co
1927	Short Vernon C Minnie slsmn	Kaasen Directory Company

FINDINGS

10109 S FREEMAN AVE

Year	Uses	Source
1980	Pate R L Sr	Pacific Telephone Co
1975	Pate R L Sr	Pacific Telephone Co
1970	Pate R L Sr	Pacific Telephone Co

10110 S FREEMAN AVE

Year	Uses	Source
1927	Norton Orville K Venetta	Kaasen Directory Company

10112 S FREEMAN AVE

Year	Uses	Source
2001	GONZALEZJose	Haines & Company, Inc.
1970	Pactol S A	Pacific Telephone Co

10114 S FREEMAN AVE

Year	Uses	Source
2001	XXXX	Haines & Company, Inc.
1975	Smiley Michael R	Pacific Telephone Co

10115 S FREEMAN AVE

Year	Uses	Source
2001	BURCIAGAJe	Haines & Company, Inc.
1980	Cunningham Phelps M	Pacific Telephone Co
1975	Cunningham Phelps M	Pacific Telephone Co
1970	Cunningham Phelps M	Pacific Telephone Co

10116 S FREEMAN AVE

Year	Uses	Source
2001	CASTILLOJuan	Haines & Company, Inc.
1975	Willey Dorice C	Pacific Telephone Co

10118 S FREEMAN AVE

Year	Uses	Source
2001	XXXX	Haines & Company, Inc.
1975	Shackell Craig	Pacific Telephone Co

10120 S FREEMAN AVE

Year	Uses	Source
2001	VALDEZJUa O	Haines & Company, Inc.
1990	Valdez Juan	Pacific Bell Telephone Co
	B Gomez Jesus	Pacific Bell Telephone Co

FINDINGS

Year	Uses	Source
1980	Wildberger Bridget	Pacific Telephone Co
1975	Perales Raymond	Pacific Telephone Co
1970	Blake John C	Pacific Telephone Co

10121 S FREEMAN AVE

Year	Uses	Source
2001	SPIOTMAN Charles	Haines & Company, Inc.
1975	Cunningham Albert Joe	Pacific Telephone Co
1970	Chapman Stanley B	Pacific Telephone Co

10124 S FREEMAN AVE

Year	Uses	Source
2001	R 0 DRIGUEZManue O	Haines & Company, Inc.
1980	Rodriguez Manuel E	Pacific Telephone Co
1975	Hagadorn Howard L	Pacific Telephone Co
1970	Hagadorn Howard L	Pacific Telephone Co
	Hagadorn Bryan	Pacific Telephone Co

10127 S FREEMAN AVE

Year	Uses	Source
2001	WHITE Geraldine	Haines & Company, Inc.

10200 S FREEMAN AVE

Year	Uses	Source
2001	RODRIGU 6 ZManu O I	Haines & Company, Inc.
1970	Sadler Sherman W	Pacific Telephone Co

10205 S FREEMAN AVE

Year	Uses	Source
2001	C HERRERA Oscar H	Haines & Company, Inc.
	RODRIGUEZBalen	Haines & Company, Inc.
2000	D Rodnguez Belen	Pacific Bell Telephone Co
	C Herrera Oscar H	Pacific Bell Telephone Co
	Building	Pacific Bell Telephone Co
1995	A Figueroa Jose Alfredo	Pacific Bell Telephone Co
	B Morfin S S	Pacific Bell Telephone Co
	Building	Pacific Bell Telephone Co

FINDINGS

10206 S FREEMAN AVE

Year	Uses	Source
2001	ALVARADODuarte	Haines & Company, Inc.
1980	Martinez Rojelio	Pacific Telephone Co
1975	Vandegrift Mark	Pacific Telephone Co
1970	Franklin Larry N	Pacific Telephone Co

10208 S FREEMAN AVE

Year	Uses	Source
1995	h Gutlerrez Evangelica	Pacific Bell Telephone Co
1980	Hernandez Boteo	Pacific Telephone Co

10210 S FREEMAN AVE

Year	Uses	Source
2001	JARA gnacio	Haines & Company, Inc.
2000	Jara Ignacio	Pacific Bell Telephone Co
1995	Jara Ignacio	Pacific Bell Telephone Co
1990	Jara Ignacio	Pacific Bell Telephone Co
1980	Ramirez Juan	Pacific Telephone Co
1975	Boyd Robt J	Pacific Telephone Co
1970	Davis Paul A	Pacific Telephone Co

10211 S FREEMAN AVE

Year	Uses	Source
2001	XXXX	Haines & Company, Inc.
1980	Barragan Jose L	Pacific Telephone Co

10212 S FREEMAN AVE

Year	Uses	Source
2000	Jara Gloria	Pacific Bell Telephone Co
1990	Jara Antonio	Pacific Bell Telephone Co
1980	Campos J	Pacific Telephone Co
1975	Derenburger Lucille	Pacific Telephone Co
1970	Boyd Robt J	Pacific Telephone Co

10213 S FREEMAN AVE

Year	Uses	Source
2001	ROMO Francisco	Haines & Company, Inc.

FINDINGS

10216 S FREEMAN AVE

Year	Uses	Source
2001	CRISANTOSRuben Linos	Haines & Company, Inc.
2000	Crisantos Ruben Linos	Pacific Bell Telephone Co
1990	Velasquez Juan	Pacific Bell Telephone Co
1980	Omogrosso Guy G	Pacific Telephone Co
1975	Omogrosso Gu G	Pacific Telephone Co
1970	Omogrosso Guy G	Pacific Telephone Co
	Cole Richard	Pacific Telephone Co

10217 S FREEMAN AVE

Year	Uses	Source
2001	LENIS CONCRETE	Haines & Company, Inc.
2000	LENIS CONCRETE	Pacific Bell Telephone Co
	Ngaue Ana	Pacific Bell Telephone Co
1990	Oudu Sesi	Pacific Bell Telephone Co
1980	Martines Elias	Pacific Telephone Co
1975	Allen Charlotte	Pacific Telephone Co

10218 S FREEMAN AVE

Year	Uses	Source
2001	XXXX	Haines & Company, Inc.
1980	Garvey S M	Pacific Telephone Co

10220 S FREEMAN AVE

Year	Uses	Source
2001	VANFLEETAda	Haines & Company, Inc.
1975	Vandeveer T L	Pacific Telephone Co

10221 S FREEMAN AVE

Year	Uses	Source
2001	RUANO Rossina	Haines & Company, Inc.
2000	Ruano Rossina	Pacific Bell Telephone Co
1980	Ruano Julian	Pacific Telephone Co

10225 S FREEMAN AVE

Year	Uses	Source
2001	NAVARROJo e	Haines & Company, Inc.
1995	NAVARROS INCOME TAX SERVICE	Pacific Bell Telephone Co

FINDINGS

10282 S FREEMAN AVE

Year	Uses	Source
1927	Sitts Geo Magdalina	Kaasen Directory Company
	Sitts Alice nurse	Kaasen Directory Company

10288 S FREEMAN AVE

Year	Uses	Source
1927	Browne Albert J Mary slsmn	Kaasen Directory Company

10301 S FREEMAN AVE

Year	Uses	Source
2001	FLORESComelio	Haines & Company, Inc.
1975	Brown Delorls	Pacific Telephone Co
1970	Bauder Philip	Pacific Telephone Co
1927	Gilbert Laura L wid Nicholas	Kaasen Directory Company

10302 S FREEMAN AVE

Year	Uses	Source
2001	DELPINOLeonidea	Haines & Company, Inc.
1990	Alejandro Alex	Pacific Bell Telephone Co
1980	Silva Gloria	Pacific Telephone Co
1970	Coello Magin	Pacific Telephone Co
1960	BOWMAN HARVEY	Pacific Telephone
1957	BOWMAN HARVEY	Pacific Telephone
1954	BOWMAN HARVEY R	R. L. Polk & Co.
1950	BOWMAN HARVEY R	Pacific Telephone
1927	Reed Chas H Anna	Kaasen Directory Company

10306 S FREEMAN AVE

Year	Uses	Source
2001	OVELAZCOAbel	Haines & Company, Inc.
1995	Trube Clifford R	Pacific Bell Telephone Co
1990	Trube Clifford R	Pacific Bell Telephone Co
1980	Trube Clifford R	Pacific Telephone Co
1975	Trube Clifford R	Pacific Telephone Co
1970	Trube Clifford R	Pacific Telephone Co
1927	Nations Wm W	Kaasen Directory Company

10307 S FREEMAN AVE

Year	Uses	Source
2001	MENOOZA Maora Cnstlna	Haines & Company, Inc.

FINDINGS

Year	Uses	Source
1990	Lomeli Irma	Pacific Bell Telephone Co
1980	Lopez Carmen	Pacific Telephone Co

10308 S FREEMAN AVE

Year	Uses	Source
1927	Fowler Annie Mrs	Kaasen Directory Company

10309 S FREEMAN AVE

Year	Uses	Source
2000	Pedroza Renato	Pacific Bell Telephone Co
1990	Saade Jorge Gerardo	Pacific Bell Telephone Co
1975	Mejia Herbert	Pacific Telephone Co
1970	Melia Herbert	Pacific Telephone Co

10310 S FREEMAN AVE

Year	Uses	Source
2001	XXXX	Haines & Company, Inc.
1927	Watts Chas Emma lab	Kaasen Directory Company

10311 S FREEMAN AVE

Year	Uses	Source
2001	ROCHA Daniel	Haines & Company, Inc.
2000	Rocha Daniel	Pacific Bell Telephone Co
1995	Rocha Daniel	Pacific Bell Telephone Co
1990	Rocha Daniel	Pacific Bell Telephone Co
1980	Portis Jacquelin A	Pacific Telephone Co
1970	Royse Giggie A	Pacific Telephone Co

10312 S FREEMAN AVE

Year	Uses	Source
2001	FERRUZCAJor 9g	Haines & Company, Inc.
2000	FERRUZCAS LANDSC	Pacific Bell Telephone Co
1995	h Serruzca C	Pacific Bell Telephone Co
	FERRUZCAS LANDSCAPING	Pacific Bell Telephone Co
1927	Russell Kid rancher	Kaasen Directory Company
	Watts Wm D lab	Kaasen Directory Company

10313 S FREEMAN AVE

Year	Uses	Source
1927	Hayward Bert plstr	Kaasen Directory Company

FINDINGS

Year	Uses	Source
1927	Hayward W Frank Mary plstr	Kaasen Directory Company

10314 S FREEMAN AVE

Year	Uses	Source
2001	RECt NOSRicardo	Haines & Company, Inc.
1990	Perez Francisco L	Pacific Bell Telephone Co
1970	Rodriguez Leonardo	Pacific Telephone Co

10315 S FREEMAN AVE

Year	Uses	Source
2001	FONSECAC	Haines & Company, Inc.
1975	Morelli Thos A Mrs	Pacific Telephone Co
1970	Morelli Thos A Mrs	Pacific Telephone Co

10316 S FREEMAN AVE

Year	Uses	Source
2001	XXXX	Haines & Company, Inc.
1990	Garcia Jorge	Pacific Bell Telephone Co
	Garcia Jesus	Pacific Bell Telephone Co
1970	Block Ebba M	Pacific Telephone Co
1954	ADAMS LEE	R. L. Polk & Co.

S Freeman Ave

10318 S Freeman Ave

Year	Uses	Source
2010	GAETA ROSENDO	EDR Digital Archive
	GAETA ROSENDO	EDR Digital Archive

S FREEMAN AVE

10318 S FREEMAN AVE

Year	Uses	Source
2001	ROORIGUEZJaier	Haines & Company, Inc.
2000	Tellez Guillermo	Pacific Bell Telephone Co
1990	Rodriguez Ricardo	Pacific Bell Telephone Co
1980	Solares Javier	Pacific Telephone Co
1975	Carter Shanda	Pacific Telephone Co
1970	Cantillo Cosme	Pacific Telephone Co
1964	MARTINEZ ANGEL J	Pacific Telephone

10319 S FREEMAN AVE

Year	Uses	Source
2001	VENEGASConnie	Haines & Company, Inc.
1970	Mc Pherson Georgeanne	Pacific Telephone Co

10320 S FREEMAN AVE

Year	Uses	Source
2001	ROORIGUSZRicordn	Haines & Company, Inc.
2000	Building	Pacific Bell Telephone Co
	REAR Rodriguez Ricardo	Pacific Bell Telephone Co
	REAR Sayes Alicia	Pacific Bell Telephone Co
1995	Building	Pacific Bell Telephone Co
	REAR Rodriguez Ricardo	Pacific Bell Telephone Co
1970	Neihart Wallace H	Pacific Telephone Co

S Freeman Ave

10321 S Freeman Ave

Year	Uses	Source
2010	TELLEZ GUILLERMO	EDR Digital Archive
	TELLEZ GUILLERMO	EDR Digital Archive

S FREEMAN AVE

10321 S FREEMAN AVE

Year	Uses	Source
2001	BARRIOSLeyda	Haines & Company, Inc.
2000	Barrios Leyda	Pacific Bell Telephone Co
	10324 Garcia Miguel Arturo	Pacific Bell Telephone Co
1990	Lopez Jose	Pacific Bell Telephone Co
1975	Davis Lonnie	Pacific Telephone Co

10324 S FREEMAN AVE

Year	Uses	Source
2001	DURANEmiliano	Haines & Company, Inc.
1995	Garlbay Agustina	Pacific Bell Telephone Co
	Duran Jose E	Pacific Bell Telephone Co
1970	Trice Alice	Pacific Telephone Co
1927	Carnhan Jas H Mae mldr	Kaasen Directory Company

FINDINGS

10326 S FREEMAN AVE

Year	Uses	Source
1927	Allen Jean Mrs	Kaasen Directory Company

10401 S FREEMAN AVE

Year	Uses	Source
1927	Fortier Elzear Belle	Kaasen Directory Company
	Fortier Marie clk	Kaasen Directory Company

S Freeman Ave

10409 S Freeman Ave

Year	Uses	Source
2010	DIAZ TRANSPORT	EDR Digital Archive
	DIAZ TRANSPORT	EDR Digital Archive

S FREEMAN AVE

10409 S FREEMAN AVE

Year	Uses	Source
2001	FLOREZArmando	Haines & Company, Inc.
2000	Hernandez Martin Mr	Pacific Bell Telephone Co
	Tapia Lino Ata	Pacific Bell Telephone Co
	Hemandez Martin	Pacific Bell Telephone Co
1995	Hernandez Martin	Pacific Bell Telephone Co
	h Gallo Rodrigues Teresa	Pacific Bell Telephone Co
1980	Villa Roberto H	Pacific Telephone Co
1975	Cramer Robt P	Pacific Telephone Co
1970	Cramer Robt P	Pacific Telephone Co
1927	Kaminski Carl S tailor	Kaasen Directory Company
	Skonieczny Walter Pearl tailor	Kaasen Directory Company

10413 S FREEMAN AVE

Year	Uses	Source
2001	GOMEZBealrz	Haines & Company, Inc.
2000	REAR Gomez Beatriz	Pacific Bell Telephone Co
	Building	Pacific Bell Telephone Co
1975	Burgos Lydia	Pacific Telephone Co
1970	Marquez Richard J	Pacific Telephone Co

FINDINGS

10415 S FREEMAN AVE

Year	Uses	Source
2001	XXXX	Haines & Company, Inc.
1980	Martinez Henry	Pacific Telephone Co
1975	Martinez Henry	Pacific Telephone Co
1970	Burgos Lydia	Pacific Telephone Co

10417 S FREEMAN AVE

Year	Uses	Source
2001	GUZMAN Slveno	Haines & Company, Inc.
2000	Guzman Silverio	Pacific Bell Telephone Co
	10421 Sanchez Gilberto	Pacific Bell Telephone Co
	10425 Sandoval Maria R	Pacific Bell Telephone Co
1995	Guzman Silverio	Pacific Bell Telephone Co
1990	Guzman Silverio	Pacific Bell Telephone Co
1980	Guzman Slverio	Pacific Telephone Co
1975	Kller Glen	Pacific Telephone Co
	Kller Tanya	Pacific Telephone Co

10419 S FREEMAN AVE

Year	Uses	Source
2001	Li LIENTHALBlanca	Haines & Company, Inc.
1927	Metzger Karl Ruth janitor	Kaasen Directory Company

10421 S FREEMAN AVE

Year	Uses	Source
2001	V/ SANCHEZGl	Haines & Company, Inc.
1980	Mosqueda Leonor	Pacific Telephone Co
1975	Egure Jose Angel	Pacific Telephone Co
	Reelfs Gayle	Pacific Telephone Co
1970	Bakx Jerry	Pacific Telephone Co

10423 S FREEMAN AVE

Year	Uses	Source
1975	Alford Ella M	Pacific Telephone Co

10425 S FREEMAN AVE

Year	Uses	Source
2001	I SANDOVALMa Ora Rosan	Haines & Company, Inc.
	VELARDEJoe David Jr	Haines & Company, Inc.
1990	Scachetti Jose M	Pacific Bell Telephone Co

Year	Uses	Source
1990	h Becerra Maria	Pacific Bell Telephone Co
1975	Goodwin Elmer P	Pacific Telephone Co
1970	Swansbrough Kenneth Sr	Pacific Telephone Co
	Rodriguez Miguel	Pacific Telephone Co

10427 S FREEMAN AVE

Year	Uses	Source
2001	RODRIGUEZMa 0za	Haines & Company, Inc.
1990	Gomez Ramon	Pacific Bell Telephone Co
1980	Fransz Ernst A	Pacific Telephone Co
1975	Fransz Ernst A	Pacific Telephone Co
1970	Fransz Ernst A	Pacific Telephone Co

10429 S FREEMAN AVE

Year	Uses	Source
1990	Marin Jesus M	Pacific Bell Telephone Co

10431 S FREEMAN AVE

Year	Uses	Source
2001	SANCHEZMana	Haines & Company, Inc.
1975	Varela Ramon	Pacific Telephone Co

10433 S FREEMAN AVE

Year	Uses	Source
2001	CASTRO Sanlogo	Haines & Company, Inc.
2000	Castro Santiago	Pacific Bell Telephone Co
	Nava Laura	Pacific Bell Telephone Co
1990	Moreno Ramiro	Pacific Bell Telephone Co
1970	Diaz Dagoberto	Pacific Telephone Co

10500 S FREEMAN AVE

Year	Uses	Source
2001	CUZA 4 Hiida	Haines & Company, Inc.
1980	El Rincon Mkt	Pacific Telephone Co
1975	Valdizieso Juan J	Pacific Telephone Co

S Freeman Ave

10501 S Freeman Ave

Year	Uses	Source
2010	HERRERA HANDYMAN	EDR Digital Archive

Year	Uses	Source
2010	HERRERA HANDYMAN	EDR Digital Archive

S FREEMAN AVE

10501 S FREEMAN AVE

Year	Uses	Source
2001	HERRERAJose	Haines & Company, Inc.
1990	Jimenez Francisco	Pacific Bell Telephone Co
1927	Rice John L janitor	Kaasen Directory Company

10503 S FREEMAN AVE

Year	Uses	Source
2001	JIMENEZ Francisco	Haines & Company, Inc.
1975	Hayes Roy Amway Distributor	Pacific Telephone Co
1970	Hayes Roy Amway Distributor	Pacific Telephone Co

10504 S FREEMAN AVE

Year	Uses	Source
2001	JARAMILLOAdoloo	Haines & Company, Inc.
2000	GAR Jaramillo Adolfo	Pacific Bell Telephone Co
	Building	Pacific Bell Telephone Co
1995	GAR Serna Natividad	Pacific Bell Telephone Co
	Building	Pacific Bell Telephone Co
1927	Lancaster Burton Nettie adv agt	Kaasen Directory Company

10506 S FREEMAN AVE

Year	Uses	Source
1927	Lancaster Jane D Mrs	Kaasen Directory Company
	Lancaster Clifford D actor	Kaasen Directory Company

10507 S FREEMAN AVE

Year	Uses	Source
2001	OCHOALazaro	Haines & Company, Inc.
2000	Ochoa L	Pacific Bell Telephone Co
1970	Batten R G	Pacific Telephone Co
1927	Martin Wm J clarp	Kaasen Directory Company
	Graves Edw carp	Kaasen Directory Company

10508 S FREEMAN AVE

Year	Uses	Source
2001	TAFOYAPedro	Haines & Company, Inc.

Year	Uses	Source
1975	Maclas Saml	Pacific Telephone Co
1970	Arias Osvaldo	Pacific Telephone Co

S Freeman Ave

10510 S Freeman Ave

Year	Uses	Source
2014	CURIEL RENE	EDR Digital Archive
	RENE S AUTO REPAIR	EDR Digital Archive
	RENE S AUTO REPAIR	EDR Digital Archive
	CURIEL RENE	EDR Digital Archive
2010	RENE S AUTO REPAIR	EDR Digital Archive
	CURIEL RENE	EDR Digital Archive
	RENE S AUTO REPAIR	EDR Digital Archive
	CURIEL RENE	EDR Digital Archive

S FREEMAN AVE

10510 S FREEMAN AVE

Year	Uses	Source
2001	CORIELSamuel	Haines & Company, Inc.
2000	REAR Hernandez Alberto	Pacific Bell Telephone Co
	Building	Pacific Bell Telephone Co
1995	REAR Gomez Fortino	Pacific Bell Telephone Co
	Curiel Sami Macias	Pacific Bell Telephone Co
	Building	Pacific Bell Telephone Co
1990	Curiel Saml Macias	Pacific Bell Telephone Co
1980	Magdaleno Genaro J	Pacific Telephone Co
1927	Baur Edw Anna A janitor	Kaasen Directory Company

10511 S FREEMAN AVE

Year	Uses	Source
2001	CUZAHilda	Haines & Company, Inc.
2000	Rodriguez Ramiro F	Pacific Bell Telephone Co
1995	REAR Rodriguez Manuel	Pacific Bell Telephone Co
	Hernandez Alberto	Pacific Bell Telephone Co
	Building	Pacific Bell Telephone Co
1990	Rodriguez Manuel	Pacific Bell Telephone Co
	Montoya Hernandez Rafael	Pacific Bell Telephone Co
	Velazquez Rigoberto	Pacific Bell Telephone Co

FINDINGS

Year	Uses	Source
1980	Curiel Sami Maclas	Pacific Telephone Co
1927	Lush Lawrence H Alice chauf	Kaasen Directory Company

10512 S FREEMAN AVE

Year	Uses	Source
1927	Wilson Geo C Lillie E millmn	Kaasen Directory Company

10513 S FREEMAN AVE

Year	Uses	Source
1927	Cassell Chas Marvel cond	Kaasen Directory Company
	Cassell Malinda Mrs	Kaasen Directory Company

10514 S FREEMAN AVE

Year	Uses	Source
2001	CURIELSamuel	Haines & Company, Inc.
1995	Miramontes Enedyna	Pacific Bell Telephone Co
1990	Miramontes Enedyna	Pacific Bell Telephone Co
1980	Hurst Ruth	Pacific Telephone Co

10515 S FREEMAN AVE

Year	Uses	Source
2001	RAMIREZJesus	Haines & Company, Inc.
1995	Ramirez Juan M	Pacific Bell Telephone Co
1970	Corona Ralph M	Pacific Telephone Co
1927	Snvder Geo Tntr	Kaasen Directory Company

10519 S FREEMAN AVE

Year	Uses	Source
2001	1 BARRAEdmundo	Haines & Company, Inc.
1995	Curiel Daniel	Pacific Bell Telephone Co
1990	Curiel Daniel	Pacific Bell Telephone Co

10600 S FREEMAN AVE

Year	Uses	Source
2001	BUSTAMANTERcardo	Haines & Company, Inc.
2000	RICKS TOWINGIII	Pacific Bell Telephone Co
1995	Bustamante Ricardo	Pacific Bell Telephone Co
1990	Bustamante Ricardo	Pacific Bell Telephone Co
1980	Bustamante Ricardo	Pacific Telephone Co
1975	Aly Ahmed	Pacific Telephone Co

Year	Uses	Source
1970	Ericson Herman	Pacific Telephone Co

10601 S FREEMAN AVE

Year	Uses	Source
2001	SCHOWFon	Haines & Company, Inc.
1995	Schaick Albert Van	Pacific Bell Telephone Co
1990	Valle Ana	Pacific Bell Telephone Co
	Schaick Albert Van	Pacific Bell Telephone Co
1975	Larzabal Jose	Pacific Telephone Co
1927	Crane Margt student	Kaasen Directory Company
	Crane Edw pharm	Kaasen Directory Company
	Crane Edw H Eliz phys	Kaasen Directory Company

10603 S FREEMAN AVE

Year	Uses	Source
2000	Rodriguez Rigoberto	Pacific Bell Telephone Co
1990	Perez Luis Fernando	Pacific Bell Telephone Co

10605 S FREEMAN AVE

Year	Uses	Source
1927	Ennis Jas L Ottilia trucking	Kaasen Directory Company

10606 S FREEMAN AVE

Year	Uses	Source
2001	OMORENOMiguel	Haines & Company, Inc.
2000	Moreno M	Pacific Bell Telephone Co
	Moreno Miguel	Pacific Bell Telephone Co
1995	Moreno Miguel	Pacific Bell Telephone Co
1990	de la Morena Agustin	Pacific Bell Telephone Co
	Moreno Miguel	Pacific Bell Telephone Co
1980	Moreno Miguel	Pacific Telephone Co
1975	c Thomas Bob R	Pacific Telephone Co
1970	A Thomas Bob R	Pacific Telephone Co
1927	Evans Richd bkpr Pac Southwest Tr & Savs Bank	Kaasen Directory Company
	Jordan Fannye	Kaasen Directory Company

10607 S FREEMAN AVE

Year	Uses	Source
1927	Young Roy C Jessie 0 cond	Kaasen Directory Company

FINDINGS

10609 S FREEMAN AVE

Year	Uses	Source
2000	Morales Domminga	Pacific Bell Telephone Co
1995	Figueroa Tomas H	Pacific Bell Telephone Co
1990	Figueroa Tomas H	Pacific Bell Telephone Co
1927	Young Benj Sadie mtrmn	Kaasen Directory Company

10611 S FREEMAN AVE

Year	Uses	Source
1927	Crisman Rita A fruit pkr	Kaasen Directory Company
	Crisman Wm W Mabel driver	Kaasen Directory Company

10612 S FREEMAN AVE

Year	Uses	Source
2001	CRUZLUia	Haines & Company, Inc.
1980	Gilman Katherine A	Pacific Telephone Co
1975	Gilman Katherlne A	Pacific Telephone Co
1970	Gilman Katherine A	Pacific Telephone Co
1954	RIGGS ARTHUR	R. L. Polk & Co.

10613 S FREEMAN AVE

Year	Uses	Source
2000	Diores Irma Aurora	Pacific Bell Telephone Co
1980	Durand Patricia	Pacific Telephone Co
1975	Whitemen Geo	Pacific Telephone Co
1970	Whitemen Geo	Pacific Telephone Co
1927	Rowan Kenneth B La Rissa aud	Kaasen Directory Company

10615 S FREEMAN AVE

Year	Uses	Source
1927	Bout Arth Ruth metermn	Kaasen Directory Company

10616 S FREEMAN AVE

Year	Uses	Source
2001	OROCHA Michael	Haines & Company, Inc.
2000	Rocha Michael	Pacific Bell Telephone Co
	Rocha Michael	Pacific Bell Telephone Co

10619 S FREEMAN AVE

Year	Uses	Source
2001	MIRAMONTESEnedyna	Haines & Company, Inc.

FINDINGS

Year	Uses	Source
2000	Miramontes Enedyna	Pacific Bell Telephone Co

10620 S FREEMAN AVE

Year	Uses	Source
2001	LUEVANOSFellpe	Haines & Company, Inc.
1970	8 Yorath Donald A	Pacific Telephone Co
	Hendrix Trixie	Pacific Telephone Co
1927	Stauffer Arnold	Kaasen Directory Company

10622 S FREEMAN AVE

Year	Uses	Source
2001	CABRERAManoima	Haines & Company, Inc.
2000	Camacho Esperanza	Pacific Bell Telephone Co
1995	Villasenor Jesus	Pacific Bell Telephone Co
1990	Villasenor Jesus	Pacific Bell Telephone Co
1980	Trujillo Hugo A	Pacific Telephone Co
	VillasenorJesus	Pacific Telephone Co
1970	2 Portscheller Don	Pacific Telephone Co
	Seibert General F	Pacific Telephone Co

10623 S FREEMAN AVE

Year	Uses	Source
2001	ROBINSONKennelh	Haines & Company, Inc.
	MACIASJesus	Haines & Company, Inc.
1970	Chase Sammie W	Pacific Telephone Co

10701 S FREEMAN AVE

Year	Uses	Source
2001	LEALSara	Haines & Company, Inc.
1990	Ocampo Arosto	Pacific Bell Telephone Co
1975	Jones Wille T	Pacific Telephone Co
	Jones W T	Pacific Telephone Co

10702 S FREEMAN AVE

Year	Uses	Source
2001	XXXX	Haines & Company, Inc.
2000	Sanchez Ismael	Pacific Bell Telephone Co
1970	Mc Kay Amelia	Pacific Telephone Co

FINDINGS

10703 S FREEMAN AVE

Year	Uses	Source
1980	Stephens Sherry L	Pacific Telephone Co
1975	Sullivan Leslie B	Pacific Telephone Co

10706 S FREEMAN AVE

Year	Uses	Source
2001	LUNALU	Haines & Company, Inc.
2000	Luna Luis	Pacific Bell Telephone Co
1995	Luna Luis	Pacific Bell Telephone Co
1990	Luna Luis	Pacific Bell Telephone Co
1980	Quintz Raoul	Pacific Telephone Co
1975	Quilntz Raoul	Pacific Telephone Co
1970	Quintz Raoul	Pacific Telephone Co

10707 S FREEMAN AVE

Year	Uses	Source
2001	XXXX	Haines & Company, Inc.
1970	Mc Carthy John P	Pacific Telephone Co

10708 S FREEMAN AVE

Year	Uses	Source
2001	LOMELI Manuel	Haines & Company, Inc.
2000	Lomeli Manuel	Pacific Bell Telephone Co
1995	Lomell Manuel	Pacific Bell Telephone Co
1990	Lomeli Manuel	Pacific Bell Telephone Co
1980	Devereaux Isom	Pacific Telephone Co
1975	Wood Hugh	Pacific Telephone Co
1970	Farnworth K L	Pacific Telephone Co

S Freeman Ave

10709 S Freeman Ave

Year	Uses	Source
2010	CAR NEGOTIATORS	EDR Digital Archive
	CAR NEGOTIATORS	EDR Digital Archive

FINDINGS

S FREEMAN AVE

10709 S FREEMAN AVE

Year	*Uses*	*Source*
2001	ESOUIVELSaroyni	Haines & Company, Inc.
1975	Paima Gerardo Miguel	Pacific Telephone Co
1970	Fraley Francis A	Pacific Telephone Co

10710 S FREEMAN AVE

Year	*Uses*	*Source*
2001	XXXX	Haines & Company, Inc.
1970	Gal ler Lynda	Pacific Telephone Co

10711 S FREEMAN AVE

Year	*Uses*	*Source*
2001	KUPUAna A	Haines & Company, Inc.
2000	Kupu Ana A	Pacific Bell Telephone Co
1990	Gordon W Elder	Pacific Bell Telephone Co
1980	Wells Annie	Pacific Telephone Co
1970	Hernandez R B	Pacific Telephone Co
	Building	Pacific Telephone Co
	B Barber Jack J	Pacific Telephone Co

10712 S FREEMAN AVE

Year	*Uses*	*Source*
2001	XXXX	Haines & Company, Inc.
1970	Salas Manuel	Pacific Telephone Co

10713 S FREEMAN AVE

Year	*Uses*	*Source*
2001	XXXX	Haines & Company, Inc.
1970	Byther Robt W	Pacific Telephone Co

10714 S FREEMAN AVE

Year	*Uses*	*Source*
2001	XXXX	Haines & Company, Inc.
1980	Wielgoska Joe	Pacific Telephone Co

10719 S FREEMAN AVE

Year	*Uses*	*Source*
2001	MORALESRamiro	Haines & Company, Inc.

FINDINGS

Year	Uses	Source
1990	Morales David H	Pacific Bell Telephone Co
1950	LARSON RALPH A R	Pacific Telephone

10802 S FREEMAN AVE

Year	Uses	Source
2001	RIVERAGenaro	Haines & Company, Inc.
1975	Naccarato Patsy	Pacific Telephone Co
1970	Naccarato Patsy	Pacific Telephone Co

10803 S FREEMAN AVE

Year	Uses	Source
2001	RODRIGUEZRigobe	Haines & Company, Inc.

10806 S FREEMAN AVE

Year	Uses	Source
2001	ARMENTAM	Haines & Company, Inc.
1975	Hatridge Orville A	Pacific Telephone Co
1970	Hatridge Orville A	Pacific Telephone Co

10813 S FREEMAN AVE

Year	Uses	Source
2001	DLORESIrmar Aurora	Haines & Company, Inc.

10814 S FREEMAN AVE

Year	Uses	Source
2001	RODRIGUEZManlza	Haines & Company, Inc.
1980	4 Ruiz Gonzalo	Pacific Telephone Co
	Building	Pacific Telephone Co

10815 S FREEMAN AVE

Year	Uses	Source
1995	Crayton J I	Pacific Bell Telephone Co
	Crayton Joyce	Pacific Bell Telephone Co
	Crayton Bannie Sr	Pacific Bell Telephone Co
	Jennings Forestine	Pacific Bell Telephone Co
1990	Jennings Forestine	Pacific Bell Telephone Co
1980	Y 4 Jennings Forestine	Pacific Telephone Co
1975	Jennings Forestine	Pacific Telephone Co
	Nikkel Alexander	Pacific Telephone Co
	Shannon Thomasine	Pacific Telephone Co

Year	Uses	Source
1970	Jimenez Sabina E	Pacific Telephone Co
	Fuentes Fernando	Pacific Telephone Co

10816 S FREEMAN AVE

Year	Uses	Source
2001	i GUINTEROSa U	Haines & Company, Inc.
	JIMENEZJuan C	Haines & Company, Inc.
2000	Quintero Saul	Pacific Bell Telephone Co
	Jimenez Juan C	Pacific Bell Telephone Co
1980	Landaberde Ana	Pacific Telephone Co
	Santana Mary A	Pacific Telephone Co

10817 S FREEMAN AVE

Year	Uses	Source
2001	MARTIN Marta L	Haines & Company, Inc.
2000	Martin Marta L	Pacific Bell Telephone Co
	Lopez Celvin	Pacific Bell Telephone Co
1990	Lopez Gilberto	Pacific Bell Telephone Co
1980	Hajeid Jamal	Pacific Telephone Co
1975	Pawlak J	Pacific Telephone Co
	Alderson Neva J	Pacific Telephone Co
1970	Alderson Neva J	Pacific Telephone Co

10819 S FREEMAN AVE

Year	Uses	Source
2001	le RAND David	Haines & Company, Inc.
2000	Rand Raquel	Pacific Bell Telephone Co
	Rand David	Pacific Bell Telephone Co
1990	Pena Isabel	Pacific Bell Telephone Co
1980	Man Betty L	Pacific Telephone Co
1975	Wan Wen Shiu	Pacific Telephone Co
1970	4 Urrutia Carmelo	Pacific Telephone Co
	Lopez Anne M	Pacific Telephone Co

10820 S FREEMAN AVE

Year	Uses	Source
2001	JIMENEZJose	Haines & Company, Inc.
2000	Chamorro Tonantz	Pacific Bell Telephone Co
1995	Building	Pacific Bell Telephone Co
	10829 Munoz Rueben	Pacific Bell Telephone Co

FINDINGS

Year	Uses	Source
1995	REAR Cordero Ramon M	Pacific Bell Telephone Co
1980	Gamble Danny	Pacific Telephone Co
	Gamble Bruce E	Pacific Telephone Co
1975	Gamble Danny	Pacific Telephone Co
	Pate Jos S	Pacific Telephone Co
1970	Burton Pat	Pacific Telephone Co

10821 S FREEMAN AVE

Year	Uses	Source
2001	HATHORNENaehan	Haines & Company, Inc.
1990	Hathorne Nathan	Pacific Bell Telephone Co
1975	Zolman Chas D	Pacific Telephone Co
1970	Zolman Chas D	Pacific Telephone Co

10822 S FREEMAN AVE

Year	Uses	Source
2001	XXXX	Haines & Company, Inc.
1970	Alkire Rose	Pacific Telephone Co

10823 S FREEMAN AVE

Year	Uses	Source
2001	XXXX	Haines & Company, Inc.
1980	4 Ruiz Gonzalo	Pacific Telephone Co
	0 Tong Ki	Pacific Telephone Co
1975	Myers Flossle L	Pacific Telephone Co

10825 S FREEMAN AVE

Year	Uses	Source
2001	OMRANIANMalihn	Haines & Company, Inc.
1975	Rethwich Tom	Pacific Telephone Co
1970	Stanton Ralph D	Pacific Telephone Co

10826 S FREEMAN AVE

Year	Uses	Source
2001	MELTONCurtis	Haines & Company, Inc.
1990	Kleyton Yeatte	Pacific Bell Telephone Co
1980	Kleyton Yeatte	Pacific Telephone Co
1975	Lakatos Jos	Pacific Telephone Co
1970	Lakatos Jos	Pacific Telephone Co

FINDINGS

10829 S FREEMAN AVE

Year	Uses	Source
1995	h Ramos Jose Orlando	Pacific Bell Telephone Co
1990	Lewellen Walter G	Pacific Bell Telephone Co
1975	Wood Mildred C	Pacific Telephone Co

10831 S FREEMAN AVE

Year	Uses	Source
1995	FREEMAN AV S	Pacific Bell Telephone Co
	FREEMAN AV S	Pacific Bell Telephone Co
	Gutierrez Rosina	Pacific Bell Telephone Co
1990	Mills John D	Pacific Bell Telephone Co
1980	Mills John D	Pacific Telephone Co
1975	Mills John D	Pacific Telephone Co
1970	Mills John D	Pacific Telephone Co

10834 S FREEMAN AVE

Year	Uses	Source
1980	Fernandez Arnando	Pacific Telephone Co
1975	Self Geo E	Pacific Telephone Co
1970	Hood Douglas L	Pacific Telephone Co

10835 S FREEMAN AVE

Year	Uses	Source
2001	ALPIZARCralrrna	Haines & Company, Inc.
1980	Hubbell M A	Pacific Telephone Co
	Krikscus BL	Pacific Telephone Co
	Fredrick Raymond E	Pacific Telephone Co
1975	A Hubbell M A	Pacific Telephone Co
	6 Ilcken Edw A	Pacific Telephone Co
	Krikscus BL	Pacific Telephone Co
	Fredrick Raymond E	Pacific Telephone Co
1970	Krikscus Bernice	Pacific Telephone Co
	Mills Gary	Pacific Telephone Co

10837 S FREEMAN AVE

Year	Uses	Source
1990	Castellanos Fortino	Pacific Bell Telephone Co
	Navarro Jose T	Pacific Bell Telephone Co
1980	Y 2 Castellanos Gabriel	Pacific Telephone Co
1975	I Casteilanos Gabriel	Pacific Telephone Co

Year	Uses	Source
1975	Danna Lorenzo Lee	Pacific Telephone Co
1970	Mc Lean Gary M	Pacific Telephone Co
	Letourneau Robt	Pacific Telephone Co

10622/ S FREEMAN AVE

Year	Uses	Source
2001	e CAMACHOEsperaza	Haines & Company, Inc.

10817/ S FREEMAN AVE

Year	Uses	Source
2001	LOPEZCelvin	Haines & Company, Inc.

S HAWTHORNE BLVD

10030 S HAWTHORNE BLVD

Year	Uses	Source
1981	DOBBS JOHNNY MOTOR HOME CENTER INGLEWOOD	Pacific Telephone

10100 S HAWTHORNE BLVD

Year	Uses	Source
1990	WAGON CITY INGLEWOOD	Pacific Bell
1986	WAGON CITY INGLEWOOD	Pacific Bell
1976	Aames Auto Leasing	Pacific Telephone

10200 S HAWTHORNE BLVD

Year	Uses	Source
1981	WAGONS INC INGLEWOOD	Pacific Telephone
1976	Wagons Inc	Pacific Telephone

10220 S HAWTHORNE BLVD

Year	Uses	Source
1986	VILLA AUTO SALES INGLEWOOD	Pacific Bell
1981	VILLA AUTO SALES INGLEWOOD	Pacific Telephone
1976	Villa Auto Sales	Pacific Telephone

10310 S HAWTHORNE BLVD

Year	Uses	Source
1990	WILLIAMS FROZEN FOOD LOCKERS INGLEWOOD	Pacific Bell
	WILLIAMS FROZEN FOOD LOCKERS INGLEWOOD	Pacific Bell

Year	Uses	Source
1986	WILLIAMS FROZEN FOOD LOCKERS INGLEWOOD	Pacific Bell
1981	WILLIAMS FROZEN FOOD LOCKERS INGLEWOOD	Pacific Telephone
1976	Williams Frozen Food Lockers	Pacific Telephone

10324 S HAWTHORNE BLVD

Year	Uses	Source
1981	NORM S AUTO SALES INGLEWOOD	Pacific Telephone
1976	Norms Auto Sales	Pacific Telephone

S LA BREA AVE

1130 S LA BREA AVE

Year	Uses	Source
2001	LITTLEEUROPE	Haines & Company, Inc.

1140 S LA BREA AVE

Year	Uses	Source
2001	WINSTONTIRECO	Haines & Company, Inc.
1991	WINSTON TIRE COMPANY	Pacific Bell
	Inglewood	Pacific Bell
1990	WINSTON TIRE COMPANY	Pacific Bell
1986	ROD DAVIS FIRE STONE INC	Pacific Bell
1981	LA BREA TIRE INGLEWOOD	Pacific Telephone
1980	La Brea Tire	Pacific Telephone Co
1976	LA BREA TIRE & OIL CO	Pacific Telephone
1975	La Brea Tire & Oil Co	Pacific Telephone Co
1970	La Brea Tire & Oil Co	Pacific Telephone Co

1166 S LA BREA AVE

Year	Uses	Source
1957	DON S BRAKE SERV	Pacific Telephone
1954	DON S BRAKE SERV	R. L. Polk & Co.
1950	GENERAL BRAKE STANTON	Pacific Telephone
	INGLE RADIATOR SERVICE	Pacific Telephone

1170 S LA BREA AVE

Year	Uses	Source
2001	STRICKLYHAIR	Haines & Company, Inc.
1970	Joans Fashions	Pacific Telephone Co

FINDINGS

1190 S LA BREA AVE

Year	Uses	Source
2001	SPEEDY SPOTLIQUOR	Haines & Company, Inc.
1980	Speedy Spot Liquor	Pacific Telephone Co
1975	Speedy Spot Liquor	Pacific Telephone Co
1970	Speedy Spot Liquor	Pacific Telephone Co
1964	LA BREA TIRE & OIL CO	Pacific Telephone
1960	LA BREA TIRE & OIL CO	Pacific Telephone
	LA BREA TIRE OIL CO	Pacific Telephone and Telegraph Company
1957	LA BREA TIRE & OIL CO	Pacific Telephone
1954	LABREA SELF SERV STO	R. L. Polk & Co.
1950	LA BREA SELF SERV STANTON	Pacific Telephone

1202 S LA BREA AVE

Year	Uses	Source
2001	XXXX	Haines & Company, Inc.
1970	The Cartwheel	Pacific Telephone Co
1964	CARTWHEEL THE	Pacific Telephone
	THE CARTWHEEL	Pacific Telephone
1960	WHITYS CARTWHEEL	Pacific Telephone and Telegraph Company
	CARTWHEEL THE	Pacific Telephone
	WHITYS CARTWHEEL	Pacific Telephone
1957	CARTWHEEL THE	Pacific Telephone
1954	CARTWHEEL THE SEE HAL S CARTWHEEL	R. L. Polk & Co.
	CARTWHEEL THE SEE HAL S CARTWHEEL	R. L. Polk & Co.
	HAL S CARTWHEEL	R. L. Polk & Co.

1206 S LA BREA AVE

Year	Uses	Source
1964	SMITH DRAKE CORP	Pacific Telephone
1960	SMITH DRAKE CORP	Pacific Telephone
	SMITH DRAKE CORP	Pacific Telephone and Telegraph Company
1957	SMITH DRAKE CORP	Pacific Telephone
1950	HENRY S LIQUOR STORE	Pacific Telephone

1210 S LA BREA AVE

Year	Uses	Source
2001	AUTOEXCHANGEINC	Haines & Company, Inc.

FINDINGS

Year	Uses	Source
1990	NISSAN OF INGLEWOOD INGLEWOOD	Pacific Bell
1986	NISSAN OF INGLEWOOD INGLEWOOD	Pacific Bell
1985	INGLEWOOD MOTORS-DATSUN INC	Pacific Bell
	INGLEWOOD DATSUN	Pacific Bell
1980	DATSUN GILLILAN	Pacific Telephone
	GILLILAN DATSUN	Pacific Telephone
	GILLILAN MOTORS-DATSUN INC	Pacific Telephone
1976	GILLILAN DATSUN	Pacific Telephone
	Datsun Gillilan	Pacific Telephone
1975	Gililan Datsun	Pacific Telephone Co
	GILLILAN MOTORS-DATSUN INC	Pacific Telephone
	GILLILAN DATSUN	Pacific Telephone
	DATSUN GILLILAN	Pacific Telephone
1970	Gi lililan Motors Datsun	Pacific Telephone Co
	Gillilan Motors Datsun Inc	Pacific Telephone Co
1964	GILLILAN MOTORS	Pacific Telephone
1960	PONTI CAR SALES	Pacific Telephone
	PONTI CAR SALES	Pacific Telephone and Telegraph Company
1957	PONTI CAR SALES	Pacific Telephone
1954	PONTI CAR SALES	R. L. Polk & Co.
1950	P6NTI CAR SALES	Pacific Telephone

1220 S LA BREA AVE

Year	Uses	Source
2001	VGAUTOSQUARE	Haines & Company, Inc.
1975	Lees Auto Repair & Brake Service	Pacific Telephone Co
1970	Lees Auto Repair & Brake Service	Pacific Telephone Co
1964	LEE S AUTO REPAIR & BRAKE SERV	Pacific Telephone
1960	J & R AUTO UPHOLSTERY	Pacific Telephone
	LEE S AUTO REPAIR & BRAKE SERV	Pacific Telephone
	J R AU TO UPHOLSTERY	Pacific Telephone and Telegraph Company
	LEES AUTO REPAIR SRV	Pacific Telephone and Telegraph Company
1954	BONDED REAL ESTATE & RENTALS	R. L. Polk & Co.
	RIS6ER S ELECTRONICS SERV	R. L. Polk & Co.
1950	LARRY S AUTO SERV	Pacific Telephone

1222 S LA BREA AVE

Year	Uses	Source
2001	XXXX	Haines & Company, Inc.

1240 S LA BREA AVE

Year	Uses	Source
2001	PARAMNT AUTO PARTS	Haines & Company, Inc.
1990	PARAMOUNT AUTO PARTS INGLEWOOD	Pacific Bell
1986	PARAMOUNT AUTO PARTS INGLEWOOD	Pacific Bell
1981	PARAMOUNT AUTO PARTS INGLEWOOD	Pacific Telephone
1980	Paramount Auto Parts	Pacific Telephone Co
1976	Paramount Auto Parts	Pacific Telephone
1975	Paramount Auto Parts	Pacific Telephone Co
1970	Paramount Auto Parts	Pacific Telephone Co
1960	PARAMOUNT AUTO PARTS	Pacific Telephone
	PARAMOUNT AUTO PARTS	Pacific Telephone and Telegraph Company
	PARAMOUNT AUTO PARTS	Pacific Telephone and Telegraph Company
1957	PARAMOUNT AUTO PARTS	Pacific Telephone
	PARAMOUNT AUTO PARTS	Pacific Telephone
1954	PARAMOUNT AUTO PARTS	R. L. Polk & Co.
	PARAMOUNT AUTO PARTS	R. L. Polk & Co.
1950	PARAMOUNT AUTO PARTS	Pacific Telephone

S LARCH ST

1032 S LARCH ST

Year	Uses	Source
1964	GERNENTZ GRACE	Pacific Telephone
1960	HEDRICK ERNEST D	Pacific Telephone

1034 S LARCH ST

Year	Uses	Source
1964	ALLEN JOHN W	Pacific Telephone
	LIERMAN LOYAL H	Pacific Telephone
1960	BELMONT A C	Pacific Telephone

1036 S LARCH ST

Year	Uses	Source
1964	KING ROBT	Pacific Telephone

Year	Uses	Source
1964	HOFFMAN HELEN L	Pacific Telephone
	DEAL DIANE	Pacific Telephone
1960	WILLIAMS MARIE	Pacific Telephone
	LANNING RONALD L	Pacific Telephone
	KEATTS ROSA DARE	Pacific Telephone
	GLENN MARY ANN	Pacific Telephone
	SIMMONS JOHN A JR	Pacific Telephone
1950	SCHWANK F H M R	Pacific Telephone

1043 S LARCH ST

Year	Uses	Source
1964	LA FOND LELAND L	Pacific Telephone

1139 S LARCH ST

Year	Uses	Source
1964	COLLINS OSCAR L	Pacific Telephone
1960	COLLINS OSCAR L	Pacific Telephone
1957	COLLINS OSCAR L	Pacific Telephone
1954	COLLINS OSCAR L	R. L. Polk & Co.

S MYRTLE AVE

1001 S MYRTLE AVE

Year	Uses	Source
1964	WINEHOLT ROSS M	Pacific Telephone
1960	TEAGUE GWEN MRS	Pacific Telephone
	TEAGUE CHAS E JR	Pacific Telephone

1007 S MYRTLE AVE

Year	Uses	Source
1960	AXTELL ALICE	Pacific Telephone
1957	SKLNIIER K W	Pacific Telephone
1954	SKINNER W	R. L. Polk & Co.

1011 S MYRTLE AVE

Year	Uses	Source
1960	BELLE JOYCE MRS	Pacific Telephone

1017 S MYRTLE AVE

Year	Uses	Source
1960	COCKRELL BEN F	Pacific Telephone

FINDINGS

Year	Uses	Source
1957	STICKEL WM A	Pacific Telephone

1021 S MYRTLE AVE

Year	Uses	Source
1964	LINCKE JOHN	Pacific Telephone
	STAGNARO FRANK J	Pacific Telephone
	STAGNARO MARILYN L	Pacific Telephone
	BENSON BETTY LOU	Pacific Telephone
	LEA EDWIN W	Pacific Telephone
	CALDWELL CODY B	Pacific Telephone
	BENSON CHAS J	Pacific Telephone
	LYLE GO E	Pacific Telephone

1028 S MYRTLE AVE

Year	Uses	Source
1960	KANE BLANCHE M	Pacific Telephone

1031 S MYRTLE AVE

Year	Uses	Source
1964	BAW LEE	Pacific Telephone
	KALLIES WALTER W	Pacific Telephone
1957	FREER E NAIK	Pacific Telephone

1033 S MYRTLE AVE

Year	Uses	Source
1964	ELLIOTT L J	Pacific Telephone

1034 S MYRTLE AVE

Year	Uses	Source
1960	SIPE WM E	Pacific Telephone
1954	MAKI E A R	R. L. Polk & Co.
1950	MAKI E A R	Pacific Telephone

1100 S MYRTLE AVE

Year	Uses	Source
1964	BARKER KENNETH B	Pacific Telephone
	GRANT CLYDE	Pacific Telephone

1105 S MYRTLE AVE

Year	Uses	Source
1964	CULLINGTON FLORENCE	Pacific Telephone

FINDINGS

1108 S MYRTLE AVE

Year	*Uses*	*Source*
1964	HOSMER JAS H	Pacific Telephone

1116 S MYRTLE AVE

Year	*Uses*	*Source*
1954	MCCARTNEY MOLLIE G MRS	R. L. Polk & Co.

1117 S MYRTLE AVE

Year	*Uses*	*Source*
1964	D ANNA PASQUALE	Pacific Telephone

1139 S MYRTLE AVE

Year	*Uses*	*Source*
1964	WATTERSON HOLLIS	Pacific Telephone
1960	WATTERSON HOLLIS	Pacific Telephone

1146 S MYRTLE AVE

Year	*Uses*	*Source*
1950	PUZUHANICH MICHAEL R	Pacific Telephone

1200 S MYRTLE AVE

Year	*Uses*	*Source*
1964	BATTLES GARY	Pacific Telephone

1201 S MYRTLE AVE

Year	*Uses*	*Source*
1964	KAHLSDORF WM F	Pacific Telephone

930B S MYRTLE AVE

Year	*Uses*	*Source*
1954	MATHIS FRED W	R. L. Polk & Co.
1950	ARMOUR PAUL H R	Pacific Telephone

S OSAGE AVE

924 S OSAGE AVE

Year	*Uses*	*Source*
1980	1 Zangai Levi B	Pacific Telephone Co
	Building	Pacific Telephone Co
1975	4 Hargraves Jas A	Pacific Telephone Co
	Hoagland Orville	Pacific Telephone Co

FINDINGS

Year	Uses	Source
1975	2 Giliham Marguerite	Pacific Telephone Co
	1 Blerer Bertha H	Pacific Telephone Co
	Building	Pacific Telephone Co
1970	2 Quesada Fabio A	Pacific Telephone Co
	4 Hargraves Jas A	Pacific Telephone Co
	1 Bierer Bertha H	Pacific Telephone Co
	Building	Pacific Telephone Co

926 S OSAGE AVE

Year	Uses	Source
1975	Building	Pacific Telephone Co
	3 Carlson A M	Pacific Telephone Co
1970	Building	Pacific Telephone Co
	3 Carlson AM	Pacific Telephone Co
	1 Gregory Robt W Mrs	Pacific Telephone Co

930 S OSAGE AVE

Year	Uses	Source
1995	MARY CELESTE SCOTT MEMORIAL	Pacific Bell Telephone Co
	LADIES OF SONG	Pacific Bell Telephone Co
1990	LADIES OF SONG MARY	Pacific Bell Telephone Co
	CELESTE SCOTT MEMORIAL	Pacific Bell Telephone Co
	LADIES OF SONG-MARY CELESTE SCOTT MEMORIAL FOUNDATION INC INGLEWOOD	Pacific Bell
	CELESTE SCOTT CHRISTIAN SCHOOL INGLEWOOD	Pacific Bell
1986	LADIES OF SONG-MARY CELESTE SCOTT MEMORIAL FOUNDATION INC INGLEWOOD	Pacific Bell
	CELESTE SCOTT CHRISTIAN SCHOOL INGLEWOOD	Pacific Bell
1981	LADIES OF SONG MARY CELESTE SCOTT MEMORIAL FOUNDATION INC INGLEWOOD	Pacific Telephone
1980	Ladies Of Song Mary Celeste Scott Memorial	Pacific Telephone Co
	1 Zangai Levi B	Pacific Telephone Co
1976	SEVENTH DAY ADVENTIST Schools	Pacific Telephone
	Inglewood	Pacific Telephone
1970	Seventh day Adventist	Pacific Telephone Co

FINDINGS

937 S OSAGE AVE

Year	Uses	Source
1976	Lindsey Jessie	Pacific Telephone
1970	Pedersen Betty Lou	Pacific Telephone Co

941 S OSAGE AVE

Year	Uses	Source
1995	PACE GROSS PROPERTY	Pacific Bell Telephone Co
	Building	Pacific Bell Telephone Co
	209 Moore Rosilyn	Pacific Bell Telephone Co
	302 Johnson Darrell & Valerie	Pacific Bell Telephone Co
	PENT Ethridge Faylene	Pacific Bell Telephone Co
	B Scott Cicero & Dona	Pacific Bell Telephone Co
	106 REAVES ASA E	Pacific Bell Telephone Co
	106 REAVES ASA E	Pacific Bell Telephone Co
1990	SMITH ETHEL INGLEWOOD	Pacific Bell
	Ethridge Faylene	Pacific Bell Telephone Co
	Building	Pacific Bell Telephone Co
	101 Crawford Abbigale	Pacific Bell Telephone Co
	105 Boyce Mickey	Pacific Bell Telephone Co
	106 Garbutt Russell	Pacific Bell Telephone Co
	108 Smith Ethel	Pacific Bell Telephone Co
	206 Miller Norma	Pacific Bell Telephone Co
	303 Brown Leonard T	Pacific Bell Telephone Co
	308 Williams Don Ray Min	Pacific Bell Telephone Co
1986	SMITH ETHEL INGLEWOOD	Pacific Bell
1980	Forum Plaza Apartments	Pacific Telephone Co
	Building	Pacific Telephone Co
	A Larson Jas R	Pacific Telephone Co
	101 Johnson Lois M	Pacific Telephone Co
	106 Brown C Franklin	Pacific Telephone Co
	109 Freeny Virginia	Pacific Telephone Co
	112 Higginbothan Roxanna S	Pacific Telephone Co
	201 Reed Jos Jr	Pacific Telephone Co
	202 Carter Lloyri	Pacific Telephone Co
	203 Martin Wm	Pacific Telephone Co
	209 Lampkin Cheryl	Pacific Telephone Co
	210 Bryant Christine M	Pacific Telephone Co
	303 Pettis Joe Jr	Pacific Telephone Co
	304 Holmes S	Pacific Telephone Co

FINDINGS

Year	Uses	Source
1980	306 Bradley Cecil	Pacific Telephone Co
	308 Williams Don Ray Min	Pacific Telephone Co
	313 Gragg Shedd	Pacific Telephone Co
	N 104 Lovett E	Pacific Telephone Co
	212 N Mayer Veronica	Pacific Telephone Co
1976	Strange Martin C	Pacific Telephone
1975	Wellman Lyle H	Pacific Telephone Co
	Building	Pacific Telephone Co
	A Larson Jas R	Pacific Telephone Co
	101 Johnson Lois M	Pacific Telephone Co
	102 Foruni Plaza	Pacific Telephone Co
	105 Hansen Geo M	Pacific Telephone Co
	106 Foshay J G	Pacific Telephone Co
	Bouzardlombril Mohamad	Pacific Telephone Co
	108 Mott Eric	Pacific Telephone Co
	109 Prisk Dani	Pacific Telephone Co
	111 Hamor KJ	Pacific Telephone Co
	201 Fifer Douglas	Pacific Telephone Co
	203 Laketic D	Pacific Telephone Co
	205 Dunn Karen R	Pacific Telephone Co
	207 Er Ickson L C	Pacific Telephone Co
	210 Coggs Janet	Pacific Telephone Co
	211 Dunlng R	Pacific Telephone Co
	301 Seskind Lori	Pacific Telephone Co
	308 Williams Don Ray Min	Pacific Telephone Co
	Moody Harold E	Pacific Telephone Co
	310 Albouyeh Dara	Pacific Telephone Co
	311 Seeley Frank L	Pacific Telephone Co
1970	Noe Chester W 677 133 E	Pacific Telephone Co
	Building	Pacific Telephone Co
	101 Liang D 671 008 C 105 Hogan Dick	Pacific Telephone Co
	101 Liang D 671 008 C 105 Hogan Dick	Pacific Telephone Co
	Contd 107 Lucich Frank A	Pacific Telephone Co
	108 Pyle Richard A	Pacific Telephone Co
	112 Dennis Jas	Pacific Telephone Co
	201 Wall Wm K	Pacific Telephone Co
	202 Richmond Ray C	Pacific Telephone Co
	205 Koch Martin W	Pacific Telephone Co

FINDINGS

Year	Uses	Source
1970	208 Ackerman Doug	Pacific Telephone Co
	210 Williams Robt J	Pacific Telephone Co
	211 Whittingham Chas	Pacific Telephone Co
	212 Lane Allan	Pacific Telephone Co
	213 Thomas Owen L	Pacific Telephone Co
	301 Dwyer H L	Pacific Telephone Co
	306 Price Louis H	Pacific Telephone Co
	309 Moody Harold E	Pacific Telephone Co
	311 Seeley Frank L	Pacific Telephone Co
	312 Eymann Don	Pacific Telephone Co

945 S OSAGE AVE

Year	Uses	Source
1995	Contd	Pacific Bell Telephone Co
	206 REED LANCE 2 SAM	Pacific Bell Telephone Co
	305 Ewells Dorothy	Pacific Bell Telephone Co
1990	ASQUITH APARTMENTS	Pacific Bell Telephone Co
	101 Cagnolotti Robt L	Pacific Bell Telephone Co
	106 REAVES ASA E	Pacific Bell Telephone Co
	301 Tyre Steven D	Pacific Bell Telephone Co
1981	GRADY FRANCIS INGLEWOOD	Pacific Telephone
	KYEREH ANTHONY F INGLEWOOD	Pacific Telephone
	MORRIS T INGLEWOOD	Pacific Telephone
1980	212 Grady Francis	Pacific Telephone Co
	304 Drake Reginald	Pacific Telephone Co
	306 Johnson L C	Pacific Telephone Co
	302 S Leigh P	Pacific Telephone Co
	Glover Alfred Jr	Pacific Telephone Co
	Building	Pacific Telephone Co
	A Glover John D	Pacific Telephone Co
	103 Brown Donna	Pacific Telephone Co
	106 Reaves Asa E	Pacific Telephone Co
	112 Kyereh Anthony F	Pacific Telephone Co
	201 Washington Michael	Pacific Telephone Co
	202 Patrick M	Pacific Telephone Co
	210 Morris T	Pacific Telephone Co
1976	Brown Roy T	Pacific Telephone
	Nettles Kay	Pacific Telephone
	Wilson J	Pacific Telephone

FINDINGS

Year	Uses	Source
1976	Wright Lee	Pacific Telephone
1975	Hancock JJ	Pacific Telephone Co
	Building	Pacific Telephone Co
	B Godfrey Grover A	Pacific Telephone Co
	102 Hatch Harry R	Pacific Telephone Co
	103 Kale Frank	Pacific Telephone Co
	104 Anderson John V	Pacific Telephone Co
	107 Murphy John P	Pacific Telephone Co
	108 Brown R	Pacific Telephone Co
	110 Yellam Robt	Pacific Telephone Co
	111 Davis Geo W	Pacific Telephone Co
	202 Marsh Theodore	Pacific Telephone Co
	207 Davis Thos E	Pacific Telephone Co
	210 Sirbegovic S	Pacific Telephone Co
	211 Rice	Pacific Telephone Co
	301 Preclado Lorenzo	Pacific Telephone Co
	304 Escabarte Fellna	Pacific Telephone Co
	304 Torredes Imelda	Pacific Telephone Co
	305 Nyka Neka eka Rerick	Pacific Telephone Co
	Wight Lee	Pacific Telephone Co
	309 Robertson Lynwood Chas	Pacific Telephone Co
	310 Blake Robin	Pacific Telephone Co
	101 S Foster Walter A	Pacific Telephone Co
	203 S Chambers Albert G	Pacific Telephone Co
1970	Redden B N	Pacific Telephone Co
	Coons Merle M Col	Pacific Telephone Co
	Building	Pacific Telephone Co
	101 Hatch Harry R	Pacific Telephone Co
	103 Marotte Gil J	Pacific Telephone Co
	104 Lemieux Real	Pacific Telephone Co
	105 De Jordy Dennis	Pacific Telephone Co
	108 Rainey Anne	Pacific Telephone Co
	110 Ravlich Matt	Pacific Telephone Co
	204 Hover Loring Lee	Pacific Telephone Co
	204 Hover H D	Pacific Telephone Co
	206 Gordon Robt L	Pacific Telephone Co
	209 Farrington Robt	Pacific Telephone Co
	210 Sampaio Alfredo C A	Pacific Telephone Co

FINDINGS

Year	Uses	Source
1970	301 Williams Jack	Pacific Telephone Co
	305 Shahmouradian Edw A Capt	Pacific Telephone Co
	309 Olson Lois	Pacific Telephone Co

946 S OSAGE AVE

Year	Uses	Source
1946	Ayvazian Geo r	Southern California Telephone Co

S Osage Ave

1000 S Osage Ave

Year	Uses	Source
2010	GREGLO CONTRACTORS INC (GCI)	EDR Digital Archive
	HILL CALVIN CNSTR CO INC	EDR Digital Archive
	DESIRE HEALTH MAGAZINE DHM	EDR Digital Archive
	GREGLO CONTRACTORS INC (GCI)	EDR Digital Archive
	DESIRE HEALTH MAGAZINE DHM	EDR Digital Archive
	HILL CALVIN CNSTR CO INC	EDR Digital Archive

S OSAGE AVE

1000 S OSAGE AVE

Year	Uses	Source
1980	Building	Pacific Telephone Co
	4 Conger Mary	Pacific Telephone Co
	8 Etim Emmanuel & Elizabeth	Pacific Telephone Co
	9 Crumpton Fred H Jr	Pacific Telephone Co
1976	Riley Darlene	Pacific Telephone
1975	Building	Pacific Telephone Co
	4 Bell Cornell	Pacific Telephone Co
	6 Taylor Yvonne	Pacific Telephone Co
	8 Plunmner Dolores	Pacific Telephone Co
	10 Chism Michael	Pacific Telephone Co
1970	14 Hosea Wm A	Pacific Telephone Co
	10 Booth Nanette H	Pacific Telephone Co
	9 Dodd Roy	Pacific Telephone Co
	7 Henry Hazel H Mrs	Pacific Telephone Co
	5 Walker Dalphina E	Pacific Telephone Co
	4 Snow Gilbert W	Pacific Telephone Co
	Building	Pacific Telephone Co

Year	Uses	Source
1970	1 Rice P	Pacific Telephone Co
	2 Turner Q C Jack	Pacific Telephone Co
	3 Sander Robt L	Pacific Telephone Co

S Osage Ave

1001 S Osage Ave

Year	Uses	Source
2014	CENTINELA SKLLD NRSNG & WLLNSS	EDR Digital Archive
	CENTINELA SKLLD NRSNG & WLLNSS	EDR Digital Archive
2010	CENTINELA SKILLE NURSING & WEL	EDR Digital Archive
	CENTINELA VALLEY CARE CTR	EDR Digital Archive
	CENTINELA SKILLE NURSING & WEL	EDR Digital Archive
	CENTINELA VALLEY CARE CTR	EDR Digital Archive

S OSAGE AVE

1001 S OSAGE AVE

Year	Uses	Source
1990	Building	Pacific Bell Telephone Co
	15 Greger Emmy	Pacific Bell Telephone Co
1975	Four Palms Convalescent Hospital & Rest Home	Pacific Telephone Co
1970	Four Palms Convalescent Hospital & Rest	Pacific Telephone Co

S Osage Ave

1006 S Osage Ave

Year	Uses	Source
2014	RAWLINGS ACCESSORIES	EDR Digital Archive
	RAWLINGS ACCESSORIES	EDR Digital Archive

S OSAGE AVE

1006 S OSAGE AVE

Year	Uses	Source
1990	Building	Pacific Bell Telephone Co
	7 Rice Ramona	Pacific Bell Telephone Co
	9 Wickliffe David & Yvette	Pacific Bell Telephone Co
	8 Daniels George	Pacific Bell Telephone Co
	21 Atkinson Jerome	Pacific Bell Telephone Co

FINDINGS

Year	Uses	Source
1980	Building	Pacific Telephone Co
	1 Carter JP	Pacific Telephone Co
	3 Briggs Carolyn F	Pacific Telephone Co
	6 Wade B C	Pacific Telephone Co
	8 Thompson Harry	Pacific Telephone Co
	14 Dinkins Donald R	Pacific Telephone Co
1976	Pickney Jas	Pacific Telephone
1975	Park Sage Apts N	Pacific Telephone Co
	Building	Pacific Telephone Co
	1 Fobi Mal Dr	Pacific Telephone Co
	2 Wadsworth Robt	Pacific Telephone Co
	Gray KY	Pacific Telephone Co
	6 Lee La Verne	Pacific Telephone Co
	9 Kelly Ollie D	Pacific Telephone Co
	10 Ament Sandra L	Pacific Telephone Co
1970	3 Ludwig C C	Pacific Telephone Co
	7 Murphy M J	Pacific Telephone Co
	5 Blair Josephine	Pacific Telephone Co
	6 Casmir Fred L Dr	Pacific Telephone Co
	Building	Pacific Telephone Co
	9 Davenport Sti I Iman M	Pacific Telephone Co
	10 Ament Sandra L	Pacific Telephone Co
	12 Hamilton Geo B	Pacific Telephone Co

1011 S OSAGE AVE

Year	Uses	Source
1980	23 Quintanilla Consuelo	Pacific Telephone Co
	9 Swartz Harvey L	Pacific Telephone Co
	Building	Pacific Telephone Co
	Garden Inn	Pacific Telephone Co
1975	18 Hemenway RH	Pacific Telephone Co
	5 Krueger Salty	Pacific Telephone Co
	Chills Stella	Pacific Telephone Co
	15 Halms S	Pacific Telephone Co
	Building	Pacific Telephone Co
	Garden Inn Resort Living	Pacific Telephone Co
	Garden Inn	Pacific Telephone Co
1970	2 Dady Martha H	Pacific Telephone Co
	1 Reusch David L	Pacific Telephone Co

Year	Uses	Source
1970	Building	Pacific Telephone Co

S Osage Ave

1014 S Osage Ave

Year	Uses	Source
2014	GNAMIC DIVISIONS GRP	EDR Digital Archive
	GNAMIC DIVISIONS GRP	EDR Digital Archive
2010	WAYNE MOBILE NOTARY	EDR Digital Archive
	OPEN MIND ENT	EDR Digital Archive
	WAYNE MOBILE NOTARY	EDR Digital Archive
	OPEN MIND ENT	EDR Digital Archive

S OSAGE AVE

1014 S OSAGE AVE

Year	Uses	Source
1995	Building	Pacific Bell Telephone Co
	3 Andrewln A	Pacific Bell Telephone Co
1980	3 Nealy Joyce	Pacific Telephone Co
	5 Scurlock Mary	Pacific Telephone Co
	9 Ike Edmund C	Pacific Telephone Co
	12 Barber Desmond R	Pacific Telephone Co
	14 Madlock Robt	Pacific Telephone Co
	17 Levi Ezeuk	Pacific Telephone Co
	18 Gray KY	Pacific Telephone Co
	20 Little Rory K & Beverly A	Pacific Telephone Co
	21 Palmore Victoria	Pacific Telephone Co
	Building	Pacific Telephone Co
	1 Egbuho D	Pacific Telephone Co
	2 Moore Chas R	Pacific Telephone Co
1975	5 Scurlock May	Pacific Telephone Co
	Shanks Chas Mrs	Pacific Telephone Co
	1 Mounsey KS	Pacific Telephone Co
	Building	Pacific Telephone Co
	8 Jones Jacquelyn	Pacific Telephone Co

1015 S OSAGE AVE

Year	Uses	Source
1975	4 Mc Donald Ronald F	Pacific Telephone Co

FINDINGS

Year	Uses	Source
1975	Building	Pacific Telephone Co
	4 Mc Donald Ronald F	Pacific Telephone Co
	Contd 24 Koetler Hulda	Pacific Telephone Co
1970	Building	Pacific Telephone Co
	4 Fairchild Diana L	Pacific Telephone Co
	1 Reddick Mac	Pacific Telephone Co

S Osage Ave

1018 S Osage Ave

Year	Uses	Source
2014	BOBBIS COLLECTION	EDR Digital Archive
	YARWOOD LOST KEYS CO	EDR Digital Archive
	YARWOOD LOST KEYS CO	EDR Digital Archive
	BOBBIS COLLECTION	EDR Digital Archive
2010	BOBBIS COLLECTION	EDR Digital Archive
	PETERSON JERRY D	EDR Digital Archive
	PATRICIA LAWSON	EDR Digital Archive
	PETERSON JERRY D	EDR Digital Archive
	PATRICIA LAWSON	EDR Digital Archive
	BOBBIS COLLECTION	EDR Digital Archive

S OSAGE AVE

1018 S OSAGE AVE

Year	Uses	Source
1995	Building	Pacific Bell Telephone Co
	12 Peterson Carolyn	Pacific Bell Telephone Co
1990	23 Huley Vikky D	Pacific Bell Telephone Co
	Building	Pacific Bell Telephone Co
	1 Peterson Jerry D	Pacific Bell Telephone Co
1980	Building	Pacific Telephone Co
	2 Moore Hilbert V	Pacific Telephone Co
	3 Armstrong Donna M	Pacific Telephone Co
	5 Reid FB	Pacific Telephone Co
	8 Harper Mary Ann	Pacific Telephone Co
1976	Smith B J	Pacific Telephone
1975	Building	Pacific Telephone Co
	2 Rowe	Pacific Telephone Co

FINDINGS

Year	Uses	Source
1975	3 Cox BLMD	Pacific Telephone Co
	5 Smith Theresa	Pacific Telephone Co
	6 Scott D	Pacific Telephone Co
	7 Jamison Marrlon	Pacific Telephone Co
	8 Smith B J	Pacific Telephone Co
	1 A Reynolds Steven E	Pacific Telephone Co
1970	Building	Pacific Telephone Co
	3 Rose Manuel F Jr	Pacific Telephone Co
	5 Mayers Edna	Pacific Telephone Co
	6 Perry W Mc Alpin Jr	Pacific Telephone Co
	7 Collins Wayne	Pacific Telephone Co
	8 Maree Leonard	Pacific Telephone Co
	1 A Benedict Floyd	Pacific Telephone Co
	11 Nakamura Paul	Pacific Telephone Co
	10 Sims Barry	Pacific Telephone Co
	5 A Zirh Necmli	Pacific Telephone Co

1021 S OSAGE AVE

Year	Uses	Source
1946	Thralls B O r	Southern California Telephone Co

1022 S OSAGE AVE

Year	Uses	Source
1946	Conder Mavsia P r	Southern California Telephone Co

1023 S OSAGE AVE

Year	Uses	Source
1995	24 G nlno R 67 56 l	Pacific Bell Telephone Co
	23 Ganlno J A	Pacific Bell Telephone Co
	11 Yanez Gabl lo o	Pacific Bell Telephone Co
	1 Herrera Siaio C 6 4 4 48t	Pacific Bell Telephone Co
	Building	Pacific Bell Telephone Co
1980	24 Clark L	Pacific Telephone Co
	24e Curtis Raymond	Pacific Telephone Co
	23 Hall Winnie B	Pacific Telephone Co
	10 Kimbro Elwood Boone	Pacific Telephone Co
	Building	Pacific Telephone Co
	7 Watkins Ivory Jr	Pacific Telephone Co
	7 Watkins C R	Pacific Telephone Co

FINDINGS

Year	Uses	Source
1980	9 Robinson H L	Pacific Telephone Co
1976	Spriggs Alfred J	Pacific Telephone
1975	Building	Pacific Telephone Co
	3 Wellens Harold L	Pacific Telephone Co
	6 Morley A	Pacific Telephone Co
	7 Souza Gary	Pacific Telephone Co
	10 Clark Roger	Pacific Telephone Co
	12 Martin Arthur	Pacific Telephone Co
	14 Warren Gerry	Pacific Telephone Co
	15 Oliver Monique	Pacific Telephone Co
	20 Ross Pat	Pacific Telephone Co
	23 Williams Wesley Jr	Pacific Telephone Co
	12 A Miretti J E	Pacific Telephone Co
1970	Building	Pacific Telephone Co
	1 Barrena Julio R	Pacific Telephone Co
	2 Napier Jas	Pacific Telephone Co
	3 Martin S J	Pacific Telephone Co
	4 Shah Janardan N	Pacific Telephone Co
	6 Guy Jerry Lee	Pacific Telephone Co
	7 Blandino Joe A	Pacific Telephone Co
	11 Batchelor Kenneth R	Pacific Telephone Co
	14 Harder Lynda	Pacific Telephone Co
	15 Kaiser Carole L	Pacific Telephone Co
	17 Wunderlich H G	Pacific Telephone Co
	18 Wilson John M	Pacific Telephone Co
	20 Balnis John T	Pacific Telephone Co
	23 Niemann Arthur W Jr	Pacific Telephone Co
	24 Costel la Carl	Pacific Telephone Co
	25 Wheeler Melvin J	Pacific Telephone Co

S Osage Ave

1024 S Osage Ave

Year	Uses	Source
2014	WESTCHESTER YELLOW CAB	EDR Digital Archive
	MAGIC SHOPPE HAIR STUDIO	EDR Digital Archive
	YOUNG KIDS WEIGHT LOSS PROGRAM	EDR Digital Archive
	WESTCHESTER YELLOW CAB	EDR Digital Archive

FINDINGS

Year	Uses	Source
2014	MAGIC SHOPPE HAIR STUDIO	EDR Digital Archive
	YOUNG KIDS WEIGHT LOSS PROGRAM	EDR Digital Archive
2010	YOUNG KIDS WEIGHT LOSS PROGRAM	EDR Digital Archive
	LAUGH OUT LOUD ENTERTAINMENT	EDR Digital Archive
	WESTCHESTER YELLOW CAB	EDR Digital Archive
	PROPERTY LTD	EDR Digital Archive
	QKNIGHT ENTERPRISES	EDR Digital Archive
	YOUNG KIDS WEIGHT LOSS PROGRAM	EDR Digital Archive
	LAUGH OUT LOUD ENTERTAINMENT	EDR Digital Archive
	QKNIGHT ENTERPRISES	EDR Digital Archive
	WESTCHESTER YELLOW CAB	EDR Digital Archive
	PROPERTY LTD	EDR Digital Archive

S OSAGE AVE

1024 S OSAGE AVE

Year	Uses	Source
1995	Building	Pacific Bell Telephone Co
	5 Joynes George	Pacific Bell Telephone Co
1990	26 Gonzalez Fernando	Pacific Bell Telephone Co
	24 Adenijy Sunny	Pacific Bell Telephone Co
	15 Mobley Larry	Pacific Bell Telephone Co
	10 Gunn Jennifer	Pacific Bell Telephone Co
	Building	Pacific Bell Telephone Co
	1 Gonzalez Miguel A	Pacific Bell Telephone Co
	2 Outley Mildred	Pacific Bell Telephone Co
1980	21 Ross Harold W	Pacific Telephone Co
	17 West Zaida	Pacific Telephone Co
	14 Bienzle Otto	Pacific Telephone Co
	9 Widman Jos	Pacific Telephone Co
	6 Mc Neil Edmond	Pacific Telephone Co
	4 MItchell Connie	Pacific Telephone Co
	2 Beecher Charlene	Pacific Telephone Co
	1 Hall Gail C	Pacific Telephone Co
	Building	Pacific Telephone Co
	22 Williams Paul	Pacific Telephone Co
1975	12 MacIntyre Megle	Pacific Telephone Co

FINDINGS

Year	Uses	Source
1975	14 Blenzie Otto	Pacific Telephone Co
	16 Norlund P	Pacific Telephone Co
	18 Stovack Lily L Mrs	Pacific Telephone Co
	Patillo Sophia	Pacific Telephone Co
	22 Wasson Jas W	Pacific Telephone Co
	24 Menko S	Pacific Telephone Co
	26 Mc Glover S L	Pacific Telephone Co
	Building	Pacific Telephone Co
	3 BIckel Jeanne Mance	Pacific Telephone Co
	4 Grandberry Willie	Pacific Telephone Co
	8 Akagi Arthur	Pacific Telephone Co
	10 Knight Robt A	Pacific Telephone Co
1970	14 Atwood Jas E	Pacific Telephone Co
	15 Hagali A	Pacific Telephone Co
	16 Torrelio Adela	Pacific Telephone Co
	17 Patel Bhogi P	Pacific Telephone Co
	20 Karlmann Owen W	Pacific Telephone Co
	22 Myer Gary R	Pacific Telephone Co
	23 Waugh Lenford	Pacific Telephone Co
	24 Menko S	Pacific Telephone Co
	25 Sinagub Herman	Pacific Telephone Co
	26 Ostendorf Mabel Ann	Pacific Telephone Co
	Building	Pacific Telephone Co
	2 Margedant Wi Ima	Pacific Telephone Co
	4 Johnson Donald P	Pacific Telephone Co
	5 Brown Janet A	Pacific Telephone Co
	8 Gardner Paul R	Pacific Telephone Co
	11 Oietz Richard L	Pacific Telephone Co
	12 Miersch Roy	Pacific Telephone Co

1025 S OSAGE AVE

Year	Uses	Source
1980	Building	Pacific Telephone Co
	2 Saint Roland	Pacific Telephone Co
1975	Building	Pacific Telephone Co
	4 Langham Ralph	Pacific Telephone Co
1970	Building	Pacific Telephone Co
	4 Langham Ralph	Pacific Telephone Co
1946	Stancil Frank C r	Southern California Telephone Co

FINDINGS

S Osage Ave

1027 S Osage Ave

Year	Uses	Source
2010	PHLEBOTOMY SERVICE INC	EDR Digital Archive
	MORENO GUSTAVO	EDR Digital Archive
	PHLEBOTOMY SERVICE INC	EDR Digital Archive
	MORENO GUSTAVO	EDR Digital Archive

S OSAGE AVE

1027 S OSAGE AVE

Year	Uses	Source
1990	Delgado Rosa Maria	Pacific Bell Telephone Co
1980	2 Lindemann J	Pacific Telephone Co
	1 Voss G	Pacific Telephone Co
	Building	Pacific Telephone Co
	3 Friend Melody	Pacific Telephone Co
1975	Mc Corm Ick Norman P	Pacific Telephone Co

1028 S OSAGE AVE

Year	Uses	Source
1946	Rodenbeck Henry r	Southern California Telephone Co

1029 S OSAGE AVE

Year	Uses	Source
1995	I Dotnlt iie Marli	Pacific Bell Telephone Co
1990	Moran Marta	Pacific Bell Telephone Co
	Gonzalez Miguel A	Pacific Bell Telephone Co
	Aquino Antonio	Pacific Bell Telephone Co
	Santiago J L	Pacific Bell Telephone Co
	Aquino Alejandro	Pacific Bell Telephone Co
1980	Building	Pacific Telephone Co
	4 Wood RM	Pacific Telephone Co
1976	Wilson Ryland K	Pacific Telephone
1975	Building	Pacific Telephone Co
	1 Washington Morton Jr	Pacific Telephone Co
	2 Davles Norman Jr	Pacific Telephone Co
	3 Lucero Barbara	Pacific Telephone Co
1970	3 Mc Glover Carolyn I	Pacific Telephone Co

FINDINGS

Year	Uses	Source
1970	4 Turner Ralph C	Pacific Telephone Co
	5 Igo Geo D	Pacific Telephone Co
	6 Swaine David	Pacific Telephone Co
	7 Hammons Rebecca	Pacific Telephone Co
	9 Nicholas Thos E	Pacific Telephone Co
	Davies Norman	Pacific Telephone Co
	Building	Pacific Telephone Co
	1 Flanagan Patrick C	Pacific Telephone Co
	Y 1 Marshall Craig E	Pacific Telephone Co

1030 S OSAGE AVE

Year	Uses	Source
1990	Building	Pacific Bell Telephone Co
	1 Satterfield Harry E	Pacific Bell Telephone Co
	6 Jimerson Billie	Pacific Bell Telephone Co
	9 Griffin Earnestine	Pacific Bell Telephone Co
	9 Griffin Earnestine	Pacific Bell Telephone Co
1981	BERRY ROSLYN INGLEWOOD	Pacific Telephone
1980	5 Lewellyn Larry & Renne	Pacific Telephone Co
	Building	Pacific Telephone Co
	7 Randall Phillip	Pacific Telephone Co
	8 Berry Roslyn	Pacific Telephone Co
1976	Johnson Sandra	Pacific Telephone
	Berry Roslyn	Pacific Telephone
	Johnson Jerry C	Pacific Telephone
1975	6 Pennington Janis	Pacific Telephone Co
	2 Sanders Bell	Pacific Telephone Co
	1 Anderson Lawrence	Pacific Telephone Co
	Building	Pacific Telephone Co
1970	8 Ledbeter C J	Pacific Telephone Co
	3 Reed Jean Marie	Pacific Telephone Co
	6 Rodriguez Rigoberto	Pacific Telephone Co
	7 Anderson Lawrence B	Pacific Telephone Co
	Building	Pacific Telephone Co

FINDINGS

S Osage Ave

1031 S Osage Ave

Year	Uses	Source
2010	FIRST CLASS FOODS	EDR Digital Archive
	FIRST CLASS FOODS	EDR Digital Archive

S OSAGE AVE

1031 S OSAGE AVE

Year	Uses	Source
1995	6 Hester Deborah 8 I	Pacific Bell Telephone Co
	Building	Pacific Bell Telephone Co
	A laosy Vee Mrs	Pacific Bell Telephone Co
	3 Florei Socorro 41 656 I	Pacific Bell Telephone Co
	Building	Pacific Bell Telephone Co
1990	A Losey Vee Mrs	Pacific Bell Telephone Co
	2 Arauz Julio C	Pacific Bell Telephone Co
	Building	Pacific Bell Telephone Co
1980	3 Irby Carolyn	Pacific Telephone Co
	Building	Pacific Telephone Co
	A 1 Losey Vee Mrs	Pacific Telephone Co
1975	A 1 Losey Vee Mrs	Pacific Telephone Co
1970	A 1 Losey Vee Mrs	Pacific Telephone Co
	3 Di Cianni Benedito	Pacific Telephone Co
	2 Pannone Russel I J	Pacific Telephone Co
	Building	Pacific Telephone Co

S Osage Ave

1032 S Osage Ave

Year	Uses	Source
2010	LGZ ENTERPRISES INC	EDR Digital Archive
	LGZ CONSTRUCTION CO	EDR Digital Archive
	LGZ ENTERPRISES INC	EDR Digital Archive
	LGZ CONSTRUCTION CO	EDR Digital Archive

FINDINGS

S OSAGE AVE

1032 S OSAGE AVE

Year	Uses	Source
1990	4 Earle Deborah	Pacific Bell Telephone Co
	6 Hester Deborah	Pacific Bell Telephone Co
	1 Rice Ryan	Pacific Bell Telephone Co
	Building	Pacific Bell Telephone Co
1980	3 Mc Collum Aniece	Pacific Telephone Co
	Building	Pacific Telephone Co
1975	4 Cambron F E	Pacific Telephone Co
	6 Davis Robbin Jean	Pacific Telephone Co
	7 Hadrych Michael	Pacific Telephone Co
	Building	Pacific Telephone Co
	8 Zadeh Kelly	Pacific Telephone Co
1970	2 Rasmusson Carl R	Pacific Telephone Co
	3 White Geo	Pacific Telephone Co
	Building	Pacific Telephone Co
	1 Johnson Delphin V	Pacific Telephone Co

1036 S OSAGE AVE

Year	Uses	Source
1995	Esplno Luls	Pacific Bell Telephone Co
1990	Espino Luis	Pacific Bell Telephone Co

1040 S OSAGE AVE

Year	Uses	Source
1990	Herrera Lidia	Pacific Bell Telephone Co
1980	2 Meredith Sharon	Pacific Telephone Co
	Building	Pacific Telephone Co
	lent Sharon	Pacific Telephone Co
1975	2 Lambert Archie R	Pacific Telephone Co
	Building	Pacific Telephone Co
	1 Kludglan Geo J	Pacific Telephone Co

1047 S OSAGE AVE

Year	Uses	Source
1980	Herrera P D	Pacific Telephone Co
1975	Herrera PD	Pacific Telephone Co

FINDINGS

S Osage Ave

10603 S Osage Ave

Year	Uses	Source
2010	LA COUNTY	EDR Digital Archive
	LA COUNTY	EDR Digital Archive

S OSAGE AVE

10603 S OSAGE AVE

Year	Uses	Source
2001	SCROWDER Danne	Haines & Company, Inc.

10606 S OSAGE AVE

Year	Uses	Source
2001	SGUTIERREZMiguel 00 C	Haines & Company, Inc.

10607 S OSAGE AVE

Year	Uses	Source
2001	COLEMANWillard M 2D	Haines & Company, Inc.

10610 S OSAGE AVE

Year	Uses	Source
2001	SALVARADO Mar	Haines & Company, Inc.

10611 S OSAGE AVE

Year	Uses	Source
2001	SGUERREROIsmael	Haines & Company, Inc.

10614 S OSAGE AVE

Year	Uses	Source
2001	THOMA Donald Jr	Haines & Company, Inc.

10615 S OSAGE AVE

Year	Uses	Source
2001	SSANDOVALSa Ioodo I	Haines & Company, Inc.

10616 S OSAGE AVE

Year	Uses	Source
2001	I WILLISSherry	Haines & Company, Inc.

FINDINGS

10619 S OSAGE AVE

Year	Uses	Source
2001	00 ROZCO Francisco	Haines & Company, Inc.

10620 S OSAGE AVE

Year	Uses	Source
2001	SUBDIAZPatricia	Haines & Company, Inc.

10622 S OSAGE AVE

Year	Uses	Source
2001	SANGELReynaldo	Haines & Company, Inc.

10625 S OSAGE AVE

Year	Uses	Source
2001	THOMASEzekrel	Haines & Company, Inc.

10760 S OSAGE AVE

Year	Uses	Source
2001	ORDUNOJuanila	Haines & Company, Inc.

10802 S OSAGE AVE

Year	Uses	Source
2001	SALVAREZ Magdaleno	Haines & Company, Inc.

10806 S OSAGE AVE

Year	Uses	Source
2001	SFARINASJuana	Haines & Company, Inc.

10810 S OSAGE AVE

Year	Uses	Source
2001	CRUZJuan	Haines & Company, Inc.

10811 S OSAGE AVE

Year	Uses	Source
2001	SGAETAAOUsam	Haines & Company, Inc.

10813 S OSAGE AVE

Year	Uses	Source
2001	NAPOLESNnrma	Haines & Company, Inc.

FINDINGS

S PRAIRIE AVE

925 S PRAIRIE AVE

Year	Uses	Source
2001	XXXX	Haines & Company, Inc.

930 S PRAIRIE AVE

Year	Uses	Source
1960	HAWTHORNE CHRISTIAN SCHOOL	Pacific Telephone
	PIKE CARL REV HAWTHORNE CHRISTIAN SCHOOL	Pacific Telephone
	HAWTHORNE CHRISTIAN SCHOOL BOOK STORE	Pacific Telephone
	HAW CHRISTIAN SCHOOL 05 S	Pacific Telephone and Telegraph Company
	PRAIRIE AVE CHURCH	Pacific Telephone
1957	CHRISTIAN SCHOOL OF HAWTHORNE	Pacific Telephone
	HAWTHORNE CHRISTIAN SCHOOL	Pacific Telephone
	HAWTHORNE CHRISTIAN SCHOOL	Pacific Telephone
	PIKE CARL REV PRAIRIE AVE CHURCH	Pacific Telephone
	PRAIRIE AVE CHURCH	Pacific Telephone
	PRAIRIE AVE GOSPEL CENTER	Pacific Telephone
1954	PIKE CARL REV PRAIRIE AVE CHURCH	R. L. Polk & Co.
	HAWTHORNE CHRISTIAN SCHOOL	R. L. Polk & Co.
	HAWTHORNE CHRISTIAN SCHOOL	R. L. Polk & Co.
	PRAIRIE AVE CHUTRCH	R. L. Polk & Co.
	PRAIRIE AVE GOSPEL CENTER	R. L. Polk & Co.
1950	HAWTHORNE CHRISTIAN SCHOOL	Pacific Telephone
	PIKE CARL REV PRAIRIE AVE CHLURCH	Pacific Telephone
	PRAIRIE AVE CHURCH	Pacific Telephone
	PRAIRIE AVE GOSPEL CENTER	Pacific Telephone

931 S PRAIRIE AVE

Year	Uses	Source
1964	SOUTHWEST ALANO CLUB	Pacific Telephone
1960	SIGURDSON WM SHAW & SIGURDSON LOANS	Pacific Telephone
	SHAW & SIGURDSON LOANS	Pacific Telephone
	BARSO FRANK A BLDG CONTR	Pacific Telephone
1958	Sigurdson Wm Shaw & Sigurdson loans	Pacific Telephone
	Shaw & Sigurdson loans	Pacific Telephone

Year	Uses	Source
1958	Barso Frank A bldg contn	Pacific Telephone
1957	SHAW & SIGURDSON LOANS	Pacific Telephone
	SIGURDSON WM SHAW & SIGURDSON LOANS	Pacific Telephone
	BARSO FRANK A BIDG CONTR	Pacific Telephone

937 S PRAIRIE AVE

Year	Uses	Source
1970	Peck E G	Pacific Telephone Co
1964	PECK E G	Pacific Telephone
1960	PECK E G	Pacific Telephone
1957	PECK E G	Pacific Telephone
1954	PECK E G R	R. L. Polk & Co.
1950	PECK E GR	Pacific Telephone
1946	Peck E G r	Southern California Telephone Co

940 S PRAIRIE AVE

Year	Uses	Source
1960	MAYFAIR CHURCH SUPPLIES	Pacific Telephone
1957	PRAIRIE AVENUE CHURCH	Pacific Telephone
	MAYFAIR CHURCH SUPPLIES	Pacific Telephone
	HAWTHORNE CHRISTIAN SCHOOL BOOK STORE	Pacific Telephone
1954	HAWTHORNE CHRISTIAN SCHOOL BOOK STORE	R. L. Polk & Co.

944 S PRAIRIE AVE

Year	Uses	Source
1960	VOICE OF SCRIPTURE	Pacific Telephone
	PIKE BROS DISTRS INC RECORDS	Pacific Telephone
	H C S BUS LINES	Pacific Telephone
1935	Gonzales Jose	Los Angeles Directory Company Publisher
1931	Vacant	Los Angeles Directory Company Publisher

S Prairie Ave

945 S Prairie Ave

Year	Uses	Source
2014	ALL BUSINESS FINCL SVCS INSUR	EDR Digital Archive
	SCOTTLES GUMBO & GRILL	EDR Digital Archive
	BEB CONSULTING SERVICES FOUNDA	EDR Digital Archive

FINDINGS

Year	Uses	Source
2014	HOWARD DONALD C	EDR Digital Archive
	MERCEDES BELL	EDR Digital Archive
	COLLEGIATE PREPARATORY LEARNIN	EDR Digital Archive
	MOORE 4 MORE INC	EDR Digital Archive
	ORCHARD STREET PARTNERS LLC	EDR Digital Archive
	GET MONEY FOR KIDS TAX SERVICE	EDR Digital Archive
	GET MONEY FOR KIDS TAX SERVICE	EDR Digital Archive
	ALL BUSINESS FINCL SVCS INSUR	EDR Digital Archive
	ORCHARD STREET PARTNERS LLC	EDR Digital Archive
	COLLEGIATE PREPARATORY LEARNIN	EDR Digital Archive
	MOORE 4 MORE INC	EDR Digital Archive
	MERCEDES BELL	EDR Digital Archive
	BEB CONSULTING SERVICES FOUNDA	EDR Digital Archive
	SCOTTLES GUMBO & GRILL	EDR Digital Archive
	HOWARD DONALD C	EDR Digital Archive
2010	LAITA CORP	EDR Digital Archive
	HOWARD DONALD C	EDR Digital Archive
	WEB TRANSPORTATION GROUP INC	EDR Digital Archive
	WORLDWIDE MORTGAGE CONSULTANTS	EDR Digital Archive
	ALL BUSINESS FINCL SVCS INSUR	EDR Digital Archive
	MERCEDES BELL	EDR Digital Archive
	COLLEGIATE PREPARATORY LEARNIN	EDR Digital Archive
	AGING RESOURCES	EDR Digital Archive
	SO CAL PRACTICE INC	EDR Digital Archive
	CBSC INC	EDR Digital Archive
	COLOR OF LOVE INC	EDR Digital Archive
	JAKARI TAYLOR	EDR Digital Archive
	BELLWETHER INTERNATIONAL INC	EDR Digital Archive
	A&E FINANCIAL & SUPPLIES	EDR Digital Archive
	ORCHARD STREET PARTNERS LLC	EDR Digital Archive
	TAXPAYER SERVICES UNLIMITED	EDR Digital Archive
	GRACE CHIROPRACTIC CLINIC	EDR Digital Archive
	PETSA HEALTH CARE CENTER	EDR Digital Archive
	WILLIAM M STERNFELD LAW CORP	EDR Digital Archive
	JACKSON MARVIN	EDR Digital Archive
	TAXPAYER SERVICES UNLIMITED	EDR Digital Archive
	PETSA HEALTH CARE CENTER	EDR Digital Archive
	GRACE CHIROPRACTIC CLINIC	EDR Digital Archive

FINDINGS

Year	Uses	Source
2010	WILLIAM M STERNFELD LAW CORP	EDR Digital Archive
	JACKSON MARVIN	EDR Digital Archive
	A&E FINANCIAL & SUPPLIES	EDR Digital Archive
	ORCHARD STREET PARTNERS LLC	EDR Digital Archive
	CBSC INC	EDR Digital Archive
	JAKARI TAYLOR	EDR Digital Archive
	BELLWETHER INTERNATIONAL INC	EDR Digital Archive
	SO CAL PRACTICE INC	EDR Digital Archive
	COLOR OF LOVE INC	EDR Digital Archive
	MERCEDES BELL	EDR Digital Archive
	COLLEGIATE PREPARATORY LEARNIN	EDR Digital Archive
	AGING RESOURCES	EDR Digital Archive
	LAITA CORP	EDR Digital Archive
	WEB TRANSPORTATION GROUP INC	EDR Digital Archive
	HOWARD DONALD C	EDR Digital Archive
	WORLDWIDE MORTGAGE CONSULTANTS	EDR Digital Archive
	ALL BUSINESS FINCL SVCS INSUR	EDR Digital Archive

S PRAIRIE AVE

945 S PRAIRIE AVE

Year	Uses	Source
2001	BUILDING ANf MAKE 19 MODEL	Haines & Company, Inc.
	BUILDING ANf MAKE 19 MODEL	Haines & Company, Inc.
2000	SELECTIVE MEDICAL BILLING & CONSULTING	Pacific Bell Telephone Co
	D P E ENTERPRISES	Pacific Bell Telephone Co
	JLA INGLEWOOD REALTY	Pacific Bell Telephone Co
	THE ESCROW DEPARTMENT	Pacific Bell Telephone Co
	ANY MAKE ANY MODEL AUTO BROKERS	Pacific Bell Telephone Co
	COMMON WEALTH MORTGAGE	Pacific Bell Telephone Co
	HUNTINGTON BROWNE	Pacific Bell Telephone Co
	PHOENIX SECURITY & INVESTIGATION SVCS	Pacific Bell Telephone Co
	BAYCHUECO	Pacific Bell Telephone Co
	PROMOVISA	Pacific Bell Telephone Co
	Building	Pacific Bell Telephone Co
	200 EMERGENCY MEDICAL SAFETY SERVICES	Pacific Bell Telephone Co

FINDINGS

Year	*Uses*	*Source*
2000	201 LAWYERS GROUP OF SOUTHERN CALIF	Pacific Bell Telephone Co
	2011 H 1 NURSE NETSTAFFING	Pacific Bell Telephone Co
1990	Building	Pacific Bell Telephone Co
	102 DO ME HAIR SALON	Pacific Bell Telephone Co
	103 SUPPORT	Pacific Bell Telephone Co
	ORGANIZATION FOR AIDS PREVENTION	Pacific Bell Telephone Co
1986	HAIRSTON BILLY H ATTY INGLEWOOD	Pacific Bell
	BROWN DERL G ATTY INGLEWOOD	Pacific Bell
	CPM INGLWOOD	Pacific Bell
	CONSTRUCTION PROJECT MANAGEMENT INC INGELWOOD	Pacific Bell
	WEBSTER ALLEN J JR ATTY INGLEWOOD	Pacific Bell
1985	STERNFELD WM M LAW CORP	Pacific Bell
1981	HAIRSTON BILLY H ATTY INGLEWOOD	Pacific Telephone
	HAIRSTON-WEBSTER & JOHNSON INGLEWOOD	Pacific Telephone
	BROWN DEAL G ATTY INGLEWOOD	Pacific Telephone
	STERNFELD WM M LAW CORP INGLEWOOD	Pacific Telephone
	WEBSTER ALLEN J JR ATTY INGLEWOOD	Pacific Telephone
1980	Southwest Mental Health Services	Pacific Telephone Co
	Sternfeld Wm M Law Corp	Pacific Telephone Co
	Southwest Mental Health Services	Pacific Telephone Co
	Building	Pacific Telephone Co
	108 Executive Systems	Pacific Telephone Co
	200 Knights Of Columbus	Pacific Telephone Co
	200 Brown Derl G	Pacific Telephone Co
	200 Berry Byron	Pacific Telephone Co
	200 Sisson James M	Pacific Telephone Co
	200 Hairston Webster & Johnson	Pacific Telephone Co
	201 Hairston Webster & Johnson	Pacific Telephone Co
1976	Knights Of Columbus Calif State Council	Pacific Telephone
	Insurance	Pacific Telephone
	Sherrod Ball Bonds	Pacific Telephone
	Sternfeld Wm M Law Corp	Pacific Telephone
1975	Knights of Columbus Insurance	Pacific Telephone Co

Year	Uses	Source
1975	Sternfeld Wm M	Pacific Telephone Co
	Tokunaga M MD	Pacific Telephone Co
	HDS Entrepreneurs Ltd	Pacific Telephone Co
1971	Angel Herbert Architect AIA	Pacific Telephone
	Angel Mock & Associates Inc	Pacific Telephone
	Cleveland & Simon Advertising Agency Inc	Pacific Telephone
	Freed Lawrence B Consulting Mechanical Engineer	Pacific Telephone
1970	Angel Mock & Associates Inc	Pacific Telephone Co
	Cleveland & Simon Advertising	Pacific Telephone Co
	Agency	Pacific Telephone Co
	Building	Pacific Telephone Co
	B Bob Fordiani Realtor	Pacific Telephone Co
	E Freed Lawrence B Consulting	Pacific Telephone Co
	Mechanical	Pacific Telephone Co
1960	KOLB GUY M	Pacific Telephone
1957	KOLB GUY M	Pacific Telephone
1954	KOLB GUY M R	R. L. Polk & Co.
1950	KOLB GUY M R	Pacific Telephone

946 S PRAIRIE AVE

Year	Uses	Source
1954	PRNIRIC AVE LAUNTDERETTE	R. L. Polk & Co.
1950	SERVUSELF LAUNDRY	Pacific Telephone

954 S PRAIRIE AVE

Year	Uses	Source
1960	TOBEY GUY	Pacific Telephone
	TOBEY GUY	Pacific Telephone and Telegraph Company
1954	A C0SHEET METAL WKS	R. L. Polk & Co.
1950	AC0 SHEET METAL WKS	Pacific Telephone

1003 S PRAIRIE AVE

Year	Uses	Source
2001	ANTHONY K MIDDLE	Haines & Company, Inc.
2000	ANTHONY K MIDDLE SCHOOL	Pacific Bell Telephone Co
1995	ANTHONY K MIDDLE SCHOOL	Pacific Bell Telephone Co
1990	PEACE APOSTOLIC CHURCH	Pacific Bell Telephone Co
1980	Inglewood Board Of Realtors Inc	Pacific Telephone Co

FINDINGS

Year	Uses	Source
1976	INGLEWOOD BOARD OF REALTORS INC	Pacific Telephone
1975	Inglewood Board Of Realtors Inc	Pacific Telephone Co
1970	Inglewood Board Of Realtors	Pacific Telephone Co
1964	INGLEWOOD BOARD OF REALTORS INC	Pacific Telephone
1960	REALTORS BOARD OF INGLEWOOD INC	Pacific Telephone
	INGLEWOOD BOARD OF REALTORS INC	Pacific Telephone
1958	Inglewood Board of Realtors Inc	Pacific Telephone
1957	INGLEWOOD BOARD OF REALTORS INC	Pacific Telephone
	REALTORS BOARD OF INGLEWOOD INC INGLEWOOD	Pacific Telephone

1007 S PRAIRIE AVE

Year	Uses	Source
1958	Spivey Horbert E	Pacific Telephone
1954	AYVAZIAN ARTHUR	R. L. Polk & Co.
1950	GORDON G S R	Pacific Telephone

1011 S PRAIRIE AVE

Year	Uses	Source
2001	OVALDRYLeon 00 U	Haines & Company, Inc.
1980	Pacific Real Estate	Pacific Telephone Co
	Armstrong Margaret	Pacific Telephone Co
1975	Pacific Real Estate	Pacific Telephone Co
	Armstrong Margaret	Pacific Telephone Co
1970	Fink Vera J	Pacific Telephone Co
	Armstrong Margaret	Pacific Telephone Co
1964	ARMSTRONG MARGARET RL EST	Pacific Telephone
1960	ARMSTRONG MARGARET RL EST	Pacific Telephone
1958	Brown O R rl est	Pacific Telephone
1957	ARMSTRONG MARGARET M RL EST	Pacific Telephone
	ARMSTRONG MARGARET M	Pacific Telephone
1954	ARMSTRONG RAY G RL EST	R. L. Polk & Co.
1950	ARMSTRONG RAY G RL EST	Pacific Telephone
1946	Armstrong Ray G rl est	Southern California Telephone Co

FINDINGS

1015 S PRAIRIE AVE

Year	Uses	Source
1960	HUCKINS H E	Pacific Telephone
1957	HUCKINS H E	Pacific Telephone
1954	HUCKINS H E R	R. L. Polk & Co.
1950	HUCKINS H E R	Pacific Telephone
1946	Huckins H E r	Southern California Telephone Co

1019 S PRAIRIE AVE

Year	Uses	Source
1960	OWENS ALBERTA B	Pacific Telephone
1957	OWENS ALBERTA B	Pacific Telephone
1954	OWENS ALBERTA B R	R. L. Polk & Co.
1950	OWENS ALBERTA B R	Pacific Telephone

1021 S PRAIRIE AVE

Year	Uses	Source
1960	GOOKINS GERTRUDE	Pacific Telephone
1957	KNS GERTRUDE	Pacific Telephone
1950	CROTTY JOHN W R	Pacific Telephone

1027 S PRAIRIE AVE

Year	Uses	Source
1960	PANFILI RAY R	Pacific Telephone
1957	PANFILL RAY R	Pacific Telephone
1954	PANFILI RAY R R	R. L. Polk & Co.
1950	P NULL RAY R R	Pacific Telephone
1946	Mc Kernon Gladys I Mrs r	Southern California Telephone Co

1031 S PRAIRIE AVE

Year	Uses	Source
1960	WILLIAMS ANN M	Pacific Telephone
1950	HESS PAUL R	Pacific Telephone

1033 S PRAIRIE AVE

Year	Uses	Source
1954	STOGDELF ESTELLE	R. L. Polk & Co.
1950	MCKERNON JAS R	Pacific Telephone

FINDINGS

S Prairie Ave

1035 S Prairie Ave

Year	Uses	Source
2014	SWEET RED PEACH	EDR Digital Archive
	CAPITAL BUSINESS MANAGEMENT	EDR Digital Archive
	PROGRESSIVE MEDICAL GROUP	EDR Digital Archive
	VERN CITY MEDICAL	EDR Digital Archive
	FREEDOM TAX SERVICE AND MORE	EDR Digital Archive
	NAIL TRAP	EDR Digital Archive
	RUBY NAILS & HAIR	EDR Digital Archive
	WONDER NAILS	EDR Digital Archive
	NAIL TRAP	EDR Digital Archive
	SWEET RED PEACH	EDR Digital Archive
	PROGRESSIVE MEDICAL GROUP	EDR Digital Archive
	CAPITAL BUSINESS MANAGEMENT	EDR Digital Archive
	VERN CITY MEDICAL	EDR Digital Archive
	FREEDOM TAX SERVICE AND MORE	EDR Digital Archive
	RUBY NAILS & HAIR	EDR Digital Archive
	WONDER NAILS	EDR Digital Archive
2010	RUBY NAILS & HAIR	EDR Digital Archive
	WONDER NAILS	EDR Digital Archive
	VERN CITY MEDICAL	EDR Digital Archive
	CG SOUL FOOD	EDR Digital Archive
	SEALEY SYLVIA	EDR Digital Archive
	CAPITAL BUSINESS MANAGEMENT	EDR Digital Archive
	PROGRESSIVE MEDICAL GROUP	EDR Digital Archive
	CHONG PEC	EDR Digital Archive
	LE NANCY T	EDR Digital Archive
	NAIL TRAP	EDR Digital Archive
	WONDER NAILS	EDR Digital Archive
	RUBY NAILS & HAIR	EDR Digital Archive
	NAIL TRAP	EDR Digital Archive
	CG SOUL FOOD	EDR Digital Archive
	VERN CITY MEDICAL	EDR Digital Archive
	SEALEY SYLVIA	EDR Digital Archive
	PROGRESSIVE MEDICAL GROUP	EDR Digital Archive
	CAPITAL BUSINESS MANAGEMENT	EDR Digital Archive
	CHONG PEC	EDR Digital Archive

FINDINGS

Year	Uses	Source
2010	LE NANCY T	EDR Digital Archive

S PRAIRIE AVE

1035 S PRAIRIE AVE

Year	Uses	Source
2001	CAPITALME	Haines & Company, Inc.
2000	NAIL TRAP	Pacific Bell Telephone Co
	CAPITAL MEDICAL GROUP	Pacific Bell Telephone Co
	Building	Pacific Bell Telephone Co
	3 RUBY NAILS & HAIR	Pacific Bell Telephone Co
	4 SPEAK ON IT BRAIDS & BEAUTY	Pacific Bell Telephone Co
	4 HAIR CLOSET	Pacific Bell Telephone Co
1995	DONUT STAR	Pacific Bell Telephone Co
	Building	Pacific Bell Telephone Co
	3 RUBY NAILS & HAIR	Pacific Bell Telephone Co
	6 TOP NAIL TRAP	Pacific Bell Telephone Co
	6 PRECISE HAIR & NAILS	Pacific Bell Telephone Co
1990	THE HAIR TRAP	Pacific Bell Telephone Co
	MI T MART INC	Pacific Bell Telephone Co
	2 EL GAS CO RESTAURANT	Pacific Bell Telephone Co
	3 CORDIAROS LA FASHIONS	Pacific Bell Telephone Co
	3 1ST CHOICE VIDEO	Pacific Bell Telephone Co
	6 ALLEN RAY ACCESSORIES	Pacific Bell Telephone Co
1986	GLORIA S PLACE INGLEWOOD	Pacific Bell
	OVERLAND COMMUNICATIONS INGLEWOOD	Pacific Bell
1980	Inglewood Bar B Q	Pacific Telephone Co
	Orthomedics Of Inglewood	Pacific Telephone Co
	Mi T Mart Inc	Pacific Telephone Co
	Building	Pacific Telephone Co
	3 Nails Etc	Pacific Telephone Co
	4 RosNSweet	Pacific Telephone Co
	6 After D Printing	Pacific Telephone Co
1976	FITZ FORUM TRAVEL & TOURS	Pacific Telephone
	Jeans Gifts & Imports	Pacific Telephone
	Manchester West Professional Health Group	Pacific Telephone
1975	Snelson & Irons Orthotic & Prosthetic	Pacific Telephone Co
	Mi T Mart	Pacific Telephone Co

FINDINGS

Year	Uses	Source
1975	Fitz Forum Travel & Tours	Pacific Telephone Co
	Building	Pacific Telephone Co
	2 Jeans Gifts & Imports	Pacific Telephone Co
	3 Andres Men Shop	Pacific Telephone Co
1954	ICAZAZA INN CAFE	R. L. Polk & Co.
1950	HOLLY PARK CAFE	Pacific Telephone
1946	Holly Park Cafe	Southern California Telephone Co

1037 S PRAIRIE AVE

Year	Uses	Source
2001	XXXX	Haines & Company, Inc.
1990	6 NAIL TRAP CO THE	Pacific Bell Telephone Co
	Building	Pacific Bell Telephone Co

S Prairie Ave

1041 S Prairie Ave

Year	Uses	Source
2014	F SAAD ENTERPRISE INC	EDR Digital Archive
	SUTHERLAND OWEN	EDR Digital Archive
	YESISS WATER & PARTY SUP	EDR Digital Archive
	BOOST UP WIRELESS SOLUTIO	EDR Digital Archive
	VALDRY L E	EDR Digital Archive
	50 DOLLAR COMPUTER SERVICE	EDR Digital Archive
	BOOST UP WIRELESS SOLUTIO	EDR Digital Archive
	VALDRY L E	EDR Digital Archive
	50 DOLLAR COMPUTER SERVICE	EDR Digital Archive
	F SAAD ENTERPRISE INC	EDR Digital Archive
	SUTHERLAND OWEN	EDR Digital Archive
	YESISS WATER & PARTY SUP	EDR Digital Archive
2010	YESISS WATER & PARTY SUP	EDR Digital Archive
	SUTHERLAND OWEN	EDR Digital Archive
	F SAAD ENTERPRISE INC	EDR Digital Archive
	YBE URBAN WORLD NO 7	EDR Digital Archive
	VALDRY L E	EDR Digital Archive
	BOOST UP WIRELESS SOLUTIO	EDR Digital Archive
	MAUDYS FASHION	EDR Digital Archive
	BARNEY AUTO GLASS	EDR Digital Archive
	JET BAIL BONDS	EDR Digital Archive

FINDINGS

Year	Uses	Source
2010	LEES CARIBBEAN MARKET & REST	EDR Digital Archive
	99 CENTS OUTLET	EDR Digital Archive
	LEE CHUONG	EDR Digital Archive
	COTTON CLUB CLEANERS 3	EDR Digital Archive
	YBE URBAN WORLD NO 7	EDR Digital Archive
	VALDRY L E	EDR Digital Archive
	BOOST UP WIRELESS SOLUTIO	EDR Digital Archive
	BARNEY AUTO GLASS	EDR Digital Archive
	MAUDYS FASHION	EDR Digital Archive
	JET BAIL BONDS	EDR Digital Archive
	LEES CARIBBEAN MARKET & REST	EDR Digital Archive
	99 CENTS OUTLET	EDR Digital Archive
	LEE CHUONG	EDR Digital Archive
	COTTON CLUB CLEANERS 3	EDR Digital Archive
	YESISS WATER & PARTY SUP	EDR Digital Archive
	SUTHERLAND OWEN	EDR Digital Archive
	F SAAD ENTERPRISE INC	EDR Digital Archive

S PRAIRIE AVE

1041 S PRAIRIE AVE

Year	Uses	Source
2001	ACUPUNCTURE	Haines & Company, Inc.
2000	Building	Pacific Bell Telephone Co
	2 VALORYLE	Pacific Bell Telephone Co
	3 ACUPUNCTURE HEALTH C	Pacific Bell Telephone Co
	5 LEES CARRIBEAN RESTAURANT	Pacific Bell Telephone Co
	7 ORIENTAL HEALTH CENTER	Pacific Bell Telephone Co
	10 T & B 99 CENT PLUS	Pacific Bell Telephone Co
	11 BEAUTIFUL NAILS & HAIR	Pacific Bell Telephone Co
	12 PLAYA TAYSTATTOOS	Pacific Bell Telephone Co
	13 HOLLY PARK SEAFOOD MKT	Pacific Bell Telephone Co
	14 COTTON CLUB CLEANERS	Pacific Bell Telephone Co
	1047 OFF THE TOP HAIR BY MISS KIM	Pacific Bell Telephone Co
1995	Building	Pacific Bell Telephone Co
	2 VALORY L E	Pacific Bell Telephone Co
	5 LEES CARRIBEAN RESTAURANT	Pacific Bell Telephone Co
	6 A B C SOUL WINGS & THINGS	Pacific Bell Telephone Co
	9 SHEAR ARTISTRY	Pacific Bell Telephone Co

FINDINGS

Year	Uses	Source
1995	9 SHEAR ARTISTRY	Pacific Bell Telephone Co
	10 MORTGAGE BANKERS CO THE	Pacific Bell Telephone Co
	11 BEAUTIFUL NAILS & HAIR	Pacific Bell Telephone Co
	11 ADAMS AUDREY	Pacific Bell Telephone Co
	11 BEAUTIFUL NAILS & HAIR	Pacific Bell Telephone Co
	12 WALKERS SMOKE PITT	Pacific Bell Telephone Co
	13 HOLLY PARK SEAFOOD MKT	Pacific Bell Telephone Co
	14 NORGETOWN PLAZA CLEANERS	Pacific Bell Telephone Co
1990	PIZZA MAN	Pacific Bell Telephone Co
	VALDRY L E	Pacific Bell Telephone Co
	10 WILEY CHIROPRACTIC	Pacific Bell Telephone Co
	11 WHITE BETTY	Pacific Bell Telephone Co
	11 BEAUTIFUL NAILS & HAIR	Pacific Bell Telephone Co
	11 ADAMS AUDREY	Pacific Bell Telephone Co
	13 HOLLY PARK SEAFOOD MARKET	Pacific Bell Telephone Co
	14 NORGETOWN PLAZA CLEANERS	Pacific Bell Telephone Co
	15 NORGE LAUNDRY SERVICE	Pacific Bell Telephone Co
	Building	Pacific Bell Telephone Co
	1 S & B CREATIVE CONCEPTS	Pacific Bell Telephone Co
	3 ENDPOINTE INSURANCE SERVICE	Pacific Bell Telephone Co
	5 HOLLYPARK ICE CREAM & DELI	Pacific Bell Telephone Co
	6 TWIST RECORD SHOP	Pacific Bell Telephone Co
	7 MANTRAP NAIL & HAIR SALON	Pacific Bell Telephone Co
	7 MANTRAP NAIL HAIR SALON	Pacific Bell Telephone Co
	8 BEAUTY TOWN	Pacific Bell Telephone Co
	9 SHEAR ARTISTRY	Pacific Bell Telephone Co
	9 SHEAR ARTISTRY	Pacific Bell Telephone Co
1986	CUNNIGAN REGINA DC INGLEWOOD	Pacific Bell
1980	CARR AND HESTER BEAUTY SUPPLY	Pacific Telephone
	Skosons Hairy World & Co	Pacific Telephone Co
	Dunmar Realty	Pacific Telephone Co
	Pizza Man	Pacific Telephone Co
	Building	Pacific Telephone Co
	1 Shook Patricia L	Pacific Telephone Co
	5 Dunmar Realty	Pacific Telephone Co
	7 V I P Sounds	Pacific Telephone Co
	9 C & H Beauty Supplies	Pacific Telephone Co
1976	R F D Tax & Bookkeeping Service	Pacific Telephone

FINDINGS

Year	Uses	Source
1976	Shook Patricia L DDS	Pacific Telephone
1975	B 6 Norgetown Plaza Cleaners	Pacific Telephone Co
	10 Kims Wigs	Pacific Telephone Co
	11 Hairy World	Pacific Telephone Co
	Chows Kitchen	Pacific Telephone Co
	13 Michaels Velvet Filly Beauty Salon	Pacific Telephone Co
	6 K K Sight & Sound	Pacific Telephone Co
	7 Plaza Rexall Pharmacy	Pacific Telephone Co
	Southern California Ins Group	Pacific Telephone Co
	California Harness Horse Breeders Assn	Pacific Telephone Co
	Fishmonger Aquariums & Seaworld	Pacific Telephone Co
	Southern California Ins Group	Pacific Telephone Co
	Building	Pacific Telephone Co
	1 Shook Patricia L	Pacific Telephone Co
	3 Western Standardbred Assn	Pacific Telephone Co
	3 Western Standardbred Assn	Pacific Telephone Co
	Contd	Pacific Telephone Co
	5 R F D Tax & Bookkeeping Service	Pacific Telephone Co

1045 S PRAIRIE AVE

Year	Uses	Source
1980	Fotomat Corporation	Pacific Telephone Co
1975	Fotomat Corporation	Pacific Telephone Co

S Prairie Ave

1047 S Prairie Ave

Year	Uses	Source
2014	OFF THE TOP HAIR	EDR Digital Archive
	GALAXY WIRELESS	EDR Digital Archive
	LUCYA GUTIERREZ	EDR Digital Archive
	NOTORIOUS SILVERMAN INC	EDR Digital Archive
	OFF THE TOP HAIR	EDR Digital Archive
	LUCYA GUTIERREZ	EDR Digital Archive
	GALAXY WIRELESS	EDR Digital Archive
	NOTORIOUS SILVERMAN INC	EDR Digital Archive
2010	NOTORIOUS SILVERMAN INC	EDR Digital Archive
	DSJK BEAUTY SUPPLY	EDR Digital Archive
	PROCOMP SOLUTION	EDR Digital Archive

Year	Uses	Source
2010	OFF THE TOP HAIR	EDR Digital Archive
	NOTORIOUS SILVERMAN INC	EDR Digital Archive
	DSJK BEAUTY SUPPLY	EDR Digital Archive
	PROCOMP SOLUTION	EDR Digital Archive
	OFF THE TOP HAIR	EDR Digital Archive

S PRAIRIE AVE

1047 S PRAIRIE AVE

Year	Uses	Source
2001	AIMRENTAL	Haines & Company, Inc.
2000	Building	Pacific Bell Telephone Co
	1 OFFTHETOP	Pacific Bell Telephone Co
	1 ALICES HAIR	Pacific Bell Telephone Co
1995	Building	Pacific Bell Telephone Co
	AIM RENTAL	Pacific Bell Telephone Co
	1 OFF THE TOP	Pacific Bell Telephone Co
	3 D JSHATS& ACCESSORIES	Pacific Bell Telephone Co
1990	AIM RENTAL	Pacific Bell Telephone Co
	Building	Pacific Bell Telephone Co
	1 OFF THE TOP	Pacific Bell Telephone Co
	2 PAULS HAIR & NAILS	Pacific Bell Telephone Co
	4 LUCKY STAR INDUSTRIES	Pacific Bell Telephone Co
	4 UNIWORLD BUSINESS CORP	Pacific Bell Telephone Co
1980	Calif Harness Drivers Guild	Pacific Telephone Co
	Building	Pacific Telephone Co
	1 Doriss Figure Control & Fitness Salon For	Pacific Telephone Co
	5 Western Standardbred Assn	Pacific Telephone Co
1976	Associates Financial Services Company Of California Inc	Pacific Telephone
	Kiumbe Enterprises	Pacific Telephone
1975	Tiny Boutique	Pacific Telephone Co
	Associates Financial Services Co Of	Pacific Telephone Co
	Emmco Ins Co	Pacific Telephone Co
	Klumbe Enterprises	Pacific Telephone Co
1970	Hudson Oil Co	Pacific Telephone Co
1964	HUDSON OIL CO	Pacific Telephone
1960	PRAIRIE CAR BAR	Pacific Telephone
1957	NELSON S UMION SOSV	Pacific Telephone

FINDINGS

Year	Uses	Source
1954	DEAN S SUPER SERV	R. L. Polk & Co.
1946	Fletcher L Roily Serv Stn	Southern California Telephone Co

S Prairie Ave

1050 S Prairie Ave

Year	Uses	Source
2014	HORSE RACING BOARD CALIFORNIA	EDR Digital Archive
	HUNTINGTON AMBULANCE	EDR Digital Archive
	NEW WORLD SERVICE INC	EDR Digital Archive
	LEVY RESTAURANT	EDR Digital Archive
	ANN ROPER RACING COLORS	EDR Digital Archive
	SOUTHERN CAL EQUINE FOUNDATION	EDR Digital Archive
	PATRICK GALLAGHER RACING	EDR Digital Archive
	WALTHER SOLIS RACING STABLES	EDR Digital Archive
	HOLLYWOOD PARK RACING ASSN LLC	EDR Digital Archive
	HOLLYWOOD PARK HORSE & SADDLE	EDR Digital Archive
	GILBERT C APODACA JR	EDR Digital Archive
	HOLLYWOOD PARK RACE TRACK	EDR Digital Archive
	BUNN TM RACING STABLES	EDR Digital Archive
	HOBSONS SADDLERY	EDR Digital Archive
	SOUTHERN CAL EQUINE FOUNDATION	EDR Digital Archive
	HOBSONS SADDLERY	EDR Digital Archive
	BUNN TM RACING STABLES	EDR Digital Archive
	PATRICK GALLAGHER RACING	EDR Digital Archive
	WALTHER SOLIS RACING STABLES	EDR Digital Archive
	HORSE RACING BOARD CALIFORNIA	EDR Digital Archive
	NEW WORLD SERVICE INC	EDR Digital Archive
	HUNTINGTON AMBULANCE	EDR Digital Archive
	LEVY RESTAURANT	EDR Digital Archive
	ANN ROPER RACING COLORS	EDR Digital Archive
	HOLLYWOOD PARK HORSE & SADDLE	EDR Digital Archive
	GILBERT C APODACA JR	EDR Digital Archive
	HOLLYWOOD PARK RACE TRACK	EDR Digital Archive
	HOLLYWOOD PARK RACING ASSN LLC	EDR Digital Archive
2010	HOLIDAY PARK TRACK	EDR Digital Archive
	CHO MYUNG KWON	EDR Digital Archive
	BEAU GREELEY RACING STABLE	EDR Digital Archive
	DAN HENDRICKS RACING STABLES	EDR Digital Archive

FINDINGS

Year	Uses	Source
2010	BAY MEADOWS RACING ASSOCIATION	EDR Digital Archive
	GILBERT C APODACA JR	EDR Digital Archive
	CHURCHILL DOWNS CALIFORNIA CO	EDR Digital Archive
	HOLLYWOOD PARK RACE TRACK	EDR Digital Archive
	ANN ROPER RACING COLORS	EDR Digital Archive
	IZETA FRANCISCO	EDR Digital Archive
	GAINES CARLA	EDR Digital Archive
	ALEXANDER SAUQUE	EDR Digital Archive
	HANSON AGGREGATES WEST INC	EDR Digital Archive
	HUNTINGTON AMBULANCE	EDR Digital Archive
	SHOEMAKER FOUNDATION	EDR Digital Archive
	NEW WORLD SERVICE INC	EDR Digital Archive
	HORSE RACING BOARD CALIFORNIA	EDR Digital Archive
	PATRICK GALLAGHER RACING	EDR Digital Archive
	FORREST WELLS RACING STABLES	EDR Digital Archive
	DOUG ONEILL RACING STABLES	EDR Digital Archive
	SPAWR BILL	EDR Digital Archive
	JORGE GUTIERREZ	EDR Digital Archive
	BUNN TM RACING STABLES	EDR Digital Archive
	HOBSONS SADDLERY	EDR Digital Archive
	WESTERN SADDLERY INC	EDR Digital Archive
	SOUTHERN CAL EQUINE FOUNDATION	EDR Digital Archive
	CANANI JULIO C	EDR Digital Archive
	HOBSONS SADDLERY	EDR Digital Archive
	WESTERN SADDLERY INC	EDR Digital Archive
	DOUG ONEILL RACING STABLES	EDR Digital Archive
	SPAWR BILL	EDR Digital Archive
	JORGE GUTIERREZ	EDR Digital Archive
	BUNN TM RACING STABLES	EDR Digital Archive
	GILBERT C APODACA JR	EDR Digital Archive
	CHURCHILL DOWNS CALIFORNIA CO	EDR Digital Archive
	HOLLYWOOD PARK RACE TRACK	EDR Digital Archive
	HOLIDAY PARK TRACK	EDR Digital Archive
	CHO MYUNG KWON	EDR Digital Archive
	BEAU GREELEY RACING STABLE	EDR Digital Archive
	DAN HENDRICKS RACING STABLES	EDR Digital Archive
	IZETA FRANCISCO	EDR Digital Archive
	GAINES CARLA	EDR Digital Archive

FINDINGS

Year	Uses	Source
2010	BAY MEADOWS RACING ASSOCIATION	EDR Digital Archive
	PATRICK GALLAGHER RACING	EDR Digital Archive
	FORREST WELLS RACING STABLES	EDR Digital Archive
	SOUTHERN CAL EQUINE FOUNDATION	EDR Digital Archive
	CANANI JULIO C	EDR Digital Archive
	ANN ROPER RACING COLORS	EDR Digital Archive
	ALEXANDER SAUQUE	EDR Digital Archive
	HANSON AGGREGATES WEST INC	EDR Digital Archive
	NEW WORLD SERVICE INC	EDR Digital Archive
	SHOEMAKER FOUNDATION	EDR Digital Archive
	HUNTINGTON AMBULANCE	EDR Digital Archive
	HORSE RACING BOARD CALIFORNIA	EDR Digital Archive

S PRAIRIE AVE

1050 S PRAIRIE AVE

Year	Uses	Source
2001	BUILDING ALVAREZ AMANDA	Haines & Company, Inc.
2000	54 N Norton Johnny	Pacific Bell Telephone Co
	545 Gonzalez Vidal	Pacific Bell Telephone Co
	55 N Sanchez Rodolfo o	Pacific Bell Telephone Co
	55 N Martinez Osvaldo	Pacific Bell Telephone Co
	61 A Romero Salvador	Pacific Bell Telephone Co
	63 N CHAPMAN RACING STABLES	Pacific Bell Telephone Co
	VLADIMIR CERIN RACING STABLES INC	Pacific Bell Telephone Co
	JONES MARTIN F RACING STABLES	Pacific Bell Telephone Co
	Building	Pacific Bell Telephone Co
	1 HOBSONS SADDLERY	Pacific Bell Telephone Co
	28 HORSE & SADDLE MINI MARKET	Pacific Bell Telephone Co
	51 DOUG ONEILL RACING STABLES	Pacific Bell Telephone Co
	55 SEGLIN LUIS	Pacific Bell Telephone Co
	66 LA CROIX RACING STABLES	Pacific Bell Telephone Co
	8 A OWENS KORY RACING ST	Pacific Bell Telephone Co
	52 N DAN HENDRICKS RACING STABLE	Pacific Bell Telephone Co
	63 S SHIDAKER DUFF	Pacific Bell Telephone Co
	72 W SPAWR BILL	Pacific Bell Telephone Co
	73 W OOMINGUEZ RACING STABLE	Pacific Bell Telephone Co
	BARN HARRINOTON RACING STABLE	Pacific Bell Telephone Co

FINDINGS

Year	Uses	Source
2000	BARN ELLIS RON RACING STABLE	Pacific Bell Telephone Co
	BARN BAFFERT BOB HORSE TRAINING	Pacific Bell Telephone Co
	BARN MARSHALL ROBERT	Pacific Bell Telephone Co
	BARN BEAU GREELEY RACING STABLE	Pacific Bell Telephone Co
	BARN STUTE MELVIN	Pacific Bell Telephone Co
	BARN PETERSON DOUGLAS R	Pacific Bell Telephone Co
	BARN SOUTHERN CROSS FARM	Pacific Bell Telephone Co
	BARN NORFIELDS STABLES	Pacific Bell Telephone Co
	BARN JAMES CASSIDY RACING	Pacific Bell Telephone Co
	BARN INDA EDUARDO RACING STABLE	Pacific Bell Telephone Co
	64 SW 505 FARMS	Pacific Bell Telephone Co
	HOLLYWOOD PARK CASINO	Pacific Bell Telephone Co
	SOUTHERN CALIF EQUINE FOUNDATION	Pacific Bell Telephone Co
	HOLLYWOOD PARK	Pacific Bell Telephone Co
	WESTERN SADDLERY INC	Pacific Bell Telephone Co
	CURRIN WI	Pacific Bell Telephone Co
	SOUTHERN CALIF EQUINE FOUNDATION	Pacific Bell Telephone Co
	WEST COASTRACING COLORS	Pacific Bell Telephone Co
	TURF PARADISE	Pacific Bell Telephone Co
1995	73 W LEWIS CRAIG	Pacific Bell Telephone Co
	74 E RODRIGUEZ RACING STABLE	Pacific Bell Telephone Co
	74 W BVRD ADOLPH HORSE TRAINING	Pacific Bell Telephone Co
	BARN BUNN T M RACING STABLES	Pacific Bell Telephone Co
	BARN CARAVA JACK RACING STABLES	Pacific Bell Telephone Co
	BARN PERDOMO PICO	Pacific Bell Telephone Co
	BARN CERIN VLADIMIR	Pacific Bell Telephone Co
	BARN TRENTE STABLES INC	Pacific Bell Telephone Co
	BARN BROOKSIDE FARMS	Pacific Bell Telephone Co
	BARN MARSHALL ROBERT	Pacific Bell Telephone Co
	BARN STUTE MELVIN	Pacific Bell Telephone Co
	BARN PETERSON DOUGLAS R	Pacific Bell Telephone Co
	BARN NOR FABIO STABLES	Pacific Bell Telephone Co
	BARN HECTOR 0 PALMA	Pacific Bell Telephone Co
	BARN SHOEMAKER BILL RACING STABLE	Pacific Bell Telephone Co
	BARN ALOABBAGH SAM	Pacific Bell Telephone Co

FINDINGS

Year	Uses	Source
1995	TACK JEAN PIERRE DUPUIS STABLE	Pacific Bell Telephone Co
	HOLLYWOOD PARK CASINO	Pacific Bell Telephone Co
	SOUTHERN CALIF EQUINE FOUNDATION	Pacific Bell Telephone Co
	HOLLYWOOD PARK GOLF	Pacific Bell Telephone Co
	& SPORTS CENTER DRIVING	Pacific Bell Telephone Co
	HOLLYWOOD PARK	Pacific Bell Telephone Co
	WESTERN SADDLERY INC	Pacific Bell Telephone Co
	LLOYD KIM	Pacific Bell Telephone Co
	WEST COAST RACING COLORS	Pacific Bell Telephone Co
	DOUGLAS FIR AND CHRISTMAS TREES	Pacific Bell Telephone Co
	EVANS TOM ASSISTANT TRAINER	Pacific Bell Telephone Co
	JONES GARY RACING STABLES	Pacific Bell Telephone Co
	Building	Pacific Bell Telephone Co
	1 HOBSONS SADDLERY	Pacific Bell Telephone Co
	28 HORSE & SADDLE MINI MARKET	Pacific Bell Telephone Co
	54 RILEY GRIFFITHS RACING STABLES J	Pacific Bell Telephone Co
	8 G ZAZUETA HECTOR	Pacific Bell Telephone Co
	54 E SADLER JOHN W	Pacific Bell Telephone Co
	54 E PUHICH MIKE RACING STABLE	Pacific Bell Telephone Co
	555 STOKES HEATH RACING STABLES	Pacific Bell Telephone Co
	60 N Flares Angela Q	Pacific Bell Telephone Co
	605 VALOR TRAINING INC	Pacific Bell Telephone Co
	61 S NAHEM EDWARD	Pacific Bell Telephone Co
	65 N BRADSHAW RACING STABLES	Pacific Bell Telephone Co
	66 S JONES KEN RACING STABLE	Pacific Bell Telephone Co
	71 E HEAP BLAKE RACING STABLE	Pacific Bell Telephone Co
	72 E MARCUS MARTIN L RACING STABLE	Pacific Bell Telephone Co
	72 W MEREDITH DEREK RACING STABLES	Pacific Bell Telephone Co
	73 W DOMINGUEZ RACING STABLE	Pacific Bell Telephone Co
	73 W DOMINGUEZ RACING STABLE	Pacific Bell Telephone Co
1990	MAGAMA JOSE PEPE	Pacific Bell Telephone Co
	JONES GARY RACING STABLES	Pacific Bell Telephone Co
	CROSS RICHARD	Pacific Bell Telephone Co
	METTEE RICHARD C RACING STABLE	Pacific Bell Telephone Co
	LUKAS 0 W RACING STABLE	Pacific Bell Telephone Co

FINDINGS

Year	Uses	Source
1990	CALVA ARTURO	Pacific Bell Telephone Co
	HOLLYWOOD PARK RACE TRACK	Pacific Bell Telephone Co
	HOLLYWOOD PARK RACE TRACK INGLEWOOD	Pacific Bell
	HOLLYWOOD PARK TURF CLUB INGLEWOOD	Pacific Bell
	WESTERN HARNESS RACING INC INGLEWOOD	Pacific Bell
	HEMMERICK A J	Pacific Bell Telephone Co
	ROBERT FRANKEL INC	Pacific Bell Telephone Co
	BUNN T M RACING STABLES	Pacific Bell Telephone Co
	MACHOWSKY MICHAEL	Pacific Bell Telephone Co
	DAVIS WILLIAM RACING STABLES	Pacific Bell Telephone Co
	AGUILERA HUMBERTO	Pacific Bell Telephone Co
	SOUTHERN CALIF EQUINE FOUNDATION	Pacific Bell Telephone Co
	EQUINE BIOMEDICAL LABORATORY	Pacific Bell Telephone Co
	HOLLYWOOD PARK	Pacific Bell Telephone Co
	REALTY ENTERPRISES INC	Pacific Bell Telephone Co
	PERDOMO PICO	Pacific Bell Telephone Co
	ACKEL RACING STABLE	Pacific Bell Telephone Co
	HOBSONS SADDLERY	Pacific Bell Telephone Co
	WESTERN SADDLERY INC	Pacific Bell Telephone Co
	MITCHELL MIKE	Pacific Bell Telephone Co
	JONES KEN RACING STABLE	Pacific Bell Telephone Co
	SEGUIN YVES RACING STABLE	Pacific Bell Telephone Co
	DOUMEN CHRISTIAN RACING STABLES	Pacific Bell Telephone Co
	HARTSTONE GEORGE D	Pacific Bell Telephone Co
	RIVERA JUAN HORSE TRAINER	Pacific Bell Telephone Co
	MIYADI STEVE	Pacific Bell Telephone Co
	SADLER JOHN W	Pacific Bell Telephone Co
	WEST COAST RACING COLORS	Pacific Bell Telephone Co
	JOHN W RESSELL STABLES	Pacific Bell Telephone Co
	YOUNG STEVEN W	Pacific Bell Telephone Co
	VELASQUEZ DANNY TRAINING STABLE	Pacific Bell Telephone Co
	GREGSON EDWIN	Pacific Bell Telephone Co
	STUTE MELVIN	Pacific Bell Telephone Co
	JUMPS THOROUGHBRED MANAGEMENT	Pacific Bell Telephone Co
	HOFMANS DAVID	Pacific Bell Telephone Co

FINDINGS

Year	Uses	Source
1990	BAFFERT BOB	Pacific Bell Telephone Co
	NOR FABIO STABLES	Pacific Bell Telephone Co
	REALTY ENTERPRISES INC	Pacific Bell Telephone Co
	TONS OF FUN STABLES	Pacific Bell Telephone Co
	FENSTERMAKER L R	Pacific Bell Telephone Co
	HECTOR 0 PALMA	Pacific Bell Telephone Co
	CURTIS MIKE	Pacific Bell Telephone Co
1986	HOLLYWOOD PARK RACE TRACK INGLEWOOD	Pacific Bell
	HOLLYWOOD PARK TURF CLUB INGLEWOOD	Pacific Bell
	WESTERN HARNESS RACING INC INGLEWOOD	Pacific Bell
1981	HOLLYWOOD PARK RACE TRACK INGLEWOOD	Pacific Telephone
1980	HOLLYWOOD PARK RACE TRACK	Pacific Telephone
	HOLLYWOOD TURF CLUB	Pacific Telephone
	Hollywood Park Race Track	Pacific Telephone Co
	Calif Thoroughbred Breeders Assn	Pacific Telephone Co
	Hollywood Park Race Track	Pacific Telephone Co
	HOLLYWOOD PARK RACE TRACK INGLEWOOD	Pacific Telephone
	HOLLYWOOD TURF CLUB INGLEWOOD	Pacific Telephone
1976	HOLLYWOOD PARK RACE TRACK	Pacific Telephone
	Hollywood Race Track See Hollywood Turf Club	Pacific Telephone
	HOLLYWOOD TURF CLUB	Pacific Telephone
	Western Harness Racing Inc	Pacific Telephone
1975	Calif Thoroughbred Breeders Assn	Pacific Telephone Co
	Fasig Tipton Co Of California Inc	Pacific Telephone Co
	Hollywood Turf Club	Pacific Telephone Co
	Western Harness Racing Inc	Pacific Telephone Co
	Hollywood Turf Club	Pacific Telephone Co
	Western Harness Racing Inc	Pacific Telephone Co
1971	Hollywood Race Track	Pacific Telephone
	HOLLYWOOD TURF CLUB	Pacific Telephone
	Western Harness Racing Inc	Pacific Telephone
1970	HOLLYWOOD PARK RACE TRACK	Pacific Telephone
	HOLLYWOOD TURF CLUB	Pacific Telephone
	HOLLYWOOD PARK RACE TRACK	Pacific Telephone

FINDINGS

Year	Uses	Source
1970	HOLLYWOOD TURF CLUB	Pacific Telephone
	Hollywood Turf Club	Pacific Telephone Co
	HOLLYWOOD PARK RACE TRACK	Pacific Telephone
	HOLLYWOOD TURF CLUB	Pacific Telephone
1965	HOLLYWOOD PARK RACE TRACK	Pacific Telephone
	HOLLYWOOD TURF CLUB	Pacific Telephone
1964	HOLLYWOOD PARK RACE TRACK	Pacific Telephone
	HOLLYWOOD RACE TRACKS HOLLYWOOD TURF CLUB	Pacific Telephone
	HOLLYWOOD TURF CLUB	Pacific Telephone
1962	HOLLYWOOD TURF CLUB	Pacific Telephone
	HOLLYWOOD PARK RACE TRACK	Pacific Telephone
	HOLLYWOOD PARK RACE TRACK	Pacific Telephone
	HOLLYWOOD TURF CLUB	Pacific Telephone
1960	HOLLYWOOD PARK RACE TRACK	Pacific Telephone
	HOLLYWOOD RACE TRACK	Pacific Telephone
	HOLLYWOOD TURF CLUB	Pacific Telephone
	TURF OIL CO	Pacific Telephone
1958	HOLLYWOOD PARK RACE TRACK	Pacific Telephone
	HOLLYWOOD PARK RACE TRACK	Pacific Telephone
	HOLLYwood TURF CLUB	Pacific Telephone
	Turf Oil Co	Pacific Telephone
	HOLLYWOOD TURF CLUB	Pacific Telephone
1957	HOLLYWOOD PARK RACE TRACK SEE HOLLYWOOD TURF CLUB	Pacific Telephone
	TURF CLUB	Pacific Telephone
	HOLLYWOOD TURF CLUB	Pacific Telephone
	TURF O11 CO	Pacific Telephone
1954	CURLAND HARRY CATERING	R. L. Polk & Co.
	HOLLYWOOD PARK RACE TRACK SEE HOLLYWOOD TURF CLUB	R. L. Polk & Co.
	HOLLYWOOD RACE TRACK SEE HOLLYWOOD TURF CLUB	R. L. Polk & Co.
	HOLLYWOOD TURF CLUB	R. L. Polk & Co.
1950	CURLAND HARRY CATERING-	Pacific Telephone
	HO11YWD TURF CLUB	Pacific Telephone
1946	Curland Harry catering	Southern California Telephone Co
	Hollywood Turf Club	Southern California Telephone Co

FINDINGS

S Prairie Ave

1051 S Prairie Ave

Year	Uses	Source
2014	HOLLYWOOD PARK CAFE	EDR Digital Archive
	HOLLYWOOD PARK CAFE	EDR Digital Archive
2010	CASA RIOS RESTAURANT LLC	EDR Digital Archive
	CASA RIOS RESTAURANT LLC	EDR Digital Archive

S PRAIRIE AVE

1051 S PRAIRIE AVE

Year	Uses	Source
2001	JENNYSFAMILYREST	Haines & Company, Inc.
2000	JENNYS FAMILY RESTAURANT	Pacific Bell Telephone Co
1995	JENNYS FAMILY RESTAURANT	Pacific Bell Telephone Co
1990	JENNYS FAMILY RESTAURANT	Pacific Bell Telephone Co
1986	LOUISIANA LENNEYS RESTRNT INGLEWOOD	Pacific Bell
1980	Sanmbos Restaurants	Pacific Telephone Co
1975	Sambos Restaurants	Pacific Telephone Co

1060 S PRAIRIE AVE

Year	Uses	Source
2001	XXXX	Haines & Company, Inc.

1088 S PRAIRIE AVE

Year	Uses	Source
2001	XXXX	Haines & Company, Inc.
1995	ALIMORADI HAMID	Pacific Bell Telephone Co
	TRIPLE CROWN CUTS	Pacific Bell Telephone Co

1099 S PRAIRIE AVE

Year	Uses	Source
2001	XXXX	Haines & Company, Inc.

S Prairie Ave

1101 S Prairie Ave

Year	Uses	Source
2014	CHUS GARDEN RESTAURANT	EDR Digital Archive
	CHUS GARDEN RESTAURANT	EDR Digital Archive

Year	Uses	Source
2010	CHUS GARDEN RESTAURANT	EDR Digital Archive
	SHIN HUNG JI CORPORATION	EDR Digital Archive
	CHUS GARDEN RESTAURANT	EDR Digital Archive
	SHIN HUNG JI CORPORATION	EDR Digital Archive

S PRAIRIE AVE

1101 S PRAIRIE AVE

Year	Uses	Source
2001	CHUHung	Haines & Company, Inc.
2000	CHUS GARDEN	Pacific Bell Telephone Co
1995	CHUS GARDEN	Pacific Bell Telephone Co
1980	Papa Bear	Pacific Telephone Co
1975	Papa Bear	Pacific Telephone Co
1970	Papa Bear	Pacific Telephone Co
1960	POSTIME CAFE	Pacific Telephone
1957	POSTIME CAFE	Pacific Telephone
	ROSS WM A	Pacific Telephone
1954	ROSS WM A	R. L. Polk & Co.
	POSTIME CAFE	R. L. Polk & Co.

1102 S PRAIRIE AVE

Year	Uses	Source
1950	CRAFTSMAN VENETIAN BLIND MVFG CO	Pacific Telephone
1935	Wallace J G gro	Los Angeles Directory Company Publisher
1931	Wallace J G gro	Los Angeles Directory Company Publisher
1927	Wallace Jas G Lulu M gro	Kaasen Directory Company Publishers

1110 S PRAIRIE AVE

Year	Uses	Source
1935	Broba Rockey	Los Angeles Directory Company Publisher
1931	Hall J C	Los Angeles Directory Company Publisher

1111 S PRAIRIE AVE

Year	Uses	Source
1960	BRIGHT RAY L	Pacific Telephone and Telegraph Company
	BRIGHT RAY L	Pacific Telephone
1957	DESROSLERS WM	Pacific Telephone
1954	DESROSIERS WM	R. L. Polk & Co.

FINDINGS

1112 S PRAIRIE AVE

Year	Uses	Source
2001	XXXX	Haines & Company, Inc.
1960	RESCUE ARMY THE	Pacific Telephone and Telegraph Company
1957	RESCUE ARMY THE	Pacific Telephone
1954	RESCUE ARMY THE	R. L. Polk & Co.
1950	RESCUE ARMY THE	Pacific Telephone
1931	Vacant	Los Angeles Directory Company Publisher
1927	Schwartz Henry Elsie chauf	Kaasen Directory Company Publishers

S Prairie Ave

1115 S Prairie Ave

Year	Uses	Source
2014	AVENUE CHAMPION SPORTS WEAR	EDR Digital Archive
	AVENUE CHAMPION SPORTS WEAR	EDR Digital Archive
2010	AVENUE CHAMPION SPORTS WEAR	EDR Digital Archive
	AVENUE CHAMPION SPORTS WEAR	EDR Digital Archive

S PRAIRIE AVE

1115 S PRAIRIE AVE

Year	Uses	Source
2001	AVENUEOF	Haines & Company, Inc.
2000	MATTRESS MOSES SLEEP	Pacific Bell Telephone Co
1995	MATTRESS MOSES SLEEP SHOP	Pacific Bell Telephone Co
1990	MATTRESS MOSES SLEEP SHOP	Pacific Bell Telephone Co
1980	Mattress Moe	Pacific Telephone Co
1970	Hye Realty Co	Pacific Telephone Co
1964	FORREST RICHARDS REAL ESTATE	Pacific Telephone

1116 S PRAIRIE AVE

Year	Uses	Source
2001	XXXX	Haines & Company, Inc.

1117 S PRAIRIE AVE

Year	Uses	Source
1980	Wadsworth Grant Mrs	Pacific Telephone Co
1976	Wadsworth Grant Mrs	Pacific Telephone
1975	Wadsworth Grant Mrs	Pacific Telephone Co
1970	Bona Jose	Pacific Telephone Co

FINDINGS

Year	Uses	Source
1964	RICHARDS FREST D	Pacific Telephone
1960	RICHARDS FORREST D	Pacific Telephone
1946	Petrik S Edwin r	Southern California Telephone Co

1121 S PRAIRIE AVE

Year	Uses	Source
1960	WEBSTERS CLF	Pacific Telephone and Telegraph Company
	WEBSTERS CLEANERS	Pacific Telephone
	WEBSTER G D	Pacific Telephone
	WEBSTER G D 0 S	Pacific Telephone and Telegraph Company
1957	WARNER ROBT S	Pacific Telephone
1954	WARNER ROBT S	R. L. Polk & Co.

1125 S PRAIRIE AVE

Year	Uses	Source
2001	APARTMENTS ALAM Mahbub	Haines & Company, Inc.
	AYALEW 0 Solomon	Haines & Company, Inc.
	AYALEW 0 Solomon	Haines & Company, Inc.
	BECKLe Onard	Haines & Company, Inc.
2000	Building	Pacific Bell Telephone Co
	1 Roberts Bruice	Pacific Bell Telephone Co
	2 Laguna Guillermo	Pacific Bell Telephone Co
	6 Ayalew Solomon	Pacific Bell Telephone Co
1995	Building	Pacific Bell Telephone Co
	3 M M	Pacific Bell Telephone Co
	6 Ayalew Solomon	Pacific Bell Telephone Co
1990	Building	Pacific Bell Telephone Co
	4 Amparo Fernando	Pacific Bell Telephone Co
1975	Building	Pacific Telephone Co
	5 Van Doren W S	Pacific Telephone Co
1970	Building	Pacific Telephone Co
	5 Van Doren W S	Pacific Telephone Co
	7 Oechsler Eugene	Pacific Telephone Co
1964	SHAFFER HERSHEL	Pacific Telephone
	FOX TONY A	Pacific Telephone
	HULL FELICE	Pacific Telephone
	MOSS HELEN L	Pacific Telephone
	TAMBURINO A	Pacific Telephone
1960	PETERSON DIANE	Pacific Telephone

Year	Uses	Source
1960	PETERSON P C JR	Pacific Telephone
	SHAFFER HERSHEL	Pacific Telephone
1957	STAFFER HERSHEL	Pacific Telephone

1128 S PRAIRIE AVE

Year	Uses	Source
1960	ASTRO-PEEN CO	Pacific Telephone
	ASTRO PEEN CO 05 S	Pacific Telephone and Telegraph Company

1134 S PRAIRIE AVE

Year	Uses	Source
1964	LEGARRA CORP MTL SEATS	Pacific Telephone
	PAUL S BROKEN DRILL & TAP REMOVAL	Pacific Telephone

S Prairie Ave

1135 S Prairie Ave

Year	Uses	Source
2010	BILLINGSLEA TAYLOR BAIL BONDS	EDR Digital Archive
	BILLINGSLEA TAYLOR BAIL BONDS	EDR Digital Archive

S PRAIRIE AVE

1135 S PRAIRIE AVE

Year	Uses	Source
2000	BILLINGSLEA TAYLOR BAIL BONDS	Pacific Bell Telephone Co
1995	BILLINGSLEA TAYLOR BAIL BONDS	Pacific Bell Telephone Co
1990	Billingslea Taylor	Pacific Bell Telephone Co
	BILLINGSLEA TAYLOR INGLEWOOD	Pacific Bell
	BILLINGSLEA TAYLOR BALL BONDS INGLEWOOD	Pacific Bell
	BILLINGSLEA TAYLOR BAIL BONDS	Pacific Bell Telephone Co
1986	BILLINGSLEA TAYLOR BAIL BONDS INGLEWOOD	Pacific Bell
	BILLINGSLEA TAYLOR E INGLEWOOD	Pacific Bell
1980	Natures Water Bearer	Pacific Telephone Co
1975	Building	Pacific Telephone Co
	1 Johnson Abraham Jr	Pacific Telephone Co
1964	CONTINENTAL COIFFURES	Pacific Telephone

Year	Uses	Source
1960	BARTSCHER HARVEY	Pacific Telephone
1954	ANDERSON ARTHUR R	R. L. Polk & Co.
1950	SCOTT ARLETA M R	Pacific Telephone
	CONNELL MAXINER	Pacific Telephone
1946	Sandier S r	Southern California Telephone Co
	Warr John W r	Southern California Telephone Co
	Wiklund Carl r	Southern California Telephone Co

1136 S PRAIRIE AVE

Year	Uses	Source
1960	LITH O FORM RUBBER	Pacific Telephone
	SNYDER MACH CO	Pacific Telephone
	LITH O FORM RUBBER 0 S	Pacific Telephone and Telegraph Company
	SNYDER MACHINE CO OS	Pacific Telephone and Telegraph Company
	BELLMORE GRINDING CO 0 S	Pacific Telephone and Telegraph Company
	SNYDER MACHINE CO OR	Pacific Telephone and Telegraph Company
1958	Snyder Mach Co	Pacific Telephone
1957	INYDER MACH GO	Pacific Telephone
1954	SNYDER MVACH CO	R. L. Polk & Co.

1137 S PRAIRIE AVE

Year	Uses	Source
1990	GUARDIAN FINANCIAL & LEGAL NETWORK	Pacific Bell Telephone Co
1975	Smith M	Pacific Telephone Co

1139 S PRAIRIE AVE

Year	Uses	Source
2000	Culkin Lakietta	Pacific Bell Telephone Co
1990	Allen Chas	Pacific Bell Telephone Co
1980	Jackson Jas E	Pacific Telephone Co
1970	Sakai Dennis	Pacific Telephone Co

1141 S PRAIRIE AVE

Year	Uses	Source
1964	MORTENSON MIKE	Pacific Telephone
	FLORES ALFRED	Pacific Telephone
	COSTOLO CARL E	Pacific Telephone
	FASHING RICHARD	Pacific Telephone

FINDINGS

1142 S PRAIRIE AVE

Year	Uses	Source
1957	PRAIRIE FOOD MKT	Pacific Telephone
1954	PRAIRIE -OORL MKT	R. L. Polk & Co.
1950	ATLANTIC & PACOIMA LUMBR CO	Pacific Telephone
	WEISS BROS PRAIRIE FOOD MKT	Pacific Telephone

1143 S PRAIRIE AVE

Year	Uses	Source
1981	J & M DISTRIBUTING CO HAWTHORNE	Pacific Telephone
1980	Milow Adrian	Pacific Telephone Co

1145 S PRAIRIE AVE

Year	Uses	Source
2000	Green R	Pacific Bell Telephone Co
1995	Green R	Pacific Bell Telephone Co
1990	Dawodu	Pacific Bell Telephone Co
1980	Mc Cary Geo	Pacific Telephone Co

1150 S PRAIRIE AVE

Year	Uses	Source
1960	STURDEE STEEL PRODS 05 S	Pacific Telephone and Telegraph Company
	STURDEE STEEL PRODUCTS	Pacific Telephone
1957	PRECISION AIRCRAFT PRODUCTS	Pacific Telephone
1954	CALIF DEVELOPMENT & ENGINEERING CO	R. L. Polk & Co.
1950	ROLL S CLNRS& DYERS	Pacific Telephone

1158 S PRAIRIE AVE

Year	Uses	Source
1957	PARIS ALBERTA M	Pacific Telephone
1954	HARDACRE JANE G	R. L. Polk & Co.
1935	Lewis L L	Los Angeles Directory Company Publisher
1931	Gerner E J	Los Angeles Directory Company Publisher
1927	Smith Jas H Josephine mech	Kaasen Directory Company Publishers

1160 S PRAIRIE AVE

Year	Uses	Source
1954	WEISSJACOB	R. L. Polk & Co.

FINDINGS

1200 S PRAIRIE AVE

Year	Uses	Source
1960	HAWTHORNE STAMPING CO	Pacific Telephone
	HAWTHORNE STAMPING CO OR	Pacific Telephone and Telegraph Company
	HAW STAMPING CO OS	Pacific Telephone and Telegraph Company
1958	Hawthorne Metal Stampings	Pacific Telephone
1957	HAWTHORNE METAL STAMPIIIGS	Pacific Telephone
1954	HAWTHORNE METAL STAMPINGS	R. L. Polk & Co.

S Prairie Ave

1201 S Prairie Ave

Year	Uses	Source
2014	PRESTIDGE AUTO REPAIR	EDR Digital Archive
	PRECISION AUTOWERKZ	EDR Digital Archive
	PRECISION AUTOWERKZ	EDR Digital Archive
	PRESTIDGE AUTO REPAIR	EDR Digital Archive
2010	PRESTIDGE AUTO REPAIR	EDR Digital Archive
	M POWER TRANSMISSION	EDR Digital Archive
	ELITE AUTO CENTER	EDR Digital Archive
	S & H AUTO CENTER	EDR Digital Archive
	PRECISION AUTOWERKZ	EDR Digital Archive
	SOUTH TIRES	EDR Digital Archive
	M POWER TRANSMISSION	EDR Digital Archive
	ELITE AUTO CENTER	EDR Digital Archive
	S & H AUTO CENTER	EDR Digital Archive
	PRECISION AUTOWERKZ	EDR Digital Archive
	SOUTH TIRES	EDR Digital Archive
	PRESTIDGE AUTO REPAIR	EDR Digital Archive

S PRAIRIE AVE

1201 S PRAIRIE AVE

Year	Uses	Source
2000	Building	Pacific Bell Telephone Co
	BAY AAMES RADIATOR & AIR CONDITIONING	Pacific Bell Telephone Co
	BAY AAMES RADIATOR & AIR CONDITIONING	Pacific Bell Telephone Co
	BAY PRO TIRES	Pacific Bell Telephone Co
1995	A 1 HOLLY PARK AUTO REPAIR	Pacific Bell Telephone Co

FINDINGS

Year	Uses	Source
1995	Building	Pacific Bell Telephone Co
	BAY AAMES RADIATOR & AIR CONDITIONING	Pacific Bell Telephone Co
	BAY PRO TIRES	Pacific Bell Telephone Co
	7 UNIVERSAL TRANSMISSION	Pacific Bell Telephone Co
1990	AAMES RADIATOR & AIR CONDITIONING	Pacific Bell Telephone Co
	UNIVERSAL TRANSMISSION	Pacific Bell Telephone Co
	EXOTIC AUTO STEREO & ALARM	Pacific Bell Telephone Co
	HOLLYPARK AUTO REPAIR	Pacific Bell Telephone Co
	PRO TIRES	Pacific Bell Telephone Co
1975	Turner G	Pacific Telephone Co
1964	TURNER ART SIGN CO	Pacific Telephone
1960	VERN S AUTO BODY SHOP	Pacific Telephone
1957	VERN0S AUTO BODY SHOP	Pacific Telephone
1954	VERN S AUTO BODY SHOP	R. L. Polk & Co.
1935	Church	Los Angeles Directory Company Publisher
	Hawthorne Union	Los Angeles Directory Company Publisher
1931	South	Los Angeles Directory Company Publisher
	First Methodist Episcopal Clh	Los Angeles Directory Company Publisher

S Prairie Ave

1203 S Prairie Ave

Year	Uses	Source
2014	PAISANO TEST ONLY	EDR Digital Archive
	PAISANO TEST ONLY	EDR Digital Archive
2010	PAISANO TEST ONLY	EDR Digital Archive
	HENRY HE-TEK	EDR Digital Archive
	PAISANO TEST ONLY	EDR Digital Archive
	HENRY HE-TEK	EDR Digital Archive

S PRAIRIE AVE

1203 S PRAIRIE AVE

Year	Uses	Source
2001	XXXX	Haines & Company, Inc.
1980	Ralphs Auto Service	Pacific Telephone Co
	Ralphs Auto Service	Pacific Telephone Co
1975	Ralphs Auto Service	Pacific Telephone Co

FINDINGS

Year	Uses	Source
1975	Ralphs Auto Service	Pacific Telephone Co
1970	Ralphs Auto Service	Pacific Telephone Co
	Ralphs Auto Service	Pacific Telephone Co

1205 S PRAIRIE AVE

Year	Uses	Source
1960	LEWIS THOS E	Pacific Telephone
1957	P & L SERV	Pacific Telephone
1954	VON MOTORS	R. L. Polk & Co.
1950	JENSEN & CRUSE	Pacific Telephone

1209 S PRAIRIE AVE

Year	Uses	Source
1980	Hollywood Park Upholstery	Pacific Telephone Co
1975	Triple C Auto Electric	Pacific Telephone Co
1970	Triple C Auto Electric	Pacific Telephone Co
1964	HANK S GARAGE	Pacific Telephone
1960	FIELDS GARAGE	Pacific Telephone
	FIELDS ART GARAGE	Pacific Telephone
1957	FIELDS ART GARAGE	Pacific Telephone
	FIELDS GARAGE	Pacific Telephone

1210 S PRAIRIE AVE

Year	Uses	Source
1960	SANDERSON AIR	Pacific Telephone and Telegraph Company
	SANDERSON AIRCRAFT CO	Pacific Telephone
1957	SANDERSON AIRCRAFT CO	Pacific Telephone
1954	SANDERSON AIRCRAFT CO	R. L. Polk & Co.
	KEMCO PARTS	R. L. Polk & Co.

1212 S PRAIRIE AVE

Year	Uses	Source
1964	MERCURY MACH CO	Pacific Telephone
	DELTA ENGINEERING CO	Pacific Telephone

S Prairie Ave

1225 S Prairie Ave

Year	Uses	Source
2010	BURKETT-SMITH SIGNS	EDR Digital Archive

Year	Uses	Source
2010	BURKETT-SMITH SIGNS	EDR Digital Archive

S PRAIRIE AVE

1225 S PRAIRIE AVE

Year	Uses	Source
2001	BARRETIRay	Haines & Company, Inc.
2000	BURKETT SMITH SIGNS	Pacific Bell Telephone Co
	BUCKETT SMITH SIGNS	Pacific Bell Telephone Co
1995	BUCKETT SMITH SIGNS	Pacific Bell Telephone Co
	BURKETT SMITH SIGNS	Pacific Bell Telephone Co
1990	BURKETT SMITH SIGNS	Pacific Bell Telephone Co
	BUCKETT SMITH SIGNS	Pacific Bell Telephone Co
1980	Burkett Smith Signs	Pacific Telephone Co
	Buckett Smith Signs	Pacific Telephone Co
1975	Burkett Smith Signs	Pacific Telephone Co
1970	Burkett Smith Signs	Pacific Telephone Co
1964	BURKETT SMITH SIGNS	Pacific Telephone
1960	BURKETT SMITH SIGNS	Pacific Telephone
1957	BURKETT-SMITH SIGNS	Pacific Telephone
1954	BURKETT-SMITH SIGNS	R. L. Polk & Co.
1950	LYONIS MOTOR REBUILDING	Pacific Telephone

1227 S PRAIRIE AVE

Year	Uses	Source
2001	ZERKLE Denver	Haines & Company, Inc.
2000	Zerkle Denver	Pacific Bell Telephone Co
1995	Zerkle Denver	Pacific Bell Telephone Co
1990	Zerkle Denver	Pacific Bell Telephone Co
1960	CLEMENT ALFRED J	Pacific Telephone
1957	CLEMENT ALFRED J	Pacific Telephone
1954	DICKERSON ANNA MAE R	R. L. Polk & Co.
1950	LANKFORD ANNA MAE R	Pacific Telephone
1946	Lankford Leslie r	Southern California Telephone Co

S Prairie Ave

1229 S Prairie Ave

Year	Uses	Source
2010	REDFLEX TRAFFIC SYSTEMS	EDR Digital Archive

Year	Uses	Source
2010	REDFLEX TRAFFIC SYSTEMS	EDR Digital Archive

S PRAIRIE AVE

1229 S PRAIRIE AVE

Year	Uses	Source
1980	Building	Pacific Telephone Co
	1 Dangerfield Wayne	Pacific Telephone Co
1970	Building	Pacific Telephone Co
	2 Anderson Aelene T	Pacific Telephone Co
1964	JONES J MELVIN	Pacific Telephone
1957	TRICE RAY	Pacific Telephone

1234 S PRAIRIE AVE

Year	Uses	Source
1960	CONTINENTAL ELEC CO OS	Pacific Telephone and Telegraph Company
	CONTINENTAL ELECTRIC CO	Pacific Telephone
1957	CONTINENTAL ELEC CO	Pacific Telephone
1954	CONTINENTAL ELEC CO	R. L. Polk & Co.

1240 S PRAIRIE AVE

Year	Uses	Source
1960	AERO LECTRO CORP OS	Pacific Telephone and Telegraph Company
	AERO LECTRO CORP 5 P	Pacific Telephone and Telegraph Company
1958	Denco Mach Products Co	Pacific Telephone
1957	DENCO MACH PRODUCTS CO	Pacific Telephone
1954	DENCO MACH PRODUCTS CO	R. L. Polk & Co.
1950	CLARK MFG CO	Pacific Telephone

1251 S PRAIRIE AVE

Year	Uses	Source
1962	COLEMAN ONYX & MARBLE CORP	Pacific Telephone
1960	COLEMAN MARBLE & ONYX CORP	Pacific Telephone
	COLEMAN ONYX MARBLE OR	Pacific Telephone and Telegraph Company
	COLEMAN ONYX & MARBLE CORP	Pacific Telephone
1958	Coleman Onyx & Marble Corp	Pacific Telephone
1954	COLEMAN ONYX & MARBLE CORP	R. L. Polk & Co.
1950	NEBILIE E J CO CONTR	Pacific Telephone

FINDINGS

1270 S PRAIRIE AVE

Year	Uses	Source
1960	HUNTS MACHINE 0 S	Pacific Telephone and Telegraph Company
	HUNT S MACH	Pacific Telephone
1957	HUNT S MACH	Pacific Telephone
1954	HUNT S MACH	R. L. Polk & Co.
1950	HAWTHORNE GLASS SPECIALTIES	Pacific Telephone

1294 S PRAIRIE AVE

Year	Uses	Source
2001	S OADERAsadullah	Haines & Company, Inc.

1299 S PRAIRIE AVE

Year	Uses	Source
1964	BRIGGS HARLEY J	Pacific Telephone

10009 S PRAIRIE AVE

Year	Uses	Source
1980	Lucky Four	Pacific Telephone Co
1975	Lucky Four	Pacific Telephone Co

10013 S PRAIRIE AVE

Year	Uses	Source
2001	XXXX	Haines & Company, Inc.
1980	Hair Flair Beauty Salon	Pacific Telephone Co
	Hair Flair	Pacific Telephone Co
1975	Mr Sus Smart Hair Fashion	Pacific Telephone Co

10015 S PRAIRIE AVE

Year	Uses	Source
1975	Leroys Barber Shop	Pacific Telephone Co

10017 S PRAIRIE AVE

Year	Uses	Source
2001	XXXX	Haines & Company, Inc.
1975	Damons Cleaners	Pacific Telephone Co

10022 S PRAIRIE AVE

Year	Uses	Source
1950	EDWARDS WM L R	Pacific Telephone

FINDINGS

10023 S PRAIRIE AVE

Year	Uses	Source
2000	COIN LAUNDRY	Pacific Bell Telephone Co
1995	COIN LAUNDRY	Pacific Bell Telephone Co
1990	CLA LAUNDRALAND	Pacific Bell Telephone Co
1975	Launderland	Pacific Telephone Co

S Prairie Ave

10025 S Prairie Ave

Year	Uses	Source
2014	JJG GROUP INC	EDR Digital Archive
	BS LIQUOR	EDR Digital Archive
	JJG GROUP INC	EDR Digital Archive
	BS LIQUOR	EDR Digital Archive
2010	BS LIQUOR	EDR Digital Archive
	JJG GROUP INC	EDR Digital Archive
	BS LIQUOR	EDR Digital Archive
	JJG GROUP INC	EDR Digital Archive

S PRAIRIE AVE

10025 S PRAIRIE AVE

Year	Uses	Source
2001	LELeon	Haines & Company, Inc.
2000	LELEONGIA 1 1 671 H	Pacific Bell Telephone Co
	LELEON	Pacific Bell Telephone Co
1995	MR BS LIQUOR MARTS	Pacific Bell Telephone Co
1990	MR BS LIQUOR MARTS	Pacific Bell Telephone Co
1980	Mr Bs Liquor Marts	Pacific Telephone Co
1975	Mr Bs Liquor Marts	Pacific Telephone Co

10104 S PRAIRIE AVE

Year	Uses	Source
1975	Woodruff C H	Pacific Telephone Co
1971	Woodruff C H	Pacific Telephone
1964	WEISSMILLER ANNA	Pacific Telephone
1960	WEISSMILLER ANNA	Pacific Telephone
1957	WEISSMILLER ANNA	Pacific Telephone
1954	WELSSMIILER ANNA R	R. L. Polk & Co.

FINDINGS

Year	Uses	Source
1950	WEISSMILLER ANNA R	Pacific Telephone
1946	Weissmiller Anna r	Southern California Telephone Co

10108 S PRAIRIE AVE

Year	Uses	Source
2001	XXXX	Haines & Company, Inc.
1980	Hernandez Jose Felix	Pacific Telephone Co

10112 S PRAIRIE AVE

Year	Uses	Source
1990	Dominguez Nicolas Perez	Pacific Bell Telephone Co
1980	Verastegui A lfonso	Pacific Telephone Co

10116 S PRAIRIE AVE

Year	Uses	Source
2001	XXXX	Haines & Company, Inc.
1990	Licona V	Pacific Bell Telephone Co
1980	Graham John C	Pacific Telephone Co

10117 S PRAIRIE AVE

Year	Uses	Source
2001	XXXX	Haines & Company, Inc.
1995	Building	Pacific Bell Telephone Co
	14 Holbrook Jerome	Pacific Bell Telephone Co
	39 Collins Evelyn E	Pacific Bell Telephone Co
1990	Building	Pacific Bell Telephone Co
	3 Nguyen Thuat Van	Pacific Bell Telephone Co
	6 Koerner John E	Pacific Bell Telephone Co
	9 Field Robert	Pacific Bell Telephone Co
	14 Holbrook Jerome	Pacific Bell Telephone Co
	29 Kiltz Diana	Pacific Bell Telephone Co
	36 Monahan Don	Pacific Bell Telephone Co
	37 Ball Kathryn	Pacific Bell Telephone Co
	39 Collins Evelyn E	Pacific Bell Telephone Co
1980	Senior Citizens Co Op	Pacific Telephone Co
	Building	Pacific Telephone Co
	6 Koerner John E	Pacific Telephone Co
	7 Taft Verna	Pacific Telephone Co
	8 Burkhart A J	Pacific Telephone Co
	9 Raab B & F	Pacific Telephone Co

FINDINGS

Year	Uses	Source
1980	22 ONeill Cornelius	Pacific Telephone Co
	25 Burt Francis L	Pacific Telephone Co
	26 Conley Jos & Joene	Pacific Telephone Co
	31 Morgan Dennah Mrs	Pacific Telephone Co
	34 Yager R P	Pacific Telephone Co
	35 Russell Sallie J	Pacific Telephone Co
	36 Monahan Don	Pacific Telephone Co
	36 Monahan Don	Pacific Telephone Co
	Contd 37 Thrisher V	Pacific Telephone Co
	39 Wright Roy C	Pacific Telephone Co
1975	31 Mills H M	Pacific Telephone Co
	33 Fishlier Gene	Pacific Telephone Co
	35 Winter Garden Trailer Park	Pacific Telephone Co
	Monahan Don	Pacific Telephone Co
	37 Schutzman Casper W	Pacific Telephone Co
	39 Wright Roy C	Pacific Telephone Co
	Building	Pacific Telephone Co
	3 Curtis Virginia	Pacific Telephone Co
	Yarter David W	Pacific Telephone Co
	7 Barber Jack J	Pacific Telephone Co
	9 Warbis Lillian	Pacific Telephone Co
	13 Green Pala H	Pacific Telephone Co
	15 Parker Douglas	Pacific Telephone Co
	17 Ferguson Lloyd L	Pacific Telephone Co
	Field Jos	Pacific Telephone Co
	26 Evans Bunny	Pacific Telephone Co
	28 Baker E E	Pacific Telephone Co
1964	ALCOCK ALBERT	Pacific Telephone
	BROWNELL GAO F	Pacific Telephone
	CADWALLADER GARY B	Pacific Telephone
	CADWALLADER NANCY L	Pacific Telephone
	DAM RUTH NIELSEN	Pacific Telephone
	NEWMAN MARK J	Pacific Telephone
	REED BRECE	Pacific Telephone
	TRUMBO JEWELL	Pacific Telephone
	WINDER HOPE W MRS	Pacific Telephone
1960	BROWNELL GEO F	Pacific Telephone
	DAM RUTH NIELSEN	Pacific Telephone

Year	Uses	Source
1960	HODSON LETA A MRS	Pacific Telephone
	SEYBOLD ELSIE A	Pacific Telephone
1957	BELFORD JAS G	Pacific Telephone
	BROWNELL GEO F	Pacific Telephone
	REDMAN ALFRED E	Pacific Telephone

10118 S PRAIRIE AVE

Year	Uses	Source
1990	Carter Willie	Pacific Bell Telephone Co

10126 S PRAIRIE AVE

Year	Uses	Source
1981	EDCO INGLEWOOD	Pacific Telephone
1980	Building	Pacific Telephone Co
1976	Edco	Pacific Telephone
1975	Building	Pacific Telephone Co
1970	TUPPERWARE HOME PARTIES	Pacific Telephone
1960	REX PURCHASING SERVICE	Pacific Telephone
	EASTIN REX L COMPANY	Pacific Telephone
1958	Rex Purchasing Service Eastin Rex L Company	Pacific Telephone
	Eastin Rex L Company Rex Purchasing Service	Pacific Telephone
	Eastin Rex L Company	Pacific Telephone
1957	REX PURCHASING SERV	Pacific Telephone
	EASTIN REX L CO	Pacific Telephone
	EASTIN REX L COMPANY	Pacific Telephone

10130 S PRAIRIE AVE

Year	Uses	Source
1964	CAL-NEVA CONSTRUCTION CO	Pacific Telephone
	PIGG THOS BLDR	Pacific Telephone

10150 S PRAIRIE AVE

Year	Uses	Source
1995	Lange Robert D Jr	Pacific Bell

10201 S PRAIRIE AVE

Year	Uses	Source
2001	BAUMGARTEN Sh Fpper	Haines & Company, Inc.
1975	Markos Alterations	Pacific Telephone Co

Year	Uses	Source
1964	STITT WM E	Pacific Telephone
	STITT BILL HOE SERV	Pacific Telephone

10205 S PRAIRIE AVE

Year	Uses	Source
2001	AGUILARJose L	Haines & Company, Inc.
2000	Aguilar Jose L	Pacific Bell Telephone Co
	Canuio Ange	Pacific Bell Telephone Co
1980	Braswell Marcella	Pacific Telephone Co

10206 S PRAIRIE AVE

Year	Uses	Source
2001	XXXX	Haines & Company, Inc.
1975	Holmes Reader	Pacific Telephone Co

10208 S PRAIRIE AVE

Year	Uses	Source
1980	Bitters Diane E	Pacific Telephone Co

10211 S PRAIRIE AVE

Year	Uses	Source
2001	XXXX	Haines & Company, Inc.
1975	Keith Thelmon	Pacific Telephone Co

S Prairie Ave

10212 S Prairie Ave

Year	Uses	Source
2010	QUIROZ BEATRIZ	EDR Digital Archive
	QUIROZ BEATRIZ	EDR Digital Archive

S PRAIRIE AVE

10212 S PRAIRIE AVE

Year	Uses	Source
2001	MORALESVic Ior	Haines & Company, Inc.
1995	HODGES BAR BO	Pacific Bell Telephone Co
1990	HODGES CREOLE FISH MKT	Pacific Bell Telephone Co
	HODGES BAR BQ	Pacific Bell Telephone Co
1980	Hodges Bar Bq	Pacific Telephone Co
1975	Hodges Bar Bq	Pacific Telephone Co

FINDINGS

10214 S PRAIRIE AVE

Year	Uses	Source
2001	XXXX	Haines & Company, Inc.
1995	IMPERIAL TV	Pacific Bell Telephone Co

10215 S PRAIRIE AVE

Year	Uses	Source
2001	XXXX	Haines & Company, Inc.
1964	EVE S HAIRSTYLING STUDIO	Pacific Telephone

10216 S PRAIRIE AVE

Year	Uses	Source
1980	Hall Shawn A	Pacific Telephone Co
1976	Brunner H Dr	Pacific Telephone
1975	Brunner H Dr	Pacific Telephone Co

S Prairie Ave

10217 S Prairie Ave

Year	Uses	Source
2014	ANGEL CABALLERO	EDR Digital Archive
	ANGEL CABALLERO	EDR Digital Archive
2010	ANGEL CABALLERO	EDR Digital Archive
	ANGEL CABALLERO	EDR Digital Archive

S PRAIRIE AVE

10217 S PRAIRIE AVE

Year	Uses	Source
2001	SETZLE	Haines & Company, Inc.
2000	Setzler Ella	Pacific Bell Telephone Co
	Setzler Ella	Pacific Bell Telephone Co
1975	Wilmoth N A	Pacific Telephone Co
1964	WARDLOW LUCILLE	Pacific Telephone
	WARDLOW RALPH L	Pacific Telephone
	WARDLOW RALPH L PIER DIGGER	Pacific Telephone

10220 S PRAIRIE AVE

Year	Uses	Source
2001	CASTELLANOSA	Haines & Company, Inc.
1975	Welghtman H	Pacific Telephone Co

FINDINGS

S Prairie Ave

10223 S Prairie Ave

Year	Uses	Source
2014	FAGGOUSEH ELIAS	EDR Digital Archive
	FAGGOUSEH ELIAS	EDR Digital Archive
2010	E & M GERMAN CAR REPAIR	EDR Digital Archive
	E & M GERMAN CAR REPAIR	EDR Digital Archive

S PRAIRIE AVE

10223 S PRAIRIE AVE

Year	Uses	Source
2001	E 8 M GERMAN CAR RPR	Haines & Company, Inc.
2000	E & M GERMAN CAR REPAIR &PART	Pacific Bell Telephone Co
	G E S AUTO PARTS	Pacific Bell Telephone Co
	E & M GERMAN CAR REPAIR	Pacific Bell Telephone Co
1995	G E S AUTO PARTS	Pacific Bell Telephone Co
	E & M GERMAN CAR REPAIR	Pacific Bell Telephone Co
1990	G E S AUTO PARTS	Pacific Bell Telephone Co
	E & M GERMAN CAR REPAIR	Pacific Bell Telephone Co
1980	Budget Auto Enterprises	Pacific Telephone Co
1975	Dukes Automotive & ARCO Service	Pacific Telephone Co

S Prairie Ave

10225 S Prairie Ave

Year	Uses	Source
2014	LAX INDEPENDENT MERCEDES BMW S	EDR Digital Archive
	LAX INDEPENDENT MERCEDES BMW S	EDR Digital Archive

S PRAIRIE AVE

10225 S PRAIRIE AVE

Year	Uses	Source
2001	FAGGOUSEHElras	Haines & Company, Inc.

FINDINGS

S Prairie Ave

10300 S Prairie Ave

Year	Uses	Source
2014	ZSACK & F CLEANERS	EDR Digital Archive
	SANTA ANA MINI MARKET	EDR Digital Archive
	ZSACK & F CLEANERS	EDR Digital Archive
	SANTA ANA MINI MARKET	EDR Digital Archive
2010	SANTA ANA MINI MARKET	EDR Digital Archive
	RAMPERZ CLEANERS	EDR Digital Archive
	SANTA ANA MINI MARKET	EDR Digital Archive
	RAMPERZ CLEANERS	EDR Digital Archive

S PRAIRIE AVE

10300 S PRAIRIE AVE

Year	Uses	Source
2001	OLGAS BEAUTY SHOP	Haines & Company, Inc.
	FAXASAmaldo	Haines & Company, Inc.
2000	SANTA ANA MINI M	Pacific Bell Telephone Co
1995	CENT & UP	Pacific Bell Telephone Co
	INGLEWOOD CITY	Pacific Bell Telephone Co
	FRANKS MINI MKT	Pacific Bell Telephone Co
1990	EXPRESS	Pacific Bell Telephone Co
	AIMEES GIFT SHOP	Pacific Bell Telephone Co
	Building	Pacific Bell Telephone Co
1980	Josephs Electronics	Pacific Telephone Co
1964	STEWART & SERENO RL EST	Pacific Telephone
	SERENO & STEWART RL EST	Pacific Telephone
	SERENN GENE D RL EST	Pacific Telephone

10302 S PRAIRIE AVE

Year	Uses	Source
2001	ZACATECAS VIDEO	Haines & Company, Inc.
2000	ZACATECAS VIDEO	Pacific Bell Telephone Co
1995	BOTANICA SAN JUDAS TADEO	Pacific Bell Telephone Co
1990	GUTIERREZ FASHION LEATHER	Pacific Bell Telephone Co
1981	MADAMES CLOSET INGLEWOOD	Pacific Telephone
1980	Madames Closet	Pacific Telephone Co
	Ms Bs Boutique	Pacific Telephone Co

FINDINGS

S Prairie Ave

10304 S Prairie Ave

Year	Uses	Source
2010	MONTE SINAI PENTECOSTES	EDR Digital Archive
	MONTE SINAI PENTECOSTES	EDR Digital Archive

S PRAIRIE AVE

10304 S PRAIRIE AVE

Year	Uses	Source
2001	ILAUTMOSTBARGAIN	Haines & Company, Inc.
2000	BARGAIN PLC	Pacific Bell Telephone Co
	Building	Pacific Bell Telephone Co
1995	UTMOST BEAUTY SUPPLY STORE	Pacific Bell Telephone Co
	RONDA BEEPER CENTER	Pacific Bell Telephone Co
	LOS ANGELES	Pacific Bell Telephone Co
1990	S&H VIDEO	Pacific Bell Telephone Co
	h ZAPATERIA CHORCHITO	Pacific Bell Telephone Co
1980	Doyle Professional Shine Parlor	Pacific Telephone Co
	Mc Ghee Earl	Pacific Telephone Co

S Prairie Ave

10305 S Prairie Ave

Year	Uses	Source
2014	SOUTH BAY AUTO PARTS	EDR Digital Archive
	AUTO PERFORMANCE TEAM CORP	EDR Digital Archive
	SOUTH BAY AUTO PARTS	EDR Digital Archive
	AUTO PERFORMANCE TEAM CORP	EDR Digital Archive
2010	AUTO PERFORMANCE TEAM CORP	EDR Digital Archive
	SOUTH BAY AUTO PARTS	EDR Digital Archive
	AUTO PERFORMANCE TEAM CORP	EDR Digital Archive
	SOUTH BAY AUTO PARTS	EDR Digital Archive

S PRAIRIE AVE

10305 S PRAIRIE AVE

Year	Uses	Source
2001	XXXX	Haines & Company, Inc.
1995	HOGGARDS HARDWARE	Pacific Bell Telephone Co

Year	Uses	Source
1990	HOGGARDS HARDWARE	Pacific Bell Telephone Co
1980	Hoggards Janitorial Service & Supplies	Pacific Telephone Co
	Hoggards Janitor Supply & Hardware	Pacific Telephone Co
1971	GILS RADIO & TV SERVICE	Pacific Telephone
	Gil Radio & TV Servie Gils Radio & TV Service	Pacific Telephone
1970	GIL S RADIO & TV SERVICE	Pacific Telephone
	GIL S RADIO & TV SERVICE	Pacific Telephone
1964	GIL S RADIO & TV SERV	Pacific Telephone

S Prairie Ave

10306 S Prairie Ave

Year	Uses	Source
2014	OLGAS BEAUTY SALON	EDR Digital Archive
	OLGAS BEAUTY SALON	EDR Digital Archive
2010	OLGAS BEAUTY SALON	EDR Digital Archive
	TRANSMUNDO TRAVEL INSURANCE	EDR Digital Archive
	OLGAS BEAUTY SALON	EDR Digital Archive
	TRANSMUNDO TRAVEL INSURANCE	EDR Digital Archive

S PRAIRIE AVE

10306 S PRAIRIE AVE

Year	Uses	Source
2000	INSURANCE	Pacific Bell Telephone Co
	OLGAS BEAUTY SALON	Pacific Bell Telephone Co
	Building	Pacific Bell Telephone Co
	i 99 CENTS & UP	Pacific Bell Telephone Co
1995	OLGAS BEAUTY SALON	Pacific Bell Telephone Co
	h TRANSMUNDO TRAVEL INSURANCE	Pacific Bell Telephone Co
1990	OLGAS BEAUTY SALON	Pacific Bell Telephone Co
	h ARGUETA ANGULO & CO	Pacific Bell Telephone Co
1981	MICKEY S POODLE SALON INGLEWOOD	Pacific Telephone
1980	Mickeys Poodle Salon	Pacific Telephone Co
	La Points Property Management	Pacific Telephone Co

FINDINGS

S Prairie Ave

10308 S Prairie Ave

Year	Uses	Source
2014	CJS	EDR Digital Archive
	CJS	EDR Digital Archive

S PRAIRIE AVE

10308 S PRAIRIE AVE

Year	Uses	Source
2000	/ KATHYS FASHIONS	Pacific Bell Telephone Co
1995	KATHYS FASHIONS	Pacific Bell Telephone Co
1990	h KATHYS FASHIONS	Pacific Bell Telephone Co
	VCR CLINIC	Pacific Bell Telephone Co
1980	Internatl Electric Service	Pacific Telephone Co
	International Electric Service	Pacific Telephone Co
	Y Inglewood Metal Craft	Pacific Telephone Co
1975	Building	Pacific Telephone Co
	Service	Pacific Telephone Co
1971	Inter America Business Services	Pacific Telephone

S Prairie Ave

10309 S Prairie Ave

Year	Uses	Source
2010	FEJES FURNITURE FINISHING	EDR Digital Archive
	FEJES FURNITURE FINISHING	EDR Digital Archive

S PRAIRIE AVE

10309 S PRAIRIE AVE

Year	Uses	Source
2001	FEJESFURNFINISHNG	Haines & Company, Inc.
2000	PEJES FURNITURE FINISHING	Pacific Bell Telephone Co
	Kovacs Karl A	Pacific Bell Telephone Co
1995	FEJES FURNITURE FINISHING	Pacific Bell Telephone Co
1990	FEJES FURNITURE FINISHING	Pacific Bell Telephone Co
1980	Fejes Furniture Finishing	Pacific Telephone Co
1975	Kemp E C	Pacific Telephone Co

FINDINGS

10310 S PRAIRIE AVE

Year	Uses	Source
2001	FLORESJ	Haines & Company, Inc.
	SNUNEZAna	Haines & Company, Inc.
1964	ANGELAS HAIR FASHIONS	Pacific Telephone

10315 S PRAIRIE AVE

Year	Uses	Source
1946	Bills Welding Shop	Southern California Telephone Co

S Prairie Ave

10318 S Prairie Ave

Year	Uses	Source
2014	ANDERN EDUCATIONAL RESEARCH	EDR Digital Archive
	ANDERN EDUCATIONAL RESEARCH	EDR Digital Archive

S PRAIRIE AVE

10319 S PRAIRIE AVE

Year	Uses	Source
2001	CHUZM	Haines & Company, Inc.
2000	Mendoza Lorena	Pacific Bell Telephone Co
	Cruz Martha	Pacific Bell Telephone Co
1995	Merrill Quentous	Pacific Bell Telephone Co
1990	Merrill Quentous	Pacific Bell Telephone Co
1980	Elisa Country Day School	Pacific Telephone Co
1950	EASTON EQUIPT RENTAL CO	Pacific Telephone
1946	Easton Equipt Rental Co	Southern California Telephone Co

10325 S PRAIRIE AVE

Year	Uses	Source
2001	XXXX	Haines & Company, Inc.
1995	Real Telesforo	Pacific Bell Telephone Co
1990	Real Telesforo	Pacific Bell Telephone Co

10329 S PRAIRIE AVE

Year	Uses	Source
2001	MAROUEZNival	Haines & Company, Inc.
2000	Marqiiez Nival	Pacific Bell Telephone Co
1990	Jara Maria	Pacific Bell Telephone Co

FINDINGS

S Prairie Ave

10400 S Prairie Ave

Year	Uses	Source
2014	TOMATO MARKET	EDR Digital Archive
	GOLDEN HK INC	EDR Digital Archive
	GOLDEN HK INC	EDR Digital Archive
	TOMATO MARKET	EDR Digital Archive
2010	TOMATO MARKET	EDR Digital Archive
	GOLDEN HK INC	EDR Digital Archive
	GOLDEN HK INC	EDR Digital Archive
	TOMATO MARKET	EDR Digital Archive

S PRAIRIE AVE

10400 S PRAIRIE AVE

Year	Uses	Source
2001	n CARNICERIANUEVA	Haines & Company, Inc.
2000	CARNICERIA NUEVA VALLARTA	Pacific Bell Telephone Co
1995	LA FAMILIA MARKET & DELI	Pacific Bell Telephone Co
1990	MNO MARKET	Pacific Bell Telephone Co
1980	Wallys Meats	Pacific Telephone Co
	Mn O Market	Pacific Telephone Co
1975	Mn O Market	Pacific Telephone Co

S Prairie Ave

10411 S Prairie Ave

Year	Uses	Source
2014	MY PRAIRIE DELI	EDR Digital Archive
	ALTADENA EXPRESS	EDR Digital Archive
	MY PRAIRIE DELI	EDR Digital Archive
	ALTADENA EXPRESS	EDR Digital Archive
2010	ALTADENA EXPRESS	EDR Digital Archive
	MY PRAIRIE DELI	EDR Digital Archive
	MY PRAIRIE DELI	EDR Digital Archive
	ALTADENA EXPRESS	EDR Digital Archive

FINDINGS

S PRAIRIE AVE

10411 S PRAIRIE AVE

Year	Uses	Source
2001	ALTADENA EXPRESS	Haines & Company, Inc.
2000	ALTADENA EXPRESS	Pacific Bell Telephone Co
1995	ROCKVIEW DAIRY	Pacific Bell Telephone Co
1990	ROCKVIEW DAIRY	Pacific Bell Telephone Co
1980	Mins Dairy	Pacific Telephone Co
1975	Jessup Dairy Drive In	Pacific Telephone Co
1964	VIRGILS AUTOMOTIVE SERV	Pacific Telephone

10412 S PRAIRIE AVE

Year	Uses	Source
2001	MIRAGECLEANERS	Haines & Company, Inc.
2000	MIRAGE CLEANERS	Pacific Bell Telephone Co
1995	MIRAGE CLEANERS	Pacific Bell Telephone Co
1990	BOB & MERCYS	Pacific Bell Telephone Co
	CLEANERS & LAUNDRY	Pacific Bell Telephone Co
1980	Bob & Mercys Cleaners & Laundry	Pacific Telephone Co
1975	Bob & Mercys Cleaners & Laundry	Pacific Telephone Co

10414 S PRAIRIE AVE

Year	Uses	Source
2001	XXXX	Haines & Company, Inc.
1980	Avenue Of Champion	Pacific Telephone Co

S Prairie Ave

10417 S Prairie Ave

Year	Uses	Source
2010	LUCYS RESTAURANT	EDR Digital Archive
	LUCYS RESTAURANT	EDR Digital Archive

S PRAIRIE AVE

10417 S PRAIRIE AVE

Year	Uses	Source
2001	LUCYS	Haines & Company, Inc.
2000	LUCYS	Pacific Bell Telephone Co
1995	LUCYS	Pacific Bell Telephone Co

Year	Uses	Source
1990	VINCES BURGERS	Pacific Bell Telephone Co
1975	Snack Spot	Pacific Telephone Co

S Prairie Ave

10418 S Prairie Ave

Year	Uses	Source
2010	AM MEDICAL DISTRIBUTORS INC	EDR Digital Archive
	AM MEDICAL DISTRIBUTORS INC	EDR Digital Archive

S PRAIRIE AVE

10420 S PRAIRIE AVE

Year	Uses	Source
2001	XXXX	Haines & Company, Inc.
1990	AMERICAN GOLD MINE	Pacific Bell Telephone Co

S Prairie Ave

10421 S Prairie Ave

Year	Uses	Source
2014	MEX Y CALI AUTO ELECTRIC INC	EDR Digital Archive
	KEVINS SMOG CHECK	EDR Digital Archive
	MEX Y CALI AUTO ELECTRIC INC	EDR Digital Archive
	KEVINS SMOG CHECK	EDR Digital Archive
2010	KEVINS SMOG CHECK	EDR Digital Archive
	MEX Y CALI AUTO ELECTRIC INC	EDR Digital Archive
	KEVINS SMOG CHECK	EDR Digital Archive
	MEX Y CALI AUTO ELECTRIC INC	EDR Digital Archive

S PRAIRIE AVE

10421 S PRAIRIE AVE

Year	Uses	Source
2001	MEXICALI OUTDOOR	Haines & Company, Inc.
2000	MEXICALI OUTDOOR ELECTRIC	Pacific Bell Telephone Co
1995	LEES AUTO REPAIR	Pacific Bell Telephone Co
1990	YANGS AUTO REPAIR	Pacific Bell Telephone Co
1980	Crowells Welding & Mfg	Pacific Telephone Co
1975	Crowells Welding & Mfg	Pacific Telephone Co

FINDINGS

S Prairie Ave

10422 S Prairie Ave

Year	Uses	Source
2014	ROSSY BEAUTY SALON	EDR Digital Archive
	ROSSY BEAUTY SALON	EDR Digital Archive
2010	ROSSY BEAUTY SALON	EDR Digital Archive
	ROSSY BEAUTY SALON	EDR Digital Archive

S PRAIRIE AVE

10422 S PRAIRIE AVE

Year	Uses	Source
2001	ROSSY BEAUTY SALON	Haines & Company, Inc.
2000	ROSSY BEAUTY SALON	Pacific Bell Telephone Co
1995	DRIGOS VIDEO	Pacific Bell Telephone Co
1990	DRIGOS VIDEO TAPE RENTAL	Pacific Bell Telephone Co
1980	Inglewood Neighborhood Housing Service Inc	Pacific Telephone Co

S Prairie Ave

10424 S Prairie Ave

Year	Uses	Source
2010	MARINAS RITMOS Y PERFUMES	EDR Digital Archive
	MARINAS RITMOS Y PERFUMES	EDR Digital Archive

S PRAIRIE AVE

10424 S PRAIRIE AVE

Year	Uses	Source
1995	ALFREDOS FURNITURE	Pacific Bell Telephone Co
	Rodriguez Trino	Pacific Bell Telephone Co
1980	Roberson Amy	Pacific Telephone Co
1950	BOULEVARD BEAUTY SALON	Pacific Telephone

S Prairie Ave

10427 S Prairie Ave

Year	Uses	Source
2014	G & A AUTO REPAIR	EDR Digital Archive

FINDINGS

Year	Uses	Source
2014	G & A AUTO REPAIR	EDR Digital Archive
2010	G & A AUTO REPAIR	EDR Digital Archive
	ARRONIZ GUSTAVO	EDR Digital Archive
	G & A AUTO REPAIR	EDR Digital Archive
	ARRONIZ GUSTAVO	EDR Digital Archive

S PRAIRIE AVE

10427 S PRAIRIE AVE

Year	Uses	Source
2001	AIRPORTMUFFLER	Haines & Company, Inc.
2000	0 & A AUTO REPAIR	Pacific Bell Telephone Co
	AIRPORT MUFFLER	Pacific Bell Telephone Co
1995	G & A AUTO REPAIR	Pacific Bell Telephone Co
	AIRPORT MUFFLER	Pacific Bell Telephone Co
1990	G & A AUTO REPAIR	Pacific Bell Telephone Co
	AIRPORT MUFFLER	Pacific Bell Telephone Co
1980	Woodys Muffler Service	Pacific Telephone Co
	Crowells Welding	Pacific Telephone Co
1975	Crowells Cycle Shop	Pacific Telephone Co

10430 S PRAIRIE AVE

Year	Uses	Source
2001	XXXX	Haines & Company, Inc.
1990	Fregoso M	Pacific Bell Telephone Co
1980	De Dios Trinidad	Pacific Telephone Co
1954	BELLEFONTAINE HAROLD G R	R. L. Polk & Co.
1950	BELLEFONTAINE HAROLD G R	Pacific Telephone
1946	Bellefontaine Harold G i F r	Southern California Telephone Co

S Prairie Ave

10500 S Prairie Ave

Year	Uses	Source
2014	LS PROPERTY MANAGEMENT LLC	EDR Digital Archive
	LS PROPERTY MANAGEMENT LLC	EDR Digital Archive
2010	LS PROPERTY MANAGEMENT LLC	EDR Digital Archive
	LS PROPERTY MANAGEMENT LLC	EDR Digital Archive

FINDINGS

S PRAIRIE AVE

10500 S PRAIRIE AVE

Year	Uses	Source
2001	VEGAJuan	Haines & Company, Inc.
1975	Cox Custom Cabinets & Woodcraft	Pacific Telephone Co

S Prairie Ave

10503 S Prairie Ave

Year	Uses	Source
2014	OSUNA AUTO GLASS	EDR Digital Archive
	INGLEWOOD PALLETS INC	EDR Digital Archive
	INGLEWOOD PALLETS INC	EDR Digital Archive
	OSUNA AUTO GLASS	EDR Digital Archive
2010	OSUNA AUTO GLASS	EDR Digital Archive
	CASTILLA JOSE LUIS	EDR Digital Archive
	BDE PALLETS INC	EDR Digital Archive
	EDUARDO OSUNA SALAS	EDR Digital Archive
	CASTILLA JOSE LUIS	EDR Digital Archive
	BDE PALLETS INC	EDR Digital Archive
	OSUNA AUTO GLASS	EDR Digital Archive
	EDUARDO OSUNA SALAS	EDR Digital Archive

S PRAIRIE AVE

10503 S PRAIRIE AVE

Year	Uses	Source
2001	AMERICATOWING	Haines & Company, Inc.
2000	REAR AMERICA TOWING	Pacific Bell Telephone Co
	Building	Pacific Bell Telephone Co
	OSUNA AUTO GLASS NO	Pacific Bell Telephone Co
	JOSE LUIS CASTILLA	Pacific Bell Telephone Co
1995	PROFESSIONAL AUTO GLASS	Pacific Bell Telephone Co
1990	J WREBAR	Pacific Bell Telephone Co
1980	Jims Rental	Pacific Telephone Co
	Ryder Truck Rental One Way Inc	Pacific Telephone Co
1975	Jims Rental	Pacific Telephone Co
	Billings Mary Realtor	Pacific Telephone Co

FINDINGS

S Prairie Ave

10504 S Prairie Ave

Year	Uses	Source
2010	LA SINALOENCE TORTILLERIA	EDR Digital Archive
	LA SINALOENCE TORTILLERIA	EDR Digital Archive

S PRAIRIE AVE

10504 S PRAIRIE AVE

Year	Uses	Source
2001	VEGAJuan	Haines & Company, Inc.
1995	LA SINALOENCE TORTILLERIA	Pacific Bell Telephone Co
1990	TORTI RICA TORTILLERIA	Pacific Bell Telephone Co
1980	Torti Riea Tortilleria	Pacific Telephone Co
1975	Brown Gilbert H	Pacific Telephone Co
1960	GREEN HAT TAVERN	Pacific Telephone
1957	TERRY S PLACE TAVERN	Pacific Telephone

10508 S PRAIRIE AVE

Year	Uses	Source
2001	LASINALOENCE	Haines & Company, Inc.
2000	LASINALOENCE TORTILLERIA	Pacific Bell Telephone Co
1990	EL ALTENO CLUB	Pacific Bell Telephone Co
1980	Forum Lounge	Pacific Telephone Co
1964	BRUCE S COCKTL BAR	Pacific Telephone
1960	BRUCE S COCKTL BAR	Pacific Telephone

10520 S PRAIRIE AVE

Year	Uses	Source
2001	VEGAJuan	Haines & Company, Inc.

10521 S PRAIRIE AVE

Year	Uses	Source
2001	MARTINEZSamuel	Haines & Company, Inc.
1990	DAILY DOUBLE THE	Pacific Bell Telephone Co
1980	Sams Daily Double	Pacific Telephone Co
1975	Sams Dally Double	Pacific Telephone Co

FINDINGS

10524 S PRAIRIE AVE

Year	Uses	Source
2001	VEGAJuan	Haines & Company, Inc.

10530 S PRAIRIE AVE

Year	Uses	Source
2001	VEGAJuan	Haines & Company, Inc.

S Prairie Ave

10600 S Prairie Ave

Year	Uses	Source
2014	SCOBYBABY	EDR Digital Archive
	SCOBYBABY	EDR Digital Archive

S PRAIRIE AVE

10600 S PRAIRIE AVE

Year	Uses	Source
2001	ANGULOMarco	Haines & Company, Inc.
2000	ZAPATERIA DOS HERMANAS	Pacific Bell Telephone Co
	TURN TABLE RV	Pacific Bell Telephone Co
	MONTE CALVARIO D	Pacific Bell Telephone Co
1995	R V CITY CAMPER & TRAILER SUPPLY	Pacific Bell Telephone Co
1990	R V CITY CAMPER & TRAILER SUPPLY INGLEWOOD	Pacific Bell
	R V CITY CAMPER & TRAILER SUPPLY	Pacific Bell Telephone Co
1986	R V CITY CAMPER & TRAILER SUPPLY INGLEWOOD	Pacific Bell
1980	R V City Camper & Trailer Supply	Pacific Telephone Co
1976	R V City Camper & Trailer Supply	Pacific Telephone
1975	R V City Camper & Trailer Supply	Pacific Telephone Co
1971	Hansen Gas Co	Pacific Telephone
	Hansen Trailer & Supply Corp	Pacific Telephone

S Prairie Ave

10601 S Prairie Ave

Year	Uses	Source
2014	MEXICO EXPRESS	EDR Digital Archive
	MEXICO EXPRESS	EDR Digital Archive
2010	MEXICO EXPRESS	EDR Digital Archive

Year	Uses	Source
2010	MEXICO EXPRESS	EDR Digital Archive

S PRAIRIE AVE

10601 S PRAIRIE AVE

Year	Uses	Source
2001	ALAYONOneid	Haines & Company, Inc.
2000	ALAYON ONEIDA	Pacific Bell Telephone Co
1995	ALAYON ONEIDA	Pacific Bell Telephone Co
1990	ALAYON ONEIDA	Pacific Bell Telephone Co
	ALAYON ONEIDA INGLEWOOD	Pacific Bell
1986	ALAYON ONEIDA INGLEWOOD	Pacific Bell
1981	ALAYON ORIENDA INGLEWOOD	Pacific Telephone
1980	Alayon Oneida	Pacific Telephone Co
1976	Alayon Oneida	Pacific Telephone
1975	Alayon Onelda	Pacific Telephone Co

S Prairie Ave

10602 S Prairie Ave

Year	Uses	Source
2010	CENTRO DE DESCUENTO ALBA	EDR Digital Archive
	CENTRO DE DESCUENTO ALBA	EDR Digital Archive

10604 S Prairie Ave

Year	Uses	Source
2014	LONG NAILS	EDR Digital Archive
	LONG NAILS	EDR Digital Archive
2010	LONG NAILS	EDR Digital Archive
	LONG NAILS	EDR Digital Archive

S PRAIRIE AVE

10606 S PRAIRIE AVE

Year	Uses	Source
2001	JIMENEZParflir	Haines & Company, Inc.

FINDINGS

S Prairie Ave

10608 S Prairie Ave

Year	Uses	Source
2014	SRS SHUTTLE REPAIR SERVICE	EDR Digital Archive
	SRS SHUTTLE REPAIR SERVICE	EDR Digital Archive
2010	KDS AUTO REPAIR	EDR Digital Archive
	SRS SHUTTLE REPAIR SERVICE	EDR Digital Archive
	SRS SHUTTLE REPAIR SERVICE	EDR Digital Archive
	KDS AUTO REPAIR	EDR Digital Archive

S PRAIRIE AVE

10610 S PRAIRIE AVE

Year	Uses	Source
2001	XXXX	Haines & Company, Inc.
1990	AAYLIN FASHIONS	Pacific Bell Telephone Co
1980	Rolling Homes Rentals	Pacific Telephone Co

S Prairie Ave

10611 S Prairie Ave

Year	Uses	Source
2014	EDNAS DOLLAR STORE	EDR Digital Archive
	EDNAS DOLLAR STORE	EDR Digital Archive
2010	EDNAS DOLLAR STORE	EDR Digital Archive
	QUETZAL EXPRESS	EDR Digital Archive
	EDNAS DOLLAR STORE	EDR Digital Archive
	QUETZAL EXPRESS	EDR Digital Archive

S PRAIRIE AVE

10611 S PRAIRIE AVE

Year	Uses	Source
2001	CASINO PAWNSHOP	Haines & Company, Inc.
	XXXX	Haines & Company, Inc.
2000	CASINO PAWNSHOP	Pacific Bell Telephone Co
1995	CASINO PAWNSHOP	Pacific Bell Telephone Co
1990	ROSEMARYS BOUTIQUE	Pacific Bell Telephone Co
	MIRIAMS BEAUTY SALON	Pacific Bell Telephone Co
1980	Reynolds Modern	Pacific Telephone Co

Year	Uses	Source
1980	Sharpening & Repair Service	Pacific Telephone Co
1975	Sharpening & Repair Service	Pacific Telephone Co
	Reynolds Modern	Pacific Telephone Co
1946	Van Ar Mfg Co	Southern California Telephone Co

S Prairie Ave

10612 S Prairie Ave

Year	Uses	Source
2014	GOOD TIME LOUNGE INC	EDR Digital Archive
	GOOD TIME LOUNGE INC	EDR Digital Archive

S PRAIRIE AVE

10612 S PRAIRIE AVE

Year	Uses	Source
2001	PIERITEdward	Haines & Company, Inc.
2000	VAGABOND COCKTAIL LOUNGE	Pacific Bell Telephone Co
1995	VAGABOND COCKTAIL LOUNGE	Pacific Bell Telephone Co
1990	VAGABOND COCKTAIL LOUNGE	Pacific Bell Telephone Co
1980	Vagabond Cocktail Lounge	Pacific Telephone Co

10613 S PRAIRIE AVE

Year	Uses	Source
2001	OTOROOvidio	Haines & Company, Inc.
1980	Fierros Rafael Onofre	Pacific Telephone Co

S Prairie Ave

10614 S Prairie Ave

Year	Uses	Source
2014	M & M FASHION	EDR Digital Archive
	M & M FASHION	EDR Digital Archive
2010	M & M FASHION	EDR Digital Archive
	M & M FASHION	EDR Digital Archive

S PRAIRIE AVE

10614 S PRAIRIE AVE

Year	Uses	Source
1975	Johnnles Liquor	Pacific Telephone Co

Year	Uses	Source
1950	AL S CAFE	Pacific Telephone

10615 S PRAIRIE AVE

Year	Uses	Source
2001	ROORi GUEZMarra Elena	Haines & Company, Inc.
2000	Rodriguez Maria Elena	Pacific Bell Telephone Co

10616 S PRAIRIE AVE

Year	Uses	Source
2001	CASTELLANOSA	Haines & Company, Inc.
2000	Cortez Lilia R	Pacific Bell Telephone Co
	REAR AMERICA TOWING	Pacific Bell Telephone Co

10617 S PRAIRIE AVE

Year	Uses	Source
2001	TOROOuidio	Haines & Company, Inc.
1960	PERFECT WHEEL REPAIR	Pacific Telephone
1946	Backus Les Automotive & Miach Shop	Southern California Telephone Co

10619 S PRAIRIE AVE

Year	Uses	Source
2001	TOROOvidio	Haines & Company, Inc.
2000	TOROS BAR	Pacific Bell Telephone Co
1995	TOROS BAR	Pacific Bell Telephone Co
1990	TOROS BAR	Pacific Bell Telephone Co
1980	Toros Bar	Pacific Telephone Co

S Prairie Ave

10622 S Prairie Ave

Year	Uses	Source
2014	CASTELLANOS JUDY	EDR Digital Archive
	CASTELLANOS JUDY	EDR Digital Archive
2010	CASTELLANOS JUDY	EDR Digital Archive
	CASTELLANOS JUDY	EDR Digital Archive

S PRAIRIE AVE

10622 S PRAIRIE AVE

Year	Uses	Source
2001	CASTELLANOSJudy	Haines & Company, Inc.

Year	Uses	Source
2000	Castellanos Judy	Pacific Bell Telephone Co
	Castellanos Judy	Pacific Bell Telephone Co
1995	Castellanos Judy	Pacific Bell Telephone Co
	Castellanos Judy	Pacific Bell Telephone Co
1990	Castellanos Judy	Pacific Bell Telephone Co
	Castellanos Judy	Pacific Bell Telephone Co
1981	MONTESSORI CHILDRENS SCHOOL INGLEWOOD	Pacific Telephone
1980	Montessori School Childrens	Pacific Telephone Co
1950	KELLAR KENNETH M R	Pacific Telephone
1946	Kellar Kenneth M r	Southern California Telephone Co

S Prairie Ave

10623 S Prairie Ave

Year	Uses	Source
2014	LA PERLA RESTAURANT	EDR Digital Archive
	LA PERLA RESTAURANT	EDR Digital Archive
2010	LA PERLA RESTAURANT	EDR Digital Archive
	LA PERLA RESTAURANT	EDR Digital Archive

S PRAIRIE AVE

10623 S PRAIRIE AVE

Year	Uses	Source
2001	LAPERLA	Haines & Company, Inc.
2000	LA PERLA	Pacific Bell Telephone Co
1995	LA PERLA	Pacific Bell Telephone Co
1990	LA PERLA	Pacific Bell Telephone Co
	Murillo Ernesta	Pacific Bell Telephone Co
1975	La Vida Cafe	Pacific Telephone Co

S Prairie Ave

10625 S Prairie Ave

Year	Uses	Source
2014	RHA CHRISTIAN	EDR Digital Archive
	RHA CHRISTIAN	EDR Digital Archive
2010	RHA CHRISTIAN	EDR Digital Archive
	RHA CHRISTIAN	EDR Digital Archive

FINDINGS

S PRAIRIE AVE

10625 S PRAIRIE AVE

Year	Uses	Source
2001	RHAChnslre	Haines & Company, Inc.
2000	TEDS LIQUOR STORE	Pacific Bell Telephone Co
1995	TEDS LIQUOR STORE	Pacific Bell Telephone Co
1990	TEDS LIQUOR STORE	Pacific Bell Telephone Co
1980	Teds Liquor Store	Pacific Telephone Co
1975	Teds Liquor Store	Pacific Telephone Co

S Prairie Ave

10626 S Prairie Ave

Year	Uses	Source
2010	SALMERON FAUSTINO	EDR Digital Archive
	IRMAS BEAUTY SALON	EDR Digital Archive
	SALMERON FAUSTINO	EDR Digital Archive
	IRMAS BEAUTY SALON	EDR Digital Archive

S PRAIRIE AVE

10626 S PRAIRIE AVE

Year	Uses	Source
2001	IRMAA BEAUTYSALON	Haines & Company, Inc.
2000	IRMAA BEAUTY SALON	Pacific Bell Telephone Co
	A NORAS FASHION	Pacific Bell Telephone Co
	10630	Pacific Bell Telephone Co
1995	SALMERON FAUSTINO	Pacific Bell Telephone Co
1990	BILLS ELECTRIC	Pacific Bell Telephone Co

10630 S PRAIRIE AVE

Year	Uses	Source
2001	ACEVEDOHugo	Haines & Company, Inc.

S Prairie Ave

10700 S Prairie Ave

Year	Uses	Source
2014	SUPER TRANSMISSION	EDR Digital Archive
	SUPER TRANSMISSION	EDR Digital Archive

Year	Uses	Source
2010	SUPER TRANSMISSION	EDR Digital Archive
	SUPER TRANSMISSION	EDR Digital Archive

S PRAIRIE AVE

10700 S PRAIRIE AVE

Year	Uses	Source
2001	CHARLEYS BRAKE	Haines & Company, Inc.
2000	JACKS FRAME & WHEEL	Pacific Bell Telephone Co
	CHARLEYS BRAKE SHOP	Pacific Bell Telephone Co
1995	CHARLEYS BRAKE SHOP	Pacific Bell Telephone Co
	JACKS FRAME & WHEEL	Pacific Bell Telephone Co
1990	JACKS FRAME & WHEEL	Pacific Bell Telephone Co
	CHARLEYS BRAKE SHOP	Pacific Bell Telephone Co
1980	Y 2 Jacks Frame & Wheel	Pacific Telephone Co
	Charleys Brake Shop	Pacific Telephone Co
1975	Jacks Frame & Wheel	Pacific Telephone Co
	Charleys Brake Shop	Pacific Telephone Co

S Prairie Ave

10701 S Prairie Ave

Year	Uses	Source
2014	PRETTY NAILS	EDR Digital Archive
	PRETTY NAILS	EDR Digital Archive
2010	PRETTY NAILS	EDR Digital Archive
	PRETTY NAILS	EDR Digital Archive

S PRAIRIE AVE

10701 S PRAIRIE AVE

Year	Uses	Source
2001	PASTORAIois	Haines & Company, Inc.
2000	PRETTY NAILS	Pacific Bell Telephone Co
1995	PRETTY NAILS	Pacific Bell Telephone Co
1990	PRETTY NAILS	Pacific Bell Telephone Co
1980	Pacific Plastering Corp	Pacific Telephone Co
1975	Atlantic Lathing Corp	Pacific Telephone Co
	Pacific Plastering Corp	Pacific Telephone Co

FINDINGS

S Prairie Ave

10703 S Prairie Ave

Year	Uses	Source
2010	CUZCATLECO SERVICE	EDR Digital Archive
	CUZCATLECO SERVICE	EDR Digital Archive

S PRAIRIE AVE

10703 S PRAIRIE AVE

Year	Uses	Source
2001	CUZCATLECOSERVICE	Haines & Company, Inc.
2000	CUZCATLECO SERVICE	Pacific Bell Telephone Co
1995	GONZALEZ PRODUCE	Pacific Bell Telephone Co
1990	GONZALEZ PRODUCE	Pacific Bell Telephone Co
1980	M & R Auto	Pacific Telephone Co
1976	World Way Electronics	Pacific Telephone
1975	World Way Electronics	Pacific Telephone Co

10705 S PRAIRIE AVE

Year	Uses	Source
2001	DAEJa Bae	Haines & Company, Inc.
2000	BAEJABAE	Pacific Bell Telephone Co
1995	CHONG YANG	Pacific Bell Telephone Co
1990	PACIFIC LAUNDRY	Pacific Bell Telephone Co
1980	Pacific Laundry	Pacific Telephone Co

S Prairie Ave

10706 S Prairie Ave

Year	Uses	Source
2010	DOMINGUEZ PROF CARPET	EDR Digital Archive
	DOMINGUEZ PROF CARPET	EDR Digital Archive

S PRAIRIE AVE

10706 S PRAIRIE AVE

Year	Uses	Source
2001	BENITEZRobe	Haines & Company, Inc.
1995	2 Hurtado Rafael	Pacific Bell Telephone Co
	Building	Pacific Bell Telephone Co

Year	Uses	Source
1990	2 Hurtado Rafael	Pacific Bell Telephone Co
	Building	Pacific Bell Telephone Co
	4 Del Toro Juan	Pacific Bell Telephone Co
	5 Malara Chas J	Pacific Bell Telephone Co
	6 Garcia Martin	Pacific Bell Telephone Co
	8 Juarez Maria	Pacific Bell Telephone Co
1980	Building	Pacific Telephone Co
	5 Malara Chas J	Pacific Telephone Co
	6 Urbino Isidro	Pacific Telephone Co
	7 Mendez Jose Banuelos	Pacific Telephone Co
1975	6 Hutchins SE	Pacific Telephone Co
	5 Malara Chas J	Pacific Telephone Co
	Building	Pacific Telephone Co

S Prairie Ave

10711 S Prairie Ave

Year	Uses	Source
2014	LA LUMBRE TACOS	EDR Digital Archive
	LA LLAMARADA	EDR Digital Archive
	LA LUMBRE TACOS	EDR Digital Archive
	LA LLAMARADA	EDR Digital Archive
2010	LA LLAMARADA	EDR Digital Archive
	LA LUMBRE TACOS	EDR Digital Archive
	LA LLAMARADA	EDR Digital Archive
	LA LUMBRE TACOS	EDR Digital Archive

S PRAIRIE AVE

10711 S PRAIRIE AVE

Year	Uses	Source
2001	LALLAMARADA NIGHT	Haines & Company, Inc.
2000	LA LLAMARADA NIGHT CLUB	Pacific Bell Telephone Co
	LA LUMBRE TACOS	Pacific Bell Telephone Co
1995	LA LLAMARADA NIGHT	Pacific Bell Telephone Co
1990	LA LLAMARADA NIGHT CLUB	Pacific Bell Telephone Co
1975	Skeeters	Pacific Telephone Co

FINDINGS

S Prairie Ave

10712 S Prairie Ave

Year	Uses	Source
2014	LAVANDERIA LA ALEGRIA	EDR Digital Archive
	LAVANDERIA LA ALEGRIA	EDR Digital Archive
2010	LAVANDERIA LA ALEGRIA	EDR Digital Archive
	LAVANDERIA LA ALEGRIA	EDR Digital Archive

S PRAIRIE AVE

10712 S PRAIRIE AVE

Year	Uses	Source
2001	CASTILLODionel	Haines & Company, Inc.
2000	LAVANDERIA LA ALEORIA	Pacific Bell Telephone Co
1995	ALEGRIA	Pacific Bell Telephone Co
	LAVANDERIA LA	Pacific Bell Telephone Co
1975	Sargent Bros Laundry	Pacific Telephone Co

S Prairie Ave

10715 S Prairie Ave

Year	Uses	Source
2014	KIDS & ADULT DENTAL CARE	EDR Digital Archive
	SCOTT AN DDS INC	EDR Digital Archive
	SUE EUNSOO KO DDS INC	EDR Digital Archive
	KIDS & ADULT DENTAL CARE	EDR Digital Archive
	SUE EUNSOO KO DDS INC	EDR Digital Archive
	SCOTT AN DDS INC	EDR Digital Archive
2010	SUE EUNSOO KO DDS INC	EDR Digital Archive
	SCOTT AN DDS INC	EDR Digital Archive
	FAMILY DENTISTRY	EDR Digital Archive
	KIDS & ADULT DENTAL CARE	EDR Digital Archive
	SUE EUNSOO KO DDS INC	EDR Digital Archive
	SCOTT AN DDS INC	EDR Digital Archive
	KIDS & ADULT DENTAL CARE	EDR Digital Archive
	FAMILY DENTISTRY	EDR Digital Archive

FINDINGS

S PRAIRIE AVE

10715 S PRAIRIE AVE

Year	Uses	Source
2001	In PUREZk ODRNK	Haines & Company, Inc.
	NGUYENJAMESADDS	Haines & Company, Inc.
2000	PUREZA DRINKING WATER	Pacific Bell Telephone Co
1990	CENTINELA VIDEO	Pacific Bell Telephone Co

S Prairie Ave

10717 S Prairie Ave

Year	Uses	Source
2014	ROJAS ANA	EDR Digital Archive
	ROJAS ANA	EDR Digital Archive
2010	ROJAS ANA	EDR Digital Archive
	ROJAS ANA	EDR Digital Archive

S PRAIRIE AVE

10717 S PRAIRIE AVE

Year	Uses	Source
2001	LAFRONTERA	Haines & Company, Inc.
2000	LA FRONTERA NUTS & CANDIES	Pacific Bell Telephone Co
1995	LA FRONTERA NUTS & CANDIES	Pacific Bell Telephone Co
1990	LA FRONTERA NUTS & CANDIES	Pacific Bell Telephone Co

S Prairie Ave

10719 S Prairie Ave

Year	Uses	Source
2014	CAPITAL NAIL & HAIR	EDR Digital Archive
	CAPITAL NAIL & HAIR	EDR Digital Archive
2010	CAPITAL NAIL & HAIR	EDR Digital Archive
	TROPICAL BEAUTY SALON	EDR Digital Archive
	CAPITAL NAIL & HAIR	EDR Digital Archive
	TROPICAL BEAUTY SALON	EDR Digital Archive

FINDINGS

S PRAIRIE AVE

10719 S PRAIRIE AVE

Year	Uses	Source
2001	TROPICALBEAUTYSLN	Haines & Company, Inc.
2000	TROPICAL BEAUTY	Pacific Bell Telephone Co
1995	CAPITAL NAIL & HAIR	Pacific Bell Telephone Co
	TROPICAL BEAUTY SALON	Pacific Bell Telephone Co
1990	8 Juarez Maria	Pacific Bell Telephone Co
	TROPICAL BEAUTY SALON	Pacific Bell Telephone Co
	h CAPITAL NAIL & HAIR	Pacific Bell Telephone Co

S Prairie Ave

10721 S Prairie Ave

Year	Uses	Source
2014	SUPER DONUT HOUSE	EDR Digital Archive
	SUPER DONUT HOUSE	EDR Digital Archive
2010	SUPER DONUT HOUSE	EDR Digital Archive
	SUPER DONUT HOUSE	EDR Digital Archive

S PRAIRIE AVE

10721 S PRAIRIE AVE

Year	Uses	Source
2001	DISCOTECADURANGO	Haines & Company, Inc.
2000	DISCOTECA DURANGO	Pacific Bell Telephone Co
	Building	Pacific Bell Telephone Co
	7 NGUYEN JAMES A DOS	Pacific Bell Telephone Co
1995	DISCOTECA DURANGO	Pacific Bell Telephone Co
	Building	Pacific Bell Telephone Co
	7 NGUYEN JAMES A DOS	Pacific Bell Telephone Co
1990	Building	Pacific Bell Telephone Co
	7 NGUYEN JAMES A DOS	Pacific Bell Telephone Co
1975	Zavalas Auto Repair	Pacific Telephone Co

S Prairie Ave

10722 S Prairie Ave

Year	Uses	Source
2014	INTERNATIONAL MUFFLERS NO 2	EDR Digital Archive

Year	Uses	Source
2014	POWER AUTO SOUNDS	EDR Digital Archive
	UAS TIRES	EDR Digital Archive
	BORGES ARMANDO	EDR Digital Archive
	BORGES ARMANDO	EDR Digital Archive
	INTERNATIONAL MUFFLERS NO 2	EDR Digital Archive
	POWER AUTO SOUNDS	EDR Digital Archive
	UAS TIRES	EDR Digital Archive
2010	UAS TIRES	EDR Digital Archive
	POWER AUTO SOUNDS	EDR Digital Archive
	INTERNATIONAL MUFFLERS NO 2	EDR Digital Archive
	BORGES ARMANDO	EDR Digital Archive
	BORGES ARMANDO	EDR Digital Archive
	UAS TIRES	EDR Digital Archive
	POWER AUTO SOUNDS	EDR Digital Archive
	INTERNATIONAL MUFFLERS NO 2	EDR Digital Archive

S PRAIRIE AVE

10722 S PRAIRIE AVE

Year	Uses	Source
2001	CASTILLO Dionel	Haines & Company, Inc.
2000	UASTIRES	Pacific Bell Telephone Co
	INTERNATL MUFFLERS NO	Pacific Bell Telephone Co
	Building	Pacific Bell Telephone Co
	0 POWER AUTO SOUNDS	Pacific Bell Telephone Co
	0 LENNOX TEST ONLY	Pacific Bell Telephone Co
	E SMOGS PLUS	Pacific Bell Telephone Co
1995	CAR TOYS	Pacific Bell Telephone Co
	FRANCO AUTOMOTIVE INC	Pacific Bell Telephone Co
	DERAS BIENVENIDO	Pacific Bell Telephone Co
	INTERNATL MUFFLERS NO	Pacific Bell Telephone Co
	7 NGUYEN JAMES A DOS	Pacific Bell Telephone Co
	Building	Pacific Bell Telephone Co
	E SMOGS PLUS	Pacific Bell Telephone Co
	PRAIRIE AUTO DETAILING	Pacific Bell Telephone Co
	U A S TIRES	Pacific Bell Telephone Co
1990	GUERRA AUTO REPAIR	Pacific Bell Telephone Co
	FRANCO AUTOMOTIVE Is C	Pacific Bell Telephone Co
	CHUYS AUTO SERVICE	Pacific Bell Telephone Co

FINDINGS

Year	Uses	Source
1990	PRAIRIE AUTO DBETAILING	Pacific Bell Telephone Co
1980	Franco Automotive Inc	Pacific Telephone Co
1975	Sargent Bros Service	Pacific Telephone Co
1960	SARGENT BROS SERV	Pacific Telephone
1957	IRAENL BROS SERV	Pacific Telephone
1954	SARGENT BROS SERV	R. L. Polk & Co.
1950	SARGENT BROS SERV	Pacific Telephone

10800 S PRAIRIE AVE

Year	Uses	Source
2001	AMCPATROLIUMINC	Haines & Company, Inc.
2000	A MC PATROLIUM NC N C	Pacific Bell Telephone Co
1995	FAST FUEL	Pacific Bell Telephone Co
1980	U S A Petroleum	Pacific Telephone Co
1975	Thrifty Oil Co	Pacific Telephone Co

S Prairie Ave

10801 S Prairie Ave

Year	Uses	Source
2010	X TREME CELLULAR PROMOTIONS	EDR Digital Archive
	UNIVERSAL FOOD CONCEPTS	EDR Digital Archive
	ALY TOYS	EDR Digital Archive
	X TREME CELLULAR PROMOTIONS	EDR Digital Archive
	ALY TOYS	EDR Digital Archive
	UNIVERSAL FOOD CONCEPTS	EDR Digital Archive

S PRAIRIE AVE

10801 S PRAIRIE AVE

Year	Uses	Source
2001	CITY FARM MARKET	Haines & Company, Inc.
2000	GUSS VIDEO RENTALS	Pacific Bell Telephone Co
	LA MIXTECA TORTILLERIA	Pacific Bell Telephone Co
	CITY FARM MARKET	Pacific Bell Telephone Co
	10801 VAN ROSS INSURANCE	Pacific Bell Telephone Co
	SERVICES 1 I	Pacific Bell Telephone Co
	T & T JEWELRY	Pacific Bell Telephone Co
1995	LA MIXTECA TORTILLERIA	Pacific Bell Telephone Co
	CITY FARM MARKET	Pacific Bell Telephone Co

FINDINGS

Year	Uses	Source
1995	GUSS VIDEO NO	Pacific Bell Telephone Co
	T & T JEWELRY	Pacific Bell Telephone Co
1990	LA MISDECA TORTILLERIA	Pacific Bell Telephone Co
	CITY FARM MARKET	Pacific Bell Telephone Co
	GUSS VIDEO NO	Pacific Bell Telephone Co
	FARDAD	Pacific Bell Telephone Co
1976	Lennox	Pacific Telephone
1975	Lucky Stores Inc	Pacific Telephone Co
1971	Inglewood	Pacific Telephone
	LUCKY STORES INC	Pacific Telephone
1954	DEL AIRE REALTY CO	R. L. Polk & Co.
	DELE AIRE REALTY CO	R. L. Polk & Co.
1950	LUNDIN VICTOR R	Pacific Telephone
1946	Lundin Victor rltr	Southern California Telephone Co

10808 S PRAIRIE AVE

Year	Uses	Source
2001	XXXX	Haines & Company, Inc.
2000	PACIFIC PRINCE TRAVEL AND	Pacific Bell Telephone Co
	Jimnienez Porliero	Pacific Bell Telephone Co
	TOURS 7 8 6 677 816f	Pacific Bell Telephone Co
1995	Jimenez Porfiero	Pacific Bell Telephone Co
1990	Lam Loc P	Pacific Bell Telephone Co

10818 S PRAIRIE AVE

Year	Uses	Source
2001	JIMENEZMaximiano	Haines & Company, Inc.
2000	NADINES BARBER SHOP	Pacific Bell Telephone Co
1995	NADINES BARBER SHOP	Pacific Bell Telephone Co
1990	NADINES BARBER SHOP	Pacific Bell Telephone Co
1976	Fredieu Santa	Pacific Telephone
1975	Fredleu Santa	Pacific Telephone Co

10822 S PRAIRIE AVE

Year	Uses	Source
2001	n OLIMPIASCLOT 11 NG	Haines & Company, Inc.
2000	OLIMPIAS CLOTHING	Pacific Bell Telephone Co
1990	HERYS STORE	Pacific Bell Telephone Co

FINDINGS

10827 S PRAIRIE AVE

Year	Uses	Source
1954	ANGEL ALANA ROSE MRS	R. L. Polk & Co.

10833 S PRAIRIE AVE

Year	Uses	Source
2001	CLINE Gloria	Haines & Company, Inc.
2000	Cline Gloria	Pacific Bell Telephone Co
	INGLEWOOD	Pacific Bell Telephone Co
	UNITED STOR ALL OF	Pacific Bell Telephone Co
1995	UNITED STOR ALL OF INGLEWOOD	Pacific Bell Telephone Co
	U HAUL CO	Pacific Bell Telephone Co
	7 Osuna Navia Dora G	Pacific Bell Telephone Co
1990	UNITED STOR ALL OF INGLEWOOD	Pacific Bell Telephone Co
	English Joseph R	Pacific Bell Telephone Co
1981	ENVIRONMENTAL REFERRAL SERVICE INGLEWOOD	Pacific Telephone
1980	Environmental Referral Service	Pacific Telephone Co
	United Stor All Of Inglewood	Pacific Telephone Co

10306/ S PRAIRIE AVE

Year	Uses	Source
2001	ITRANSMUNDOTRAVEL	Haines & Company, Inc.

10308/ S PRAIRIE AVE

Year	Uses	Source
2001	KATHYS FASHIONS	Haines & Company, Inc.

10719/ S PRAIRIE AVE

Year	Uses	Source
2001	aCAPITAL NAILIHAIR	Haines & Company, Inc.

11361/2 S PRAIRIE AVE

Year	Uses	Source
1957	BALLMORE GRINDING CO	Pacific Telephone
1954	BELLMORE GRINDING CO	R. L. Polk & Co.

1019 1/2 S PRAIRIE AVE

Year	Uses	Source
1960	GRIFFITH GUY B	Pacific Telephone
1950	VENABLE EDWIN W R	Pacific Telephone

FINDINGS

1031 1/2 S PRAIRIE AVE

Year	*Uses*	*Source*
1957	WAIN D E	Pacific Telephone

1070 0/5 S PRAIRIE AVE

Year	*Uses*	*Source*
2001	JACKS FRAMEEWHEEL	Haines & Company, Inc.

1136 1/2 S PRAIRIE AVE

Year	*Uses*	*Source*
1960	BELLMORE GRINDING CO	Pacific Telephone

10300 1/2 S PRAIRIE AVE

Year	*Uses*	*Source*
1964	AIR-TRON SERVICE	Pacific Telephone

10304 1/2 S PRAIRIE AVE

Year	*Uses*	*Source*
1986	BESSIE S MAGIC TOUCH BEAUTY SALON INGLEWOOD	Pacific Bell
	BESSIE S MAGIC TOUCH BEAUTY SALON INGLEWOOD	Pacific Bell

10308 1/2 S PRAIRIE AVE

Year	*Uses*	*Source*
1964	WEST COAST OFC & CHURCH SUPPLY CO	Pacific Telephone
	ADVANCE INSTITUTIONAL FURN	Pacific Telephone

S PRARIE AVE

1041 S PRARIE AVE

Year	*Uses*	*Source*
1981	SHOOK PATRICIA L DDS INGLEWOOD	Pacific Telephone

S YUKON AVE

10317 S YUKON AVE

Year	*Uses*	*Source*
1960	MURPHY ORIN J	Pacific Telephone
1957	MURPHY ORIN J	Pacific Telephone

FINDINGS

10403 S YUKON AVE

Year	Uses	Source
1957	CHAMBERLAND HELEN B	Pacific Telephone
1954	COUILLARD HELEN B	R. L. Polk & Co.

10500 S YUKON AVE

Year	Uses	Source
1964	INGLEWOOD UNIFIED SCHOOL DIST ADMINISTRATION BLDG	Pacific Telephone

W 101ST

4115 W 101ST

Year	Uses	Source
1990	PRATER CORRINE MRS INGLEWOOD	Pacific Bell

4222 W 101ST

Year	Uses	Source
1986	WILSON MICHELLE INGLEWOOD	Pacific Bell
1981	WILSON MICHELLE INGLEWOOD	Pacific Telephone
1971	B & R Cement Contractors	Pacific Telephone

4311 W 101ST

Year	Uses	Source
1981	PRATER CORRINE MRS INGLEWOOD	Pacific Telephone

4230 1/2 W 101ST

Year	Uses	Source
1981	ROSS KENNETH INGELWOOD	Pacific Telephone

W 101ST ST

4001 W 101ST ST

Year	Uses	Source
1958	Arndt P K	Pacific Telephone

4012 W 101ST ST

Year	Uses	Source
1980	Smith Harriet	Pacific Telephone Co
1975	Park Sun Ki	Pacific Telephone Co
1960	MINOR JOHN G	Pacific Telephone and Telegraph Company
	MINOR JOHN G	Pacific Telephone

FINDINGS

Year	Uses	Source
1957	JARNAGAN CLARK M	Pacific Telephone

4015 W 101ST ST

Year	Uses	Source
1980	Banks Geo	Pacific Telephone Co

4018 W 101ST ST

Year	Uses	Source
1990	Sevilla Felipe	Pacific Bell Telephone Co
1980	Mc Clanahan Monica	Pacific Telephone Co
1975	Chancy Wm	Pacific Telephone Co
1970	Chaney Wm	Pacific Telephone Co
1964	WHITFORD JACKIE	Pacific Telephone
	WHITFORD JON R	Pacific Telephone
1960	WAITE MARVIN L	Pacific Telephone and Telegraph Company
	WAITE MARVIN L	Pacific Telephone
1954	HATFIELD MARY C	R. L. Polk & Co.
1950	CHANEY RALPH F R	Pacific Telephone
1946	Chaney Ralph F r	Southern California Telephone Co

4019 W 101ST ST

Year	Uses	Source
1980	Chatman Ronald D	Pacific Telephone Co
1975	Hatfleld Virgil	Pacific Telephone Co
1970	Hatfield Virgil	Pacific Telephone Co
1964	JOHNSON W P MRS	Pacific Telephone
1960	JOHNSON WALLY MRS	Pacific Telephone and Telegraph Company
	JOHNSON WALLY MRS	Pacific Telephone
1957	JOHNSON WALLY MRS	Pacific Telephone
1954	HATFIELD REECE C R	R. L. Polk & Co.
1950	KAISER CHAS T ARTST	Pacific Telephone
1946	Kaiser Virginia L r	Southern California Telephone Co

4022 W 101ST ST

Year	Uses	Source
2001	LUAJose	Haines & Company, Inc.
1990	Lua Juan Jose	Pacific Bell Telephone Co
1975	Cavner Chas	Pacific Telephone Co
1970	Cavner Chas	Pacific Telephone Co
1960	1/2 BUCKINGHAM BETTY	Pacific Telephone and Telegraph Company

FINDINGS

Year	Uses	Source
1954	MAYFIELD LESTER I R	R. L. Polk & Co.

4024 W 101ST ST

Year	Uses	Source
1990	Madera Paula	Pacific Bell Telephone Co

4025 W 101ST ST

Year	Uses	Source
1950	SWIRES LUCY R	Pacific Telephone
	RICE MILDREDR	Pacific Telephone
1946	Levandowski Leo J r	Southern California Telephone Co
	Myers Lena r	Southern California Telephone Co

4026 W 101ST ST

Year	Uses	Source
1980	Fonseca Marcial A Jr	Pacific Telephone Co
1975	Seward Wm	Pacific Telephone Co
1950	SCHAEFER BEN R	Pacific Telephone
1946	Schaefer Ben r	Southern California Telephone Co

4027 W 101ST ST

Year	Uses	Source
1957	HESS HOWARD C	Pacific Telephone
1950	WELKUM E R R	Pacific Telephone

4030 W 101ST ST

Year	Uses	Source
1990	3 Waters Crystal	Pacific Bell Telephone Co
	Building	Pacific Bell Telephone Co
	4 Johnson Robt H	Pacific Bell Telephone Co
1980	3 Grimes E	Pacific Telephone Co
	Building	Pacific Telephone Co
1976	Dorsey Willie	Pacific Telephone
1975	4 Sha Mrp O G	Pacific Telephone Co
	Building	Pacific Telephone Co
1970	4 Shar P OG	Pacific Telephone Co
	1 Weigel C A	Pacific Telephone Co
	Building	Pacific Telephone Co

FINDINGS

4033 W 101ST ST

Year	Uses	Source
1990	Rocha Jose	Pacific Bell Telephone Co
	Andrade Marcelino	Pacific Bell Telephone Co
	Arredondo V	Pacific Bell Telephone Co
1980	Rocha Jose	Pacific Telephone Co
1975	Madden Frank A	Pacific Telephone Co
1970	Madden Frank A	Pacific Telephone Co
1964	MADDEN FRANK A	Pacific Telephone
1960	MADDEN FRANK A	Pacific Telephone
	MADDEN FRANK or	Pacific Telephone and Telegraph Company
1957	MADDEN FRANK A	Pacific Telephone
1954	MADDEN FRANK A R	R. L. Polk & Co.
1950	MADDEN FRANK A R	Pacific Telephone
1946	Madden Frank A r	Southern California Telephone Co

4036 W 101ST ST

Year	Uses	Source
1980	Old Way Trucking	Pacific Telephone Co
1975	Hawaiian Bill Kalelkilo	Pacific Telephone Co
1970	Hawaiian Bill Kaleiki Lo	Pacific Telephone Co
1964	HAWAIIAN BILL KALEIKILO LWN SERV	Pacific Telephone
1960	V H TV RADIO SERV	Pacific Telephone and Telegraph Company
	V & H TV & RADIO SERV	Pacific Telephone
1957	MANSON J DWAIN	Pacific Telephone
1954	MANSON J DWAIN R	R. L. Polk & Co.
1950	MANSON J DWAIN R	Pacific Telephone
1946	Murphy Jas W r	Southern California Telephone Co

4037 W 101ST ST

Year	Uses	Source
1957	CARNAHAN H R	Pacific Telephone
1950	COLLINS BLAINE W R	Pacific Telephone

4038 W 101ST ST

Year	Uses	Source
1975	Manson Jim	Pacific Telephone Co

4039 W 101ST ST

Year	Uses	Source
1990	h Parker Al	Pacific Bell Telephone Co

FINDINGS

Year	Uses	Source
1964	CAVNER CHAS	Pacific Telephone
1960	CAVNER CHAS	Pacific Telephone
	1/2 CAMPBELL A A	Pacific Telephone and Telegraph Company
	CAVNER CHARLES	Pacific Telephone and Telegraph Company
1957	C GAVNERCHAS	Pacific Telephone
1954	DUNN DORIS E	R. L. Polk & Co.
1950	BREMNER J UR	Pacific Telephone
1946	Bremner J U r	Southern California Telephone Co

4043 W 101ST ST

Year	Uses	Source
2001	BOGDONWiaia	Haines & Company, Inc.
1990	Bogdon Dorothy	Pacific Bell Telephone Co
1980	Bogdon Dorothy	Pacific Telephone Co
1975	Bogdon Dorothy	Pacific Telephone Co
1970	Bogdon Dorothy	Pacific Telephone Co
1964	BOGDON DOROTHY	Pacific Telephone
1960	BOGDON DOROTHY	Pacific Telephone and Telegraph Company
	BOGDON DOROTHY	Pacific Telephone

4044 W 101ST ST

Year	Uses	Source
2001	XXXX	Haines & Company, Inc.
1990	Ruperts Samle L	Pacific Bell Telephone Co
1980	Ingram Robin Lynn	Pacific Telephone Co
1970	De Martino Vincent R	Pacific Telephone Co
1957	VANDERLINDE GLENN A	Pacific Telephone
1954	CROFOOT LEONARD	R. L. Polk & Co.

4045 W 101ST ST

Year	Uses	Source
1980	Guzman Olivia V	Pacific Telephone Co
1970	Mc Nally Jas Paul	Pacific Telephone Co
1964	GROUNDS STANLEY A	Pacific Telephone
1960	MCNALLY PAUL J	Pacific Telephone
	MC NALLY PAUL J	Pacific Telephone and Telegraph Company
1957	AMES RUSSELL	Pacific Telephone
1950	HALLOWELL GRACE R	Pacific Telephone

FINDINGS

4052 W 101ST ST

Year	Uses	Source
2001	CACERESRosari	Haines & Company, Inc.
1970	Haller Earl	Pacific Telephone Co
1964	HALLER EARL	Pacific Telephone
1960	HALLER EARL	Pacific Telephone
	HALLER EARL	Pacific Telephone and Telegraph Company
1957	HALLER EARL	Pacific Telephone
1954	HALLER EARL R	R. L. Polk & Co.
1950	HALLER EARL R	Pacific Telephone

4055 W 101ST ST

Year	Uses	Source
1980	Ortega S	Pacific Telephone Co
	Valadez Jose	Pacific Telephone Co
1964	WELLS CHAS A	Pacific Telephone

4056 W 101ST ST

Year	Uses	Source
2001	GONZALEZFebp R	Haines & Company, Inc.
1990	Gonzalez Felipe Marquez	Pacific Bell Telephone Co
	h Gonzalez Ruben	Pacific Bell Telephone Co
1980	Torres Ruben Guillen	Pacific Telephone Co
	B Dixon Manuel R	Pacific Telephone Co
	Building	Pacific Telephone Co
1964	JACKSON HOMER	Pacific Telephone
	JACKSON BARBARA	Pacific Telephone
1960	BARDWELL HERBERT L	Pacific Telephone
	B RIVAS MARGARITor	Pacific Telephone and Telegraph Company
	BAROWELL HERBERT L	Pacific Telephone and Telegraph Company
	APARTMENTS	Pacific Telephone and Telegraph Company
1950	MIDBURN RICHARD RR	Pacific Telephone
	MALAER BETTY J R	Pacific Telephone

4057 W 101ST ST

Year	Uses	Source
1990	Garthwaite Isabel	Pacific Bell Telephone Co
1980	Ruiz Joe A	Pacific Telephone Co
1970	Fletcher Stella M	Pacific Telephone Co
1964	FLETCHER STELLA M	Pacific Telephone

Year	Uses	Source
1960	FLETCHER STELLA M	Pacific Telephone and Telegraph Company
	FLETCHER STELLA M	Pacific Telephone
1957	FLETCHER G A	Pacific Telephone

4060 W 101ST ST

Year	Uses	Source
1980	Lovan Jean Carrol I	Pacific Telephone Co
1975	Hunter Jerry A	Pacific Telephone Co
1964	SPYCHALLA L J	Pacific Telephone
1960	SPYCHALLA L J	Pacific Telephone
	SPYCHALLA L J	Pacific Telephone and Telegraph Company
1954	BELLANTE WM A	R. L. Polk & Co.
1950	BRADFIELD CHAS J R	Pacific Telephone
1946	Bradfield Chas J r	Southern California Telephone Co

4061 W 101ST ST

Year	Uses	Source
1970	Murphy Stephen R	Pacific Telephone Co
1964	CASSIDY R E	Pacific Telephone
1960	CASSIDY R E	Pacific Telephone and Telegraph Company
	CASSIDY R E	Pacific Telephone
1957	MAXWELL I E	Pacific Telephone
1954	MHARR1IA	R. L. Polk & Co.
1950	ENGLISH ROBT NR	Pacific Telephone

4064 W 101ST ST

Year	Uses	Source
2001	GUERREROOMo	Haines & Company, Inc.
1990	Guerrero Modesto	Pacific Bell Telephone Co
1957	MADISON VERI B	Pacific Telephone
1954	MADISON VERI B	R. L. Polk & Co.
1946	Be Dell LAf r	Southern California Telephone Co

4066 W 101ST ST

Year	Uses	Source
1970	Ortlz Velia M	Pacific Telephone Co
1960	HENDERSON RICHARD L	Pacific Telephone and Telegraph Company
	HENDERSON RICHARD L	Pacific Telephone

FINDINGS

4068 W 101ST ST

Year	Uses	Source
1957	HOBSON RALPH K	Pacific Telephone
1954	HOBSON RALPHK	R. L. Polk & Co.

4069 W 101ST ST

Year	Uses	Source
2001	ANGUi ANOMichel	Haines & Company, Inc.
1990	Urbina Rosa M	Pacific Bell Telephone Co
1980	Bliss Stephen E	Pacific Telephone Co
1975	Ramsey Geo F	Pacific Telephone Co
1970	Adkins Hugh E	Pacific Telephone Co
1967	Medical Air	Pacific Telephone
1964	STARK RONALD M	Pacific Telephone
1960	PAINE RAYMOND D	Pacific Telephone and Telegraph Company
	PAINE RAYMOND D	Pacific Telephone
1957	JACKSON RUSSELL S	Pacific Telephone
1954	HOPKINS LEE J	R. L. Polk & Co.

4070 W 101ST ST

Year	Uses	Source
1990	Moreno Maria	Pacific Bell Telephone Co
1980	Moreno Maria	Pacific Telephone Co
1970	Hayes Jerry L	Pacific Telephone Co
1957	HAGEN ROBT M N	Pacific Telephone
1946	Cleaver Geo L r	Southern California Telephone Co

4071 W 101ST ST

Year	Uses	Source
2001	XXXX	Haines & Company, Inc.
1964	HARGIS CHAS H	Pacific Telephone
1957	R-ITEBCF LEON C	Pacific Telephone

4100 W 101ST ST

Year	Uses	Source
2001	GUTIERREZJavea I	Haines & Company, Inc.
1960	HICKS JAS or	Pacific Telephone and Telegraph Company
	HICKS JAS A	Pacific Telephone
1957	WILLIAMS LUTHER C	Pacific Telephone
1954	WILLIAMS LUTHER C	R. L. Polk & Co.

FINDINGS

W 101st St

4103 W 101st St

Year	Uses	Source
2010	LOST ANGELS HIP HOP	EDR Digital Archive
	LOST ANGELS HIP HOP	EDR Digital Archive

W 101ST ST

4103 W 101ST ST

Year	Uses	Source
2001	MORFINS	Haines & Company, Inc.
1964	DUNN JAS F	Pacific Telephone
1960	DUNN J F	Pacific Telephone and Telegraph Company
	DUNN JAS F	Pacific Telephone
1957	DUNN JAS F	Pacific Telephone
1954	DUNN JAS F R	R. L. Polk & Co.

4104 W 101ST ST

Year	Uses	Source
2001	GONZALEZESren	Haines & Company, Inc.
1964	REITZ JOHN W	Pacific Telephone
1957	MACKIE JERRY L	Pacific Telephone
1950	SCOTT CLYDE MRS R	Pacific Telephone

4106 W 101ST ST

Year	Uses	Source
1990	Coronado Asuncion I	Pacific Bell Telephone Co
1980	Anderson D	Pacific Telephone Co
1975	MacInnes Ann	Pacific Telephone Co
1970	MacInnes Ann	Pacific Telephone Co
1960	HUGHES ALETHA M	Pacific Telephone
	HUGHES ALETHA M	Pacific Telephone and Telegraph Company
1957	STRETTER LIONEL A	Pacific Telephone
1954	LERRERA GLADYS M	R. L. Polk & Co.

4107 W 101ST ST

Year	Uses	Source
2001	GUTIERREZPhl	Haines & Company, Inc.
1970	Bor Jas Jovita	Pacific Telephone Co
1964	HOUSE LOUIS L	Pacific Telephone

Year	Uses	Source
1960	HOUSE LOUIS L	Pacific Telephone
	HOUSE L L	Pacific Telephone and Telegraph Company
1957	HOUSE LOUIS L	Pacific Telephone
1954	HOUSE LOUIS L R	R. L. Polk & Co.
1950	HOUSE LOUIS L R	Pacific Telephone
1946	House Louis L r	Southern California Telephone Co

4108 W 101ST ST

Year	Uses	Source
2001	XXXX	Haines & Company, Inc.
1970	Volk Sherri	Pacific Telephone Co
1960	WEBER EDWIN J	Pacific Telephone
	WEBER EDWIN J	Pacific Telephone and Telegraph Company

W 101st St

4110 W 101st St

Year	Uses	Source
2010	CORONADO PROPERTIES	EDR Digital Archive
	CORONADO PROPERTIES	EDR Digital Archive

W 101ST ST

4110 W 101ST ST

Year	Uses	Source
2001	XXXX	Haines & Company, Inc.
1990	Gutierrez Juvenal C	Pacific Bell Telephone Co
1980	La Beaud Cheryl L	Pacific Telephone Co
1970	Weber Margaret Maggie Mrs	Pacific Telephone Co
1964	WEBER MARGARET MAGGIE	Pacific Telephone
1960	FOSTER JOYCE L	Pacific Telephone
	FOSTER JOYCE L	Pacific Telephone and Telegraph Company
1957	HERRERA GLADYS H	Pacific Telephone
1954	MURPHY CHAS P JR	R. L. Polk & Co.

4111 W 101ST ST

Year	Uses	Source
2001	MENODZRosa	Haines & Company, Inc.
1957	NELSEN WIM R	Pacific Telephone
1950	BUSTER HUELL R	Pacific Telephone

FINDINGS

4112 W 101ST ST

Year	Uses	Source
2001	CRUZMarco	Haines & Company, Inc.
1990	Puga Abel Velazco	Pacific Bell Telephone Co
1957	HYLANDER RAY	Pacific Telephone
1954	HYLANDER RAY	R. L. Polk & Co.

W 101st St

4115 W 101st St

Year	Uses	Source
2014	WILLIAM L JONES	EDR Digital Archive
	WILLIAM L JONES	EDR Digital Archive
2010	WILLIAM L JONES	EDR Digital Archive
	WILLIAM L JONES	EDR Digital Archive

W 101ST ST

4115 W 101ST ST

Year	Uses	Source
2001	PRESLEYDo Dis	Haines & Company, Inc.
1990	Prater Corrine Mrs	Pacific Bell Telephone Co
1980	Prater Corrine Mrs	Pacific Telephone Co
1975	OGrady Anthony Joe	Pacific Telephone Co
	Mc Gough	Pacific Telephone Co
1970	Frantz Miracle Oil Cleaner Distributor	Pacific Telephone Co
1950	MCGOUGH DULIN E R	Pacific Telephone

4120 W 101ST ST

Year	Uses	Source
2001	RODRIGUEZJeoui	Haines & Company, Inc.
1975	Johnson Stanley	Pacific Telephone Co
1964	MCLEISH DERRELL S	Pacific Telephone
1960	MC LEISH DERRELL S	Pacific Telephone and Telegraph Company

W 101st St

4121 W 101st St

Year	Uses	Source
2014	TAQUERIA JOCOTEPEC	EDR Digital Archive
	TAQUERIA JOCOTEPEC	EDR Digital Archive

Year	Uses	Source
2010	TAQUERIA JOCOTEPEC	EDR Digital Archive
	TAQUERIA JOCOTEPEC	EDR Digital Archive

W 101ST ST

4121 W 101ST ST

Year	Uses	Source
2001	VELASOUEZDionrrio	Haines & Company, Inc.
1980	Zuniga Dionisio	Pacific Telephone Co
1975	Fuire Rosina M	Pacific Telephone Co
1964	WELLS ROBT C	Pacific Telephone
1960	LAMBERT JOS P	Pacific Telephone
	LAMBERT JOS P	Pacific Telephone
	LAMBERT JOS P	Pacific Telephone and Telegraph Company

4124 W 101ST ST

Year	Uses	Source
2001	C ASTOBGAB	Haines & Company, Inc.
	A FERNANDEZSalvador	Haines & Company, Inc.
1990	C Astorga Benito	Pacific Bell Telephone Co
	Building	Pacific Bell Telephone Co
1980	B Shaw Gene E	Pacific Telephone Co
	Building	Pacific Telephone Co
1975	B Hill Richard	Pacific Telephone Co
	Building	Pacific Telephone Co
1970	B Diette Gary	Pacific Telephone Co
	Building	Pacific Telephone Co
1960	ROBERTS RICHARD W	Pacific Telephone and Telegraph Company
	ROBERTS RICHARD W	Pacific Telephone
1954	HOSKING RAY R	R. L. Polk & Co.
1950	HOSKING RAYR	Pacific Telephone
1946	Hosking Ray r	Southern California Telephone Co

4125 W 101ST ST

Year	Uses	Source
2001	XXXX	Haines & Company, Inc.
1964	ARD WM P	Pacific Telephone
	ARD SYLVIA D	Pacific Telephone
1954	COX JESSIE H R	R. L. Polk & Co.
1942	PALMER Berrtha M Mrs writer Genl Hosp	Los Angeles Directory Co.

FINDINGS

4126 W 101ST ST

Year	Uses	Source
1964	SETTERBERG JACK	Pacific Telephone

4128 W 101ST ST

Year	Uses	Source
2001	VARELAMiguel	Haines & Company, Inc.
1990	Sowell Roslyn	Pacific Bell Telephone Co
1980	Sowell Roslyn	Pacific Telephone Co
1975	Setterberg Jack	Pacific Telephone Co
1970	Setterberg Jack	Pacific Telephone Co
1960	SETTERBERG JACK	Pacific Telephone
	SETTERBERG J	Pacific Telephone and Telegraph Company
1957	SETTERBHRG JACK	Pacific Telephone
1954	SETTERBERG JACK	R. L. Polk & Co.

4129 W 101ST ST

Year	Uses	Source
2001	MOJICA LOUIS	Haines & Company, Inc.
1980	Ramirez Ignacio G	Pacific Telephone Co
1970	Velasquez Jose	Pacific Telephone Co
1964	HARRIS DONNA JEAN	Pacific Telephone
	HARRIS JERRY J	Pacific Telephone
1960	MORAD PAUL S	Pacific Telephone
	MORAD PAUL S	Pacific Telephone and Telegraph Company
1957	DE GRAT WARREN F	Pacific Telephone
1954	PALMER BERTHA M MRS	R. L. Polk & Co.
1950	PALMER CHAS B R	Pacific Telephone
1946	Palmer Chas B r	Southern California Telephone Co

4131 W 101ST ST

Year	Uses	Source
2001	POOCIANOMa Lourdes	Haines & Company, Inc.
1960	BROKAW LEONARD F	Pacific Telephone
	BROKAW LEONARD F	Pacific Telephone and Telegraph Company
1950	MCADAMS G A R	Pacific Telephone

4132 W 101ST ST

Year	Uses	Source
2001	AONFeilpa	Haines & Company, Inc.
1990	Noriega Ramon	Pacific Bell Telephone Co

FINDINGS

Year	Uses	Source
1975	Jarvis Robt L	Pacific Telephone Co
1970	Jarvis Robt L	Pacific Telephone Co
1964	JARVIS ROBT L	Pacific Telephone
1960	FOOSHEE E C	Pacific Telephone
	FOOSHEE E C	Pacific Telephone and Telegraph Company
1957	FOOSHEE E C	Pacific Telephone
1954	FOOSHEE E C R	R. L. Polk & Co.
1950	FOOSHEE E C R	Pacific Telephone
1946	Marks Maynard r	Southern California Telephone Co

4133 W 101ST ST

Year	Uses	Source
2001	MARTINEZSamuel	Haines & Company, Inc.
1990	Tapia Rafael	Pacific Bell Telephone Co
1980	Turner Eve	Pacific Telephone Co
1960	PHILLIPS ALICE	Pacific Telephone and Telegraph Company
	PHILLIPS ALICE M	Pacific Telephone
1957	PHILLIPS ALICE M	Pacific Telephone
1954	PHIILIPS ALICE LIV	R. L. Polk & Co.
1950	PHILLIPS ALICE M R	Pacific Telephone
1946	Phillips Alice M r	Southern California Telephone Co

4135 W 101ST ST

Year	Uses	Source
2001	HERNANDEZT	Haines & Company, Inc.
1975	Williams AH	Pacific Telephone Co
1970	Williams AH	Pacific Telephone Co
1954	GONZALES CHAS JR	R. L. Polk & Co.

4136 W 101ST ST

Year	Uses	Source
2001	GALVANA	Haines & Company, Inc.
1990	Galvan Arnulfo	Pacific Bell Telephone Co
1980	Galvan Arnulfo	Pacific Telephone Co
1975	Schilmmer lone S	Pacific Telephone Co
1970	Schlimmer I lone S	Pacific Telephone Co
1964	SCHLIMMER IONE S	Pacific Telephone
1960	SCHLIMMER IONE S	Pacific Telephone and Telegraph Company
	101ST STREET WEST CONTINUED	Pacific Telephone and Telegraph Company

FINDINGS

Year	Uses	Source
1960	SCHLIMMER IONE S	Pacific Telephone
1957	SCHLIMMER LONE S	Pacific Telephone
1954	SCHLLMMER LEO R R	R. L. Polk & Co.
1950	SCHLLTNMER LEO R R	Pacific Telephone

4137 W 101ST ST

Year	Uses	Source
2001	XXXX	Haines & Company, Inc.
1975	Mc Lean Eddie H	Pacific Telephone Co
1970	Clark Nella	Pacific Telephone Co
1960	PATTERSON RUTH E	Pacific Telephone and Telegraph Company
	PATTERSON RUTH E	Pacific Telephone

4210 W 101ST ST

Year	Uses	Source
2001	ZAMORAJijan	Haines & Company, Inc.
1990	Building	Pacific Bell Telephone Co
	7 Madrid Noemi	Pacific Bell Telephone Co
	9 Caamal Jose	Pacific Bell Telephone Co
	11 Garcia Anselmo	Pacific Bell Telephone Co
	3 Rivera Gustavo R	Pacific Bell Telephone Co
	4 Otzoy Felipe A	Pacific Bell Telephone Co
	5 Ortiz M	Pacific Bell Telephone Co
	6 Martinez Jose	Pacific Bell Telephone Co
1980	Building	Pacific Telephone Co
	9 Lemieux Joyce	Pacific Telephone Co
1976	Bates Renita	Pacific Telephone
	Ellis Johnnie Mae	Pacific Telephone
1975	Building	Pacific Telephone Co
	7 Harris Johnny	Pacific Telephone Co
	8 Hill Dewey A	Pacific Telephone Co
	9 Hollier Woodrow Jas	Pacific Telephone Co
	11 Miller Frances A	Pacific Telephone Co
1970	Building	Pacific Telephone Co
	1 Cowdrey Wendell M	Pacific Telephone Co
	5 Allen John W	Pacific Telephone Co
	8 Ordulna Therse J	Pacific Telephone Co
	9 Cushnan Alan	Pacific Telephone Co
1964	CHESHIRE R W	Pacific Telephone

FINDINGS

4214 W 101ST ST

Year	Uses	Source
2001	GARCIAJiian	Haines & Company, Inc.
1975	4 Allen Christine	Pacific Telephone Co
	Building	Pacific Telephone Co
	6 Berardino Mary	Pacific Telephone Co
1970	5 Tagby Violet	Pacific Telephone Co
	6 Waulgh Michael D	Pacific Telephone Co
	Building	Pacific Telephone Co
1964	RICHERSON R L	Pacific Telephone

4218 W 101ST ST

Year	Uses	Source
1990	Hernandez R M	Pacific Bell Telephone Co
1980	Gonsoulin Charlotte	Pacific Telephone Co
1975	Zapata Gustavo	Pacific Telephone Co
1970	Tong Jas n	Pacific Telephone Co
1960	REYNOLDS BOBBY J	Pacific Telephone and Telegraph Company
	REYNOLDS BOBBY J	Pacific Telephone
1957	TAHTINEN T R WATCH MAKR	Pacific Telephone
1954	TAHTINEN T R WATCH MAKR	R. L. Polk & Co.

4219 W 101ST ST

Year	Uses	Source
2001	NIXONA 0iefa	Haines & Company, Inc.

4220 W 101ST ST

Year	Uses	Source
2001	XXXX	Haines & Company, Inc.
1980	Vazquez Pablo	Pacific Telephone Co
1960	CUNNINGHAM E W	Pacific Telephone
	CUNNINGHAM E W	Pacific Telephone and Telegraph Company
1957	ERNI WM G	Pacific Telephone
1954	RUMSEY RAYMOND	R. L. Polk & Co.

4222 W 101ST ST

Year	Uses	Source
1990	Suggs Marsha	Pacific Bell Telephone Co
1980	Wilson Michelle	Pacific Telephone Co
1975	8 & R Cement Contractors	Pacific Telephone Co
1967	B & R CEMENT CONTRACTORS	Pacific Telephone

Year	Uses	Source
1964	B & R CEMENT CONTRS	Pacific Telephone
1960	DIAMOND JACK	Pacific Telephone
	DIAMOND JACK	Pacific Telephone and Telegraph Company
1958	Diamond Jack	Pacific Telephone
1957	DIAMOND JACK	Pacific Telephone
1954	DIAMOND JACK	R. L. Polk & Co.

4224 W 101ST ST

Year	Uses	Source
2001	CREIOHTONAn	Haines & Company, Inc.
1990	Robles Luis & Heather	Pacific Bell Telephone Co
1980	De Nudt Heather	Pacific Telephone Co

4225 W 101ST ST

Year	Uses	Source
1970	B & R Cement Contractors	Pacific Telephone Co

4226 W 101ST ST

Year	Uses	Source
2001	DORSAINVILLoui s	Haines & Company, Inc.
1970	rsai Robt T	Pacific Telephone Co
1964	WALKER GLENN D	Pacific Telephone
1960	VANOLE EUGENIA M	Pacific Telephone
	WALKER GLENN D	Pacific Telephone
	WALKER GLENN D	Pacific Telephone and Telegraph Company
1957	WALKER GLENN	Pacific Telephone
1954	WALKER GLENN D	R. L. Polk & Co.

4228 W 101ST ST

Year	Uses	Source
1980	Fields A C	Pacific Telephone Co
1975	Fields AC	Pacific Telephone Co
1970	Fields AC	Pacific Telephone Co
1957	RHEA HARRY W JR	Pacific Telephone

4229 W 101ST ST

Year	Uses	Source
1964	DAMON A W MASNRY CONTR	Pacific Telephone
1960	DAMON A W MASNRY CONTR	Pacific Telephone
	DAMON A W	Pacific Telephone and Telegraph Company

FINDINGS

Year	Uses	Source
1957	SUDDICK LES	Pacific Telephone

4230 W 101ST ST

Year	Uses	Source
2001	CHAIOEZMOgul	Haines & Company, Inc.
1990	h Hernandez Salvador	Pacific Bell Telephone Co
	Carrillo Margarita	Pacific Bell Telephone Co
1980	Y 4 Serafin Rudolfo	Pacific Telephone Co
	Perez Elvia	Pacific Telephone Co
	Ross Kenneth	Pacific Telephone Co
	Herrera Federico	Pacific Telephone Co
1975	Coffin Reva A	Pacific Telephone Co
	Hummel M	Pacific Telephone Co
	A Sims Glenn A 677 892 M	Pacific Telephone Co
1970	VA Johnson Jerry	Pacific Telephone Co
	coffin Reva A	Pacific Telephone Co
	Shepard K	Pacific Telephone Co
1964	COFFIN REVA A	Pacific Telephone
1960	COFFIN REVA A	Pacific Telephone and Telegraph Company
	COFFIN REVA A	Pacific Telephone
	COFFIN REVA A	Pacific Telephone
1957	DAMON A W BRICK CONTRACTOR	Pacific Telephone
1954	DAMON A W BRICK CONTRACTOR	R. L. Polk & Co.

4232 W 101ST ST

Year	Uses	Source
2001	XXXX	Haines & Company, Inc.
1990	Anchondo Francis	Pacific Bell Telephone Co
1980	Mendoza Raul	Pacific Telephone Co
1970	uagdaleno Pedro M	Pacific Telephone Co
1960	GLOE GEO E	Pacific Telephone and Telegraph Company
	GLOE GEO E	Pacific Telephone
1957	FRERICHS GLEN MR	Pacific Telephone
1954	BURLINGAME ROBT	R. L. Polk & Co.

4233 W 101ST ST

Year	Uses	Source
2001	XXXX	Haines & Company, Inc.
1980	Pimentel Rodolfo	Pacific Telephone Co

FINDINGS

Year	Uses	Source
1975	Pimentel Rodolfo	Pacific Telephone Co
1970	Erito Luis	Pacific Telephone Co
1957	BARNES AGNES D	Pacific Telephone
1950	PARRACK W J R	Pacific Telephone
	RODRIGUEZ RONALD R	Pacific Telephone

4234 W 101ST ST

Year	Uses	Source
2001	XXXX	Haines & Company, Inc.
1990	Lopez Marta	Pacific Bell Telephone Co
1980	Chaidez Miguel	Pacific Telephone Co
1970	Svisher Pauline F	Pacific Telephone Co
1960	THOMPSON SHIRLEYAN	Pacific Telephone and Telegraph Company
1957	PARKER DAVID L	Pacific Telephone
1954	HARRISON WM E INGLEWOOD	R. L. Polk & Co.
1950	DAMON A W BRICK CONTR	Pacific Telephone

4235 W 101ST ST

Year	Uses	Source
1980	Alvarez Antonio	Pacific Telephone Co
1975	Parrado Manuel	Pacific Telephone Co
1970	1/ Elkins Robt E	Pacific Telephone Co
1960	1/2 TIMOTHY RICHARD D	Pacific Telephone and Telegraph Company
	DAMON LARRY M	Pacific Telephone and Telegraph Company
1957	ROACH SHIRLEY A	Pacific Telephone

4238 W 101ST ST

Year	Uses	Source
1990	Gonzales Antonio	Pacific Bell Telephone Co
1975	Giles Dani I	Pacific Telephone Co
1960	TIMBLIN CLYDE JR	Pacific Telephone
	TIMBLIN CLYDE JR	Pacific Telephone and Telegraph Company
1950	HAHLBOCK L B R	Pacific Telephone

4240 W 101ST ST

Year	Uses	Source
2001	GALLARO Antonlo	Haines & Company, Inc.
1980	May Denise	Pacific Telephone Co
1964	HAYES GRACE L MRS	Pacific Telephone
1960	HAYES GRACE L MRS	Pacific Telephone

FINDINGS

Year	Uses	Source
1960	HAYES GRACE L MRS	Pacific Telephone and Telegraph Company
1957	HAYES GRACE L MRS	Pacific Telephone
1954	PEOPLESWM G	R. L. Polk & Co.
1950	ADLER ROBT J R	Pacific Telephone

4242 W 101ST ST

Year	Uses	Source
2001	XXXX	Haines & Company, Inc.
1990	Ruvalcaba Diego	Pacific Bell Telephone Co
	Ortega Juan Carlos	Pacific Bell Telephone Co
1970	Topel Joe H	Pacific Telephone Co
1964	FRAKER THOS J	Pacific Telephone
	FRAKER MARY L	Pacific Telephone
1960	TOPEL JOE H	Pacific Telephone
	TOPEL JOE H	Pacific Telephone and Telegraph Company
	MESSAL STELLA V	Pacific Telephone
1957	TOPEL JOE H	Pacific Telephone

4243 W 101ST ST

Year	Uses	Source
2001	ONAVARROSergo	Haines & Company, Inc.
1980	Outland Ronald Lee	Pacific Telephone Co
1975	Brown Christine 677 557 C	Pacific Telephone Co
1960	SCHERBENCO GEO	Pacific Telephone
1957	BADER CARL	Pacific Telephone

4244 W 101ST ST

Year	Uses	Source
2001	PITTMAIDIOa Vd	Haines & Company, Inc.
1975	Tingle F Dale	Pacific Telephone Co
1970	Tiringle F Dale	Pacific Telephone Co
1964	TINGLE DALE FARRELL	Pacific Telephone
1960	TINGLE DALE FARRELL	Pacific Telephone
	TINGLE DALE FARRELL	Pacific Telephone and Telegraph Company
1957	TINGLE DALE FARRELL	Pacific Telephone
1954	TINGLE DALE FARRELL	R. L. Polk & Co.
1950	ANDERSON B K R	Pacific Telephone
1946	Anderson B K r	Southern California Telephone Co

FINDINGS

4247 W 101ST ST

Year	Uses	Source
2001	XXXX	Haines & Company, Inc.
1975	Moorehead Chas	Pacific Telephone Co
1970	O Brien Eugene R	Pacific Telephone Co
1964	ADAMS THEO F	Pacific Telephone
1960	BADER CARL	Pacific Telephone
	BADER CARL	Pacific Telephone and Telegraph Company
1957	APPLEBY ROY R	Pacific Telephone
1954	BADER CARL R	R. L. Polk & Co.
1950	BADER CARL R	Pacific Telephone

4250 W 101ST ST

Year	Uses	Source
1964	CLARK GEO	Pacific Telephone
1960	CLARK GEO	Pacific Telephone
	CLARK GEORGE	Pacific Telephone and Telegraph Company
1957	CLARK GEO	Pacific Telephone
1954	CLARK GEO R	R. L. Polk & Co.
1950	CLARK GEER	Pacific Telephone

4252 W 101ST ST

Year	Uses	Source
2001	BROWN Isobel	Haines & Company, Inc.
1980	Mcintyre C L	Pacific Telephone Co
1975	Hennessey Mark P	Pacific Telephone Co
1970	Waight Chas F	Pacific Telephone Co
1964	O NEILL DESMOND	Pacific Telephone
1960	CLARK ROBERT or	Pacific Telephone and Telegraph Company
	CLARK ROBT A	Pacific Telephone
1954	FISHBECK LEROY MRS	R. L. Polk & Co.
1950	FISHBECK LEROY MRS R	Pacific Telephone
1946	Fishbeck Le Roy Mrs r	Southern California Telephone Co

4253 W 101ST ST

Year	Uses	Source
2001	Pi Ti MANDavid	Haines & Company, Inc.
1960	LEE ORVILLE R	Pacific Telephone
	LEE ORVILLE R	Pacific Telephone and Telegraph Company
1957	LEE ORVILLE R	Pacific Telephone

FINDINGS

4256 W 101ST ST

Year	Uses	Source
2001	PEOPLESTomar J	Haines & Company, Inc.
1970	pulnch Rachel Mrs	Pacific Telephone Co
1960	TODD BEULAH S	Pacific Telephone
	TODD BEULAH S	Pacific Telephone and Telegraph Company
1957	TODD BEULAH S	Pacific Telephone
1954	NOLL PAUL	R. L. Polk & Co.
1950	REITZ BARBARA B R	Pacific Telephone
1946	Reitz Earl r	Southern California Telephone Co

W 101st St

4257 W 101st St

Year	Uses	Source
2014	ESTRADA PORFIRIO	EDR Digital Archive
	ESTRADA PORFIRIO	EDR Digital Archive
2010	ESTRADA P M ROOFING CO	EDR Digital Archive
	ESTRADA P M ROOFING CO	EDR Digital Archive

W 101ST ST

4257 W 101ST ST

Year	Uses	Source
2001	XXXX	Haines & Company, Inc.
1970	odriguez Jose	Pacific Telephone Co
1964	O NEILL JOAN	Pacific Telephone
1960	SWANSON ROBT L	Pacific Telephone and Telegraph Company
	SWANSON ROBT L	Pacific Telephone
1957	OVERSTREET MARY	Pacific Telephone

4258 W 101ST ST

Year	Uses	Source
2001	XXXX	Haines & Company, Inc.
1964	NELSON AUGUST B	Pacific Telephone
1960	NELSON A B	Pacific Telephone and Telegraph Company
	NELSON AUGUST B	Pacific Telephone
1957	NELSON AUGUST B	Pacific Telephone
1954	NELSON AUGUST B R	R. L. Polk & Co.
1950	HENNIES STUART R ER	Pacific Telephone

FINDINGS

Year	Uses	Source
1946	Campeau Jos MI Mrs r	Southern California Telephone Co

4259 W 101ST ST

Year	Uses	Source
2001	ESTRAO	Haines & Company, Inc.
1990	Edwards Bennie	Pacific Bell Telephone Co
1980	Edwards Bennie	Pacific Telephone Co
1975	Kong Mun Y 671 740 C	Pacific Telephone Co
1970	ong Mun Y	Pacific Telephone Co
1964	SCANLAN M B	Pacific Telephone
1960	SCANLAN M B	Pacific Telephone
	SCANLAN M B	Pacific Telephone and Telegraph Company
1957	SCANLAN M B	Pacific Telephone
1954	SCANLON MI B	R. L. Polk & Co.
1950	BENNETT O F MRS R	Pacific Telephone

4300 W 101ST ST

Year	Uses	Source
2001	TUE 00 Oag	Haines & Company, Inc.
1990	6 Martinez Jose	Pacific Bell Telephone Co
	Tuero Dagoberto	Pacific Bell Telephone Co
1980	Charters Frank H	Pacific Telephone Co
1975	Charters Frank H	Pacific Telephone Co
1970	Charters John A	Pacific Telephone Co
1964	CHARTERS JOHN A	Pacific Telephone
1960	CHARTERS JOHN A	Pacific Telephone
	CHARTERS JOHN or	Pacific Telephone and Telegraph Company
1957	CHARTER JOHN A	Pacific Telephone
1954	CHARTERS JOHN A R	R. L. Polk & Co.
1950	CHARTERS JOHN A R	Pacific Telephone
1946	Charters John A r	Southern California Telephone Co

4301 W 101ST ST

Year	Uses	Source
2001	PITTMAN Oavid	Haines & Company, Inc.
1970	r Mblin Clyde A	Pacific Telephone Co
1964	TIMBLIN CLYDE A	Pacific Telephone
1960	TIMBLIN CLYDE or	Pacific Telephone and Telegraph Company
	TIMBLIN CLYDE A	Pacific Telephone

FINDINGS

Year	Uses	Source
1957	TIMBLIN CLYDE A	Pacific Telephone
1954	TIMBLIN CLYDE A R	R. L. Polk & Co.
1950	METCALF HAROLD R	Pacific Telephone
1946	Metcalf Harold r	Southern California Telephone Co

4303 W 101ST ST

Year	Uses	Source
2001	BURDETTO Patricia	Haines & Company, Inc.
1990	Burdette Patricia	Pacific Bell Telephone Co
1980	Burdette Patricia	Pacific Telephone Co
1976	Spaulding Kevin W	Pacific Telephone
1975	Nueleanu Afrodita	Pacific Telephone Co
1964	WALLACE GLADYS MRS	Pacific Telephone
1960	WALLACE G	Pacific Telephone and Telegraph Company
	WALLACE GLADYS MRS	Pacific Telephone
1957	WALLACE GLADYS MRS	Pacific Telephone
1954	WALLACE GLADYS MRS R	R. L. Polk & Co.
1950	WALLACE GLADYS MRS R	Pacific Telephone
1946	Wallace Gladys Mrs r	Southern California Telephone Co

4304 W 101ST ST

Year	Uses	Source
2001	GARIANora	Haines & Company, Inc.
1990	Garcia Apolinar S	Pacific Bell Telephone Co
1980	Garcia Apolinar S	Pacific Telephone Co
1975	Hofstetter Fred	Pacific Telephone Co
1970	lofstetter Fred	Pacific Telephone Co
1964	SARGENT HARRY D	Pacific Telephone
1960	SARGENT HARRY D	Pacific Telephone
	SARGENT HARRY D	Pacific Telephone and Telegraph Company
1957	RGENT HARRY	Pacific Telephone

4306 W 101ST ST

Year	Uses	Source
2001	GARIANora	Haines & Company, Inc.
1980	Flores Rosa	Pacific Telephone Co
1975	Karschner Ralph N	Pacific Telephone Co
1970	3 Vren Vena L	Pacific Telephone Co
1960	WALKER FRANK R	Pacific Telephone and Telegraph Company

FINDINGS

Year	Uses	Source
1960	WALKER FRANK R	Pacific Telephone

4307 W 101ST ST

Year	Uses	Source
1960	EDWARDS BEVERLY or	Pacific Telephone and Telegraph Company
	EDWARDS BEVEILY A	Pacific Telephone
1957	EDWARDS LUCILLE D EDWARDS & ASSOCIATES	Pacific Telephone
	EDWARDS & ASSOCIATES	Pacific Telephone
1954	PETTER RICHARD J	R. L. Polk & Co.
1950	WHEELER GLADYS R	Pacific Telephone

4308 W 101ST ST

Year	Uses	Source
2001	XXXX	Haines & Company, Inc.
1990	Garcia Jose John	Pacific Bell Telephone Co
1975	Barner Neena	Pacific Telephone Co
1960	PETTER DONALD F	Pacific Telephone
	PETTER DONALD F	Pacific Telephone and Telegraph Company
1957	PRASSE BURTON F	Pacific Telephone

4310 W 101ST ST

Year	Uses	Source
2001	GARCIARicards	Haines & Company, Inc.
1980	Vaughan CW	Pacific Telephone Co
1975	Vaughan C W	Pacific Telephone Co
1970	Vaughan C W	Pacific Telephone Co
1964	VAUGHAN C W	Pacific Telephone
1960	VAUGHAN C W	Pacific Telephone
	VAUGHAN C W	Pacific Telephone and Telegraph Company
1957	VAUGHAN C W	Pacific Telephone
1954	VAUGHAN C W R	R. L. Polk & Co.
1950	VAUGHAN C W R	Pacific Telephone
1946	Sperline Eldon r	Southern California Telephone Co

4311 W 101ST ST

Year	Uses	Source
2001	XXXX	Haines & Company, Inc.
1970	Col UCci LS	Pacific Telephone Co
1964	LEDUC LINDA	Pacific Telephone

FINDINGS

4314 W 101ST ST

Year	Uses	Source
2001	OCHOAPabo	Haines & Company, Inc.
1975	6 Berardino Mary	Pacific Telephone Co
	Capozza Jos P	Pacific Telephone Co
1970	Gapozza Jos P	Pacific Telephone Co
1964	BEAGLE HARRY A	Pacific Telephone
1960	BEAGLE HARRY A	Pacific Telephone
	BEAGLE HARRY or	Pacific Telephone and Telegraph Company
1946	Steinhauer Wm r	Southern California Telephone Co

4315 W 101ST ST

Year	Uses	Source
2001	FRANCOAdrian	Haines & Company, Inc.
1960	LARSON A L	Pacific Telephone and Telegraph Company
	LARSON A L	Pacific Telephone
1957	PEELMAN EDW L	Pacific Telephone
1950	ROTHENBERGER A CR	Pacific Telephone
1946	Rothenberger A C r	Southern California Telephone Co

4317 W 101ST ST

Year	Uses	Source
2001	XXXX	Haines & Company, Inc.
1990	Morales Maricela	Pacific Bell Telephone Co
1980	Hunter Olga	Pacific Telephone Co
1975	Rygh Martha Mrs	Pacific Telephone Co
1970	Steens Maryon	Pacific Telephone Co
	6 Waulgh Michael D	Pacific Telephone Co
	RFygh Martha Mrs	Pacific Telephone Co
1960	CHAMBERS G SPENCER	Pacific Telephone and Telegraph Company
	1/2 REED MOSSIE	Pacific Telephone and Telegraph Company
	CHAMBERS G SPENCER	Pacific Telephone

4318 W 101ST ST

Year	Uses	Source
2001	SCEDILLOMaro	Haines & Company, Inc.
1975	Cha Pman Devra A	Pacific Telephone Co
1970	Bonham Ray B	Pacific Telephone Co
1960	POND FRANK T	Pacific Telephone and Telegraph Company
	POND FRANK T	Pacific Telephone

FINDINGS

Year	Uses	Source
1957	POND FRANK T	Pacific Telephone
1954	POND FRANK T R	R. L. Polk & Co.
1950	POND FRANK T R	Pacific Telephone
1946	Pond Frank T r	Southern California Telephone Co

4319 W 101ST ST

Year	Uses	Source
2001	FRANC 0 Adian	Haines & Company, Inc.
1990	Perez Esabel	Pacific Bell Telephone Co
1980	Rymal Teresa	Pacific Telephone Co
1975	Rymal Teresa	Pacific Telephone Co
1970	Rymal Teresa	Pacific Telephone Co
1964	TACKABERY LOUISE L	Pacific Telephone
	TACKABERY DONALD J	Pacific Telephone
1957	RYMAL GORDON SR	Pacific Telephone
1954	RYMAL GORDON SR R	R. L. Polk & Co.
1950	RYMAL GORDON SRR	Pacific Telephone
1946	Rymal Gordon Sr r	Southern California Telephone Co

4322 W 101ST ST

Year	Uses	Source
2001	HERNANDEZF	Haines & Company, Inc.
1970	Feldt Wm T	Pacific Telephone Co
1964	CONARD MAISCEILLICE E	Pacific Telephone
1960	CONARD MARSCEILLICE E	Pacific Telephone
	CONARD M E	Pacific Telephone and Telegraph Company
1957	CONARD MARSCEILLICE E	Pacific Telephone
1954	CONARDMARSCELILIOE E R	R. L. Polk & Co.
1950	CNARD MARSCEILLLCE E R	Pacific Telephone
1946	Conard Plarsceillice E r	Southern California Telephone Co

4323 W 101ST ST

Year	Uses	Source
2001	MARTINEZJose	Haines & Company, Inc.
1975	Alvarado J B	Pacific Telephone Co
1960	NESTOR JOHN J	Pacific Telephone and Telegraph Company
	NESTOR JOHN J	Pacific Telephone
1954	SIEBLER FLORENCE E	R. L. Polk & Co.

FINDINGS

W 101st St

4325 W 101st St

Year	Uses	Source
2010	MARTINEZ LANDSCAPING	EDR Digital Archive
	MARTINEZ LANDSCAPING	EDR Digital Archive

W 101ST ST

4325 W 101ST ST

Year	Uses	Source
2001	MARTINEZJose	Haines & Company, Inc.
1980	Jennings Dorothy	Pacific Telephone Co
1970	Way Michael R	Pacific Telephone Co
1964	IDEN LESTER G JR	Pacific Telephone
1960	SIEBLER FLORENCE E	Pacific Telephone
	SIEBLER FLORENCE E	Pacific Telephone and Telegraph Company
	SIEBLER FLORENCE	Pacific Telephone and Telegraph Company
1957	SIEBLER FLORENCE E	Pacific Telephone

4328 W 101ST ST

Year	Uses	Source
2001	HERNANDEZSanlos	Haines & Company, Inc.
1975	Erson Leif H	Pacific Telephone Co
1970	Mc Ahren Gary J	Pacific Telephone Co
1960	BROWN DONALD or	Pacific Telephone and Telegraph Company
	BROWN DON A GENL CONTR	Pacific Telephone
1957	BROWN DEN A GENL CNNTR	Pacific Telephone
1954	SYKES ROBT P R	R. L. Polk & Co.

4329 W 101ST ST

Year	Uses	Source
1960	COATES MARK MRS	Pacific Telephone and Telegraph Company
	COATES MARK MRS	Pacific Telephone
1957	WORCESTER RICHARD A	Pacific Telephone
1954	WORCESTER RICHARD A	R. L. Polk & Co.
1950	CHAPMAN STANLEY B R	Pacific Telephone
1946	Chapman Stanley B r	Southern California Telephone Co

FINDINGS

4331 W 101ST ST

Year	Uses	Source
1954	ZUNKER GORDON C	R. L. Polk & Co.

4333 W 101ST ST

Year	Uses	Source
1960	SPEAR CHAS E	Pacific Telephone
	SPEAR CHARLES E	Pacific Telephone and Telegraph Company
1957	IPEAR CHAS E	Pacific Telephone

4334 W 101ST ST

Year	Uses	Source
2001	XXXX	Haines & Company, Inc.
1980	Echeverria B	Pacific Telephone Co
	Echeverria Rafael	Pacific Telephone Co
1975	Echeverria Rafael	Pacific Telephone Co
1970	Duran Salvador M	Pacific Telephone Co
1964	LUTES E W	Pacific Telephone
1960	QUALLS A E	Pacific Telephone
	OUALLS A E	Pacific Telephone and Telegraph Company
1957	QUAILS A E	Pacific Telephone
1950	WALKER GLENN D R	Pacific Telephone

4335 W 101ST ST

Year	Uses	Source
1960	REUGEBRINK J	Pacific Telephone
1957	PETTER MARCELLUS R	Pacific Telephone
1954	PETTER MVARCELLUS R	R. L. Polk & Co.

4338 W 101ST ST

Year	Uses	Source
2001	MONTENEGRO Nelson	Haines & Company, Inc.
1990	Kellam Claude P	Pacific Bell Telephone Co
1980	Kellam Claude P	Pacific Telephone Co
1975	Kellam Claude P	Pacific Telephone Co
1970	Kellam Claude P	Pacific Telephone Co
1964	PEDERSEN FRED	Pacific Telephone
1960	PEDERSEN FRED	Pacific Telephone
	PEDERSEN FRED	Pacific Telephone and Telegraph Company
1957	PEDERSEN FRAD -RCFIRD -	Pacific Telephone
1954	HARGRAVE LINES G	R. L. Polk & Co.

FINDINGS

Year	Uses	Source
1950	GREENLEE CLIFFORD R	Pacific Telephone

4339 W 101ST ST

Year	Uses	Source
2001	XXXX	Haines & Company, Inc.
1964	FROST C B	Pacific Telephone
1960	MORRISON E E	Pacific Telephone
	MORRISON E E	Pacific Telephone and Telegraph Company
1957	MORRISON E E	Pacific Telephone
1954	MORRISON EMILY MRS R	R. L. Polk & Co.
1950	MORRISON EMILY MRSR	Pacific Telephone
1946	Morrison Emily Mrs r	Southern California Telephone Co

4343 W 101ST ST

Year	Uses	Source
1964	HUMPHREY W M	Pacific Telephone
1960	HUMPHREY W M	Pacific Telephone and Telegraph Company
	HUMPHREY W M	Pacific Telephone
1957	HUMPHREY W M	Pacific Telephone
1950	DANIEL FRANK REV R	Pacific Telephone

4344 W 101ST ST

Year	Uses	Source
2001	LARSONPhylis	Haines & Company, Inc.
1990	A Larson Phyllis	Pacific Bell Telephone Co
	Building	Pacific Bell Telephone Co
1980	Building	Pacific Telephone Co
	A Larson Phyllis	Pacific Telephone Co
1975	Building	Pacific Telephone Co
	A Larson Phylls	Pacific Telephone Co
1970	A Larson Phyllis	Pacific Telephone Co
	Building	Pacific Telephone Co
1964	DEVILBISS MERLE E	Pacific Telephone
1960	BASS WM H	Pacific Telephone
	BASS WM H	Pacific Telephone and Telegraph Company
1957	MURAKAMI ISAMU	Pacific Telephone
1950	GARRETT H L R	Pacific Telephone

FINDINGS

4056B W 101ST ST

Year	Uses	Source
1960	RIVAS MARGARITA	Pacific Telephone

40391/2 W 101ST ST

Year	Uses	Source
1957	CAMPBELL ARTESIA A	Pacific Telephone

4022 1/2 W 101ST ST

Year	Uses	Source
1964	BUCKINGHAM BETTY	Pacific Telephone
1960	BUCKINGHAM BETTY	Pacific Telephone

4039 1/2 W 101ST ST

Year	Uses	Source
1960	CAMPBELL ART	Pacific Telephone
1954	CAMPBELL ARTESIA A	R. L. Polk & Co.

4055 1/2 W 101ST ST

Year	Uses	Source
1957	ROLL JAS O	Pacific Telephone

4056 1/2 W 101ST ST

Year	Uses	Source
1957	:OE LONG RAYMOND F JR	Pacific Telephone

4068 1/2 W 101ST ST

Year	Uses	Source
1957	ROSE GINA MRS	Pacific Telephone

4104 1/2 W 101ST ST

Year	Uses	Source
1957	ODD RAFAEL	Pacific Telephone

4230 1/4 W 101ST ST

Year	Uses	Source
1964	WINCHESTER J W	Pacific Telephone

4235 1/2 W 101ST ST

Year	Uses	Source
1960	TIMOTHY RICHARD D	Pacific Telephone

FINDINGS

4307 1/2 W 101ST ST

Year	Uses	Source
1957	MYERS RENEE	Pacific Telephone

4315 1/2 W 101ST ST

Year	Uses	Source
1957	LARSSLO A I	Pacific Telephone
1950	RITZMAN R C R	Pacific Telephone

4317 1/2 W 101ST ST

Year	Uses	Source
1964	REED MOSSIE	Pacific Telephone
1960	SARGENT TERRY L	Pacific Telephone

4323 1/2 W 101ST ST

Year	Uses	Source
1964	GRAMBOW ARLYS	Pacific Telephone

W 102ND

3612 W 102ND

Year	Uses	Source
1981	HANLEY CLARA INGLEWOOD	Pacific Telephone

3620 W 102ND

Year	Uses	Source
1981	HALL YOLONDA INGLEWOOD	Pacific Telephone

3633 W 102ND

Year	Uses	Source
1981	WILLIAMS MARY J INGLEWOOD	Pacific Telephone

3704 W 102ND

Year	Uses	Source
1981	BEAMON JOHN INGLEWOOD	Pacific Telephone

3726 W 102ND

Year	Uses	Source
1981	HOWARD H H INGLEWOOD	Pacific Telephone

FINDINGS

3812 W 102ND

Year	Uses	Source
1986	BATTLE BILL INGLEWOOD	Pacific Bell

3818 W 102ND

Year	Uses	Source
1981	JACKSON TYRONE INGLEWOOD	Pacific Telephone
1971	Gordon General	Pacific Telephone
	James Allen	Pacific Telephone

3827 W 102ND

Year	Uses	Source
1986	GILLESPIE GERALDINE INGLEWOOD	Pacific Bell

3843 W 102ND

Year	Uses	Source
1981	SHELLEY DARRYLL E INGLEWOOD	Pacific Telephone

3851 W 102ND

Year	Uses	Source
1981	GILBERT MARYAN INGLEWOOD	Pacific Telephone
	CROWLEY EARLENE INGLEWOOD	Pacific Telephone
1971	Armstrong Jas	Pacific Telephone

3910 W 102ND

Year	Uses	Source
1981	BROWN JO M INGLEWOOD	Pacific Telephone
1971	Hamilton Deloris	Pacific Telephone
	Garrett Edw	Pacific Telephone
	Burrell Hattie E	Pacific Telephone
	Black John C	Pacific Telephone
	Garmon John M	Pacific Telephone
	Buckholtz Ronald	Pacific Telephone

3926 W 102ND

Year	Uses	Source
1986	JOHNSON JAY INGLEWOOD	Pacific Bell
1981	WISE NATHANIEL INGLEWOOD	Pacific Telephone
	JOHNSON JAY INGLEWOOD	Pacific Telephone

FINDINGS

4233 W 102ND

Year	Uses	Source
1981	UPSHAW ELVA D INGLEWOOD	Pacific Telephone

W 102ND ST

3601 W 102ND ST

Year	Uses	Source
1970	Harmon T D	Pacific Telephone Co
1964	HARMON T D	Pacific Telephone
1960	HARMON T D	Pacific Telephone
1957	HARMON T D	Pacific Telephone
1954	HARMON T D R	R. L. Polk & Co.
1950	HARMON 7 0R	Pacific Telephone

3602 W 102ND ST

Year	Uses	Source
1970	Sparks K Lonnie	Pacific Telephone Co
1960	TABORSKI BETTY D	Pacific Telephone

3606 W 102ND ST

Year	Uses	Source
1957	CORDOVA MARCUS	Pacific Telephone
1954	CORDOVA MARCUS	R. L. Polk & Co.
1950	COLTER THOS A R	Pacific Telephone
1946	Cotter Thos A r	Southern California Telephone Co

3609 W 102ND ST

Year	Uses	Source
2001	XXXX	Haines & Company, Inc.
1980	16 Foster Arthur Sgt	Pacific Telephone Co
	15 Ray Margaret	Pacific Telephone Co
	11 Jackson Pat	Pacific Telephone Co
	8 Manning Doris L	Pacific Telephone Co
	5 Lewis Allen	Pacific Telephone Co
	Building	Pacific Telephone Co
	3 Walker Robt L	Pacific Telephone Co
1970	16 Thaxton Lamar H	Pacific Telephone Co
	15 Pitts Danl W	Pacific Telephone Co
	9 Butler Anita	Pacific Telephone Co
	3 Goodner Nettie	Pacific Telephone Co

FINDINGS

Year	Uses	Source
1970	Building	Pacific Telephone Co
1964	WARD JOS D	Pacific Telephone
	TRAVNICEK ROBT J	Pacific Telephone
	TRAVNICEK MARY L	Pacific Telephone
	STENGER JOHN B	Pacific Telephone
	RABE WM A JR	Pacific Telephone
	MOUCHEBOEUF LUCILLE	Pacific Telephone
	MOUCHEBOEUF FRANK	Pacific Telephone
	FITCH JERIE	Pacific Telephone
	FITCH HARRY L	Pacific Telephone
	COLLINS GLENN D	Pacific Telephone
	CERVI ROGER	Pacific Telephone

3612 W 102ND ST

Year	Uses	Source
2001	APARTMENTS	Haines & Company, Inc.
	RODRIGUEZRo	Haines & Company, Inc.
1995	Building	Pacific Bell Telephone Co
	1 Flowers Esme	Pacific Bell Telephone Co
	3 Fernandez Rosa	Pacific Bell Telephone Co
	4 Chavez M C	Pacific Bell Telephone Co
	10 Chacon Lillian	Pacific Bell Telephone Co
	15 Contreras Maria Estela	Pacific Bell Telephone Co
	20 Vega Amilcar	Pacific Bell Telephone Co
1980	Building	Pacific Telephone Co
	3 Asberry Gladys	Pacific Telephone Co
	8 Johnson Elizabeth	Pacific Telephone Co
	12 Turner Barbara	Pacific Telephone Co
	13 Laws Viney Mae	Pacific Telephone Co
	21 Hanley Clara	Pacific Telephone Co
1970	Building	Pacific Telephone Co
	1 Shamborne Hazel	Pacific Telephone Co
	1 Jones Cheryl	Pacific Telephone Co
	3 Tarplee Geo B	Pacific Telephone Co
	4 Markley Evelyn	Pacific Telephone Co
	8 Serrano Gerardo	Pacific Telephone Co
	11 Flores Diane	Pacific Telephone Co
	12 Jones Mary	Pacific Telephone Co
1964	BROOKS CARL R	Pacific Telephone

FINDINGS

Year	Uses	Source
1964	BROOKS JACQUELINE	Pacific Telephone
	CADENHEAD JUDY	Pacific Telephone
	CALDERWOOD ROBT E	Pacific Telephone
	EDWARDS HARLAN	Pacific Telephone
	PURSER ROBT E	Pacific Telephone
	SOCHA WM D	Pacific Telephone
	YEGER EDNA	Pacific Telephone
	YEGER RAN	Pacific Telephone
	BINASKI JOHN P JR	Pacific Telephone
1960	NICKELSON ROBT B	Pacific Telephone
1957	NICKELSON ROBT B	Pacific Telephone
1954	HUGHES ROBT E	R. L. Polk & Co.

3613 W 102ND ST

Year	Uses	Source
2001	XXXX	Haines & Company, Inc.
1980	Building	Pacific Telephone Co
	4 Parra Linda	Pacific Telephone Co
	10 Hutchison J L	Pacific Telephone Co
	13 Reyes Estella	Pacific Telephone Co
	15 Hollins Henry	Pacific Telephone Co
1976	Carruthers Sybil	Pacific Telephone
1970	Building	Pacific Telephone Co
	9 Burk Wm L	Pacific Telephone Co
	18 Canter Marvin G	Pacific Telephone Co
1964	BANGE CHARLOTTE	Pacific Telephone
	BANGE HARALD F	Pacific Telephone
	CAMPBELL B H	Pacific Telephone
	COOMBES ALBERT R	Pacific Telephone
	FLECHSIG ALFRED J JR	Pacific Telephone
	SHOTTS ROBT E JR	Pacific Telephone
	VANDERHOOF DAVID	Pacific Telephone
1960	COLEMAN GERRY L	Pacific Telephone
	COLEMAN HARRIETT LUCILLE	Pacific Telephone
1957	COLEMAN HARRIETT LUCILLE	Pacific Telephone
1954	COLEMAN LUCILLE R	R. L. Polk & Co.
1950	CBLEMAN LUCILLE R	Pacific Telephone
1946	Colemnan Lucille r	Southern California Telephone Co

FINDINGS

3618 W 102ND ST

Year	Uses	Source
1960	GOODSON ERNEST	Pacific Telephone
1957	GOODSON ERNEST	Pacific Telephone
1954	GOODSON ERNEST R	R. L. Polk & Co.
1950	GOODSON ERNEST R	Pacific Telephone
1946	Goodson Ernest r	Southern California Telephone Co

3619 W 102ND ST

Year	Uses	Source
1980	17 Wade Jerry	Pacific Telephone Co
	12 Maldonado Arciia G	Pacific Telephone Co
	4 Pottmeyer Thos	Pacific Telephone Co
	2 Flavio Valdio F	Pacific Telephone Co
	Building	Pacific Telephone Co
1976	West Mercedes	Pacific Telephone
1970	Building	Pacific Telephone Co
	3 Nairn Prince E	Pacific Telephone Co
	8 Bird Sami B	Pacific Telephone Co
	9 Kirk Howard C	Pacific Telephone Co
	12 Constantino Danny V Mrs	Pacific Telephone Co
	13 Walden Jas	Pacific Telephone Co
	14 Varney Austin C	Pacific Telephone Co
1964	SULLIVAN FRANCES L	Pacific Telephone
	SULLIVAN EDW D	Pacific Telephone
	RASMUSSEN HOWARD S	Pacific Telephone
	POLK GARY	Pacific Telephone
	JOSLIN PAUL	Pacific Telephone
	HUTCHINGS LARRY V	Pacific Telephone
	HUTCHINGS JOANN	Pacific Telephone
	HILK JOANN	Pacific Telephone
	HILK ANDREW L	Pacific Telephone
	HICKS HARRY	Pacific Telephone
	GARRITTY JANE R	Pacific Telephone
	GALLO JUAN S	Pacific Telephone
	FUTRELL JOYCE C	Pacific Telephone
	ELICH MARION C	Pacific Telephone
	ALLISON STANLEY E	Pacific Telephone
1957	LAMBACH JOHN E	Pacific Telephone
1954	STELLO PHYLLIS	R. L. Polk & Co.

Year	Uses	Source
1950	GREENE MADGE R	Pacific Telephone
1946	Greene Madge r	Southern California Telephone Co

W 102nd St

3620 W 102nd St

Year	Uses	Source
2014	HOLLYWOOD POINT	EDR Digital Archive
	HOLLYWOOD POINT	EDR Digital Archive
2010	MARIO C BOLANOS	EDR Digital Archive
	HOLLYWOOD POINT	EDR Digital Archive
	FABIAN MANUEL C	EDR Digital Archive
	BABY NURSE AND DOULA SERVICES	EDR Digital Archive
	ROMERO MANUEL	EDR Digital Archive
	HOLLYWOOD POINT	EDR Digital Archive
	MARIO C BOLANOS	EDR Digital Archive
	FABIAN MANUEL C	EDR Digital Archive
	BABY NURSE AND DOULA SERVICES	EDR Digital Archive
	ROMERO MANUEL	EDR Digital Archive

W 102ND ST

3620 W 102ND ST

Year	Uses	Source
2001	HOLLYWOOD PTAPTS ALFREDOKathy	Haines & Company, Inc.
	SHARP Emily S	Haines & Company, Inc.
1995	Building	Pacific Bell Telephone Co
	7 Munoz Misael	Pacific Bell Telephone Co
	26 Mazariego Alvaro E	Pacific Bell Telephone Co
	37 Flowers R	Pacific Bell Telephone Co
	38 Cortez Yolanda	Pacific Bell Telephone Co
	38 Garcia Gerardo	Pacific Bell Telephone Co
	43 Guerrero Lucilla	Pacific Bell Telephone Co
	12 A Hernandez A	Pacific Bell Telephone Co
1980	Building	Pacific Telephone Co
	5 Anderson Mary F	Pacific Telephone Co
	8 Chester Milton & Velma	Pacific Telephone Co
	10 Hall Yolanda	Pacific Telephone Co
	12 Smith Diana L	Pacific Telephone Co

FINDINGS

Year	Uses	Source
1980	13 Gonzalez Juventino Macias	Pacific Telephone Co
	16 Texidor Pedro N	Pacific Telephone Co
	21 Augborne John C	Pacific Telephone Co
	27 Bennett Michael J	Pacific Telephone Co
	31 Coleman Ruby	Pacific Telephone Co
	33 Brown B	Pacific Telephone Co
	34 Prince Pauline	Pacific Telephone Co
	35 Taylor Arnetta	Pacific Telephone Co
	36 Zapparolli Oscar	Pacific Telephone Co
	46 Jermy Culberson	Pacific Telephone Co
	47 Ivy Joyce	Pacific Telephone Co
	47 Smith Loretta Ann	Pacific Telephone Co
	52 Braithwaite Gloria	Pacific Telephone Co
	53 Gross Bobbie J	Pacific Telephone Co
	53 Robinson Mary	Pacific Telephone Co
	56 Simmons Charlotte E	Pacific Telephone Co
	59 Kirk S	Pacific Telephone Co
	61 Harris Deric	Pacific Telephone Co
1976	Cornelious Donald C	Pacific Telephone
	Curry Deloris Fobbs	Pacific Telephone
	Owens Irving	Pacific Telephone
	Woods Nicole	Pacific Telephone
1970	Building	Pacific Telephone Co
	1 Hams Jas	Pacific Telephone Co
	4 Owens Dean J	Pacific Telephone Co
	5 Niles Dave G	Pacific Telephone Co
	10 Abowath Khalid	Pacific Telephone Co
	16 Adam Steve	Pacific Telephone Co
	17 Klosterman Ed	Pacific Telephone Co
	18 Schneider D A	Pacific Telephone Co
	19 Vania Thos	Pacific Telephone Co
	21 Koch Michael W	Pacific Telephone Co
	23 Alvarez Yolanda E	Pacific Telephone Co
	24 Henry Jas	Pacific Telephone Co
	25 Lazzare Tim	Pacific Telephone Co
	26 Hansson Henry	Pacific Telephone Co
	28 Dubose Donald	Pacific Telephone Co
	29 Toth Dennis	Pacific Telephone Co

FINDINGS

Year	Uses	Source
1970	30 Hill Jan R	Pacific Telephone Co
	32 Lanham Gerald T	Pacific Telephone Co
	33 Brookman Meribeth	Pacific Telephone Co
	34 Marsden Gorton Jas	Pacific Telephone Co
	41 Meek Marcia	Pacific Telephone Co
	42 Iaia Saivatore	Pacific Telephone Co
	45 Haffley John	Pacific Telephone Co
	46 Candelaria Jay	Pacific Telephone Co
	50 Conlow Jas	Pacific Telephone Co
	53 Lawrence Sharon L	Pacific Telephone Co
	55 Gordon David L	Pacific Telephone Co
	57 Watkins Richard A	Pacific Telephone Co
	58 Bates Bail Bonds	Pacific Telephone Co
	60 Cuffe John J	Pacific Telephone Co
	12 A Plaut Jeffrey S	Pacific Telephone Co
1967	Galvin Jerry	Pacific Telephone
	Thompson Richard P	Pacific Telephone

3625 W 102ND ST

Year	Uses	Source
2001	XXXX	Haines & Company, Inc.
1980	1 Williams Dee	Pacific Telephone Co
	Building	Pacific Telephone Co
	4 Taylor Chas Jr	Pacific Telephone Co
1970	Marcum Lucius K	Pacific Telephone Co
	Kaiser Edwin D	Pacific Telephone Co
	6 Scott Andrew	Pacific Telephone Co
	Building	Pacific Telephone Co
1964	SHARPE DONALD D	Pacific Telephone
	MARCUM LUCIUS K	Pacific Telephone
	DIMEO PETER L	Pacific Telephone
	DIMEO JACKIE A	Pacific Telephone
1960	MARCUM LUCIUS K	Pacific Telephone
1954	RUSSELL JIM	R. L. Polk & Co.
1950	RUTSSELL GRACE	Pacific Telephone
1946	Russell Grace r	Southern California Telephone Co

FINDINGS

3626 W 102ND ST

Year	Uses	Source
1964	BARKAS CATHERINE	Pacific Telephone

3633 W 102ND ST

Year	Uses	Source
1980	5 Williams Mary J	Pacific Telephone Co
	Building	Pacific Telephone Co
1970	2 Mc Kinnon Donald	Pacific Telephone Co
	Building	Pacific Telephone Co
1964	SANTO BILL A	Pacific Telephone
	JACKSON WM C JR	Pacific Telephone
	CANNON ROBT S	Pacific Telephone
1960	KUESTER MARGARET E MRS	Pacific Telephone

3634 W 102ND ST

Year	Uses	Source
1957	KELLEY JOE S	Pacific Telephone
1954	HILLHOUSE R T R	R. L. Polk & Co.

3635 W 102ND ST

Year	Uses	Source
1957	WRIGHT KENNETH A	Pacific Telephone
1954	ONG ZETTA MRS	R. L. Polk & Co.
1950	LOREN S TIRE SERV	Pacific Telephone
1946	Lorens Tire Serv	Southern California Telephone Co

3637 W 102ND ST

Year	Uses	Source
1957	DOELITTLE BARRY B	Pacific Telephone
	LEGASPI J	Pacific Telephone

3639 W 102ND ST

Year	Uses	Source
1964	FUTRELL CARROLL E	Pacific Telephone

3640 W 102ND ST

Year	Uses	Source
2001	SMITH Lloyd 00 E	Haines & Company, Inc.
1970	Kabelitz C E	Pacific Telephone Co
	V 2 Vasquez Joe	Pacific Telephone Co

FINDINGS

Year	Uses	Source
1964	KABELITZ ELIZABETH	Pacific Telephone
	KABELITZ C E	Pacific Telephone
1960	WRIGHT R L	Pacific Telephone
1957	KABELITZ C E	Pacific Telephone
1954	FOSTER NEVA H	R. L. Polk & Co.
1950	WOLF NORBERT C R	Pacific Telephone
	FOSTER NEVA H RI EST	Pacific Telephone

3641 W 102ND ST

Year	Uses	Source
1970	Jenkins Chas T	Pacific Telephone Co
1964	JENKINS CHAS T	Pacific Telephone
1960	VAN DE MARK BETTY	Pacific Telephone
1957	REED P V	Pacific Telephone
1954	STEVENS ENOS V	R. L. Polk & Co.

3642 W 102ND ST

Year	Uses	Source
2001	GREEN Sherry	Haines & Company, Inc.
	XXXX	Haines & Company, Inc.
1980	Apoloni Nadine	Pacific Telephone Co
1970	Grabhorn Douglas F	Pacific Telephone Co
1960	HILL VICKI MRS	Pacific Telephone

3643 W 102ND ST

Year	Uses	Source
1980	Y Champion Hugh E Jr	Pacific Telephone Co
1970	King T A	Pacific Telephone Co
1954	WOOD DOLORES	R. L. Polk & Co.

3644 W 102ND ST

Year	Uses	Source
2001	TORRESEIram	Haines & Company, Inc.
1970	Feliu Jose	Pacific Telephone Co
1964	BOELHOUWER JOHANNES	Pacific Telephone
1960	NEHLS F DOUGLAS	Pacific Telephone

3645 W 102ND ST

Year	Uses	Source
2001	XXXX	Haines & Company, Inc.

FINDINGS

Year	Uses	Source
1964	MCCARTHY N C	Pacific Telephone
1960	YOUNG MARGARET	Pacific Telephone
1957	WRIGHT R L	Pacific Telephone

3646 W 102ND ST

Year	Uses	Source
1970	Bonar Leslie	Pacific Telephone Co
	Bonar Robt M	Pacific Telephone Co
1964	BONAR ROBT M	Pacific Telephone
1960	BONAR ROBT M	Pacific Telephone
1957	BONER RABT M	Pacific Telephone
1954	LESPERANCE JOS S R	R. L. Polk & Co.
1950	LESPERANCE JOS S R	Pacific Telephone
1946	LEsperance Jos S r	Southern California Telephone Co

3649 W 102ND ST

Year	Uses	Source
1964	KNEGO CARL	Pacific Telephone
1960	KNEGO CARL CARL	Pacific Telephone
1957	KNEGO CARL	Pacific Telephone
1954	KNEGO CARL R	R. L. Polk & Co.
1950	KNEGO CARL R	Pacific Telephone
1946	Bridwell E J r	Southern California Telephone Co

3650 W 102ND ST

Year	Uses	Source
2001	VELAMiguel 00 C	Haines & Company, Inc.
1980	Paulson John N III	Pacific Telephone Co
1970	Van De Hoef Richard	Pacific Telephone Co
1964	VAN DE HOEF RICHARD	Pacific Telephone
1960	VAN DE HOEF RICHARD	Pacific Telephone
1957	VAN DE HOEF RICHARD	Pacific Telephone
1954	VAN DE HOEF RICHARD R	R. L. Polk & Co.

3657 W 102ND ST

Year	Uses	Source
1960	SANDERS O N	Pacific Telephone
1957	SANDERSO N	Pacific Telephone

FINDINGS

3658 W 102ND ST

Year	Uses	Source
1995	Monzon Oscar	Pacific Bell Telephone Co
1980	Miller Denise	Pacific Telephone Co
	Gandy Gregory	Pacific Telephone Co
1970	Garcia Heliodore	Pacific Telephone Co

3659 W 102ND ST

Year	Uses	Source
1954	KRAUS IRENE E R	R. L. Polk & Co.
1950	IFRAUS IRENE E R	Pacific Telephone

3660 W 102ND ST

Year	Uses	Source
2001	MARR 00 UINMarco T	Haines & Company, Inc.

3662 W 102ND ST

Year	Uses	Source
2001	XXXX	Haines & Company, Inc.

3665 W 102ND ST

Year	Uses	Source
2001	XXXX	Haines & Company, Inc.
1980	Building	Pacific Telephone Co
	7 Collins Stacey A	Pacific Telephone Co
	11 Quix Edgar M	Pacific Telephone Co
	13 Vela Carlos	Pacific Telephone Co
	15 Gharcia Alvaro	Pacific Telephone Co
	16 Juarez Marco A	Pacific Telephone Co
	22 Cebollero Luis	Pacific Telephone Co
	24 Hernandez Gloria M	Pacific Telephone Co
1976	Grayer Chas	Pacific Telephone
1970	Building	Pacific Telephone Co
	1 Haske Hans	Pacific Telephone Co
	2 Payne Pucha	Pacific Telephone Co
	4 Weidner Ted	Pacific Telephone Co
	6 Pecht Adam	Pacific Telephone Co
	7 Donath Gerald	Pacific Telephone Co
	8 Talbott Janice K	Pacific Telephone Co
	9 Wilson Johnny	Pacific Telephone Co
	12 Henkel Hubert	Pacific Telephone Co

FINDINGS

Year	Uses	Source
1970	13 Bass Ronald E	Pacific Telephone Co
	15 Malone Floyd L	Pacific Telephone Co
	16 Goldberg Susan R	Pacific Telephone Co
	17 Smith P J	Pacific Telephone Co
	25 De La Cruz Francisco A	Pacific Telephone Co
1964	ALI RIASAT	Pacific Telephone
	CARLIN HOWARD	Pacific Telephone
	DEL RE PETER	Pacific Telephone
	DEL RE PETER MRS	Pacific Telephone
	DEWALL KAREN	Pacific Telephone
	FAKHOURI GEO	Pacific Telephone
	FORCE RAYMOND L	Pacific Telephone
	HASANALLY ZAFFAR	Pacific Telephone
	HOH SANDRA L	Pacific Telephone
	KNAPP S	Pacific Telephone
	KODER LORIS	Pacific Telephone
	LEDESMA ARTHUR	Pacific Telephone
	LENO RAY	Pacific Telephone
	LINDROTH L	Pacific Telephone
	LYNCH JANE M	Pacific Telephone
	MALONE FLOYD L	Pacific Telephone
	PECHT ADAM	Pacific Telephone
	RODRIGUEZ THOS F	Pacific Telephone
	SHINOHARA KAZUO	Pacific Telephone

3666 W 102ND ST

Year	Uses	Source
1967	Bieber Fluorescent Light Products	Pacific Telephone
1964	BIEBER FLUORESCENT LIGHT PRODUCTS	Pacific Telephone
1960	BIEBER FLUORESCENT LIGHT PRODUCTS	Pacific Telephone
1957	BIEBER FLUORESCENT LIGHT PRODUCTS	Pacific Telephone
	BIEIER FLUORESCENT LIGHT PRODUCTS	Pacific Telephone
1954	BIEBER FLUORESCENT LIGHT PRODUCTS	R. L. Polk & Co.
1950	BIEBER FLUORESCENT LIGHT PRODUCTS	Pacific Telephone
1946	Beber Fluorescent Light Products	Southern California Telephone Co

FINDINGS

W 102nd St

3668 W 102nd St

Year	Uses	Source
2010	ESCOBAR EXPRESS INC	EDR Digital Archive
	ESCOBAR EXPRESS INC	EDR Digital Archive

W 102ND ST

3668 W 102ND ST

Year	Uses	Source
2001	XXXX	Haines & Company, Inc.
1970	Carl Johnnie M	Pacific Telephone Co
1964	CARL JOHNNIE M	Pacific Telephone
1960	CARL JOHNNIE M	Pacific Telephone

3700 W 102ND ST

Year	Uses	Source
2001	APARICIOFrancrsco	Haines & Company, Inc.
1980	Reeves J H	Pacific Telephone Co
1970	Jaffke Walter G	Pacific Telephone Co
1954	SCHNEIDER H A R	R. L. Polk & Co.
1950	SCHNEIDER H A R	Pacific Telephone
1946	Schneider H A r	Southern California Telephone Co

3701 W 102ND ST

Year	Uses	Source
1957	MYERS CORBETT T	Pacific Telephone
1950	POLLOCK GRACE M R	Pacific Telephone
1946	Pollock Grace IM r	Southern California Telephone Co

3702 W 102ND ST

Year	Uses	Source
2001	XXXX	Haines & Company, Inc.
1995	Linares B M!	Pacific Bell Telephone Co
1980	Reeves Ruff ie Jr	Pacific Telephone Co
1964	KNAPP SANDRA G	Pacific Telephone
	KNAPP DAVID F	Pacific Telephone
1960	BROWDER ROBT E	Pacific Telephone

FINDINGS

3703 W 102ND ST

Year	Uses	Source
2001	DILLARDJohn 00 C	Haines & Company, Inc.
1980	7 Williams JM	Pacific Telephone Co
	Building	Pacific Telephone Co
	1 Brown Earl D	Pacific Telephone Co
	2 Rollins Elaine	Pacific Telephone Co
	4 Abboude Ella	Pacific Telephone Co
	5 Fields Veronica Y	Pacific Telephone Co
1976	Claytor Mary	Pacific Telephone
1970	Building	Pacific Telephone Co
	1 Foster John	Pacific Telephone Co
	2 Faulkner Carmel	Pacific Telephone Co
	4 Mason Jas S	Pacific Telephone Co
	5 Gonzales Lester T	Pacific Telephone Co
	Baker Hal	Pacific Telephone Co
1964	MASON SHARON L	Pacific Telephone
	MASON JAS S	Pacific Telephone
	LEHM RONALD A	Pacific Telephone
	KINGSLEY N H	Pacific Telephone
	GISSART GILBERT L	Pacific Telephone
	GISSART CECILIA M	Pacific Telephone
	EDMONDSON LUCY	Pacific Telephone
	EDMONDSON CHAS HENRY	Pacific Telephone
	EARLE ROBT F	Pacific Telephone
	DIMEO PETE L	Pacific Telephone

3704 W 102ND ST

Year	Uses	Source
1995	Rivas Linares Olga Marina	Pacific Bell Telephone Co
1980	Beamon John	Pacific Telephone Co
1970	Mc Lay Jas F	Pacific Telephone Co
1964	HUFFINE LISBETH H	Pacific Telephone
	HUFFINE ROBT E JR	Pacific Telephone

3705 W 102ND ST

Year	Uses	Source
1960	PARKS VERN A CONTR	Pacific Telephone
1957	PARKS VERN A CONTR	Pacific Telephone

FINDINGS

3706 W 102ND ST

Year	Uses	Source
2001	XXXX	Haines & Company, Inc.
1970	Honda Hiroshi	Pacific Telephone Co
1964	MCGOWEN J H III	Pacific Telephone
1960	JOHNSON RICHARD A	Pacific Telephone

3707 W 102ND ST

Year	Uses	Source
1960	FAIRCHILD AGNES	Pacific Telephone
1954	BAXTER DOREEN E	R. L. Polk & Co.

3708 W 102ND ST

Year	Uses	Source
2001	NAVARROJos B	Haines & Company, Inc.
1995	Navarro Jose	Pacific Bell Telephone Co
1970	Currens Leroy	Pacific Telephone Co
1960	JONES ROBT L	Pacific Telephone

3710 W 102ND ST

Year	Uses	Source
2001	NEGRET	Haines & Company, Inc.
1976	Thomas Leatrice	Pacific Telephone
1970	Martinez Rolando R	Pacific Telephone Co
1960	OHAYON JACK	Pacific Telephone

W 102nd St

3712 W 102nd St

Year	Uses	Source
2014	KASHMONA CORPORATION	EDR Digital Archive
	R JS MERCHANDISE	EDR Digital Archive
	KASHMONA CORPORATION	EDR Digital Archive
	R JS MERCHANDISE	EDR Digital Archive
2010	KASHMONA CORPORATION	EDR Digital Archive
	ANSON & SON	EDR Digital Archive
	JANI-KING	EDR Digital Archive
	ANSON & SON	EDR Digital Archive
	KASHMONA CORPORATION	EDR Digital Archive
	JANI-KING	EDR Digital Archive

FINDINGS

W 102ND ST

3712 W 102ND ST

Year	Uses	Source
2001	HULLAnson	Haines & Company, Inc.
1970	Rosson Harold E	Pacific Telephone Co
1964	ROSSON HAROLD E	Pacific Telephone

3714 W 102ND ST

Year	Uses	Source
2001	XXXX	Haines & Company, Inc.
1970	Carey Wm	Pacific Telephone Co
1964	GORSKI FLOYD	Pacific Telephone
1960	ROSSON HAROLD E	Pacific Telephone
	WILLIAMS JOHN M	Pacific Telephone
	WILLIAMS LEE	Pacific Telephone
1957	ROSSON HAROLD E	Pacific Telephone
1954	ROSSON HAROLD E	R. L. Polk & Co.

W 102nd St

3716 W 102nd St

Year	Uses	Source
2014	GASKET GUY INC	EDR Digital Archive
	FORSTA FILTERS INC	EDR Digital Archive
	REYNA CORTEZ FURNITURE	EDR Digital Archive
	ROUSSO	EDR Digital Archive
	BRADLEY CABINETS	EDR Digital Archive
	RENISSANCE AQUATICS	EDR Digital Archive
	REYNA CORTEZ FURNITURE	EDR Digital Archive
	ROUSSO	EDR Digital Archive
	GASKET GUY INC	EDR Digital Archive
	FORSTA FILTERS INC	EDR Digital Archive
	BRADLEY CABINETS	EDR Digital Archive
	RENISSANCE AQUATICS	EDR Digital Archive
2010	RENISSANCE AQUATICS	EDR Digital Archive
	BRADLEY CABINETS	EDR Digital Archive
	REEL MOVES INC	EDR Digital Archive
	JM-SA LOGISTICS CONS INC	EDR Digital Archive
	MELDINE SPICE APPEAL INC	EDR Digital Archive

FINDINGS

Year	Uses	Source
2010	CIS HOLDINGS CORP	EDR Digital Archive
	GASKET GUY	EDR Digital Archive
	ROUSSO	EDR Digital Archive
	RENISSANCE AQUATICS	EDR Digital Archive
	BRADLEY CABINETS	EDR Digital Archive
	REEL MOVES INC	EDR Digital Archive
	JM-SA LOGISTICS CONS INC	EDR Digital Archive
	MELDINE SPICE APPEAL INC	EDR Digital Archive
	ROUSSO	EDR Digital Archive
	CIS HOLDINGS CORP	EDR Digital Archive
	GASKET GUY	EDR Digital Archive

W 102ND ST

3716 W 102ND ST

Year	Uses	Source
2001	ANS SERVICE	Haines & Company, Inc.
1995	D AQUA MARINE	Pacific Bell Telephone Co
	Building	Pacific Bell Telephone Co
	B QUICK DECK INC	Pacific Bell Telephone Co
	C ROUSSO	Pacific Bell Telephone Co
1970	Powers Robt W	Pacific Telephone Co
1960	POWERS ROBT W	Pacific Telephone
1957	OWERS ROBT W	Pacific Telephone
1950	POWERS ROBT W R	Pacific Telephone

3717 W 102ND ST

Year	Uses	Source
2001	XXXX	Haines & Company, Inc.
1970	Doucette D M	Pacific Telephone Co
	Building	Pacific Telephone Co
	5 Moschos John	Pacific Telephone Co
	Craw C	Pacific Telephone Co
1964	HARDWICK WM C	Pacific Telephone
1960	RODDA MINNIE	Pacific Telephone
1957	SALCE RALPH	Pacific Telephone
	RODDA MINNIE	Pacific Telephone
1954	RODDA MINNIE	R. L. Polk & Co.
1950	FREID C E R	Pacific Telephone

FINDINGS

3722 W 102ND ST

Year	Uses	Source
2001	EPSTEINBruce 00 C	Haines & Company, Inc.
1970	Purvis Glenn Mrs	Pacific Telephone Co
1964	PURVIS GLENN MRS	Pacific Telephone
1960	PURVIS GLENN MRS	Pacific Telephone
1957	PURSIS GLENN MRS	Pacific Telephone
1954	POWERS ROBT W	R. L. Polk & Co.

3724 W 102ND ST

Year	Uses	Source
2001	XXXX	Haines & Company, Inc.
1960	POWERS GERTRUDE M	Pacific Telephone
1957	POWERS GERTRUDE M	Pacific Telephone
1954	POWERS ROBT WUIN OR LIRL1-5016	R. L. Polk & Co.

W 102nd St

3726 W 102nd St

Year	Uses	Source
2014	AMUSEMENT INDUSTRY	EDR Digital Archive
	AMUSEMENT INDUSTRY	EDR Digital Archive
2010	AMUSEMENT INDUSTRY	EDR Digital Archive
	AMUSEMENT INDUSTRY	EDR Digital Archive

W 102ND ST

3726 W 102ND ST

Year	Uses	Source
2001	APARTMENTS BARRERA Edwin Yovani	Haines & Company, Inc.
	CHIMArmando	Haines & Company, Inc.
1995	Building	Pacific Bell Telephone Co
	1 Vasquez Porfirio	Pacific Bell Telephone Co
	3 Rodr Iguez Liborio	Pacific Bell Telephone Co
	11 Davila E	Pacific Bell Telephone Co
	25 Aguirre Yancy	Pacific Bell Telephone Co
	29 Mijaros Beatriz	Pacific Bell Telephone Co
	32 Rios Manuel S	Pacific Bell Telephone Co
1980	Building	Pacific Telephone Co
	1 Ross LA	Pacific Telephone Co

FINDINGS

Year	Uses	Source
1980	2 Martin Marcellious O	Pacific Telephone Co
	2 Gilkey B	Pacific Telephone Co
	7 Dorvil Ernesto A	Pacific Telephone Co
	11 Arceneaux Karen	Pacific Telephone Co
	17 Mc Cloney Barbara M	Pacific Telephone Co
	18 Griffith H E	Pacific Telephone Co
	19 Rone Ruby F	Pacific Telephone Co
	23 Miller Arthur Lee	Pacific Telephone Co
	27 Crawford F	Pacific Telephone Co
	28 Davis S	Pacific Telephone Co
	31 Harvell Jencie L	Pacific Telephone Co
	34 Alexander Robin	Pacific Telephone Co
	35 Howard H H	Pacific Telephone Co
	36 Butler Carolyn	Pacific Telephone Co
1976	Hill Gale	Pacific Telephone
1970	Building	Pacific Telephone Co
	8 Watson Raymond C	Pacific Telephone Co
	10 Mullen Jerry	Pacific Telephone Co
	11 Bond Tom H	Pacific Telephone Co
	13 Fenison Chas E	Pacific Telephone Co
	17 Nardi Sam	Pacific Telephone Co
	18 Gearhart Howard W	Pacific Telephone Co
	20 Prat B	Pacific Telephone Co
	22 Romero Octave D III	Pacific Telephone Co
	23 Pavey John M	Pacific Telephone Co
	24 Bailey B L	Pacific Telephone Co
	26 Ryan Ronald	Pacific Telephone Co
	29 Smith Gail	Pacific Telephone Co
	32 Ridenour Bob	Pacific Telephone Co
	33 Baquero Hilda	Pacific Telephone Co
	33 Vigil Pedro R	Pacific Telephone Co

3727 W 102ND ST

Year	Uses	Source
2001	XXXX	Haines & Company, Inc.
1970	Swanson Arnold M	Pacific Telephone Co
1964	SWANSON ARNOLD M	Pacific Telephone
1960	SWANSON ARNOLD M	Pacific Telephone
1957	SWANSON ARNOLD NVI	Pacific Telephone

Year	Uses	Source
1954	SWANSON ARNOLD M R	R. L. Polk & Co.
1950	SWANSON ARNOLD M R	Pacific Telephone

W 102nd St

3729 W 102nd St

Year	Uses	Source
2010	VILLALZA LUIS	EDR Digital Archive
	VILLALZA LUIS	EDR Digital Archive

W 102ND ST

3732 W 102ND ST

Year	Uses	Source
1954	WOUDENBERG JOHN W	R. L. Polk & Co.
1950	MERCHANT ARTHUR AR	Pacific Telephone

3733 W 102ND ST

Year	Uses	Source
1954	MONIZ CALVCNA	R. L. Polk & Co.
1950	RODDA RONALDR	Pacific Telephone

3734 W 102ND ST

Year	Uses	Source
2001	STANGArhur	Haines & Company, Inc.
1980	Y Crawford Chris	Pacific Telephone Co
	Langi Valenliano	Pacific Telephone Co
	Lavile Sunia	Pacific Telephone Co
1970	Niece Paul	Pacific Telephone Co
1964	FABER EARLENE	Pacific Telephone
1960	FABER EARLENE	Pacific Telephone
1957	DRAXTEN DOLORES M	Pacific Telephone
	DRAXTEN ELMER D	Pacific Telephone

W 102nd St

3736 W 102nd St

Year	Uses	Source
2014	MR MARTIN LLC	EDR Digital Archive
	MR MARTIN LLC	EDR Digital Archive

FINDINGS

W 102ND ST

3736 W 102ND ST

Year	Uses	Source
2001	AHKIONGTeresa L	Haines & Company, Inc.
1980	Peppers Mary L	Pacific Telephone Co

3738 W 102ND ST

Year	Uses	Source
2001	TAUESETe 10a	Haines & Company, Inc.
2000	Tauese Telisa	Pacific Bell Telephone Co
1980	Estes Barbara	Pacific Telephone Co
1970	Mosley Billy	Pacific Telephone Co
1964	WELSH DEANE C	Pacific Telephone

W 102nd St

3740 W 102nd St

Year	Uses	Source
2010	CUMPSON RICHARD	EDR Digital Archive
	CUMPSON RICHARD	EDR Digital Archive

W 102ND ST

3740 W 102ND ST

Year	Uses	Source
2001	TUPOUTahakau Mr	Haines & Company, Inc.
2000	Tupou Tahakau MR	Pacific Bell Telephone Co
1980	Fehoko Netane	Pacific Telephone Co
1954	SWIRES LUCY	R. L. Polk & Co.

3742 W 102ND ST

Year	Uses	Source
2001	XXXX	Haines & Company, Inc.
1980	Washington M	Pacific Telephone Co
1970	Herron Morris H	Pacific Telephone Co
1957	GAGNON CHARLOTTE N	Pacific Telephone

3744 W 102ND ST

Year	Uses	Source
2001	CITIZENWaler	Haines & Company, Inc.

FINDINGS

Year	Uses	Source
1960	ADAMS HELEN M	Pacific Telephone

3746 W 102ND ST

Year	Uses	Source
1960	MORRIS CHAS L	Pacific Telephone
1957	MORRIS CHAS L	Pacific Telephone
1954	MORRIS CHAS L R	R. L. Polk & Co.
1950	MORRIS CHAS LR	Pacific Telephone

3749 W 102ND ST

Year	Uses	Source
1970	Gruss Raymond	Pacific Telephone Co
1964	HENDERSHOTT GEO	Pacific Telephone
1960	SHARIT BELLE M	Pacific Telephone
1957	BENNER BELLE M	Pacific Telephone

3752 W 102ND ST

Year	Uses	Source
2001	CITIZENWaler	Haines & Company, Inc.
1970	Heacox Robt A	Pacific Telephone Co
1964	HEACOX ROBT A	Pacific Telephone
	HEACOX BARBARA	Pacific Telephone
1960	ERICKSON CONDE A	Pacific Telephone
1957	ERICKSON CONDE A	Pacific Telephone

3753 W 102ND ST

Year	Uses	Source
1970	loimo Albert	Pacific Telephone Co
1964	IOIMO ALBERT	Pacific Telephone
1960	ROOD D L	Pacific Telephone
1957	ROOD0L	Pacific Telephone
1954	ROOD D L R	R. L. Polk & Co.

3800 W 102ND ST

Year	Uses	Source
1980	Trammell Joe L	Pacific Telephone Co
1970	Tulip Chas E	Pacific Telephone Co
1964	COUTURE ROGER	Pacific Telephone
1960	BAERRESEN KENNETH A	Pacific Telephone
1954	BAERRESEN KENNETH A R	R. L. Polk & Co.

FINDINGS

Year	Uses	Source
1950	BAERRESEN KENNETH A R	Pacific Telephone

3801 W 102ND ST

Year	Uses	Source
1964	HALLIGAN JOHN P	Pacific Telephone
1960	HANSEN KATHERINE MRS	Pacific Telephone
1957	HANSEN KATHERINE MRS	Pacific Telephone
1954	HANSEN KATHERINE MRS R	R. L. Polk & Co.
1950	HANSEN KATHERINE MRS R	Pacific Telephone

3806 W 102ND ST

Year	Uses	Source
2001	0 CAUSORPablo	Haines & Company, Inc.
1970	Cardell Donald Jr	Pacific Telephone Co
1964	BATES DAN L	Pacific Telephone
	BATES LILLIAN MRS	Pacific Telephone
1960	BATES DAN L	Pacific Telephone
	BATES LILLIAN MRS	Pacific Telephone
1954	BRYAN ALLAN D	R. L. Polk & Co.
1950	BRYAN ALLAN D R	Pacific Telephone
1946	Kirkpatrick Scott r	Southern California Telephone Co

3807 W 102ND ST

Year	Uses	Source
2001	XXXX	Haines & Company, Inc.
1980	Park Duk Hee	Pacific Telephone Co
1950	GILLIES ROBT L JRR	Pacific Telephone

3811 W 102ND ST

Year	Uses	Source
1964	HUNTER MARY JANE	Pacific Telephone
1960	HUNTER MARY JANE	Pacific Telephone
1957	HUNTER MARY JANE	Pacific Telephone
1954	LUNTER MARY JANE	R. L. Polk & Co.
1950	HUNTER MARY JANER	Pacific Telephone

3812 W 102ND ST

Year	Uses	Source
2001	SEGOVIAMrguel	Haines & Company, Inc.
1970	Beliveau L A	Pacific Telephone Co

FINDINGS

Year	Uses	Source
1964	BELIVEAU L A	Pacific Telephone
1960	BELIVEAU L A	Pacific Telephone
1957	MARTIN W J	Pacific Telephone
1954	MARTIN W J	R. L. Polk & Co.

3815 W 102ND ST

Year	Uses	Source
1957	STUTTS OSCAR	Pacific Telephone
1954	STUTTS OSCAR R	R. L. Polk & Co.
1950	STUTTS OSCAR R	Pacific Telephone

3817 W 102ND ST

Year	Uses	Source
2001	XXXX	Haines & Company, Inc.
1980	7 Hodge Delbert	Pacific Telephone Co
	10 Ruperts Samie L	Pacific Telephone Co
	16 Mc Caleb Arthur	Pacific Telephone Co
	Building	Pacific Telephone Co
1970	Building	Pacific Telephone Co
	1 Ledoux Douglas H	Pacific Telephone Co
	8 Andry Yvonne Y	Pacific Telephone Co
	12 Dominguez Gonzalez Emerio	Pacific Telephone Co
	14 Rodriguez Paulino	Pacific Telephone Co
	15 Kasbati Mohammed Y	Pacific Telephone Co
	17 Fedora Wm A	Pacific Telephone Co
	21 Johnson Ann	Pacific Telephone Co
	23 Vega Manuel S	Pacific Telephone Co
1964	BOUNDS ROBT L	Pacific Telephone
	BURNHAM CLYDE M	Pacific Telephone
	BURNHAM UTE	Pacific Telephone
	EGLE DOYLE	Pacific Telephone
	EGLE MERTLE	Pacific Telephone
	RODRIGUEZ AMERICA	Pacific Telephone
	RODRIGUEZ CARLOS	Pacific Telephone
	RODRIGUEZ OLGA	Pacific Telephone
	RODRIGUEZ PRIMITIVO	Pacific Telephone
	SCHMIDT ROBT	Pacific Telephone
	ZUCCO ERNEST P	Pacific Telephone
	ZUCCO MARIAN	Pacific Telephone

FINDINGS

Year	Uses	Source
1960	CHRISTY FOY	Pacific Telephone
	COOMBS ALBERT R	Pacific Telephone
	KNIGHTEN ROBT L	Pacific Telephone
	LANFIELD SUSAN	Pacific Telephone
	MISTROT JAS W	Pacific Telephone
	PRESTON GEO T MRS	Pacific Telephone
	REINKE PAUL R	Pacific Telephone
	SCHMIDT ROBT	Pacific Telephone
	SCOPELLITE CARMEN	Pacific Telephone
	SHEWMAKE JOHN C	Pacific Telephone
	TANGER MADELINE	Pacific Telephone

3818 W 102ND ST

Year	Uses	Source
2001	XXXX	Haines & Company, Inc.
1995	12 Mitchell Wilson J	Pacific Bell Telephone Co
	Building	Pacific Bell Telephone Co
1980	26 Carter C L	Pacific Telephone Co
	23 Copeland C	Pacific Telephone Co
	22 West Bruce A	Pacific Telephone Co
	20 Edwards Joanne	Pacific Telephone Co
	17 Wherry Kenneth	Pacific Telephone Co
	12 Barnett Amelia Rose	Pacific Telephone Co
	9 Ford Brenda	Pacific Telephone Co
	8 Meekins Faith D	Pacific Telephone Co
	4 Jackson Tyrone	Pacific Telephone Co
	1 Tolson Walter L	Pacific Telephone Co
	Building	Pacific Telephone Co
1976	Investment Opportunities Unlimited	Pacific Telephone
	Cunningham Chas L	Pacific Telephone
1970	Building	Pacific Telephone Co
	26 Padilla Ronald	Pacific Telephone Co
	22 Mitchell Woodrow	Pacific Telephone Co
	13 Covington Pat	Pacific Telephone Co
	12 Photography By Eisenstein	Pacific Telephone Co
	5 White David	Pacific Telephone Co
1964	TOLBERT WALT	Pacific Telephone
	SMITH BARBARA A	Pacific Telephone
	MYERS HAROLD L	Pacific Telephone

Year	Uses	Source
1964	HIDEAWAY HOUSE	Pacific Telephone
	HALEY JOHN W	Pacific Telephone
	GRUBER ANN C	Pacific Telephone
	AU PEGGY	Pacific Telephone
	BELL SAFFERY M	Pacific Telephone
	CASTRO FRANK R	Pacific Telephone
	CONLIN PHYLLIS	Pacific Telephone
	ERSPAMER MARY JANE	Pacific Telephone
	GARD WESLEY R	Pacific Telephone

W 102nd St

3820 W 102nd St

Year	Uses	Source
2014	CDS CABINETS	EDR Digital Archive
	CDS CABINETS	EDR Digital Archive
2010	CDS CABINETS	EDR Digital Archive
	CDS CABINETS	EDR Digital Archive

W 102ND ST

3820 W 102ND ST

Year	Uses	Source
2001	CDSCABINETS	Haines & Company, Inc.
1995	Building	Pacific Bell Telephone Co
	A MEDIA CONTROL INC	Pacific Bell Telephone Co
	B C D S CABINETS	Pacific Bell Telephone Co
1960	MCMINDES PHILLIP	Pacific Telephone

3821 W 102ND ST

Year	Uses	Source
2001	XXXX	Haines & Company, Inc.
1980	8 Richardson Jeridean	Pacific Telephone Co
	7 Reed Colby	Pacific Telephone Co
	Building	Pacific Telephone Co
1970	Building	Pacific Telephone Co
	1 Kuanoni Bill	Pacific Telephone Co
	8 Hagens Dianne	Pacific Telephone Co
1964	FULTON CAROLYN	Pacific Telephone
	FULTON JACK	Pacific Telephone

FINDINGS

Year	Uses	Source
1954	BALLWANZ EMIL W R	R. L. Polk & Co.
1950	BALLWANZ EMIL W R	Pacific Telephone

3822 W 102ND ST

Year	Uses	Source
1970	James Earl W	Pacific Telephone Co
1960	SUELZLE ROBT D	Pacific Telephone
1957	PARKER ROBT H	Pacific Telephone
1950	GRIGG DABNEY R	Pacific Telephone

3823 W 102ND ST

Year	Uses	Source
1980	Building	Pacific Telephone Co
	4 Pogues Archie J	Pacific Telephone Co
	7 Aftwood C A	Pacific Telephone Co
	5 Brown Charlene	Pacific Telephone Co
1964	WARNER JAS D	Pacific Telephone
	WARNER JOAN	Pacific Telephone
	PRITCHARD RIKKI J	Pacific Telephone
1960	VOARHEES WILSON D	Pacific Telephone

3824 W 102ND ST

Year	Uses	Source
2001	XXXX	Haines & Company, Inc.
1970	C Ludvigsen Milton	Pacific Telephone Co
	B Kim David H P	Pacific Telephone Co
	A Ullal Pramode N	Pacific Telephone Co
	Building	Pacific Telephone Co
1964	LANGE OTTO C	Pacific Telephone
1960	LANGE OTTO C	Pacific Telephone
1957	MCNEICE THOS J	Pacific Telephone
	LASEE OTTO C	Pacific Telephone
1954	LANGE OTTO C R	R. L. Polk & Co.
1950	LANGE OTTO C R	Pacific Telephone
1946	Rodda E P r	Southern California Telephone Co

3825 W 102ND ST

Year	Uses	Source
2001	XXXX	Haines & Company, Inc.
1980	Building	Pacific Telephone Co

FINDINGS

Year	Uses	Source
1980	3 Hall Charsie Lee	Pacific Telephone Co
	8 Cain Jame Il D	Pacific Telephone Co
1970	Building	Pacific Telephone Co
	2 Staten Shirley M	Pacific Telephone Co
	3 Perkins Chas A	Pacific Telephone Co
	5 Lugo Elaine M	Pacific Telephone Co
	6 Ryland C	Pacific Telephone Co
	7 Dillard Ronald L	Pacific Telephone Co
	1 Thompson Carolyn	Pacific Telephone Co
1964	MYERS RODNEY W	Pacific Telephone
	STUBSJOEN ELAINE	Pacific Telephone
	WELSH DELORES R	Pacific Telephone
	WELSH DUDLEY	Pacific Telephone
	SANCHEZ SAMMY	Pacific Telephone
1960	WADKINS JOE	Pacific Telephone
	GARDNER RICHARD	Pacific Telephone
	DAY THOS	Pacific Telephone

3827 W 102ND ST

Year	Uses	Source
1980	1 Gillespie Geraldine	Pacific Telephone Co
	Building	Pacific Telephone Co
	3 Bradford Carolyn A	Pacific Telephone Co
1970	8 Crawford Rosaline	Pacific Telephone Co
	5 Harper Douglas J	Pacific Telephone Co
	Building	Pacific Telephone Co
1964	DRASKOVICK EDW R	Pacific Telephone
	BECKMAN ROBERTA J	Pacific Telephone
1960	MCCULLOUGH RUEL	Pacific Telephone
	MITTS BUDDY	Pacific Telephone
	NEWELL MARGARETE	Pacific Telephone
	NORD CARL H	Pacific Telephone
	HAMADA TOM	Pacific Telephone
	FOX JOHN L SR	Pacific Telephone

3831 W 102ND ST

Year	Uses	Source
1980	Adair Rose	Pacific Telephone Co
1964	STEPHENS VESTA	Pacific Telephone

FINDINGS

Year	Uses	Source
1960	ARIAS OLMAN L	Pacific Telephone
1957	CASEY ROBT J	Pacific Telephone

3832 W 102ND ST

Year	Uses	Source
1970	Building	Pacific Telephone Co
	2 Phillips S	Pacific Telephone Co
	4 Montgomery Melvin	Pacific Telephone Co
	6 Alcantar Pedro I	Pacific Telephone Co
	8 Garcia Amador	Pacific Telephone Co
	9 Rea Larry R	Pacific Telephone Co
	11 Cardona Julio	Pacific Telephone Co
	16 Gonzalez Angel	Pacific Telephone Co
	17 Montejo Pedro	Pacific Telephone Co
	22 Hester Katie	Pacific Telephone Co
1964	BRITTON BESSIE R	Pacific Telephone
	BRITTON DOUGLAS	Pacific Telephone
1960	CANNON BARBARA	Pacific Telephone
	CANNON JUDY	Pacific Telephone
	CASSIDY JAS F	Pacific Telephone
	CRAIG VERLA	Pacific Telephone
	FOSTER CAROL	Pacific Telephone
	GRIST ROBT J	Pacific Telephone
	HACK LOUISE	Pacific Telephone
	KEATING TIM	Pacific Telephone
	LA MERE BELIE	Pacific Telephone
	LA MERE BELLE	Pacific Telephone
	LANDERS WM H	Pacific Telephone
	MARKS ROBT	Pacific Telephone
	MURPHY KATHLEEN	Pacific Telephone
	POSEY GEO W	Pacific Telephone
	SMITH H W	Pacific Telephone
	SMITH PHILLIP RONALD	Pacific Telephone
	WALSH MARK J JR	Pacific Telephone
	WATTS JANET	Pacific Telephone

3833 W 102ND ST

Year	Uses	Source
1976	Clark Hillard J	Pacific Telephone

FINDINGS

Year	Uses	Source
1970	Sanchez Salvador	Pacific Telephone Co
1964	PAVLOVICH ROBT L	Pacific Telephone
1960	WILLIAMS ROGER A	Pacific Telephone
1957	OVAL LESLIE R	Pacific Telephone

3834 W 102ND ST

Year	Uses	Source
1957	ERNEST SAMUEL J	Pacific Telephone
1954	ERNEST SAMUEL J	R. L. Polk & Co.
1950	GROTHOFF ALBERT A R	Pacific Telephone
1946	Grothoff Albert A r	Southern California Telephone Co

3835 W 102ND ST

Year	Uses	Source
1980	Y 4 Manger B	Pacific Telephone Co
1970	Grindstaff Arthur	Pacific Telephone Co
	V Stepanik I M	Pacific Telephone Co
1964	GREGG RONI	Pacific Telephone
1957	ANTHONY DAVID	Pacific Telephone

3836 W 102ND ST

Year	Uses	Source
1995	Building	Pacific Bell Telephone Co
	3 Ramlrez Gloria	Pacific Bell Telephone Co
	9 Becerra Lilia	Pacific Bell Telephone Co
	16 Beauchamp Carl	Pacific Bell Telephone Co
1980	Building	Pacific Telephone Co
	1 Williams Jacqueline	Pacific Telephone Co
	3 Sepulveda Lourdes	Pacific Telephone Co
	6 Rodriguez Beatriz	Pacific Telephone Co
	11 Campos Ruben	Pacific Telephone Co
	12 Casillas Eliovardo	Pacific Telephone Co
	14 Ruvalcava Jose	Pacific Telephone Co
	18 Cerritos Marina	Pacific Telephone Co
	21 Verduzco Raul	Pacific Telephone Co
	22 Gonzalez Juan	Pacific Telephone Co
1970	Building	Pacific Telephone Co
	1 Sievers Wm C	Pacific Telephone Co
	2 Dutzy R	Pacific Telephone Co

FINDINGS

Year	Uses	Source
1970	4 Gilliland Leonard N	Pacific Telephone Co
	5 Bell Earnest C	Pacific Telephone Co
	6 Hall Marie	Pacific Telephone Co
	7 Wyneken Bob	Pacific Telephone Co
	9 Hobbs Robt V	Pacific Telephone Co
	10 Salas Jose	Pacific Telephone Co
	11 Nicholas Elaine C	Pacific Telephone Co
	12 South Ronald D	Pacific Telephone Co
	14 Young Sandra E	Pacific Telephone Co
	15 Rader Kathy	Pacific Telephone Co
	18 Payne Ronald	Pacific Telephone Co
	19 Guillen Julio	Pacific Telephone Co
	20 Dyer Diedra	Pacific Telephone Co
	22 Williams Linda M	Pacific Telephone Co
1964	DEROCCO AUGUST J	Pacific Telephone
	CURRAN RICHARD W	Pacific Telephone
	FENNER ALLAN T	Pacific Telephone
	GAMBLE CHAS A	Pacific Telephone
	GUGLIELMI ARTHUR	Pacific Telephone
	KEPNER JAN	Pacific Telephone
	LEE RICHARD	Pacific Telephone
	MCCOY RICHARD C	Pacific Telephone
	MORGAN SHARON	Pacific Telephone
	NICHOLAS ELAINE C	Pacific Telephone
	OWENS JANET M	Pacific Telephone
	WOLFE S M	Pacific Telephone

3837 W 102ND ST

Year	Uses	Source
1970	Velin Jas L	Pacific Telephone Co
1964	RICKMAN HOWELL	Pacific Telephone

W 102nd St

3838 W 102nd St

Year	Uses	Source
2014	HOLLYWOOD AERIAL ARTS	EDR Digital Archive
	HOLLYWOOD AERIAL ARTS	EDR Digital Archive
2010	HOLLYWOOD AERIAL ARTS	EDR Digital Archive

FINDINGS

Year	Uses	Source
2010	HOLLYWOOD AERIAL ARTS	EDR Digital Archive

W 102ND ST

3838 W 102ND ST

Year	Uses	Source
1995	INDIA IMPORTS & EXPORTS	Pacific Bell Telephone Co
	INDIA IMPORTS & EXPORTS	Pacific Bell Telephone Co

3839 W 102ND ST

Year	Uses	Source
1980	Williams Clifford	Pacific Telephone Co
1970	Self Geo E	Pacific Telephone Co
	2 Coe Wayne A	Pacific Telephone Co
1964	BANDY JOHN A	Pacific Telephone
1960	KNOETGEN JOAN M	Pacific Telephone
	KNOETGEN DAVID A	Pacific Telephone

3840 W 102ND ST

Year	Uses	Source
1970	Cummins Donna	Pacific Telephone Co
1960	SKINNER IDA MAY MRS	Pacific Telephone
	PORTER BALE R	Pacific Telephone
1958	Porter Moude	Pacific Telephone
	Porter Dale R	Pacific Telephone
1957	SKINNER IDA MAY MRS	Pacific Telephone
	PORTER DALE RT	Pacific Telephone
1954	SKINNER IDA MAY MRS	R. L. Polk & Co.
	PORTER DALE R R	R. L. Polk & Co.
1950	PORTER DALE R R	Pacific Telephone
1946	Porter Dale R r	Southern California Telephone Co

3841 W 102ND ST

Year	Uses	Source
2001	XXXX	Haines & Company, Inc.
1964	MANETE FRANK	Pacific Telephone
1960	GALLIANO EMILY I MRS	Pacific Telephone
1957	ERNEST ALAN W	Pacific Telephone
1950	MAHONEY A C & SON TENNIS SHOP	Pacific Telephone
1946	Mahoney A C & Son Tennis Shop	Southern California Telephone Co

FINDINGS

3842 W 102ND ST

Year	Uses	Source
1960	ALDOUS CHAS A	Pacific Telephone
1950	WELLS PAUI A R	Pacific Telephone

3843 W 102ND ST

Year	Uses	Source
1980	17 Foster Brenda	Pacific Telephone Co
	12 Parker Diane E	Pacific Telephone Co
	26 Moore A L	Pacific Telephone Co
	28 Moore Farriel L	Pacific Telephone Co
	34 Glenn Willie J II	Pacific Telephone Co
	Building	Pacific Telephone Co
	2 Shepherd A	Pacific Telephone Co
	3 Carter L	Pacific Telephone Co
	8 Cleveland Willie	Pacific Telephone Co
1970	Building	Pacific Telephone Co
	1 Mott Val	Pacific Telephone Co
	1 Cameron Elizabeth	Pacific Telephone Co
	4 Bridges David	Pacific Telephone Co
	5 Arlonilla Philip	Pacific Telephone Co
	6 Fuentes A L	Pacific Telephone Co
	9 Benavidez Jesse B	Pacific Telephone Co
	10 Mc Minn W L	Pacific Telephone Co
	12 Allemang Wm K	Pacific Telephone Co
	18 Hollingsworth Joyce A	Pacific Telephone Co
	21 Tenney Louis R	Pacific Telephone Co
	23 Emiro Raymond C	Pacific Telephone Co
	24 Neal Wm	Pacific Telephone Co
	25 Parenteau Armand	Pacific Telephone Co
	26 Kennedy Larry R	Pacific Telephone Co
	27 Rodriguez Dora	Pacific Telephone Co
	28 Reynolds Harvey G	Pacific Telephone Co
	33 Fehrs June Charlean	Pacific Telephone Co
	19 Medina Margarita	Pacific Telephone Co
1964	WILSON MARIE C	Pacific Telephone
	WATTS WM E	Pacific Telephone
	SILVA MARY G	Pacific Telephone
	RIOS CHESTER J MRS	Pacific Telephone
	MCQUERREY TERI	Pacific Telephone

FINDINGS

Year	Uses	Source
1964	MCQUERREY ALAN	Pacific Telephone
	KADING HAROLD E	Pacific Telephone
	GALLAGHER THOS E	Pacific Telephone
	GALLAGHER MONA M	Pacific Telephone
	DRAAYER JOYCE E	Pacific Telephone
	BRENDER A BRANDES WINIFRED	Pacific Telephone

3844 W 102ND ST

Year	Uses	Source
2001	60 AKE 0 Rober	Haines & Company, Inc.
1980	Heredia Teresa R	Pacific Telephone Co
	Mims Barbara	Pacific Telephone Co
1964	AMBER JOHN F	Pacific Telephone
1960	VANDERLIP WM E MRS	Pacific Telephone

3845 W 102ND ST

Year	Uses	Source
2001	XXXX	Haines & Company, Inc.

3846 W 102ND ST

Year	Uses	Source
1964	COEN ROBT L	Pacific Telephone
1960	PARKER KARL A	Pacific Telephone
	COEN ROBT L	Pacific Telephone

W 102nd St

3850 W 102nd St

Year	Uses	Source
2010	HEAVENS HOUSE	EDR Digital Archive
	MORALES RUBEN	EDR Digital Archive
	HEAVENS HOUSE	EDR Digital Archive
	MORALES RUBEN	EDR Digital Archive

W 102ND ST

3850 W 102ND ST

Year	Uses	Source
2001	APARTMENTS AGARCIAA	Haines & Company, Inc.
	TORRESChr	Haines & Company, Inc.

FINDINGS

Year	Uses	Source
2001	CACERESKarla E	Haines & Company, Inc.
1980	Building	Pacific Telephone Co
	10 Lewis Vera R	Pacific Telephone Co
	15 Wilson Mable L	Pacific Telephone Co
	28 Reaves Archie C	Pacific Telephone Co
	29 Anderson Sadie	Pacific Telephone Co
	32 Hunt Ida Mae	Pacific Telephone Co
1976	Jones Michelle	Pacific Telephone
	Jones V	Pacific Telephone
1970	Building	Pacific Telephone Co
	2 Fraher Wayne	Pacific Telephone Co
	7 Gielish G A	Pacific Telephone Co
	8 Mc Murray Mary	Pacific Telephone Co
	9 Wraight Chas W	Pacific Telephone Co
	10 Shapiro Barney	Pacific Telephone Co
	11 Christman Robt A	Pacific Telephone Co
	16 Smith Paula M	Pacific Telephone Co
	17 Sherrill S P	Pacific Telephone Co
	19 Mc Kitrick John H	Pacific Telephone Co
	21 Seitz Kenny	Pacific Telephone Co
	24 Harvey Suzanne	Pacific Telephone Co
	25 Portugal Eurlene J	Pacific Telephone Co
	29 Gonzales Arthur	Pacific Telephone Co
	33 Staggs Gary	Pacific Telephone Co
	34 Baker Susan E	Pacific Telephone Co
	35 Renert Martin	Pacific Telephone Co
1967	Deitsch Gary S	Pacific Telephone
	Feldman Gary	Pacific Telephone
	Hoffman M E	Pacific Telephone
1964	STONEY BRUCE E	Pacific Telephone
	STONEY SARAH	Pacific Telephone
1960	MCWHIRTER J L	Pacific Telephone
	TILLERSON DONA F MRS	Pacific Telephone
1957	MCWHIRTER J L	Pacific Telephone
	TILLERSON DONA F MRS	Pacific Telephone
1954	MIWBIRTER J L R	R. L. Polk & Co.
1950	TILLERSON G A R	Pacific Telephone
1946	Redling Jas H r	Southern California Telephone Co

FINDINGS

3851 W 102ND ST

Year	Uses	Source
1980	7 Gilbert Maryan	Pacific Telephone Co
	6 Berry Vanessa	Pacific Telephone Co
	14 Parks Hazel	Pacific Telephone Co
	21 Lewis John C	Pacific Telephone Co
	27 Evans Thelma	Pacific Telephone Co
	11 Crowley Earlene	Pacific Telephone Co
	2 Jackson Geo L	Pacific Telephone Co
	Building	Pacific Telephone Co
1976	Johnson Benjamin T	Pacific Telephone
	Dottery Claude L	Pacific Telephone
	Green R L	Pacific Telephone
1970	31 Gustavson Mervin	Pacific Telephone Co
	30 Scott L	Pacific Telephone Co
	27 Scott David L	Pacific Telephone Co
	25 Stober Robt	Pacific Telephone Co
	24 Dworak Edw H Jr	Pacific Telephone Co
	21 Armstrong Jas	Pacific Telephone Co
	18 Patlian Dore J	Pacific Telephone Co
	15 Shimizu Shirley	Pacific Telephone Co
	14 Sanchez Oscar	Pacific Telephone Co
	9 Collins Leonard	Pacific Telephone Co
	8 Reese Gwen	Pacific Telephone Co
	7 Rodriguez Jeanne V	Pacific Telephone Co
	5 Lima Lauro Paes	Pacific Telephone Co
	4 Storm Melvin R	Pacific Telephone Co
	2 Hildebrandt Georgette	Pacific Telephone Co
	Building	Pacific Telephone Co
1967	Sakihama Tomnmy	Pacific Telephone
1964	EVANS CARLA B	Pacific Telephone
	FORTIER JOS A	Pacific Telephone
	GROVE C A	Pacific Telephone
	GUILHOT JACQUES	Pacific Telephone
	JACKSON RONALD	Pacific Telephone
	JONES JEN L	Pacific Telephone
	KEELEY JOS	Pacific Telephone
	LIPP DIANE L	Pacific Telephone
	MARSHALL SHARON	Pacific Telephone

FINDINGS

Year	Uses	Source
1964	MARTIN SHIRLEY	Pacific Telephone
	MCGRAW JOHN	Pacific Telephone
	SABATIAN ARLENE	Pacific Telephone
	WADE WM T	Pacific Telephone
	WHIPPLE PAT	Pacific Telephone

3852 W 102ND ST

Year	Uses	Source
1960	DALO MICHAEL P	Pacific Telephone

3900 W 102ND ST

Year	Uses	Source
1970	Snyder Hulda	Pacific Telephone Co
1964	SNYDER HULDA	Pacific Telephone
1960	SHAPIRO EUGENE S	Pacific Telephone
1957	GAVIN JAS T	Pacific Telephone

3901 W 102ND ST

Year	Uses	Source
2001	XXXX	Haines & Company, Inc.
1980	7 Williams Edw	Pacific Telephone Co
	11 Journigan Linda	Pacific Telephone Co
	8 Harris Lovie A	Pacific Telephone Co
	13 Stafford Donna	Pacific Telephone Co
	4 Jackson Josephine	Pacific Telephone Co
	Building	Pacific Telephone Co
1976	Herrell Ralph E	Pacific Telephone
1970	7 Barr R A	Pacific Telephone Co
	10 Jaramillo Guido P	Pacific Telephone Co
	Building	Pacific Telephone Co
	13 Fitzpatrick M	Pacific Telephone Co
	12 Dahl Else B	Pacific Telephone Co
	1 Lenard Mary Ann	Pacific Telephone Co

3902 W 102ND ST

Year	Uses	Source
2001	MARTINEZLurs M	Haines & Company, Inc.
1970	Dean R M	Pacific Telephone Co
1964	DEAN R M	Pacific Telephone
1960	DEAN R M	Pacific Telephone

FINDINGS

Year	Uses	Source
1957	DEAN R M	Pacific Telephone

3904 W 102ND ST

Year	Uses	Source
2001	5 HANSEN Richard	Haines & Company, Inc.
	DUARTEHector De Jesus	Haines & Company, Inc.
1960	ANGEL WM R	Pacific Telephone
1957	BERTHELOT J M CONTR	Pacific Telephone
1954	DEAN R M R	R. L. Polk & Co.
1950	DEAN R M R	Pacific Telephone

3905 W 102ND ST

Year	Uses	Source
1960	THOMPSON WALLACE E	Pacific Telephone
1957	THOMPSON WALLACE E	Pacific Telephone
1954	THOMPSON WALLACE E	R. L. Polk & Co.

3908 W 102ND ST

Year	Uses	Source
2001	ESTRADAJorge Luas	Haines & Company, Inc.
1970	V Lott Frank L	Pacific Telephone Co
	Oostwald Peter C	Pacific Telephone Co
1960	SMITH THELMA	Pacific Telephone
1957	SMITH JOHN COLEMAN	Pacific Telephone

3910 W 102ND ST

Year	Uses	Source
2001	APARTMENTS BARRERAPatroano	Haines & Company, Inc.
	ZELAYAPablo L	Haines & Company, Inc.
	I EC AMERICA INC	Haines & Company, Inc.
1995	Building	Pacific Bell Telephone Co
	16 Chavez F	Pacific Bell Telephone Co
	23 Torres Canche Sabino	Pacific Bell Telephone Co
	30 Salazar Rodriguez Miguel	Pacific Bell Telephone Co
	31 Hernandez Dora	Pacific Bell Telephone Co
	37 Chinchilla M	Pacific Bell Telephone Co
1980	37 Smith Eddie	Pacific Telephone Co
	Building	Pacific Telephone Co
	5 Simon Madora D	Pacific Telephone Co
	13 Carmile Nathaniel	Pacific Telephone Co

FINDINGS

Year	Uses	Source
1980	15 Lewis E	Pacific Telephone Co
	15 Smith Kim Lavon	Pacific Telephone Co
	16 Campbell Renee	Pacific Telephone Co
	18 Banks Tersy	Pacific Telephone Co
	21 Brown Jo M	Pacific Telephone Co
	25 Jones Queen Esther	Pacific Telephone Co
	26 Pitts Alma Jean	Pacific Telephone Co
	32 Gibbs A	Pacific Telephone Co
1970	Building	Pacific Telephone Co
	1 Lopez August O	Pacific Telephone Co
	2 Surtees Harry H	Pacific Telephone Co
	3 Johnson Johnnie	Pacific Telephone Co
	4 Williams Thos S	Pacific Telephone Co
	7 Cranne Y Gary C DVM	Pacific Telephone Co
	10 Bradley Marvin A	Pacific Telephone Co
	14 Spaulding Karen	Pacific Telephone Co
	16 Condon Catherine	Pacific Telephone Co
	18 Richardson Robt	Pacific Telephone Co
	20 Morrison Leroy Jr	Pacific Telephone Co
	21 Taylor Doris	Pacific Telephone Co
	29 Haderlein Jas K	Pacific Telephone Co
	32 Burrell Hattie E	Pacific Telephone Co
	35 Brown LA	Pacific Telephone Co
	37 Howes Wm L	Pacific Telephone Co
1960	SNYDER HULDA	Pacific Telephone
1957	SNYDER EDWIN R	Pacific Telephone
1954	SNYDER EDWIN R R	R. L. Polk & Co.
1950	SNYDER EDWIN RR	Pacific Telephone
1946	Snyder Edwin R r	Southern California Telephone Co

3920 W 102ND ST

Year	Uses	Source
1980	Patterson Tennie	Pacific Telephone Co
1964	GIBSON WM JR	Pacific Telephone
1960	GIBSON WM JR	Pacific Telephone
1957	EDWARDS DWAIN J SR	Pacific Telephone
1954	STAMM RAYMOND L	R. L. Polk & Co.
1950	BIXLER ROBTW R	Pacific Telephone
1946	Hall Kendall r	Southern California Telephone Co

FINDINGS

3921 W 102ND ST

Year	*Uses*	*Source*
1995	Building	Pacific Bell Telephone Co
	2 Camacho Maria	Pacific Bell Telephone Co
	21 Navarro Juan Antonio	Pacific Bell Telephone Co
	30 Colon Pedro	Pacific Bell Telephone Co
1980	Building	Pacific Telephone Co
	1 Daniels Wanda	Pacific Telephone Co
	2 Wolf Francine	Pacific Telephone Co
	4 Boulding Jas E	Pacific Telephone Co
	6 Graham J	Pacific Telephone Co
	11 Young Linda	Pacific Telephone Co
	13 James Willie	Pacific Telephone Co
	19 Jeffries Kevin	Pacific Telephone Co
	23 Howard Michael	Pacific Telephone Co
	28 Graham Anthony	Pacific Telephone Co
1976	Cooper Gary	Pacific Telephone
	Evins Frank H Rev	Pacific Telephone
1970	Building	Pacific Telephone Co
	1 Dalton Ernest E	Pacific Telephone Co
	3 Carlos Rodrigo R	Pacific Telephone Co
	9 Anes S L	Pacific Telephone Co
	10 Mc Adams Michael	Pacific Telephone Co
	11 Raza Syed	Pacific Telephone Co
	13 Hidasi Peter	Pacific Telephone Co
	18 Karim Mohammed Amin	Pacific Telephone Co
	19 Guadiz Tyrone	Pacific Telephone Co
	20 Mahar Bashir	Pacific Telephone Co
	21 Sargent Ted W	Pacific Telephone Co
	23 Smith Robt	Pacific Telephone Co
	27 Willis Frank	Pacific Telephone Co
	30 Kanapa Alan	Pacific Telephone Co
1967	Kaufman Herbert N	Pacific Telephone
	Kaufman Robt	Pacific Telephone
1964	BROWN MARIANN K	Pacific Telephone
	DEERING ILMA	Pacific Telephone
	GABBERT CHARLENE G	Pacific Telephone
	HOLLIGER CHARLOTTE	Pacific Telephone
	JUMPER BARBARA	Pacific Telephone

FINDINGS

Year	Uses	Source
1964	KLAESGES JERRY E	Pacific Telephone
	MIALE RALPH N	Pacific Telephone
	MISCIK CAROLE	Pacific Telephone
	RIZER CONNIE	Pacific Telephone
	VONNER REX	Pacific Telephone
1957	BARKER ARBY B	Pacific Telephone
1954	BARKER ARBY B	R. L. Polk & Co.

3922 W 102ND ST

Year	Uses	Source
1995	Chilin Palma Julieta	Pacific Bell Telephone Co
1970	V Rader B J	Pacific Telephone Co
	Sitze Ben D	Pacific Telephone Co
1960	FERGUSON BOB	Pacific Telephone

3926 W 102ND ST

Year	Uses	Source
2001	NYENKEChrnyere	Haines & Company, Inc.
	APARTMENTS AGOIRRE Rosa Deli	Haines & Company, Inc.
1980	6 Wise Nathaniel	Pacific Telephone Co
	5 Worthey Clayton	Pacific Telephone Co
	3 Johnson Jay	Pacific Telephone Co
	Building	Pacific Telephone Co
	9 Igwebuike John	Pacific Telephone Co
	11 Taylor Marilyn	Pacific Telephone Co
	7 Sledge Elt	Pacific Telephone Co
	10 Boye Seth Adu	Pacific Telephone Co
1970	Building	Pacific Telephone Co
	10 Varndell Thos E	Pacific Telephone Co
	7 Ulrickson Bonnie	Pacific Telephone Co
	4 Gonzalez Frank	Pacific Telephone Co
	2 Lockhart Alvin Jr	Pacific Telephone Co
1964	ZINK JACQUELINE	Pacific Telephone
	DEAK JUDY	Pacific Telephone
1957	WILSON BLANCHE D	Pacific Telephone
1954	WILSON JACK A	R. L. Polk & Co.
	WILSON BRYANT M	R. L. Polk & Co.
1950	HALL G IRENER	Pacific Telephone

FINDINGS

3930 W 102ND ST

Year	Uses	Source
2001	CRUZMaguel	Haines & Company, Inc.
1970	Morgan David A	Pacific Telephone Co
1960	TOMPKINS FRANK E	Pacific Telephone
1957	TOMPKINS FRANK E	Pacific Telephone
1954	TOMPKINS FRANK E R	R. L. Polk & Co.
1950	TOMPKINS FRANK E R	Pacific Telephone
1946	Tompkins Frank E r	Southern California Telephone Co

3931 W 102ND ST

Year	Uses	Source
1950	FURR IRA C R	Pacific Telephone
1946	Graham Jennie MI r	Southern California Telephone Co

3936 W 102ND ST

Year	Uses	Source
1995	Guardao Agustine	Pacific Bell Telephone Co
1980	Washington Smith Ann	Pacific Telephone Co

3939 W 102ND ST

Year	Uses	Source
1995	3 Arriaza Caries Adan	Pacific Bell Telephone Co
	6 Duran Gabriel	Pacific Bell Telephone Co
	23 Gutierrez A Alicia	Pacific Bell Telephone Co
	24 Sandoval Jalme	Pacific Bell Telephone Co
	26 Angulo Luis	Pacific Bell Telephone Co
	30 Alcaras Agustin	Pacific Bell Telephone Co
	33 Murillo Gloria	Pacific Bell Telephone Co
	45 Nolasco Maximiano	Pacific Bell Telephone Co
	55 Ruiz Enrique	Pacific Bell Telephone Co
	Building	Pacific Bell Telephone Co
1980	Tirado Gilberto	Pacific Telephone Co
	Building	Pacific Telephone Co
	1 During Victor C	Pacific Telephone Co
	3 Torres Salvador	Pacific Telephone Co
	4 Gonzalez Rafael	Pacific Telephone Co
	9 Zacharis Danl R	Pacific Telephone Co
	11 Roberts Anthony K	Pacific Telephone Co
	13 Angulo Francisco	Pacific Telephone Co

FINDINGS

Year	Uses	Source
1980	14 Mayorquin Judith	Pacific Telephone Co
	20 Mercado Jorje & Miglemy	Pacific Telephone Co
	25 Davis Joyce	Pacific Telephone Co
	28 Cuellar Celestino	Pacific Telephone Co
	30 Lemus Martinez	Pacific Telephone Co
	34 Gonzalex Emigdio	Pacific Telephone Co
	35 Hammonds Michael	Pacific Telephone Co
	45 Monares Guadalupe	Pacific Telephone Co
	50 Rodrigue Ruben	Pacific Telephone Co
	54 Martinez Ernestina	Pacific Telephone Co
1970	Building	Pacific Telephone Co
	11 Short Wayne	Pacific Telephone Co
	12 Jacobs Chas S	Pacific Telephone Co
	15 Smith Jonnie B	Pacific Telephone Co
	16 Gray Eugene	Pacific Telephone Co
	17 Royce Neil D Jr	Pacific Telephone Co
	20 Buxton Randall W	Pacific Telephone Co
	30 Hargrove Phil	Pacific Telephone Co
	32 Byrd Gwendolyn	Pacific Telephone Co
	48 Williams Gregory K	Pacific Telephone Co
	49 Ryan Chas V	Pacific Telephone Co
	51 Joe Robt S	Pacific Telephone Co
	55 Hoffmann David G	Pacific Telephone Co
	56 Thompson Vikki	Pacific Telephone Co
	57 Granard Murray	Pacific Telephone Co
1964	TAWYEA DUANE	Pacific Telephone
	VALPREDO JOHN	Pacific Telephone
	WARD SALLY	Pacific Telephone
	AYRES DOROTHY	Pacific Telephone
	AYRES LCE	Pacific Telephone
	BAGDONAS MICHAEL A	Pacific Telephone
	BARTLETT ROBT J	Pacific Telephone
	BENT MARILYN	Pacific Telephone
	BISHOP WM R	Pacific Telephone
	BLACKBURN EDW H	Pacific Telephone
	BROOKS SHERRILL A	Pacific Telephone
	BUSCH R	Pacific Telephone
	COOK LEWIS	Pacific Telephone

FINDINGS

Year	Uses	Source
1964	HARTER CAROL L	Pacific Telephone
	HICKS KERMIT C	Pacific Telephone
	HOLLYWOOD PARK PLAZA	Pacific Telephone
	KLINGBEIL SANDRA	Pacific Telephone
	LOUVIERS LAURENCE E	Pacific Telephone
	NOGGLE BOB E	Pacific Telephone
	PATTEE MICHAEL L	Pacific Telephone
	PITT LEA	Pacific Telephone
	PRISAZNIK GEO	Pacific Telephone
	SIFUENTES PETER C	Pacific Telephone
	SU CHAS W	Pacific Telephone
	SZABO LINDA J	Pacific Telephone
	ROMAN ESTELLE INGLEWOOD	Pacific Telephone
	SAYERS HARRY INGLEWOOD	Pacific Telephone
1960	DREWE PETER	Pacific Telephone
	GAUTHIER LEO J	Pacific Telephone
	GLADDEN ROBT E	Pacific Telephone
	GODFREY MARILYN INGLEWOOD	Pacific Telephone
	BARNETT DUANE	Pacific Telephone
	CALHOUN FRAN	Pacific Telephone
	CHANEY CLIFFORD W JR	Pacific Telephone
	CHAPMAN MARGERY	Pacific Telephone
	CLARK W C	Pacific Telephone
	DANIELS RUBY A	Pacific Telephone
	DI FIORE ROGER	Pacific Telephone
	HENRI M A	Pacific Telephone
	HOLLYWOOD PARK PLAZA	Pacific Telephone
	HORTON DELAINE	Pacific Telephone
	PEREIRA JANET	Pacific Telephone
	PYLE DONALD L	Pacific Telephone
	PYLE ROY B	Pacific Telephone
	RICHEY TERRY	Pacific Telephone
	RINEMAN ROCHELLE	Pacific Telephone
	WONG WING YAO	Pacific Telephone
	YORK JOHN M	Pacific Telephone
	ZUCKERMAN BRUCE	Pacific Telephone

FINDINGS

3940 W 102ND ST

Year	Uses	Source
2001	APARTMENTS	Haines & Company, Inc.
	SALCEDOBenito	Haines & Company, Inc.
1995	Building	Pacific Bell Telephone Co
	1 Meza Maria	Pacific Bell Telephone Co
	6 Moreno Jesus Arreola	Pacific Bell Telephone Co
	10 Osorio Alvaro	Pacific Bell Telephone Co
	17 Juarez Orlando	Pacific Bell Telephone Co
	25 Vega Eiia	Pacific Bell Telephone Co
	29 Prado Silvia	Pacific Bell Telephone Co
1980	Building	Pacific Telephone Co
	1 Mendoza Jose Lois	Pacific Telephone Co
	5 Guzman Francisco	Pacific Telephone Co
	6 Moreno Jesus Arreola	Pacific Telephone Co
	9 Rodrigues Augustine A	Pacific Telephone Co
	14 Castello Jalme	Pacific Telephone Co
	15 Herrera Lazaro	Pacific Telephone Co
	16 Castilas Macario	Pacific Telephone Co
	17 Barahona Marita Sequnoa	Pacific Telephone Co
	18 Becerra Antonio	Pacific Telephone Co
	19 Rivas Rosalva R	Pacific Telephone Co
	20 Angeles Francisco R	Pacific Telephone Co
	21 Madrigal Jorge G	Pacific Telephone Co
	23 Garcia Julio C	Pacific Telephone Co
	24 Martinez Theresa	Pacific Telephone Co
1976	Kirkpatrick Donald	Pacific Telephone
	Lemell Murphy	Pacific Telephone
1970	Building	Pacific Telephone Co
	1 Arlene Manor The	Pacific Telephone Co
	2 Russell Woodrow	Pacific Telephone Co
	4 Sherwin Bob	Pacific Telephone Co
	6 Michalski F	Pacific Telephone Co
	7 Best John K	Pacific Telephone Co
	9 Mayer Robt F	Pacific Telephone Co
	10 Gelberg R	Pacific Telephone Co
	12 Ames Howard	Pacific Telephone Co
	15 Chariton Albert	Pacific Telephone Co
	16 Hartsock Kenneth P	Pacific Telephone Co

FINDINGS

Year	Uses	Source
1970	17 Gomez Portugal Alfonso	Pacific Telephone Co
	18 Wilson Michael W	Pacific Telephone Co
	19 Callahan Dennis D	Pacific Telephone Co
	20 Phi l lips John T	Pacific Telephone Co
	22 Droge John J	Pacific Telephone Co
	26 Pina Marcos	Pacific Telephone Co
	28 De Vargas Christine	Pacific Telephone Co
	29 Carr Geneva	Pacific Telephone Co
	30 Comitz Lhet	Pacific Telephone Co
1964	SPARKS RICHARD E	Pacific Telephone
	ANGEL JOYCE	Pacific Telephone
	CAIN PAUL M	Pacific Telephone
	COATES L J	Pacific Telephone
	DIETZ ROBT W	Pacific Telephone
	GOUGH DON	Pacific Telephone
	HOEHNE MICHAEL G	Pacific Telephone
	HOLTZMAN MORTON	Pacific Telephone
	KAVANAUGH YVONNE	Pacific Telephone
	KREMAN GENE E	Pacific Telephone
	MORETTI PATRICIA	Pacific Telephone
	MURRAY JEAN	Pacific Telephone
	OAKS CARY J	Pacific Telephone
	SAVAGE DEWEY	Pacific Telephone
	SOCIK HARRY A	Pacific Telephone
	WHITE SHIRLIP L	Pacific Telephone
	WOMBACHER CLAIR E	Pacific Telephone
1960	SEMLER JOHN	Pacific Telephone
1957	SEMLER JOHN	Pacific Telephone
1954	SEMLER JOHN R	R. L. Polk & Co.
1950	SEMLERJOHN R	Pacific Telephone
1946	Semler John r	Southern California Telephone Co

3941 W 102ND ST

Year	Uses	Source
2001	XXXX	Haines & Company, Inc.
1995	Esqulvel Freddy	Pacific Bell Telephone Co
1964	DEZA WM	Pacific Telephone
1960	HOUCK DONS	Pacific Telephone
1954	ADAMS WALTER B R	R. L. Polk & Co.

FINDINGS

Year	Uses	Source
1950	ADAMS WALTER B R	Pacific Telephone
1946	Adams Walter B r	Southern California Telephone Co

3943 W 102ND ST

Year	Uses	Source
2001	XXXX	Haines & Company, Inc.
1995	Hernandez Luls	Pacific Bell Telephone Co
1970	Knight Paul R	Pacific Telephone Co
1964	KNIGHT PAUL R	Pacific Telephone
1960	KNIGHT PAUL R	Pacific Telephone
1957	KIGHT PAUL R	Pacific Telephone

3947 W 102ND ST

Year	Uses	Source
2001	XXXX	Haines & Company, Inc.
1970	Peters Jack	Pacific Telephone Co
1964	ADAMS SHIRLEY ANN	Pacific Telephone
1960	ADAMS WALTER B	Pacific Telephone
1957	ADAMS WALTER B	Pacific Telephone

4010 W 102ND ST

Year	Uses	Source
2001	DOMINGUEZRuben	Haines & Company, Inc.
1970	Massman B M	Pacific Telephone Co
	Sluka John A	Pacific Telephone Co
1954	BRUNSON JACK R	R. L. Polk & Co.
1946	Waddell P H r	Southern California Telephone Co

4012 W 102ND ST

Year	Uses	Source
1970	Smalley George B	Pacific Telephone Co
	Herbrig Judy	Pacific Telephone Co
1960	1/2 ST PIERRE SANDRA J	Pacific Telephone and Telegraph Company
	BAKER MARGARET	Pacific Telephone and Telegraph Company
	BAKER MARGARET	Pacific Telephone
1950	DUKE JANELLE R	Pacific Telephone
	DUKE W C R	Pacific Telephone

FINDINGS

4014 W 102ND ST

Year	Uses	Source
2001	BARRAGANElfega	Haines & Company, Inc.
1975	Roslansky Steve	Pacific Telephone Co
1970	Murphy Jewel I R	Pacific Telephone Co
1964	OFFICER MARTHA	Pacific Telephone
1950	LEE JOHN HAROLD R	Pacific Telephone

4015 W 102ND ST

Year	Uses	Source
2001	XXXX	Haines & Company, Inc.
1964	SMITH ELLWOOD L	Pacific Telephone
1950	BLAKE LOTTIE T R	Pacific Telephone
1946	Adams Jesse C r	Southern California Telephone Co

4016 W 102ND ST

Year	Uses	Source
1970	Kidman Kelly J	Pacific Telephone Co
1960	1/2 BAKER REIKO	Pacific Telephone and Telegraph Company
1946	Goodman G F r	Southern California Telephone Co

4017 W 102ND ST

Year	Uses	Source
2001	XXXX	Haines & Company, Inc.
1995	Brambila Hector M	Pacific Bell Telephone Co
1970	Adams Ruth	Pacific Telephone Co
1954	CANT MORREY R	R. L. Polk & Co.
1950	ADAMS ALBERT W R	Pacific Telephone

4018 W 102ND ST

Year	Uses	Source
1964	ELLIS LINDA	Pacific Telephone
	ELLIS GARY	Pacific Telephone
1957	REES BRINLEY M	Pacific Telephone
1954	REES BRINLEY M R	R. L. Polk & Co.
1950	GOODMAN G F R	Pacific Telephone

4019 W 102ND ST

Year	Uses	Source
2001	XXXX	Haines & Company, Inc.
1995	Brambila Manuel	Pacific Bell Telephone Co

FINDINGS

Year	Uses	Source
1964	ADAMS JESSE C	Pacific Telephone
1960	ADAMS JESSE C	Pacific Telephone
	ADAMS JESSE C	Pacific Telephone and Telegraph Company
1957	ADAMS JESSE C	Pacific Telephone
1954	ADAMS JESSE C R	R. L. Polk & Co.
1950	ADAMS JESSE C R	Pacific Telephone
1946	Ferguson Della r	Southern California Telephone Co

4020 W 102ND ST

Year	Uses	Source
1964	HUDSON THOS F	Pacific Telephone
1960	REES BRINLEY M	Pacific Telephone
	REES B M	Pacific Telephone and Telegraph Company

4023 W 102ND ST

Year	Uses	Source
1964	RAINEY F E	Pacific Telephone
1960	CARR BOB MRS	Pacific Telephone
	RAINEY F E	Pacific Telephone and Telegraph Company
	RAINEY F E	Pacific Telephone
1957	RAINEY F E	Pacific Telephone
1954	RAINEY F E R	R. L. Polk & Co.
1950	RALNETY F E R	Pacific Telephone
1946	Rainey F E r	Southern California Telephone Co

4024 W 102ND ST

Year	Uses	Source
2001	JACKSON John	Haines & Company, Inc.
	a ELIASJ	Haines & Company, Inc.
1995	Jackson John	Pacific Bell Telephone Co
1975	Steffen Portia L	Pacific Telephone Co
1970	Pele Sosai M	Pacific Telephone Co
	Steffen Portia L	Pacific Telephone Co
1960	GEORGE RONALD L	Pacific Telephone
	GEORGE RONALD L	Pacific Telephone and Telegraph Company
1957	DELLAMORTE ANGIE	Pacific Telephone
1954	DELLAMORTE ANGIE R	R. L. Polk & Co.
1950	DELLAMORTE ANGIE R	Pacific Telephone
1946	Dellamorte Angie r	Southern California Telephone Co

FINDINGS

4025 W 102ND ST

Year	Uses	Source
1957	HARRIS J W	Pacific Telephone
1954	RANDLE MILDRED WILLIAMS	R. L. Polk & Co.

4028 W 102ND ST

Year	Uses	Source
2001	a ELIASJ	Haines & Company, Inc.
1995	1 Benevides Santos Alfredo	Pacific Bell Telephone Co
	Building	Pacific Bell Telephone Co
1975	2 Bunn Jean	Pacific Telephone Co
	1 Humphrey WM	Pacific Telephone Co
	Building	Pacific Telephone Co
1970	3 Vidmar John C	Pacific Telephone Co
	2 Mann Billy H	Pacific Telephone Co
	1 Humphrey W M	Pacific Telephone Co
	Building	Pacific Telephone Co
1964	MCCRACKEN WM H	Pacific Telephone
	EDWARDS DONALD A II	Pacific Telephone
1960	WEST WALTER F	Pacific Telephone
	VANDER VALK ADRIAN	Pacific Telephone and Telegraph Company
	WEST WALTER F	Pacific Telephone and Telegraph Company
	CARR BOB MRS	Pacific Telephone and Telegraph Company
	APARTMENTS	Pacific Telephone and Telegraph Company

4031 W 102ND ST

Year	Uses	Source
1970	Nicholson M Hilda	Pacific Telephone Co
1960	FRANKHAUSER VIVIAN	Pacific Telephone
	APARTMENTS	Pacific Telephone and Telegraph Company
	FRANKHAUSER VIVIAN	Pacific Telephone and Telegraph Company
	JOHNSON RUBY E	Pacific Telephone
	JOHNSON RUBY E	Pacific Telephone and Telegraph Company

W 102nd St

4032 W 102nd St

Year	Uses	Source
2014	EDUWIGIS TELLEZ	EDR Digital Archive

FINDINGS

W 102ND ST

4032 W 102ND ST

Year	Uses	Source
2001	MARTINEZ	Haines & Company, Inc.
2000	3 Martinez C	Pacific Bell Telephone Co
	2 Martinez N	Pacific Bell Telephone Co
	Building	Pacific Bell Telephone Co
1995	1 Corado Reyna Noemi	Pacific Bell Telephone Co
	1 Cano Angel	Pacific Bell Telephone Co
	Building	Pacific Bell Telephone Co
1976	Archie N	Pacific Telephone
1975	2 Green Elizabeth S	Pacific Telephone Co
	1 Mobley Phillip	Pacific Telephone Co
	Building	Pacific Telephone Co
1970	2 Mato Jose P	Pacific Telephone Co
	1 Dedo Marian	Pacific Telephone Co
	Building	Pacific Telephone Co
1964	DETTER CARLYN	Pacific Telephone
	DETTER RICHARD W	Pacific Telephone
	GOCHICOA LUZELENA	Pacific Telephone
1960	PIEDMONT PLANS DESGNRS	Pacific Telephone
	PIEDMONT PLANS	Pacific Telephone and Telegraph Company
	PIEDMONT PLANS DESGNR	Pacific Telephone and Telegraph Company
	RINI ANTHONY C	Pacific Telephone and Telegraph Company
	APARTMENTS	Pacific Telephone and Telegraph Company
	RINI ANTHONY C	Pacific Telephone

4036 W 102ND ST

Year	Uses	Source
1960	DONOHUE C F	Pacific Telephone and Telegraph Company
	DONOHUE CHAS F	Pacific Telephone
1957	DONOHUE CHAS F	Pacific Telephone
1950	SLIPP D R JR R	Pacific Telephone
1946	Slipp D RJr r	Southern California Telephone Co

4037 W 102ND ST

Year	Uses	Source
1964	STEVENSON L R	Pacific Telephone
1960	RODDY E EARL	Pacific Telephone and Telegraph Company

FINDINGS

Year	Uses	Source
1960	RODDY E EARL	Pacific Telephone
1957	JENSEN GLEN R	Pacific Telephone
	EAIDONADO PROCORO	Pacific Telephone
1954	JENSEN GLEN R	R. L. Polk & Co.

4040 W 102ND ST

Year	Uses	Source
2001	HOLMQUISTLec	Haines & Company, Inc.
1975	Holmqulst Le Claire A	Pacific Telephone Co
1970	Holmquist Le Claire A	Pacific Telephone Co
1964	HOLMQUIST LE CLAIRE A	Pacific Telephone
1960	HOLMQUIST LE CLAIRE A	Pacific Telephone
	HOLMOUIST LE CLAIRE	Pacific Telephone and Telegraph Company
1957	HOLMQUIST LE CLAIRE A	Pacific Telephone
1954	HOLMQUIST LE CLAIRE A R	R. L. Polk & Co.
1950	HOLMQUIST LE CLAIRE A R	Pacific Telephone

4043 W 102ND ST

Year	Uses	Source
1975	Holloway I M	Pacific Telephone Co
1950	BELL C S R	Pacific Telephone

4044 W 102ND ST

Year	Uses	Source
2001	CORONAOOAntonio	Haines & Company, Inc.
1995	Flores Santiago	Pacific Bell Telephone Co
1975	Ridings Henry S	Pacific Telephone Co
1970	Ridings Henry S	Pacific Telephone Co
1964	RIDINGS HENRY S CONTR	Pacific Telephone
1960	RIDINGS HENRY S CONTR	Pacific Telephone
	RIDINGS H S	Pacific Telephone and Telegraph Company
1957	RIDINGS HENRY S CONTR	Pacific Telephone
1954	RIDINGS ENRY S CONTR	R. L. Polk & Co.
1950	RIDINGS HENRY S CONTR	Pacific Telephone
1946	Ridings Henry S contr	Southern California Telephone Co

4045 W 102ND ST

Year	Uses	Source
2001	XXXX	Haines & Company, Inc.
1975	Cant Mike	Pacific Telephone Co

FINDINGS

Year	Uses	Source
1960	PLUMMER EDW B	Pacific Telephone and Telegraph Company
	PLUMMER EDW B	Pacific Telephone

4047 W 102ND ST

Year	Uses	Source
2001	XXXX	Haines & Company, Inc.
1975	Cant Morrey	Pacific Telephone Co
	Cant M	Pacific Telephone Co
1970	Cant Morrey	Pacific Telephone Co
	Cant S	Pacific Telephone Co
1960	CANT MORREY	Pacific Telephone
	CANT MORREY	Pacific Telephone and Telegraph Company
1957	CANT MORREY	Pacific Telephone
1954	BELL C S	R. L. Polk & Co.

4048 W 102ND ST

Year	Uses	Source
2001	MCGILVERYMillioo	Haines & Company, Inc.
1975	Mc Intosh Beatrice	Pacific Telephone Co
1970	Lee Stanley G	Pacific Telephone Co
	Keller Dolly F	Pacific Telephone Co

4049 W 102ND ST

Year	Uses	Source
2001	JONESAlce	Haines & Company, Inc.
1975	Lester Wm D	Pacific Telephone Co
1970	Lester Wm D	Pacific Telephone Co
1964	LESTER WM D	Pacific Telephone
1960	LESTER WILLIAM D	Pacific Telephone and Telegraph Company
	LESTER WM D	Pacific Telephone
1957	LESTER WM D	Pacific Telephone
1954	LESTER WM D R	R. L. Polk & Co.
1950	LISTER WMR	Pacific Telephone
1946	Berman Max r	Southern California Telephone Co

4050 W 102ND ST

Year	Uses	Source
2001	SHACKW	Haines & Company, Inc.
1970	Dobener K	Pacific Telephone Co
1967	Kalemklarian David Dr	Pacific Telephone

FINDINGS

Year	Uses	Source
1964	KALEMKIARIAN DAVID DR	Pacific Telephone
1954	MURPHY ALFRED D R	R. L. Polk & Co.
1950	MHY A1FRED D R	Pacific Telephone
1946	Murphy Alfred D r	Southern California Telephone Co

4052 W 102ND ST

Year	Uses	Source
2001	XXXX	Haines & Company, Inc.
1995	White Jerome	Pacific Bell Telephone Co
1975	B Howland Darrell C	Pacific Telephone Co
	A Dobener Hans	Pacific Telephone Co
	Adkins Hugh Amway Distributor	Pacific Telephone Co
	Building	Pacific Telephone Co
1970	Chamichian Geo	Pacific Telephone Co
	Building	Pacific Telephone Co
	A Dobener Hans	Pacific Telephone Co
1964	JONES G F	Pacific Telephone
	MCCLURE JOHN	Pacific Telephone

4053 W 102ND ST

Year	Uses	Source
2001	PADILLAMar Ia Luisa	Haines & Company, Inc.
1995	Ramirez Edward & Cristina	Pacific Bell Telephone Co
	Padilla Maria Lulsa	Pacific Bell Telephone Co
1975	Dempsey Michael A	Pacific Telephone Co
1970	Dempsey Michael A	Pacific Telephone Co
1964	DEMPSEY MICHAEL A	Pacific Telephone
1960	DEMPSEY MICHAEL A	Pacific Telephone
	DEMPSEY M or	Pacific Telephone and Telegraph Company
1957	DEMPSEY MICHAEL A	Pacific Telephone
1954	DEMPSEY MICHAEL A R	R. L. Polk & Co.
1950	DEMPSEY MICHAEL A R	Pacific Telephone
1946	Dempsey Michael A r	Southern California Telephone Co

4056 W 102ND ST

Year	Uses	Source
2001	OTAPIAFlorenlino	Haines & Company, Inc.
1964	THOMAS ALDA MAE	Pacific Telephone
1960	THOMAS ALDA MAE	Pacific Telephone and Telegraph Company

FINDINGS

Year	Uses	Source
1960	THOMAS ALDA MAE	Pacific Telephone
1957	THOMAS ALDA MAE	Pacific Telephone
1954	THOMAS ALDA MAE R	R. L. Polk & Co.
1946	Hampton J D r	Southern California Telephone Co

4057 W 102ND ST

Year	Uses	Source
2001	RODRI	Haines & Company, Inc.
1995	Rodriguez R	Pacific Bell Telephone Co
1964	MYRICK PAULINE O	Pacific Telephone
1960	MYRICK PAULINE O	Pacific Telephone
	MYRICK PAULINE 0	Pacific Telephone and Telegraph Company
1957	FRY ROBT H	Pacific Telephone
1954	FRY ROBT H R	R. L. Polk & Co.

4060 W 102ND ST

Year	Uses	Source
1975	Coleman Patricia	Pacific Telephone Co
1970	Lee Dennis M	Pacific Telephone Co

4061 W 102ND ST

Year	Uses	Source
1960	PETTIJOHN C MRS	Pacific Telephone and Telegraph Company
	PETTIJOHN CHARLOTTE MRS	Pacific Telephone
1957	PETTIJOHN CHARLOTTE MRS	Pacific Telephone
1954	PETTIJOHN CHARLOTTE MRS R	R. L. Polk & Co.
1950	PETTIJOHN CHARLOTTE MRS R	Pacific Telephone
1946	Pettijohn Charlotte Mrs r	Southern California Telephone Co

4062 W 102ND ST

Year	Uses	Source
2001	XXXX	Haines & Company, Inc.
1975	Scofleld Joe P	Pacific Telephone Co
1964	BROWN MALHILDE	Pacific Telephone

4064 W 102ND ST

Year	Uses	Source
2001	LANDAVERDEF	Haines & Company, Inc.
1995	Aguirre Adela	Pacific Bell Telephone Co
1975	Hodges Ray	Pacific Telephone Co

Year	Uses	Source
1970	Duckworth Rise	Pacific Telephone Co
1960	BROWN THOS R	Pacific Telephone and Telegraph Company
	BROWN THOS R	Pacific Telephone
1954	DORMANDY R LR	R. L. Polk & Co.
1950	DORMANDY R L R	Pacific Telephone

4065 W 102ND ST

Year	Uses	Source
2001	SAINZRamon	Haines & Company, Inc.
1975	B Js Refrigeration Se	Pacific Telephone Co
1970	Hough Stanley U	Pacific Telephone Co
1960	FOX ARCHIE F	Pacific Telephone
	FOX ARCHIE F	Pacific Telephone and Telegraph Company
1957	FOX ARCHIE F	Pacific Telephone
1954	FOX ARCHIE F	R. L. Polk & Co.
1950	FOX ARCHIE F R	Pacific Telephone

4066 W 102ND ST

Year	Uses	Source
2001	XXXX	Haines & Company, Inc.

4067 W 102ND ST

Year	Uses	Source
2001	XXXX	Haines & Company, Inc.

W 102nd St

4068 W 102nd St

Year	Uses	Source
2014	L S SERVICES	EDR Digital Archive
	L S SERVICES	EDR Digital Archive

W 102ND ST

4068 W 102ND ST

Year	Uses	Source
2001	BLACKMONDuane	Haines & Company, Inc.
1995	Blackmon Duane	Pacific Bell Telephone Co
1970	Hundley D	Pacific Telephone Co
1964	BROWN THOS R	Pacific Telephone

FINDINGS

Year	Uses	Source
1964	YARTER D W	Pacific Telephone
1960	HEMBACHER A MRS	Pacific Telephone and Telegraph Company
	HEMBACHAR A MRS	Pacific Telephone
1957	OSBORN GERTRUDE	Pacific Telephone
1954	OSBORN GERTRUDE R	R. L. Polk & Co.
1950	GRIMES HARRY K R	Pacific Telephone
1946	Grimes Harry K r	Southern California Telephone Co

4069 W 102ND ST

Year	Uses	Source
2001	1 LUARafael	Haines & Company, Inc.
1995	h Sirin Sebastian	Pacific Bell Telephone Co
1970	Trevitt Wm J	Pacific Telephone Co
1964	TREVITT WM J	Pacific Telephone
1960	JENSEN GLEN R	Pacific Telephone
	JENSEN GLEN R	Pacific Telephone and Telegraph Company
1957	JOHNSON ROGER D	Pacific Telephone
1954	BERG L A R	R. L. Polk & Co.
1950	BERG LOS ANGELES R	Pacific Telephone

4071 W 102ND ST

Year	Uses	Source
2001	MUNOZGilbeo	Haines & Company, Inc.
1995	Rodriguez Guadalupe Maria	Pacific Bell Telephone Co
1976	Decuir John Jr	Pacific Telephone
1975	Neal Gertrude	Pacific Telephone Co
	Decuir John Jr	Pacific Telephone Co
1970	Tepe David	Pacific Telephone Co
1964	TEPE DAVID	Pacific Telephone

4074 W 102ND ST

Year	Uses	Source
2001	OHERNANDEZAlbero	Haines & Company, Inc.
1975	Mann Glen R	Pacific Telephone Co
1970	Mann Glen R	Pacific Telephone Co
1960	FAWCETT R G	Pacific Telephone
1957	FAWCETT R G	Pacific Telephone
1954	FAWCETT R G R	R. L. Polk & Co.
1950	FAWCETT RG R	Pacific Telephone

Year	Uses	Source
1946	Fawcett Pearle r	Southern California Telephone Co

4101 W 102ND ST

Year	Uses	Source
2001	CALDERONEvan	Haines & Company, Inc.
1964	MCMAHON SAML D	Pacific Telephone
1960	MCMAHON SAML D	Pacific Telephone
	MC MAHON S D	Pacific Telephone and Telegraph Company
1957	MCMAHON SAML D	Pacific Telephone
1954	MCMAHON SAMI D R	R. L. Polk & Co.
1950	MOMAHON SAMI O R	Pacific Telephone
1946	Mc Mahon Saml D r	Southern California Telephone Co

4106 W 102ND ST

Year	Uses	Source
2001	PUGAAbel	Haines & Company, Inc.
1970	Datko L A	Pacific Telephone Co
1960	RUSSELL ROBT L	Pacific Telephone
	RUSSELL ROBERT L	Pacific Telephone and Telegraph Company
1957	BERGESON MARLO J	Pacific Telephone
1946	Res	Southern California Telephone Co

4107 W 102ND ST

Year	Uses	Source
1995	Warwick Douglas E	Pacific Bell Telephone Co
1975	Warwick Douglas E	Pacific Telephone Co
1970	Warwick Douglas E	Pacific Telephone Co
1964	WARWICK DOUGLAS E	Pacific Telephone
1960	WARWICK GEO	Pacific Telephone
	WARWICK DOUGLAS E	Pacific Telephone
	WARWICK GEO	Pacific Telephone and Telegraph Company
1954	CREGGER IVAN W	R. L. Polk & Co.
1950	CREGGER IVAN W R	Pacific Telephone

4111 W 102ND ST

Year	Uses	Source
2001	MORALESCha Oen I	Haines & Company, Inc.
1960	1/2 EISELSTEIN C MOSS	Pacific Telephone and Telegraph Company
1958	Buck Gary L	Pacific Telephone
1957	SUTTON W E	Pacific Telephone

FINDINGS

Year	Uses	Source
1954	EVINGTON JACK F	R. L. Polk & Co.
1950	LLOYD 6 C R	Pacific Telephone

4112 W 102ND ST

Year	Uses	Source
2001	FRITHJane I	Haines & Company, Inc.
1995	Frith Janet	Pacific Bell Telephone Co
1975	Frith Michael	Pacific Telephone Co
1970	Dicken Ardath M	Pacific Telephone Co
1964	DICKEN ARDATH M	Pacific Telephone
1957	DICKEN H P MRS	Pacific Telephone
1954	DICKEN H P MRS R	R. L. Polk & Co.
1950	DICKEN H P MRSR	Pacific Telephone

4115 W 102ND ST

Year	Uses	Source
2001	OCORLEY David	Haines & Company, Inc.
1975	Glovanardl Jas	Pacific Telephone Co
1970	Giovanardi Jas	Pacific Telephone Co
1964	JUNKER HERMAN O	Pacific Telephone
1960	FAZIO JOHN	Pacific Telephone and Telegraph Company
	FAZIO JOHN	Pacific Telephone
1957	FREESE HENRY J	Pacific Telephone
1954	GEMMELL HERBERT W R	R. L. Polk & Co.
1950	GEMMELL HERBERT WR	Pacific Telephone
1946	Gemmell Herbert W r	Southern California Telephone Co

4116 W 102ND ST

Year	Uses	Source
2001	VELOZCORosa	Haines & Company, Inc.
1975	Ossman Jack F	Pacific Telephone Co
1970	Ossman Jack F	Pacific Telephone Co
1964	OSSMAN JACK F	Pacific Telephone
1960	OSSMAN JACK F	Pacific Telephone and Telegraph Company
	OSSMAN JACK F	Pacific Telephone
1957	OSSMAN FRANK L	Pacific Telephone
1954	OSSMAN FRANK L	R. L. Polk & Co.
1950	SMITH MERLE MO R	Pacific Telephone
1946	Smith Merle MD r	Southern California Telephone Co

FINDINGS

4120 W 102ND ST

Year	Uses	Source
1975	Barber E	Pacific Telephone Co
1970	ONeill Wm R	Pacific Telephone Co
1954	WINTER MABEL MVRS	R. L. Polk & Co.
1950	COLBERT RALPH GR	Pacific Telephone

4121 W 102ND ST

Year	Uses	Source
2001	HOSALEDiana	Haines & Company, Inc.
1995	Marshall Betty R	Pacific Bell Telephone Co
1975	Marshall Betty R	Pacific Telephone Co
1970	Marshall Betty R	Pacific Telephone Co
1964	TOMBLIN T J	Pacific Telephone
	MARSHALL BETTY R	Pacific Telephone
1960	TOMBLIN T J	Pacific Telephone
	MARSHALL BETTY R	Pacific Telephone
	MARSHALL BETTY R	Pacific Telephone and Telegraph Company
1957	TOMBLIN T J	Pacific Telephone
	MARSHALL BETTY R	Pacific Telephone
1954	WINTON E M	R. L. Polk & Co.
1950	REEVES JAS R R	Pacific Telephone
1946	Campbell Lelia V r	Southern California Telephone Co

W 102nd St

4122 W 102nd St

Year	Uses	Source
2014	MIGUELS GARDENING	EDR Digital Archive
	MIGUELS GARDENING	EDR Digital Archive
2010	MIGUELS GARDENING	EDR Digital Archive
	MIGUELS GARDENING	EDR Digital Archive

W 102ND ST

4122 W 102ND ST

Year	Uses	Source
2001	XXXX	Haines & Company, Inc.
1970	Swanson Richard C	Pacific Telephone Co
1957	HARMON LOYD	Pacific Telephone

FINDINGS

Year	Uses	Source
1954	VON ALBRECHT PAUL G	R. L. Polk & Co.
1950	WINTER MABEL MRS R	Pacific Telephone

4125 W 102ND ST

Year	Uses	Source
2001	OGALVANA 0berto	Haines & Company, Inc.
1995	Galvan Alberto	Pacific Bell Telephone Co
1970	Fernandez D	Pacific Telephone Co
1960	BINGAMAN BETTY S	Pacific Telephone and Telegraph Company
	BINGAMAN BETTY S	Pacific Telephone
1957	GORE FERN A	Pacific Telephone
1954	GORE FERN A	R. L. Polk & Co.
1946	Evans Nellie F r	Southern California Telephone Co

W 102nd St

4128 W 102nd St

Year	Uses	Source
2010	K AND K COSMETICS	EDR Digital Archive
	K AND K COSMETICS	EDR Digital Archive

W 102ND ST

4128 W 102ND ST

Year	Uses	Source
2001	PAOILLABallazar	Haines & Company, Inc.
1995	Medina Roberto	Pacific Bell Telephone Co
	Herrera Maria	Pacific Bell Telephone Co
1975	VA Walker Linda Joyce	Pacific Telephone Co
	V 2 Harper Billy	Pacific Telephone Co
1970	Hall I Ronny Lee	Pacific Telephone Co
1964	MONACO FRED R MRS	Pacific Telephone
1960	WALLIS T	Pacific Telephone and Telegraph Company
	WALLIS THOS	Pacific Telephone
1957	WALLIS THOS	Pacific Telephone
1954	WALLIS THOS	R. L. Polk & Co.
1950	BARRACLOUGH H F R	Pacific Telephone
1946	Williamson Mabelle Mrs chr sci pr	Southern California Telephone Co

FINDINGS

4131 W 102ND ST

Year	Uses	Source
2001	ORTIZJesus	Haines & Company, Inc.
1975	Wiswell Raymond E	Pacific Telephone Co
1970	Wiswell Raymond E	Pacific Telephone Co
1964	WISWELL RAYMOND E	Pacific Telephone
1960	PETERSON WM C	Pacific Telephone
	PETERSON WILLIAM C	Pacific Telephone and Telegraph Company
1957	PETERSON WM C	Pacific Telephone
1954	PETERSON WM C R	R. L. Polk & Co.
1950	PETERSON WM C R	Pacific Telephone
1946	Woodall Inez r	Southern California Telephone Co

4132 W 102ND ST

Year	Uses	Source
2001	OCONCHAS Daro	Haines & Company, Inc.
1995	Conchas G	Pacific Bell Telephone Co
	Conchas Dario	Pacific Bell Telephone Co
1954	VOLPE DON A	R. L. Polk & Co.

4133 W 102ND ST

Year	Uses	Source
2001	LIZAROO	Haines & Company, Inc.
1995	Lizardo Aurora	Pacific Bell Telephone Co
1975	Cissell Louis F	Pacific Telephone Co
1970	Cissell Louis F	Pacific Telephone Co
1960	CISSELL LOUIS F	Pacific Telephone
	CISSELL LOUIS F	Pacific Telephone and Telegraph Company
1957	CISSELL LOUIS F	Pacific Telephone
1954	HATCHETT W A	R. L. Polk & Co.
1950	BENSON CARL H R	Pacific Telephone
1946	Batenburg Alice Mi r	Southern California Telephone Co

4200 W 102ND ST

Year	Uses	Source
2001	ARREOLAMiguel	Haines & Company, Inc.
1975	Hanna Robt R	Pacific Telephone Co
1964	HUNT ROBT L	Pacific Telephone
1960	MCKAIG ARNOLD	Pacific Telephone
	MC KAIG or	Pacific Telephone and Telegraph Company

FINDINGS

Year	Uses	Source
1957	MCKAIG ARNOLD	Pacific Telephone
1954	MCKAIG ARNOLD	R. L. Polk & Co.

4209 W 102ND ST

Year	Uses	Source
2001	0 ASTORGAGuadalupe	Haines & Company, Inc.
1970	Bunn Iva Mrs	Pacific Telephone Co
1964	WOOD L	Pacific Telephone
	WOOD ALICE	Pacific Telephone
1960	BUNN IVA L	Pacific Telephone
	BUNN IVA L	Pacific Telephone and Telegraph Company
1957	ICOT JAS R	Pacific Telephone

4211 W 102ND ST

Year	Uses	Source
2001	XXXX	Haines & Company, Inc.
1995	Luna Gerardo	Pacific Bell Telephone Co
	REAR Lopez Efrain	Pacific Bell Telephone Co
	Building	Pacific Bell Telephone Co
1976	B & R Cement Contractors	Pacific Telephone
1970	Rothwel I Gary L	Pacific Telephone Co
1960	FAUST JERRY W	Pacific Telephone and Telegraph Company
	FAUST JERRY W	Pacific Telephone
1957	KIRTKAC PAUL DSR	Pacific Telephone
1954	GARBER WILBUR A	R. L. Polk & Co.

4212 W 102ND ST

Year	Uses	Source
2001	XXXX	Haines & Company, Inc.
1970	Marsh Jon K	Pacific Telephone Co
1960	BERNARD EILEEN	Pacific Telephone
	BERNARD EILEEN	Pacific Telephone and Telegraph Company

4213 W 102ND ST

Year	Uses	Source
2001	HERNANDEZAdam	Haines & Company, Inc.
1970	Ward Louise Marian	Pacific Telephone Co
1964	WARD GILBERT	Pacific Telephone
	WARD LOUISE MARIAN	Pacific Telephone
1960	YOKOMORI MASAKO	Pacific Telephone and Telegraph Company

FINDINGS

Year	Uses	Source
1960	YOKOMORI MASAKO	Pacific Telephone
1957	YOKOMORI MASAKO	Pacific Telephone
1954	MENARD ALICE	R. L. Polk & Co.

4214 W 102ND ST

Year	Uses	Source
2001	XXXX	Haines & Company, Inc.
1975	Sanchez Salvador	Pacific Telephone Co
1960	LARK KEYTH H	Pacific Telephone and Telegraph Company

4215 W 102ND ST

Year	Uses	Source
2001	XXXX	Haines & Company, Inc.
1995	Gonzalez Alonzo	Pacific Bell Telephone Co
1970	Kircher Dennis	Pacific Telephone Co
1960	CARPER HOWARD D	Pacific Telephone and Telegraph Company
	CARPER HOWARD D	Pacific Telephone
1957	CAGLE JAS H JR	Pacific Telephone
1954	ENECH C K	R. L. Polk & Co.

4216 W 102ND ST

Year	Uses	Source
2001	H 8 RRERA 0 Felix	Haines & Company, Inc.
1970	Espinoza Gloria	Pacific Telephone Co
1960	THOMPSON WALTER S	Pacific Telephone and Telegraph Company
	THOMPSON WALTER S	Pacific Telephone
1950	HUBBS EDW J R	Pacific Telephone

4219 W 102ND ST

Year	Uses	Source
2001	0 ARMENTARicardo	Haines & Company, Inc.
1995	Williams Luther C	Pacific Bell Telephone Co
1975	Williams Luther C	Pacific Telephone Co
1970	Williams Luther C	Pacific Telephone Co
1964	WILLIAMS LUTHER C	Pacific Telephone
1960	WILLIAMS LUTHER C	Pacific Telephone
	WILLIAMS LUTHER C	Pacific Telephone and Telegraph Company
1957	WINTERS GEO R	Pacific Telephone

FINDINGS

4220 W 102ND ST

Year	Uses	Source
2001	HERRERA 0 Felix	Haines & Company, Inc.
1975	Davles Lawrence A	Pacific Telephone Co
1970	Davies Lawrence A	Pacific Telephone Co
1964	DAVIES SHARLENE M	Pacific Telephone
	DAVIES LAWRENCE A	Pacific Telephone
1960	HILLER ELIZABETH H	Pacific Telephone
	HILLER ELIZABETH M	Pacific Telephone and Telegraph Company
1957	HILLER NANCY J	Pacific Telephone
1954	KILLER NANCY J R	R. L. Polk & Co.

4222 W 102ND ST

Year	Uses	Source
2001	CASILLASTiburco	Haines & Company, Inc.
1995	Vasquez Pablo	Pacific Bell Telephone Co
1964	HERRINGTON RICHARD T	Pacific Telephone
	FELLER HARRIS L	Pacific Telephone
1960	FELLER HARRIS L	Pacific Telephone
	FELLER HARRIS L	Pacific Telephone and Telegraph Company
1957	FELLER HARRIS L	Pacific Telephone
1950	MOERER EDMUND H R	Pacific Telephone

4223 W 102ND ST

Year	Uses	Source
2001	OCHOA Carlos	Haines & Company, Inc.
1975	Buwalda Doyle	Pacific Telephone Co
1970	Buwaida Doyle	Pacific Telephone Co
1964	BUWALDA DOYLE	Pacific Telephone
1960	BUWALDA DOYLE	Pacific Telephone
	BUWALDA DOYLE	Pacific Telephone and Telegraph Company
1957	BUEVALDA JUDY K	Pacific Telephone
	BUWALDA LESTER	Pacific Telephone
1954	BUWALDA KL(ATHRYN MRS	R. L. Polk & Co.

4224 W 102ND ST

Year	Uses	Source
2001	NAVARROSalvador	Haines & Company, Inc.
1975	Nelson Jim	Pacific Telephone Co
1970	Nelson Jim	Pacific Telephone Co

Year	Uses	Source
1964	HANK CLARA MRS	Pacific Telephone
	WOOD ERNEST H	Pacific Telephone
1960	HANK CLARA MRS	Pacific Telephone
	WOOD ERNEST H	Pacific Telephone
	HANK CLARor	Pacific Telephone and Telegraph Company
1957	HANK CLARA MRS	Pacific Telephone
	WOOD ERNEST H	Pacific Telephone
1954	HLANK CLARA MVRS R	R. L. Polk & Co.
1950	COPPAGE EDWIN J R	Pacific Telephone

4227 W 102ND ST

Year	Uses	Source
2001	OSUNAJorge	Haines & Company, Inc.
1960	LOUIE JUNIOR	Pacific Telephone and Telegraph Company
1954	VITON WM A	R. L. Polk & Co.

4228 W 102ND ST

Year	Uses	Source
2001	MEJIAJuan Carlos	Haines & Company, Inc.
1975	Ngaue Slone	Pacific Telephone Co
1960	SMITH FRANK JAS	Pacific Telephone
	SMITH FRANK JAMES	Pacific Telephone and Telegraph Company
1954	THOMPSON JESSE R	R. L. Polk & Co.
1950	SMITH RICHARD M R	Pacific Telephone
1946	Lees Studio	Southern California Telephone Co

W 102nd St

4229 W 102nd St

Year	Uses	Source
2014	SAL S ELECTRIC	EDR Digital Archive
	SAL S ELECTRIC	EDR Digital Archive
2010	SAL S ELECTRIC	EDR Digital Archive
	SAL S ELECTRIC	EDR Digital Archive

W 102ND ST

4229 W 102ND ST

Year	Uses	Source
2001	XXXX	Haines & Company, Inc.

Year	Uses	Source
1964	PIERCE HERBERT S	Pacific Telephone
1960	FISHMAN CAL	Pacific Telephone and Telegraph Company
	FISHMAN CAL	Pacific Telephone
1957	KRUSSOW MAXINE B	Pacific Telephone
1954	FISHER GEO J R	R. L. Polk & Co.

W 102nd St

4232 W 102nd St

Year	Uses	Source
2010	OREJEL FRANCISCO	EDR Digital Archive
	OREJEL FRANCISCO	EDR Digital Archive

W 102ND ST

4232 W 102ND ST

Year	Uses	Source
2001	SOREGELSalvador	Haines & Company, Inc.
1995	Le Duc Michael	Pacific Bell Telephone Co
1964	LE DUC MARCEL	Pacific Telephone
1960	LE DUC MARCEL	Pacific Telephone and Telegraph Company
	LE DUC MARCEL	Pacific Telephone
1957	LE DUN MARCEL	Pacific Telephone
1950	WINTERS CEO R R	Pacific Telephone

4233 W 102ND ST

Year	Uses	Source
2001	HE 0 NANDEZM 0guel 00 HERNANDEZRamona	Haines & Company, Inc.
1995	Hernandez Miguel G	Pacific Bell Telephone Co
1976	Hood Emma D	Pacific Telephone
1975	Putnam Lawrence B	Pacific Telephone Co
1970	Putnam Lawrence B	Pacific Telephone Co
1964	PUTNAM LAWRENCE B	Pacific Telephone
1960	PUTNAM L B	Pacific Telephone and Telegraph Company
	PUTNAM LAWRENCE B	Pacific Telephone
1957	PUTNAM LAWRENCE B	Pacific Telephone
1954	PUTNAM LAWRENCE B R	R. L. Polk & Co.
	PUTNAM LAWRENCE B R	R. L. Polk & Co.
1950	PUTNAM LAWRENCE B R	Pacific Telephone

FINDINGS

Year	Uses	Source
1946	Putnam Wm L r	Southern California Telephone Co

4236 W 102ND ST

Year	Uses	Source
2001	OSOREM Arlhur	Haines & Company, Inc.
1970	A Smith Arvin	Pacific Telephone Co
	Building	Pacific Telephone Co
1950	MILLER DOROTHY A R	Pacific Telephone

4237 W 102ND ST

Year	Uses	Source
2001	GUZMAN Deodalo	Haines & Company, Inc.
1995	Rodriguez Jose	Pacific Bell Telephone Co
1975	Armstrong Raymond	Pacific Telephone Co
1964	MONTGOMERY THELMA MRS	Pacific Telephone
1960	MONTGOMERY THELMA MRS	Pacific Telephone and Telegraph Company
1957	MONTGOMERY THELMA MRS	Pacific Telephone

4239 W 102ND ST

Year	Uses	Source
2001	XXXX	Haines & Company, Inc.
1975	Huerta Steven M	Pacific Telephone Co
1964	MINER ALBERT C	Pacific Telephone
1960	KIRCHMEYER THOS L	Pacific Telephone
	KIRCHMEYER THOMAS L	Pacific Telephone and Telegraph Company
1957	BAILEY S DALE	Pacific Telephone
1950	MAAS BRUNOR	Pacific Telephone
1946	Maas Bruno O r	Southern California Telephone Co

4240 W 102ND ST

Year	Uses	Source
2001	BAUTISTAJuan	Haines & Company, Inc.
1995	Building	Pacific Bell Telephone Co
	REAR Quintero Leonor	Pacific Bell Telephone Co
1964	PULTZ LAURA M	Pacific Telephone
1960	BEARD BILLIE	Pacific Telephone
1954	SHOMAKER LAURAIN	R. L. Polk & Co.

FINDINGS

4242 W 102ND ST

Year	Uses	Source
1950	LET PAUL R	Pacific Telephone

4243 W 102ND ST

Year	Uses	Source
2001	GUERRA 0 Remedios	Haines & Company, Inc.
1964	PETERSEN BILLY	Pacific Telephone
	BONAIRE ENGINEERING	Pacific Telephone
1960	PETERSEN BILLY	Pacific Telephone
	PETERSEN BIt LY	Pacific Telephone and Telegraph Company
1957	WALKER L J	Pacific Telephone
1954	WALKER L J R	R. L. Polk & Co.
1946	Topel Joe H r	Southern California Telephone Co

4244 W 102ND ST

Year	Uses	Source
2001	CASILLASTiburcio	Haines & Company, Inc.
1995	Casillas Tiburcio	Pacific Bell Telephone Co
1960	JOHNSON L G	Pacific Telephone
	JOHNSON L G	Pacific Telephone and Telegraph Company
1950	WEISNER A J !MRS R	Pacific Telephone

4247 W 102ND ST

Year	Uses	Source
2001	MAGOALENO	Haines & Company, Inc.

4249 W 102ND ST

Year	Uses	Source
2001	XXXX	Haines & Company, Inc.

4251 W 102ND ST

Year	Uses	Source
2001	VARGASE	Haines & Company, Inc.
1975	Holmes Sharon	Pacific Telephone Co
1970	Deming W N	Pacific Telephone Co
1964	BERES JAS	Pacific Telephone
1960	MURRAY EMORY	Pacific Telephone
	MURRAY E	Pacific Telephone and Telegraph Company
1957	MURRAY EMORY	Pacific Telephone
1954	MURRAY EMORY R	R. L. Polk & Co.

FINDINGS

Year	Uses	Source
1950	MURRAY EMORY R	Pacific Telephone
1946	Murray Emory r	Southern California Telephone Co

4252 W 102ND ST

Year	Uses	Source
2001	DELAOJavier	Haines & Company, Inc.
1995	Garcia Francisca	Pacific Bell Telephone Co
1975	Nichols Wm I	Pacific Telephone Co
1964	ANDREWS JAS E	Pacific Telephone
1960	ANDREWS JAS E	Pacific Telephone and Telegraph Company
1957	HENDRIX KENNETH	Pacific Telephone
1954	DEMING L E R	R. L. Polk & Co.
1950	DEMING L E R	Pacific Telephone
1946	Deming L E r	Southern California Telephone Co

4253 W 102ND ST

Year	Uses	Source
2001	MARTI	Haines & Company, Inc.
1995	Martin John	Pacific Bell Telephone Co
1975	Martin John	Pacific Telephone Co
1970	Martin John	Pacific Telephone Co
1964	WORKMAN COLLEEN	Pacific Telephone
	WORKMAN GRAYSON	Pacific Telephone
1960	NUTT J or	Pacific Telephone and Telegraph Company
	NUTT J A	Pacific Telephone
1957	NUTT J A	Pacific Telephone

4254 W 102ND ST

Year	Uses	Source
2001	JIMENEZMaria	Haines & Company, Inc.
1975	Navarro Rafael Jimenez	Pacific Telephone Co
1970	Masing Helen L	Pacific Telephone Co
1964	MASING HELEN L	Pacific Telephone
1960	MASING HELEN L	Pacific Telephone
	MASING HELEN L	Pacific Telephone and Telegraph Company
1957	MASING HELEN L	Pacific Telephone
1954	MASING HELEN L R	R. L. Polk & Co.
1950	MASING HELEN LR	Pacific Telephone
1946	Masing Helen L r	Southern California Telephone Co

FINDINGS

4257 W 102ND ST

Year	Uses	Source
2001	AGUIRREH	Haines & Company, Inc.
1975	Spanish Martin	Pacific Telephone Co
1964	MCKEOWN KEVIN	Pacific Telephone
1960	HOY MARLENE MARY	Pacific Telephone
	HOY MARLENE MARY	Pacific Telephone and Telegraph Company
1957	HOY WM J	Pacific Telephone
1954	HY WM J R	R. L. Polk & Co.
1950	HOY WM J R	Pacific Telephone

4258 W 102ND ST

Year	Uses	Source
2001	OGARCIACirilo	Haines & Company, Inc.
1964	WEBBER HAZEL	Pacific Telephone
1960	WEBBER HAZEL	Pacific Telephone
	WEBBER HAZEL	Pacific Telephone and Telegraph Company
1957	WEBBER HAZEL	Pacific Telephone
1954	WEBBER HAZEL R	R. L. Polk & Co.

4301 W 102ND ST

Year	Uses	Source
2001	IBARRARa Oael	Haines & Company, Inc.
1970	French Perry L	Pacific Telephone Co
1964	HOLLINGSWORTH RITA	Pacific Telephone
1950	VAN VLEET NINA M MRS R	Pacific Telephone

4302 W 102ND ST

Year	Uses	Source
2001	VILLANUEVAJuana	Haines & Company, Inc.
1975	Duviella Armenia	Pacific Telephone Co
1970	Hollingsworth Rita	Pacific Telephone Co
1964	DABBS CURTIS	Pacific Telephone
1960	DABBS CURTIS	Pacific Telephone
	DABBS CURTIS	Pacific Telephone and Telegraph Company
1957	SEALE JOHN H	Pacific Telephone

4304 W 102ND ST

Year	Uses	Source
2001	FERNANDEZCarlos	Haines & Company, Inc.
1950	HOWELL JOS F R	Pacific Telephone

FINDINGS

4306 W 102ND ST

Year	Uses	Source
2001	TILLETA	Haines & Company, Inc.
1950	AMEN JERRY R	Pacific Telephone

4307 W 102ND ST

Year	Uses	Source
2001	SALCEOOFran Ocsco	Haines & Company, Inc.
1960	HELDING LILLIAN K	Pacific Telephone
	HELDING LILLIAN K	Pacific Telephone and Telegraph Company
1957	HELDING EDW J	Pacific Telephone
1954	REW T G	R. L. Polk & Co.
1950	GRIFFIN AVIARIES	Pacific Telephone
	REW T G GRIFFIN AVIARIES	Pacific Telephone
1946	Griffin Aviaries	Southern California Telephone Co
	Rew T G Griffin Aviaries	Southern California Telephone Co

4309 W 102ND ST

Year	Uses	Source
2001	XXXX	Haines & Company, Inc.
1975	Caviness R	Pacific Telephone Co
1964	KUBA ROBT Y	Pacific Telephone
	KUBA DORIS	Pacific Telephone

4310 W 102ND ST

Year	Uses	Source
2001	LOPEZRafael	Haines & Company, Inc.
	R 00 RIGUEZGuadalupe	Haines & Company, Inc.
1995	Martin Jose L Gomez	Pacific Bell Telephone Co
1975	Hayes Beth M	Pacific Telephone Co
1964	CROW KENNETH	Pacific Telephone
1960	CROW K	Pacific Telephone and Telegraph Company
	CROW KENNETH	Pacific Telephone
1957	CROW KENNETH	Pacific Telephone
1954	CROW KENNETH R	R. L. Polk & Co.

4311 W 102ND ST

Year	Uses	Source
2001	XXXX	Haines & Company, Inc.
1975	Caviness Lloyd	Pacific Telephone Co
1970	Caviness Lloyd	Pacific Telephone Co

FINDINGS

Year	Uses	Source
1964	PAGE LONNIE	Pacific Telephone
	PAGE LESTER	Pacific Telephone

4314 W 102ND ST

Year	Uses	Source
2001	BROOMJames	Haines & Company, Inc.
1970	Ingram Keith L	Pacific Telephone Co
1964	INGRAM KEITH L	Pacific Telephone
1960	INGRAM KEITH L	Pacific Telephone and Telegraph Company
	INGRAM KEITH L	Pacific Telephone
1957	INGRAM KEITH L	Pacific Telephone
1954	BARNES CLIFFORDR	R. L. Polk & Co.
1950	WHEELER JOHN F R	Pacific Telephone
1946	Wheeler John F r	Southern California Telephone Co

4315 W 102ND ST

Year	Uses	Source
2001	HUTTOC 5yde	Haines & Company, Inc.
1960	WARDE JOHN	Pacific Telephone
	WARDE JOHN	Pacific Telephone and Telegraph Company
1954	THORNBURG V R	R. L. Polk & Co.
1950	FOX LOUIS J JR R	Pacific Telephone
	FIEBELKORE ARNOLD A R	Pacific Telephone
1946	Fox Louis J Jr r	Southern California Telephone Co
	Cannon Elmer W r	Southern California Telephone Co

4321 W 102ND ST

Year	Uses	Source
2001	MARTIN Adalberto	Haines & Company, Inc.
1975	Manuntag Servando	Pacific Telephone Co
1970	Mac Lean Gavin	Pacific Telephone Co
1964	EHRMAN WALTER	Pacific Telephone
1960	EHRMAN ELSIE M	Pacific Telephone and Telegraph Company
	EHRMAN ELSIE M	Pacific Telephone
1957	EHRMANI ELSIE M	Pacific Telephone
1954	THOSTENSON LEWIS	R. L. Polk & Co.
1950	GREEN PAUL WR	Pacific Telephone

FINDINGS

4322 W 102ND ST

Year	Uses	Source
2001	RODRIGUEZSamuel	Haines & Company, Inc.
1970	Thorell Harold M Mrs	Pacific Telephone Co
1964	THORELL HAROLD M MRS	Pacific Telephone
1960	THORELL HAROLD M MRS	Pacific Telephone
	THORELL HAROLD M	Pacific Telephone and Telegraph Company
1957	THORELL HAROLD M MRS	Pacific Telephone
1950	THORELL HAROLD M1 R	Pacific Telephone
1946	Thorell Harold M r	Southern California Telephone Co

4323 W 102ND ST

Year	Uses	Source
2001	XXXX	Haines & Company, Inc.
1995	Casillas R	Pacific Bell Telephone Co
1975	Doniklan Penlamin	Pacific Telephone Co
1970	La Fond Marilee	Pacific Telephone Co
1960	1/2 WESTERMEYER IRIS D	Pacific Telephone and Telegraph Company
	EAST VELDA	Pacific Telephone
	EAST VELDor	Pacific Telephone and Telegraph Company
1957	EAST VELDA	Pacific Telephone
1954	EAST VELDA	R. L. Polk & Co.
1950	WTON EJ R	Pacific Telephone

4324 W 102ND ST

Year	Uses	Source
2001	OBARBAJose	Haines & Company, Inc.
1960	FLAHERTY MARVEL	Pacific Telephone
	FLAHERTY MARVEL	Pacific Telephone and Telegraph Company
1957	MCCANN EDW T	Pacific Telephone

4326 W 102ND ST

Year	Uses	Source
2001	SANCHEZ	Haines & Company, Inc.
1975	Prince Arlene	Pacific Telephone Co
1964	PRINCE ARLENE F	Pacific Telephone
1960	KINGSLAND C L	Pacific Telephone
	KINGSLAND C L	Pacific Telephone and Telegraph Company
1957	KINOSLAND C L	Pacific Telephone
1954	KIIIGSLAND C L R	R. L. Polk & Co.

FINDINGS

Year	Uses	Source
1950	KINGSLAND C L R	Pacific Telephone
1946	Kingsland C L r	Southern California Telephone Co

4327 W 102ND ST

Year	Uses	Source
2001	ORTIZ Ricando	Haines & Company, Inc.
1975	Wallow Ed	Pacific Telephone Co
1970	Pulliam Chas R	Pacific Telephone Co
1964	PULLIAM CHAS R	Pacific Telephone
1960	PULLIAM CHAS R	Pacific Telephone
	PULLIAM CHAS R	Pacific Telephone and Telegraph Company
1957	RUMFORD E D	Pacific Telephone
	NELSON CARROLL J	Pacific Telephone
1950	NELSON CARROL J R	Pacific Telephone

4329 W 102ND ST

Year	Uses	Source
2001	XXXX	Haines & Company, Inc.
1975	Musick J Scott	Pacific Telephone Co
1964	MAST NORMA J	Pacific Telephone
1960	BEICHNER DAVE H	Pacific Telephone
	BEICHNER DAVE H	Pacific Telephone and Telegraph Company
1954	RUMFORD E	R. L. Polk & Co.
	NELSON CARROLL J	R. L. Polk & Co.

4331 W 102ND ST

Year	Uses	Source
2001	ALONSORoberlo	Haines & Company, Inc.
1960	GHENT THOS H	Pacific Telephone
	GHENT THOS H	Pacific Telephone and Telegraph Company
1957	ORZEL VERA	Pacific Telephone
	DIBELLA IRENE G	Pacific Telephone

4332 W 102ND ST

Year	Uses	Source
2001	BARBAFelipe	Haines & Company, Inc.
1970	Elliott Jerry R	Pacific Telephone Co
1964	JOHNSON I B	Pacific Telephone
1960	JOHNSON I B	Pacific Telephone
	JOHNSON I B	Pacific Telephone and Telegraph Company

FINDINGS

Year	Uses	Source
1957	WINTERS CHAS K	Pacific Telephone

4333 W 102ND ST

Year	Uses	Source
2001	GONZAL	Haines & Company, Inc.
1960	OSHANN FRED W SR	Pacific Telephone and Telegraph Company
	OSHANN FRED W SR	Pacific Telephone
1957	BEGHTEL BLANCHE	Pacific Telephone

4336 W 102ND ST

Year	Uses	Source
2001	WALTERS Ramon	Haines & Company, Inc.
1995	Walters Ramon	Pacific Bell Telephone Co
1964	LITTLE LONNIE E	Pacific Telephone
1960	WILLIAMS VERA E	Pacific Telephone and Telegraph Company
1957	MCCUTCHEON A R MIS	Pacific Telephone
1954	ANDERSON CLARA R	R. L. Polk & Co.
1950	ANDERSON CLARA R	Pacific Telephone

4338 W 102ND ST

Year	Uses	Source
2001	XXXX	Haines & Company, Inc.
1964	MOORE HARRIETT D	Pacific Telephone
1960	MOORE HARRIETT D	Pacific Telephone
	MOORE HARRIFTT D	Pacific Telephone and Telegraph Company
1957	MOORE HARRIETT	Pacific Telephone
1954	MCLNTOSH CARL R	R. L. Polk & Co.
1950	MCINTOSH CARL O R	Pacific Telephone

4339 W 102ND ST

Year	Uses	Source
2001	BARA 9oge 14 o	Haines & Company, Inc.
1975	Coxhead Clinton H	Pacific Telephone Co
1970	Coxhead Clinton H	Pacific Telephone Co
1964	COXHEAD CLINTON H	Pacific Telephone
1960	COXHEAD CLINTON L	Pacific Telephone
	COXHEAD C L	Pacific Telephone and Telegraph Company
1957	COXHEAD CLINTON L	Pacific Telephone
1954	COXHEAD CLINTON L R	R. L. Polk & Co.
1950	COXHEAD CLINTON LR	Pacific Telephone

Year	Uses	Source
1946	Coxhead Clinton L r	Southern California Telephone Co

4340 W 102ND ST

Year	Uses	Source
1975	i Hunter Alex J	Pacific Telephone Co
1970	Baum Geo	Pacific Telephone Co
1964	BAUM GEO	Pacific Telephone
	FIFIELD OLIVE	Pacific Telephone
1960	BAUM GEO	Pacific Telephone
	NELSON GREGORY J	Pacific Telephone
	BAUM G	Pacific Telephone and Telegraph Company
	NELSON GREGORY J	Pacific Telephone and Telegraph Company
1957	BAUM GEO	Pacific Telephone
1954	BAUM GEOR	R. L. Polk & Co.
1950	BAUM GEO R	Pacific Telephone
1946	Baum Geo r	Southern California Telephone Co

4343 W 102ND ST

Year	Uses	Source
2001	XXXX	Haines & Company, Inc.
1970	Decker C E	Pacific Telephone Co
1957	REED GERALD G	Pacific Telephone
1950	ALLEN SHERMAN G R	Pacific Telephone

W 102nd St

4344 W 102nd St

Year	Uses	Source
2014	MARGARITA BANUELOS	EDR Digital Archive
	MARGARITA BANUELOS	EDR Digital Archive
2010	MARGARITA BANUELOS	EDR Digital Archive
	MARGARITA BANUELOS	EDR Digital Archive

W 102ND ST

4344 W 102ND ST

Year	Uses	Source
2001	XXXX	Haines & Company, Inc.
1964	HAMMOND GERALD	Pacific Telephone
1957	SMITH GRACE	Pacific Telephone

FINDINGS

Year	Uses	Source
1957	SMITH GEO E	Pacific Telephone
1950	HAYNES CECIL G R	Pacific Telephone
1946	Webber Cyril r	Southern California Telephone Co

4345 W 102ND ST

Year	Uses	Source
1964	DE GRAT WARREN F	Pacific Telephone
1960	WOLFE LOUISE B	Pacific Telephone and Telegraph Company
	WOLFE LOUISE B	Pacific Telephone
1957	HALL CAROLYN-ORCHRD 2-0872	Pacific Telephone
1950	DE VOLL BEATRICE W R	Pacific Telephone

4346 W 102ND ST

Year	Uses	Source
2001	XXXX	Haines & Company, Inc.
1975	Tutt Bob	Pacific Telephone Co
1970	Tutt Bob	Pacific Telephone Co
1964	TUTT BOB	Pacific Telephone
1960	TUTT BOB	Pacific Telephone
	TUTT BOB	Pacific Telephone and Telegraph Company
1954	PAYTON1G	R. L. Polk & Co.
1950	DANEY JOS P R	Pacific Telephone

4347 W 102ND ST

Year	Uses	Source
2001	XXXX	Haines & Company, Inc.
1975	Osorlo Florenteno	Pacific Telephone Co
1964	BURGOON SUE	Pacific Telephone
1960	STUEBE ROBT M	Pacific Telephone
	STUEBE ROBT M	Pacific Telephone and Telegraph Company

4350 W 102ND ST

Year	Uses	Source
1964	BOB TUTT S MOTORS	Pacific Telephone
1957	TUTT BOB	Pacific Telephone
1954	BOB TUTT MOTORS	R. L. Polk & Co.
1950	GOSNEY EFFLIE C R	Pacific Telephone
1946	Gosney Effie C r	Southern California Telephone Co

FINDINGS

4010/ W 102ND ST

Year	Uses	Source
2001	a MORALESJorge	Haines & Company, Inc.

4057/ W 102ND ST

Year	Uses	Source
2001	a GALLARDOAn	Haines & Company, Inc.

4237/ W 102ND ST

Year	Uses	Source
2001	a AN 01 A 0 E Maria	Haines & Company, Inc.

4310/ W 102ND ST

Year	Uses	Source
2001	MARTINEZMaria G	Haines & Company, Inc.

38331/2 W 102ND ST

Year	Uses	Source
1957	ELEVI L J	Pacific Telephone

39201/2 W 102ND ST

Year	Uses	Source
1957	BALDWLN DON F	Pacific Telephone

41111/2 W 102ND ST

Year	Uses	Source
1957	EISELSTEIN C MOSS	Pacific Telephone

3637 1/2 W 102ND ST

Year	Uses	Source
1960	SPINO JOHN P	Pacific Telephone

3640 1/2 W 102ND ST

Year	Uses	Source
1960	FONT RICHARD L	Pacific Telephone

3643 1/2 W 102ND ST

Year	Uses	Source
1960	PICARD RICHARD W	Pacific Telephone

3644 1/2 W 102ND ST

Year	Uses	Source
1960	ROELEN JAY	Pacific Telephone

FINDINGS

3645 1/2 W 102ND ST

Year	Uses	Source
1960	COHEN HARVEY CAPT	Pacific Telephone

3736 1/2 W 102ND ST

Year	Uses	Source
1964	UTLEY RONALD	Pacific Telephone
1960	LEES CLARENCE E	Pacific Telephone
1957	DURHAM SHELDON	Pacific Telephone

3738 1/2 W 102ND ST

Year	Uses	Source
1957	FAHNDRICH RICHARD	Pacific Telephone

3744 1/2 W 102ND ST

Year	Uses	Source
1957	DARLAND JOHN D	Pacific Telephone

3833 1/2 W 102ND ST

Year	Uses	Source
1964	GRESSMAN WM	Pacific Telephone
1960	BROWN N J	Pacific Telephone

3835 1/2 W 102ND ST

Year	Uses	Source
1960	BOWSHER RAY	Pacific Telephone

3835 1/4 W 102ND ST

Year	Uses	Source
1960	KRIMBOW LEON C	Pacific Telephone

3837 1/2 W 102ND ST

Year	Uses	Source
1964	WHITE SANDRA A	Pacific Telephone

3837 1/4 W 102ND ST

Year	Uses	Source
1964	TURBYFILL EDNA	Pacific Telephone

3839 1/2 W 102ND ST

Year	Uses	Source
1960	BRIDGES GEO H	Pacific Telephone

FINDINGS

3850 1/2 W 102ND ST

Year	Uses	Source
1964	VAUGHAN LINDA	Pacific Telephone
	VAUGHAN ROBT V	Pacific Telephone

3852 1/2 W 102ND ST

Year	Uses	Source
1960	OHLE ROBT B	Pacific Telephone

3908 1/2 W 102ND ST

Year	Uses	Source
1960	MCCLELLAN WM A	Pacific Telephone

3920 1/2 W 102ND ST

Year	Uses	Source
1964	SITZE FERN O	Pacific Telephone
	SITZE BEN D	Pacific Telephone
1960	HERNANDEZ ROSIE	Pacific Telephone

3922 3/4 W 102ND ST

Year	Uses	Source
1964	DOBOS BUBNO SANDOR	Pacific Telephone
1960	DOBOS-BUBNO SANDOR	Pacific Telephone
1957	FREED RW JR	Pacific Telephone

4010 1/2 W 102ND ST

Year	Uses	Source
1964	NAVETTA JOS K	Pacific Telephone

4012 1/2 W 102ND ST

Year	Uses	Source
1960	ST PIERRE SANDRA J	Pacific Telephone

4016 1/2 W 102ND ST

Year	Uses	Source
1964	MULDERS JOHANNES M	Pacific Telephone
1960	BAKER REIKO	Pacific Telephone
1950	GOETTMAN DAVID R R	Pacific Telephone

4018 1/2 W 102ND ST

Year	Uses	Source
1964	TARTAGLIONE FRANK	Pacific Telephone

4018 1/4 W 102ND ST

Year	Uses	Source
1957	JOHNSON W E	Pacific Telephone

4024 1/2 W 102ND ST

Year	Uses	Source
1964	WAGNER RICHARD H	Pacific Telephone
	WAGNER EILEEN	Pacific Telephone

4031 1/2 W 102ND ST

Year	Uses	Source
1964	NICHOLSON M HILDA	Pacific Telephone

4111 1/2 W 102ND ST

Year	Uses	Source
1964	EISELSTEIN C MOSS	Pacific Telephone

4216 1/2 W 102ND ST

Year	Uses	Source
1964	MUTCH WM G	Pacific Telephone
1950	HINES ROBT TR	Pacific Telephone

4323 1/2 W 102ND ST

Year	Uses	Source
1964	GARDNER BARBARA A	Pacific Telephone
1960	WESTERMEYER IRIS D	Pacific Telephone
	CARDA WAYNE MRS	Pacific Telephone
1954	MORRISSEY M J	R. L. Polk & Co.
1950	GARNER J L R	Pacific Telephone

W 103RD

4335 W 103RD

Year	Uses	Source
1990	GRAY JOHN H INGLEWOOD	Pacific Bell
1981	JOHN H INGLEWOOD	Pacific Telephone

W 103RD ST

4012 W 103RD ST

Year	Uses	Source
2001	OVEGAJuan	Haines & Company, Inc.

FINDINGS

Year	Uses	Source
1964	JIMENEZ OSCAR	Pacific Telephone
1960	JIMENEZ OSCAR	Pacific Telephone
	JIMENEZ OSCAR	Pacific Telephone and Telegraph Company
1957	DECKARD A R	Pacific Telephone
1954	MILLER HARRY S	R. L. Polk & Co.

4013 W 103RD ST

Year	Uses	Source
2001	GARCIAAnlonio	Haines & Company, Inc.
1975	Hudson Beverly	Pacific Telephone Co
1964	BLACK JIM	Pacific Telephone
	BLACK CANDY	Pacific Telephone
1957	I(NUTSON I(NUT R	Pacific Telephone
1954	EGERER EUGENE	R. L. Polk & Co.

4014 W 103RD ST

Year	Uses	Source
2001	XXXX	Haines & Company, Inc.
1995	Mc Ghee Earl	Pacific Bell Telephone Co
1975	Murphy Jas C	Pacific Telephone Co

4015 W 103RD ST

Year	Uses	Source
2001	TORRES Ros	Haines & Company, Inc.
1995	Acosta Pascual	Pacific Bell Telephone Co
1970	Baird David L	Pacific Telephone Co
1957	NASH HARLAND S	Pacific Telephone
1954	HILLS R E	R. L. Polk & Co.

4016 W 103RD ST

Year	Uses	Source
2001	XXXX	Haines & Company, Inc.
1960	GELDSON EARL B	Pacific Telephone

4018 W 103RD ST

Year	Uses	Source
2001	XXXX	Haines & Company, Inc.

FINDINGS

4019 W 103RD ST

Year	Uses	Source
2001	HERNANDEZRosa	Haines & Company, Inc.
1970	Waul Phillip	Pacific Telephone Co
1950	POLLEY RICHARD G R	Pacific Telephone

4020 W 103RD ST

Year	Uses	Source
2001	CALDERAJuan	Haines & Company, Inc.
1995	Centeno Fausto	Pacific Bell Telephone Co
1970	Hamilton Russell	Pacific Telephone Co
1964	HAMILTON DOROTHY	Pacific Telephone
	HAMILTON RUSSELL	Pacific Telephone
1960	YANKEE R R MRS	Pacific Telephone and Telegraph Company
	YANKEE R R MRS	Pacific Telephone

4023 W 103RD ST

Year	Uses	Source
2001	JIMENEZJose 00 0 i	Haines & Company, Inc.
1995	Paredes Felipe De Jesus	Pacific Bell Telephone Co
1960	1/2 FIERRO JOS	Pacific Telephone and Telegraph Company

4024 W 103RD ST

Year	Uses	Source
2001	CALDERAJuan	Haines & Company, Inc.
1960	CROWELL E A	Pacific Telephone
	CROWELL E or	Pacific Telephone and Telegraph Company
1957	CROE EL A	Pacific Telephone
1954	CROWELL E A R	R. L. Polk & Co.

4025 W 103RD ST

Year	Uses	Source
2001	PAREDESFel pe	Haines & Company, Inc.
1975	Mc Allister Helene	Pacific Telephone Co
1970	Mc Allister Helene	Pacific Telephone Co
1964	LAIRD CHESTER G	Pacific Telephone
1960	MC DONALD WALTER	Pacific Telephone
	MC OONALD WALTER	Pacific Telephone and Telegraph Company
1957	GESSECK GELTRUDE M	Pacific Telephone
1954	POTTER W F	R. L. Polk & Co.

FINDINGS

4026 W 103RD ST

Year	Uses	Source
2001	ZEPEDAAndres	Haines & Company, Inc.
1964	LOWE H W	Pacific Telephone
	LOWE GERTRUDE	Pacific Telephone
1954	GRANT E H SR	R. L. Polk & Co.
1950	BARTON JOHN A R	Pacific Telephone

4027 W 103RD ST

Year	Uses	Source
2001	OROZCO Francisco	Haines & Company, Inc.
1964	SHERRILL MERRIL MRS	Pacific Telephone
1960	HIGGENS CURTIS J DR	Pacific Telephone
	HIGGENS CURTIS J DR	Pacific Telephone and Telegraph Company

4028 W 103RD ST

Year	Uses	Source
2001	ESPARZARig	Haines & Company, Inc.
1970	Murray Lin	Pacific Telephone Co
1964	MURRAY LIN	Pacific Telephone
1960	MURRAY LIN	Pacific Telephone
1957	MUTRRAY LIN	Pacific Telephone

W 103rd St

4029 W 103rd St

Year	Uses	Source
2014	FRANCISCO OROZCO	EDR Digital Archive
	FRANCISCO OROZCO	EDR Digital Archive
2010	FRANCISCO OROZCO	EDR Digital Archive
	FRANCISCO OROZCO	EDR Digital Archive

W 103RD ST

4029 W 103RD ST

Year	Uses	Source
2001	XXXX	Haines & Company, Inc.
1970	Spil Ilers Donald R	Pacific Telephone Co
1964	HACKE GEO E	Pacific Telephone
1960	BORDELON J F	Pacific Telephone

FINDINGS

4031 W 103RD ST

Year	Uses	Source
2001	1 GODOYs 0dro 00 I	Haines & Company, Inc.
1960	MEYERS WM	Pacific Telephone

4032 W 103RD ST

Year	Uses	Source
2001	GARCIAJose 00 i	Haines & Company, Inc.
1975	Master D Rooter Service	Pacific Telephone Co
	Griffin H C	Pacific Telephone Co
1970	Bari I Roger	Pacific Telephone Co
	Master D Rooter Service	Pacific Telephone Co
1964	BARIL ROGER O	Pacific Telephone
	BARIL JEANNE J	Pacific Telephone

4033 W 103RD ST

Year	Uses	Source
1995	Flores Angelina	Pacific Bell Telephone Co
1975	Weaver David	Pacific Telephone Co
1970	Balkind Joe	Pacific Telephone Co
1967	Gestson Lauren D	Pacific Telephone
1964	GESTSON LAUREN D	Pacific Telephone
1960	GESTSON LAUREN D	Pacific Telephone
	1/2 THOMPSON JOHN R	Pacific Telephone and Telegraph Company
	GESTSON LAUREN D	Pacific Telephone and Telegraph Company

4034 W 103RD ST

Year	Uses	Source
2001	XXXX	Haines & Company, Inc.
1995	Ruiz Sandra	Pacific Bell Telephone Co

4035 W 103RD ST

Year	Uses	Source
2001	MARTINEZMiguel 00 S RODRIGUEZ Carlos	Haines & Company, Inc.
1975	Stokes Donald J Sgt	Pacific Telephone Co
	Williams L	Pacific Telephone Co
1970	Hutzler John T	Pacific Telephone Co
1960	MINASIAN MARY K MRS	Pacific Telephone and Telegraph Company
	MINASIAN MARY K MRS	Pacific Telephone
	1/2 BREY DOROTHY M	Pacific Telephone and Telegraph Company

FINDINGS

W 103rd St

4036 W 103rd St

Year	Uses	Source
2010	LANDSCAPING SERVICES PLUS	EDR Digital Archive
	LANDSCAPING SERVICES PLUS	EDR Digital Archive

W 103RD ST

4036 W 103RD ST

Year	Uses	Source
2001	OHASSANRasaq	Haines & Company, Inc.
1970	Miller Jas C	Pacific Telephone Co
1960	SCHULOT EUGENE V	Pacific Telephone and Telegraph Company
	SCHULDT EUGENE V	Pacific Telephone
1957	SCHULDT EUGENE V	Pacific Telephone
1954	SCHULDT EUGENE V	R. L. Polk & Co.

4037 W 103RD ST

Year	Uses	Source
2001	XXXX	Haines & Company, Inc.
1964	MCALLISTER HELENE	Pacific Telephone
1960	HIURA CLARENCE K	Pacific Telephone
	HIURA CLARENCE K	Pacific Telephone and Telegraph Company

4039 W 103RD ST

Year	Uses	Source
2001	RODRIGOEZE 00 H	Haines & Company, Inc.

4040 W 103RD ST

Year	Uses	Source
2001	CANOJesse 00 C	Haines & Company, Inc.
1995	Cano Jesse	Pacific Bell Telephone Co
1970	Spillers Max	Pacific Telephone Co
1964	SPILLERS MAX	Pacific Telephone
1960	SPILLERS MAX	Pacific Telephone
	SPILLERS MAX	Pacific Telephone and Telegraph Company
1957	SPILLERS MAX	Pacific Telephone

FINDINGS

4042 W 103RD ST

Year	Uses	Source
2001	BUSTAMANT	Haines & Company, Inc.
1995	Bustamante Jose	Pacific Bell Telephone Co
1964	BRADY WARREN F	Pacific Telephone
	BRADY LYNNEA K	Pacific Telephone
1957	EAST CLIFFORD M	Pacific Telephone
1954	SMITH DOUGLAS E	R. L. Polk & Co.

4043 W 103RD ST

Year	Uses	Source
2001	NUNEZJuan 00 I	Haines & Company, Inc.
1995	Barreda Cornejo Faviola Francisca	Pacific Bell Telephone Co
1975	Ridings Steven C	Pacific Telephone Co
1970	Sterling Richard M	Pacific Telephone Co
1964	TUTTY JULIA A	Pacific Telephone
	SOSSI DENNIS L	Pacific Telephone
1960	FLADELAND OLE	Pacific Telephone and Telegraph Company
1954	OFFENSTEIN CALVIN C	R. L. Polk & Co.

W 103rd St

4044 W 103rd St

Year	Uses	Source
2014	DE COLORES INC	EDR Digital Archive
	DE COLORES INC	EDR Digital Archive

W 103RD ST

4044 W 103RD ST

Year	Uses	Source
2001	XXXX	Haines & Company, Inc.
1975	Dill Rick	Pacific Telephone Co
1960	BENNETT G P	Pacific Telephone and Telegraph Company
	BENNETT G P	Pacific Telephone
1954	POWELL GREGORY E	R. L. Polk & Co.

4046 W 103RD ST

Year	Uses	Source
2001	LOPEZ Ubertino	Haines & Company, Inc.
1995	Martinez F	Pacific Bell Telephone Co

FINDINGS

Year	Uses	Source
1995	h de Aquino Fernando	Pacific Bell Telephone Co
	Alvarez Juan	Pacific Bell Telephone Co
1975	Regis Nicolas	Pacific Telephone Co
1970	Gonzales Simon	Pacific Telephone Co
1960	ANDERSON ALICE KAY	Pacific Telephone and Telegraph Company
	ANDERSON ALICE KAY	Pacific Telephone
1957	SPINCKEN MARY J	Pacific Telephone
1954	VANCE JAS F	R. L. Polk & Co.

4047 W 103RD ST

Year	Uses	Source
2001	ANZALDOJose 00 HI	Haines & Company, Inc.
1995	Lacayo Luis	Pacific Bell Telephone Co
1970	Agard Richard	Pacific Telephone Co
1964	LINIGER ROBT G	Pacific Telephone
1960	DAY THOS F	Pacific Telephone
	DAY THOMAS F	Pacific Telephone and Telegraph Company
1957	DAY THOS F	Pacific Telephone
1954	CANAVELLO FREDERIC	R. L. Polk & Co.

4048 W 103RD ST

Year	Uses	Source
2001	LOPEZ Nancy	Haines & Company, Inc.
1960	VANCE JAMES F	Pacific Telephone and Telegraph Company
	VANCE JAS F	Pacific Telephone
1957	VANCE JAS F	Pacific Telephone

4051 W 103RD ST

Year	Uses	Source
2001	FELIXAnthony	Haines & Company, Inc.
1975	Barajas Jose L	Pacific Telephone Co

4052 W 103RD ST

Year	Uses	Source
2001	IRAHETACarlos	Haines & Company, Inc.
1970	Boyett Joe W	Pacific Telephone Co
1964	VOLLMER GEO R	Pacific Telephone
1960	VOLLMER GEO R	Pacific Telephone and Telegraph Company
	VOLLMER GEO R	Pacific Telephone

FINDINGS

4053 W 103RD ST

Year	Uses	Source
2001	XXXX	Haines & Company, Inc.
1970	Fonseca Francisco	Pacific Telephone Co
1964	STEWART WM	Pacific Telephone
1960	SMITH DUANE D	Pacific Telephone and Telegraph Company
	SMITH DUANE D	Pacific Telephone

4054 W 103RD ST

Year	Uses	Source
2001	6 HERNANDEZ Robero	Haines & Company, Inc.
1995	Santana Maria Lopez	Pacific Bell Telephone Co
1970	Harris Paul	Pacific Telephone Co
1964	SANDOVAL RICHARD	Pacific Telephone
1960	WALKER HOWARD	Pacific Telephone
	HAMILTON HOMNER	Pacific Telephone
	HAMILTON HOMER	Pacific Telephone and Telegraph Company
	HAMILTON BETHANE	Pacific Telephone

4055 W 103RD ST

Year	Uses	Source
2001	0 ALDANA Elmer	Haines & Company, Inc.
1970	Rollins Clarence D	Pacific Telephone Co
1964	CRONE LOUISE A	Pacific Telephone
	CRONE JOHN A	Pacific Telephone
	CRONE FRANK A	Pacific Telephone
1960	KEZER CHAS	Pacific Telephone
	KEZER CHAS	Pacific Telephone and Telegraph Company
1957	CURRIE VERDON A	Pacific Telephone
1954	CURRIE VERDON A	R. L. Polk & Co.

4056 W 103RD ST

Year	Uses	Source
2001	XXXX	Haines & Company, Inc.
1960	DAVENPORT VELMor	Pacific Telephone and Telegraph Company
1954	PURVIS J R	R. L. Polk & Co.
	PUIVIS J R	R. L. Polk & Co.
1950	PURVIS JEAN R	Pacific Telephone

FINDINGS

4059 W 103RD ST

Year	Uses	Source
2001	SMIETA	Haines & Company, Inc.
1970	Calderon M	Pacific Telephone Co
1964	GLADSTONE LEONARD	Pacific Telephone
1960	REA ERMINIO	Pacific Telephone
	BANAT PHILLIP	Pacific Telephone and Telegraph Company
1957	REA ERMINIO	Pacific Telephone

4061 W 103RD ST

Year	Uses	Source
2001	XXXX	Haines & Company, Inc.
2000	Flores Enrique	Pacific Bell Telephone Co
1995	REAR Canales Esau	Pacific Bell Telephone Co
	Building	Pacific Bell Telephone Co
1970	Johnson Chas R	Pacific Telephone Co
1964	HANSEN ARTHUR M	Pacific Telephone
1957	LABHERT LA MAR	Pacific Telephone
	LAUBERT ROSEMARY	Pacific Telephone

4062 W 103RD ST

Year	Uses	Source
2001	GILRosalba 00 HI	Haines & Company, Inc.
1975	Stutz M N Clenaghan	Pacific Telephone Co
1970	Stutz M N Clenaghan	Pacific Telephone Co
1964	STUTZ M N CLENANHAN	Pacific Telephone
1960	STUTZ M N CLENAGHAN	Pacific Telephone
	STUTZ M N CLENAGHAN	Pacific Telephone and Telegraph Company
1957	PARVIS J	Pacific Telephone
1954	GOODBERRY FREDERICK J	R. L. Polk & Co.

4063 W 103RD ST

Year	Uses	Source
2001	OARBAfetnando	Haines & Company, Inc.
1960	STEELE ROBT	Pacific Telephone and Telegraph Company
	STEELE ROBT	Pacific Telephone
1957	CATALLE EMILLO	Pacific Telephone

4065 W 103RD ST

Year	Uses	Source
2001	XXXX	Haines & Company, Inc.

FINDINGS

Year	Uses	Source
1976	Phillips Lula	Pacific Telephone
1970	Roberts Donald W	Pacific Telephone Co
1964	LOVELESS DAVID A	Pacific Telephone
1960	STEELE ROBT JR	Pacific Telephone
	STEELE ROBT JR	Pacific Telephone and Telegraph Company
1957	JAMES HELEN MRS	Pacific Telephone

4066 W 103RD ST

Year	Uses	Source
2001	RAMIREZNoe	Haines & Company, Inc.
1975	Beem Jonathan G	Pacific Telephone Co
1970	Beem Jonathan G	Pacific Telephone Co
1964	BEEM JONATHAN G	Pacific Telephone
1960	BEEM JONATHAN G	Pacific Telephone
	BEEM JONATHAN G	Pacific Telephone and Telegraph Company
1958	Beem Jonathan G	Pacific Telephone
1957	BEEM JONATHAN G	Pacific Telephone
1954	BELL E A	R. L. Polk & Co.

4067 W 103RD ST

Year	Uses	Source
2001	CARRILLO Trinidad	Haines & Company, Inc.
1960	WARNER JOEL	Pacific Telephone
	WARNER ANNE	Pacific Telephone
	WARNER JOEL	Pacific Telephone and Telegraph Company

4068 W 103RD ST

Year	Uses	Source
2001	GALLEGOS Fran	Haines & Company, Inc.
1975	Brown Debble	Pacific Telephone Co
1964	ROSS GARY L	Pacific Telephone
1957	BORBELY LOITS	Pacific Telephone

4069 W 103RD ST

Year	Uses	Source
1995	De Carli Henry E	Pacific Bell Telephone Co
1975	De Carli Henry E	Pacific Telephone Co
1970	De Carli Henry E	Pacific Telephone Co
1964	DE CARLI HENRY E	Pacific Telephone
1960	GELUSO JOSEPHINE	Pacific Telephone

FINDINGS

Year	Uses	Source
1960	GELUSO JOSEPHINE	Pacific Telephone and Telegraph Company
1957	CATALLE PIETRO	Pacific Telephone

4072 W 103RD ST

Year	Uses	Source
2001	MORATAYAFredy	Haines & Company, Inc.
1975	Miller Harry S	Pacific Telephone Co
1970	Milter Harry S	Pacific Telephone Co
1964	MILLER HARRY S	Pacific Telephone
1960	MILLER HARRY S	Pacific Telephone
	MILLER HARRY	Pacific Telephone and Telegraph Company
1957	MILLER HARRY S	Pacific Telephone

4073 W 103RD ST

Year	Uses	Source
2001	CARRILLOTrinidad O	Haines & Company, Inc.
1995	Ramos Juan	Pacific Bell Telephone Co
1970	Jackson Claude R	Pacific Telephone Co
1964	JACKSON CLAUDE R	Pacific Telephone
	JACKSON PATRICIA	Pacific Telephone
1960	JACKSON CLAUDE R	Pacific Telephone
	JACKSON PATRICIA	Pacific Telephone
	JACKSON CLAUDE R	Pacific Telephone and Telegraph Company
1957	GRILLS ANDREW	Pacific Telephone
1954	CULOS SILVIO	R. L. Polk & Co.

4075 W 103RD ST

Year	Uses	Source
2001	ESCOBEDOMana M	Haines & Company, Inc.

4076 W 103RD ST

Year	Uses	Source
2001	SHARP Odessa L	Haines & Company, Inc.
1995	Sharp Odessa L	Pacific Bell Telephone Co
1950	BROWN LESLIE R R	Pacific Telephone

4077 W 103RD ST

Year	Uses	Source
2001	CARILLOTIniad O	Haines & Company, Inc.
1970	Cicinelli Josephine	Pacific Telephone Co

FINDINGS

Year	Uses	Source
1970	Stellino Jos	Pacific Telephone Co
1964	CICINELLI JOSEPHINE	Pacific Telephone
1960	CICINELLI JOSEPHINE	Pacific Telephone
	CICINELLI JOSEPH	Pacific Telephone and Telegraph Company
1957	CICINELLI JOSEPHINE	Pacific Telephone
1954	MCDOUGLE TROY L	R. L. Polk & Co.

4078 W 103RD ST

Year	Uses	Source
2001	XXXX	Haines & Company, Inc.

4079 W 103RD ST

Year	Uses	Source
1960	NOVAK ROBT P	Pacific Telephone
	NOVAK ROBT P	Pacific Telephone and Telegraph Company
1957	LEE HARRY A	Pacific Telephone
1954	LEE HARRY A	R. L. Polk & Co.

4080 W 103RD ST

Year	Uses	Source
2001	WILLIAMSMary	Haines & Company, Inc.
1970	Addis John E	Pacific Telephone Co

4081 W 103RD ST

Year	Uses	Source
2001	DIAZRogelio	Haines & Company, Inc.
1975	Brown	Pacific Telephone Co
1970	Helmprecht Ludwig	Pacific Telephone Co
1960	CLAPSADDLE ROBT	Pacific Telephone

4083 W 103RD ST

Year	Uses	Source
2001	XXXX	Haines & Company, Inc.
1975	Gomez Harold	Pacific Telephone Co
1970	Potts Chas E Sr	Pacific Telephone Co
1964	BOYLE LILLIAN	Pacific Telephone

4100 W 103RD ST

Year	Uses	Source
1970	Hofner Jim	Pacific Telephone Co

FINDINGS

4102 W 103RD ST

Year	Uses	Source
2001	5 HU 9 TADOManuel	Haines & Company, Inc.
1976	Browder Peggy	Pacific Telephone

4103 W 103RD ST

Year	Uses	Source
1975	Dougan J A	Pacific Telephone Co
1970	Dougan J A	Pacific Telephone Co
1964	DOUGAN J A	Pacific Telephone
1960	DOUGAN J A	Pacific Telephone
	DOUGAN J or	Pacific Telephone and Telegraph Company
1957	DOUGAN J A	Pacific Telephone
1954	DOUGAN J A	R. L. Polk & Co.
1946	Johnson Evar W r	Southern California Telephone Co

4104 W 103RD ST

Year	Uses	Source
2001	ROBIN	Haines & Company, Inc.
1995	Robinson CO	Pacific Bell Telephone Co

4105 W 103RD ST

Year	Uses	Source
2001	XXXX	Haines & Company, Inc.
1975	Foster Paul D	Pacific Telephone Co
1957	WILSON HAROLD E	Pacific Telephone
1954	WILSON HAROID E	R. L. Polk & Co.
1950	MAHAN D C JRR	Pacific Telephone

4107 W 103RD ST

Year	Uses	Source
2001	XXXX	Haines & Company, Inc.
1950	SWAN ESTHER K MRS R	Pacific Telephone

4108 W 103RD ST

Year	Uses	Source
1964	BEVILLE C A	Pacific Telephone
1957	WILLIAMS FRANK D	Pacific Telephone
1950	BONHAM BLANCHE R	Pacific Telephone

FINDINGS

4109 W 103RD ST

Year	Uses	Source
2001	XXXX	Haines & Company, Inc.
1995	Hernandez Carlos	Pacific Bell Telephone Co
1975	Wilson Zona J	Pacific Telephone Co
1970	Wilson Zona J	Pacific Telephone Co
1960	NEWBERRY JOHN F	Pacific Telephone
	1/2 WILSON ZONA J	Pacific Telephone and Telegraph Company
	NEWBERRY JOHN F	Pacific Telephone and Telegraph Company
1957	SOLTYS MIKE	Pacific Telephone
1954	ERICKSON LA VERNE C	R. L. Polk & Co.

4110 W 103RD ST

Year	Uses	Source
1960	BRABBIN MILTON	Pacific Telephone
1957	BRABBIN MILTON	Pacific Telephone
1954	LONG BEN	R. L. Polk & Co.

4111 W 103RD ST

Year	Uses	Source
2001	JIMENEZEmilia	Haines & Company, Inc.
1964	SINGER NORMAN	Pacific Telephone
1960	BURR NORMAN L	Pacific Telephone and Telegraph Company

4112 W 103RD ST

Year	Uses	Source
1957	SALLEE JAS L	Pacific Telephone
1954	HILTON VIOLA	R. L. Polk & Co.

4113 W 103RD ST

Year	Uses	Source
2001	GARCIAManue 18 3065 I	Haines & Company, Inc.
1975	Surtees Harry H	Pacific Telephone Co
1970	Veiga Arturo	Pacific Telephone Co
1960	BURR LE ROY	Pacific Telephone and Telegraph Company

4114 W 103RD ST

Year	Uses	Source
1964	MATNEY LELAH J	Pacific Telephone
1960	MATNEY LELAH J	Pacific Telephone and Telegraph Company
	MATNEY LELAH J	Pacific Telephone

FINDINGS

Year	Uses	Source
1957	MATNEY LELAH J	Pacific Telephone
1954	MATNEY LELAH J	R. L. Polk & Co.

4115 W 103RD ST

Year	Uses	Source
2001	XXXX	Haines & Company, Inc.
1995	2 Correa Gabriel	Pacific Bell Telephone Co
	1 Cardenas Jose	Pacific Bell Telephone Co
	Building	Pacific Bell Telephone Co

4116 W 103RD ST

Year	Uses	Source
1960	HANKAMMER LARRY A	Pacific Telephone
	HANKAMMER LARRY or	Pacific Telephone and Telegraph Company
1957	HANKAMMER LARRY A	Pacific Telephone

4125 W 103RD ST

Year	Uses	Source
2001	Ol BARRAFernando	Haines & Company, Inc.
1995	FRT Herrera Eduardo	Pacific Bell Telephone Co
	Building	Pacific Bell Telephone Co
1975	Vandeveer Robt L	Pacific Telephone Co
1970	Vandeveer Robt L	Pacific Telephone Co
1960	VANDEVEER R L	Pacific Telephone and Telegraph Company
	VANDEVEER ROBT L	Pacific Telephone
1957	VANDEVEER ROBT L	Pacific Telephone
1954	VANDEVEER ROBT L	R. L. Polk & Co.

4129 W 103RD ST

Year	Uses	Source
2001	0 GARCIAMa lo	Haines & Company, Inc.
1975	Butler Phil	Pacific Telephone Co
1970	Yates Edw	Pacific Telephone Co
1960	GENGELBACH G K	Pacific Telephone and Telegraph Company
	GENGELBACH G	Pacific Telephone
1957	GENGELBACH G-ORCHRD 7-9050	Pacific Telephone
1954	GENGELBACH G R	R. L. Polk & Co.
1950	GENGELBACH G R	Pacific Telephone
1946	Gengelbach G r	Southern California Telephone Co

FINDINGS

4130 W 103RD ST

Year	Uses	Source
2001	BETANCOURTJos Ifina	Haines & Company, Inc.
1975	Grao Jose	Pacific Telephone Co
1970	Gonzales Cecelia	Pacific Telephone Co
	Hinnewinkel Darrel	Pacific Telephone Co
1957	BINGHAM E L	Pacific Telephone
1954	ALIEN OTTO C	R. L. Polk & Co.

4133 W 103RD ST

Year	Uses	Source
2001	0 NIEVESHe 81berto c	Haines & Company, Inc.
1995	Nieves Heriberto	Pacific Bell Telephone Co
1964	LA ROSA VINCENT E	Pacific Telephone
1960	MACORMIC DONNA J	Pacific Telephone
	MC FARLANE GERALD T	Pacific Telephone and Telegraph Company
1957	MACOVMIC DONNA J	Pacific Telephone
1954	MACORMIC DONNA J R	R. L. Polk & Co.
1950	VAN DEUSEN ALDEN J R	Pacific Telephone

4201 W 103RD ST

Year	Uses	Source
2001	CONCEPCIONTeo Illo	Haines & Company, Inc.

4206 W 103RD ST

Year	Uses	Source
2001	XXXX	Haines & Company, Inc.
1970	Hills R E	Pacific Telephone Co
1964	HILLS R E	Pacific Telephone
1960	HILLS R E	Pacific Telephone
	HILLS R E	Pacific Telephone and Telegraph Company
1957	SCOTT FRANCIS I	Pacific Telephone

4210 W 103RD ST

Year	Uses	Source
2001	XXXX	Haines & Company, Inc.

4213 W 103RD ST

Year	Uses	Source
2001	OMEROLider	Haines & Company, Inc.
1970	Roberts Jas L	Pacific Telephone Co

FINDINGS

Year	Uses	Source
1960	ALLIE GENE F	Pacific Telephone and Telegraph Company
1957	EWING MARION A	Pacific Telephone
1954	EWING MARION A R	R. L. Polk & Co.
1950	EWING MARION A R	Pacific Telephone

4214 W 103RD ST

Year	Uses	Source
2001	P 1 NZON Jesus	Haines & Company, Inc.
1964	DUFF JAS A	Pacific Telephone
1960	METCALF JACK W	Pacific Telephone
	METCALF JACK W	Pacific Telephone and Telegraph Company
1957	THOSTENSON LEWIS D	Pacific Telephone
1954	WUNDER ANNA C MRS	R. L. Polk & Co.

4215 W 103RD ST

Year	Uses	Source
2001	XXXX	Haines & Company, Inc.
1964	VARGAS DOMINGO	Pacific Telephone
1957	BLANSKENSHLP LAWRENCE F D	Pacific Telephone

4216 W 103RD ST

Year	Uses	Source
2001	io ALVARAD	Haines & Company, Inc.
	GONZALESAscnccon	Haines & Company, Inc.
1975	Valle Jo Placido	Pacific Telephone Co
	Larson Jos B	Pacific Telephone Co
1970	Hargrove Glen A Sr	Pacific Telephone Co
	Larson Jos B	Pacific Telephone Co
1960	SCHULTZ ELDER D	Pacific Telephone
	SCHULTZ ELDER D	Pacific Telephone and Telegraph Company
1957	BETHURUM G B	Pacific Telephone
1954	BUCKLES ARWIN J	R. L. Polk & Co.
1950	BATER H M R	Pacific Telephone

4217 W 103RD ST

Year	Uses	Source
2001	CHAVEZMara	Haines & Company, Inc.
1975	Jackson Augustus	Pacific Telephone Co
1970	Henson Pat	Pacific Telephone Co
1964	HENSON PAT	Pacific Telephone

FINDINGS

4221 W 103RD ST

Year	Uses	Source
2001	OCHAGOLLAPedro	Haines & Company, Inc.
1970	Fernandez Florencia	Pacific Telephone Co
1964	BLAKEY FRED	Pacific Telephone
1960	SCHAUB ADOLPH	Pacific Telephone
	SCHAUB PHILIP V	Pacific Telephone
	SCHAUB PHILIP V	Pacific Telephone and Telegraph Company
1954	JERMAN GEO H	R. L. Polk & Co.
1950	HERRINGTON LAS M R	Pacific Telephone

4222 W 103RD ST

Year	Uses	Source
2001	AGUILAR Chnslino	Haines & Company, Inc.
1995	Aguilar Christine	Pacific Bell Telephone Co
	Rodriguez Roberto	Pacific Bell Telephone Co
1970	Arellano Joe	Pacific Telephone Co
1957	PREISS JESSIE MRS	Pacific Telephone
1954	PREISS JESSIE MRS	R. L. Polk & Co.

4224 W 103RD ST

Year	Uses	Source
2001	GOMEZRrgobertn	Haines & Company, Inc.
1970	Molina Vincent	Pacific Telephone Co

4225 W 103RD ST

Year	Uses	Source
2001	OLARAEduarda	Haines & Company, Inc.
1960	EARLEY TED E	Pacific Telephone
	EARLEY T E	Pacific Telephone and Telegraph Company
1957	EARLEY TED E	Pacific Telephone
1954	EARLEY TED E R	R. L. Polk & Co.

4226 W 103RD ST

Year	Uses	Source
2001	MORUASo Ira G	Haines & Company, Inc.
1975	Porter Hilda	Pacific Telephone Co
1970	Porter Hi Ida	Pacific Telephone Co
1950	MOORE EMMA MRS R	Pacific Telephone

FINDINGS

4228 W 103RD ST

Year	Uses	Source
2001	TAUATAINA Stone	Haines & Company, Inc.
1970	Norte Pete M	Pacific Telephone Co
1964	NORTE PETE M	Pacific Telephone
1960	NORTE PETE M	Pacific Telephone and Telegraph Company
	NORTE PETE M	Pacific Telephone
1957	NORTE PETE N	Pacific Telephone
1954	NORTE PETE M	R. L. Polk & Co.
1950	JORDAN JOE R	Pacific Telephone
1946	Yeaman Carl R r	Southern California Telephone Co

4229 W 103RD ST

Year	Uses	Source
2001	LOPEZLet Ca	Haines & Company, Inc.
1975	Meneses Maria Christina	Pacific Telephone Co
1970	Petersen Jas N	Pacific Telephone Co
1964	PETERSEN JAS N	Pacific Telephone
1960	PETERSEN J N	Pacific Telephone and Telegraph Company
	PETERSEN JAS N	Pacific Telephone
1957	PETERSEN JAS N	Pacific Telephone
1954	PETERSEN JAS N	R. L. Polk & Co.

4230 W 103RD ST

Year	Uses	Source
2001	XXXX	Haines & Company, Inc.
1970	Muratalla Maria Luisa	Pacific Telephone Co

4232 W 103RD ST

Year	Uses	Source
2001	LUCEROA	Haines & Company, Inc.
1975	Gillingham Amy V	Pacific Telephone Co
1970	Southern E J	Pacific Telephone Co
1957	PRUNER ORING	Pacific Telephone
1950	STAFFORD ALMOND G R	Pacific Telephone
1946	Stafford Almond G r	Southern California Telephone Co

4234 W 103RD ST

Year	Uses	Source
2001	XXXX	Haines & Company, Inc.
1970	Floyd Construction Co	Pacific Telephone Co

FINDINGS

4235 W 103RD ST

Year	Uses	Source
2001	CORNELIUSW	Haines & Company, Inc.
1995	Cornelius William	Pacific Bell Telephone Co
1960	LENNOX IDor	Pacific Telephone and Telegraph Company
	LENNOX IDA	Pacific Telephone
1957	LENNOX IDA	Pacific Telephone
1954	LENNOX IDA	R. L. Polk & Co.
1946	Kinghan Fred r	Southern California Telephone Co

4236 W 103RD ST

Year	Uses	Source
2001	SAMADORAndres	Haines & Company, Inc.
1964	ORTIZ PAUL	Pacific Telephone
1960	BROWN BILL	Pacific Telephone
1957	BROWN BILL	Pacific Telephone
1954	BROWN BILL R	R. L. Polk & Co.
1950	WALKER LU R	Pacific Telephone
1946	Walker L J r	Southern California Telephone Co

4237 W 103RD ST

Year	Uses	Source
2001	BERMEJOJose C	Haines & Company, Inc.
1970	Ruthies Originals	Pacific Telephone Co
1964	CLARK CONSTRUCTION CO	Pacific Telephone
1954	ARCHAMBAULT L J	R. L. Polk & Co.

4240 W 103RD ST

Year	Uses	Source
2001	XXXX	Haines & Company, Inc.
1995	Mc Intosh Mary	Pacific Bell Telephone Co
1975	Mc Intosh Mary	Pacific Telephone Co
1970	Mc Intosh Mary	Pacific Telephone Co
1964	MCINTOSH MARY	Pacific Telephone
1960	MCINTOSH MARY	Pacific Telephone
	103RD STREET WEST CONTINUED	Pacific Telephone and Telegraph Company
	MC INTOSH MARY	Pacific Telephone and Telegraph Company
1957	MCINTOSH MARY	Pacific Telephone
1950	WRIGHT ELIZABETH R	Pacific Telephone
1946	Wright Elizabeth r	Southern California Telephone Co

FINDINGS

4241 W 103RD ST

Year	Uses	Source
2001	HERNANDEZLen	Haines & Company, Inc.
1975	Richards Reynold Sgt	Pacific Telephone Co
1970	Sebiane Jose Francisco	Pacific Telephone Co
1960	GUENTAL F 0	Pacific Telephone and Telegraph Company
	GUENTAL FRED O	Pacific Telephone
1957	GUENTAL FREDO	Pacific Telephone
1954	GUENTAL FREDO INGLEWOOD	R. L. Polk & Co.
1950	DALZELL FRED W R	Pacific Telephone
1946	Dalzell Fred W r	Southern California Telephone Co

4244 W 103RD ST

Year	Uses	Source
2001	ALVARADOReugbo	Haines & Company, Inc.
1995	Gonzales Jose Carlos	Pacific Bell Telephone Co
	Alvarado Refugio	Pacific Bell Telephone Co
1970	Mac Donad T R	Pacific Telephone Co
	Bravo Vincente A	Pacific Telephone Co
1964	MACDONALD T R	Pacific Telephone
1960	MACDONALD T R	Pacific Telephone
	MAC DONALD T R	Pacific Telephone and Telegraph Company

4245 W 103RD ST

Year	Uses	Source
2001	SMITH Glrna	Haines & Company, Inc.
1970	Smith Gloria W	Pacific Telephone Co
1960	SMITH CHARLES or	Pacific Telephone and Telegraph Company
	SMITH CHAS A	Pacific Telephone
1957	SMITH CHAS A	Pacific Telephone
1954	JACKSON ROY A R	R. L. Polk & Co.
1950	JACKSON ROY A R	Pacific Telephone

4251 W 103RD ST

Year	Uses	Source
1970	Meyer Edw J	Pacific Telephone Co
1964	MEYER EDW J	Pacific Telephone
1960	WILLIAMS EARL	Pacific Telephone
	WILLIAMS E	Pacific Telephone and Telegraph Company
1957	WILLIAMS SONDRA	Pacific Telephone

FINDINGS

Year	Uses	Source
1957	WILLIAMS EARL	Pacific Telephone
1954	WILLIAMS EARL	R. L. Polk & Co.
1950	SHEPHERD R A R	Pacific Telephone
1946	Randall Marion B r	Southern California Telephone Co

4252 W 103RD ST

Year	Uses	Source
2001	ALVARADOJuan	Haines & Company, Inc.
1960	MCCRACKEN JOHN M	Pacific Telephone
	MCCRACKEN JOHN M	Pacific Telephone and Telegraph Company
1957	MECRACKEN JOHN M	Pacific Telephone
1954	MCCRACKEN JOHN M R	R. L. Polk & Co.
1950	MCCRACKEN JOHN M R	Pacific Telephone

4257 W 103RD ST

Year	Uses	Source
2001	CAMARENAR	Haines & Company, Inc.
1995	Camarena R	Pacific Bell Telephone Co
1975	Cramer J Frank	Pacific Telephone Co
1970	Cramner J Frank	Pacific Telephone Co
1960	CRAMER J F	Pacific Telephone
	CRAMER J F	Pacific Telephone and Telegraph Company
1957	CRAINER J F	Pacific Telephone
1954	CRAMER J F R	R. L. Polk & Co.
1950	CRAMER J F R	Pacific Telephone
1946	Goebel Karl H r	Southern California Telephone Co
	Cramer J F r	Southern California Telephone Co

4301 W 103RD ST

Year	Uses	Source
1975	Kinsey Albert J	Pacific Telephone Co
1970	Kinsey Albert J	Pacific Telephone Co
1960	1/2 KINSEY ALBERT J	Pacific Telephone and Telegraph Company
	CRENSHAW EDITH A	Pacific Telephone
1957	POTTS JULIA H MRS	Pacific Telephone
1954	HALL RICHARD D	R. L. Polk & Co.
1946	Christiansen Robt E r	Southern California Telephone Co

FINDINGS

4302 W 103RD ST

Year	Uses	Source
2001	SANCHEZHugo	Haines & Company, Inc.
1975	Chan Grace Mrs	Pacific Telephone Co
1960	SYLVIA RAYMOND	Pacific Telephone
	SYLVIA RAYMOND	Pacific Telephone and Telegraph Company

4303 W 103RD ST

Year	Uses	Source
2001	CHAVEZ Ana	Haines & Company, Inc.
1975	Wirz Frances J	Pacific Telephone Co
1960	CRANDALL ROBT R	Pacific Telephone
1957	BERNARD JUANITA	Pacific Telephone

4305 W 103RD ST

Year	Uses	Source
2001	XXXX	Haines & Company, Inc.
1975	Quint Irene	Pacific Telephone Co
1970	Smith Gussie	Pacific Telephone Co
1964	GRAICHEN FRED A	Pacific Telephone
1960	PERKINS GLENA A MRS	Pacific Telephone
	BARSON F KENNARD	Pacific Telephone and Telegraph Company
	1/2 PERKINS GLENA A MRS	Pacific Telephone and Telegraph Company
1957	PARRICK MELVIN S	Pacific Telephone
1954	HOWLETT MINNIE J MRS R	R. L. Polk & Co.
1950	SANDERSON MARSHALL R	Pacific Telephone

4306 W 103RD ST

Year	Uses	Source
2001	CHAVEZJose L	Haines & Company, Inc.
1995	Sanchez Hugo	Pacific Bell Telephone Co
1975	Alexander Shirley	Pacific Telephone Co
1964	VITATERNA BARBARA	Pacific Telephone
1960	VITATERNA NICK	Pacific Telephone and Telegraph Company
	VITALERNA NICK	Pacific Telephone

W 103rd St

4309 W 103rd St

Year	Uses	Source
2014	CARNAN ELECTRIC	EDR Digital Archive

FINDINGS

Year	Uses	Source
2014	CARNAN ELECTRIC	EDR Digital Archive
2010	CARNAN ELECTRIC	EDR Digital Archive
	CARNAN ELECTRIC	EDR Digital Archive

W 103RD ST

4309 W 103RD ST

Year	Uses	Source
2001	MONZONCarlos R	Haines & Company, Inc.
1975	Buzbee Refrigeration Service	Pacific Telephone Co
1970	Buzbee Refrigeration Service	Pacific Telephone Co
	Buzbee Refrigeration	Pacific Telephone Co
1964	BUZBEE REFRIGERATION	Pacific Telephone
	BUZBEE REFRIGERATION SERV	Pacific Telephone
1960	BUZBEE REFRIGERATION SERV	Pacific Telephone
	BUZBEE REFRIGRTN SERV	Pacific Telephone and Telegraph Company
1957	BUZBEE REFRIGERATION SERV	Pacific Telephone
1950	BUZBEE REFRIGERATION SERV	Pacific Telephone

4310 W 103RD ST

Year	Uses	Source
2001	e GUIDIGiea	Haines & Company, Inc.
1960	SQUIRES EARL L	Pacific Telephone
	SQUIRES EARL L	Pacific Telephone and Telegraph Company
1957	COBB CLOYD THOS	Pacific Telephone
	COBB GEO H	Pacific Telephone
1954	COBE CLOYC THOS	R. L. Polk & Co.
	COBBE GEO H	R. L. Polk & Co.

4311 W 103RD ST

Year	Uses	Source
2001	RAMIREZOrlando	Haines & Company, Inc.
1960	LAYDEN JOHN A	Pacific Telephone
	LAYDEN JOHN or	Pacific Telephone and Telegraph Company
1957	NICHOLSON STANLEY	Pacific Telephone
1954	NICHOLSON STANLEY	R. L. Polk & Co.
1950	HARTNMAN CHAS R	Pacific Telephone
1946	Hartman Chas r	Southern California Telephone Co

FINDINGS

4314 W 103RD ST

Year	Uses	Source
2001	ONORIEGAFermin	Haines & Company, Inc.
1960	RYAN L E	Pacific Telephone and Telegraph Company
	RYAN L E	Pacific Telephone
1957	RYAN L E	Pacific Telephone
1954	LEWIS ROBT A	R. L. Polk & Co.
1950	JACKMAN R E R	Pacific Telephone

4317 W 103RD ST

Year	Uses	Source
2001	BROWN Ferne	Haines & Company, Inc.
1975	Whitted Jas	Pacific Telephone Co
1970	Hormel John G Jr	Pacific Telephone Co
1964	FREEMAN FRANCIS I	Pacific Telephone
	FREEMAN VIRGINIA	Pacific Telephone
1960	DEVINE EDW J JR	Pacific Telephone and Telegraph Company
	DEVINE EDW J JR	Pacific Telephone
1957	THOMPSON OTTO	Pacific Telephone
1954	ADAMS LILLIAN L	R. L. Polk & Co.
1950	NORTH GEO A R	Pacific Telephone
1946	Herzog Frank S r	Southern California Telephone Co

4318 W 103RD ST

Year	Uses	Source
2001	SALINA	Haines & Company, Inc.
1964	LEWIS GEO L	Pacific Telephone
1960	LEWIS GEO L	Pacific Telephone
	LEWIS G L	Pacific Telephone and Telegraph Company
1957	LEWIS GEO L	Pacific Telephone
1954	LEWIS GEO L	R. L. Polk & Co.

4319 W 103RD ST

Year	Uses	Source
2001	XXXX	Haines & Company, Inc.
1975	Brooks Novelle N	Pacific Telephone Co
1970	Brooks Novelle N	Pacific Telephone Co
1964	HORMEL JOHN G JR	Pacific Telephone
1960	RIDER BILL	Pacific Telephone and Telegraph Company
	RIDER BILL	Pacific Telephone

FINDINGS

4322 W 103RD ST

Year	Uses	Source
2001	DURANCeledoano	Haines & Company, Inc.
1975	Building	Pacific Telephone Co
	1 Castillo Benjamin	Pacific Telephone Co
	3 Vega Santiago	Pacific Telephone Co
1970	Gavin H	Pacific Telephone Co
1964	GAVIN H	Pacific Telephone
	GAVIN MILDRED	Pacific Telephone
1960	1/2 RYGH MARTHor	Pacific Telephone and Telegraph Company
	1/2 WAGNER EDITH G	Pacific Telephone and Telegraph Company
1958	Thomas Rex	Pacific Telephone
	Fletcher Arnold	Pacific Telephone
1950	KELLY KENNETHR	Pacific Telephone
	KLESSIG ELROY R	Pacific Telephone
1946	Enyeart Arline r	Southern California Telephone Co

4323 W 103RD ST

Year	Uses	Source
2001	HUt ZARJoaquin	Haines & Company, Inc.
1970	Hylden Minnie	Pacific Telephone Co
1964	HYLDEN MINNIE	Pacific Telephone
1960	HYLDEN MINNIE	Pacific Telephone and Telegraph Company
	HYLDEN MINNIE	Pacific Telephone
1957	HYLDEN MINNIE	Pacific Telephone
1954	LANGE MINNIE R	R. L. Polk & Co.
1950	LANGE MINNIE R	Pacific Telephone
1946	Lange Minnie r	Southern California Telephone Co

4325 W 103RD ST

Year	Uses	Source
2001	XXXX	Haines & Company, Inc.
1975	Floyd Construction Co	Pacific Telephone Co
1960	ROBINSON ALVA	Pacific Telephone
	ROBINSON ALVor	Pacific Telephone and Telegraph Company
1957	GERMANN L A	Pacific Telephone
1954	GERMANN L A	R. L. Polk & Co.

FINDINGS

4326 W 103RD ST

Year	Uses	Source
2001	SESTRADALUis	Haines & Company, Inc.
1975	Takal Lora M	Pacific Telephone Co
1970	Wagner Edith G	Pacific Telephone Co
1954	SEIBENT DE MOINE	R. L. Polk & Co.
1946	Seibert De Moine r	Southern California Telephone Co

4328 W 103RD ST

Year	Uses	Source
2001	XXXX	Haines & Company, Inc.
1995	Building	Pacific Bell Telephone Co
	REAR Estrada Antonia	Pacific Bell Telephone Co
1975	Selbert Edna	Pacific Telephone Co
1970	Gildersleeve R J	Pacific Telephone Co
1957	SEILERT DE MOINE	Pacific Telephone

4331 W 103RD ST

Year	Uses	Source
2001	CANALESAr luro	Haines & Company, Inc.
1995	Cervantes Arnulfo	Pacific Bell Telephone Co
1960	WILSON LADSON W	Pacific Telephone and Telegraph Company
	WILSON LADSON W	Pacific Telephone
1957	SANCHEZ MICHAEL	Pacific Telephone
1954	TRENKLE W H R	R. L. Polk & Co.
1950	WILLIS EUGENE MRSR	Pacific Telephone
	TRENKLE W H R	Pacific Telephone
1946	Trenkle W H r	Southern California Telephone Co

4332 W 103RD ST

Year	Uses	Source
2001	HERNANDEZAngel	Haines & Company, Inc.
1964	BOGROFF JOHN J	Pacific Telephone
1960	GUERICH JEROME P	Pacific Telephone and Telegraph Company
	GUERICH JEROME P	Pacific Telephone
1957	GRAUNKE EMIL F	Pacific Telephone

4334 W 103RD ST

Year	Uses	Source
2001	MARTINE	Haines & Company, Inc.
1995	Martinez Jose	Pacific Bell Telephone Co

FINDINGS

Year	Uses	Source
1960	MARSOLO CHAS A	Pacific Telephone
	MARSOLO BERNIECE	Pacific Telephone
1957	HELGESON ALIEN K	Pacific Telephone
1954	HELGESON ALLEN	R. L. Polk & Co.

4335 W 103RD ST

Year	Uses	Source
2001	CROSBYShaunte	Haines & Company, Inc.
1976	Gray John H	Pacific Telephone
1975	Gray John H	Pacific Telephone Co
	Gray Sara	Pacific Telephone Co
1970	Conner V E	Pacific Telephone Co
1960	CONNER V E	Pacific Telephone and Telegraph Company
	CONNER V E	Pacific Telephone
1957	CONNER V E	Pacific Telephone
1954	CONNER V E R	R. L. Polk & Co.
1950	BACHMANN ARTHUR W R	Pacific Telephone

4338 W 103RD ST

Year	Uses	Source
2001	RAMIREZAracell	Haines & Company, Inc.
1964	ISAIA CARMELO	Pacific Telephone
1960	SZOKE RICHARD J	Pacific Telephone and Telegraph Company
	FORMICA JOSEPH	Pacific Telephone and Telegraph Company
	FORMICA JOS	Pacific Telephone
1957	FORMICA JOS	Pacific Telephone
1946	A B C Roofing Co	Southern California Telephone Co

4340 W 103RD ST

Year	Uses	Source
1975	Wolfstader M R	Pacific Telephone Co
1970	Wolfstader Marie R	Pacific Telephone Co
1964	WOLFSTADER MARIE R	Pacific Telephone
1960	WOLFSTADER MARIE	Pacific Telephone and Telegraph Company
	WOLFSTADER MARIE R	Pacific Telephone
1957	WOLFSTADER MARIE R	Pacific Telephone
1954	WOLFSTADER MLARIE R R	R. L. Polk & Co.
1950	WOLFSTADER MARIE R R	Pacific Telephone
1946	Wolfstader Marie R r	Southern California Telephone Co

FINDINGS

4341 W 103RD ST

Year	Uses	Source
2001	OPITTENGERJoan	Haines & Company, Inc.
1960	CARLSON OSCAR	Pacific Telephone and Telegraph Company
	CARLSON OSCAR	Pacific Telephone
1957	CARTSON OSCAR	Pacific Telephone
1954	CARLSON OSCAR	R. L. Polk & Co.
1950	CARLSON OSCAR R	Pacific Telephone
1946	Carlson Oscar r	Southern California Telephone Co

4343 W 103RD ST

Year	Uses	Source
1970	Holland Deloris E	Pacific Telephone Co
1964	DUROW DONALD S	Pacific Telephone
1960	SEAMAN LOUIS L	Pacific Telephone
	SEAMAN LOUIS L	Pacific Telephone and Telegraph Company

4347 W 103RD ST

Year	Uses	Source
2001	HAMRICKTerry	Haines & Company, Inc.
1950	DAVIS RAYMOND C R	Pacific Telephone

4033/ W 103RD ST

Year	Uses	Source
2001	FLORES An	Haines & Company, Inc.

4046/ W 103RD ST

Year	Uses	Source
2001	LOPEZ Nancy	Haines & Company, Inc.

43031/2 W 103RD ST

Year	Uses	Source
1957	MCMACKIN GRACE	Pacific Telephone

43221/2 W 103RD ST

Year	Uses	Source
1957	R KYGH MARTHA MRS	Pacific Telephone

4023 1/2 W 103RD ST

Year	Uses	Source
1960	FIERRO JOS	Pacific Telephone
	LAUDISE EDW	Pacific Telephone

FINDINGS

4033 1/2 W 103RD ST

Year	Uses	Source
1960	THOMPSON JOHN R	Pacific Telephone

4035 1/2 W 103RD ST

Year	Uses	Source
1964	BOLTON LYLE M	Pacific Telephone
1960	BREY DOROTHY M	Pacific Telephone

4109 1/2 W 103RD ST

Year	Uses	Source
1964	WILSON ZONE J	Pacific Telephone
1960	WILSON ZONA J	Pacific Telephone
1957	WILSON ZONA J	Pacific Telephone
1954	WILSON ZONA J	R. L. Polk & Co.

4216 1/2 W 103RD ST

Year	Uses	Source
1954	ARNEAUD GABRIELLE	R. L. Polk & Co.
1950	SYLVAR CHAS W R	Pacific Telephone

4240 1/2 W 103RD ST

Year	Uses	Source
1957	FOLGER ANN MRS	Pacific Telephone
	HOPKINS LYNN MRS	Pacific Telephone

4301 1/2 W 103RD ST

Year	Uses	Source
1964	KINSEY ALBERT J	Pacific Telephone
1960	KINSEY ALBERT J	Pacific Telephone
1957	BRANEY JUDITH	Pacific Telephone
1950	JENSEN BEVERLY R	Pacific Telephone

4305 1/2 W 103RD ST

Year	Uses	Source
1964	PERKINS GLENA A MRS	Pacific Telephone
1957	ALEXANDER WALTER B	Pacific Telephone
1954	ALEXANDER WALTER B R	R. L. Polk & Co.
1950	ALEXANDER WALTER B R	Pacific Telephone

FINDINGS

4322 1/2 W 103RD ST

Year	Uses	Source
1964	RYGH MARTHA MRS	Pacific Telephone
	RODRIGUIZ ROBT A	Pacific Telephone
1960	RYGH MARTHA MRS	Pacific Telephone
1954	RYGH MARTHA MRS R	R. L. Polk & Co.

W 104TH

3627 W 104TH

Year	Uses	Source
1981	LEE ROSE INGLEWOOD	Pacific Telephone
1971	Szlakman Nathan N Mrs	Pacific Telephone
	Bennett Ruth G	Pacific Telephone
1962	Case Harry W Dr	Pacific Telephone

3645 W 104TH

Year	Uses	Source
1981	EDWARDS EARLENE INGLEWOOD	Pacific Telephone
1971	Cobb Madalina	Pacific Telephone

3656 W 104TH

Year	Uses	Source
1990	MATHEWS ROSE INGLEWOOD	Pacific Bell

3835 W 104TH

Year	Uses	Source
1981	DAVIS DWANE INGLEWOOD	Pacific Telephone
	MABSON TONI L INGLEWOOD	Pacific Telephone
1971	Fair Larry	Pacific Telephone
1962	Daniels Robt M	Pacific Telephone
	Daniels Janet	Pacific Telephone
	Abidor Fred	Pacific Telephone

3853 W 104TH

Year	Uses	Source
1981	STEPHENSON BARBARA J INGLEWOOD	Pacific Telephone
1971	Barakat Margaret	Pacific Telephone

FINDINGS

3911 W 104TH

Year	Uses	Source
1986	ASHLEY JESSIE INGLEWOOD	Pacific Bell
1981	JONES MICHELE L INGLEWOOD	Pacific Telephone
	ALEXANDER MARTHA INGLEWOOD	Pacific Telephone
	ASHLEY JESSIE INGLEWOOD	Pacific Telephone
1971	Rozier Gary W	Pacific Telephone
	Just Bernard E	Pacific Telephone
	Johnson Aleda	Pacific Telephone

3921 W 104TH

Year	Uses	Source
1986	LANGSTON HUGHES CHRISTIAN SCHOOL INGLEWOOD	Pacific Bell

3928 W 104TH

Year	Uses	Source
1981	NELSON QUENTIN INGLEWOOD	Pacific Telephone

3937 W 104TH

Year	Uses	Source
1981	LOCKHAVEN CHRISTIAN NURSERY SCHOOL INGLEWOOD	Pacific Telephone
	LOCKHAVEN CHRISTIAN DAY NURSERY ALL PEOPLES LOCKHAVEN CHRISTIAN CHURCH I	Pacific Telephone

3947 W 104TH

Year	Uses	Source
1981	ALL PEOPLES LOCKHAVEN CHRISTIAN CHURCH INGLEWOOD	Pacific Telephone
1971	Lockhaven Christian Nursery School	Pacific Telephone
	Lockhaven Christian Church	Pacific Telephone
	Lockhaven Christian Church	Pacific Telephone

4221 W 104TH

Year	Uses	Source
1986	NELSON SHARON M LENNOX	Pacific Bell
1981	NELSON SHARON M INGLEWOOD	Pacific Telephone

FINDINGS

W 104TH ST

3606 W 104TH ST

Year	Uses	Source
2001	SANTANAJesus	Haines & Company, Inc.
1990	Nguyen K Tien	Pacific Bell Telephone Co
1960	WILSON JOHN C	Pacific Telephone
1957	SCHNEIDER TERRY	Pacific Telephone

3607 W 104TH ST

Year	Uses	Source
1990	Flores Santiago	Pacific Bell Telephone Co
1980	Robles Efrain	Pacific Telephone Co

3608 W 104TH ST

Year	Uses	Source
2001	SANTANAJesus	Haines & Company, Inc.
1990	15 Mercado Berta	Pacific Bell Telephone Co
	Le Nam V	Pacific Bell Telephone Co
	10 Lopez Martha	Pacific Bell Telephone Co
	12 Verdugo Alonso	Pacific Bell Telephone Co
	14 Benitez Viginia	Pacific Bell Telephone Co
	21 Rios Ramon	Pacific Bell Telephone Co
1960	JIMENEZ HENRY	Pacific Telephone
1954	RYNEARSON R B	R. L. Polk & Co.

3610 W 104TH ST

Year	Uses	Source
2001	SRENTERIARalael	Haines & Company, Inc.
1975	Bryant Michael	Pacific Telephone Co
1970	Keary Earl E	Pacific Telephone Co
1967	Di Micell Rosario	Pacific Telephone
1964	HANNAFORD DONALD F	Pacific Telephone
1960	SHAFER DONALD H	Pacific Telephone
1957	CARTER JENA M MRS	Pacific Telephone
1954	DU CARME REGIS T	R. L. Polk & Co.

3612 W 104TH ST

Year	Uses	Source
2001	FLORESJorge	Haines & Company, Inc.
1964	FONTEYN HENRI E	Pacific Telephone

FINDINGS

Year	Uses	Source
1960	PAQUETTE JOHN F	Pacific Telephone
1954	FUSSELL LOUISE	R. L. Polk & Co.

3614 W 104TH ST

Year	Uses	Source
2001	OMELGARHolman	Haines & Company, Inc.
1980	Johnson Frank L	Pacific Telephone Co
1964	TAYLOR THERON W	Pacific Telephone
1960	TAYLOR THERON W	Pacific Telephone
1957	TAYLOR THERON W	Pacific Telephone
1954	TAYLOR THERON W	R. L. Polk & Co.

3615 W 104TH ST

Year	Uses	Source
2001	CANCHECarlos	Haines & Company, Inc.
	XXXX	Haines & Company, Inc.
	XXXX	Haines & Company, Inc.
	WILLIAMSONModesia	Haines & Company, Inc.
	SLOPEZJorge	Haines & Company, Inc.
	APARTMENTS AVALOSRafael	Haines & Company, Inc.
	CANCHECarlos	Haines & Company, Inc.
1995	Building	Pacific Bell Telephone Co
	3 Duran Alfredo	Pacific Bell Telephone Co
	5 Perez Rodolfo	Pacific Bell Telephone Co
	13 Urias Carmen	Pacific Bell Telephone Co
1980	Building	Pacific Telephone Co
	1 Haley J	Pacific Telephone Co
	1 Mc Craw Dennis & Steven	Pacific Telephone Co
	11 Wright Major L	Pacific Telephone Co
1976	Okray Dillard Jr	Pacific Telephone
1975	Building	Pacific Telephone Co
	1 Fisher Robt E	Pacific Telephone Co
	4 Okray Dillard Jr	Pacific Telephone Co
	6 Brown Mary	Pacific Telephone Co
	12 Smith Jane	Pacific Telephone Co
	17 Hayes Linda C	Pacific Telephone Co
1970	Hernandez Nerida	Pacific Telephone Co
	Building	Pacific Telephone Co
	1 Armengol Rafael	Pacific Telephone Co

FINDINGS

Year	Uses	Source
1970	3 Avila Francisco	Pacific Telephone Co
	4 Garcia Pedro	Pacific Telephone Co
	5 Tirado Juana	Pacific Telephone Co
	6 Fernandez Narciso	Pacific Telephone Co
	7 Jackson Edith M	Pacific Telephone Co
	11 Tirado Francisco	Pacific Telephone Co
	12 Funcia Jorge	Pacific Telephone Co
	12 Funcia Jorge	Pacific Telephone Co
	13 Quintana Ciro	Pacific Telephone Co
	15 Vazquez Manuel	Pacific Telephone Co
	19 Si lva Tomas	Pacific Telephone Co
	20 Herrera Odelta	Pacific Telephone Co
	21 Cano Leopoldo	Pacific Telephone Co
1964	ALLEN MARY D	Pacific Telephone
	BAIR GEO MRS	Pacific Telephone
	BURGESS CHRISTINE	Pacific Telephone
	BURNSTEIN SHIRLEY	Pacific Telephone
	HENDERSON MARIAN	Pacific Telephone
	HENDERSON MIKE	Pacific Telephone
	KALLMAN BERNARD	Pacific Telephone
	RADER CHAS W	Pacific Telephone
	SHEANIN EDW	Pacific Telephone
	SHIELD JOHN M	Pacific Telephone
	WILLIAMS CAROL	Pacific Telephone
1954	BETTS E A R	R. L. Polk & Co.
	BOISSEREE ALEX	R. L. Polk & Co.
1950	BETTS E AR	Pacific Telephone
	BOISSEREE ALEX R	Pacific Telephone
1946	Leonard A J r	Southern California Telephone Co

3618 W 104TH ST

Year	Uses	Source
1975	Ron Arthur	Pacific Telephone Co
1970	Calhoun Billy	Pacific Telephone Co
1964	BERRY W M	Pacific Telephone
1960	BERRY W M	Pacific Telephone
1950	COLLINS J W R	Pacific Telephone

FINDINGS

3621 W 104TH ST

Year	Uses	Source
1975	Gideon G J	Pacific Telephone Co
1970	Gideon G J	Pacific Telephone Co
1960	GIDEON GRET MRS	Pacific Telephone

3622 W 104TH ST

Year	Uses	Source
1970	Stewart Robbins Trucking Co	Pacific Telephone Co
1957	CLERK J C	Pacific Telephone
1954	ENGLE J R	R. L. Polk & Co.
1950	SCHNEHLE ARIA V R	Pacific Telephone

W 104th St

3626 W 104th St

Year	Uses	Source
2010	JOSE E CAMARILLO	EDR Digital Archive
	JOSE E CAMARILLO	EDR Digital Archive

W 104TH ST

3626 W 104TH ST

Year	Uses	Source
1970	Don Luis E	Pacific Telephone Co
1957	SHIPLEY GLENN L	Pacific Telephone
1954	CREVOISIER H M	R. L. Polk & Co.
1950	BANKS JOS R	Pacific Telephone
1946	Burns John H r	Southern California Telephone Co

W 104th St

3627 W 104th St

Year	Uses	Source
2010	SPRCIAL KS CLEANING SERVICE	EDR Digital Archive
	SPRCIAL KS CLEANING SERVICE	EDR Digital Archive

FINDINGS

W 104TH ST

3627 W 104TH ST

Year	Uses	Source
2001	APARTMENTS ALVAREZ Richard	Haines & Company, Inc.
	RODRIGUEZOfelia L	Haines & Company, Inc.
1995	Building	Pacific Bell Telephone Co
	2 Pech Gomez Ligia Imelda	Pacific Bell Telephone Co
	10 Quiroa Solomon	Pacific Bell Telephone Co
	19 Pivaral Garzo Sergio	Pacific Bell Telephone Co
	21 Llanos Rosalie C	Pacific Bell Telephone Co
	26 Caamal Maria E	Pacific Bell Telephone Co
	29 Avila Samantha Elaine	Pacific Bell Telephone Co
	50 Camargo Rolando Us	Pacific Bell Telephone Co
	51 Alvarez Javier	Pacific Bell Telephone Co
	7 Gallegos Fajardo Moises	Pacific Bell Telephone Co
	17 Guillen Eric E	Pacific Bell Telephone Co
1990	Building	Pacific Bell Telephone Co
	8 Hernandez Tuienerna	Pacific Bell Telephone Co
	9 Martinez Eduardo	Pacific Bell Telephone Co
	10 Vallego Victor Gongora	Pacific Bell Telephone Co
	16 Chacon Sergio	Pacific Bell Telephone Co
	20 Casas Miguel	Pacific Bell Telephone Co
	21 Quiroz Adam	Pacific Bell Telephone Co
	23 Magana Oraldo Efrain	Pacific Bell Telephone Co
	26 Caamal Maria E	Pacific Bell Telephone Co
	29 Arangoa Jose	Pacific Bell Telephone Co
	40 Lobos Ana	Pacific Bell Telephone Co
	48 Tapia Lionel	Pacific Bell Telephone Co
	49 Ramirez Yolanda	Pacific Bell Telephone Co
	52 Hurtado Jose Manuel	Pacific Bell Telephone Co
	54 Salazar Arturo A	Pacific Bell Telephone Co
1980	16 Blackman Virginia M	Pacific Telephone Co
	19 Dockery Y K	Pacific Telephone Co
	21 Franklin Janet	Pacific Telephone Co
	22 Frazier Hortense	Pacific Telephone Co
	26 Collins Victorina A	Pacific Telephone Co
	29 Crishon Lawrence	Pacific Telephone Co
	30 Young Lee Arthur	Pacific Telephone Co

FINDINGS

Year	Uses	Source
1980	49 Thomas Irene	Pacific Telephone Co
	54 Patrick Claudia	Pacific Telephone Co
	55 Coleman S	Pacific Telephone Co
	H 28 Lee Rose	Pacific Telephone Co
	Building	Pacific Telephone Co
	1 Brown Aubry	Pacific Telephone Co
	7 Powell Elisse	Pacific Telephone Co
	10 Malik Abdul	Pacific Telephone Co
	12 Brown Barbara	Pacific Telephone Co
1976	Brooks Jas C	Pacific Telephone
1975	1 Moore Mary Alice	Pacific Telephone Co
	7 Franklin Lee	Pacific Telephone Co
	10 d Clemons Shirley	Pacific Telephone Co
	13 Benttey Gary Preston	Pacific Telephone Co
	Building	Pacific Telephone Co
	16 Nicholas Xavler W	Pacific Telephone Co
	17 Rankins Michael	Pacific Telephone Co
	19 Simpson Mable	Pacific Telephone Co
	21 Kennedy Janice M	Pacific Telephone Co
	24 Bennett Management & Maintenance Co	Pacific Telephone Co
	25 Schmidt Novella L	Pacific Telephone Co
	29 Brooks Jas C	Pacific Telephone Co
	30 Berry Vicky	Pacific Telephone Co
	33 Quinn G	Pacific Telephone Co
	37 Cooper J	Pacific Telephone Co
	38 Roberts Linda	Pacific Telephone Co
	39 Lewis Geo	Pacific Telephone Co
	WIlliams Stephen D	Pacific Telephone Co
	50 Neely Wesley	Pacific Telephone Co
1970	Building	Pacific Telephone Co
	5 Curtis Michael L	Pacific Telephone Co
	6 Gardner Paul L	Pacific Telephone Co
	14 Griffin P A	Pacific Telephone Co
	16b Khan M Ismail	Pacific Telephone Co
	20 Mc Kenzie B J	Pacific Telephone Co
	21 Bennett Ruth G	Pacific Telephone Co
	22 Wayne Aaron J	Pacific Telephone Co
	23 Conde Gene	Pacific Telephone Co

FINDINGS

Year	Uses	Source
1970	24 Chandelier Ii The I	Pacific Telephone Co
	25 Schmidt Novella L	Pacific Telephone Co
	29 Passos Nelson C	Pacific Telephone Co
	30 DOrame Yolanda	Pacific Telephone Co
	40 Hamilton Gordon J	Pacific Telephone Co
	41 Torres Jos A	Pacific Telephone Co
	42 Carlson Jerry G	Pacific Telephone Co
	44 Bausman Fred J	Pacific Telephone Co
	47 Gates Kirby	Pacific Telephone Co
	48 Captan Mamoun M	Pacific Telephone Co
	49 Szlakman Nathan N Mrs	Pacific Telephone Co
	50 Hawkins J L	Pacific Telephone Co
	52 Rothbart Wallace J	Pacific Telephone Co
	54 Gal Ifus John A	Pacific Telephone Co
1967	Szlakman Nathan N Mrs	Pacific Telephone
1964	AKANA L L	Pacific Telephone
	BRADICH GERALD	Pacific Telephone
	BURKE JUDY	Pacific Telephone
	CARMICHAEL JOYCE	Pacific Telephone
	DUGAN WM B	Pacific Telephone
	GILL GERALD A	Pacific Telephone
	GRAAS JOE E	Pacific Telephone
	JAKUBEC BARBARA J	Pacific Telephone
	JUDGE N M	Pacific Telephone
	KIMES CAROLYN	Pacific Telephone
	LIETZ BETTY	Pacific Telephone
	LINDBERG H D	Pacific Telephone
	LUTZ M J	Pacific Telephone
	RADICI DOREE A	Pacific Telephone
	RICE ROSS R	Pacific Telephone
	SEGUIN JOS A D	Pacific Telephone
	SINDLER HAL	Pacific Telephone
	TOTIN DOUGLAS F	Pacific Telephone
	VEAZEY THOS	Pacific Telephone
	VEST WANDA M	Pacific Telephone
1960	CASE HARRY W DR	Pacific Telephone
1958	Case Harry W Dr	Pacific Telephone
1957	CASEHARRY W DR	Pacific Telephone

FINDINGS

Year	Uses	Source
1954	CASE HARRY W DR	R. L. Polk & Co.
1950	CASE HARRY W DR R	Pacific Telephone

3628 W 104TH ST

Year	Uses	Source
2001	TORRESTeresa	Haines & Company, Inc.
1990	Melara Edith	Pacific Bell Telephone Co
1970	Reed Ilah Irene	Pacific Telephone Co
1964	HALUSKA LARRY	Pacific Telephone

3630 W 104TH ST

Year	Uses	Source
2001	XXXX	Haines & Company, Inc.
1970	Murray Jas	Pacific Telephone Co
	De Lap Jas Lee	Pacific Telephone Co
1954	DRYER JOHN A	R. L. Polk & Co.
1950	DESSERT V M J R	Pacific Telephone

3633 W 104TH ST

Year	Uses	Source
1960	CASE H W SR MRS	Pacific Telephone
1957	CASE H W SR MRS	Pacific Telephone
1954	CASE H W SR MRS R	R. L. Polk & Co.
1950	CASE H W SR MRS R	Pacific Telephone
1946	Case H W Dr r	Southern California Telephone Co

3638 W 104TH ST

Year	Uses	Source
2001	SPARKERJack	Haines & Company, Inc.
1975	Layne Mollie	Pacific Telephone Co
1970	Layne Mollie	Pacific Telephone Co
1964	LAYNE MOLLIE	Pacific Telephone
1960	HUBBELL MOLLIE MRS	Pacific Telephone
1957	HUBBELL CHAS W	Pacific Telephone
1950	HUBBELL CHAS R	Pacific Telephone

3641 W 104TH ST

Year	Uses	Source
1957	MCGRANE KENNETH P	Pacific Telephone

FINDINGS

3644 W 104TH ST

Year	Uses	Source
2001	OLANIPEKUNHenry	Haines & Company, Inc.
1990	Olanipekun Funmi	Pacific Bell Telephone Co
	Olanipekun Henry	Pacific Bell Telephone Co
1957	WRIGHT ROBT J	Pacific Telephone
1954	WRIGHT ROBT J	R. L. Polk & Co.
1950	BROWN CHAS V R	Pacific Telephone

W 104th St

3645 W 104th St

Year	Uses	Source
2014	ESQUIDELS CLEANING	EDR Digital Archive
	ESQUIDELS CLEANING	EDR Digital Archive
2010	NICOLAS SOLEDAD	EDR Digital Archive
	NICOLAS SOLEDAD	EDR Digital Archive

W 104TH ST

3645 W 104TH ST

Year	Uses	Source
2001	FIGUEROAGilbero	Haines & Company, Inc.
	APARTMENTS	Haines & Company, Inc.
1980	Building	Pacific Telephone Co
	6 Jackson Barbia R	Pacific Telephone Co
	9 Edwards Earlene	Pacific Telephone Co
	11 Norman Chas	Pacific Telephone Co
	15 Grayson Gloria	Pacific Telephone Co
	16 Godfrey Blanche C	Pacific Telephone Co
1975	12 Why Not Signs	Pacific Telephone Co
	Lovlngs C	Pacific Telephone Co
	9 Lauderdale P I	Pacific Telephone Co
	Building	Pacific Telephone Co
	1 Dorsey Willie	Pacific Telephone Co
	4 Jackson B	Pacific Telephone Co
	5 Owens Sandra	Pacific Telephone Co
1970	Building	Pacific Telephone Co
	1 Cobb Madaline	Pacific Telephone Co
	4 Reece Jessie	Pacific Telephone Co

FINDINGS

Year	Uses	Source
1970	9 Joyner E R Jr	Pacific Telephone Co
	11 Rader Chas W	Pacific Telephone Co
	14 Brasil Antonio de Oliveira	Pacific Telephone Co
	17 Whittinghill W H	Pacific Telephone Co
1967	Cobb Madaline	Pacific Telephone
1964	ELIA BERT	Pacific Telephone
1960	SELVAN F D	Pacific Telephone
1957	SELVAN F D	Pacific Telephone

3647 W 104TH ST

Year	Uses	Source
1995	Building	Pacific Bell Telephone Co
	2 Lopez Ochoa Mario Rene	Pacific Bell Telephone Co
	5 Retana Jose	Pacific Bell Telephone Co
1990	2 Meza Carmen P	Pacific Bell Telephone Co
	1 White Jane	Pacific Bell Telephone Co
	Building	Pacific Bell Telephone Co
	6 Paul A E	Pacific Bell Telephone Co
1975	Zachary Calvin	Pacific Telephone Co
1964	WEATHERS WILLIS	Pacific Telephone
	WEATHERS CHAS O	Pacific Telephone
	CAMERON ARCH	Pacific Telephone
	LINDAREN DAVID L	Pacific Telephone
	MOORE FRANCIS E	Pacific Telephone
	MORSE ALAN D	Pacific Telephone
1960	WEATHERS CHAS O	Pacific Telephone
1957	WEATHERS CHAS	Pacific Telephone

3648 W 104TH ST

Year	Uses	Source
2001	MAGALLON Carlns	Haines & Company, Inc.
1970	Ochinero David A	Pacific Telephone Co
1954	STORIE OMAR R	R. L. Polk & Co.
1950	HUDSON O JR	Pacific Telephone

3649 W 104TH ST

Year	Uses	Source
1960	WEATHERS WILLIS	Pacific Telephone
1957	WEATHERS JOE A	Pacific Telephone

FINDINGS

Year	Uses	Source
1954	WEATHERS CHAS O	R. L. Polk & Co.

3650 W 104TH ST

Year	Uses	Source
2001	MELCHORArturo	Haines & Company, Inc.
1990	Pena Maria	Pacific Bell Telephone Co
1970	Merghart Gradus	Pacific Telephone Co
1964	CLARIDGE RONALD	Pacific Telephone
1957	WOODS RICHARD	Pacific Telephone

3651 W 104TH ST

Year	Uses	Source
1960	JOHNSON THELMA	Pacific Telephone

3653 W 104TH ST

Year	Uses	Source
1964	TILFORD THOS	Pacific Telephone
1960	QUELLETTE EDW J	Pacific Telephone

3654 W 104TH ST

Year	Uses	Source
2001	BROWNJoseph	Haines & Company, Inc.
1990	Guillen Luis	Pacific Bell Telephone Co
1960	HUG NORMAN L	Pacific Telephone
1957	BURNS RICHARD A SR	Pacific Telephone
1954	BURNS RICHARD A SR	R. L. Polk & Co.
1950	BURNS ELOUISE R	Pacific Telephone

3655 W 104TH ST

Year	Uses	Source
1970	Shero Marjorie H	Pacific Telephone Co
	Howerton Ruth N	Pacific Telephone Co
1967	Shero Marjorie H	Pacific Telephone

3656 W 104TH ST

Year	Uses	Source
2001	XXXX	Haines & Company, Inc.
1990	Mathews Rose	Pacific Bell Telephone Co
1980	Jenkins Greg	Pacific Telephone Co
	Mathews Rose	Pacific Telephone Co

FINDINGS

Year	Uses	Source
1964	FOSTER BOBBY D	Pacific Telephone

3657 W 104TH ST

Year	Uses	Source
2001	XXXX	Haines & Company, Inc.
1960	PILCHER ROBT G	Pacific Telephone

3658 W 104TH ST

Year	Uses	Source
2001	AGUAYOJuan	Haines & Company, Inc.
1995	Rodriguez Clara Maria	Pacific Bell Telephone Co
1964	PEBLEY DORTHEY E	Pacific Telephone
1957	FERGUSON C M	Pacific Telephone

3659 W 104TH ST

Year	Uses	Source
2001	ESTRADAEnka Judith	Haines & Company, Inc.
1995	Manu Malakai & Uini	Pacific Bell Telephone Co
1990	Ramirez Martin	Pacific Bell Telephone Co
	Manu Ahofa	Pacific Bell Telephone Co
1980	Ramirez Carmen	Pacific Telephone Co
1975	Geske Wilford	Pacific Telephone Co
	Geske Rodine	Pacific Telephone Co
1970	Geske Wilford	Pacific Telephone Co
	Geske Rodine	Pacific Telephone Co
1964	GESKE WILFORD	Pacific Telephone
1960	GESKE WILFORD	Pacific Telephone
1957	GESKE WILFORD	Pacific Telephone
1950	REES ADALINER	Pacific Telephone
1946	Rees W E r	Southern California Telephone Co

3660 W 104TH ST

Year	Uses	Source
1976	Young Melvin	Pacific Telephone
1970	Edens Jas T	Pacific Telephone Co
1960	CULBERTSON DONALD L	Pacific Telephone
1957	SPENCER COSRINEY PATRICK	Pacific Telephone

FINDINGS

3662 W 104TH ST

Year	Uses	Source
2001	SENCINASRicardo	Haines & Company, Inc.
1975	Lopez Jesus	Pacific Telephone Co
1960	DORR HARRIET L	Pacific Telephone
1957	CARLSON ROGER W	Pacific Telephone
1954	JONES BEN N	R. L. Polk & Co.

3663 W 104TH ST

Year	Uses	Source
2001	VINCOLISI Anthony	Haines & Company, Inc.
1995	Pena Rafael	Pacific Bell Telephone Co
	Martinez Wilfredo	Pacific Bell Telephone Co
1975	Bernal Robt G	Pacific Telephone Co
1970	Bemal Robt G	Pacific Telephone Co
1960	RICH THOS J	Pacific Telephone
1957	RICH THOS J	Pacific Telephone
1954	TUPIN FLOYD	R. L. Polk & Co.
1950	RICH THOS JR	Pacific Telephone
1946	Butts Elwin G r	Southern California Telephone Co

3664 W 104TH ST

Year	Uses	Source
2001	XXXX	Haines & Company, Inc.
1975	Rodriguez Carlos	Pacific Telephone Co
1970	Paneto Bautista	Pacific Telephone Co
1964	TRADER MICHAEL P	Pacific Telephone
1957	HAINES NORMAIN D	Pacific Telephone

3665 W 104TH ST

Year	Uses	Source
2001	XXXX	Haines & Company, Inc.
1970	Ponce Amado	Pacific Telephone Co

3666 W 104TH ST

Year	Uses	Source
2001	GONZALEZTony	Haines & Company, Inc.
1990	Avendano Nancy	Pacific Bell Telephone Co
1970	De Angelis Mario	Pacific Telephone Co
1964	DE ANGELIS MARIO	Pacific Telephone
1957	MARTIN DAVID C	Pacific Telephone

FINDINGS

3668 W 104TH ST

Year	Uses	Source
2001	XXXX	Haines & Company, Inc.
1975	2 Rayas Louisa	Pacific Telephone Co
	Building	Pacific Telephone Co
1970	Reynolds L K	Pacific Telephone Co
1964	HOWARD LARRY	Pacific Telephone

3700 W 104TH ST

Year	Uses	Source
1960	RICHARDS JOHN	Pacific Telephone

3701 W 104TH ST

Year	Uses	Source
2001	JACOUEZtrma	Haines & Company, Inc.
	HERNANDEZLupe	Haines & Company, Inc.
1990	3 Mata Socorro	Pacific Bell Telephone Co
	Building	Pacific Bell Telephone Co
	Jimenez Antonio	Pacific Bell Telephone Co
1975	Hebert Donald C	Pacific Telephone Co
1970	Hebert Donna	Pacific Telephone Co
1964	HEBERT DONNA	Pacific Telephone
1960	HEBERT LYDIA	Pacific Telephone
	HEBERT DONNA	Pacific Telephone
	HEBERT DONALD C	Pacific Telephone

3702 W 104TH ST

Year	Uses	Source
1990	3 Guzman Juan	Pacific Bell Telephone Co
	2 Green Clanthie	Pacific Bell Telephone Co
	Building	Pacific Bell Telephone Co
	1 Pena Omar	Pacific Bell Telephone Co
1980	Building	Pacific Telephone Co
	1 Rayas Juvencio	Pacific Telephone Co
1975	Rayas Juvenclo	Pacific Telephone Co
1970	3 Rhemrev Arthur	Pacific Telephone Co
	Building	Pacific Telephone Co
1964	RICHARDS BEVERLY	Pacific Telephone

FINDINGS

3705 W 104TH ST

Year	Uses	Source
2001	WASHLamique Ms	Haines & Company, Inc.
1995	Marquez Rosa	Pacific Bell Telephone Co
1980	Mathis I J	Pacific Telephone Co
1975	Mathis I J	Pacific Telephone Co
1970	Mathis IJ	Pacific Telephone Co
	Flores Miguel A	Pacific Telephone Co
1964	MATHIS I J	Pacific Telephone
	VINCENT MORELLA JEAN	Pacific Telephone
1960	MATHIS I J	Pacific Telephone
1957	MATHIS I J	Pacific Telephone
1954	MATHIS I J	R. L. Polk & Co.
1946	Gungle Wm r	Southern California Telephone Co

3706 W 104TH ST

Year	Uses	Source
2001	LUNACarmen Lourdes	Haines & Company, Inc.
1980	Building	Pacific Telephone Co
	3 Villagomez Salvador	Pacific Telephone Co
	1 Baeza Salvador	Pacific Telephone Co
1970	Building	Pacific Telephone Co
	2 Cappello Angelo	Pacific Telephone Co
1964	KEATON WM M JR	Pacific Telephone
	HERNANDEZ PATRICIA	Pacific Telephone

3707 W 104TH ST

Year	Uses	Source
1990	Alfaro Filiberto	Pacific Bell Telephone Co
1970	Trupiano Lawrence	Pacific Telephone Co
1964	KELTY SHARON	Pacific Telephone
1960	MARTIN MARION G	Pacific Telephone

3708 W 104TH ST

Year	Uses	Source
2001	JOHNSON Lorena	Haines & Company, Inc.
1980	King Alvin L	Pacific Telephone Co
1975	Andersen Barbara J	Pacific Telephone Co
1970	Andersen Barbara J	Pacific Telephone Co
	Lynn Willie L	Pacific Telephone Co

FINDINGS

Year	Uses	Source
1964	MARKO EVELYN	Pacific Telephone
1960	DAKAN VANGELINE C MRS	Pacific Telephone
1957	DAVIS MARTIN C	Pacific Telephone
	EARL RICHARD T	Pacific Telephone
1954	MADDOX J H R	R. L. Polk & Co.
1950	CROW EUGENE R	Pacific Telephone
1946	Fowler Wni A r	Southern California Telephone Co

3709 W 104TH ST

Year	Uses	Source
2001	ARIAS A	Haines & Company, Inc.
	XXXX	Haines & Company, Inc.
	MITCHELL Bely	Haines & Company, Inc.
	XXXX	Haines & Company, Inc.
	ROCHAHenbero	Haines & Company, Inc.
	HERNANOEZMaguel	Haines & Company, Inc.
	XXXX	Haines & Company, Inc.
	SMITH Eddye	Haines & Company, Inc.
	PINTO Marco T	Haines & Company, Inc.
	le RAMIREZChrr	Haines & Company, Inc.
	0 CRUZEuseblo	Haines & Company, Inc.
	GUEVARAJose	Haines & Company, Inc.
	DELAO C	Haines & Company, Inc.
	APARTMENTS FAKATTUDiane	Haines & Company, Inc.
	MENDOZA	Haines & Company, Inc.
	JOHNSON Lorenza	Haines & Company, Inc.
	DOUGLAS Eta	Haines & Company, Inc.
	VELASCOJose	Haines & Company, Inc.
1995	Building	Pacific Bell Telephone Co
	6 Johns J	Pacific Bell Telephone Co
1990	Building	Pacific Bell Telephone Co
	4 Solis Juan	Pacific Bell Telephone Co
	4 Solis Juan	Pacific Bell Telephone Co
	5 Green Roderick	Pacific Bell Telephone Co
	12 Villareal Sisxto	Pacific Bell Telephone Co
1980	Building	Pacific Telephone Co
	1 Love	Pacific Telephone Co
	1 Davis Carla M	Pacific Telephone Co
	2 Jones Lewis	Pacific Telephone Co

FINDINGS

Year	Uses	Source
1980	10 Galloway Chester	Pacific Telephone Co
	13 Williams Carol	Pacific Telephone Co
1976	Jackson Cheryl	Pacific Telephone
	Alexander Shirley	Pacific Telephone
1970	Building	Pacific Telephone Co
	2 Sanders Billy	Pacific Telephone Co
	3 Slndoni Paula E	Pacific Telephone Co
	4 Adams Richard	Pacific Telephone Co
	5 Larm Allan M	Pacific Telephone Co
	8 Hecox Gwyneth	Pacific Telephone Co
	9 Skogh Elis	Pacific Telephone Co
	10 Moene Per E	Pacific Telephone Co
	11 Villaros Ignacio	Pacific Telephone Co
	13 Barnett Terry	Pacific Telephone Co
	14 Johnson Rita	Pacific Telephone Co
	15 Quini Reynaldo R	Pacific Telephone Co
	16 Riter Electric	Pacific Telephone Co
1967	Vincent Morella Jean	Pacific Telephone
1964	ADAMS CAROL ANN	Pacific Telephone
	ADAMS WILLIS D	Pacific Telephone
	ERKEL NEIL F	Pacific Telephone
	GIVANS PATRICIA A	Pacific Telephone
	JOST CARYL	Pacific Telephone
	KALOPLASTOS GERALDINE	Pacific Telephone
	MASON JOHN R	Pacific Telephone
	OVERBEEK PAULINE	Pacific Telephone
	OVERBEEK WM H C	Pacific Telephone
	SINDONI PAULA E	Pacific Telephone
	VAN LEAR DAVID M	Pacific Telephone
1960	HANNAFORD DONALD F	Pacific Telephone
1957	GOHN CONRAD	Pacific Telephone
1954	DOHN WM R	R. L. Polk & Co.
1950	DOHN WM R	Pacific Telephone

3716 W 104TH ST

Year	Uses	Source
1975	Glover Larry	Pacific Telephone Co
1970	Burton Richard W	Pacific Telephone Co
1964	ROGIN BLANCHE	Pacific Telephone

Year	Uses	Source
1964	ROGIN HOWARD	Pacific Telephone
1957	WOOD JOHN S	Pacific Telephone
1954	WOOD JOHN S R	R. L. Polk & Co.
1950	WOOD JOHN SR	Pacific Telephone
1946	Wood John S r	Southern California Telephone Co

W 104th St

3717 W 104th St

Year	Uses	Source
2010	YAHNES DANTI HANKIES	EDR Digital Archive
	YAHNES DANTI HANKIES	EDR Digital Archive

W 104TH ST

3717 W 104TH ST

Year	Uses	Source
1980	Enchanted Gardens Christian Child	Pacific Telephone Co
1975	Inglewood Child Development Center The	Pacific Telephone Co
1970	Pla Skool In The Pines	Pacific Telephone Co
1964	SHRYOCK JOHN R	Pacific Telephone
	PLAY SCHOOL WN THE PINES	Pacific Telephone
	PLAY SKOOL IN THE PINES	Pacific Telephone
1960	SHRYOCK JOHN R	Pacific Telephone
	SHRYOCK JOHN R	Pacific Telephone
	PLA SKOOL IN THE PINES	Pacific Telephone
1957	SHRYOCK JOHN R	Pacific Telephone
	SHRYOCK JOHN R	Pacific Telephone
	PLA-SKOOL IN THE PINES	Pacific Telephone
1954	WILSON MARIE E MRS	R. L. Polk & Co.
	SHRYOCK JOHN R	R. L. Polk & Co.
	PLAY-SKOOL NURSERY	R. L. Polk & Co.
	PLA-SKOOL NURSERY	R. L. Polk & Co.
1950	SHRYOCK JOHN R R	Pacific Telephone

3720 W 104TH ST

Year	Uses	Source
1995	REAR Saldivar Martin	Pacific Bell Telephone Co
	Building	Pacific Bell Telephone Co
1990	Stallworth Eddie	Pacific Bell Telephone Co

FINDINGS

Year	Uses	Source
1970	Fernandez Fara	Pacific Telephone Co

3722 W 104TH ST

Year	Uses	Source
1990	Areola Maria	Pacific Bell Telephone Co
1980	Russell Vernon Jr	Pacific Telephone Co
1954	LEEDY CARROLL A	R. L. Polk & Co.

3724 W 104TH ST

Year	Uses	Source
1980	Newbern Melva	Pacific Telephone Co
1975	Dean Gwendolyn	Pacific Telephone Co
1970	Chaves Jorge G	Pacific Telephone Co
1964	REED WATSON	Pacific Telephone
1960	REED WATSON	Pacific Telephone
	WAHNON SAM	Pacific Telephone
1957	REED WATSON	Pacific Telephone
1954	REED WATSON	R. L. Polk & Co.
	THUMA JACK	R. L. Polk & Co.

3726 W 104TH ST

Year	Uses	Source
1995	Building	Pacific Bell Telephone Co
	1 Mitchell Betty	Pacific Bell Telephone Co
	2 Kelly S	Pacific Bell Telephone Co
1990	Building	Pacific Bell Telephone Co
	1 Mitchell Betty	Pacific Bell Telephone Co
	2 Clayton Cornell	Pacific Bell Telephone Co
1980	Building	Pacific Telephone Co
	3 Austin Donald Carlos	Pacific Telephone Co
1970	Reed Watson	Pacific Telephone Co
	Building	Pacific Telephone Co
	2 Sardina Pablo	Pacific Telephone Co
1964	CLARIDGE DONNA	Pacific Telephone
	CLARIDGE RAYMOND	Pacific Telephone
	KEELING J W	Pacific Telephone
1950	MILLER E V HOUSE MOVERS	Pacific Telephone
1946	Miller E V r	Southern California Telephone Co

FINDINGS

3728 W 104TH ST

Year	Uses	Source
1980	2 Camacho Manuel A	Pacific Telephone Co
	1 Jimenez Ramon	Pacific Telephone Co
	Building	Pacific Telephone Co
1964	ZEPPO PATRICIA	Pacific Telephone
	MOULTON DARRYL L	Pacific Telephone
	MOULTON YOLANDA A	Pacific Telephone
	ZEPPO A	Pacific Telephone

3729 W 104TH ST

Year	Uses	Source
1980	Sociedad Jose Marti De Inglewood Inc	Pacific Telephone Co
	Sociedad Jose Marti	Pacific Telephone Co
1975	Socledad Jose Marti De Inglewood Inc	Pacific Telephone Co
1970	Tri Anglers Inc	Pacific Telephone Co
1964	TRI ANGLERS INC	Pacific Telephone
1960	TRI-ANGLERS INC	Pacific Telephone
1957	TRI-ANGLERS INC	Pacific Telephone
1954	TRI-ANGLERS INC	R. L. Polk & Co.
1950	TRI-ANGLEI S INC SPORTSMAN CLUB	Pacific Telephone

3734 W 104TH ST

Year	Uses	Source
1995	Ochoa Gonzalo Luis	Pacific Bell Telephone Co
1970	Jackson Wm G	Pacific Telephone Co
1964	PEACH LUCILLE	Pacific Telephone
1960	WILLIAMS WILFRED J	Pacific Telephone

3736 W 104TH ST

Year	Uses	Source
1975	Quinn Walter	Pacific Telephone Co
1964	PEACH LUCILLE MRS	Pacific Telephone
	PEACH GLORIA	Pacific Telephone
1960	JOHNSON DEAN	Pacific Telephone
1954	DOHENY PROPERTIES INC TRLRS	R. L. Polk & Co.

3737 W 104TH ST

Year	Uses	Source
1964	MCNICHOLS GEO J	Pacific Telephone
1960	MCNICHOLS GEO J	Pacific Telephone

FINDINGS

Year	Uses	Source
1957	FRANTOM LAPIDARY	Pacific Telephone
1950	SIMPSON S BODY SHOP	Pacific Telephone

3739 W 104TH ST

Year	Uses	Source
1975	Haywood Ernest Jr	Pacific Telephone Co
1964	SIMPSON ALBERT J	Pacific Telephone
1957	SIMPSON ALBERT J	Pacific Telephone

3742 W 104TH ST

Year	Uses	Source
1970	Castro Manuel	Pacific Telephone Co
	Ramirez Leonardo F	Pacific Telephone Co
1964	VAUGHAN FLOYD	Pacific Telephone
1960	CONSIGLIO FRANK J	Pacific Telephone
1957	KEANDEL KENNETH N	Pacific Telephone

3743 W 104TH ST

Year	Uses	Source
1980	Haywood Kyle A	Pacific Telephone Co
1964	HICKS JANE MRS	Pacific Telephone
1960	HICKS JANE MRS	Pacific Telephone
1957	VITALI ALBERT J	Pacific Telephone
1954	VITALI ALBERT J R	R. L. Polk & Co.
1950	VITALI ALBERT J R	Pacific Telephone

3744 W 104TH ST

Year	Uses	Source
1995	Nunez Gerardo	Pacific Bell Telephone Co
	D Hernandez Francisco	Pacific Bell Telephone Co
1980	Rublo Rogelio	Pacific Telephone Co
1970	Morejon Felix M	Pacific Telephone Co
	Curless Joe	Pacific Telephone Co
1964	HORNSBY BERNICE F	Pacific Telephone
1960	BURKHARDT FREEMAN	Pacific Telephone
1957	BURKHARDT FREEMAN	Pacific Telephone
1954	BURKHARDT FREEMAN	R. L. Polk & Co.

FINDINGS

3749 W 104TH ST

Year	Uses	Source
1990	Guevara Jose	Pacific Bell Telephone Co
1964	MIRANDA RAYMOND	Pacific Telephone
	DAVALOS ANA MARIA	Pacific Telephone
1960	DAVALOS ANA MARIA	Pacific Telephone
	MIRANDA RAYMOND	Pacific Telephone
1957	HOUGHTALING NORMAN M	Pacific Telephone
1954	MASHBURN LOUIS L R	R. L. Polk & Co.

W 104th St

3753 W 104th St

Year	Uses	Source
2014	GLOBAL COMFORT HEATING AND AC	EDR Digital Archive
	GLOBAL COMFORT HEATING AND AC	EDR Digital Archive
2010	GLOBAL COMFORT HEATING AND AC	EDR Digital Archive
	GLOBAL COMFORT HEATING AND AC	EDR Digital Archive

W 104TH ST

3753 W 104TH ST

Year	Uses	Source
1976	Davenport Annie Ruth	Pacific Telephone
	Williams P M	Pacific Telephone
1975	D Jimlnez D D	Pacific Telephone Co
	A Davenport Annie Ruth	Pacific Telephone Co
	Building	Pacific Telephone Co
1960	CATES ROBT L	Pacific Telephone
1957	WOOD JAS	Pacific Telephone
1954	WOOD JAS0	R. L. Polk & Co.
1950	FREE ARNOLD ER	Pacific Telephone

3756 W 104TH ST

Year	Uses	Source
2001	VENTURANa	Haines & Company, Inc.
1995	Ventura Natalia	Pacific Bell Telephone Co

3760 W 104TH ST

Year	Uses	Source
2001	SILVAAntonno	Haines & Company, Inc.

FINDINGS

Year	Uses	Source
1990	Kane Joseph	Pacific Bell Telephone Co
	Martinez Mercedes	Pacific Bell Telephone Co
	Martinez Pedro	Pacific Bell Telephone Co
1980	Gallardo Carmen Villalpando	Pacific Telephone Co
1960	HOLT MARILYN L	Pacific Telephone
1957	FELKER DAN E DR	Pacific Telephone
1954	KOONS EARL V R	R. L. Polk & Co.
1950	KOONS EARL V R	Pacific Telephone

3810 W 104TH ST

Year	Uses	Source
2001	CORTEZJesus	Haines & Company, Inc.
1980	Scott Leonard	Pacific Telephone Co
1970	Zinger Harold	Pacific Telephone Co
1964	ZINGER HAROLD	Pacific Telephone
1960	ZINGER HAROLD	Pacific Telephone
1957	ZINGER HAROLD	Pacific Telephone
1954	SHRYOCK JOHN R	R. L. Polk & Co.

3812 W 104TH ST

Year	Uses	Source
2001	ALMEIDAJose	Haines & Company, Inc.
1975	Undem Robt	Pacific Telephone Co
1970	Undem Robt	Pacific Telephone Co
1964	UNDEM ROBT	Pacific Telephone
1960	UNDEM ROBT	Pacific Telephone
1957	CUMMINS BEULAH	Pacific Telephone
	JACQUES CECELIA	Pacific Telephone
1954	CUMMINS BEULAH	R. L. Polk & Co.
	JACQUES CECELIA	R. L. Polk & Co.

3813 W 104TH ST

Year	Uses	Source
1995	h Estrada Andres	Pacific Bell Telephone Co
1975	Johnson Ronnie G	Pacific Telephone Co
1970	Podobnik Maria	Pacific Telephone Co
1964	LONGWORTH ROY	Pacific Telephone
1960	PATTERSON CHAS D	Pacific Telephone
1957	BARNARD R STUART	Pacific Telephone

FINDINGS

Year	Uses	Source
1950	I TNSFELD PAUL R	Pacific Telephone
1946	Howard Robt r	Southern California Telephone Co

3815 W 104TH ST

Year	Uses	Source
2001	MENDEZMana	Haines & Company, Inc.
1990	Salgado Jose	Pacific Bell Telephone Co
1980	Marquez Christine	Pacific Telephone Co
	Prince Troy L	Pacific Telephone Co
1964	JOHNNY TONY	Pacific Telephone
1960	VIDAL JORGE A	Pacific Telephone
1957	DUQUETTE RODNEY JR	Pacific Telephone
1954	CROSSWHITE LOTIE E	R. L. Polk & Co.
	GIBBONS LON D	R. L. Polk & Co.
	MACQUARRIE CHAS JR	R. L. Polk & Co.

3816 W 104TH ST

Year	Uses	Source
2001	ARGUETAMana	Haines & Company, Inc.
1980	Battoe H W	Pacific Telephone Co
1975	Battoe H W	Pacific Telephone Co
1970	Battoe H W	Pacific Telephone Co
1967	Battoe H W	Pacific Telephone
1964	BATTOE H W	Pacific Telephone
1960	STUBBS G D	Pacific Telephone
1957	STUBBS G	Pacific Telephone

3817 W 104TH ST

Year	Uses	Source
2001	BAUTIST	Haines & Company, Inc.
1970	Baars Jacobus J	Pacific Telephone Co
1960	SWANSBRO KENNETH JR	Pacific Telephone
1957	ER KENNETH P	Pacific Telephone
1954	TENSFELD PAUL	R. L. Polk & Co.

3821 W 104TH ST

Year	Uses	Source
2001	MEOINAJose	Haines & Company, Inc.
1995	Lolohea Mele	Pacific Bell Telephone Co
1964	NIERAETH SIEGFRIED	Pacific Telephone

Year	Uses	Source
1964	CELIE BERNARD	Pacific Telephone
	CELIE ARNOLD	Pacific Telephone
1960	ANDERSON ELIZABETH A	Pacific Telephone
1957	ANDERSON ELIZABETH A	Pacific Telephone
1954	ANDERSON ELIZABETH A	R. L. Polk & Co.
1950	BENSON ELWYN C R	Pacific Telephone

3823 W 104TH ST

Year	Uses	Source
2001	FERNANDEZAt	Haines & Company, Inc.
1964	BOTTOE H W	Pacific Telephone
	FREEMAN CLIFFORD	Pacific Telephone
1960	BOTTOE H W	Pacific Telephone

3824 W 104TH ST

Year	Uses	Source
2001	HERNAHDEZ Maxsiellsno	Haines & Company, Inc.
1980	Doughty C A	Pacific Telephone Co
1975	Doughty C A	Pacific Telephone Co
1970	Payne Cecelia A	Pacific Telephone Co
1964	PAYNE ROY M	Pacific Telephone
	BERRYHILL JOSIE	Pacific Telephone
1960	BERRYHILL JOSIE	Pacific Telephone
1957	BERRYHILL JOSLE	Pacific Telephone
1954	BERRYHILL JOSIE R	R. L. Polk & Co.
1946	Berryhill Josie r	Southern California Telephone Co

3825 W 104TH ST

Year	Uses	Source
1995	Modina Jose Refugio	Pacific Bell Telephone Co
1990	Medina Jose Refugio	Pacific Bell Telephone Co
1975	Russell Denise	Pacific Telephone Co
1970	Kirch Teresa	Pacific Telephone Co
1964	DEULSO PETER	Pacific Telephone
	CRAMM KOOS	Pacific Telephone

3827 W 104TH ST

Year	Uses	Source
2001	ORIOSTEGUI Obduhla	Haines & Company, Inc.
1990	Renteria Trinidad	Pacific Bell Telephone Co

FINDINGS

Year	Uses	Source
1975	Boone Betty	Pacific Telephone Co
1970	7 Montgomery Lorraine	Pacific Telephone Co
	Building	Pacific Telephone Co

3830 W 104TH ST

Year	Uses	Source
2001	JACKSON Eddie	Haines & Company, Inc.
1980	Barnes C	Pacific Telephone Co
1960	BALESTRACCI JOHN	Pacific Telephone

3831 W 104TH ST

Year	Uses	Source
1957	KINCLIELOE CHAS	Pacific Telephone
1954	KINCHELOE CHAS	R. L. Polk & Co.

3832 W 104TH ST

Year	Uses	Source
2001	BATTLE Harold	Haines & Company, Inc.
1970	Coghill Wm	Pacific Telephone Co
1964	COGHILL WM	Pacific Telephone
1960	COGHILL WM	Pacific Telephone
	COGHILL WM	Pacific Telephone
1957	CAGHILL WM	Pacific Telephone
1954	COGHILL WM	R. L. Polk & Co.
	COGHILL WM	R. L. Polk & Co.

3833 W 104TH ST

Year	Uses	Source
1960	HOULIHAN THOS E III	Pacific Telephone
1957	HOULIHAN THOS E III	Pacific Telephone
1954	DONATONI LOUIS	R. L. Polk & Co.

3834 W 104TH ST

Year	Uses	Source
2001	XXXX	Haines & Company, Inc.
1980	Hunter A	Pacific Telephone Co
	Kirksey Mordine	Pacific Telephone Co

FINDINGS

W 104th St

3835 W 104th St

Year	Uses	Source
2014	ALEX COL	EDR Digital Archive
	ALEX COL	EDR Digital Archive
2010	AGUILAR ENRIQUE H	EDR Digital Archive
	AGUILAR ENRIQUE H	EDR Digital Archive

W 104TH ST

3835 W 104TH ST

Year	Uses	Source
2001	APARTMENTS	Haines & Company, Inc.
	AGUILAR Bron	Haines & Company, Inc.
	RODRIGUEZCarmen	Haines & Company, Inc.
1995	2 Melendez Marie A	Pacific Bell Telephone Co
	9 Armenta Valenzuela Martin	Pacific Bell Telephone Co
	14 Jaime T	Pacific Bell Telephone Co
	15 Arsaga Edward	Pacific Bell Telephone Co
	20 Soto Rudy	Pacific Bell Telephone Co
	20 Rodriguez Carmen	Pacific Bell Telephone Co
	27 Jimenez Luis	Pacific Bell Telephone Co
1990	Building	Pacific Bell Telephone Co
	4 David Sam I	Pacific Bell Telephone Co
	5 Aguilar Agustina	Pacific Bell Telephone Co
	11 Hernandez Agustin	Pacific Bell Telephone Co
	15 Marroquin Epifania	Pacific Bell Telephone Co
	15 Donis Filiberto	Pacific Bell Telephone Co
	15 Quevedo Mateo	Pacific Bell Telephone Co
	19 Lopez Ricardo	Pacific Bell Telephone Co
	21 Gomez Heraclio	Pacific Bell Telephone Co
	23 Marron Gloria	Pacific Bell Telephone Co
	28 Iniguez German	Pacific Bell Telephone Co
	29 Coleman Charles	Pacific Bell Telephone Co
1980	Building	Pacific Telephone Co
	3 Brewster Howard T	Pacific Telephone Co
	8 Robinson Carl	Pacific Telephone Co
	10 Wilkinson David L	Pacific Telephone Co
	11 Caldwell Nathaniel	Pacific Telephone Co

FINDINGS

Year	Uses	Source
1980	14 Davis Dwane	Pacific Telephone Co
	16 Nash Terry	Pacific Telephone Co
	20 Fountain Aloma M	Pacific Telephone Co
	21 Meono Lydia Y	Pacific Telephone Co
	23 Morris Henry Jr	Pacific Telephone Co
1975	Building	Pacific Telephone Co
	15 Styles Joe Jr	Pacific Telephone Co
	17 Turner Charlie G	Pacific Telephone Co
	21 Roberson Charlesetta	Pacific Telephone Co
	23 Weathersby Zeima	Pacific Telephone Co
	29 Nichols Wil Ile	Pacific Telephone Co
1970	Building	Pacific Telephone Co
	1 Lovelady L D	Pacific Telephone Co
	5 Dillon CA	Pacific Telephone Co
	6 Johnson H	Pacific Telephone Co
	8 Smith Bill L	Pacific Telephone Co
	10 Bagby Larry Jr	Pacific Telephone Co
	14 Conklin Craig	Pacific Telephone Co
	16 Vanasse Claude	Pacific Telephone Co
	18 Bossaller Kathie	Pacific Telephone Co
	20 Clark Arthur	Pacific Telephone Co
	22 Skinner Stephen	Pacific Telephone Co
	24 Sickler Wm	Pacific Telephone Co
	25 Griffith Donald D	Pacific Telephone Co
	26 Baltram Roman	Pacific Telephone Co
	27 Gabert Nelson W	Pacific Telephone Co
	28 Cochran Marty	Pacific Telephone Co
	29 Crim Lora M	Pacific Telephone Co
1967	Power Fred Corky	Pacific Telephone
1964	AVILLA ANN	Pacific Telephone
	BORTOLUSSI PIERRE	Pacific Telephone
	BOUTTE JOS	Pacific Telephone
	CIVILS DANL	Pacific Telephone
	COLE DANL F	Pacific Telephone
	DANIELS ROBT M	Pacific Telephone
	FISH BYRON E	Pacific Telephone
	FISH DONNA	Pacific Telephone
	HEINTZ JACK H	Pacific Telephone

FINDINGS

Year	Uses	Source
1964	HEINTZ V R MRS	Pacific Telephone
	JAKOBS FRED	Pacific Telephone
	KELPERIS DORIS	Pacific Telephone
	KNALGER MICHAEL	Pacific Telephone
	KRAHN ROBT A	Pacific Telephone
	RAMSAY BEVERLY	Pacific Telephone
	RAMSAY JAS	Pacific Telephone
	SUNSHINE SONYA	Pacific Telephone
	TOUMI REGINALD	Pacific Telephone
	WILLIAMS R S	Pacific Telephone
1957	PETTERSEN JACKIE	Pacific Telephone
	PETTERSEN W C MRS	Pacific Telephone
1954	SHERMAN HARVEY	R. L. Polk & Co.
1950	KINCHELOE CHAS R	Pacific Telephone
1946	Kincheloe Chas r	Southern California Telephone Co

3836 W 104TH ST

Year	Uses	Source
2001	XXXX	Haines & Company, Inc.
1970	Hernandez Ruth	Pacific Telephone Co
1964	MELTON EVA MRS	Pacific Telephone

3838 W 104TH ST

Year	Uses	Source
2001	MARTIN Faye B	Haines & Company, Inc.
1970	Coghill Geo W	Pacific Telephone Co
1964	COGHILL GEO W	Pacific Telephone
1960	COGHILL GEO W	Pacific Telephone
	COGHILL GEO W	Pacific Telephone
1957	COGHILL GEO W	Pacific Telephone

3840 W 104TH ST

Year	Uses	Source
2001	SOJEDAJose	Haines & Company, Inc.
1980	Building	Pacific Telephone Co
	C Hansen Anna F	Pacific Telephone Co
	D Wallstrom Tor	Pacific Telephone Co
1975	Wallace Chuck	Pacific Telephone Co
1970	Chapman Monette	Pacific Telephone Co

FINDINGS

Year	Uses	Source
1970	Meade Geo J	Pacific Telephone Co
1964	CONLOGUE ROBT	Pacific Telephone
	EVICH LOUIS MRS	Pacific Telephone
1960	EVICH LOUIS	Pacific Telephone
	SCHONBACHLEI ROBT	Pacific Telephone
1957	LAISGO RONALD	Pacific Telephone
	MLLIHERN ARTHUR G	Pacific Telephone
1954	MILLBERN ARTHUR G	R. L. Polk & Co.
	MILLER DONALD E	R. L. Polk & Co.
1950	AMENDOLA GREGORY R	Pacific Telephone
	MILLBERN ARTHUR GR	Pacific Telephone
1946	Durham W G r	Southern California Telephone Co

3843 W 104TH ST

Year	Uses	Source
2001	PIERAPedro	Haines & Company, Inc.
1995	Barajas Juana	Pacific Bell Telephone Co
1990	Herrera Eloy	Pacific Bell Telephone Co
1980	Benavides Jose S	Pacific Telephone Co
1976	Hemphill Octavia	Pacific Telephone
1970	A Ziegler Fred W	Pacific Telephone Co
	Orozco Robt M	Pacific Telephone Co
1967	Henry R L	Pacific Telephone
1964	CRANDALL C F	Pacific Telephone
1960	HENRY ROBT L	Pacific Telephone
1957	FREY ANNIE L	Pacific Telephone
1954	FREY CARL E	R. L. Polk & Co.
	FREY NORENE	R. L. Polk & Co.

3845 W 104TH ST

Year	Uses	Source
2001	1 CENTENO Marra	Haines & Company, Inc.
	CALDERACarmen	Haines & Company, Inc.
1995	Valadez Alicia	Pacific Bell Telephone Co
1980	Alvarez Alberto	Pacific Telephone Co
1975	Edwards Marva	Pacific Telephone Co
	Downing Billie	Pacific Telephone Co
1970	Kiligore Dennis	Pacific Telephone Co
1964	GUERICH VON	Pacific Telephone

FINDINGS

Year	Uses	Source
1964	GUERICH JEROME P	Pacific Telephone
1960	FOTHERINGHAM R K	Pacific Telephone

3846 W 104TH ST

Year	Uses	Source
2001	DELEONLuas	Haines & Company, Inc.
1980	1 Wright Lawrence	Pacific Telephone Co
	Building	Pacific Telephone Co
1976	Tarkington Jean	Pacific Telephone
1970	4 Malone Harold	Pacific Telephone Co
	1 Horton Gary	Pacific Telephone Co
	Building	Pacific Telephone Co
1964	MALONE HAROLD	Pacific Telephone

3847 W 104TH ST

Year	Uses	Source
2001	HERNANDEZValen Iin	Haines & Company, Inc.
1990	3849 Garcia Arturo	Pacific Bell Telephone Co
	98TH E 104TH W	Pacific Bell Telephone Co
	98TH E 104TH W	Pacific Bell Telephone Co
	SECTi ON D	Pacific Bell Telephone Co
	INGLEW BOOD	Pacific Bell Telephone Co
	Galvez Jesus	Pacific Bell Telephone Co
	Raya Armando B	Pacific Bell Telephone Co
1980	Wilkins Essie	Pacific Telephone Co
	Dearden Chas	Pacific Telephone Co
1975	Grant Emma A	Pacific Telephone Co
	Bell Will	Pacific Telephone Co
1970	4 Malone Harold	Pacific Telephone Co
	Seube Howard P	Pacific Telephone Co
	Hydrex Pest Control Co Of Inglewood	Pacific Telephone Co
	Henderson David A	Pacific Telephone Co
1960	BROTHERS JOHN R	Pacific Telephone
1957	BROTHERS JOHN R	Pacific Telephone
1954	BROTHERS JOHN R	R. L. Polk & Co.

3848 W 104TH ST

Year	Uses	Source
1960	MALONE HAROLD	Pacific Telephone

FINDINGS

Year	Uses	Source
1957	MALONE HAROLD	Pacific Telephone
1954	MALONE HAROLD R	R. L. Polk & Co.
1950	MALONE HAROLD R	Pacific Telephone

3849 W 104TH ST

Year	Uses	Source
2001	I HERNANDEZJesus	Haines & Company, Inc.
1990	Flores Angelina	Pacific Bell Telephone Co
	Rojas Maria de la Luz	Pacific Bell Telephone Co
1975	Broach Clinton L	Pacific Telephone Co
1964	TINSLEY HERMAN L	Pacific Telephone

3851 W 104TH ST

Year	Uses	Source
2001	XXXX	Haines & Company, Inc.
1995	Ramirez Gloria	Pacific Bell Telephone Co
1990	Rarnirez Martin	Pacific Bell Telephone Co
1960	BRANT JESSE	Pacific Telephone
1957	BRANT JESSE	Pacific Telephone
1954	BRANT JESSE R	R. L. Polk & Co.
1950	BRANT JESSE R	Pacific Telephone
1946	Brant Jesse r	Southern California Telephone Co

3853 W 104TH ST

Year	Uses	Source
2001	APARTMENTS CARRILLOJose	Haines & Company, Inc.
	HULENJacquelyn	Haines & Company, Inc.
	GOMEZ Isldro	Haines & Company, Inc.
	WILLIAMSC	Haines & Company, Inc.
1995	18 Gonzalez Felipe	Pacific Bell Telephone Co
	14 Lima Walter & Claudia	Pacific Bell Telephone Co
	14 Pedroza Victor M	Pacific Bell Telephone Co
	4 Calderon Reeder	Pacific Bell Telephone Co
	2 Dominguez Hilda	Pacific Bell Telephone Co
	Building	Pacific Bell Telephone Co
1990	Building	Pacific Bell Telephone Co
	2 Dorninguez Hilda	Pacific Bell Telephone Co
	5 Penate Isidro	Pacific Bell Telephone Co
	7 Reyes Edgar	Pacific Bell Telephone Co

FINDINGS

Year	Uses	Source
1990	11 Larranaga Maria	Pacific Bell Telephone Co
	15 Millan Reyna	Pacific Bell Telephone Co
1980	15 Guerra Elizabeth	Pacific Telephone Co
	5 Powell Michael	Pacific Telephone Co
	3 Duarte Rosario	Pacific Telephone Co
	Building	Pacific Telephone Co
	9 Marshall Scott D I	Pacific Telephone Co
	6 Jackson Mickey C	Pacific Telephone Co
1975	Building	Pacific Telephone Co
	9 Platter David G	Pacific Telephone Co
	9 Platter David G	Pacific Telephone Co
1970	Building	Pacific Telephone Co
	3 Berry Nona G	Pacific Telephone Co
	9 Platter David G	Pacific Telephone Co
	10 Hairfield Richard E	Pacific Telephone Co
	14 Mc Manus A	Pacific Telephone Co
	16 Hoskinds Ted	Pacific Telephone Co
	19 Cordova Juan	Pacific Telephone Co
1964	MORRIS ROSALIND L	Pacific Telephone
	COLEMAN ROBT L	Pacific Telephone
	FRANEY W K	Pacific Telephone
	MCVAY GARY R	Pacific Telephone
	MESIMER BERNICE A	Pacific Telephone
	PLATTER DAVID G	Pacific Telephone
	SNODDY GLEN R	Pacific Telephone
	WADDLE BILLY R	Pacific Telephone

3855 W 104TH ST

Year	Uses	Source
1980	Faulkner Paula	Pacific Telephone Co
1970	Building	Pacific Telephone Co
	2 Civils Danl	Pacific Telephone Co
1960	SEDGWICK ROBT	Pacific Telephone
1954	MIDDLETON E MRS R	R. L. Polk & Co.
1950	MIDDLETON E MRS R	Pacific Telephone
1946	Middleton E Mrs r	Southern California Telephone Co

FINDINGS

3856 W 104TH ST

Year	Uses	Source
1995	Williams C J	Pacific Bell Telephone Co
1990	Williams C J	Pacific Bell Telephone Co
	Williams Harvey	Pacific Bell Telephone Co
1980	Williams Harvey	Pacific Telephone Co
1975	Penny Marzetta	Pacific Telephone Co

3857 W 104TH ST

Year	Uses	Source
1995	Gomez Isidro	Pacific Bell Telephone Co
1990	Gomez Isidro	Pacific Bell Telephone Co

3859 W 104TH ST

Year	Uses	Source
1995	FRT Broil John S	Pacific Bell Telephone Co
	Ochoa Soila	Pacific Bell Telephone Co
1964	MARTINEZ MACORIO	Pacific Telephone

3861 W 104TH ST

Year	Uses	Source
1975	Kupu Toke F	Pacific Telephone Co
1964	EARLY HAROLD	Pacific Telephone
	CARPER THOS H	Pacific Telephone
1960	SCOTT WILBUR L	Pacific Telephone
	HUEY GEO E	Pacific Telephone
1957	HUEY GEO E	Pacific Telephone
	SCOTT WILBUR L	Pacific Telephone
1954	SCOTT WILBUR L	R. L. Polk & Co.
	HUEY GEO E	R. L. Polk & Co.
1946	Posner Leah M chr sci pr	Southern California Telephone Co

3863 W 104TH ST

Year	Uses	Source
1990	Building	Pacific Bell Telephone Co
	1 Rosas Rene	Pacific Bell Telephone Co
1980	Building	Pacific Telephone Co
	2 Alvarez Robt	Pacific Telephone Co
1975	Building	Pacific Telephone Co
	1 Jones E	Pacific Telephone Co
1970	Building	Pacific Telephone Co

FINDINGS

Year	Uses	Source
1970	1 Squires Grace E	Pacific Telephone Co
	3 Early Emma	Pacific Telephone Co
	4 Moore Hugh	Pacific Telephone Co
1964	EARLY EMMA	Pacific Telephone
	CLARK CHAS LEE	Pacific Telephone
	BEHRINGER FRED	Pacific Telephone
1960	WENDT HENNING F	Pacific Telephone
	MOORE DORIS L	Pacific Telephone

3900 W 104TH ST

Year	Uses	Source
2001	OSEGURAemelda	Haines & Company, Inc.
1980	Segura Emillo	Pacific Telephone Co
	Rosalas Jesus	Pacific Telephone Co
1960	MCCUTCHEON A R MRS	Pacific Telephone
1954	FAZEKAS CARL	R. L. Polk & Co.
1950	NDROTH HENRY A R	Pacific Telephone

3902 W 104TH ST

Year	Uses	Source
2001	SEGURAMaria	Haines & Company, Inc.
1990	Jaramillo Jimenez Pedro	Pacific Bell Telephone Co

3903 W 104TH ST

Year	Uses	Source
2001	FUENTESOmar	Haines & Company, Inc.
1990	Ulloa Osman	Pacific Bell Telephone Co
1970	Buharp Lawrence L	Pacific Telephone Co
1960	LUSH LINDA H	Pacific Telephone

3904 W 104TH ST

Year	Uses	Source
2001	DAVISEarl	Haines & Company, Inc.
1975	Maenpa Edw M	Pacific Telephone Co
1970	Maenpa Edw M	Pacific Telephone Co
1964	MAENPA EDW M	Pacific Telephone
1960	MAENPA EDW M	Pacific Telephone
1957	MACNPA EDW M	Pacific Telephone
1954	MAEPAEDWM	R. L. Polk & Co.
1950	BINERA ALEX R	Pacific Telephone

FINDINGS

3905 W 104TH ST

Year	Uses	Source
2001	GARCIATelma	Haines & Company, Inc.
1980	Wallen Carl D	Pacific Telephone Co
1975	Wallen Carl D	Pacific Telephone Co
1960	WALLEN CARL D	Pacific Telephone
1957	WALLEN CARL D	Pacific Telephone
1954	WALLEN CARL D	R. L. Polk & Co.
1950	HAYDEN NORMAN R	Pacific Telephone
1946	Hayden Norman r	Southern California Telephone Co

3908 W 104TH ST

Year	Uses	Source
2001	6 ENITEZLeobardo H	Haines & Company, Inc.
1995	13 Gallegos Moises	Pacific Bell Telephone Co
	29 Nash Curtis L	Pacific Bell Telephone Co
	31 Villar Manuel	Pacific Bell Telephone Co
	32 Guzman Estella	Pacific Bell Telephone Co
	Benitez Leobardo H	Pacific Bell Telephone Co
1990	Benitez Leobardo H	Pacific Bell Telephone Co
1980	Bourque Arthur M	Pacific Telephone Co
1975	Bourque Arthur M	Pacific Telephone Co
1970	Bourque Arthur M	Pacific Telephone Co
1964	BOURGUE ARTHUR M	Pacific Telephone
	BOURQUE LOUISE J	Pacific Telephone
1960	KLEIN ANNA W S	Pacific Telephone
1957	KLEIN ANNA W S	Pacific Telephone
1954	(LEIN ANNA W S	R. L. Polk & Co.
1950	KLEIN ANNA W S R	Pacific Telephone

W 104th St

3911 W 104th St

Year	Uses	Source
2014	LAX MOTORS CHECK CASHING	EDR Digital Archive
	BABY NURSE AND DOULA SERVICES	EDR Digital Archive
	BABY NURSE AND DOULA SERVICES	EDR Digital Archive
	LAX MOTORS CHECK CASHING	EDR Digital Archive
2010	LAX MOTORS CHECK CASHING	EDR Digital Archive
	LAX MOTORS CHECK CASHING	EDR Digital Archive

FINDINGS

W 104TH ST

3911 W 104TH ST

Year	Uses	Source
2001	NICHOLAS GRDNSAPTS ALEXANDER Isaiah	Haines & Company, Inc.
	RAVIS Daniel	Haines & Company, Inc.
	RAUDALESFeemnda	Haines & Company, Inc.
	LOPEZLissett	Haines & Company, Inc.
1990	Building	Pacific Bell Telephone Co
	4 Nash Curtis L	Pacific Bell Telephone Co
	13 Boudreaux Wanda	Pacific Bell Telephone Co
	19 Brown Pam	Pacific Bell Telephone Co
	20 Johnson Henrietta	Pacific Bell Telephone Co
	21 Geddes Patrick	Pacific Bell Telephone Co
	22 Davis Yolanda E	Pacific Bell Telephone Co
	26 Adams Wanda	Pacific Bell Telephone Co
1980	Building	Pacific Telephone Co
	2 Adams George W	Pacific Telephone Co
	10 Hubbard Larry	Pacific Telephone Co
	11 Ashley Jessie	Pacific Telephone Co
	13 Holms Jas	Pacific Telephone Co
	17 Coleman C	Pacific Telephone Co
	19 Jones Rhonda	Pacific Telephone Co
	20 Holbert Robt	Pacific Telephone Co
	22 Waddy W	Pacific Telephone Co
	23 Gilmer Brenda	Pacific Telephone Co
	25 James Cheryl	Pacific Telephone Co
	26 Alexander Martha	Pacific Telephone Co
	31 Sanders Jas & Katherlne	Pacific Telephone Co
	32 Burroughs Rosalind L	Pacific Telephone Co
	35 Jones Leo	Pacific Telephone Co
	37 Foster Troy	Pacific Telephone Co
	42 Roseburrow Lola	Pacific Telephone Co
1976	Hurt Altanona	Pacific Telephone
	Smith Rosanna	Pacific Telephone
	Ward Florida	Pacific Telephone
	Ashley Jessie	Pacific Telephone
1975	Building	Pacific Telephone Co
	4 Muck Wilton L	Pacific Telephone Co

FINDINGS

Year	Uses	Source
1975	7 Scruggs Jas	Pacific Telephone Co
	9 Hurt Altanona	Pacific Telephone Co
	11 Ashley Jessie	Pacific Telephone Co
	16 Grundy Chas	Pacific Telephone Co
	17 Scott Hazel	Pacific Telephone Co
	18 Morgan Gwen	Pacific Telephone Co
	20 Riley Margaret D	Pacific Telephone Co
	21 Lindsay Chas	Pacific Telephone Co
	23 Ward Florida	Pacific Telephone Co
	24 Rankins Diane	Pacific Telephone Co
	38 JIles Patricia	Pacific Telephone Co
	42 Porter Beverly	Pacific Telephone Co
	43 Holmes Thom	Pacific Telephone Co
1970	Vista Management	Pacific Telephone Co
	Building	Pacific Telephone Co
	1 Schero Pauline	Pacific Telephone Co
	2 Bilson W C	Pacific Telephone Co
	10 Roland Bernie	Pacific Telephone Co
	11 Sharp Jerry W	Pacific Telephone Co
	12 Schneider Kent	Pacific Telephone Co
	19 Hanaoka Cliff	Pacific Telephone Co
	22 Williams Nadine	Pacific Telephone Co
	29 Kenah Stanley	Pacific Telephone Co
	32 Aldrich Diana	Pacific Telephone Co
	33 Sokolowski K	Pacific Telephone Co
	36 Haag Nancy A	Pacific Telephone Co
	37 Stephenson Edw	Pacific Telephone Co
	40 Harrison Tom G	Pacific Telephone Co
	42 Golightly Carol	Pacific Telephone Co
	44 Kull Gary T	Pacific Telephone Co
1967	Wilson Douglas S	Pacific Telephone
1964	LUBY PATRICIA	Pacific Telephone
	MCDOWELL RICHARD L	Pacific Telephone
	TONEY PEGGY	Pacific Telephone
	ABERNATHY RONALD W	Pacific Telephone
	ALU THOS C	Pacific Telephone
	BALCAEN NORMAN J	Pacific Telephone
	BUSCEMI CHUCK	Pacific Telephone

FINDINGS

Year	Uses	Source
1964	CLIFTON ROBT D	Pacific Telephone
	COFFMAN LINDA	Pacific Telephone
	CONTRERAS LOUIS R	Pacific Telephone
	CUNNINGHAM VERL L	Pacific Telephone
	FISCHER JANE	Pacific Telephone
	FRESH DIANNA	Pacific Telephone
	GERARD DWAINE J	Pacific Telephone
	GOODSTEIN ROBT	Pacific Telephone
	HICKEY JOHN	Pacific Telephone
	HOWERTON LEE H	Pacific Telephone
	JONES LUCILLE	Pacific Telephone
	KASSEL PAUL	Pacific Telephone
	KRAUSE BRIGITTE	Pacific Telephone
1960	COFFMAN LINDA	Pacific Telephone
	WILSON MARIE E MRS	Pacific Telephone
1957	WILSON MARIE E MRS	Pacific Telephone
1954	SEYLER O R	R. L. Polk & Co.
1950	SEYLERR	Pacific Telephone

3912 W 104TH ST

Year	Uses	Source
1990	Cordon Octavio R	Pacific Bell Telephone Co
	Espana Maria P	Pacific Bell Telephone Co
1970	Brookins V B	Pacific Telephone Co
1964	BROOKINS VIVIAN	Pacific Telephone
1960	BROOKINS DWIGHT M	Pacific Telephone
1957	BROOKINS DWIGHT M	Pacific Telephone
1954	BROOKINS DWIGHT M R	R. L. Polk & Co.
1950	BROOKINS DWIGHT M R	Pacific Telephone
1946	Brookins Dwighit M r	Southern California Telephone Co

3914 W 104TH ST

Year	Uses	Source
1980	Harris Leonard	Pacific Telephone Co
1975	Harris Leonard	Pacific Telephone Co
1970	Crandell Pauline W	Pacific Telephone Co
1960	FULBRIGHT DAVID	Pacific Telephone
1957	LOWERY EDW	Pacific Telephone

FINDINGS

3916 W 104TH ST

Year	Uses	Source
1995	Valesca Morales Carmen	Pacific Bell Telephone Co
1990	Gomez Ismael	Pacific Bell Telephone Co
1980	Williams Barbara	Pacific Telephone Co
1975	Walker Docle	Pacific Telephone Co
1970	Nelson Maxine	Pacific Telephone Co
	V 2 Armstrong M	Pacific Telephone Co
1964	EVANS MAXINE	Pacific Telephone
	HILLS JOHN A	Pacific Telephone
1958	Kim David	Pacific Telephone
1957	KIM DAVID	Pacific Telephone
1954	KIM DAVID	R. L. Polk & Co.
1950	SCAIFE JOS E R	Pacific Telephone

3921 W 104TH ST

Year	Uses	Source
1995	LOCKHAVEH CHRISTIAN SCHOOL	Pacific Bell Telephone Co
1990	LOCKHAVEN CHRISTIAN SCHOOL	Pacific Bell Telephone Co
1980	Lockhaven Christian School	Pacific Telephone Co
1975	Lockhaven Christian School	Pacific Telephone Co
1970	Lockhaven Christian School	Pacific Telephone Co
1964	LOCKHAVEN CHRISTIAN SCHOOL	Pacific Telephone
1960	CHRISTIAN SCHOOL	Pacific Telephone
1957	CHRISTIAN SCHOOL	Pacific Telephone
1954	CHRISTIAN SCHOOL	R. L. Polk & Co.

W 104th St

3924 W 104th St

Year	Uses	Source
2010	FREDY MEJIA	EDR Digital Archive
	FREDY MEJIA	EDR Digital Archive

W 104TH ST

3924 W 104TH ST

Year	Uses	Source
2001	PLACIKBranto	Haines & Company, Inc.
1964	HURDEL EDW A	Pacific Telephone

FINDINGS

Year	Uses	Source
1960	HURDEL EDW A	Pacific Telephone
1957	HURDEL EDW A	Pacific Telephone
1954	HURDEL EDW A	R. L. Polk & Co.
1950	BOURDON WILFRED R	Pacific Telephone

3928 W 104TH ST

Year	Uses	Source
2001	PEREZE	Haines & Company, Inc.
1980	Nelson Maxine	Pacific Telephone Co
1976	Nelson Quentin	Pacific Telephone
1975	Nelson Maxine	Pacific Telephone Co
1970	English Franklin F	Pacific Telephone Co
1964	ENGLISH F F	Pacific Telephone
1957	ENGLISH F F	Pacific Telephone
1954	ENGLISH F F R	R. L. Polk & Co.
1950	ENGLISH F F R	Pacific Telephone
1946	English F F r	Southern California Telephone Co

3932 W 104TH ST

Year	Uses	Source
2001	LOPEZ Fe	Haines & Company, Inc.
1995	Lopez Luz E	Pacific Bell Telephone Co
	Lopez Federico	Pacific Bell Telephone Co
1990	Lopez Luz E	Pacific Bell Telephone Co
	Lopez Federico	Pacific Bell Telephone Co
1960	GRIFFIN BARBARA J	Pacific Telephone
1957	GRIFFIN BARBARA J	Pacific Telephone
1954	GRIFFIN BARBARA J R	R. L. Polk & Co.
1950	K GRIFFIN BARBARA J R	Pacific Telephone
1946	Griffin Barbara J r	Southern California Telephone Co

3936 W 104TH ST

Year	Uses	Source
1980	Wiggins Beverly	Pacific Telephone Co
1950	STULL M C R	Pacific Telephone
1946	Stulff M C r	Southern California Telephone Co

FINDINGS

W 104th St

3937 W 104th St

Year	Uses	Source
2014	TRAINING RESEARCH FOUNDATION H	EDR Digital Archive
	TRAINING RESEARCH FOUNDATION H	EDR Digital Archive
2010	TRAINING RESEARCH FOUNDATION H	EDR Digital Archive
	TRAINING RESEARCH FOUNDATION H	EDR Digital Archive

W 104TH ST

3937 W 104TH ST

Year	Uses	Source
2001	XXXX	Haines & Company, Inc.
1990	LOCKHAVEN HEAD START	Pacific Bell Telephone Co
1957	SECOR EARL L	Pacific Telephone
1954	SECOR EARL LR	R. L. Polk & Co.

W 104th St

3947 W 104th St

Year	Uses	Source
2014	INGLEWOOD SOUTHSIDE CHRISTN CH	EDR Digital Archive
	INGLEWOOD SOUTHSIDE CHRISTN CH	EDR Digital Archive
2010	INGLEWOOD SOUTHSIDE CHRISTN CH	EDR Digital Archive
	INGLEWOOD SOUTHSIDE CHRISTN CH	EDR Digital Archive

W 104TH ST

3947 W 104TH ST

Year	Uses	Source
2001	XXXX	Haines & Company, Inc.
	INGLEWOOD	Haines & Company, Inc.
1995	ALL PEOPLES	Pacific Bell Telephone Co
	LOCKNAVEN CHRISTIAN CHURCH	Pacific Bell Telephone Co
1990	ALL PEOPLES	Pacific Bell Telephone Co
	LOCKHAVEN CHRISTIAN CHURCH	Pacific Bell Telephone Co
1980	All Peoples Lockhaven Christian Church	Pacific Telephone Co
1976	Lockhaven Christian Nursery School	Pacific Telephone
	Lockhaven Christian Day Nursery All Peoples Lockhaven Christian Church	Pacific Telephone

Year	Uses	Source
1976	All Peoples Lockhaven Christian Church	Pacific Telephone
1975	Lockhaven Christian Church	Pacific Telephone Co
1970	Lockhaven Christian Church	Pacific Telephone Co
1964	LOCKHAVEN CHRISTIAN CHURCH	Pacific Telephone
1960	INGLEWOOD CHRISTIAN CHURCH CHRISTIAN CHURCH OF INGLEWOOD	Pacific Telephone
	CHRISTIAN CHURCH OF INGLEWOOD	Pacific Telephone
1957	CHRISTIAN CHURCH OF INGLEWOOD	Pacific Telephone
1950	MIYATA SAM I R	Pacific Telephone

3960 W 104TH ST

Year	Uses	Source
2001	GAYOSSOJesus	Haines & Company, Inc.
1957	LAMBERTH HAROLD	Pacific Telephone
1950	THOMAS SIDNEY L R	Pacific Telephone

3965 W 104TH ST

Year	Uses	Source
1964	WALLEN CARL D	Pacific Telephone

4001 W 104TH ST

Year	Uses	Source
2001	CORTEZMendoza Pedra	Haines & Company, Inc.
2000	Cortez Mendoza Pedro	Pacific Bell Telephone Co
1980	Uranas Manuel Salas	Pacific Telephone Co

4003 W 104TH ST

Year	Uses	Source
2001	XXXX	Haines & Company, Inc.
1980	Cortez Anselmo	Pacific Telephone Co
1957	PDAVIDSON FRED F	Pacific Telephone

4005 W 104TH ST

Year	Uses	Source
1980	Rosales Lorenzo	Pacific Telephone Co
1975	Nelson E V	Pacific Telephone Co

4007 W 104TH ST

Year	Uses	Source
1958	Thrift Chas W	Pacific Telephone

FINDINGS

4009 W 104TH ST

Year	Uses	Source
2001	XXXX	Haines & Company, Inc.
1990	Bartling W B	Pacific Bell Telephone Co
1980	Bartling W B	Pacific Telephone Co
1975	Bartling W B	Pacific Telephone Co
1964	BARTLING W B	Pacific Telephone
1960	BARTLING W B	Pacific Telephone
	BARTLING W B	Pacific Telephone and Telegraph Company
1957	BARTLING W B	Pacific Telephone
1954	BARTLING W B R	R. L. Polk & Co.
1950	BARTLING W B R	Pacific Telephone

4010 W 104TH ST

Year	Uses	Source
2001	0 KURDRaali	Haines & Company, Inc.
1960	TROCKIJS CHRDME CORP	Pacific Telephone and Telegraph Company
	TROCKIJS N G CHROME	Pacific Telephone and Telegraph Company
	TROCKIJS N G CHROME CORP	Pacific Telephone
1958	Trockijs N G Chrome Corp	Pacific Telephone
1957	TRPCKIL S N G CHROME CORP	Pacific Telephone
1954	STEINER GEO METAL PLLATING & POLISHING	R. L. Polk & Co.
1950	STEINER GEE METAL PLATING & POLISHING	Pacific Telephone
1946	Steiner Geo Mietal Plating & Polishing	Southern California Telephone Co

4012 W 104TH ST

Year	Uses	Source
2001	REYES Rodngo	Haines & Company, Inc.
2000	REAR De La Cruz S	Pacific Bell Telephone Co
	Building	Pacific Bell Telephone Co
1980	Landford Curtis	Pacific Telephone Co
1975	Malveau Arnold	Pacific Telephone Co

4013 W 104TH ST

Year	Uses	Source
2001	JUAREZJavier	Haines & Company, Inc.
2000	Rodriguez Geronimo	Pacific Bell Telephone Co
1980	Escaleras Edgar	Pacific Telephone Co
1976	Chatmon K	Pacific Telephone

FINDINGS

Year	Uses	Source
1964	JACOBSON LELA M	Pacific Telephone
1960	WILLIAMSON KENNETH D	Pacific Telephone
	WILLIAMSON KENNETH D	Pacific Telephone and Telegraph Company
1957	MCKINLEY JOYCE	Pacific Telephone
1954	GARLAND DELLA	R. L. Polk & Co.
1950	RING WS R	Pacific Telephone

4014 W 104TH ST

Year	Uses	Source
2000	Contreras Fran	Pacific Bell Telephone Co
1980	Hilbert Shirley	Pacific Telephone Co
1975	Chapman Nita	Pacific Telephone Co
1964	DEWEY EDITH G	Pacific Telephone
1960	1/2 HICKMAN LARRY B	Pacific Telephone and Telegraph Company
	DEWEY EDITH G	Pacific Telephone
1957	GDEWEY EDITH G	Pacific Telephone
1954	DEWEY EDITH G	R. L. Polk & Co.

4015 W 104TH ST

Year	Uses	Source
2001	SANDOVALA	Haines & Company, Inc.
1990	Juarez Javier	Pacific Bell Telephone Co
1980	Chav Phai	Pacific Telephone Co
1960	DECKARD VIRGIL F MRS	Pacific Telephone and Telegraph Company
	DECKARD VIRGIL F MRS	Pacific Telephone
1957	YANKEE R R MRS	Pacific Telephone

4016 W 104TH ST

Year	Uses	Source
2001	BARBA David	Haines & Company, Inc.
	IE MARTINEZ A	Haines & Company, Inc.
2000	4018 Arevalo	Pacific Bell Telephone Co
	Martinez Amelia	Pacific Bell Telephone Co
1980	Watkins A Stanley	Pacific Telephone Co
1975	Lopez Jose N	Pacific Telephone Co
1964	FORSBERG NORMAN J	Pacific Telephone
1960	1/2 SCHMIDT R G	Pacific Telephone and Telegraph Company

FINDINGS

4017 W 104TH ST

Year	Uses	Source
2001	GARCIASalvador	Haines & Company, Inc.
1995	Garcia Rosalba	Pacific Bell Telephone Co
1964	ELLERMEIER KATHRYN R	Pacific Telephone
1960	ELLERMEIER KATHRYN R	Pacific Telephone
1957	ELLERMELER KATHRYN R	Pacific Telephone

4018 W 104TH ST

Year	Uses	Source
1995	Segura David	Pacific Bell Telephone Co
1990	Esparza Mariano	Pacific Bell Telephone Co
1975	Dominguez Margaret	Pacific Telephone Co

4019 W 104TH ST

Year	Uses	Source
1980	Mc Kinney K L	Pacific Telephone Co
1975	Nevala Lillian A	Pacific Telephone Co
1960	ROMERO BEN	Pacific Telephone and Telegraph Company
	ROMERO BEN	Pacific Telephone
1954	MCEWEN R D	R. L. Polk & Co.

4022 W 104TH ST

Year	Uses	Source
2001	ESPINOZA Ignaci	Haines & Company, Inc.
1995	Building	Pacific Bell Telephone Co
	GAR Cobos Jose Cruz	Pacific Bell Telephone Co
1964	BREY DOROTHY M	Pacific Telephone
1957	BENT KATHRYN C	Pacific Telephone

4024 W 104TH ST

Year	Uses	Source
2001	XXXX	Haines & Company, Inc.
1995	Espinosa Ignacio	Pacific Bell Telephone Co
	Al Barrios Garcia Marco Nery	Pacific Bell Telephone Co
1990	A 3 Espana Danilo	Pacific Bell Telephone Co
	Espinosa Ignacio	Pacific Bell Telephone Co
1964	COLLETTE ROBT W	Pacific Telephone
1960	MITZEL H F	Pacific Telephone
	ART CRETE BLOCK PRODUCTS	Pacific Telephone
	ART CRETE BLOCK PRODS	Pacific Telephone and Telegraph Company

FINDINGS

Year	Uses	Source
1960	MITZEL H F	Pacific Telephone and Telegraph Company

4025 W 104TH ST

Year	Uses	Source
2001	OLEMUSManuel	Haines & Company, Inc.
1980	Sayles H F Jr	Pacific Telephone Co
1975	Sayles H F Jr	Pacific Telephone Co
1960	SAYLES H F	Pacific Telephone and Telegraph Company
	SAYLES H F JR	Pacific Telephone
1957	SAYLES H F JR	Pacific Telephone
1954	SAYLES H F JR R	R. L. Polk & Co.
1950	SAYLES H F JR R	Pacific Telephone

4027 W 104TH ST

Year	Uses	Source
2001	OPACHECO Ezequrel	Haines & Company, Inc.
1960	BROOKS CHAS C	Pacific Telephone
	BROOKS CHAS C	Pacific Telephone and Telegraph Company

4029 W 104TH ST

Year	Uses	Source
1975	Claverla David A	Pacific Telephone Co
1964	AHLBRANDT CARL	Pacific Telephone
1957	WILLIAMSON KENNETH	Pacific Telephone
1950	MOWRY ANNETTA R	Pacific Telephone
1946	Mowry Annetta r	Southern California Telephone Co

4030 W 104TH ST

Year	Uses	Source
2001	CHAPMAN	Haines & Company, Inc.
2000	Building	Pacific Bell Telephone Co
	3 Conroy Cecilia K	Pacific Bell Telephone Co
1995	Building	Pacific Bell Telephone Co
	3 Hernandez Ronald	Pacific Bell Telephone Co
1990	4 Cachola Carmen	Pacific Bell Telephone Co
	3 Hernandez Ronald	Pacific Bell Telephone Co
	Building	Pacific Bell Telephone Co
1980	Building	Pacific Telephone Co
	1 Starkey Keith	Pacific Telephone Co
	2 Phelix Bruce	Pacific Telephone Co

FINDINGS

Year	Uses	Source
1980	3 Ash Loule L	Pacific Telephone Co
	7 Malone Louvenia A	Pacific Telephone Co
	10 Johnson Ernest J	Pacific Telephone Co
1975	5 Ewing Jimmy	Pacific Telephone Co
	6 Moore CD	Pacific Telephone Co
	7 Troupe SY	Pacific Telephone Co
	8 Phelne Vincent	Pacific Telephone Co
	3 Spicer Gregory	Pacific Telephone Co
	Building	Pacific Telephone Co
1964	SETTLE BEVERLY A	Pacific Telephone
	WATSON ROBT A MRS	Pacific Telephone
	SMITH LYLE	Pacific Telephone
	BRUBAKER LLOYD R	Pacific Telephone
	MUNRO JAS J	Pacific Telephone
1960	WARSTLER W H	Pacific Telephone and Telegraph Company
	WARSTLER WALTER H	Pacific Telephone
1957	WARSTLER WALTER H	Pacific Telephone
1954	WARSTLER WALTER H	R. L. Polk & Co.

4031 W 104TH ST

Year	Uses	Source
2001	BOONE Jessie	Haines & Company, Inc.
2000	4033 Cockrell Rex	Pacific Bell Telephone Co
	Boone Jessie A	Pacific Bell Telephone Co
1995	Boone Jessie A	Pacific Bell Telephone Co
1990	Boone Jessie A	Pacific Bell Telephone Co
1980	Boone Jessie A	Pacific Telephone Co
1975	Duff Jessie	Pacific Telephone Co
1964	DUFF JESSIE	Pacific Telephone
	BOONE DANL	Pacific Telephone
1960	MANN VIOLET W	Pacific Telephone
	MANN VIOLET W	Pacific Telephone and Telegraph Company

4033 W 104TH ST

Year	Uses	Source
2001	XXXX	Haines & Company, Inc.

FINDINGS

4034 W 104TH ST

Year	Uses	Source
1995	h Avalos Maria Elidia	Pacific Bell Telephone Co
1990	Sanchez Alfonso	Pacific Bell Telephone Co
	Ortiz Angelina	Pacific Bell Telephone Co
1980	Reynoso Jose S	Pacific Telephone Co
1964	JOHN MARVIN	Pacific Telephone

4035 W 104TH ST

Year	Uses	Source
2001	ORTIZFrardelras	Haines & Company, Inc.
1960	LUZIER E B	Pacific Telephone and Telegraph Company
	LUZIER E B	Pacific Telephone
1957	JOHNSON MARGARET	Pacific Telephone
1954	MONSON8J REV	R. L. Polk & Co.

4036 W 104TH ST

Year	Uses	Source
2001	RONQUILLON	Haines & Company, Inc.
1990	Corral Olga	Pacific Bell Telephone Co
1980	Gonzalez E	Pacific Telephone Co
1960	WASLEY W J	Pacific Telephone and Telegraph Company
	WASLEY WM J	Pacific Telephone
1957	WASLEY WM J	Pacific Telephone
1954	WASLEY WM J	R. L. Polk & Co.
1950	JOHNSON CECIL L R	Pacific Telephone

4038 W 104TH ST

Year	Uses	Source
2001	XXXX	Haines & Company, Inc.
1990	De La Rosa Edwardo	Pacific Bell Telephone Co
1980	Martinez JA	Pacific Telephone Co
1960	LAWLOR THOS J JR	Pacific Telephone
	LAWLOR THOS J JR	Pacific Telephone and Telegraph Company
	1/2 FISHER ARTHUR	Pacific Telephone and Telegraph Company

4039 W 104TH ST

Year	Uses	Source
2001	GARCIA Euelia	Haines & Company, Inc.
1964	FULFORDS POOL SERV	Pacific Telephone
1960	MOWRY GEO L	Pacific Telephone

FINDINGS

Year	Uses	Source
1960	MOWRY GEO L	Pacific Telephone and Telegraph Company
1957	MOWRY GEO L	Pacific Telephone
1954	MOWRY GEO L R	R. L. Polk & Co.
1950	MOWRY GEO L R	Pacific Telephone

4042 W 104TH ST

Year	Uses	Source
2001	OUIROZJose	Haines & Company, Inc.
1964	SHAFER BARBARA	Pacific Telephone
1960	PETERSON CECIL or	Pacific Telephone and Telegraph Company
	PETERSON CECIL A	Pacific Telephone
1957	ROSE LEO	Pacific Telephone
1954	FILLIS REGINALD G	R. L. Polk & Co.
1950	GROSS A M R	Pacific Telephone
1946	Gross A Mi r	Southern California Telephone Co

4043 W 104TH ST

Year	Uses	Source
2001	VASOUEZJnse	Haines & Company, Inc.
1957	LEPP MILLICENT	Pacific Telephone
1954	LEPP MILLICENT	R. L. Polk & Co.
1950	BARNER ALIEN R	Pacific Telephone
1946	Barner Allen r	Southern California Telephone Co

4044 W 104TH ST

Year	Uses	Source
1990	Casillas Martin	Pacific Bell Telephone Co
1980	Colmrenero Jose L	Pacific Telephone Co
1960	1/2 WEST LESLIE C	Pacific Telephone and Telegraph Company
	FREY BARBARA E	Pacific Telephone and Telegraph Company
	FREY BARBARA E	Pacific Telephone
1954	HUFF RANDOLPH L	R. L. Polk & Co.

4045 W 104TH ST

Year	Uses	Source
2001	XXXX	Haines & Company, Inc.
1964	LEPP MILLICENT	Pacific Telephone
1960	LEPP MILLICENT	Pacific Telephone
	LEPP MILLICENT	Pacific Telephone and Telegraph Company

FINDINGS

4046 W 104TH ST

Year	Uses	Source
2001	MCKINZIEHomer	Haines & Company, Inc.
1964	TOPPER EDW L	Pacific Telephone
1960	MC KOWN BILL R	Pacific Telephone and Telegraph Company
	MC KOWN BILL R	Pacific Telephone
1957	TOPPER EDW L MRS	Pacific Telephone
1954	TOPPER EDW L	R. L. Polk & Co.

4047 W 104TH ST

Year	Uses	Source
2001	OLIBERATOMiguel	Haines & Company, Inc.
1990	Cornejo Jesus	Pacific Bell Telephone Co
1980	Flores Maria	Pacific Telephone Co

4049 W 104TH ST

Year	Uses	Source
2001	GONZALEZMiguel Angel	Haines & Company, Inc.
2000	Navarrete	Pacific Bell Telephone Co
1990	Ramirez Maria Aracelia	Pacific Bell Telephone Co
1980	Orozco Arturo	Pacific Telephone Co
1964	THEISEN DAVE	Pacific Telephone
	THEISEN JINX	Pacific Telephone
1954	HOLTS A H R	R. L. Polk & Co.
1950	HOLTS A H R	Pacific Telephone
1946	Holts A H r	Southern California Telephone Co

4050 W 104TH ST

Year	Uses	Source
2001	DIAZSalvador	Haines & Company, Inc.
1964	DUEMPE A F	Pacific Telephone
1960	DULEMPE A F	Pacific Telephone and Telegraph Company
	DUEMPE A F	Pacific Telephone
1957	DUEMPE A F	Pacific Telephone
1954	DUEMPE A F R	R. L. Polk & Co.
1950	DUEMPE A F R	Pacific Telephone
1946	Duoempe A F r	Southern California Telephone Co

4051 W 104TH ST

Year	Uses	Source
2001	HERNANDEZAn loneo	Haines & Company, Inc.

FINDINGS

Year	Uses	Source
2001	Is ARCINIEGAMaia	Haines & Company, Inc.
2000	Arciniega Maria Yolanda	Pacific Bell Telephone Co
1995	Burgara Yolanda	Pacific Bell Telephone Co
1990	Burgara Yolanda	Pacific Bell Telephone Co
1980	Roma Mercades	Pacific Telephone Co
	Licea Javier R	Pacific Telephone Co
1957	OCKBEE ARTHUR E	Pacific Telephone
1954	MOCKBEE ARTHUR E R	R. L. Polk & Co.
1950	MOCKBEE ARTHUR E R	Pacific Telephone
1946	Mockbee Arthur E r	Southern California Telephone Co

4052 W 104TH ST

Year	Uses	Source
1960	TSCHUDI ROBT J	Pacific Telephone

4055 W 104TH ST

Year	Uses	Source
2001	MONTALVANCarlos	Haines & Company, Inc.
1990	Montalvan Carlos Jr	Pacific Bell Telephone Co
1960	REAGAN R P	Pacific Telephone
	REAGAN R P	Pacific Telephone and Telegraph Company
1957	REAGAN R P	Pacific Telephone
1954	REAGAN R P R	R. L. Polk & Co.
1950	REAGAN R P R	Pacific Telephone
1946	Reagan R P r	Southern California Telephone Co

4056 W 104TH ST

Year	Uses	Source
2001	AGUIRREAna	Haines & Company, Inc.
2000	GAR Anirre Ana	Pacific Bell Telephone Co
	Acosta Luz M	Pacific Bell Telephone Co
	Building	Pacific Bell Telephone Co
1964	WINTERS GEO R	Pacific Telephone
1960	WINTERS GEO R	Pacific Telephone
	WINTERS GEO R	Pacific Telephone and Telegraph Company
1957	WILSON HERBERT W	Pacific Telephone
1954	WILSON HERBERT W R	R. L. Polk & Co.
1950	WILSON HERBERT W R	Pacific Telephone
1946	Wilson H W r	Southern California Telephone Co

FINDINGS

4059 W 104TH ST

Year	Uses	Source
2001	CEUVAGJuan M	Haines & Company, Inc.
2000	Ramirez Veronica	Pacific Bell Telephone Co
	Building	Pacific Bell Telephone Co
	REAR Flores Mauro	Pacific Bell Telephone Co
	GAR Delgado Hugo Cesar	Pacific Bell Telephone Co
	TRAIL Cueva G Juan M	Pacific Bell Telephone Co
1975	Wolff S M	Pacific Telephone Co
1964	WOLFF RAYMOND A	Pacific Telephone
1960	KRAUSS WALTER	Pacific Telephone
	KRAUSS W	Pacific Telephone and Telegraph Company
1958	Krauss Walter	Pacific Telephone
1957	KRAUSS WALTER	Pacific Telephone
1954	(RAUSS WALTER	R. L. Polk & Co.
1950	HUBERT ORVILLE L R	Pacific Telephone

4064 W 104TH ST

Year	Uses	Source
2001	0 MEDRANOSanlas	Haines & Company, Inc.
2000	Santoyo Claudia	Pacific Bell Telephone Co
1995	Meza Clara	Pacific Bell Telephone Co
1990	Posypanka John	Pacific Bell Telephone Co
1980	Posypanka John	Pacific Telephone Co
1975	Posypanka John	Pacific Telephone Co
1964	POSYPANKA JOHN	Pacific Telephone
1960	PSOYPANKA J	Pacific Telephone and Telegraph Company
	POSYPANKA JOHN	Pacific Telephone
1957	POSYPANKA JOHN	Pacific Telephone
1954	POSY JOHN	R. L. Polk & Co.
	POSYPANKA JOHN	R. L. Polk & Co.

4065 W 104TH ST

Year	Uses	Source
2001	RAMIREZ Rosala	Haines & Company, Inc.
1960	BURR BOB T	Pacific Telephone and Telegraph Company
	BURR BOB T	Pacific Telephone
1957	PADDEN CELINA	Pacific Telephone
1954	WILTSEY E M	R. L. Polk & Co.

FINDINGS

4066 W 104TH ST

Year	Uses	Source
2001	ESTRADA Pat	Haines & Company, Inc.
2000	Estrada Patricia	Pacific Bell Telephone Co
1990	Avalos Martha	Pacific Bell Telephone Co
1980	Medrano Santos	Pacific Telephone Co

4067 W 104TH ST

Year	Uses	Source
2001	RIVAS Fauslino Mantalvo 310 674 6807 I	Haines & Company, Inc.
2000	Building	Pacific Bell Telephone Co
	REAR Rivas Faustino Montalvo	Pacific Bell Telephone Co
1995	REAR Ramirez Licea Sergio	Pacific Bell Telephone Co
	Building	Pacific Bell Telephone Co
1975	Medrano Santos	Pacific Telephone Co
1960	HOLLAND CARL T MRS	Pacific Telephone and Telegraph Company
	HOLLAND CARL T MRS	Pacific Telephone
1957	JONES RONALD J	Pacific Telephone

4069 W 104TH ST

Year	Uses	Source
2001	XXXX	Haines & Company, Inc.
1990	Prado Lourdes	Pacific Bell Telephone Co
1964	HAMILTON DELBERT	Pacific Telephone
1960	HAMILTON DELBERT	Pacific Telephone and Telegraph Company
	HAMILTON DELBERT	Pacific Telephone
1957	HAMILTON DETBERT	Pacific Telephone
1954	HAMILTON DELBERT	R. L. Polk & Co.
1950	HAMILTON DELBERT R	Pacific Telephone

4070 W 104TH ST

Year	Uses	Source
2001	FRANCIS Willams	Haines & Company, Inc.
1964	CALDERWOOD LAWRENCE S	Pacific Telephone
1960	CALDERWOOD LOVISA S MRS	Pacific Telephone
	CALDERWOOD LAWRENCE S	Pacific Telephone
	CALDERWOOO LAWRENCE S	Pacific Telephone and Telegraph Company
	CALDERWOOD LOVISA S	Pacific Telephone and Telegraph Company
1957	CALDERWOOD LAWRENCE S	Pacific Telephone
1954	CALDERWOOD LAWRENCE S R	R. L. Polk & Co.

FINDINGS

4078 W 104TH ST

Year	Uses	Source
2001	SGONZALEZAIIre lo	Haines & Company, Inc.
2000	4214 Munoz Carlos	Pacific Bell Telephone Co
	Rodarte Martha Perez	Pacific Bell Telephone Co
	4103 Maldonado Gloria	Pacific Bell Telephone Co
1995	Ramirez Jose G	Pacific Bell Telephone Co
	Rodarte Martha Perez	Pacific Bell Telephone Co
1990	Rodarte Martha Perez	Pacific Bell Telephone Co
1980	Salazar Miguel A	Pacific Telephone Co
1964	UHLYK EMILY	Pacific Telephone
1960	UHLYK EMILY	Pacific Telephone
	UHLYK EMILY	Pacific Telephone and Telegraph Company
1957	UHLYK EMILY	Pacific Telephone

4079 W 104TH ST

Year	Uses	Source
2001	MMEZA Carlos	Haines & Company, Inc.
1964	BEIHL IRVIN A	Pacific Telephone
1960	BEIHL IRVIN A	Pacific Telephone
	BEIHL I or	Pacific Telephone and Telegraph Company
1957	BELHI IRVIN A	Pacific Telephone
1954	BEIHL IRVIN A R	R. L. Polk & Co.
1950	BEIHI IRVTN A R	Pacific Telephone
1946	Beihl Irvin A r	Southern California Telephone Co

4100 W 104TH ST

Year	Uses	Source
2001	0 DUARTE Lucas	Haines & Company, Inc.
1990	Saavedra Rene	Pacific Bell Telephone Co
1980	Gallegos Horicio	Pacific Telephone Co
1975	Mukenschnabi Frank	Pacific Telephone Co
1960	HARDING H D	Pacific Telephone and Telegraph Company
	HARDING H D	Pacific Telephone
1957	HARDING H D	Pacific Telephone
1954	HARDING HD	R. L. Polk & Co.
1950	LITTLE GLADEN R	Pacific Telephone
1946	Little Gladen r	Southern California Telephone Co

FINDINGS

4103 W 104TH ST

Year	Uses	Source
2001	GARCIA Leonardo O	Haines & Company, Inc.
1975	Gallogos Beneto	Pacific Telephone Co
1964	GREENE LESLIE L	Pacific Telephone
1960	GREENE LESLIE L	Pacific Telephone and Telegraph Company
	GREENE LESLIE L	Pacific Telephone
1957	GREENE LESLIE L	Pacific Telephone
	GREENE DIXIE M	Pacific Telephone
1954	GREENE DIXIE IVI	R. L. Polk & Co.
1950	BLANKENSHIP OLIVER C R	Pacific Telephone

4104 W 104TH ST

Year	Uses	Source
1964	CALDERWOOD WALTER L	Pacific Telephone
1960	BARRETT B D	Pacific Telephone
	BARRETT B D	Pacific Telephone and Telegraph Company
1957	NELSON RAY	Pacific Telephone
1954	NELSON RAY	R. L. Polk & Co.
1950	JURVA URHO A R	Pacific Telephone

4117 W 104TH ST

Year	Uses	Source
1964	LEHMANN GEO A	Pacific Telephone
1960	LEHMANN GEO A	Pacific Telephone
	LEHMANN G or	Pacific Telephone and Telegraph Company
1957	LEHMANN GEO A	Pacific Telephone
1954	LEHMANN GEO A	R. L. Polk & Co.

4119 W 104TH ST

Year	Uses	Source
1964	SCHMIDT M	Pacific Telephone
1957	SMAILES G	Pacific Telephone
1954	EVANS ARTHUR C	R. L. Polk & Co.
1950	LEBUS BILL F R	Pacific Telephone
1946	Kennedy Kenneth K r	Southern California Telephone Co

4121 W 104TH ST

Year	Uses	Source
1964	HUNT JAS F	Pacific Telephone
1960	HUNT JAS F	Pacific Telephone and Telegraph Company

Year	Uses	Source
1960	HUNT JAS F	Pacific Telephone
1957	CLEVERLY MAXINE	Pacific Telephone
1954	SHAW ERNEST B	R. L. Polk & Co.

4123 W 104TH ST

Year	Uses	Source
1964	HUNT FRANK A	Pacific Telephone
1960	HUNT FRANK A	Pacific Telephone
	HUNT F or	Pacific Telephone and Telegraph Company
1957	HUNT FRANK A	Pacific Telephone
1954	HUNT FRANK A R	R. L. Polk & Co.
1950	WILKIN FRED WR	Pacific Telephone

4129 W 104TH ST

Year	Uses	Source
1964	COMPTON D A	Pacific Telephone
1960	COMPTON D or	Pacific Telephone and Telegraph Company
	COMPTON D A	Pacific Telephone
1957	COMPTON D A	Pacific Telephone
1954	COMPTON D A	R. L. Polk & Co.
1950	COMPTON D A R	Pacific Telephone
1946	Compton D A r	Southern California Telephone Co

4203 W 104TH ST

Year	Uses	Source
2001	BARAZAEfrain	Haines & Company, Inc.
1980	Ontiveros Francisco	Pacific Telephone Co
1975	Robbins La Nell	Pacific Telephone Co
1960	LOOMER LAURENCE	Pacific Telephone
	LOOMER CAROLYN	Pacific Telephone
	LOOMER LAURENCE	Pacific Telephone and Telegraph Company
1954	ANKENEY GORDON K	R. L. Polk & Co.
1950	CHRISMORE LLOYD G R	Pacific Telephone

W 104th St

4204 W 104th St

Year	Uses	Source
2014	KEKO MAINTENANCE	EDR Digital Archive
	KEKO MAINTENANCE	EDR Digital Archive

FINDINGS

W 104TH ST

4204 W 104TH ST

Year	Uses	Source
2001	SHERRERAJesus	Haines & Company, Inc.
1954	STREET W J	R. L. Polk & Co.
1950	JORDAN MARY R	Pacific Telephone

4205 W 104TH ST

Year	Uses	Source
1990	Tampan Carlos A	Pacific Bell Telephone Co
1975	Nolette Remie F	Pacific Telephone Co
1964	ROSE PEGGY	Pacific Telephone
1960	ROSE PEGGY	Pacific Telephone
	ROSE PEGGY	Pacific Telephone and Telegraph Company
1954	CHESSHIRE DON D	R. L. Polk & Co.
1950	BOYD RUSSELL M R	Pacific Telephone

4208 W 104TH ST

Year	Uses	Source
2001	IBARRA Guallermo	Haines & Company, Inc.
1975	Valenzuela Juan	Pacific Telephone Co
1964	NOLETTE REMIE F	Pacific Telephone
1960	NOLETTE REMIE F	Pacific Telephone
	NOLETTE REMIE F	Pacific Telephone and Telegraph Company
1957	BLAOMPOTT JOHN	Pacific Telephone
1950	FARR GLEN SR	Pacific Telephone
1946	Farr Glen S r	Southern California Telephone Co

4212 W 104TH ST

Year	Uses	Source
2001	MUNOZC	Haines & Company, Inc.
1980	Grant Bill	Pacific Telephone Co
1967	Page Wm Chas Sr	Pacific Telephone
1964	PAGE WM CHAS SR	Pacific Telephone
1960	PAGE WM CHAS SR	Pacific Telephone
	PAGE WM CHAS SR	Pacific Telephone and Telegraph Company

4213 W 104TH ST

Year	Uses	Source
2001	XXXX	Haines & Company, Inc.

FINDINGS

4214 W 104TH ST

Year	Uses	Source
1960	TUTT JUDY	Pacific Telephone
	SPRUELL ROSEMARY	Pacific Telephone
	PEACH LINDA D	Pacific Telephone
	BRACHA JUDI A	Pacific Telephone

4215 W 104TH ST

Year	Uses	Source
2001	PARIKHRasiklal	Haines & Company, Inc.
1964	PARKER LEROY	Pacific Telephone
1960	PARKER LEROY	Pacific Telephone
	PARKER LEROY	Pacific Telephone and Telegraph Company
1957	PARKER LEROY	Pacific Telephone
1954	PARKER LEROY R	R. L. Polk & Co.
1950	PARKER LEROYR	Pacific Telephone
1946	Parker Leroy r	Southern California Telephone Co

W 104th St

4216 W 104th St

Year	Uses	Source
2010	APARTMENT RENTALS	EDR Digital Archive
	LOZA JOSE	EDR Digital Archive
	APARTMENT RENTALS	EDR Digital Archive
	LOZA JOSE	EDR Digital Archive

W 104TH ST

4216 W 104TH ST

Year	Uses	Source
2001	ADROVERJuan	Haines & Company, Inc.
2000	REAR Novelo Patricia	Pacific Bell Telephone Co
	Roman Alejandro	Pacific Bell Telephone Co
1960	NETHERY GEO R	Pacific Telephone and Telegraph Company
	NETHERY GEO R	Pacific Telephone

4217 W 104TH ST

Year	Uses	Source
1990	Mtchel Celso	Pacific Bell Telephone Co
1975	Fitzpatrick W R	Pacific Telephone Co

Year	Uses	Source
1957	SCHMAL RAYMOND	Pacific Telephone

4218 W 104TH ST

Year	Uses	Source
2001	XXXX	Haines & Company, Inc.
1990	Peile Guilda	Pacific Bell Telephone Co
1960	B SCHONBACHLER ROOT	Pacific Telephone and Telegraph Company
	GENTILE SAM	Pacific Telephone and Telegraph Company
	GENTILE SAM	Pacific Telephone
1954	HOLLINGSWORTH DICK D-H PRODUCTS INC PAINTS	R. L. Polk & Co.
	D-H PRODUCTS INC PAINTS	R. L. Polk & Co.
1950	THREE WAY DISTRS INC	Pacific Telephone
	HOLLLNGSWORTH DICK D-H PRODUCTS INC PAINTS	Pacific Telephone
	D-H PRODUCTS INC PAINTS	Pacific Telephone
	BOESIGER KENNETH PUB ACCT	Pacific Telephone
1946	D H Products paints	Southern California Telephone Co
	Hollingsworth Dick D H Products	Southern California Telephone Co

4219 W 104TH ST

Year	Uses	Source
2001	REYESMac Ano	Haines & Company, Inc.
1990	Bravo Richardo M	Pacific Bell Telephone Co
1980	Ramirez Cresencio	Pacific Telephone Co

4221 W 104TH ST

Year	Uses	Source
2001	NELSON Sharon	Haines & Company, Inc.
1980	Nelson Sharon M	Pacific Telephone Co
1975	Heligren Mickel W	Pacific Telephone Co
1960	SOUTHERN E J	Pacific Telephone and Telegraph Company
	SOUTHERN E J	Pacific Telephone
1957	SUTHIERN EL	Pacific Telephone

4224 W 104TH ST

Year	Uses	Source
2001	SPONCE Miguel	Haines & Company, Inc.
1964	VARNEY BARBARA	Pacific Telephone
1960	VARNEY BARBARA	Pacific Telephone
	VAREY BARBARor	Pacific Telephone and Telegraph Company

FINDINGS

Year	Uses	Source
1957	VARNEY BARBARA	Pacific Telephone
1954	VARNEY BARBARA R	R. L. Polk & Co.
1950	VARNEY BARBARA R	Pacific Telephone
1946	Varney Barbara Mrs r	Southern California Telephone Co

4227 W 104TH ST

Year	Uses	Source
2001	SANTIAGO Gerardo	Haines & Company, Inc.
1980	Valenzuela Juan	Pacific Telephone Co
1964	PELLETIER GEO L	Pacific Telephone
1957	SPARKS A J	Pacific Telephone
1954	SPARKS A J R	R. L. Polk & Co.
1950	SPARKS A J R	Pacific Telephone

4228 W 104TH ST

Year	Uses	Source
2001	ALONZO Sebastian	Haines & Company, Inc.
1964	KEMP JAS C	Pacific Telephone
1960	KEMP JAS C	Pacific Telephone
	KEMP JAS C	Pacific Telephone and Telegraph Company
1957	ADAMS JOHN S	Pacific Telephone
1954	ADAMS JOHN S R	R. L. Polk & Co.

4231 W 104TH ST

Year	Uses	Source
2001	XXXX	Haines & Company, Inc.
1990	Villalobos Salvador	Pacific Bell Telephone Co
1980	Bodoy Jose L	Pacific Telephone Co
1960	CUTTER MARIor	Pacific Telephone and Telegraph Company
	CUTTER MARIA	Pacific Telephone

W 104th St

4232 W 104th St

Year	Uses	Source
2014	ALONZO PROPERTIES	EDR Digital Archive
	ALONZO PROPERTIES	EDR Digital Archive
2010	ALONZO PROPERTIES	EDR Digital Archive
	ALONZO PROPERTIES	EDR Digital Archive

FINDINGS

W 104TH ST

4232 W 104TH ST

Year	Uses	Source
2001	ALONZO Sebastian	Haines & Company, Inc.
1990	Ake Anacleto	Pacific Bell Telephone Co
1964	CHAMBERS DARELL M	Pacific Telephone
1960	CHAMBERS D M	Pacific Telephone and Telegraph Company
	CHAMBERS DARELL N	Pacific Telephone
1957	CHAMBERS DARELL MA	Pacific Telephone
1954	CHAMBERS DARELL MR	R. L. Polk & Co.

W 104th St

4233 W 104th St

Year	Uses	Source
2010	IGLESIA DE DIOS CAMINO DE SANT	EDR Digital Archive
	IGLESIA DE DIOS CAMINO DE SANT	EDR Digital Archive

W 104TH ST

4233 W 104TH ST

Year	Uses	Source
2001	ALVAREZJose	Haines & Company, Inc.

4234 W 104TH ST

Year	Uses	Source
2001	CEDENO Maria	Haines & Company, Inc.
1964	ALEXANDER DAVID V	Pacific Telephone
	ALEXANDER JUDY M	Pacific Telephone
1957	MECUBBIN MARION F MRS	Pacific Telephone
1954	MCCUBBIN MARIOH F MRS	R. L. Polk & Co.
1950	CHAMBERS DARELL NI R	Pacific Telephone
1946	Chambers Darell MI r	Southern California Telephone Co

4235 W 104TH ST

Year	Uses	Source
2001	MORAC	Haines & Company, Inc.
2000	Mora Ceasar Mr	Pacific Bell Telephone Co
1995	Rivas Roberto	Pacific Bell Telephone Co
1990	Clara Beas	Pacific Bell Telephone Co

FINDINGS

Year	Uses	Source
1957	SMITH GEO H	Pacific Telephone
1954	NEILL ENNETH G	R. L. Polk & Co.

4237 W 104TH ST

Year	Uses	Source
2001	XXXX	Haines & Company, Inc.
1980	10 Johnson Ernest J	Pacific Telephone Co
	Grady Houston Jr	Pacific Telephone Co
1975	Smith Geo H	Pacific Telephone Co
1964	SMITH GEO H	Pacific Telephone
1960	SMITH GEO H	Pacific Telephone and Telegraph Company
	SMITH GEO H	Pacific Telephone
1957	BROUGH ROBT E	Pacific Telephone
1954	NEWELL R E	R. L. Polk & Co.

4239 W 104TH ST

Year	Uses	Source
2001	ESPARZAHeriberto	Haines & Company, Inc.
1990	Esparza Eriverto	Pacific Bell Telephone Co
1960	DARUTY VICTORIor	Pacific Telephone and Telegraph Company
	DARUTY VICTORIA	Pacific Telephone
1957	SLAVEN HOWARD	Pacific Telephone

4240 W 104TH ST

Year	Uses	Source
2001	NAVARROJose	Haines & Company, Inc.
2000	Tampan Carlos	Pacific Bell Telephone Co
1995	Santin Leonel	Pacific Bell Telephone Co
1990	Tejeda Ana	Pacific Bell Telephone Co
	Ruelas Josefina	Pacific Bell Telephone Co
1980	Jones F I	Pacific Telephone Co
1960	FIZZ HAROLD	Pacific Telephone
	FIZZ HAROLD	Pacific Telephone and Telegraph Company
1957	JOHNSON GARLAN	Pacific Telephone
1954	STRATTON R W R	R. L. Polk & Co.
1950	EMP WM D R	Pacific Telephone

4241 W 104TH ST

Year	Uses	Source
2001	ESPARZAE	Haines & Company, Inc.

FINDINGS

Year	Uses	Source
2000	Esparza Eri	Pacific Bell Telephone Co
1995	Esparza Eriverto	Pacific Bell Telephone Co
1975	Suzow John	Pacific Telephone Co
1964	NISSEN SHELBY	Pacific Telephone
1960	NISSEN SHEL 8 Y	Pacific Telephone and Telegraph Company
	NISSEN SHELBY	Pacific Telephone
1957	SUZOW JACK	Pacific Telephone
1954	SUZOW JACK	R. L. Polk & Co.

4243 W 104TH ST

Year	Uses	Source
2001	MARTINEZRalael	Haines & Company, Inc.
1964	FOSSEN PETER	Pacific Telephone
1960	FOSSEN PETER	Pacific Telephone
	FOSSEN MELVINor	Pacific Telephone and Telegraph Company
1957	FOSSEN PETER	Pacific Telephone
1954	FOSSON MELVINA	R. L. Polk & Co.
1950	AZAR MVELVINA R	Pacific Telephone
1946	Azar MJelvina r	Southern California Telephone Co

4244 W 104TH ST

Year	Uses	Source
2001	OPADILLAAtbredo	Haines & Company, Inc.
1995	Morales Jesus	Pacific Bell Telephone Co
1990	Navarro Jose L	Pacific Bell Telephone Co
	Lopez Jose	Pacific Bell Telephone Co
1980	Kirkhuff B E	Pacific Telephone Co
	Chambers G M	Pacific Telephone Co
1975	Kirkhuff BE	Pacific Telephone Co
	Chambers G M	Pacific Telephone Co
1964	PEREZ JOE	Pacific Telephone
	KIRKHUFF B E ELECTRCN	Pacific Telephone
1960	KIRKHUFF B E ELECTRCN	Pacific Telephone
	KIRKHUFF B E	Pacific Telephone and Telegraph Company
1957	KIRKHUFF B E ELECTRCN	Pacific Telephone
1954	KIRKHUFF B E ELECTRCN	R. L. Polk & Co.
1950	KIRKHUFF B E ELECTRCN	Pacific Telephone
1946	Kirkhuff B E electrcn	Southern California Telephone Co

FINDINGS

4247 W 104TH ST

Year	Uses	Source
2001	GOMEZAsuncron	Haines & Company, Inc.
1980	Mercado Ramon	Pacific Telephone Co
1958	Oliver J N	Pacific Telephone

4248 W 104TH ST

Year	Uses	Source
2001	NAVARRO Gullermo	Haines & Company, Inc.
2000	Perez Bertha	Pacific Bell Telephone Co
1990	Florian A	Pacific Bell Telephone Co
1980	Helms Linda	Pacific Telephone Co
	Cox Ronald	Pacific Telephone Co
1960	AMERMAN KATE B	Pacific Telephone and Telegraph Company
	1/2 CLARK ROY D	Pacific Telephone and Telegraph Company
	AMERMAN KATE B MRS	Pacific Telephone
1954	RIGGS GILBERT M MRS	R. L. Polk & Co.
1950	PETERSEN DONOVAN 0 R	Pacific Telephone
1946	Sellers L W r	Southern California Telephone Co

4249 W 104TH ST

Year	Uses	Source
2001	XXXX	Haines & Company, Inc.
1960	CARTER FRED	Pacific Telephone
	CARTER FRED	Pacific Telephone and Telegraph Company
1957	OLIVER J N	Pacific Telephone
1954	OLIVER J N R	R. L. Polk & Co.
1950	CAPPAS JAS R	Pacific Telephone

4250 W 104TH ST

Year	Uses	Source
2001	NAVARRO Esle	Haines & Company, Inc.
1964	GILLHAM MARGUERITE	Pacific Telephone
1960	KRUGER COURTNEY T	Pacific Telephone
	KRUGER COURTNEY T	Pacific Telephone and Telegraph Company
1957	BARKER DAVID L	Pacific Telephone

4251 W 104TH ST

Year	Uses	Source
2001	NAVARRO Esle	Haines & Company, Inc.
2000	Anaya Omar	Pacific Bell Telephone Co

FINDINGS

Year	Uses	Source
1960	VINCENT EDWIN E	Pacific Telephone
	VINCENT E E	Pacific Telephone and Telegraph Company
1957	VINCENT EDWIN E	Pacific Telephone
1954	VINCENT EDWIN E R	R. L. Polk & Co.
1950	VINCENT EDWIN E R	Pacific Telephone
1946	Martin Lionel A r	Southern California Telephone Co

4255 W 104TH ST

Year	Uses	Source
2001	HOOTON Andrew	Haines & Company, Inc.
1995	Hooton Andrew	Pacific Bell Telephone Co
1990	Hooton Andrew	Pacific Bell Telephone Co
1980	Hooton Andrew	Pacific Telephone Co
1975	Hooton Andrew	Pacific Telephone Co
1964	HOOTON ANDREW O	Pacific Telephone
1960	HOOTON ANDREW O	Pacific Telephone
	HOOTON ANDREW 0	Pacific Telephone and Telegraph Company
1957	DALZELL FRED W	Pacific Telephone
1954	DALZELL FRED W R	R. L. Polk & Co.
1950	MILLER EMMA R	Pacific Telephone
1946	Miller Emma r	Southern California Telephone Co

4256 W 104TH ST

Year	Uses	Source
2001	NAVARROJose	Haines & Company, Inc.
2000	Velasco Rafael	Pacific Bell Telephone Co
	4260 Iniguez Maria	Pacific Bell Telephone Co
1964	ROBERTS H R MRS	Pacific Telephone
1960	ROBERTS H R MRS	Pacific Telephone
	ROBERTS H R MRS	Pacific Telephone and Telegraph Company
1957	ROBERTS H R MRS	Pacific Telephone

4260 W 104TH ST

Year	Uses	Source
2001	YNIGUEZJuventieo	Haines & Company, Inc.
1975	Helgeson Allen K	Pacific Telephone Co
1964	WHEELER REGINALD D	Pacific Telephone
1960	DULA E	Pacific Telephone
	DULA E	Pacific Telephone and Telegraph Company

Year	Uses	Source
1957	BLANK CLARENCE	Pacific Telephone
1954	BLANK CLARENCE R	R. L. Polk & Co.
1950	BLANK CLARENCE R	Pacific Telephone
1946	Blank Clarence r	Southern California Telephone Co

4262 W 104TH ST

Year	Uses	Source
1980	Perry Guy & Paige	Pacific Telephone Co
1975	Becker N L	Pacific Telephone Co
1964	DULA E	Pacific Telephone
1960	SMITH L V	Pacific Telephone
	1/2 MENDOW LOUIS H	Pacific Telephone and Telegraph Company
	SMITH L V	Pacific Telephone and Telegraph Company
1954	BUNTING LILLIAN MRS	R. L. Polk & Co.

W 104th St

4300 W 104th St

Year	Uses	Source
2014	S&M NTARY IMMGRTION CONSULTING	EDR Digital Archive
	S&M NTARY IMMGRTION CONSULTING	EDR Digital Archive

W 104TH ST

4300 W 104TH ST

Year	Uses	Source
2001	ARAIZAJesus	Haines & Company, Inc.
1995	Aralza Javler	Pacific Bell Telephone Co
1980	Araiza Jesus	Pacific Telephone Co
1964	HONEYCUTT T V CONTR	Pacific Telephone
	HONEYCUTT T V	Pacific Telephone
1960	BEGLEY W B	Pacific Telephone and Telegraph Company
	BEGLEY WM B	Pacific Telephone
1957	BEGLEY WM B	Pacific Telephone
1954	BEGLEY W B MRS R	R. L. Polk & Co.
1950	BEGLEY W B MRS R	Pacific Telephone

4306 W 104TH ST

Year	Uses	Source
1990	Marrero Mario R	Pacific Bell Telephone Co

Year	Uses	Source
1980	Krauss Katherine M	Pacific Telephone Co
1975	Krauss Katherlne M	Pacific Telephone Co
1964	KRAUSS KATHERINE M	Pacific Telephone
1960	KRAUSS KATHERINE	Pacific Telephone and Telegraph Company
	KRAUSS KATHERINE M	Pacific Telephone
1957	KRAUSS KATHERINE M	Pacific Telephone
1954	(RAUSS KATHERINE M	R. L. Polk & Co.
1950	KRAUSS JULIUS R	Pacific Telephone
1946	Krauss Julius r	Southern California Telephone Co

4310 W 104TH ST

Year	Uses	Source
2001	TERHUNEWiliramer	Haines & Company, Inc.
1964	HOMAND FRED J	Pacific Telephone
1960	HOMAND F J	Pacific Telephone and Telegraph Company
	HOMAND FRED J	Pacific Telephone
1957	FLONIAND FRED J	Pacific Telephone
1954	HOMAND FRED J	R. L. Polk & Co.
1950	JENSEN HERMAN R	Pacific Telephone
1946	Jensen Herman r	Southern California Telephone Co

4311 W 104TH ST

Year	Uses	Source
2001	ASENCt OOttonel	Haines & Company, Inc.
1990	Ball Charlene	Pacific Bell Telephone Co
1980	Ball Charlene	Pacific Telephone Co
1975	Ball Charlene	Pacific Telephone Co
1964	BALL CHARLENE	Pacific Telephone
	MASON JOSEPHINE MRS	Pacific Telephone
1960	BALL CHARLENE	Pacific Telephone
	BALL CHARLENE	Pacific Telephone and Telegraph Company
1957	OECKER HARRY	Pacific Telephone
1954	DECKER LORA	R. L. Polk & Co.
1950	MCKEWIN DONALD C R	Pacific Telephone

4315 W 104TH ST

Year	Uses	Source
2001	GUTIERREZEmesro	Haines & Company, Inc.
1980	Espindola Abel	Pacific Telephone Co

Year	Uses	Source
1957	MCCOMAS R0	Pacific Telephone
1954	HORTON CARRIE	R. L. Polk & Co.
1950	MCNEIL ALFRED G R	Pacific Telephone

4316 W 104TH ST

Year	Uses	Source
2001	ALVAREZJuan	Haines & Company, Inc.
1980	Palmer Eddie Mae	Pacific Telephone Co
1975	Raimo Juanita	Pacific Telephone Co
	Sondak Henry	Pacific Telephone Co
1960	FLOYD FRED	Pacific Telephone and Telegraph Company
	FLOYD FRED	Pacific Telephone
1957	FLOYD FRED	Pacific Telephone
1954	SWARTZ GAYLORD W	R. L. Polk & Co.

4317 W 104TH ST

Year	Uses	Source
2001	XXXX	Haines & Company, Inc.
1964	BLAAUW WALDA	Pacific Telephone
	BLAAUW JIMMI	Pacific Telephone
1960	BUCK WM FRASER	Pacific Telephone
	BUCK WM FRASER	Pacific Telephone and Telegraph Company
1957	MCNEIL ALFRED G	Pacific Telephone
1954	YUNEK T R	R. L. Polk & Co.

4319 W 104TH ST

Year	Uses	Source
2001	GUTIERREZErceso	Haines & Company, Inc.
1980	Jansky Ana Maria	Pacific Telephone Co
1964	TATE JERRY	Pacific Telephone
1960	SPOONER ROBT	Pacific Telephone
	SPOONER R	Pacific Telephone and Telegraph Company
1957	SPOONER ROHT	Pacific Telephone
1954	SPOONER ROBT R	R. L. Polk & Co.
1950	SPOONER ROBT R	Pacific Telephone
1946	Spooner Robt r	Southern California Telephone Co

4320 W 104TH ST

Year	Uses	Source
2001	SOSAAbelardo	Haines & Company, Inc.

FINDINGS

Year	Uses	Source
1990	Rodriguez Susana	Pacific Bell Telephone Co
1980	Vega Julio C	Pacific Telephone Co
1964	WALLACE MOLLIE	Pacific Telephone
1960	WALLACE MOLLIE	Pacific Telephone and Telegraph Company
	WALLACE MOLLIE	Pacific Telephone
1957	WALLACE MNLLIE	Pacific Telephone
1954	WALLACE MOLLIE	R. L. Polk & Co.
1950	NUCKLES W J R	Pacific Telephone
1946	Nuckles W J r	Southern California Telephone Co

4321 W 104TH ST

Year	Uses	Source
2001	XXXX	Haines & Company, Inc.
1964	COLE LEONARD L	Pacific Telephone
1946	Peterson Virgil r	Southern California Telephone Co

4322 W 104TH ST

Year	Uses	Source
2001	OLVERA Maria	Haines & Company, Inc.
1990	Ortega G	Pacific Bell Telephone Co
1964	PALUMBO ANTHONY S	Pacific Telephone
1960	PALUMBO ANTHONY S	Pacific Telephone
	PALUMBO ANTHONY S	Pacific Telephone and Telegraph Company
1957	MCMANEMY THOS J	Pacific Telephone

4324 W 104TH ST

Year	Uses	Source
2001	CHAVEZ G	Haines & Company, Inc.
1975	Hopkins Jo Ann	Pacific Telephone Co
1960	FELTMAN GERALD J	Pacific Telephone and Telegraph Company
	FELTMAN GERALD J	Pacific Telephone
1957	SMYTH MARTHA	Pacific Telephone
1954	SMYTH MARTHA	R. L. Polk & Co.

4325 W 104TH ST

Year	Uses	Source
2001	SALCANTARAEduardo	Haines & Company, Inc.
1995	Alcantara Eduardo	Pacific Bell Telephone Co
1990	Alcantara Eduardo	Pacific Bell Telephone Co
1980	A Icantara Eduardo	Pacific Telephone Co

FINDINGS

Year	Uses	Source
1975	Alcantara Eduardo	Pacific Telephone Co
1964	GREAR ELLA B	Pacific Telephone
1960	GREAR ELLA B	Pacific Telephone and Telegraph Company
	GREAR ELLA B	Pacific Telephone
	SELE DORIS M NURSE	Pacific Telephone
1957	GREAR ELLA BFG N ORCHRD 7-0807	Pacific Telephone
	SALE DORIS M NURSE	Pacific Telephone
1954	GREAR ELLA BR	R. L. Polk & Co.
	SELE DORIS M NURSE R	R. L. Polk & Co.
1950	GREAR ELLA B R	Pacific Telephone
	SELE DORIS M NURSE R	Pacific Telephone
1946	Grear Ella B r	Southern California Telephone Co
	Sele Doris M Nurse r	Southern California Telephone Co

4328 W 104TH ST

Year	Uses	Source
2001	JACOBO Graclela	Haines & Company, Inc.
2000	Jacobo Graciela	Pacific Bell Telephone Co
1964	MALCA SAML B	Pacific Telephone
1960	MALCA SAMN B	Pacific Telephone
	MALCA S B	Pacific Telephone and Telegraph Company
1957	MALCA SAMI B	Pacific Telephone
1954	MALCA SAML B R	R. L. Polk & Co.
1946	Brooks Bertha M r	Southern California Telephone Co

4329 W 104TH ST

Year	Uses	Source
2001	MEHANY Victora	Haines & Company, Inc.
1980	Mumford HC	Pacific Telephone Co
1975	Mumford H C	Pacific Telephone Co
1964	MUMFORD JOHN W	Pacific Telephone
1960	BENNETT H C	Pacific Telephone and Telegraph Company
	BENNETT HENRIETTA C	Pacific Telephone
1957	BENNETT HENRIETTA C	Pacific Telephone
1954	BENNETT HENRIETTA C R	R. L. Polk & Co.
1950	BENNETT HENRIETTA C R	Pacific Telephone
1946	Bennett Wilkerson S r	Southern California Telephone Co

FINDINGS

W 104th St

4330 W 104th St

Year	Uses	Source
2014	MO - SALEM INC	EDR Digital Archive
	MO - SALEM INC	EDR Digital Archive
2010	MO SALEM INC	EDR Digital Archive
	MO SALEM INC	EDR Digital Archive

W 104TH ST

4330 W 104TH ST

Year	Uses	Source
2001	APDELAAL Mohammed A	Haines & Company, Inc.
2000	Building	Pacific Bell Telephone Co
	REAR Apd El Aal Mohamed A	Pacific Bell Telephone Co
1980	Olson Steven F	Pacific Telephone Co
1975	Martinez Maria	Pacific Telephone Co
1960	OLSON FRANK T	Pacific Telephone
	OLSON FRANK T	Pacific Telephone and Telegraph Company
1950	OLSON FRANKR	Pacific Telephone

4331 W 104TH ST

Year	Uses	Source
2001	GEETER Leonard	Haines & Company, Inc.
2000	Building	Pacific Bell Telephone Co
	REAR Geeter Leonard	Pacific Bell Telephone Co

4332 W 104TH ST

Year	Uses	Source
2001	XXXX	Haines & Company, Inc.
1980	Sundeen Gunnar	Pacific Telephone Co
1964	OLSON FRANK T	Pacific Telephone
1960	NIVALA ELMER	Pacific Telephone and Telegraph Company
	NIVALA ELMER	Pacific Telephone
1957	BUSWADA DONALD	Pacific Telephone

4333 W 104TH ST

Year	Uses	Source
2001	ESCALERAJesus 00 MORALES irm	Haines & Company, Inc.
2000	Morales Irma	Pacific Bell Telephone Co

FINDINGS

Year	Uses	Source
1995	Morales Irma	Pacific Bell Telephone Co
1990	Loera Venansio Morales	Pacific Bell Telephone Co
	Escalera Jesus	Pacific Bell Telephone Co
1975	Watanabe Masao	Pacific Telephone Co
1964	WATANABE MASAO	Pacific Telephone
1960	WATANABE MASAO	Pacific Telephone
	WATANABE M	Pacific Telephone and Telegraph Company
1957	NATANABE MASAO	Pacific Telephone
1954	WATANABE MASAO	R. L. Polk & Co.

4334 W 104TH ST

Year	Uses	Source
2001	KACHERWSKIWaller	Haines & Company, Inc.
1960	ADAMS ROSE	Pacific Telephone and Telegraph Company
1957	SUMMERS R E	Pacific Telephone
1954	TRUHLAR JOHN	R. L. Polk & Co.
1950	VITELLO ANGELO PHILLIP R	Pacific Telephone

4337 W 104TH ST

Year	Uses	Source
2001	LATORREDora 00 i	Haines & Company, Inc.
1990	Garcia Andres	Pacific Bell Telephone Co
	Santana Javler	Pacific Bell Telephone Co
	Castro Ana Cecilia	Pacific Bell Telephone Co
1964	KRAUS IRENE E	Pacific Telephone
1960	KRAUS IRENE E	Pacific Telephone
	KRAUS IRENE E	Pacific Telephone and Telegraph Company
1957	KRAUS IRENE E	Pacific Telephone
1954	RALEY HAROLD R	R. L. Polk & Co.

4338 W 104TH ST

Year	Uses	Source
2001	MURILLO Esther	Haines & Company, Inc.
2000	Murillo Esther	Pacific Bell Telephone Co
1995	Vieyra Olga	Pacific Bell Telephone Co
1980	Chilcoat Melvin J	Pacific Telephone Co

4341 W 104TH ST

Year	Uses	Source
2001	0 RICOLeobiildo	Haines & Company, Inc.

FINDINGS

Year	Uses	Source
1990	Morales Ana Patricia	Pacific Bell Telephone Co
1980	Gonzalez Gamaliel	Pacific Telephone Co
1964	KENNEDY ANNETTE E	Pacific Telephone
1960	KENNEDY K K	Pacific Telephone and Telegraph Company
	KENNEDY KENNETH K	Pacific Telephone
1957	KENNEDY KENNETH K	Pacific Telephone
1954	KENNEDY L(ENNETH K	R. L. Polk & Co.
1950	KENNEDY KENNETH K R	Pacific Telephone

4342 W 104TH ST

Year	Uses	Source
2001	ALVARADOAlicia	Haines & Company, Inc.
2000	4343 Si Blanca L	Pacific Bell Telephone Co
	Building	Pacific Bell Telephone Co
	A Alvarado Alicia	Pacific Bell Telephone Co
	4343 Marin Margarita	Pacific Bell Telephone Co
	4343 Marin Margarita	Pacific Bell Telephone Co
1990	A Portillo V	Pacific Bell Telephone Co
	Building	Pacific Bell Telephone Co
1980	Linnda Chan	Pacific Telephone Co
1960	LOFY JAS	Pacific Telephone
	APARTMENTS	Pacific Telephone and Telegraph Company
	B LOFY JAS	Pacific Telephone and Telegraph Company

4343 W 104TH ST

Year	Uses	Source
2001	MAR 1 N Mararrla	Haines & Company, Inc.

4345 W 104TH ST

Year	Uses	Source
2001	XXXX	Haines & Company, Inc.

4346 W 104TH ST

Year	Uses	Source
2001	KANGSuk	Haines & Company, Inc.
2000	Garcia Andres	Pacific Bell Telephone Co
	Larios Martin	Pacific Bell Telephone Co
1995	Garcia Andres	Pacific Bell Telephone Co
1980	Ramirez Uriel Galvez	Pacific Telephone Co
	Castillo Margarito	Pacific Telephone Co

FINDINGS

Year	Uses	Source
1957	KLHAR HUBERT J	Pacific Telephone
1954	PINEAU JOHN E R	R. L. Polk & Co.
1950	SAGE GEAO ER	Pacific Telephone

4347 W 104TH ST

Year	Uses	Source
2001	XXXX	Haines & Company, Inc.
1995	SERVICES R US	Pacific Bell Telephone Co
1950	GYLLENSKOG JOSEPH S R	Pacific Telephone

3825/ W 104TH ST

Year	Uses	Source
2001	MENDINAVeronica	Haines & Company, Inc.

4342B W 104TH ST

Year	Uses	Source
1964	HAMAI WARREN	Pacific Telephone
	TAMASHIRO EMORY K	Pacific Telephone

40441/2 W 104TH ST

Year	Uses	Source
1957	PENROSE ANNA	Pacific Telephone

3630 1/2 W 104TH ST

Year	Uses	Source
1960	READING DIANA	Pacific Telephone

3655 1/2 W 104TH ST

Year	Uses	Source
1960	EALY HAROLD O JR	Pacific Telephone

3701 1/2 W 104TH ST

Year	Uses	Source
1960	CENDRETTA RALPH	Pacific Telephone
	CENDRETTA HOPE	Pacific Telephone

3705 1/2 W 104TH ST

Year	Uses	Source
1960	WINSTEAD FRANK	Pacific Telephone

FINDINGS

3708 1/2 W 104TH ST

Year	Uses	Source
1964	ANDERSEN BARBARA J	Pacific Telephone

3736 1/1 W 104TH ST

Year	Uses	Source
1960	GLENN JACK L	Pacific Telephone

3742 1/2 W 104TH ST

Year	Uses	Source
1960	ANDERSON MARK K	Pacific Telephone

3813 1/2 W 104TH ST

Year	Uses	Source
1960	SWANSBROUGH KENNETH SR	Pacific Telephone

3815 1/2 W 104TH ST

Year	Uses	Source
1960	FACTOR DAVID L	Pacific Telephone
1957	SWANSBRO KENNETH JR	Pacific Telephone

3825 1/2 W 104TH ST

Year	Uses	Source
1960	HUSS LEONARD J	Pacific Telephone

3831 1/2 W 104TH ST

Year	Uses	Source
1960	CLAVIER ROBT R	Pacific Telephone
1957	RINALDI JOHN A	Pacific Telephone

3836 1/2 W 104TH ST

Year	Uses	Source
1964	KECK DUANE L	Pacific Telephone
1960	GOFORTH DON G	Pacific Telephone
1957	WEATHERS ROBT E	Pacific Telephone

3843 1/2 W 104TH ST

Year	Uses	Source
1964	GIMPEL LONNY M	Pacific Telephone
1960	MORRIS TED	Pacific Telephone

FINDINGS

3845 1/2 W 104TH ST

Year	Uses	Source
1960	SIMPSON ELWOOD	Pacific Telephone

3849 1/2 W 104TH ST

Year	Uses	Source
1964	DAVEY GEO N	Pacific Telephone
1960	HORNBEAK MYLES A	Pacific Telephone

3861 1/2 W 104TH ST

Year	Uses	Source
1950	POSNER LEAB M R	Pacific Telephone

3916 1/2 W 104TH ST

Year	Uses	Source
1960	SCOTT WALTER W JR	Pacific Telephone

4014 1/2 W 104TH ST

Year	Uses	Source
1964	SANDS HENRIETTA	Pacific Telephone
1960	HICKMAN LARRY B	Pacific Telephone
1957	RIES WALTER A	Pacific Telephone

4016 1/2 W 104TH ST

Year	Uses	Source
1960	SCHMIDT R G	Pacific Telephone

4038 1/2 W 104TH ST

Year	Uses	Source
1964	PULLIAM APRIL F	Pacific Telephone
1960	FISHER ARTHUR	Pacific Telephone

4044 1/2 W 104TH ST

Year	Uses	Source
1960	WEST LESLIE C	Pacific Telephone
1954	MCPHERSON LOUISE L MRS	R. L. Polk & Co.

4208 1/2 W 104TH ST

Year	Uses	Source
1964	HARVEY LUCINDA	Pacific Telephone
	HARVEY MARTIN	Pacific Telephone

FINDINGS

4248 1/2 W 104TH ST

Year	Uses	Source
2001	PEREZ B	Haines & Company, Inc.
1964	SOPHER LEE L	Pacific Telephone
1960	CLARK ROY D	Pacific Telephone

4262 1/2 W 104TH ST

Year	Uses	Source
1964	MCGILL SUSAN	Pacific Telephone
	MCGILL MILTON	Pacific Telephone
1960	MENDOW LOUIS H	Pacific Telephone

W 105TH

3624 W 105TH

Year	Uses	Source
1986	JOHNSON RALPH	Pacific Bell

3645 W 105TH

Year	Uses	Source
1981	GRAHAME GEO W INGLEWOOD	Pacific Telephone
1971	Grahame Geo W	Pacific Telephone

3707 W 105TH

Year	Uses	Source
1990	HARRIS B INGLEWOOD %	Pacific Bell
1981	HARRIS B INGLEWOOD	Pacific Telephone

3711 W 105TH

Year	Uses	Source
1981	BLUE BONNIQUE INGLEWOOD	Pacific Telephone
	ATWOOD ROBT K INGLEWOOD	Pacific Telephone

3823 W 105TH

Year	Uses	Source
1986	CRISS LARRIETTA INGLEWOOD	Pacific Bell

3837 W 105TH

Year	Uses	Source
1986	WHITE JOS INGLEWOOD	Pacific Bell

FINDINGS

4041 W 105TH

Year	Uses	Source
1981	BEARDE ALLIE LENNOX	Pacific Telephone

4241 W 105TH

Year	Uses	Source
1981	CHARLES CAROL INGLEWOOD	Pacific Telephone

W 105TH ST

3601 W 105TH ST

Year	Uses	Source
2001	XXXX	Haines & Company, Inc.
1990	Marrtos Jesus	Pacific Bell Telephone Co
1980	Frye Donald L	Pacific Telephone Co
1964	WEBSTER SUSAN JOY	Pacific Telephone
	WEBSTER LESTER D	Pacific Telephone

3603 W 105TH ST

Year	Uses	Source
2001	XXXX	Haines & Company, Inc.

3606 W 105TH ST

Year	Uses	Source
2001	PALACLOSEslher	Haines & Company, Inc.
1990	Building	Pacific Bell Telephone Co
	2 Perez Jose A	Pacific Bell Telephone Co
	3 Zamora Lilian	Pacific Bell Telephone Co
	4 Rodriguez Rafael	Pacific Bell Telephone Co
	3609 Moreno Antonio	Pacific Bell Telephone Co
1980	Building	Pacific Telephone Co
	2 Hernandez Carlos	Pacific Telephone Co
	3 Rodriguez Juan	Pacific Telephone Co
	4 Martos Gillermo	Pacific Telephone Co
1964	BUTLER DONALD	Pacific Telephone
	KOVACH JOE B	Pacific Telephone
1960	KOVACH JOE B	Pacific Telephone

3608 W 105TH ST

Year	Uses	Source
1957	KOVACH JOE B	Pacific Telephone

FINDINGS

3609 W 105TH ST

Year	Uses	Source
2001	XXXX	Haines & Company, Inc.
1964	CHATTERTON RICHARD R	Pacific Telephone

3612 W 105TH ST

Year	Uses	Source
2001	MORAClaudra	Haines & Company, Inc.
1995	Rodriquez J Jesus	Pacific Bell Telephone Co
1990	Rodriquez J Jesus	Pacific Bell Telephone Co
1980	Rodriquez JJesus	Pacific Telephone Co
1976	Clover Ronald	Pacific Telephone
1975	Clover Ronald	Pacific Telephone Co
1960	CUMMINGS CURRAN	Pacific Telephone
1957	CUMMINGS CURRAN	Pacific Telephone
1954	CUMMINGS CURRAN R	R. L. Polk & Co.
1950	CUMMIRRGS CURRAN R	Pacific Telephone

3615 W 105TH ST

Year	Uses	Source
2001	4 A 9 E Rosalra	Haines & Company, Inc.
1990	Mata Joaquin	Pacific Bell Telephone Co
	Alvarez Maria	Pacific Bell Telephone Co
1975	Loehr Peggy	Pacific Telephone Co

3617 W 105TH ST

Year	Uses	Source
2001	XXXX	Haines & Company, Inc.

3622 W 105TH ST

Year	Uses	Source
2001	MILLS Fannye Mae	Haines & Company, Inc.
1995	UPPER Shepherd Eleanor	Pacific Bell Telephone Co
	3 Ercin Damon	Pacific Bell Telephone Co
	Building	Pacific Bell Telephone Co
	Mills Fannye Mae	Pacific Bell Telephone Co
1990	3640 Jones Lynn	Pacific Bell Telephone Co
	3 HENDERSON INVESTMENT	Pacific Bell Telephone Co
	Building	Pacific Bell Telephone Co
	Mills Fannye Mae	Pacific Bell Telephone Co
1980	Mills Fannye Mae	Pacific Telephone Co

FINDINGS

Year	Uses	Source
1975	3 Meyers Richard	Pacific Telephone Co
	Building	Pacific Telephone Co
	Mills Fannye Mae	Pacific Telephone Co
	Brewster Paul D	Pacific Telephone Co
1964	SCOTT B A	Pacific Telephone
	MILLS FANNYE MAE	Pacific Telephone
	FUNK DEANN	Pacific Telephone
	FEZZA LOUIS	Pacific Telephone
1960	MILLS GRANT	Pacific Telephone
1957	MILLS GRANT	Pacific Telephone
1946	Floyd Phillip J r	Southern California Telephone Co

3623 W 105TH ST

Year	Uses	Source
2001	ANWARShakll	Haines & Company, Inc.
1960	QUIGLEY HOWARD T	Pacific Telephone
1957	QUIGLEY HOWARD T	Pacific Telephone
1954	QUIGLEY HOWARD T R	R. L. Polk & Co.

3628 W 105TH ST

Year	Uses	Source
2001	PETERSJoseph	Haines & Company, Inc.
1964	MCCULLICK F DEAN	Pacific Telephone
1960	MCCULLICK F DEAN	Pacific Telephone
1957	MCCULLICK F PEAN	Pacific Telephone
1954	MCCULLICK F DEAN R	R. L. Polk & Co.
1950	MLCCUFLCK F DEAN R	Pacific Telephone

3629 W 105TH ST

Year	Uses	Source
2001	OJOVELVicaor	Haines & Company, Inc.

3631 W 105TH ST

Year	Uses	Source
1964	YOUNGER M J	Pacific Telephone
	YOUNGER MARTHA	Pacific Telephone
1957	DRESSIER CATHERINE	Pacific Telephone
1954	DRESSIER CATHERINE R	R. L. Polk & Co.
1950	DRESSIER CATHERINE R	Pacific Telephone
	QUIGLEY H T R	Pacific Telephone

FINDINGS

Year	Uses	Source
1946	Quigley H T r	Southern California Telephone Co

3633 W 105TH ST

Year	Uses	Source
1954	FAY JOS W JR	R. L. Polk & Co.

3634 W 105TH ST

Year	Uses	Source
2001	0 KHANAbdul	Haines & Company, Inc.
1975	Haynes Jonnie Ruth	Pacific Telephone Co
1964	PFEIFFER MATHIAS	Pacific Telephone
	PFEIFFER EVA	Pacific Telephone
1960	PAULY FRED E	Pacific Telephone
1957	PAULY FRED E	Pacific Telephone
1954	PAULY FRED E R	R. L. Polk & Co.

3635 W 105TH ST

Year	Uses	Source
1960	GARDINER NORMAN R	Pacific Telephone
1954	STONE URSULA E	R. L. Polk & Co.

3636 W 105TH ST

Year	Uses	Source
2001	GUDINO Celestmo	Haines & Company, Inc.
1980	Bullie L	Pacific Telephone Co
1964	ANDERSON DAVID V	Pacific Telephone
	ANDERSON LINDA	Pacific Telephone
1960	SMITH JOY W MRS	Pacific Telephone
1957	SMITH JOY W MRS	Pacific Telephone
1954	SMITH JOY W MRS	R. L. Polk & Co.
1950	SMITH PAULINE V R	Pacific Telephone
1946	White Edwin J r	Southern California Telephone Co

3639 W 105TH ST

Year	Uses	Source
2001	BROWNJuhn	Haines & Company, Inc.
1980	2 Frost Angela E	Pacific Telephone Co
	Building	Pacific Telephone Co
	3 Glen Barbara	Pacific Telephone Co
1964	DENNY GAYLE MRS	Pacific Telephone

FINDINGS

Year	Uses	Source
1964	FAHNDRICH M J	Pacific Telephone
1957	BENNET PAUL K	Pacific Telephone
1954	MANKER GEO F R	R. L. Polk & Co.

3640 W 105TH ST

Year	Uses	Source
2001	01 NIGUEZAdo Ilo	Haines & Company, Inc.
1957	MATTA-DIAZ V A	Pacific Telephone
1954	MATTA ANGEL M R	R. L. Polk & Co.
1950	MATTA ANGEL M R	Pacific Telephone

3641 W 105TH ST

Year	Uses	Source
2001	OROZCOGuslavo	Haines & Company, Inc.
1990	h Orozco Francisco	Pacific Bell Telephone Co
1980	Pfeiffer Richard D	Pacific Telephone Co
1964	THOMASON LELAND E	Pacific Telephone
	THOMASON MARILYN J	Pacific Telephone
1960	MANKER GEO F	Pacific Telephone
1950	MANKER GEO F R	Pacific Telephone

3642 W 105TH ST

Year	Uses	Source
2001	XXXX	Haines & Company, Inc.
1990	Creer Lottie	Pacific Bell Telephone Co
	Creer Denise	Pacific Bell Telephone Co
1964	WORCESTER GEO W	Pacific Telephone
1960	WIGGETT CHAS C	Pacific Telephone

3643 W 105TH ST

Year	Uses	Source
1964	SHULTZ GEO B	Pacific Telephone

3644 W 105TH ST

Year	Uses	Source
1960	SALAZAR LUIS	Pacific Telephone

FINDINGS

W 105th St

3645 W 105th St

Year	Uses	Source
2010	CABRALES ROCIO	EDR Digital Archive
	CABRALES ROCIO	EDR Digital Archive

W 105TH ST

3645 W 105TH ST

Year	Uses	Source
2001	SCABRALES Fernando	Haines & Company, Inc.
1995	Building	Pacific Bell Telephone Co
	2 Martinez J A	Pacific Bell Telephone Co
1990	Building	Pacific Bell Telephone Co
	2 Martinez J A	Pacific Bell Telephone Co
1980	Gregory Laura L Mrs	Pacific Telephone Co
	2 Martinez J A	Pacific Telephone Co
	Building	Pacific Telephone Co
	Grahame Geo W	Pacific Telephone Co
1976	Grahame Geo W	Pacific Telephone
1975	Grahame Geo W	Pacific Telephone Co
	Building	Pacific Telephone Co
	2 Martinez Johnny Audoro	Pacific Telephone Co
	Gregory Laura L Mrs	Pacific Telephone Co
1964	GREGORY LAURA L MRS	Pacific Telephone
1960	GREGORY LAURA L MRS	Pacific Telephone
1957	GREGORY LAURA L MRS	Pacific Telephone
	BENTON ELEANOR	Pacific Telephone
1954	GRPGORY LAURA L MRS	R. L. Polk & Co.
1950	GREGORY THOS GR	Pacific Telephone
1946	Gregory Thos G r	Southern California Telephone Co

3646 W 105TH ST

Year	Uses	Source
1995	Jones Delois	Pacific Bell Telephone Co
1990	Hatcher Lillian	Pacific Bell Telephone Co
1980	Robertson Helen	Pacific Telephone Co
	Hatcher Lillian	Pacific Telephone Co
1975	2 Martinez Johnny Audoro	Pacific Telephone Co

Year	Uses	Source
1975	Hatcher Lillian	Pacific Telephone Co
	Hatcher Regina A	Pacific Telephone Co
	Robertson Helen	Pacific Telephone Co
1954	COOPER RALPH E JR	R. L. Polk & Co.
1950	CALHOUN W C R	Pacific Telephone

3649 W 105TH ST

Year	Uses	Source
2001	CHAIDEZRamon	Haines & Company, Inc.
1990	Chattman Donna	Pacific Bell Telephone Co
	Miller Maralyn	Pacific Bell Telephone Co
	Miller David	Pacific Bell Telephone Co
1980	3 Lanier Kenny I	Pacific Telephone Co
	Building	Pacific Telephone Co
1975	Linchon Sle	Pacific Telephone Co
1964	MARSH GENE R	Pacific Telephone
	SAFFAR JOS SR	Pacific Telephone
1960	SAFFAR JOS	Pacific Telephone
1957	SAFFAR JOS	Pacific Telephone
1954	SAFFARJOS	R. L. Polk & Co.
1950	MADX HUGH M R	Pacific Telephone
1946	Maddox Hugh M r	Southern California Telephone Co

3652 W 105TH ST

Year	Uses	Source
2001	HERNANDEZJuan	Haines & Company, Inc.
1990	Jones Delois	Pacific Bell Telephone Co
1980	Records Gordon & Ella	Pacific Telephone Co
	Records Mendell G	Pacific Telephone Co
1975	Blake JO	Pacific Telephone Co
	Records Gordon	Pacific Telephone Co
1950	RECORDS ROBT E R	Pacific Telephone
1946	Records Robt E r	Southern California Telephone Co

3655 W 105TH ST

Year	Uses	Source
2001	JUSTICE Tasha	Haines & Company, Inc.
1980	Jones Raymond G	Pacific Telephone Co
1975	Hamilton John	Pacific Telephone Co

Year	Uses	Source
1964	LAMMERMAN DAVID A	Pacific Telephone

3656 W 105TH ST

Year	Uses	Source
2001	PRECIADOMasra	Haines & Company, Inc.
1990	Herrera A	Pacific Bell Telephone Co
	Gutierrez Concepcion	Pacific Bell Telephone Co
1975	Garfleld Adolph	Pacific Telephone Co
	Lane Virgil D	Pacific Telephone Co
1964	LANE VIRGIL D	Pacific Telephone
	GARFIELD ADOLPH	Pacific Telephone
1960	GARFIELD ADOLPH	Pacific Telephone
	LANE VIRGIL D	Pacific Telephone
1957	GARFIELD ADOLPH	Pacific Telephone
	LANE VIRGIL D	Pacific Telephone
1954	BRAY WOODROW T R	R. L. Polk & Co.
	GARFIELD ADOLPHR	R. L. Polk & Co.
1950	BRAY WOODROW T R	Pacific Telephone

3659 W 105TH ST

Year	Uses	Source
2001	RODRIGUEZCarlos	Haines & Company, Inc.
1964	O MALLEY L E	Pacific Telephone

3664 W 105TH ST

Year	Uses	Source
2001	SIGALA Ignacro	Haines & Company, Inc.
1980	Davis Jerome	Pacific Telephone Co
1960	FILES PETE	Pacific Telephone
	BELLO LOUIS	Pacific Telephone
1954	ABNER AGNES	R. L. Polk & Co.
1950	NORDAHL CONCETTAR	Pacific Telephone

W 105th St

3665 W 105th St

Year	Uses	Source
2010	HESS - RCHRDSON CNTRUCTION INC	EDR Digital Archive
	COLOR OF LOVE INC	EDR Digital Archive
	HESS - RCHRDSON CNTRUCTION INC	EDR Digital Archive

Year	Uses	Source
2010	COLOR OF LOVE INC	EDR Digital Archive

W 105TH ST

3665 W 105TH ST

Year	Uses	Source
2001	BARTLEYJames	Haines & Company, Inc.
1964	NYHOLM PATRICIA J	Pacific Telephone
	NYHOLM CHAS T	Pacific Telephone

3666 W 105TH ST

Year	Uses	Source
1964	GREANEY I H	Pacific Telephone
1960	GREANEY I H	Pacific Telephone

3667 W 105TH ST

Year	Uses	Source
2001	CARAWAYAr Vis	Haines & Company, Inc.
1964	EWENS GEO F	Pacific Telephone
	EWENS DOROTHY	Pacific Telephone
1960	NORMAN RALPH E	Pacific Telephone

3668 W 105TH ST

Year	Uses	Source
1957	LTORDAHL CONCETTA	Pacific Telephone
1954	NORDAHL CONCETTA	R. L. Polk & Co.

3669 W 105TH ST

Year	Uses	Source
2001	HUGHES Lloyd	Haines & Company, Inc.
1964	TESCHNER TOM	Pacific Telephone
	TESCHNER MARGARET E	Pacific Telephone
1960	NORDAHL CONCETTA	Pacific Telephone

3671 W 105TH ST

Year	Uses	Source
1980	Brown Lewis	Pacific Telephone Co
1964	TILL AUTHONY	Pacific Telephone
	TILL SHEILA	Pacific Telephone
1960	LEONIS JOHN M	Pacific Telephone

FINDINGS

3700 W 105TH ST

Year	Uses	Source
2001	RUIZManuel	Haines & Company, Inc.
1980	Davie Gary	Pacific Telephone Co
1954	LEE ROBERT MERLE	R. L. Polk & Co.
1950	THOMAS EZRA R	Pacific Telephone
1946	Bemis G C Jr r	Southern California Telephone Co

3702 W 105TH ST

Year	Uses	Source
2001	SALASJa me	Haines & Company, Inc.
1990	Damian Mario	Pacific Bell Telephone Co
1980	Mendez Maria	Pacific Telephone Co
1964	KING CHRIS C	Pacific Telephone
1960	WILLIAMS LAURA M	Pacific Telephone
	HAYNIE FRANCES MARIE	Pacific Telephone
1957	HAYNIE PRANCES MARIE	Pacific Telephone

3703 W 105TH ST

Year	Uses	Source
2001	OWILLIAMSAbe	Haines & Company, Inc.
1964	LUBMAN MORRIS	Pacific Telephone
1960	LUBMAN MORRIS	Pacific Telephone
1958	Lubman Morris	Pacific Telephone
1950	CORMIER A J R	Pacific Telephone

3704 W 105TH ST

Year	Uses	Source
2001	ROBINSON Harald	Haines & Company, Inc.
1980	A Lott Ruth	Pacific Telephone Co
	Building	Pacific Telephone Co
1964	DRAHNOVSKY JOHN	Pacific Telephone
1960	HIGGINS MICHEAL	Pacific Telephone
	MORRIS FREDERICK	Pacific Telephone
1957	SULLIVAN MARJORIE	Pacific Telephone
	MORRIS FREDERICK	Pacific Telephone

3706 W 105TH ST

Year	Uses	Source
2001	BENITEZMar	Haines & Company, Inc.
	XXXX	Haines & Company, Inc.

FINDINGS

Year	Uses	Source
1990	Orantes Bernardo	Pacific Bell Telephone Co
1980	Gonzalez Jose Able	Pacific Telephone Co
1976	Brooks Darlene	Pacific Telephone

3707 W 105TH ST

Year	Uses	Source
2001	FINCHJohnnre	Haines & Company, Inc.
1980	Harris B	Pacific Telephone Co
1957	LA POINTE GINGER	Pacific Telephone
1954	CORMIER A J	R. L. Polk & Co.

3708 W 105TH ST

Year	Uses	Source
1995	Benitez Maria & Leoncio	Pacific Bell Telephone Co
1990	Benitez Leoncio	Pacific Bell Telephone Co
	Benitez Maria & Leoncio	Pacific Bell Telephone Co
1980	Benitez Maria Leoncio	Pacific Telephone Co
1975	Building	Pacific Telephone Co
	Andreu Jose M	Pacific Telephone Co
	Pijuan Erique	Pacific Telephone Co
	3 Piluan Jorge	Pacific Telephone Co
1964	WELCH HAROLD	Pacific Telephone
1960	SCHMAL RAYMOND	Pacific Telephone
1957	GRAVIER BEN L	Pacific Telephone
1954	GRAVIER BEN L	R. L. Polk & Co.
1950	GRAHAM KENNETHR	Pacific Telephone
1946	Clark Lyle L r	Southern California Telephone Co

3709 W 105TH ST

Year	Uses	Source
1950	WILCOX DOYLE ER	Pacific Telephone
1946	Sappington H L r	Southern California Telephone Co

3711 W 105TH ST

Year	Uses	Source
2001	ATWOOD Robert	Haines & Company, Inc.
1980	3 Wesson Diane M	Pacific Telephone Co
	1 Blue Bonnique	Pacific Telephone Co
	Building	Pacific Telephone Co
	2 Atwood Robt K	Pacific Telephone Co

FINDINGS

Year	Uses	Source
1976	Atwood Robt K	Pacific Telephone
1975	Building	Pacific Telephone Co
	1 Atwood Robt K	Pacific Telephone Co
	2 Keyes Suzanne	Pacific Telephone Co
1964	WILSON GEO W	Pacific Telephone

3714 W 105TH ST

Year	Uses	Source
2001	BENISTEZLeoncno	Haines & Company, Inc.
1995	Botella A	Pacific Bell Telephone Co
1990	Benitez Uriel	Pacific Bell Telephone Co
1980	Sinclair Doris	Pacific Telephone Co
1975	West Henry Francis	Pacific Telephone Co

3719 W 105TH ST

Year	Uses	Source
2001	BASTIDAJose	Haines & Company, Inc.
1975	Contratto Andrew J	Pacific Telephone Co
1964	CONTRATTO ANDREW J	Pacific Telephone
1960	CONTRATTO ANDREW J	Pacific Telephone
1957	CONTRATTO ANDREW J	Pacific Telephone
1954	KABELITZ C E R	R. L. Polk & Co.

W 105th St

3723 W 105th St

Year	Uses	Source
2014	CARDONA JOEL CHINCHILLA	EDR Digital Archive
	CARDONA JOEL CHINCHILLA	EDR Digital Archive
2010	J C ELECTRIC	EDR Digital Archive
	J C ELECTRIC	EDR Digital Archive

W 105TH ST

3723 W 105TH ST

Year	Uses	Source
2001	0 CHINCHILLAJoel	Haines & Company, Inc.
1980	Martinez Pedro	Pacific Telephone Co
1975	Martinez Pedro	Pacific Telephone Co
1964	HEBERT LEONA	Pacific Telephone

FINDINGS

Year	Uses	Source
1960	MERGELL MERLE H	Pacific Telephone
1957	MERGELL MERLE H	Pacific Telephone

3724 W 105TH ST

Year	Uses	Source
2001	DELTORO Francrsco	Haines & Company, Inc.
1995	Herrera Celerino	Pacific Bell Telephone Co
	Herrera Celerino	Pacific Bell Telephone Co
1990	Herrera Celerino	Pacific Bell Telephone Co
1954	CURRY JEWEL	R. L. Polk & Co.

3727 W 105TH ST

Year	Uses	Source
2001	NORMAN Preston	Haines & Company, Inc.
1995	Norman Preston	Pacific Bell Telephone Co
1990	Norman Preston	Pacific Bell Telephone Co
1980	Norman Preston	Pacific Telephone Co
	Norman Preston & Dorothy	Pacific Telephone Co
1964	MCKELLEP CHAS L	Pacific Telephone
1960	HALVAJIAN CLAYTON	Pacific Telephone
1957	HALVAJIAN CLAYTON	Pacific Telephone
1954	HALVAJIAN CLAYTON R	R. L. Polk & Co.

3728 W 105TH ST

Year	Uses	Source
2001	SBENITEZBruno	Haines & Company, Inc.
1995	Benitez Bruno	Pacific Bell Telephone Co
1990	Benitec Bruno	Pacific Bell Telephone Co
1975	Schneider Peter	Pacific Telephone Co
1964	SCHNEIDER PETER	Pacific Telephone
1960	SCHNEIDER PETER	Pacific Telephone
1957	SCHNEIDER PETER	Pacific Telephone
1954	SCHNEIDER PETER	R. L. Polk & Co.

3731 W 105TH ST

Year	Uses	Source
2001	HOOPERn Aubrey	Haines & Company, Inc.
1964	KRIMMEL WM A	Pacific Telephone
1960	HITCHCOCK M H	Pacific Telephone
1957	HITCHCOCK M H	Pacific Telephone

Year	Uses	Source
1954	HITCHCOCK M H R	R. L. Polk & Co.

3732 W 105TH ST

Year	Uses	Source
2001	OTOVARCristoval	Haines & Company, Inc.
1995	Sotz Dario	Pacific Bell Telephone Co
1964	SANFORD LAURENCE A	Pacific Telephone
	SANFORD DOROTHY	Pacific Telephone
1960	ZEMBIK LOUIS	Pacific Telephone
1957	ZEMBIK LOUIS	Pacific Telephone
1954	ZEMBIK LOUIS	R. L. Polk & Co.

3735 W 105TH ST

Year	Uses	Source
2001	SSANDOVALFermrn	Haines & Company, Inc.
1980	Bagley Milo E	Pacific Telephone Co
1975	Bagley Milo E	Pacific Telephone Co
1960	BAGLEY MILO E	Pacific Telephone
1957	BAGLEY MILO E	Pacific Telephone
1954	BAGLEY MLILO E	R. L. Polk & Co.
1950	HITCHCOCK M HR	Pacific Telephone
1946	Hitchcock M H r	Southern California Telephone Co

3738 W 105TH ST

Year	Uses	Source
2001	DELCAMPO Francisc	Haines & Company, Inc.
1975	Zemblk Joe Jr	Pacific Telephone Co
1964	ZEMBIK JOE JR	Pacific Telephone
1960	ZEMBIK JOE JR	Pacific Telephone
1957	ZEMHIK JOE JR	Pacific Telephone
1954	ZEMBIK JOE JR	R. L. Polk & Co.

3739 W 105TH ST

Year	Uses	Source
2001	SGARCIAOscar	Haines & Company, Inc.
1980	Forwood Vernon G	Pacific Telephone Co
1975	Forwood Vernon G	Pacific Telephone Co
1964	FORWOOD LILLIAN	Pacific Telephone
1960	FORWOOD LILLIAN	Pacific Telephone
1954	MCKINLEY D	R. L. Polk & Co.

FINDINGS

Year	Uses	Source
1946	Ross Leon R r	Southern California Telephone Co

3741 W 105TH ST

Year	Uses	Source
2001	XXXX	Haines & Company, Inc.
1990	Avila Sara	Pacific Bell Telephone Co
1960	ORCHARD HELEN	Pacific Telephone
1957	GONZALES FRED R	Pacific Telephone

3742 W 105TH ST

Year	Uses	Source
2001	SHOOPER Tomm e	Haines & Company, Inc.
1964	BOURKE JOHN E	Pacific Telephone
	JOHNNYS PEST CONTROL	Pacific Telephone
1960	JOHNNY S PEST CONTROL	Pacific Telephone
1957	JOHNNY S PEST CONTROL	Pacific Telephone
	BOURKE JOHN E	Pacific Telephone
1954	JOHNNY S PEST CONTROL	R. L. Polk & Co.
	BOURKE JOHN E	R. L. Polk & Co.

3743 W 105TH ST

Year	Uses	Source
2001	SANOOVALFernin	Haines & Company, Inc.
1954	TILFORD BARBARA	R. L. Polk & Co.

3745 W 105TH ST

Year	Uses	Source
2001	DIAZSDLARESMrra Y	Haines & Company, Inc.
1980	Rojo Maria	Pacific Telephone Co
1964	LOGGAINS NORMA L	Pacific Telephone
	MASSAREK ETHEL M	Pacific Telephone
1960	SIEBLER EDW R	Pacific Telephone
1957	LOGRASSO PASQUELE	Pacific Telephone

3747 W 105TH ST

Year	Uses	Source
2001	JARAMILLOAdelaido	Haines & Company, Inc.
1995	Jaramillo Evangellna	Pacific Bell Telephone Co

FINDINGS

3748 W 105TH ST

Year	Uses	Source
2001	MCKOWN Wrllaeam	Haines & Company, Inc.
1980	Building	Pacific Telephone Co
	A Owens Louise	Pacific Telephone Co
1975	Graves L	Pacific Telephone Co
1960	WASON MARY N MRS	Pacific Telephone
1957	MATHES B F MRS	Pacific Telephone
1954	MATHES B F MRS R	R. L. Polk & Co.
1950	MATHES B F MRSR	Pacific Telephone

3749 W 105TH ST

Year	Uses	Source
2001	SANCHEZLeocadna	Haines & Company, Inc.
1995	Sanchez Leocadio	Pacific Bell Telephone Co
1990	Banuelos Federico	Pacific Bell Telephone Co
	Cortez Salvador	Pacific Bell Telephone Co
1980	Rodriguez Juan M	Pacific Telephone Co
1975	Cruz Brenda	Pacific Telephone Co
1967	Waldman M	Pacific Telephone
1964	HANIEF WM F	Pacific Telephone
1960	BACHMANN JOS	Pacific Telephone

3754 W 105TH ST

Year	Uses	Source
2001	LEEJan	Haines & Company, Inc.
1964	PAUL ROBT	Pacific Telephone
	PAUL LUCIEN	Pacific Telephone
1960	PAUL ROBT	Pacific Telephone
	PAUL LUCIEN	Pacific Telephone
1957	PAUL ROBT	Pacific Telephone
	PAUL LUCIEN	Pacific Telephone
1954	MILLER PAUL R	R. L. Polk & Co.
1950	MILLER PAUL R	Pacific Telephone
1946	Miller Paul r	Southern California Telephone Co

3755 W 105TH ST

Year	Uses	Source
2001	CRUZRosendo S	Haines & Company, Inc.
1980	Robertson David J	Pacific Telephone Co

FINDINGS

Year	Uses	Source
1975	Robertson David J	Pacific Telephone Co
1964	ROBERTSON DAVID J	Pacific Telephone
1960	ROBERTSON DAVID J	Pacific Telephone
1957	ROBERTSON DAVID J	Pacific Telephone
1954	ROBERTSON DAVID J	R. L. Polk & Co.
1950	SCHERER FRANK J R	Pacific Telephone

3760 W 105TH ST

Year	Uses	Source
2001	ALEXANDERDon	Haines & Company, Inc.
1960	ARGENTINE DOMINIC J	Pacific Telephone
1957	ARGENTINE DOMINIC J	Pacific Telephone

W 105th St

3761 W 105th St

Year	Uses	Source
2010	CD CARPETS	EDR Digital Archive
	CD CARPETS	EDR Digital Archive

W 105TH ST

3761 W 105TH ST

Year	Uses	Source
2001	C 0 ACONn E	Haines & Company, Inc.
1964	MIELE R	Pacific Telephone
1960	MIELE R	Pacific Telephone
1957	MIELE R	Pacific Telephone
1954	MIELE R R	R. L. Polk & Co.
1950	MIELE R R	Pacific Telephone

3804 W 105TH ST

Year	Uses	Source
2001	SCAMARENAEr	Haines & Company, Inc.

3807 W 105TH ST

Year	Uses	Source
2001	XXXX	Haines & Company, Inc.
1990	Casillas Ismael	Pacific Bell Telephone Co
1980	Watson Anthony	Pacific Telephone Co

FINDINGS

Year	Uses	Source
1964	STAHL MARTHA E	Pacific Telephone
1957	STAHL MARTHA E	Pacific Telephone
1954	STAHL MARTHA E R	R. L. Polk & Co.
1950	STAHL MARTHA E R	Pacific Telephone
1946	Stahl Martha E r	Southern California Telephone Co

3808 W 105TH ST

Year	Uses	Source
1990	Avaritt Vernon K	Pacific Bell Telephone Co
1980	Avaritt Vernon K I	Pacific Telephone Co
	Avaritt Michael N	Pacific Telephone Co
	A Owens Louise	Pacific Telephone Co
1975	Avaritt Vernon K	Pacific Telephone Co
1960	JAYNE DON F	Pacific Telephone

3809 W 105TH ST

Year	Uses	Source
2001	GOODEN Zepheeah	Haines & Company, Inc.

W 105th St

3810 W 105th St

Year	Uses	Source
2014	NAPOLEON F MONTES	EDR Digital Archive
	GET CONNECTED TOO	EDR Digital Archive
	NAPOLEON F MONTES	EDR Digital Archive
	GET CONNECTED TOO	EDR Digital Archive

W 105TH ST

3810 W 105TH ST

Year	Uses	Source
2001	XXXX	Haines & Company, Inc.
1964	FOSTER MICHAEL	Pacific Telephone
	FIEF WILBUR A	Pacific Telephone
1957	JAYRE DON F	Pacific Telephone
1954	JAYNE DON F	R. L. Polk & Co.
1950	GUNNINGHAM ALIEN G R	Pacific Telephone
1946	Stippe Alex F r	Southern California Telephone Co

FINDINGS

3811 W 105TH ST

Year	Uses	Source
1980	Harrison Wendam H	Pacific Telephone Co
	Paul Atilius	Pacific Telephone Co
1964	CARGILL RAY E	Pacific Telephone
1960	PRYDE RONALD G	Pacific Telephone

3813 W 105TH ST

Year	Uses	Source
2001	XXXX	Haines & Company, Inc.
1980	Dixson C	Pacific Telephone Co
1964	LA FAZIA JEAN	Pacific Telephone
	LA FAZIA FRANK	Pacific Telephone

3814 W 105TH ST

Year	Uses	Source
2001	OBUENOPetroarlo	Haines & Company, Inc.
1980	Sweatt Clifton	Pacific Telephone Co
1960	BARRINGER LYNDON S	Pacific Telephone
1957	BARRINGER LYNDON S	Pacific Telephone
1954	BARRINGER LYNDON S R	R. L. Polk & Co.

3815 W 105TH ST

Year	Uses	Source
2001	BAZABALMatin	Haines & Company, Inc.
1980	Heisser Dwight	Pacific Telephone Co
1964	RAUBOLT ROBT C	Pacific Telephone
1960	COSTELLO JOS R	Pacific Telephone
1957	DANIELS CARLOS P	Pacific Telephone
1954	DANIELS CARLOS P R	R. L. Polk & Co.
1950	DANIELS CARLOS P R	Pacific Telephone

3816 W 105TH ST

Year	Uses	Source
2001	PEREZPedro	Haines & Company, Inc.
1990	Velazquez Angelica	Pacific Bell Telephone Co
1980	French Roland	Pacific Telephone Co
1975	Frazier Eugene	Pacific Telephone Co
	Hamshaw Greta M	Pacific Telephone Co
1960	TREVITT WM J	Pacific Telephone
1957	PLATKO MICHAEL J	Pacific Telephone

Year	Uses	Source
1954	FISHBURN AL W	R. L. Polk & Co.

3818 W 105TH ST

Year	Uses	Source
2001	XXXX	Haines & Company, Inc.
1990	Tobar Amado	Pacific Bell Telephone Co
1964	SAPPINGTON H L GENL CENTR	Pacific Telephone
1960	SAPPINGTON H L GENL CONTR	Pacific Telephone
1957	SAPPINTAON H L	Pacific Telephone
1954	SAPPINGTON H L	R. L. Polk & Co.

3819 W 105TH ST

Year	Uses	Source
2001	FALLAJoan	Haines & Company, Inc.
1975	Belk Dorothy	Pacific Telephone Co
1960	MCCUTCHEON HERMAN A	Pacific Telephone
1957	MCCUTCHEON HERMAN A	Pacific Telephone
1954	VICCUTCHEON HERMAN A R	R. L. Polk & Co.
1950	MCCUTCHEON HERMAN A R	Pacific Telephone

3821 W 105TH ST

Year	Uses	Source
2001	XXXX	Haines & Company, Inc.
1995	Zavala Martha	Pacific Bell Telephone Co
1980	Harmon Aundre A	Pacific Telephone Co
1960	BREEN JOHN E	Pacific Telephone
1957	ZEANCHOCK JOSEPHINE	Pacific Telephone

W 105th St

3822 W 105th St

Year	Uses	Source
2010	ERIKAS TRUCKING CORPORATION	EDR Digital Archive
	ERIKAS TRUCKING CORPORATION	EDR Digital Archive

W 105TH ST

3822 W 105TH ST

Year	Uses	Source
2001	SANCHEZJaime	Haines & Company, Inc.

Year	Uses	Source
1995	Taylor Joy	Pacific Bell Telephone Co
	A Mateaki Solomone	Pacific Bell Telephone Co
1990	Taylor Joy	Pacific Bell Telephone Co
1980	Taylor Joy	Pacific Telephone Co
1964	FEBRERO LOLA	Pacific Telephone
1960	SOULSBURG GARY	Pacific Telephone

W 105th St

3823 W 105th St

Year	Uses	Source
2014	REYES ADAN	EDR Digital Archive
	REYES ADAN	EDR Digital Archive

W 105TH ST

3823 W 105TH ST

Year	Uses	Source
2001	REYESAdan	Haines & Company, Inc.
1976	Mc Cullough Edw	Pacific Telephone
1975	Mc Cullough Edw	Pacific Telephone Co
1964	KILBOURNE ROBT G	Pacific Telephone
1960	BINGHAM FRANKLIN R	Pacific Telephone
1957	HALLGREN ERNESTINE M	Pacific Telephone

3824 W 105TH ST

Year	Uses	Source
2001	DIAZMM	Haines & Company, Inc.
1980	Pruitt Fred	Pacific Telephone Co
1964	CAMPBELL FLOYD MRS	Pacific Telephone
1960	DORMEIER KATHERINE L	Pacific Telephone
1957	HABSTRITT R E	Pacific Telephone
	SOULSBURG GARY	Pacific Telephone
1954	FINK JOHN W	R. L. Polk & Co.
1950	GOUGH VIRGINIAR	Pacific Telephone
1946	Gough Virginia r	Southern California Telephone Co

3828 W 105TH ST

Year	Uses	Source
2001	OZEPEDAFernando	Haines & Company, Inc.

FINDINGS

Year	Uses	Source
1990	Zepeda Eduardo	Pacific Bell Telephone Co
1964	HARRIS ROBT L	Pacific Telephone
1960	HARRIS ROBT L	Pacific Telephone
1957	ABEL PHILIP	Pacific Telephone

3829 W 105TH ST

Year	Uses	Source
2001	MATTHEWS Natalia	Haines & Company, Inc.
1980	Building	Pacific Telephone Co
	A Walker Eugene	Pacific Telephone Co
1964	STEPHENSON AMBROSE	Pacific Telephone

3830 W 105TH ST

Year	Uses	Source
2001	OLUACaseano	Haines & Company, Inc.
1995	Solorzano Estela	Pacific Bell Telephone Co
1990	Medina Severiano	Pacific Bell Telephone Co
1975	Alexander D J	Pacific Telephone Co
1964	MILANO PAULINE	Pacific Telephone
1957	HOUGH DOUGLAS S	Pacific Telephone
1954	WASSELL LOTTIE A	R. L. Polk & Co.

3831 W 105TH ST

Year	Uses	Source
2001	XXXX	Haines & Company, Inc.
1964	TRIK DALLAS E	Pacific Telephone
1960	JARNPORT VIVIANNE	Pacific Telephone

3832 W 105TH ST

Year	Uses	Source
1954	GREGORY DONALD T	R. L. Polk & Co.
1946	Young B M r	Southern California Telephone Co

3833 W 105TH ST

Year	Uses	Source
2001	FONGHarry	Haines & Company, Inc.
1960	TIRK DALLAS E	Pacific Telephone

FINDINGS

3834 W 105TH ST

Year	Uses	Source
2001	BUCKNER Patricia	Haines & Company, Inc.
1975	Iberri Alfred B Sr	Pacific Telephone Co
1964	IBERRI ALFRED B SR	Pacific Telephone
1960	ANTONELLI ALEX A	Pacific Telephone

3836 W 105TH ST

Year	Uses	Source
1980	Ford Annie E	Pacific Telephone Co
1960	PICKETT DONALD R	Pacific Telephone

3837 W 105TH ST

Year	Uses	Source
2001	WHITE Calle	Haines & Company, Inc.
1980	White Jos	Pacific Telephone Co
1975	White Jos	Pacific Telephone Co

W 105th St

3838 W 105th St

Year	Uses	Source
2014	LE MONSIEUR	EDR Digital Archive
	LE MONSIEUR	EDR Digital Archive
2010	LE MONSIEUR	EDR Digital Archive
	SERENITY FOUNDATION	EDR Digital Archive
	LE MONSIEUR	EDR Digital Archive
	SERENITY FOUNDATION	EDR Digital Archive

W 105TH ST

3838 W 105TH ST

Year	Uses	Source
2001	FISHERRoosevelt	Haines & Company, Inc.
	MCCLAURIN Gloia	Haines & Company, Inc.
1990	1 Abboude Ella	Pacific Bell Telephone Co
	Building	Pacific Bell Telephone Co
1980	2 Taylor Jessie	Pacific Telephone Co
	Building	Pacific Telephone Co
1975	1 Jingles T	Pacific Telephone Co
	Building	Pacific Telephone Co

FINDINGS

Year	Uses	Source
1964	O NEAL SHIRLEY C	Pacific Telephone
	GRAVERT VERNON E CAPT	Pacific Telephone
	O NEAL ROBT I	Pacific Telephone
1957	YOUNG ERNIE	Pacific Telephone
1954	MCCLAIN WALTER L	R. L. Polk & Co.
1950	MVICCLAIN WALTER LR	Pacific Telephone

W 105th St

3839 W 105th St

Year	Uses	Source
2010	PLATINUM DEVELOPMENT GROUP INC	EDR Digital Archive
	PLATINUM DEVELOPMENT GROUP INC	EDR Digital Archive

W 105TH ST

3839 W 105TH ST

Year	Uses	Source
1964	PETERS ALVIN G	Pacific Telephone
1960	HOLLINGSWORTH L Z	Pacific Telephone

3841 W 105TH ST

Year	Uses	Source
2001	XXXX	Haines & Company, Inc.
1960	LEIS KENNETH E	Pacific Telephone

3843 W 105TH ST

Year	Uses	Source
2001	LYONS	Haines & Company, Inc.
1995	Burdette Marcie	Pacific Bell Telephone Co
	Hodges Leticeia	Pacific Bell Telephone Co
	A Mateaki Solomone	Pacific Bell Telephone Co
1980	Johnson Marilyn	Pacific Telephone Co
1964	BARKER RONALD	Pacific Telephone
1960	DEMICK ALFRED T	Pacific Telephone
1957	RUEF JOHN C	Pacific Telephone
1954	RUEF JOHN C	R. L. Polk & Co.

FINDINGS

3846 W 105TH ST

Year	Uses	Source
2001	OCASTILLOLoreto	Haines & Company, Inc.
1990	1 Corley Mack	Pacific Bell Telephone Co
	Building	Pacific Bell Telephone Co
1964	ARENSMEYER WM	Pacific Telephone
1960	ARENSMEYER WM	Pacific Telephone
1957	ARENSMEYER WM	Pacific Telephone
1954	ARENSMEYER WM R	R. L. Polk & Co.
1950	ARENSMEYER WM R	Pacific Telephone
1946	Arensmeyer W H r	Southern California Telephone Co

3848 W 105TH ST

Year	Uses	Source
2001	CERAVOLO Angelrna	Haines & Company, Inc.

3849 W 105TH ST

Year	Uses	Source
2001	NORIEGAMar	Haines & Company, Inc.
1957	DUDLEY FLOYD W	Pacific Telephone
1954	DUDLEY FLOYD W R	R. L. Polk & Co.
1950	DUDLEY FLOYD W R	Pacific Telephone
1946	Dudley Floyd W r	Southern California Telephone Co

3854 W 105TH ST

Year	Uses	Source
2001	SANTANAJose	Haines & Company, Inc.
1995	Santana Ninfa	Pacific Bell Telephone Co
1990	Santana Ninfa	Pacific Bell Telephone Co
1980	Santana Jose	Pacific Telephone Co
1975	Santana Jose	Pacific Telephone Co

3855 W 105TH ST

Year	Uses	Source
2001	XXXX	Haines & Company, Inc.
1964	SMOTHERS RENNA	Pacific Telephone

FINDINGS

W 105th St

3856 W 105th St

Year	Uses	Source
2014	YES WE CAN CONCRETE	EDR Digital Archive
	YES WE CAN CONCRETE	EDR Digital Archive

W 105TH ST

3856 W 105TH ST

Year	Uses	Source
2001	HAMALAPatafalai	Haines & Company, Inc.
1980	Curry K	Pacific Telephone Co
1975	Garabedian	Pacific Telephone Co
1964	SMOTHERS KEITH	Pacific Telephone

3857 W 105TH ST

Year	Uses	Source
1990	Avelar Salomon	Pacific Bell Telephone Co
	Hernandez Elirio	Pacific Bell Telephone Co
1980	Hernandez Maria	Pacific Telephone Co
1954	WRIGHT ERMA	R. L. Polk & Co.
1950	SMITH G R	Pacific Telephone

3859 W 105TH ST

Year	Uses	Source
2001	SILVAJuan	Haines & Company, Inc.
1980	Hurtado Jesus	Pacific Telephone Co
1960	SCHULTZ JAS A	Pacific Telephone
1957	HOCKENBERRY JACK J	Pacific Telephone

3861 W 105TH ST

Year	Uses	Source
2001	XXXX	Haines & Company, Inc.
1980	Morales Ignacio P	Pacific Telephone Co
1975	Maluo Clarence K	Pacific Telephone Co
1964	BURKETTE GRAYSON M	Pacific Telephone
1960	HOCKENBERRY JACK J	Pacific Telephone
1957	FREVILLE HOWARD H	Pacific Telephone

FINDINGS

3900 W 105TH ST

Year	Uses	Source
2001	ARELLANOJoel	Haines & Company, Inc.
1995	Arcllano Joel R	Pacific Bell Telephone Co
1990	Arellano Joel R	Pacific Bell Telephone Co
	Santoyo Jose Flares	Pacific Bell Telephone Co
1980	Arellano Joel R	Pacific Telephone Co
1957	OLSON HORTENSE L	Pacific Telephone
1954	OLSON HORTENSE L R	R. L. Polk & Co.
1946	Olson Hortense L r	Southern California Telephone Co

3901 W 105TH ST

Year	Uses	Source
2001	CANALES	Haines & Company, Inc.
1995	Canates Manuela	Pacific Bell Telephone Co
	REAR Orellana Wilson E	Pacific Bell Telephone Co
1990	Canales Manuela	Pacific Bell Telephone Co
1964	CASTILLO P R	Pacific Telephone
1957	INGLEHART GRACE E	Pacific Telephone
1954	LANE CLIFFORD	R. L. Polk & Co.

3904 W 105TH ST

Year	Uses	Source
1990	Diaz Sazo Margarito	Pacific Bell Telephone Co
1964	LUEHMANN CARL H	Pacific Telephone
1960	LUEHMANN CARL H	Pacific Telephone
1957	LUEHMANN CARL H	Pacific Telephone

3905 W 105TH ST

Year	Uses	Source
2001	SJACOUEZRamon	Haines & Company, Inc.
1990	Hernandez Guadalupe	Pacific Bell Telephone Co
1980	Javier Rios	Pacific Telephone Co
1975	Powers Will Sr	Pacific Telephone Co
1960	KONN HELEN	Pacific Telephone
1954	KONN HELEN R	R. L. Polk & Co.
1950	ONN HELEN R	Pacific Telephone

3908 W 105TH ST

Year	Uses	Source
2001	LAMRamon	Haines & Company, Inc.

FINDINGS

Year	Uses	Source
2001	BVILLAFANAJose	Haines & Company, Inc.
1980	Jones Patricia A	Pacific Telephone Co
1964	SIMPSON MARIA	Pacific Telephone
1957	CHEEKS WALTER F	Pacific Telephone
1954	HINDMAN CLARENCE C	R. L. Polk & Co.
1950	ICAMPAGNA ROST R	Pacific Telephone
1946	Giltner David r	Southern California Telephone Co

3909 W 105TH ST

Year	Uses	Source
2001	ROBLESJose	Haines & Company, Inc.
	le FRANCOJesus	Haines & Company, Inc.
1990	Rob les Jose	Pacific Bell Telephone Co
1980	Jackson Ann Mrs	Pacific Telephone Co
1975	Jackson Ann Mrs	Pacific Telephone Co
1960	HARBOTTLE RALPH A	Pacific Telephone
	HARBOTTLE LUPE	Pacific Telephone

3911 W 105TH ST

Year	Uses	Source
1964	GUSTAFSON SANFORD B	Pacific Telephone
1960	GUSTASON SANFORD B	Pacific Telephone
1957	GUSTASON SANFTRD B	Pacific Telephone
1954	GUSTASON SANFORD B R	R. L. Polk & Co.
1950	GUSTASON SANFORD B R	Pacific Telephone
1946	Gustason Sanford B r	Southern California Telephone Co

3912 W 105TH ST

Year	Uses	Source
2001	XXXX	Haines & Company, Inc.
1990	Patino Jose	Pacific Bell Telephone Co
1980	Norfleet D	Pacific Telephone Co
1964	SCHLACK ALFRED	Pacific Telephone
1960	SCHLACK ALFRED	Pacific Telephone

3914 W 105TH ST

Year	Uses	Source
2001	PATINOJose	Haines & Company, Inc.
1980	Moses Lynn D	Pacific Telephone Co
1964	TYER TOM	Pacific Telephone

Year	Uses	Source
1964	LAMBERT DEWNY	Pacific Telephone
	ACHENBACH CHESTER G	Pacific Telephone
1960	LUHMANN CURTIS F	Pacific Telephone
1954	WHITTLE HAROLD R	R. L. Polk & Co.
1950	GILES WM T R	Pacific Telephone

3916 W 105TH ST

Year	Uses	Source
2001	LESSOAlelandro	Haines & Company, Inc.
1995	REAR Angulo Alexander	Pacific Bell Telephone Co
	Building	Pacific Bell Telephone Co
1990	Alvarado Francisca	Pacific Bell Telephone Co
1980	Flores Francisca	Pacific Telephone Co

W 105th St

3918 W 105th St

Year	Uses	Source
2010	VEGAS PROPERTY MANAGEMENT INC	EDR Digital Archive
	VEGAS PROPERTY MANAGEMENT INC	EDR Digital Archive

W 105TH ST

3918 W 105TH ST

Year	Uses	Source
2001	VEGAJuan	Haines & Company, Inc.
1995	Vega Juan	Pacific Bell Telephone Co
1990	Quezada Graciela	Pacific Bell Telephone Co
1980	Cruz Maria Perez	Pacific Telephone Co
	Esparza Juan R	Pacific Telephone Co
1954	PATTERSON ANN	R. L. Polk & Co.
	CLUBB BESS	R. L. Polk & Co.
1950	CLUBB ANDREW J R	Pacific Telephone
1946	French Geo B r	Southern California Telephone Co

3919 W 105TH ST

Year	Uses	Source
2001	BURNSBeverly	Haines & Company, Inc.
1954	COCHRAN J A R	R. L. Polk & Co.
1950	COCHRAN J A R	Pacific Telephone

FINDINGS

W 105th St

3922 W 105th St

Year	Uses	Source
2014	HOAGIE HIDWAWAY LLC	EDR Digital Archive
	WHEELS MAGAZINE	EDR Digital Archive
	HOAGIE HIDWAWAY LLC	EDR Digital Archive
	WHEELS MAGAZINE	EDR Digital Archive
2010	CLAYTON ENTERPRISE	EDR Digital Archive
	HOODSTAR RECORDS	EDR Digital Archive
	HOAGIE HIDWAWAY LLC	EDR Digital Archive
	CLAYTON ENTERPRISE	EDR Digital Archive
	HOODSTAR RECORDS	EDR Digital Archive
	HOAGIE HIDWAWAY LLC	EDR Digital Archive

W 105TH ST

3922 W 105TH ST

Year	Uses	Source
2001	GONZALEZMicaeta	Haines & Company, Inc.
1990	1 Torres L	Pacific Bell Telephone Co
	Building	Pacific Bell Telephone Co
1980	Building	Pacific Telephone Co
	2 Carter Geri	Pacific Telephone Co
	1 Mosley M	Pacific Telephone Co
1976	Carter Geri	Pacific Telephone
1975	Building	Pacific Telephone Co
	1 Denman Hazel	Pacific Telephone Co

3923 W 105TH ST

Year	Uses	Source
2001	TATUM Bertha L	Haines & Company, Inc.
1995	Tatum Bertha L	Pacific Bell Telephone Co
1990	Tatum Bertha L	Pacific Bell Telephone Co
1980	Tatum Bertha L	Pacific Telephone Co
1976	Brown Robt	Pacific Telephone
1975	Brown Robt	Pacific Telephone Co
1967	Gayler Frank C	Pacific Telephone
1964	VAN VLIET HARRY	Pacific Telephone
	A ACTIVE SANDBLASTING CO	Pacific Telephone

FINDINGS

Year	Uses	Source
1964	GAYLER FRANK C	Pacific Telephone
1960	VAN VTIET HARRY	Pacific Telephone
	A ACTIVE SANDBLASTING CO	Pacific Telephone
1957	VAN VLIT HARRY	Pacific Telephone
	A ACTIVE SANDBLASTING CO	Pacific Telephone
1954	VAN VLIET HARRY R	R. L. Polk & Co.
	A ACTIVE SANDBLASTING CO	R. L. Polk & Co.
1950	VAN VLIET HARRY R	Pacific Telephone

3927 W 105TH ST

Year	Uses	Source
2001	BETHLEY Felica	Haines & Company, Inc.
1990	D Monsanto Barbara	Pacific Bell Telephone Co
	C Animasaun L J	Pacific Bell Telephone Co
	Building	Pacific Bell Telephone Co

3928 W 105TH ST

Year	Uses	Source
1990	Madrid Maria Guadalupe	Pacific Bell Telephone Co
1980	Subasa Phillip A	Pacific Telephone Co
1960	GILLESPIE RALPH	Pacific Telephone
1957	HEMPEL GRACE	Pacific Telephone
1954	BAILEY BILLY	R. L. Polk & Co.
	BAILEY FLORENCE	R. L. Polk & Co.

3929 W 105TH ST

Year	Uses	Source
2001	ALVARADOAIcra	Haines & Company, Inc.
	FIGUEROAAngelica	Haines & Company, Inc.
1995	D Lopez	Pacific Bell Telephone Co
	Building	Pacific Bell Telephone Co
1990	C Rivera G	Pacific Bell Telephone Co
	Building	Pacific Bell Telephone Co
1980	Building	Pacific Telephone Co
	C Huinter Arrinetta	Pacific Telephone Co
	D Smith Betty	Pacific Telephone Co

3930 W 105TH ST

Year	Uses	Source
1975	Swope C	Pacific Telephone Co

Year	Uses	Source
1964	FLINT JACK	Pacific Telephone
1960	SINOSTY CYNTHIA	Pacific Telephone
	FLINT JACK	Pacific Telephone
	WILLIAMS MELVIN	Pacific Telephone
1957	COTTLE CLARENCE W	Pacific Telephone
1954	FIELDER EUGENE B R	R. L. Polk & Co.
1950	FIELDER EUGENER	Pacific Telephone

3934 W 105TH ST

Year	Uses	Source
2001	RODRIGUEZMiguel	Haines & Company, Inc.
1995	Barba Guadalupe	Pacific Bell Telephone Co
1990	Urias Cristoval	Pacific Bell Telephone Co

3936 W 105TH ST

Year	Uses	Source
2001	XXXX	Haines & Company, Inc.
1995	Angulo Marco A	Pacific Bell Telephone Co
1990	Angulo Alexander	Pacific Bell Telephone Co
1980	Rivera Josephine	Pacific Telephone Co
1964	GOODER HAROLD	Pacific Telephone
1960	JESSEL DANL D	Pacific Telephone
1958	Jessel Danl D	Pacific Telephone
1957	JESSEL DANI D	Pacific Telephone
1954	STANLEY JOS E	R. L. Polk & Co.

W 105th St

3937 W 105th St

Year	Uses	Source
2014	A J CONSTRUCTION	EDR Digital Archive
	A J CONSTRUCTION	EDR Digital Archive

W 105TH ST

3937 W 105TH ST

Year	Uses	Source
2001	SMOSSBERGRrchard	Haines & Company, Inc.
1995	Grover Thos E	Pacific Bell Telephone Co
1990	Grover Thos E	Pacific Bell Telephone Co

FINDINGS

Year	Uses	Source
1980	Grover Thos E	Pacific Telephone Co
1975	Grover Thos E	Pacific Telephone Co
1967	O K Sheet Metal Works	Pacific Telephone
1964	GROVER THOS E O K SHEET METAL WKS	Pacific Telephone
	O K SHEET METAL WKS	Pacific Telephone
1960	GROVER THOS E O K SHEET METAL WKS	Pacific Telephone
	O K SHEET METAL WKS	Pacific Telephone
1957	GROVER THOS E O K SHEET METAL WKS	Pacific Telephone
	0K SHEET METAL WKS	Pacific Telephone
1954	AROVER THOS E O K SHEET METAL WKS	R. L. Polk & Co.
	K SHEET METAL WKS	R. L. Polk & Co.
1950	0K SHEET METAL WKS	Pacific Telephone
	GROVER THOS E0K SHEET METAL WKS	Pacific Telephone
1946	Grover Thos E r	Southern California Telephone Co

3938 W 105TH ST

Year	Uses	Source
1990	Martinez Israel	Pacific Bell Telephone Co
1980	Mayer J T	Pacific Telephone Co
1975	Mayer J T	Pacific Telephone Co

3941 W 105TH ST

Year	Uses	Source
2001	SFLORESFernando	Haines & Company, Inc.
1980	3 Andrate Margarita	Pacific Telephone Co
	Building	Pacific Telephone Co
1975	Little Dorothy Mrs	Pacific Telephone Co

3943 W 105TH ST

Year	Uses	Source
2001	XXXX	Haines & Company, Inc.
1975	Young E F	Pacific Telephone Co
1964	HILL ELEANORA H	Pacific Telephone
	HILL GEO	Pacific Telephone

FINDINGS

3945 W 105TH ST

Year	Uses	Source
2001	PEREZD	Haines & Company, Inc.
1980	Garcia Francisco	Pacific Telephone Co
1960	RUSSELL EDGAR E	Pacific Telephone
	RUSSELL BERTHA	Pacific Telephone

3947 W 105TH ST

Year	Uses	Source
2001	BUENFILCesar Artemio	Haines & Company, Inc.

3953 W 105TH ST

Year	Uses	Source
2001	XXXX	Haines & Company, Inc.
1990	Fregoso Martha Alisia	Pacific Bell Telephone Co
1980	5 Campos Rosa Maria	Pacific Telephone Co
	Building	Pacific Telephone Co

4012 W 105TH ST

Year	Uses	Source
1970	Perry Chas	Pacific Telephone Co
1964	SMITH LOUISE	Pacific Telephone
	SMITH ROBT R	Pacific Telephone
1960	SMITH ROBT R	Pacific Telephone and Telegraph Company
1954	RAPP KENNETH M	R. L. Polk & Co.

4018 W 105TH ST

Year	Uses	Source
2001	PENADavid	Haines & Company, Inc.
1980	Hunter Martha & L B	Pacific Telephone Co
1975	Herring Earl A	Pacific Telephone Co
1970	Herring Earl A	Pacific Telephone Co
1964	HERRING EARL A	Pacific Telephone
1960	HERRING EARL or	Pacific Telephone and Telegraph Company
1957	HERRING EARL A	Pacific Telephone
1954	HERRING EARL A R	R. L. Polk & Co.
1950	HERRING EARL A R	Pacific Telephone

4019 W 105TH ST

Year	Uses	Source
2001	MORALESAdrian	Haines & Company, Inc.

FINDINGS

Year	Uses	Source
1980	Rathburn Terri	Pacific Telephone Co
1970	Tkachuk Wm	Pacific Telephone Co
1964	CALDERONE JOHN MRS	Pacific Telephone
1960	BURGESS DORIS A	Pacific Telephone
	BURGESS DORIS or	Pacific Telephone and Telegraph Company
1957	ELM WM B	Pacific Telephone

4021 W 105TH ST

Year	Uses	Source
2001	MUNOZEdmundo	Haines & Company, Inc.
1990	4025 Arlsmendi A	Pacific Bell Telephone Co
	Franco Jesus	Pacific Bell Telephone Co
1975	Tkachuk Wm	Pacific Telephone Co
1970	Wall Robt	Pacific Telephone Co
1954	JONES CLINGMAN	R. L. Polk & Co.

4022 W 105TH ST

Year	Uses	Source
2001	PAGEJohn	Haines & Company, Inc.
1980	Page John T	Pacific Telephone Co
1975	Page John T	Pacific Telephone Co
1970	Page John T	Pacific Telephone Co
1960	MURDOCK EDNA E	Pacific Telephone and Telegraph Company
	MURDOCK EDNA E	Pacific Telephone
1957	MAHAFFEY WAYNE	Pacific Telephone
1954	MOORE REXFORD V R	R. L. Polk & Co.
1950	MOORE REXFORD V R	Pacific Telephone

4023 W 105TH ST

Year	Uses	Source
2001	ORELLANAJOse	Haines & Company, Inc.
1975	Aboujrass Geo	Pacific Telephone Co
1957	GREEN GENEVA	Pacific Telephone
1954	POWERS DON	R. L. Polk & Co.

4025 W 105TH ST

Year	Uses	Source
2001	MOLINANoelna	Haines & Company, Inc.
1975	Macaulay S Ditching Service	Pacific Telephone Co
	Macaulay Stewart A	Pacific Telephone Co

FINDINGS

Year	Uses	Source
1970	Macaulay S Ditching Service	Pacific Telephone Co
	Macaulay Stewart A	Pacific Telephone Co
1964	MACAULAY S DITCHING	Pacific Telephone
	MACAULAY STEWART A	Pacific Telephone
1960	MACAULAY S DITCHING	Pacific Telephone
	MACAULAY STEWART A	Pacific Telephone
	MACAULAY STEWART or	Pacific Telephone and Telegraph Company
	MACAULAY S	Pacific Telephone and Telegraph Company
1958	Macaulay S ditching	Pacific Telephone
1957	MACAULAY S DITCHING	Pacific Telephone
	MACAULAY STEWART A	Pacific Telephone
1954	JEEP-A-TRENCH CONTRS DITCHING	R. L. Polk & Co.

4026 W 105TH ST

Year	Uses	Source
2001	HARTCarlene	Haines & Company, Inc.
1995	Jones Donald R	Pacific Bell Telephone Co
1990	Jones Donald R	Pacific Bell Telephone Co
1980	Jones Donald R	Pacific Telephone Co
1975	Jones Donald R	Pacific Telephone Co
1970	Jones Donald R	Pacific Telephone Co
1964	JONES DONALD R	Pacific Telephone
1960	JONES DONALD R	Pacific Telephone
	JONES D R	Pacific Telephone and Telegraph Company
1957	JONES DONALD R	Pacific Telephone
1954	JONES DONALD R	R. L. Polk & Co.
1950	JONES DONALD R R	Pacific Telephone

4027 W 105TH ST

Year	Uses	Source
1990	Flores Guadalupe	Pacific Bell Telephone Co
1980	Knight Timothy B	Pacific Telephone Co
1975	Turley Inez	Pacific Telephone Co
1970	V 2 Martin Donald R	Pacific Telephone Co
1964	O HARA SARAH MRS	Pacific Telephone

FINDINGS

W 105th St

4028 W 105th St

Year	Uses	Source
2010	PREMIER PLUMBING	EDR Digital Archive
	PREMIER PLUMBING	EDR Digital Archive

W 105TH ST

4028 W 105TH ST

Year	Uses	Source
1964	CROWELL DONNALD	Pacific Telephone
1960	CROWELL D	Pacific Telephone and Telegraph Company
	CROWELL DONALD	Pacific Telephone
1957	CROWELL DONALD	Pacific Telephone
1954	CROWELL DONALD R	R. L. Polk & Co.

4029 W 105TH ST

Year	Uses	Source
2001	CRUZAbel	Haines & Company, Inc.
1970	Boeizner Paul W Jr	Pacific Telephone Co
1964	ROBERTSON DAVID J	Pacific Telephone
	ROBERTSON CHERYL	Pacific Telephone
1960	MATHEW EVA A	Pacific Telephone
	MATHEW LLOYD A	Pacific Telephone
1957	MATHEW LLOYD A	Pacific Telephone
1954	MATHEW LLOYD A R	R. L. Polk & Co.
1950	ROBERTS HELEN R	Pacific Telephone
1946	Dohlerty Leo F r	Southern California Telephone Co

4033 W 105TH ST

Year	Uses	Source
2001	VILLANUEVAG	Haines & Company, Inc.
1995	Villanueva Gildardo	Pacific Bell Telephone Co
1954	PETRON WILLIE R	R. L. Polk & Co.
1950	PETRON WILLIE R	Pacific Telephone
1946	Petron Willie r	Southern California Telephone Co

4034 W 105TH ST

Year	Uses	Source
2001	PORTILLOJese	Haines & Company, Inc.

FINDINGS

Year	Uses	Source
1995	Port llo Jose	Pacific Bell Telephone Co
1990	Portillo Jose	Pacific Bell Telephone Co
1970	Davis Richard L	Pacific Telephone Co
1964	WOODWORTH WAYNE	Pacific Telephone

4036 W 105TH ST

Year	Uses	Source
2001	SALDANAN Lorena G	Haines & Company, Inc.
1970	Boyd Paul E	Pacific Telephone Co

4037 W 105TH ST

Year	Uses	Source
2001	SOLIS Davrd	Haines & Company, Inc.
1970	Ahrendts R A	Pacific Telephone Co
1964	AHRENDTS R A	Pacific Telephone
1960	AHRENDTS R A	Pacific Telephone
	AHRENDTS R or	Pacific Telephone and Telegraph Company
1957	AHRENDTS R A	Pacific Telephone
1954	AHRENDTS R A R	R. L. Polk & Co.
1950	AHRENDTS R AR	Pacific Telephone
1946	Ahrendts R A r	Southern California Telephone Co

4038 W 105TH ST

Year	Uses	Source
2001	MEJIAPablo	Haines & Company, Inc.
1960	MINNITI FRED	Pacific Telephone
	MINNITI FRED	Pacific Telephone and Telegraph Company
1957	SAENZ FAYE	Pacific Telephone
1954	MONTANARY ROSE D R	R. L. Polk & Co.
1950	MONTANARY ROSE DR	Pacific Telephone

4039 W 105TH ST

Year	Uses	Source
2001	XXXX	Haines & Company, Inc.
1980	Borba Kevin	Pacific Telephone Co
1975	Rathburn Carol	Pacific Telephone Co
1964	MAZZARELLA GERALD F	Pacific Telephone
1960	TOBEY MICHEL	Pacific Telephone
	TOBEY MICHEL	Pacific Telephone and Telegraph Company

FINDINGS

4040 W 105TH ST

Year	Uses	Source
2001	XXXX	Haines & Company, Inc.
1964	MONTANARY ROSE D	Pacific Telephone
1960	MONTANARY ROSE D	Pacific Telephone and Telegraph Company
1957	MONTANARY ROSE D	Pacific Telephone
1950	DAURLA ANTHONY S R	Pacific Telephone

4041 W 105TH ST

Year	Uses	Source
2001	0 AWIE	Haines & Company, Inc.
1995	Daniels Keith	Pacific Bell Telephone Co
1980	Bearde Allie	Pacific Telephone Co
1960	HART JOHN EDW	Pacific Telephone
	HART JOHN EDW	Pacific Telephone and Telegraph Company

4042 W 105TH ST

Year	Uses	Source
1990	Torres Juan	Pacific Bell Telephone Co
1964	HOLLISTER KATHERINE A	Pacific Telephone
1960	HIGA LESLIE M	Pacific Telephone and Telegraph Company
	HIGA LESLIE N	Pacific Telephone
1957	SWANSON TED	Pacific Telephone
1954	NELSON GERALD A	R. L. Polk & Co.
1950	MELCHER EARL R	Pacific Telephone

4043 W 105TH ST

Year	Uses	Source
2001	WADEChaun COy Vadl	Haines & Company, Inc.
1980	Johnson Ronald L	Pacific Telephone Co
1960	KNIGHT V F	Pacific Telephone and Telegraph Company
	KNIGHT VERNON F	Pacific Telephone
1957	NOLGHT VERNON F	Pacific Telephone
1954	KNIGHT VERNON F	R. L. Polk & Co.

4044 W 105TH ST

Year	Uses	Source
2001	AG 9 AHOWAJaospf	Haines & Company, Inc.
	REYESAR	Haines & Company, Inc.
1975	Reichenberger Elmer	Pacific Telephone Co
	Munch C	Pacific Telephone Co

FINDINGS

Year	Uses	Source
1970	Reichenberger Elmer	Pacific Telephone Co
1964	EICHENBEGE ELME	Pacific Telephone
1960	REICHENBERGER ELMER	Pacific Telephone and Telegraph Company
	REICHENBERGER ELMER	Pacific Telephone
1957	REICHENBERGER ELMER	Pacific Telephone
1946	English Walter V r	Southern California Telephone Co

4046 W 105TH ST

Year	Uses	Source
2001	EULLOOOl Joan	Haines & Company, Inc.
1975	Vysel Rudolph	Pacific Telephone Co
1970	Vysel Joyce	Pacific Telephone Co
	Vysel Rudolph	Pacific Telephone Co
1964	VYSEL RUDOLPH	Pacific Telephone
	VYSEL CORNELIE	Pacific Telephone
1960	CHAMICHIAN GEO	Pacific Telephone
	CHAMICHIAN r	Pacific Telephone and Telegraph Company
1957	CHAMICHIAN GEO	Pacific Telephone
1954	CHAMICHIAN GEO	R. L. Polk & Co.

4049 W 105TH ST

Year	Uses	Source
2001	07 APIAJofals	Haines & Company, Inc.
1980	Van Derbur Geo	Pacific Telephone Co
1975	Van Derbur Geo	Pacific Telephone Co
1970	Van Derbur Geo	Pacific Telephone Co
1964	VANDERBUR GEO	Pacific Telephone
1954	BALIAN Z A R	R. L. Polk & Co.
1950	BALIAN Z A R	Pacific Telephone

4052 W 105TH ST

Year	Uses	Source
2001	MARISCA	Haines & Company, Inc.
1970	Davis Ray E	Pacific Telephone Co
1960	GARNER ALMETA MRS	Pacific Telephone
	GARNER ALMETor	Pacific Telephone and Telegraph Company

4053 W 105TH ST

Year	Uses	Source
2001	XXXX	Haines & Company, Inc.

FINDINGS

Year	Uses	Source
1975	Koyama Richard I	Pacific Telephone Co
1964	NORRIS JACKIE	Pacific Telephone
1954	NICHNLSGOW	R. L. Polk & Co.

4054 W 105TH ST

Year	Uses	Source
1990	Cuevas Margarita	Pacific Bell Telephone Co
1975	OKeefe Donald G	Pacific Telephone Co
1970	Mc Bride Kenneth	Pacific Telephone Co
1964	KREIS DEETJE	Pacific Telephone
	KREIS RICHARD	Pacific Telephone
1960	FOREHAND FRANK C	Pacific Telephone
	FOREHAND FRANK C	Pacific Telephone and Telegraph Company
1957	ANDERSEN DAVID V	Pacific Telephone

4055 W 105TH ST

Year	Uses	Source
2001	XXXX	Haines & Company, Inc.

4056 W 105TH ST

Year	Uses	Source
2001	XXXX	Haines & Company, Inc.
	HUN 002Di nsno 00 C	Haines & Company, Inc.
1980	Munoz Dionislo	Pacific Telephone Co
1970	Convery Robt W	Pacific Telephone Co
1960	CONVERY ROBERT W	Pacific Telephone and Telegraph Company
	CONVERY ROBT W	Pacific Telephone

4057 W 105TH ST

Year	Uses	Source
2001	LAN 0 BATTERLia C	Haines & Company, Inc.
1995	Ramirez Guadalupe	Pacific Bell Telephone Co
1980	Sanchez Chementina	Pacific Telephone Co
	Cuellar Teresa L	Pacific Telephone Co
1964	RAPP AUDREY G	Pacific Telephone
1960	BREDEHOFT HENRY J	Pacific Telephone
	BRFDEHOFT HENRY J	Pacific Telephone and Telegraph Company
1957	BREDEHOFT HENRY J	Pacific Telephone
1954	BREDEHOFT JAS H	R. L. Polk & Co.

FINDINGS

4058 W 105TH ST

Year	Uses	Source
1980	Munoz Rito	Pacific Telephone Co
1964	CONVERY ROBT W	Pacific Telephone
1960	KING M H	Pacific Telephone
	KING M H	Pacific Telephone and Telegraph Company
1957	CONVERY ROBT W	Pacific Telephone
1954	CONVERY ROBT W R	R. L. Polk & Co.

4059 W 105TH ST

Year	Uses	Source
2001	XXXX	Haines & Company, Inc.
1980	De La Torre Ruben	Pacific Telephone Co
1975	Gallup B J	Pacific Telephone Co
1970	Thompson H M	Pacific Telephone Co
1960	JENSEN HARRY H	Pacific Telephone and Telegraph Company
	DAILEY ETHEL M	Pacific Telephone
	JENSEN HARRY H	Pacific Telephone
1950	BREDEHOFT JAS H R	Pacific Telephone

4061 W 105TH ST

Year	Uses	Source
1975	Stromberg Wm	Pacific Telephone Co
1970	Stromberg Wm	Pacific Telephone Co

4062 W 105TH ST

Year	Uses	Source
2001	ESCOBARDavd	Haines & Company, Inc.
1995	Hall Jos A	Pacific Bell Telephone Co
1990	Hall Jos A	Pacific Bell Telephone Co
1980	Hall Jos A	Pacific Telephone Co
	Hall Jan Audria	Pacific Telephone Co
1975	Hall Jos A	Pacific Telephone Co
	Hall Jan Audria	Pacific Telephone Co
1970	Hall Jan Audria	Pacific Telephone Co
	Hall I Jos A	Pacific Telephone Co
1964	HALL JOS A	Pacific Telephone
1960	HALL JOS A	Pacific Telephone
	HALL J or	Pacific Telephone and Telegraph Company
1957	HALL JOS A	Pacific Telephone

FINDINGS

Year	Uses	Source
1954	HALL JOS A R	R. L. Polk & Co.
1950	HALL JO AR	Pacific Telephone
1946	Perry Glen A r	Southern California Telephone Co

4064 W 105TH ST

Year	Uses	Source
2001	VIZCAih OC 1 0 OO	Haines & Company, Inc.
1990	Ronquillo Natividad	Pacific Bell Telephone Co
1970	De Grave Harry	Pacific Telephone Co
1964	SEGOVIA JOE	Pacific Telephone
1960	PINUAMONTI ALBERT A	Pacific Telephone
	ARBOR VITAE PLUMBING	Pacific Telephone and Telegraph Company

4068 W 105TH ST

Year	Uses	Source
2001	CORBALRosa 00 C	Haines & Company, Inc.
1990	Rodriguez P	Pacific Bell Telephone Co
1980	Ballan Z A	Pacific Telephone Co
1975	Ballan Z A	Pacific Telephone Co
1970	Bal ian Z A	Pacific Telephone Co

4070 W 105TH ST

Year	Uses	Source
2001	CROWELLCarma	Haines & Company, Inc.
1975	Miller J	Pacific Telephone Co
1970	Miller Ron E	Pacific Telephone Co
1964	JENSEN JOHN	Pacific Telephone
1960	HESTER J C	Pacific Telephone
	HESTER J C	Pacific Telephone and Telegraph Company
1957	LOMBARDO MICHEL	Pacific Telephone

4072 W 105TH ST

Year	Uses	Source
2001	XXXX	Haines & Company, Inc.
1980	Croweil Carlene	Pacific Telephone Co
1970	Mullikin Karen	Pacific Telephone Co
1960	JENSEN JOHN	Pacific Telephone and Telegraph Company
	JENSEN JOHN	Pacific Telephone

FINDINGS

4076 W 105TH ST

Year	Uses	Source
2001	PARRARE 04oa	Haines & Company, Inc.
1995	Padilla Jose P	Pacific Bell Telephone Co
1990	Parra Radolfo F	Pacific Bell Telephone Co
	Padilla Jose P	Pacific Bell Telephone Co
1960	KIMMICK H F	Pacific Telephone and Telegraph Company
1957	KIMMICK HARRY F	Pacific Telephone
1954	KIMMICK HARRY F	R. L. Polk & Co.
1950	BECKMEIER HUGO C R	Pacific Telephone

4080 W 105TH ST

Year	Uses	Source
1995	GAR Euyoque Garcia Maria J	Pacific Bell Telephone Co
	GAR Garcia Jose Luis	Pacific Bell Telephone Co
	Building	Pacific Bell Telephone Co
1990	Euyoque Garcia Maria J	Pacific Bell Telephone Co
	Rius Carmen	Pacific Bell Telephone Co
	Vazquez Guadelupe	Pacific Bell Telephone Co
1980	Franco Jesus	Pacific Telephone Co
1964	FOLEY JAS P MRS	Pacific Telephone
1960	JOHNSON ROBT LYLE	Pacific Telephone
	JOHNSON R L	Pacific Telephone and Telegraph Company
1957	JOHNSON LIGHT LYLE	Pacific Telephone
1954	JOHNSON ROBT LYLE	R. L. Polk & Co.
1950	HUYCK CLAUDE C R	Pacific Telephone
1946	Huyck Claude C r	Southern California Telephone Co

4090 W 105TH ST

Year	Uses	Source
2001	EUYOOUEMna	Haines & Company, Inc.

4102 W 105TH ST

Year	Uses	Source
2001	CABRERARIVA 5 Oscar	Haines & Company, Inc.
1990	Gutierrez Norma	Pacific Bell Telephone Co
1970	Reese John E	Pacific Telephone Co
1964	LOMBARDO JENNIE V	Pacific Telephone
1960	LOMBARDO MICHEL	Pacific Telephone
	LOMBARDO MICHEL	Pacific Telephone and Telegraph Company

FINDINGS

4104 W 105TH ST

Year	Uses	Source
2001	XXXX	Haines & Company, Inc.
1980	Brown Michael	Pacific Telephone Co
1964	REED JACK A	Pacific Telephone
1960	REED JACK or	Pacific Telephone and Telegraph Company
	REED JACK A	Pacific Telephone
1954	WILSON HOPE	R. L. Polk & Co.
1946	Darrow Dean G r	Southern California Telephone Co

4106 W 105TH ST

Year	Uses	Source
2001	DIAZErse	Haines & Company, Inc.
1995	Diaz Francisca	Pacific Bell Telephone Co
1960	IRVING H	Pacific Telephone and Telegraph Company
	IRVING HOWARD	Pacific Telephone
1957	IRVING HOWARD	Pacific Telephone
1954	IRVING HOWARD R	R. L. Polk & Co.
1950	IRVING HOWARD R	Pacific Telephone

W 105th St

4108 W 105th St

Year	Uses	Source
2010	MARINA DEL REY HOTEL	EDR Digital Archive
	MARINA DEL REY HOTEL	EDR Digital Archive

W 105TH ST

4108 W 105TH ST

Year	Uses	Source
1990	Diaz Francisca	Pacific Bell Telephone Co
1980	Calderon Norma	Pacific Telephone Co
1970	Gallup B J	Pacific Telephone Co

4112 W 105TH ST

Year	Uses	Source
2001	ACOSTAOscar	Haines & Company, Inc.
1995	Acosta Oscar	Pacific Bell Telephone Co
1990	Acosta Oscar	Pacific Bell Telephone Co
1980	George Sylvester	Pacific Telephone Co

FINDINGS

Year	Uses	Source
1970	Giant Cobra Rooter Svc	Pacific Telephone Co
1960	MASON R B	Pacific Telephone and Telegraph Company
	MASON R B	Pacific Telephone
1957	WEGELIN GEO	Pacific Telephone
1954	WEGELIN GEO	R. L. Polk & Co.

4114 W 105TH ST

Year	Uses	Source
2001	COOKT 00oy	Haines & Company, Inc.
1975	Lasarte Juan P	Pacific Telephone Co
1970	Robles Elisa	Pacific Telephone Co
1964	RICE G CARROLL	Pacific Telephone
1960	DAVIS WM HERBERT	Pacific Telephone and Telegraph Company
	DAVIS WM HERBERT	Pacific Telephone

4116 W 105TH ST

Year	Uses	Source
2001	CROWLEYHuey	Haines & Company, Inc.
1975	Garfleld Teresa Q	Pacific Telephone Co
1960	ULGURAY NURETTIN	Pacific Telephone
	ULGURAY NURETTIN	Pacific Telephone and Telegraph Company

4118 W 105TH ST

Year	Uses	Source
2001	! CATALAN Jima	Haines & Company, Inc.
	GONZALEZirvng	Haines & Company, Inc.
	MOREM	Haines & Company, Inc.
1980	Gomez Emma G	Pacific Telephone Co
	Jimenez Cristqbal	Pacific Telephone Co
1976	Gomez Zaira	Pacific Telephone
1970	Chaidez Elizardo	Pacific Telephone Co
1946	Forsythe B L r	Southern California Telephone Co

4122 W 105TH ST

Year	Uses	Source
2001	0 P 9 REZHI er 0e	Haines & Company, Inc.
1980	Acosta Oscar	Pacific Telephone Co
1960	BRUNS PEGGY D	Pacific Telephone and Telegraph Company
	BRUNS PEGGY D	Pacific Telephone
1957	BRUNS PEGGY D	Pacific Telephone

Year	Uses	Source
1946	Gibson Marvin L r	Southern California Telephone Co

4124 W 105TH ST

Year	Uses	Source
2001	GOMEZRu 0en	Haines & Company, Inc.
1995	GAR Gudino Maria Paz	Pacific Bell Telephone Co
	Building	Pacific Bell Telephone Co
1990	Delgadillo Jose Abel	Pacific Bell Telephone Co

W 105th St

4125 W 105th St

Year	Uses	Source
2014	LENNOX ELEMENTARY SCHOOL DST	EDR Digital Archive
	LENNOX ELEMENTARY SCHOOL DST	EDR Digital Archive
	WHELAN ELEMENTARY	EDR Digital Archive
	LENNOX ELEMENTARY SCHOOL DST	EDR Digital Archive
	LENNOX ELEMENTARY SCHOOL DST	EDR Digital Archive
	WHELAN ELEMENTARY	EDR Digital Archive
2010	LENNOX ELEMENTARY SCHOOL DST	EDR Digital Archive
	LENNOX ELEMENTARY SCHOOL DST	EDR Digital Archive
	WHELAN ELEMENTARY	EDR Digital Archive
	LENNOX ELEMENTARY SCHOOL DST	EDR Digital Archive
	LENNOX ELEMENTARY SCHOOL DST	EDR Digital Archive
	WHELAN ELEMENTARY	EDR Digital Archive

W 105TH ST

4125 W 105TH ST

Year	Uses	Source
2001	LENNOXSCWHELAN	Haines & Company, Inc.

4126 W 105TH ST

Year	Uses	Source
1995	France Jose M	Pacific Bell Telephone Co
1990	Franco Jose M	Pacific Bell Telephone Co
1980	Gomez Ruben F	Pacific Telephone Co
	Gonzalez Maria P	Pacific Telephone Co
1975	Pulido Ignaclo L	Pacific Telephone Co
1970	Martin Santiago	Pacific Telephone Co

FINDINGS

Year	Uses	Source
1957	CALVERT GEO	Pacific Telephone
1954	CALVERT GEO	R. L. Polk & Co.

4128 W 105TH ST

Year	Uses	Source
2001	BALBOAvaria J	Haines & Company, Inc.
1995	Balboa Maria J	Pacific Bell Telephone Co
1990	Balboa Maria J	Pacific Bell Telephone Co
1980	Garcia Jose	Pacific Telephone Co
1975	Garcia Jose	Pacific Telephone Co
1960	QUIRKE MICHAEL R	Pacific Telephone and Telegraph Company
	QUIRKE MICHAEL R	Pacific Telephone
1957	QUOTRKE MICHAEL R	Pacific Telephone

4132 W 105TH ST

Year	Uses	Source
2001	CASILL 6 SJuan Wi	Haines & Company, Inc.
1995	Casillas Juan M	Pacific Bell Telephone Co
1975	Jackson Evette	Pacific Telephone Co
1970	B Flores L	Pacific Telephone Co
	Building	Pacific Telephone Co
1967	Langmann Erich H	Pacific Telephone
1964	HOLDEN HILDA	Pacific Telephone
	LANGMANN ERICH H	Pacific Telephone
1957	HOLDEN HILDA KATHERINE	Pacific Telephone
1954	HOLDEN HILDA KATHERINE R	R. L. Polk & Co.
1950	HOLDEN HILDA KATHERINE R	Pacific Telephone

4136 W 105TH ST

Year	Uses	Source
2001	AREVAL 01710he	Haines & Company, Inc.
1995	Qtulroz Rosalba Camargo	Pacific Bell Telephone Co
1980	Sandoval Augustine	Pacific Telephone Co
1964	MILLER ROSE	Pacific Telephone
1960	ELLINGSON DONALD C	Pacific Telephone
	ELLINGSON DONALD C	Pacific Telephone and Telegraph Company
1957	ELINGSON DONALD C	Pacific Telephone

FINDINGS

4225 W 105TH ST

Year	Uses	Source
1967	MACAULAY S DITCHING SERV	Pacific Telephone

4227 W 105TH ST

Year	Uses	Source
1964	THOMAS TERRY	Pacific Telephone
1960	MOEN LESTER C	Pacific Telephone and Telegraph Company
	MOEN LESTER C	Pacific Telephone
1957	KATTHOEFER ERIC	Pacific Telephone

4229 W 105TH ST

Year	Uses	Source
2001	J 16 EEZA 6onsa	Haines & Company, Inc.
1990	Lara Benjamin J	Pacific Bell Telephone Co
1975	Schmidt Vernon C	Pacific Telephone Co
1964	FISLER NETTIE	Pacific Telephone
1960	GARRISON RODERICK	Pacific Telephone
	GARRISON RODERICK	Pacific Telephone and Telegraph Company

4230 W 105TH ST

Year	Uses	Source
2001	LOMELI Esther	Haines & Company, Inc.
1990	Paredes Jose Luis	Pacific Bell Telephone Co
1980	Paredes Jose Luis	Pacific Telephone Co
1975	Campos Gloria S	Pacific Telephone Co
1970	Soto Gloria	Pacific Telephone Co
1964	BERNER GARY	Pacific Telephone
1960	BRASACCHIO ARTHUR D	Pacific Telephone
	BRASACCHIO ARTHUR D	Pacific Telephone and Telegraph Company
1957	BRASACCHIO ARTHURO	Pacific Telephone

W 105th St

4231 W 105th St

Year	Uses	Source
2010	JIMENEZ LIMOUSINE	EDR Digital Archive
	JIMENEZ LIMOUSINE	EDR Digital Archive

FINDINGS

W 105TH ST

4231 W 105TH ST

Year	Uses	Source
2001	XXXX	Haines & Company, Inc.
1995	Alonza Martha	Pacific Bell Telephone Co
1990	Lira Emiliai	Pacific Bell Telephone Co
	4025 Arlsmendi A	Pacific Bell Telephone Co
1980	Gavlan Nicolas	Pacific Telephone Co
	Beltran Cristina	Pacific Telephone Co
1975	Fennell Ted	Pacific Telephone Co
1970	Fennell Ted	Pacific Telephone Co
1964	MONTERA CECIL L	Pacific Telephone
1960	WATTS MAX L	Pacific Telephone and Telegraph Company
	1/2 KATTHONFER HERMAN	Pacific Telephone and Telegraph Company
	WATTS MAX L	Pacific Telephone
1957	SOUTH RICHARD	Pacific Telephone

4233 W 105TH ST

Year	Uses	Source
2001	! ALONZAMartha	Haines & Company, Inc.
	L 02 ANOR 9fugio	Haines & Company, Inc.
1980	Alonso Martin Franco	Pacific Telephone Co
1970	St Clair Lesley	Pacific Telephone Co
	Schaefer C J	Pacific Telephone Co
1964	MOSHER MILDRED	Pacific Telephone
1960	1/2 GRIFFITH JANET G	Pacific Telephone and Telegraph Company
	MOSHER MILDRED	Pacific Telephone and Telegraph Company
	MOSHER MILDRED	Pacific Telephone

4234 W 105TH ST

Year	Uses	Source
2001	XXXX	Haines & Company, Inc.
1990	Pareges Rodolfo	Pacific Bell Telephone Co
1980	Torres Jose	Pacific Telephone Co
1970	Chavez Roberto M	Pacific Telephone Co
1957	THYDENI BRUCE E	Pacific Telephone
	RUSSO MARIO J	Pacific Telephone

FINDINGS

4235 W 105TH ST

Year	Uses	Source
2001	ALONSOMana	Haines & Company, Inc.
1990	Orejel Martin	Pacific Bell Telephone Co
1960	LAMBERT R I	Pacific Telephone and Telegraph Company
1957	LINDSAY DAVID S	Pacific Telephone

4237 W 105TH ST

Year	Uses	Source
1980	Boyd Thos E	Pacific Telephone Co
1970	Hart Wm D	Pacific Telephone Co
1960	ROUTH MARLENE M	Pacific Telephone and Telegraph Company
	ROUTH MARLENE M	Pacific Telephone
1957	MCCARTHY L E	Pacific Telephone

4238 W 105TH ST

Year	Uses	Source
2001	140 NTIELSalvador	Haines & Company, Inc.
1964	MORRISON MARIE	Pacific Telephone
1960	MORRISON MARIE	Pacific Telephone
	MORRISON MARIE	Pacific Telephone and Telegraph Company
1957	MORRISON MARIE	Pacific Telephone
1954	MORRISON MARIE	R. L. Polk & Co.

4239 W 105TH ST

Year	Uses	Source
2001	XXXX	Haines & Company, Inc.

4241 W 105TH ST

Year	Uses	Source
2001	SEOUIERASavadorra	Haines & Company, Inc.
1995	Building	Pacific Bell Telephone Co
	REAR Zayas Jorge Alberta	Pacific Bell Telephone Co
	REAR Estrada Reynaldo C	Pacific Bell Telephone Co
1980	Charles Carol	Pacific Telephone Co
1960	RAMEY C	Pacific Telephone and Telegraph Company
	RAMEY CLYDE	Pacific Telephone
1957	RAMEY CLYDE	Pacific Telephone
1954	RAMEY CLYDE	R. L. Polk & Co.
1950	RAMEY CLYDE R	Pacific Telephone

FINDINGS

4242 W 105TH ST

Year	Uses	Source
2001	ALAZMoeano	Haines & Company, Inc.
1995	Maxima David	Pacific Bell Telephone Co
1990	Franco Alfonza	Pacific Bell Telephone Co
1970	Boll I Gary	Pacific Telephone Co
1957	CRAWFORD DORIS MI	Pacific Telephone
1954	CRAWFORD DORIS IVM	R. L. Polk & Co.

4245 W 105TH ST

Year	Uses	Source
2001	GARC 1 A Francisco	Haines & Company, Inc.
1975	Skinner Jas	Pacific Telephone Co
1957	MESSE ARTHUR L	Pacific Telephone
1954	-NESSE ARTHUR L	R. L. Polk & Co.

4246 W 105TH ST

Year	Uses	Source
2001	OZAVALAJohn	Haines & Company, Inc.
1990	Nunez B R	Pacific Bell Telephone Co
1980	Nunez B R	Pacific Telephone Co
1975	LInkletter Lester	Pacific Telephone Co
1970	Linkletter Lester	Pacific Telephone Co
1964	MCBRIDE KENNETH	Pacific Telephone
1960	PETERSON G W	Pacific Telephone
	PETERSON G W	Pacific Telephone and Telegraph Company
1957	PETERSON G W	Pacific Telephone
1954	KELLEY GEO	R. L. Polk & Co.

4247 W 105TH ST

Year	Uses	Source
2001	GARCIA Francisco	Haines & Company, Inc.
1964	SCRUGGS E F	Pacific Telephone
1960	FIESEL BARBARA	Pacific Telephone
	FIESEL CARL A JR	Pacific Telephone
	FIESEL CARL A JR	Pacific Telephone and Telegraph Company
1957	GOLICH WAYCE	Pacific Telephone
1954	GIMLICH WAYNE	R. L. Polk & Co.

FINDINGS

4249 W 105TH ST

Year	Uses	Source
2001	XXXX	Haines & Company, Inc.
1980	Poweli La Ray	Pacific Telephone Co
1975	Dikilch B Mrs	Pacific Telephone Co
1964	WRIGHT VINCENT	Pacific Telephone

4251 W 105TH ST

Year	Uses	Source
2001	ARCHUNDIAHugo	Haines & Company, Inc.
1964	GREENUP ARCHIE G	Pacific Telephone
1960	LOWMAN RICHARD L	Pacific Telephone
	LOWMAN RICHARD L	Pacific Telephone and Telegraph Company
1957	SHAFER JAS E	Pacific Telephone
1954	CARVILLE MARGARET	R. L. Polk & Co.
	CARVILLE MARGARET	R. L. Polk & Co.
1950	KANAWALI RUTH A R	Pacific Telephone

4252 W 105TH ST

Year	Uses	Source
2001	VASOUEZ Florentno	Haines & Company, Inc.
1980	Vasquez Florentino	Pacific Telephone Co
1975	Quinn Frank M	Pacific Telephone Co
1970	Quinn Frank M	Pacific Telephone Co
1960	OUINN FRANK	Pacific Telephone and Telegraph Company
	QUINN BILL	Pacific Telephone
	QUINN FRANK	Pacific Telephone
1957	QUINN BILL	Pacific Telephone
	QUINN FRANK	Pacific Telephone
1954	QUINN FRANK MI	R. L. Polk & Co.

W 105th St

4253 W 105th St

Year	Uses	Source
2014	ROMANS TOWING	EDR Digital Archive
	ROMANS TOWING	EDR Digital Archive
2010	ROMANS TOWING	EDR Digital Archive
	ROMANS TOWING	EDR Digital Archive

FINDINGS

W 105TH ST

4253 W 105TH ST

Year	Uses	Source
2001	OWENSWibur	Haines & Company, Inc.
1960	SHEROD BEN L	Pacific Telephone
	SHEROD ALTA	Pacific Telephone
	DOOLEY E M	Pacific Telephone
	SHEROD BEN L	Pacific Telephone and Telegraph Company
	DOOLEY E M	Pacific Telephone and Telegraph Company
1957	DALY MARJORIE	Pacific Telephone
	DOOLEY E M	Pacific Telephone

4259 W 105TH ST

Year	Uses	Source
2001	MUNIZMaro A	Haines & Company, Inc.
1980	Cha Joo Young	Pacific Telephone Co
1960	REITAN ERMA J	Pacific Telephone and Telegraph Company
	REITAN ERMA J	Pacific Telephone
1957	ETTERER FRANK	Pacific Telephone

4260 W 105TH ST

Year	Uses	Source
2001	XXXX	Haines & Company, Inc.
1990	Corona Elizabeth	Pacific Bell Telephone Co
1980	Corona Ralph M	Pacific Telephone Co
	Corona Elizabeth	Pacific Telephone Co
1975	Corona RM	Pacific Telephone Co
1970	Garrett Roger A	Pacific Telephone Co
1964	EASTHAM JAS D	Pacific Telephone
1960	JONES C J	Pacific Telephone
	JONES C J	Pacific Telephone and Telegraph Company
1957	JONES C J	Pacific Telephone
1950	MCFADDEN JOS J R	Pacific Telephone

4261 W 105TH ST

Year	Uses	Source
2001	XXXX	Haines & Company, Inc.
1995	Valdez Adela	Pacific Bell Telephone Co
1975	Holmes David	Pacific Telephone Co

FINDINGS

4262 W 105TH ST

Year	Uses	Source
2001	XXXX	Haines & Company, Inc.
1990	Lee Schiro	Pacific Bell Telephone Co
1980	Arciniega Flora	Pacific Telephone Co
1975	Gonzalez Elezer	Pacific Telephone Co
1970	Krahler Jennie	Pacific Telephone Co
1964	KRAHLER JENNIE	Pacific Telephone
1960	KRAHLER JENNIE	Pacific Telephone
	KRAHLER JENNIE	Pacific Telephone and Telegraph Company
1957	KRAHLER JENNIE	Pacific Telephone

4263 W 105TH ST

Year	Uses	Source
2001	ESPARZANancy	Haines & Company, Inc.
1995	Ortiz Mella Ana Dora	Pacific Bell Telephone Co
1990	Lopez Elizabeth	Pacific Bell Telephone Co
1964	HAGAR B J	Pacific Telephone
	SANDRICH J B	Pacific Telephone
1960	GARGANO DOMINIC J	Pacific Telephone
	GARGANO DOMINIC J	Pacific Telephone and Telegraph Company
1958	Gargano Dominic J	Pacific Telephone
1957	GARGANO DOMINIC J	Pacific Telephone

4300 W 105TH ST

Year	Uses	Source
2001	XXXX	Haines & Company, Inc.

4301 W 105TH ST

Year	Uses	Source
2001	CHOLICOJose	Haines & Company, Inc.
1995	Jimenez R	Pacific Bell Telephone Co
1990	Cervantez Salvador E	Pacific Bell Telephone Co
1980	Medina Antonia	Pacific Telephone Co
1975	Dabila Guadalupe	Pacific Telephone Co
1964	MARTIN RENA	Pacific Telephone
1960	JENSEN EDWIN HERMAN	Pacific Telephone
	JENSEN EDWIN HERMAN	Pacific Telephone and Telegraph Company
1957	JENSEN EDWIN HERMAN	Pacific Telephone
1954	JENSEN EDWIN HERMAN	R. L. Polk & Co.

FINDINGS

Year	Uses	Source
1950	BRUMLEY J W R	Pacific Telephone

4302 W 105TH ST

Year	Uses	Source
2001	0 JACOBO Francisc Javier	Haines & Company, Inc.
1995	GAR Jacobo Francisco Javler	Pacific Bell Telephone Co
	GAR Jacobo V	Pacific Bell Telephone Co
	Building	Pacific Bell Telephone Co
1990	Jacobo Francisco Javier	Pacific Bell Telephone Co
1964	KEZERIAN HOSANNA	Pacific Telephone
1960	KEZERIAN HOSANNA	Pacific Telephone
	KEZERIAN HOSANNor	Pacific Telephone and Telegraph Company
1950	WALTON PAUL J R	Pacific Telephone

4307 W 105TH ST

Year	Uses	Source
2001	TALAVERAJos	Haines & Company, Inc.
1975	Lopez Vicente	Pacific Telephone Co
1970	Tito Nick	Pacific Telephone Co
1964	POLLEY ISABELLE B MRS	Pacific Telephone
1960	KADY HARRY	Pacific Telephone
1957	KADY HARRY	Pacific Telephone
1954	YATES HERBERT G	R. L. Polk & Co.

4308 W 105TH ST

Year	Uses	Source
2001	MONTIELAlberto	Haines & Company, Inc.
1990	Rodriguez John	Pacific Bell Telephone Co
1964	BEASLEY GENE A	Pacific Telephone
	BEASLEY YVONNE L	Pacific Telephone
1960	GRANT DOROTHY	Pacific Telephone
	GRANT DOROTHY	Pacific Telephone and Telegraph Company
1957	GRANT HERSCHEL E	Pacific Telephone
1954	GRANT HERSCHEL E	R. L. Polk & Co.
1950	ARNETT HARRY B R	Pacific Telephone

4309 W 105TH ST

Year	Uses	Source
2001	ARRIAGASusana A	Haines & Company, Inc.
1995	Camacho Jesus	Pacific Bell Telephone Co

FINDINGS

Year	Uses	Source
1990	Camacho Jesus	Pacific Bell Telephone Co
1980	Cruz Luis C	Pacific Telephone Co
1975	Betancourt Mario C	Pacific Telephone Co
1964	SULLIVAN MICHAEL D	Pacific Telephone
1960	ALMEIDA EDNA	Pacific Telephone
	SUTTON GRACE	Pacific Telephone
	SUTTON GRACE	Pacific Telephone and Telegraph Company

4310 W 105TH ST

Year	Uses	Source
1946	Arnett Harry B r	Southern California Telephone Co

4311 W 105TH ST

Year	Uses	Source
2001	XXXX	Haines & Company, Inc.
1995	Martinez Teresa Isollna	Pacific Bell Telephone Co

4312 W 105TH ST

Year	Uses	Source
2001	XXXX	Haines & Company, Inc.
1980	Leitch John G j	Pacific Telephone Co
1970	Nelson Kenneth W	Pacific Telephone Co
1957	BOYD FRANK N	Pacific Telephone

4313 W 105TH ST

Year	Uses	Source
2001	XXXX	Haines & Company, Inc.
1970	La Fayette Beatrice P	Pacific Telephone Co
1960	GEPPERT GERMAIN	Pacific Telephone
	GEPPERT GERMAIN	Pacific Telephone and Telegraph Company

4315 W 105TH ST

Year	Uses	Source
2001	6 HE 6 NAN 932lanuel	Haines & Company, Inc.
1990	Elzy Rita P	Pacific Bell Telephone Co
1957	MCGOWAN JAS D	Pacific Telephone
1954	MCGOWAN JAS D R	R. L. Polk & Co.
1950	MCGOWANL JAS 0 R	Pacific Telephone
1946	Rader A E r	Southern California Telephone Co

FINDINGS

4316 W 105TH ST

Year	Uses	Source
2001	BOYDJos T	Haines & Company, Inc.
1995	REAR Boyd Joseph T	Pacific Bell Telephone Co
	Building	Pacific Bell Telephone Co
1990	Boyd Jos T	Pacific Bell Telephone Co
1970	Rouzan Frank F	Pacific Telephone Co
1964	RACKINAC GEO R	Pacific Telephone

4319 W 105TH ST

Year	Uses	Source
2001	GOOINEZJavar	Haines & Company, Inc.
1995	Godlnez Javler	Pacific Bell Telephone Co
1990	Godines Nicolas	Pacific Bell Telephone Co
1980	Delgado Jose M	Pacific Telephone Co
1975	Maldonado E M & Co	Pacific Telephone Co
1964	BLACKWELL EDW N	Pacific Telephone
	BLACKWELL BONNIE S	Pacific Telephone
1960	MATTHEWS JAS H	Pacific Telephone
	MATTHEWS JAMES H	Pacific Telephone and Telegraph Company
1957	MATTHEWS JAS H	Pacific Telephone
1954	GLENN FRANK D	R. L. Polk & Co.

4322 W 105TH ST

Year	Uses	Source
2001	NAVARROJSoccoro	Haines & Company, Inc.
1995	Ramirez Cresenclo	Pacific Bell Telephone Co
1990	Ramirez Cresencio	Pacific Bell Telephone Co
	Martinez Natividad	Pacific Bell Telephone Co
1980	Bryant Josephine	Pacific Telephone Co
1975	Ueckert Edw D	Pacific Telephone Co
1970	Osdale Lonny	Pacific Telephone Co
	Randle W Michael	Pacific Telephone Co
1960	1/2 FEENEY ALTON J	Pacific Telephone and Telegraph Company
1954	GUSTIN ROBT J	R. L. Polk & Co.
1950	REDFERN CLYDE P R ORORCHRD 7-7505	Pacific Telephone

4323 W 105TH ST

Year	Uses	Source
2001	GARCIAJose B	Haines & Company, Inc.

FINDINGS

Year	Uses	Source
1995	REAR Greaves K S	Pacific Bell Telephone Co
	Building	Pacific Bell Telephone Co
	White Rose	Pacific Bell Telephone Co
	Garcia Jose B	Pacific Bell Telephone Co
1990	White Rose	Pacific Bell Telephone Co
1980	White Rose	Pacific Telephone Co
1975	White Rose	Pacific Telephone Co
1970	White Rose	Pacific Telephone Co
1964	CAPPAS JAS	Pacific Telephone
1960	CAPPAS J	Pacific Telephone and Telegraph Company
	CAPPAS JAS	Pacific Telephone
1957	CAPPAS JAS	Pacific Telephone
1954	CAPPAS JAS R	R. L. Polk & Co.
1950	HANNIFF FRED T R	Pacific Telephone
1946	Hanniff Fred T r	Southern California Telephone Co

4326 W 105TH ST

Year	Uses	Source
2001	YOUG R	Haines & Company, Inc.
1995	Navarro Silvia	Pacific Bell Telephone Co
1980	Gil Miguel	Pacific Telephone Co
1975	Gil Miguel	Pacific Telephone Co
1970	Perez Sebastian	Pacific Telephone Co
1964	PRUSE CARMAN REV	Pacific Telephone
1957	BEAUDRY GEO W	Pacific Telephone
1954	COOK JUDSON MERL R	R. L. Polk & Co.
1950	COOK JUDSON MERL R	Pacific Telephone
1946	Kelechenyi Louis r	Southern California Telephone Co

4327 W 105TH ST

Year	Uses	Source
2001	SALVAREZEs lOo l	Haines & Company, Inc.
1964	ALVAREZ PETER	Pacific Telephone
1960	COATES HAROLD F	Pacific Telephone
	COATES HAROLD F	Pacific Telephone and Telegraph Company
1957	COATES HAROLD F	Pacific Telephone
1954	BUTLER BENNIE R	R. L. Polk & Co.
1950	HAMILTON NEVA MRS R	Pacific Telephone
1946	Mc Gowan Jas D r	Southern California Telephone Co

FINDINGS

4329 W 105TH ST

Year	Uses	Source
2001	HERNANDEZFernando	Haines & Company, Inc.
1964	CLEMENTS MARGIE	Pacific Telephone
1957	SCHELLMER HARRY	Pacific Telephone
1954	KETCHUM FRANK R	R. L. Polk & Co.
1950	KETCHUM FRANK R	Pacific Telephone
1946	Ketchum Frank r	Southern California Telephone Co

4330 W 105TH ST

Year	Uses	Source
2001	MAROUEZBienvenrdo	Haines & Company, Inc.
1990	Offenstein Harry W	Pacific Bell Telephone Co
1980	Offenstein Harry W	Pacific Telephone Co
1975	Offenstein Harry W	Pacific Telephone Co
1970	Offenstein Harry W	Pacific Telephone Co
1964	OFFENSTEIN HARRY W	Pacific Telephone
1960	OFFENSTEIN HARRY W	Pacific Telephone
	OFFENSTEIN H W	Pacific Telephone and Telegraph Company
1957	OFFENSTEIN HARRY W	Pacific Telephone
1954	OFFENSTEIN HARRY W R	R. L. Polk & Co.
1950	OFFENSTEIN HARRY W R	Pacific Telephone
1946	Offenstein Harry W r	Southern California Telephone Co

4332 W 105TH ST

Year	Uses	Source
2001	MONTIEL Mara	Haines & Company, Inc.
1950	BUTLER BENNIE R	Pacific Telephone

4333 W 105TH ST

Year	Uses	Source
2001	EC 6 EVARRE 4 Lui	Haines & Company, Inc.
1995	Echevarren Luis	Pacific Bell Telephone Co
1990	Echevarren Luis	Pacific Bell Telephone Co
1980	Echevarren Luis	Pacific Telephone Co
1975	Echevarren Luis	Pacific Telephone Co
1964	LOCKERBY THOS F	Pacific Telephone
1957	BARTLE DANL R JR	Pacific Telephone

FINDINGS

4334 W 105TH ST

Year	Uses	Source
2001	XXXX	Haines & Company, Inc.
1970	Metoyer Susanne	Pacific Telephone Co
1960	GUTHRIE LOUISE	Pacific Telephone and Telegraph Company
1950	VOLLMER FRANK JR R	Pacific Telephone

4335 W 105TH ST

Year	Uses	Source
1995	Lopez Ofella	Pacific Bell Telephone Co
1990	Lopez Ofelia	Pacific Bell Telephone Co
1980	Lopez Ofelia	Pacific Telephone Co
1975	Garcia Lucia	Pacific Telephone Co
	Lopez Ofelia	Pacific Telephone Co
1960	1/2 RODGERS CARRIE	Pacific Telephone and Telegraph Company

4336 W 105TH ST

Year	Uses	Source
2001	0 DEJESUSHipolto	Haines & Company, Inc.
1990	Zamora Alonzo	Pacific Bell Telephone Co
1980	Ros Aurora	Pacific Telephone Co
1964	LANE CURTIS T	Pacific Telephone
	LANE HELEN G	Pacific Telephone
1957	CLARLK FNBT A	Pacific Telephone

4337 W 105TH ST

Year	Uses	Source
2001	GARCIAAnibal	Haines & Company, Inc.
1980	Watanabe T Chris	Pacific Telephone Co
1975	Watanabe T Chris	Pacific Telephone Co
1970	Watanabe T Chris	Pacific Telephone Co
1964	GRAY JERRY L	Pacific Telephone
1960	GRAY J L	Pacific Telephone and Telegraph Company
	GRAY JERRY L	Pacific Telephone
1957	GRAY JERRY L	Pacific Telephone
1954	GRAY JERRY L R	R. L. Polk & Co.
1950	GRAY JERRY L R	Pacific Telephone

4338 W 105TH ST

Year	Uses	Source
1960	MARSH SHERMAN W	Pacific Telephone

FINDINGS

4340 W 105TH ST

Year	Uses	Source
2001	GON 9 ALEZAmparo	Haines & Company, Inc.
1990	Vasquez Mario	Pacific Bell Telephone Co
1975	Quintana Hilda	Pacific Telephone Co
1964	HANSON JEANETTE	Pacific Telephone
1960	MILLER RONALD F	Pacific Telephone and Telegraph Company
1957	NOWLIN R A JR	Pacific Telephone

4341 W 105TH ST

Year	Uses	Source
2001	XXXX	Haines & Company, Inc.

4342 W 105TH ST

Year	Uses	Source
2001	XXXX	Haines & Company, Inc.
1970	Krause Wm H Sr	Pacific Telephone Co
1964	KRAUSE WM H SR	Pacific Telephone
1960	KRAUSE WM H SR	Pacific Telephone and Telegraph Company
	KRAUSE WM H SR	Pacific Telephone
1954	FUHRMAN CONWAY J	R. L. Polk & Co.

4343 W 105TH ST

Year	Uses	Source
2001	OMIRRAFATIDavid	Haines & Company, Inc.
1995	Orantes Bernardo	Pacific Bell Telephone Co
1990	Clark Guy K	Pacific Bell Telephone Co
1980	A Quintana Pedro	Pacific Telephone Co
	Quintana Hilda	Pacific Telephone Co
	Clark Guy K	Pacific Telephone Co
1975	Clark Guy K	Pacific Telephone Co
1970	A Bessenbacher Frank P	Pacific Telephone Co
	Building	Pacific Telephone Co
1964	DUFLOTH E J	Pacific Telephone
	DUFLOTH THOS	Pacific Telephone
1957	OFLVER PATSY	Pacific Telephone
1954	NYBORG ELMER R	R. L. Polk & Co.
1950	NYBORG ELMER R	Pacific Telephone
1946	Nyborg Elmer r	Southern California Telephone Co

FINDINGS

4344 W 105TH ST

Year	Uses	Source
1980	Baltau Indalecio	Pacific Telephone Co
1964	JONAK ROBT A	Pacific Telephone
	JONAK LYNDA R	Pacific Telephone
1960	FARLEY GEO M	Pacific Telephone
	FARLEY GEO M	Pacific Telephone and Telegraph Company

4345 W 105TH ST

Year	Uses	Source
1957	THOMAS WM C	Pacific Telephone
	THOMAS JAS F	Pacific Telephone
1950	LEHMKUHL MARTIN C R	Pacific Telephone
1946	Lehmkuhl Martin r	Southern California Telephone Co

4346 W 105TH ST

Year	Uses	Source
2001	XXXX	Haines & Company, Inc.
1990	Santiago Jose Ivan	Pacific Bell Telephone Co
1980	Flores Pablo	Pacific Telephone Co
1957	ZITTO ROCCO	Pacific Telephone
1954	ZITTO ROCCO	R. L. Polk & Co.

4347 W 105TH ST

Year	Uses	Source
2001	0 ARFi ASSara	Haines & Company, Inc.
1980	Buskeness Rodney	Pacific Telephone Co
	Y 2 Fereno Alberto	Pacific Telephone Co
1960	1/2 THOMAS WM C	Pacific Telephone and Telegraph Company
1954	FORRIST CHAS W	R. L. Polk & Co.

4351 W 105TH ST

Year	Uses	Source
2001	KANGSuh	Haines & Company, Inc.
1975	Cramer Philip G	Pacific Telephone Co
1970	Cramer Philip G	Pacific Telephone Co
1964	WATANABE T CHRIS	Pacific Telephone
1960	WATANABE T CHRIS	Pacific Telephone
	WATANABE T CHRIS	Pacific Telephone and Telegraph Company
1957	WATANABE T CHRIS	Pacific Telephone
1954	SANDO GORDON T R	R. L. Polk & Co.

FINDINGS

Year	Uses	Source
1950	SANDO GORDON T R	Pacific Telephone
1946	Bridge Wm D r	Southern California Telephone Co

3671/ W 105TH ST

Year	Uses	Source
2001	n JONESDelors	Haines & Company, Inc.

3714A W 105TH ST

Year	Uses	Source
1964	ALEXANDER EUGENE	Pacific Telephone
1960	ALEXANDER EUGENE	Pacific Telephone
1957	ALEXANDER EUGENE	Pacific Telephone
1954	ALEXANDER EUGENE R	R. L. Polk & Co.
1950	ALEXANDER EUGENE R	Pacific Telephone

36151/2 W 105TH ST

Year	Uses	Source
1957	RODRIGUEZ GILBERT0	Pacific Telephone

37041/2 W 105TH ST

Year	Uses	Source
1957	PAPPAS NICHOLAS J	Pacific Telephone

38161/2 W 105TH ST

Year	Uses	Source
1957	COLE ARTHUR C MRS	Pacific Telephone

3615 1/2 W 105TH ST

Year	Uses	Source
1964	SAMPLES F M	Pacific Telephone

3646 1/2 W 105TH ST

Year	Uses	Source
1964	SALAZAR GUSTAVO	Pacific Telephone

3659 1/2 W 105TH ST

Year	Uses	Source
1964	WALKER W F	Pacific Telephone

FINDINGS

3664 1/2 W 105TH ST

Year	Uses	Source
1964	HAYES NAOMI	Pacific Telephone
	HAYES PHILLIP L	Pacific Telephone

3671 1/2 W 105TH ST

Year	Uses	Source
1964	ELWORTHY B C SIGH	Pacific Telephone
1960	SANDBERG CLINTON B	Pacific Telephone

3702 1/2 W 105TH ST

Year	Uses	Source
1964	HICKENBOTHAM ALICE	Pacific Telephone

3723 1/2 W 105TH ST

Year	Uses	Source
1964	HAYNES DALE L	Pacific Telephone

3749 1/2 W 105TH ST

Year	Uses	Source
1964	WALDMAN M	Pacific Telephone

3816 1/2 W 105TH ST

Year	Uses	Source
1960	HENDERSHOTT GEO	Pacific Telephone

3830 1/2 W 105TH ST

Year	Uses	Source
1964	DEKOVEN ARTHUR J JR	Pacific Telephone
1960	DEKOVEN ARTHUR J JR	Pacific Telephone

3857 1/2 W 105TH ST

Year	Uses	Source
1964	YARBROUGH JAS T	Pacific Telephone
1960	ROOKER LORENE	Pacific Telephone

3908 1/2 W 105TH ST

Year	Uses	Source
1964	GONZALES ROBT	Pacific Telephone
	GONZALES MOLLY	Pacific Telephone

FINDINGS

3928 1/2 W 105TH ST

Year	Uses	Source
1960	STODDARD WM E	Pacific Telephone

3938 1/2 W 105TH ST

Year	Uses	Source
1964	SONNESEN MARION	Pacific Telephone
1960	ROSS JOHN H	Pacific Telephone

4027 1/2 W 105TH ST

Year	Uses	Source
1964	CRADDOCK JOSIE	Pacific Telephone

4040 1/2 W 105TH ST

Year	Uses	Source
1964	LOTTO STEVE	Pacific Telephone

4043 1/2 W 105TH ST

Year	Uses	Source
1964	RAUGUST JEAN	Pacific Telephone

4059 1/2 W 105TH ST

Year	Uses	Source
1957	CONFORTI JOHN L	Pacific Telephone

4126 1/2 W 105TH ST

Year	Uses	Source
1950	STRICKLIN C E MRS R	Pacific Telephone

4231 1/2 W 105TH ST

Year	Uses	Source
1964	CRACCHIOLO EVELYN ANN	Pacific Telephone
1960	KATTHONFER HERMAN	Pacific Telephone

4233 1/2 W 105TH ST

Year	Uses	Source
1960	GRIFFITH JANET G	Pacific Telephone
1957	MORRISON EUGENE MRS	Pacific Telephone

4322 1/2 W 105TH ST

Year	Uses	Source
1964	LENTZ ROBT A	Pacific Telephone

FINDINGS

4335 1/2 W 105TH ST

Year	Uses	Source
1960	RODGERS CARRIE	Pacific Telephone

4347 1/2 W 105TH ST

Year	Uses	Source
1960	THOMAS WM C	Pacific Telephone

W 106TH

3629 W 106TH

Year	Uses	Source
1990	MORRIS THELMA INGLEWOOD	Pacific Bell

3645 W 106TH

Year	Uses	Source
1986	BRIDGES SUDIE B BRIDGES S INGLEWOOD	Pacific Bell

3801 W 106TH

Year	Uses	Source
1981	MC CANTS HILLARD INGLEWOOD	Pacific Telephone
1971	Ferris Christine	Pacific Telephone

3805 W 106TH

Year	Uses	Source
1990	WRIGHT GLADYS INGLEWOOD	Pacific Bell

3817 W 106TH

Year	Uses	Source
1981	DOTSON FLOYD INGLEWOOD	Pacific Telephone

3826 W 106TH

Year	Uses	Source
1981	SINGLETON GAYNELL INGLEWOOD	Pacific Telephone

4008 W 106TH

Year	Uses	Source
1990	PEA W C	Pacific Bell

FINDINGS

W 106TH ST

3615 W 106TH ST

Year	Uses	Source
1970	Mc Mahon F L	Pacific Telephone Co
1964	MCMAHON F L	Pacific Telephone
1960	MCMAHON F L	Pacific Telephone
1957	MCMAHON F L	Pacific Telephone
1954	MCMAHON F L	R. L. Polk & Co.

3618 W 106TH ST

Year	Uses	Source
2001	MCCAULEYW 8iam J	Haines & Company, Inc.
1995	Mc Cauley William J	Pacific Bell Telephone Co
1980	Mc Cauley Wm E	Pacific Telephone Co
1975	Lewis De Lane V	Pacific Telephone Co
1970	Lewis De Lane V	Pacific Telephone Co
1964	LEWIS DE LANE V	Pacific Telephone
1960	ELLER ELMER A	Pacific Telephone
1957	ELLER ELMER A	Pacific Telephone
1954	ELLER ELMER A R	R. L. Polk & Co.
1950	GROVER LLOYD A R	Pacific Telephone
1946	Grover Lloyd A r	Southern California Telephone Co

3619 W 106TH ST

Year	Uses	Source
2001	EREYNOSOAbein	Haines & Company, Inc.
1995	Reynoso Abelina	Pacific Bell Telephone Co
1990	Reynoso Nora	Pacific Bell Telephone Co
	Reynoso Abelina	Pacific Bell Telephone Co
1980	Reynoso E	Pacific Telephone Co
	Reynoso Alphonso	Pacific Telephone Co
1970	Alvarez Jorge M	Pacific Telephone Co
	De La Mata Luis	Pacific Telephone Co
1967	Serrano Lacaro	Pacific Telephone
1964	YORK JENNIE M	Pacific Telephone
1960	KREIS H L MRS	Pacific Telephone
1957	KREIS H L	Pacific Telephone
1954	KREIS H L R	R. L. Polk & Co.
1950	KREIS M L R	Pacific Telephone

FINDINGS

3620 W 106TH ST

Year	Uses	Source
1964	SNYDER JAS P	Pacific Telephone
1960	SCHUSTER MARY	Pacific Telephone
1957	SCHUSTER MARY	Pacific Telephone

3624 W 106TH ST

Year	Uses	Source
2001	BURKEl TJuanr	Haines & Company, Inc.
1995	Burkett Juanlta	Pacific Bell Telephone Co
1990	Burkett Jack	Pacific Bell Telephone Co
1980	Burkett Jack	Pacific Telephone Co
1975	Burkett Jack	Pacific Telephone Co
1970	Burkett Jack	Pacific Telephone Co
1964	BURKETT JACK	Pacific Telephone
1960	BURKETT JACK	Pacific Telephone
1957	BURKETT JACK	Pacific Telephone
1954	BURKETT JACK	R. L. Polk & Co.
1950	BURKETT JACK R	Pacific Telephone

3625 W 106TH ST

Year	Uses	Source
2001	ALVAREZEva C	Haines & Company, Inc.
1995	Alvarez Jorge M & Eva C	Pacific Bell Telephone Co
1990	Alvarez Jorge M & Eva C	Pacific Bell Telephone Co
1980	Alvarez Jorge M & Eva C	Pacific Telephone Co
1975	Alvarez Jorge M	Pacific Telephone Co
1970	Thacker Chas E	Pacific Telephone Co
1967	Thacker Chas E	Pacific Telephone
1964	THACKER CHAS E	Pacific Telephone
1960	MITCHELL FRANK H	Pacific Telephone
1957	COUGHLIN WM H	Pacific Telephone

3628 W 106TH ST

Year	Uses	Source
2001	WILLIAMS Marshall	Haines & Company, Inc.
1975	Fisher Faye	Pacific Telephone Co
1970	Girvin Russell R	Pacific Telephone Co
1964	COBURN ELSIE MRS	Pacific Telephone
1960	COBURN ELSIE MRS	Pacific Telephone

FINDINGS

Year	Uses	Source
1957	BRINER CHESTER	Pacific Telephone
1954	BNNER CHESTER0	R. L. Polk & Co.
1950	BRINER CHESTERR	Pacific Telephone

3629 W 106TH ST

Year	Uses	Source
2001	IBARRAlgnaco	Haines & Company, Inc.
1990	Mendoza Refugio	Pacific Bell Telephone Co
1980	Morris Thelma	Pacific Telephone Co
1976	Morris Thelma	Pacific Telephone
1975	Morris Theima	Pacific Telephone Co
1964	SMITH CHAS L	Pacific Telephone
1960	SMITH CHAS L	Pacific Telephone
1957	SMITH CHAS L	Pacific Telephone

3631 W 106TH ST

Year	Uses	Source
1964	GIRVIN THOS	Pacific Telephone

3632 W 106TH ST

Year	Uses	Source
2001	PATTERSON Rose	Haines & Company, Inc.
1980	Blackwell Wm	Pacific Telephone Co
1964	GIRVIN RUSSELL	Pacific Telephone
	GIRVIN MARJORY	Pacific Telephone
1957	LEONARD MARY M	Pacific Telephone

3633 W 106TH ST

Year	Uses	Source
1960	HARTIGAN IRVING C	Pacific Telephone
1957	HARTIGAN IRVING C	Pacific Telephone
1954	HARTIGAN IRVING C R	R. L. Polk & Co.
1950	HARTIGAN IRVING C R	Pacific Telephone

3634 W 106TH ST

Year	Uses	Source
2001	XXXX	Haines & Company, Inc.
1964	SHAABAN MARY ELLEN	Pacific Telephone
	SHAABAN ISAAC	Pacific Telephone

FINDINGS

3636 W 106TH ST

Year	Uses	Source
2001	JIMENEZ 1 Ma 0 o	Haines & Company, Inc.
1995	Jimenez Mario	Pacific Bell Telephone Co
1980	Alexander Lavoial	Pacific Telephone Co
1970	Dragotto Carmen	Pacific Telephone Co
1964	DRAGOTTO ROJA	Pacific Telephone
1960	TRANCHARD L V	Pacific Telephone
1957	TRANCHARD LV	Pacific Telephone
1954	TRANCHARD L V	R. L. Polk & Co.
1950	TRANCHARD L V	Pacific Telephone
1946	Tranchard L V	Southern California Telephone Co

3641 W 106TH ST

Year	Uses	Source
2001	GUTERREZR	Haines & Company, Inc.
1995	Guerrero Jose	Pacific Bell Telephone Co
	Guerrero Sofia	Pacific Bell Telephone Co
	Guerrero Angel	Pacific Bell Telephone Co
1990	B Vidal Jorge	Pacific Bell Telephone Co
	building	Pacific Bell Telephone Co

3642 W 106TH ST

Year	Uses	Source
2001	JENKINS R 8be	Haines & Company, Inc.
1975	Jackson S	Pacific Telephone Co
	Green Jas	Pacific Telephone Co
1957	MENZEL RAYMOND C	Pacific Telephone
1954	MENZEL RAYMOND C	R. L. Polk & Co.

3643 W 106TH ST

Year	Uses	Source
2001	LEOIJorg 9 o	Haines & Company, Inc.
1980	Smith Charley J	Pacific Telephone Co
1970	Parsons Arthur J	Pacific Telephone Co
1964	PARSONS ARTHUR J	Pacific Telephone
1960	PARSONS ARTHUR J	Pacific Telephone
1957	STASSUN OTTO F	Pacific Telephone

FINDINGS

3644 W 106TH ST

Year	Uses	Source
2001	RORi GUEZRuben	Haines & Company, Inc.
1980	Yslas Fererico F	Pacific Telephone Co
1970	Wimer Raymond E Jr	Pacific Telephone Co
1960	KOPEC ALBERT	Pacific Telephone

3645 W 106TH ST

Year	Uses	Source
1980	Wilson Clara M	Pacific Telephone Co
1970	Noble Lawrence D	Pacific Telephone Co
1960	DAVIDSON ROSS J	Pacific Telephone
1957	PECK ROBT S	Pacific Telephone
1954	DAVIDSON JAS R	R. L. Polk & Co.
1950	DAVIDSON JASR	Pacific Telephone

3646 W 106TH ST

Year	Uses	Source
2001	XXXX	Haines & Company, Inc.
	RODRIGOEZRns Ki	Haines & Company, Inc.
1964	SCHULLER RICHARD	Pacific Telephone
1960	SCHULLER RICHARD	Pacific Telephone

3647 W 106TH ST

Year	Uses	Source
1970	Myers Larry	Pacific Telephone Co
1960	DAVIDSON JAS	Pacific Telephone
1957	DAVIDSON JAS	Pacific Telephone

3651 W 106TH ST

Year	Uses	Source
2001	RU 1 ZEh Banlro	Haines & Company, Inc.
1990	Gil Herminio	Pacific Bell Telephone Co
1980	Nelson Gunnar C	Pacific Telephone Co
1975	Nelson Gunnar C	Pacific Telephone Co
1970	Nelson Gunnar C	Pacific Telephone Co
1960	LARSON GAYLORD A	Pacific Telephone
1957	LARSON GAYLORD A	Pacific Telephone
1954	LARSON GAYLORD A R	R. L. Polk & Co.
1950	LARSON GAYLORD A R	Pacific Telephone

FINDINGS

3652 W 106TH ST

Year	Uses	Source
2001	SA 14007 AL	Haines & Company, Inc.
1980	Fusch Alvin E Jr	Pacific Telephone Co
1975	V 2 Alvarez Robin	Pacific Telephone Co
	Fusch Alvin E Jr	Pacific Telephone Co
1970	Fusch Alvin E Jr	Pacific Telephone Co
1964	FUSCH ALVIN E JR	Pacific Telephone
1960	FUSCH ALVIN E JR	Pacific Telephone
1957	FUSCH ALVIN E JR	Pacific Telephone
1954	FUSCH ALVIN E JR R	R. L. Polk & Co.
1950	FUSLEH-AHRIN E JR R	Pacific Telephone

3653 W 106TH ST

Year	Uses	Source
1980	Apelian Arpine	Pacific Telephone Co
1975	Apellan Arpine	Pacific Telephone Co
1970	Apelian Arpine	Pacific Telephone Co
1967	Apelian Arpine	Pacific Telephone
1964	APELIAN VAHAN	Pacific Telephone
1960	FLADELAND OLE	Pacific Telephone
1957	NEVILL STANLEY	Pacific Telephone
	NEVILT BLANCHE	Pacific Telephone

3655 W 106TH ST

Year	Uses	Source
2001	XXXX	Haines & Company, Inc.
1990	Martinez Sonia	Pacific Bell Telephone Co
1980	Butler Ronnie	Pacific Telephone Co
1975	Kelbach 0 E	Pacific Telephone Co
1970	Szabo Jos F	Pacific Telephone Co
1964	PHELPS JAS R	Pacific Telephone
1960	JENKINS DOLORES M	Pacific Telephone
1957	ATTO ROBT	Pacific Telephone

3657 W 106TH ST

Year	Uses	Source
2001	8 ERZORamroa	Haines & Company, Inc.
1975	Goff Geo P	Pacific Telephone Co
1970	Goff Geo P	Pacific Telephone Co

FINDINGS

Year	Uses	Source
1964	GOFF GEO P	Pacific Telephone
	GOFF VERONICA ROSE	Pacific Telephone
1960	PRONTO NICKOLAS	Pacific Telephone
1957	BUDGE BERNARD SCOTT JR	Pacific Telephone
1950	CUENOD C BR	Pacific Telephone

3659 W 106TH ST

Year	Uses	Source
2001	SUULASu 0lahmene	Haines & Company, Inc.
1975	Kemp Jos S	Pacific Telephone Co
1970	Wiegman F C	Pacific Telephone Co

3660 W 106TH ST

Year	Uses	Source
2001	CRINERLind 4 A	Haines & Company, Inc.
1995	Building	Pacific Bell Telephone Co
	3 Hampton Chas E	Pacific Bell Telephone Co
	Miskimen Chester J	Pacific Bell Telephone Co
1990	Miskimen Chester J	Pacific Bell Telephone Co
	Building	Pacific Bell Telephone Co
	3 Hampton Chas E	Pacific Bell Telephone Co
1980	4 Lewls H J	Pacific Telephone Co
	Miskimen Chester J	Pacific Telephone Co
	Building	Pacific Telephone Co
1975	Miskimen Chester J	Pacific Telephone Co
	Building	Pacific Telephone Co
	3 Davis Mary Ellen	Pacific Telephone Co
1970	Miskimen Chester J	Pacific Telephone Co
	C J Construction Co	Pacific Telephone Co
	Bauer Lawrence E	Pacific Telephone Co
1964	MISKIMEN CHESTER J	Pacific Telephone
	C J CONSTRUCTION CO	Pacific Telephone
1960	MISKIMEN CHESTER J	Pacific Telephone
1957	MISLIMEN CHESTER J	Pacific Telephone
1954	MISKIMEN CHESTER J R	R. L. Polk & Co.
1950	RAISKIMEN CHESTER J R	Pacific Telephone

FINDINGS

3663 W 106TH ST

Year	Uses	Source
2001	h ADLOCKMichael	Haines & Company, Inc.
1970	Cordova Nemecio	Pacific Telephone Co
1960	MCCARTHY IRENE	Pacific Telephone
1957	MCCARTHY IRENE	Pacific Telephone

3665 W 106TH ST

Year	Uses	Source
2001	SILVADanifei	Haines & Company, Inc.
1995	GAR A & A AUTO	Pacific Bell Telephone Co
	Silva Daniel V	Pacific Bell Telephone Co
1990	Silva Daniel J	Pacific Bell Telephone Co
1975	Volkman W H	Pacific Telephone Co
1970	Volkman W H	Pacific Telephone Co
1964	VOLKMAN W H	Pacific Telephone
1960	VOLKMAN W H	Pacific Telephone
1957	VOLKMAN W H	Pacific Telephone
1954	VOLKMAN W H R	R. L. Polk & Co.
1950	VOLKMAN W HR	Pacific Telephone

3666 W 106TH ST

Year	Uses	Source
1980	Lewis Antwan M	Pacific Telephone Co
1975	Gallegos Faustino	Pacific Telephone Co
1970	Petermann Elmer G	Pacific Telephone Co
1964	BOEDEKER J PAUL	Pacific Telephone
1960	BOEDEKER J PAUL	Pacific Telephone

3667 W 106TH ST

Year	Uses	Source
2001	GUTIERREZ Eugena	Haines & Company, Inc.
1990	Gutierrez Modesto	Pacific Bell Telephone Co
1964	TURBACCO MICHAEL	Pacific Telephone
1960	TURBACCO MICHAEL	Pacific Telephone
1957	CAMPBELL ALAN J	Pacific Telephone

3668 W 106TH ST

Year	Uses	Source
2001	XXXX	Haines & Company, Inc.
1980	Christian Richard	Pacific Telephone Co

FINDINGS

Year	Uses	Source
1957	COOK JOHN	Pacific Telephone
1954	COOK JOHN	R. L. Polk & Co.

3695 W 106TH ST

Year	Uses	Source
2001	MCMAHONF	Haines & Company, Inc.

3700 W 106TH ST

Year	Uses	Source
2001	XXXX	Haines & Company, Inc.
1975	Carmichael Wm R	Pacific Telephone Co
1970	Baird Guillerno	Pacific Telephone Co
1964	PETERMANN ELMER G	Pacific Telephone
1960	PETERMANN ELMER G	Pacific Telephone
1957	PETERMANN ELMER G	Pacific Telephone
1954	PETERMANN ELAINE	R. L. Polk & Co.

3701 W 106TH ST

Year	Uses	Source
2001	TERRYIvory	Haines & Company, Inc.
1970	Abrams Nancy	Pacific Telephone Co
1964	HAYES MAURICE J	Pacific Telephone
1960	HAYES MAURICE J	Pacific Telephone
1957	HAYES MAURICE J	Pacific Telephone
1954	BINGHAM WILBUR E R	R. L. Polk & Co.
1950	PERIGO MORRIS E R	Pacific Telephone

3704 W 106TH ST

Year	Uses	Source
2001	VILLAAguirre Jse	Haines & Company, Inc.
1975	Bromby Jas C Mrs	Pacific Telephone Co
1970	Bromby Jas C Mrs	Pacific Telephone Co
1964	BROMBY JAS C MRS	Pacific Telephone
1960	BROMBY JAS C MRS	Pacific Telephone
1957	BROMBY JAS C MRS	Pacific Telephone
1954	BROMBY JAS C MRS R	R. L. Polk & Co.
1950	BROMBY JAS C R	Pacific Telephone
1946	Bromby Jas C r	Southern California Telephone Co

FINDINGS

3705 W 106TH ST

Year	Uses	Source
2001	MORALESVicent I	Haines & Company, Inc.
1990	Medina Victorano R	Pacific Bell Telephone Co
1980	Medina Victorano R	Pacific Telephone Co
1964	LUKEN CATHERINE	Pacific Telephone
1960	LUKEN CATHERINE	Pacific Telephone
1957	LUKEN CATHERINE	Pacific Telephone
1954	ISBELL EARL H R	R. L. Polk & Co.
1950	ISBELL EARL H R	Pacific Telephone
1946	Isbell Earl H r	Southern California Telephone Co

3707 W 106TH ST

Year	Uses	Source
2001	PASTOREGennao	Haines & Company, Inc.
1980	Cervantes Francisca	Pacific Telephone Co
1975	Tennison J W	Pacific Telephone Co
1970	Beatty Jas C	Pacific Telephone Co
1964	ISBELL EARL H	Pacific Telephone
1960	ISBELL EARL H	Pacific Telephone
1957	ISBELL EARL H	Pacific Telephone

3710 W 106TH ST

Year	Uses	Source
1957	JAMESON TOM	Pacific Telephone

3712 W 106TH ST

Year	Uses	Source
1975	Overton Tamara	Pacific Telephone Co
1970	Parente Chas	Pacific Telephone Co
1964	ROONEY MICHAEL F	Pacific Telephone

W 106th St

3713 W 106th St

Year	Uses	Source
2014	AGAPE SYSTEMS UNITED INC	EDR Digital Archive
	AGAPE SYSTEMS UNITED INC	EDR Digital Archive

FINDINGS

W 106TH ST

3713 W 106TH ST

Year	Uses	Source
1970	Vezina Jos E	Pacific Telephone Co
1960	ORTIZ J M	Pacific Telephone
1957	ORTIZ J M	Pacific Telephone
1954	VOWELL DANNA BETH	R. L. Polk & Co.
1950	TOCKEY WILLARD L R	Pacific Telephone

3714 W 106TH ST

Year	Uses	Source
2001	JOHNSONMargarel	Haines & Company, Inc.
1970	Prutch Anthony Jr	Pacific Telephone Co
1960	KNIGHT DEAN	Pacific Telephone

3715 W 106TH ST

Year	Uses	Source
2001	GAROR 13 9ynro	Haines & Company, Inc.
1950	YOUNG LAURIE AR	Pacific Telephone

3716 W 106TH ST

Year	Uses	Source
2001	B 80 W Andrew	Haines & Company, Inc.
1970	Martin Robt D	Pacific Telephone Co
1964	LANCASTER WALLIS L	Pacific Telephone
1960	HANCHETT ILDA L	Pacific Telephone
1957	HANCHETT ILDA L	Pacific Telephone
1954	HANCHETT ILDA L R	R. L. Polk & Co.
1950	HANCHETT ILDA L R	Pacific Telephone

W 106th St

3717 W 106th St

Year	Uses	Source
2014	MARVIN H GAMEZ SOLANO	EDR Digital Archive
	MARVIN H GAMEZ SOLANO	EDR Digital Archive

FINDINGS

W 106TH ST

3717 W 106TH ST

Year	Uses	Source
2001	ALFREDOOIORALES	Haines & Company, Inc.
1960	PORTER REX E	Pacific Telephone

3719 W 106TH ST

Year	Uses	Source
1995	REAR Hamala Tevlta H	Pacific Bell Telephone Co
	Building	Pacific Bell Telephone Co
1960	CHASE SAMINIE W	Pacific Telephone

3720 W 106TH ST

Year	Uses	Source
2001	HARRIS Roy	Haines & Company, Inc.
1990	Jimenez Agustin F	Pacific Bell Telephone Co
1980	Pineda Rito M	Pacific Telephone Co
1960	KEYS LARRY MRS	Pacific Telephone
1957	FISHEL JERRY	Pacific Telephone

3722 W 106TH ST

Year	Uses	Source
2001	XXXX	Haines & Company, Inc.
1990	Jaurequi Jose Luis	Pacific Bell Telephone Co
1970	Bilbao Francisco	Pacific Telephone Co
1957	HILLER PAUL E	Pacific Telephone

3723 W 106TH ST

Year	Uses	Source
2001	FIGUEROAGuolermo	Haines & Company, Inc.
1970	Pattynama Louis	Pacific Telephone Co
1964	PATTYNAMA LOUIS	Pacific Telephone
1960	EZZO PAT P	Pacific Telephone
1957	EZZO PAT P- ORCHRD 4264	Pacific Telephone
1950	HEYDEN LARRY A R	Pacific Telephone

3724 W 106TH ST

Year	Uses	Source
2001	MA 8 TINEZMarno	Haines & Company, Inc.
1995	Building	Pacific Bell Telephone Co

Year	Uses	Source
1995	FRT Gonzalez Margarlta	Pacific Bell Telephone Co
1970	Diaz Angel	Pacific Telephone Co
1964	MILAZZO ROBT	Pacific Telephone
1960	DUNMORE RICHARD C	Pacific Telephone
1954	KLENKE VIRGIL B JR	R. L. Polk & Co.

3726 W 106TH ST

Year	Uses	Source
1990	Hill J T Jr	Pacific Bell Telephone Co
1980	Hill J T Jr	Pacific Telephone Co
1960	WALGREN ROBT E	Pacific Telephone
1957	SLATEN JERRY	Pacific Telephone

3727 W 106TH ST

Year	Uses	Source
2001	GOMEZJOSe	Haines & Company, Inc.
1990	Smith C	Pacific Bell Telephone Co
1970	Broseghini Pete	Pacific Telephone Co
1960	CONRAD ROBT A	Pacific Telephone
1957	MEDER DENNIS G	Pacific Telephone

W 106th St

3728 W 106th St

Year	Uses	Source
2014	BEAUTY FOR EVERYONE	EDR Digital Archive
	BEAUTY FOR EVERYONE	EDR Digital Archive
2010	BEAUTY FOR EVERYONE	EDR Digital Archive
	BEAUTY FOR EVERYONE	EDR Digital Archive

W 106TH ST

3728 W 106TH ST

Year	Uses	Source
2001	D 0091 N 0 UEZElvra P	Haines & Company, Inc.
1990	Martinez Alberto	Pacific Bell Telephone Co
	Valdez Alejandro	Pacific Bell Telephone Co
1975	Beltran Santos	Pacific Telephone Co
1964	CARLUCCIO FRANK	Pacific Telephone
1957	HAIGWOOD ROY	Pacific Telephone

FINDINGS

Year	Uses	Source
1954	HAIGWOOD ROY R	R. L. Polk & Co.

W 106th St

3729 W 106th St

Year	Uses	Source
2010	FLY CARGO EXPRESS	EDR Digital Archive
	FLY CARGO EXPRESS	EDR Digital Archive

W 106TH ST

3729 W 106TH ST

Year	Uses	Source
1990	Borzaga Richard	Pacific Bell Telephone Co
1980	Borzaga Richard	Pacific Telephone Co
1975	Borzaga Richard	Pacific Telephone Co
1970	Borzaga Richard	Pacific Telephone Co
1964	BORZAGA RICHARD	Pacific Telephone
1960	BORZAGA RICHARD	Pacific Telephone
1957	BORZAGA RICHARD	Pacific Telephone
1950	WINTTIER ANDREW W R	Pacific Telephone

3731 W 106TH ST

Year	Uses	Source
2001	HUBBARDWille	Haines & Company, Inc.
1980	Bridges Sudie B	Pacific Telephone Co
1964	STEVENS RUSSELL A	Pacific Telephone
1960	STEVENS RUSSELL A	Pacific Telephone

3733 W 106TH ST

Year	Uses	Source
2001	XXXX	Haines & Company, Inc.
1990	Hubbard J	Pacific Bell Telephone Co
1980	Hubbard J	Pacific Telephone Co
1960	ROBERSON WAYNE	Pacific Telephone
	ROBERSON CLYDE MRS	Pacific Telephone
1957	STEVENS RUSSELL A	Pacific Telephone
1954	STEVENS RUSSELL A	R. L. Polk & Co.

FINDINGS

3734 W 106TH ST

Year	Uses	Source
2001	PEREZOalia	Haines & Company, Inc.
	AGUILERARafael A	Haines & Company, Inc.
1990	Barraza Y	Pacific Bell Telephone Co
1975	Avendano Victor	Pacific Telephone Co
1970	Gaytan Leticia E	Pacific Telephone Co
	Torres Jose	Pacific Telephone Co
1957	GOMES HERMAN V	Pacific Telephone

3735 W 106TH ST

Year	Uses	Source
2001	XXXX	Haines & Company, Inc.
1975	Maldonado Antonio Rocha	Pacific Telephone Co
1960	MOSS LAURA L	Pacific Telephone
1957	MOSS LAURA L	Pacific Telephone

3736 W 106TH ST

Year	Uses	Source
2001	XXXX	Haines & Company, Inc.
	CARRILLORafa Bl	Haines & Company, Inc.
1975	Shoe Clyde G	Pacific Telephone Co
1970	Merck John D	Pacific Telephone Co
1964	SPELLMIRE KENNETH	Pacific Telephone
1960	WILLIS LOU JEAN	Pacific Telephone

3737 W 106TH ST

Year	Uses	Source
2001	DIAZJuoa	Haines & Company, Inc.
1980	Diaz Abel	Pacific Telephone Co
	4 Lewls H J	Pacific Telephone Co
1975	Lopez Alfonso H	Pacific Telephone Co
1970	Rodriguez Benigno	Pacific Telephone Co
1964	HUDGINS PEARL A	Pacific Telephone
1960	HUDGINS PEARL A	Pacific Telephone
1957	HUDGUNS PEAIL A	Pacific Telephone
1954	HUDGINS S F	R. L. Polk & Co.
	HOPKINS JAS C	R. L. Polk & Co.
1950	POLLEY JOHN R	Pacific Telephone

FINDINGS

3738 W 106TH ST

Year	Uses	Source
1970	Williams Irene M	Pacific Telephone Co
1964	SYBESMA HERMAN K	Pacific Telephone
	SYBESMA HERMAN K	Pacific Telephone

3740 W 106TH ST

Year	Uses	Source
2001	RODRIGUEZEver	Haines & Company, Inc.
1964	MCMILLEN EDGAR W	Pacific Telephone
	BERGET EDITH	Pacific Telephone

3741 W 106TH ST

Year	Uses	Source
2001	HERNAOEZCtauc Sa Y	Haines & Company, Inc.
1975	Fitzgerald Sam G	Pacific Telephone Co
1970	Fitzgerald Sam G	Pacific Telephone Co
1964	FITZGERALD SAM G	Pacific Telephone
1960	WILLIAMS DALTON F	Pacific Telephone
1957	RUMAGE BARBARA J	Pacific Telephone

3743 W 106TH ST

Year	Uses	Source
2001	Ji MENEZJuan	Haines & Company, Inc.
1995	Jimenez Juanita	Pacific Bell Telephone Co
1990	Jimenez Juanita	Pacific Bell Telephone Co
1975	Wrabel Joe Jr	Pacific Telephone Co
1970	Wrabel Joe Jr	Pacific Telephone Co
1964	WRABEL JOE JR	Pacific Telephone
1960	WRABEL JOE JR	Pacific Telephone
1957	WRABEL JOE JR	Pacific Telephone
1954	FERTIG MARY R	R. L. Polk & Co.
1950	WILLARD ROBT N R	Pacific Telephone

3744 W 106TH ST

Year	Uses	Source
2001	OPAREDESMaunco	Haines & Company, Inc.
1970	Santos Antonio	Pacific Telephone Co
1960	HUSE JERRY	Pacific Telephone

FINDINGS

3745 W 106TH ST

Year	Uses	Source
2001	OFORD Wardell	Haines & Company, Inc.
1964	BOLDT MAX	Pacific Telephone
1960	BOLDT MAX	Pacific Telephone
1957	BOLDT MAX	Pacific Telephone

3746 W 106TH ST

Year	Uses	Source
1995	REAR Gamboa Luis J	Pacific Bell Telephone Co
	Building	Pacific Bell Telephone Co
1990	Gamboa Luis J	Pacific Bell Telephone Co
1980	Tolliver Leander	Pacific Telephone Co
1970	Santos Antonio M Jr	Pacific Telephone Co
1960	SOUTH WALTER W	Pacific Telephone
1957	SOUTH WALTER W	Pacific Telephone

3747 W 106TH ST

Year	Uses	Source
2001	XXXX	Haines & Company, Inc.
1970	Knight Thos F	Pacific Telephone Co
1960	DRAGOO M E	Pacific Telephone
	DRAGOO RUTH ANN	Pacific Telephone
1957	OANA STEVEN K	Pacific Telephone
	OANA BARBARA L	Pacific Telephone
1950	BOLDT KURT MRS R	Pacific Telephone

3750 W 106TH ST

Year	Uses	Source
2001	GOMEZVctaor	Haines & Company, Inc.
1990	Plascencia Modesto	Pacific Bell Telephone Co
1976	Yoshimoto Sherwood V	Pacific Telephone
1970	Rusk Mae D	Pacific Telephone Co
1964	RUSK MAE D	Pacific Telephone
1960	RUSK MAE D	Pacific Telephone
1957	RUSK MAED	Pacific Telephone
1954	SOUTH WALTER W	R. L. Polk & Co.

3751 W 106TH ST

Year	Uses	Source
2001	MARTi NEZ 99 M	Haines & Company, Inc.

FINDINGS

Year	Uses	Source
1995	Martinez Jeff Lionel	Pacific Bell Telephone Co
1980	Astorga Eustaslo	Pacific Telephone Co
1975	Van Hek Max	Pacific Telephone Co
	Hartsteen Leonardus	Pacific Telephone Co
1970	Van Hek Max	Pacific Telephone Co
1964	DEMAN JACK	Pacific Telephone
	SCHOLTE BERTHA	Pacific Telephone
	VAN HEK JEAN	Pacific Telephone
	VAN HEK MAX	Pacific Telephone
1960	BYLER CHAS L	Pacific Telephone
1954	KNUDSEN JACK B	R. L. Polk & Co.
1950	POWER SUMNER R	Pacific Telephone
1946	Power Sumner r	Southern California Telephone Co

3752 W 106TH ST

Year	Uses	Source
2001	XXXX	Haines & Company, Inc.
1980	Davila Dalia	Pacific Telephone Co
1975	Caro Jose	Pacific Telephone Co
1970	Morgan Dora P	Pacific Telephone Co
1964	MORGAN DORA P	Pacific Telephone
1957	VANDER BEKE RICHARD	Pacific Telephone

3753 W 106TH ST

Year	Uses	Source
1960	REVIS JOAN	Pacific Telephone
1954	FENNELL RUTH M	R. L. Polk & Co.

3754 W 106TH ST

Year	Uses	Source
2001	FIGUEROAJose	Haines & Company, Inc.
1995	Figueroa Jose Jesus	Pacific Bell Telephone Co
1970	Riley L C	Pacific Telephone Co
1964	PRENDERGAST WM A	Pacific Telephone
1960	NAROWITZ JOHN	Pacific Telephone
1954	HARKER EDITH MRS	R. L. Polk & Co.
1950	HANSEN ERNEST R R	Pacific Telephone

FINDINGS

3755 W 106TH ST

Year	Uses	Source
2001	OSAUCE 09 Hector	Haines & Company, Inc.
1995	REAR Hernandez Gonzalo	Pacific Bell Telephone Co
	Building	Pacific Bell Telephone Co
1990	Saucedo Hector	Pacific Bell Telephone Co
1980	Ward R R	Pacific Telephone Co
1970	Bagley Clara Mrs	Pacific Telephone Co
1960	BAGLEY CLARA MRS	Pacific Telephone
1957	BAGLEY CLARA MRS	Pacific Telephone
1954	BAGLEY CLARA MRS	R. L. Polk & Co.

3756 W 106TH ST

Year	Uses	Source
2001	XXXX	Haines & Company, Inc.
1964	MITCHELL ROBT C	Pacific Telephone
1960	BOOHER DENNIS	Pacific Telephone
	BOOHER LARRY	Pacific Telephone
	BOOHER LEONA	Pacific Telephone
	BOOHER WM	Pacific Telephone
	BETHURUM MARGARET	Pacific Telephone

W 106th St

3761 W 106th St

Year	Uses	Source
2014	FABULOUS CLEANING SERVICES	EDR Digital Archive
	FABULOUS CLEANING SERVICES	EDR Digital Archive
2010	FABULOUS CLEANING SERVICES	EDR Digital Archive
	FABULOUS CLEANING SERVICES	EDR Digital Archive

W 106TH ST

3761 W 106TH ST

Year	Uses	Source
2001	DELACRUZJuan	Haines & Company, Inc.
1980	De Nunzio August P	Pacific Telephone Co
1975	De Nunzlo August P	Pacific Telephone Co
1970	De Nunzio August P	Pacific Telephone Co
1960	DE NUNZIO AUGUST P	Pacific Telephone

FINDINGS

Year	Uses	Source
1957	DE NUNZIO AUGUST P	Pacific Telephone
1954	DE NUNZIO AUGUST P R	R. L. Polk & Co.
1950	DE NUNZIO AUGUST PR	Pacific Telephone

3801 W 106TH ST

Year	Uses	Source
2001	MCCAANTSClarce	Haines & Company, Inc.
1995	Mc Cants Clarice	Pacific Bell Telephone Co
1990	Mc Cants Clarice	Pacific Bell Telephone Co
1980	Mc Cants Hillard	Pacific Telephone Co
1976	Mc Cants Hillard Jr	Pacific Telephone
1970	Hanson Gary H	Pacific Telephone Co
1964	MORGAN SAM G	Pacific Telephone
	MORGAN ROSEMARY C	Pacific Telephone
1960	HENDRIX DALLAS	Pacific Telephone
1957	CLAUSSEN OTTO	Pacific Telephone
1950	CLAUSSEN OTTO R	Pacific Telephone

3802 W 106TH ST

Year	Uses	Source
2001	08 TEGAJose	Haines & Company, Inc.
1990	Tello Herlinda	Pacific Bell Telephone Co
1980	Kraus Maria	Pacific Telephone Co
1975	Kraus Maria	Pacific Telephone Co
1970	Kraus Maria	Pacific Telephone Co
1964	KRAUS ROLS	Pacific Telephone
	KRAUS MARIA	Pacific Telephone
1957	OBY JACK R	Pacific Telephone

3804 W 106TH ST

Year	Uses	Source
2001	OLMEDATeodoro	Haines & Company, Inc.
1990	Cortes Eduardo	Pacific Bell Telephone Co
1975	Terwey Alan	Pacific Telephone Co
1960	CAHILL JOS M	Pacific Telephone
1957	VANDEVEER ALVIN A	Pacific Telephone
1954	SMISSEN JAS	R. L. Polk & Co.

FINDINGS

3805 W 106TH ST

Year	Uses	Source
2001	WR 11 HTTL	Haines & Company, Inc.
1995	Wright Gladys	Pacific Bell Telephone Co
1990	Wright Gladys	Pacific Bell Telephone Co
1980	Wright Gladys	Pacific Telephone Co
1976	Wright Gladys	Pacific Telephone
1975	Wright Gladys	Pacific Telephone Co
1970	Spelhaug Minor G	Pacific Telephone Co
1964	JOHNSON A C	Pacific Telephone
1960	HOFFMAN LEROY J	Pacific Telephone
1957	HOFFMAN LEROY J	Pacific Telephone
1950	MOYER FRANK N R	Pacific Telephone

3806 W 106TH ST

Year	Uses	Source
2001	VILLALPANOJoan	Haines & Company, Inc.
1980	Ngaue Matamoana	Pacific Telephone Co
	Ennis R M	Pacific Telephone Co

3808 W 106TH ST

Year	Uses	Source
2001	SANDOVALJ	Haines & Company, Inc.
1990	Flores Gabriel	Pacific Bell Telephone Co
1970	Fagent Arthur A	Pacific Telephone Co
1964	FAGENT ARTHUR A	Pacific Telephone
1960	FAGENT ARTHUR A	Pacific Telephone
1957	RAGENT ARLHUR A	Pacific Telephone
1954	FAGENT ARTHUR A	R. L. Polk & Co.
1950	FAGENT ARTHUR A R	Pacific Telephone
1946	Fagent Arthur A r	Southern California Telephone Co

3809 W 106TH ST

Year	Uses	Source
2001	OLGUIN R 08erto	Haines & Company, Inc.
1960	BROCKMOLE JAY	Pacific Telephone
1957	BROCKMOLE A J	Pacific Telephone
1954	BROCKMOLE A J R	R. L. Polk & Co.
1950	BROCKMOLE A J R	Pacific Telephone
1946	Campbell Geo R Jr r	Southern California Telephone Co

FINDINGS

3810 W 106TH ST

Year	Uses	Source
2001	RAMREZPed	Haines & Company, Inc.
1990	Alvarez Carlos	Pacific Bell Telephone Co
1980	Ramirez Martin	Pacific Telephone Co
1970	England Jas	Pacific Telephone Co
1964	COOKE WM H	Pacific Telephone
1960	COOKE WM H	Pacific Telephone
1957	COTTE WNV F	Pacific Telephone

3812 W 106TH ST

Year	Uses	Source
2001	XXXX	Haines & Company, Inc.
1970	Mazzarella Beni	Pacific Telephone Co
1964	MAZZARELLA BENJ	Pacific Telephone
1957	MELLHENNEY F NORMATN	Pacific Telephone
1950	BEECHING ROSE H R	Pacific Telephone
1946	Beeching Sam I E r	Southern California Telephone Co

3813 W 106TH ST

Year	Uses	Source
2001	AV 7 ALOS Gladys	Haines & Company, Inc.
1960	BERARDINO LEONARD	Pacific Telephone
1957	MURRAY JEROME E	Pacific Telephone
1954	SQUIRES EVERETT W	R. L. Polk & Co.

3814 W 106TH ST

Year	Uses	Source
2001	MATHEWSJiohn	Haines & Company, Inc.
1960	CLARK STEPHENS Z	Pacific Telephone
1954	BOGIGIAN ELIZABETH	R. L. Polk & Co.

3815 W 106TH ST

Year	Uses	Source
1975	Whitford Kathryn	Pacific Telephone Co
1960	ODDO ALFRED	Pacific Telephone
1950	BODEY MABEL R	Pacific Telephone

3817 W 106TH ST

Year	Uses	Source
2001	XXXX	Haines & Company, Inc.

Year	Uses	Source
1970	Henkel Ralph D	Pacific Telephone Co

3818 W 106TH ST

Year	Uses	Source
2001	HERNANDEZM	Haines & Company, Inc.
1975	3 Davis Mary Ellen	Pacific Telephone Co
	Morris Ersula	Pacific Telephone Co
1970	Byrns Jim	Pacific Telephone Co
1964	HANCHETT JAS L	Pacific Telephone
1957	BULLIS EDW T	Pacific Telephone
1954	DOHN RAY A R	R. L. Polk & Co.

3819 W 106TH ST

Year	Uses	Source
2001	XXXX	Haines & Company, Inc.
1975	Reid Frances M	Pacific Telephone Co
1970	Tutterrow 0 W	Pacific Telephone Co
1964	TUTTERROW O W	Pacific Telephone
1960	TUTTERROW O W	Pacific Telephone
1957	TUTTERROW0W	Pacific Telephone
1954	TUTTERROW O W R	R. L. Polk & Co.
1950	TUTTERROW0W R	Pacific Telephone
1946	Tutterrow O W r	Southern California Telephone Co

3823 W 106TH ST

Year	Uses	Source
2001	HERBERAJ	Haines & Company, Inc.
1975	Vines Glyn W	Pacific Telephone Co
1970	Vines Glyn W	Pacific Telephone Co
1964	VINES GLYN W	Pacific Telephone
1960	VINES GLYN W	Pacific Telephone
1957	VINES GLYN W	Pacific Telephone
1954	VINES GLYN W	R. L. Polk & Co.

W 106th St

3826 W 106th St

Year	Uses	Source
2014	GONZALES LDSCPG & GARDENING	EDR Digital Archive
	GONZALES LDSCPG & GARDENING	EDR Digital Archive

Year	Uses	Source
2010	GONZALES LDSCPG & GARDENING	EDR Digital Archive
	GONZALES LDSCPG & GARDENING	EDR Digital Archive

W 106TH ST

3826 W 106TH ST

Year	Uses	Source
2001	GONZALEZBbiano	Haines & Company, Inc.
1995	GONZALEZ LANDSCAPi NG & GARDENING	Pacific Bell Telephone Co
1980	Singleton Gaynell	Pacific Telephone Co
1970	Graves Terry L	Pacific Telephone Co
1960	LEESON PAUL E	Pacific Telephone
1957	SLAWINSKI EDW	Pacific Telephone
1954	SLAWINSKI EDW R	R. L. Polk & Co.
1946	Slawinski Edw r	Southern California Telephone Co

3827 W 106TH ST

Year	Uses	Source
1970	Acevedo Frank	Pacific Telephone Co
1964	DAY E A	Pacific Telephone
1960	DAY E A	Pacific Telephone
1957	DAY E A	Pacific Telephone
1954	IAY E A	R. L. Polk & Co.
1950	STEWART CARL E R	Pacific Telephone

3831 W 106TH ST

Year	Uses	Source
2001	LOPEZ Siveone	Haines & Company, Inc.
	4980 ADE Jesus	Haines & Company, Inc.
1975	Brosman Frank C	Pacific Telephone Co
1970	Brosman Frank C	Pacific Telephone Co
1964	BROSMAN FRANK C	Pacific Telephone

3832 W 106TH ST

Year	Uses	Source
1975	Rush Sheldon C	Pacific Telephone Co
1970	Rush Sheldon C	Pacific Telephone Co
	3 Watt Fred E	Pacific Telephone Co
1964	FIORE JOE	Pacific Telephone

FINDINGS

Year	Uses	Source
1960	FIORE JOE	Pacific Telephone
1957	SMITH JOHN F	Pacific Telephone
1954	SMITH JOHN F	R. L. Polk & Co.

3833 W 106TH ST

Year	Uses	Source
1964	FRANK ROBT	Pacific Telephone
1960	FRANK ROBT	Pacific Telephone

3834 W 106TH ST

Year	Uses	Source
2001	NOGUERAGerardo	Haines & Company, Inc.
1964	SMITH VIRGIL K	Pacific Telephone
1960	SMITH VIRGIL K	Pacific Telephone
	HUGHES PAUL J	Pacific Telephone
1957	SMITH VIRGIL K	Pacific Telephone
1946	Trefren Ray F r	Southern California Telephone Co

3835 W 106TH ST

Year	Uses	Source
2001	IMAICELALio	Haines & Company, Inc.
	MEDINA 9hberlo	Haines & Company, Inc.
1990	Davalos Jose	Pacific Bell Telephone Co
1976	Johnson Delores	Pacific Telephone
1975	Johnson Delores	Pacific Telephone Co
1970	2 De Bold Lawrence R	Pacific Telephone Co
1964	VEAL LEROY	Pacific Telephone
1960	BROSMAN FRANK C	Pacific Telephone
1957	BROSMAN FRANK C	Pacific Telephone
1954	BROSMAN FRANK C R	R. L. Polk & Co.
1950	BROSMAN FRANK CR	Pacific Telephone
1946	de la Haye John A r	Southern California Telephone Co

3837 W 106TH ST

Year	Uses	Source
2001	XXXX	Haines & Company, Inc.

3838 W 106TH ST

Year	Uses	Source
1980	Godines Nicolas	Pacific Telephone Co

FINDINGS

Year	Uses	Source
1975	Litty Timothy M	Pacific Telephone Co
1970	Haefner Howard	Pacific Telephone Co

3839 W 106TH ST

Year	Uses	Source
2001	SER 1 ANOLus	Haines & Company, Inc.
	i A 6 EVALOReynat	Haines & Company, Inc.

3840 W 106TH ST

Year	Uses	Source
1995	Iniguez Gabriel	Pacific Bell Telephone Co
1990	Iniguez Gabriel	Pacific Bell Telephone Co
1957	GREENOUGH GARY P	Pacific Telephone
1946	Craig Edw H r	Southern California Telephone Co

3841 W 106TH ST

Year	Uses	Source
2001	FRAl NCOArman 1no	Haines & Company, Inc.
1990	Lemus Marioa	Pacific Bell Telephone Co
1975	Morgan Dora P	Pacific Telephone Co
1970	Fellows Doreen G	Pacific Telephone Co
1964	HANBY TARESA P	Pacific Telephone
1960	HANBY TARESA P	Pacific Telephone
1957	DOSTALIK JACK C	Pacific Telephone
1950	WALSH LUCY F R	Pacific Telephone
1946	Zeck Walter A r	Southern California Telephone Co

3842 W 106TH ST

Year	Uses	Source
1960	DRIVDAHL JOHN O	Pacific Telephone
	DRIVDAHL JOHN O	Pacific Telephone

3844 W 106TH ST

Year	Uses	Source
2001	XXXX	Haines & Company, Inc.
1980	Wilkinson Hal G	Pacific Telephone Co
1975	Baxter Lora Y	Pacific Telephone Co
	Wilkinson Hal G	Pacific Telephone Co
	z Wooten Shelley	Pacific Telephone Co
1970	Baxter Lora Y	Pacific Telephone Co

FINDINGS

Year	Uses	Source
1970	Wilkinson Hal G	Pacific Telephone Co
	Wagner Lial C	Pacific Telephone Co
1964	WAGNER GERTRUDE J	Pacific Telephone
	WAGNER LIAL C	Pacific Telephone
	WILKINSON HAL G	Pacific Telephone
1960	BUTLER J P	Pacific Telephone
	WILKINSON HAL G	Pacific Telephone
1957	BUTLER J P	Pacific Telephone
1954	BUTLER JFR	R. L. Polk & Co.
1950	BUTLER J R R	Pacific Telephone

3846 W 106TH ST

Year	Uses	Source
1970	Weber Henry	Pacific Telephone Co
1964	JOTBLAD MARYLOU	Pacific Telephone
1960	PACE GEO E	Pacific Telephone

3847 W 106TH ST

Year	Uses	Source
2001	SANCHEZAlfredo	Haines & Company, Inc.
1970	Montanchez Elina	Pacific Telephone Co
1964	PETERSEN LYNN W	Pacific Telephone
1960	LUJAN JOSE	Pacific Telephone
1957	READER D H	Pacific Telephone

3849 W 106TH ST

Year	Uses	Source
2001	XXXX	Haines & Company, Inc.
1975	Thoma Lyman J	Pacific Telephone Co
1964	MCCLURE CAROLYN	Pacific Telephone
1960	LEAKE CHAS E	Pacific Telephone
1957	LEAKE CHAS E	Pacific Telephone

3850 W 106TH ST

Year	Uses	Source
2001	L 02090 Pearo	Haines & Company, Inc.
1964	REECE MARVIN	Pacific Telephone
	REECE JUDI	Pacific Telephone

FINDINGS

3852 W 106TH ST

Year	Uses	Source
1990	Ramos Linda	Pacific Bell Telephone Co
1975	Allcandro J A	Pacific Telephone Co
1970	Butler Mildred	Pacific Telephone Co
	Doherty John E	Pacific Telephone Co
1960	BROOKS E L JR	Pacific Telephone
1957	TARKINGTON R BOOTH	Pacific Telephone

3854 W 106TH ST

Year	Uses	Source
2001	XXXX	Haines & Company, Inc.
1975	Alvarado Dewey M	Pacific Telephone Co
1970	Andreoni Henry	Pacific Telephone Co
	Alvarado Dewey M	Pacific Telephone Co
1964	COWELL ROBT LYNN	Pacific Telephone
1957	ROUSSEAU DON D	Pacific Telephone

3855 W 106TH ST

Year	Uses	Source
2001	A NOL 0 K 6m	Haines & Company, Inc.
1995	Arnold Klim	Pacific Bell Telephone Co
1990	Arnold Kim	Pacific Bell Telephone Co
1980	Olivett Arnold	Pacific Telephone Co
	Arnold Kim	Pacific Telephone Co
1970	Gatewood C L	Pacific Telephone Co
1960	GATEWOOD CHESTER L	Pacific Telephone
1957	GATEWOOD CHESTER L	Pacific Telephone
1954	GATEWOOD CHESTER L R	R. L. Polk & Co.
1950	GATEWOOD CHFESTER L R	Pacific Telephone

3856 W 106TH ST

Year	Uses	Source
2001	XXXX	Haines & Company, Inc.

W 106th St

3857 W 106th St

Year	Uses	Source
2014	ROLLING SECURITY SERVICE	EDR Digital Archive
	ROLLING SECURITY SERVICE	EDR Digital Archive

Year	Uses	Source
2010	ROLLING SECURITY SERVICE	EDR Digital Archive
	ROLLING SECURITY SERVICE	EDR Digital Archive

W 106TH ST

3857 W 106TH ST

Year	Uses	Source
1995	Hudson Roosevelt	Pacific Bell Telephone Co
1990	Hudson Roosevelt	Pacific Bell Telephone Co
1980	Ulloa Ruben I	Pacific Telephone Co
1975	Chance G B	Pacific Telephone Co
1970	Chance Ernest	Pacific Telephone Co
1964	CHANCE ERNEST	Pacific Telephone
1960	CHANCE ERNEST	Pacific Telephone
1957	CHANCE ERNEST	Pacific Telephone
1954	CHANCE ERNEST R	R. L. Polk & Co.
1950	FARLEY JAS AR	Pacific Telephone
1946	Small Edw D r	Southern California Telephone Co

3858 W 106TH ST

Year	Uses	Source
2001	XXXX	Haines & Company, Inc.
1975	Lee Danl J	Pacific Telephone Co
1970	Harries A E	Pacific Telephone Co
	V OKeefe Michael R	Pacific Telephone Co
1964	TOGUCHI ISAMU	Pacific Telephone
1957	ORSOLANO CLEMENT	Pacific Telephone

3900 W 106TH ST

Year	Uses	Source
1975	Jones Claudia	Pacific Telephone Co
1970	Jamison Geo W	Pacific Telephone Co
1964	JAMISON DUANE	Pacific Telephone
	JAMISON GEORGIA	Pacific Telephone
	JAMISON JACK	Pacific Telephone
1960	JAMISON DUANE	Pacific Telephone
	JAMISON GEORGIA	Pacific Telephone
	JAMISON JACK	Pacific Telephone
1957	OSKRELL DONALD	Pacific Telephone
1954	BARKLEY NORMAN R	R. L. Polk & Co.

FINDINGS

W 106th St

3904 W 106th St

Year	Uses	Source
2010	GLOBAL GAMING MEDIA	EDR Digital Archive
	GLOBAL GAMING MEDIA	EDR Digital Archive

W 106TH ST

3904 W 106TH ST

Year	Uses	Source
2001	BARKLEY Norman	Haines & Company, Inc.
1995	Barkley Norman	Pacific Bell Telephone Co
1990	Barkley Norman	Pacific Bell Telephone Co
1980	Barkley Norman	Pacific Telephone Co
1975	Barkley Norman	Pacific Telephone Co
1970	Barkley Norman	Pacific Telephone Co
1964	BARKLEY NORMAN	Pacific Telephone
1960	BARKLEY NORMAN	Pacific Telephone
	BARKLEY BRUCE A	Pacific Telephone
1957	BANKLEY BRUCE A	Pacific Telephone
	BARKIEY NORMAN	Pacific Telephone

3905 W 106TH ST

Year	Uses	Source
2001	CHAOEZEaequ Iel	Haines & Company, Inc.
1980	2 Baldwin Crystal	Pacific Telephone Co
	Building	Pacific Telephone Co
1970	4 Beckstrom David	Pacific Telephone Co
	2 Murray Wm P	Pacific Telephone Co
	Building	Pacific Telephone Co
1964	HOFFMAN ROBT A	Pacific Telephone
1957	PSCHOLKA JOHN	Pacific Telephone
1954	PSCHOLKA JOHN	R. L. Polk & Co.
1950	FINCH NEILAN W R	Pacific Telephone

3906 W 106TH ST

Year	Uses	Source
1964	SANTARELLI LORETTA MRS	Pacific Telephone
1960	SANTARELLI LORETTA MRS	Pacific Telephone

FINDINGS

Year	Uses	Source
1954	KARBAN BOYD G	R. L. Polk & Co.

3907 W 106TH ST

Year	Uses	Source
2001	RUIZCarlos	Haines & Company, Inc.

3909 W 106TH ST

Year	Uses	Source
2001	CARCONSTRUCTION	Haines & Company, Inc.
1980	Burns Maud Mrs	Pacific Telephone Co
1975	Burns Maud Mrs	Pacific Telephone Co
1970	Burns Maud Mrs	Pacific Telephone Co
1964	BURNS MAUD MRS	Pacific Telephone
1960	BURNS MAUD MRS	Pacific Telephone
1957	BURNS MAUD MRS	Pacific Telephone
1954	BURNS MAUD MVRS	R. L. Polk & Co.
1950	HARDER ABER	Pacific Telephone

3910 W 106TH ST

Year	Uses	Source
2001	LAIGARICAAdovo	Haines & Company, Inc.
1980	Mc Daniel BJ	Pacific Telephone Co
1970	Perez Mario Alvarez	Pacific Telephone Co
1964	MOORE ROBT E	Pacific Telephone
1960	LUNDEN WM D	Pacific Telephone
	MOORE ROBT E	Pacific Telephone
1957	HOOVER H L	Pacific Telephone
	HOTVER SUE L	Pacific Telephone
1954	PERKINS R L	R. L. Polk & Co.

3912 W 106TH ST

Year	Uses	Source
2001	SKOSSLarry	Haines & Company, Inc.
1975	Koss Larry	Pacific Telephone Co
1970	Ulman Lutfu	Pacific Telephone Co
1964	KEMP H BARNEY	Pacific Telephone
1960	KEMP H BARNEY	Pacific Telephone
1957	KEMP H BARNEY	Pacific Telephone

FINDINGS

3916 W 106TH ST

Year	Uses	Source
2001	PEREZParnsco	Haines & Company, Inc.
1995	Hernandez Jose Alfredo	Pacific Bell Telephone Co
1980	Hernandez David	Pacific Telephone Co
1964	VOGT EDW	Pacific Telephone
1960	VOGT EDW	Pacific Telephone
1957	VOGT EDW	Pacific Telephone
1950	PARCHER ARTHUR CR	Pacific Telephone
1946	Parcher Arthur C r	Southern California Telephone Co

3918 W 106TH ST

Year	Uses	Source
2001	HERNANOEZSal	Haines & Company, Inc.
1990	Patino Flavio	Pacific Bell Telephone Co
1970	Stuhr Richard L	Pacific Telephone Co
1964	MYERS MARGARET	Pacific Telephone
1960	ELDER JEAN R	Pacific Telephone

3919 W 106TH ST

Year	Uses	Source
2001	0 OHNSONMark	Haines & Company, Inc.
1980	Johnson Mark R	Pacific Telephone Co
1975	Johnson Richard	Pacific Telephone Co
1964	GIOVANARDL JAS	Pacific Telephone
1960	GIOVANARDI JAS	Pacific Telephone
1957	MUSE ALLEN R	Pacific Telephone
1954	MUSE ALLEN R	R. L. Polk & Co.
1950	MUSE HOMER A R	Pacific Telephone

3920 W 106TH ST

Year	Uses	Source
2001	XXXX	Haines & Company, Inc.
1980	Hernandez Gustavo R	Pacific Telephone Co
1957	ANDREAS JAS E	Pacific Telephone

3922 W 106TH ST

Year	Uses	Source
2001	OBANUELOS Martn	Haines & Company, Inc.
1995	Reyes Rodolfo J	Pacific Bell Telephone Co
1970	Ewan Emily	Pacific Telephone Co

FINDINGS

Year	Uses	Source
1964	EWAN JOHN N	Pacific Telephone
1960	CHABINEC MYRON	Pacific Telephone
1958	Chabinec Myron	Pacific Telephone
1957	CHABINEC MYRON	Pacific Telephone
1954	ROBERTSON LLOYD V R	R. L. Polk & Co.

3923 W 106TH ST

Year	Uses	Source
2001	CALOORAJose	Haines & Company, Inc.
1980	Martinez Ezequiel R	Pacific Telephone Co
1975	Figueroa Alfonso	Pacific Telephone Co
	Martinez Miriam	Pacific Telephone Co
1970	Keaneman Evelyn	Pacific Telephone Co
	V 2 Chenault Wyneva S	Pacific Telephone Co
1964	PRATT RALPH N	Pacific Telephone
1960	PRATT RALPH N	Pacific Telephone
1957	LOUWSMA LEON L	Pacific Telephone

3924 W 106TH ST

Year	Uses	Source
2001	XXXX	Haines & Company, Inc.
1995	Davalos Francisca	Pacific Bell Telephone Co
1975	Cremer Warren P	Pacific Telephone Co
1957	FAIRBANKS A L	Pacific Telephone

3925 W 106TH ST

Year	Uses	Source
2001	XXXX	Haines & Company, Inc.
1975	Montano Manuel	Pacific Telephone Co
1970	Bustos Carlos	Pacific Telephone Co
1964	DUMAN GEO	Pacific Telephone

3927 W 106TH ST

Year	Uses	Source
2001	XXXX	Haines & Company, Inc.
1970	Griffin C R	Pacific Telephone Co
1964	SCHISLER RONALD K	Pacific Telephone
1960	SCHISLER RONALD K	Pacific Telephone
1957	RUTHERFORD CHESTER L	Pacific Telephone
1954	RUTHERFORD CHESTER L	R. L. Polk & Co.

FINDINGS

3928 W 106TH ST

Year	Uses	Source
2001	HERRERAJnmmy	Haines & Company, Inc.
1964	VAN HEUVEN VAN STAERELING BELLA	Pacific Telephone
	VAN HEUVEN VAN STAERELING WALTER	Pacific Telephone
1960	LINDSAY WM G	Pacific Telephone

3929 W 106TH ST

Year	Uses	Source
2001	XXXX	Haines & Company, Inc.

3930 W 106TH ST

Year	Uses	Source
2001	HERRERA Jmmy	Haines & Company, Inc.
1990	Alvarez Jose M	Pacific Bell Telephone Co
	Yanguas Geo	Pacific Bell Telephone Co
1980	Merino Rafael	Pacific Telephone Co
1964	BONES G F	Pacific Telephone

3931 W 106TH ST

Year	Uses	Source
1990	Yepez Aureliano	Pacific Bell Telephone Co
	Sanchez Cazares Salvador	Pacific Bell Telephone Co
1980	Oliver Sandra	Pacific Telephone Co
1975	Rodriguez Vicky	Pacific Telephone Co
1960	DWORSHAK PAUL J	Pacific Telephone
1957	GRETA DONALD R	Pacific Telephone
1954	SPARKS KIM R	R. L. Polk & Co.
	HUGHES WM E	R. L. Polk & Co.
	CRAIG PURNIE	R. L. Polk & Co.
1946	Evert Loren r	Southern California Telephone Co

3932 W 106TH ST

Year	Uses	Source
2001	HARBINGeraldine	Haines & Company, Inc.
1970	Bones Clarence E	Pacific Telephone Co

3933 W 106TH ST

Year	Uses	Source
2001	ROORIGUEZLor	Haines & Company, Inc.

FINDINGS

Year	Uses	Source
1995	Gudino Alfredo C	Pacific Bell Telephone Co
	Rivas Jimenez Omar	Pacific Bell Telephone Co
1990	Torres Victor	Pacific Bell Telephone Co
	LEPE PAINT	Pacific Bell Telephone Co
	KITCHEN REMODELING	Pacific Bell Telephone Co
1980	Robinson Terry	Pacific Telephone Co
1970	Christensen A Bruce	Pacific Telephone Co
	Alexander D E	Pacific Telephone Co
1964	DE WINTER MARGENE	Pacific Telephone
1957	SETHEM ORVILLE E	Pacific Telephone
1950	SPARKS KIRM R	Pacific Telephone

3934 W 106TH ST

Year	Uses	Source
1980	Morlock CW	Pacific Telephone Co
1975	Morlock C W	Pacific Telephone Co
1970	Gill Troy	Pacific Telephone Co
	Morlock C W	Pacific Telephone Co
1964	MORLOCK C W	Pacific Telephone
1960	MORLOCK C W	Pacific Telephone
1957	CIARALDE ROBT	Pacific Telephone
1954	MORLOCK C W R	R. L. Polk & Co.
1950	BLOXOM GEO WM R	Pacific Telephone
	MORLOCK C WR	Pacific Telephone
1946	MVorlock C W r	Southern California Telephone Co

3937 W 106TH ST

Year	Uses	Source
1970	Vest Dianne Hollie	Pacific Telephone Co
1954	GATRELL L F	R. L. Polk & Co.

3938 W 106TH ST

Year	Uses	Source
2001	VASOUEZJivan	Haines & Company, Inc.
1957	REEVES MURL A	Pacific Telephone

3940 W 106TH ST

Year	Uses	Source
2001	XXXX	Haines & Company, Inc.

FINDINGS

3941 W 106TH ST

Year	Uses	Source
2001	! RAMIREZMana D	Haines & Company, Inc.

4002 W 106TH ST

Year	Uses	Source
2001	ARANAEdhl O	Haines & Company, Inc.
1957	GALVIN ROBT F	Pacific Telephone

4007 W 106TH ST

Year	Uses	Source
1980	Ball Kathryn	Pacific Telephone Co

4012 W 106TH ST

Year	Uses	Source
2001	BANUEL	Haines & Company, Inc.
2000	4012 Banuelos Jose	Pacific Bell Telephone Co
	Banuelos Jose	Pacific Bell Telephone Co
1990	A & M EXPRESS LOANS	Pacific Bell Telephone Co
1957	SPANSHO STANINY L	Pacific Telephone
1954	SPENSKO STANLEY L	R. L. Polk & Co.

4013 W 106TH ST

Year	Uses	Source
2001	XXXX	Haines & Company, Inc.
1954	SKOCILICH PETER R	R. L. Polk & Co.

4017 W 106TH ST

Year	Uses	Source
2001	MARTINEZSamoel	Haines & Company, Inc.
1964	VOGEL ARNOLD A	Pacific Telephone
1960	VOGEL ARNOLD A	Pacific Telephone
	VOGEL ARNOLD or	Pacific Telephone and Telegraph Company
1957	HAUGHT WM R JR	Pacific Telephone
1954	SADLER HARRY	R. L. Polk & Co.
1950	SPEIGHT CHAS W R	Pacific Telephone

4018 W 106TH ST

Year	Uses	Source
2001	MARTINEZPOL 110 LUis J	Haines & Company, Inc.
2000	Martinez Polito Luis J	Pacific Bell Telephone Co

FINDINGS

Year	Uses	Source
1964	MINGL MICHEAL B	Pacific Telephone
1960	MINGL MICHAEL B	Pacific Telephone
1954	GORDON R L	R. L. Polk & Co.
1950	VOGEF ARNOLD A R	Pacific Telephone
1946	Vogel Arnold A r	Southern California Telephone Co

4019 W 106TH ST

Year	Uses	Source
2001	DOMINGUEZDa OId	Haines & Company, Inc.

4021 W 106TH ST

Year	Uses	Source
2001	XXXX	Haines & Company, Inc.
1980	C Massey	Pacific Telephone Co
1960	MC BRIDE DONALD I	Pacific Telephone and Telegraph Company
	MCBRIDE DONALD I	Pacific Telephone
1950	PARKS FLOYD H R	Pacific Telephone

4022 W 106TH ST

Year	Uses	Source
2000	Building	Pacific Bell Telephone Co
	REAR Tenas Sergio a	Pacific Bell Telephone Co
1995	REAR Tenas Sergio	Pacific Bell Telephone Co
	Building	Pacific Bell Telephone Co
1980	Mc Clanahan H B	Pacific Telephone Co
1975	Mc Clanahan H B	Pacific Telephone Co
1964	KOCH PAUL L	Pacific Telephone
1960	KOCH PAUL L	Pacific Telephone
	KOCH PAUL L	Pacific Telephone and Telegraph Company
1957	KOCH PAUL L	Pacific Telephone
1950	SAPPINGTON H L R	Pacific Telephone

4023 W 106TH ST

Year	Uses	Source
2001	FRAN 0 UI M	Haines & Company, Inc.
1960	AKRIDGE DONALD	Pacific Telephone and Telegraph Company
	AKRIDGE DONALD	Pacific Telephone

FINDINGS

4026 W 106TH ST

Year	Uses	Source
2001	BAl Di LLA	Haines & Company, Inc.
2000	Building	Pacific Bell Telephone Co
	GAR Esparza Jesus	Pacific Bell Telephone Co
	REAR Bandilla Ramos Joaquin	Pacific Bell Telephone Co
1990	Estrada Marco	Pacific Bell Telephone Co
1975	Miler Dale Scott	Pacific Telephone Co
1964	VARANI FRANCIS L	Pacific Telephone
1960	GARDNER C B	Pacific Telephone and Telegraph Company
	GARDNER C B	Pacific Telephone

4027 W 106TH ST

Year	Uses	Source
2001	ESPARZA Maria	Haines & Company, Inc.
2000	Esparza Maria	Pacific Bell Telephone Co
1995	Garibay Alvaro	Pacific Bell Telephone Co
1990	Soto Garcia Esequiel	Pacific Bell Telephone Co
1960	1/2 SHAW VIVIAN or	Pacific Telephone and Telegraph Company
	LARO JULIor	Pacific Telephone and Telegraph Company
	LARO JULIA	Pacific Telephone
1957	LARO LEO P	Pacific Telephone
1954	LARO LEO P	R. L. Polk & Co.
1950	LARO LEO P R	Pacific Telephone

4028 W 106TH ST

Year	Uses	Source
2001	XXXX	Haines & Company, Inc.
1990	Bandilla Miguel	Pacific Bell Telephone Co
1960	EHRLICH HUGO	Pacific Telephone and Telegraph Company
	EHRLICH HUGO	Pacific Telephone
1957	GARDNER C B	Pacific Telephone
1954	NEWMAN DONNA M	R. L. Polk & Co.

4029 W 106TH ST

Year	Uses	Source
2001	GARIBAYAl Ivro	Haines & Company, Inc.
2000	Garibay Juana	Pacific Bell Telephone Co
1995	Castro Wilfredo	Pacific Bell Telephone Co
1990	Nunez Wm	Pacific Bell Telephone Co

Year	Uses	Source
1980	Nunez Isabell	Pacific Telephone Co
1975	Martinez Enrique	Pacific Telephone Co
1960	DEMERS ROLAND L	Pacific Telephone and Telegraph Company
	DEMERS ROLAND L	Pacific Telephone
	1/2 LE PAGE MARIE	Pacific Telephone and Telegraph Company

W 106th St

4031 W 106th St

Year	Uses	Source
2014	GARIBAY LANDSCAPE	EDR Digital Archive
	GARIBAY LANDSCAPE	EDR Digital Archive

W 106TH ST

4031 W 106TH ST

Year	Uses	Source
2001	GARIBAYAoar O	Haines & Company, Inc.
2000	Garibay Alvaro	Pacific Bell Telephone Co
1995	Mc Cormick Vern	Pacific Bell Telephone Co
1990	Mc Cormick Vern	Pacific Bell Telephone Co
1980	Mc Cormick Vern	Pacific Telephone Co
1975	Mc Cormick Vern	Pacific Telephone Co
1964	SMITH JEAN	Pacific Telephone
1960	LAYDEN or	Pacific Telephone and Telegraph Company
	LAYDEN A	Pacific Telephone
1957	SCHMLTZ HELMUT MF	Pacific Telephone
1950	HANES IMARIE A R	Pacific Telephone

4032 W 106TH ST

Year	Uses	Source
2001	OMORENOMartn	Haines & Company, Inc.
1995	Building	Pacific Bell Telephone Co
	GAR Garcia Ortiz Cesar	Pacific Bell Telephone Co
1990	Gonzales Marguerita	Pacific Bell Telephone Co
1980	Bolen Gale E	Pacific Telephone Co
1975	Bolen Gale E	Pacific Telephone Co
1960	JUNKIN GEO J	Pacific Telephone and Telegraph Company
	JUNKIN GEO J	Pacific Telephone
1950	CARPER HAROLD R	Pacific Telephone

FINDINGS

4033 W 106TH ST

Year	Uses	Source
1957	MILLARD D0O	Pacific Telephone
1954	MILLARD D O R	R. L. Polk & Co.
1946	Hanes Edw H r	Southern California Telephone Co

4034 W 106TH ST

Year	Uses	Source
2001	AGUILARLore lo	Haines & Company, Inc.
2000	Aguilar Lorenzo	Pacific Bell Telephone Co
1995	Castro Agustin G	Pacific Bell Telephone Co
1990	Esparza Santiago	Pacific Bell Telephone Co
1975	Oropeza Manuel	Pacific Telephone Co
1960	LUJAN JOS G	Pacific Telephone and Telegraph Company
	LUJAN JOS G	Pacific Telephone
1957	WEBB HAROLD R MRS	Pacific Telephone

4036 W 106TH ST

Year	Uses	Source
2001	XXXX	Haines & Company, Inc.
1995	Building	Pacific Bell Telephone Co
	REAR Reyes Reina	Pacific Bell Telephone Co
1980	Nunez Ester Alba	Pacific Telephone Co
1960	VERES RICHARD F	Pacific Telephone and Telegraph Company
	VERES RICHARD F	Pacific Telephone
1957	PRITCHETT RALPH	Pacific Telephone

4037 W 106TH ST

Year	Uses	Source
2001	BEASJorge	Haines & Company, Inc.
1990	Aguilar Jose	Pacific Bell Telephone Co
	Galvan Javier	Pacific Bell Telephone Co
1980	Aboujrass Mae	Pacific Telephone Co
1960	ARDANAZ A B	Pacific Telephone and Telegraph Company
	ARDANAZ A B	Pacific Telephone
1957	GRAY MARY M	Pacific Telephone
1954	GRAY MARY M	R. L. Polk & Co.
1950	GRAY JOHN THOMPSON R	Pacific Telephone
1946	Gray John Thompson r	Southern California Telephone Co

FINDINGS

4039 W 106TH ST

Year	Uses	Source
2001	BEASJorge	Haines & Company, Inc.
2000	Beas Jorge	Pacific Bell Telephone Co
	Building	Pacific Bell Telephone Co
	B Mora G Maria Guadalupe	Pacific Bell Telephone Co
1995	B Perez Roberto	Pacific Bell Telephone Co
	Building	Pacific Bell Telephone Co
	Beas Jorge	Pacific Bell Telephone Co
1990	Beas Jorge	Pacific Bell Telephone Co
1964	MICHAEL MAE	Pacific Telephone

4040 W 106TH ST

Year	Uses	Source
2000	REAR Lopez E	Pacific Bell Telephone Co
	Cortez Maria	Pacific Bell Telephone Co
1995	Cortez Maria	Pacific Bell Telephone Co
1980	Weldon Edwin G	Pacific Telephone Co
1975	Weldon Edwin G	Pacific Telephone Co
1964	LEE JAS	Pacific Telephone
1960	GATZ JOS I	Pacific Telephone
	GATZ J I	Pacific Telephone and Telegraph Company
1957	GATZ JOS I	Pacific Telephone
1954	GATZ JOS I	R. L. Polk & Co.
1950	CHRISTENSEN WM R	Pacific Telephone
1946	Franklin H Ht r	Southern California Telephone Co

4041 W 106TH ST

Year	Uses	Source
2001	BISENIEKSHarry	Haines & Company, Inc.
1975	Powell Kenneth G	Pacific Telephone Co
1964	LEE GROVER C	Pacific Telephone
	LEE MARY	Pacific Telephone
1960	LAWSON R L	Pacific Telephone
1957	LAWSON R L	Pacific Telephone
1954	LAWSON R L R	R. L. Polk & Co.
1950	LAWSON R L R	Pacific Telephone
1946	Robertson Woodrow r	Southern California Telephone Co

FINDINGS

4042 W 106TH ST

Year	Uses	Source
1975	Flannery Emily	Pacific Telephone Co
1964	FLANNERY MARY LEE	Pacific Telephone
1960	FLANNERY MARY LEE	Pacific Telephone
	FLANNERY MARY LEE	Pacific Telephone and Telegraph Company
1950	GIBBS CHAS M R	Pacific Telephone

4043 W 106TH ST

Year	Uses	Source
2001	AVENAJose	Haines & Company, Inc.

W 106th St

4049 W 106th St

Year	Uses	Source
2010	ESPANA IRENE	EDR Digital Archive
	ESPANA IRENE	EDR Digital Archive

W 106TH ST

4049 W 106TH ST

Year	Uses	Source
2001	DE 0 MARI	Haines & Company, Inc.
2000	De Marin Martha	Pacific Bell Telephone Co
	Marin Martha E	Pacific Bell Telephone Co
1995	De Marin Martha	Pacific Bell Telephone Co
1990	De Marin Martha	Pacific Bell Telephone Co
1975	Lazell John	Pacific Telephone Co
1964	PEARCE M B	Pacific Telephone
1960	PEARCE N B	Pacific Telephone
	PEARCE M B	Pacific Telephone and Telegraph Company
1957	TRUMBO BEN	Pacific Telephone
1954	TRUMBO BEN R	R. L. Polk & Co.
1950	EASON LLOYDR	Pacific Telephone
1946	Eason Millicent Ann r	Southern California Telephone Co

4050 W 106TH ST

Year	Uses	Source
1964	MAINE EARL B	Pacific Telephone
	BOSSO ROBT A	Pacific Telephone

FINDINGS

4051 W 106TH ST

Year	Uses	Source
2001	GAMBOASavador	Haines & Company, Inc.
1995	Gamboa Cupertina	Pacific Bell Telephone Co
1990	Herrarte Lubia	Pacific Bell Telephone Co
1980	Miller Wm G	Pacific Telephone Co
1975	Miller Wm G	Pacific Telephone Co
1964	MILLER WM G	Pacific Telephone
1960	MILLER WILLIAM G	Pacific Telephone and Telegraph Company
	MILLER WM	Pacific Telephone
1954	MILLERWMG R	R. L. Polk & Co.
1950	MILLER WM G R	Pacific Telephone
1946	Miller Wm G r	Southern California Telephone Co

4054 W 106TH ST

Year	Uses	Source
1975	Botto J V	Pacific Telephone Co
1964	BOTTO J V	Pacific Telephone
1960	BOTTO J V	Pacific Telephone
	BOTTO J V	Pacific Telephone and Telegraph Company
1957	BOTTO J V	Pacific Telephone
1954	SPRINGER FRANK L R	R. L. Polk & Co.
1950	JENSEN LEONARD Z R	Pacific Telephone
1946	Jensen Leonard Z r	Southern California Telephone Co

4055 W 106TH ST

Year	Uses	Source
2001	OCHOARoge	Haines & Company, Inc.
1990	Tautasi Cynthia	Pacific Bell Telephone Co
1964	HANCOCK JUNE MRS	Pacific Telephone
1960	HANCOCK JUNE MRS	Pacific Telephone
	VOKT FRANCES	Pacific Telephone
	HANCOCK JUNE MRS	Pacific Telephone and Telegraph Company
	VOKT FRANCES	Pacific Telephone and Telegraph Company
1957	HANCOCK JUNE MRS	Pacific Telephone
	VOKT FRANCES	Pacific Telephone
1954	HANCOCK JUNE MRS	R. L. Polk & Co.

FINDINGS

4057 W 106TH ST

Year	Uses	Source
2001	XXXX	Haines & Company, Inc.
	XXXX	Haines & Company, Inc.
1980	Crosthwaite Nelsen	Pacific Telephone Co

4059 W 106TH ST

Year	Uses	Source
2001	ARCEOAfonso	Haines & Company, Inc.
1980	Chicco Paul	Pacific Telephone Co
1975	Chlcco Paul	Pacific Telephone Co
1964	CHICCO PAUL	Pacific Telephone
1957	BRYSON LEE	Pacific Telephone
1950	ROBERTS MARGARET R	Pacific Telephone

4063 W 106TH ST

Year	Uses	Source
2001	0 SHAWGeorge	Haines & Company, Inc.
1980	Hernadez Manuel A	Pacific Telephone Co

4065 W 106TH ST

Year	Uses	Source
2001	MACIA	Haines & Company, Inc.
2000	Macias Juan	Pacific Bell Telephone Co
1995	Macias Juan	Pacific Bell Telephone Co
1990	Acosta Adrian	Pacific Bell Telephone Co
1975	Patten Sondra	Pacific Telephone Co

4101 W 106TH ST

Year	Uses	Source
2001	PLATAMin	Haines & Company, Inc.
1960	PENNINGTON ADor	Pacific Telephone and Telegraph Company
	PENNINGTON ADA E	Pacific Telephone
1957	PENNINGTON ADA E	Pacific Telephone
	PENNINGTON VERNA NI	Pacific Telephone
1954	PENNINGTON ADA E	R. L. Polk & Co.
1946	Pennington Ada E r	Southern California Telephone Co

4103 W 106TH ST

Year	Uses	Source
1980	Gonzalez Jose	Pacific Telephone Co

Year	Uses	Source
1975	Charvis Gretta	Pacific Telephone Co
	Ferrls Christine	Pacific Telephone Co

4107 W 106TH ST

Year	Uses	Source
2001	PLATAMin	Haines & Company, Inc.
2000	Building	Pacific Bell Telephone Co
	Lopez Rene	Pacific Bell Telephone Co
	REAR Rubles Donato	Pacific Bell Telephone Co
1980	Wethereil Alan S	Pacific Telephone Co
1975	Wetherell Alan S	Pacific Telephone Co
1964	HAWKINS PAUL L	Pacific Telephone
1954	ANDREWS LEONARD J	R. L. Polk & Co.
1946	Taylor Beatrice r	Southern California Telephone Co

W 106th St

4108 W 106th St

Year	Uses	Source
2014	TRENDCOST INC	EDR Digital Archive
	TRENDCOST INC	EDR Digital Archive
2010	NEW PROLIFE	EDR Digital Archive
	NEW PROLIFE	EDR Digital Archive

W 106TH ST

4108 W 106TH ST

Year	Uses	Source
2001	COLEMAN David	Haines & Company, Inc.
2000	4111 Adolph Monica	Pacific Bell Telephone Co
	Coleman David I	Pacific Bell Telephone Co
1995	Wilbon Will	Pacific Bell Telephone Co
1990	Wilbon Will	Pacific Bell Telephone Co
1980	Dancy EM	Pacific Telephone Co

W 106th St

4111 W 106th St

Year	Uses	Source
2014	ZAMORA ANGEL	EDR Digital Archive

Year	Uses	Source
2014	ZAMORA ANGEL	EDR Digital Archive
2010	ZAMORA ANGEL	EDR Digital Archive
	ZAMORA ANGEL	EDR Digital Archive

W 106TH ST

4111 W 106TH ST

Year	Uses	Source
2001	ORTEGADOana	Haines & Company, Inc.
2000	Ponce Felipe	Pacific Bell Telephone Co
1995	Ortega Diana	Pacific Bell Telephone Co

4112 W 106TH ST

Year	Uses	Source
2001	MONTOYACupertno C	Haines & Company, Inc.
2000	REAR Rojas Maricela	Pacific Bell Telephone Co
	Montoya Cupertino C	Pacific Bell Telephone Co
	Building	Pacific Bell Telephone Co
1995	Montoya Cupertino C	Pacific Bell Telephone Co
1964	DAVIDSON DONALD D	Pacific Telephone
1960	DAVIDSON D D	Pacific Telephone and Telegraph Company
	DAVIDSON DONALD D	Pacific Telephone
1957	S- OAVIDSON DONALD D	Pacific Telephone
1954	DAVIDSON DONALD D R	R. L. Polk & Co.
1946	Cutbirth W T r	Southern California Telephone Co

4113 W 106TH ST

Year	Uses	Source
2001	ORTEGA	Haines & Company, Inc.
2000	Building	Pacific Bell Telephone Co
	REAR Ortega Diana	Pacific Bell Telephone Co
	REAR Hernandez Cesar	Pacific Bell Telephone Co

4114 W 106TH ST

Year	Uses	Source
2001	HERNANDEZCesar	Haines & Company, Inc.
1980	Santana Refugio	Pacific Telephone Co
1964	LAVELLE LILYAN MRS	Pacific Telephone
1960	LAVELLE LILYAN	Pacific Telephone and Telegraph Company
	LAVELLE LILYAN MRS	Pacific Telephone

FINDINGS

Year	Uses	Source
1957	MURK EDW	Pacific Telephone

4115 W 106TH ST

Year	Uses	Source
2001	PENAEaequiel	Haines & Company, Inc.
1980	Giavelli Patricia Ann	Pacific Telephone Co
	Haines J C	Pacific Telephone Co
1975	Glavelil Patricia	Pacific Telephone Co
	Halnes JC	Pacific Telephone Co
1964	HAINES J C	Pacific Telephone
1960	HAINES J C	Pacific Telephone and Telegraph Company
	HAINES J C	Pacific Telephone
1957	HAINES J C	Pacific Telephone
1954	HAINES J C R	R. L. Polk & Co.
1950	HALNES J C R	Pacific Telephone

4116 W 106TH ST

Year	Uses	Source
2001	CASASAbel	Haines & Company, Inc.
1980	Casas Abel	Pacific Telephone Co
1975	Kelly Edna E	Pacific Telephone Co
1964	JOHNSON REGINA MRS	Pacific Telephone
1960	JOHNSON REGINA MRS	Pacific Telephone
	JOHNSON REGINA MRS	Pacific Telephone and Telegraph Company
1957	JOHNSON REGINA MRS	Pacific Telephone
1954	JOHNSON PHIL R	R. L. Polk & Co.
1950	JOHNSON PHIL R	Pacific Telephone
1946	Johnsons Phil Garage	Southern California Telephone Co

4118 W 106TH ST

Year	Uses	Source
2001	9 ARR	Haines & Company, Inc.
2000	Barro Mario	Pacific Bell Telephone Co
1964	STRONG HAROLD A	Pacific Telephone
1960	STRONG HAROLD or	Pacific Telephone and Telegraph Company
	STRONG HAROLD A	Pacific Telephone
1957	NELTN ARTIE A	Pacific Telephone
1954	NELIN ARTIE A	R. L. Polk & Co.
1950	WILCOX STEWARTR	Pacific Telephone

Year	Uses	Source
1946	Wilcox Stewart r	Southern California Telephone Co

4119 W 106TH ST

Year	Uses	Source
2001	HERNANDEZJuan	Haines & Company, Inc.
1990	Hernandez Juan	Pacific Bell Telephone Co
1975	Doherty HC	Pacific Telephone Co
1964	DOHERTY RALPH E	Pacific Telephone
1960	DOHERTY RALPH E	Pacific Telephone
	DOHERTY RALPH E	Pacific Telephone and Telegraph Company
1957	ORR UINNIE	Pacific Telephone
1954	CADOO DONALD G R	R. L. Polk & Co.
1950	CADOO DONALD G R	Pacific Telephone

4120 W 106TH ST

Year	Uses	Source
1964	RAYMOND FLORENCE MRS	Pacific Telephone

4122 W 106TH ST

Year	Uses	Source
2001	BARROSOCnstobal	Haines & Company, Inc.
1950	VERON JUANEITAR	Pacific Telephone
1946	Barnes Chas M r	Southern California Telephone Co

4125 W 106TH ST

Year	Uses	Source
2001	ROCCABearnrd	Haines & Company, Inc.
1990	English Chas E	Pacific Bell Telephone Co
1980	English Chas E	Pacific Telephone Co
	English Fred	Pacific Telephone Co
1975	English Chas E	Pacific Telephone Co
	English Fred	Pacific Telephone Co
1960	BOTTORFF EVA	Pacific Telephone
	WOODS JIM	Pacific Telephone and Telegraph Company
1954	CLAGETT HARRY0 JR	R. L. Polk & Co.

4127 W 106TH ST

Year	Uses	Source
2001	XXXX	Haines & Company, Inc.
1964	MORRISON FRED C	Pacific Telephone

Year	Uses	Source
1960	MORRISON FRED C	Pacific Telephone
	MORRISON F C	Pacific Telephone and Telegraph Company
1957	MORRISON FRED C	Pacific Telephone
1954	MORRISON FRED C	R. L. Polk & Co.
1950	WAGNER WM R R	Pacific Telephone

4128 W 106TH ST

Year	Uses	Source
2001	TORRESAllredo	Haines & Company, Inc.
1975	Brown L	Pacific Telephone Co
1960	RAYMOND FLORENCE	Pacific Telephone and Telegraph Company
	RAYMOND FLORENCE MRS	Pacific Telephone

4130 W 106TH ST

Year	Uses	Source
2001	TORRES Allredo F	Haines & Company, Inc.
2000	Torres Alfredo F	Pacific Bell Telephone Co
1995	Torres Alfredo F	Pacific Bell Telephone Co
1990	Torres Alfredo F	Pacific Bell Telephone Co
1957	SEACHREST ELMER	Pacific Telephone
1954	SMITH GLEN	R. L. Polk & Co.

4132 W 106TH ST

Year	Uses	Source
2001	REYESRodol o	Haines & Company, Inc.
1990	Burrion Miguel	Pacific Bell Telephone Co
1975	Owen R M	Pacific Telephone Co
1960	OWEN R M	Pacific Telephone and Telegraph Company
	OWEN R M	Pacific Telephone
1957	OWEN R M	Pacific Telephone
1954	OWEN R M	R. L. Polk & Co.
1950	OWEN R M R	Pacific Telephone
1946	Owen Maurice r	Southern California Telephone Co

4133 W 106TH ST

Year	Uses	Source
2001	WILSONCla	Haines & Company, Inc.
2000	Wilson Clarence	Pacific Bell Telephone Co
1964	ENGLISH CHAS E	Pacific Telephone
1960	JACOBSEN H E	Pacific Telephone

FINDINGS

Year	Uses	Source
1960	JACOBSEN H E	Pacific Telephone and Telegraph Company
1957	JACOBSEN H E	Pacific Telephone
1954	JACOBSEN H E	R. L. Polk & Co.

4135 W 106TH ST

Year	Uses	Source
2001	AGUILARJose	Haines & Company, Inc.
2000	Rodriguez Soledad	Pacific Bell Telephone Co
	Building	Pacific Bell Telephone Co
	REAR Felix Lopez Juan	Pacific Bell Telephone Co
1990	Galvez Vilma	Pacific Bell Telephone Co
1980	Martinez Juan	Pacific Telephone Co
	Samorano Raul	Pacific Telephone Co
1975	Jacobsen Mary	Pacific Telephone Co
	Grant Robt L	Pacific Telephone Co
1964	GRANT ROBT L	Pacific Telephone
1960	GRANT ROBT L	Pacific Telephone
	GRANT ROBERT L	Pacific Telephone and Telegraph Company
	106TH STREET WEST CONTINUED	Pacific Telephone and Telegraph Company
1957	GRANT ROBT L	Pacific Telephone
1954	GRANT ROBT L R	R. L. Polk & Co.
1950	GRANT ROHT L R	Pacific Telephone
1946	Grant Anna May r	Southern California Telephone Co

4136 W 106TH ST

Year	Uses	Source
2001	RODRIGUEZManuel	Haines & Company, Inc.
1980	Barry Kathryn	Pacific Telephone Co
1964	PATTERSON DAVID	Pacific Telephone
1960	VARGO STANLEY	Pacific Telephone and Telegraph Company
1957	CRIDER ROBT N	Pacific Telephone

4138 W 106TH ST

Year	Uses	Source
2001	ROORi GUEZManuel!	Haines & Company, Inc.
2000	Building	Pacific Bell Telephone Co
	GAR Rodriguez Manuel D	Pacific Bell Telephone Co
1995	Building	Pacific Bell Telephone Co
	GAR Rodriguez Soledad	Pacific Bell Telephone Co

FINDINGS

Year	Uses	Source
1990	Rodriguez Soledad	Pacific Bell Telephone Co
1964	RABE RICHARD	Pacific Telephone
	RABE ANGELA	Pacific Telephone
1960	BLANCHARD VERLYN E	Pacific Telephone
1957	BLANCHARD VERLYN E	Pacific Telephone

4140 W 106TH ST

Year	Uses	Source
2001	URIBEErneslo	Haines & Company, Inc.
	OLVERATanas	Haines & Company, Inc.
1990	Uribe Ernesto	Pacific Bell Telephone Co
1976	Grimes Mary	Pacific Telephone
1975	Grimes Glondia	Pacific Telephone Co
1964	ZIEMANN INEZ	Pacific Telephone
1960	DEAN HERSCHELL or	Pacific Telephone and Telegraph Company
	DEAN HERSCHELL A	Pacific Telephone
1957	DEAN HERUSCHELL A	Pacific Telephone
1954	LEACHMAN KEITH G R	R. L. Polk & Co.
1950	GREENSPAN LEWIS R	Pacific Telephone

4143 W 106TH ST

Year	Uses	Source
2001	0 MONTESAnelmo	Haines & Company, Inc.
1990	Herrera Rosario	Pacific Bell Telephone Co
1980	Janes Larry	Pacific Telephone Co
1957	WILSON CHAS R	Pacific Telephone
1954	WILSON CHAS R R	R. L. Polk & Co.
1950	MILLER FRANK R	Pacific Telephone
1946	Cutbirth C A r	Southern California Telephone Co

4146 W 106TH ST

Year	Uses	Source
2001	MILBURNEdmond H	Haines & Company, Inc.
2000	Milburn Edmond H	Pacific Bell Telephone Co
1995	Milburn Edmond H	Pacific Bell Telephone Co
1990	Milburn Edmond H	Pacific Bell Telephone Co
1980	Milburn Edmond H	Pacific Telephone Co
1975	Milburn Edmond H	Pacific Telephone Co
1964	MILBURN EDMOND H	Pacific Telephone

FINDINGS

Year	Uses	Source
1960	MILBURN E H	Pacific Telephone and Telegraph Company
	MILBURN EDMOND H	Pacific Telephone
1957	IFIIBURN EDMOND H	Pacific Telephone
1954	MILBURN EDMOND H	R. L. Polk & Co.

4147 W 106TH ST

Year	Uses	Source
2000	Olvera Tomasa	Pacific Bell Telephone Co
1995	Olvera Tomasa	Pacific Bell Telephone Co
1960	YATES KENNETH	Pacific Telephone and Telegraph Company
	YATES KENNETH	Pacific Telephone
1957	SMITH NADYNE NL	Pacific Telephone

4153 W 106TH ST

Year	Uses	Source
2001	ESOUIVELLemus Marcos	Haines & Company, Inc.
2000	Esquivel Lemus: Maruos	Pacific Bell Telephone Co
1960	WALKER JACK	Pacific Telephone and Telegraph Company
	WALKER JACK	Pacific Telephone
1957	WALKER JACK	Pacific Telephone
1954	TARKINGTON RAY	R. L. Polk & Co.
1950	WRIGHT CHAS E R	Pacific Telephone

4158 W 106TH ST

Year	Uses	Source
2001	XXXX	Haines & Company, Inc.
1990	Bustamante Delores	Pacific Bell Telephone Co
1960	GATES LAIRY W	Pacific Telephone

4159 W 106TH ST

Year	Uses	Source
2001	BAIRESMar OZ	Haines & Company, Inc.
2000	REAR Martinez Jose	Pacific Bell Telephone Co
	Building	Pacific Bell Telephone Co
1990	Flares Santos Jose	Pacific Bell Telephone Co
1964	SCHAUB BERNARD J	Pacific Telephone
1960	SCHAUB BERNARD J	Pacific Telephone
	SCHAUB BERNARD J	Pacific Telephone and Telegraph Company
1957	SCHAUB BERNARD J	Pacific Telephone
1954	BARRON SAML A R	R. L. Polk & Co.

FINDINGS

Year	Uses	Source
1950	BARRON SAMI A R	Pacific Telephone
1946	Barren Sami A r	Southern California Telephone Co

4201 W 106TH ST

Year	Uses	Source
2001	RAMIREZFrancisco	Haines & Company, Inc.
1990	Bailey Albert	Pacific Bell Telephone Co
1980	Bailey Albert	Pacific Telephone Co
1975	Bailey Albert	Pacific Telephone Co
1964	SUPONCHICK J C	Pacific Telephone
1960	SUPONCHICK J C	Pacific Telephone
	SUPONCHICK J C	Pacific Telephone and Telegraph Company
1954	OLSON CHAS R	R. L. Polk & Co.
1946	Brewer R R r	Southern California Telephone Co

4205 W 106TH ST

Year	Uses	Source
2001	WHARTONOts	Haines & Company, Inc.
1954	HEIFER LEWIS F	R. L. Polk & Co.

4209 W 106TH ST

Year	Uses	Source
2001	DEANDATeresa	Haines & Company, Inc.
2000	Deanda Teresa	Pacific Bell Telephone Co
1964	JACKSON JESSIE K MRS	Pacific Telephone
1960	JACKSON JESSIE K MRS	Pacific Telephone
	JACKSON JESSIE	Pacific Telephone and Telegraph Company
1957	JACKSON JESSIE K MRS	Pacific Telephone
1954	JACKSON JESSIE	R. L. Polk & Co.

4211 W 106TH ST

Year	Uses	Source
2001	XXXX	Haines & Company, Inc.

4214 W 106TH ST

Year	Uses	Source
2001	CURIELSaml M	Haines & Company, Inc.
2000	Curiei Saml Macias	Pacific Bell Telephone Co
1975	Cruz Elizardo	Pacific Telephone Co
1964	BARNES E L	Pacific Telephone

FINDINGS

Year	Uses	Source
1964	BARNES MARJORIE	Pacific Telephone
1957	LUNDY SAM P	Pacific Telephone

4218 W 106TH ST

Year	Uses	Source
1980	Schaick Albert Van	Pacific Telephone Co
1954	KRONE BENI IV1	R. L. Polk & Co.
1946	Lukens Ethel r	Southern California Telephone Co

4222 W 106TH ST

Year	Uses	Source
2001	GARCIAFroylan	Haines & Company, Inc.
1980	Castellanos Jesus	Pacific Telephone Co
1960	GRODE JAS	Pacific Telephone and Telegraph Company
	GRODE JAS	Pacific Telephone
1954	PARMENTER ROBT S	R. L. Polk & Co.
1950	HUBBARD WILLARD A R	Pacific Telephone

4223 W 106TH ST

Year	Uses	Source
2001	MORAJorge	Haines & Company, Inc.
2000	GAR Mora Jorge	Pacific Bell Telephone Co
1990	Bulido Antonio Jr	Pacific Bell Telephone Co
1964	MCCLURE COE	Pacific Telephone
	MCCLURES HARDWOOD FLOORS	Pacific Telephone
	MC CLURE HARDWOOD FLOORS	Pacific Telephone
	MCCLURE COE	Pacific Telephone
1960	MC CLURE HARDWD FLRS	Pacific Telephone and Telegraph Company
	MC CLURE HARDWOOD FLOORS	Pacific Telephone
	MCCLURE S HARDWOOD FLOORS	Pacific Telephone
	MCCLURE COE	Pacific Telephone
1957	MCCLURE S HARDWOOD FLOORS	Pacific Telephone
	MC CLURE HARDWOOD FLOORS	Pacific Telephone
	MCCLURE COE	Pacific Telephone
1954	MCCLURE HARDWOOD FLOORS	R. L. Polk & Co.
1950	NOAKES MAY R	Pacific Telephone
1946	Noakes May r	Southern California Telephone Co

FINDINGS

4224 W 106TH ST

Year	Uses	Source
2001	VOIGLMiguel	Haines & Company, Inc.
1990	Carrilao Trinidad	Pacific Bell Telephone Co
1980	Carrillo Trinidad	Pacific Telephone Co
1975	Neldner Rocci R	Pacific Telephone Co
1964	COFFMAN BILL	Pacific Telephone
1960	COFFMAN BILL	Pacific Telephone
	VEAL LEROY	Pacific Telephone
	VEAL LEROY	Pacific Telephone and Telegraph Company
1950	NAVE OMAR	Pacific Telephone
	GRIFFIN JEAN MRS R	Pacific Telephone

4227 W 106TH ST

Year	Uses	Source
1957	TINSMAN DALE M	Pacific Telephone

4228 W 106TH ST

Year	Uses	Source
2001	XXXX	Haines & Company, Inc.
1980	Harding B	Pacific Telephone Co
1964	MARINCIC MICHAEL	Pacific Telephone
	MARINCIC DOROTHY	Pacific Telephone

4230 W 106TH ST

Year	Uses	Source
2001	SMITHJames	Haines & Company, Inc.
1946	Willingham J T Jr r	Southern California Telephone Co

4232 W 106TH ST

Year	Uses	Source
2001	LOPEZRa UI	Haines & Company, Inc.
2000	42321/ Lopez Juan M	Pacific Bell Telephone Co
	Lopez Raul	Pacific Bell Telephone Co
1995	Lopez Raul	Pacific Bell Telephone Co
1990	Lopez Raul	Pacific Bell Telephone Co
1980	Green Joann	Pacific Telephone Co
1975	Light Early J	Pacific Telephone Co
1964	MADISON HARRY J	Pacific Telephone
	MITCHELL MINNIE	Pacific Telephone

FINDINGS

4234 W 106TH ST

Year	Uses	Source
2001	AKE Mo Uel	Haines & Company, Inc.
2000	Ake Miguel	Pacific Bell Telephone Co
1990	Donis Julio	Pacific Bell Telephone Co
1980	Mc Dowell Carolyn	Pacific Telephone Co
1975	Miller Dan	Pacific Telephone Co

4236 W 106TH ST

Year	Uses	Source
1980	Miller Ronnie	Pacific Telephone Co
1964	LOUCKS GLORIA	Pacific Telephone
	BOSTETER JOYCE	Pacific Telephone
1960	LIGHT EARLY J	Pacific Telephone
	LIGHT EARLY J	Pacific Telephone and Telegraph Company
1950	MAYS JERRY R	Pacific Telephone

4238 W 106TH ST

Year	Uses	Source
2001	GONZALEZCrispin	Haines & Company, Inc.
2000	Macias Helen	Pacific Bell Telephone Co

4239 W 106TH ST

Year	Uses	Source
2001	REYNOSOSal	Haines & Company, Inc.
2000	Reynoso Salvador	Pacific Bell Telephone Co
	4240 VEOGA SERVICES	Pacific Bell Telephone Co
1990	Martinez Gregorio	Pacific Bell Telephone Co
1980	Martinez Maria	Pacific Telephone Co
1957	BRUNO DOUGLAS H	Pacific Telephone

4240 W 106TH ST

Year	Uses	Source
2001	XXXX	Haines & Company, Inc.
1960	FERRANTE MIKE	Pacific Telephone
	FERRANTE MIKE	Pacific Telephone and Telegraph Company

4242 W 106TH ST

Year	Uses	Source
2001	XXXX	Haines & Company, Inc.
1980	Whiteley L	Pacific Telephone Co

FINDINGS

4246 W 106TH ST

Year	Uses	Source
2001	GUTIERREZSil	Haines & Company, Inc.
2000	Gutierrez Silvestre	Pacific Bell Telephone Co
1975	Laskey Thalia	Pacific Telephone Co
1964	GRILLO ANTHONY T	Pacific Telephone
1960	1/2 STANDRIDGE CECIL or	Pacific Telephone and Telegraph Company
	GRILLO ANTHONY T	Pacific Telephone and Telegraph Company
	GRILLO ANTHONY T	Pacific Telephone

4248 W 106TH ST

Year	Uses	Source
2001	MENDOZAAida V	Haines & Company, Inc.
1990	Tolutau Hasata	Pacific Bell Telephone Co
1980	Reyes Juanita	Pacific Telephone Co
1975	Lack Albert E	Pacific Telephone Co
1964	FIELDS ROSE M	Pacific Telephone
1957	WOLF RUSSELL-ORCHI D4-9379	Pacific Telephone
	GRILLU ANTHONY T	Pacific Telephone
1954	LOVAN ANNE M	R. L. Polk & Co.
1950	POZZUOLI JOS R	Pacific Telephone

4250 W 106TH ST

Year	Uses	Source
1980	Diaz Fernando	Pacific Telephone Co
	Camacho Maria M	Pacific Telephone Co
1975	Hendrickson Gerald L	Pacific Telephone Co
1964	CORWIN BARBARA J	Pacific Telephone
1960	LINK JOHN	Pacific Telephone and Telegraph Company
	1/2 DUMAN GEO	Pacific Telephone and Telegraph Company
	LINK JOHN	Pacific Telephone
1957	MOEN LESTER C	Pacific Telephone

4251 W 106TH ST

Year	Uses	Source
2001	BANKS Willie	Haines & Company, Inc.
1975	Smith C B	Pacific Telephone Co
1964	SMITH C B	Pacific Telephone
1960	SMITH C B	Pacific Telephone and Telegraph Company
	SMITH C B	Pacific Telephone

FINDINGS

Year	Uses	Source
1957	SMITH C B	Pacific Telephone
1954	SMITH C B	R. L. Polk & Co.

4252 W 106TH ST

Year	Uses	Source
2001	HERNANOEZMercedes	Haines & Company, Inc.
1995	Amaya Humberto	Pacific Bell Telephone Co
1990	Hernandez Fedrico	Pacific Bell Telephone Co
	Moncada Arnold Leondias	Pacific Bell Telephone Co
1980	Ramerez Antonio	Pacific Telephone Co
1975	Y 2 Gonzalez Jose	Pacific Telephone Co
	Harper L H	Pacific Telephone Co
1960	BURTT NANCY	Pacific Telephone
	ANDERSON THEO E	Pacific Telephone and Telegraph Company
	1/2 MACIAS MARY	Pacific Telephone and Telegraph Company
	ANDERSON THEO E	Pacific Telephone
	ANDERSON SHIRLEY	Pacific Telephone

4253 W 106TH ST

Year	Uses	Source
2001	CABRERARafael	Haines & Company, Inc.
1995	Borrayo Victor	Pacific Bell Telephone Co
1990	Borrayo Victor	Pacific Bell Telephone Co

4254 W 106TH ST

Year	Uses	Source
2001	XXXX	Haines & Company, Inc.
1990	Y 4 DRY CON DRY WALL CONSTRUCTION	Pacific Bell Telephone Co
1980	V Smith Ernesto	Pacific Telephone Co
1975	Mc Cutcheon A R Mrs	Pacific Telephone Co
1960	3/4 PREWITT LEANORE	Pacific Telephone and Telegraph Company
	TUNE CHAS R	Pacific Telephone and Telegraph Company
	1/2 NILES WM E	Pacific Telephone and Telegraph Company
	TUNE BETTY	Pacific Telephone
	TUNE CHAS R	Pacific Telephone

4255 W 106TH ST

Year	Uses	Source
2001	XXXX	Haines & Company, Inc.

Year	Uses	Source
1957	SAUNDERS DOYLE	Pacific Telephone

W 106th St

4256 W 106th St

Year	Uses	Source
2010	RTORRES CONSTRUCTION	EDR Digital Archive
	RTORRES CONSTRUCTION	EDR Digital Archive

W 106TH ST

4256 W 106TH ST

Year	Uses	Source
2001	CARBAJALImelda	Haines & Company, Inc.
2000	42581 V Solis Santos E	Pacific Bell Telephone Co
	4258 Flores Arturo Jaime	Pacific Bell Telephone Co
	Carbajatl Imnelda	Pacific Bell Telephone Co
1980	Garcia Cesareo	Pacific Telephone Co
1975	Evans Fannie	Pacific Telephone Co
1964	GOFF CLARENC E	Pacific Telephone
1960	1/2 STRACHAN ROGER T	Pacific Telephone and Telegraph Company

4258 W 106TH ST

Year	Uses	Source
2001	SOLISSanlos E	Haines & Company, Inc.
	FL 09 ESArtuo	Haines & Company, Inc.
1975	Anderson C M	Pacific Telephone Co
1960	WILLIAMS DON RAY	Pacific Telephone
1950	BIBEE HARRY W R	Pacific Telephone
1946	Maxwell Totten Studios	Southern California Telephone Co

4260 W 106TH ST

Year	Uses	Source
2001	i HERNANDEZ	Haines & Company, Inc.
	GONZALEZAnlon i	Haines & Company, Inc.
2000	Mora Jesus II	Pacific Bell Telephone Co
1995	Mora Estrada Rubens	Pacific Bell Telephone Co
1980	Portillo Esperanza	Pacific Telephone Co
	Diaz Martin	Pacific Telephone Co
1975	Gonzalez Raul	Pacific Telephone Co

FINDINGS

Year	Uses	Source
1964	SANTIAGO MILDRED	Pacific Telephone
	SANTIAGO RUBEN	Pacific Telephone
1960	1/2 WASHINGTON FRANK D	Pacific Telephone and Telegraph Company

4261 W 106TH ST

Year	Uses	Source
2001	FLORESAureia	Haines & Company, Inc.
1975	Thompson Thos	Pacific Telephone Co
1960	STEWART E V	Pacific Telephone and Telegraph Company
	STEWART E V	Pacific Telephone
1957	PAYTON DOLLY MRS	Pacific Telephone
1954	STEWART EVELYN	R. L. Polk & Co.
1946	Stewart E V r	Southern California Telephone Co

4262 W 106TH ST

Year	Uses	Source
2001	CARRANZ	Haines & Company, Inc.
2000	REAR Vasquez Alberta	Pacific Bell Telephone Co
	Carranza Jose	Pacific Bell Telephone Co
1995	Camacho M	Pacific Bell Telephone Co
1990	Morales Maurilia A	Pacific Bell Telephone Co
1980	Ruiz Gonzalo	Pacific Telephone Co
1975	Sanchez Teresa	Pacific Telephone Co
1964	ELMORE JAS N	Pacific Telephone
1960	VAFIADES C C	Pacific Telephone
	3/4 ALLEN WILLIS W	Pacific Telephone and Telegraph Company
	VAFIADES C C	Pacific Telephone and Telegraph Company

4263 W 106TH ST

Year	Uses	Source
2001	SANDOVALSan 8iago	Haines & Company, Inc.
1964	MURPHY JEWELL R	Pacific Telephone
1960	MURPHY JEWELL R	Pacific Telephone
	MURPHY JEWELL R	Pacific Telephone and Telegraph Company
1957	DOTTI RICHARD W	Pacific Telephone
1950	STEWART EVELYN R	Pacific Telephone

4301 W 106TH ST

Year	Uses	Source
2001	VARGASCarmen	Haines & Company, Inc.

FINDINGS

Year	Uses	Source
1995	Salinas Cerda Hilda A	Pacific Bell Telephone Co
1990	Rosina Frank E Edward	Pacific Bell Telephone Co
1975	Reynolds Marilyn	Pacific Telephone Co
1964	KING ROLAND J	Pacific Telephone
1960	MILLS MILO H	Pacific Telephone
	MILLS MILO H	Pacific Telephone and Telegraph Company
1954	WILSON LEONARD J	R. L. Polk & Co.

4302 W 106TH ST

Year	Uses	Source
2001	XXXX	Haines & Company, Inc.
1990	Cassio Mageelena	Pacific Bell Telephone Co
1975	Keys Jas	Pacific Telephone Co
1964	HAIGWOOD ROY	Pacific Telephone
1960	HAIGWOOD ROY	Pacific Telephone
	HAIGWOOD ROY	Pacific Telephone and Telegraph Company
1957	RUTTER SLANLEY D	Pacific Telephone
1954	VAN OSTROM L A DR R	R. L. Polk & Co.
	UPLEGER HENRY E R	R. L. Polk & Co.
1950	UPLEGER HENRY E R	Pacific Telephone
	VAN OSTROM L A DR R	Pacific Telephone
1946	Mahler W F r	Southern California Telephone Co

4303 W 106TH ST

Year	Uses	Source
2001	Iv CAMPOS Mana L	Haines & Company, Inc.
2000	i Campos Maria L	Pacific Bell Telephone Co
1990	Bergstrum Jerry	Pacific Bell Telephone Co
1980	Bergstrum Jerry	Pacific Telephone Co
	Bergstrum Debble S	Pacific Telephone Co
1975	Bergstrum Jerry	Pacific Telephone Co
1960	POZZUOLI J	Pacific Telephone and Telegraph Company
	POZZUOLI JOS	Pacific Telephone
1957	POZZUOLI JOS	Pacific Telephone
1954	POIZUOLI JOS R	R. L. Polk & Co.
	LIGHTNER LEONARD C JR	R. L. Polk & Co.

FINDINGS

4306 W 106TH ST

Year	Uses	Source
2001	CARRILLO	Haines & Company, Inc.
2000	Carrillo Jesus	Pacific Bell Telephone Co

4308 W 106TH ST

Year	Uses	Source
2001	HOSHIK 06ileen	Haines & Company, Inc.
1964	KAUFMAN RITA J	Pacific Telephone
	KAUFMAN DONALD R	Pacific Telephone
1960	KAUFMAN DONALD R	Pacific Telephone
	KAUFMAN DONALD R	Pacific Telephone and Telegraph Company
1954	SWAGGART GAYLE R	R. L. Polk & Co.
1950	SWAGGART GAYLE R R	Pacific Telephone
1946	Swaggart Gayle R r	Southern California Telephone Co

4309 W 106TH ST

Year	Uses	Source
2001	MONi ZJose	Haines & Company, Inc.
2000	Thomas John	Pacific Bell Telephone Co
1960	RAUBER J	Pacific Telephone and Telegraph Company
	RAUHER JOHN	Pacific Telephone
1957	RASBER JOHN	Pacific Telephone
1954	RAUBER JOHN	R. L. Polk & Co.

4310 W 106TH ST

Year	Uses	Source
2001	BUSTA 90 ANTE	Haines & Company, Inc.
2000	Quinteros Fidilino	Pacific Bell Telephone Co
	Bustamante Elvira	Pacific Bell Telephone Co
1995	Quinteros Fidllino	Pacific Bell Telephone Co
1990	Gomez Antonio	Pacific Bell Telephone Co
	Ruiz Daniel	Pacific Bell Telephone Co
	Y 4 De Leon Rene B	Pacific Bell Telephone Co
1976	Brown Kenneth	Pacific Telephone

4312 W 106TH ST

Year	Uses	Source
2001	LOPEZJose	Haines & Company, Inc.
1980	Carrera Mariano	Pacific Telephone Co
	Medina Rosarlo	Pacific Telephone Co

FINDINGS

4313 W 106TH ST

Year	Uses	Source
2001	INOCENCIOCr Uz	Haines & Company, Inc.
2000	tnocencio Cruz a	Pacific Bell Telephone Co
1995	Ruiz Duarte Jose Cruz	Pacific Bell Telephone Co
1980	Gonzales Asuncion R	Pacific Telephone Co
1960	GAYLER RICHARD MRS	Pacific Telephone and Telegraph Company
	GAYLER RICHARD MRS	Pacific Telephone

4314 W 106TH ST

Year	Uses	Source
2001	ARTEAGAMario	Haines & Company, Inc.
1990	Chagolla Aida	Pacific Bell Telephone Co
	Arteaga Juan	Pacific Bell Telephone Co
1980	Tarango Carlos Gasso	Pacific Telephone Co
1975	Williams Eufe	Pacific Telephone Co
1964	HILGEMAN ALVIN J	Pacific Telephone

4315 W 106TH ST

Year	Uses	Source
1960	SIMPSON JERRY	Pacific Telephone
	SIMPSON HELEN L	Pacific Telephone and Telegraph Company
	SIMPSON HELEN L	Pacific Telephone

4316 W 106TH ST

Year	Uses	Source
2001	TLACHIJuliana	Haines & Company, Inc.
	ARTEAGAJose A	Haines & Company, Inc.
2000	4316 / Arteaga Maria	Pacific Bell Telephone Co
	4316/ Arteaga Jose A	Pacific Bell Telephone Co
	Tiachi Ju	Pacific Bell Telephone Co
1995	Saldana Aguilar Jose	Pacific Bell Telephone Co
1980	Martinez Carlos E	Pacific Telephone Co
1964	ROBERTSON LESLIE	Pacific Telephone
	ROBERTSON NANCY	Pacific Telephone
1954	FARGANO JOHN LESTER	R. L. Polk & Co.
1946	Le Fevre C A r	Southern California Telephone Co

4317 W 106TH ST

Year	Uses	Source
2001	FELIXAl	Haines & Company, Inc.

FINDINGS

Year	Uses	Source
2000	Felix Alfredo	Pacific Bell Telephone Co
1980	Garcia Miguel	Pacific Telephone Co
1960	NOLDER ADRIAN L	Pacific Telephone and Telegraph Company
	NOLDER ADRIAN L	Pacific Telephone
1954	PRATT JOS	R. L. Polk & Co.

4321 W 106TH ST

Year	Uses	Source
2001	RAMIREZFernando	Haines & Company, Inc.
1990	Arias Danilo	Pacific Bell Telephone Co
1950	EDWARDS VERNON C R	Pacific Telephone

4322 W 106TH ST

Year	Uses	Source
2001	MARTINEZCar los	Haines & Company, Inc.
2000	Martinez Carlos	Pacific Bell Telephone Co
1980	Sloan D	Pacific Telephone Co
1975	Somes Grace Mrs	Pacific Telephone Co
1964	SOMES GEO R	Pacific Telephone
	SOMES GRARE MRS	Pacific Telephone
1960	SOMES GEO R	Pacific Telephone
	SOMES GRACE MRS	Pacific Telephone
	SOMES GRACE	Pacific Telephone and Telegraph Company
1957	SOMES GEO R	Pacific Telephone
	SOMES GRACE MRS	Pacific Telephone
1954	SOMES GEO R R	R. L. Polk & Co.
	SOMES GRACE MRS R	R. L. Polk & Co.
1950	SOMES GEO R R	Pacific Telephone
	SOMES GRACE MRS R	Pacific Telephone
1946	Somes Grace Mrs r	Southern California Telephone Co
	Somes Geo R r	Southern California Telephone Co

4323 W 106TH ST

Year	Uses	Source
2001	XXXX	Haines & Company, Inc.

4325 W 106TH ST

Year	Uses	Source
2001	0 LOPEZJoaquai	Haines & Company, Inc.
1975	Larsen Albert C	Pacific Telephone Co

FINDINGS

Year	Uses	Source
1964	LARSEN ALBERT	Pacific Telephone
1960	LARSEN ALBERT	Pacific Telephone
	LARSEN or	Pacific Telephone and Telegraph Company
1957	LARSEN AIBERT	Pacific Telephone
1954	LARSEN ALBERT	R. L. Polk & Co.
1946	Miaryhew Lillian Mrs r	Southern California Telephone Co

4328 W 106TH ST

Year	Uses	Source
2001	XXXX	Haines & Company, Inc.
1995	A Reyes Miguel Angel	Pacific Bell Telephone Co
	Building	Pacific Bell Telephone Co
1990	Saavedra J	Pacific Bell Telephone Co
	A Ramirez Alberto	Pacific Bell Telephone Co
1964	LOUWSMA SAM	Pacific Telephone
1960	LOUWSMA S	Pacific Telephone and Telegraph Company
1957	LOUWSMA SAM	Pacific Telephone
1954	LOUWSMA SAM R	R. L. Polk & Co.
1950	JENSEN JEAN C R	Pacific Telephone
	LOUWSMA SAM R	Pacific Telephone

4329 W 106TH ST

Year	Uses	Source
2001	HOLT Charles	Haines & Company, Inc.
2000	Willis Melvin	Pacific Bell Telephone Co

4331 W 106TH ST

Year	Uses	Source
2001	NELSONAubrey 310t	Haines & Company, Inc.
2000	Nelson Aubrey	Pacific Bell Telephone Co

4332 W 106TH ST

Year	Uses	Source
2001	XXXX	Haines & Company, Inc.
1995	Lopez Javioer	Pacific Bell Telephone Co
1990	Lopez Martin Carmelo	Pacific Bell Telephone Co
1980	Reamey Walter	Pacific Telephone Co
	Reamex Walter	Pacific Telephone Co
1964	CUTBIRTH OLLIE E	Pacific Telephone
	FREIENS HOWARD B	Pacific Telephone

FINDINGS

Year	Uses	Source
1960	CUTBIRTH OLLIE E	Pacific Telephone and Telegraph Company
	FREIENS HOWARD B	Pacific Telephone and Telegraph Company
	CUTBIRTH OLLIE E	Pacific Telephone
	FREIENS HOWARD B	Pacific Telephone
1957	CUTBIRTH OLLIE E	Pacific Telephone
1954	CUTBIRTH W T R	R. L. Polk & Co.
1950	CUTBIRTH W T R	Pacific Telephone

4333 W 106TH ST

Year	Uses	Source
2001	SMITHLtoyd	Haines & Company, Inc.
1980	h Lightner Bruce	Pacific Telephone Co
1975	Austin Kenneth	Pacific Telephone Co
1964	GILLES D M	Pacific Telephone
1960	GILLES D M	Pacific Telephone and Telegraph Company
	GILLES D M	Pacific Telephone
1957	GILLES D M	Pacific Telephone
1954	GILIES D M R	R. L. Polk & Co.
1950	GILUES D MR	Pacific Telephone
1946	` Gilles D M r	Southern California Telephone Co

4337 W 106TH ST

Year	Uses	Source
2001	0 EB 5 YAAnbonso	Haines & Company, Inc.
2000	Piriacho Porfino	Pacific Bell Telephone Co
	7 Sanchez Luis	Pacific Bell Telephone Co
	13 Mukul Gaudencio May	Pacific Bell Telephone Co
	15 Ake Manuel J	Pacific Bell Telephone Co
	17 Uicab Gregorio	Pacific Bell Telephone Co
	19 Akechuc Luis	Pacific Bell Telephone Co
	20 Bustaiianto Felix I	Pacific Bell Telephone Co
	2 Amayo Santiago	Pacific Bell Telephone Co
1990	Pinacho Porfirio	Pacific Bell Telephone Co
1980	Garland Scotty	Pacific Telephone Co
1975	Schwary Richard	Pacific Telephone Co
1954	LAMMERS MERWIN D	R. L. Polk & Co.
1950	MARTIN RICHARD D R	Pacific Telephone

FINDINGS

4339 W 106TH ST

Year	Uses	Source
2001	XXXX	Haines & Company, Inc.
1980	Yeates Geo A	Pacific Telephone Co
1957	SCHWARY MARY	Pacific Telephone
1954	SCHWARY MARY	R. L. Polk & Co.
1950	COOLEY LEON N R	Pacific Telephone

4340 W 106TH ST

Year	Uses	Source
2001	APARTMENTS AKEManuel J	Haines & Company, Inc.
	ORAMIREZJose M	Haines & Company, Inc.
	ALCALA	Haines & Company, Inc.
1995	Building	Pacific Bell Telephone Co
	3 Gri Jalva Israel	Pacific Bell Telephone Co
	+I 11 Ake Chuc Luis	Pacific Bell Telephone Co
	12 Tornayo P 11 Birgillo	Pacific Bell Telephone Co
	16 Joo Artemlo	Pacific Bell Telephone Co
	18 Pool Satuirnino	Pacific Bell Telephone Co
1990	Building	Pacific Bell Telephone Co
	10 Guillen Carlos	Pacific Bell Telephone Co
	15 Arevalo Roberto	Pacific Bell Telephone Co
	15 Arevalo Roberto	Pacific Bell Telephone Co
	Contdl 16 Avila Andres	Pacific Bell Telephone Co
	18 Lemus Ana Luisa	Pacific Bell Telephone Co
	20 Martinez Juan	Pacific Bell Telephone Co
1980	Building	Pacific Telephone Co
	5 Basaca Regulo	Pacific Telephone Co
	6 Clokey Robt	Pacific Telephone Co
1975	Building	Pacific Telephone Co
	3 Ball Katryn	Pacific Telephone Co
	12 Wade Carl T	Pacific Telephone Co
	12 B Moller Glen	Pacific Telephone Co
1967	Young Bettle B	Pacific Telephone
1964	BATHAN DENNIS T	Pacific Telephone
	BOZARTH EDDIE	Pacific Telephone
	HANSEN JOANN D	Pacific Telephone
	KNIGHT ASHLEY B	Pacific Telephone
	SEYMOUR MARILYN J	Pacific Telephone
1960	KNIGHT ASHLEY E	Pacific Telephone

FINDINGS

Year	Uses	Source
1960	MCKENZIE R H	Pacific Telephone
	PAGH PAUL	Pacific Telephone
	SCHNEIDER LORETTA	Pacific Telephone
	WEBBER MARGE	Pacific Telephone
	WHITESIDE REATHEL	Pacific Telephone
	ADAMS JOHN	Pacific Telephone
	FLUHR MARY	Pacific Telephone
	HELTON DONALD	Pacific Telephone
	HINTZ ROBT F	Pacific Telephone
	APARTMENTS	Pacific Telephone and Telegraph Company
	MC KENZIE R H	Pacific Telephone and Telegraph Company
	GRISSOM DONALD	Pacific Telephone and Telegraph Company
	HINTZ ROBT F	Pacific Telephone and Telegraph Company
	KNIGHT ASHLEY B	Pacific Telephone and Telegraph Company
	BERRY PATRIClor	Pacific Telephone and Telegraph Company
	WEBBER MARGE	Pacific Telephone and Telegraph Company
	CURNOW LEONARD	Pacific Telephone and Telegraph Company
1957	CURTIS ROBT T	Pacific Telephone
1954	CURTIS ROBT T R	R. L. Polk & Co.
1950	HOLLAND HERMAN H R	Pacific Telephone
1946	Holland Herman H r	Southern California Telephone Co

4341 W 106TH ST

Year	Uses	Source
2000	Building	Pacific Bell Telephone Co
	REAR Alcala Pdro	Pacific Bell Telephone Co
1995	Building	Pacific Bell Telephone Co
	REAR Sarmiento Felipe	Pacific Bell Telephone Co
	REAR Alcala Pedro	Pacific Bell Telephone Co
1964	MEYERHOFER MICHAEL F	Pacific Telephone
1960	DOTTI RICHARD W	Pacific Telephone
	DOTTL RICHARD W	Pacific Telephone and Telegraph Company
1957	LAMB RUSSELL F	Pacific Telephone
1954	GLOSTER RAMON J R	R. L. Polk & Co.
1950	BEAUDREAU ROBT D R	Pacific Telephone
1946	Koch V L Mrs r	Southern California Telephone Co

FINDINGS

4345 W 106TH ST

Year	Uses	Source
2000	5015 Morales Geraldo	Pacific Bell Telephone Co
	5015 Morales Geraldo	Pacific Bell Telephone Co
	1 Cruz Tella Teraita J	Pacific Bell Telephone Co
	Building	Pacific Bell Telephone Co
1995	4 Lopez Hector M	Pacific Bell Telephone Co
	Building	Pacific Bell Telephone Co
1990	Building	Pacific Bell Telephone Co
	Lopez Hector M	Pacific Bell Telephone Co
	1 Beltran Prudencino	Pacific Bell Telephone Co
1980	1 Oronco Jose Luis	Pacific Telephone Co
	Building	Pacific Telephone Co
	2 Robago Alejandro	Pacific Telephone Co
	4 Goxiola Raymond	Pacific Telephone Co
1964	PINO JUAN	Pacific Telephone
1960	APARTMENTS	Pacific Telephone and Telegraph Company

4346 W 106TH ST

Year	Uses	Source
1960	JONES PEARL	Pacific Telephone
	MACKEY RALPH H	Pacific Telephone
	MACKEY RALPH H	Pacific Telephone and Telegraph Company
	SCHOOR MARGARET	Pacific Telephone
	APARTMFNT	Pacific Telephone and Telegraph Company
	JONES PEARL	Pacific Telephone and Telegraph Company
1957	COLEMAN MARIE D	Pacific Telephone
1954	MCRAE JOHN A	R. L. Polk & Co.
1950	KINET GASTON C R	Pacific Telephone

4347 W 106TH ST

Year	Uses	Source
1980	Salcedo B 1anca Vilma	Pacific Telephone Co
1975	Muhr Jos	Pacific Telephone Co
1964	BARNETT FRANCES	Pacific Telephone
1960	BARNETT FRANCES	Pacific Telephone and Telegraph Company
1957	MARCOTTE ANNA	Pacific Telephone
1954	MARCOTTE ANNA	R. L. Polk & Co.

FINDINGS

4238/ W 106TH ST

Year	Uses	Source
2001	i MACIASHe len	Haines & Company, Inc.

39051/2 W 106TH ST

Year	Uses	Source
1957	HOLMAN HELEN G	Pacific Telephone

3652 1/2 W 106TH ST

Year	Uses	Source
1964	KELLEY DUANE D	Pacific Telephone

3723 1/2 W 106TH ST

Year	Uses	Source
1964	EZZO PAT P	Pacific Telephone

3734 1/2 W 106TH ST

Year	Uses	Source
1964	HANNA DORIS M	Pacific Telephone
1960	HERNANDEZ OLIVIA S	Pacific Telephone
1950	GREENOUGH FRANK R	Pacific Telephone

3852 1/2 W 106TH ST

Year	Uses	Source
1964	MOODY JOS E	Pacific Telephone
	BUTLER MILDRED	Pacific Telephone
1960	BOONE JAS G	Pacific Telephone

3854 1/2 W 106TH ST

Year	Uses	Source
1964	MAILHOT MARGARET	Pacific Telephone
1960	DAVISON CARL E	Pacific Telephone
1957	FAIRCHILD GEO A	Pacific Telephone

3858 1/2 W 106TH ST

Year	Uses	Source
1964	BECHTEL DONALD E	Pacific Telephone
1957	SMITH H C	Pacific Telephone

3923 1/2 W 106TH ST

Year	Uses	Source
1960	LAMOREAUX CHAS L	Pacific Telephone

FINDINGS

Year	Uses	Source
1957	BORZAGO HENRY R	Pacific Telephone

3933 1/2 W 106TH ST

Year	Uses	Source
1960	HAPPERSETT KENNETH	Pacific Telephone
1957	STANFORD ESTELLE	Pacific Telephone

3934 1/2 W 106TH ST

Year	Uses	Source
1960	KLUGH RONALD	Pacific Telephone

4027 1/2 W 106TH ST

Year	Uses	Source
1960	SHAW VIVIAN A	Pacific Telephone

4029 1/2 W 106TH ST

Year	Uses	Source
1960	LE PAGE MARIE	Pacific Telephone

4234 1/2 W 106TH ST

Year	Uses	Source
1964	WEBB J LARRY	Pacific Telephone

4236 1/2 W 106TH ST

Year	Uses	Source
1964	LIGHT E J	Pacific Telephone
	LIGHT JERRY	Pacific Telephone

4246 1/2 W 106TH ST

Year	Uses	Source
1964	MURRAY RONALD D	Pacific Telephone
1960	STANDRIDGE CECIL A	Pacific Telephone
1957	SWEENEY ROGER J	Pacific Telephone
	SWEENEY BRENDA M	Pacific Telephone

4248 1/2 W 106TH ST

Year	Uses	Source
1957	GRILLO MARIA	Pacific Telephone

FINDINGS

4250 1/2 W 106TH ST

Year	Uses	Source
1964	COLLACOTT JERRE L	Pacific Telephone
1960	DUMAN GEO	Pacific Telephone

4254 1/2 W 106TH ST

Year	Uses	Source
1964	HABERMAN MARY H	Pacific Telephone

4254 3/4 W 106TH ST

Year	Uses	Source
1964	MCCUTCHEON A R MRS	Pacific Telephone
1960	PREWITT LEANORE MRS	Pacific Telephone

4256 1/2 W 106TH ST

Year	Uses	Source
1960	STRACHAN ROGER T	Pacific Telephone

4260 1/2 W 106TH ST

Year	Uses	Source
1960	WASHINGTON FRANK D	Pacific Telephone

4262 3/4 W 106TH ST

Year	Uses	Source
1960	ALLEN WILLIS W	Pacific Telephone

4314 1/2 W 106TH ST

Year	Uses	Source
1964	HAYGOOD ARCHIE	Pacific Telephone

4315 1/2 W 106TH ST

Year	Uses	Source
1957	SHAW LOUIS G	Pacific Telephone

W 107TH

3665 W 107TH

Year	Uses	Source
1981	ABNEY WILLIE M INGLEWOOD	Pacific Telephone

FINDINGS

3705 W 107TH

Year	Uses	Source
1981	WILLIAMS R INGLEWOOD	Pacific Telephone

3711 W 107TH

Year	Uses	Source
1990	BOOZER JAS INGLEWOOD	Pacific Bell

3733 W 107TH

Year	Uses	Source
1981	LEE O C INGLEWOOD	Pacific Telephone

3757 W 107TH

Year	Uses	Source
1990	RICHARD S MARKET INGLEWOOD	Pacific Bell
1986	RICHARD S MARKET INGLEWOOD	Pacific Bell
1981	RICHARDS MARKET INGLEWOOD	Pacific Telephone
1971	Richards Market	Pacific Telephone

3820 W 107TH

Year	Uses	Source
1981	& ERIKA INGLEWOOD	Pacific Telephone

3860 W 107TH

Year	Uses	Source
1986	NELSON M E INGLEWOOD	Pacific Bell
1981	NELSON M E INGLEWOOD	Pacific Telephone

4064 W 107TH

Year	Uses	Source
1981	WILLIAMS ROY E JR INGLEWOOD	Pacific Telephone

4102 W 107TH

Year	Uses	Source
1981	PAYNE GAYLE LENNOX	Pacific Telephone

4139 W 107TH

Year	Uses	Source
2000	Testtwo Vendor Mrs	Pacific Bell Telephone Co

FINDINGS

4143 W 107TH

Year	Uses	Source
2000	Tesffour Vendor Jr Mr 9 N	Pacific Bell Telephone Co

4228 W 107TH

Year	Uses	Source
1981	MAYFIELD DOROTHY INGLEWOOD	Pacific Telephone

W 107TH ST

3660 W 107TH ST

Year	Uses	Source
2001	VELIZJorge	Haines & Company, Inc.
1950	MILLER RAYMOND C R	Pacific Telephone
1946	Klleckner Paul S r	Southern California Telephone Co

3661 W 107TH ST

Year	Uses	Source
2001	CARRILLOEduardo	Haines & Company, Inc.
2000	Building	Pacific Bell Telephone Co
	FRT Estrada Sanrira	Pacific Bell Telephone Co
1964	SCHUTE L P	Pacific Telephone
1957	I PEAKE LISTON L	Pacific Telephone

3663 W 107TH ST

Year	Uses	Source
2001	XXXX	Haines & Company, Inc.
1980	Valentine Mable	Pacific Telephone Co
1975	Sullivan Major	Pacific Telephone Co
1964	RAGSDALE LINDA L	Pacific Telephone
1957	TOLLETH FRED C MRS	Pacific Telephone

3665 W 107TH ST

Year	Uses	Source
2001	OLGUINMart 4niano	Haines & Company, Inc.
1990	Olguin Victor	Pacific Bell Telephone Co
1980	Abney Willle M	Pacific Telephone Co
1964	WOOD W H	Pacific Telephone
1960	WOOD WM H	Pacific Telephone
1957	WOOD WM H	Pacific Telephone

FINDINGS

3700 W 107TH ST

Year	Uses	Source
1990	Fontenot Albert	Pacific Bell Telephone Co
1980	Williams Wilbert	Pacific Telephone Co
	Williams Wilbert	Pacific Telephone Co
1975	Williams Wilbert	Pacific Telephone Co
1964	HEATH EDDIE	Pacific Telephone
1960	HEATH EDDIE	Pacific Telephone
1954	ANDERSON BUREL J	R. L. Polk & Co.
1950	THOMPSON FRANCIS P R	Pacific Telephone
1946	Evans John W r	Southern California Telephone Co

3701 W 107TH ST

Year	Uses	Source
2001	i PRASAD I	Haines & Company, Inc.

3704 W 107TH ST

Year	Uses	Source
2001	TUOHOLOAKIManu T	Haines & Company, Inc.
2000	Tuuholoali Maim T	Pacific Bell Telephone Co
1990	Tuuholoaki Moleni	Pacific Bell Telephone Co
1975	Clark Elsie	Pacific Telephone Co
1964	CLARK WILFRED	Pacific Telephone
1960	CLARK WILFRED	Pacific Telephone
1957	CLARK WILFRED	Pacific Telephone
1950	CLARK WILFRED R	Pacific Telephone

3705 W 107TH ST

Year	Uses	Source
2001	TUOHOLOAKIManu T	Haines & Company, Inc.
2000	4 Easly S	Pacific Bell Telephone Co
	Building	Pacific Bell Telephone Co
1990	Building	Pacific Bell Telephone Co
	3 Jefferson William	Pacific Bell Telephone Co
1980	Building	Pacific Telephone Co
	2 Williams R	Pacific Telephone Co
1975	4 Clark Wanda Marle	Pacific Telephone Co
	Building	Pacific Telephone Co
1964	ANDERSON ANNA B	Pacific Telephone

FINDINGS

3708 W 107TH ST

Year	Uses	Source
2001	PAPIASPedro	Haines & Company, Inc.
1980	Pope Mabel	Pacific Telephone Co
1975	Stier Saml	Pacific Telephone Co
1964	DUNCHOCK THOS	Pacific Telephone

3711 W 107TH ST

Year	Uses	Source
2001	BOOZERJas	Haines & Company, Inc.
2000	Boozer Jas	Pacific Bell Telephone Co
1995	Boozer Jas	Pacific Bell Telephone Co
1990	Boozer Jas	Pacific Bell Telephone Co
1980	Boozer Jas	Pacific Telephone Co
1976	Boozer Jas	Pacific Telephone
1975	Boozer Jas	Pacific Telephone Co
1960	PENWELL JACKIE	Pacific Telephone
1957	HERSHNER L C	Pacific Telephone
1954	HERSHNER L C R	R. L. Polk & Co.
1950	HERSHNER L C R	Pacific Telephone

3712 W 107TH ST

Year	Uses	Source
2001	6 BAKE 8 Elaine	Haines & Company, Inc.
1960	MEMMER RALPH	Pacific Telephone
1957	MEMMER RALPH	Pacific Telephone
1954	MEMMER RALPH R	R. L. Polk & Co.
1950	MEMMER RALPHR	Pacific Telephone
1946	Memmer Ralph r	Southern California Telephone Co

3713 W 107TH ST

Year	Uses	Source
2001	XXXX	Haines & Company, Inc.
1980	Thornton Frank	Pacific Telephone Co
1950	WHITEHEAD JERRY A R	Pacific Telephone

3714 W 107TH ST

Year	Uses	Source
2001	CORREAArmando	Haines & Company, Inc.
1975	Mell In Mabel D	Pacific Telephone Co
1964	MELLIN EDWIN J	Pacific Telephone

FINDINGS

Year	Uses	Source
1960	MELLIN EDWIN J	Pacific Telephone
1957	MELLLN EDWIN J	Pacific Telephone

3716 W 107TH ST

Year	Uses	Source
2001	XXXX	Haines & Company, Inc.
1990	Lara Petrolila	Pacific Bell Telephone Co
1964	MILLER JUDITH	Pacific Telephone
	MILLER S DOYLE	Pacific Telephone
1960	BLAKELY DAVID L	Pacific Telephone

3717 W 107TH ST

Year	Uses	Source
2001	OCATESLoreoe	Haines & Company, Inc.
1995	Cates Albert J	Pacific Bell Telephone Co
1990	Cates Arthur J	Pacific Bell Telephone Co
	Cates Albert J	Pacific Bell Telephone Co
1980	Cates E	Pacific Telephone Co
	Cates Albert J	Pacific Telephone Co
1975	Cates Albert J	Pacific Telephone Co
1964	ROSENBAUER LORAINE	Pacific Telephone
	ROSENBAUER GLEN	Pacific Telephone
1960	MEINER FRED	Pacific Telephone
1957	MEINER FRED	Pacific Telephone
1954	MEINER FRED R	R. L. Polk & Co.
1950	MEIN R FRED R	Pacific Telephone

3720 W 107TH ST

Year	Uses	Source
2001	ORODPIGUEZNorma	Haines & Company, Inc.
1975	Watkins Haydn	Pacific Telephone Co
1964	WATKINS HAYDN	Pacific Telephone
1957	DAVENPORT KALSO	Pacific Telephone
1954	RAPPAPORT BEN	R. L. Polk & Co.
1946	Geiser Carl A r	Southern California Telephone Co

3721 W 107TH ST

Year	Uses	Source
2001	0 NANCE	Haines & Company, Inc.
2000	Naniice A	Pacific Bell Telephone Co

FINDINGS

Year	Uses	Source
1995	Nance A	Pacific Bell Telephone Co
1990	Nance A	Pacific Bell Telephone Co
1980	West A	Pacific Telephone Co
1975	West A	Pacific Telephone Co
	WIlson K	Pacific Telephone Co
1964	NICHOLS JAS P	Pacific Telephone
1960	NICHOLS FRANK M	Pacific Telephone
1957	NICHOLS FRANK M	Pacific Telephone
1954	NFCLLOLSGS R	R. L. Polk & Co.

3722 W 107TH ST

Year	Uses	Source
2001	XXXX	Haines & Company, Inc.
1995	Beltran Roberto	Pacific Bell Telephone Co

3724 W 107TH ST

Year	Uses	Source
2001	CANASJose Alex	Haines & Company, Inc.
2000	Canas Joase Alex	Pacific Bell Telephone Co
1995	Canas Jose Alex	Pacific Bell Telephone Co
1990	Canas Jose Alex	Pacific Bell Telephone Co
1980	Thompson Harry	Pacific Telephone Co
1975	Thompson Harry	Pacific Telephone Co
1964	THOMPSON HARRY	Pacific Telephone
1960	THOMPSON HARRY	Pacific Telephone
1957	THOMPSON HARRY	Pacific Telephone
1954	THOMPSON HARRY	R. L. Polk & Co.
1950	THOMPSON HARRY R	Pacific Telephone
1946	Mc Cutcheon Earl r	Southern California Telephone Co

3725 W 107TH ST

Year	Uses	Source
2001	HENDERSONJohn	Haines & Company, Inc.
1980	Holland Vincent	Pacific Telephone Co
1975	Holland Vincent	Pacific Telephone Co

3726 W 107TH ST

Year	Uses	Source
2001	BERNALBen	Haines & Company, Inc.
2000	Bernal Boenjann	Pacific Bell Telephone Co

FINDINGS

W 107th St

3727 W 107th St

Year	Uses	Source
2010	CYNTHIA WILEY CO	EDR Digital Archive
	CYNTHIA WILEY CO	EDR Digital Archive

W 107TH ST

3727 W 107TH ST

Year	Uses	Source
1980	Webb Andrew B	Pacific Telephone Co

3728 W 107TH ST

Year	Uses	Source
2001	ESC 0 BAR 00g	Haines & Company, Inc.
2000	Escobar Oa t	Pacific Bell Telephone Co
1995	Escobar Olga	Pacific Bell Telephone Co
1990	Escobar Olga	Pacific Bell Telephone Co

3733 W 107TH ST

Year	Uses	Source
2001	Op LORESZenaido	Haines & Company, Inc.
2000	Garcia Alvaro	Pacific Bell Telephone Co
1990	Soria Nicanor	Pacific Bell Telephone Co
1980	Lee 0 C	Pacific Telephone Co
1976	Carter Twyla	Pacific Telephone
1975	Carter Twyla	Pacific Telephone Co
1967	Winerman S K	Pacific Telephone
1964	WINERMAN S K	Pacific Telephone
1960	WINERMAN S K	Pacific Telephone
1957	WINERMAN S K	Pacific Telephone
1954	BARATTI JOS	R. L. Polk & Co.

3734 W 107TH ST

Year	Uses	Source
2001	GONZALEZRuben	Haines & Company, Inc.
2000	Gonzalez Ruben	Pacific Bell Telephone Co
1995	Gonzalez Ruben	Pacific Bell Telephone Co
1980	Allen Ruth	Pacific Telephone Co
	Allen Ruth	Pacific Telephone Co

FINDINGS

Year	Uses	Source
1960	URSO ANTONETTA MRS	Pacific Telephone
1957	URSO ANTONETTA MRS	Pacific Telephone

3735 W 107TH ST

Year	Uses	Source
1990	Galdamez Marco T	Pacific Bell Telephone Co
1964	JOURDAIN M A	Pacific Telephone
1960	BRACKETT LUTHER W	Pacific Telephone
1957	BRACKETT LUTHER W	Pacific Telephone

3736 W 107TH ST

Year	Uses	Source
2001	OGODINEZDano	Haines & Company, Inc.
1964	LYSINGER T W	Pacific Telephone
1960	LYSINGER T W	Pacific Telephone
1957	LYSINGER T W	Pacific Telephone
1954	LYSINGER T W R	R. L. Polk & Co.
1950	LYSINGER T W R	Pacific Telephone
1946	Lysinger T W r	Southern California Telephone Co

3739 W 107TH ST

Year	Uses	Source
2001	MAGANAVictor	Haines & Company, Inc.
1990	Magana Victor	Pacific Bell Telephone Co
1980	Santana Isidoro	Pacific Telephone Co
1964	BROWN DENNIS E	Pacific Telephone
1960	RODERIGUES EDWIN	Pacific Telephone

3740 W 107TH ST

Year	Uses	Source
2001	GONZALEZAnltonio	Haines & Company, Inc.
1990	4 James Vickie	Pacific Bell Telephone Co
	3 Brown Dwayne	Pacific Bell Telephone Co
	Building	Pacific Bell Telephone Co
1980	4 Morris Kirk	Pacific Telephone Co
	Building	Pacific Telephone Co
1975	Building	Pacific Telephone Co
	Kemp Joe	Pacific Telephone Co
1964	VAN DE MARK JOHN W	Pacific Telephone
	LAMONTE TONY C	Pacific Telephone

FINDINGS

Year	Uses	Source
1964	BINER SHIRLEY M	Pacific Telephone
	BINER GEO J	Pacific Telephone
1960	PHILLIPS JOS A	Pacific Telephone
1957	WORDSWORTH WARREN K	Pacific Telephone
1954	GALLOWAY S H R	R. L. Polk & Co.
1950	GALLOWAY S H R	Pacific Telephone

3741 W 107TH ST

Year	Uses	Source
2001	XXXX	Haines & Company, Inc.
1995	Magana L P	Pacific Bell Telephone Co
1975	Preclado Hector	Pacific Telephone Co

3745 W 107TH ST

Year	Uses	Source
2001	VALENZUELAFrancisco	Haines & Company, Inc.
2000	Building	Pacific Bell Telephone Co
	GAR Valerinuela Misael i	Pacific Bell Telephone Co
	3746 Cobarrubias Florentino	Pacific Bell Telephone Co
1980	Preciado Hector	Pacific Telephone Co
1975	Fernandez Antonio	Pacific Telephone Co
1964	SARGENT J R	Pacific Telephone
1960	SARGENT J R	Pacific Telephone
1957	RGERNT J R	Pacific Telephone
1954	SARGENT J RR	R. L. Polk & Co.
1950	SARGENT J RR	Pacific Telephone
1946	Sargent J R r	Southern California Telephone Co

3746 W 107TH ST

Year	Uses	Source
1975	Gllson John W	Pacific Telephone Co
1964	GILSON JOHN W	Pacific Telephone
1960	GILSON JOHN W	Pacific Telephone
1957	GILSON JOLN W	Pacific Telephone
1954	GILSON JOHN W R	R. L. Polk & Co.
1950	COOKE WALTER A R	Pacific Telephone
1946	Cooke Walter A r	Southern California Telephone Co

FINDINGS

3747 W 107TH ST

Year	Uses	Source
2001	GONZALEZJose	Haines & Company, Inc.
1980	Smith Chas Etta	Pacific Telephone Co
	Mc Coy Shedric Jr	Pacific Telephone Co
1964	SYLVIA FRANK P	Pacific Telephone
1960	SYLVIA FRANK P	Pacific Telephone
1957	PARKEY CHAS W	Pacific Telephone
1954	PARKEY CHAS W	R. L. Polk & Co.

3748 W 107TH ST

Year	Uses	Source
2001	COBARRUBIAS	Haines & Company, Inc.

3753 W 107TH ST

Year	Uses	Source
2001	OPRECIADOAI	Haines & Company, Inc.
2000	Preciado Alfredo	Pacific Bell Telephone Co
1995	Preciado Alfredo	Pacific Bell Telephone Co
1990	Preciado Alfredo	Pacific Bell Telephone Co
1980	Preciado Alfredo	Pacific Telephone Co
1960	REINKE A B	Pacific Telephone
1957	ESTER E W	Pacific Telephone
1954	LOWRY L VANCE	R. L. Polk & Co.
1950	MASON FRANK J R	Pacific Telephone

W 107th St

3757 W 107th St

Year	Uses	Source
2014	RICHARD S MARKET	EDR Digital Archive
	RICHARD S MARKET	EDR Digital Archive
2010	RICHARD S MARKET	EDR Digital Archive
	RICHARD S MARKET	EDR Digital Archive

W 107TH ST

3757 W 107TH ST

Year	Uses	Source
2001	PARKKenneth	Haines & Company, Inc.
2000	RICHARDS MARKET	Pacific Bell Telephone Co

FINDINGS

Year	Uses	Source
1995	RICHARDS MARKET	Pacific Bell Telephone Co
1990	RICHARDS MARKET	Pacific Bell Telephone Co
1980	Richards Market	Pacific Telephone Co
1976	Richards Market	Pacific Telephone
1975	Richards Market	Pacific Telephone Co
1967	Jos Market	Pacific Telephone
1960	BAKER DAVE H	Pacific Telephone
	TILLIE S MKT	Pacific Telephone
1957	BAKER DAVE H	Pacific Telephone
	TILLIE S MKT	Pacific Telephone
1954	BAKER DAVE H R	R. L. Polk & Co.
	TILTIE S MKT	R. L. Polk & Co.
1950	BAKER DAVE H R	Pacific Telephone
	TILLIE S MVLKT	Pacific Telephone
1946	Baker Dave H r	Southern California Telephone Co
	Tillies Mkt	Southern California Telephone Co

3765 W 107TH ST

Year	Uses	Source
2001	PARKt Kenne Ih	Haines & Company, Inc.
1954	RAMSEY HOWARD TEXACO SERV	R. L. Polk & Co.
1950	WARREN S SERA	Pacific Telephone

3800 W 107TH ST

Year	Uses	Source
2001	WADEDorette	Haines & Company, Inc.
1964	MOORE ROBT E	Pacific Telephone
1957	GERSTUNG WALTER A	Pacific Telephone

3802 W 107TH ST

Year	Uses	Source
2001	XXXX	Haines & Company, Inc.
1954	ANDERSON DUANE W	R. L. Polk & Co.
1950	ERICKLON LOUIS PA R	Pacific Telephone

3803 W 107TH ST

Year	Uses	Source
2000	Phillips Evelyn M	Pacific Bell Telephone Co
1995	Phillips Evelyn M	Pacific Bell Telephone Co
1990	Phillips Evelyn M	Pacific Bell Telephone Co

FINDINGS

Year	Uses	Source
1980	Phillips Evelyn M	Pacific Telephone Co
1975	Phillips Evelyn M	Pacific Telephone Co
1964	PHILLIPS EVELYN M	Pacific Telephone
1960	V & B RUG CARPET & UPHOLSTERY CLEANERS	Pacific Telephone
1957	PHILLIPS EVELYN N	Pacific Telephone
1954	PHILLIPS EVELYN MAR VISTA R	R. L. Polk & Co.
1950	BECK EVELYN M R	Pacific Telephone
1946	Beck Evelyn M r	Southern California Telephone Co

3804 W 107TH ST

Year	Uses	Source
2001	XXXX	Haines & Company, Inc.
1995	Smith Warren D	Pacific Bell Telephone Co
	Smith 0 DL	Pacific Bell Telephone Co
1980	Smith Warren D	Pacific Telephone Co
1975	Sparks KIm	Pacific Telephone Co
1964	SPARKS KIM	Pacific Telephone
1960	SPARKS KIM	Pacific Telephone
1957	SPARKS KIM- Q RCHRF4-96	Pacific Telephone
1954	HOBACK RUBY	R. L. Polk & Co.
	CRAWFORD VIOLET	R. L. Polk & Co.

3805 W 107TH ST

Year	Uses	Source
1960	PHILLIPS EVELYN M	Pacific Telephone

3806 W 107TH ST

Year	Uses	Source
2001	AGUIRRE V 00or	Haines & Company, Inc.
1957	HESS BEN	Pacific Telephone
1954	B & V RUG & UPHOLSTERY CLEANERS	R. L. Polk & Co.
	HESS BEN L B & V RUG & UPHOLSTERY CLEANERS	R. L. Polk & Co.
1950	MORGAN LLOYD A R	Pacific Telephone
1946	Erickson Louis Nl r	Southern California Telephone Co

3808 W 107TH ST

Year	Uses	Source
2001	XXXX	Haines & Company, Inc.
1995	Hernandez Maria Guadalupe	Pacific Bell Telephone Co

Year	Uses	Source
1980	Trimble Darizett	Pacific Telephone Co
1976	Eldridge Lorraine	Pacific Telephone
1975	Johnson Malcolm	Pacific Telephone Co

3809 W 107TH ST

Year	Uses	Source
2001	XXXX	Haines & Company, Inc.

3811 W 107TH ST

Year	Uses	Source
2001	XXXX	Haines & Company, Inc.
1980	Stevens Tracy	Pacific Telephone Co
1975	Maxwell Thos	Pacific Telephone Co

3812 W 107TH ST

Year	Uses	Source
2001	OCONNELLJoan	Haines & Company, Inc.
1995	OConnell Jas L	Pacific Bell Telephone Co
1990	OConnell Jas L	Pacific Bell Telephone Co
1980	OConnell Jas L	Pacific Telephone Co
1975	OConnell Jas L	Pacific Telephone Co
1964	FREBERT EARL L	Pacific Telephone
1957	FREBERT EARL L	Pacific Telephone
1954	FREBERT EARL L	R. L. Polk & Co.

W 107th St

3813 W 107th St

Year	Uses	Source
2010	ROBS MOBILE BARBERSHOP	EDR Digital Archive
	WADE AUTO SALES	EDR Digital Archive
	ROBS MOBILE BARBERSHOP	EDR Digital Archive
	WADE AUTO SALES	EDR Digital Archive

W 107TH ST

3813 W 107TH ST

Year	Uses	Source
2001	XXXX	Haines & Company, Inc.
1990	Wade Karl	Pacific Bell Telephone Co

FINDINGS

Year	Uses	Source
1980	Wade Karl	Pacific Telephone Co
1960	GUMMERE GERALD G	Pacific Telephone
1957	GUMMERE GERALD C	Pacific Telephone
1954	NELSON HENRY M R	R. L. Polk & Co.
	ERSKINE DOROTHY M	R. L. Polk & Co.
1950	ERSKINE PAUL J R	Pacific Telephone
	NELSON HENRY NR	Pacific Telephone
1946	Nelson Henry M r	Southern California Telephone Co
	Erskine Paul J r	Southern California Telephone Co

3816 W 107TH ST

Year	Uses	Source
1975	Mancini Gerald	Pacific Telephone Co
1964	MCCALL MICHAEL JOHN	Pacific Telephone
1957	KUSZMAUL HARRY E	Pacific Telephone
1954	LINGLE CHESTER A	R. L. Polk & Co.

3817 W 107TH ST

Year	Uses	Source
2001	ESCALANTEAlma U	Haines & Company, Inc.
2000	REAR Escalante Alina U	Pacific Bell Telephone Co
	Building	Pacific Bell Telephone Co
	3820 2 Smith Naushua L	Pacific Bell Telephone Co
	3 Smith Veronica	Pacific Bell Telephone Co
1990	Magana George	Pacific Bell Telephone Co
1980	Sandiford Constance	Pacific Telephone Co
1975	Dean Wm O	Pacific Telephone Co
1964	JACKSON ANN MRS	Pacific Telephone
1960	JACKSON ANN MRS	Pacific Telephone

3820 W 107TH ST

Year	Uses	Source
2001	ALLENTerne	Haines & Company, Inc.
1995	Building	Pacific Bell Telephone Co
	3 Hilton Todd	Pacific Bell Telephone Co
1990	Building	Pacific Bell Telephone Co
	3824 Tobar Felicita	Pacific Bell Telephone Co
	3 Walker Chanson	Pacific Bell Telephone Co
1980	Building	Pacific Telephone Co

FINDINGS

Year	Uses	Source
1980	1 Collins Ponolar & Erika	Pacific Telephone Co
	1 Collins Jessie J& Ponolar Rev	Pacific Telephone Co
1975	Montoya Sadie	Pacific Telephone Co
1964	MAY DONALD G	Pacific Telephone
1957	KNIGHT PAUL A	Pacific Telephone
1954	HUTSON LAWRENCE W	R. L. Polk & Co.

3823 W 107TH ST

Year	Uses	Source
1964	HATCHER ROY B	Pacific Telephone
1960	HATCHER ROY B	Pacific Telephone
1957	HATCHER ROY B	Pacific Telephone
1954	HATCHER ROY B R	R. L. Polk & Co.
1950	HATCHER ROY BR	Pacific Telephone
1946	Hatcher Roy B r	Southern California Telephone Co

3824 W 107TH ST

Year	Uses	Source
2000	Gonzalez Serafin	Pacific Bell Telephone Co
1990	Gonzalez Jose Guadalupe	Pacific Bell Telephone Co
1980	Lopez Rito	Pacific Telephone Co
1960	PEERSON GORDON	Pacific Telephone

3825 W 107TH ST

Year	Uses	Source
2001	XXXX	Haines & Company, Inc.
1980	2 Rodriguez Ernesto	Pacific Telephone Co
	Building	Pacific Telephone Co
1960	LISTERMAN KEOSETH DEAN	Pacific Telephone

3826 W 107TH ST

Year	Uses	Source
2001	RENTERi AMaorana	Haines & Company, Inc.
2000	REAR Renteria Mariana	Pacific Bell Telephone Co
	Building	Pacific Bell Telephone Co
1980	Tovar Raul C	Pacific Telephone Co

FINDINGS

W 107th St

3827 W 107th St

Year	Uses	Source
2014	RUEBEN RODRIQUEZ	EDR Digital Archive
	RUEBEN RODRIQUEZ	EDR Digital Archive
2010	RUEBEN RODRIQUEZ	EDR Digital Archive
	RUEBEN RODRIQUEZ	EDR Digital Archive

W 107TH ST

3827 W 107TH ST

Year	Uses	Source
2001	RODRIGUEZRuben	Haines & Company, Inc.
1990	Montoya Cupertino C	Pacific Bell Telephone Co
1980	Martinez Gumaro	Pacific Telephone Co
1975	Harris Howard	Pacific Telephone Co
1964	YENCKEL GERTRUDE P MRS	Pacific Telephone
1960	YENCKEL H L	Pacific Telephone
1957	YENCKEL H L	Pacific Telephone
1954	YENCKEL H L R	R. L. Polk & Co.
1950	YENCKEL H L R	Pacific Telephone
1946	Yenckel H L r	Southern California Telephone Co

3830 W 107TH ST

Year	Uses	Source
2001	GONZALEZO	Haines & Company, Inc.
2000	Gonzalez Otilia	Pacific Bell Telephone Co
1995	Gonzalez Otlila	Pacific Bell Telephone Co
1980	Ross Arinett	Pacific Telephone Co

3831 W 107TH ST

Year	Uses	Source
2001	XXXX	Haines & Company, Inc.
1960	DUNN J R	Pacific Telephone
1957	DUASN JAS R	Pacific Telephone
1954	DUNN JAS R	R. L. Polk & Co.

3832 W 107TH ST

Year	Uses	Source
2000	Rarnirez Martla	Pacific Bell Telephone Co

Year	Uses	Source
1995	Prado Martha	Pacific Bell Telephone Co
1990	Tobar Teresa	Pacific Bell Telephone Co
	Gonzalez Otilia	Pacific Bell Telephone Co
1964	GIBSON SHIRLEY	Pacific Telephone
	GIBSON DON L	Pacific Telephone
1960	WADE SHERNA	Pacific Telephone
	WADE JOHN S	Pacific Telephone

3833 W 107TH ST

Year	Uses	Source
2001	MORENOJesus	Haines & Company, Inc.
1980	Morgan Maude M	Pacific Telephone Co
1960	LAMOREAUX HELEN	Pacific Telephone
1957	LAMOREAUX HELEN	Pacific Telephone
1954	TRORNBLAY PAUL R	R. L. Polk & Co.
1950	TROMBLAY PAULR	Pacific Telephone
1946	Tromblay Paul r	Southern California Telephone Co

3834 W 107TH ST

Year	Uses	Source
2001	STEWARTRubin	Haines & Company, Inc.
1964	WORTHAM JERRY B	Pacific Telephone
1960	WORTHAM JERRY B	Pacific Telephone
1954	HAYES ROBT D	R. L. Polk & Co.

W 107th St

3836 W 107th St

Year	Uses	Source
2010	BEDFORD ASSOCIATES	EDR Digital Archive
	BEDFORD ASSOCIATES	EDR Digital Archive

W 107TH ST

3836 W 107TH ST

Year	Uses	Source
2001	XXXX	Haines & Company, Inc.
1960	BRILMYER E C	Pacific Telephone

FINDINGS

3837 W 107TH ST

Year	Uses	Source
1964	LAMOREAUX HELEN	Pacific Telephone
1960	CRANFILL KATHLEEN MRS	Pacific Telephone

3839 W 107TH ST

Year	Uses	Source
2001	SALMERON Maria	Haines & Company, Inc.
2000	REAR Samirneron Maria	Pacific Bell Telephone Co
	Building	Pacific Bell Telephone Co
1975	Cass Chas Lewis	Pacific Telephone Co

3840 W 107TH ST

Year	Uses	Source
1990	Cifuents Amparo	Pacific Bell Telephone Co
	Deleon Corina C	Pacific Bell Telephone Co
1975	Souseda Ralph	Pacific Telephone Co
1964	MILLONZI JOS	Pacific Telephone

3841 W 107TH ST

Year	Uses	Source
2001	RENDON Eresto	Haines & Company, Inc.
1990	Vazquez Juan	Pacific Bell Telephone Co
1964	GLOWACKI RICHARD D	Pacific Telephone

3842 W 107TH ST

Year	Uses	Source
1995	Ayala Crisanto	Pacific Bell Telephone Co
1980	Camargo Angela	Pacific Telephone Co
	Rustin Doris	Pacific Telephone Co
1975	Rustin Doris	Pacific Telephone Co
1964	HIZA GEO M JR	Pacific Telephone
1960	SMITH C JEAN	Pacific Telephone
1957	BURNS ERNEST J	Pacific Telephone

3843 W 107TH ST

Year	Uses	Source
2001	XXXX	Haines & Company, Inc.
1964	HOWARD CLEO E MRS	Pacific Telephone
1960	HOWARD CLEO E MRS	Pacific Telephone
1957	HOWARD CLEA E MRS	Pacific Telephone

Year	Uses	Source
1954	HOWARD CLEO E MRS	R. L. Polk & Co.
1950	ENGLISH FRED R R	Pacific Telephone
1946	English Fred R r	Southern California Telephone Co

3844 W 107TH ST

Year	Uses	Source
2001	ALVAREZEdgarn Armando	Haines & Company, Inc.
1975	Gargano Joe	Pacific Telephone Co
1957	CHRISTENSEN LEWIS C	Pacific Telephone

3845 W 107TH ST

Year	Uses	Source
2001	XXXX	Haines & Company, Inc.
1975	Dickinson Virgil Kelly	Pacific Telephone Co
1960	WILLIAMS BOB	Pacific Telephone

3846 W 107TH ST

Year	Uses	Source
1954	METROPOLITAN SHOWCASE & FIXTURE CO	R. L. Polk & Co.

3847 W 107TH ST

Year	Uses	Source
2001	XXXX	Haines & Company, Inc.
1964	THORNTON MICHEAL D	Pacific Telephone

3848 W 107TH ST

Year	Uses	Source
1990	Chavez Pedro	Pacific Bell Telephone Co
1980	Ruth Geo H	Pacific Telephone Co
1957	VANDERBUR GEO L	Pacific Telephone
1954	BIST RAYMOND A	R. L. Polk & Co.
1950	CAREY PATRICK E R	Pacific Telephone

3851 W 107TH ST

Year	Uses	Source
2001	HILDRETH 6 Everelt	Haines & Company, Inc.
1960	WALLIS AARON S	Pacific Telephone
1950	WAITE T H N R	Pacific Telephone
1946	Waite T H N r	Southern California Telephone Co

FINDINGS

3852 W 107TH ST

Year	Uses	Source
2001	XXXX	Haines & Company, Inc.
1980	Mc Clendon Elaine	Pacific Telephone Co
1975	OHalloran Terry	Pacific Telephone Co
1964	HART MYRA	Pacific Telephone
1960	HART MYRA	Pacific Telephone
1957	HART MYRA	Pacific Telephone

3854 W 107TH ST

Year	Uses	Source
2001	XXXX	Haines & Company, Inc.
1957	I PRUIN B L	Pacific Telephone
1950	CAREY CLIFFORD R	Pacific Telephone

3855 W 107TH ST

Year	Uses	Source
2001	MELENDEZJesus	Haines & Company, Inc.
1990	Lindsey Paul W	Pacific Bell Telephone Co
1980	Lindsey Paul W	Pacific Telephone Co
1957	BOADEN JAS	Pacific Telephone
1954	BOYD JEAN MRS	R. L. Polk & Co.

3858 W 107TH ST

Year	Uses	Source
2001	XXXX	Haines & Company, Inc.
1990	Rodriguez Micaela	Pacific Bell Telephone Co

3859 W 107TH ST

Year	Uses	Source
2001	XXXX	Haines & Company, Inc.
1980	Ashley Geraldine	Pacific Telephone Co
1960	SCHMITT VIRGINIA	Pacific Telephone
1957	SCHMLTT VIRGINIA	Pacific Telephone

3860 W 107TH ST

Year	Uses	Source
2001	MAGEELE	Haines & Company, Inc.
1990	Building	Pacific Bell Telephone Co
	1 Moore Eric	Pacific Bell Telephone Co
	3 Lopez J	Pacific Bell Telephone Co

FINDINGS

Year	Uses	Source
1990	4 Smith Levias Marie	Pacific Bell Telephone Co
1980	Building	Pacific Telephone Co
	5 Nelson ME	Pacific Telephone Co
1975	Building	Pacific Telephone Co
	Stephens Ben	Pacific Telephone Co
1964	BERGMANN SENBORG	Pacific Telephone
	HARROD ANDREW	Pacific Telephone
	LENHART GREGORY	Pacific Telephone
	PEARSON ROGER D	Pacific Telephone
1960	CRAFT ALLAN	Pacific Telephone
1954	PEACOCK ARTHUR F	R. L. Polk & Co.
1950	BELL VERA MRS R	Pacific Telephone

3861 W 107TH ST

Year	Uses	Source
2001	0 ARMENDARIZAnna	Haines & Company, Inc.
1975	Steele Agnes	Pacific Telephone Co

3880 W 107TH ST

Year	Uses	Source
1964	MOORE W I	Pacific Telephone

3902 W 107TH ST

Year	Uses	Source
2001	OAVILAAngelia	Haines & Company, Inc.
1960	WALLS GEO D	Pacific Telephone
1957	WALLS GEO D	Pacific Telephone
1946	Petersen Walter H r	Southern California Telephone Co

3903 W 107TH ST

Year	Uses	Source
2001	JOH SONG 0ona	Haines & Company, Inc.
	OPEREZJesus	Haines & Company, Inc.
1995	Robles Gilberto	Pacific Bell Telephone Co
1980	h Rosales Guadalupe	Pacific Telephone Co
1946	Amerman H L r	Southern California Telephone Co

3906 W 107TH ST

Year	Uses	Source
2001	EVANS Joseph	Haines & Company, Inc.

FINDINGS

Year	Uses	Source
1980	Williams Maurice	Pacific Telephone Co

3908 W 107TH ST

Year	Uses	Source
2001	RAMIREZ Francisco	Haines & Company, Inc.
1975	Gordon R Steven	Pacific Telephone Co
1964	STOVER BONNIE	Pacific Telephone
1957	ALLEN HENRY K	Pacific Telephone

3909 W 107TH ST

Year	Uses	Source
2001	RAMIREZ Francisco	Haines & Company, Inc.
1995	Hilliard R A	Pacific Bell Telephone Co
1990	Hilliard R A	Pacific Bell Telephone Co
1980	3 Redston Julian	Pacific Telephone Co
	Hilliard R A	Pacific Telephone Co
	Building	Pacific Telephone Co
1975	Hiliard R A	Pacific Telephone Co
	Moon Beverly L	Pacific Telephone Co
1964	HILLIARD R A	Pacific Telephone
1960	HILLIARD R A	Pacific Telephone
1957	HILLIARD R A	Pacific Telephone
1954	SPANIOL EARL F	R. L. Polk & Co.
1950	SPANIOL EARL F R	Pacific Telephone
1946	Higgins R L r	Southern California Telephone Co

3910 W 107TH ST

Year	Uses	Source
2001	XXXX	Haines & Company, Inc.
1980	Ruiz Juan	Pacific Telephone Co
1975	Ruiz Juan	Pacific Telephone Co
1960	SIMMETH HENRY L	Pacific Telephone
1957	GUILD JAS R	Pacific Telephone

3912 W 107TH ST

Year	Uses	Source
1990	JONES DON PLUMBING	Pacific Bell Telephone Co
1980	Jones Don Plumbing	Pacific Telephone Co
1964	HAGE GEO	Pacific Telephone
1960	BERGEN WM H	Pacific Telephone

Year	Uses	Source
1957	COUGHENOUR P T	Pacific Telephone
1954	TARPLEY GERI L	R. L. Polk & Co.
1950	ANDERSON HAZEL MARIE R	Pacific Telephone

W 107th St

3913 W 107th St

Year	Uses	Source
2010	NAIL TECH CONCEPTS LTD	EDR Digital Archive
	NAIL TECH CONCEPTS LTD	EDR Digital Archive

W 107TH ST

3913 W 107TH ST

Year	Uses	Source
2001	HILLIARDRoland	Haines & Company, Inc.
1960	MILLER FRANK S	Pacific Telephone
1957	MILLER FRANLE S	Pacific Telephone

3916 W 107TH ST

Year	Uses	Source
2001	0 SANCHEZLeonard 00 C	Haines & Company, Inc.
1990	C Martinez Louis	Pacific Bell Telephone Co
	A Sanchez Leocadio	Pacific Bell Telephone Co
	Building	Pacific Bell Telephone Co
1980	Muck Alberta	Pacific Telephone Co
	Ingram S	Pacific Telephone Co
1975	2 Camp Julle	Pacific Telephone Co
	Building	Pacific Telephone Co
	Brown Corenda	Pacific Telephone Co
1964	ORTIZ LOUIS	Pacific Telephone
1960	MAHR JOHN A	Pacific Telephone
1957	MAHR JOHN A	Pacific Telephone
1954	MAHR JOHN A	R. L. Polk & Co.

3917 W 107TH ST

Year	Uses	Source
2001	XXXX	Haines & Company, Inc.
1990	Ochoa Francisco	Pacific Bell Telephone Co
1975	Benjamins Rudolph J	Pacific Telephone Co

FINDINGS

Year	Uses	Source
1960	HEETER WM E	Pacific Telephone
1957	(NALSON GLENN L	Pacific Telephone

3921 W 107TH ST

Year	Uses	Source
2001	SERRANOJulian	Haines & Company, Inc.
1995	Serrano S	Pacific Bell Telephone Co
1960	TERRY WM H	Pacific Telephone
1957	TERRY WM H	Pacific Telephone
1954	TERRY WM H R	R. L. Polk & Co.
1950	TERRY WM H R	Pacific Telephone
1946	Terry Wm H r	Southern California Telephone Co

3922 W 107TH ST

Year	Uses	Source
2001	XXXX	Haines & Company, Inc.
1990	Hernandez Jose Luis	Pacific Bell Telephone Co
1980	Hernandez Jesus	Pacific Telephone Co
1960	WELSCH JOHN M MRS	Pacific Telephone
1957	KELLER DONALD T MRS	Pacific Telephone
1950	STANIEK JOSR	Pacific Telephone
1946	Staniek Jos r	Southern California Telephone Co

3923 W 107TH ST

Year	Uses	Source
2001	VARGASJose	Haines & Company, Inc.

3924 W 107TH ST

Year	Uses	Source
2001	XXXX	Haines & Company, Inc.
1980	Casas Jesus	Pacific Telephone Co
1964	WEYTHMAN CAROLYN	Pacific Telephone
1957	FITZPATRICK WM HILL	Pacific Telephone
1954	L(ERR ALICIA I MRS	R. L. Polk & Co.

3925 W 107TH ST

Year	Uses	Source
2001	ODELGADOReyanaldo	Haines & Company, Inc.
1990	1 Orchard Fred	Pacific Bell Telephone Co
	Beltran Juan	Pacific Bell Telephone Co

FINDINGS

Year	Uses	Source
1990	7 Battle Jeannine	Pacific Bell Telephone Co
1980	Kidakarm Chiradej	Pacific Telephone Co
1964	FLEMING ELSIE R	Pacific Telephone
	HOWARD FEVA J	Pacific Telephone
1960	SARTAIN ARCHIE	Pacific Telephone
1957	SARTAIN ARCHIE	Pacific Telephone
1954	SARTAIN ARCHIER	R. L. Polk & Co.
1950	SARTAIN ARCHIER	Pacific Telephone
1946	Sartain Archie r	Southern California Telephone Co

3926 W 107TH ST

Year	Uses	Source
2001	XXXX	Haines & Company, Inc.
1980	Gonzalez Miguel	Pacific Telephone Co
1964	WATTERS WM H	Pacific Telephone
1960	WILLARD TALMADGE	Pacific Telephone
	WILLARD DOLORES	Pacific Telephone
1957	PENWELL HAROLD	Pacific Telephone
1950	WLCH HERBERTR	Pacific Telephone

3928 W 107TH ST

Year	Uses	Source
2001	ANDERSON A	Haines & Company, Inc.
1980	Wadley Iola	Pacific Telephone Co
1964	WELCH HERBERT	Pacific Telephone
1960	WELCH HERBERT	Pacific Telephone
1957	WELCH HERBERT	Pacific Telephone
1954	WELCH HERBERT R	R. L. Polk & Co.

3929 W 107TH ST

Year	Uses	Source
2001	MORANPedro	Haines & Company, Inc.
1964	LAPPAS VIRGINIA	Pacific Telephone
	LAPPAS DINO B	Pacific Telephone
1960	KELSEN AUGIE J	Pacific Telephone
1957	KELSEN AUGIE J	Pacific Telephone
1954	KELSEN AUGIE J R	R. L. Polk & Co.
1950	KELSEN AUGIE J R	Pacific Telephone
1946	Goff Leone B r	Southern California Telephone Co

FINDINGS

3933 W 107TH ST

Year	Uses	Source
2001	XXXX	Haines & Company, Inc.
1964	FRANCIS MARY M	Pacific Telephone
	FRANCIS DONALD R	Pacific Telephone
1960	KELSEN JOHN	Pacific Telephone
1957	IKELSEN JOHN A	Pacific Telephone

3934 W 107TH ST

Year	Uses	Source
2001	MOJICAGuadalupe	Haines & Company, Inc.
1975	Bronder Esther	Pacific Telephone Co
1964	MCCARTY GEO	Pacific Telephone
1960	FITZGERALD R J	Pacific Telephone
1957	FITZGERALD R J	Pacific Telephone
1954	FITZGERALD R J R	R. L. Polk & Co.
1950	FITZGERALD R JR	Pacific Telephone

3935 W 107TH ST

Year	Uses	Source
2001	XXXX	Haines & Company, Inc.
	OROSCOLuis	Haines & Company, Inc.
	APARTMENTS	Haines & Company, Inc.
	GAMAAlberta	Haines & Company, Inc.
	REDE Richard	Haines & Company, Inc.
	ESQUI	Haines & Company, Inc.
1995	2 Montlel Zayra	Pacific Bell Telephone Co
	Building	Pacific Bell Telephone Co
1990	2 Ramirez Pastor	Pacific Bell Telephone Co
	Building	Pacific Bell Telephone Co
1980	2 Ramirez Pastor A	Pacific Telephone Co
	Building	Pacific Telephone Co
1975	Jackson Richard	Pacific Telephone Co
	2 Watson Anthony	Pacific Telephone Co
	Building	Pacific Telephone Co
1964	ADRIAN CLARENCE	Pacific Telephone
1960	RUSSELL JAS THOS JR MRS	Pacific Telephone

FINDINGS

3936 W 107TH ST

Year	Uses	Source
1975	Richardson Paulette	Pacific Telephone Co

W 107th St

3938 W 107th St

Year	Uses	Source
2014	WAVE PROCESSING	EDR Digital Archive
	WAVE PROCESSING	EDR Digital Archive
2010	WAVE PROCESSING	EDR Digital Archive
	WAVE PROCESSING	EDR Digital Archive

W 107TH ST

3938 W 107TH ST

Year	Uses	Source
1980	Mojica Juan Manuel	Pacific Telephone Co
1960	JENNINGS LE ROY J	Pacific Telephone

3939 W 107TH ST

Year	Uses	Source
1958	Adams Doris J	Pacific Telephone
1957	ADAMS DORIS J	Pacific Telephone
1954	ADAMS DORIS J	R. L. Polk & Co.
1950	HUNT ARTHUR E R	Pacific Telephone

3942 W 107TH ST

Year	Uses	Source
1980	Del Cio Gloria	Pacific Telephone Co
1960	DE YOE MABLE E	Pacific Telephone

3945 W 107TH ST

Year	Uses	Source
1960	SEALE JOHN H	Pacific Telephone
1957	JANACITO DOMINIC A	Pacific Telephone
1954	JOHANSEN WESLEY D MRS	R. L. Polk & Co.
1950	HERRING F HAROLD JR R	Pacific Telephone
1946	Wymond Mark roofrs	Southern California Telephone Co

FINDINGS

3946 W 107TH ST

Year	Uses	Source
1960	FOREMAN J T	Pacific Telephone
1957	DE YOE MABLE E MRS	Pacific Telephone
1954	DE YOE MABLE E MRS R	R. L. Polk & Co.
1950	DE YOE MABLE E MRSR	Pacific Telephone

4002 W 107TH ST

Year	Uses	Source
1964	DUDLEY LYNN B	Pacific Telephone

4004 W 107TH ST

Year	Uses	Source
2001	OGARCIA	Haines & Company, Inc.

4006 W 107TH ST

Year	Uses	Source
1957	FRANKE W A	Pacific Telephone

4013 W 107TH ST

Year	Uses	Source
2001	XXXX	Haines & Company, Inc.
1995	Castro	Pacific Bell Telephone Co
1980	Donecker S	Pacific Telephone Co
	Building	Pacific Telephone Co
	Ruiz J R	Pacific Telephone Co
	A Ellsworth Robt G	Pacific Telephone Co
1975	Ruiz JR	Pacific Telephone Co
1967	Hawkins Ralph F	Pacific Telephone
1964	HAWKINS RALPH F	Pacific Telephone

4015 W 107TH ST

Year	Uses	Source
2001	GONZALEZMig SUel	Haines & Company, Inc.
1990	Hernandez Saul	Pacific Bell Telephone Co
1960	YOUNG ROY W MRS	Pacific Telephone and Telegraph Company
	YOUNG ROY W MRS	Pacific Telephone
1957	YOUNG ROY W MRS	Pacific Telephone
1954	YOUNG ROY W	R. L. Polk & Co.
1950	JUBE HERBERT W R	Pacific Telephone
1946	Jube Herbert W r	Southern California Telephone Co

FINDINGS

4019 W 107TH ST

Year	Uses	Source
2001	YANNASDAYCARE	Haines & Company, Inc.
1995	Garcia Blanca	Pacific Bell Telephone Co
1990	Cardenas Leticia	Pacific Bell Telephone Co
1964	HANSON LOUIS H	Pacific Telephone
1960	HAWKINS RALPH F	Pacific Telephone and Telegraph Company
	HAWKINS RALPH F	Pacific Telephone
1958	Hawkins Ralph F	Pacific Telephone
1957	HAWKINS RALPH F	Pacific Telephone
1954	HAWKINS RALPH F R	R. L. Polk & Co.
1950	HAWKINS RALPH F R	Pacific Telephone
1946	Pollard J Y r	Southern California Telephone Co

4020 W 107TH ST

Year	Uses	Source
2001	RODRIOUEZRa Iae I	Haines & Company, Inc.
1995	Carlson Edwin E	Pacific Bell Telephone Co
1990	Carlson Clarence E	Pacific Bell Telephone Co
1980	Carlson qlarence E	Pacific Telephone Co
1975	Carlson Clarence E	Pacific Telephone Co
1964	DUDLEY H DOROTHY DR	Pacific Telephone
	FAIRWEATHER GAIL	Pacific Telephone
	MURRAY VERNA	Pacific Telephone
1960	DUDLEY H DOROTHY DDS	Pacific Telephone
	FAIRWEATHER GAIL	Pacific Telephone
	MURRAY VERNA	Pacific Telephone
	DUDLEY H DOROTHY DDS	Pacific Telephone and Telegraph Company
1957	NELSON DANI R	Pacific Telephone
1954	GONSER HARRY D	R. L. Polk & Co.

4022 W 107TH ST

Year	Uses	Source
2001	XXXX	Haines & Company, Inc.
1990	Carlson Edwin E	Pacific Bell Telephone Co
1980	Carlson Edwin E	Pacific Telephone Co
1975	Carlson Martha M	Pacific Telephone Co
1957	MARSH NADINE	Pacific Telephone

FINDINGS

4023 W 107TH ST

Year	Uses	Source
2001	PINTO Elmer	Haines & Company, Inc.
1995	Pinto Elmer	Pacific Bell Telephone Co
1990	Young Wm	Pacific Bell Telephone Co
	Young Wm	Pacific Bell Telephone Co
1980	Young Wm	Pacific Telephone Co
1975	Dudley Lynn B	Pacific Telephone Co
1964	FLICK JERRY D	Pacific Telephone
1960	ARNOLD E E	Pacific Telephone and Telegraph Company
	ARNOLD E E	Pacific Telephone
1957	ARNOLD E E	Pacific Telephone
1954	ARNOLD E E	R. L. Polk & Co.

4026 W 107TH ST

Year	Uses	Source
2001	MORRISLawrence	Haines & Company, Inc.
1995	Morris Marlo	Pacific Bell Telephone Co
1990	Morris Mario	Pacific Bell Telephone Co
1964	STODDARD MARJORIE	Pacific Telephone
1957	SMITH ROBT C	Pacific Telephone
1954	SMITH ROBT CR	R. L. Polk & Co.
1950	SMITH ROBT C R	Pacific Telephone
1946	Smith Robt C r	Southern California Telephone Co

4027 W 107TH ST

Year	Uses	Source
1957	CRONAN LAWRENCE L	Pacific Telephone

4029 W 107TH ST

Year	Uses	Source
2001	JIMENEZC	Haines & Company, Inc.
1995	JImenez Carlos & Nidla	Pacific Bell Telephone Co
1990	Jimenez Carlos & Nidia	Pacific Bell Telephone Co
1964	DUNN JAS R	Pacific Telephone
1960	HAZELDON J	Pacific Telephone and Telegraph Company
	HAZELDON JOHN	Pacific Telephone
1957	4ILAZELDON JOHN	Pacific Telephone
1954	HAZELDON JOHN	R. L. Polk & Co.
1950	CHRISTENSEN J F R	Pacific Telephone

FINDINGS

Year	Uses	Source
1946	Crutchfield Arthur M r	Southern California Telephone Co

4031 W 107TH ST

Year	Uses	Source
2001	JOAREZRaul	Haines & Company, Inc.
1995	Mackle Eileen	Pacific Bell Telephone Co
1990	Mackle Eileen	Pacific Bell Telephone Co
1980	Benzon Rod	Pacific Telephone Co
	Mackie Eileen	Pacific Telephone Co
1975	Mackle Elleen	Pacific Telephone Co
1960	1/2 THOMAS DONALD E	Pacific Telephone and Telegraph Company
1957	POLLOCK JACK	Pacific Telephone

4032 W 107TH ST

Year	Uses	Source
2001	0 PACHECOGregono 00 I	Haines & Company, Inc.
1995	Delacruz R	Pacific Bell Telephone Co
1975	Albro Paul W	Pacific Telephone Co
1964	LUDWIG HARRY W	Pacific Telephone
1960	REICHARD RNBT E	Pacific Telephone
1957	NEDROW WILBUR E	Pacific Telephone
1954	BATHAUER RAY IVIRS	R. L. Polk & Co.

4033 W 107TH ST

Year	Uses	Source
2001	XXXX	Haines & Company, Inc.
1957	LORR EDW C	Pacific Telephone
1950	SCHMUTZ IDA M MRS R	Pacific Telephone

4034 W 107TH ST

Year	Uses	Source
2001	XXXX	Haines & Company, Inc.
1995	Gamez Gerson A	Pacific Bell Telephone Co
1975	Williams Percy L Jr	Pacific Telephone Co
1960	MENEGAZZI MICHAEL C	Pacific Telephone
	MENEGAZZI MICHAEL	Pacific Telephone and Telegraph Company
1957	SIMMONS ESTHER MRS	Pacific Telephone
1950	CLEMMONS A R	Pacific Telephone

FINDINGS

4035 W 107TH ST

Year	Uses	Source
2001	GARCIANicolas	Haines & Company, Inc.
1990	Cook Donald W	Pacific Bell Telephone Co
1980	1 Springer Thurza	Pacific Telephone Co
	Building	Pacific Telephone Co
	Rocha Sebatlan	Pacific Telephone Co
1975	1 Springer Thurza	Pacific Telephone Co
	Building	Pacific Telephone Co
1964	SPRINGER THURZA	Pacific Telephone
1946	Myers Chas F r	Southern California Telephone Co

4036 W 107TH ST

Year	Uses	Source
2001	SMART	Haines & Company, Inc.
1960	BECKMANN EWALD	Pacific Telephone and Telegraph Company

4037 W 107TH ST

Year	Uses	Source
2001	XXXX	Haines & Company, Inc.
1980	Appleton Roy T	Pacific Telephone Co
1960	HIGGINS PEARLE B MRS	Pacific Telephone
1957	HIGGINS PEARLE B MRS	Pacific Telephone
1954	HIGGINS PEARLE B MRS R	R. L. Polk & Co.
1950	HIGGINS PEARLE B MRSR	Pacific Telephone

4038 W 107TH ST

Year	Uses	Source
1964	BECKMANN EWALD	Pacific Telephone
1960	BECKMANN EWALD	Pacific Telephone
1957	ANDERSON WILTON W	Pacific Telephone
1954	ANDERSON BILLW	R. L. Polk & Co.
1950	EWING ROBT V R	Pacific Telephone

4039 W 107TH ST

Year	Uses	Source
2001	CHAVARRIAGu	Haines & Company, Inc.
1995	Rodriguez Margarita	Pacific Bell Telephone Co
	Alvarez Juan	Pacific Bell Telephone Co
	Aranza Artemisa Galindo	Pacific Bell Telephone Co
1990	Alvarez Juan	Pacific Bell Telephone Co

Year	Uses	Source
1980	Gingras Ed	Pacific Telephone Co
1964	RAKER CART	Pacific Telephone
1960	RAKER CARL	Pacific Telephone
	RAKER C	Pacific Telephone and Telegraph Company
1957	RAKER CARL	Pacific Telephone
1954	RAKER CARL R	R. L. Polk & Co.
1950	RAKER CARL R	Pacific Telephone
1946	Raker Carl r	Southern California Telephone Co

4044 W 107TH ST

Year	Uses	Source
2001	REYESAr 6uro	Haines & Company, Inc.
1964	PETERSEN THELMA E	Pacific Telephone
1960	PETERSEN THELMA E	Pacific Telephone
	PETERSEN T E	Pacific Telephone and Telegraph Company
1957	PETERSEN THELMA E	Pacific Telephone
1954	PETERSEN THELMA E R	R. L. Polk & Co.
1950	PETERSEN THELMA E R	Pacific Telephone

W 107th St

4045 W 107th St

Year	Uses	Source
2010	INDIGO MEDIA GROUP INC	EDR Digital Archive
	INSITURNS INC	EDR Digital Archive
	INDIGO MEDIA GROUP INC	EDR Digital Archive
	INSITURNS INC	EDR Digital Archive

W 107TH ST

4045 W 107TH ST

Year	Uses	Source
2001	BULLOCKConnie	Haines & Company, Inc.
1975	2 Lopez Morris	Pacific Telephone Co
1964	CLARKE JACK	Pacific Telephone
	CLARKE MARIA J	Pacific Telephone
1960	FLETCHER MABLE E	Pacific Telephone
	FLETCHER MABLE E	Pacific Telephone and Telegraph Company
	1/2 OSBURN P E	Pacific Telephone and Telegraph Company
1957	BRAUN BEO W	Pacific Telephone

FINDINGS

Year	Uses	Source
1954	BRAUN GEO W	R. L. Polk & Co.
1950	REED FRED JR	Pacific Telephone
1946	Frebert Earl L r	Southern California Telephone Co

4049 W 107TH ST

Year	Uses	Source
2001	XXXX	Haines & Company, Inc.
1990	B Delgadillo Mario Jose	Pacific Bell Telephone Co
	Angel Luz	Pacific Bell Telephone Co
1957	JUDKINS DAVID D	Pacific Telephone
1950	BOHLING REX A MRS R	Pacific Telephone

4050 W 107TH ST

Year	Uses	Source
2001	OLEMUSCarlos	Haines & Company, Inc.
1964	WHITCHER F H	Pacific Telephone
1960	WHITCHER F H	Pacific Telephone
	WHITCHER F H	Pacific Telephone and Telegraph Company
1957	WHITCHER F H	Pacific Telephone
1954	SNIDER L W R	R. L. Polk & Co.
1950	SNIDER L W R	Pacific Telephone

4054 W 107TH ST

Year	Uses	Source
1975	Ontlveros Lorenzo	Pacific Telephone Co
1964	BRENEMAN VICTOR L	Pacific Telephone
1960	BRENEMAN V L	Pacific Telephone and Telegraph Company
	BRENEMAN VICTOR L	Pacific Telephone
1957	BRENEMAN VICTOR L	Pacific Telephone
1954	BRENEMAN VICTOR L R	R. L. Polk & Co.
1950	BRENEMAN VICTOR L R	Pacific Telephone

4058 W 107TH ST

Year	Uses	Source
2001	AGUILAR Gloria E	Haines & Company, Inc.
1995	English Walter V	Pacific Bell Telephone Co
1990	English Walter V	Pacific Bell Telephone Co
1980	English Walter V	Pacific Telephone Co
1975	English Walter V	Pacific Telephone Co
1964	ENGLISH WALTER V	Pacific Telephone

FINDINGS

Year	Uses	Source
1960	ENGLISH WALTER V	Pacific Telephone
	ENGLISH W V	Pacific Telephone and Telegraph Company
1957	ENGLISH WALTER V	Pacific Telephone
1954	ENGLISH WALTER V R	R. L. Polk & Co.
1950	ENGLISH WALTER VR	Pacific Telephone

4062 W 107TH ST

Year	Uses	Source
2001	BECERRAJuan	Haines & Company, Inc.
1995	Alcantara Ana Maria	Pacific Bell Telephone Co
1975	Dobratz Ellen	Pacific Telephone Co
1964	STRIEGL FRANZ	Pacific Telephone
1960	STRIEGL SABINA	Pacific Telephone

4064 W 107TH ST

Year	Uses	Source
1980	Williams Roy E Jr	Pacific Telephone Co
1976	Sweet Billie Jo	Pacific Telephone
1975	Erskine Michael R	Pacific Telephone Co
1964	KUEHNE DIETER K	Pacific Telephone
1960	KUEHNE DIETER K	Pacific Telephone and Telegraph Company

4100 W 107TH ST

Year	Uses	Source
2001	BATTLESKennelh	Haines & Company, Inc.
1975	Fuentes Fernando	Pacific Telephone Co

4102 W 107TH ST

Year	Uses	Source
2001	XXXX	Haines & Company, Inc.
1980	Payne Gayle	Pacific Telephone Co
1960	SCHLOSSER ALEX	Pacific Telephone
	SCHLOSSER ALEX	Pacific Telephone and Telegraph Company

4106 W 107TH ST

Year	Uses	Source
2001	BISATZKYStelan	Haines & Company, Inc.
1995	Bisatzky Stefan	Pacific Bell Telephone Co
1990	Bisatzky Stefan	Pacific Bell Telephone Co
1980	Bisatzky Stefan	Pacific Telephone Co

FINDINGS

Year	Uses	Source
1975	Bisatzky Stefan	Pacific Telephone Co
1964	BISATZKY STEFAN	Pacific Telephone
1960	BISATZKY STEFAN	Pacific Telephone
	BISATZKY STEFAN	Pacific Telephone and Telegraph Company

4108 W 107TH ST

Year	Uses	Source
2001	BISATZKYStelan	Haines & Company, Inc.
1995	Beni John	Pacific Bell Telephone Co
1990	4114 Amezquita Gomez Julian	Pacific Bell Telephone Co
	Beni John	Pacific Bell Telephone Co
1980	Beni John	Pacific Telephone Co
1975	Beni John	Pacific Telephone Co
1964	BENI JOHN	Pacific Telephone
1960	BENI JOHN	Pacific Telephone
	BENI JOHN	Pacific Telephone and Telegraph Company

4111 W 107TH ST

Year	Uses	Source
2001	0 ESPINOZAFernando	Haines & Company, Inc.
1980	Miramontes Antonio	Pacific Telephone Co
1960	RATCLIFF A L	Pacific Telephone and Telegraph Company
	RATCLIFF A L MRS	Pacific Telephone
1957	RATCLIFF A L MRS	Pacific Telephone
1954	RATCLIFF A L MRS R	R. L. Polk & Co.
1950	ATOIFF A L MRS R	Pacific Telephone

4112 W 107TH ST

Year	Uses	Source
2001	MEDINAGregono 00 D	Haines & Company, Inc.
1980	Fernyhough Lila	Pacific Telephone Co
1975	Fernyhough Lila	Pacific Telephone Co
1964	FERNYHOUGH LILA	Pacific Telephone
1960	ISHAM MARTIN L	Pacific Telephone and Telegraph Company
	ISHAM MARTIN L	Pacific Telephone
1957	KONLLER FRED	Pacific Telephone
1954	KOELLER FRED R	R. L. Polk & Co.

FINDINGS

4114 W 107TH ST

Year	Uses	Source
2001	XXXX	Haines & Company, Inc.
1995	Building	Pacific Bell Telephone Co
	REAR Amezquita Ernesto	Pacific Bell Telephone Co
1980	Black R	Pacific Telephone Co

4115 W 107TH ST

Year	Uses	Source
2001	GONSALEZReglnaldo 00 I	Haines & Company, Inc.
1964	WALKER DONNA B	Pacific Telephone
1960	PATTERSON GEO T	Pacific Telephone and Telegraph Company
1957	ROBERSON EDW L	Pacific Telephone
1954	HOWENSTEIN JOS A R	R. L. Polk & Co.
1950	HOWENSTEIN JOS A R	Pacific Telephone
1946	Hendrickson Glenn E r	Southern California Telephone Co

4116 W 107TH ST

Year	Uses	Source
2001	OTORRESDanl C	Haines & Company, Inc.
1995	Torres Danl C	Pacific Bell Telephone Co
1990	Torres Dan C	Pacific Bell Telephone Co
1960	1/2 KEOGH KATHERINE	Pacific Telephone and Telegraph Company
1954	MCDONALD PAT	R. L. Polk & Co.
1950	KEOGH LEO J R	Pacific Telephone

4117 W 107TH ST

Year	Uses	Source
2001	XXXX	Haines & Company, Inc.
1980	Tnulava Puludaki	Pacific Telephone Co

4118 W 107TH ST

Year	Uses	Source
2001	MALDONADOEllas	Haines & Company, Inc.
1990	Maldonado Elias C	Pacific Bell Telephone Co
1975	Douglas Maudrie	Pacific Telephone Co
1964	CLARK CHAS T	Pacific Telephone
1960	CLARK CHAS T	Pacific Telephone
	CLARK C T	Pacific Telephone and Telegraph Company
1957	CLARK CHAS T	Pacific Telephone
1954	WARNEMUENDE MELVIN E	R. L. Polk & Co.

Year	Uses	Source
1954	CLARK CHAS T	R. L. Polk & Co.

4120 W 107TH ST

Year	Uses	Source
2001	ALVAREZ	Haines & Company, Inc.
1995	REAR Velazquez Ana	Pacific Bell Telephone Co
	Building	Pacific Bell Telephone Co
1990	Pena Anna Maria	Pacific Bell Telephone Co
	Mathis Rene	Pacific Bell Telephone Co
1980	Harrelil Shirley	Pacific Telephone Co
1964	BOERMEESTER JOHN	Pacific Telephone
	BOERMEESTER KIREENA	Pacific Telephone
1960	FRIEL LAWRENCE R	Pacific Telephone
	FRIEL LAWRENCE R	Pacific Telephone and Telegraph Company
1957	FRIEL LAWRENCE R	Pacific Telephone

4121 W 107TH ST

Year	Uses	Source
2001	KOMATHYThelma	Haines & Company, Inc.
1995	Komathy John F	Pacific Bell Telephone Co
1990	Komathy John F	Pacific Bell Telephone Co
1980	Komathy John F	Pacific Telephone Co
1975	Komathy John F	Pacific Telephone Co
1960	KOMATHY JOHN F	Pacific Telephone and Telegraph Company
	KOMATHY JOHN F	Pacific Telephone
1957	KOMATHY JOHN F	Pacific Telephone
1954	COPELAND CHARLIE	R. L. Polk & Co.

W 107th St

4123 W 107th St

Year	Uses	Source
2014	WCL TRUCKING CORP	EDR Digital Archive
	WCL TRUCKING CORP	EDR Digital Archive
2010	WCL TRUCKING CORP	EDR Digital Archive
	FREDY MANUEL PEDROZA	EDR Digital Archive
	WALTER S TRUCKING	EDR Digital Archive
	WCL TRUCKING CORP	EDR Digital Archive
	FREDY MANUEL PEDROZA	EDR Digital Archive
	WALTER S TRUCKING	EDR Digital Archive

FINDINGS

W 107TH ST

4123 W 107TH ST

Year	Uses	Source
2001	PEDROZAVior M	Haines & Company, Inc.
	lr LIMACOaudia	Haines & Company, Inc.
1964	COLE C E MRS	Pacific Telephone
1960	COLE ELECTRIC SERV	Pacific Telephone
	COLE ELECTRIC SERV	Pacific Telephone and Telegraph Company
1957	COLE CLINTON	Pacific Telephone

4124 W 107TH ST

Year	Uses	Source
2001	0 ALFAROAna	Haines & Company, Inc.
1990	Robles L	Pacific Bell Telephone Co
1980	Godoy Rafael	Pacific Telephone Co
1954	ADER MARY L(	R. L. Polk & Co.

4126 W 107TH ST

Year	Uses	Source
2001	MENDOZAAna Llia	Haines & Company, Inc.
1964	EASTMAN GERTRUDE	Pacific Telephone
1960	WALDON FRANIC	Pacific Telephone
	WALDON FRANK	Pacific Telephone and Telegraph Company
1957	POPE WILFRED	Pacific Telephone
1954	SMITH ORVILLE D	R. L. Polk & Co.

4130 W 107TH ST

Year	Uses	Source
2001	PEREZMaria 00 0 l	Haines & Company, Inc.
1990	Mendez Alejandra	Pacific Bell Telephone Co
	4114 Amezquita Gomez Julian	Pacific Bell Telephone Co
	Perez Maria H	Pacific Bell Telephone Co
1980	Perez Maria H H	Pacific Telephone Co
1975	Thompson Ford W	Pacific Telephone Co
1964	THOMPSON FORD W	Pacific Telephone
1960	THOMPSON FORD W	Pacific Telephone
	THOMPSON F W	Pacific Telephone and Telegraph Company
1957	THOMPSON FORD W	Pacific Telephone
1954	THOMPSON FORD W R	R. L. Polk & Co.

Year	Uses	Source
1950	THOMPSON FORD W R	Pacific Telephone

4131 W 107TH ST

Year	Uses	Source
2001	AYALA	Haines & Company, Inc.
1990	Woodworth Ray L	Pacific Bell Telephone Co
1980	Woodworth Ray L	Pacific Telephone Co
1964	MCCOLLUM L D	Pacific Telephone
1960	MCCOLLUM L D	Pacific Telephone
	MC COLLUM L D	Pacific Telephone and Telegraph Company
1957	RITER TERRY D	Pacific Telephone
1954	CLAYTON BONLYN MRS	R. L. Polk & Co.
1950	TIBERTI EVELYN R	Pacific Telephone
1946	Tiberti Evelyn r	Southern California Telephone Co

W 107th St

4132 W 107th St

Year	Uses	Source
2010	AIRLINE BAGGAGE	EDR Digital Archive
	AIRLINE BAGGAGE	EDR Digital Archive

W 107TH ST

4132 W 107TH ST

Year	Uses	Source
2001	PELLEZER	Haines & Company, Inc.
1975	Davey Elleen M	Pacific Telephone Co
1964	DE LA FUENTE GERALD J	Pacific Telephone
1960	STAFFLERI CLYDE W	Pacific Telephone
	STAFFIERI CLYDE W	Pacific Telephone and Telegraph Company
1954	MACKINGA ROBT F	R. L. Polk & Co.

4134 W 107TH ST

Year	Uses	Source
2001	SIFUENTESJesus	Haines & Company, Inc.
1995	Sifuentes Jesus	Pacific Bell Telephone Co
1990	Sifuentes Jesus	Pacific Bell Telephone Co
1980	Marquez Ebelio	Pacific Telephone Co
1975	Mc Calg I J	Pacific Telephone Co

Year	Uses	Source
1964	HERRING EDGAR J	Pacific Telephone
1957	HERRING EDGAR J	Pacific Telephone
1954	COLE CHAS T R	R. L. Polk & Co.
	COLE CHAS T R	R. L. Polk & Co.
1950	COLE CHAS TR	Pacific Telephone
1946	OMalley Edmund r	Southern California Telephone Co

W 107th St

4135 W 107th St

Year	Uses	Source
2014	HORIZON TRANSPORTATION	EDR Digital Archive
	POWER INTERPRETERS	EDR Digital Archive
	POWER INTERPRETERS	EDR Digital Archive
	HORIZON TRANSPORTATION	EDR Digital Archive
2010	POWER INTERPRETERS	EDR Digital Archive
	POWER INTERPRETERS	EDR Digital Archive

W 107TH ST

4135 W 107TH ST

Year	Uses	Source
2001	OBLANCOEulogio	Haines & Company, Inc.
1980	Page Jas	Pacific Telephone Co
1960	ANTHONY JAMES S	Pacific Telephone and Telegraph Company
	ANTHONY JAS S	Pacific Telephone
1957	ANTHONY JAS S	Pacific Telephone
1954	COPELAND CHAS B	R. L. Polk & Co.
1950	HESSER ARTHUR W R	Pacific Telephone
1946	Hesser Arthur W r	Southern California Telephone Co

4136 W 107TH ST

Year	Uses	Source
2001	JIMENEZMarin	Haines & Company, Inc.
1995	Diaz Serglo Antonio	Pacific Bell Telephone Co
1990	Jimenez Maria	Pacific Bell Telephone Co
1980	Torres Jaime	Pacific Telephone Co
1960	BURKHART ALFRED J	Pacific Telephone
	BURKHART ALFRED J	Pacific Telephone and Telegraph Company
1957	STRAND CONRAD J	Pacific Telephone

FINDINGS

Year	Uses	Source
1954	MASSEY JAS E R	R. L. Polk & Co.
1950	ORDWAY W C R	Pacific Telephone

4139 W 107TH ST

Year	Uses	Source
2001	MARQUEZEbello	Haines & Company, Inc.
1995	Marquez Ebello	Pacific Bell Telephone Co
1990	Marquez Ebelio	Pacific Bell Telephone Co
1980	Fletcher Wesley A	Pacific Telephone Co
1975	Matherly J K	Pacific Telephone Co
1964	MATHERLY J K	Pacific Telephone
1960	MATHERLY J K	Pacific Telephone
	MATHERLY J K	Pacific Telephone and Telegraph Company
1957	MATHERLY J K	Pacific Telephone
1954	MATHERLY J K R	R. L. Polk & Co.
1950	MATHERLY J1 R	Pacific Telephone
1946	Williams Edw D r	Southern California Telephone Co

4142 W 107TH ST

Year	Uses	Source
2001	DENNISLalasha	Haines & Company, Inc.

4143 W 107TH ST

Year	Uses	Source
2001	BANUELOSRuben F	Haines & Company, Inc.
1995	Banuelos Ruben F	Pacific Bell Telephone Co
1990	Banuelos Ruben F	Pacific Bell Telephone Co
1980	Nicas Stephen	Pacific Telephone Co
1975	Nicas Stephen	Pacific Telephone Co
1960	NICAS STEPHEN	Pacific Telephone and Telegraph Company
	NICAS STEPHEN	Pacific Telephone
1957	NICAS STEPHEN	Pacific Telephone
1954	NICAS STEPHEN R	R. L. Polk & Co.
1950	NICAS STEPHEN R	Pacific Telephone
1946	Nicas Stephen r	Southern California Telephone Co

4144 W 107TH ST

Year	Uses	Source
2001	BABOYA	Haines & Company, Inc.
1980	Freeman Fred L	Pacific Telephone Co

Year	Uses	Source
1975	Freeman Fred L	Pacific Telephone Co
1964	FREEMAN FRED L	Pacific Telephone
1960	FREEMAN FRED L	Pacific Telephone
	FREEMAN FRED L	Pacific Telephone and Telegraph Company
1957	FREEMAN FRED L	Pacific Telephone

4145 W 107TH ST

Year	Uses	Source
2001	KENNEDY Rebecca 00 l	Haines & Company, Inc.
1995	Kennedy Jas G	Pacific Bell Telephone Co
1990	Kennedy Jas G	Pacific Bell Telephone Co
1980	Kennedy Jas G	Pacific Telephone Co
1975	Kennedy Jas G	Pacific Telephone Co
1964	KENNEDY JAS G	Pacific Telephone
1960	KENNEDY J G	Pacific Telephone and Telegraph Company
1957	KENNEDY JAS G	Pacific Telephone
1954	(ENNEDY JAS G	R. L. Polk & Co.
1950	MILES FRANK GR	Pacific Telephone
1946	Nier Dale r	Southern California Telephone Co

4147 W 107TH ST

Year	Uses	Source
2001	XXXX	Haines & Company, Inc.
1990	Nivala L A	Pacific Bell Telephone Co
1980	Nivala LA	Pacific Telephone Co
1975	Nivala L A	Pacific Telephone Co

4152 W 107TH ST

Year	Uses	Source
2001	XXXX	Haines & Company, Inc.
1964	ROBERTS R E	Pacific Telephone
1960	ROBERTS ROSE E	Pacific Telephone
	ROBERTS ROSE E	Pacific Telephone and Telegraph Company
1957	ROBERTS ROSE E	Pacific Telephone
1954	ROBERTS ROSE E	R. L. Polk & Co.

4209 W 107TH ST

Year	Uses	Source
1954	NELSON THOS	R. L. Polk & Co.
1950	PARKER BYRON MRR	Pacific Telephone

FINDINGS

4213 W 107TH ST

Year	Uses	Source
2001	DULGARIANGregory 00 H	Haines & Company, Inc.
1964	HARMON RAYMOND E	Pacific Telephone
1960	STEWART DONALD R	Pacific Telephone
	STEWART DONALD R	Pacific Telephone and Telegraph Company

4214 W 107TH ST

Year	Uses	Source
1975	Building Crisis Intervention Center	Pacific Telephone Co

4215 W 107TH ST

Year	Uses	Source
2001	XXXX	Haines & Company, Inc.
1995	Hougaslan Geo	Pacific Bell Telephone Co
1990	Hougasian Geo	Pacific Bell Telephone Co
1980	Hougasian Geo	Pacific Telephone Co
1975	Hougaslan Geo	Pacific Telephone Co
1964	KIRK LELAND F	Pacific Telephone
1960	KIRK LELAND F	Pacific Telephone
	KIRK LELAND F	Pacific Telephone and Telegraph Company

4216 W 107TH ST

Year	Uses	Source
2001	SANCHEZEduardo	Haines & Company, Inc.

W 107th St

4218 W 107th St

Year	Uses	Source
2010	RICHARD MAINTENANCE	EDR Digital Archive
	SANCHEZ EDUARDO	EDR Digital Archive
	RICHARD MAINTENANCE	EDR Digital Archive
	SANCHEZ EDUARDO	EDR Digital Archive

4221 W 107th St

Year	Uses	Source
2014	LINCOLN IRON & METALS INC	EDR Digital Archive
	LINCOLN IRON & METALS INC	EDR Digital Archive
2010	LINCOLN IRON & METALS INC	EDR Digital Archive
	LINCOLN IRON & METALS INC	EDR Digital Archive

FINDINGS

W 107TH ST

4221 W 107TH ST

Year	Uses	Source
2001	OHOUGASIANGeorge 00 d	Haines & Company, Inc.
1964	BENJAMIN BEVERLY J	Pacific Telephone
	BENJAMIN DOUGLAS R	Pacific Telephone
1960	BENJAMIN GEORGE N	Pacific Telephone and Telegraph Company
	BENJAMIN GEO N	Pacific Telephone
1957	BENJAMIN GAO N	Pacific Telephone
1946	Adams Daisy R Mrs chr sci pr	Southern California Telephone Co

4222 W 107TH ST

Year	Uses	Source
1954	FRANTZ PAUL B	R. L. Polk & Co.

4223 W 107TH ST

Year	Uses	Source
2001	SUTHERLANDAnna	Haines & Company, Inc.
1995	Lefler Lee P	Pacific Bell Telephone Co
1990	Lefler Lee P	Pacific Bell Telephone Co
1980	Lefler Lee P	Pacific Telephone Co
1975	Lefler Lee P	Pacific Telephone Co
1964	LEFLER LEE P	Pacific Telephone
1960	LEFLER L P	Pacific Telephone and Telegraph Company
	LEFLER LEE P	Pacific Telephone
1957	LEFIER LEE P	Pacific Telephone
1954	LEFLER LEE PR	R. L. Polk & Co.
1950	LEFLER LEE P R	Pacific Telephone

4225 W 107TH ST

Year	Uses	Source
2001	XXXX	Haines & Company, Inc.
1995	Winter M R	Pacific Bell Telephone Co
1990	Winter M R	Pacific Bell Telephone Co
1980	Winter MR	Pacific Telephone Co
1975	Mc Cormack Wm D Sr	Pacific Telephone Co
1964	MCCORMACK WM D SR	Pacific Telephone

FINDINGS

4227 W 107TH ST

Year	Uses	Source
2001	XXXX	Haines & Company, Inc.
1980	Jennings Wm	Pacific Telephone Co
1975	Mc Inrtyre Terry L	Pacific Telephone Co
1954	STUETZ DONALD E	R. L. Polk & Co.

4228 W 107TH ST

Year	Uses	Source
2001	LITTLEWiiam	Haines & Company, Inc.
1980	Mayfield Dorothy	Pacific Telephone Co
1976	Mayfield Dorothy	Pacific Telephone
1975	Mayfleld Dorothy	Pacific Telephone Co
1964	CUTBIRTH CECIL M	Pacific Telephone
1960	1/2 CUTBIRTH NORMAN L	Pacific Telephone and Telegraph Company
	CUTBIRTH CECIL M	Pacific Telephone and Telegraph Company
	CUTBIRTH CECIL M	Pacific Telephone
1957	CUTBIRTH RUTH I	Pacific Telephone
1954	CUTBIRTH RUTH I	R. L. Polk & Co.
1950	CUTBIRTH RUTH I R	Pacific Telephone

4229 W 107TH ST

Year	Uses	Source
2001	XXXX	Haines & Company, Inc.
1990	Aldrete Agustin	Pacific Bell Telephone Co
1975	Jabbar Abdul	Pacific Telephone Co

4231 W 107TH ST

Year	Uses	Source
2001	XXXX	Haines & Company, Inc.
1990	Mc Clenney Jonathan	Pacific Bell Telephone Co

3816B W 107TH ST

Year	Uses	Source
1964	COMPTON FRED W	Pacific Telephone

3910A W 107TH ST

Year	Uses	Source
1964	STICKLEN PAUL E	Pacific Telephone

FINDINGS

3910B W 107TH ST

Year	Uses	Source
1960	STAAB BARBARA J	Pacific Telephone

42281/2 W 107TH ST

Year	Uses	Source
1957	JURGENSON R J	Pacific Telephone

3727 1/2 W 107TH ST

Year	Uses	Source
1964	DRAHEIM DALE A	Pacific Telephone

3740 1/2 W 107TH ST

Year	Uses	Source
1960	FENDER JOHN S	Pacific Telephone

3744 1/2 W 107TH ST

Year	Uses	Source
1960	NEAL JAS R	Pacific Telephone

3824 1/2 W 107TH ST

Year	Uses	Source
1964	DE GRAAFF LODEWYK	Pacific Telephone
	FANDRICH ROLLAND	Pacific Telephone
1960	GARDNER STUART N	Pacific Telephone

3832 1/2 W 107TH ST

Year	Uses	Source
1964	SANTIAGO ARTHUR E	Pacific Telephone

3834 1/2 W 107TH ST

Year	Uses	Source
1964	KABRIS FRANK	Pacific Telephone
	KABRIS PAULINE	Pacific Telephone
1960	KASTING MATTHEW	Pacific Telephone
1950	HAYES JOHN W R	Pacific Telephone

3840 1/2 W 107TH ST

Year	Uses	Source
1964	BROCKMAN FRANK H	Pacific Telephone
1960	ANUSZCZYK STEVE	Pacific Telephone
1957	MEDINA HAROLD H MRS	Pacific Telephone

FINDINGS

3842 1/2 W 107TH ST

Year	Uses	Source
1960	LEWIS EUGENE I	Pacific Telephone
1957	LEWIS EUGENE I	Pacific Telephone

3844 1/2 W 107TH ST

Year	Uses	Source
1964	MOORE DARLENE	Pacific Telephone

3924 1/2 W 107TH ST

Year	Uses	Source
1964	HARRISON RONALD D	Pacific Telephone
1957	WIEDENSOHLER FRANK	Pacific Telephone

3937 1/2 W 107TH ST

Year	Uses	Source
1964	SMITH JAS L	Pacific Telephone
1960	SMITH JAS L	Pacific Telephone

4031 1/2 W 107TH ST

Year	Uses	Source
1964	MCLAUGHLIN EDW W	Pacific Telephone
1960	BOUSQUET PAT E	Pacific Telephone
1957	ALLEN ROBT L	Pacific Telephone

4035 1/2 W 107TH ST

Year	Uses	Source
1960	SIMONEK CHAS A	Pacific Telephone
1957	SMMONEK CHAS A	Pacific Telephone

4045 1/2 W 107TH ST

Year	Uses	Source
1960	OSBURN P E	Pacific Telephone

4116 1/2 W 107TH ST

Year	Uses	Source
1960	KEOGH KATHERINE	Pacific Telephone
1957	KEOGH KALHERINE	Pacific Telephone

4228 1/2 W 107TH ST

Year	Uses	Source
1964	CUTBIRTH NORMAN L	Pacific Telephone

Year	Uses	Source
1960	CUTBIRTH NORMAN L	Pacific Telephone

W 108TH

3801 W 108TH

Year	Uses	Source
1990	JOHNSON HAROLD INGLEWOOD	Pacific Bell

3863 W 108TH

Year	Uses	Source
1986	EBONY AIR CONDITIONING CO INGLEWOOD	Pacific Bell

3919 W 108TH

Year	Uses	Source
1981	ELIZABETH F	Pacific Telephone

W 108TH ST

3753 W 108TH ST

Year	Uses	Source
2001	ORODRIGUEZMaucello	Haines & Company, Inc.
1960	HAYES JAS W	Pacific Telephone
	HAYES JAS W	Pacific Telephone and Telegraph Company

3800 W 108TH ST

Year	Uses	Source
2001	CORTEZAntonr O	Haines & Company, Inc.
1995	Cortez Antonio	Pacific Bell Telephone Co
1976	Taylor Naclio	Pacific Telephone
1975	Yom Chongson	Pacific Telephone Co
1950	EDWARDS WM 0 MRS R	Pacific Telephone

3801 W 108TH ST

Year	Uses	Source
2001	CORTEZAntonr O	Haines & Company, Inc.
1990	Johnson Harold	Pacific Bell Telephone Co
1980	Johnson Harold	Pacific Telephone Co
1970	Perlick Edw C	Pacific Telephone Co
1960	WYANT CLARICE M	Pacific Telephone
	WYANT CLARICE M	Pacific Telephone and Telegraph Company

FINDINGS

Year	Uses	Source
1950	PERSHALL ROSA B R	Pacific Telephone

3803 W 108TH ST

Year	Uses	Source
2001	XXXX	Haines & Company, Inc.
1995	Woodard Linnie	Pacific Bell Telephone Co
1990	Woodard Linnie	Pacific Bell Telephone Co
1964	GALLANT ROBT R	Pacific Telephone
1960	CALKIN GEO	Pacific Telephone and Telegraph Company
	CALKIN GEO	Pacific Telephone
1957	HODGKINS PAUL	Pacific Telephone
1950	WEAN ELIZABETH R	Pacific Telephone

3805 W 108TH ST

Year	Uses	Source
2001	CUINTEROSMiguel 00 C	Haines & Company, Inc.
1990	Mendez Horfilda & Luis	Pacific Bell Telephone Co
	Gomez Ruben	Pacific Bell Telephone Co
1980	Valdez Blanca E	Pacific Telephone Co
	Vaidez Ralph M	Pacific Telephone Co
1970	Schaper Ronald R	Pacific Telephone Co
	Mataele Victor	Pacific Telephone Co
1964	ASHE C H	Pacific Telephone
1957	WRIGHT ARNOLD W	Pacific Telephone
1954	WRIGHT ARNOLD W	R. L. Polk & Co.
1950	CHASE GEO M R	Pacific Telephone
1946	Chase Geo M r	Southern California Telephone Co

3809 W 108TH ST

Year	Uses	Source
2001	MEJIAMIg Uel	Haines & Company, Inc.
1975	Ozell J B	Pacific Telephone Co
1970	Limb Earl	Pacific Telephone Co
1964	LIMB EARL	Pacific Telephone
1960	HAMLIN MICHAEL	Pacific Telephone
	HAMLIN MICHAEL	Pacific Telephone and Telegraph Company
1957	HOWLAND JOS	Pacific Telephone

FINDINGS

3811 W 108TH ST

Year	Uses	Source
2001	XXXX	Haines & Company, Inc.
1995	Gomez Irma Padilla	Pacific Bell Telephone Co
1990	Sanchez Dan I	Pacific Bell Telephone Co
1970	Borowy Victoria	Pacific Telephone Co

3813 W 108TH ST

Year	Uses	Source
2001	CRUZXoch Ell	Haines & Company, Inc.
1960	NEWTON C E	Pacific Telephone
	NEWTON C E	Pacific Telephone and Telegraph Company
1957	NEWTORS CALVIN	Pacific Telephone

3814 W 108TH ST

Year	Uses	Source
2001	XXXX	Haines & Company, Inc.
1995	INGLEWOOD GROUP HOME	Pacific Bell Telephone Co
1990	CHELSEA GROUP HOME	Pacific Bell Telephone Co
1970	Bustamante Mario A	Pacific Telephone Co
1964	BUSTAMANTE MARIO A	Pacific Telephone
1960	BUSTAMANTE MARIO A	Pacific Telephone
	BUSTAMANTE M or	Pacific Telephone and Telegraph Company
1957	BUSTAMANTE MARIO A	Pacific Telephone
1954	BUSTAMANTE MARIO1 A	R. L. Polk & Co.

3815 W 108TH ST

Year	Uses	Source
2001	XXXX	Haines & Company, Inc.
1980	Sandoval Jose F	Pacific Telephone Co
1964	MASTIN W H	Pacific Telephone
1960	MASTIN W H	Pacific Telephone
	MASTIN W H	Pacific Telephone and Telegraph Company
1954	NEWTON IDA MAE	R. L. Polk & Co.

3817 W 108TH ST

Year	Uses	Source
2001	OLMEDOMana A	Haines & Company, Inc.
1970	Adkins Jack	Pacific Telephone Co
1964	NEWTON ALVIN	Pacific Telephone
1957	BRASSEL WM	Pacific Telephone

FINDINGS

3818 W 108TH ST

Year	Uses	Source
2001	MARQUEZJose Aruao	Haines & Company, Inc.
1980	Viera Oscar	Pacific Telephone Co
1975	Beaman Jack A Mrs	Pacific Telephone Co
	V 2 Viera Oscar	Pacific Telephone Co
1970	Beaman Jack A Mrs	Pacific Telephone Co
	Viles Dorothy V	Pacific Telephone Co
1967	Beam S L	Pacific Telephone
	Beaman Jack A Mrs	Pacific Telephone
1964	BEAMAN JACK	Pacific Telephone
1960	BEAMAN JACK	Pacific Telephone
	BEAMAN JACK	Pacific Telephone and Telegraph Company
	1/2 MARSH JACK G	Pacific Telephone and Telegraph Company
1954	MORRISON ROBT R	R. L. Polk & Co.
1950	MORRISON ROBTR	Pacific Telephone
	ZAHRYILOUISE M MRSR	Pacific Telephone

3821 W 108TH ST

Year	Uses	Source
2001	JOHNSON Gerald	Haines & Company, Inc.
1990	Castillo Guadalupe	Pacific Bell Telephone Co
1980	Tovar Alberto	Pacific Telephone Co
1976	Treadwell Jas	Pacific Telephone
1970	Meeker B B	Pacific Telephone Co
1964	BRUNON BRADLEY	Pacific Telephone
	BRUNON LOUISE	Pacific Telephone
1960	SHUSTER FRANK C	Pacific Telephone
	SHUSTER FRANK C	Pacific Telephone and Telegraph Company
	1/2 PEAK WAYNE	Pacific Telephone and Telegraph Company
1957	BROWN T B	Pacific Telephone
	SHUSTER FRANK C	Pacific Telephone
1954	BUTLER PHYLLIS J	R. L. Polk & Co.

3823 W 108TH ST

Year	Uses	Source
2001	ARZATE	Haines & Company, Inc.
1990	Escobar Oscar	Pacific Bell Telephone Co

FINDINGS

3824 W 108TH ST

Year	Uses	Source
2001	AVILAJesus	Haines & Company, Inc.
1980	Parnham Francis W	Pacific Telephone Co
1975	Parnham Francis W	Pacific Telephone Co
1970	Parnham Francis W	Pacific Telephone Co
1964	PARNHAM FRANCIS W	Pacific Telephone
1960	PARNHAM FRANCIS W	Pacific Telephone and Telegraph Company
	PARNHAM FRANCIS W	Pacific Telephone
1957	PARNHAM FRANCIS W	Pacific Telephone
1954	NORTON H W	R. L. Polk & Co.
1950	WONDERLICK G A R	Pacific Telephone

3825 W 108TH ST

Year	Uses	Source
2001	TAYLOR Calvin	Haines & Company, Inc.
1975	V 2 Cleggett Leon	Pacific Telephone Co
1960	SCHULZ RODNEY R	Pacific Telephone
	SCHULZ RODNEY R	Pacific Telephone and Telegraph Company
	1/2 COLYER FRED H	Pacific Telephone and Telegraph Company

3827 W 108TH ST

Year	Uses	Source
1980	Abraham Catherine	Pacific Telephone Co
1975	Miller Claudlo	Pacific Telephone Co
1970	Parker Ray D	Pacific Telephone Co
	Barcenas Pedro	Pacific Telephone Co
1960	1/2 BROWN JAS D	Pacific Telephone and Telegraph Company

3828 W 108TH ST

Year	Uses	Source
2001	VALDEZAUoro	Haines & Company, Inc.
1954	LEHMANN ARTHUR H	R. L. Polk & Co.
1950	CLAY HENRY B R	Pacific Telephone

3830 W 108TH ST

Year	Uses	Source
2001	XXXX	Haines & Company, Inc.

FINDINGS

3832 W 108TH ST

Year	Uses	Source
2001	CORTEZSal	Haines & Company, Inc.
1970	Adrian Clarence	Pacific Telephone Co
1964	LAWHEED MABEL P	Pacific Telephone
1960	LAWHEED MABEL P	Pacific Telephone
	LAWHEED MABEL P	Pacific Telephone and Telegraph Company
1957	SKNGBHRG DAN	Pacific Telephone
1954	HILLIARD R A R	R. L. Polk & Co.
1950	HAYMER T F R	Pacific Telephone

3833 W 108TH ST

Year	Uses	Source
2001	AGUILAROlimpya	Haines & Company, Inc.
1990	Blakey Fred	Pacific Bell Telephone Co
1980	Blakey Fred	Pacific Telephone Co
1975	Blakey Fred	Pacific Telephone Co
1970	Blakey Fred	Pacific Telephone Co
1960	APARTMENTS	Pacific Telephone and Telegraph Company
	BONNER CHAS	Pacific Telephone
	FULLER GLEN E	Pacific Telephone
	FULLER GLEN E	Pacific Telephone and Telegraph Company
1957	WILTOWSKY ANTHONY W	Pacific Telephone
	GARDNER JOYCE	Pacific Telephone
1954	CHMIELEWSKI MARION T	R. L. Polk & Co.
1950	MEACHAM KAREN RAE R	Pacific Telephone
	FREY LOWELL W R	Pacific Telephone
1946	Shappell Leon r	Southern California Telephone Co

3834 W 108TH ST

Year	Uses	Source
2001	GUERRE 9 OI	Haines & Company, Inc.
1980	Hutchings Robt H	Pacific Telephone Co
1975	Hutchings Robt H	Pacific Telephone Co
1970	Hutchings Robt H	Pacific Telephone Co
1964	HUTCHINGS ROBT H	Pacific Telephone
1960	ATWOOD JACK M	Pacific Telephone
	ATWOOD JACK M	Pacific Telephone and Telegraph Company
1957	LAMPERT JOHN P	Pacific Telephone
1954	LAMPERT JOHN P R	R. L. Polk & Co.

FINDINGS

Year	Uses	Source
1950	LAENPERT JOHN P R	Pacific Telephone

3836 W 108TH ST

Year	Uses	Source
1957	BARBALA FRANK	Pacific Telephone

3837 W 108TH ST

Year	Uses	Source
2001	IBARRAAntonio	Haines & Company, Inc.
1980	Gei Hazel	Pacific Telephone Co
1970	Dominguez Yidefonso	Pacific Telephone Co
1964	LUNDIN MAVIS	Pacific Telephone
1960	HILLER PAUL E	Pacific Telephone
	HILL PAUL E	Pacific Telephone and Telegraph Company
1957	KNAPP WM T	Pacific Telephone
1954	RYYTH RAY W	R. L. Polk & Co.

3838 W 108TH ST

Year	Uses	Source
2001	GAVIRIAOscar F	Haines & Company, Inc.
1995	4 Cortez Ricardo H	Pacific Bell Telephone Co
	3 Miranda Juan	Pacific Bell Telephone Co
	1 Gallndo Jose Antonio	Pacific Bell Telephone Co
	Building	Pacific Bell Telephone Co
1990	4 Lopez L	Pacific Bell Telephone Co
	2 Jones Galyn	Pacific Bell Telephone Co
	2 H L C EXCAVATING & DEMOLITION	Pacific Bell Telephone Co
	1 Kitchen David D	Pacific Bell Telephone Co
	Building	Pacific Bell Telephone Co
1980	3 Delaney Marion	Pacific Telephone Co
	2 James Shelita	Pacific Telephone Co
	1 Dominick Sami	Pacific Telephone Co
	Building	Pacific Telephone Co
1975	3 Delaney Marion	Pacific Telephone Co
	Building	Pacific Telephone Co
	Becker W A	Pacific Telephone Co
	Nafziger Floyd	Pacific Telephone Co
1970	Lampert John P	Pacific Telephone Co
	Nafziger Floyd	Pacific Telephone Co

FINDINGS

Year	Uses	Source
1964	SCHAEFFER IRWIN S	Pacific Telephone
	NAFZIGER LOUISE	Pacific Telephone
	NAFZIGER FLOYD	Pacific Telephone
	LAMPERT JOHN P	Pacific Telephone
1960	LAMPERT JOHN P	Pacific Telephone
	LAMPERT JOHN P	Pacific Telephone and Telegraph Company

3839 W 108TH ST

Year	Uses	Source
2001	IBARRAAntonio	Haines & Company, Inc.
1995	Building	Pacific Bell Telephone Co
	REAR Ibarra Antonio	Pacific Bell Telephone Co
1980	Gel Humberto	Pacific Telephone Co
1964	MATNEY MARILYN J	Pacific Telephone
1960	SKOGBERG DAN	Pacific Telephone and Telegraph Company
	SKOGBERG DAN	Pacific Telephone
1954	ASHLEY ALVIN J	R. L. Polk & Co.
1950	BRUCCOLIERI JAS R	Pacific Telephone

3843 W 108TH ST

Year	Uses	Source
2001	JIMENEZA	Haines & Company, Inc.
1975	Drobny Frieda	Pacific Telephone Co
1970	Drobny Frank J	Pacific Telephone Co
1967	Drobny Frank J	Pacific Telephone
1964	DROBNY FRANK J	Pacific Telephone
1960	DROBNY FRANK J	Pacific Telephone
	DROBNY F J	Pacific Telephone and Telegraph Company
	DROBNY F J	Pacific Telephone and Telegraph Company
1958	Drobny Frank J	Pacific Telephone
1957	DROBNY FRANK J	Pacific Telephone
1954	DROBNY FRANK J R	R. L. Polk & Co.
1946	Drobny Frank J r	Southern California Telephone Co

3844 W 108TH ST

Year	Uses	Source
2001	MALDONADO Ellas	Haines & Company, Inc.
1995	Torres Alex	Pacific Bell Telephone Co
1980	Zulik Steve	Pacific Telephone Co

FINDINGS

Year	Uses	Source
1975	Zulik Steve	Pacific Telephone Co
1970	Zulik Steve	Pacific Telephone Co
1964	ZULIK STEVE	Pacific Telephone
1960	BARRETT ELLEN	Pacific Telephone and Telegraph Company
	BARRETT ELLEN	Pacific Telephone
1957	FSON WM C	Pacific Telephone
1954	PORTER WALTER T	R. L. Polk & Co.
1950	DRAPER IRA D R	Pacific Telephone

3845 W 108TH ST

Year	Uses	Source
2001	GONZALEZSan Ios	Haines & Company, Inc.
1990	Lozano Jairo	Pacific Bell Telephone Co
1975	Puertas Robt	Pacific Telephone Co
1970	Puertas Robt	Pacific Telephone Co
1964	PUERTAS ROBTH	Pacific Telephone
1960	PUERTAS ROBT	Pacific Telephone
	PUERTAS ROBERT	Pacific Telephone and Telegraph Company

3847 W 108TH ST

Year	Uses	Source
2001	GARCIACande	Haines & Company, Inc.
1990	Flares Maria Esther	Pacific Bell Telephone Co
1970	Baker Neil S	Pacific Telephone Co
1960	MACY GREG	Pacific Telephone
	MACY GREG	Pacific Telephone and Telegraph Company
1957	UCRTAS ROBT	Pacific Telephone
1954	PUERTAS ROBT	R. L. Polk & Co.
	PUERTAS ROBT	R. L. Polk & Co.

3848 W 108TH ST

Year	Uses	Source
2001	BECERRAJose	Haines & Company, Inc.
1970	Adams Ruby	Pacific Telephone Co
1964	AGARD WM H	Pacific Telephone
	AGARD BLANCHE	Pacific Telephone
1960	SCRUGGS CLARENCE E	Pacific Telephone
	SCRUGGS CLARENCE E	Pacific Telephone and Telegraph Company
1957	VORCE BURT	Pacific Telephone

FINDINGS

Year	Uses	Source
1954	VORCE BURT R	R. L. Polk & Co.
1946	Vorce Burt r	Southern California Telephone Co

3851 W 108TH ST

Year	Uses	Source
2001	PON Floyd F Ma	Haines & Company, Inc.
1960	ROFF LEWIS E	Pacific Telephone
	ROFF L E	Pacific Telephone and Telegraph Company
1957	RFLF LEWIS E	Pacific Telephone
1954	ROFF LEWIS E R	R. L. Polk & Co.
1950	ROFF LEWIS E R	Pacific Telephone
1946	Roff Lewis E r	Southern California Telephone Co

3852 W 108TH ST

Year	Uses	Source
2001	MOJICARafael	Haines & Company, Inc.
1960	WILLIAMS LILLIAN M	Pacific Telephone and Telegraph Company
	WILLIAMS LILLIAN M	Pacific Telephone
1957	WILLIAMS LILLIAN M	Pacific Telephone
1954	WILLIAMS LILLIAN M	R. L. Polk & Co.

3855 W 108TH ST

Year	Uses	Source
2001	GARCIADina	Haines & Company, Inc.
1990	Smith Chas	Pacific Bell Telephone Co
1975	2 Gel Hazel	Pacific Telephone Co
	Gel Humberto	Pacific Telephone Co
1970	Gei Humberto	Pacific Telephone Co
1960	AGARD WILLIAM H	Pacific Telephone and Telegraph Company
	AGARD WM H	Pacific Telephone
1957	AGARD WM H	Pacific Telephone
1954	AGARD WM H R	R. L. Polk & Co.
1950	AGARD WM H R	Pacific Telephone
1946	Agard Wm H r	Southern California Telephone Co

3856 W 108TH ST

Year	Uses	Source
1975	Zubak J	Pacific Telephone Co
1970	Teague Vidella	Pacific Telephone Co
1964	TEAGUE VIDELLA	Pacific Telephone

FINDINGS

Year	Uses	Source
1960	TEAGUE VIDELLor	Pacific Telephone and Telegraph Company
	TEAGUE VIDELLA	Pacific Telephone
1957	TEAGUE VIDELLA	Pacific Telephone
1954	TEAGUE BILL H R	R. L. Polk & Co.
1950	TEAGUE BILL H R	Pacific Telephone

3857 W 108TH ST

Year	Uses	Source
2001	SOTOJoel	Haines & Company, Inc.
1990	Mouldin Jas	Pacific Bell Telephone Co
1980	Mouldin Jas	Pacific Telephone Co
	Ford Glenn C	Pacific Telephone Co
1964	WARNSING VIRGINIA	Pacific Telephone
1957	LAWHEED MABEL P	Pacific Telephone

3860 W 108TH ST

Year	Uses	Source
2001	JONES Hurles	Haines & Company, Inc.
1975	Zubak J J	Pacific Telephone Co
1970	Andrecht Jeanne	Pacific Telephone Co
1964	HAMILTON ISABELLE	Pacific Telephone
	ROBERTSON BETTY	Pacific Telephone
1960	TEAGUE BILL H	Pacific Telephone and Telegraph Company
	TEAGUE BILL H	Pacific Telephone
1957	TEAGUE BILL H	Pacific Telephone

3861 W 108TH ST

Year	Uses	Source
2001	WILLIAMSKerry	Haines & Company, Inc.
1970	Baird Bertha F	Pacific Telephone Co
1964	BAIRD BESTHA F	Pacific Telephone
1957	BAIRD GLEN MVI	Pacific Telephone
1954	ROBERTSON E J MRS	R. L. Polk & Co.
1950	BENUETT DON C R	Pacific Telephone

3862 W 108TH ST

Year	Uses	Source
2001	XXXX	Haines & Company, Inc.
1975	FItzpatrick Lee	Pacific Telephone Co
1957	GAMLIN RICHARD	Pacific Telephone

FINDINGS

3863 W 108TH ST

Year	Uses	Source
2001	XXXX	Haines & Company, Inc.
1980	Ebony Air Conditioning Co	Pacific Telephone Co
	Williams Kerry B	Pacific Telephone Co
1975	Williams Kerry B	Pacific Telephone Co
1964	CHILDERS JAYNE	Pacific Telephone
1960	PRANTL HENRY W	Pacific Telephone and Telegraph Company
	PRANTL HENRY W	Pacific Telephone
1954	SEARFOSS ROBT J R	R. L. Polk & Co.

3864 W 108TH ST

Year	Uses	Source
2001	GONZALEZMiguel	Haines & Company, Inc.

3867 W 108TH ST

Year	Uses	Source
2001	PEREZSalvador	Haines & Company, Inc.
1995	Perez Salvador G	Pacific Bell Telephone Co
1990	Perez Salvador G	Pacific Bell Telephone Co
1980	Freeman Clarence	Pacific Telephone Co
1970	La Fever Amos R	Pacific Telephone Co
1964	LAFEVER AMOS R	Pacific Telephone
1960	LA FEVER AMOS R	Pacific Telephone
	LA FEVER A R	Pacific Telephone and Telegraph Company
1957	LA FEVER AMOS R	Pacific Telephone
1954	LA FEVER AMOS R R	R. L. Polk & Co.
1950	LA FEVER AMOS R R	Pacific Telephone

3868 W 108TH ST

Year	Uses	Source
2001	SANDOVALRamon	Haines & Company, Inc.
1957	FRASER NORMAN F	Pacific Telephone
1954	FRASER NORMAN F	R. L. Polk & Co.
1950	MOWAT MICHAEL R	Pacific Telephone

3869 W 108TH ST

Year	Uses	Source
2001	FISHERJohnny	Haines & Company, Inc.
1970	Garban John S	Pacific Telephone Co
1964	GARBAN JOHN S	Pacific Telephone

Year	Uses	Source
1960	GARBAN JOHN S	Pacific Telephone
	GARBAN JOHN S	Pacific Telephone and Telegraph Company

W 108th St

3900 W 108th St

Year	Uses	Source
2014	RUTILIO CONTRERAS	EDR Digital Archive
	RUTILIO CONTRERAS	EDR Digital Archive

W 108TH ST

3900 W 108TH ST

Year	Uses	Source
2001	CRUZRolando	Haines & Company, Inc.
1975	Adkins Albert W	Pacific Telephone Co
1957	BARKER J R	Pacific Telephone
1954	BARKER J R R	R. L. Polk & Co.
1950	BARKER J R R	Pacific Telephone

3901 W 108TH ST

Year	Uses	Source
2001	OWALKERAlma	Haines & Company, Inc.
1970	Mc Cloud Edna F	Pacific Telephone Co
1964	MCCLOUD EDNA F	Pacific Telephone
1960	MCCLOUD EDNA F	Pacific Telephone
	MC CLOUD EDNor	Pacific Telephone and Telegraph Company
1957	MCCLOQD EDNA F	Pacific Telephone
1954	MCCLOUD EDNA F R	R. L. Polk & Co.
1950	MCCLOUD EDNA FR	Pacific Telephone
1946	Mc Cloud Edna F r	Southern California Telephone Co

3902 W 108TH ST

Year	Uses	Source
2001	ROJASJoaquin	Haines & Company, Inc.
1980	Karaus Eulalie M	Pacific Telephone Co
1975	Karaus Eulalle M	Pacific Telephone Co
1970	Karaus Eulalie M	Pacific Telephone Co
1964	KARAUS ANDREW	Pacific Telephone
1960	KEMP JOHN S	Pacific Telephone

FINDINGS

Year	Uses	Source
1960	KEMP JOHN S	Pacific Telephone and Telegraph Company
1957	BROWN B W	Pacific Telephone
1954	LARSEN L J R	R. L. Polk & Co.
1950	LARSEN L J R	Pacific Telephone
1946	Larsen L J r	Southern California Telephone Co

3904 W 108TH ST

Year	Uses	Source
2001	XXXX	Haines & Company, Inc.
1964	BUTLER KENNETH R	Pacific Telephone
1957	BROWN ROBT R	Pacific Telephone
1954	L(EOPPEL ROBT E	R. L. Polk & Co.

3907 W 108TH ST

Year	Uses	Source
2001	SANCHEZRafael	Haines & Company, Inc.
1995	Teyer Orlando Buenfil	Pacific Bell Telephone Co
1990	Kemp Yolanda	Pacific Bell Telephone Co
	Kemp Yolanda	Pacific Bell Telephone Co
1980	Kemp Yolanda	Pacific Telephone Co
1964	MOSCHUZNIGG HANS L	Pacific Telephone
1960	MOSCHUZNIGG HANS L	Pacific Telephone
	MOSCHUZNIGG HANS L	Pacific Telephone and Telegraph Company

3908 W 108TH ST

Year	Uses	Source
2001	OVENTUEAArturo	Haines & Company, Inc.
1995	Gonzalez J Jesus	Pacific Bell Telephone Co
1980	Johnson S R	Pacific Telephone Co
	Johnson Marie	Pacific Telephone Co
1975	Johnson S R	Pacific Telephone Co
1970	Johnson S R	Pacific Telephone Co
1964	JOHNSON S R	Pacific Telephone
1960	PERRINE EARL W	Pacific Telephone
	PERRINE EARL W	Pacific Telephone and Telegraph Company
1957	PERRINE EARL W	Pacific Telephone
1954	PERRINIE EARL W	R. L. Polk & Co.
1950	PARDEE ALFRED O R	Pacific Telephone
1946	Pardee Alfred O r	Southern California Telephone Co

FINDINGS

3910 W 108TH ST

Year	Uses	Source
2001	GONZALEZJorge	Haines & Company, Inc.
1990	Cameron Roy	Pacific Bell Telephone Co
1980	Cameron Roy	Pacific Telephone Co
1970	Mc Laughlin Robt	Pacific Telephone Co
1958	Guess Dory	Pacific Telephone
1957	GRANGER EDW	Pacific Telephone
1954	GUESS HAROLD W	R. L. Polk & Co.

3911 W 108TH ST

Year	Uses	Source
2001	GONZALEZ Maria	Haines & Company, Inc.
1960	TAYLOR HARRY L	Pacific Telephone and Telegraph Company
	TAYLOR HARRY L	Pacific Telephone
1957	TAYLOR HARRY L	Pacific Telephone

3912 W 108TH ST

Year	Uses	Source
2001	INIGUEZJorge	Haines & Company, Inc.
1990	Smith Gregory M	Pacific Bell Telephone Co
1970	Main Byron	Pacific Telephone Co
1954	HIBBS C R	R. L. Polk & Co.
1950	ROHNER KAY E R	Pacific Telephone

3913 W 108TH ST

Year	Uses	Source
2001	GONZALEZ Maria	Haines & Company, Inc.
1990	Luna G	Pacific Bell Telephone Co
1980	Taylor Alice M	Pacific Telephone Co
1975	Taylor Alice M	Pacific Telephone Co
1970	Taylor Alice M	Pacific Telephone Co
1964	TAYLOR ALICE M	Pacific Telephone
1960	TAYLOR ALICE M	Pacific Telephone
	TAYLOR ALICE M	Pacific Telephone and Telegraph Company
1957	TAYLOR ALICE M	Pacific Telephone
1954	TAYLOR HARRY L R	R. L. Polk & Co.
1950	TAYLOR HARRY L R	Pacific Telephone
1946	Taylor Harry L r	Southern California Telephone Co

FINDINGS

3914 W 108TH ST

Year	Uses	Source
2001	RODRIGUEZDavid	Haines & Company, Inc.
1995	Iniguez Jorge	Pacific Bell Telephone Co
1990	Owen Geo F	Pacific Bell Telephone Co
1980	Owen Geo F	Pacific Telephone Co
1975	Owen Geo F	Pacific Telephone Co
1970	Owen Geo F	Pacific Telephone Co
1964	OWEN GEO F	Pacific Telephone
1960	OWEN GEO F	Pacific Telephone
	OWEN GEORGE F	Pacific Telephone and Telegraph Company
1957	OWEN GEO F-OROTR	Pacific Telephone
1954	ROHNER KAY E	R. L. Polk & Co.

W 108th St

3915 W 108th St

Year	Uses	Source
2010	GOMEZ VICTOR FORTINO	EDR Digital Archive
	GOMEZ VICTOR FORTINO	EDR Digital Archive

W 108TH ST

3919 W 108TH ST

Year	Uses	Source
2001	GUERREROCarmen	Haines & Company, Inc.
1980	Crawford Terry S	Pacific Telephone Co
1975	Ferrari Joaquin	Pacific Telephone Co
1970	DAmato Jos A Sr	Pacific Telephone Co
1967	DAmato Jos A Sr	Pacific Telephone
1964	D AMATO JOS A SR	Pacific Telephone
1960	D AMATO JOS A SR	Pacific Telephone
	D AMATO J or	Pacific Telephone and Telegraph Company
1957	DAMATO JOS A SR	Pacific Telephone
1954	DAMATO JOS A SR	R. L. Polk & Co.
1950	SCHNEIDER PETER R	Pacific Telephone
1946	Schneider Peter r	Southern California Telephone Co

FINDINGS

3920 W 108TH ST

Year	Uses	Source
2001	WEISHAAR James	Haines & Company, Inc.
1980	Weishaar Lawrence	Pacific Telephone Co
1975	Welshaar Lawrence	Pacific Telephone Co
1970	Weishaar Lawrence	Pacific Telephone Co
1964	WEISHAAR LAWRENCE	Pacific Telephone
1960	WEISHAAR LAWRENCE	Pacific Telephone
	WEISHAAR L	Pacific Telephone and Telegraph Company
1957	WELSHAAR LAWRENCE	Pacific Telephone
1954	WEISHAAR LAWRENCE R	R. L. Polk & Co.

3921 W 108TH ST

Year	Uses	Source
2001	XXXX	Haines & Company, Inc.
1970	Hanson Marie G	Pacific Telephone Co
1964	HANSON MARIE G	Pacific Telephone
1960	HANSON MARIE G	Pacific Telephone and Telegraph Company
	HANSON MARIE G	Pacific Telephone

3922 W 108TH ST

Year	Uses	Source
2001	SHOGGROBilly	Haines & Company, Inc.
1980	Marcus Mayola	Pacific Telephone Co

3923 W 108TH ST

Year	Uses	Source
2001	MORALESJose	Haines & Company, Inc.
1964	REYNOLDS ROBT	Pacific Telephone
1957	PLUNKETT ADALLL	Pacific Telephone

3925 W 108TH ST

Year	Uses	Source
2001	XXXX	Haines & Company, Inc.
1990	Natareno Alfredo I	Pacific Bell Telephone Co
1970	Marin Mario	Pacific Telephone Co
1960	ERIKSON ERIK 0	Pacific Telephone and Telegraph Company
	ERIKSON ERIK O	Pacific Telephone

FINDINGS

3926 W 108TH ST

Year	Uses	Source
2001	YOUNKINJulia A	Haines & Company, Inc.
1995	Younkin Julia A	Pacific Bell Telephone Co
1990	Younkin Julia A	Pacific Bell Telephone Co
1975	Younkin Wm A	Pacific Telephone Co
1970	Younkin Wm A	Pacific Telephone Co
1964	YOUNKIN WILLIAM A	Pacific Telephone
1960	YOUNKIN WILLIAM A	Pacific Telephone
	YOUNKIN W or	Pacific Telephone and Telegraph Company
1957	YOUNKIO WILLIAM A	Pacific Telephone
1954	YOUNKIN WILLIAM A R	R. L. Polk & Co.
1950	YOUNKIN WILLIAM A R	Pacific Telephone

3927 W 108TH ST

Year	Uses	Source
2001	SORIAJose	Haines & Company, Inc.
1990	Silva Francisco	Pacific Bell Telephone Co
1975	Silva Anna	Pacific Telephone Co
1964	RENFROW MARIE	Pacific Telephone
1960	EGGERS ARNOLD	Pacific Telephone
1957	BEAM RICHARD G	Pacific Telephone
1950	ALBERTI VINCENT R	Pacific Telephone
1946	Thomas J W r	Southern California Telephone Co

3929 W 108TH ST

Year	Uses	Source
2001	XXXX	Haines & Company, Inc.
1990	Silva Ruben	Pacific Bell Telephone Co
1975	Gonzales Adrian Jr	Pacific Telephone Co
1970	Smeets Jos	Pacific Telephone Co
1964	SMEETS JOS	Pacific Telephone
1960	FITT ARLOW F	Pacific Telephone
	AUGUST EARL L	Pacific Telephone and Telegraph Company

3930 W 108TH ST

Year	Uses	Source
2001	SCUEVASMarganlo	Haines & Company, Inc.
1995	REAR Hernandez Jorge C	Pacific Bell Telephone Co
	Building	Pacific Bell Telephone Co

FINDINGS

Year	Uses	Source
1995	Cuevas Nicolas	Pacific Bell Telephone Co
1990	REAR Saavedra Mari O	Pacific Bell Telephone Co
	Building	Pacific Bell Telephone Co
1980	Quiroz Ofelia R	Pacific Telephone Co
1975	Dreyfuss Alfred	Pacific Telephone Co

3931 W 108TH ST

Year	Uses	Source
2001	RODRIGUEZJuan	Haines & Company, Inc.
1995	Rodrlguez Juan	Pacific Bell Telephone Co
1970	Mendoza Leopoldo Alvarez	Pacific Telephone Co
1964	ALM LA VERNE	Pacific Telephone
1960	SCHONE MEL	Pacific Telephone
	SCHONE MEL	Pacific Telephone and Telegraph Company
1957	PETERSON TED	Pacific Telephone
1950	JENSEN J CLEVE R	Pacific Telephone
1946	Mc Kernan A J r	Southern California Telephone Co

3932 W 108TH ST

Year	Uses	Source
2001	CUEVASMar	Haines & Company, Inc.
1995	Cuevas Margarito	Pacific Bell Telephone Co
1990	ZELAYA SALVADOR	Pacific Bell Telephone Co
1975	Amey GW	Pacific Telephone Co
1964	LITTMAN NANCY R	Pacific Telephone
	LITTMAN GENE L	Pacific Telephone
1960	LAVIN DORI	Pacific Telephone
	LAVIN DORI	Pacific Telephone and Telegraph Company
1957	DAVIS CHESTER	Pacific Telephone
1954	DAVIS CHESTEROR	R. L. Polk & Co.
1950	FORD DONALD H R	Pacific Telephone
1946	Ford Donald H r	Southern California Telephone Co

3933 W 108TH ST

Year	Uses	Source
1975	Gonzales Theodore Y	Pacific Telephone Co
1970	Gonzales Theodore Y	Pacific Telephone Co
1964	GONZALES THEODORE Y	Pacific Telephone
1960	GONZALES THEODORE Y	Pacific Telephone

FINDINGS

Year	Uses	Source
1960	GONZALES THEO Y	Pacific Telephone and Telegraph Company
1957	GONZALES THEODORE Y	Pacific Telephone

3935 W 108TH ST

Year	Uses	Source
2001	ASHTON Michael	Haines & Company, Inc.
1990	2 Gills L	Pacific Bell Telephone Co
	Building	Pacific Bell Telephone Co
1980	Building	Pacific Telephone Co
	2 Gills L	Pacific Telephone Co
1970	4 Schneider Jas H	Pacific Telephone Co
	3 Gray Artie R	Pacific Telephone Co
	2 Haley Chas	Pacific Telephone Co
	Building	Pacific Telephone Co
	Livingston Ian	Pacific Telephone Co
1964	LIVINGSTON IAN	Pacific Telephone
	LIVINGSTON BARBARA	Pacific Telephone
	HARVEY JAS M	Pacific Telephone
	HARVEY CHRISTINE R	Pacific Telephone
	BEGGS MARK A	Pacific Telephone
1960	EDGAR DAVID	Pacific Telephone
	EDGAR DAVID	Pacific Telephone and Telegraph Company
1957	EDGAR DAVID	Pacific Telephone
1954	EDGAR DAVID R	R. L. Polk & Co.
1950	EDGAR DAVID R	Pacific Telephone
1946	Johnsen Helen A Mrs r	Southern California Telephone Co

3936 W 108TH ST

Year	Uses	Source
2001	ALVAREZMano	Haines & Company, Inc.
1995	Building	Pacific Bell Telephone Co
	C Horton Patricia	Pacific Bell Telephone Co
1975	A Mc Ghee Joan	Pacific Telephone Co
	Building	Pacific Telephone Co
	D Hinton Dorothy	Pacific Telephone Co
1970	B Turner Barbara R	Pacific Telephone Co
	Building	Pacific Telephone Co

FINDINGS

3938 W 108TH ST

Year	Uses	Source
2001	ALVAREZMano	Haines & Company, Inc.
1995	Building	Pacific Bell Telephone Co
	B Vega Rogelia	Pacific Bell Telephone Co
	+ D Meza Maria	Pacific Bell Telephone Co
1990	Building	Pacific Bell Telephone Co
	B White Bob	Pacific Bell Telephone Co
	D King Clifford	Pacific Bell Telephone Co
1980	Building	Pacific Telephone Co
	D Jackson Joyce	Pacific Telephone Co
1970	D Nemeth Lee Ann	Pacific Telephone Co
	B West Mary	Pacific Telephone Co
	A Bernett Jos J	Pacific Telephone Co
	Building	Pacific Telephone Co
1954	LEE WAYNE	R. L. Polk & Co.

W 108th St

3943 W 108th St

Year	Uses	Source
2010	RAJO ALEX	EDR Digital Archive
	RAJO ALEX	EDR Digital Archive

W 108TH ST

3943 W 108TH ST

Year	Uses	Source
2001	APARTMENTS	Haines & Company, Inc.
	ROSASVicente	Haines & Company, Inc.
1995	Building	Pacific Bell Telephone Co
	A Barreiro Luls A	Pacific Bell Telephone Co
	+ 2 Esqulvel ME	Pacific Bell Telephone Co
1990	Building	Pacific Bell Telephone Co
	D Cooley Helen	Pacific Bell Telephone Co
	7 Godfrey Luwanna	Pacific Bell Telephone Co
1980	Building	Pacific Telephone Co
	G Bledsoe Curley	Pacific Telephone Co
	1 Collins Geo	Pacific Telephone Co
	3 Dickerson Jackie L	Pacific Telephone Co

FINDINGS

Year	Uses	Source
1980	6 Turner Darius	Pacific Telephone Co
1976	Brown Sam	Pacific Telephone
1975	Building	Pacific Telephone Co
	F Brown Sam	Pacific Telephone Co
	1 Bright Jeweutt	Pacific Telephone Co
	Falconer Earl	Pacific Telephone Co
	5 Frazier Otis	Pacific Telephone Co
	6 Kimbrough Irwin	Pacific Telephone Co
1970	C Holloway Yvonne	Pacific Telephone Co
	B Fine Lee	Pacific Telephone Co
	Building	Pacific Telephone Co
	F Rodgers Robt D	Pacific Telephone Co
	G Renner A	Pacific Telephone Co
	1 Machejeski Jos P	Pacific Telephone Co
	2 Johnson C	Pacific Telephone Co
	7 Ramuz Paul Mrs	Pacific Telephone Co
1964	MACHEJESKI JOS P	Pacific Telephone
	LYNCH BRENDAN G	Pacific Telephone
	LEADER E M	Pacific Telephone
1960	SMITH WM M	Pacific Telephone
	APARTMENTS	Pacific Telephone and Telegraph Company
	C HILDRETH WARREN H	Pacific Telephone and Telegraph Company
	G EHRGOOD C E	Pacific Telephone and Telegraph Company
	MACHEJESKI JOS P	Pacific Telephone and Telegraph Company
	SMITH WM M	Pacific Telephone and Telegraph Company
	EGGERS ARNOLD	Pacific Telephone and Telegraph Company
	APARTMENTS	Pacific Telephone and Telegraph Company
	B DAVID LAURor	Pacific Telephone and Telegraph Company
	F HALL B JEAN	Pacific Telephone and Telegraph Company
	GILSON ARTHUR B	Pacific Telephone and Telegraph Company
	HORNEY LYNN	Pacific Telephone and Telegraph Company
	DAVID LAURA	Pacific Telephone
	GILSON ARTHUR B	Pacific Telephone
	HALL B JEAN	Pacific Telephone
	HILDRETH WARREN H	Pacific Telephone
	HORNEY LYNN	Pacific Telephone
	MACHEJESKI JOS P	Pacific Telephone
1957	KNUDSON OREN	Pacific Telephone

FINDINGS

Year	Uses	Source
1950	EDWARDS WM A R	Pacific Telephone
1946	Edwards Wm A r	Southern California Telephone Co

3948 W 108TH ST

Year	Uses	Source
2001	IBARRA Ramiro	Haines & Company, Inc.

3817/ W 108TH ST

Year	Uses	Source
2001	i GUTIERREZBIadimiro N	Haines & Company, Inc.

38211/2 W 108TH ST

Year	Uses	Source
1957	SKUPPER ELVA M	Pacific Telephone

3818 1/2 W 108TH ST

Year	Uses	Source
1960	MARSH JACK G	Pacific Telephone

3821 1/2 W 108TH ST

Year	Uses	Source
1960	PEAK WAYNE	Pacific Telephone

3825 1/2 W 108TH ST

Year	Uses	Source
1960	COLYER FRED H	Pacific Telephone
1957	HANSON DONALD J	Pacific Telephone

3827 1/2 W 108TH ST

Year	Uses	Source
1964	HIRTH ARDITH	Pacific Telephone
1960	BROWN VERDI ANN	Pacific Telephone
	BROWN JAS D	Pacific Telephone
1957	COWDEN LIDDON W	Pacific Telephone

3834 1/2 W 108TH ST

Year	Uses	Source
1964	FETROW MARJORIE	Pacific Telephone

FINDINGS

3871 1/2 W 108TH ST

Year	Uses	Source
1957	GARBAN JOHN S	Pacific Telephone

W CENTURY BLVD

3580 W CENTURY BLVD

Year	Uses	Source
2001	XXXX	Haines & Company, Inc.

W Century Blvd

3600 W Century Blvd

Year	Uses	Source
2014	CNF TRANSPORTATION	EDR Digital Archive
	UPS WORLDWIDE LOGISTICS INC	EDR Digital Archive
	CNF TRANSPORTATION	EDR Digital Archive
	UPS WORLDWIDE LOGISTICS INC	EDR Digital Archive
2010	CNF TRANSPORTATION	EDR Digital Archive
	UPS WORLDWIDE LOGISTICS INC	EDR Digital Archive
	CNF TRANSPORTATION	EDR Digital Archive
	UPS WORLDWIDE LOGISTICS INC	EDR Digital Archive

W CENTURY BLVD

3600 W CENTURY BLVD

Year	Uses	Source
2001	EMERYWORLDWIDE	Haines & Company, Inc.
1995	Emery Worldwide A CF Company	Pacific Bell
	Emery Worldwide A CF Company	Pacific Bell
	EMERY WORLDWIDE A CF COMPANY	Pacific Bell
1990	C F AIRFREIGHT INGLEWOOD	Pacific Bell
1976	Taylor Fragie L Jr	Pacific Telephone
1964	HOLLY-AIRE MOTEL	Pacific Telephone
1960	HOLLY-AIRE MOTEL	Pacific Telephone
	AKANA YARNELL	Pacific Telephone
1957	HOLLY-AIRE MOTEL	Pacific Telephone
1954	HOLLY-AIRE MOTEL	R. L. Polk & Co.

FINDINGS

3606 W CENTURY BLVD

Year	Uses	Source
1964	WILLIAMS ETTA	Pacific Telephone

3612 W CENTURY BLVD

Year	Uses	Source
2001	XXXX	Haines & Company, Inc.
1964	ABBOTT RUSSELL H PARKVIEW TRAILER PARK	Pacific Telephone
	AKERS IRENE	Pacific Telephone
	BARGER KENNETH R	Pacific Telephone
	FORBES CLAYTON H	Pacific Telephone
	HARDY DALE	Pacific Telephone
	HARDY RUTH	Pacific Telephone
	NAUGHTIN BERNARD	Pacific Telephone
	NAUGHTIN PATRICIA	Pacific Telephone
	PERRY W B	Pacific Telephone
	SAPP JOHN W	Pacific Telephone
	SAPP S B	Pacific Telephone
1960	MCINTOSH WALTER F	Pacific Telephone
	LEE NINA	Pacific Telephone
	CAREY HAZEL A	Pacific Telephone
	AKERS IRENE	Pacific Telephone
	ABBOTT RUSSELL H PARKVIEW TRAILER PARK	Pacific Telephone
	PARKVIEW TRAILER PARK	Pacific Telephone
	TETER W F	Pacific Telephone
	TROWBRIDGE CECIL R	Pacific Telephone
	WILLIAMSON PAT MRS	Pacific Telephone
	WILLIAMSON ROGER W	Pacific Telephone
1957	ABBOTT RUSSELL H PARKVIEW TRAILER PARK	Pacific Telephone
	TETER W F	Pacific Telephone
	PARKVIEW TRAILER PARK	Pacific Telephone
	MAXWELL ROSINA MRS	Pacific Telephone
	COULD WM A	Pacific Telephone
	CALSON ANTHONY S	Pacific Telephone
	AIDERESE PETER A	Pacific Telephone
1954	PARKVIEW TRAILER PARK	R. L. Polk & Co.
	ABBOTT RUSSELL H PARKVIEW TRAILER PARK	R. L. Polk & Co.

FINDINGS

Year	Uses	Source
1954	TETER W F	R. L. Polk & Co.
1950	PARKVIEW TRAILER PRK	Pacific Telephone
1946	Goodwin W F r	Southern California Telephone Co

3618 W CENTURY BLVD

Year	Uses	Source
2001	XXXX	Haines & Company, Inc.

3624 W CENTURY BLVD

Year	Uses	Source
2001	XXXX	Haines & Company, Inc.
1964	HOLLAND CARL T MRS	Pacific Telephone
	IOSUA WM	Pacific Telephone
	LINTON DEWEY C	Pacific Telephone
	BANURA ARTURO	Pacific Telephone
	WARNER ANGELA	Pacific Telephone
1960	KOSMOSKY VILAS C	Pacific Telephone
1954	COSHOW IKEITH F	R. L. Polk & Co.

3626 W CENTURY BLVD

Year	Uses	Source
1954	THOMAS ELMER MRS	R. L. Polk & Co.

3628 W CENTURY BLVD

Year	Uses	Source
1957	YRURETAGOYENA ARMANDO	Pacific Telephone

3630 W CENTURY BLVD

Year	Uses	Source
1957	HOLLAND CARL T MRS	Pacific Telephone

3636 W CENTURY BLVD

Year	Uses	Source
1964	SCHUTTAIS THEODOR	Pacific Telephone
	NELSON THERESA	Pacific Telephone
	GLAGOVICH PAUL L	Pacific Telephone
	BURCH MARIE	Pacific Telephone
1960	SCHUTTAIS THEODOR	Pacific Telephone
	GLAGOVICH PAUL L	Pacific Telephone
1957	OVERLEASE DONNA	Pacific Telephone

FINDINGS

Year	Uses	Source
1957	MCALLISTER KENNETH J	Pacific Telephone
	APKER JOHN	Pacific Telephone
1954	TURF TRAILER COURT	R. L. Polk & Co.
	MCCALLEN ROY R	R. L. Polk & Co.
	MCCALLEN MARLENE R	R. L. Polk & Co.
1950	COLWELL LESLIE E R	Pacific Telephone

3638 W CENTURY BLVD

Year	Uses	Source
1964	HALFON N LIQRS	Pacific Telephone
1960	CARL & MOLLY S MKT	Pacific Telephone

3640 W CENTURY BLVD

Year	Uses	Source
1964	HORSESHOE CLUB	Pacific Telephone
1960	HORSESHOE CLUB	Pacific Telephone

3650 W CENTURY BLVD

Year	Uses	Source
1964	RICHMOND MEBLE	Pacific Telephone
	RAAB WM H	Pacific Telephone
	HUNT EVA C	Pacific Telephone
	HARLESS KATHLEEN	Pacific Telephone
	HARLESS JACK G	Pacific Telephone
	FLO RAY TRAILER PARK	Pacific Telephone
	BYRD CARL	Pacific Telephone
1960	SNOBAR SAML S	Pacific Telephone
	ROACHE LELAND S	Pacific Telephone
	RILEY CORDELL	Pacific Telephone
	HUNT EVA C	Pacific Telephone
	CLARK GEO A	Pacific Telephone
	FLO-RAY TRAILER PARK	Pacific Telephone
	BEESON ORAL	Pacific Telephone
1957	SPURGEON JOHN E	Pacific Telephone
	LIGHT OITS	Pacific Telephone
	COLLINS JOHN W	Pacific Telephone
	BORASH MERY	Pacific Telephone
	BEESON ORAL	Pacific Telephone
1954	CASE RUSSELL F	R. L. Polk & Co.

FINDINGS

3654 W CENTURY BLVD

Year	Uses	Source
1964	TRACKSIDE SNACK BAR	Pacific Telephone

3658 W CENTURY BLVD

Year	Uses	Source
1960	SMITH CAROL H	Pacific Telephone
	STEWART JOHN B	Pacific Telephone
1957	SMITH ARTHUR T	Pacific Telephone
	BRAINERD GARDEN W	Pacific Telephone
	SMITH CAMOL H	Pacific Telephone
	SMITH MARJORIE	Pacific Telephone
1954	SMITH CAROL H	R. L. Polk & Co.

3666 W CENTURY BLVD

Year	Uses	Source
1964	BUTLER HERBERT F	Pacific Telephone
	BARRETT LUCIEN	Pacific Telephone
	FULLER WANDA	Pacific Telephone
	HART TRAILER PARK	Pacific Telephone
	HART TRAILER PARK	Pacific Telephone
	KEOGH KATHRINE	Pacific Telephone
	LITTLE MELBA	Pacific Telephone
	MILLERICK ROBT J	Pacific Telephone
	SUPPES CARL PAINTING CONTR	Pacific Telephone
	VALENTINE GARY C	Pacific Telephone
	WILLIAMS VIRGIL	Pacific Telephone
	MORBY GRANT	Pacific Telephone
	FULLER THOS	Pacific Telephone
1960	PAUL KAREN	Pacific Telephone
	POLLOCK MARK L	Pacific Telephone
	MATSON JANET	Pacific Telephone
	MATSON GORDON K	Pacific Telephone
	MASTERS FRED	Pacific Telephone
	MANNING HENRY R	Pacific Telephone
	LOPEZ YOLANDA	Pacific Telephone
	LOPEZ NATIVIDAD F	Pacific Telephone
	HART TRAILER PARK	Pacific Telephone
	HEINE PAULA H	Pacific Telephone
1957	DE MNEO JOS F	Pacific Telephone

FINDINGS

Year	Uses	Source
1957	HART TRAILER PARK	Pacific Telephone
	LOPEZ NATIVIDAD F	Pacific Telephone
	LOPEZ YOLANDA	Pacific Telephone
	MANNING HENRY R	Pacific Telephone
	MATSON T J	Pacific Telephone
	POLLOCK MARK L	Pacific Telephone
	RICHARDS WM H	Pacific Telephone
1954	HART TRAILER COURT	R. L. Polk & Co.
	MATSON T J	R. L. Polk & Co.
	SMITH FOREST E	R. L. Polk & Co.
	THOMPSON BUSTER	R. L. Polk & Co.
	WRENCH JOHN W SGT	R. L. Polk & Co.
	BEAM RICHARD G	R. L. Polk & Co.
	BOYD HOWARD W	R. L. Polk & Co.
	GRIFFIN HOWARD L	R. L. Polk & Co.

3700 W CENTURY BLVD

Year	Uses	Source
1981	LEEBOLT JEAN-MARIE INGLEWOOD	Pacific Telephone
1976	Boatwright Saml	Pacific Telephone
	Mc Donald Robt W	Pacific Telephone
	Quinn H C	Pacific Telephone

3708 W CENTURY BLVD

Year	Uses	Source
1964	MARTIN S ELECTRICAL SERV	Pacific Telephone
1957	GORDON S MKT	Pacific Telephone
1954	GORDON & ASHER GROCRS	R. L. Polk & Co.

3712 W CENTURY BLVD

Year	Uses	Source
1957	LEDEBOER EDITH	Pacific Telephone
1954	MCKEE MARION E	R. L. Polk & Co.
	FRIESE MYRTLE L	R. L. Polk & Co.
1950	DANK CHAS M R	Pacific Telephone
	HO11YWD PRK TRAILER LODGE	Pacific Telephone
	JOSLIN ALPHILD J R	Pacific Telephone

FINDINGS

3716 W CENTURY BLVD

Year	Uses	Source
1964	SHUKAL JOS M	Pacific Telephone
	MCALISTER SHIRLEY A	Pacific Telephone
	RAY DONALD E	Pacific Telephone
	YOMNICK ED ELECTRICAL CONTRS	Pacific Telephone
	JENSEN JAS A	Pacific Telephone
	JENSEN ELLA	Pacific Telephone
	JACKSON HAROLD	Pacific Telephone
	HOLLYWOOD PARK TRAILER LODGE	Pacific Telephone
	HICKS JAS R	Pacific Telephone
	BADER BESSIE	Pacific Telephone
	ALDERESE PETER A	Pacific Telephone
1960	WILLIAMSON CLIFFORD N	Pacific Telephone
	TOWER LILLIAN M MRS	Pacific Telephone
	MC ALLISTER GARLAND L	Pacific Telephone
	JACKSON HAROLD	Pacific Telephone
	INGELS ROLAND T	Pacific Telephone
	HOLLYWOOD PARK TRAILER LODGE	Pacific Telephone
	ALDERESE PETER A	Pacific Telephone
1957	WILANDER FRITZ	Pacific Telephone
	TOWER LILLIAN M MRS	Pacific Telephone
	SCHEIDEMANTEL LLOYD C	Pacific Telephone
	MCALLISTER GARLAND L	Pacific Telephone
	JACKSON HAROLD	Pacific Telephone
	L4IGELS ROLAND T	Pacific Telephone
	HOLLYWOOD PARK TRAILER LODGE	Pacific Telephone
	HOLLINGSWORTH WM	Pacific Telephone
	DAY LOIS E REV	Pacific Telephone
	HALLINGSWORTH ELLA	Pacific Telephone
1954	(RUMBACH KARL T	R. L. Polk & Co.
	JACKSON HAROLD	R. L. Polk & Co.
	HOLLYWOOD PARK TRAILER LODGE	R. L. Polk & Co.
	HOLLINGSWORTH S R	R. L. Polk & Co.
	DAY LOIS E REV	R. L. Polk & Co.

3726 W CENTURY BLVD

Year	Uses	Source
1964	MCKIBBEN L S INGLEWOOD	Pacific Telephone
	OKUNEWICK FRANCES INGLEWOOD	Pacific Telephone

FINDINGS

Year	Uses	Source
1964	BECZA LARRIS W	Pacific Telephone
	BUNDS FRANK L JR	Pacific Telephone
	DYER JOS B	Pacific Telephone
	DYER TABITHA	Pacific Telephone
	HOGAN PATRICK	Pacific Telephone
	NEALSON MARY L	Pacific Telephone
	O NEIL CARL C	Pacific Telephone
	PADOT CHAS	Pacific Telephone
	TIMPERLAKE WINIFRED A MRS	Pacific Telephone
1960	SLOAN ARTHUR G INGLEWOOD	Pacific Telephone
	BECZA LARRIS W	Pacific Telephone
	BRADLEY SAML P	Pacific Telephone
	IVERS G MARIE	Pacific Telephone
	IVERS MEL	Pacific Telephone
	PHIL S TRAILER PRK	Pacific Telephone
	TIMPERLAKE WINIFRED A MRS	Pacific Telephone
	WHITE CLARENCE E	Pacific Telephone
1957	BOUSQUET EUGENE J	Pacific Telephone
	HEDRICK SALLIE C	Pacific Telephone
	MAGEE MARGERY	Pacific Telephone
	PHIL S TRAILER PRK	Pacific Telephone
1954	PHIL S TRAILER PRK	R. L. Polk & Co.
	REMELTS JOHN	R. L. Polk & Co.
1950	PHIL S TRAILER PRK	Pacific Telephone
1946	Pinyan Louise r	Southern California Telephone Co

W Century Blvd

3730 W Century Blvd

Year	Uses	Source
2014	TRANSWORLD AQUATIC ENTERPRISES	EDR Digital Archive
	ADI GLOBAL LOGISTICS INC	EDR Digital Archive
	AQUATIC IMAGE REEF	EDR Digital Archive
	LIM AQUA-NAUTIC SPECIALIST	EDR Digital Archive
	ALL MARINE TRANS SHIPPING INC	EDR Digital Archive
	AQUATIC IMAGE REEF	EDR Digital Archive
	LIM AQUA-NAUTIC SPECIALIST	EDR Digital Archive
	ALL MARINE TRANS SHIPPING INC	EDR Digital Archive

FINDINGS

Year	Uses	Source
2014	ADI GLOBAL LOGISTICS INC	EDR Digital Archive
	TRANSWORLD AQUATIC ENTERPRISES	EDR Digital Archive
2010	TRANSWORLD AQUATIC ENTERPRISES	EDR Digital Archive
	ADI GLOBAL LOGISTICS INC	EDR Digital Archive
	LIM AQUA-NAUTIC SPECIALIST	EDR Digital Archive
	ALL MARINE TRANS SHIPPING INC	EDR Digital Archive
	LIM AQUA-NAUTIC SPECIALIST	EDR Digital Archive
	ALL MARINE TRANS SHIPPING INC	EDR Digital Archive
	ADI GLOBAL LOGISTICS INC	EDR Digital Archive
	TRANSWORLD AQUATIC ENTERPRISES	EDR Digital Archive

W CENTURY BLVD

3730 W CENTURY BLVD

Year	Uses	Source
2001	ALLMRNTRANS	Haines & Company, Inc.

W Century Blvd

3732 W Century Blvd

Year	Uses	Source
2014	RENAISSANCE AQUATICS	EDR Digital Archive
	SPORT TEES INC	EDR Digital Archive
	GLOBAL AQUATICS	EDR Digital Archive
	KARABUILD DEVELOPMENT	EDR Digital Archive
	RENAISSANCE AQUATICS	EDR Digital Archive
	SPORT TEES INC	EDR Digital Archive
	GLOBAL AQUATICS	EDR Digital Archive
	KARABUILD DEVELOPMENT	EDR Digital Archive
2010	MEGA PACIFIC	EDR Digital Archive
	GLOBAL AQUATICS	EDR Digital Archive
	CAR WAX & CARE CHEMICAL GUYS D	EDR Digital Archive
	SPORT TEES INC	EDR Digital Archive
	REEF PACIFIC	EDR Digital Archive
	AIRPORT BAGGAGE SOLUTIONS INC	EDR Digital Archive
	MEGA PACIFIC	EDR Digital Archive
	GLOBAL AQUATICS	EDR Digital Archive

FINDINGS

Year	Uses	Source
2010	CAR WAX & CARE CHEMICAL GUYS D	EDR Digital Archive
	REEF PACIFIC	EDR Digital Archive
	AIRPORT BAGGAGE SOLUTIONS INC	EDR Digital Archive
	SPORT TEES INC	EDR Digital Archive

W CENTURY BLVD

3732 W CENTURY BLVD

Year	Uses	Source
2001	AMER AQUA IMPORTS	Haines & Company, Inc.

W Century Blvd

3734 W Century Blvd

Year	Uses	Source
2014	CONSISTENT SEA INC	EDR Digital Archive
	US AQUATIC INC	EDR Digital Archive
	GLASSIC GLASSWARE	EDR Digital Archive
	US AQUATIC INC	EDR Digital Archive
	GLASSIC GLASSWARE	EDR Digital Archive
	CONSISTENT SEA INC	EDR Digital Archive
2010	CONSISTENT SEA INC	EDR Digital Archive
	IMAGINE LOGISTICS	EDR Digital Archive
	AE EAGLE AMERICA	EDR Digital Archive
	GLASSIC GLASSWARE	EDR Digital Archive
	GLASSIC GLASSWARE	EDR Digital Archive
	CONSISTENT SEA INC	EDR Digital Archive
	AE EAGLE AMERICA	EDR Digital Archive
	IMAGINE LOGISTICS	EDR Digital Archive

W CENTURY BLVD

3734 W CENTURY BLVD

Year	Uses	Source
2001	AE EAGLE AMERIC	Haines & Company, Inc.

FINDINGS

W Century Blvd

3738 W Century Blvd

Year	Uses	Source
2014	ATEEZ CORPORATION	EDR Digital Archive
	TECHNOSPEAK CORPORATION	EDR Digital Archive
	ALAN PACIFIC GROUP	EDR Digital Archive
	RAMOS WINDOW COVERING	EDR Digital Archive
	ATEEZ CORPORATION	EDR Digital Archive
	TECHNOSPEAK CORPORATION	EDR Digital Archive
	ALAN PACIFIC GROUP	EDR Digital Archive
	RAMOS WINDOW COVERING	EDR Digital Archive
2010	RAMOS WINDOW COVERING	EDR Digital Archive
	FRANKENSON INC	EDR Digital Archive
	ATEEZ CORPORATION	EDR Digital Archive
	SOMABEL USA	EDR Digital Archive
	RAMOS WINDOW COVERING	EDR Digital Archive
	FRANKENSON INC	EDR Digital Archive
	ATEEZ CORPORATION	EDR Digital Archive
	SOMABEL USA	EDR Digital Archive

W CENTURY BLVD

3738 W CENTURY BLVD

Year	Uses	Source
2001	DARInes	Haines & Company, Inc.

W Century Blvd

3742 W Century Blvd

Year	Uses	Source
2014	CLIPSO USA INC	EDR Digital Archive
	CLIPSO USA INC	EDR Digital Archive
2010	OPTIMA DOOR & FRAME	EDR Digital Archive
	TROPICAL ENTERPRISES	EDR Digital Archive
	DESIGN SOUND	EDR Digital Archive
	C & G BUILDER INC	EDR Digital Archive
	MAJESTIC HARDWARE INC	EDR Digital Archive
	BENS HEATING AND AC	EDR Digital Archive
	OPTIMA DOOR & FRAME	EDR Digital Archive

FINDINGS

Year	Uses	Source
2010	TROPICAL ENTERPRISES	EDR Digital Archive
	DESIGN SOUND	EDR Digital Archive
	MAJESTIC HARDWARE INC	EDR Digital Archive
	C & G BUILDER INC	EDR Digital Archive
	BENS HEATING AND AC	EDR Digital Archive

W CENTURY BLVD

3742 W CENTURY BLVD

Year	Uses	Source
2001	BENS HEATING&AIR	Haines & Company, Inc.
1991	UNITED SUPPLY CO	Pacific Bell
	United Supply Co	Pacific Bell
	United Surety Corp	Pacific Bell
1990	REGIONAL CENTER INGLEWOOD	Pacific Bell
	UNITED SUPPLY CO INGLEWOOD	Pacific Bell

3743 W CENTURY BLVD

Year	Uses	Source
1964	GOLDCUP COCKTAIL LOUNGE	Pacific Telephone

W Century Blvd

3750 W Century Blvd

Year	Uses	Source
2014	ALL FABRICS INC	EDR Digital Archive
	STREAM LINKS EXPRESS INC	EDR Digital Archive
	STREAM LINKS EXPRESS INC	EDR Digital Archive
	ALL FABRICS INC	EDR Digital Archive
2010	ALL FABRICS INC	EDR Digital Archive
	STREAM LINKS EXPRESS INC	EDR Digital Archive
	XING GUO INTL (USA) INC	EDR Digital Archive
	QUALITY SERVICE AUTOPARTS CORP	EDR Digital Archive
	STREAM LINKS EXPRESS INC	EDR Digital Archive
	XING GUO INTL (USA) INC	EDR Digital Archive
	ALL FABRICS INC	EDR Digital Archive
	QUALITY SERVICE AUTOPARTS CORP	EDR Digital Archive

FINDINGS

W CENTURY BLVD

3750 W CENTURY BLVD

Year	Uses	Source
2001	ACU AIR FREIGHT INC	Haines & Company, Inc.
1976	Arline Flowers By	Pacific Telephone
	Flowers By Arline	Pacific Telephone
1967	Arline Flowers by	Pacific Telephone
	Flowers by Arline	Pacific Telephone
1964	DANDURAND Z N	Pacific Telephone
	DEEL TRAILER PARK	Pacific Telephone
	FLOWERS BY ARLINE	Pacific Telephone
	KLOTZ ROBT	Pacific Telephone
	KUPFER HARRIET M	Pacific Telephone
	LORD ERIC MEREDITH	Pacific Telephone
	MORASE JOHN W	Pacific Telephone
	PICKETT WILDA	Pacific Telephone
	URIBE JOHN	Pacific Telephone
1962	Arline Flowers by	Pacific Telephone
	Flowers by Arline	Pacific Telephone
1960	BONDURANT JOHN G	Pacific Telephone
	DEEL TRAILER PARK	Pacific Telephone
	FLOWERS BY ARLINE	Pacific Telephone
	GROESBECK ROGER L	Pacific Telephone
	LETTAU FRED J	Pacific Telephone
	PEPPIN ALEX	Pacific Telephone
	PICKETT WILDA	Pacific Telephone
	STEVENS LOLA MRS	Pacific Telephone
	STRIMPLE STANLEY D	Pacific Telephone
	SULLIVAN HOWARD J	Pacific Telephone
	SULLIVAN MAUREEN	Pacific Telephone
	URIBE JOHN	Pacific Telephone
1957	GIORDANO JOS	Pacific Telephone
	DEEL TRAILER PARK	Pacific Telephone
	GOODWILA RICHARD0	Pacific Telephone
	GROESBECK R L	Pacific Telephone
	LONG DOROTHY	Pacific Telephone
	MALLOY ROBT	Pacific Telephone
	YAN JOHN D	Pacific Telephone

FINDINGS

Year	Uses	Source
1954	DEEL TRAILER PRK	R. L. Polk & Co.
	LAURENT CHAS	R. L. Polk & Co.
	LYNCH LORRAINE	R. L. Polk & Co.
1950	DEEL TRAILER PK	Pacific Telephone
	ERICKSON E R	Pacific Telephone
	SPRAGUE MARIE0R	Pacific Telephone

3756 W CENTURY BLVD

Year	Uses	Source
2001	XXXX	Haines & Company, Inc.
1990	GATE 6 MOTELS INGLEWOOD	Pacific Bell
1986	GATE 6 MOTELS INGLEWOOD	Pacific Bell
1981	GATE 6 MOTELS INGLEWOOD	Pacific Telephone
1964	GATE 6 MOTEL	Pacific Telephone
1960	PALUMBO JOS W GATE 6 MOTEL	Pacific Telephone
	GATE 6 MOTEL	Pacific Telephone
1957	PALUMBO JOS W GATE 6 MOTEL	Pacific Telephone
	GATE 6 MOTEL	Pacific Telephone
1954	GATE6MOTEL	R. L. Polk & Co.

W Century Blvd

3760 W Century Blvd

Year	Uses	Source
2014	LYM INTL GROUP USA INC	EDR Digital Archive
	TLS AIR EXPRESS INC	EDR Digital Archive
	LYM INTL GROUP USA INC	EDR Digital Archive
	A PLUS EXPRESS LOGISTICS	EDR Digital Archive
	TLS AIR EXPRESS INC	EDR Digital Archive
	LYM INTL GROUP USA INC	EDR Digital Archive
	A PLUS EXPRESS LOGISTICS	EDR Digital Archive
	LYM INTL GROUP USA INC	EDR Digital Archive
2010	FREIGHT SOLUTION PROVIDERS	EDR Digital Archive
	FREIGHT SOLUTION PROVIDERS	EDR Digital Archive

W CENTURY BLVD

3760 W CENTURY BLVD

Year	Uses	Source
2001	TRANSPORTSP	Haines & Company, Inc.

FINDINGS

W Century Blvd

3770 W Century Blvd

Year	Uses	Source
2014	WPC CONSOLIDATORS INC	EDR Digital Archive
	PACIFIC GLOBL CNSOLIDATORS INC	EDR Digital Archive
	WPC CONSOLIDATORS INC	EDR Digital Archive
	PACIFIC GLOBL CNSOLIDATORS INC	EDR Digital Archive
2010	PACIFIC GLOBAL CONSTRUCTION	EDR Digital Archive
	PACIFIC GLOBL CNSOLIDATORS INC	EDR Digital Archive
	PACIFIC GLOBAL CONSTRUCTION	EDR Digital Archive
	PACIFIC GLOBL CNSOLIDATORS INC	EDR Digital Archive

W CENTURY BLVD

3770 W CENTURY BLVD

Year	Uses	Source
2001	ALEXANDER	Haines & Company, Inc.

W Century Blvd

3780 W Century Blvd

Year	Uses	Source
2014	IMA EXPRESS INC	EDR Digital Archive
	TROPICAL TRADING INC	EDR Digital Archive
	NORRIS AEROSPACE	EDR Digital Archive
	STARLINK FREIGHT SYSTEM INC	EDR Digital Archive
	D S M TRANSPORTATION	EDR Digital Archive
	ZHIVAGA LOGISTICS/ZHL LOG	EDR Digital Archive
	IMA EXPRESS INC	EDR Digital Archive
	NORRIS AEROSPACE	EDR Digital Archive
	STARLINK FREIGHT SYSTEM INC	EDR Digital Archive
	D S M TRANSPORTATION	EDR Digital Archive
	ZHIVAGA LOGISTICS/ZHL LOG	EDR Digital Archive
	TROPICAL TRADING INC	EDR Digital Archive
2010	TROPICAL TRADING INC	EDR Digital Archive
	ZHIVAGA LOGISTICS/ZHL LOG	EDR Digital Archive
	D S M TRANSPORTATION	EDR Digital Archive
	STARLINK FREIGHT SYSTEM INC	EDR Digital Archive
	NORRIS AEROSPACE	EDR Digital Archive

Year	Uses	Source
2010	TRANSPORTS FATTON LAPERRIERE	EDR Digital Archive
	TRANSPORTS P FATTON INC	EDR Digital Archive
	IMA EXPRESS INC	EDR Digital Archive
	ZHIVAGA LOGISTICS/ZHL LOG	EDR Digital Archive
	D S M TRANSPORTATION	EDR Digital Archive
	STARLINK FREIGHT SYSTEM INC	EDR Digital Archive
	NORRIS AEROSPACE	EDR Digital Archive
	TRANSPORTS FATTON LAPERRIERE	EDR Digital Archive
	TRANSPORTS P FATTON INC	EDR Digital Archive
	TROPICAL TRADING INC	EDR Digital Archive
	IMA EXPRESS INC	EDR Digital Archive

W CENTURY BLVD

3780 W CENTURY BLVD

Year	Uses	Source
2001	TOP OCEAN	Haines & Company, Inc.

W Century Blvd

3800 W Century Blvd

Year	Uses	Source
2010	CALIFORNIA OVERNIGHT	EDR Digital Archive
	SOUTHWEST CONNECTION	EDR Digital Archive
	CALIFORNIA OVERNIGHT	EDR Digital Archive
	SOUTHWEST CONNECTION	EDR Digital Archive

W CENTURY BLVD

3800 W CENTURY BLVD

Year	Uses	Source
2001	R B FREIGHTSERVICES	Haines & Company, Inc.
1990	YAMATO SYSTEM USA INC INGLEWOOD	Pacific Bell

3804 W CENTURY BLVD

Year	Uses	Source
1946	Schoch Reba C r	Southern California Telephone Co

FINDINGS

3806 W CENTURY BLVD

Year	*Uses*	*Source*
2001	XXXX	Haines & Company, Inc.
1964	NORRIS CECIL V INGLEWOOD	Pacific Telephone
	OTTERNESS K G INGLEWOOD	Pacific Telephone
	PACE S TRAILER PRK	Pacific Telephone
	NORRIS ELLEN N	Pacific Telephone
	MESSLER AL	Pacific Telephone
	MALONE JOHNNY	Pacific Telephone
	LUDWIG WM A PACES TRAILER PRK	Pacific Telephone
	JESSOP ALFRED B	Pacific Telephone
	HARRIS S E	Pacific Telephone
	HARRIS RUTH	Pacific Telephone
1960	TRIBETT GARY	Pacific Telephone
	PACES TRAILER PRK	Pacific Telephone
	NORRIS ELLEN M	Pacific Telephone
	NORRIS CECIL V	Pacific Telephone
	MURPHY F M DR	Pacific Telephone
	MESSIER AL	Pacific Telephone
	MAXWELL ROSINA MRS	Pacific Telephone
	BOLLWEG JESSIE L	Pacific Telephone
	BOLLWEG OSCAR H	Pacific Telephone
	BORASH MARY	Pacific Telephone
	FAIRCHILD JOE	Pacific Telephone
	LUDWIG WM A PACE S TRAILER PRK	Pacific Telephone
1957	ONEIL CARL	Pacific Telephone
	DEEMER W F-OORCHRD 7176	Pacific Telephone
	EASTMAN KENNETH L	Pacific Telephone
	FAIRCHILD JOE	Pacific Telephone
	LUDWIG WM A PACE S TRAILER PRK	Pacific Telephone
	LYNN JAS	Pacific Telephone
	MESSIER A L	Pacific Telephone
	MOORE EDW S	Pacific Telephone
	MURPHY F M DR	Pacific Telephone
	PACE S TRAILER PRK	Pacific Telephone
	ROBISON RICHARD E	Pacific Telephone
1954	LUDWIG WM A PACE S TRAILER PRK	R. L. Polk & Co.
	NELSON WM S R	R. L. Polk & Co.
	PACE S TRAILER PRK	R. L. Polk & Co.

FINDINGS

Year	Uses	Source
1950	GAGLIARDI EMIL T R	Pacific Telephone
	HUNT MARVIN W MRS R	Pacific Telephone
	JERSEY ES R	Pacific Telephone
	PACE JACK PACE S TRAILER PIK	Pacific Telephone
	PACE S TRAILER PRK	Pacific Telephone
	PRIMROSE W E MRS R	Pacific Telephone

3812 W CENTURY BLVD

Year	Uses	Source
2001	XXXX	Haines & Company, Inc.
1976	Pierre Alice J	Pacific Telephone
1964	KANDRODAS JOS	Pacific Telephone
	FERGUSON APRIL	Pacific Telephone
	CHILDRESS OSBY JR	Pacific Telephone
	BURKETT EITON G	Pacific Telephone
	BURKETT BETTY L	Pacific Telephone
	BONELLO JAS V	Pacific Telephone
1962	Ferguson April	Pacific Telephone
1960	SHRADER RUTH E	Pacific Telephone
	RHOTON GERALDINE N	Pacific Telephone
	LEONARDI JANICE	Pacific Telephone
	KEMELMAN NATHAN	Pacific Telephone
	BURRIS ELSIE MRS	Pacific Telephone
	BURKETT ELDON G	Pacific Telephone
1954	MILLER HELEN	R. L. Polk & Co.
1950	UTRKETT SIGNS	Pacific Telephone
	BURKETT MOTEL	Pacific Telephone

3816 W CENTURY BLVD

Year	Uses	Source
1964	CONLEY P E	Pacific Telephone
1960	FAULKNER HENRY H DR	Pacific Telephone
1957	FAULKNER HENRY H DR	Pacific Telephone
1954	SHEARS REFRIGERATION SALES & SERV	R. L. Polk & Co.
1950	WOLF FREDERICK L LAB	Pacific Telephone
	CENTURY NEON CO	Pacific Telephone
	CENTURY BLDG MATERIALS	Pacific Telephone
1946	Burkett Signs	Southern California Telephone Co

Year	Uses	Source
1946	Century eoni Co	Southern California Telephone Co
	Burkett Signs	Southern California Telephone Co
	Wolf Frederick L lab	Southern California Telephone Co

3822 W CENTURY BLVD

Year	Uses	Source
1990	OMEGA CARPET & UPHOLSTERY STEAM CLEANING INGLEWOOD	Pacific Bell
1960	PREIS JOHN W	Pacific Telephone
	GEORGE CLYDE G	Pacific Telephone
	BICKNELL HELEN MRS	Pacific Telephone
1957	SHEPPARD DON	Pacific Telephone
	BICKNELI HELEN MRS	Pacific Telephone
	THOMAS ROBT E	Pacific Telephone
1954	BARNES CLYDE G	R. L. Polk & Co.
1950	SHAW M L R	Pacific Telephone
	MDEORISETTE FELIX O R	Pacific Telephone
1946	Babineau Arthur r	Southern California Telephone Co

3826 W CENTURY BLVD

Year	Uses	Source
1960	MORROW ISABELLA	Pacific Telephone
	WHEELER HARRY D	Pacific Telephone
1957	WHEELER- HARRY D	Pacific Telephone
1954	WHEELER HARRY D R	R. L. Polk & Co.
1950	WHEELER HARRY D R	Pacific Telephone
1946	Wheeler Harry D r	Southern California Telephone Co

3838 W CENTURY BLVD

Year	Uses	Source
1964	BARBOUR GRACE M	Pacific Telephone
	GUMP I N	Pacific Telephone
	HODSON LETA A MRS	Pacific Telephone
	ROGERS TRAILER LODGE	Pacific Telephone
	WINGO FRANK J	Pacific Telephone
	MACK LILLIAN L	Pacific Telephone
1960	ROGERS TRAILER LODGE	Pacific Telephone
	TOMLINSON DONNA	Pacific Telephone
	TOMLINSON J A	Pacific Telephone
1957	SPARKS TRAILER LODGE	Pacific Telephone

FINDINGS

Year	Uses	Source
1957	IRVINE MACK	Pacific Telephone
1954	SPARKS TRAILER LODGE	R. L. Polk & Co.
1950	HENKE HENRY A R	Pacific Telephone
1946	Manley Merle J r	Southern California Telephone Co

W Century Blvd

3846 W Century Blvd

Year	Uses	Source
2014	EXTRA SPACE MANAGEMENT INC	EDR Digital Archive
	EXTRA SPACE MANAGEMENT INC	EDR Digital Archive
2010	EXTRA SPACE MANAGEMENT INC	EDR Digital Archive
	EXTRA SPACE MANAGEMENT INC	EDR Digital Archive

W CENTURY BLVD

3846 W CENTURY BLVD

Year	Uses	Source
2001	A AA CENTURY	Haines & Company, Inc.
1954	SMIDLEY HENRY J	R. L. Polk & Co.
1950	GATES LEONARD W R	Pacific Telephone

3850 W CENTURY BLVD

Year	Uses	Source
1960	STERLING CLAIR	Pacific Telephone
	BELFORD JAS G	Pacific Telephone
	PERNA JOS	Pacific Telephone
1957	STERLING CLAIR	Pacific Telephone
1954	CHASE C L	R. L. Polk & Co.

W Century Blvd

3883 W Century Blvd

Year	Uses	Source
2014	8 POINTS MANAGEMENT LLC	EDR Digital Archive
	ORTHODOX CHRISTN TELEVISON LLC	EDR Digital Archive
	A-1 MILLIONAIRE LIMOUSINE SVC	EDR Digital Archive
	HOLLYWOOD PARK CASINO	EDR Digital Archive
	SPEND A BUCK	EDR Digital Archive
	LAX CASINO	EDR Digital Archive

FINDINGS

Year	Uses	Source
2014	SPEND A BUCK	EDR Digital Archive
	HOLLYWOOD PARK CASINO	EDR Digital Archive
	LAX CASINO	EDR Digital Archive
	8 POINTS MANAGEMENT LLC	EDR Digital Archive
	ORTHODOX CHRISTN TELEVISON LLC	EDR Digital Archive
	A-1 MILLIONAIRE LIMOUSINE SVC	EDR Digital Archive
2010	A-1 MILLIONAIRE LIMOUSINE SVC	EDR Digital Archive
	LALECIO OTTO	EDR Digital Archive
	ORTHODOX CHRISTN TELEVISON LLC	EDR Digital Archive
	7433 GREENBACK LANE LLC	EDR Digital Archive
	CENTURY GAMING MANAGEMENT INC	EDR Digital Archive
	WORLD MAHJONG TOUR	EDR Digital Archive
	OCTV LLC	EDR Digital Archive
	GAMBLING TIMES INCORPORATED	EDR Digital Archive
	LALECIO OTTO	EDR Digital Archive
	CENTURY GAMING MANAGEMENT INC	EDR Digital Archive
	ORTHODOX CHRISTN TELEVISON LLC	EDR Digital Archive
	7433 GREENBACK LANE LLC	EDR Digital Archive
	WORLD MAHJONG TOUR	EDR Digital Archive
	OCTV LLC	EDR Digital Archive
	A-1 MILLIONAIRE LIMOUSINE SVC	EDR Digital Archive
	GAMBLING TIMES INCORPORATED	EDR Digital Archive

W CENTURY BLVD

3883 W CENTURY BLVD

Year	Uses	Source
2001	A 1 MILLIONAIRE	Haines & Company, Inc.

W Century Blvd

3900 W Century Blvd

Year	Uses	Source
2014	MEGA TEAM MANAGEMENT CORP	EDR Digital Archive
	MEGA TEAM MANAGEMENT CORP	EDR Digital Archive
2010	MEGA TEAM MANAGEMENT CORP	EDR Digital Archive
	BITSTREAM	EDR Digital Archive
	SDFGFDSDD	EDR Digital Archive
	MEGA TEAM MANAGEMENT CORP	EDR Digital Archive

Year	Uses	Source
2010	BITSTREAM	EDR Digital Archive
	SDFGFDSDD	EDR Digital Archive

W CENTURY BLVD

3900 W CENTURY BLVD

Year	Uses	Source
2001	AIRPORT PARKVWHTL	Haines & Company, Inc.
	AIRPORT PARKVWHTL	Haines & Company, Inc.
1990	TRAVELODGE INGLEWOOD AIRPORT INGLEWOOD	Pacific Bell
1986	TRAVELODGE INGLEWOOD AIRPORT INGLEWOOD	Pacific Bell
1981	NEW ORLEANS HOTEL INGLEWOOD	Pacific Telephone
1967	New Orleans Hotel	Pacific Telephone
1964	HOLLYRC HOTEL	Pacific Telephone
1957	BRYANT RETTA	Pacific Telephone
1950	WEESE EVERETT R	Pacific Telephone

3906 W CENTURY BLVD

Year	Uses	Source
1960	MATZ FRANK S	Pacific Telephone
	CENTURY BLVD TRAILER PARK	Pacific Telephone
1957	CENTURY BLVD TRAILER PARK	Pacific Telephone
	SPENCE EDITH H	Pacific Telephone
	STOUT ROBERTA	Pacific Telephone
	STOUT WIL	Pacific Telephone
1954	BOORTZ BERNICE	R. L. Polk & Co.
	DURFEE JEAN	R. L. Polk & Co.
	GILLEN E J TRAILR PARK	R. L. Polk & Co.
	WHITE BERYL	R. L. Polk & Co.
	WHITE DOROTHY D	R. L. Polk & Co.
1950	WILSON CLARA A R	Pacific Telephone
	LEVINE L MRSR	Pacific Telephone
	GILLEN E JR	Pacific Telephone
1946	Williams Maggie r	Southern California Telephone Co

3914 W CENTURY BLVD

Year	Uses	Source
1960	BISHOP OTHO	Pacific Telephone

FINDINGS

Year	Uses	Source
1960	HOOKER WARREN L	Pacific Telephone
	MOSLEY MABLE MRS	Pacific Telephone
	OTTERNESS CARL G	Pacific Telephone
	SANCHEZ CHARLIE	Pacific Telephone
	UNGER LEONARD L	Pacific Telephone
1957	SANCHEZ CHARLIE	Pacific Telephone
	UNGER LEONARD L	Pacific Telephone
	HOOKER WARREN L	Pacific Telephone
1954	UNGER LEONARD L	R. L. Polk & Co.
	JENKINS RUSSELL	R. L. Polk & Co.
1950	DOWNING WM R	Pacific Telephone
1946	Belmont A r	Southern California Telephone Co
	Weight E T engrvrs	Southern California Telephone Co

3920 W CENTURY BLVD

Year	Uses	Source
1981	BONHAM SALES CO INGLEWOOD	Pacific Telephone
1976	Bonham Sales Co	Pacific Telephone
1962	Brenon Lab	Pacific Telephone
1960	BRENON LAB	Pacific Telephone
	DON CO THE	Pacific Telephone
1957	BRENON LAB	Pacific Telephone
	DON CO THE	Pacific Telephone
1954	BRENON LAB	R. L. Polk & Co.
	DON CO THE	R. L. Polk & Co.

3922 W CENTURY BLVD

Year	Uses	Source
1964	REYNOLDS AUDREY INGLEWOOD	Pacific Telephone
	GILBERT FAYE M INGLEWOOD	Pacific Telephone
	RUSSELL BERTHA LEE	Pacific Telephone
	MITCHELL L W	Pacific Telephone
	DOHERTY ROBT W	Pacific Telephone
	DE SANTI WALTER	Pacific Telephone
1960	WALHON D	Pacific Telephone
	SNOW ROBT M	Pacific Telephone
	SHAW JAS MRS	Pacific Telephone
	SCHIAFFO M P	Pacific Telephone
	CHAPAS KATHRYN	Pacific Telephone

Year	Uses	Source
1960	CHAPAS ALLAN DALE	Pacific Telephone
	BEST HOWARD D	Pacific Telephone
	COUTURE LAURENT INGLEWOOD	Pacific Telephone

3924 W CENTURY BLVD

Year	Uses	Source
2001	BEJARMana T	Haines & Company, Inc.
1964	NAGEL PAM L	Pacific Telephone
	KAZLAS VINCENT	Pacific Telephone
	BUDRYS VITOLIS	Pacific Telephone
	BUDRYS IRENA	Pacific Telephone
	ARMOUR GEO	Pacific Telephone
	ANGEL MARJORIE	Pacific Telephone
1960	PALYO STEPHEN E	Pacific Telephone
	MITCHELL JAS	Pacific Telephone
	MITCHELL INADELL	Pacific Telephone
	KUGLER CLARKE G	Pacific Telephone
	KILLEBREW ALBERT N	Pacific Telephone
	KAZLAS VINCENT	Pacific Telephone

3926 W CENTURY BLVD

Year	Uses	Source
1957	MITLER LUTHER	Pacific Telephone
1954	MILLER S LUTHER CHINCHILLAS	R. L. Polk & Co.
1950	MILLER CHINCHILLA FARM	Pacific Telephone
1946	Miller Chinchilla Farm	Southern California Telephone Co

3930 W CENTURY BLVD

Year	Uses	Source
2001	NUNEZJoaqan	Haines & Company, Inc.
1964	EDMUND S TRAILER PARK	Pacific Telephone
	ENTENMAN ALMYRA	Pacific Telephone
1962	Entenman Almyra	Pacific Telephone
1960	EDMUND S TRAILER PARK	Pacific Telephone
	ENTENMAN ALMYRA	Pacific Telephone
	HACKNEY THERESIA M MRS	Pacific Telephone
	WALKER W H	Pacific Telephone
1957	DUCA MARY	Pacific Telephone
	EDMUND S TRAILER PARK	Pacific Telephone

FINDINGS

Year	Uses	Source
1957	EIERMARE JOLIN F JR	Pacific Telephone
	HACKNEY THERESIA M MRS	Pacific Telephone
	JONSEON ALFRED	Pacific Telephone
	ALIEN ELLA	Pacific Telephone
1954	ALLEN ELLA	R. L. Polk & Co.
	DRISCOLL GEO W	R. L. Polk & Co.
	DUCA MARY	R. L. Polk & Co.
	HOOPER ROSE	R. L. Polk & Co.
	JOHNSON ALFRED E	R. L. Polk & Co.
1950	WINANS C BLACKIE R	Pacific Telephone

W Century Blvd

3950 W Century Blvd

Year	Uses	Source
2014	CHURCHS CHICKEN	EDR Digital Archive
	CHURCHS CHICKEN	EDR Digital Archive

4000 W Century Blvd

Year	Uses	Source
2014	SIMPLY TACOS INC	EDR Digital Archive
	TACO BELL CORP	EDR Digital Archive
	TACO BELL CORP	EDR Digital Archive
	SIMPLY TACOS INC	EDR Digital Archive
2010	TACO BELL CORP	EDR Digital Archive
	SIMPLY TACOS INC	EDR Digital Archive
	TACO BELL CORP	EDR Digital Archive
	SIMPLY TACOS INC	EDR Digital Archive

W CENTURY BLVD

4000 W CENTURY BLVD

Year	Uses	Source
2001	TACOBELL	Haines & Company, Inc.
1964	BOEDEKER JAS C UNION SERV	Pacific Telephone
1960	TURF LIQUOR STORE	Pacific Telephone
1957	TURF LIQUOR STORE	Pacific Telephone
1954	TURF LIQUOR STORE	R. L. Polk & Co.
1950	TURF LIQUOR STORE	Pacific Telephone

Year	Uses	Source
1950	CORPORON SAM G TURF LIQUOR STORE	Pacific Telephone

4001 W CENTURY BLVD

Year	Uses	Source
1964	PRAIRIE LIQUOR STORE	Pacific Telephone
	THOMPSONS FLYING A SERV	Pacific Telephone
1960	PRAIRIE LIQUOR STORE	Pacific Telephone
1957	PRAIRIE LIQUOR STORE	Pacific Telephone
1954	PRAIRIE LIQUOR STORE	R. L. Polk & Co.
1950	LUSKIN & HURWITZ	Pacific Telephone
	PRAIRIE LIQUOR STORE	Pacific Telephone

4003 W CENTURY BLVD

Year	Uses	Source
1964	XANADU	Pacific Telephone

4004 W CENTURY BLVD

Year	Uses	Source
1964	DUNKERS DELITE	Pacific Telephone
1957	PRICE T E	Pacific Telephone
1954	FURROW JESSE A	R. L. Polk & Co.
1950	FURRW JESSE A R	Pacific Telephone

4006 W CENTURY BLVD

Year	Uses	Source
1960	HERSHEYS CAFE	Pacific Telephone
1957	HERSHEYS CAFE	Pacific Telephone

4008 W CENTURY BLVD

Year	Uses	Source
1957	EGIZI S IMPORTED GROCERIES	Pacific Telephone
1954	SAM S MKT	R. L. Polk & Co.
1950	HARDER MARY BR	Pacific Telephone

4010 W CENTURY BLVD

Year	Uses	Source
1954	GALLUP CLEANERS	R. L. Polk & Co.
	I(EELING RUTH E GALLUP CLEANERS	R. L. Polk & Co.

FINDINGS

W Century Blvd

4015 W Century Blvd

Year	Uses	Source
2014	MCDONALDS RESTAURANTS OF CAL	EDR Digital Archive
	HARDWARE	EDR Digital Archive
	CHEVRON STATIONS INC	EDR Digital Archive
	MCDONALDS RESTAURANTS OF CAL	EDR Digital Archive
	CHEVRON STATIONS INC	EDR Digital Archive
	HARDWARE	EDR Digital Archive
2010	CHEVRON STATIONS INC	EDR Digital Archive
	MCDONALDS RESTAURANTS OF CAL	EDR Digital Archive
	CHEVRON STATIONS INC	EDR Digital Archive
	MCDONALDS RESTAURANTS OF CAL	EDR Digital Archive

W CENTURY BLVD

4015 W CENTURY BLVD

Year	Uses	Source
2001	MC DONALDSCORP	Haines & Company, Inc.
1957	LENHART JOHN P	Pacific Telephone
	CADES LYLE	Pacific Telephone
	SMART MARGIE L MRS	Pacific Telephone
	MCDONALD JANE	Pacific Telephone
1954	SMART MARGIE L MRS	R. L. Polk & Co.
	LORR EDW C	R. L. Polk & Co.
1950	FORD JEANNE R	Pacific Telephone
	MURPHY WM H R	Pacific Telephone
	REST HAVEN TRAILER COURT	Pacific Telephone
1946	Strain C A r	Southern California Telephone Co

4016 W CENTURY BLVD

Year	Uses	Source
2001	STAFFLERLien	Haines & Company, Inc.
1957	MITZEL H F	Pacific Telephone
	LAMPE MARY MRS	Pacific Telephone
	ART CRETE BLOCK PRODUCTS	Pacific Telephone
1954	ART CRETE BLOCK PRODUCTS	R. L. Polk & Co.
	LAMPE MARY MRS	R. L. Polk & Co.

FINDINGS

4019 W CENTURY BLVD

Year	Uses	Source
1964	BERG GERTY I	Pacific Telephone
	GILLAND S ELITE MOBILE PARK	Pacific Telephone
	GERRARD PATRICK	Pacific Telephone
	CARPENTER GEO E	Pacific Telephone
	MCPHERSON MYRTLE O	Pacific Telephone
1960	YARTER DAVID W	Pacific Telephone
	JONES AMANDA R	Pacific Telephone
	GILLANDS ELITE MOBILE PARK	Pacific Telephone
	BERG GERTY I	Pacific Telephone
	CARPENTER GEO E	Pacific Telephone
1957	CONROY GEO	Pacific Telephone
	EVANS CLARENCE E	Pacific Telephone
	GILLAND S ELITE MOBILE PARK	Pacific Telephone
	HOLLINGSWORTH LYNN R	Pacific Telephone
	SARVER LUCILLE E	Pacific Telephone
	TATUM MARY E	Pacific Telephone
	YARTER DAVID W	Pacific Telephone
1954	SHREIBER JACK H	R. L. Polk & Co.
1950	SHELTON WM LR	Pacific Telephone

W Century Blvd

4020 W Century Blvd

Year	Uses	Source
2010	CENTURY PRESS INC	EDR Digital Archive
	CENTURY PRESS INC	EDR Digital Archive

W CENTURY BLVD

4020 W CENTURY BLVD

Year	Uses		Source
2001	CENTURY PRESS		Haines & Company, Inc.
1990	CENTURY PRESS	INGLEWOOD	Pacific Bell
1986	CENTURY PRESS	INGLEWOOD	Pacific Bell
1981	CENTURY PRESS	INGLEWOOD	Pacific Telephone
1967	CENTURY PRESS		Pacific Telephone
1964	CENTURY PRESS		Pacific Telephone
1962	Century Press		Pacific Telephone

Year	Uses	Source
1960	COLWELL JOS A CENTURY PRESS	Pacific Telephone
	CENTURY PRESS	Pacific Telephone
1957	RATTAY PRINTERY SEE CENTURY PRESS	Pacific Telephone
	COLWELL JOS A CENTURY PRESS	Pacific Telephone
	CENTURY PRESS	Pacific Telephone
1954	COLWELL JOS A CENTURY PRESS	R. L. Polk & Co.
	RATTAY PRINTERY SEE CENTURY PRESS	R. L. Polk & Co.
	CENTURY PRESS	R. L. Polk & Co.
1950	RATTAY PRINTERY	Pacific Telephone
1946	Rattay Printery	Southern California Telephone Co

4021 W CENTURY BLVD

Year	Uses	Source
2001	XXXX	Haines & Company, Inc.

4022 W CENTURY BLVD

Year	Uses	Source
1950	CENTURY BEAUTY SALON	Pacific Telephone
1946	Audreys Beauty Shop	Southern California Telephone Co

W Century Blvd

4026 W Century Blvd

Year	Uses	Source
2010	MALONEY AND SON	EDR Digital Archive
	MALONEY AND SON	EDR Digital Archive

W CENTURY BLVD

4026 W CENTURY BLVD

Year	Uses	Source
2001	XXXX	Haines & Company, Inc.
1964	MARDI GRAS MOTEL	Pacific Telephone
	GORDON OLIVER C BUS	Pacific Telephone
	CHURCH HENRY A	Pacific Telephone
1960	SMIDLEY HENRY J	Pacific Telephone
	CONNEALY TERRY	Pacific Telephone
1957	TRUPPI ANTHONY	Pacific Telephone
	SMIDLEY HENRY J	Pacific Telephone

Year	Uses	Source
1950	GRABAU D RR	Pacific Telephone

W Century Blvd

4027 W Century Blvd

Year	Uses	Source
2014	HOLLY CREST MOTEL	EDR Digital Archive
	HOLLY CREST MOTEL	EDR Digital Archive
2010	HOLLY CREST MOTEL	EDR Digital Archive
	HOLLY CREST MOTEL	EDR Digital Archive

W CENTURY BLVD

4027 W CENTURY BLVD

Year	Uses	Source
2001	CLAYTON Luher	Haines & Company, Inc.
1964	HOLLY CREST HOTEL	Pacific Telephone
1960	HOLLY CREST HOTEL	Pacific Telephone

4028 W CENTURY BLVD

Year	Uses	Source
1957	BALLARD RICHARD H	Pacific Telephone

4029 W CENTURY BLVD

Year	Uses	Source
1954	HERBST MARVIN L	R. L. Polk & Co.

4031 W CENTURY BLVD

Year	Uses	Source
1954	TURF REALTY	R. L. Polk & Co.

4032 W CENTURY BLVD

Year	Uses	Source
2001	ODONNOLD	Haines & Company, Inc.
1964	O DONNOL ELIZABETH MRS	Pacific Telephone
1960	O DONNOL ELIZABETH MRS	Pacific Telephone
1957	SHAW ELIZABETH J MRS	Pacific Telephone
1950	SHAW GEO W R	Pacific Telephone

FINDINGS

4036 W CENTURY BLVD

Year	Uses	Source
2001	SOMERVILLEKathriner L	Haines & Company, Inc.
1964	SOMERVILLE KATHERINE L MRS	Pacific Telephone
1960	SOMERVILLE KATHERINE L MRS	Pacific Telephone
1950	STOCK STANLEY S R	Pacific Telephone

4037 W CENTURY BLVD

Year	Uses	Source
1964	ROOKERY MOTOR HOTEL	Pacific Telephone

4038 W CENTURY BLVD

Year	Uses	Source
1957	LOWERY JERRY	Pacific Telephone

4040 W CENTURY BLVD

Year	Uses	Source
2001	OMOOREPaul	Haines & Company, Inc.
1957	SANDFER CHAS	Pacific Telephone
1954	JACOBSON M P MRS	R. L. Polk & Co.
1950	REEL RICHARD L R	Pacific Telephone
1946	Reel Richard L r	Southern California Telephone Co

4041 W CENTURY BLVD

Year	Uses	Source
2001	XXXX	Haines & Company, Inc.
1964	BECHERER LEONA	Pacific Telephone
	BELL NORMA R	Pacific Telephone
	BELL THOS E	Pacific Telephone
	CUTLER ABE	Pacific Telephone
	CUTLER SARAH	Pacific Telephone
	LARSEN GERTRUDE M	Pacific Telephone
	WHITE K E	Pacific Telephone
1960	HUGHES ANNA	Pacific Telephone
	KANCHEFF JESSIE V	Pacific Telephone
	MONKMAN LULA B	Pacific Telephone
	PURSELL CLAUDE IRENE	Pacific Telephone
1957	WILKLSON ERNEST D	Pacific Telephone
	HUGHES ANNA	Pacific Telephone
	GUCKES HENRY-ORCHRD 1-5649	Pacific Telephone

FINDINGS

4042 W CENTURY BLVD

Year	Uses	Source
2001	CARMEN BEAUTY	Haines & Company, Inc.
1964	MENDIA HENRV	Pacific Telephone
1960	MENDIA DANL	Pacific Telephone
	MENDIA HENRY	Pacific Telephone
	DANS BARBER SHOP	Pacific Telephone
1954	BYREM REVERE O	R. L. Polk & Co.

4046 W CENTURY BLVD

Year	Uses	Source
2001	MARTINEZJose	Haines & Company, Inc.
1964	HAMANN HARRY H	Pacific Telephone
1954	MUMFORD WM A	R. L. Polk & Co.
1950	BOEGEL VINCENT C R	Pacific Telephone

4049 W CENTURY BLVD

Year	Uses	Source
1964	LOOMIS CONNIE MRS	Pacific Telephone
	CRON PAUL G	Pacific Telephone
1960	WILSON STELLA	Pacific Telephone
	MACDONALD MARJORIE	Pacific Telephone
	LOOMIS CONNIE MRS	Pacific Telephone
1957	GRIFFITH HAZEL B MRS	Pacific Telephone
	MVACDONALD MARJORLE	Pacific Telephone
	THOMSON T G	Pacific Telephone
	LOOMIS CONNIE MRS	Pacific Telephone
1954	LOOMIS CONNIE MRS R	R. L. Polk & Co.
1950	LOOMIS CONNIE MRS R	Pacific Telephone
1946	Loomis Verne M r	Southern California Telephone Co

W Century Blvd

4054 W Century Blvd

Year	Uses	Source
2010	AIRPORT MOTEL	EDR Digital Archive
	AIRPORT MOTEL	EDR Digital Archive

FINDINGS

W CENTURY BLVD

4054 W CENTURY BLVD

Year	Uses	Source
2001	AIRPORTMOTEL	Haines & Company, Inc.
1964	AIRPORT MOTEL	Pacific Telephone
1960	AIRPORT MOTEL	Pacific Telephone
1957	AIRPORT MOTEL	Pacific Telephone
1954	AIRPORT MOTEL	R. L. Polk & Co.
1950	AIRPORT MOTEL	Pacific Telephone

W Century Blvd

4055 W Century Blvd

Year	Uses	Source
2014	S & D MERCEDES SPECIALISTS	EDR Digital Archive
	EMMANUAL AUTO REPAIR	EDR Digital Archive
	M & A SMOG CHECK	EDR Digital Archive
	DR CARFIX INC	EDR Digital Archive
	S & D MERCEDES SPECIALISTS	EDR Digital Archive
	M & A SMOG CHECK	EDR Digital Archive
	EMMANUAL AUTO REPAIR	EDR Digital Archive
	DR CARFIX INC	EDR Digital Archive
2010	DR CARFIX INC	EDR Digital Archive
	B&M AUTOMOTIVE	EDR Digital Archive
	M & A SMOG CHECK	EDR Digital Archive
	UNIVERSAL AUTO SERVICE	EDR Digital Archive
	DR CARFIX INC	EDR Digital Archive
	B&M AUTOMOTIVE	EDR Digital Archive
	M & A SMOG CHECK	EDR Digital Archive
	UNIVERSAL AUTO SERVICE	EDR Digital Archive

W CENTURY BLVD

4055 W CENTURY BLVD

Year	Uses	Source
2001	AMERAUTOMTV	Haines & Company, Inc.
1986	PROFESSIONAL AUTO SERVICE CENTER INGLEWOOD	Pacific Bell
1960	BONA ELAINE	Pacific Telephone
	THOMPSON E W	Pacific Telephone

Year	Uses	Source
1957	HOLLY TRAILER PARK	Pacific Telephone
1954	SOUTHERN GLENAVIE MRS	R. L. Polk & Co.
1950	HOLLY TRAILER COURT	Pacific Telephone

4059 W CENTURY BLVD

Year	Uses	Source
2001	APARTMENTS DIAZAniselo	Haines & Company, Inc.
	APARTMENTS DIAZAniselo	Haines & Company, Inc.
1964	SOUTHWEST APARTMENT MOTEL	Pacific Telephone
1962	Koenig Donald E	Pacific Telephone
1960	SOUTHWEST APARTMENT MOTEL	Pacific Telephone
1957	SOUTHWEST APT MOTEL	Pacific Telephone
1954	SOUTHWEST MOTEL	R. L. Polk & Co.
1950	MURRAY S MOTEL	Pacific Telephone
1946	Murray Naomi Mrs r	Southern California Telephone Co

4060 W CENTURY BLVD

Year	Uses	Source
1967	Large M Designer mosaics	Pacific Telephone
	Decor Accents	Pacific Telephone
1964	LARGE M DESIGNER MOSAICS	Pacific Telephone
1962	Large M Designer mosaics	Pacific Telephone
1960	LARGE M DESIGNER MOSAICS	Pacific Telephone
1957	REESE PLUMBING	Pacific Telephone

4062 W CENTURY BLVD

Year	Uses	Source
2001	XXXX	Haines & Company, Inc.
1957	HOUSE LEO N J	Pacific Telephone

4064 W CENTURY BLVD

Year	Uses	Source
2001	XXXX	Haines & Company, Inc.
1960	HANSEN CATHERINE	Pacific Telephone
	SUR MARIE	Pacific Telephone
1957	DE VRIES JACOBUS	Pacific Telephone
1954	VERHAAR PETER A	R. L. Polk & Co.
1950	EDDINGFELD H N R	Pacific Telephone
1946	Eddingfield H N r	Southern California Telephone Co

FINDINGS

4068 W CENTURY BLVD

Year	Uses	Source
1970	PINKRTORGP TECTRMIITE & PEST	Pacific Telephone
1967	PINKERTON TERMITE & PEST CONTROL INC	Pacific Telephone
1965	PINKERTON TERMITE & PEST CONTROLINC	Pacific Telephone
1964	PINKERTON V S	Pacific Telephone
	PINKERTON TERMITE & PEST CONTROL INC	Pacific Telephone
	PINKERTON TERMITE & PEST CONTROL	Pacific Telephone
	MORGENROTH JOHN D	Pacific Telephone
	BOWLES VERN C	Pacific Telephone
1962	PINKERTON TERMITE & PEST CONTROL INC	Pacific Telephone
1960	PINKERTON V S	Pacific Telephone
	PINKERTON TERMITE CONTROL INC	Pacific Telephone
	MORGENROTH JOHN D	Pacific Telephone
	BOWLES VERN C	Pacific Telephone
1957	PINKERTON V S	Pacific Telephone
	BOWLES VERN C	Pacific Telephone
	PINKERTON TERMITE CONTROL	Pacific Telephone
1954	BOWLES VERN C	R. L. Polk & Co.
	PINKERTON TERMITE CONTROL	R. L. Polk & Co.
	PINKERTON V S	R. L. Polk & Co.
1946	Mc Donald C C r	Southern California Telephone Co

W Century Blvd

4069 W Century Blvd

Year	Uses	Source
2014	JACK IN BOX	EDR Digital Archive
	JACK IN BOX	EDR Digital Archive
2010	JACK IN BOX	EDR Digital Archive
	JACK IN BOX	EDR Digital Archive

W CENTURY BLVD

4069 W CENTURY BLVD

Year	Uses	Source
2001	JACK IN THE BOX	Haines & Company, Inc.

Year	Uses	Source
1960	EMERY MARTHA	Pacific Telephone
1957	EMERY MARTHA	Pacific Telephone
1954	EMERY MARTHA R	R. L. Polk & Co.
1950	EMERY MARTHA R	Pacific Telephone
1946	Emery Martha r	Southern California Telephone Co

4072 W CENTURY BLVD

Year	Uses	Source
1976	Silden H N Co	Pacific Telephone
	S and D Sales	Pacific Telephone

W Century Blvd

4074 W Century Blvd

Year	Uses	Source
2010	GARCIA RENA	EDR Digital Archive
	FAST RON FINE FOODS & DELI	EDR Digital Archive
	GARCIA RENA	EDR Digital Archive
	FAST RON FINE FOODS & DELI	EDR Digital Archive

W CENTURY BLVD

4074 W CENTURY BLVD

Year	Uses	Source
2001	XXXX	Haines & Company, Inc.

4078 W CENTURY BLVD

Year	Uses	Source
1964	LAURAS DANCE STUDIO	Pacific Telephone

4080 W CENTURY BLVD

Year	Uses	Source
1964	INGLEWOOD ESCROW CO	Pacific Telephone

W Century Blvd

4082 W Century Blvd

Year	Uses	Source
2014	B & B LIQUOR MARKET	EDR Digital Archive
	B & B LIQUOR MARKET	EDR Digital Archive
2010	CENTURY DISCOUNT LIQUOR	EDR Digital Archive

Year	Uses	Source
2010	CENTURY DISCOUNT LIQUOR	EDR Digital Archive

W CENTURY BLVD

4082 W CENTURY BLVD

Year	Uses	Source
2001	B&BLIQUOR	Haines & Company, Inc.
1964	BLUE STAR CHINESE FOOD	Pacific Telephone

W Century Blvd

4100 W Century Blvd

Year	Uses	Source
2014	ANDYS CENTURY OUTLET	EDR Digital Archive
	ANDYS CENTURY OUTLET	EDR Digital Archive
2010	ANDYS CENTURY OUTLET	EDR Digital Archive
	ANDYS CENTURY OUTLET	EDR Digital Archive

W CENTURY BLVD

4100 W CENTURY BLVD

Year	Uses	Source
2001	CHUNGMichelle	Haines & Company, Inc.
1962	Program Sales Engineering	Pacific Telephone
	Daley Store Fixtures	Pacific Telephone

W Century Blvd

4101 W Century Blvd

Year	Uses	Source
2014	ADVANCED AUTO REPAIR	EDR Digital Archive
	ADVANCED AUTO REPAIR	EDR Digital Archive
2010	ADVANCED AUTO REPAIR	EDR Digital Archive
	ADVANCED AUTO REPAIR	EDR Digital Archive

W CENTURY BLVD

4101 W CENTURY BLVD

Year	Uses	Source
2001	ADVANCEDAUTO	Haines & Company, Inc.
1990	J & E BUGWAGON INGLEWOOD	Pacific Bell

FINDINGS

Year	Uses	Source
1986	J & E BUGWAGON & FOREIGN CAR REPAIR CENTER INGLEWOOD	Pacific Bell
1981	J & E BUGWAGON & FOREIGN CAR REPAIR CENTER INGLEWOOD	Pacific Telephone
1976	J & E Bugwagon & Foreign Car Repair Center	Pacific Telephone
1967	D & F Competition Hydros	Pacific Telephone
1964	D & F COMPETITION HYDRO S	Pacific Telephone
1960	P M AUTO SERV REPR	Pacific Telephone
1957	ERWIN S BRAKE SERV	Pacific Telephone
1954	UNITED FRAME & WHEEL SERV	R. L. Polk & Co.

4102 W CENTURY BLVD

Year	Uses	Source
2001	XXXX	Haines & Company, Inc.
1964	SPARKLING CLEANERS	Pacific Telephone

4104 W CENTURY BLVD

Year	Uses	Source
2001	XXXX	Haines & Company, Inc.
1990	LADY D S HAIR WEAVING SALON INGLEWOOD	Pacific Bell
1964	PRINCESS BEAUTY SALON	Pacific Telephone

4107 W CENTURY BLVD

Year	Uses	Source
2001	HERNANDEZLuis	Haines & Company, Inc.
1950	SMITH C B R	Pacific Telephone
1946	Smith C B r	Southern California Telephone Co

4109 W CENTURY BLVD

Year	Uses	Source
1957	PARTON GEORGIA J MRS	Pacific Telephone

W Century Blvd

4110 W Century Blvd

Year	Uses	Source
2014	STAR GENERAL MECHANIC	EDR Digital Archive
	ALL N GEARS	EDR Digital Archive
	OMEGA AUTO REPAIR RAD & TIRE	EDR Digital Archive
	OMEGA AUTO REPAIR RAD & TIRE	EDR Digital Archive

Year	Uses	Source
2014	STAR GENERAL MECHANIC	EDR Digital Archive
	ALL N GEARS	EDR Digital Archive
2010	STAR GENERAL MECHANIC	EDR Digital Archive
	ALL N GEARS	EDR Digital Archive
	OMEGA AUTO REPAIR RAD & TIRE	EDR Digital Archive
	OMEGA AUTO REPAIR RAD & TIRE	EDR Digital Archive
	ALL N GEARS	EDR Digital Archive
	STAR GENERAL MECHANIC	EDR Digital Archive

W CENTURY BLVD

4110 W CENTURY BLVD

Year	Uses	Source
2001	FERRERS	Haines & Company, Inc.
1964	MAYTAG LAUNDRY	Pacific Telephone
1960	MAYTAG LAUNDRY	Pacific Telephone
1957	MAYTAG LAUNDRY	Pacific Telephone
1954	VLAYTAG LAUNDRY	R. L. Polk & Co.

4114 W CENTURY BLVD

Year	Uses	Source
2001	FRANCO Francsrco	Haines & Company, Inc.
1964	HALL HOWARD H	Pacific Telephone
1960	HALL HOWARD H	Pacific Telephone
1957	HALL HOWARD H	Pacific Telephone
1954	HALL HOWARD H	R. L. Polk & Co.
1946	Cowdrey Maude Mrs r	Southern California Telephone Co

W Century Blvd

4115 W Century Blvd

Year	Uses	Source
2014	CORNELL CORRECTIONS CAL INC	EDR Digital Archive
	CORNELL CORRECTIONS CAL INC	EDR Digital Archive
2010	CORNELL CORRECTIONS CAL INC	EDR Digital Archive
	WALDEN HOUSE	EDR Digital Archive
	CORNELL CORRECTIONS CAL INC	EDR Digital Archive
	WALDEN HOUSE	EDR Digital Archive

FINDINGS

W CENTURY BLVD

4115 W CENTURY BLVD

Year	Uses	Source
2001	CORNELL	Haines & Company, Inc.
1964	FORNANDER J	Pacific Telephone
1960	WILSON GUY R	Pacific Telephone
	MAHEU N L	Pacific Telephone
	LORD RAY	Pacific Telephone
	LOEFF LEON	Pacific Telephone
	FEIN DAVID	Pacific Telephone
1950	PAUL W S R	Pacific Telephone

4116 W CENTURY BLVD

Year	Uses	Source
2001	FRANCOFrancisco	Haines & Company, Inc.
1960	PACIFIC SANDS APT HOTEL	Pacific Telephone
1957	HYDE JAY L	Pacific Telephone
1954	HYDE JAY L RLTR	R. L. Polk & Co.
	HYDE JAY L R	R. L. Polk & Co.
1950	HYDE JAY L R	Pacific Telephone

4117 W CENTURY BLVD

Year	Uses	Source
1957	PAULWS	Pacific Telephone
1954	PAUL W S	R. L. Polk & Co.
1950	FORNCROOK SCOTT R	Pacific Telephone
1946	Forncrook Scott r	Southern California Telephone Co

4120 W CENTURY BLVD

Year	Uses	Source
2001	AGOILARMarco Benici	Haines & Company, Inc.
1960	PAHK ISAAC	Pacific Telephone
	KELLER HEDY	Pacific Telephone
	KELLER BEATRICE	Pacific Telephone
	HOLLANDER THEO T	Pacific Telephone
1957	MOREY GEO W	Pacific Telephone
	ATTERSON LEONARD	Pacific Telephone

FINDINGS

W Century Blvd

4123 W Century Blvd

Year	Uses	Source
2014	PATEL MARKINSON	EDR Digital Archive
	PATEL HARKINSON	EDR Digital Archive
	PATEL MARKINSON	EDR Digital Archive
	PATEL HARKINSON	EDR Digital Archive
2010	PATEL MARKINSON	EDR Digital Archive
	PATEL HARKINSON	EDR Digital Archive
	PATEL MARKINSON	EDR Digital Archive
	PATEL HARKINSON	EDR Digital Archive

W CENTURY BLVD

4123 W CENTURY BLVD

Year	Uses	Source
2001	0 ECONOLODGELAX	Haines & Company, Inc.
1964	CENTURY PRAIRIE HOTEL	Pacific Telephone
	SMITH TILLIE	Pacific Telephone
1960	CENTURY PRAIRIE HOTEL	Pacific Telephone
	SMITH TILLIE	Pacific Telephone
1957	STOCKER WM	Pacific Telephone
	CENTURY-PRAIRIE HOTEL	Pacific Telephone
1954	WILSON EARL S R	R. L. Polk & Co.
1950	WILSON EARL S R	Pacific Telephone
1946	Wilson Earl S r	Southern California Telephone Co

W Century Blvd

4126 W Century Blvd

Year	Uses	Source
2010	MOSELEY EUNICE	EDR Digital Archive
	MOSELEY EUNICE	EDR Digital Archive

W CENTURY BLVD

4126 W CENTURY BLVD

Year	Uses	Source
2001	APARTMENTS AGUILARLOPEZDavid	Haines & Company, Inc.
1964	STOTTS MARGARET	Pacific Telephone

Year	Uses	Source
1960	STOTTS MARGARET	Pacific Telephone
	PARK CENTURY APTS	Pacific Telephone
	DURKEE MAURICE JR	Pacific Telephone
1957	STAINBROSK EVELYN	Pacific Telephone
	SCHWARZ ROGER G	Pacific Telephone
	PARK CENTURY APTS	Pacific Telephone
	FALBO FRANK MRIS	Pacific Telephone
	HIRAKAWA GEO M	Pacific Telephone
1954	CHRONISTER ZUMA	R. L. Polk & Co.
	CENTURY PARK APTS	R. L. Polk & Co.

4127 W CENTURY BLVD

Year	Uses	Source
2001	HERNANDEZJ	Haines & Company, Inc.
1967	HUNT PHILIP & ASSOCIATES	Pacific Telephone
1964	GRETT ROBT	Pacific Telephone
	RUDNINGEN GALE L	Pacific Telephone
	KENNEDY GLENN	Pacific Telephone
	HAERTHER BERT	Pacific Telephone
	GRETTENBERG VIRGINIA	Pacific Telephone
	GRETTENBERG ROBT H	Pacific Telephone
	GRETTENBERG ROBT H	Pacific Telephone
	GRETT VIRGINIA	Pacific Telephone
	GRETT ROBT H	Pacific Telephone
1957	WILSON EARL S	Pacific Telephone

W Century Blvd

4130 W Century Blvd

Year	Uses	Source
2014	CONICO CORO	EDR Digital Archive
	KEYMAN	EDR Digital Archive
	CONICO CORO	EDR Digital Archive
	KEYMAN	EDR Digital Archive

FINDINGS

W CENTURY BLVD

4130 W CENTURY BLVD

Year	Uses	Source
1964	BASCH JERRY WILSHIRE OIL SERV STNS	Pacific Telephone

4135 W CENTURY BLVD

Year	Uses	Source
2001	APARTMENTS BECERRAJ	Haines & Company, Inc.
	MAINTENANCE	Haines & Company, Inc.
1976	Casey Robt	Pacific Telephone
	Standford Anthony	Pacific Telephone
1964	ALWARDT M A	Pacific Telephone
	BARRETT JOHN H	Pacific Telephone
	KIENZLE GEO	Pacific Telephone
	SCHLOSSER LOUIS	Pacific Telephone
	WESTON GENEVIEVE	Pacific Telephone
	WOODS EARL I	Pacific Telephone
	WOODS NELLIE	Pacific Telephone
	WOODS NETTLE	Pacific Telephone
1962	C E I LIMITED COLUMBIA ENGNRS INTERNATL	Pacific Telephone
	Columbia Engnrs Internatl Ltd	Pacific Telephone
	Dressen Gordon L	Pacific Telephone
1960	BENNETT MELINDA	Pacific Telephone
	BRONER LORETTA L	Pacific Telephone
	BRUNO SUSAN	Pacific Telephone
	FREEDMAN ALLAN H	Pacific Telephone
	HANSON ARDEN P	Pacific Telephone
	HEADLY KATHEE	Pacific Telephone
	KLEE DICK	Pacific Telephone
	MCCARTY JOHN M	Pacific Telephone
	MCMAHAN SUE	Pacific Telephone
	MITTS BARBARA A	Pacific Telephone
	NOTHAM KATHERINE	Pacific Telephone
	PAULSON NORMAGENE	Pacific Telephone
	SHAW MARGARET	Pacific Telephone
	SKERL TILLE	Pacific Telephone
	THE CENTURY APTS	Pacific Telephone

Year	Uses	Source
1960	THOMSON GWEN	Pacific Telephone
	THORNTON BARBARA	Pacific Telephone
	THORNTON JOY	Pacific Telephone
	WARREN EILEEN	Pacific Telephone
	WILLARD JACK L	Pacific Telephone
	WILLIAMSON MARY LOU	Pacific Telephone
	ZWIEFELHOFER J C	Pacific Telephone
	DOW BARRY C	Pacific Telephone
1954	SEYMOUR BENR	R. L. Polk & Co.
1950	SEYMOUR BEN R	Pacific Telephone

4136 W CENTURY BLVD

Year	Uses	Source
1964	MCMAHAN SUE	Pacific Telephone

4141 W CENTURY BLVD

Year	Uses	Source
2001	BORJASMellton	Haines & Company, Inc.
1964	BEST RICHARD C	Pacific Telephone
	NICOLOFF ALEX T	Pacific Telephone
1960	LARASON KENNETH O	Pacific Telephone
	MONOS SOCRATES	Pacific Telephone

4143 W CENTURY BLVD

Year	Uses	Source
2001	VENTURAJose	Haines & Company, Inc.
1964	GRENCIK JOS	Pacific Telephone
1960	GRENCIK JOS	Pacific Telephone
1957	GRENCIK JON	Pacific Telephone
1954	SMITH EDW J	R. L. Polk & Co.
1946	Bowman L S r	Southern California Telephone Co

W Century Blvd

4147 W Century Blvd

Year	Uses	Source
2014	AVALON CHECK CASHING	EDR Digital Archive
	STARCO INSURANCE AGENCY INC	EDR Digital Archive
	AVALON CHECK CASHING	EDR Digital Archive
	STARCO INSURANCE AGENCY INC	EDR Digital Archive

Year	Uses	Source
2010	STARCO INSURANCE AGENCY INC	EDR Digital Archive
	AVALON CHECK CASHING	EDR Digital Archive
	POPEYES CHICKEN & BISCUITS	EDR Digital Archive
	STARCO INSURANCE AGENCY INC	EDR Digital Archive
	AVALON CHECK CASHING	EDR Digital Archive
	POPEYES CHICKEN & BISCUITS	EDR Digital Archive

W CENTURY BLVD

4147 W CENTURY BLVD

Year	Uses	Source
2001	XXXX	Haines & Company, Inc.
1957	RICE MARY MRS	Pacific Telephone
1954	RICE MARY MRS	R. L. Polk & Co.

4158 W CENTURY BLVD

Year	Uses	Source
1967	Airways Rent A Truck	Pacific Telephone

W Century Blvd

4200 W Century Blvd

Year	Uses	Source
2014	ALL OF US ENTPS PROPERY MGMT	EDR Digital Archive
	SINHA ENTERPRISES LLC	EDR Digital Archive
	4440 DST ASSOC A CAL LTD PRTNR	EDR Digital Archive
	BACK PACKERS PARADISE HOSTEL	EDR Digital Archive
	TRADEWIND HOTEL	EDR Digital Archive
	LOS ANGELES ADVTR ALL-STE HTL	EDR Digital Archive
	ALL INTL RENTAL	EDR Digital Archive
	LOS ANGELES HOSTELS BACKPACK	EDR Digital Archive
	AMERICAN BAR & GRILL	EDR Digital Archive
	SINHA ENTERPRISES LLC	EDR Digital Archive
	ALL OF US ENTPS PROPERY MGMT	EDR Digital Archive
	4440 DST ASSOC A CAL LTD PRTNR	EDR Digital Archive
	AMERICAN BAR & GRILL	EDR Digital Archive
	ALL INTL RENTAL	EDR Digital Archive
	BACK PACKERS PARADISE HOSTEL	EDR Digital Archive
	TRADEWIND HOTEL	EDR Digital Archive
	LOS ANGELES ADVTR ALL-STE HTL	EDR Digital Archive

FINDINGS

Year	Uses	Source
2014	LOS ANGELES HOSTELS BACKPACK	EDR Digital Archive
2010	LOS ANGELES HOSTELS BACKPACK	EDR Digital Archive
	LOS ANGELES ADVTR ALL-STE HTL	EDR Digital Archive
	TRADEWIND HOTEL	EDR Digital Archive
	AMERICAN BAR & GRILL	EDR Digital Archive
	FIJI PRODUCE	EDR Digital Archive
	4440 DST ASSOC A CAL LTD PRTNR	EDR Digital Archive
	316 REGENT ASSOC A LTD PARTNR	EDR Digital Archive
	4200 WEST CENTURY ASSOC	EDR Digital Archive
	SINHA ENTERPRISES LLC	EDR Digital Archive
	LOS ANGELES HOSTELS BACKPACK	EDR Digital Archive
	TRADEWIND HOTEL	EDR Digital Archive
	LOS ANGELES ADVTR ALL-STE HTL	EDR Digital Archive
	AMERICAN BAR & GRILL	EDR Digital Archive
	FIJI PRODUCE	EDR Digital Archive
	4440 DST ASSOC A CAL LTD PRTNR	EDR Digital Archive
	4200 WEST CENTURY ASSOC	EDR Digital Archive
	316 REGENT ASSOC A LTD PARTNR	EDR Digital Archive
	SINHA ENTERPRISES LLC	EDR Digital Archive

W CENTURY BLVD

4200 W CENTURY BLVD

Year	Uses	Source
2001	ADVENTURERALL	Haines & Company, Inc.
1990	SHARMA DEVANAND INGLEWOOD	Pacific Bell
	TRADEWINDS HOTEL INGLEWOOD	Pacific Bell
1986	SHARMA DEVANAND INGLEWOOD	Pacific Bell
1981	SHARMA CHANDRA INGLEWOOD	Pacific Telephone
1976	Century West	Pacific Telephone
1967	East House Apts	Pacific Telephone
	Vanderkilt J J	Pacific Telephone
1965	EAST HOUSE	Pacific Telephone
	HOTEL EAST HOUSE	Pacific Telephone
1964	EAST HOUSE	Pacific Telephone
	HOTEL EAST HOUSE INGLEWOOD	Pacific Telephone
1960	HYATT HOUSE EAST HOTEL	Pacific Telephone

FINDINGS

W Century Blvd

4201 W Century Blvd

Year	Uses	Source
2014	DRS SIAMAK KHAKSHOOY	EDR Digital Archive
	VAHEDI & KHAKSHOOY DNTAL INC	EDR Digital Archive
	DRS SIAMAK KHAKSHOOY	EDR Digital Archive
	VAHEDI & KHAKSHOOY DNTAL INC	EDR Digital Archive

W CENTURY BLVD

4201 W CENTURY BLVD

Year	Uses	Source
2001	LABOR READY	Haines & Company, Inc.
1964	TIERNEY JOHN	Pacific Telephone
1960	BARRETT BERNARD T	Pacific Telephone
1957	BARRETT BERNARD T	Pacific Telephone
1954	BARRETT BERNARD T R	R. L. Polk & Co.
1950	BARRETT BERNARD T R	Pacific Telephone
1946	Barrett Bernard T r	Southern California Telephone Co

4203 W CENTURY BLVD

Year	Uses	Source
2001	XXXX	Haines & Company, Inc.

4204 W CENTURY BLVD

Year	Uses	Source
1954	FLOWERS BY FRANK	R. L. Polk & Co.
1950	BURKE S ORCHIDS & CUT FLOWERS	Pacific Telephone

4207 W CENTURY BLVD

Year	Uses	Source
1954	JOHNSON ROY B R	R. L. Polk & Co.
1950	JACKSON ROBT E R	Pacific Telephone

W Century Blvd

4209 W Century Blvd

Year	Uses	Source
2014	NEW MILLENNIA PIZZA CO	EDR Digital Archive
	NEW MILLENNIA PIZZA CO	EDR Digital Archive

FINDINGS

Year	Uses	Source
2010	NEW MILLENNIA PIZZA CO	EDR Digital Archive
	CAZARES MARITZA	EDR Digital Archive
	NEW MILLENNIA PIZZA CO	EDR Digital Archive
	CAZARES MARITZA	EDR Digital Archive

W CENTURY BLVD

4209 W CENTURY BLVD

Year	Uses	Source
2001	XXXX	Haines & Company, Inc.
1960	MARTIN BOB D	Pacific Telephone
1950	HARRIS ALFRED TEX R	Pacific Telephone
1946	Haines Harriet Mrs r	Southern California Telephone Co

W Century Blvd

4211 W Century Blvd

Year	Uses	Source
2010	TAQUERIA CERVANTES	EDR Digital Archive
	TAQUERIA CERVANTES	EDR Digital Archive

W CENTURY BLVD

4211 W CENTURY BLVD

Year	Uses	Source
2001	1 CHINESEFOOD	Haines & Company, Inc.
1960	MEVE NORMAN F	Pacific Telephone

4213 W CENTURY BLVD

Year	Uses	Source
1964	DIGGINS REBA M	Pacific Telephone
1960	DIGGINS REBA M	Pacific Telephone
1957	DIGGINS REBA M	Pacific Telephone
1954	DIGGINS REBA M R	R. L. Polk & Co.
1950	DIGGINS REBA M R	Pacific Telephone
1946	Diggins Reba M r	Southern California Telephone Co

FINDINGS

W Century Blvd

4215 W Century Blvd

Year	Uses	Source
2014	CHAFEN GRAPHICS	EDR Digital Archive
	CHAFEN GRAPHICS	EDR Digital Archive

W CENTURY BLVD

4215 W CENTURY BLVD

Year	Uses	Source
2001	ACUPUNCTURE	Haines & Company, Inc.

W Century Blvd

4217 W Century Blvd

Year	Uses	Source
2010	MARCYS BARBER & BEAUTY	EDR Digital Archive
	MARCYS BARBER & BEAUTY	EDR Digital Archive

W CENTURY BLVD

4217 W CENTURY BLVD

Year	Uses	Source
2001	SHERIFFPMarilyn	Haines & Company, Inc.
1964	AITKEN MARGARET RLTY	Pacific Telephone

W Century Blvd

4219 W Century Blvd

Year	Uses	Source
2014	BEAUTIFUL PEOPLE HAIR SALON	EDR Digital Archive
	BEAUTIFUL PEOPLE HAIR SALON	EDR Digital Archive
2010	BEAUTIFUL PEOPLE HAIR SALON	EDR Digital Archive
	BEAUTIFUL PEOPLE HAIR SALON	EDR Digital Archive

W CENTURY BLVD

4219 W CENTURY BLVD

Year	Uses	Source
2001	BEAUTIFUL PPLE HAIR	Haines & Company, Inc.

Year	Uses	Source
1986	BEAUTIFUL PEOPLE HAIR SALON INGLEWOOD	Pacific Bell
1981	BEAUTIFUL PEOPLE HAIR SALON INGLEWOOD	Pacific Telephone
1964	HARTZELL BERNICE BEAUTY SALON	Pacific Telephone
	BERNICE HARTZELL BEAUTY SALON	Pacific Telephone
	AIR FLYTE BEAUTY SALON	Pacific Telephone
1960	GLADYS BEAUTY SALON	Pacific Telephone
1957	TURF REALTY	Pacific Telephone

4228 W CENTURY BLVD

Year	Uses	Source
1964	LEAHY WM E	Pacific Telephone
1960	LEAHY WM E	Pacific Telephone
1957	LEAKYWET E	Pacific Telephone
1954	LEAHY WM E R	R. L. Polk & Co.
1950	LEAHY WM E R	Pacific Telephone
1946	Leahy Wm E r	Southern California Telephone Co

W Century Blvd

4230 W Century Blvd

Year	Uses	Source
2014	AMBAJI INC	EDR Digital Archive
	AMBAJI INC	EDR Digital Archive
2010	AMBAJI INC	EDR Digital Archive
	AMBAJI INC	EDR Digital Archive

W CENTURY BLVD

4230 W CENTURY BLVD

Year	Uses	Source
2001	ROYALCOMFORT	Haines & Company, Inc.

W Century Blvd

4231 W Century Blvd

Year	Uses	Source
2014	MELS AUTO SERVICE	EDR Digital Archive
	MELS AUTO SERVICE	EDR Digital Archive
2010	MELS AUTO SERVICE	EDR Digital Archive

Year	Uses	Source
2010	MELS AUTO SERVICE	EDR Digital Archive

W CENTURY BLVD

4231 W CENTURY BLVD

Year	Uses	Source
2001	MELSAUTOSRV	Haines & Company, Inc.

4232 W CENTURY BLVD

Year	Uses	Source
2001	XXXX	Haines & Company, Inc.
1957	MUILIGAN JOHN	Pacific Telephone
1950	KUPKA ERNEST E R	Pacific Telephone
1946	Wallace Theo B r	Southern California Telephone Co
	Kupka Ernest Mrs r	Southern California Telephone Co

W Century Blvd

4233 W Century Blvd

Year	Uses	Source
2014	ABC DENTAL	EDR Digital Archive
	DE AMOR MANANTIAL	EDR Digital Archive
	NADINES BARBER SHOP	EDR Digital Archive
	EL FANDANGO RESTAURANT INC	EDR Digital Archive
	GENESIS WATER STORE	EDR Digital Archive
	DISCOUNT MARKET	EDR Digital Archive
	CATHY NAILS	EDR Digital Archive
	AMERICAN HNDCAP DSDVNTGED WKRS	EDR Digital Archive
	IQ INCOME TAX SERVICES	EDR Digital Archive
	BOX OFFICE VIDEO	EDR Digital Archive
	GLOBAL TRADING GROUP	EDR Digital Archive
	DE AMOR MANANTIAL	EDR Digital Archive
	EL FANDANGO RESTAURANT INC	EDR Digital Archive
	NADINES BARBER SHOP	EDR Digital Archive
	DISCOUNT MARKET	EDR Digital Archive
	GENESIS WATER STORE	EDR Digital Archive
	ABC DENTAL	EDR Digital Archive
	CATHY NAILS	EDR Digital Archive

FINDINGS

Year	Uses	Source
2014	AMERICAN HNDCAP DSDVNTGED WKRS	EDR Digital Archive
	IQ INCOME TAX SERVICES	EDR Digital Archive
	BOX OFFICE VIDEO	EDR Digital Archive
	GLOBAL TRADING GROUP	EDR Digital Archive
2010	BOX OFFICE VIDEO	EDR Digital Archive
	GLOBAL TRADING GROUP	EDR Digital Archive
	IQ INCOME TAX SERVICES	EDR Digital Archive
	AMERICAN HNDCAP DSDVNTGED WKRS	EDR Digital Archive
	CATHY NAILS	EDR Digital Archive
	ABC DENTAL	EDR Digital Archive
	DESTINY	EDR Digital Archive
	GENESIS WATER STORE	EDR Digital Archive
	ZRV AUTO INC	EDR Digital Archive
	DISCOUNT MARKET	EDR Digital Archive
	DE AMOR MANANTIAL	EDR Digital Archive
	NADINES BARBER SHOP	EDR Digital Archive
	EL FANDANGO RESTAURANT INC	EDR Digital Archive
	RUHI SULTANA CHOWDHURY	EDR Digital Archive
	WARRIORS MUAY THAI KICK	EDR Digital Archive
	GLOBAL TRADING GROUP	EDR Digital Archive
	BOX OFFICE VIDEO	EDR Digital Archive
	IQ INCOME TAX SERVICES	EDR Digital Archive
	AMERICAN HNDCAP DSDVNTGED WKRS	EDR Digital Archive
	CATHY NAILS	EDR Digital Archive
	ZRV AUTO INC	EDR Digital Archive
	GENESIS WATER STORE	EDR Digital Archive
	EL FANDANGO RESTAURANT INC	EDR Digital Archive
	RUHI SULTANA CHOWDHURY	EDR Digital Archive
	DE AMOR MANANTIAL	EDR Digital Archive
	WARRIORS MUAY THAI KICK	EDR Digital Archive
	DISCOUNT MARKET	EDR Digital Archive
	NADINES BARBER SHOP	EDR Digital Archive
	ABC DENTAL	EDR Digital Archive
	DESTINY	EDR Digital Archive

FINDINGS

W CENTURY BLVD

4233 W CENTURY BLVD

Year	Uses	Source
2001	ABC DENTAL	Haines & Company, Inc.

4234 W CENTURY BLVD

Year	Uses	Source
2001	XXXX	Haines & Company, Inc.
1964	HALL DORIS L MRS	Pacific Telephone
1946	Kuhlmann Fred H r	Southern California Telephone Co

4235 W CENTURY BLVD

Year	Uses	Source
2001	XXXX	Haines & Company, Inc.
1964	JACK S GARAGE	Pacific Telephone
1960	JACK S GARAGE	Pacific Telephone
1957	JACK S GARAGE	Pacific Telephone
1954	JACK S GENI REPAIR	R. L. Polk & Co.

4236 W CENTURY BLVD

Year	Uses	Source
2001	XXXX	Haines & Company, Inc.
1960	SHEWELL HARRY	Pacific Telephone
1957	KNIGHT JDS P	Pacific Telephone
1950	ZAHLLER DOROTHY LR	Pacific Telephone

4237 W CENTURY BLVD

Year	Uses	Source
1960	PETERS LEO I	Pacific Telephone
1954	PAQUETTE LEO E R	R. L. Polk & Co.
1950	PAQUETTE LEO ER	Pacific Telephone

W Century Blvd

4238 W Century Blvd

Year	Uses	Source
2014	KJP II ENTERPRISES LLC	EDR Digital Archive
	KJP II ENTERPRISES LLC	EDR Digital Archive
2010	KJP II ENTERPRISES LLC	EDR Digital Archive
	KJP II ENTERPRISES LLC	EDR Digital Archive

FINDINGS

W CENTURY BLVD

4238 W CENTURY BLVD

Year	Uses	Source
2001	SUPER 9 MOTEL LAX	Haines & Company, Inc.
1962	Schow Harold	Pacific Telephone
1960	SCHOW HAROLD	Pacific Telephone
1957	SCHOW HEROLD	Pacific Telephone
1954	SCHOW HAROLD	R. L. Polk & Co.
1950	SCHOW HAROLD R	Pacific Telephone
1946	Schow Harold r	Southern California Telephone Co

4239 W CENTURY BLVD

Year	Uses	Source
1962	Gregory Sherman	Pacific Telephone
1960	PAT S TRAILER MOVING SERV	Pacific Telephone
	GREGORY SHERMAN	Pacific Telephone
1957	SOLIAS JIM	Pacific Telephone
	SHAMROCK TRAILER COURT	Pacific Telephone
	GLASGOW CHAS B	Pacific Telephone
	FRANCIS ISABELLE E	Pacific Telephone
1954	SHAMROCK TRAILER PRK	R. L. Polk & Co.
	RT S TRAILER MOVING SERV	R. L. Polk & Co.
	WELSH CLARE SHAMROCK TRAILER PRK	R. L. Polk & Co.
1950	DOHERTY LEO F R	Pacific Telephone

4244 W CENTURY BLVD

Year	Uses	Source
1964	WOODFIN JASPER E	Pacific Telephone
1960	WOODFIN JASPER E	Pacific Telephone
1957	WOODFIN JASPER E	Pacific Telephone
1954	WOODFIN JASPER E R	R. L. Polk & Co.

4246 W CENTURY BLVD

Year	Uses	Source
2001	ZAKLAMA Esmat	Haines & Company, Inc.

4248 W CENTURY BLVD

Year	Uses	Source
2001	XXXX	Haines & Company, Inc.

FINDINGS

4250 W CENTURY BLVD

Year	Uses	Source
2001	XXXX	Haines & Company, Inc.
1960	DROUET RENE	Pacific Telephone
	DROUET CHAS	Pacific Telephone
1946	Long J D Mrs r	Southern California Telephone Co

4252 W CENTURY BLVD

Year	Uses	Source
2001	CENTURY	Haines & Company, Inc.
1986	ACE WINDOW TINTING INGLEWOOD	Pacific Bell
	ACE GLASS TINTING CO INGLEWOOD	Pacific Bell
1985	ACE WINDOW TINTING	Pacific Bell
	Ace Window Tinting Co	Pacific Bell
	Ace Window Tinting	Pacific Bell
	Ace Glass Tinting Co	Pacific Bell
1981	PARASOL INDUSTRIES INTERNATIONAL INC INGLEWOOD	Pacific Telephone
	ACORN GLASS COATING INGLEWOOD	Pacific Telephone
	ACE GLASS TINTING CO INGLEWOOD	Pacific Telephone
	ACE GLASS TINTING CO INGLEWOOD	Pacific Telephone
	ACE WINDOW TINTING INGLEWOOD	Pacific Telephone
	ACORN COATING INGLEWOOD	Pacific Telephone
1980	ACE GLASS TINTING CO	Pacific Telephone
	ACE WINDOW TINTING	Pacific Telephone
1976	ACE GLASS TINTING CO	Pacific Telephone
	Acorn Coating	Pacific Telephone
	Acorn Glass Coating	Pacific Telephone
	Olden Saml	Pacific Telephone
	Parasol Glass Tint Of L A	Pacific Telephone
1964	BUSHNELL BETTY L	Pacific Telephone

4253 W CENTURY BLVD

Year	Uses	Source
1976	RED ONION THE restrnt	Pacific Telephone
1967	RED ONION THE restrnt	Pacific Telephone
1960	RICHARDS JACK K	Pacific Telephone
1957	MONKMAN LULA B	Pacific Telephone

FINDINGS

Year	Uses	Source
1957	HANSON IDA MAE TRLR CT	Pacific Telephone
1954	COLONIAL TRAILER COURT	R. L. Polk & Co.
1946	Asher Lillian r	Southern California Telephone Co

4256 W CENTURY BLVD

Year	Uses	Source
2001	XXXX	Haines & Company, Inc.
1967	Radin Ben rl est	Pacific Telephone
1964	RADIN BEN RL EST	Pacific Telephone
	RADIN BEN RL EST	Pacific Telephone
1962	Radin Ben rl est	Pacific Telephone
1960	CRAMER FRED W	Pacific Telephone
	RADIN BEN RL EST	Pacific Telephone
	RADIN BEN RL EST	Pacific Telephone
1957	CRAMER FRED W	Pacific Telephone
	RADIN BEN RL AST	Pacific Telephone
	RADIN BEN RL AST	Pacific Telephone
1954	RADIN BEN RL EST	R. L. Polk & Co.
	RADIN BEN RL EST	R. L. Polk & Co.
1950	DANKS THOS C R	Pacific Telephone
1946	Montell C E Mrs r	Southern California Telephone Co

4259 W CENTURY BLVD

Year	Uses	Source
2001	XXXX	Haines & Company, Inc.

4263 W CENTURY BLVD

Year	Uses	Source
2001	PATELRamnl	Haines & Company, Inc.
1960	WALKER F LEE	Pacific Telephone
1957	WALKER F LEE	Pacific Telephone
1954	WALKER LEE	R. L. Polk & Co.

W Century Blvd

4300 W Century Blvd

Year	Uses	Source
2014	HOLLYWOOD INN EXPRESS LAX	EDR Digital Archive
	RAMADA LTD	EDR Digital Archive
	RAMADA LTD	EDR Digital Archive

Year	Uses	Source
2014	HOLLYWOOD INN EXPRESS LAX	EDR Digital Archive
2010	RAMADA LTD	EDR Digital Archive
	H3 INC	EDR Digital Archive
	RAMADA LTD	EDR Digital Archive
	H3 INC	EDR Digital Archive

W CENTURY BLVD

4300 W CENTURY BLVD

Year	Uses	Source
2001	PARANORMAL	Haines & Company, Inc.
1954	CADY DORRIS C R	R. L. Polk & Co.
1950	CADY DORRIS C R	Pacific Telephone

4302 W CENTURY BLVD

Year	Uses	Source
2001	XXXX	Haines & Company, Inc.
1964	CREASY DAVID F MRS	Pacific Telephone
1960	ROWLANDS TED	Pacific Telephone
	PARKER JAS E	Pacific Telephone
1957	FRY F G	Pacific Telephone
1946	Williams Walter E r	Southern California Telephone Co

4304 W CENTURY BLVD

Year	Uses	Source
1954	BRIDGES T R MVRS	R. L. Polk & Co.
1950	HOLKER VIOLETTE D MRS R	Pacific Telephone

W Century Blvd

4306 W Century Blvd

Year	Uses	Source
2014	JRDCC LLC	EDR Digital Archive
	JRDCC LLC	EDR Digital Archive
2010	CHAZ CHES INC	EDR Digital Archive
	WALKER DERRICK	EDR Digital Archive
	WALKER DERRICK	EDR Digital Archive
	CHAZ CHES INC	EDR Digital Archive

FINDINGS

W CENTURY BLVD

4306 W CENTURY BLVD

Year	Uses	Source
2001	AAMCO	Haines & Company, Inc.
1995	Aamco Transmissions	Pacific Bell
1991	AAMCO TRANSMISSIONS	Pacific Bell
	Inglewood	Pacific Bell
1990	AAMCO TRANS MISSIONS	Pacific Bell
1986	AAMCO TRANSMISSIONS	Pacific Bell
1985	AAIACO AUTOMATIC TRANISMBSLONS	Pacific Bell
1981	AAMCO AUTOMATIC TRANSMISSIONS	Pacific Telephone
1976	Alhambra	Pacific Telephone
	Inglewood	Pacific Telephone
1960	VAN GOETHEM LAWRENCE	Pacific Telephone
1957	BROWN LAWRENCE A	Pacific Telephone
1950	FRANKLIN W L R	Pacific Telephone

W Century Blvd

4307 W Century Blvd

Year	Uses	Source
2014	JUST 4 YOU	EDR Digital Archive
	PATEL RAMJI	EDR Digital Archive
	JUST 4 YOU	EDR Digital Archive
	PATEL RAMJI	EDR Digital Archive
2010	PATEL RAMJI	EDR Digital Archive
	PATEL RAMJI	EDR Digital Archive

W CENTURY BLVD

4307 W CENTURY BLVD

Year	Uses	Source
2001	BALZafar	Haines & Company, Inc.
	SEA BREEZEINN GULLUNDHERI	Haines & Company, Inc.
1990	WALKERS CARAVAN MOTEL INGLEWOOD	Pacific Bell
1986	WALKER S CARAVAN MOTEL INGLEWOOD	Pacific Bell
1985	Walkers Caravan Motor Hotel	Pacific Bell

FINDINGS

Year	Uses	Source
1981	WALKER S CARAVAN MOTEL INGLEWOOD	Pacific Telephone
	DOSSA MURTAZA INGLEWEOOD	Pacific Telephone
	BECTON CLARENCE INGLEWOOD	Pacific Telephone
1980	Walkers Caravan Motor Hotel	Pacific Telephone
1976	Becton Jane	Pacific Telephone
	Walkers Caravan Motor Hotel	Pacific Telephone
	Winter Audrey M	Pacific Telephone
1975	Walkers Caravan Motor Hotel	Pacific Telephone
1967	Walkers Caravan Motor Hotel	Pacific Telephone
1964	WALKER S APT MOTEL	Pacific Telephone
	WALKER S CARAVAN MOTOR HOTEL	Pacific Telephone
1962	PAFENBACH C A CO	Pacific Telephone
1960	WALKER S APT MOTEL	Pacific Telephone
	WALKER MOTEL	Pacific Telephone
	SLACK GLENN R	Pacific Telephone
1957	WALKER MOTELINGLEWOOD	Pacific Telephone
	WAEIRD S APT MOTEL	Pacific Telephone
1954	WALKER S APT MOTEL	R. L. Polk & Co.
	WALKER MOTEL	R. L. Polk & Co.
	WALKER APT MOTEL	R. L. Polk & Co.
	MCDONALD BARBARA MISS	R. L. Polk & Co.
	MACDERMAID SYLVIA A	R. L. Polk & Co.
	JOHNSON DIANNA	R. L. Polk & Co.
	FAIDCEN MARY L	R. L. Polk & Co.
	DENSO BETTY F	R. L. Polk & Co.
	ALLGOWER SYLVIA	R. L. Polk & Co.

4310 W CENTURY BLVD

Year	Uses	Source
1964	KELLY MYRON	Pacific Telephone
1957	CROWELL DOROTLHY M	Pacific Telephone
	CROWEIL VERNON E	Pacific Telephone
1954	CROWELL DOROTHY R	R. L. Polk & Co.
	CROWELL VERNON E R	R. L. Polk & Co.
1950	CROWELL VERNON E R	Pacific Telephone

FINDINGS

W Century Blvd

4314 W Century Blvd

Year	Uses	Source
2010	MELCHOR GUZMAN FABIOLA E	EDR Digital Archive
	QUETZAL	EDR Digital Archive
	MELCHOR GUZMAN FABIOLA E	EDR Digital Archive
	QUETZAL	EDR Digital Archive

W CENTURY BLVD

4314 W CENTURY BLVD

Year	Uses	Source
2001	CIAFFARDINI Don	Haines & Company, Inc.
1950	QUINTARD CHAS R RL EST & INS	Pacific Telephone

4315 W CENTURY BLVD

Year	Uses	Source
1950	ROLLE MAX R	Pacific Telephone
1946	Rolle Max r	Southern California Telephone Co

4316 W CENTURY BLVD

Year	Uses	Source
2001	SMITHSandra L	Haines & Company, Inc.

4318 W CENTURY BLVD

Year	Uses	Source
2001	CIAFFAROINI Don	Haines & Company, Inc.
1962	Merrill Cliff	Pacific Telephone
1960	MERCHANDISER FURN DLRS WHSLE	Pacific Telephone
	MERCHANDISER WHSLE FURNSHNGS	Pacific Telephone
1954	STONE WM A	R. L. Polk & Co.

4319 W CENTURY BLVD

Year	Uses	Source
1964	WHANN DONALD E PUB ACCT	Pacific Telephone
1960	PROUGH JAS W TAX SERV	Pacific Telephone
1957	DAVIS WM C RLTR	Pacific Telephone
	PROUGH JAS W TAX SERV	Pacific Telephone
1954	PROUGH JAS W TAX CONSULTANT F	R. L. Polk & Co.
1950	PROUGH JAS W PUB ACCT	Pacific Telephone

FINDINGS

4322 W CENTURY BLVD

Year	Uses	Source
2001	MEAGHER Doro Ihy	Haines & Company, Inc.

W Century Blvd

4323 W Century Blvd

Year	Uses	Source
2014	SUPER BARGAIN 4	EDR Digital Archive
	SUPER BARGAIN 4	EDR Digital Archive
2010	SUPER BARGAIN 4	EDR Digital Archive
	SUPER BARGAIN 4	EDR Digital Archive

W CENTURY BLVD

4323 W CENTURY BLVD

Year	Uses	Source
2001	BASICS PLUS	Haines & Company, Inc.
1976	Hollywood Diamond Exch	Pacific Telephone
1967	Hollywood Diamond Exch	Pacific Telephone
1964	HOLLYWOOD DIAMOND EXCH INC	Pacific Telephone
1960	WARNER MALCOLM OFC	Pacific Telephone
1957	WARNER MALCOLM OFC	Pacific Telephone

4326 W CENTURY BLVD

Year	Uses	Source
1960	BURCHARTZ LAWRENCE	Pacific Telephone
1957	ASHDOWN DAVID	Pacific Telephone
1954	VANNATTADON R	R. L. Polk & Co.
1950	VANNATTA DON R	Pacific Telephone

W Century Blvd

4330 W Century Blvd

Year	Uses	Source
2014	BEST SUITE INC	EDR Digital Archive
	BEST SUITE INC	EDR Digital Archive
2010	BEST SUITE INC	EDR Digital Archive
	BEST SUITE INC	EDR Digital Archive

FINDINGS

W CENTURY BLVD

4330 W CENTURY BLVD

Year	Uses	Source
2001	ROYAL CENTURY	Haines & Company, Inc.
1990	DAI ICHI HOTEL L A AIRPORT INGLEWOOD	Pacific Bell
	SAKURA TEL RESTRNT INGLEWOOD	Pacific Bell
1986	SAKURA TEI RESTRNT INGLEWOOD	Pacific Bell
	DAI-ICHI HOTEL L A AIRPORT INGLEWOOD	Pacific Bell
1981	SAKURA TEL RESTRNT INGLEWOOD	Pacific Telephone
	DAI ICHI INN AIRPORT HOTEL INGLEWOOD	Pacific Telephone
1976	Wu C W	Pacific Telephone
	Dai Ichi Hotel	Pacific Telephone
1967	Sojourn Motor Inn	Pacific Telephone
1964	SOJOURN MOTOR INN	Pacific Telephone
	LYTLE MARIAN E	Pacific Telephone
1962	Sojourn Motor Inn	Pacific Telephone
1960	LYTLE MARLAN E	Pacific Telephone
1957	LYTLE MARIAN E	Pacific Telephone
	KOSTER A	Pacific Telephone
1954	LAMPE SCREEN SERV	R. L. Polk & Co.
	LAMPE GEO H LAMPE SCREEN SERV	R. L. Polk & Co.

W Century Blvd

4331 W Century Blvd

Year	Uses	Source
2014	TOPPER MOTEL	EDR Digital Archive
	PATEL MANUBHAI	EDR Digital Archive
	TOPPER MOTEL	EDR Digital Archive
	PATEL MANUBHAI	EDR Digital Archive
2010	TOPPER MOTEL	EDR Digital Archive
	PATEL MANUBHAI	EDR Digital Archive
	TOPPER MOTEL	EDR Digital Archive
	PATEL MANUBHAI	EDR Digital Archive

FINDINGS

W CENTURY BLVD

4331 W CENTURY BLVD

Year	Uses	Source
2001	BONAPARTJohn W	Haines & Company, Inc.
1964	TOPPER MOTEL	Pacific Telephone
	TOPPER MOTEL	Pacific Telephone
1960	TOPPER MOTEL	Pacific Telephone
1957	LAWSON HOUSE THE	Pacific Telephone
1954	DAWSON HOUSE THE	R. L. Polk & Co.
1950	DALY HELEN R	Pacific Telephone

4333 W CENTURY BLVD

Year	Uses	Source
1954	LA VEDA S	R. L. Polk & Co.
1950	SCOTT C H R	Pacific Telephone

4334 W CENTURY BLVD

Year	Uses	Source
1960	NELSON JANET	Pacific Telephone
1957	MAAS EDW C	Pacific Telephone
1954	MAAS EDW C R	R. L. Polk & Co.
1950	MAAS EDW C R	Pacific Telephone

4339 W CENTURY BLVD

Year	Uses	Source
1954	FROST JACK AUTOMOTIVE	R. L. Polk & Co.
1950	FROST S JACK AUTOMOTIVE	Pacific Telephone

4340 W CENTURY BLVD

Year	Uses	Source
1950	KNAPP LEWIS E R	Pacific Telephone

4344 W CENTURY BLVD

Year	Uses	Source
1954	BERTRAND B L MRS R	R. L. Polk & Co.
1950	BERTRAND B L MRSR	Pacific Telephone
1946	Gil tlen E J r	Southern California Telephone Co

FINDINGS

W Century Blvd

4345 W Century Blvd

Year	Uses	Source
2014	CVS HEALTH CORPORATION	EDR Digital Archive
	CVS HEALTH CORPORATION	EDR Digital Archive
2010	CVS CAREMARK CORPORATION	EDR Digital Archive
	SAVON	EDR Digital Archive
	CVS CAREMARK CORPORATION	EDR Digital Archive
	SAVON	EDR Digital Archive

4350 W Century Blvd

Year	Uses	Source
2014	HAKIMIANPOUR RESTAURANT GROUP	EDR Digital Archive
	HAKIMIANPOUR RESTAURANT GROUP	EDR Digital Archive
2010	HAKIMIANPOUR RESTAURANT GROUP	EDR Digital Archive
	HAKIMIANPOUR RESTAURANT GROUP	EDR Digital Archive

W CENTURY BLVD

4350 W CENTURY BLVD

Year	Uses	Source
2001	BURGERKING	Haines & Company, Inc.
1981	FARMASONIS BASIL P INGLEWOOD	Pacific Telephone
1976	Farmasonis Basil P	Pacific Telephone
	DILLINGER JAY ins	Pacific Telephone
1967	DILLINGER JAY ins	Pacific Telephone
	Farmasonis Basil P & Co ins	Pacific Telephone
1964	GENERAL AUTOMOBILE LEASING CO	Pacific Telephone
	DILLINGER JAY INS	Pacific Telephone
1962	DILLINGER JAY Ins	Pacific Telephone
1960	DILLINGER JAY INS	Pacific Telephone
1957	MILLS ROBT L INS	Pacific Telephone
	DILLINGER JAY INS	Pacific Telephone
1954	DILLINGER JAY INS	R. L. Polk & Co.

4351 W CENTURY BLVD

Year	Uses	Source
1962	DICK ALLEN RAMBLER	Pacific Telephone
	ALLEN DICK RAMBLER	Pacific Telephone

FINDINGS

Year	Uses	Source
1960	NASH INGLEWOOD	Pacific Telephone
	NELSON KOOP RAMBLER	Pacific Telephone
	RAMBLER SALES & SERV NELSON-KOOP	Pacific Telephone
1957	INGLEWOOD MASH	Pacific Telephone
	NASH INGLEWOOD	Pacific Telephone
1954	INGLEWOOD NASH	R. L. Polk & Co.
	NASH INGLEWOOD	R. L. Polk & Co.
1950	STRAWN LUMBR CO	Pacific Telephone
1946	Strawn E M Strawn Lumbr Co	Southern California Telephone Co
	Strawn Lumbr Co	Southern California Telephone Co

4355 W CENTURY BLVD

Year	Uses	Source
2001	XXXX	Haines & Company, Inc.

4252-A W CENTURY BLVD

Year	Uses	Source
1980	ACE WINDOW TINTING CO	Pacific Telephone

36301/2 W CENTURY BLVD

Year	Uses	Source
1957	REEVES LEE0	Pacific Telephone

42091/2 W CENTURY BLVD

Year	Uses	Source
1957	LESTER LARRY 7 GARDNER	Pacific Telephone

42341/2 W CENTURY BLVD

Year	Uses	Source
1957	PALAZZOLO LAWRENCE S	Pacific Telephone

3628 1/2 W CENTURY BLVD

Year	Uses	Source
1957	CANADA CLARA	Pacific Telephone

4059 1/2 W CENTURY BLVD

Year	Uses	Source
1950	B & E MFG CO	Pacific Telephone

FINDINGS

4207 1/2 W CENTURY BLVD

Year	Uses	Source
1960	ALBRO RICHARD	Pacific Telephone
1957	MARTIN ROBT A	Pacific Telephone
1950	PETRO JOS W R	Pacific Telephone

4209 1/2 W CENTURY BLVD

Year	Uses	Source
1960	LAUGHLIN DENNIS C	Pacific Telephone

4232 1/2 W CENTURY BLVD

Year	Uses	Source
1960	MURRAY ADAH MRS	Pacific Telephone
1950	WALLACE THEO B R	Pacific Telephone

4234 1/2 W CENTURY BLVD

Year	Uses	Source
1964	YARTER GEO L	Pacific Telephone
1957	SWANSON CHESTER	Pacific Telephone
1950	KAUFHOLD CLAUDE H R	Pacific Telephone

4234 1/4 W CENTURY BLVD

Year	Uses	Source
1964	SHEWELL HARRY	Pacific Telephone
1960	MCAHREN GARY J	Pacific Telephone
1957	ECONOMAKOS MICHAEL P	Pacific Telephone

4236 1/2 W CENTURY BLVD

Year	Uses	Source
1960	HASTINGS ELSYE	Pacific Telephone
1957	DRISCOIL D J	Pacific Telephone

4306 1/2 W CENTURY BLVD

Year	Uses	Source
1957	WILKIE DAVID M	Pacific Telephone

4314 1/2 W CENTURY BLVD

Year	Uses	Source
1964	MCELRATH VIVIAN	Pacific Telephone
1960	QUINTARD VIVIAN MRS	Pacific Telephone
1954	QUINTARD VIVIAN MRS	R. L. Polk & Co.

FINDINGS

YUKON AVE

10221 YUKON AVE

Year	Uses	Source
2001	CHAVEZM	Haines & Company, Inc.
2000	10301 Martinez Iris	Pacific Bell Telephone Co
	Building	Pacific Bell Telephone Co
	2 Gomez Miguel	Pacific Bell Telephone Co
	14 Fisher Gloria M	Pacific Bell Telephone Co
1995	Building	Pacific Bell Telephone Co
	3 Guerra Juan	Pacific Bell Telephone Co
	5 Martinez Juan	Pacific Bell Telephone Co
	12 Osorio Adan	Pacific Bell Telephone Co
	3 Perez Maria	Pacific Bell Telephone Co
1980	Building	Pacific Telephone Co
	4 Crummie I L	Pacific Telephone Co
	9 Jordan Margo	Pacific Telephone Co
	15 Eza Emeka	Pacific Telephone Co
1975	9 Cooper J D	Pacific Telephone Co
	Clayton Chas	Pacific Telephone Co
	14 Smith Evans Louise	Pacific Telephone Co
	15 Hughes Jimmy	Pacific Telephone Co
	16 Edwards J M	Pacific Telephone Co
	3 Watson C	Pacific Telephone Co
	Building	Pacific Telephone Co
1970	12 A Futerer W K	Pacific Telephone Co
	16 Higgins W C	Pacific Telephone Co
	14 Washington Geri	Pacific Telephone Co
	14 Forrest Elma	Pacific Telephone Co
	9 Ferrell Jan	Pacific Telephone Co
	8 Clemes Nm J	Pacific Telephone Co
	7 Burzenski Wm J	Pacific Telephone Co
	5 Goff Gary	Pacific Telephone Co
	3 Williams Ralph	Pacific Telephone Co
	1 Lewis Angela	Pacific Telephone Co
	1 Young M J	Pacific Telephone Co
	Building	Pacific Telephone Co
1960	SHAFFSTALL L D	Pacific Telephone

FINDINGS

10225 YUKON AVE

Year	Uses	Source
2001	RAEDEKEMichael	Haines & Company, Inc.
1980	Building	Pacific Telephone Co
	1 Turner Jaye C	Pacific Telephone Co
1975	Building	Pacific Telephone Co
	2 Arce Caridad A	Pacific Telephone Co
	3 Torres Catherine A	Pacific Telephone Co
	7 Arteaga Aida	Pacific Telephone Co
1970	Salvador Saulo 6 Z	Pacific Telephone Co
	Building	Pacific Telephone Co
	2 Castro Pablo	Pacific Telephone Co
	3 Cabrera Nohema	Pacific Telephone Co
	5 Nunez Rosalia	Pacific Telephone Co
	7 Casteleiro Manuel	Pacific Telephone Co
1960	WYNNE GERALD W	Pacific Telephone and Telegraph Company
1954	LAKATOS JOS	R. L. Polk & Co.

10229 YUKON AVE

Year	Uses	Source
1960	WHITING MARIANNE	Pacific Telephone and Telegraph Company
	WHITING MARIANNE MRS	Pacific Telephone

10301 YUKON AVE

Year	Uses	Source
2001	MARTINEZIlis	Haines & Company, Inc.
1981	RICE LARRY INGLEWOOD	Pacific Telephone
1980	Rice Larry	Pacific Telephone Co
1976	Rice Kimberly	Pacific Telephone
1957	THOMPSON MERVIN	Pacific Telephone
1954	THOMPSON MERVIN R	R. L. Polk & Co.

10305 YUKON AVE

Year	Uses	Source
2001	SANCHEZJorge	Haines & Company, Inc.
1980	Lundberg Ted	Pacific Telephone Co
1975	Lundberg Ted	Pacific Telephone Co
1970	Lundberg Ted	Pacific Telephone Co
1960	CARNAHAN RONALD	Pacific Telephone
	CARNAHAN RONALD	Pacific Telephone and Telegraph Company

Year	Uses	Source
1954	SLOAN FRANK E	R. L. Polk & Co.

10309 YUKON AVE

Year	Uses	Source
2001	SBOBADILLAGuslavo	Haines & Company, Inc.
1970	Leong Bing S	Pacific Telephone Co
1960	BARANOWSKI S or	Pacific Telephone and Telegraph Company
	BARANOWSKI STANLEY A	Pacific Telephone
1957	BARANOWSKI STANLEY A	Pacific Telephone
1954	BARANOWSKI STANLEY A	R. L. Polk & Co.

10313 YUKON AVE

Year	Uses	Source
2001	ONG Francisco	Haines & Company, Inc.
2000	Rivera Sandra	Pacific Bell Telephone Co
	Ong Francisco	Pacific Bell Telephone Co
	10301 Martinez Iris	Pacific Bell Telephone Co
1995	Ong Francisco	Pacific Bell Telephone Co
1990	ONG FRANCISCO INGLEWOOD	Pacific Bell
1986	ONG FRANCISCO INGLEWOOD	Pacific Bell
1981	ONG FRANCISCO INGLEWOOD	Pacific Telephone
1980	Ong Francisco	Pacific Telephone Co
1976	Ong Francisco	Pacific Telephone
1975	Ong Francisco	Pacific Telephone Co
1960	DIX MIKE	Pacific Telephone and Telegraph Company
1957	BRADSHAW JAS	Pacific Telephone
1954	MESTER (ENNETH J	R. L. Polk & Co.
	SERABIA EARL	R. L. Polk & Co.

10317 YUKON AVE

Year	Uses	Source
2001	SBELLHalll	Haines & Company, Inc.
1960	MURPHY ORIN J	Pacific Telephone and Telegraph Company

10323 YUKON AVE

Year	Uses	Source
2001	HENRY Leslie	Haines & Company, Inc.
2000	10403 Kirksey Curtis	Pacific Bell Telephone Co
	Sperman Gladis	Pacific Bell Telephone Co
1980	Henry Leslie	Pacific Telephone Co

Year	Uses	Source
1975	Robinson Morgan TSr	Pacific Telephone Co
1960	JOHNSON JULIA G	Pacific Telephone and Telegraph Company
1957	JOHNSON HARRY P	Pacific Telephone
1954	JOHNSON HARRY P	R. L. Polk & Co.

10327 YUKON AVE

Year	Uses	Source
2001	PLASCENCIAJose	Haines & Company, Inc.
1980	Chllds Chas A	Pacific Telephone Co
1970	Varona Emilio	Pacific Telephone Co
1964	WORTHAM IRA	Pacific Telephone
1960	WORTHAM IRA	Pacific Telephone
	WORTHAM IRor	Pacific Telephone and Telegraph Company
1954	HOUGH NELSON LEROY R	R. L. Polk & Co.

10400 YUKON AVE

Year	Uses	Source
1946	Westvwood Gardens	Southern California Telephone Co

10403 YUKON AVE

Year	Uses	Source
2001	DRONE Ruthy	Haines & Company, Inc.
1975	Acevedo Margarita	Pacific Telephone Co
1960	TAEUBEL RICHARD	Pacific Telephone and Telegraph Company
	TAEUBEL RICHARD	Pacific Telephone

10407 YUKON AVE

Year	Uses	Source
1957	HELTSLEY C R	Pacific Telephone

10413 YUKON AVE

Year	Uses	Source
2001	SFERNANCEZRe lugio	Haines & Company, Inc.
1995	Alvarado Luis	Pacific Bell Telephone Co
1960	MOON M H	Pacific Telephone and Telegraph Company

10415 YUKON AVE

Year	Uses	Source
2001	RAMIREZ Freddy	Haines & Company, Inc.
1995	Gamez Freddy Orlando	Pacific Bell Telephone Co

Year	Uses	Source
1980	Flores Marta Isabel	Pacific Telephone Co
1964	MOON KATHLEEN	Pacific Telephone
1960	TRAINOR ELEANOR	Pacific Telephone and Telegraph Company

10419 YUKON AVE

Year	Uses	Source
2001	KOHGADAIMahbooba	Haines & Company, Inc.
1957	GAGNEN RAYMOND L	Pacific Telephone
1954	EWER OLIVER J	R. L. Polk & Co.

10500 YUKON AVE

Year	Uses	Source
2001	XXXX	Haines & Company, Inc.
1995	Building	Pacific Bell Telephone Co
	L I CITIES IN SCHOOLS OF INGLEWOOD INC	Pacific Bell Telephone Co
1960	MORNINGSIDE HIGH SCHL	Pacific Telephone and Telegraph Company

10513 YUKON AVE

Year	Uses	Source
2001	HERNANDEZAlberta	Haines & Company, Inc.
2000	Lavin Jorge Ivan	Pacific Bell Telephone Co
1975	Ball Mar	Pacific Telephone Co
1957	GETTINGER WRIS K	Pacific Telephone
1954	MCKEAND M L	R. L. Polk & Co.

10519 YUKON AVE

Year	Uses	Source
2001	CAMORLINGAMartna	Haines & Company, Inc.
1980	Thomas Jas W	Pacific Telephone Co
1954	BENNER BELLE MI	R. L. Polk & Co.

10525 YUKON AVE

Year	Uses	Source
2001	ROBLESTeodoro	Haines & Company, Inc.

10529 YUKON AVE

Year	Uses	Source
2001	HALLGladys	Haines & Company, Inc.
1957	BABB JERRY W	Pacific Telephone

FINDINGS

TARGET PROPERTY: ADDRESS NOT IDENTIFIED IN RESEARCH SOURCE

The following Target Property addresses were researched for this report, and the addresses were not identified in the research source.

Address Researched	Address Not Identified in Research Source
10022 S Prairie Ave	2006, 2004, 2003, 1999, 1996, 1992, 1991, 1986, 1985, 1981, 1976, 1972, 1971, 1969, 1967, 1966, 1963, 1962, 1961, 1958, 1956, 1955, 1952, 1951, 1949, 1948, 1947, 1945, 1944, 1942, 1940, 1939, 1938, 1937, 1936, 1935, 1934, 1933, 1932, 1931, 1930, 1929, 1928, 1927, 1926, 1925, 1924, 1923, 1921, 1920

ADJOINING PROPERTY: ADDRESSES NOT IDENTIFIED IN RESEARCH SOURCE

The following Adjoining Property addresses were researched for this report, and the addresses were not identified in research source.

Address Researched	Address Not Identified in Research Source
4129 W 101ST ST	2014, 2010, 2006, 2004, 2003, 2000, 1999, 1996, 1995, 1992, 1991, 1990, 1986, 1985, 1981, 1976, 1975, 1972, 1971, 1969, 1967, 1966, 1965, 1963, 1962, 1961, 1958, 1956, 1955, 1952, 1951, 1949, 1948, 1947, 1945, 1944, 1942, 1940, 1939, 1938, 1937, 1936, 1935, 1934, 1933, 1932, 1931, 1930, 1929, 1928, 1927, 1926, 1925, 1924, 1923, 1921, 1920
4129 W 103RD ST	2014, 2010, 2006, 2004, 2003, 2000, 1999, 1996, 1995, 1992, 1991, 1990, 1986, 1985, 1981, 1980, 1976, 1972, 1971, 1969, 1967, 1966, 1965, 1964, 1963, 1962, 1961, 1958, 1956, 1955, 1952, 1951, 1949, 1948, 1947, 1945, 1944, 1942, 1940, 1939, 1938, 1937, 1936, 1935, 1934, 1933, 1932, 1931, 1930, 1929, 1928, 1927, 1926, 1925, 1924, 1923, 1921, 1920
4129 W 104TH ST	2014, 2010, 2006, 2004, 2003, 2001, 2000, 1999, 1996, 1995, 1992, 1991, 1990, 1986, 1985, 1981, 1980, 1976, 1975, 1972, 1971, 1970, 1969, 1967, 1966, 1965, 1963, 1962, 1961, 1958, 1956, 1955, 1952, 1951, 1949, 1948, 1947, 1945, 1944, 1942, 1940, 1939, 1938, 1937, 1936, 1935, 1934, 1933, 1932, 1931, 1930, 1929, 1928, 1927, 1926, 1925, 1924, 1923, 1921, 1920
412A E HARDY ST	2014, 2010, 2006, 2004, 2003, 2001, 2000, 1999, 1996, 1995, 1992, 1991, 1990, 1986, 1985, 1981, 1980, 1976, 1975, 1972, 1971, 1970, 1969, 1967, 1966, 1965, 1964, 1963, 1962, 1961, 1960, 1958, 1957, 1956, 1955, 1954, 1952, 1951, 1949, 1948, 1947, 1946, 1945, 1944, 1942, 1940, 1939, 1938, 1937, 1936, 1935, 1934, 1933, 1932, 1931, 1930, 1929, 1928, 1927, 1926, 1925, 1924, 1923, 1921, 1920
412D E 99TH ST	2014, 2010, 2006, 2004, 2003, 2001, 2000, 1999, 1996, 1995, 1992, 1991, 1990, 1986, 1985, 1981, 1980, 1976, 1975, 1972, 1971, 1970, 1969, 1967, 1966, 1965, 1964, 1963, 1962, 1961, 1960, 1958, 1957, 1956, 1955, 1954, 1952, 1951, 1949, 1948, 1947, 1946, 1945, 1944, 1942, 1940, 1939, 1938, 1937, 1936, 1935, 1934, 1933, 1932, 1931, 1930, 1929, 1928, 1927, 1926, 1925, 1924, 1923, 1921, 1920
413 E 99TH ST	2014, 2010, 2006, 2004, 2003, 2000, 1999, 1996, 1995, 1992, 1991, 1990, 1986, 1985, 1981, 1980, 1976, 1975, 1972, 1971, 1970, 1969, 1967, 1966, 1965, 1964, 1963, 1962, 1961, 1960, 1958, 1957, 1956, 1955, 1954, 1952, 1951, 1950, 1949, 1948, 1947, 1946, 1945, 1944, 1942, 1940, 1939, 1938, 1937, 1936, 1935, 1934, 1933, 1932, 1931, 1930, 1929, 1928, 1927, 1926, 1925, 1924, 1923, 1921, 1920
4130 CENTURY BLVD W	2014, 2010, 2006, 2004, 2003, 2001, 2000, 1999, 1996, 1995, 1992, 1991, 1990, 1986, 1985, 1981, 1980, 1976, 1972, 1971, 1970, 1969, 1967, 1966, 1965, 1964, 1963, 1962, 1961, 1960, 1958, 1957, 1956, 1955, 1954, 1952, 1951, 1950, 1949, 1948, 1947, 1946, 1945, 1944, 1942, 1940, 1939, 1938, 1937, 1936, 1935, 1934, 1933, 1932, 1931, 1930, 1929, 1928, 1927, 1926, 1925, 1924, 1923, 1921, 1920

FINDINGS

Address Researched	Address Not Identified in Research Source
4130 W 103RD ST	2014, 2010, 2006, 2004, 2003, 2000, 1999, 1996, 1995, 1992, 1991, 1990, 1986, 1985, 1981, 1980, 1976, 1972, 1971, 1969, 1967, 1966, 1965, 1964, 1963, 1962, 1961, 1960, 1958, 1956, 1955, 1952, 1951, 1950, 1949, 1948, 1947, 1946, 1945, 1944, 1942, 1940, 1939, 1938, 1937, 1936, 1935, 1934, 1933, 1932, 1931, 1930, 1929, 1928, 1927, 1926, 1925, 1924, 1923, 1921, 1920
4130 W 106TH ST	2014, 2010, 2006, 2004, 2003, 1999, 1996, 1992, 1991, 1986, 1985, 1981, 1980, 1976, 1975, 1972, 1971, 1970, 1969, 1967, 1966, 1965, 1964, 1963, 1962, 1961, 1960, 1958, 1956, 1955, 1952, 1951, 1950, 1949, 1948, 1947, 1946, 1945, 1944, 1942, 1940, 1939, 1938, 1937, 1936, 1935, 1934, 1933, 1932, 1931, 1930, 1929, 1928, 1927, 1926, 1925, 1924, 1923, 1921, 1920
4130 W 107TH ST	2014, 2010, 2006, 2004, 2003, 2000, 1999, 1996, 1995, 1992, 1991, 1986, 1985, 1981, 1976, 1972, 1971, 1970, 1969, 1967, 1966, 1965, 1963, 1962, 1961, 1958, 1956, 1955, 1952, 1951, 1949, 1948, 1947, 1946, 1945, 1944, 1942, 1940, 1939, 1938, 1937, 1936, 1935, 1934, 1933, 1932, 1931, 1930, 1929, 1928, 1927, 1926, 1925, 1924, 1923, 1921, 1920
4130 W CENTURY BLVD	2014, 2010, 2006, 2004, 2003, 2001, 2000, 1999, 1996, 1995, 1992, 1991, 1990, 1986, 1985, 1981, 1980, 1976, 1975, 1972, 1971, 1970, 1969, 1967, 1966, 1965, 1963, 1962, 1961, 1960, 1958, 1957, 1956, 1955, 1954, 1952, 1951, 1950, 1949, 1948, 1947, 1946, 1945, 1944, 1942, 1940, 1939, 1938, 1937, 1936, 1935, 1934, 1933, 1932, 1931, 1930, 1929, 1928, 1927, 1926, 1925, 1924, 1923, 1921, 1920
4130 W Century Blvd	2010, 2006, 2004, 2003, 2001, 2000, 1999, 1996, 1995, 1992, 1991, 1990, 1986, 1985, 1981, 1980, 1976, 1975, 1972, 1971, 1970, 1969, 1967, 1966, 1965, 1964, 1963, 1962, 1961, 1960, 1958, 1957, 1956, 1955, 1954, 1952, 1951, 1950, 1949, 1948, 1947, 1946, 1945, 1944, 1942, 1940, 1939, 1938, 1937, 1936, 1935, 1934, 1933, 1932, 1931, 1930, 1929, 1928, 1927, 1926, 1925, 1924, 1923, 1921, 1920
4130 W Century Blvd	2010, 2006, 2004, 2003, 2001, 2000, 1999, 1996, 1995, 1992, 1991, 1990, 1986, 1985, 1981, 1980, 1976, 1975, 1972, 1971, 1970, 1969, 1967, 1966, 1965, 1964, 1963, 1962, 1961, 1960, 1958, 1957, 1956, 1955, 1954, 1952, 1951, 1950, 1949, 1948, 1947, 1946, 1945, 1944, 1942, 1940, 1939, 1938, 1937, 1936, 1935, 1934, 1933, 1932, 1931, 1930, 1929, 1928, 1927, 1926, 1925, 1924, 1923, 1921, 1920
4131 LENNOX BLVD	2014, 2010, 2006, 2004, 2003, 2001, 2000, 1999, 1996, 1995, 1992, 1991, 1990, 1986, 1985, 1981, 1980, 1976, 1975, 1972, 1971, 1970, 1969, 1967, 1966, 1963, 1962, 1961, 1960, 1958, 1957, 1956, 1955, 1954, 1952, 1951, 1950, 1949, 1948, 1947, 1946, 1945, 1944, 1942, 1940, 1939, 1938, 1937, 1936, 1935, 1934, 1933, 1932, 1931, 1930, 1929, 1928, 1927, 1926, 1925, 1924, 1923, 1921, 1920
4131 W 101ST ST	2014, 2010, 2006, 2004, 2003, 2000, 1999, 1996, 1995, 1992, 1991, 1990, 1986, 1985, 1981, 1980, 1976, 1975, 1972, 1971, 1970, 1969, 1967, 1966, 1965, 1964, 1963, 1962, 1961, 1958, 1957, 1956, 1955, 1954, 1952, 1951, 1949, 1948, 1947, 1946, 1945, 1944, 1942, 1940, 1939, 1938, 1937, 1936, 1935, 1934, 1933, 1932, 1931, 1930, 1929, 1928, 1927, 1926, 1925, 1924, 1923, 1921, 1920
4131 W 102ND ST	2014, 2010, 2006, 2004, 2003, 2000, 1999, 1996, 1995, 1992, 1991, 1990, 1986, 1985, 1981, 1980, 1976, 1972, 1971, 1969, 1967, 1966, 1965, 1963, 1962, 1961, 1958, 1956, 1955, 1952, 1951, 1949, 1948, 1947, 1945, 1944, 1942, 1940, 1939, 1938, 1937, 1936, 1935, 1934, 1933, 1932, 1931, 1930, 1929, 1928, 1927, 1926, 1925, 1924, 1923, 1921, 1920
4131 W 107TH ST	2014, 2010, 2006, 2004, 2003, 2000, 1999, 1996, 1995, 1992, 1991, 1986, 1985, 1981, 1976, 1975, 1972, 1971, 1970, 1969, 1967, 1966, 1965, 1963, 1962, 1961, 1958, 1956, 1955, 1952, 1951, 1949, 1948, 1947, 1945, 1944, 1942, 1940, 1939, 1938, 1937, 1936, 1935, 1934, 1933, 1932, 1931, 1930, 1929, 1928, 1927, 1926, 1925, 1924, 1923, 1921, 1920
4132 W 101ST ST	2014, 2010, 2006, 2004, 2003, 2000, 1999, 1996, 1995, 1992, 1991, 1986, 1985, 1981, 1980, 1976, 1972, 1971, 1969, 1967, 1966, 1965, 1963, 1962, 1961, 1958, 1956, 1955, 1952, 1951, 1949, 1948, 1947, 1945, 1944, 1942, 1940, 1939, 1938, 1937, 1936, 1935, 1934, 1933, 1932, 1931, 1930, 1929, 1928, 1927, 1926, 1925, 1924, 1923, 1921, 1920

FINDINGS

Address Researched	Address Not Identified in Research Source
1225 S PRAIRIE AVE	2014, 2010, 2006, 2004, 2003, 1999, 1996, 1992, 1991, 1986, 1985, 1981, 1976, 1972, 1971, 1969, 1967, 1966, 1965, 1963, 1962, 1961, 1958, 1956, 1955, 1952, 1951, 1949, 1948, 1947, 1946, 1945, 1944, 1942, 1940, 1939, 1938, 1937, 1936, 1935, 1934, 1933, 1932, 1931, 1930, 1929, 1928, 1927, 1926, 1925, 1924, 1923, 1921, 1920
4132 W 102ND ST	2014, 2010, 2006, 2004, 2003, 2000, 1999, 1996, 1992, 1991, 1990, 1986, 1985, 1981, 1980, 1976, 1975, 1972, 1971, 1970, 1969, 1967, 1966, 1965, 1964, 1963, 1962, 1961, 1960, 1958, 1957, 1956, 1955, 1952, 1951, 1950, 1949, 1948, 1947, 1946, 1945, 1944, 1942, 1940, 1939, 1938, 1937, 1936, 1935, 1934, 1933, 1932, 1931, 1930, 1929, 1928, 1927, 1926, 1925, 1924, 1923, 1921, 1920
4132 W 105TH ST	2014, 2010, 2006, 2004, 2003, 2000, 1999, 1996, 1992, 1991, 1990, 1986, 1985, 1981, 1980, 1976, 1972, 1971, 1969, 1966, 1965, 1963, 1962, 1961, 1960, 1958, 1956, 1955, 1952, 1951, 1949, 1948, 1947, 1946, 1945, 1944, 1942, 1940, 1939, 1938, 1937, 1936, 1935, 1934, 1933, 1932, 1931, 1930, 1929, 1928, 1927, 1926, 1925, 1924, 1923, 1921, 1920
4132 W 106TH ST	2014, 2010, 2006, 2004, 2003, 2000, 1999, 1996, 1995, 1992, 1991, 1986, 1985, 1981, 1980, 1976, 1972, 1971, 1970, 1969, 1967, 1966, 1965, 1964, 1963, 1962, 1961, 1958, 1956, 1955, 1952, 1951, 1949, 1948, 1947, 1945, 1944, 1942, 1940, 1939, 1938, 1937, 1936, 1935, 1934, 1933, 1932, 1931, 1930, 1929, 1928, 1927, 1926, 1925, 1924, 1923, 1921, 1920
4132 W 107TH ST	2014, 2010, 2006, 2004, 2003, 2000, 1999, 1996, 1995, 1992, 1991, 1990, 1986, 1985, 1981, 1980, 1976, 1972, 1971, 1970, 1969, 1967, 1966, 1965, 1963, 1962, 1961, 1958, 1957, 1956, 1955, 1952, 1951, 1950, 1949, 1948, 1947, 1946, 1945, 1944, 1942, 1940, 1939, 1938, 1937, 1936, 1935, 1934, 1933, 1932, 1931, 1930, 1929, 1928, 1927, 1926, 1925, 1924, 1923, 1921, 1920
4132 W 107th St	2014, 2006, 2004, 2003, 2001, 2000, 1999, 1996, 1995, 1992, 1991, 1990, 1986, 1985, 1981, 1980, 1976, 1975, 1972, 1971, 1970, 1969, 1967, 1966, 1965, 1964, 1963, 1962, 1961, 1960, 1958, 1957, 1956, 1955, 1954, 1952, 1951, 1950, 1949, 1948, 1947, 1946, 1945, 1944, 1942, 1940, 1939, 1938, 1937, 1936, 1935, 1934, 1933, 1932, 1931, 1930, 1929, 1928, 1927, 1926, 1925, 1924, 1923, 1921, 1920
4132 W 107th St	2014, 2006, 2004, 2003, 2001, 2000, 1999, 1996, 1995, 1992, 1991, 1990, 1986, 1985, 1981, 1980, 1976, 1975, 1972, 1971, 1970, 1969, 1967, 1966, 1965, 1964, 1963, 1962, 1961, 1960, 1958, 1957, 1956, 1955, 1954, 1952, 1951, 1950, 1949, 1948, 1947, 1946, 1945, 1944, 1942, 1940, 1939, 1938, 1937, 1936, 1935, 1934, 1933, 1932, 1931, 1930, 1929, 1928, 1927, 1926, 1925, 1924, 1923, 1921, 1920
4133 LENNOX BLVD	2014, 2010, 2006, 2004, 2003, 2001, 2000, 1999, 1996, 1995, 1992, 1991, 1990, 1986, 1985, 1981, 1980, 1976, 1972, 1971, 1969, 1967, 1966, 1963, 1962, 1961, 1958, 1956, 1955, 1952, 1951, 1949, 1948, 1947, 1945, 1944, 1942, 1940, 1939, 1938, 1937, 1936, 1935, 1934, 1933, 1932, 1931, 1930, 1929, 1928, 1927, 1926, 1925, 1924, 1923, 1921, 1920
4133 W 101ST ST	2014, 2010, 2006, 2004, 2003, 2000, 1999, 1996, 1995, 1992, 1991, 1986, 1985, 1981, 1976, 1975, 1972, 1971, 1970, 1969, 1967, 1966, 1965, 1964, 1963, 1962, 1961, 1958, 1956, 1955, 1952, 1951, 1949, 1948, 1947, 1945, 1944, 1942, 1940, 1939, 1938, 1937, 1936, 1935, 1934, 1933, 1932, 1931, 1930, 1929, 1928, 1927, 1926, 1925, 1924, 1923, 1921, 1920
4133 W 102ND ST	2014, 2010, 2006, 2004, 2003, 2000, 1999, 1996, 1992, 1991, 1990, 1986, 1985, 1981, 1980, 1976, 1972, 1971, 1969, 1967, 1966, 1965, 1964, 1963, 1962, 1961, 1958, 1956, 1955, 1952, 1951, 1949, 1948, 1947, 1945, 1944, 1942, 1940, 1939, 1938, 1937, 1936, 1935, 1934, 1933, 1932, 1931, 1930, 1929, 1928, 1927, 1926, 1925, 1924, 1923, 1921, 1920
4133 W 103RD ST	2014, 2010, 2006, 2004, 2003, 2000, 1999, 1996, 1992, 1991, 1990, 1986, 1985, 1981, 1980, 1976, 1975, 1972, 1971, 1970, 1969, 1967, 1966, 1965, 1963, 1962, 1961, 1958, 1956, 1955, 1952, 1951, 1949, 1948, 1947, 1946, 1945, 1944, 1942, 1940, 1939, 1938, 1937, 1936, 1935, 1934, 1933, 1932, 1931, 1930, 1929, 1928, 1927, 1926, 1925, 1924, 1923, 1921, 1920

FINDINGS

Address Researched	Address Not Identified in Research Source
4133 W 106TH ST	2014, 2010, 2006, 2004, 2003, 1999, 1996, 1995, 1992, 1991, 1990, 1986, 1985, 1981, 1980, 1976, 1975, 1972, 1971, 1970, 1969, 1967, 1966, 1965, 1963, 1962, 1961, 1958, 1956, 1955, 1952, 1951, 1950, 1949, 1948, 1947, 1946, 1945, 1944, 1942, 1940, 1939, 1938, 1937, 1936, 1935, 1934, 1933, 1932, 1931, 1930, 1929, 1928, 1927, 1926, 1925, 1924, 1923, 1921, 1920
4134 LENNOX BLVD	2014, 2010, 2006, 2004, 2003, 2001, 2000, 1999, 1996, 1995, 1992, 1991, 1986, 1985, 1981, 1976, 1975, 1972, 1971, 1970, 1969, 1967, 1966, 1963, 1962, 1961, 1958, 1957, 1956, 1955, 1954, 1952, 1951, 1949, 1948, 1947, 1945, 1944, 1942, 1940, 1939, 1938, 1937, 1936, 1935, 1934, 1933, 1932, 1931, 1930, 1929, 1928, 1927, 1926, 1925, 1924, 1923, 1921, 1920
4134 W 107TH ST	2014, 2010, 2006, 2004, 2003, 2000, 1999, 1996, 1992, 1991, 1986, 1985, 1981, 1976, 1972, 1971, 1970, 1969, 1967, 1966, 1965, 1963, 1962, 1961, 1960, 1958, 1956, 1955, 1952, 1951, 1949, 1948, 1947, 1945, 1944, 1942, 1940, 1939, 1938, 1937, 1936, 1935, 1934, 1933, 1932, 1931, 1930, 1929, 1928, 1927, 1926, 1925, 1924, 1923, 1921, 1920
4135 CENTURY BLVD	2014, 2010, 2006, 2004, 2003, 2001, 2000, 1999, 1996, 1995, 1992, 1991, 1990, 1986, 1985, 1981, 1980, 1976, 1975, 1972, 1971, 1969, 1967, 1966, 1965, 1964, 1963, 1962, 1961, 1960, 1958, 1957, 1956, 1955, 1954, 1952, 1951, 1950, 1949, 1948, 1947, 1946, 1945, 1944, 1942, 1940, 1939, 1938, 1937, 1936, 1934, 1933, 1932, 1931, 1930, 1929, 1928, 1927, 1926, 1925, 1924, 1923, 1921, 1920
4135 CENTURY BLVD W	2014, 2010, 2006, 2004, 2003, 2001, 1999, 1996, 1992, 1991, 1986, 1985, 1981, 1976, 1972, 1971, 1970, 1969, 1967, 1966, 1965, 1964, 1963, 1962, 1961, 1958, 1957, 1956, 1955, 1954, 1952, 1951, 1950, 1949, 1948, 1947, 1946, 1945, 1944, 1942, 1940, 1939, 1938, 1937, 1936, 1935, 1934, 1933, 1932, 1931, 1930, 1929, 1928, 1927, 1926, 1925, 1924, 1923, 1921, 1920
4135 LENNOX BLVD	2014, 2010, 2006, 2004, 2003, 2001, 2000, 1999, 1996, 1995, 1992, 1991, 1990, 1986, 1985, 1981, 1980, 1976, 1975, 1972, 1971, 1970, 1969, 1967, 1966, 1965, 1964, 1963, 1962, 1961, 1960, 1958, 1956, 1955, 1954, 1952, 1951, 1950, 1949, 1948, 1947, 1945, 1944, 1942, 1940, 1939, 1938, 1937, 1936, 1935, 1934, 1933, 1932, 1931, 1930, 1929, 1928, 1927, 1926, 1925, 1924, 1923, 1921, 1920
4135 W 101ST ST	2014, 2010, 2006, 2004, 2003, 2000, 1999, 1996, 1995, 1992, 1991, 1990, 1986, 1985, 1981, 1980, 1976, 1972, 1971, 1969, 1967, 1966, 1965, 1964, 1963, 1962, 1961, 1960, 1958, 1957, 1956, 1955, 1952, 1951, 1950, 1949, 1948, 1947, 1946, 1945, 1944, 1942, 1940, 1939, 1938, 1937, 1936, 1935, 1934, 1933, 1932, 1931, 1930, 1929, 1928, 1927, 1926, 1925, 1924, 1923, 1921, 1920
4135 W 106TH ST	2014, 2010, 2006, 2004, 2003, 1999, 1996, 1995, 1992, 1991, 1986, 1985, 1981, 1976, 1972, 1971, 1970, 1969, 1967, 1966, 1965, 1963, 1962, 1961, 1958, 1956, 1955, 1952, 1951, 1949, 1948, 1947, 1945, 1944, 1942, 1940, 1939, 1938, 1937, 1936, 1935, 1934, 1933, 1932, 1931, 1930, 1929, 1928, 1927, 1926, 1925, 1924, 1923, 1921, 1920
4135 W 107TH ST	2014, 2010, 2006, 2004, 2003, 2000, 1999, 1996, 1995, 1992, 1991, 1990, 1986, 1985, 1981, 1976, 1975, 1972, 1971, 1970, 1969, 1967, 1966, 1965, 1964, 1963, 1962, 1961, 1958, 1956, 1955, 1952, 1951, 1949, 1948, 1947, 1945, 1944, 1942, 1940, 1939, 1938, 1937, 1936, 1935, 1934, 1933, 1932, 1931, 1930, 1929, 1928, 1927, 1926, 1925, 1924, 1923, 1921, 1920
4135 W 107th St	2006, 2004, 2003, 2001, 2000, 1999, 1996, 1995, 1992, 1991, 1990, 1986, 1985, 1981, 1980, 1976, 1975, 1972, 1971, 1970, 1969, 1967, 1966, 1965, 1964, 1963, 1962, 1961, 1960, 1958, 1957, 1956, 1955, 1954, 1952, 1951, 1950, 1949, 1948, 1947, 1946, 1945, 1944, 1942, 1940, 1939, 1938, 1937, 1936, 1935, 1934, 1933, 1932, 1931, 1930, 1929, 1928, 1927, 1926, 1925, 1924, 1923, 1921, 1920
4135 W 107th St	2006, 2004, 2003, 2001, 2000, 1999, 1996, 1995, 1992, 1991, 1990, 1986, 1985, 1981, 1980, 1976, 1975, 1972, 1971, 1970, 1969, 1967, 1966, 1965, 1964, 1963, 1962, 1961, 1960, 1958, 1957, 1956, 1955, 1954, 1952, 1951, 1950, 1949, 1948, 1947, 1946, 1945, 1944, 1942, 1940, 1939, 1938, 1937, 1936, 1935, 1934, 1933, 1932, 1931, 1930, 1929, 1928, 1927, 1926, 1925, 1924, 1923, 1921, 1920

FINDINGS

Address Researched	Address Not Identified in Research Source
4135 W CENTURY BLVD	2014, 2010, 2006, 2004, 2003, 2000, 1999, 1996, 1995, 1992, 1991, 1990, 1986, 1985, 1981, 1980, 1975, 1972, 1971, 1970, 1969, 1967, 1966, 1965, 1963, 1961, 1958, 1957, 1956, 1955, 1952, 1951, 1949, 1948, 1947, 1946, 1945, 1944, 1942, 1940, 1939, 1938, 1937, 1936, 1935, 1934, 1933, 1932, 1931, 1930, 1929, 1928, 1927, 1926, 1925, 1924, 1923, 1921, 1920
4136 LENNOX BLVD	2014, 2010, 2006, 2004, 2003, 2001, 2000, 1999, 1996, 1995, 1992, 1991, 1986, 1985, 1981, 1980, 1976, 1975, 1972, 1971, 1969, 1967, 1966, 1963, 1962, 1961, 1958, 1956, 1955, 1952, 1951, 1949, 1948, 1947, 1945, 1944, 1942, 1940, 1939, 1938, 1937, 1936, 1935, 1934, 1933, 1932, 1931, 1930, 1929, 1928, 1927, 1926, 1925, 1924, 1923, 1921, 1920
4136 W 101ST ST	2014, 2010, 2006, 2004, 2003, 2000, 1999, 1996, 1995, 1992, 1991, 1986, 1985, 1981, 1976, 1972, 1971, 1969, 1967, 1966, 1965, 1963, 1962, 1961, 1958, 1956, 1955, 1952, 1951, 1949, 1948, 1947, 1946, 1945, 1944, 1942, 1940, 1939, 1938, 1937, 1936, 1935, 1934, 1933, 1932, 1931, 1930, 1929, 1928, 1927, 1926, 1925, 1924, 1923, 1921, 1920
4136 W 105TH ST	2014, 2010, 2006, 2004, 2003, 2000, 1999, 1996, 1992, 1991, 1990, 1986, 1985, 1981, 1976, 1975, 1972, 1971, 1970, 1969, 1967, 1966, 1965, 1963, 1962, 1961, 1958, 1956, 1955, 1954, 1952, 1951, 1950, 1949, 1948, 1947, 1946, 1945, 1944, 1942, 1940, 1939, 1938, 1937, 1936, 1935, 1934, 1933, 1932, 1931, 1930, 1929, 1928, 1927, 1926, 1925, 1924, 1923, 1921, 1920
4136 W 106TH ST	2014, 2010, 2006, 2004, 2003, 2000, 1999, 1996, 1995, 1992, 1991, 1990, 1986, 1985, 1981, 1976, 1975, 1972, 1971, 1970, 1969, 1967, 1966, 1965, 1963, 1962, 1961, 1958, 1956, 1955, 1954, 1952, 1951, 1950, 1949, 1948, 1947, 1946, 1945, 1944, 1942, 1940, 1939, 1938, 1937, 1936, 1935, 1934, 1933, 1932, 1931, 1930, 1929, 1928, 1927, 1926, 1925, 1924, 1923, 1921, 1920
4136 W 107TH ST	2014, 2010, 2006, 2004, 2003, 2000, 1999, 1996, 1992, 1991, 1986, 1985, 1981, 1976, 1975, 1972, 1971, 1970, 1969, 1967, 1966, 1965, 1964, 1963, 1962, 1961, 1958, 1956, 1955, 1952, 1951, 1949, 1948, 1947, 1946, 1945, 1944, 1942, 1940, 1939, 1938, 1937, 1936, 1935, 1934, 1933, 1932, 1931, 1930, 1929, 1928, 1927, 1926, 1925, 1924, 1923, 1921, 1920
4136 W CENTURY BLVD	2014, 2010, 2006, 2004, 2003, 2001, 2000, 1999, 1996, 1995, 1992, 1991, 1990, 1986, 1985, 1981, 1980, 1976, 1975, 1972, 1971, 1970, 1969, 1967, 1966, 1965, 1963, 1962, 1961, 1960, 1958, 1957, 1956, 1955, 1954, 1952, 1951, 1950, 1949, 1948, 1947, 1946, 1945, 1944, 1942, 1940, 1939, 1938, 1937, 1936, 1935, 1934, 1933, 1932, 1931, 1930, 1929, 1928, 1927, 1926, 1925, 1924, 1923, 1921, 1920
4137 LENNOX BLVD	2014, 2010, 2006, 2004, 2003, 2001, 2000, 1999, 1996, 1995, 1992, 1991, 1986, 1985, 1981, 1980, 1976, 1975, 1972, 1971, 1970, 1969, 1967, 1966, 1964, 1963, 1962, 1961, 1958, 1956, 1955, 1952, 1951, 1949, 1948, 1947, 1946, 1945, 1944, 1942, 1940, 1939, 1938, 1937, 1936, 1935, 1934, 1933, 1932, 1931, 1930, 1929, 1928, 1927, 1926, 1925, 1924, 1923, 1921, 1920
4137 Lennox Blvd	2006, 2004, 2003, 2001, 2000, 1999, 1996, 1995, 1992, 1991, 1990, 1986, 1985, 1981, 1980, 1976, 1975, 1972, 1971, 1970, 1969, 1967, 1966, 1965, 1964, 1963, 1962, 1961, 1960, 1958, 1957, 1956, 1955, 1954, 1952, 1951, 1950, 1949, 1948, 1947, 1946, 1945, 1944, 1942, 1940, 1939, 1938, 1937, 1936, 1935, 1934, 1933, 1932, 1931, 1930, 1929, 1928, 1927, 1926, 1925, 1924, 1923, 1921, 1920
4137 Lennox Blvd	2006, 2004, 2003, 2001, 2000, 1999, 1996, 1995, 1992, 1991, 1990, 1986, 1985, 1981, 1980, 1976, 1975, 1972, 1971, 1970, 1969, 1967, 1966, 1965, 1964, 1963, 1962, 1961, 1960, 1958, 1957, 1956, 1955, 1954, 1952, 1951, 1950, 1949, 1948, 1947, 1946, 1945, 1944, 1942, 1940, 1939, 1938, 1937, 1936, 1935, 1934, 1933, 1932, 1931, 1930, 1929, 1928, 1927, 1926, 1925, 1924, 1923, 1921, 1920
4137 W 101ST ST	2014, 2010, 2006, 2004, 2003, 2000, 1999, 1996, 1995, 1992, 1991, 1990, 1986, 1985, 1981, 1980, 1976, 1972, 1971, 1969, 1967, 1966, 1965, 1964, 1963, 1962, 1961, 1958, 1957, 1956, 1955, 1954, 1952, 1951, 1950, 1949, 1948, 1947, 1946, 1945, 1944, 1942, 1940, 1939, 1938, 1937, 1936, 1935, 1934, 1933, 1932, 1931, 1930, 1929, 1928, 1927, 1926, 1925, 1924, 1923, 1921, 1920

FINDINGS

Address Researched	Address Not Identified in Research Source
4138 LENNOX BLVD	2014, 2010, 2006, 2004, 2003, 2001, 2000, 1999, 1996, 1995, 1992, 1991, 1990, 1986, 1985, 1981, 1980, 1976, 1975, 1972, 1971, 1969, 1967, 1966, 1964, 1963, 1962, 1961, 1958, 1957, 1956, 1955, 1952, 1951, 1949, 1948, 1947, 1945, 1944, 1942, 1940, 1939, 1938, 1937, 1936, 1935, 1934, 1933, 1932, 1931, 1930, 1929, 1928, 1927, 1926, 1925, 1924, 1923, 1921, 1920
4138 W 106TH ST	2014, 2010, 2006, 2004, 2003, 1999, 1996, 1992, 1991, 1986, 1985, 1981, 1980, 1976, 1975, 1972, 1971, 1970, 1969, 1967, 1966, 1965, 1963, 1962, 1961, 1958, 1956, 1955, 1954, 1952, 1951, 1950, 1949, 1948, 1947, 1946, 1945, 1944, 1942, 1940, 1939, 1938, 1937, 1936, 1935, 1934, 1933, 1932, 1931, 1930, 1929, 1928, 1927, 1926, 1925, 1924, 1923, 1921, 1920
4139 W 107TH	2014, 2010, 2006, 2004, 2003, 2001, 1999, 1996, 1995, 1992, 1991, 1990, 1986, 1985, 1981, 1980, 1976, 1975, 1972, 1971, 1970, 1969, 1967, 1966, 1965, 1964, 1963, 1962, 1961, 1960, 1958, 1957, 1956, 1955, 1954, 1952, 1951, 1950, 1949, 1948, 1947, 1946, 1945, 1944, 1942, 1940, 1939, 1938, 1937, 1936, 1935, 1934, 1933, 1932, 1931, 1930, 1929, 1928, 1927, 1926, 1925, 1924, 1923, 1921, 1920
4139 W 107TH ST	2014, 2010, 2006, 2004, 2003, 2000, 1999, 1996, 1992, 1991, 1986, 1985, 1981, 1976, 1972, 1971, 1970, 1969, 1967, 1966, 1965, 1963, 1962, 1961, 1958, 1956, 1955, 1952, 1951, 1949, 1948, 1947, 1945, 1944, 1942, 1940, 1939, 1938, 1937, 1936, 1935, 1934, 1933, 1932, 1931, 1930, 1929, 1928, 1927, 1926, 1925, 1924, 1923, 1921, 1920
414 99TH ST E	2014, 2010, 2006, 2004, 2003, 2001, 2000, 1999, 1996, 1995, 1992, 1991, 1990, 1986, 1985, 1981, 1980, 1976, 1975, 1972, 1971, 1970, 1969, 1967, 1966, 1965, 1964, 1963, 1962, 1961, 1960, 1958, 1957, 1956, 1955, 1954, 1952, 1950, 1949, 1948, 1947, 1946, 1945, 1944, 1942, 1940, 1939, 1938, 1937, 1936, 1935, 1934, 1933, 1932, 1931, 1930, 1929, 1928, 1927, 1926, 1925, 1924, 1923, 1921, 1920
414 E 98TH ST	2014, 2010, 2006, 2004, 2003, 2000, 1999, 1996, 1995, 1992, 1991, 1990, 1986, 1985, 1981, 1980, 1976, 1972, 1971, 1969, 1967, 1966, 1965, 1964, 1963, 1962, 1961, 1958, 1956, 1955, 1954, 1952, 1951, 1950, 1949, 1948, 1947, 1946, 1945, 1944, 1942, 1940, 1939, 1938, 1937, 1936, 1935, 1934, 1933, 1932, 1931, 1930, 1929, 1928, 1927, 1926, 1925, 1924, 1923, 1921, 1920
4140 LENNOX BLVD	2014, 2010, 2006, 2004, 2003, 2001, 2000, 1999, 1996, 1995, 1992, 1991, 1990, 1986, 1985, 1981, 1976, 1975, 1972, 1971, 1970, 1969, 1967, 1966, 1965, 1964, 1963, 1962, 1961, 1960, 1958, 1956, 1955, 1954, 1952, 1951, 1950, 1949, 1948, 1947, 1946, 1945, 1944, 1942, 1940, 1939, 1938, 1937, 1936, 1935, 1934, 1933, 1932, 1931, 1930, 1929, 1928, 1927, 1926, 1925, 1924, 1923, 1921, 1920
4140 W 106TH ST	2014, 2010, 2006, 2004, 2003, 2000, 1999, 1996, 1995, 1992, 1991, 1986, 1985, 1981, 1980, 1972, 1971, 1970, 1969, 1967, 1966, 1965, 1963, 1962, 1961, 1958, 1956, 1955, 1952, 1951, 1949, 1948, 1947, 1946, 1945, 1944, 1942, 1940, 1939, 1938, 1937, 1936, 1935, 1934, 1933, 1932, 1931, 1930, 1929, 1928, 1927, 1926, 1925, 1924, 1923, 1921, 1920
4141 CENTURY BLVD	2014, 2010, 2006, 2004, 2003, 2001, 2000, 1999, 1996, 1995, 1992, 1991, 1990, 1986, 1985, 1981, 1980, 1976, 1975, 1972, 1971, 1969, 1967, 1966, 1965, 1964, 1963, 1962, 1961, 1960, 1958, 1957, 1956, 1955, 1954, 1952, 1951, 1950, 1949, 1948, 1947, 1946, 1945, 1944, 1942, 1940, 1939, 1938, 1937, 1936, 1934, 1933, 1932, 1931, 1930, 1929, 1928, 1927, 1926, 1925, 1924, 1923, 1921, 1920
4141 CENTURY BLVD W	2014, 2010, 2006, 2004, 2003, 2001, 2000, 1999, 1996, 1995, 1992, 1991, 1990, 1986, 1985, 1981, 1976, 1972, 1971, 1970, 1969, 1967, 1966, 1965, 1964, 1963, 1962, 1961, 1958, 1957, 1956, 1955, 1954, 1952, 1951, 1950, 1949, 1948, 1947, 1946, 1945, 1944, 1942, 1940, 1939, 1938, 1937, 1936, 1935, 1934, 1933, 1932, 1931, 1930, 1929, 1928, 1927, 1926, 1925, 1924, 1923, 1921, 1920
4141 W CENTURY BLVD	2014, 2010, 2006, 2004, 2003, 2000, 1999, 1996, 1995, 1992, 1991, 1990, 1986, 1985, 1981, 1980, 1976, 1975, 1972, 1971, 1970, 1969, 1967, 1966, 1965, 1963, 1962, 1961, 1958, 1957, 1956, 1955, 1954, 1952, 1951, 1950, 1949, 1948, 1947, 1946, 1945, 1944, 1942, 1940, 1939, 1938, 1937, 1936, 1935, 1934, 1933, 1932, 1931, 1930, 1929, 1928, 1927, 1926, 1925, 1924, 1923, 1921, 1920

FINDINGS

Address Researched	Address Not Identified in Research Source
4142 W 107TH ST	2014, 2010, 2006, 2004, 2003, 2000, 1999, 1996, 1995, 1992, 1991, 1990, 1986, 1985, 1981, 1980, 1976, 1975, 1972, 1971, 1970, 1969, 1967, 1966, 1965, 1964, 1963, 1962, 1961, 1960, 1958, 1957, 1956, 1955, 1954, 1952, 1951, 1950, 1949, 1948, 1947, 1946, 1945, 1944, 1942, 1940, 1939, 1938, 1937, 1936, 1935, 1934, 1933, 1932, 1931, 1930, 1929, 1928, 1927, 1926, 1925, 1924, 1923, 1921, 1920
4143 CENTURY BLVD W	2014, 2010, 2006, 2004, 2003, 2001, 2000, 1999, 1996, 1995, 1992, 1991, 1990, 1986, 1985, 1981, 1976, 1972, 1971, 1970, 1969, 1967, 1966, 1965, 1964, 1963, 1962, 1961, 1958, 1957, 1956, 1955, 1954, 1952, 1951, 1950, 1949, 1948, 1947, 1946, 1945, 1944, 1942, 1940, 1939, 1938, 1937, 1936, 1935, 1934, 1933, 1932, 1931, 1930, 1929, 1928, 1927, 1926, 1925, 1924, 1923, 1921, 1920
4143 W 106TH ST	2014, 2010, 2006, 2004, 2003, 2000, 1999, 1996, 1995, 1992, 1991, 1986, 1985, 1981, 1976, 1975, 1972, 1971, 1970, 1969, 1967, 1966, 1965, 1964, 1963, 1962, 1961, 1960, 1958, 1956, 1955, 1952, 1951, 1949, 1948, 1947, 1945, 1944, 1942, 1940, 1939, 1938, 1937, 1936, 1935, 1934, 1933, 1932, 1931, 1930, 1929, 1928, 1927, 1926, 1925, 1924, 1923, 1921, 1920
4143 W 107TH	2014, 2010, 2006, 2004, 2003, 2001, 1999, 1996, 1995, 1992, 1991, 1990, 1986, 1985, 1981, 1980, 1976, 1975, 1972, 1971, 1970, 1969, 1967, 1966, 1965, 1964, 1963, 1962, 1961, 1960, 1958, 1957, 1956, 1955, 1954, 1952, 1951, 1950, 1949, 1948, 1947, 1946, 1945, 1944, 1942, 1940, 1939, 1938, 1937, 1936, 1935, 1934, 1933, 1932, 1931, 1930, 1929, 1928, 1927, 1926, 1925, 1924, 1923, 1921, 1920
4143 W 107TH ST	2014, 2010, 2006, 2004, 2003, 2000, 1999, 1996, 1992, 1991, 1986, 1985, 1981, 1976, 1972, 1971, 1970, 1969, 1967, 1966, 1965, 1964, 1963, 1962, 1961, 1958, 1956, 1955, 1952, 1951, 1949, 1948, 1947, 1945, 1944, 1942, 1940, 1939, 1938, 1937, 1936, 1935, 1934, 1933, 1932, 1931, 1930, 1929, 1928, 1927, 1926, 1925, 1924, 1923, 1921, 1920
4143 W CENTURY BLVD	2014, 2010, 2006, 2004, 2003, 2000, 1999, 1996, 1995, 1992, 1991, 1990, 1986, 1985, 1981, 1980, 1976, 1975, 1972, 1971, 1970, 1969, 1967, 1966, 1965, 1963, 1962, 1961, 1958, 1956, 1955, 1952, 1951, 1950, 1949, 1948, 1947, 1945, 1944, 1942, 1940, 1939, 1938, 1937, 1936, 1935, 1934, 1933, 1932, 1931, 1930, 1929, 1928, 1927, 1926, 1925, 1924, 1923, 1921, 1920
4144 LENNOX BLVD	2014, 2010, 2006, 2004, 2003, 2001, 1999, 1996, 1995, 1992, 1991, 1990, 1986, 1985, 1981, 1976, 1972, 1971, 1969, 1967, 1966, 1963, 1962, 1961, 1958, 1956, 1955, 1952, 1951, 1949, 1948, 1947, 1946, 1945, 1944, 1942, 1940, 1939, 1938, 1937, 1936, 1935, 1934, 1933, 1932, 1931, 1930, 1929, 1928, 1927, 1926, 1925, 1924, 1923, 1921, 1920
4144 W 107TH ST	2014, 2010, 2006, 2004, 2003, 2000, 1999, 1996, 1995, 1992, 1991, 1990, 1986, 1985, 1981, 1976, 1972, 1971, 1970, 1969, 1967, 1966, 1965, 1963, 1962, 1961, 1958, 1956, 1955, 1954, 1952, 1951, 1950, 1949, 1948, 1947, 1946, 1945, 1944, 1942, 1940, 1939, 1938, 1937, 1936, 1935, 1934, 1933, 1932, 1931, 1930, 1929, 1928, 1927, 1926, 1925, 1924, 1923, 1921, 1920
4145 LENNOX BLVD	2014, 2010, 2006, 2004, 2003, 2001, 2000, 1999, 1996, 1995, 1992, 1991, 1990, 1986, 1985, 1981, 1980, 1976, 1972, 1971, 1970, 1969, 1967, 1966, 1964, 1963, 1962, 1961, 1958, 1956, 1955, 1954, 1952, 1951, 1949, 1948, 1947, 1945, 1944, 1942, 1940, 1939, 1938, 1937, 1936, 1935, 1934, 1933, 1932, 1931, 1930, 1929, 1928, 1927, 1926, 1925, 1924, 1923, 1921, 1920
4145 W 107TH ST	2014, 2010, 2006, 2004, 2003, 2000, 1999, 1996, 1992, 1991, 1986, 1985, 1981, 1976, 1972, 1971, 1970, 1969, 1967, 1966, 1965, 1963, 1962, 1961, 1958, 1956, 1955, 1952, 1951, 1949, 1948, 1947, 1945, 1944, 1942, 1940, 1939, 1938, 1937, 1936, 1935, 1934, 1933, 1932, 1931, 1930, 1929, 1928, 1927, 1926, 1925, 1924, 1923, 1921, 1920
4146 W 106TH ST	2014, 2010, 2006, 2004, 2003, 1999, 1996, 1992, 1991, 1986, 1985, 1981, 1976, 1972, 1971, 1970, 1969, 1967, 1966, 1965, 1963, 1962, 1961, 1958, 1956, 1955, 1952, 1951, 1950, 1949, 1948, 1947, 1946, 1945, 1944, 1942, 1940, 1939, 1938, 1937, 1936, 1935, 1934, 1933, 1932, 1931, 1930, 1929, 1928, 1927, 1926, 1925, 1924, 1923, 1921, 1920

FINDINGS

Address Researched	Address Not Identified in Research Source
4147 CENTURY BLVD W	2014, 2010, 2006, 2004, 2003, 2001, 2000, 1999, 1996, 1992, 1991, 1986, 1985, 1981, 1976, 1975, 1972, 1971, 1970, 1969, 1967, 1966, 1965, 1964, 1963, 1962, 1961, 1960, 1958, 1957, 1956, 1955, 1954, 1952, 1951, 1950, 1949, 1948, 1947, 1946, 1945, 1944, 1942, 1940, 1939, 1938, 1937, 1936, 1935, 1934, 1933, 1932, 1931, 1930, 1929, 1928, 1927, 1926, 1925, 1924, 1923, 1921, 1920
4147 W 106TH ST	2014, 2010, 2006, 2004, 2003, 2001, 1999, 1996, 1992, 1991, 1990, 1986, 1985, 1981, 1980, 1976, 1975, 1972, 1971, 1970, 1969, 1967, 1966, 1965, 1964, 1963, 1962, 1961, 1958, 1956, 1955, 1954, 1952, 1951, 1950, 1949, 1948, 1947, 1946, 1945, 1944, 1942, 1940, 1939, 1938, 1937, 1936, 1935, 1934, 1933, 1932, 1931, 1930, 1929, 1928, 1927, 1926, 1925, 1924, 1923, 1921, 1920
4147 W 107TH ST	2014, 2010, 2006, 2004, 2003, 2000, 1999, 1996, 1995, 1992, 1991, 1986, 1985, 1981, 1976, 1972, 1971, 1970, 1969, 1967, 1966, 1965, 1964, 1963, 1962, 1961, 1960, 1958, 1957, 1956, 1955, 1954, 1952, 1951, 1950, 1949, 1948, 1947, 1946, 1945, 1944, 1942, 1940, 1939, 1938, 1937, 1936, 1935, 1934, 1933, 1932, 1931, 1930, 1929, 1928, 1927, 1926, 1925, 1924, 1923, 1921, 1920
4147 W CENTURY BLVD	2014, 2010, 2006, 2004, 2003, 2000, 1999, 1996, 1995, 1992, 1991, 1990, 1986, 1985, 1981, 1980, 1976, 1975, 1972, 1971, 1970, 1969, 1967, 1966, 1965, 1964, 1963, 1962, 1961, 1960, 1958, 1956, 1955, 1952, 1951, 1950, 1949, 1948, 1947, 1946, 1945, 1944, 1942, 1940, 1939, 1938, 1937, 1936, 1935, 1934, 1933, 1932, 1931, 1930, 1929, 1928, 1927, 1926, 1925, 1924, 1923, 1921, 1920
4147 W Century Blvd	2006, 2004, 2003, 2001, 2000, 1999, 1996, 1995, 1992, 1991, 1990, 1986, 1985, 1981, 1980, 1976, 1975, 1972, 1971, 1970, 1969, 1967, 1966, 1965, 1964, 1963, 1962, 1961, 1960, 1958, 1957, 1956, 1955, 1954, 1952, 1951, 1950, 1949, 1948, 1947, 1946, 1945, 1944, 1942, 1940, 1939, 1938, 1937, 1936, 1935, 1934, 1933, 1932, 1931, 1930, 1929, 1928, 1927, 1926, 1925, 1924, 1923, 1921, 1920
4147 W Century Blvd	2006, 2004, 2003, 2001, 2000, 1999, 1996, 1995, 1992, 1991, 1990, 1986, 1985, 1981, 1980, 1976, 1975, 1972, 1971, 1970, 1969, 1967, 1966, 1965, 1964, 1963, 1962, 1961, 1960, 1958, 1957, 1956, 1955, 1954, 1952, 1951, 1950, 1949, 1948, 1947, 1946, 1945, 1944, 1942, 1940, 1939, 1938, 1937, 1936, 1935, 1934, 1933, 1932, 1931, 1930, 1929, 1928, 1927, 1926, 1925, 1924, 1923, 1921, 1920
4148 LENNOX BLVD	2014, 2010, 2006, 2004, 2003, 2001, 2000, 1999, 1996, 1995, 1992, 1991, 1990, 1986, 1985, 1981, 1976, 1972, 1971, 1969, 1967, 1966, 1964, 1963, 1962, 1961, 1958, 1956, 1955, 1954, 1952, 1951, 1950, 1949, 1948, 1947, 1946, 1945, 1944, 1942, 1940, 1939, 1938, 1937, 1936, 1935, 1934, 1933, 1932, 1931, 1930, 1929, 1928, 1927, 1926, 1925, 1924, 1923, 1921, 1920
415 99TH ST E	2014, 2010, 2006, 2004, 2003, 2001, 2000, 1999, 1996, 1995, 1992, 1991, 1990, 1986, 1985, 1981, 1980, 1976, 1975, 1972, 1971, 1970, 1969, 1967, 1966, 1965, 1964, 1963, 1962, 1961, 1960, 1958, 1957, 1956, 1955, 1954, 1952, 1950, 1949, 1948, 1947, 1946, 1945, 1944, 1942, 1940, 1939, 1938, 1937, 1936, 1935, 1934, 1933, 1932, 1931, 1930, 1929, 1928, 1927, 1926, 1925, 1924, 1923, 1921, 1920
415 E 97TH ST	2014, 2010, 2006, 2004, 2003, 2000, 1999, 1996, 1995, 1992, 1991, 1990, 1986, 1985, 1981, 1980, 1976, 1975, 1972, 1971, 1969, 1967, 1966, 1965, 1964, 1963, 1962, 1961, 1960, 1958, 1957, 1956, 1955, 1954, 1952, 1951, 1950, 1949, 1948, 1947, 1946, 1945, 1944, 1942, 1940, 1939, 1938, 1937, 1936, 1935, 1934, 1933, 1932, 1931, 1930, 1929, 1928, 1927, 1926, 1925, 1924, 1923, 1921, 1920
415 E HARDY ST	2014, 2010, 2006, 2004, 2003, 2001, 2000, 1999, 1996, 1995, 1992, 1991, 1986, 1985, 1981, 1976, 1972, 1971, 1969, 1967, 1966, 1965, 1963, 1962, 1961, 1958, 1956, 1955, 1952, 1951, 1949, 1948, 1947, 1945, 1944, 1942, 1939, 1938, 1937, 1936, 1935, 1934, 1933, 1932, 1931, 1930, 1929, 1928, 1927, 1926, 1925, 1924, 1923, 1921, 1920
4150 LENNOX BLVD	2014, 2010, 2006, 2004, 2003, 2001, 1999, 1996, 1995, 1992, 1991, 1986, 1985, 1981, 1980, 1976, 1975, 1972, 1971, 1970, 1969, 1967, 1966, 1965, 1964, 1963, 1962, 1961, 1960, 1958, 1957, 1956, 1955, 1954, 1952, 1951, 1949, 1948, 1947, 1946, 1945, 1944, 1942, 1940, 1939, 1938, 1937, 1936, 1935, 1934, 1933, 1932, 1931, 1930, 1929, 1928, 1927, 1926, 1925, 1924, 1923, 1921, 1920

FINDINGS

Address Researched	Address Not Identified in Research Source
4152 LENNOX BLVD	2014, 2010, 2006, 2004, 2003, 2001, 2000, 1999, 1996, 1995, 1992, 1991, 1990, 1986, 1985, 1981, 1980, 1976, 1975, 1972, 1971, 1970, 1969, 1967, 1966, 1965, 1964, 1963, 1962, 1961, 1958, 1957, 1956, 1955, 1954, 1952, 1951, 1950, 1949, 1948, 1947, 1946, 1945, 1944, 1942, 1940, 1939, 1938, 1937, 1936, 1935, 1934, 1933, 1932, 1931, 1930, 1929, 1928, 1927, 1926, 1925, 1924, 1923, 1921, 1920
4152 W 107TH ST	2014, 2010, 2006, 2004, 2003, 2000, 1999, 1996, 1995, 1992, 1991, 1990, 1986, 1985, 1981, 1980, 1976, 1975, 1972, 1971, 1970, 1969, 1967, 1966, 1965, 1963, 1962, 1961, 1958, 1956, 1955, 1952, 1951, 1950, 1949, 1948, 1947, 1946, 1945, 1944, 1942, 1940, 1939, 1938, 1937, 1936, 1935, 1934, 1933, 1932, 1931, 1930, 1929, 1928, 1927, 1926, 1925, 1924, 1923, 1921, 1920
4153 LENNOX BLVD	2014, 2010, 2006, 2004, 2003, 2001, 1999, 1996, 1995, 1992, 1991, 1990, 1986, 1985, 1981, 1980, 1976, 1975, 1972, 1971, 1969, 1967, 1966, 1963, 1962, 1961, 1958, 1956, 1955, 1954, 1952, 1951, 1950, 1949, 1948, 1947, 1946, 1945, 1944, 1942, 1940, 1939, 1938, 1937, 1936, 1935, 1934, 1933, 1932, 1931, 1930, 1929, 1928, 1927, 1926, 1925, 1924, 1923, 1921, 1920
4153 Lennox Blvd	2010, 2006, 2004, 2003, 2001, 2000, 1999, 1996, 1995, 1992, 1991, 1990, 1986, 1985, 1981, 1980, 1976, 1975, 1972, 1971, 1970, 1969, 1967, 1966, 1965, 1964, 1963, 1962, 1961, 1960, 1958, 1957, 1956, 1955, 1954, 1952, 1951, 1950, 1949, 1948, 1947, 1946, 1945, 1944, 1942, 1940, 1939, 1938, 1937, 1936, 1935, 1934, 1933, 1932, 1931, 1930, 1929, 1928, 1927, 1926, 1925, 1924, 1923, 1921, 1920
4153 Lennox Blvd	2010, 2006, 2004, 2003, 2001, 2000, 1999, 1996, 1995, 1992, 1991, 1990, 1986, 1985, 1981, 1980, 1976, 1975, 1972, 1971, 1970, 1969, 1967, 1966, 1965, 1964, 1963, 1962, 1961, 1960, 1958, 1957, 1956, 1955, 1954, 1952, 1951, 1950, 1949, 1948, 1947, 1946, 1945, 1944, 1942, 1940, 1939, 1938, 1937, 1936, 1935, 1934, 1933, 1932, 1931, 1930, 1929, 1928, 1927, 1926, 1925, 1924, 1923, 1921, 1920
4153 W 106TH ST	2014, 2010, 2006, 2004, 2003, 1999, 1996, 1995, 1992, 1991, 1990, 1986, 1985, 1981, 1980, 1976, 1975, 1972, 1971, 1970, 1969, 1967, 1966, 1965, 1964, 1963, 1962, 1961, 1958, 1956, 1955, 1952, 1951, 1949, 1948, 1947, 1946, 1945, 1944, 1942, 1940, 1939, 1938, 1937, 1936, 1935, 1934, 1933, 1932, 1931, 1930, 1929, 1928, 1927, 1926, 1925, 1924, 1923, 1921, 1920
4155 LENNOX BLVD	2014, 2010, 2006, 2004, 2003, 2001, 2000, 1999, 1996, 1995, 1992, 1991, 1990, 1986, 1985, 1981, 1980, 1976, 1975, 1972, 1971, 1970, 1969, 1967, 1966, 1965, 1964, 1963, 1962, 1961, 1960, 1958, 1956, 1955, 1954, 1952, 1951, 1949, 1948, 1947, 1946, 1945, 1944, 1942, 1940, 1939, 1938, 1937, 1936, 1935, 1934, 1933, 1932, 1931, 1930, 1929, 1928, 1927, 1926, 1925, 1924, 1923, 1921, 1920
4158 W 106TH ST	2014, 2010, 2006, 2004, 2003, 2000, 1999, 1996, 1995, 1992, 1991, 1986, 1985, 1981, 1980, 1976, 1975, 1972, 1971, 1970, 1969, 1967, 1966, 1965, 1964, 1963, 1962, 1961, 1958, 1957, 1956, 1955, 1954, 1952, 1951, 1950, 1949, 1948, 1947, 1946, 1945, 1944, 1942, 1940, 1939, 1938, 1937, 1936, 1935, 1934, 1933, 1932, 1931, 1930, 1929, 1928, 1927, 1926, 1925, 1924, 1923, 1921, 1920
4158 W CENTURY BLVD	2014, 2010, 2006, 2004, 2003, 2001, 2000, 1999, 1996, 1995, 1992, 1991, 1990, 1986, 1985, 1981, 1980, 1976, 1975, 1972, 1971, 1970, 1969, 1966, 1965, 1964, 1963, 1962, 1961, 1960, 1958, 1957, 1956, 1955, 1954, 1952, 1951, 1950, 1949, 1948, 1947, 1946, 1945, 1944, 1942, 1940, 1939, 1938, 1937, 1936, 1935, 1934, 1933, 1932, 1931, 1930, 1929, 1928, 1927, 1926, 1925, 1924, 1923, 1921, 1920
4159 W 106TH ST	2014, 2010, 2006, 2004, 2003, 1999, 1996, 1995, 1992, 1991, 1986, 1985, 1981, 1980, 1976, 1975, 1972, 1971, 1970, 1969, 1967, 1966, 1965, 1963, 1962, 1961, 1958, 1956, 1955, 1952, 1951, 1949, 1948, 1947, 1945, 1944, 1942, 1940, 1939, 1938, 1937, 1936, 1935, 1934, 1933, 1932, 1931, 1930, 1929, 1928, 1927, 1926, 1925, 1924, 1923, 1921, 1920
416 E 97TH ST	2014, 2010, 2006, 2004, 2003, 2000, 1999, 1996, 1995, 1992, 1991, 1990, 1986, 1985, 1981, 1980, 1976, 1975, 1972, 1971, 1969, 1967, 1966, 1965, 1964, 1963, 1962, 1961, 1960, 1958, 1957, 1956, 1955, 1954, 1952, 1951, 1950, 1949, 1948, 1947, 1945, 1944, 1942, 1940, 1939, 1938, 1937, 1936, 1935, 1934, 1933, 1932, 1931, 1930, 1929, 1928, 1927, 1926, 1925, 1924, 1923, 1921, 1920

FINDINGS

Address Researched	Address Not Identified in Research Source
416 E 99TH ST	2014, 2010, 2006, 2004, 2003, 2001, 2000, 1999, 1996, 1995, 1992, 1991, 1990, 1986, 1985, 1981, 1980, 1976, 1975, 1972, 1971, 1970, 1969, 1967, 1966, 1965, 1964, 1963, 1962, 1961, 1960, 1958, 1957, 1956, 1955, 1954, 1952, 1951, 1949, 1948, 1947, 1946, 1945, 1944, 1942, 1940, 1939, 1938, 1937, 1936, 1935, 1934, 1933, 1932, 1931, 1930, 1929, 1928, 1927, 1926, 1925, 1924, 1923, 1921, 1920
417 E 97TH ST	2014, 2010, 2006, 2004, 2003, 2000, 1999, 1996, 1995, 1992, 1991, 1986, 1985, 1981, 1976, 1972, 1971, 1970, 1969, 1967, 1966, 1965, 1963, 1962, 1961, 1960, 1956, 1955, 1952, 1951, 1949, 1948, 1947, 1946, 1945, 1944, 1942, 1940, 1939, 1938, 1937, 1936, 1935, 1934, 1933, 1932, 1931, 1930, 1929, 1928, 1927, 1926, 1925, 1924, 1923, 1921, 1920
417 E 98TH ST	2014, 2010, 2006, 2004, 2003, 1999, 1996, 1995, 1992, 1991, 1990, 1986, 1985, 1981, 1980, 1976, 1975, 1972, 1971, 1970, 1969, 1967, 1966, 1965, 1963, 1962, 1961, 1958, 1956, 1955, 1952, 1951, 1949, 1948, 1947, 1945, 1944, 1942, 1940, 1939, 1938, 1937, 1936, 1935, 1934, 1933, 1932, 1931, 1930, 1929, 1928, 1927, 1926, 1925, 1924, 1923, 1921, 1920
417 E 99TH ST	2014, 2010, 2006, 2004, 2003, 2000, 1999, 1996, 1995, 1992, 1991, 1990, 1986, 1985, 1981, 1980, 1976, 1975, 1972, 1971, 1970, 1969, 1967, 1966, 1965, 1964, 1963, 1962, 1961, 1958, 1956, 1955, 1952, 1951, 1949, 1948, 1947, 1945, 1944, 1942, 1940, 1939, 1938, 1937, 1936, 1935, 1934, 1933, 1932, 1931, 1930, 1929, 1928, 1927, 1926, 1925, 1924, 1923, 1921, 1920
418 1/2 E HARDY ST	2014, 2010, 2006, 2004, 2003, 2001, 2000, 1999, 1996, 1995, 1992, 1991, 1990, 1986, 1985, 1981, 1980, 1976, 1975, 1972, 1971, 1970, 1969, 1967, 1966, 1965, 1964, 1963, 1962, 1961, 1958, 1957, 1956, 1955, 1954, 1952, 1951, 1950, 1949, 1948, 1947, 1946, 1945, 1944, 1942, 1940, 1939, 1938, 1937, 1936, 1935, 1934, 1933, 1932, 1931, 1930, 1929, 1928, 1927, 1926, 1925, 1924, 1923, 1921, 1920
418 98TH ST E	2014, 2010, 2006, 2004, 2003, 2001, 2000, 1999, 1996, 1995, 1992, 1991, 1990, 1986, 1985, 1981, 1980, 1976, 1975, 1972, 1971, 1970, 1969, 1967, 1966, 1965, 1964, 1963, 1962, 1961, 1960, 1958, 1957, 1956, 1955, 1954, 1952, 1950, 1949, 1948, 1947, 1946, 1945, 1944, 1942, 1940, 1939, 1938, 1937, 1936, 1935, 1934, 1933, 1932, 1931, 1930, 1929, 1928, 1927, 1926, 1925, 1924, 1923, 1921, 1920
418 99TH ST E	2014, 2010, 2006, 2004, 2003, 2001, 2000, 1999, 1996, 1995, 1992, 1991, 1990, 1986, 1985, 1981, 1980, 1976, 1975, 1972, 1971, 1970, 1969, 1967, 1966, 1965, 1964, 1963, 1962, 1961, 1960, 1958, 1957, 1956, 1955, 1954, 1952, 1950, 1949, 1948, 1947, 1946, 1945, 1944, 1942, 1940, 1939, 1938, 1937, 1936, 1935, 1934, 1933, 1932, 1931, 1930, 1929, 1928, 1927, 1926, 1925, 1924, 1923, 1921, 1920
418 E 97TH ST	2014, 2010, 2006, 2004, 2003, 2000, 1999, 1996, 1995, 1992, 1991, 1990, 1986, 1985, 1981, 1980, 1976, 1972, 1971, 1970, 1969, 1967, 1966, 1965, 1964, 1963, 1962, 1961, 1960, 1958, 1957, 1956, 1955, 1954, 1952, 1951, 1950, 1949, 1948, 1947, 1946, 1945, 1944, 1942, 1940, 1939, 1938, 1937, 1936, 1935, 1934, 1933, 1932, 1931, 1930, 1929, 1928, 1927, 1926, 1925, 1924, 1923, 1921, 1920
418 E 98TH ST	2014, 2010, 2006, 2004, 2003, 2000, 1999, 1996, 1995, 1992, 1991, 1990, 1986, 1985, 1981, 1980, 1976, 1975, 1972, 1971, 1970, 1969, 1967, 1966, 1965, 1964, 1963, 1962, 1961, 1958, 1956, 1955, 1952, 1951, 1949, 1948, 1947, 1946, 1945, 1944, 1942, 1940, 1939, 1938, 1937, 1936, 1935, 1934, 1933, 1932, 1931, 1930, 1929, 1928, 1927, 1926, 1925, 1924, 1923, 1921, 1920
418 E HARDY ST	2014, 2010, 2006, 2004, 2003, 2001, 2000, 1999, 1996, 1992, 1991, 1990, 1986, 1985, 1981, 1976, 1972, 1971, 1969, 1967, 1966, 1965, 1963, 1962, 1961, 1958, 1956, 1955, 1952, 1951, 1949, 1948, 1947, 1946, 1945, 1944, 1942, 1939, 1938, 1937, 1936, 1935, 1934, 1933, 1932, 1931, 1930, 1929, 1928, 1927, 1926, 1925, 1924, 1923, 1921, 1920
419 E 97TH ST	2014, 2010, 2006, 2004, 2003, 1999, 1996, 1992, 1991, 1986, 1985, 1981, 1976, 1972, 1971, 1969, 1967, 1966, 1965, 1964, 1963, 1962, 1961, 1958, 1957, 1956, 1955, 1954, 1952, 1951, 1950, 1949, 1948, 1947, 1946, 1945, 1944, 1942, 1940, 1939, 1938, 1937, 1936, 1935, 1934, 1933, 1932, 1931, 1930, 1929, 1928, 1927, 1926, 1925, 1924, 1923, 1921, 1920

FINDINGS

Address Researched	Address Not Identified in Research Source
419 E HARDY ST	2014, 2010, 2006, 2004, 2003, 2001, 2000, 1999, 1996, 1995, 1992, 1991, 1990, 1986, 1985, 1981, 1980, 1976, 1975, 1972, 1971, 1970, 1969, 1967, 1966, 1965, 1964, 1963, 1962, 1961, 1960, 1958, 1957, 1956, 1955, 1954, 1952, 1951, 1949, 1948, 1947, 1945, 1944, 1942, 1940, 1939, 1938, 1937, 1936, 1935, 1934, 1933, 1932, 1931, 1930, 1929, 1928, 1927, 1926, 1925, 1924, 1923, 1921, 1920
4197 LENNOX BLVD	2014, 2010, 2006, 2004, 2003, 2001, 2000, 1999, 1996, 1995, 1992, 1991, 1990, 1986, 1985, 1981, 1980, 1976, 1975, 1972, 1971, 1970, 1969, 1967, 1966, 1965, 1963, 1962, 1961, 1960, 1958, 1957, 1956, 1955, 1954, 1952, 1951, 1950, 1949, 1948, 1947, 1946, 1945, 1944, 1942, 1940, 1939, 1938, 1937, 1936, 1935, 1934, 1933, 1932, 1931, 1930, 1929, 1928, 1927, 1926, 1925, 1924, 1923, 1921, 1920
420 98TH ST E	2014, 2010, 2006, 2004, 2003, 2001, 2000, 1999, 1996, 1995, 1992, 1991, 1990, 1986, 1985, 1981, 1980, 1976, 1975, 1972, 1971, 1970, 1969, 1967, 1966, 1965, 1964, 1963, 1962, 1961, 1960, 1958, 1957, 1956, 1955, 1954, 1952, 1950, 1949, 1948, 1947, 1946, 1945, 1944, 1942, 1940, 1939, 1938, 1937, 1936, 1935, 1934, 1933, 1932, 1931, 1930, 1929, 1928, 1927, 1926, 1925, 1924, 1923, 1921, 1920
420 99TH ST E	2014, 2010, 2006, 2004, 2003, 2001, 2000, 1999, 1996, 1995, 1992, 1991, 1990, 1986, 1985, 1981, 1980, 1976, 1975, 1972, 1971, 1970, 1969, 1967, 1966, 1965, 1964, 1963, 1962, 1961, 1960, 1958, 1957, 1956, 1955, 1954, 1952, 1950, 1949, 1948, 1947, 1946, 1945, 1944, 1942, 1940, 1939, 1938, 1937, 1936, 1935, 1934, 1933, 1932, 1931, 1930, 1929, 1928, 1927, 1926, 1925, 1924, 1923, 1921, 1920
420 E HARDY	2014, 2010, 2006, 2004, 2003, 2001, 2000, 1999, 1996, 1995, 1992, 1991, 1986, 1985, 1981, 1980, 1976, 1975, 1972, 1971, 1970, 1969, 1967, 1966, 1965, 1964, 1963, 1962, 1961, 1960, 1958, 1957, 1956, 1955, 1954, 1952, 1951, 1950, 1949, 1948, 1947, 1946, 1945, 1944, 1942, 1940, 1939, 1938, 1937, 1936, 1935, 1934, 1933, 1932, 1931, 1930, 1929, 1928, 1927, 1926, 1925, 1924, 1923, 1921, 1920
420 E HARDY ST	2014, 2010, 2006, 2004, 2003, 2001, 1999, 1996, 1995, 1992, 1991, 1990, 1986, 1985, 1981, 1976, 1972, 1971, 1969, 1967, 1966, 1965, 1963, 1962, 1961, 1958, 1957, 1956, 1955, 1952, 1951, 1949, 1948, 1947, 1946, 1945, 1944, 1942, 1939, 1938, 1937, 1936, 1935, 1934, 1933, 1932, 1931, 1930, 1929, 1928, 1927, 1926, 1925, 1924, 1923, 1921, 1920
4200 CENTURY BLVD	2014, 2010, 2006, 2004, 2003, 2001, 2000, 1999, 1996, 1995, 1992, 1991, 1990, 1986, 1985, 1981, 1980, 1976, 1975, 1972, 1971, 1969, 1967, 1966, 1965, 1964, 1963, 1962, 1961, 1960, 1958, 1957, 1956, 1955, 1954, 1952, 1951, 1950, 1949, 1948, 1947, 1946, 1945, 1944, 1942, 1940, 1939, 1938, 1937, 1936, 1935, 1934, 1933, 1932, 1931, 1930, 1929, 1928, 1927, 1926, 1925, 1924, 1923, 1921, 1920
4200 CENTURY BLVD W	2014, 2010, 2006, 2004, 2003, 2001, 1999, 1996, 1992, 1991, 1986, 1985, 1981, 1976, 1972, 1971, 1970, 1969, 1967, 1966, 1965, 1964, 1963, 1962, 1961, 1960, 1958, 1957, 1956, 1955, 1954, 1952, 1951, 1950, 1949, 1948, 1947, 1946, 1945, 1944, 1942, 1940, 1939, 1938, 1937, 1936, 1935, 1934, 1933, 1932, 1931, 1930, 1929, 1928, 1927, 1926, 1925, 1924, 1923, 1921, 1920
4200 LENNOX BLVD	2014, 2010, 2006, 2004, 2003, 2001, 2000, 1999, 1996, 1995, 1992, 1991, 1990, 1986, 1985, 1981, 1976, 1975, 1972, 1971, 1970, 1969, 1967, 1966, 1963, 1962, 1961, 1958, 1956, 1955, 1952, 1951, 1950, 1949, 1948, 1947, 1946, 1945, 1944, 1942, 1940, 1939, 1938, 1937, 1936, 1935, 1934, 1933, 1932, 1931, 1930, 1929, 1928, 1927, 1926, 1925, 1924, 1923, 1921, 1920
4200 W 102ND ST	2014, 2010, 2006, 2004, 2003, 2000, 1999, 1996, 1995, 1992, 1991, 1990, 1986, 1985, 1981, 1980, 1976, 1972, 1971, 1970, 1969, 1967, 1966, 1965, 1963, 1962, 1961, 1958, 1956, 1955, 1952, 1951, 1950, 1949, 1948, 1947, 1946, 1945, 1944, 1942, 1940, 1939, 1938, 1937, 1936, 1935, 1934, 1933, 1932, 1931, 1930, 1929, 1928, 1927, 1926, 1925, 1924, 1923, 1921, 1920
4200 W CENTURY BLVD	2014, 2010, 2006, 2004, 2003, 2000, 1999, 1996, 1995, 1992, 1991, 1985, 1980, 1975, 1972, 1971, 1970, 1969, 1966, 1963, 1962, 1961, 1958, 1957, 1956, 1955, 1954, 1952, 1951, 1950, 1949, 1948, 1947, 1946, 1945, 1944, 1942, 1940, 1939, 1938, 1937, 1936, 1935, 1934, 1933, 1932, 1931, 1930, 1929, 1928, 1927, 1926, 1925, 1924, 1923, 1921, 1920

FINDINGS

Address Researched	Address Not Identified in Research Source
4200 W Century Blvd	2006, 2004, 2003, 2001, 2000, 1999, 1996, 1995, 1992, 1991, 1990, 1986, 1985, 1981, 1980, 1976, 1975, 1972, 1971, 1970, 1969, 1967, 1966, 1965, 1964, 1963, 1962, 1961, 1960, 1958, 1957, 1956, 1955, 1954, 1952, 1951, 1950, 1949, 1948, 1947, 1946, 1945, 1944, 1942, 1940, 1939, 1938, 1937, 1936, 1935, 1934, 1933, 1932, 1931, 1930, 1929, 1928, 1927, 1926, 1925, 1924, 1923, 1921, 1920
4200 W Century Blvd	2006, 2004, 2003, 2001, 2000, 1999, 1996, 1995, 1992, 1991, 1990, 1986, 1985, 1981, 1980, 1976, 1975, 1972, 1971, 1970, 1969, 1967, 1966, 1965, 1964, 1963, 1962, 1961, 1960, 1958, 1957, 1956, 1955, 1954, 1952, 1951, 1950, 1949, 1948, 1947, 1946, 1945, 1944, 1942, 1940, 1939, 1938, 1937, 1936, 1935, 1934, 1933, 1932, 1931, 1930, 1929, 1928, 1927, 1926, 1925, 1924, 1923, 1921, 1920
4201 CENTURY BLVD W	2014, 2010, 2006, 2004, 2003, 2001, 1999, 1996, 1995, 1992, 1991, 1986, 1985, 1981, 1980, 1976, 1975, 1972, 1971, 1970, 1969, 1967, 1966, 1965, 1964, 1963, 1962, 1961, 1958, 1957, 1956, 1955, 1954, 1952, 1951, 1950, 1949, 1948, 1947, 1946, 1945, 1944, 1942, 1940, 1939, 1938, 1937, 1936, 1935, 1934, 1933, 1932, 1931, 1930, 1929, 1928, 1927, 1926, 1925, 1924, 1923, 1921, 1920
4201 LENNOX BLVD	2014, 2010, 2006, 2004, 2003, 2001, 2000, 1999, 1996, 1995, 1992, 1991, 1986, 1985, 1981, 1976, 1972, 1971, 1969, 1967, 1966, 1964, 1963, 1962, 1961, 1958, 1957, 1956, 1955, 1952, 1951, 1949, 1948, 1947, 1946, 1945, 1944, 1942, 1940, 1939, 1938, 1937, 1936, 1935, 1934, 1933, 1932, 1931, 1930, 1929, 1928, 1927, 1926, 1925, 1924, 1923, 1921, 1920
4201 W 103RD ST	2014, 2010, 2006, 2004, 2003, 2000, 1999, 1996, 1995, 1992, 1991, 1990, 1986, 1985, 1981, 1980, 1976, 1975, 1972, 1971, 1970, 1969, 1967, 1966, 1965, 1964, 1963, 1962, 1961, 1960, 1958, 1957, 1956, 1955, 1954, 1952, 1951, 1950, 1949, 1948, 1947, 1946, 1945, 1944, 1942, 1940, 1939, 1938, 1937, 1936, 1935, 1934, 1933, 1932, 1931, 1930, 1929, 1928, 1927, 1926, 1925, 1924, 1923, 1921, 1920
4201 W 106TH ST	2014, 2010, 2006, 2004, 2003, 2000, 1999, 1996, 1995, 1992, 1991, 1986, 1985, 1981, 1976, 1972, 1971, 1970, 1969, 1967, 1966, 1965, 1963, 1962, 1961, 1958, 1957, 1956, 1955, 1952, 1951, 1950, 1949, 1948, 1947, 1945, 1944, 1942, 1940, 1939, 1938, 1937, 1936, 1935, 1934, 1933, 1932, 1931, 1930, 1929, 1928, 1927, 1926, 1925, 1924, 1923, 1921, 1920
4201 W CENTURY BLVD	2014, 2010, 2006, 2004, 2003, 2000, 1999, 1996, 1995, 1992, 1991, 1990, 1986, 1985, 1981, 1980, 1976, 1975, 1972, 1971, 1970, 1969, 1967, 1966, 1965, 1963, 1962, 1961, 1958, 1956, 1955, 1952, 1951, 1949, 1948, 1947, 1945, 1944, 1942, 1940, 1939, 1938, 1937, 1936, 1935, 1934, 1933, 1932, 1931, 1930, 1929, 1928, 1927, 1926, 1925, 1924, 1923, 1921, 1920
4201 W Century Blvd	2010, 2006, 2004, 2003, 2001, 2000, 1999, 1996, 1995, 1992, 1991, 1990, 1986, 1985, 1981, 1980, 1976, 1975, 1972, 1971, 1970, 1969, 1967, 1966, 1965, 1964, 1963, 1962, 1961, 1960, 1958, 1957, 1956, 1955, 1954, 1952, 1951, 1950, 1949, 1948, 1947, 1946, 1945, 1944, 1942, 1940, 1939, 1938, 1937, 1936, 1935, 1934, 1933, 1932, 1931, 1930, 1929, 1928, 1927, 1926, 1925, 1924, 1923, 1921, 1920
4201 W Century Blvd	2010, 2006, 2004, 2003, 2001, 2000, 1999, 1996, 1995, 1992, 1991, 1990, 1986, 1985, 1981, 1980, 1976, 1975, 1972, 1971, 1970, 1969, 1967, 1966, 1965, 1964, 1963, 1962, 1961, 1960, 1958, 1957, 1956, 1955, 1954, 1952, 1951, 1950, 1949, 1948, 1947, 1946, 1945, 1944, 1942, 1940, 1939, 1938, 1937, 1936, 1935, 1934, 1933, 1932, 1931, 1930, 1929, 1928, 1927, 1926, 1925, 1924, 1923, 1921, 1920
4203 CENTURY BLVD	2014, 2010, 2006, 2004, 2003, 2001, 2000, 1999, 1996, 1995, 1992, 1991, 1990, 1986, 1985, 1981, 1980, 1976, 1975, 1972, 1971, 1970, 1969, 1967, 1966, 1965, 1964, 1963, 1962, 1961, 1960, 1958, 1957, 1956, 1955, 1954, 1952, 1951, 1950, 1949, 1948, 1947, 1946, 1945, 1944, 1942, 1940, 1939, 1938, 1937, 1936, 1934, 1933, 1932, 1931, 1930, 1929, 1928, 1927, 1926, 1925, 1924, 1923, 1921, 1920
4203 CENTURY BLVD W	2014, 2010, 2006, 2004, 2003, 2001, 2000, 1999, 1996, 1995, 1992, 1991, 1986, 1985, 1981, 1980, 1976, 1975, 1972, 1971, 1970, 1969, 1967, 1966, 1965, 1964, 1963, 1962, 1961, 1960, 1958, 1957, 1956, 1955, 1954, 1952, 1951, 1950, 1949, 1948, 1947, 1946, 1945, 1944, 1942, 1940, 1939, 1938, 1937, 1936, 1935, 1934, 1933, 1932, 1931, 1930, 1929, 1928, 1927, 1926, 1925, 1924, 1923, 1921, 1920

FINDINGS

Address Researched	Address Not Identified in Research Source
4203 W 104TH ST	2014, 2010, 2006, 2004, 2003, 2000, 1999, 1996, 1995, 1992, 1991, 1990, 1986, 1985, 1981, 1976, 1972, 1971, 1970, 1969, 1967, 1966, 1965, 1964, 1963, 1962, 1961, 1958, 1957, 1956, 1955, 1952, 1951, 1949, 1948, 1947, 1946, 1945, 1944, 1942, 1940, 1939, 1938, 1937, 1936, 1935, 1934, 1933, 1932, 1931, 1930, 1929, 1928, 1927, 1926, 1925, 1924, 1923, 1921, 1920
4203 W CENTURY BLVD	2014, 2010, 2006, 2004, 2003, 2000, 1999, 1996, 1995, 1992, 1991, 1990, 1986, 1985, 1981, 1980, 1976, 1975, 1972, 1971, 1970, 1969, 1967, 1966, 1965, 1964, 1963, 1962, 1961, 1960, 1958, 1957, 1956, 1955, 1954, 1952, 1951, 1950, 1949, 1948, 1947, 1946, 1945, 1944, 1942, 1940, 1939, 1938, 1937, 1936, 1935, 1934, 1933, 1932, 1931, 1930, 1929, 1928, 1927, 1926, 1925, 1924, 1923, 1921, 1920
4204 W 104TH ST	2014, 2010, 2006, 2004, 2003, 2000, 1999, 1996, 1995, 1992, 1991, 1990, 1986, 1985, 1981, 1980, 1976, 1975, 1972, 1971, 1970, 1969, 1967, 1966, 1965, 1964, 1963, 1962, 1961, 1960, 1958, 1957, 1956, 1955, 1952, 1951, 1949, 1948, 1947, 1946, 1945, 1944, 1942, 1940, 1939, 1938, 1937, 1936, 1935, 1934, 1933, 1932, 1931, 1930, 1929, 1928, 1927, 1926, 1925, 1924, 1923, 1921, 1920
4204 W 104th St	2010, 2006, 2004, 2003, 2001, 2000, 1999, 1996, 1995, 1992, 1991, 1990, 1986, 1985, 1981, 1980, 1976, 1975, 1972, 1971, 1970, 1969, 1967, 1966, 1965, 1964, 1963, 1962, 1961, 1960, 1958, 1957, 1956, 1955, 1954, 1952, 1951, 1950, 1949, 1948, 1947, 1946, 1945, 1944, 1942, 1940, 1939, 1938, 1937, 1936, 1935, 1934, 1933, 1932, 1931, 1930, 1929, 1928, 1927, 1926, 1925, 1924, 1923, 1921, 1920
4204 W 104th St	2010, 2006, 2004, 2003, 2001, 2000, 1999, 1996, 1995, 1992, 1991, 1990, 1986, 1985, 1981, 1980, 1976, 1975, 1972, 1971, 1970, 1969, 1967, 1966, 1965, 1964, 1963, 1962, 1961, 1960, 1958, 1957, 1956, 1955, 1954, 1952, 1951, 1950, 1949, 1948, 1947, 1946, 1945, 1944, 1942, 1940, 1939, 1938, 1937, 1936, 1935, 1934, 1933, 1932, 1931, 1930, 1929, 1928, 1927, 1926, 1925, 1924, 1923, 1921, 1920
4204 W CENTURY BLVD	2014, 2010, 2006, 2004, 2003, 2001, 2000, 1999, 1996, 1995, 1992, 1991, 1990, 1986, 1985, 1981, 1980, 1976, 1975, 1972, 1971, 1970, 1969, 1967, 1966, 1965, 1964, 1963, 1962, 1961, 1960, 1958, 1957, 1956, 1955, 1952, 1951, 1949, 1948, 1947, 1946, 1945, 1944, 1942, 1940, 1939, 1938, 1937, 1936, 1935, 1934, 1933, 1932, 1931, 1930, 1929, 1928, 1927, 1926, 1925, 1924, 1923, 1921, 1920
4205 W 104TH ST	2014, 2010, 2006, 2004, 2003, 2001, 2000, 1999, 1996, 1995, 1992, 1991, 1986, 1985, 1981, 1980, 1976, 1972, 1971, 1970, 1969, 1967, 1966, 1965, 1963, 1962, 1961, 1958, 1957, 1956, 1955, 1952, 1951, 1949, 1948, 1947, 1946, 1945, 1944, 1942, 1940, 1939, 1938, 1937, 1936, 1935, 1934, 1933, 1932, 1931, 1930, 1929, 1928, 1927, 1926, 1925, 1924, 1923, 1921, 1920
4205 W 106TH ST	2014, 2010, 2006, 2004, 2003, 2000, 1999, 1996, 1995, 1992, 1991, 1990, 1986, 1985, 1981, 1980, 1976, 1975, 1972, 1971, 1970, 1969, 1967, 1966, 1965, 1964, 1963, 1962, 1961, 1960, 1958, 1957, 1956, 1955, 1952, 1951, 1950, 1949, 1948, 1947, 1946, 1945, 1944, 1942, 1940, 1939, 1938, 1937, 1936, 1935, 1934, 1933, 1932, 1931, 1930, 1929, 1928, 1927, 1926, 1925, 1924, 1923, 1921, 1920
4206 LENNOX BLVD	2014, 2010, 2006, 2004, 2003, 2001, 1999, 1996, 1995, 1992, 1991, 1990, 1986, 1985, 1981, 1980, 1976, 1975, 1972, 1971, 1970, 1969, 1967, 1966, 1963, 1962, 1961, 1958, 1956, 1955, 1954, 1952, 1951, 1950, 1949, 1948, 1947, 1945, 1944, 1942, 1940, 1939, 1938, 1937, 1936, 1935, 1934, 1933, 1932, 1931, 1930, 1929, 1928, 1927, 1926, 1925, 1924, 1923, 1921, 1920
4206 W 103RD ST	2014, 2010, 2006, 2004, 2003, 2000, 1999, 1996, 1995, 1992, 1991, 1990, 1986, 1985, 1981, 1980, 1976, 1975, 1972, 1971, 1969, 1967, 1966, 1965, 1963, 1962, 1961, 1958, 1956, 1955, 1954, 1952, 1951, 1950, 1949, 1948, 1947, 1946, 1945, 1944, 1942, 1940, 1939, 1938, 1937, 1936, 1935, 1934, 1933, 1932, 1931, 1930, 1929, 1928, 1927, 1926, 1925, 1924, 1923, 1921, 1920
4207 1/2 W CENTURY BLVD	2014, 2010, 2006, 2004, 2003, 2001, 2000, 1999, 1996, 1995, 1992, 1991, 1990, 1986, 1985, 1981, 1980, 1976, 1975, 1972, 1971, 1970, 1969, 1967, 1966, 1965, 1964, 1963, 1962, 1961, 1958, 1956, 1955, 1954, 1952, 1951, 1949, 1948, 1947, 1946, 1945, 1944, 1942, 1940, 1939, 1938, 1937, 1936, 1935, 1934, 1933, 1932, 1931, 1930, 1929, 1928, 1927, 1926, 1925, 1924, 1923, 1921, 1920

FINDINGS

Address Researched	Address Not Identified in Research Source
4207 CENTURY BLVD	2014, 2010, 2006, 2004, 2003, 2001, 2000, 1999, 1996, 1995, 1992, 1991, 1990, 1986, 1985, 1981, 1980, 1976, 1975, 1972, 1971, 1970, 1969, 1967, 1966, 1965, 1964, 1963, 1962, 1961, 1960, 1958, 1957, 1956, 1955, 1954, 1952, 1951, 1950, 1949, 1948, 1947, 1946, 1945, 1944, 1942, 1940, 1939, 1938, 1937, 1936, 1934, 1933, 1932, 1931, 1930, 1929, 1928, 1927, 1926, 1925, 1924, 1923, 1921, 1920
4207 CENTURY BLVD W	2014, 2010, 2006, 2004, 2003, 2001, 2000, 1999, 1996, 1995, 1992, 1991, 1986, 1985, 1981, 1980, 1976, 1975, 1972, 1971, 1970, 1969, 1967, 1966, 1965, 1964, 1963, 1962, 1961, 1958, 1957, 1956, 1955, 1954, 1952, 1951, 1950, 1949, 1948, 1947, 1946, 1945, 1944, 1942, 1940, 1939, 1938, 1937, 1936, 1935, 1934, 1933, 1932, 1931, 1930, 1929, 1928, 1927, 1926, 1925, 1924, 1923, 1921, 1920
4207 W CENTURY BLVD	2014, 2010, 2006, 2004, 2003, 2001, 2000, 1999, 1996, 1995, 1992, 1991, 1990, 1986, 1985, 1981, 1980, 1976, 1975, 1972, 1971, 1970, 1969, 1967, 1966, 1965, 1964, 1963, 1962, 1961, 1960, 1958, 1957, 1956, 1955, 1952, 1951, 1949, 1948, 1947, 1946, 1945, 1944, 1942, 1940, 1939, 1938, 1937, 1936, 1935, 1934, 1933, 1932, 1931, 1930, 1929, 1928, 1927, 1926, 1925, 1924, 1923, 1921, 1920
4208 1/2 W 104TH ST	2014, 2010, 2006, 2004, 2003, 2001, 2000, 1999, 1996, 1995, 1992, 1991, 1990, 1986, 1985, 1981, 1980, 1976, 1975, 1972, 1971, 1970, 1969, 1967, 1966, 1965, 1963, 1962, 1961, 1960, 1958, 1957, 1956, 1955, 1954, 1952, 1951, 1950, 1949, 1948, 1947, 1946, 1945, 1944, 1942, 1940, 1939, 1938, 1937, 1936, 1935, 1934, 1933, 1932, 1931, 1930, 1929, 1928, 1927, 1926, 1925, 1924, 1923, 1921, 1920
4208 LENNOX BLVD	2014, 2010, 2006, 2004, 2003, 2001, 2000, 1999, 1996, 1995, 1992, 1991, 1990, 1986, 1985, 1981, 1976, 1975, 1972, 1971, 1969, 1967, 1966, 1964, 1963, 1962, 1961, 1958, 1956, 1955, 1952, 1951, 1950, 1949, 1948, 1947, 1946, 1945, 1944, 1942, 1940, 1939, 1938, 1937, 1936, 1935, 1934, 1933, 1932, 1931, 1930, 1929, 1928, 1927, 1926, 1925, 1924, 1923, 1921, 1920
4208 W 104TH ST	2014, 2010, 2006, 2004, 2003, 2000, 1999, 1996, 1995, 1992, 1991, 1990, 1986, 1985, 1981, 1980, 1976, 1972, 1971, 1970, 1969, 1967, 1966, 1965, 1963, 1962, 1961, 1958, 1956, 1955, 1954, 1952, 1951, 1949, 1948, 1947, 1945, 1944, 1942, 1940, 1939, 1938, 1937, 1936, 1935, 1934, 1933, 1932, 1931, 1930, 1929, 1928, 1927, 1926, 1925, 1924, 1923, 1921, 1920
4209 1/2 W CENTURY BLVD	2014, 2010, 2006, 2004, 2003, 2001, 2000, 1999, 1996, 1995, 1992, 1991, 1990, 1986, 1985, 1981, 1980, 1976, 1975, 1972, 1971, 1970, 1969, 1967, 1966, 1965, 1964, 1963, 1962, 1961, 1958, 1957, 1956, 1955, 1954, 1952, 1951, 1950, 1949, 1948, 1947, 1946, 1945, 1944, 1942, 1940, 1939, 1938, 1937, 1936, 1935, 1934, 1933, 1932, 1931, 1930, 1929, 1928, 1927, 1926, 1925, 1924, 1923, 1921, 1920
4209 CENTURY BLVD W	2014, 2010, 2006, 2004, 2003, 2001, 2000, 1999, 1996, 1992, 1991, 1986, 1985, 1981, 1980, 1976, 1972, 1971, 1970, 1969, 1967, 1966, 1965, 1964, 1963, 1962, 1961, 1958, 1957, 1956, 1955, 1954, 1952, 1951, 1950, 1949, 1948, 1947, 1946, 1945, 1944, 1942, 1940, 1939, 1938, 1937, 1936, 1935, 1934, 1933, 1932, 1931, 1930, 1929, 1928, 1927, 1926, 1925, 1924, 1923, 1921, 1920
4209 LENNOX BLVD	2014, 2010, 2006, 2004, 2003, 2001, 2000, 1999, 1996, 1995, 1992, 1991, 1990, 1986, 1985, 1981, 1980, 1976, 1972, 1971, 1969, 1967, 1966, 1963, 1962, 1961, 1958, 1956, 1955, 1954, 1952, 1951, 1949, 1948, 1947, 1946, 1945, 1944, 1942, 1940, 1939, 1938, 1937, 1936, 1935, 1934, 1933, 1932, 1931, 1930, 1929, 1928, 1927, 1926, 1925, 1924, 1923, 1921, 1920
4332 W 105TH ST	2014, 2010, 2006, 2004, 2003, 2000, 1999, 1996, 1995, 1992, 1991, 1990, 1986, 1985, 1981, 1980, 1976, 1975, 1972, 1971, 1970, 1969, 1967, 1966, 1965, 1964, 1963, 1962, 1961, 1960, 1958, 1957, 1956, 1955, 1954, 1952, 1951, 1949, 1948, 1947, 1946, 1945, 1944, 1942, 1940, 1939, 1938, 1937, 1936, 1935, 1934, 1933, 1932, 1931, 1930, 1929, 1928, 1927, 1926, 1925, 1924, 1923, 1921, 1920
4332 W 106TH ST	2014, 2010, 2006, 2004, 2003, 2000, 1999, 1996, 1992, 1991, 1986, 1985, 1981, 1976, 1975, 1972, 1971, 1970, 1969, 1967, 1966, 1965, 1963, 1962, 1961, 1958, 1956, 1955, 1952, 1951, 1949, 1948, 1947, 1946, 1945, 1944, 1942, 1940, 1939, 1938, 1937, 1936, 1935, 1934, 1933, 1932, 1931, 1930, 1929, 1928, 1927, 1926, 1925, 1924, 1923, 1921, 1920

FINDINGS

Address Researched	Address Not Identified in Research Source
4333 CENTURY BLVD	2014, 2010, 2006, 2004, 2003, 2001, 2000, 1999, 1996, 1995, 1992, 1991, 1990, 1986, 1985, 1981, 1980, 1976, 1975, 1972, 1971, 1970, 1969, 1967, 1966, 1965, 1964, 1963, 1962, 1961, 1960, 1958, 1957, 1956, 1955, 1954, 1952, 1951, 1950, 1949, 1948, 1947, 1946, 1945, 1944, 1942, 1940, 1939, 1938, 1937, 1936, 1934, 1933, 1932, 1931, 1930, 1929, 1928, 1927, 1926, 1925, 1924, 1923, 1921, 1920
4333 W 101ST ST	2014, 2010, 2006, 2004, 2003, 2001, 2000, 1999, 1996, 1995, 1992, 1991, 1990, 1986, 1985, 1981, 1980, 1976, 1975, 1972, 1971, 1970, 1969, 1967, 1966, 1965, 1964, 1963, 1962, 1961, 1958, 1956, 1955, 1954, 1952, 1951, 1950, 1949, 1948, 1947, 1946, 1945, 1944, 1942, 1940, 1939, 1938, 1937, 1936, 1935, 1934, 1933, 1932, 1931, 1930, 1929, 1928, 1927, 1926, 1925, 1924, 1923, 1921, 1920
4333 W 102ND ST	2014, 2010, 2006, 2004, 2003, 2000, 1999, 1996, 1995, 1992, 1991, 1990, 1986, 1985, 1981, 1980, 1976, 1975, 1972, 1971, 1970, 1969, 1967, 1966, 1965, 1964, 1963, 1962, 1961, 1958, 1956, 1955, 1954, 1952, 1951, 1950, 1949, 1948, 1947, 1946, 1945, 1944, 1942, 1940, 1939, 1938, 1937, 1936, 1935, 1934, 1933, 1932, 1931, 1930, 1929, 1928, 1927, 1926, 1925, 1924, 1923, 1921, 1920
4333 W 104TH ST	2014, 2010, 2006, 2004, 2003, 1999, 1996, 1992, 1991, 1986, 1985, 1981, 1980, 1976, 1972, 1971, 1970, 1969, 1967, 1966, 1965, 1963, 1962, 1961, 1958, 1956, 1955, 1952, 1951, 1950, 1949, 1948, 1947, 1946, 1945, 1944, 1942, 1940, 1939, 1938, 1937, 1936, 1935, 1934, 1933, 1932, 1931, 1930, 1929, 1928, 1927, 1926, 1925, 1924, 1923, 1921, 1920
4333 W 105TH ST	2014, 2010, 2006, 2004, 2003, 2000, 1999, 1996, 1992, 1991, 1986, 1985, 1981, 1976, 1972, 1971, 1970, 1969, 1967, 1966, 1965, 1963, 1962, 1961, 1960, 1958, 1956, 1955, 1954, 1952, 1951, 1950, 1949, 1948, 1947, 1946, 1945, 1944, 1942, 1940, 1939, 1938, 1937, 1936, 1935, 1934, 1933, 1932, 1931, 1930, 1929, 1928, 1927, 1926, 1925, 1924, 1923, 1921, 1920
4333 W 106TH ST	2014, 2010, 2006, 2004, 2003, 2000, 1999, 1996, 1995, 1992, 1991, 1990, 1986, 1985, 1981, 1976, 1972, 1971, 1970, 1969, 1967, 1966, 1965, 1963, 1962, 1961, 1958, 1956, 1955, 1952, 1951, 1949, 1948, 1947, 1945, 1944, 1942, 1940, 1939, 1938, 1937, 1936, 1935, 1934, 1933, 1932, 1931, 1930, 1929, 1928, 1927, 1926, 1925, 1924, 1923, 1921, 1920
4333 W CENTURY BLVD	2014, 2010, 2006, 2004, 2003, 2001, 2000, 1999, 1996, 1995, 1992, 1991, 1990, 1986, 1985, 1981, 1980, 1976, 1975, 1972, 1971, 1970, 1969, 1967, 1966, 1965, 1964, 1963, 1962, 1961, 1960, 1958, 1957, 1956, 1955, 1952, 1951, 1949, 1948, 1947, 1946, 1945, 1944, 1942, 1940, 1939, 1938, 1937, 1936, 1935, 1934, 1933, 1932, 1931, 1930, 1929, 1928, 1927, 1926, 1925, 1924, 1923, 1921, 1920
4334 CENTURY BLVD W	2014, 2010, 2006, 2004, 2003, 2001, 2000, 1999, 1996, 1995, 1992, 1991, 1990, 1986, 1985, 1981, 1980, 1976, 1975, 1972, 1971, 1970, 1969, 1967, 1966, 1965, 1964, 1963, 1962, 1961, 1958, 1957, 1956, 1955, 1954, 1952, 1951, 1950, 1949, 1948, 1947, 1946, 1945, 1944, 1942, 1940, 1939, 1938, 1937, 1936, 1935, 1934, 1933, 1932, 1931, 1930, 1929, 1928, 1927, 1926, 1925, 1924, 1923, 1921, 1920
4334 W 101ST ST	2014, 2010, 2006, 2004, 2003, 2000, 1999, 1996, 1995, 1992, 1991, 1990, 1986, 1985, 1981, 1976, 1972, 1971, 1969, 1967, 1966, 1965, 1963, 1962, 1961, 1958, 1956, 1955, 1954, 1952, 1951, 1949, 1948, 1947, 1946, 1945, 1944, 1942, 1940, 1939, 1938, 1937, 1936, 1935, 1934, 1933, 1932, 1931, 1930, 1929, 1928, 1927, 1926, 1925, 1924, 1923, 1921, 1920
4334 W 103RD ST	2014, 2010, 2006, 2004, 2003, 2000, 1999, 1996, 1992, 1991, 1990, 1986, 1985, 1981, 1980, 1976, 1975, 1972, 1971, 1970, 1969, 1967, 1966, 1965, 1964, 1963, 1962, 1961, 1958, 1956, 1955, 1952, 1951, 1950, 1949, 1948, 1947, 1946, 1945, 1944, 1942, 1940, 1939, 1938, 1937, 1936, 1935, 1934, 1933, 1932, 1931, 1930, 1929, 1928, 1927, 1926, 1925, 1924, 1923, 1921, 1920
4334 W 104TH ST	2014, 2010, 2006, 2004, 2003, 2000, 1999, 1996, 1995, 1992, 1991, 1990, 1986, 1985, 1981, 1980, 1976, 1975, 1972, 1971, 1970, 1969, 1967, 1966, 1965, 1964, 1963, 1962, 1961, 1958, 1956, 1955, 1952, 1951, 1949, 1948, 1947, 1946, 1945, 1944, 1942, 1940, 1939, 1938, 1937, 1936, 1935, 1934, 1933, 1932, 1931, 1930, 1929, 1928, 1927, 1926, 1925, 1924, 1923, 1921, 1920

FINDINGS

Address Researched	Address Not Identified in Research Source
4334 W 105TH ST	2014, 2010, 2006, 2004, 2003, 2000, 1999, 1996, 1995, 1992, 1991, 1990, 1986, 1985, 1981, 1980, 1976, 1975, 1972, 1971, 1969, 1967, 1966, 1965, 1964, 1963, 1962, 1961, 1958, 1957, 1956, 1955, 1954, 1952, 1951, 1949, 1948, 1947, 1946, 1945, 1944, 1942, 1940, 1939, 1938, 1937, 1936, 1935, 1934, 1933, 1932, 1931, 1930, 1929, 1928, 1927, 1926, 1925, 1924, 1923, 1921, 1920
4334 W CENTURY BLVD	2014, 2010, 2006, 2004, 2003, 2001, 2000, 1999, 1996, 1995, 1992, 1991, 1990, 1986, 1985, 1981, 1980, 1976, 1975, 1972, 1971, 1970, 1969, 1967, 1966, 1965, 1964, 1963, 1962, 1961, 1958, 1956, 1955, 1952, 1951, 1949, 1948, 1947, 1946, 1945, 1944, 1942, 1940, 1939, 1938, 1937, 1936, 1935, 1934, 1933, 1932, 1931, 1930, 1929, 1928, 1927, 1926, 1925, 1924, 1923, 1921, 1920
4335 1/2 W 105TH ST	2014, 2010, 2006, 2004, 2003, 2001, 2000, 1999, 1996, 1995, 1992, 1991, 1990, 1986, 1985, 1981, 1980, 1976, 1975, 1972, 1971, 1970, 1969, 1967, 1966, 1965, 1964, 1963, 1962, 1961, 1958, 1957, 1956, 1955, 1954, 1952, 1951, 1950, 1949, 1948, 1947, 1946, 1945, 1944, 1942, 1940, 1939, 1938, 1937, 1936, 1935, 1934, 1933, 1932, 1931, 1930, 1929, 1928, 1927, 1926, 1925, 1924, 1923, 1921, 1920
4335 W 101ST ST	2014, 2010, 2006, 2004, 2003, 2001, 2000, 1999, 1996, 1995, 1992, 1991, 1990, 1986, 1985, 1981, 1980, 1976, 1975, 1972, 1971, 1970, 1969, 1967, 1966, 1965, 1964, 1963, 1962, 1961, 1958, 1956, 1955, 1952, 1951, 1950, 1949, 1948, 1947, 1946, 1945, 1944, 1942, 1940, 1939, 1938, 1937, 1936, 1935, 1934, 1933, 1932, 1931, 1930, 1929, 1928, 1927, 1926, 1925, 1924, 1923, 1921, 1920
4335 W 103RD	2014, 2010, 2006, 2004, 2003, 2001, 2000, 1999, 1996, 1995, 1992, 1991, 1986, 1985, 1980, 1976, 1975, 1972, 1971, 1970, 1969, 1967, 1966, 1965, 1964, 1963, 1962, 1961, 1960, 1958, 1957, 1956, 1955, 1954, 1952, 1951, 1950, 1949, 1948, 1947, 1946, 1945, 1944, 1942, 1940, 1939, 1938, 1937, 1936, 1935, 1934, 1933, 1932, 1931, 1930, 1929, 1928, 1927, 1926, 1925, 1924, 1923, 1921, 1920
4335 W 105TH ST	2014, 2010, 2006, 2004, 2003, 2001, 2000, 1999, 1996, 1992, 1991, 1986, 1985, 1981, 1976, 1972, 1971, 1970, 1969, 1967, 1966, 1965, 1964, 1963, 1962, 1961, 1958, 1957, 1956, 1955, 1954, 1952, 1951, 1950, 1949, 1948, 1947, 1946, 1945, 1944, 1942, 1940, 1939, 1938, 1937, 1936, 1935, 1934, 1933, 1932, 1931, 1930, 1929, 1928, 1927, 1926, 1925, 1924, 1923, 1921, 1920
4336 E CENTURY BLVD	2014, 2010, 2006, 2004, 2003, 2001, 2000, 1999, 1996, 1995, 1992, 1991, 1990, 1981, 1976, 1972, 1971, 1970, 1969, 1967, 1966, 1965, 1963, 1962, 1961, 1958, 1957, 1956, 1955, 1954, 1952, 1951, 1950, 1949, 1948, 1947, 1946, 1945, 1944, 1942, 1940, 1939, 1938, 1937, 1936, 1935, 1934, 1933, 1932, 1931, 1930, 1929, 1928, 1927, 1926, 1925, 1924, 1923, 1921, 1920
4336 W 102ND ST	2014, 2010, 2006, 2004, 2003, 2000, 1999, 1996, 1992, 1991, 1990, 1986, 1985, 1981, 1980, 1976, 1975, 1972, 1971, 1970, 1969, 1967, 1966, 1965, 1963, 1962, 1961, 1958, 1956, 1955, 1952, 1951, 1949, 1948, 1947, 1946, 1945, 1944, 1942, 1940, 1939, 1938, 1937, 1936, 1935, 1934, 1933, 1932, 1931, 1930, 1929, 1928, 1927, 1926, 1925, 1924, 1923, 1921, 1920
4336 W 105TH ST	2014, 2010, 2006, 2004, 2003, 2000, 1999, 1996, 1995, 1992, 1991, 1986, 1985, 1981, 1976, 1975, 1972, 1971, 1970, 1969, 1967, 1966, 1965, 1963, 1962, 1961, 1960, 1958, 1956, 1955, 1954, 1952, 1951, 1950, 1949, 1948, 1947, 1946, 1945, 1944, 1942, 1940, 1939, 1938, 1937, 1936, 1935, 1934, 1933, 1932, 1931, 1930, 1929, 1928, 1927, 1926, 1925, 1924, 1923, 1921, 1920
4337 W 104TH ST	2014, 2010, 2006, 2004, 2003, 2000, 1999, 1996, 1995, 1992, 1991, 1986, 1985, 1981, 1980, 1976, 1975, 1972, 1971, 1970, 1969, 1967, 1966, 1965, 1963, 1962, 1961, 1958, 1956, 1955, 1952, 1951, 1950, 1949, 1948, 1947, 1946, 1945, 1944, 1942, 1940, 1939, 1938, 1937, 1936, 1935, 1934, 1933, 1932, 1931, 1930, 1929, 1928, 1927, 1926, 1925, 1924, 1923, 1921, 1920
4337 W 105TH ST	2014, 2010, 2006, 2004, 2003, 2000, 1999, 1996, 1995, 1992, 1991, 1990, 1986, 1985, 1981, 1976, 1972, 1971, 1969, 1967, 1966, 1965, 1963, 1962, 1961, 1958, 1956, 1955, 1952, 1951, 1949, 1948, 1947, 1946, 1945, 1944, 1942, 1940, 1939, 1938, 1937, 1936, 1935, 1934, 1933, 1932, 1931, 1930, 1929, 1928, 1927, 1926, 1925, 1924, 1923, 1921, 1920

FINDINGS

Address Researched	Address Not Identified in Research Source
4337 W 106TH ST	2014, 2010, 2006, 2004, 2003, 1999, 1996, 1995, 1992, 1991, 1986, 1985, 1981, 1976, 1972, 1971, 1970, 1969, 1967, 1966, 1965, 1964, 1963, 1962, 1961, 1960, 1958, 1957, 1956, 1955, 1952, 1951, 1949, 1948, 1947, 1946, 1945, 1944, 1942, 1940, 1939, 1938, 1937, 1936, 1935, 1934, 1933, 1932, 1931, 1930, 1929, 1928, 1927, 1926, 1925, 1924, 1923, 1921, 1920
4338 W 101ST ST	2014, 2010, 2006, 2004, 2003, 2000, 1999, 1996, 1995, 1992, 1991, 1986, 1985, 1981, 1976, 1972, 1971, 1969, 1967, 1966, 1965, 1963, 1962, 1961, 1958, 1956, 1955, 1952, 1951, 1949, 1948, 1947, 1946, 1945, 1944, 1942, 1940, 1939, 1938, 1937, 1936, 1935, 1934, 1933, 1932, 1931, 1930, 1929, 1928, 1927, 1926, 1925, 1924, 1923, 1921, 1920
4338 W 102ND ST	2014, 2010, 2006, 2004, 2003, 2000, 1999, 1996, 1995, 1992, 1991, 1990, 1986, 1985, 1981, 1980, 1976, 1975, 1972, 1971, 1970, 1969, 1967, 1966, 1965, 1963, 1962, 1961, 1958, 1956, 1955, 1952, 1951, 1949, 1948, 1947, 1946, 1945, 1944, 1942, 1940, 1939, 1938, 1937, 1936, 1935, 1934, 1933, 1932, 1931, 1930, 1929, 1928, 1927, 1926, 1925, 1924, 1923, 1921, 1920
4338 W 103RD ST	2014, 2010, 2006, 2004, 2003, 2000, 1999, 1996, 1995, 1992, 1991, 1990, 1986, 1985, 1981, 1980, 1976, 1975, 1972, 1971, 1970, 1969, 1967, 1966, 1965, 1963, 1962, 1961, 1958, 1956, 1955, 1954, 1952, 1951, 1950, 1949, 1948, 1947, 1945, 1944, 1942, 1940, 1939, 1938, 1937, 1936, 1935, 1934, 1933, 1932, 1931, 1930, 1929, 1928, 1927, 1926, 1925, 1924, 1923, 1921, 1920
4338 W 104TH ST	2014, 2010, 2006, 2004, 2003, 1999, 1996, 1992, 1991, 1990, 1986, 1985, 1981, 1976, 1975, 1972, 1971, 1970, 1969, 1967, 1966, 1965, 1964, 1963, 1962, 1961, 1960, 1958, 1957, 1956, 1955, 1954, 1952, 1951, 1950, 1949, 1948, 1947, 1946, 1945, 1944, 1942, 1940, 1939, 1938, 1937, 1936, 1935, 1934, 1933, 1932, 1931, 1930, 1929, 1928, 1927, 1926, 1925, 1924, 1923, 1921, 1920
4338 W 105TH ST	2014, 2010, 2006, 2004, 2003, 2001, 2000, 1999, 1996, 1995, 1992, 1991, 1990, 1986, 1985, 1981, 1980, 1976, 1975, 1972, 1971, 1970, 1969, 1967, 1966, 1965, 1964, 1963, 1962, 1961, 1958, 1957, 1956, 1955, 1954, 1952, 1951, 1950, 1949, 1948, 1947, 1946, 1945, 1944, 1942, 1940, 1939, 1938, 1937, 1936, 1935, 1934, 1933, 1932, 1931, 1930, 1929, 1928, 1927, 1926, 1925, 1924, 1923, 1921, 1920
4339 W 101ST ST	2014, 2010, 2006, 2004, 2003, 2000, 1999, 1996, 1995, 1992, 1991, 1990, 1986, 1985, 1981, 1980, 1976, 1975, 1972, 1971, 1970, 1969, 1967, 1966, 1965, 1963, 1962, 1961, 1958, 1956, 1955, 1952, 1951, 1949, 1948, 1947, 1945, 1944, 1942, 1940, 1939, 1938, 1937, 1936, 1935, 1934, 1933, 1932, 1931, 1930, 1929, 1928, 1927, 1926, 1925, 1924, 1923, 1921, 1920
4339 W 102ND ST	2014, 2010, 2006, 2004, 2003, 2000, 1999, 1996, 1995, 1992, 1991, 1990, 1986, 1985, 1981, 1980, 1976, 1972, 1971, 1969, 1967, 1966, 1965, 1963, 1962, 1961, 1958, 1956, 1955, 1952, 1951, 1949, 1948, 1947, 1945, 1944, 1942, 1940, 1939, 1938, 1937, 1936, 1935, 1934, 1933, 1932, 1931, 1930, 1929, 1928, 1927, 1926, 1925, 1924, 1923, 1921, 1920
4339 W 106TH ST	2014, 2010, 2006, 2004, 2003, 2000, 1999, 1996, 1995, 1992, 1991, 1990, 1986, 1985, 1981, 1976, 1975, 1972, 1971, 1970, 1969, 1967, 1966, 1965, 1964, 1963, 1962, 1961, 1960, 1958, 1956, 1955, 1952, 1951, 1949, 1948, 1947, 1946, 1945, 1944, 1942, 1940, 1939, 1938, 1937, 1936, 1935, 1934, 1933, 1932, 1931, 1930, 1929, 1928, 1927, 1926, 1925, 1924, 1923, 1921, 1920
4339 W CENTURY BLVD	2014, 2010, 2006, 2004, 2003, 2001, 2000, 1999, 1996, 1995, 1992, 1991, 1990, 1986, 1985, 1981, 1980, 1976, 1975, 1972, 1971, 1970, 1969, 1967, 1966, 1965, 1964, 1963, 1962, 1961, 1960, 1958, 1957, 1956, 1955, 1952, 1951, 1949, 1948, 1947, 1946, 1945, 1944, 1942, 1940, 1939, 1938, 1937, 1936, 1935, 1934, 1933, 1932, 1931, 1930, 1929, 1928, 1927, 1926, 1925, 1924, 1923, 1921, 1920
434 98TH ST E	2014, 2010, 2006, 2004, 2003, 2001, 2000, 1999, 1996, 1995, 1992, 1991, 1990, 1986, 1985, 1981, 1980, 1976, 1975, 1972, 1971, 1970, 1969, 1967, 1966, 1965, 1964, 1963, 1962, 1961, 1960, 1958, 1957, 1956, 1955, 1954, 1952, 1950, 1949, 1948, 1947, 1946, 1945, 1944, 1942, 1940, 1939, 1938, 1937, 1936, 1935, 1934, 1933, 1932, 1931, 1930, 1929, 1928, 1927, 1926, 1925, 1924, 1923, 1921, 1920

FINDINGS

Address Researched	Address Not Identified in Research Source
434 99TH ST E	2014, 2010, 2006, 2004, 2003, 2001, 2000, 1999, 1996, 1995, 1992, 1991, 1990, 1986, 1985, 1981, 1980, 1976, 1975, 1972, 1971, 1970, 1969, 1967, 1966, 1965, 1964, 1963, 1962, 1961, 1960, 1958, 1957, 1956, 1955, 1954, 1952, 1950, 1949, 1948, 1947, 1946, 1945, 1944, 1942, 1940, 1939, 1938, 1937, 1936, 1935, 1934, 1933, 1932, 1931, 1930, 1929, 1928, 1927, 1926, 1925, 1924, 1923, 1921, 1920
4340 W 102ND ST	2014, 2010, 2006, 2004, 2003, 2001, 2000, 1999, 1996, 1995, 1992, 1991, 1990, 1986, 1985, 1981, 1980, 1976, 1972, 1971, 1969, 1967, 1966, 1965, 1963, 1962, 1961, 1958, 1956, 1955, 1952, 1951, 1949, 1948, 1947, 1945, 1944, 1942, 1940, 1939, 1938, 1937, 1936, 1935, 1934, 1933, 1932, 1931, 1930, 1929, 1928, 1927, 1926, 1925, 1924, 1923, 1921, 1920
4340 W 105TH ST	2014, 2010, 2006, 2004, 2003, 2000, 1999, 1996, 1995, 1992, 1991, 1986, 1985, 1981, 1980, 1976, 1972, 1971, 1970, 1969, 1967, 1966, 1965, 1963, 1962, 1961, 1958, 1956, 1955, 1954, 1952, 1951, 1950, 1949, 1948, 1947, 1946, 1945, 1944, 1942, 1940, 1939, 1938, 1937, 1936, 1935, 1934, 1933, 1932, 1931, 1930, 1929, 1928, 1927, 1926, 1925, 1924, 1923, 1921, 1920
4340 W 106TH ST	2014, 2010, 2006, 2004, 2003, 2000, 1999, 1996, 1992, 1991, 1986, 1985, 1981, 1976, 1972, 1971, 1970, 1969, 1966, 1965, 1963, 1962, 1961, 1958, 1956, 1955, 1952, 1951, 1949, 1948, 1947, 1945, 1944, 1942, 1940, 1939, 1938, 1937, 1936, 1935, 1934, 1933, 1932, 1931, 1930, 1929, 1928, 1927, 1926, 1925, 1924, 1923, 1921, 1920
4340 W CENTURY BLVD	2014, 2010, 2006, 2004, 2003, 2001, 2000, 1999, 1996, 1995, 1992, 1991, 1990, 1986, 1985, 1981, 1980, 1976, 1975, 1972, 1971, 1970, 1969, 1967, 1966, 1965, 1964, 1963, 1962, 1961, 1960, 1958, 1957, 1956, 1955, 1954, 1952, 1951, 1949, 1948, 1947, 1946, 1945, 1944, 1942, 1940, 1939, 1938, 1937, 1936, 1935, 1934, 1933, 1932, 1931, 1930, 1929, 1928, 1927, 1926, 1925, 1924, 1923, 1921, 1920
4341 W 103RD ST	2014, 2010, 2006, 2004, 2003, 2000, 1999, 1996, 1995, 1992, 1991, 1990, 1986, 1985, 1981, 1980, 1976, 1975, 1972, 1971, 1970, 1969, 1967, 1966, 1965, 1964, 1963, 1962, 1961, 1958, 1956, 1955, 1952, 1951, 1949, 1948, 1947, 1945, 1944, 1942, 1940, 1939, 1938, 1937, 1936, 1935, 1934, 1933, 1932, 1931, 1930, 1929, 1928, 1927, 1926, 1925, 1924, 1923, 1921, 1920
4341 W 104TH ST	2014, 2010, 2006, 2004, 2003, 2000, 1999, 1996, 1995, 1992, 1991, 1986, 1985, 1981, 1976, 1975, 1972, 1971, 1970, 1969, 1967, 1966, 1965, 1963, 1962, 1961, 1958, 1956, 1955, 1952, 1951, 1949, 1948, 1947, 1946, 1945, 1944, 1942, 1940, 1939, 1938, 1937, 1936, 1935, 1934, 1933, 1932, 1931, 1930, 1929, 1928, 1927, 1926, 1925, 1924, 1923, 1921, 1920
4341 W 105TH ST	2014, 2010, 2006, 2004, 2003, 2000, 1999, 1996, 1995, 1992, 1991, 1990, 1986, 1985, 1981, 1980, 1976, 1975, 1972, 1971, 1970, 1969, 1967, 1966, 1965, 1964, 1963, 1962, 1961, 1960, 1958, 1957, 1956, 1955, 1954, 1952, 1951, 1950, 1949, 1948, 1947, 1946, 1945, 1944, 1942, 1940, 1939, 1938, 1937, 1936, 1935, 1934, 1933, 1932, 1931, 1930, 1929, 1928, 1927, 1926, 1925, 1924, 1923, 1921, 1920
4341 W 106TH ST	2014, 2010, 2006, 2004, 2003, 2001, 1999, 1996, 1992, 1991, 1990, 1986, 1985, 1981, 1980, 1976, 1975, 1972, 1971, 1970, 1969, 1967, 1966, 1965, 1963, 1962, 1961, 1958, 1956, 1955, 1952, 1951, 1949, 1948, 1947, 1945, 1944, 1942, 1940, 1939, 1938, 1937, 1936, 1935, 1934, 1933, 1932, 1931, 1930, 1929, 1928, 1927, 1926, 1925, 1924, 1923, 1921, 1920
4342 W 104TH ST	2014, 2010, 2006, 2004, 2003, 1999, 1996, 1995, 1992, 1991, 1986, 1985, 1981, 1976, 1975, 1972, 1971, 1970, 1969, 1967, 1966, 1965, 1964, 1963, 1962, 1961, 1958, 1957, 1956, 1955, 1954, 1952, 1951, 1950, 1949, 1948, 1947, 1946, 1945, 1944, 1942, 1940, 1939, 1938, 1937, 1936, 1935, 1934, 1933, 1932, 1931, 1930, 1929, 1928, 1927, 1926, 1925, 1924, 1923, 1921, 1920
4342 W 105TH ST	2014, 2010, 2006, 2004, 2003, 2000, 1999, 1996, 1995, 1992, 1991, 1990, 1986, 1985, 1981, 1980, 1976, 1975, 1972, 1971, 1969, 1967, 1966, 1965, 1963, 1962, 1961, 1958, 1957, 1956, 1955, 1952, 1951, 1950, 1949, 1948, 1947, 1946, 1945, 1944, 1942, 1940, 1939, 1938, 1937, 1936, 1935, 1934, 1933, 1932, 1931, 1930, 1929, 1928, 1927, 1926, 1925, 1924, 1923, 1921, 1920

FINDINGS

Address Researched	Address Not Identified in Research Source
4342B W 104TH ST	2014, 2010, 2006, 2004, 2003, 2001, 2000, 1999, 1996, 1995, 1992, 1991, 1990, 1986, 1985, 1981, 1980, 1976, 1975, 1972, 1971, 1970, 1969, 1967, 1966, 1965, 1963, 1962, 1961, 1960, 1958, 1957, 1956, 1955, 1954, 1952, 1951, 1950, 1949, 1948, 1947, 1946, 1945, 1944, 1942, 1940, 1939, 1938, 1937, 1936, 1935, 1934, 1933, 1932, 1931, 1930, 1929, 1928, 1927, 1926, 1925, 1924, 1923, 1921, 1920
4343 W 101ST ST	2014, 2010, 2006, 2004, 2003, 2001, 2000, 1999, 1996, 1995, 1992, 1991, 1990, 1986, 1985, 1981, 1980, 1976, 1975, 1972, 1971, 1970, 1969, 1967, 1966, 1965, 1963, 1962, 1961, 1958, 1956, 1955, 1954, 1952, 1951, 1949, 1948, 1947, 1946, 1945, 1944, 1942, 1940, 1939, 1938, 1937, 1936, 1935, 1934, 1933, 1932, 1931, 1930, 1929, 1928, 1927, 1926, 1925, 1924, 1923, 1921, 1920
4343 W 102ND ST	2014, 2010, 2006, 2004, 2003, 2000, 1999, 1996, 1995, 1992, 1991, 1990, 1986, 1985, 1981, 1980, 1976, 1975, 1972, 1971, 1969, 1967, 1966, 1965, 1964, 1963, 1962, 1961, 1960, 1958, 1956, 1955, 1954, 1952, 1951, 1949, 1948, 1947, 1946, 1945, 1944, 1942, 1940, 1939, 1938, 1937, 1936, 1935, 1934, 1933, 1932, 1931, 1930, 1929, 1928, 1927, 1926, 1925, 1924, 1923, 1921, 1920
4343 W 103RD ST	2014, 2010, 2006, 2004, 2003, 2001, 2000, 1999, 1996, 1995, 1992, 1991, 1990, 1986, 1985, 1981, 1980, 1976, 1975, 1972, 1971, 1969, 1967, 1966, 1965, 1963, 1962, 1961, 1958, 1957, 1956, 1955, 1954, 1952, 1951, 1950, 1949, 1948, 1947, 1946, 1945, 1944, 1942, 1940, 1939, 1938, 1937, 1936, 1935, 1934, 1933, 1932, 1931, 1930, 1929, 1928, 1927, 1926, 1925, 1924, 1923, 1921, 1920
4343 W 104TH ST	2014, 2010, 2006, 2004, 2003, 2000, 1999, 1996, 1995, 1992, 1991, 1990, 1986, 1985, 1981, 1980, 1976, 1975, 1972, 1971, 1970, 1969, 1967, 1966, 1965, 1964, 1963, 1962, 1961, 1960, 1958, 1957, 1956, 1955, 1954, 1952, 1951, 1950, 1949, 1948, 1947, 1946, 1945, 1944, 1942, 1940, 1939, 1938, 1937, 1936, 1935, 1934, 1933, 1932, 1931, 1930, 1929, 1928, 1927, 1926, 1925, 1924, 1923, 1921, 1920
4343 W 105TH ST	2014, 2010, 2006, 2004, 2003, 2000, 1999, 1996, 1992, 1991, 1986, 1985, 1981, 1976, 1972, 1971, 1969, 1967, 1966, 1965, 1963, 1962, 1961, 1960, 1958, 1956, 1955, 1952, 1951, 1949, 1948, 1947, 1945, 1944, 1942, 1940, 1939, 1938, 1937, 1936, 1935, 1934, 1933, 1932, 1931, 1930, 1929, 1928, 1927, 1926, 1925, 1924, 1923, 1921, 1920
4344 W 101ST ST	2014, 2010, 2006, 2004, 2003, 2000, 1999, 1996, 1995, 1992, 1991, 1986, 1985, 1981, 1976, 1972, 1971, 1969, 1967, 1966, 1965, 1963, 1962, 1961, 1958, 1956, 1955, 1954, 1952, 1951, 1949, 1948, 1947, 1946, 1945, 1944, 1942, 1940, 1939, 1938, 1937, 1936, 1935, 1934, 1933, 1932, 1931, 1930, 1929, 1928, 1927, 1926, 1925, 1924, 1923, 1921, 1920
4344 W 102ND ST	2014, 2010, 2006, 2004, 2003, 2000, 1999, 1996, 1995, 1992, 1991, 1990, 1986, 1985, 1981, 1980, 1976, 1975, 1972, 1971, 1970, 1969, 1967, 1966, 1965, 1963, 1962, 1961, 1960, 1958, 1956, 1955, 1954, 1952, 1951, 1949, 1948, 1947, 1945, 1944, 1942, 1940, 1939, 1938, 1937, 1936, 1935, 1934, 1933, 1932, 1931, 1930, 1929, 1928, 1927, 1926, 1925, 1924, 1923, 1921, 1920
4344 W 102nd St	2006, 2004, 2003, 2001, 2000, 1999, 1996, 1995, 1992, 1991, 1990, 1986, 1985, 1981, 1980, 1976, 1975, 1972, 1971, 1970, 1969, 1967, 1966, 1965, 1964, 1963, 1962, 1961, 1960, 1958, 1957, 1956, 1955, 1954, 1952, 1951, 1950, 1949, 1948, 1947, 1946, 1945, 1944, 1942, 1940, 1939, 1938, 1937, 1936, 1935, 1934, 1933, 1932, 1931, 1930, 1929, 1928, 1927, 1926, 1925, 1924, 1923, 1921, 1920
4344 W 102nd St	2006, 2004, 2003, 2001, 2000, 1999, 1996, 1995, 1992, 1991, 1990, 1986, 1985, 1981, 1980, 1976, 1975, 1972, 1971, 1970, 1969, 1967, 1966, 1965, 1964, 1963, 1962, 1961, 1960, 1958, 1957, 1956, 1955, 1954, 1952, 1951, 1950, 1949, 1948, 1947, 1946, 1945, 1944, 1942, 1940, 1939, 1938, 1937, 1936, 1935, 1934, 1933, 1932, 1931, 1930, 1929, 1928, 1927, 1926, 1925, 1924, 1923, 1921, 1920
4344 W 105TH ST	2014, 2010, 2006, 2004, 2003, 2001, 2000, 1999, 1996, 1995, 1992, 1991, 1990, 1986, 1985, 1981, 1976, 1975, 1972, 1971, 1970, 1969, 1967, 1966, 1965, 1963, 1962, 1961, 1958, 1957, 1956, 1955, 1954, 1952, 1951, 1950, 1949, 1948, 1947, 1946, 1945, 1944, 1942, 1940, 1939, 1938, 1937, 1936, 1935, 1934, 1933, 1932, 1931, 1930, 1929, 1928, 1927, 1926, 1925, 1924, 1923, 1921, 1920

FINDINGS

Address Researched	Address Not Identified in Research Source
4344 W CENTURY BLVD	2014, 2010, 2006, 2004, 2003, 2001, 2000, 1999, 1996, 1995, 1992, 1991, 1990, 1986, 1985, 1981, 1980, 1976, 1975, 1972, 1971, 1970, 1969, 1967, 1966, 1965, 1964, 1963, 1962, 1961, 1960, 1958, 1957, 1956, 1955, 1952, 1951, 1949, 1948, 1947, 1945, 1944, 1942, 1940, 1939, 1938, 1937, 1936, 1935, 1934, 1933, 1932, 1931, 1930, 1929, 1928, 1927, 1926, 1925, 1924, 1923, 1921, 1920
4345 W 102ND ST	2014, 2010, 2006, 2004, 2003, 2001, 2000, 1999, 1996, 1995, 1992, 1991, 1990, 1986, 1985, 1981, 1980, 1976, 1975, 1972, 1971, 1970, 1969, 1967, 1966, 1965, 1963, 1962, 1961, 1958, 1956, 1955, 1954, 1952, 1951, 1949, 1948, 1947, 1946, 1945, 1944, 1942, 1940, 1939, 1938, 1937, 1936, 1935, 1934, 1933, 1932, 1931, 1930, 1929, 1928, 1927, 1926, 1925, 1924, 1923, 1921, 1920
4345 W 104TH ST	2014, 2010, 2006, 2004, 2003, 2000, 1999, 1996, 1995, 1992, 1991, 1990, 1986, 1985, 1981, 1980, 1976, 1975, 1972, 1971, 1970, 1969, 1967, 1966, 1965, 1964, 1963, 1962, 1961, 1960, 1958, 1957, 1956, 1955, 1954, 1952, 1951, 1950, 1949, 1948, 1947, 1946, 1945, 1944, 1942, 1940, 1939, 1938, 1937, 1936, 1935, 1934, 1933, 1932, 1931, 1930, 1929, 1928, 1927, 1926, 1925, 1924, 1923, 1921, 1920
4345 W 105TH ST	2014, 2010, 2006, 2004, 2003, 2001, 2000, 1999, 1996, 1995, 1992, 1991, 1990, 1986, 1985, 1981, 1980, 1976, 1975, 1972, 1971, 1970, 1969, 1967, 1966, 1965, 1964, 1963, 1962, 1961, 1960, 1958, 1956, 1955, 1954, 1952, 1951, 1949, 1948, 1947, 1945, 1944, 1942, 1940, 1939, 1938, 1937, 1936, 1935, 1934, 1933, 1932, 1931, 1930, 1929, 1928, 1927, 1926, 1925, 1924, 1923, 1921, 1920
4345 W 106TH ST	2014, 2010, 2006, 2004, 2003, 2001, 1999, 1996, 1992, 1991, 1986, 1985, 1981, 1976, 1975, 1972, 1971, 1970, 1969, 1967, 1966, 1965, 1963, 1962, 1961, 1958, 1957, 1956, 1955, 1954, 1952, 1951, 1950, 1949, 1948, 1947, 1946, 1945, 1944, 1942, 1940, 1939, 1938, 1937, 1936, 1935, 1934, 1933, 1932, 1931, 1930, 1929, 1928, 1927, 1926, 1925, 1924, 1923, 1921, 1920
4345 W Century Blvd	2006, 2004, 2003, 2001, 2000, 1999, 1996, 1995, 1992, 1991, 1990, 1986, 1985, 1981, 1980, 1976, 1975, 1972, 1971, 1970, 1969, 1967, 1966, 1965, 1964, 1963, 1962, 1961, 1960, 1958, 1957, 1956, 1955, 1954, 1952, 1951, 1950, 1949, 1948, 1947, 1946, 1945, 1944, 1942, 1940, 1939, 1938, 1937, 1936, 1935, 1934, 1933, 1932, 1931, 1930, 1929, 1928, 1927, 1926, 1925, 1924, 1923, 1921, 1920
4345 W Century Blvd	2006, 2004, 2003, 2001, 2000, 1999, 1996, 1995, 1992, 1991, 1990, 1986, 1985, 1981, 1980, 1976, 1975, 1972, 1971, 1970, 1969, 1967, 1966, 1965, 1964, 1963, 1962, 1961, 1960, 1958, 1957, 1956, 1955, 1954, 1952, 1951, 1950, 1949, 1948, 1947, 1946, 1945, 1944, 1942, 1940, 1939, 1938, 1937, 1936, 1935, 1934, 1933, 1932, 1931, 1930, 1929, 1928, 1927, 1926, 1925, 1924, 1923, 1921, 1920
4346 W 102ND ST	2014, 2010, 2006, 2004, 2003, 2000, 1999, 1996, 1995, 1992, 1991, 1990, 1986, 1985, 1981, 1980, 1976, 1972, 1971, 1969, 1967, 1966, 1965, 1963, 1962, 1961, 1958, 1957, 1956, 1955, 1952, 1951, 1949, 1948, 1947, 1946, 1945, 1944, 1942, 1940, 1939, 1938, 1937, 1936, 1935, 1934, 1933, 1932, 1931, 1930, 1929, 1928, 1927, 1926, 1925, 1924, 1923, 1921, 1920
4346 W 104TH ST	2014, 2010, 2006, 2004, 2003, 1999, 1996, 1992, 1991, 1990, 1986, 1985, 1981, 1976, 1975, 1972, 1971, 1970, 1969, 1967, 1966, 1965, 1964, 1963, 1962, 1961, 1960, 1958, 1956, 1955, 1952, 1951, 1949, 1948, 1947, 1946, 1945, 1944, 1942, 1940, 1939, 1938, 1937, 1936, 1935, 1934, 1933, 1932, 1931, 1930, 1929, 1928, 1927, 1926, 1925, 1924, 1923, 1921, 1920
4346 W 105TH ST	2014, 2010, 2006, 2004, 2003, 2000, 1999, 1996, 1995, 1992, 1991, 1986, 1985, 1981, 1976, 1975, 1972, 1971, 1970, 1969, 1967, 1966, 1965, 1964, 1963, 1962, 1961, 1960, 1958, 1956, 1955, 1952, 1951, 1950, 1949, 1948, 1947, 1946, 1945, 1944, 1942, 1940, 1939, 1938, 1937, 1936, 1935, 1934, 1933, 1932, 1931, 1930, 1929, 1928, 1927, 1926, 1925, 1924, 1923, 1921, 1920
4346 W 106TH ST	2014, 2010, 2006, 2004, 2003, 2001, 2000, 1999, 1996, 1995, 1992, 1991, 1990, 1986, 1985, 1981, 1980, 1976, 1975, 1972, 1971, 1970, 1969, 1967, 1966, 1965, 1964, 1963, 1962, 1961, 1958, 1956, 1955, 1952, 1951, 1949, 1948, 1947, 1946, 1945, 1944, 1942, 1940, 1939, 1938, 1937, 1936, 1935, 1934, 1933, 1932, 1931, 1930, 1929, 1928, 1927, 1926, 1925, 1924, 1923, 1921, 1920

FINDINGS

Address Researched	Address Not Identified in Research Source
4347 1/2 W 105TH ST	2014, 2010, 2006, 2004, 2003, 2001, 2000, 1999, 1996, 1995, 1992, 1991, 1990, 1986, 1985, 1981, 1980, 1976, 1975, 1972, 1971, 1970, 1969, 1967, 1966, 1965, 1964, 1963, 1962, 1961, 1958, 1957, 1956, 1955, 1954, 1952, 1951, 1950, 1949, 1948, 1947, 1946, 1945, 1944, 1942, 1940, 1939, 1938, 1937, 1936, 1935, 1934, 1933, 1932, 1931, 1930, 1929, 1928, 1927, 1926, 1925, 1924, 1923, 1921, 1920
4347 W 102ND ST	2014, 2010, 2006, 2004, 2003, 2000, 1999, 1996, 1995, 1992, 1991, 1990, 1986, 1985, 1981, 1980, 1976, 1972, 1971, 1970, 1969, 1967, 1966, 1965, 1963, 1962, 1961, 1958, 1957, 1956, 1955, 1954, 1952, 1951, 1950, 1949, 1948, 1947, 1946, 1945, 1944, 1942, 1940, 1939, 1938, 1937, 1936, 1935, 1934, 1933, 1932, 1931, 1930, 1929, 1928, 1927, 1926, 1925, 1924, 1923, 1921, 1920
4347 W 103RD ST	2014, 2010, 2006, 2004, 2003, 2000, 1999, 1996, 1995, 1992, 1991, 1990, 1986, 1985, 1981, 1980, 1976, 1975, 1972, 1971, 1970, 1969, 1967, 1966, 1965, 1964, 1963, 1962, 1961, 1960, 1958, 1957, 1956, 1955, 1954, 1952, 1951, 1949, 1948, 1947, 1946, 1945, 1944, 1942, 1940, 1939, 1938, 1937, 1936, 1935, 1934, 1933, 1932, 1931, 1930, 1929, 1928, 1927, 1926, 1925, 1924, 1923, 1921, 1920
4347 W 104TH ST	2014, 2010, 2006, 2004, 2003, 2000, 1999, 1996, 1992, 1991, 1990, 1986, 1985, 1981, 1980, 1976, 1975, 1972, 1971, 1970, 1969, 1967, 1966, 1965, 1964, 1963, 1962, 1961, 1960, 1958, 1957, 1956, 1955, 1954, 1952, 1951, 1949, 1948, 1947, 1946, 1945, 1944, 1942, 1940, 1939, 1938, 1937, 1936, 1935, 1934, 1933, 1932, 1931, 1930, 1929, 1928, 1927, 1926, 1925, 1924, 1923, 1921, 1920
4347 W 105TH ST	2014, 2010, 2006, 2004, 2003, 2000, 1999, 1996, 1995, 1992, 1991, 1990, 1986, 1985, 1981, 1976, 1975, 1972, 1971, 1970, 1969, 1967, 1966, 1965, 1964, 1963, 1962, 1961, 1958, 1957, 1956, 1955, 1952, 1951, 1950, 1949, 1948, 1947, 1946, 1945, 1944, 1942, 1940, 1939, 1938, 1937, 1936, 1935, 1934, 1933, 1932, 1931, 1930, 1929, 1928, 1927, 1926, 1925, 1924, 1923, 1921, 1920
4347 W 106TH ST	2014, 2010, 2006, 2004, 2003, 2001, 2000, 1999, 1996, 1995, 1992, 1991, 1990, 1986, 1985, 1981, 1976, 1972, 1971, 1970, 1969, 1967, 1966, 1965, 1963, 1962, 1961, 1958, 1956, 1955, 1952, 1951, 1950, 1949, 1948, 1947, 1946, 1945, 1944, 1942, 1940, 1939, 1938, 1937, 1936, 1935, 1934, 1933, 1932, 1931, 1930, 1929, 1928, 1927, 1926, 1925, 1924, 1923, 1921, 1920
435 E 98TH ST	2014, 2010, 2006, 2004, 2003, 2000, 1999, 1996, 1995, 1992, 1991, 1990, 1986, 1985, 1981, 1980, 1976, 1975, 1972, 1971, 1969, 1967, 1966, 1965, 1963, 1962, 1961, 1958, 1956, 1955, 1952, 1951, 1949, 1948, 1947, 1946, 1945, 1944, 1942, 1940, 1939, 1938, 1937, 1936, 1935, 1934, 1933, 1932, 1931, 1930, 1929, 1928, 1927, 1926, 1925, 1924, 1923, 1921, 1920
435 E 99TH ST	2014, 2010, 2006, 2004, 2003, 1999, 1996, 1995, 1992, 1991, 1986, 1985, 1981, 1976, 1975, 1972, 1971, 1969, 1967, 1966, 1965, 1964, 1963, 1962, 1961, 1960, 1958, 1957, 1956, 1955, 1954, 1952, 1951, 1950, 1949, 1948, 1947, 1945, 1944, 1942, 1940, 1939, 1938, 1937, 1936, 1935, 1934, 1933, 1932, 1931, 1930, 1929, 1928, 1927, 1926, 1925, 1924, 1923, 1921, 1920
4350 CENTURY BLVD W	2014, 2010, 2006, 2004, 2003, 2001, 1999, 1996, 1992, 1991, 1986, 1985, 1981, 1976, 1972, 1971, 1970, 1969, 1967, 1966, 1965, 1964, 1963, 1962, 1961, 1958, 1957, 1956, 1955, 1954, 1952, 1951, 1950, 1949, 1948, 1947, 1946, 1945, 1944, 1942, 1940, 1939, 1938, 1937, 1936, 1935, 1934, 1933, 1932, 1931, 1930, 1929, 1928, 1927, 1926, 1925, 1924, 1923, 1921, 1920
4350 W 102ND ST	2014, 2010, 2006, 2004, 2003, 2001, 2000, 1999, 1996, 1995, 1992, 1991, 1990, 1986, 1985, 1981, 1980, 1976, 1975, 1972, 1971, 1970, 1969, 1967, 1966, 1965, 1963, 1962, 1961, 1960, 1958, 1956, 1955, 1952, 1951, 1949, 1948, 1947, 1945, 1944, 1942, 1940, 1939, 1938, 1937, 1936, 1935, 1934, 1933, 1932, 1931, 1930, 1929, 1928, 1927, 1926, 1925, 1924, 1923, 1921, 1920
4350 W CENTURY BLVD	2014, 2010, 2006, 2004, 2003, 2000, 1999, 1996, 1995, 1992, 1991, 1990, 1986, 1985, 1980, 1975, 1972, 1971, 1970, 1969, 1966, 1965, 1963, 1961, 1958, 1956, 1955, 1952, 1951, 1950, 1949, 1948, 1947, 1946, 1945, 1944, 1942, 1940, 1939, 1938, 1937, 1936, 1935, 1934, 1933, 1932, 1931, 1930, 1929, 1928, 1927, 1926, 1925, 1924, 1923, 1921, 1920

FINDINGS

Address Researched	Address Not Identified in Research Source
4350 W Century Blvd	2006, 2004, 2003, 2001, 2000, 1999, 1996, 1995, 1992, 1991, 1990, 1986, 1985, 1981, 1980, 1976, 1975, 1972, 1971, 1970, 1969, 1967, 1966, 1965, 1964, 1963, 1962, 1961, 1960, 1958, 1957, 1956, 1955, 1954, 1952, 1951, 1950, 1949, 1948, 1947, 1946, 1945, 1944, 1942, 1940, 1939, 1938, 1937, 1936, 1935, 1934, 1933, 1932, 1931, 1930, 1929, 1928, 1927, 1926, 1925, 1924, 1923, 1921, 1920
4350 W Century Blvd	2006, 2004, 2003, 2001, 2000, 1999, 1996, 1995, 1992, 1991, 1990, 1986, 1985, 1981, 1980, 1976, 1975, 1972, 1971, 1970, 1969, 1967, 1966, 1965, 1964, 1963, 1962, 1961, 1960, 1958, 1957, 1956, 1955, 1954, 1952, 1951, 1950, 1949, 1948, 1947, 1946, 1945, 1944, 1942, 1940, 1939, 1938, 1937, 1936, 1935, 1934, 1933, 1932, 1931, 1930, 1929, 1928, 1927, 1926, 1925, 1924, 1923, 1921, 1920
4351 CENTURY BLVD W	2014, 2010, 2006, 2004, 2003, 2001, 2000, 1999, 1996, 1995, 1992, 1991, 1990, 1986, 1985, 1981, 1980, 1976, 1975, 1972, 1971, 1970, 1969, 1967, 1966, 1965, 1964, 1963, 1962, 1961, 1958, 1957, 1956, 1955, 1954, 1952, 1951, 1950, 1949, 1948, 1947, 1946, 1945, 1944, 1942, 1940, 1939, 1938, 1937, 1936, 1935, 1934, 1933, 1932, 1931, 1930, 1929, 1928, 1927, 1926, 1925, 1924, 1923, 1921, 1920
4351 W 105TH ST	2014, 2010, 2006, 2004, 2003, 2000, 1999, 1996, 1995, 1992, 1991, 1990, 1986, 1985, 1981, 1980, 1976, 1972, 1971, 1969, 1967, 1966, 1965, 1963, 1962, 1961, 1958, 1956, 1955, 1952, 1951, 1949, 1948, 1947, 1945, 1944, 1942, 1940, 1939, 1938, 1937, 1936, 1935, 1934, 1933, 1932, 1931, 1930, 1929, 1928, 1927, 1926, 1925, 1924, 1923, 1921, 1920
4351 W CENTURY BLVD	2014, 2010, 2006, 2004, 2003, 2001, 2000, 1999, 1996, 1995, 1992, 1991, 1990, 1986, 1985, 1981, 1980, 1976, 1975, 1972, 1971, 1970, 1969, 1967, 1966, 1965, 1964, 1963, 1961, 1958, 1956, 1955, 1952, 1951, 1949, 1948, 1947, 1945, 1944, 1942, 1940, 1939, 1938, 1937, 1936, 1935, 1934, 1933, 1932, 1931, 1930, 1929, 1928, 1927, 1926, 1925, 1924, 1923, 1921, 1920
4355 CENTURY BLVD	2014, 2010, 2006, 2004, 2003, 2001, 2000, 1999, 1996, 1995, 1992, 1991, 1990, 1986, 1985, 1981, 1980, 1976, 1975, 1972, 1971, 1970, 1969, 1967, 1966, 1965, 1964, 1963, 1962, 1961, 1960, 1958, 1957, 1956, 1955, 1954, 1952, 1951, 1950, 1949, 1948, 1947, 1946, 1945, 1944, 1942, 1940, 1939, 1938, 1937, 1936, 1934, 1933, 1932, 1931, 1930, 1929, 1928, 1927, 1926, 1925, 1924, 1923, 1921, 1920
4355 CENTURY BLVD W	2014, 2010, 2006, 2004, 2003, 2001, 2000, 1999, 1996, 1992, 1991, 1986, 1985, 1981, 1980, 1976, 1975, 1972, 1971, 1970, 1969, 1967, 1966, 1965, 1964, 1963, 1962, 1961, 1960, 1958, 1957, 1956, 1955, 1954, 1952, 1951, 1950, 1949, 1948, 1947, 1946, 1945, 1944, 1942, 1940, 1939, 1938, 1937, 1936, 1935, 1934, 1933, 1932, 1931, 1930, 1929, 1928, 1927, 1926, 1925, 1924, 1923, 1921, 1920
4355 W CENTURY BLVD	2014, 2010, 2006, 2004, 2003, 2000, 1999, 1996, 1995, 1992, 1991, 1990, 1986, 1985, 1981, 1980, 1976, 1975, 1972, 1971, 1970, 1969, 1967, 1966, 1965, 1964, 1963, 1962, 1961, 1960, 1958, 1957, 1956, 1955, 1954, 1952, 1951, 1950, 1949, 1948, 1947, 1946, 1945, 1944, 1942, 1940, 1939, 1938, 1937, 1936, 1935, 1934, 1933, 1932, 1931, 1930, 1929, 1928, 1927, 1926, 1925, 1924, 1923, 1921, 1920
436 E 98TH ST	2014, 2010, 2006, 2004, 2003, 2000, 1999, 1996, 1995, 1992, 1991, 1986, 1985, 1981, 1976, 1972, 1971, 1969, 1967, 1966, 1965, 1963, 1962, 1961, 1958, 1956, 1955, 1952, 1951, 1949, 1948, 1947, 1946, 1945, 1944, 1942, 1940, 1939, 1938, 1937, 1936, 1935, 1934, 1933, 1932, 1931, 1930, 1929, 1928, 1927, 1926, 1925, 1924, 1923, 1921, 1920
437 E 98TH ST	2014, 2010, 2006, 2004, 2003, 2000, 1999, 1996, 1995, 1992, 1991, 1990, 1986, 1985, 1981, 1980, 1976, 1975, 1972, 1971, 1969, 1967, 1966, 1965, 1964, 1963, 1962, 1961, 1958, 1956, 1955, 1952, 1951, 1949, 1948, 1947, 1945, 1944, 1942, 1940, 1939, 1938, 1937, 1936, 1935, 1934, 1933, 1932, 1931, 1930, 1929, 1928, 1927, 1926, 1925, 1924, 1923, 1921, 1920
438 98TH ST E	2014, 2010, 2006, 2004, 2003, 2001, 2000, 1999, 1996, 1995, 1992, 1991, 1990, 1986, 1985, 1981, 1980, 1976, 1975, 1972, 1971, 1970, 1969, 1967, 1966, 1965, 1964, 1963, 1962, 1961, 1960, 1958, 1957, 1956, 1955, 1954, 1952, 1950, 1949, 1948, 1947, 1946, 1945, 1944, 1942, 1940, 1939, 1938, 1937, 1936, 1935, 1934, 1933, 1932, 1931, 1930, 1929, 1928, 1927, 1926, 1925, 1924, 1923, 1921, 1920

FINDINGS

Address Researched	Address Not Identified in Research Source
438 E 97TH ST	2014, 2010, 2006, 2004, 2003, 2000, 1999, 1996, 1992, 1991, 1990, 1986, 1985, 1981, 1980, 1976, 1975, 1972, 1971, 1970, 1969, 1967, 1966, 1965, 1964, 1963, 1962, 1961, 1958, 1956, 1955, 1952, 1951, 1950, 1949, 1948, 1947, 1946, 1945, 1944, 1942, 1940, 1939, 1938, 1937, 1936, 1935, 1934, 1933, 1932, 1931, 1930, 1929, 1928, 1927, 1926, 1925, 1924, 1923, 1921, 1920
439 99TH ST E	2014, 2010, 2006, 2004, 2003, 2001, 2000, 1999, 1996, 1995, 1992, 1991, 1990, 1986, 1985, 1981, 1980, 1976, 1975, 1972, 1971, 1970, 1969, 1967, 1966, 1965, 1964, 1963, 1962, 1961, 1960, 1958, 1957, 1956, 1955, 1954, 1952, 1950, 1949, 1948, 1947, 1946, 1945, 1944, 1942, 1940, 1939, 1938, 1937, 1936, 1935, 1934, 1933, 1932, 1931, 1930, 1929, 1928, 1927, 1926, 1925, 1924, 1923, 1921, 1920
632 E HARDY ST	2014, 2010, 2006, 2004, 2003, 2000, 1999, 1996, 1992, 1991, 1986, 1985, 1981, 1976, 1972, 1971, 1969, 1967, 1966, 1965, 1963, 1962, 1961, 1958, 1956, 1955, 1952, 1951, 1949, 1948, 1947, 1945, 1944, 1942, 1939, 1938, 1937, 1936, 1935, 1934, 1933, 1932, 1931, 1930, 1929, 1928, 1927, 1926, 1925, 1924, 1923, 1921, 1920
439 E 98TH ST	2014, 2010, 2006, 2004, 2003, 2000, 1999, 1996, 1995, 1992, 1991, 1990, 1986, 1985, 1981, 1976, 1972, 1971, 1970, 1969, 1967, 1966, 1965, 1963, 1962, 1961, 1958, 1956, 1955, 1952, 1951, 1950, 1949, 1948, 1947, 1946, 1945, 1944, 1942, 1940, 1939, 1938, 1937, 1936, 1935, 1934, 1933, 1932, 1931, 1930, 1929, 1928, 1927, 1926, 1925, 1924, 1923, 1921, 1920
442 98TH ST E	2014, 2010, 2006, 2004, 2003, 2001, 2000, 1999, 1996, 1995, 1992, 1991, 1990, 1986, 1985, 1981, 1980, 1976, 1975, 1972, 1971, 1970, 1969, 1967, 1966, 1965, 1964, 1963, 1962, 1961, 1960, 1958, 1957, 1956, 1955, 1954, 1952, 1950, 1949, 1948, 1947, 1946, 1945, 1944, 1942, 1940, 1939, 1938, 1937, 1936, 1935, 1934, 1933, 1932, 1931, 1930, 1929, 1928, 1927, 1926, 1925, 1924, 1923, 1921, 1920
475 E HARDY ST	2014, 2010, 2006, 2004, 2003, 2001, 2000, 1999, 1996, 1995, 1992, 1991, 1990, 1986, 1985, 1981, 1980, 1976, 1975, 1972, 1971, 1970, 1969, 1967, 1966, 1965, 1964, 1963, 1962, 1961, 1958, 1957, 1956, 1955, 1954, 1952, 1951, 1950, 1949, 1948, 1947, 1946, 1945, 1944, 1942, 1940, 1939, 1938, 1937, 1936, 1935, 1934, 1933, 1932, 1931, 1930, 1929, 1928, 1927, 1926, 1925, 1924, 1923, 1921, 1920
500 E 97TH ST	2014, 2010, 2006, 2004, 2003, 1999, 1996, 1995, 1992, 1991, 1990, 1986, 1985, 1981, 1976, 1972, 1971, 1969, 1967, 1966, 1965, 1964, 1963, 1962, 1961, 1960, 1958, 1957, 1956, 1955, 1954, 1952, 1951, 1950, 1949, 1948, 1947, 1946, 1945, 1944, 1942, 1940, 1939, 1938, 1937, 1936, 1935, 1934, 1933, 1932, 1931, 1930, 1929, 1928, 1927, 1926, 1925, 1924, 1923, 1921, 1920
500 E 99TH ST	2014, 2010, 2006, 2004, 2003, 2000, 1999, 1996, 1995, 1992, 1991, 1990, 1986, 1985, 1981, 1980, 1976, 1975, 1972, 1971, 1969, 1967, 1966, 1965, 1963, 1962, 1961, 1960, 1958, 1956, 1955, 1952, 1951, 1949, 1948, 1947, 1946, 1945, 1944, 1942, 1940, 1939, 1938, 1937, 1936, 1935, 1934, 1933, 1932, 1931, 1930, 1929, 1928, 1927, 1926, 1925, 1924, 1923, 1921, 1920
500 E HARDY ST	2014, 2010, 2006, 2004, 2003, 2001, 2000, 1999, 1996, 1995, 1992, 1991, 1990, 1986, 1985, 1981, 1980, 1976, 1975, 1972, 1971, 1970, 1969, 1967, 1966, 1965, 1964, 1963, 1962, 1961, 1958, 1956, 1955, 1952, 1951, 1949, 1948, 1947, 1946, 1945, 1944, 1942, 1939, 1938, 1937, 1936, 1935, 1934, 1933, 1932, 1931, 1930, 1929, 1928, 1927, 1926, 1925, 1924, 1923, 1921, 1920
501 E 97TH ST	2014, 2010, 2006, 2004, 2003, 1999, 1996, 1995, 1992, 1991, 1986, 1985, 1981, 1976, 1972, 1971, 1969, 1967, 1966, 1965, 1964, 1963, 1962, 1961, 1960, 1958, 1957, 1956, 1955, 1952, 1951, 1949, 1948, 1947, 1945, 1944, 1942, 1940, 1939, 1938, 1937, 1936, 1935, 1934, 1933, 1932, 1931, 1930, 1929, 1928, 1927, 1926, 1925, 1924, 1923, 1921, 1920
501 E 99TH ST	2014, 2010, 2006, 2004, 2003, 2000, 1999, 1996, 1995, 1992, 1991, 1990, 1986, 1985, 1981, 1976, 1975, 1972, 1971, 1969, 1967, 1966, 1965, 1964, 1963, 1962, 1961, 1960, 1958, 1957, 1956, 1955, 1954, 1952, 1951, 1950, 1949, 1948, 1947, 1946, 1945, 1944, 1942, 1940, 1939, 1938, 1937, 1936, 1935, 1934, 1933, 1932, 1931, 1930, 1929, 1928, 1927, 1926, 1925, 1924, 1923, 1921, 1920

FINDINGS

Address Researched	Address Not Identified in Research Source
501 E HARDY	2014, 2010, 2006, 2004, 2003, 2001, 2000, 1999, 1996, 1995, 1992, 1991, 1986, 1985, 1980, 1976, 1975, 1972, 1971, 1970, 1969, 1967, 1966, 1965, 1964, 1963, 1962, 1961, 1960, 1958, 1957, 1956, 1955, 1954, 1952, 1951, 1950, 1949, 1948, 1947, 1946, 1945, 1944, 1942, 1940, 1939, 1938, 1937, 1936, 1935, 1934, 1933, 1932, 1931, 1930, 1929, 1928, 1927, 1926, 1925, 1924, 1923, 1921, 1920
501 E HARDY ST	2014, 2010, 2006, 2004, 2003, 1999, 1996, 1992, 1986, 1985, 1981, 1976, 1975, 1972, 1971, 1970, 1969, 1967, 1966, 1965, 1963, 1962, 1961, 1958, 1956, 1955, 1952, 1951, 1949, 1948, 1947, 1946, 1945, 1944, 1942, 1939, 1938, 1937, 1936, 1935, 1934, 1933, 1932, 1931, 1930, 1929, 1928, 1927, 1926, 1925, 1924, 1923, 1921, 1920
501 E Hardy St	2006, 2004, 2003, 2001, 2000, 1999, 1996, 1995, 1992, 1991, 1990, 1986, 1985, 1981, 1980, 1976, 1975, 1972, 1971, 1970, 1969, 1967, 1966, 1965, 1964, 1963, 1962, 1961, 1960, 1958, 1957, 1956, 1955, 1954, 1952, 1951, 1950, 1949, 1948, 1947, 1946, 1945, 1944, 1942, 1940, 1939, 1938, 1937, 1936, 1935, 1934, 1933, 1932, 1931, 1930, 1929, 1928, 1927, 1926, 1925, 1924, 1923, 1921, 1920
501 E Hardy St	2006, 2004, 2003, 2001, 2000, 1999, 1996, 1995, 1992, 1991, 1990, 1986, 1985, 1981, 1980, 1976, 1975, 1972, 1971, 1970, 1969, 1967, 1966, 1965, 1964, 1963, 1962, 1961, 1960, 1958, 1957, 1956, 1955, 1954, 1952, 1951, 1950, 1949, 1948, 1947, 1946, 1945, 1944, 1942, 1940, 1939, 1938, 1937, 1936, 1935, 1934, 1933, 1932, 1931, 1930, 1929, 1928, 1927, 1926, 1925, 1924, 1923, 1921, 1920
501 HARDY	2014, 2010, 2006, 2004, 2003, 2001, 2000, 1999, 1996, 1995, 1992, 1991, 1990, 1986, 1985, 1980, 1976, 1975, 1972, 1971, 1970, 1969, 1967, 1966, 1965, 1964, 1963, 1962, 1961, 1960, 1958, 1957, 1956, 1955, 1954, 1952, 1951, 1950, 1949, 1948, 1947, 1946, 1945, 1944, 1942, 1940, 1939, 1938, 1937, 1936, 1935, 1934, 1933, 1932, 1931, 1930, 1929, 1928, 1927, 1926, 1925, 1924, 1923, 1921, 1920
503 E HARDY	2014, 2010, 2006, 2004, 2003, 2001, 2000, 1999, 1996, 1995, 1992, 1991, 1990, 1985, 1981, 1980, 1976, 1975, 1972, 1971, 1970, 1969, 1967, 1966, 1965, 1964, 1963, 1962, 1961, 1960, 1958, 1957, 1956, 1955, 1954, 1952, 1951, 1950, 1949, 1948, 1947, 1946, 1945, 1944, 1942, 1940, 1939, 1938, 1937, 1936, 1935, 1934, 1933, 1932, 1931, 1930, 1929, 1928, 1927, 1926, 1925, 1924, 1923, 1921, 1920
504 E 97TH	2014, 2010, 2006, 2004, 2003, 2001, 2000, 1999, 1996, 1995, 1992, 1991, 1985, 1980, 1976, 1975, 1972, 1970, 1969, 1967, 1966, 1965, 1964, 1963, 1961, 1960, 1958, 1957, 1956, 1955, 1954, 1952, 1951, 1950, 1949, 1948, 1947, 1946, 1945, 1944, 1942, 1940, 1939, 1938, 1937, 1936, 1935, 1934, 1933, 1932, 1931, 1930, 1929, 1928, 1927, 1926, 1925, 1924, 1923, 1921, 1920
504 E 97TH ST	2014, 2010, 2006, 2004, 2003, 1999, 1996, 1992, 1991, 1986, 1985, 1981, 1976, 1972, 1971, 1969, 1966, 1965, 1963, 1962, 1961, 1956, 1955, 1954, 1952, 1951, 1950, 1949, 1948, 1947, 1946, 1945, 1944, 1942, 1940, 1939, 1938, 1937, 1936, 1935, 1934, 1933, 1932, 1931, 1930, 1929, 1928, 1927, 1926, 1925, 1924, 1923, 1921, 1920
504 E 99TH ST	2014, 2010, 2006, 2004, 2003, 1999, 1996, 1995, 1992, 1991, 1990, 1986, 1985, 1981, 1976, 1972, 1971, 1969, 1967, 1966, 1965, 1964, 1963, 1962, 1961, 1960, 1958, 1957, 1956, 1955, 1954, 1952, 1951, 1950, 1949, 1948, 1947, 1946, 1945, 1944, 1942, 1940, 1939, 1938, 1937, 1936, 1935, 1934, 1933, 1932, 1931, 1930, 1929, 1928, 1927, 1926, 1925, 1924, 1923, 1921, 1920
505 E HARDY ST	2014, 2010, 2006, 2004, 2003, 2001, 2000, 1999, 1996, 1995, 1992, 1991, 1990, 1986, 1985, 1981, 1980, 1976, 1975, 1972, 1971, 1970, 1969, 1967, 1966, 1965, 1964, 1963, 1962, 1961, 1958, 1956, 1955, 1954, 1952, 1951, 1950, 1949, 1948, 1947, 1945, 1944, 1942, 1939, 1938, 1937, 1936, 1935, 1934, 1933, 1932, 1931, 1930, 1929, 1928, 1927, 1926, 1925, 1924, 1923, 1921, 1920
507 E HARDY ST	2014, 2010, 2006, 2004, 2003, 2001, 2000, 1999, 1996, 1995, 1992, 1991, 1990, 1986, 1985, 1981, 1980, 1976, 1975, 1972, 1971, 1970, 1969, 1967, 1966, 1965, 1964, 1963, 1962, 1961, 1958, 1956, 1955, 1952, 1951, 1949, 1948, 1947, 1945, 1944, 1942, 1939, 1938, 1937, 1936, 1935, 1934, 1933, 1932, 1931, 1930, 1929, 1928, 1927, 1926, 1925, 1924, 1923, 1921, 1920

FINDINGS

Address Researched	Address Not Identified in Research Source
508 1/2 E 99TH ST	2014, 2010, 2006, 2004, 2003, 2001, 2000, 1999, 1996, 1995, 1992, 1991, 1990, 1986, 1985, 1981, 1980, 1976, 1975, 1972, 1971, 1970, 1969, 1967, 1966, 1965, 1964, 1963, 1962, 1961, 1960, 1958, 1957, 1956, 1955, 1954, 1952, 1951, 1949, 1948, 1947, 1946, 1945, 1944, 1942, 1940, 1939, 1938, 1937, 1936, 1935, 1934, 1933, 1932, 1931, 1930, 1929, 1928, 1927, 1926, 1925, 1924, 1923, 1921, 1920
508 3/4 E 99TH ST	2014, 2010, 2006, 2004, 2003, 2001, 2000, 1999, 1996, 1995, 1992, 1991, 1990, 1986, 1985, 1981, 1980, 1976, 1975, 1972, 1971, 1970, 1969, 1967, 1966, 1965, 1964, 1963, 1962, 1961, 1960, 1958, 1956, 1955, 1954, 1952, 1951, 1950, 1949, 1948, 1947, 1946, 1945, 1944, 1942, 1940, 1939, 1938, 1937, 1936, 1935, 1934, 1933, 1932, 1931, 1930, 1929, 1928, 1927, 1926, 1925, 1924, 1923, 1921, 1920
508 E 99TH ST	2014, 2010, 2006, 2004, 2003, 2000, 1999, 1996, 1995, 1992, 1991, 1986, 1985, 1981, 1976, 1972, 1971, 1969, 1967, 1966, 1965, 1963, 1962, 1961, 1958, 1956, 1955, 1954, 1952, 1951, 1950, 1949, 1948, 1947, 1946, 1945, 1944, 1942, 1940, 1939, 1938, 1937, 1936, 1935, 1934, 1933, 1932, 1931, 1930, 1929, 1928, 1927, 1926, 1925, 1924, 1923, 1921, 1920
509 1/2 E 97TH ST	2014, 2010, 2006, 2004, 2003, 2001, 2000, 1999, 1996, 1995, 1992, 1991, 1990, 1986, 1985, 1981, 1980, 1976, 1975, 1972, 1971, 1970, 1969, 1967, 1966, 1965, 1963, 1962, 1961, 1960, 1958, 1957, 1956, 1955, 1954, 1952, 1951, 1950, 1949, 1948, 1947, 1946, 1945, 1944, 1942, 1940, 1939, 1938, 1937, 1936, 1935, 1934, 1933, 1932, 1931, 1930, 1929, 1928, 1927, 1926, 1925, 1924, 1923, 1921, 1920
509 E 97TH ST	2014, 2010, 2006, 2004, 2003, 2000, 1999, 1996, 1992, 1991, 1986, 1985, 1981, 1976, 1975, 1972, 1971, 1969, 1967, 1966, 1965, 1964, 1963, 1962, 1961, 1958, 1956, 1955, 1952, 1951, 1949, 1948, 1947, 1945, 1944, 1942, 1940, 1939, 1938, 1937, 1936, 1935, 1934, 1933, 1932, 1931, 1930, 1929, 1928, 1927, 1926, 1925, 1924, 1923, 1921, 1920
509 E 99TH ST	2014, 2010, 2006, 2004, 2003, 2000, 1999, 1996, 1995, 1992, 1991, 1990, 1986, 1985, 1981, 1976, 1975, 1972, 1971, 1970, 1969, 1967, 1966, 1965, 1964, 1963, 1962, 1961, 1960, 1958, 1957, 1956, 1955, 1954, 1952, 1951, 1950, 1949, 1948, 1947, 1945, 1944, 1942, 1940, 1939, 1938, 1937, 1936, 1935, 1934, 1933, 1932, 1931, 1930, 1929, 1928, 1927, 1926, 1925, 1924, 1923, 1921, 1920
509 E HARDY ST	2014, 2010, 2006, 2004, 2003, 2001, 2000, 1999, 1996, 1995, 1992, 1991, 1990, 1986, 1985, 1981, 1980, 1976, 1975, 1972, 1971, 1970, 1969, 1967, 1966, 1965, 1963, 1962, 1961, 1958, 1956, 1955, 1952, 1951, 1949, 1948, 1947, 1945, 1944, 1942, 1939, 1938, 1937, 1936, 1935, 1934, 1933, 1932, 1931, 1930, 1929, 1928, 1927, 1926, 1925, 1924, 1923, 1921, 1920
510 E 97TH ST	2014, 2010, 2006, 2004, 2003, 1999, 1996, 1992, 1991, 1986, 1985, 1981, 1976, 1975, 1972, 1971, 1970, 1969, 1967, 1966, 1965, 1964, 1963, 1962, 1961, 1958, 1956, 1955, 1952, 1951, 1949, 1948, 1947, 1945, 1944, 1942, 1940, 1939, 1938, 1937, 1936, 1935, 1934, 1933, 1932, 1931, 1930, 1929, 1928, 1927, 1926, 1925, 1924, 1923, 1921, 1920
510 E 97th St	2014, 2006, 2004, 2003, 2001, 2000, 1999, 1996, 1995, 1992, 1991, 1990, 1986, 1985, 1981, 1980, 1976, 1975, 1972, 1971, 1970, 1969, 1967, 1966, 1965, 1964, 1963, 1962, 1961, 1960, 1958, 1957, 1956, 1955, 1954, 1952, 1951, 1950, 1949, 1948, 1947, 1946, 1945, 1944, 1942, 1940, 1939, 1938, 1937, 1936, 1935, 1934, 1933, 1932, 1931, 1930, 1929, 1928, 1927, 1926, 1925, 1924, 1923, 1921, 1920
510 E 97th St	2014, 2006, 2004, 2003, 2001, 2000, 1999, 1996, 1995, 1992, 1991, 1990, 1986, 1985, 1981, 1980, 1976, 1975, 1972, 1971, 1970, 1969, 1967, 1966, 1965, 1964, 1963, 1962, 1961, 1960, 1958, 1957, 1956, 1955, 1954, 1952, 1951, 1950, 1949, 1948, 1947, 1946, 1945, 1944, 1942, 1940, 1939, 1938, 1937, 1936, 1935, 1934, 1933, 1932, 1931, 1930, 1929, 1928, 1927, 1926, 1925, 1924, 1923, 1921, 1920
510 E HARDY	2014, 2010, 2006, 2004, 2003, 2001, 2000, 1999, 1996, 1995, 1992, 1991, 1986, 1985, 1981, 1980, 1976, 1975, 1972, 1971, 1970, 1969, 1967, 1966, 1965, 1964, 1963, 1962, 1961, 1960, 1958, 1957, 1956, 1955, 1954, 1952, 1951, 1950, 1949, 1948, 1947, 1946, 1945, 1944, 1942, 1940, 1939, 1938, 1937, 1936, 1935, 1934, 1933, 1932, 1931, 1930, 1929, 1928, 1927, 1926, 1925, 1924, 1923, 1921, 1920

FINDINGS

Address Researched	Address Not Identified in Research Source
510 E HARDY ST	2014, 2010, 2006, 2004, 2003, 2000, 1999, 1996, 1995, 1992, 1991, 1990, 1986, 1985, 1981, 1980, 1976, 1972, 1971, 1969, 1967, 1966, 1965, 1963, 1962, 1961, 1958, 1956, 1955, 1952, 1951, 1950, 1949, 1948, 1947, 1945, 1944, 1942, 1939, 1938, 1937, 1936, 1935, 1934, 1933, 1932, 1931, 1930, 1929, 1928, 1927, 1926, 1925, 1924, 1923, 1921, 1920
511 E 99TH ST	2014, 2010, 2006, 2004, 2003, 2000, 1999, 1996, 1995, 1992, 1991, 1986, 1985, 1981, 1980, 1976, 1972, 1971, 1970, 1969, 1967, 1966, 1965, 1964, 1963, 1962, 1961, 1960, 1958, 1957, 1956, 1955, 1954, 1952, 1951, 1950, 1949, 1948, 1947, 1946, 1945, 1944, 1942, 1940, 1939, 1938, 1937, 1936, 1935, 1934, 1933, 1932, 1931, 1930, 1929, 1928, 1927, 1926, 1925, 1924, 1923, 1921, 1920
511 E 99th St	2014, 2006, 2004, 2003, 2001, 2000, 1999, 1996, 1995, 1992, 1991, 1990, 1986, 1985, 1981, 1980, 1976, 1975, 1972, 1971, 1970, 1969, 1967, 1966, 1965, 1964, 1963, 1962, 1961, 1960, 1958, 1957, 1956, 1955, 1954, 1952, 1951, 1950, 1949, 1948, 1947, 1946, 1945, 1944, 1942, 1940, 1939, 1938, 1937, 1936, 1935, 1934, 1933, 1932, 1931, 1930, 1929, 1928, 1927, 1926, 1925, 1924, 1923, 1921, 1920
511 E 99th St	2014, 2006, 2004, 2003, 2001, 2000, 1999, 1996, 1995, 1992, 1991, 1990, 1986, 1985, 1981, 1980, 1976, 1975, 1972, 1971, 1970, 1969, 1967, 1966, 1965, 1964, 1963, 1962, 1961, 1960, 1958, 1957, 1956, 1955, 1954, 1952, 1951, 1950, 1949, 1948, 1947, 1946, 1945, 1944, 1942, 1940, 1939, 1938, 1937, 1936, 1935, 1934, 1933, 1932, 1931, 1930, 1929, 1928, 1927, 1926, 1925, 1924, 1923, 1921, 1920
511 E HARDY ST	2014, 2010, 2006, 2004, 2003, 2001, 2000, 1999, 1996, 1995, 1992, 1991, 1990, 1986, 1985, 1981, 1980, 1976, 1975, 1972, 1971, 1970, 1969, 1967, 1966, 1965, 1963, 1962, 1961, 1958, 1957, 1956, 1955, 1954, 1952, 1951, 1949, 1948, 1947, 1945, 1944, 1942, 1939, 1938, 1937, 1936, 1935, 1934, 1933, 1932, 1931, 1930, 1929, 1928, 1927, 1926, 1925, 1924, 1923, 1921, 1920
512 E 99TH ST	2014, 2010, 2006, 2004, 2003, 2000, 1999, 1996, 1995, 1992, 1991, 1990, 1986, 1985, 1981, 1980, 1976, 1972, 1971, 1969, 1967, 1966, 1965, 1963, 1962, 1961, 1960, 1958, 1956, 1955, 1954, 1952, 1951, 1950, 1949, 1948, 1947, 1946, 1945, 1944, 1942, 1940, 1939, 1938, 1937, 1936, 1935, 1934, 1933, 1932, 1931, 1930, 1929, 1928, 1927, 1926, 1925, 1924, 1923, 1921, 1920
515 1/2 E 97TH ST	2014, 2010, 2006, 2004, 2003, 2001, 2000, 1999, 1996, 1995, 1992, 1991, 1990, 1986, 1985, 1981, 1980, 1976, 1975, 1972, 1971, 1970, 1969, 1967, 1966, 1965, 1963, 1962, 1961, 1958, 1956, 1955, 1954, 1952, 1951, 1950, 1949, 1948, 1947, 1946, 1945, 1944, 1942, 1940, 1939, 1938, 1937, 1936, 1935, 1934, 1933, 1932, 1931, 1930, 1929, 1928, 1927, 1926, 1925, 1924, 1923, 1921, 1920
515 E 97TH ST	2014, 2010, 2006, 2004, 2003, 2000, 1999, 1996, 1995, 1992, 1991, 1986, 1985, 1981, 1980, 1976, 1972, 1971, 1969, 1967, 1966, 1965, 1964, 1963, 1962, 1961, 1960, 1958, 1957, 1956, 1955, 1954, 1952, 1951, 1950, 1949, 1948, 1947, 1946, 1945, 1944, 1942, 1940, 1939, 1938, 1937, 1936, 1935, 1934, 1933, 1932, 1931, 1930, 1929, 1928, 1927, 1926, 1925, 1924, 1923, 1921, 1920
515 E 99TH ST	2014, 2010, 2006, 2004, 2003, 1999, 1996, 1995, 1992, 1991, 1990, 1986, 1985, 1981, 1976, 1972, 1971, 1969, 1967, 1966, 1965, 1963, 1962, 1961, 1958, 1957, 1956, 1955, 1954, 1952, 1951, 1950, 1949, 1948, 1947, 1946, 1945, 1944, 1942, 1940, 1939, 1938, 1937, 1936, 1935, 1934, 1933, 1932, 1931, 1930, 1929, 1928, 1927, 1926, 1925, 1924, 1923, 1921, 1920
515 E 99th St	2014, 2006, 2004, 2003, 2001, 2000, 1999, 1996, 1995, 1992, 1991, 1990, 1986, 1985, 1981, 1980, 1976, 1975, 1972, 1971, 1970, 1969, 1967, 1966, 1965, 1964, 1963, 1962, 1961, 1960, 1958, 1957, 1956, 1955, 1954, 1952, 1951, 1950, 1949, 1948, 1947, 1946, 1945, 1944, 1942, 1940, 1939, 1938, 1937, 1936, 1935, 1934, 1933, 1932, 1931, 1930, 1929, 1928, 1927, 1926, 1925, 1924, 1923, 1921, 1920
515 E 99th St	2014, 2006, 2004, 2003, 2001, 2000, 1999, 1996, 1995, 1992, 1991, 1990, 1986, 1985, 1981, 1980, 1976, 1975, 1972, 1971, 1970, 1969, 1967, 1966, 1965, 1964, 1963, 1962, 1961, 1960, 1958, 1957, 1956, 1955, 1954, 1952, 1951, 1950, 1949, 1948, 1947, 1946, 1945, 1944, 1942, 1940, 1939, 1938, 1937, 1936, 1935, 1934, 1933, 1932, 1931, 1930, 1929, 1928, 1927, 1926, 1925, 1924, 1923, 1921, 1920

FINDINGS

Address Researched	Address Not Identified in Research Source
515 E HARDY ST	2014, 2010, 2006, 2004, 2003, 2001, 2000, 1999, 1996, 1995, 1992, 1991, 1990, 1986, 1985, 1981, 1980, 1976, 1975, 1972, 1971, 1970, 1969, 1967, 1966, 1965, 1963, 1962, 1961, 1958, 1956, 1955, 1952, 1951, 1949, 1948, 1947, 1945, 1944, 1942, 1939, 1938, 1937, 1936, 1935, 1934, 1933, 1932, 1931, 1930, 1929, 1928, 1927, 1926, 1925, 1924, 1923, 1921, 1920
516 E 99TH ST	2014, 2010, 2006, 2004, 2003, 2000, 1999, 1996, 1995, 1992, 1991, 1990, 1986, 1985, 1981, 1980, 1976, 1972, 1971, 1970, 1969, 1967, 1966, 1965, 1963, 1962, 1961, 1958, 1956, 1955, 1952, 1951, 1949, 1948, 1947, 1946, 1945, 1944, 1942, 1940, 1939, 1938, 1937, 1936, 1935, 1934, 1933, 1932, 1931, 1930, 1929, 1928, 1927, 1926, 1925, 1924, 1923, 1921, 1920
516 E HARDY ST	2014, 2010, 2006, 2004, 2003, 2001, 2000, 1999, 1996, 1995, 1992, 1991, 1990, 1986, 1985, 1981, 1980, 1976, 1972, 1971, 1969, 1967, 1966, 1965, 1963, 1962, 1961, 1958, 1956, 1955, 1952, 1951, 1949, 1948, 1947, 1945, 1944, 1942, 1939, 1938, 1937, 1936, 1935, 1934, 1933, 1932, 1931, 1930, 1929, 1928, 1927, 1926, 1925, 1924, 1923, 1921, 1920
517 E 97TH ST	2014, 2010, 2006, 2004, 2003, 1999, 1996, 1995, 1992, 1991, 1986, 1985, 1981, 1976, 1972, 1971, 1969, 1967, 1966, 1965, 1963, 1962, 1961, 1960, 1958, 1957, 1956, 1955, 1954, 1952, 1951, 1950, 1949, 1948, 1947, 1946, 1945, 1944, 1942, 1940, 1939, 1938, 1937, 1936, 1935, 1934, 1933, 1932, 1931, 1930, 1929, 1928, 1927, 1926, 1925, 1924, 1923, 1921, 1920
517 E 97th St	2014, 2006, 2004, 2003, 2001, 2000, 1999, 1996, 1995, 1992, 1991, 1990, 1986, 1985, 1981, 1980, 1976, 1975, 1972, 1971, 1970, 1969, 1967, 1966, 1965, 1964, 1963, 1962, 1961, 1960, 1958, 1957, 1956, 1955, 1954, 1952, 1951, 1950, 1949, 1948, 1947, 1946, 1945, 1944, 1942, 1940, 1939, 1938, 1937, 1936, 1935, 1934, 1933, 1932, 1931, 1930, 1929, 1928, 1927, 1926, 1925, 1924, 1923, 1921, 1920
517 E 97th St	2014, 2006, 2004, 2003, 2001, 2000, 1999, 1996, 1995, 1992, 1991, 1990, 1986, 1985, 1981, 1980, 1976, 1975, 1972, 1971, 1970, 1969, 1967, 1966, 1965, 1964, 1963, 1962, 1961, 1960, 1958, 1957, 1956, 1955, 1954, 1952, 1951, 1950, 1949, 1948, 1947, 1946, 1945, 1944, 1942, 1940, 1939, 1938, 1937, 1936, 1935, 1934, 1933, 1932, 1931, 1930, 1929, 1928, 1927, 1926, 1925, 1924, 1923, 1921, 1920
518 E 97TH ST	2014, 2010, 2006, 2004, 2003, 1999, 1996, 1995, 1992, 1991, 1986, 1985, 1981, 1976, 1975, 1972, 1971, 1969, 1967, 1966, 1965, 1963, 1962, 1961, 1958, 1957, 1956, 1955, 1952, 1951, 1949, 1948, 1947, 1946, 1945, 1944, 1942, 1940, 1939, 1938, 1937, 1936, 1935, 1934, 1933, 1932, 1931, 1930, 1929, 1928, 1927, 1926, 1925, 1924, 1923, 1921, 1920
519 E 99TH ST	2014, 2010, 2006, 2004, 2003, 1999, 1996, 1995, 1992, 1991, 1986, 1985, 1981, 1976, 1972, 1971, 1969, 1967, 1966, 1965, 1963, 1962, 1961, 1958, 1957, 1956, 1955, 1954, 1952, 1951, 1950, 1949, 1948, 1947, 1946, 1945, 1944, 1942, 1940, 1939, 1938, 1937, 1936, 1935, 1934, 1933, 1932, 1931, 1930, 1929, 1928, 1927, 1926, 1925, 1924, 1923, 1921, 1920
520 1/2 E 97TH ST	2014, 2010, 2006, 2004, 2003, 2001, 2000, 1999, 1996, 1995, 1992, 1991, 1990, 1986, 1985, 1981, 1980, 1976, 1975, 1972, 1971, 1970, 1969, 1967, 1966, 1965, 1963, 1962, 1961, 1958, 1957, 1956, 1955, 1954, 1952, 1951, 1950, 1949, 1948, 1947, 1946, 1945, 1944, 1942, 1940, 1939, 1938, 1937, 1936, 1935, 1934, 1933, 1932, 1931, 1930, 1929, 1928, 1927, 1926, 1925, 1924, 1923, 1921, 1920
520 1/4 E HARDY ST	2014, 2010, 2006, 2004, 2003, 2001, 2000, 1999, 1996, 1995, 1992, 1991, 1990, 1986, 1985, 1981, 1980, 1976, 1975, 1972, 1971, 1970, 1969, 1967, 1966, 1965, 1963, 1962, 1961, 1960, 1958, 1957, 1956, 1955, 1954, 1952, 1951, 1950, 1949, 1948, 1947, 1946, 1945, 1944, 1942, 1940, 1939, 1938, 1937, 1936, 1935, 1934, 1933, 1932, 1931, 1930, 1929, 1928, 1927, 1926, 1925, 1924, 1923, 1921, 1920
520 3/4 E HARDY ST	2014, 2010, 2006, 2004, 2003, 2001, 2000, 1999, 1996, 1995, 1992, 1991, 1990, 1986, 1985, 1981, 1980, 1976, 1975, 1972, 1971, 1970, 1969, 1967, 1966, 1965, 1964, 1963, 1962, 1961, 1960, 1958, 1956, 1955, 1954, 1952, 1951, 1950, 1949, 1948, 1947, 1946, 1945, 1944, 1942, 1940, 1939, 1938, 1937, 1936, 1935, 1934, 1933, 1932, 1931, 1930, 1929, 1928, 1927, 1926, 1925, 1924, 1923, 1921, 1920

FINDINGS

Address Researched	Address Not Identified in Research Source
520 E 97TH ST	2014, 2010, 2006, 2004, 2003, 2000, 1999, 1996, 1995, 1992, 1991, 1986, 1985, 1981, 1976, 1975, 1972, 1971, 1969, 1967, 1966, 1965, 1963, 1962, 1961, 1958, 1957, 1956, 1955, 1954, 1952, 1951, 1950, 1949, 1948, 1947, 1945, 1944, 1942, 1940, 1939, 1938, 1937, 1936, 1935, 1934, 1933, 1932, 1931, 1930, 1929, 1928, 1927, 1926, 1925, 1924, 1923, 1921, 1920
520 E 99TH ST	2014, 2010, 2006, 2004, 2003, 2000, 1999, 1996, 1995, 1992, 1991, 1990, 1986, 1985, 1981, 1976, 1975, 1972, 1971, 1969, 1967, 1966, 1965, 1964, 1963, 1962, 1961, 1958, 1956, 1955, 1952, 1951, 1949, 1948, 1947, 1945, 1944, 1942, 1940, 1939, 1938, 1937, 1936, 1935, 1934, 1933, 1932, 1931, 1930, 1929, 1928, 1927, 1926, 1925, 1924, 1923, 1921, 1920
520 E HARDY ST	2014, 2010, 2006, 2004, 2003, 2000, 1999, 1996, 1995, 1992, 1991, 1990, 1986, 1985, 1981, 1980, 1976, 1972, 1971, 1969, 1967, 1966, 1965, 1963, 1962, 1961, 1958, 1956, 1955, 1954, 1952, 1951, 1949, 1948, 1947, 1946, 1945, 1944, 1942, 1939, 1938, 1937, 1936, 1935, 1934, 1933, 1932, 1931, 1930, 1929, 1928, 1927, 1926, 1925, 1924, 1923, 1921, 1920
5201/2 E HARDY ST	2014, 2010, 2006, 2004, 2003, 2001, 2000, 1999, 1996, 1995, 1992, 1991, 1990, 1986, 1985, 1981, 1980, 1976, 1975, 1972, 1971, 1970, 1969, 1967, 1966, 1965, 1964, 1963, 1962, 1961, 1960, 1958, 1956, 1955, 1954, 1952, 1951, 1949, 1948, 1947, 1946, 1945, 1944, 1942, 1940, 1939, 1938, 1937, 1936, 1935, 1934, 1933, 1932, 1931, 1930, 1929, 1928, 1927, 1926, 1925, 1924, 1923, 1921, 1920
10523 RAVENSWOOD AVE	2014, 2010, 2006, 2004, 2003, 2001, 2000, 1999, 1996, 1992, 1991, 1986, 1985, 1981, 1976, 1972, 1971, 1969, 1967, 1966, 1965, 1964, 1963, 1962, 1961, 1958, 1956, 1955, 1954, 1952, 1951, 1950, 1949, 1948, 1947, 1946, 1945, 1944, 1942, 1940, 1939, 1938, 1937, 1936, 1935, 1934, 1933, 1932, 1931, 1930, 1929, 1928, 1927, 1926, 1925, 1924, 1923, 1921, 1920
10524 RAVENSWOOD AVE	2014, 2010, 2006, 2004, 2003, 2001, 2000, 1999, 1996, 1995, 1992, 1991, 1990, 1986, 1985, 1981, 1980, 1976, 1972, 1971, 1969, 1967, 1966, 1965, 1963, 1962, 1961, 1958, 1957, 1956, 1955, 1954, 1952, 1951, 1950, 1949, 1948, 1947, 1946, 1945, 1944, 1942, 1940, 1939, 1938, 1937, 1936, 1935, 1934, 1933, 1932, 1931, 1930, 1929, 1928, 1927, 1926, 1925, 1924, 1923, 1921, 1920
10524 S PRAIRIE AVE	2014, 2010, 2006, 2004, 2003, 2000, 1999, 1996, 1995, 1992, 1991, 1990, 1986, 1985, 1981, 1980, 1976, 1975, 1972, 1971, 1970, 1969, 1967, 1966, 1965, 1964, 1963, 1962, 1961, 1960, 1958, 1957, 1956, 1955, 1954, 1952, 1951, 1950, 1949, 1948, 1947, 1946, 1945, 1944, 1942, 1940, 1939, 1938, 1937, 1936, 1935, 1934, 1933, 1932, 1931, 1930, 1929, 1928, 1927, 1926, 1925, 1924, 1923, 1921, 1920
10525 RAVENSWOOD AVE	2014, 2010, 2006, 2004, 2003, 2000, 1999, 1996, 1995, 1992, 1991, 1990, 1986, 1985, 1981, 1976, 1972, 1971, 1969, 1967, 1966, 1965, 1963, 1962, 1961, 1958, 1957, 1956, 1955, 1954, 1952, 1951, 1950, 1949, 1948, 1947, 1946, 1945, 1944, 1942, 1940, 1939, 1938, 1937, 1936, 1935, 1934, 1933, 1932, 1931, 1930, 1929, 1928, 1927, 1926, 1925, 1924, 1923, 1921, 1920
10525 YUKON AVE	2014, 2010, 2006, 2004, 2003, 2000, 1999, 1996, 1995, 1992, 1991, 1990, 1986, 1985, 1981, 1980, 1976, 1975, 1972, 1971, 1970, 1969, 1967, 1966, 1965, 1964, 1963, 1962, 1961, 1960, 1958, 1957, 1956, 1955, 1954, 1952, 1951, 1950, 1949, 1948, 1947, 1946, 1945, 1944, 1942, 1940, 1939, 1938, 1937, 1936, 1935, 1934, 1933, 1932, 1931, 1930, 1929, 1928, 1927, 1926, 1925, 1924, 1923, 1921, 1920
10527 RAVENSWOOD AVE	2014, 2010, 2006, 2004, 2003, 2000, 1999, 1996, 1995, 1992, 1991, 1986, 1985, 1981, 1980, 1976, 1972, 1971, 1970, 1969, 1967, 1966, 1965, 1963, 1962, 1961, 1958, 1956, 1955, 1954, 1952, 1951, 1950, 1949, 1948, 1947, 1946, 1945, 1944, 1942, 1940, 1939, 1938, 1937, 1936, 1935, 1934, 1933, 1932, 1931, 1930, 1929, 1928, 1927, 1926, 1925, 1924, 1923, 1921, 1920
10529 YUKON AVE	2014, 2010, 2006, 2004, 2003, 2000, 1999, 1996, 1995, 1992, 1991, 1990, 1986, 1985, 1981, 1980, 1976, 1975, 1972, 1971, 1970, 1969, 1967, 1966, 1965, 1964, 1963, 1962, 1961, 1960, 1958, 1956, 1955, 1954, 1952, 1951, 1950, 1949, 1948, 1947, 1946, 1945, 1944, 1942, 1940, 1939, 1938, 1937, 1936, 1935, 1934, 1933, 1932, 1931, 1930, 1929, 1928, 1927, 1926, 1925, 1924, 1923, 1921, 1920

FINDINGS

Address Researched	Address Not Identified in Research Source
10530 PRAIRIE AVE	2014, 2010, 2006, 2004, 2003, 2001, 2000, 1999, 1996, 1995, 1992, 1991, 1990, 1986, 1985, 1981, 1980, 1976, 1975, 1972, 1971, 1970, 1969, 1967, 1966, 1964, 1963, 1962, 1961, 1960, 1958, 1957, 1956, 1955, 1954, 1952, 1951, 1950, 1949, 1948, 1947, 1946, 1945, 1944, 1942, 1940, 1939, 1938, 1937, 1936, 1935, 1934, 1933, 1932, 1931, 1930, 1929, 1928, 1927, 1926, 1925, 1924, 1923, 1921, 1920
10530 S PRAIRIE AVE	2014, 2010, 2006, 2004, 2003, 2000, 1999, 1996, 1995, 1992, 1991, 1990, 1986, 1985, 1981, 1980, 1976, 1975, 1972, 1971, 1970, 1969, 1967, 1966, 1965, 1964, 1963, 1962, 1961, 1960, 1958, 1957, 1956, 1955, 1954, 1952, 1951, 1950, 1949, 1948, 1947, 1946, 1945, 1944, 1942, 1940, 1939, 1938, 1937, 1936, 1935, 1934, 1933, 1932, 1931, 1930, 1929, 1928, 1927, 1926, 1925, 1924, 1923, 1921, 1920
1060 S PRAIRIE AVE	2014, 2010, 2006, 2004, 2003, 2000, 1999, 1996, 1995, 1992, 1991, 1990, 1986, 1985, 1981, 1980, 1976, 1975, 1972, 1971, 1970, 1969, 1967, 1966, 1965, 1964, 1963, 1962, 1961, 1960, 1958, 1957, 1956, 1955, 1954, 1952, 1951, 1950, 1949, 1948, 1947, 1946, 1945, 1944, 1942, 1940, 1939, 1938, 1937, 1936, 1935, 1934, 1933, 1932, 1931, 1930, 1929, 1928, 1927, 1926, 1925, 1924, 1923, 1921, 1920
10600 FREEMAN AVE	2014, 2010, 2006, 2004, 2003, 2001, 2000, 1999, 1996, 1995, 1992, 1991, 1990, 1986, 1985, 1981, 1980, 1976, 1975, 1972, 1971, 1970, 1969, 1967, 1966, 1965, 1963, 1962, 1961, 1958, 1956, 1955, 1952, 1951, 1949, 1948, 1947, 1946, 1945, 1944, 1942, 1940, 1939, 1938, 1937, 1936, 1935, 1934, 1933, 1932, 1931, 1930, 1929, 1928, 1927, 1926, 1925, 1924, 1923, 1921, 1920
10600 PRAIRIE AVE	2014, 2010, 2006, 2004, 2003, 2001, 2000, 1999, 1996, 1995, 1992, 1991, 1990, 1986, 1985, 1981, 1980, 1976, 1975, 1972, 1971, 1970, 1969, 1967, 1966, 1964, 1963, 1962, 1961, 1960, 1958, 1957, 1956, 1955, 1954, 1952, 1951, 1950, 1949, 1948, 1947, 1946, 1945, 1944, 1942, 1940, 1939, 1938, 1937, 1936, 1935, 1934, 1933, 1932, 1931, 1930, 1929, 1928, 1927, 1926, 1925, 1924, 1923, 1921, 1920
10600 PRAIRIE AVE S	2014, 2010, 2006, 2004, 2003, 2001, 2000, 1999, 1996, 1995, 1992, 1991, 1990, 1986, 1985, 1981, 1980, 1976, 1975, 1972, 1971, 1969, 1967, 1966, 1965, 1964, 1963, 1962, 1961, 1960, 1958, 1957, 1956, 1955, 1954, 1952, 1951, 1950, 1949, 1948, 1947, 1946, 1945, 1944, 1942, 1940, 1939, 1938, 1937, 1936, 1935, 1934, 1933, 1932, 1931, 1930, 1929, 1928, 1927, 1926, 1925, 1924, 1923, 1921, 1920
10600 S FREEMAN AVE	2014, 2010, 2006, 2004, 2003, 1999, 1996, 1992, 1991, 1986, 1985, 1981, 1976, 1972, 1971, 1969, 1967, 1966, 1965, 1964, 1963, 1962, 1961, 1960, 1958, 1957, 1956, 1955, 1954, 1952, 1951, 1950, 1949, 1948, 1947, 1946, 1945, 1944, 1942, 1940, 1939, 1938, 1937, 1936, 1935, 1934, 1933, 1932, 1931, 1930, 1929, 1928, 1927, 1926, 1925, 1924, 1923, 1921, 1920
10600 S PRAIRIE AVE	2014, 2010, 2006, 2004, 2003, 1999, 1996, 1992, 1991, 1985, 1981, 1972, 1970, 1969, 1967, 1966, 1965, 1964, 1963, 1962, 1961, 1960, 1958, 1957, 1956, 1955, 1954, 1952, 1951, 1950, 1949, 1948, 1947, 1946, 1945, 1944, 1942, 1940, 1939, 1938, 1937, 1936, 1935, 1934, 1933, 1932, 1931, 1930, 1929, 1928, 1927, 1926, 1925, 1924, 1923, 1921, 1920
10600 S Prairie Ave	2010, 2006, 2004, 2003, 2001, 2000, 1999, 1996, 1995, 1992, 1991, 1990, 1986, 1985, 1981, 1980, 1976, 1975, 1972, 1971, 1970, 1969, 1967, 1966, 1965, 1964, 1963, 1962, 1961, 1960, 1958, 1957, 1956, 1955, 1954, 1952, 1951, 1950, 1949, 1948, 1947, 1946, 1945, 1944, 1942, 1940, 1939, 1938, 1937, 1936, 1935, 1934, 1933, 1932, 1931, 1930, 1929, 1928, 1927, 1926, 1925, 1924, 1923, 1921, 1920
10600 S Prairie Ave	2010, 2006, 2004, 2003, 2001, 2000, 1999, 1996, 1995, 1992, 1991, 1990, 1986, 1985, 1981, 1980, 1976, 1975, 1972, 1971, 1970, 1969, 1967, 1966, 1965, 1964, 1963, 1962, 1961, 1960, 1958, 1957, 1956, 1955, 1954, 1952, 1951, 1950, 1949, 1948, 1947, 1946, 1945, 1944, 1942, 1940, 1939, 1938, 1937, 1936, 1935, 1934, 1933, 1932, 1931, 1930, 1929, 1928, 1927, 1926, 1925, 1924, 1923, 1921, 1920
10601 PRAIRIE AVE	2014, 2010, 2006, 2004, 2003, 2001, 2000, 1999, 1996, 1995, 1992, 1991, 1990, 1986, 1985, 1981, 1980, 1976, 1975, 1972, 1971, 1970, 1969, 1967, 1966, 1963, 1962, 1961, 1960, 1958, 1956, 1955, 1952, 1951, 1949, 1948, 1947, 1945, 1944, 1942, 1940, 1939, 1938, 1937, 1936, 1935, 1934, 1933, 1932, 1931, 1930, 1929, 1928, 1927, 1926, 1925, 1924, 1923, 1921, 1920

FINDINGS

Address Researched	Address Not Identified in Research Source
10601 PRAIRIE AVE S	2014, 2010, 2006, 2004, 2003, 2001, 2000, 1999, 1996, 1995, 1992, 1991, 1990, 1986, 1985, 1981, 1980, 1976, 1975, 1972, 1971, 1969, 1967, 1966, 1965, 1964, 1963, 1962, 1961, 1960, 1958, 1957, 1956, 1955, 1954, 1952, 1951, 1950, 1949, 1948, 1947, 1946, 1945, 1944, 1942, 1940, 1939, 1938, 1937, 1936, 1935, 1934, 1933, 1932, 1931, 1930, 1929, 1928, 1927, 1926, 1925, 1924, 1923, 1921, 1920
10601 S FREEMAN AVE	2014, 2010, 2006, 2004, 2003, 2000, 1999, 1996, 1992, 1991, 1986, 1985, 1981, 1980, 1976, 1972, 1971, 1970, 1969, 1967, 1966, 1965, 1964, 1963, 1962, 1961, 1960, 1958, 1957, 1956, 1955, 1954, 1952, 1951, 1950, 1949, 1948, 1947, 1946, 1945, 1944, 1942, 1940, 1939, 1938, 1937, 1936, 1935, 1934, 1933, 1932, 1931, 1930, 1929, 1928, 1926, 1925, 1924, 1923, 1921, 1920
10601 S PRAIRIE AVE	2014, 2010, 2006, 2004, 2003, 1999, 1996, 1992, 1991, 1985, 1972, 1971, 1970, 1969, 1967, 1966, 1965, 1964, 1963, 1962, 1961, 1960, 1958, 1957, 1956, 1955, 1954, 1952, 1951, 1950, 1949, 1948, 1947, 1946, 1945, 1944, 1942, 1940, 1939, 1938, 1937, 1936, 1935, 1934, 1933, 1932, 1931, 1930, 1929, 1928, 1927, 1926, 1925, 1924, 1923, 1921, 1920
10601 S Prairie Ave	2006, 2004, 2003, 2001, 2000, 1999, 1996, 1995, 1992, 1991, 1990, 1986, 1985, 1981, 1980, 1976, 1975, 1972, 1971, 1970, 1969, 1967, 1966, 1965, 1964, 1963, 1962, 1961, 1960, 1958, 1957, 1956, 1955, 1954, 1952, 1951, 1950, 1949, 1948, 1947, 1946, 1945, 1944, 1942, 1940, 1939, 1938, 1937, 1936, 1935, 1934, 1933, 1932, 1931, 1930, 1929, 1928, 1927, 1926, 1925, 1924, 1923, 1921, 1920
10601 S Prairie Ave	2006, 2004, 2003, 2001, 2000, 1999, 1996, 1995, 1992, 1991, 1990, 1986, 1985, 1981, 1980, 1976, 1975, 1972, 1971, 1970, 1969, 1967, 1966, 1965, 1964, 1963, 1962, 1961, 1960, 1958, 1957, 1956, 1955, 1954, 1952, 1951, 1950, 1949, 1948, 1947, 1946, 1945, 1944, 1942, 1940, 1939, 1938, 1937, 1936, 1935, 1934, 1933, 1932, 1931, 1930, 1929, 1928, 1927, 1926, 1925, 1924, 1923, 1921, 1920
10602 S Prairie Ave	2014, 2006, 2004, 2003, 2001, 2000, 1999, 1996, 1995, 1992, 1991, 1990, 1986, 1985, 1981, 1980, 1976, 1975, 1972, 1971, 1970, 1969, 1967, 1966, 1965, 1964, 1963, 1962, 1961, 1960, 1958, 1957, 1956, 1955, 1954, 1952, 1951, 1950, 1949, 1948, 1947, 1946, 1945, 1944, 1942, 1940, 1939, 1938, 1937, 1936, 1935, 1934, 1933, 1932, 1931, 1930, 1929, 1928, 1927, 1926, 1925, 1924, 1923, 1921, 1920
10602 S Prairie Ave	2014, 2006, 2004, 2003, 2001, 2000, 1999, 1996, 1995, 1992, 1991, 1990, 1986, 1985, 1981, 1980, 1976, 1975, 1972, 1971, 1970, 1969, 1967, 1966, 1965, 1964, 1963, 1962, 1961, 1960, 1958, 1957, 1956, 1955, 1954, 1952, 1951, 1950, 1949, 1948, 1947, 1946, 1945, 1944, 1942, 1940, 1939, 1938, 1937, 1936, 1935, 1934, 1933, 1932, 1931, 1930, 1929, 1928, 1927, 1926, 1925, 1924, 1923, 1921, 1920
10603 OSAGE AVE	2014, 2010, 2006, 2004, 2003, 2001, 2000, 1999, 1996, 1995, 1992, 1991, 1990, 1986, 1985, 1981, 1980, 1976, 1975, 1972, 1971, 1969, 1967, 1966, 1965, 1964, 1963, 1962, 1961, 1958, 1957, 1956, 1955, 1954, 1952, 1951, 1950, 1949, 1948, 1947, 1946, 1945, 1944, 1942, 1940, 1939, 1938, 1937, 1936, 1935, 1934, 1933, 1932, 1931, 1930, 1929, 1928, 1927, 1926, 1925, 1924, 1923, 1921, 1920
10603 S FREEMAN AVE	2014, 2010, 2006, 2004, 2003, 2001, 1999, 1996, 1995, 1992, 1991, 1986, 1985, 1981, 1980, 1976, 1975, 1972, 1971, 1970, 1969, 1967, 1966, 1965, 1964, 1963, 1962, 1961, 1960, 1958, 1957, 1956, 1955, 1954, 1952, 1951, 1950, 1949, 1948, 1947, 1946, 1945, 1944, 1942, 1940, 1939, 1938, 1937, 1936, 1935, 1934, 1933, 1932, 1931, 1930, 1929, 1928, 1927, 1926, 1925, 1924, 1923, 1921, 1920
10603 S OSAGE AVE	2014, 2010, 2006, 2004, 2003, 2000, 1999, 1996, 1995, 1992, 1991, 1990, 1986, 1985, 1981, 1980, 1976, 1975, 1972, 1971, 1970, 1969, 1967, 1966, 1965, 1964, 1963, 1962, 1961, 1960, 1958, 1957, 1956, 1955, 1954, 1952, 1951, 1950, 1949, 1948, 1947, 1946, 1945, 1944, 1942, 1940, 1939, 1938, 1937, 1936, 1935, 1934, 1933, 1932, 1931, 1930, 1929, 1928, 1927, 1926, 1925, 1924, 1923, 1921, 1920
10603 S Osage Ave	2014, 2006, 2004, 2003, 2001, 2000, 1999, 1996, 1995, 1992, 1991, 1990, 1986, 1985, 1981, 1980, 1976, 1975, 1972, 1971, 1970, 1969, 1967, 1966, 1965, 1964, 1963, 1962, 1961, 1960, 1958, 1957, 1956, 1955, 1954, 1952, 1951, 1950, 1949, 1948, 1947, 1946, 1945, 1944, 1942, 1940, 1939, 1938, 1937, 1936, 1935, 1934, 1933, 1932, 1931, 1930, 1929, 1928, 1927, 1926, 1925, 1924, 1923, 1921, 1920

FINDINGS

Address Researched	Address Not Identified in Research Source
10603 S Osage Ave	2014, 2006, 2004, 2003, 2001, 2000, 1999, 1996, 1995, 1992, 1991, 1990, 1986, 1985, 1981, 1980, 1976, 1975, 1972, 1971, 1970, 1969, 1967, 1966, 1965, 1964, 1963, 1962, 1961, 1960, 1958, 1957, 1956, 1955, 1954, 1952, 1951, 1950, 1949, 1948, 1947, 1946, 1945, 1944, 1942, 1940, 1939, 1938, 1937, 1936, 1935, 1934, 1933, 1932, 1931, 1930, 1929, 1928, 1927, 1926, 1925, 1924, 1923, 1921, 1920
10604 S Prairie Ave	2006, 2004, 2003, 2001, 2000, 1999, 1996, 1995, 1992, 1991, 1990, 1986, 1985, 1981, 1980, 1976, 1975, 1972, 1971, 1970, 1969, 1967, 1966, 1965, 1964, 1963, 1962, 1961, 1960, 1958, 1957, 1956, 1955, 1954, 1952, 1951, 1950, 1949, 1948, 1947, 1946, 1945, 1944, 1942, 1940, 1939, 1938, 1937, 1936, 1935, 1934, 1933, 1932, 1931, 1930, 1929, 1928, 1927, 1926, 1925, 1924, 1923, 1921, 1920
10604 S Prairie Ave	2006, 2004, 2003, 2001, 2000, 1999, 1996, 1995, 1992, 1991, 1990, 1986, 1985, 1981, 1980, 1976, 1975, 1972, 1971, 1970, 1969, 1967, 1966, 1965, 1964, 1963, 1962, 1961, 1960, 1958, 1957, 1956, 1955, 1954, 1952, 1951, 1950, 1949, 1948, 1947, 1946, 1945, 1944, 1942, 1940, 1939, 1938, 1937, 1936, 1935, 1934, 1933, 1932, 1931, 1930, 1929, 1928, 1927, 1926, 1925, 1924, 1923, 1921, 1920
10605 S FREEMAN AVE	2014, 2010, 2006, 2004, 2003, 2001, 2000, 1999, 1996, 1995, 1992, 1991, 1990, 1986, 1985, 1981, 1980, 1976, 1975, 1972, 1971, 1970, 1969, 1967, 1966, 1965, 1964, 1963, 1962, 1961, 1960, 1958, 1957, 1956, 1955, 1954, 1952, 1951, 1950, 1949, 1948, 1947, 1946, 1945, 1944, 1942, 1940, 1939, 1938, 1937, 1936, 1935, 1934, 1933, 1932, 1931, 1930, 1929, 1928, 1926, 1925, 1924, 1923, 1921, 1920
10606 OSAGE AVE	2014, 2010, 2006, 2004, 2003, 2001, 2000, 1999, 1996, 1995, 1992, 1991, 1986, 1985, 1981, 1976, 1975, 1972, 1971, 1970, 1969, 1967, 1966, 1965, 1964, 1963, 1962, 1961, 1960, 1958, 1957, 1956, 1955, 1954, 1952, 1951, 1950, 1949, 1948, 1947, 1946, 1945, 1944, 1942, 1940, 1939, 1938, 1937, 1936, 1935, 1934, 1933, 1932, 1931, 1930, 1929, 1928, 1927, 1926, 1925, 1924, 1923, 1921, 1920
10606 S FREEMAN AVE	2014, 2010, 2006, 2004, 2003, 1999, 1996, 1992, 1991, 1986, 1985, 1981, 1976, 1972, 1971, 1969, 1967, 1966, 1965, 1964, 1963, 1962, 1961, 1960, 1958, 1957, 1956, 1955, 1954, 1952, 1951, 1950, 1949, 1948, 1947, 1946, 1945, 1944, 1942, 1940, 1939, 1938, 1937, 1936, 1935, 1934, 1933, 1932, 1931, 1930, 1929, 1928, 1926, 1925, 1924, 1923, 1921, 1920
10606 S OSAGE AVE	2014, 2010, 2006, 2004, 2003, 2000, 1999, 1996, 1995, 1992, 1991, 1990, 1986, 1985, 1981, 1980, 1976, 1975, 1972, 1971, 1970, 1969, 1967, 1966, 1965, 1964, 1963, 1962, 1961, 1960, 1958, 1957, 1956, 1955, 1954, 1952, 1951, 1950, 1949, 1948, 1947, 1946, 1945, 1944, 1942, 1940, 1939, 1938, 1937, 1936, 1935, 1934, 1933, 1932, 1931, 1930, 1929, 1928, 1927, 1926, 1925, 1924, 1923, 1921, 1920
10606 S PRAIRIE AVE	2014, 2010, 2006, 2004, 2003, 2000, 1999, 1996, 1995, 1992, 1991, 1990, 1986, 1985, 1981, 1980, 1976, 1975, 1972, 1971, 1970, 1969, 1967, 1966, 1965, 1964, 1963, 1962, 1961, 1960, 1958, 1957, 1956, 1955, 1954, 1952, 1951, 1950, 1949, 1948, 1947, 1946, 1945, 1944, 1942, 1940, 1939, 1938, 1937, 1936, 1935, 1934, 1933, 1932, 1931, 1930, 1929, 1928, 1927, 1926, 1925, 1924, 1923, 1921, 1920
10607 OSAGE AVE	2014, 2010, 2006, 2004, 2003, 2001, 1999, 1996, 1995, 1992, 1991, 1990, 1986, 1985, 1981, 1980, 1976, 1972, 1971, 1969, 1967, 1966, 1965, 1964, 1963, 1962, 1961, 1958, 1957, 1956, 1955, 1954, 1952, 1951, 1950, 1949, 1948, 1947, 1946, 1945, 1944, 1942, 1940, 1939, 1938, 1937, 1936, 1935, 1934, 1933, 1932, 1931, 1930, 1929, 1928, 1927, 1926, 1925, 1924, 1923, 1921, 1920
10607 S FREEMAN AVE	2014, 2010, 2006, 2004, 2003, 2001, 2000, 1999, 1996, 1995, 1992, 1991, 1990, 1986, 1985, 1981, 1980, 1976, 1975, 1972, 1971, 1970, 1969, 1967, 1966, 1965, 1964, 1963, 1962, 1961, 1960, 1958, 1957, 1956, 1955, 1954, 1952, 1951, 1950, 1949, 1948, 1947, 1946, 1945, 1944, 1942, 1940, 1939, 1938, 1937, 1936, 1935, 1934, 1933, 1932, 1931, 1930, 1929, 1928, 1926, 1925, 1924, 1923, 1921, 1920
10607 S OSAGE AVE	2014, 2010, 2006, 2004, 2003, 2000, 1999, 1996, 1995, 1992, 1991, 1990, 1986, 1985, 1981, 1980, 1976, 1975, 1972, 1971, 1970, 1969, 1967, 1966, 1965, 1964, 1963, 1962, 1961, 1960, 1958, 1957, 1956, 1955, 1954, 1952, 1951, 1950, 1949, 1948, 1947, 1946, 1945, 1944, 1942, 1940, 1939, 1938, 1937, 1936, 1935, 1934, 1933, 1932, 1931, 1930, 1929, 1928, 1927, 1926, 1925, 1924, 1923, 1921, 1920

FINDINGS

Address Researched	Address Not Identified in Research Source
10608 PRAIRIE AVE	2014, 2010, 2006, 2004, 2003, 2001, 2000, 1999, 1996, 1995, 1992, 1991, 1990, 1986, 1985, 1981, 1980, 1976, 1975, 1972, 1971, 1970, 1969, 1967, 1966, 1965, 1964, 1963, 1962, 1961, 1960, 1958, 1957, 1956, 1955, 1954, 1952, 1951, 1949, 1948, 1947, 1945, 1944, 1942, 1940, 1939, 1938, 1937, 1936, 1935, 1934, 1933, 1932, 1931, 1930, 1929, 1928, 1927, 1926, 1925, 1924, 1923, 1921, 1920
10608 S Prairie Ave	2006, 2004, 2003, 2001, 2000, 1999, 1996, 1995, 1992, 1991, 1990, 1986, 1985, 1981, 1980, 1976, 1975, 1972, 1971, 1970, 1969, 1967, 1966, 1965, 1964, 1963, 1962, 1961, 1960, 1958, 1957, 1956, 1955, 1954, 1952, 1951, 1950, 1949, 1948, 1947, 1946, 1945, 1944, 1942, 1940, 1939, 1938, 1937, 1936, 1935, 1934, 1933, 1932, 1931, 1930, 1929, 1928, 1927, 1926, 1925, 1924, 1923, 1921, 1920
10608 S Prairie Ave	2006, 2004, 2003, 2001, 2000, 1999, 1996, 1995, 1992, 1991, 1990, 1986, 1985, 1981, 1980, 1976, 1975, 1972, 1971, 1970, 1969, 1967, 1966, 1965, 1964, 1963, 1962, 1961, 1960, 1958, 1957, 1956, 1955, 1954, 1952, 1951, 1950, 1949, 1948, 1947, 1946, 1945, 1944, 1942, 1940, 1939, 1938, 1937, 1936, 1935, 1934, 1933, 1932, 1931, 1930, 1929, 1928, 1927, 1926, 1925, 1924, 1923, 1921, 1920
10609 DOTY AVE	2014, 2010, 2006, 2004, 2003, 2000, 1999, 1996, 1995, 1992, 1991, 1990, 1986, 1985, 1981, 1980, 1976, 1975, 1972, 1971, 1970, 1969, 1967, 1966, 1963, 1962, 1961, 1960, 1958, 1957, 1956, 1955, 1952, 1951, 1950, 1949, 1948, 1947, 1946, 1945, 1944, 1942, 1940, 1939, 1938, 1937, 1936, 1935, 1934, 1933, 1932, 1931, 1930, 1929, 1928, 1927, 1926, 1925, 1924, 1923, 1921, 1920
10609 S FREEMAN AVE	2014, 2010, 2006, 2004, 2003, 2001, 1999, 1996, 1992, 1991, 1986, 1985, 1981, 1980, 1976, 1975, 1972, 1971, 1970, 1969, 1967, 1966, 1965, 1964, 1963, 1962, 1961, 1960, 1958, 1957, 1956, 1955, 1954, 1952, 1951, 1950, 1949, 1948, 1947, 1946, 1945, 1944, 1942, 1940, 1939, 1938, 1937, 1936, 1935, 1934, 1933, 1932, 1931, 1930, 1929, 1928, 1926, 1925, 1924, 1923, 1921, 1920
1061 MYRTLE AVE	2014, 2010, 2006, 2004, 2003, 2000, 1999, 1996, 1995, 1992, 1991, 1990, 1986, 1985, 1981, 1980, 1976, 1975, 1972, 1971, 1970, 1969, 1967, 1966, 1965, 1964, 1963, 1962, 1961, 1960, 1958, 1957, 1956, 1955, 1954, 1952, 1951, 1950, 1949, 1948, 1947, 1946, 1945, 1944, 1942, 1940, 1939, 1938, 1937, 1936, 1935, 1934, 1933, 1932, 1931, 1930, 1929, 1928, 1927, 1926, 1925, 1924, 1923, 1921, 1920
10610 OSAGE AVE	2014, 2010, 2006, 2004, 2003, 2001, 1999, 1996, 1992, 1991, 1986, 1985, 1981, 1976, 1972, 1971, 1969, 1967, 1966, 1965, 1964, 1963, 1962, 1961, 1960, 1958, 1957, 1956, 1955, 1954, 1952, 1951, 1950, 1949, 1948, 1947, 1946, 1945, 1944, 1942, 1940, 1939, 1938, 1937, 1936, 1935, 1934, 1933, 1932, 1931, 1930, 1929, 1928, 1927, 1926, 1925, 1924, 1923, 1921, 1920
10610 S OSAGE AVE	2014, 2010, 2006, 2004, 2003, 2000, 1999, 1996, 1995, 1992, 1991, 1990, 1986, 1985, 1981, 1980, 1976, 1975, 1972, 1971, 1970, 1969, 1967, 1966, 1965, 1964, 1963, 1962, 1961, 1960, 1958, 1957, 1956, 1955, 1954, 1952, 1951, 1950, 1949, 1948, 1947, 1946, 1945, 1944, 1942, 1940, 1939, 1938, 1937, 1936, 1935, 1934, 1933, 1932, 1931, 1930, 1929, 1928, 1927, 1926, 1925, 1924, 1923, 1921, 1920
10610 S PRAIRIE AVE	2014, 2010, 2006, 2004, 2003, 2000, 1999, 1996, 1995, 1992, 1991, 1986, 1985, 1981, 1976, 1975, 1972, 1971, 1970, 1969, 1967, 1966, 1965, 1964, 1963, 1962, 1961, 1960, 1958, 1957, 1956, 1955, 1954, 1952, 1951, 1950, 1949, 1948, 1947, 1946, 1945, 1944, 1942, 1940, 1939, 1938, 1937, 1936, 1935, 1934, 1933, 1932, 1931, 1930, 1929, 1928, 1927, 1926, 1925, 1924, 1923, 1921, 1920
10611 OSAGE AVE	2014, 2010, 2006, 2004, 2003, 2001, 2000, 1999, 1996, 1995, 1992, 1991, 1990, 1986, 1985, 1981, 1980, 1976, 1972, 1971, 1969, 1967, 1966, 1965, 1964, 1963, 1962, 1961, 1958, 1957, 1956, 1955, 1954, 1952, 1951, 1949, 1948, 1947, 1945, 1944, 1942, 1940, 1939, 1938, 1937, 1936, 1935, 1934, 1933, 1932, 1931, 1930, 1929, 1928, 1927, 1926, 1925, 1924, 1923, 1921, 1920
10611 PRAIRIE AVE	2014, 2010, 2006, 2004, 2003, 2001, 2000, 1999, 1996, 1995, 1992, 1991, 1990, 1986, 1985, 1981, 1980, 1976, 1975, 1972, 1971, 1970, 1969, 1967, 1966, 1964, 1963, 1962, 1961, 1960, 1958, 1957, 1956, 1955, 1954, 1952, 1951, 1950, 1949, 1948, 1947, 1946, 1945, 1944, 1942, 1940, 1939, 1938, 1937, 1936, 1935, 1934, 1933, 1932, 1931, 1930, 1929, 1928, 1927, 1926, 1925, 1924, 1923, 1921, 1920

FINDINGS

Address Researched	Address Not Identified in Research Source
10611 PRAIRIE AVE S	2014, 2010, 2006, 2004, 2003, 2001, 2000, 1999, 1996, 1995, 1992, 1991, 1990, 1986, 1985, 1981, 1980, 1976, 1975, 1972, 1971, 1969, 1967, 1966, 1965, 1964, 1963, 1962, 1961, 1960, 1958, 1957, 1956, 1955, 1954, 1952, 1951, 1950, 1949, 1948, 1947, 1946, 1945, 1944, 1942, 1940, 1939, 1938, 1937, 1936, 1935, 1934, 1933, 1932, 1931, 1930, 1929, 1928, 1927, 1926, 1925, 1924, 1923, 1921, 1920
10611 S FREEMAN AVE	2014, 2010, 2006, 2004, 2003, 2001, 2000, 1999, 1996, 1995, 1992, 1991, 1990, 1986, 1985, 1981, 1980, 1976, 1975, 1972, 1971, 1970, 1969, 1967, 1966, 1965, 1964, 1963, 1962, 1961, 1960, 1958, 1957, 1956, 1955, 1954, 1952, 1951, 1950, 1949, 1948, 1947, 1946, 1945, 1944, 1942, 1940, 1939, 1938, 1937, 1936, 1935, 1934, 1933, 1932, 1931, 1930, 1929, 1928, 1926, 1925, 1924, 1923, 1921, 1920
10611 S OSAGE AVE	2014, 2010, 2006, 2004, 2003, 2000, 1999, 1996, 1995, 1992, 1991, 1990, 1986, 1985, 1981, 1980, 1976, 1975, 1972, 1971, 1970, 1969, 1967, 1966, 1965, 1964, 1963, 1962, 1961, 1960, 1958, 1957, 1956, 1955, 1954, 1952, 1951, 1950, 1949, 1948, 1947, 1946, 1945, 1944, 1942, 1940, 1939, 1938, 1937, 1936, 1935, 1934, 1933, 1932, 1931, 1930, 1929, 1928, 1927, 1926, 1925, 1924, 1923, 1921, 1920
10611 S PRAIRIE AVE	2014, 2010, 2006, 2004, 2003, 1999, 1996, 1992, 1991, 1986, 1985, 1981, 1976, 1972, 1971, 1970, 1969, 1967, 1966, 1965, 1964, 1963, 1962, 1961, 1960, 1958, 1957, 1956, 1955, 1954, 1952, 1951, 1950, 1949, 1948, 1947, 1945, 1944, 1942, 1940, 1939, 1938, 1937, 1936, 1935, 1934, 1933, 1932, 1931, 1930, 1929, 1928, 1927, 1926, 1925, 1924, 1923, 1921, 1920
10611 S Prairie Ave	2006, 2004, 2003, 2001, 2000, 1999, 1996, 1995, 1992, 1991, 1990, 1986, 1985, 1981, 1980, 1976, 1975, 1972, 1971, 1970, 1969, 1967, 1966, 1965, 1964, 1963, 1962, 1961, 1960, 1958, 1957, 1956, 1955, 1954, 1952, 1951, 1950, 1949, 1948, 1947, 1946, 1945, 1944, 1942, 1940, 1939, 1938, 1937, 1936, 1935, 1934, 1933, 1932, 1931, 1930, 1929, 1928, 1927, 1926, 1925, 1924, 1923, 1921, 1920
10611 S Prairie Ave	2006, 2004, 2003, 2001, 2000, 1999, 1996, 1995, 1992, 1991, 1990, 1986, 1985, 1981, 1980, 1976, 1975, 1972, 1971, 1970, 1969, 1967, 1966, 1965, 1964, 1963, 1962, 1961, 1960, 1958, 1957, 1956, 1955, 1954, 1952, 1951, 1950, 1949, 1948, 1947, 1946, 1945, 1944, 1942, 1940, 1939, 1938, 1937, 1936, 1935, 1934, 1933, 1932, 1931, 1930, 1929, 1928, 1927, 1926, 1925, 1924, 1923, 1921, 1920
10612 FREEMAN AVE	2014, 2010, 2006, 2004, 2003, 2001, 2000, 1999, 1996, 1995, 1992, 1991, 1990, 1986, 1985, 1981, 1980, 1976, 1975, 1972, 1971, 1970, 1969, 1967, 1966, 1965, 1963, 1962, 1961, 1958, 1956, 1955, 1952, 1951, 1949, 1948, 1947, 1945, 1944, 1942, 1940, 1939, 1938, 1937, 1936, 1935, 1934, 1933, 1932, 1931, 1930, 1929, 1928, 1927, 1926, 1925, 1924, 1923, 1921, 1920
10612 S FREEMAN AVE	2014, 2010, 2006, 2004, 2003, 2000, 1999, 1996, 1995, 1992, 1991, 1990, 1986, 1985, 1981, 1976, 1972, 1971, 1969, 1967, 1966, 1965, 1964, 1963, 1962, 1961, 1960, 1958, 1957, 1956, 1955, 1952, 1951, 1950, 1949, 1948, 1947, 1946, 1945, 1944, 1942, 1940, 1939, 1938, 1937, 1936, 1935, 1934, 1933, 1932, 1931, 1930, 1929, 1928, 1927, 1926, 1925, 1924, 1923, 1921, 1920
10612 S PRAIRIE AVE	2014, 2010, 2006, 2004, 2003, 1999, 1996, 1992, 1991, 1986, 1985, 1981, 1976, 1975, 1972, 1971, 1970, 1969, 1967, 1966, 1965, 1964, 1963, 1962, 1961, 1960, 1958, 1957, 1956, 1955, 1954, 1952, 1951, 1950, 1949, 1948, 1947, 1946, 1945, 1944, 1942, 1940, 1939, 1938, 1937, 1936, 1935, 1934, 1933, 1932, 1931, 1930, 1929, 1928, 1927, 1926, 1925, 1924, 1923, 1921, 1920
10612 S Prairie Ave	2010, 2006, 2004, 2003, 2001, 2000, 1999, 1996, 1995, 1992, 1991, 1990, 1986, 1985, 1981, 1980, 1976, 1975, 1972, 1971, 1970, 1969, 1967, 1966, 1965, 1964, 1963, 1962, 1961, 1960, 1958, 1957, 1956, 1955, 1954, 1952, 1951, 1950, 1949, 1948, 1947, 1946, 1945, 1944, 1942, 1940, 1939, 1938, 1937, 1936, 1935, 1934, 1933, 1932, 1931, 1930, 1929, 1928, 1927, 1926, 1925, 1924, 1923, 1921, 1920
10612 S Prairie Ave	2010, 2006, 2004, 2003, 2001, 2000, 1999, 1996, 1995, 1992, 1991, 1990, 1986, 1985, 1981, 1980, 1976, 1975, 1972, 1971, 1970, 1969, 1967, 1966, 1965, 1964, 1963, 1962, 1961, 1960, 1958, 1957, 1956, 1955, 1954, 1952, 1951, 1950, 1949, 1948, 1947, 1946, 1945, 1944, 1942, 1940, 1939, 1938, 1937, 1936, 1935, 1934, 1933, 1932, 1931, 1930, 1929, 1928, 1927, 1926, 1925, 1924, 1923, 1921, 1920

FINDINGS

Address Researched	Address Not Identified in Research Source
10613 DOTY AVE	2014, 2010, 2006, 2004, 2003, 2000, 1999, 1996, 1995, 1992, 1991, 1986, 1985, 1981, 1980, 1976, 1975, 1972, 1971, 1970, 1969, 1967, 1966, 1965, 1964, 1963, 1962, 1961, 1958, 1956, 1955, 1952, 1951, 1949, 1948, 1947, 1946, 1945, 1944, 1942, 1940, 1939, 1938, 1937, 1936, 1935, 1934, 1933, 1932, 1931, 1930, 1929, 1928, 1927, 1926, 1925, 1924, 1923, 1921, 1920
10613 FREEMAN AVE	2014, 2010, 2006, 2004, 2003, 2001, 2000, 1999, 1996, 1995, 1992, 1991, 1990, 1986, 1985, 1981, 1980, 1976, 1975, 1972, 1971, 1970, 1969, 1967, 1966, 1965, 1964, 1963, 1962, 1961, 1958, 1956, 1955, 1952, 1951, 1949, 1948, 1947, 1946, 1945, 1944, 1942, 1940, 1939, 1938, 1937, 1936, 1935, 1934, 1933, 1932, 1931, 1930, 1929, 1928, 1927, 1926, 1925, 1924, 1923, 1921, 1920
10613 PRAIRIE AVE	2014, 2010, 2006, 2004, 2003, 2001, 2000, 1999, 1996, 1995, 1992, 1991, 1990, 1986, 1985, 1981, 1980, 1976, 1975, 1972, 1971, 1970, 1969, 1967, 1966, 1963, 1962, 1961, 1958, 1957, 1956, 1955, 1954, 1952, 1951, 1949, 1948, 1947, 1945, 1944, 1942, 1940, 1939, 1938, 1937, 1936, 1935, 1934, 1933, 1932, 1931, 1930, 1929, 1928, 1927, 1926, 1925, 1924, 1923, 1921, 1920
10613 S FREEMAN AVE	2014, 2010, 2006, 2004, 2003, 2001, 1999, 1996, 1995, 1992, 1991, 1990, 1986, 1985, 1981, 1976, 1972, 1971, 1969, 1967, 1966, 1965, 1964, 1963, 1962, 1961, 1960, 1958, 1957, 1956, 1955, 1954, 1952, 1951, 1950, 1949, 1948, 1947, 1946, 1945, 1944, 1942, 1940, 1939, 1938, 1937, 1936, 1935, 1934, 1933, 1932, 1931, 1930, 1929, 1928, 1926, 1925, 1924, 1923, 1921, 1920
10613 S PRAIRIE AVE	2014, 2010, 2006, 2004, 2003, 2000, 1999, 1996, 1995, 1992, 1991, 1990, 1986, 1985, 1981, 1976, 1975, 1972, 1971, 1970, 1969, 1967, 1966, 1965, 1964, 1963, 1962, 1961, 1960, 1958, 1957, 1956, 1955, 1954, 1952, 1951, 1950, 1949, 1948, 1947, 1946, 1945, 1944, 1942, 1940, 1939, 1938, 1937, 1936, 1935, 1934, 1933, 1932, 1931, 1930, 1929, 1928, 1927, 1926, 1925, 1924, 1923, 1921, 1920
10614 DOTY AVE	2014, 2010, 2006, 2004, 2003, 2000, 1999, 1996, 1992, 1991, 1990, 1986, 1985, 1981, 1976, 1975, 1972, 1971, 1969, 1967, 1966, 1965, 1964, 1963, 1962, 1961, 1960, 1958, 1956, 1955, 1954, 1952, 1951, 1950, 1949, 1948, 1947, 1946, 1945, 1944, 1942, 1940, 1939, 1938, 1937, 1936, 1935, 1934, 1933, 1932, 1931, 1930, 1929, 1928, 1927, 1926, 1925, 1924, 1923, 1921, 1920
10614 OSAGE AVE	2014, 2010, 2006, 2004, 2003, 2001, 1999, 1996, 1995, 1992, 1991, 1986, 1985, 1981, 1980, 1976, 1975, 1972, 1971, 1969, 1967, 1966, 1965, 1964, 1963, 1962, 1961, 1958, 1957, 1956, 1955, 1954, 1952, 1951, 1950, 1949, 1948, 1947, 1946, 1945, 1944, 1942, 1940, 1939, 1938, 1937, 1936, 1935, 1934, 1933, 1932, 1931, 1930, 1929, 1928, 1927, 1926, 1925, 1924, 1923, 1921, 1920
10614 PRAIRIE AVE	2014, 2010, 2006, 2004, 2003, 2001, 2000, 1999, 1996, 1995, 1992, 1991, 1990, 1986, 1985, 1981, 1980, 1976, 1975, 1972, 1971, 1970, 1969, 1967, 1966, 1964, 1963, 1962, 1961, 1960, 1958, 1957, 1956, 1955, 1954, 1952, 1951, 1950, 1949, 1948, 1947, 1946, 1945, 1944, 1942, 1940, 1939, 1938, 1937, 1936, 1935, 1934, 1933, 1932, 1931, 1930, 1929, 1928, 1927, 1926, 1925, 1924, 1923, 1921, 1920
10614 PRAIRIE AVE S	2014, 2010, 2006, 2004, 2003, 2001, 2000, 1999, 1996, 1995, 1992, 1991, 1990, 1986, 1985, 1981, 1980, 1976, 1975, 1972, 1971, 1969, 1967, 1966, 1965, 1964, 1963, 1962, 1961, 1960, 1958, 1957, 1956, 1955, 1954, 1952, 1951, 1950, 1949, 1948, 1947, 1946, 1945, 1944, 1942, 1940, 1939, 1938, 1937, 1936, 1935, 1934, 1933, 1932, 1931, 1930, 1929, 1928, 1927, 1926, 1925, 1924, 1923, 1921, 1920
10614 S OSAGE AVE	2014, 2010, 2006, 2004, 2003, 2000, 1999, 1996, 1995, 1992, 1991, 1990, 1986, 1985, 1981, 1980, 1976, 1975, 1972, 1971, 1970, 1969, 1967, 1966, 1965, 1964, 1963, 1962, 1961, 1960, 1958, 1957, 1956, 1955, 1954, 1952, 1951, 1950, 1949, 1948, 1947, 1946, 1945, 1944, 1942, 1940, 1939, 1938, 1937, 1936, 1935, 1934, 1933, 1932, 1931, 1930, 1929, 1928, 1927, 1926, 1925, 1924, 1923, 1921, 1920
10614 S PRAIRIE AVE	2014, 2010, 2006, 2004, 2003, 2001, 2000, 1999, 1996, 1995, 1992, 1991, 1990, 1986, 1985, 1981, 1980, 1976, 1972, 1971, 1970, 1969, 1967, 1966, 1965, 1964, 1963, 1962, 1961, 1960, 1958, 1957, 1956, 1955, 1954, 1952, 1951, 1949, 1948, 1947, 1946, 1945, 1944, 1942, 1940, 1939, 1938, 1937, 1936, 1935, 1934, 1933, 1932, 1931, 1930, 1929, 1928, 1927, 1926, 1925, 1924, 1923, 1921, 1920

FINDINGS

Address Researched	Address Not Identified in Research Source
10614 S Prairie Ave	2006, 2004, 2003, 2001, 2000, 1999, 1996, 1995, 1992, 1991, 1990, 1986, 1985, 1981, 1980, 1976, 1975, 1972, 1971, 1970, 1969, 1967, 1966, 1965, 1964, 1963, 1962, 1961, 1960, 1958, 1957, 1956, 1955, 1954, 1952, 1951, 1950, 1949, 1948, 1947, 1946, 1945, 1944, 1942, 1940, 1939, 1938, 1937, 1936, 1935, 1934, 1933, 1932, 1931, 1930, 1929, 1928, 1927, 1926, 1925, 1924, 1923, 1921, 1920
10614 S Prairie Ave	2006, 2004, 2003, 2001, 2000, 1999, 1996, 1995, 1992, 1991, 1990, 1986, 1985, 1981, 1980, 1976, 1975, 1972, 1971, 1970, 1969, 1967, 1966, 1965, 1964, 1963, 1962, 1961, 1960, 1958, 1957, 1956, 1955, 1954, 1952, 1951, 1950, 1949, 1948, 1947, 1946, 1945, 1944, 1942, 1940, 1939, 1938, 1937, 1936, 1935, 1934, 1933, 1932, 1931, 1930, 1929, 1928, 1927, 1926, 1925, 1924, 1923, 1921, 1920
10615 FREEMAN AVE	2014, 2010, 2006, 2004, 2003, 2001, 2000, 1999, 1996, 1995, 1992, 1991, 1990, 1986, 1985, 1981, 1980, 1976, 1975, 1972, 1971, 1970, 1969, 1967, 1966, 1965, 1964, 1963, 1962, 1961, 1958, 1957, 1956, 1955, 1954, 1952, 1951, 1950, 1949, 1948, 1947, 1946, 1945, 1944, 1942, 1940, 1939, 1938, 1937, 1936, 1935, 1934, 1933, 1932, 1931, 1930, 1929, 1928, 1927, 1926, 1925, 1924, 1923, 1921, 1920
10615 OSAGE AVE	2014, 2010, 2006, 2004, 2003, 2001, 2000, 1999, 1996, 1995, 1992, 1991, 1990, 1986, 1985, 1981, 1980, 1976, 1975, 1972, 1971, 1969, 1967, 1966, 1965, 1964, 1963, 1962, 1961, 1958, 1957, 1956, 1955, 1954, 1952, 1951, 1950, 1949, 1948, 1947, 1946, 1945, 1944, 1942, 1940, 1939, 1938, 1937, 1936, 1935, 1934, 1933, 1932, 1931, 1930, 1929, 1928, 1927, 1926, 1925, 1924, 1923, 1921, 1920
10615 PRAIRIE AVE	2014, 2010, 2006, 2004, 2003, 2001, 2000, 1999, 1996, 1995, 1992, 1991, 1990, 1986, 1985, 1981, 1980, 1976, 1975, 1972, 1971, 1970, 1969, 1967, 1966, 1964, 1963, 1962, 1961, 1960, 1958, 1957, 1956, 1955, 1954, 1952, 1951, 1950, 1949, 1948, 1947, 1946, 1945, 1944, 1942, 1940, 1939, 1938, 1937, 1936, 1935, 1934, 1933, 1932, 1931, 1930, 1929, 1928, 1927, 1926, 1925, 1924, 1923, 1921, 1920
10615 S FREEMAN AVE	2014, 2010, 2006, 2004, 2003, 2001, 2000, 1999, 1996, 1995, 1992, 1991, 1990, 1986, 1985, 1981, 1980, 1976, 1975, 1972, 1971, 1970, 1969, 1967, 1966, 1965, 1964, 1963, 1962, 1961, 1960, 1958, 1957, 1956, 1955, 1954, 1952, 1951, 1950, 1949, 1948, 1947, 1946, 1945, 1944, 1942, 1940, 1939, 1938, 1937, 1936, 1935, 1934, 1933, 1932, 1931, 1930, 1929, 1928, 1926, 1925, 1924, 1923, 1921, 1920
10615 S OSAGE AVE	2014, 2010, 2006, 2004, 2003, 2000, 1999, 1996, 1995, 1992, 1991, 1990, 1986, 1985, 1981, 1980, 1976, 1975, 1972, 1971, 1970, 1969, 1967, 1966, 1965, 1964, 1963, 1962, 1961, 1960, 1958, 1957, 1956, 1955, 1954, 1952, 1951, 1950, 1949, 1948, 1947, 1946, 1945, 1944, 1942, 1940, 1939, 1938, 1937, 1936, 1935, 1934, 1933, 1932, 1931, 1930, 1929, 1928, 1927, 1926, 1925, 1924, 1923, 1921, 1920
10615 S PRAIRIE AVE	2014, 2010, 2006, 2004, 2003, 1999, 1996, 1995, 1992, 1991, 1990, 1986, 1985, 1981, 1980, 1976, 1975, 1972, 1971, 1970, 1969, 1967, 1966, 1965, 1964, 1963, 1962, 1961, 1960, 1958, 1957, 1956, 1955, 1954, 1952, 1951, 1950, 1949, 1948, 1947, 1946, 1945, 1944, 1942, 1940, 1939, 1938, 1937, 1936, 1935, 1934, 1933, 1932, 1931, 1930, 1929, 1928, 1927, 1926, 1925, 1924, 1923, 1921, 1920
10616 DOTY AVE	2014, 2010, 2006, 2004, 2003, 2000, 1999, 1996, 1995, 1992, 1991, 1990, 1986, 1985, 1981, 1980, 1976, 1975, 1972, 1971, 1970, 1969, 1967, 1966, 1965, 1964, 1963, 1962, 1961, 1960, 1958, 1956, 1955, 1954, 1952, 1951, 1950, 1949, 1948, 1947, 1946, 1945, 1944, 1942, 1940, 1939, 1938, 1937, 1936, 1935, 1934, 1933, 1932, 1931, 1930, 1929, 1928, 1927, 1926, 1925, 1924, 1923, 1921, 1920
10616 Doty Ave	2010, 2006, 2004, 2003, 2001, 2000, 1999, 1996, 1995, 1992, 1991, 1990, 1986, 1985, 1981, 1980, 1976, 1975, 1972, 1971, 1970, 1969, 1967, 1966, 1965, 1964, 1963, 1962, 1961, 1960, 1958, 1957, 1956, 1955, 1954, 1952, 1951, 1950, 1949, 1948, 1947, 1946, 1945, 1944, 1942, 1940, 1939, 1938, 1937, 1936, 1935, 1934, 1933, 1932, 1931, 1930, 1929, 1928, 1927, 1926, 1925, 1924, 1923, 1921, 1920
10616 Doty Ave	2010, 2006, 2004, 2003, 2001, 2000, 1999, 1996, 1995, 1992, 1991, 1990, 1986, 1985, 1981, 1980, 1976, 1975, 1972, 1971, 1970, 1969, 1967, 1966, 1965, 1964, 1963, 1962, 1961, 1960, 1958, 1957, 1956, 1955, 1954, 1952, 1951, 1950, 1949, 1948, 1947, 1946, 1945, 1944, 1942, 1940, 1939, 1938, 1937, 1936, 1935, 1934, 1933, 1932, 1931, 1930, 1929, 1928, 1927, 1926, 1925, 1924, 1923, 1921, 1920

FINDINGS

Address Researched	Address Not Identified in Research Source
10616 FREEMAN AVE	2014, 2010, 2006, 2004, 2003, 2001, 2000, 1999, 1996, 1995, 1992, 1991, 1990, 1986, 1985, 1981, 1980, 1976, 1975, 1972, 1971, 1970, 1969, 1967, 1966, 1965, 1964, 1963, 1962, 1961, 1958, 1956, 1955, 1952, 1951, 1949, 1948, 1947, 1945, 1944, 1942, 1940, 1939, 1938, 1937, 1936, 1935, 1934, 1933, 1932, 1931, 1930, 1929, 1928, 1927, 1926, 1925, 1924, 1923, 1921, 1920
10616 OSAGE AVE	2014, 2010, 2006, 2004, 2003, 2001, 1999, 1996, 1992, 1991, 1990, 1986, 1985, 1981, 1980, 1976, 1972, 1971, 1970, 1969, 1967, 1966, 1965, 1964, 1963, 1962, 1961, 1958, 1957, 1956, 1955, 1954, 1952, 1951, 1949, 1948, 1947, 1945, 1944, 1942, 1940, 1939, 1938, 1937, 1936, 1935, 1934, 1933, 1932, 1931, 1930, 1929, 1928, 1927, 1926, 1925, 1924, 1923, 1921, 1920
10616 PRAIRIE AVE	2014, 2010, 2006, 2004, 2003, 2001, 2000, 1999, 1996, 1995, 1992, 1991, 1990, 1986, 1985, 1981, 1980, 1976, 1975, 1972, 1971, 1970, 1969, 1967, 1966, 1964, 1963, 1962, 1961, 1960, 1958, 1957, 1956, 1955, 1954, 1952, 1951, 1950, 1949, 1948, 1947, 1946, 1945, 1944, 1942, 1940, 1939, 1938, 1937, 1936, 1935, 1934, 1933, 1932, 1931, 1930, 1929, 1928, 1927, 1926, 1925, 1924, 1923, 1921, 1920
10616 PRAIRIE AVE S	2014, 2010, 2006, 2004, 2003, 2001, 2000, 1999, 1996, 1995, 1992, 1991, 1990, 1986, 1985, 1981, 1980, 1976, 1975, 1972, 1971, 1969, 1967, 1966, 1965, 1964, 1963, 1962, 1961, 1960, 1958, 1957, 1956, 1955, 1954, 1952, 1951, 1950, 1949, 1948, 1947, 1946, 1945, 1944, 1942, 1940, 1939, 1938, 1937, 1936, 1935, 1934, 1933, 1932, 1931, 1930, 1929, 1928, 1927, 1926, 1925, 1924, 1923, 1921, 1920
10616 S FREEMAN AVE	2014, 2010, 2006, 2004, 2003, 1999, 1996, 1995, 1992, 1991, 1990, 1986, 1985, 1981, 1980, 1976, 1975, 1972, 1971, 1970, 1969, 1967, 1966, 1965, 1964, 1963, 1962, 1961, 1960, 1958, 1957, 1956, 1955, 1954, 1952, 1951, 1950, 1949, 1948, 1947, 1946, 1945, 1944, 1942, 1940, 1939, 1938, 1937, 1936, 1935, 1934, 1933, 1932, 1931, 1930, 1929, 1928, 1927, 1926, 1925, 1924, 1923, 1921, 1920
10616 S OSAGE AVE	2014, 2010, 2006, 2004, 2003, 2000, 1999, 1996, 1995, 1992, 1991, 1990, 1986, 1985, 1981, 1980, 1976, 1975, 1972, 1971, 1970, 1969, 1967, 1966, 1965, 1964, 1963, 1962, 1961, 1960, 1958, 1957, 1956, 1955, 1954, 1952, 1951, 1950, 1949, 1948, 1947, 1946, 1945, 1944, 1942, 1940, 1939, 1938, 1937, 1936, 1935, 1934, 1933, 1932, 1931, 1930, 1929, 1928, 1927, 1926, 1925, 1924, 1923, 1921, 1920
10616 S PRAIRIE AVE	2014, 2010, 2006, 2004, 2003, 1999, 1996, 1995, 1992, 1991, 1990, 1986, 1985, 1981, 1980, 1976, 1975, 1972, 1971, 1970, 1969, 1967, 1966, 1965, 1964, 1963, 1962, 1961, 1960, 1958, 1957, 1956, 1955, 1954, 1952, 1951, 1950, 1949, 1948, 1947, 1946, 1945, 1944, 1942, 1940, 1939, 1938, 1937, 1936, 1935, 1934, 1933, 1932, 1931, 1930, 1929, 1928, 1927, 1926, 1925, 1924, 1923, 1921, 1920
10617 DOTY AVE	2014, 2010, 2006, 2004, 2003, 2000, 1999, 1996, 1995, 1992, 1991, 1990, 1986, 1985, 1981, 1980, 1976, 1975, 1972, 1971, 1970, 1969, 1967, 1966, 1965, 1964, 1963, 1962, 1961, 1960, 1958, 1957, 1956, 1955, 1954, 1952, 1951, 1950, 1949, 1948, 1947, 1946, 1945, 1944, 1942, 1940, 1939, 1938, 1937, 1936, 1935, 1934, 1933, 1932, 1931, 1930, 1929, 1928, 1927, 1926, 1925, 1924, 1923, 1921, 1920
10617 S PRAIRIE AVE	2014, 2010, 2006, 2004, 2003, 2000, 1999, 1996, 1995, 1992, 1991, 1990, 1986, 1985, 1981, 1980, 1976, 1975, 1972, 1971, 1970, 1969, 1967, 1966, 1965, 1964, 1963, 1962, 1961, 1958, 1957, 1956, 1955, 1954, 1952, 1951, 1950, 1949, 1948, 1947, 1945, 1944, 1942, 1940, 1939, 1938, 1937, 1936, 1935, 1934, 1933, 1932, 1931, 1930, 1929, 1928, 1927, 1926, 1925, 1924, 1923, 1921, 1920
10618 DOTY AVE	2014, 2010, 2006, 2004, 2003, 2001, 2000, 1999, 1996, 1995, 1992, 1991, 1990, 1986, 1985, 1981, 1980, 1976, 1975, 1972, 1971, 1970, 1969, 1967, 1966, 1965, 1964, 1963, 1962, 1961, 1958, 1957, 1956, 1955, 1952, 1951, 1950, 1949, 1948, 1947, 1946, 1945, 1944, 1942, 1940, 1939, 1938, 1937, 1936, 1935, 1934, 1933, 1932, 1931, 1930, 1929, 1928, 1927, 1926, 1925, 1924, 1923, 1921, 1920
10618 OSAGE AVE	2014, 2010, 2006, 2004, 2003, 2001, 2000, 1999, 1996, 1995, 1992, 1991, 1990, 1986, 1985, 1981, 1976, 1972, 1971, 1970, 1969, 1967, 1966, 1965, 1964, 1963, 1962, 1961, 1958, 1957, 1956, 1955, 1954, 1952, 1951, 1950, 1949, 1948, 1947, 1946, 1945, 1944, 1942, 1940, 1939, 1938, 1937, 1936, 1935, 1934, 1933, 1932, 1931, 1930, 1929, 1928, 1927, 1926, 1925, 1924, 1923, 1921, 1920

FINDINGS

Address Researched	Address Not Identified in Research Source
10619 DOTY AVE	2014, 2010, 2006, 2004, 2003, 2000, 1999, 1996, 1995, 1992, 1991, 1990, 1986, 1985, 1972, 1971, 1969, 1967, 1966, 1963, 1962, 1961, 1958, 1956, 1955, 1952, 1951, 1950, 1949, 1948, 1947, 1946, 1945, 1944, 1942, 1940, 1939, 1938, 1937, 1936, 1935, 1934, 1933, 1932, 1931, 1930, 1929, 1928, 1927, 1926, 1925, 1924, 1923, 1921, 1920
10619 FREEMAN AVE	2014, 2010, 2006, 2004, 2003, 2001, 2000, 1999, 1996, 1995, 1992, 1991, 1990, 1986, 1985, 1981, 1980, 1976, 1975, 1972, 1971, 1970, 1969, 1967, 1966, 1965, 1964, 1963, 1962, 1961, 1958, 1957, 1956, 1955, 1954, 1952, 1951, 1950, 1949, 1948, 1947, 1946, 1945, 1944, 1942, 1940, 1939, 1938, 1937, 1936, 1935, 1934, 1933, 1932, 1931, 1930, 1929, 1928, 1927, 1926, 1925, 1924, 1923, 1921, 1920
10619 OSAGE AVE	2014, 2010, 2006, 2004, 2003, 2001, 2000, 1999, 1996, 1995, 1992, 1991, 1986, 1985, 1981, 1976, 1972, 1971, 1969, 1967, 1966, 1965, 1964, 1963, 1962, 1961, 1960, 1958, 1957, 1956, 1955, 1954, 1952, 1951, 1950, 1949, 1948, 1947, 1946, 1945, 1944, 1942, 1940, 1939, 1938, 1937, 1936, 1935, 1934, 1933, 1932, 1931, 1930, 1929, 1928, 1927, 1926, 1925, 1924, 1923, 1921, 1920
10619 PRAIRIE AVE	2014, 2010, 2006, 2004, 2003, 2001, 2000, 1999, 1996, 1995, 1992, 1991, 1990, 1986, 1985, 1981, 1980, 1976, 1975, 1972, 1971, 1970, 1969, 1967, 1966, 1963, 1962, 1961, 1958, 1956, 1955, 1952, 1951, 1949, 1948, 1947, 1945, 1944, 1942, 1940, 1939, 1938, 1937, 1936, 1935, 1934, 1933, 1932, 1931, 1930, 1929, 1928, 1927, 1926, 1925, 1924, 1923, 1921, 1920
10619 S FREEMAN AVE	2014, 2010, 2006, 2004, 2003, 1999, 1996, 1995, 1992, 1991, 1990, 1986, 1985, 1981, 1980, 1976, 1975, 1972, 1971, 1970, 1969, 1967, 1966, 1965, 1964, 1963, 1962, 1961, 1960, 1958, 1957, 1956, 1955, 1954, 1952, 1951, 1950, 1949, 1948, 1947, 1946, 1945, 1944, 1942, 1940, 1939, 1938, 1937, 1936, 1935, 1934, 1933, 1932, 1931, 1930, 1929, 1928, 1927, 1926, 1925, 1924, 1923, 1921, 1920
10619 S OSAGE AVE	2014, 2010, 2006, 2004, 2003, 2000, 1999, 1996, 1995, 1992, 1991, 1990, 1986, 1985, 1981, 1980, 1976, 1975, 1972, 1971, 1970, 1969, 1967, 1966, 1965, 1964, 1963, 1962, 1961, 1960, 1958, 1957, 1956, 1955, 1954, 1952, 1951, 1950, 1949, 1948, 1947, 1946, 1945, 1944, 1942, 1940, 1939, 1938, 1937, 1936, 1935, 1934, 1933, 1932, 1931, 1930, 1929, 1928, 1927, 1926, 1925, 1924, 1923, 1921, 1920
10619 S PRAIRIE AVE	2014, 2010, 2006, 2004, 2003, 1999, 1996, 1992, 1991, 1986, 1985, 1981, 1976, 1975, 1972, 1971, 1970, 1969, 1967, 1966, 1965, 1964, 1963, 1962, 1961, 1960, 1958, 1957, 1956, 1955, 1954, 1952, 1951, 1950, 1949, 1948, 1947, 1946, 1945, 1944, 1942, 1940, 1939, 1938, 1937, 1936, 1935, 1934, 1933, 1932, 1931, 1930, 1929, 1928, 1927, 1926, 1925, 1924, 1923, 1921, 1920
10620 FREEMAN AVE	2014, 2010, 2006, 2004, 2003, 2001, 2000, 1999, 1996, 1995, 1992, 1991, 1990, 1986, 1985, 1981, 1980, 1976, 1975, 1972, 1971, 1970, 1969, 1967, 1966, 1965, 1963, 1962, 1961, 1958, 1956, 1955, 1952, 1951, 1949, 1948, 1947, 1945, 1944, 1942, 1940, 1939, 1938, 1937, 1936, 1935, 1934, 1933, 1932, 1931, 1930, 1929, 1928, 1927, 1926, 1925, 1924, 1923, 1921, 1920
10620 OSAGE AVE	2014, 2010, 2006, 2004, 2003, 2001, 1999, 1996, 1992, 1991, 1990, 1986, 1985, 1981, 1976, 1975, 1972, 1971, 1970, 1969, 1967, 1966, 1965, 1964, 1963, 1962, 1961, 1960, 1958, 1957, 1956, 1955, 1954, 1952, 1951, 1950, 1949, 1948, 1947, 1946, 1945, 1944, 1942, 1940, 1939, 1938, 1937, 1936, 1935, 1934, 1933, 1932, 1931, 1930, 1929, 1928, 1927, 1926, 1925, 1924, 1923, 1921, 1920
10620 S FREEMAN AVE	2014, 2010, 2006, 2004, 2003, 2000, 1999, 1996, 1995, 1992, 1991, 1990, 1986, 1985, 1981, 1980, 1976, 1975, 1972, 1971, 1969, 1967, 1966, 1965, 1964, 1963, 1962, 1961, 1960, 1958, 1957, 1956, 1955, 1954, 1952, 1951, 1950, 1949, 1948, 1947, 1946, 1945, 1944, 1942, 1940, 1939, 1938, 1937, 1936, 1935, 1934, 1933, 1932, 1931, 1930, 1929, 1928, 1926, 1925, 1924, 1923, 1921, 1920
10620 S OSAGE AVE	2014, 2010, 2006, 2004, 2003, 2000, 1999, 1996, 1995, 1992, 1991, 1990, 1986, 1985, 1981, 1980, 1976, 1975, 1972, 1971, 1970, 1969, 1967, 1966, 1965, 1964, 1963, 1962, 1961, 1960, 1958, 1957, 1956, 1955, 1954, 1952, 1951, 1950, 1949, 1948, 1947, 1946, 1945, 1944, 1942, 1940, 1939, 1938, 1937, 1936, 1935, 1934, 1933, 1932, 1931, 1930, 1929, 1928, 1927, 1926, 1925, 1924, 1923, 1921, 1920

FINDINGS

Address Researched	Address Not Identified in Research Source
10621 DOTY AVE	2014, 2010, 2006, 2004, 2003, 2000, 1999, 1996, 1995, 1992, 1991, 1990, 1986, 1985, 1981, 1980, 1976, 1975, 1972, 1971, 1970, 1969, 1967, 1966, 1965, 1964, 1963, 1962, 1961, 1960, 1958, 1957, 1956, 1955, 1954, 1952, 1951, 1950, 1949, 1948, 1947, 1946, 1945, 1944, 1942, 1940, 1939, 1938, 1937, 1936, 1935, 1934, 1933, 1932, 1931, 1930, 1929, 1928, 1927, 1926, 1925, 1924, 1923, 1921, 1920
10622 FREEMAN AVE	2014, 2010, 2006, 2004, 2003, 2001, 2000, 1999, 1996, 1995, 1992, 1991, 1990, 1986, 1985, 1981, 1980, 1976, 1975, 1972, 1971, 1970, 1969, 1967, 1966, 1965, 1963, 1962, 1961, 1958, 1956, 1955, 1952, 1951, 1949, 1948, 1947, 1946, 1945, 1944, 1942, 1940, 1939, 1938, 1937, 1936, 1935, 1934, 1933, 1932, 1931, 1930, 1929, 1928, 1927, 1926, 1925, 1924, 1923, 1921, 1920
10622 OSAGE AVE	2014, 2010, 2006, 2004, 2003, 2001, 1999, 1996, 1992, 1991, 1986, 1985, 1981, 1976, 1975, 1972, 1971, 1970, 1969, 1967, 1966, 1965, 1964, 1963, 1962, 1961, 1960, 1958, 1957, 1956, 1955, 1954, 1952, 1951, 1950, 1949, 1948, 1947, 1946, 1945, 1944, 1942, 1940, 1939, 1938, 1937, 1936, 1935, 1934, 1933, 1932, 1931, 1930, 1929, 1928, 1927, 1926, 1925, 1924, 1923, 1921, 1920
10622 PRAIRIE AVE	2014, 2010, 2006, 2004, 2003, 2001, 2000, 1999, 1996, 1995, 1992, 1991, 1990, 1986, 1985, 1981, 1980, 1976, 1975, 1972, 1971, 1970, 1969, 1967, 1966, 1964, 1963, 1962, 1961, 1960, 1958, 1957, 1956, 1955, 1954, 1952, 1951, 1950, 1949, 1948, 1947, 1946, 1945, 1944, 1942, 1940, 1939, 1938, 1937, 1936, 1935, 1934, 1933, 1932, 1931, 1930, 1929, 1928, 1927, 1926, 1925, 1924, 1923, 1921, 1920
10622 PRAIRIE AVE S	2014, 2010, 2006, 2004, 2003, 2001, 2000, 1999, 1996, 1995, 1992, 1991, 1990, 1986, 1985, 1981, 1980, 1976, 1975, 1972, 1971, 1969, 1967, 1966, 1965, 1964, 1963, 1962, 1961, 1960, 1958, 1957, 1956, 1955, 1954, 1952, 1951, 1950, 1949, 1948, 1947, 1946, 1945, 1944, 1942, 1940, 1939, 1938, 1937, 1936, 1935, 1934, 1933, 1932, 1931, 1930, 1929, 1928, 1927, 1926, 1925, 1924, 1923, 1921, 1920
10622 S FREEMAN AVE	2014, 2010, 2006, 2004, 2003, 1999, 1996, 1992, 1991, 1986, 1985, 1981, 1976, 1975, 1972, 1971, 1969, 1967, 1966, 1965, 1964, 1963, 1962, 1961, 1960, 1958, 1957, 1956, 1955, 1954, 1952, 1951, 1950, 1949, 1948, 1947, 1946, 1945, 1944, 1942, 1940, 1939, 1938, 1937, 1936, 1935, 1934, 1933, 1932, 1931, 1930, 1929, 1928, 1927, 1926, 1925, 1924, 1923, 1921, 1920
10622 S OSAGE AVE	2014, 2010, 2006, 2004, 2003, 2000, 1999, 1996, 1995, 1992, 1991, 1990, 1986, 1985, 1981, 1980, 1976, 1975, 1972, 1971, 1970, 1969, 1967, 1966, 1965, 1964, 1963, 1962, 1961, 1960, 1958, 1957, 1956, 1955, 1954, 1952, 1951, 1950, 1949, 1948, 1947, 1946, 1945, 1944, 1942, 1940, 1939, 1938, 1937, 1936, 1935, 1934, 1933, 1932, 1931, 1930, 1929, 1928, 1927, 1926, 1925, 1924, 1923, 1921, 1920
10622 S PRAIRIE AVE	2014, 2010, 2006, 2004, 2003, 1999, 1996, 1992, 1991, 1986, 1985, 1976, 1975, 1972, 1971, 1970, 1969, 1967, 1966, 1965, 1964, 1963, 1962, 1961, 1960, 1958, 1957, 1956, 1955, 1954, 1952, 1951, 1949, 1948, 1947, 1945, 1944, 1942, 1940, 1939, 1938, 1937, 1936, 1935, 1934, 1933, 1932, 1931, 1930, 1929, 1928, 1927, 1926, 1925, 1924, 1923, 1921, 1920
10622 S Prairie Ave	2006, 2004, 2003, 2001, 2000, 1999, 1996, 1995, 1992, 1991, 1990, 1986, 1985, 1981, 1980, 1976, 1975, 1972, 1971, 1970, 1969, 1967, 1966, 1965, 1964, 1963, 1962, 1961, 1960, 1958, 1957, 1956, 1955, 1954, 1952, 1951, 1950, 1949, 1948, 1947, 1946, 1945, 1944, 1942, 1940, 1939, 1938, 1937, 1936, 1935, 1934, 1933, 1932, 1931, 1930, 1929, 1928, 1927, 1926, 1925, 1924, 1923, 1921, 1920
10622 S Prairie Ave	2006, 2004, 2003, 2001, 2000, 1999, 1996, 1995, 1992, 1991, 1990, 1986, 1985, 1981, 1980, 1976, 1975, 1972, 1971, 1970, 1969, 1967, 1966, 1965, 1964, 1963, 1962, 1961, 1960, 1958, 1957, 1956, 1955, 1954, 1952, 1951, 1950, 1949, 1948, 1947, 1946, 1945, 1944, 1942, 1940, 1939, 1938, 1937, 1936, 1935, 1934, 1933, 1932, 1931, 1930, 1929, 1928, 1927, 1926, 1925, 1924, 1923, 1921, 1920
10622/ S FREEMAN AVE	2014, 2010, 2006, 2004, 2003, 2000, 1999, 1996, 1995, 1992, 1991, 1990, 1986, 1985, 1981, 1980, 1976, 1975, 1972, 1971, 1970, 1969, 1967, 1966, 1965, 1964, 1963, 1962, 1961, 1960, 1958, 1957, 1956, 1955, 1954, 1952, 1951, 1950, 1949, 1948, 1947, 1946, 1945, 1944, 1942, 1940, 1939, 1938, 1937, 1936, 1935, 1934, 1933, 1932, 1931, 1930, 1929, 1928, 1927, 1926, 1925, 1924, 1923, 1921, 1920

FINDINGS

Address Researched	Address Not Identified in Research Source
10623 FREEMAN AVE	2014, 2010, 2006, 2004, 2003, 2001, 2000, 1999, 1996, 1995, 1992, 1991, 1990, 1986, 1985, 1981, 1980, 1976, 1975, 1972, 1971, 1970, 1969, 1967, 1966, 1965, 1963, 1962, 1961, 1958, 1956, 1955, 1952, 1951, 1949, 1948, 1947, 1945, 1944, 1942, 1940, 1939, 1938, 1937, 1936, 1935, 1934, 1933, 1932, 1931, 1930, 1929, 1928, 1927, 1926, 1925, 1924, 1923, 1921, 1920
10623 PRAIRIE AVE	2014, 2010, 2006, 2004, 2003, 2001, 2000, 1999, 1996, 1995, 1992, 1991, 1990, 1986, 1985, 1981, 1980, 1976, 1975, 1972, 1971, 1970, 1969, 1967, 1966, 1963, 1962, 1961, 1958, 1956, 1955, 1952, 1951, 1949, 1948, 1947, 1946, 1945, 1944, 1942, 1940, 1939, 1938, 1937, 1936, 1935, 1934, 1933, 1932, 1931, 1930, 1929, 1928, 1927, 1926, 1925, 1924, 1923, 1921, 1920
10623 PRAIRIE AVE S	2014, 2010, 2006, 2004, 2003, 2001, 2000, 1999, 1996, 1995, 1992, 1991, 1990, 1986, 1985, 1981, 1980, 1976, 1975, 1972, 1971, 1969, 1967, 1966, 1965, 1964, 1963, 1962, 1961, 1960, 1958, 1957, 1956, 1955, 1954, 1952, 1951, 1950, 1949, 1948, 1947, 1946, 1945, 1944, 1942, 1940, 1939, 1938, 1937, 1936, 1935, 1934, 1933, 1932, 1931, 1930, 1929, 1928, 1927, 1926, 1925, 1924, 1923, 1921, 1920
10623 S FREEMAN AVE	2014, 2010, 2006, 2004, 2003, 2000, 1999, 1996, 1995, 1992, 1991, 1990, 1986, 1985, 1981, 1980, 1976, 1975, 1972, 1971, 1969, 1967, 1966, 1965, 1964, 1963, 1962, 1961, 1960, 1958, 1957, 1956, 1955, 1954, 1952, 1951, 1950, 1949, 1948, 1947, 1946, 1945, 1944, 1942, 1940, 1939, 1938, 1937, 1936, 1935, 1934, 1933, 1932, 1931, 1930, 1929, 1928, 1927, 1926, 1925, 1924, 1923, 1921, 1920
10623 S PRAIRIE AVE	2014, 2010, 2006, 2004, 2003, 1999, 1996, 1992, 1991, 1986, 1985, 1981, 1980, 1976, 1972, 1971, 1970, 1969, 1967, 1966, 1965, 1964, 1963, 1962, 1961, 1960, 1958, 1957, 1956, 1955, 1954, 1952, 1951, 1950, 1949, 1948, 1947, 1946, 1945, 1944, 1942, 1940, 1939, 1938, 1937, 1936, 1935, 1934, 1933, 1932, 1931, 1930, 1929, 1928, 1927, 1926, 1925, 1924, 1923, 1921, 1920
10623 S Prairie Ave	2006, 2004, 2003, 2001, 2000, 1999, 1996, 1995, 1992, 1991, 1990, 1986, 1985, 1981, 1980, 1976, 1975, 1972, 1971, 1970, 1969, 1967, 1966, 1965, 1964, 1963, 1962, 1961, 1960, 1958, 1957, 1956, 1955, 1954, 1952, 1951, 1950, 1949, 1948, 1947, 1946, 1945, 1944, 1942, 1940, 1939, 1938, 1937, 1936, 1935, 1934, 1933, 1932, 1931, 1930, 1929, 1928, 1927, 1926, 1925, 1924, 1923, 1921, 1920
10623 S Prairie Ave	2006, 2004, 2003, 2001, 2000, 1999, 1996, 1995, 1992, 1991, 1990, 1986, 1985, 1981, 1980, 1976, 1975, 1972, 1971, 1970, 1969, 1967, 1966, 1965, 1964, 1963, 1962, 1961, 1960, 1958, 1957, 1956, 1955, 1954, 1952, 1951, 1950, 1949, 1948, 1947, 1946, 1945, 1944, 1942, 1940, 1939, 1938, 1937, 1936, 1935, 1934, 1933, 1932, 1931, 1930, 1929, 1928, 1927, 1926, 1925, 1924, 1923, 1921, 1920
10625 FREEMAN AVE	2014, 2010, 2006, 2004, 2003, 2001, 2000, 1999, 1996, 1995, 1992, 1991, 1990, 1986, 1985, 1981, 1980, 1976, 1975, 1972, 1971, 1970, 1969, 1967, 1966, 1965, 1964, 1963, 1962, 1961, 1960, 1958, 1957, 1956, 1955, 1954, 1952, 1951, 1949, 1948, 1947, 1945, 1944, 1942, 1940, 1939, 1938, 1937, 1936, 1935, 1934, 1933, 1932, 1931, 1930, 1929, 1928, 1927, 1926, 1925, 1924, 1923, 1921, 1920
10625 PRAIRIE AVE	2014, 2010, 2006, 2004, 2003, 2001, 2000, 1999, 1996, 1995, 1992, 1991, 1990, 1986, 1985, 1981, 1980, 1976, 1975, 1972, 1971, 1970, 1969, 1967, 1966, 1963, 1962, 1961, 1958, 1957, 1956, 1955, 1952, 1951, 1949, 1948, 1947, 1946, 1945, 1944, 1942, 1940, 1939, 1938, 1937, 1936, 1935, 1934, 1933, 1932, 1931, 1930, 1929, 1928, 1927, 1926, 1925, 1924, 1923, 1921, 1920
10625 PRAIRIE AVE S	2014, 2010, 2006, 2004, 2003, 2001, 2000, 1999, 1996, 1995, 1992, 1991, 1990, 1986, 1985, 1981, 1980, 1976, 1975, 1972, 1971, 1969, 1967, 1966, 1965, 1964, 1963, 1962, 1961, 1960, 1958, 1957, 1956, 1955, 1954, 1952, 1951, 1950, 1949, 1948, 1947, 1946, 1945, 1944, 1942, 1940, 1939, 1938, 1937, 1936, 1935, 1934, 1933, 1932, 1931, 1930, 1929, 1928, 1927, 1926, 1925, 1924, 1923, 1921, 1920
10625 S OSAGE AVE	2014, 2010, 2006, 2004, 2003, 2000, 1999, 1996, 1995, 1992, 1991, 1990, 1986, 1985, 1981, 1980, 1976, 1975, 1972, 1971, 1970, 1969, 1967, 1966, 1965, 1964, 1963, 1962, 1961, 1960, 1958, 1957, 1956, 1955, 1954, 1952, 1951, 1950, 1949, 1948, 1947, 1946, 1945, 1944, 1942, 1940, 1939, 1938, 1937, 1936, 1935, 1934, 1933, 1932, 1931, 1930, 1929, 1928, 1927, 1926, 1925, 1924, 1923, 1921, 1920

FINDINGS

Address Researched	Address Not Identified in Research Source
10625 S PRAIRIE AVE	2014, 2010, 2006, 2004, 2003, 1999, 1996, 1992, 1991, 1986, 1985, 1981, 1976, 1972, 1971, 1970, 1969, 1967, 1966, 1965, 1964, 1963, 1962, 1961, 1960, 1958, 1957, 1956, 1955, 1954, 1952, 1951, 1950, 1949, 1948, 1947, 1946, 1945, 1944, 1942, 1940, 1939, 1938, 1937, 1936, 1935, 1934, 1933, 1932, 1931, 1930, 1929, 1928, 1927, 1926, 1925, 1924, 1923, 1921, 1920
10625 S Prairie Ave	2006, 2004, 2003, 2001, 2000, 1999, 1996, 1995, 1992, 1991, 1990, 1986, 1985, 1981, 1980, 1976, 1975, 1972, 1971, 1970, 1969, 1967, 1966, 1965, 1964, 1963, 1962, 1961, 1960, 1958, 1957, 1956, 1955, 1954, 1952, 1951, 1950, 1949, 1948, 1947, 1946, 1945, 1944, 1942, 1940, 1939, 1938, 1937, 1936, 1935, 1934, 1933, 1932, 1931, 1930, 1929, 1928, 1927, 1926, 1925, 1924, 1923, 1921, 1920
10625 S Prairie Ave	2006, 2004, 2003, 2001, 2000, 1999, 1996, 1995, 1992, 1991, 1990, 1986, 1985, 1981, 1980, 1976, 1975, 1972, 1971, 1970, 1969, 1967, 1966, 1965, 1964, 1963, 1962, 1961, 1960, 1958, 1957, 1956, 1955, 1954, 1952, 1951, 1950, 1949, 1948, 1947, 1946, 1945, 1944, 1942, 1940, 1939, 1938, 1937, 1936, 1935, 1934, 1933, 1932, 1931, 1930, 1929, 1928, 1927, 1926, 1925, 1924, 1923, 1921, 1920
10626 S Prairie Ave	2014, 2006, 2004, 2003, 2001, 2000, 1999, 1996, 1995, 1992, 1991, 1990, 1986, 1985, 1981, 1980, 1976, 1975, 1972, 1971, 1970, 1969, 1967, 1966, 1965, 1964, 1963, 1962, 1961, 1960, 1958, 1957, 1956, 1955, 1954, 1952, 1951, 1950, 1949, 1948, 1947, 1946, 1945, 1944, 1942, 1940, 1939, 1938, 1937, 1936, 1935, 1934, 1933, 1932, 1931, 1930, 1929, 1928, 1927, 1926, 1925, 1924, 1923, 1921, 1920
10626 S Prairie Ave	2014, 2006, 2004, 2003, 2001, 2000, 1999, 1996, 1995, 1992, 1991, 1990, 1986, 1985, 1981, 1980, 1976, 1975, 1972, 1971, 1970, 1969, 1967, 1966, 1965, 1964, 1963, 1962, 1961, 1960, 1958, 1957, 1956, 1955, 1954, 1952, 1951, 1950, 1949, 1948, 1947, 1946, 1945, 1944, 1942, 1940, 1939, 1938, 1937, 1936, 1935, 1934, 1933, 1932, 1931, 1930, 1929, 1928, 1927, 1926, 1925, 1924, 1923, 1921, 1920
10626 S PRAIRIE AVE	2014, 2010, 2006, 2004, 2003, 1999, 1996, 1992, 1991, 1986, 1985, 1981, 1980, 1976, 1975, 1972, 1971, 1970, 1969, 1967, 1966, 1965, 1964, 1963, 1962, 1961, 1960, 1958, 1957, 1956, 1955, 1954, 1952, 1951, 1950, 1949, 1948, 1947, 1946, 1945, 1944, 1942, 1940, 1939, 1938, 1937, 1936, 1935, 1934, 1933, 1932, 1931, 1930, 1929, 1928, 1927, 1926, 1925, 1924, 1923, 1921, 1920
10630 PRAIRIE AVE	2014, 2010, 2006, 2004, 2003, 2001, 2000, 1999, 1996, 1995, 1992, 1991, 1990, 1986, 1985, 1981, 1980, 1976, 1975, 1972, 1971, 1970, 1969, 1967, 1966, 1964, 1963, 1962, 1961, 1960, 1958, 1957, 1956, 1955, 1954, 1952, 1951, 1950, 1949, 1948, 1947, 1946, 1945, 1944, 1942, 1940, 1939, 1938, 1937, 1936, 1935, 1934, 1933, 1932, 1931, 1930, 1929, 1928, 1927, 1926, 1925, 1924, 1923, 1921, 1920
10630 S PRAIRIE AVE	2014, 2010, 2006, 2004, 2003, 2000, 1999, 1996, 1995, 1992, 1991, 1990, 1986, 1985, 1981, 1980, 1976, 1975, 1972, 1971, 1970, 1969, 1967, 1966, 1965, 1964, 1963, 1962, 1961, 1960, 1958, 1957, 1956, 1955, 1954, 1952, 1951, 1950, 1949, 1948, 1947, 1946, 1945, 1944, 1942, 1940, 1939, 1938, 1937, 1936, 1935, 1934, 1933, 1932, 1931, 1930, 1929, 1928, 1927, 1926, 1925, 1924, 1923, 1921, 1920
1070 0/5 S PRAIRIE AVE	2014, 2010, 2006, 2004, 2003, 2000, 1999, 1996, 1995, 1992, 1991, 1990, 1986, 1985, 1981, 1980, 1976, 1975, 1972, 1971, 1970, 1969, 1967, 1966, 1965, 1964, 1963, 1962, 1961, 1960, 1958, 1957, 1956, 1955, 1954, 1952, 1951, 1950, 1949, 1948, 1947, 1946, 1945, 1944, 1942, 1940, 1939, 1938, 1937, 1936, 1935, 1934, 1933, 1932, 1931, 1930, 1929, 1928, 1927, 1926, 1925, 1924, 1923, 1921, 1920
10700 PRAIRIE AVE S	2014, 2010, 2006, 2004, 2003, 2001, 2000, 1999, 1996, 1995, 1992, 1991, 1990, 1986, 1985, 1981, 1980, 1976, 1975, 1972, 1971, 1969, 1967, 1966, 1965, 1964, 1963, 1962, 1961, 1960, 1958, 1957, 1956, 1955, 1954, 1952, 1951, 1950, 1949, 1948, 1947, 1946, 1945, 1944, 1942, 1940, 1939, 1938, 1937, 1936, 1935, 1934, 1933, 1932, 1931, 1930, 1929, 1928, 1927, 1926, 1925, 1924, 1923, 1921, 1920
10700 S PRAIRIE AVE	2014, 2010, 2006, 2004, 2003, 1999, 1996, 1992, 1991, 1986, 1985, 1981, 1976, 1972, 1971, 1970, 1969, 1967, 1966, 1965, 1964, 1963, 1962, 1961, 1960, 1958, 1957, 1956, 1955, 1954, 1952, 1951, 1950, 1949, 1948, 1947, 1946, 1945, 1944, 1942, 1940, 1939, 1938, 1937, 1936, 1935, 1934, 1933, 1932, 1931, 1930, 1929, 1928, 1927, 1926, 1925, 1924, 1923, 1921, 1920

FINDINGS

Address Researched	Address Not Identified in Research Source
10700 S Prairie Ave	2006, 2004, 2003, 2001, 2000, 1999, 1996, 1995, 1992, 1991, 1990, 1986, 1985, 1981, 1980, 1976, 1975, 1972, 1971, 1970, 1969, 1967, 1966, 1965, 1964, 1963, 1962, 1961, 1960, 1958, 1957, 1956, 1955, 1954, 1952, 1951, 1950, 1949, 1948, 1947, 1946, 1945, 1944, 1942, 1940, 1939, 1938, 1937, 1936, 1935, 1934, 1933, 1932, 1931, 1930, 1929, 1928, 1927, 1926, 1925, 1924, 1923, 1921, 1920
10700 S Prairie Ave	2006, 2004, 2003, 2001, 2000, 1999, 1996, 1995, 1992, 1991, 1990, 1986, 1985, 1981, 1980, 1976, 1975, 1972, 1971, 1970, 1969, 1967, 1966, 1965, 1964, 1963, 1962, 1961, 1960, 1958, 1957, 1956, 1955, 1954, 1952, 1951, 1950, 1949, 1948, 1947, 1946, 1945, 1944, 1942, 1940, 1939, 1938, 1937, 1936, 1935, 1934, 1933, 1932, 1931, 1930, 1929, 1928, 1927, 1926, 1925, 1924, 1923, 1921, 1920
10701 DOTY AVE	2014, 2010, 2006, 2004, 2003, 2000, 1999, 1996, 1995, 1992, 1991, 1986, 1985, 1981, 1980, 1976, 1972, 1971, 1969, 1967, 1966, 1963, 1962, 1961, 1958, 1956, 1955, 1952, 1951, 1949, 1948, 1947, 1946, 1945, 1944, 1942, 1940, 1939, 1938, 1937, 1936, 1935, 1934, 1933, 1932, 1931, 1930, 1929, 1928, 1927, 1926, 1925, 1924, 1923, 1921, 1920
10701 FREEMAN AVE	2014, 2010, 2006, 2004, 2003, 2001, 2000, 1999, 1996, 1995, 1992, 1991, 1990, 1986, 1985, 1981, 1980, 1976, 1975, 1972, 1971, 1970, 1969, 1967, 1966, 1965, 1963, 1962, 1961, 1958, 1956, 1955, 1952, 1951, 1949, 1948, 1947, 1946, 1945, 1944, 1942, 1940, 1939, 1938, 1937, 1936, 1935, 1934, 1933, 1932, 1931, 1930, 1929, 1928, 1927, 1926, 1925, 1924, 1923, 1921, 1920
10701 LARCH AVE	2014, 2010, 2006, 2004, 2003, 2001, 1999, 1996, 1992, 1991, 1986, 1985, 1981, 1976, 1972, 1971, 1970, 1969, 1967, 1966, 1963, 1962, 1961, 1958, 1956, 1955, 1954, 1952, 1951, 1950, 1949, 1948, 1947, 1945, 1944, 1942, 1940, 1939, 1938, 1937, 1936, 1935, 1934, 1933, 1932, 1931, 1930, 1929, 1928, 1927, 1926, 1925, 1924, 1923, 1921, 1920
3738 W CENTURY BLVD	2014, 2010, 2006, 2004, 2003, 2000, 1999, 1996, 1995, 1992, 1991, 1990, 1986, 1985, 1981, 1980, 1976, 1975, 1972, 1971, 1970, 1969, 1967, 1966, 1965, 1964, 1963, 1962, 1961, 1960, 1958, 1957, 1956, 1955, 1954, 1952, 1951, 1950, 1949, 1948, 1947, 1946, 1945, 1944, 1942, 1940, 1939, 1938, 1937, 1936, 1935, 1934, 1933, 1932, 1931, 1930, 1929, 1928, 1927, 1926, 1925, 1924, 1923, 1921, 1920
3738 W Century Blvd	2006, 2004, 2003, 2001, 2000, 1999, 1996, 1995, 1992, 1991, 1990, 1986, 1985, 1981, 1980, 1976, 1975, 1972, 1971, 1970, 1969, 1967, 1966, 1965, 1964, 1963, 1962, 1961, 1960, 1958, 1957, 1956, 1955, 1954, 1952, 1951, 1950, 1949, 1948, 1947, 1946, 1945, 1944, 1942, 1940, 1939, 1938, 1937, 1936, 1935, 1934, 1933, 1932, 1931, 1930, 1929, 1928, 1927, 1926, 1925, 1924, 1923, 1921, 1920
3738 W Century Blvd	2006, 2004, 2003, 2001, 2000, 1999, 1996, 1995, 1992, 1991, 1990, 1986, 1985, 1981, 1980, 1976, 1975, 1972, 1971, 1970, 1969, 1967, 1966, 1965, 1964, 1963, 1962, 1961, 1960, 1958, 1957, 1956, 1955, 1954, 1952, 1951, 1950, 1949, 1948, 1947, 1946, 1945, 1944, 1942, 1940, 1939, 1938, 1937, 1936, 1935, 1934, 1933, 1932, 1931, 1930, 1929, 1928, 1927, 1926, 1925, 1924, 1923, 1921, 1920
3739 104TH ST W	2014, 2010, 2006, 2004, 2003, 2001, 2000, 1999, 1996, 1995, 1992, 1991, 1990, 1986, 1985, 1981, 1980, 1976, 1975, 1972, 1971, 1970, 1969, 1967, 1966, 1964, 1963, 1962, 1961, 1960, 1958, 1957, 1956, 1955, 1954, 1952, 1951, 1950, 1949, 1948, 1947, 1946, 1945, 1944, 1942, 1940, 1939, 1938, 1937, 1936, 1935, 1934, 1933, 1932, 1931, 1930, 1929, 1928, 1927, 1926, 1925, 1924, 1923, 1921, 1920
3739 105TH ST W	2014, 2010, 2006, 2004, 2003, 2001, 2000, 1999, 1996, 1995, 1992, 1991, 1990, 1986, 1985, 1981, 1980, 1976, 1975, 1972, 1971, 1970, 1969, 1967, 1966, 1964, 1963, 1962, 1961, 1960, 1958, 1957, 1956, 1955, 1954, 1952, 1951, 1950, 1949, 1948, 1947, 1946, 1945, 1944, 1942, 1940, 1939, 1938, 1937, 1936, 1935, 1934, 1933, 1932, 1931, 1930, 1929, 1928, 1927, 1926, 1925, 1924, 1923, 1921, 1920
3739 W 104TH ST	2014, 2010, 2006, 2004, 2003, 2001, 2000, 1999, 1996, 1995, 1992, 1991, 1990, 1986, 1985, 1981, 1980, 1976, 1972, 1971, 1970, 1969, 1967, 1966, 1965, 1963, 1962, 1961, 1960, 1958, 1956, 1955, 1954, 1952, 1951, 1950, 1949, 1948, 1947, 1946, 1945, 1944, 1942, 1940, 1939, 1938, 1937, 1936, 1935, 1934, 1933, 1932, 1931, 1930, 1929, 1928, 1927, 1926, 1925, 1924, 1923, 1921, 1920

FINDINGS

Address Researched	Address Not Identified in Research Source
3739 W 105TH ST	2014, 2010, 2006, 2004, 2003, 2000, 1999, 1996, 1995, 1992, 1991, 1990, 1986, 1985, 1981, 1976, 1972, 1971, 1970, 1969, 1967, 1966, 1965, 1963, 1962, 1961, 1958, 1957, 1956, 1955, 1952, 1951, 1950, 1949, 1948, 1947, 1945, 1944, 1942, 1940, 1939, 1938, 1937, 1936, 1935, 1934, 1933, 1932, 1931, 1930, 1929, 1928, 1927, 1926, 1925, 1924, 1923, 1921, 1920
3739 W 107TH ST	2014, 2010, 2006, 2004, 2003, 2000, 1999, 1996, 1995, 1992, 1991, 1986, 1985, 1981, 1976, 1975, 1972, 1971, 1970, 1969, 1967, 1966, 1965, 1963, 1962, 1961, 1958, 1957, 1956, 1955, 1954, 1952, 1951, 1950, 1949, 1948, 1947, 1946, 1945, 1944, 1942, 1940, 1939, 1938, 1937, 1936, 1935, 1934, 1933, 1932, 1931, 1930, 1929, 1928, 1927, 1926, 1925, 1924, 1923, 1921, 1920
3740 1/2 W 107TH ST	2014, 2010, 2006, 2004, 2003, 2001, 2000, 1999, 1996, 1995, 1992, 1991, 1990, 1986, 1985, 1981, 1980, 1976, 1975, 1972, 1971, 1970, 1969, 1967, 1966, 1965, 1964, 1963, 1962, 1961, 1958, 1957, 1956, 1955, 1954, 1952, 1951, 1950, 1949, 1948, 1947, 1946, 1945, 1944, 1942, 1940, 1939, 1938, 1937, 1936, 1935, 1934, 1933, 1932, 1931, 1930, 1929, 1928, 1927, 1926, 1925, 1924, 1923, 1921, 1920
3740 107TH ST W	2014, 2010, 2006, 2004, 2003, 2001, 2000, 1999, 1996, 1995, 1992, 1991, 1990, 1986, 1985, 1981, 1980, 1976, 1975, 1972, 1971, 1970, 1969, 1967, 1966, 1964, 1963, 1962, 1961, 1960, 1958, 1957, 1956, 1955, 1954, 1952, 1951, 1950, 1949, 1948, 1947, 1946, 1945, 1944, 1942, 1940, 1939, 1938, 1937, 1936, 1935, 1934, 1933, 1932, 1931, 1930, 1929, 1928, 1927, 1926, 1925, 1924, 1923, 1921, 1920
3740 W 102ND ST	2014, 2010, 2006, 2004, 2003, 1999, 1996, 1995, 1992, 1991, 1990, 1986, 1985, 1981, 1976, 1975, 1972, 1971, 1970, 1969, 1967, 1966, 1965, 1964, 1963, 1962, 1961, 1960, 1958, 1957, 1956, 1955, 1952, 1951, 1950, 1949, 1948, 1947, 1946, 1945, 1944, 1942, 1940, 1939, 1938, 1937, 1936, 1935, 1934, 1933, 1932, 1931, 1930, 1929, 1928, 1927, 1926, 1925, 1924, 1923, 1921, 1920
3740 W 102nd St	2014, 2006, 2004, 2003, 2001, 2000, 1999, 1996, 1995, 1992, 1991, 1990, 1986, 1985, 1981, 1980, 1976, 1975, 1972, 1971, 1970, 1969, 1967, 1966, 1965, 1964, 1963, 1962, 1961, 1960, 1958, 1957, 1956, 1955, 1954, 1952, 1951, 1950, 1949, 1948, 1947, 1946, 1945, 1944, 1942, 1940, 1939, 1938, 1937, 1936, 1935, 1934, 1933, 1932, 1931, 1930, 1929, 1928, 1927, 1926, 1925, 1924, 1923, 1921, 1920
3740 W 102nd St	2014, 2006, 2004, 2003, 2001, 2000, 1999, 1996, 1995, 1992, 1991, 1990, 1986, 1985, 1981, 1980, 1976, 1975, 1972, 1971, 1970, 1969, 1967, 1966, 1965, 1964, 1963, 1962, 1961, 1960, 1958, 1957, 1956, 1955, 1954, 1952, 1951, 1950, 1949, 1948, 1947, 1946, 1945, 1944, 1942, 1940, 1939, 1938, 1937, 1936, 1935, 1934, 1933, 1932, 1931, 1930, 1929, 1928, 1927, 1926, 1925, 1924, 1923, 1921, 1920
3740 W 106TH ST	2014, 2010, 2006, 2004, 2003, 2000, 1999, 1996, 1995, 1992, 1991, 1990, 1986, 1985, 1981, 1980, 1976, 1975, 1972, 1971, 1970, 1969, 1967, 1966, 1965, 1963, 1962, 1961, 1960, 1958, 1957, 1956, 1955, 1954, 1952, 1951, 1950, 1949, 1948, 1947, 1946, 1945, 1944, 1942, 1940, 1939, 1938, 1937, 1936, 1935, 1934, 1933, 1932, 1931, 1930, 1929, 1928, 1927, 1926, 1925, 1924, 1923, 1921, 1920
3740 W 107TH ST	2014, 2010, 2006, 2004, 2003, 2000, 1999, 1996, 1995, 1992, 1991, 1986, 1985, 1981, 1976, 1972, 1971, 1970, 1969, 1967, 1966, 1965, 1963, 1962, 1961, 1958, 1956, 1955, 1952, 1951, 1949, 1948, 1947, 1946, 1945, 1944, 1942, 1940, 1939, 1938, 1937, 1936, 1935, 1934, 1933, 1932, 1931, 1930, 1929, 1928, 1927, 1926, 1925, 1924, 1923, 1921, 1920
3741 106TH ST W	2014, 2010, 2006, 2004, 2003, 2001, 2000, 1999, 1996, 1995, 1992, 1991, 1990, 1986, 1985, 1981, 1980, 1976, 1975, 1972, 1971, 1970, 1969, 1967, 1966, 1964, 1963, 1962, 1961, 1960, 1958, 1957, 1956, 1955, 1954, 1952, 1951, 1950, 1949, 1948, 1947, 1946, 1945, 1944, 1942, 1940, 1939, 1938, 1937, 1936, 1935, 1934, 1933, 1932, 1931, 1930, 1929, 1928, 1927, 1926, 1925, 1924, 1923, 1921, 1920
3741 107TH ST W	2014, 2010, 2006, 2004, 2003, 2001, 2000, 1999, 1996, 1995, 1992, 1991, 1990, 1986, 1985, 1981, 1980, 1976, 1975, 1972, 1971, 1970, 1969, 1967, 1966, 1964, 1963, 1962, 1961, 1960, 1958, 1957, 1956, 1955, 1954, 1952, 1951, 1950, 1949, 1948, 1947, 1946, 1945, 1944, 1942, 1940, 1939, 1938, 1937, 1936, 1935, 1934, 1933, 1932, 1931, 1930, 1929, 1928, 1927, 1926, 1925, 1924, 1923, 1921, 1920

FINDINGS

Address Researched	Address Not Identified in Research Source
3741 W 105TH ST	2014, 2010, 2006, 2004, 2003, 2000, 1999, 1996, 1995, 1992, 1991, 1986, 1985, 1981, 1980, 1976, 1975, 1972, 1971, 1970, 1969, 1967, 1966, 1965, 1964, 1963, 1962, 1961, 1958, 1956, 1955, 1954, 1952, 1951, 1950, 1949, 1948, 1947, 1946, 1945, 1944, 1942, 1940, 1939, 1938, 1937, 1936, 1935, 1934, 1933, 1932, 1931, 1930, 1929, 1928, 1927, 1926, 1925, 1924, 1923, 1921, 1920
3741 W 106TH ST	2014, 2010, 2006, 2004, 2003, 2000, 1999, 1996, 1995, 1992, 1991, 1990, 1986, 1985, 1981, 1980, 1976, 1972, 1971, 1969, 1967, 1966, 1965, 1963, 1962, 1961, 1958, 1956, 1955, 1954, 1952, 1951, 1950, 1949, 1948, 1947, 1946, 1945, 1944, 1942, 1940, 1939, 1938, 1937, 1936, 1935, 1934, 1933, 1932, 1931, 1930, 1929, 1928, 1927, 1926, 1925, 1924, 1923, 1921, 1920
3741 W 107TH ST	2014, 2010, 2006, 2004, 2003, 2000, 1999, 1996, 1992, 1991, 1990, 1986, 1985, 1981, 1980, 1976, 1972, 1971, 1970, 1969, 1967, 1966, 1965, 1964, 1963, 1962, 1961, 1960, 1958, 1957, 1956, 1955, 1954, 1952, 1951, 1950, 1949, 1948, 1947, 1946, 1945, 1944, 1942, 1940, 1939, 1938, 1937, 1936, 1935, 1934, 1933, 1932, 1931, 1930, 1929, 1928, 1927, 1926, 1925, 1924, 1923, 1921, 1920
3742 1/2 W 104TH ST	2014, 2010, 2006, 2004, 2003, 2001, 2000, 1999, 1996, 1995, 1992, 1991, 1990, 1986, 1985, 1981, 1980, 1976, 1975, 1972, 1971, 1970, 1969, 1967, 1966, 1965, 1964, 1963, 1962, 1961, 1958, 1957, 1956, 1955, 1954, 1952, 1951, 1950, 1949, 1948, 1947, 1946, 1945, 1944, 1942, 1940, 1939, 1938, 1937, 1936, 1935, 1934, 1933, 1932, 1931, 1930, 1929, 1928, 1927, 1926, 1925, 1924, 1923, 1921, 1920
3742 104TH ST W	2014, 2010, 2006, 2004, 2003, 2001, 2000, 1999, 1996, 1995, 1992, 1991, 1990, 1986, 1985, 1981, 1980, 1976, 1975, 1972, 1971, 1970, 1969, 1967, 1966, 1964, 1963, 1962, 1961, 1960, 1958, 1957, 1956, 1955, 1954, 1952, 1951, 1950, 1949, 1948, 1947, 1946, 1945, 1944, 1942, 1940, 1939, 1938, 1937, 1936, 1935, 1934, 1933, 1932, 1931, 1930, 1929, 1928, 1927, 1926, 1925, 1924, 1923, 1921, 1920
3742 105TH ST W	2014, 2010, 2006, 2004, 2003, 2001, 2000, 1999, 1996, 1995, 1992, 1991, 1990, 1986, 1985, 1981, 1980, 1976, 1975, 1972, 1971, 1970, 1969, 1967, 1966, 1964, 1963, 1962, 1961, 1960, 1958, 1957, 1956, 1955, 1954, 1952, 1951, 1950, 1949, 1948, 1947, 1946, 1945, 1944, 1942, 1940, 1939, 1938, 1937, 1936, 1935, 1934, 1933, 1932, 1931, 1930, 1929, 1928, 1927, 1926, 1925, 1924, 1923, 1921, 1920
3742 CENTURY BLVD W	2014, 2010, 2006, 2004, 2003, 2001, 1999, 1996, 1992, 1991, 1986, 1985, 1981, 1980, 1976, 1975, 1972, 1971, 1970, 1969, 1967, 1966, 1965, 1964, 1963, 1962, 1961, 1960, 1958, 1957, 1956, 1955, 1954, 1952, 1951, 1950, 1949, 1948, 1947, 1946, 1945, 1944, 1942, 1940, 1939, 1938, 1937, 1936, 1935, 1934, 1933, 1932, 1931, 1930, 1929, 1928, 1927, 1926, 1925, 1924, 1923, 1921, 1920
3742 W 102ND ST	2014, 2010, 2006, 2004, 2003, 2000, 1999, 1996, 1995, 1992, 1991, 1990, 1986, 1985, 1981, 1976, 1975, 1972, 1971, 1969, 1967, 1966, 1965, 1964, 1963, 1962, 1961, 1960, 1958, 1956, 1955, 1954, 1952, 1951, 1950, 1949, 1948, 1947, 1946, 1945, 1944, 1942, 1940, 1939, 1938, 1937, 1936, 1935, 1934, 1933, 1932, 1931, 1930, 1929, 1928, 1927, 1926, 1925, 1924, 1923, 1921, 1920
3742 W 104TH ST	2014, 2010, 2006, 2004, 2003, 2001, 2000, 1999, 1996, 1995, 1992, 1991, 1990, 1986, 1985, 1981, 1980, 1976, 1975, 1972, 1971, 1969, 1967, 1966, 1965, 1963, 1962, 1961, 1958, 1956, 1955, 1954, 1952, 1951, 1950, 1949, 1948, 1947, 1946, 1945, 1944, 1942, 1940, 1939, 1938, 1937, 1936, 1935, 1934, 1933, 1932, 1931, 1930, 1929, 1928, 1927, 1926, 1925, 1924, 1923, 1921, 1920
3742 W 105TH ST	2014, 2010, 2006, 2004, 2003, 2000, 1999, 1996, 1995, 1992, 1991, 1990, 1986, 1985, 1981, 1980, 1976, 1975, 1972, 1971, 1970, 1969, 1967, 1966, 1965, 1963, 1962, 1961, 1958, 1956, 1955, 1952, 1951, 1950, 1949, 1948, 1947, 1946, 1945, 1944, 1942, 1940, 1939, 1938, 1937, 1936, 1935, 1934, 1933, 1932, 1931, 1930, 1929, 1928, 1927, 1926, 1925, 1924, 1923, 1921, 1920
3742 W CENTURY BLVD	2014, 2010, 2006, 2004, 2003, 2000, 1999, 1996, 1995, 1992, 1986, 1985, 1981, 1980, 1976, 1975, 1972, 1971, 1970, 1969, 1967, 1966, 1965, 1964, 1963, 1962, 1961, 1960, 1958, 1957, 1956, 1955, 1954, 1952, 1951, 1950, 1949, 1948, 1947, 1946, 1945, 1944, 1942, 1940, 1939, 1938, 1937, 1936, 1935, 1934, 1933, 1932, 1931, 1930, 1929, 1928, 1927, 1926, 1925, 1924, 1923, 1921, 1920

FINDINGS

Address Researched	Address Not Identified in Research Source
3742 W Century Blvd	2006, 2004, 2003, 2001, 2000, 1999, 1996, 1995, 1992, 1991, 1990, 1986, 1985, 1981, 1980, 1976, 1975, 1972, 1971, 1970, 1969, 1967, 1966, 1965, 1964, 1963, 1962, 1961, 1960, 1958, 1957, 1956, 1955, 1954, 1952, 1951, 1950, 1949, 1948, 1947, 1946, 1945, 1944, 1942, 1940, 1939, 1938, 1937, 1936, 1935, 1934, 1933, 1932, 1931, 1930, 1929, 1928, 1927, 1926, 1925, 1924, 1923, 1921, 1920
3742 W Century Blvd	2006, 2004, 2003, 2001, 2000, 1999, 1996, 1995, 1992, 1991, 1990, 1986, 1985, 1981, 1980, 1976, 1975, 1972, 1971, 1970, 1969, 1967, 1966, 1965, 1964, 1963, 1962, 1961, 1960, 1958, 1957, 1956, 1955, 1954, 1952, 1951, 1950, 1949, 1948, 1947, 1946, 1945, 1944, 1942, 1940, 1939, 1938, 1937, 1936, 1935, 1934, 1933, 1932, 1931, 1930, 1929, 1928, 1927, 1926, 1925, 1924, 1923, 1921, 1920
3743 105TH ST W	2014, 2010, 2006, 2004, 2003, 2001, 2000, 1999, 1996, 1995, 1992, 1991, 1990, 1986, 1985, 1981, 1980, 1976, 1975, 1972, 1971, 1970, 1969, 1967, 1966, 1964, 1963, 1962, 1961, 1960, 1958, 1957, 1956, 1955, 1954, 1952, 1951, 1950, 1949, 1948, 1947, 1946, 1945, 1944, 1942, 1940, 1939, 1938, 1937, 1936, 1935, 1934, 1933, 1932, 1931, 1930, 1929, 1928, 1927, 1926, 1925, 1924, 1923, 1921, 1920
3743 106TH ST W	2014, 2010, 2006, 2004, 2003, 2001, 2000, 1999, 1996, 1995, 1992, 1991, 1990, 1986, 1985, 1981, 1980, 1976, 1975, 1972, 1971, 1970, 1969, 1967, 1966, 1964, 1963, 1962, 1961, 1960, 1958, 1957, 1956, 1955, 1954, 1952, 1951, 1950, 1949, 1948, 1947, 1946, 1945, 1944, 1942, 1940, 1939, 1938, 1937, 1936, 1935, 1934, 1933, 1932, 1931, 1930, 1929, 1928, 1927, 1926, 1925, 1924, 1923, 1921, 1920
3743 W 104TH ST	2014, 2010, 2006, 2004, 2003, 2001, 2000, 1999, 1996, 1995, 1992, 1991, 1990, 1986, 1985, 1981, 1976, 1975, 1972, 1971, 1970, 1969, 1967, 1966, 1965, 1963, 1962, 1961, 1958, 1956, 1955, 1952, 1951, 1949, 1948, 1947, 1946, 1945, 1944, 1942, 1940, 1939, 1938, 1937, 1936, 1935, 1934, 1933, 1932, 1931, 1930, 1929, 1928, 1927, 1926, 1925, 1924, 1923, 1921, 1920
3743 W 105TH ST	2014, 2010, 2006, 2004, 2003, 2000, 1999, 1996, 1995, 1992, 1991, 1990, 1986, 1985, 1981, 1980, 1976, 1975, 1972, 1971, 1970, 1969, 1967, 1966, 1965, 1964, 1963, 1962, 1961, 1960, 1958, 1957, 1956, 1955, 1952, 1951, 1950, 1949, 1948, 1947, 1946, 1945, 1944, 1942, 1940, 1939, 1938, 1937, 1936, 1935, 1934, 1933, 1932, 1931, 1930, 1929, 1928, 1927, 1926, 1925, 1924, 1923, 1921, 1920
3743 W 106TH ST	2014, 2010, 2006, 2004, 2003, 2000, 1999, 1996, 1992, 1991, 1986, 1985, 1981, 1980, 1976, 1972, 1971, 1969, 1967, 1966, 1965, 1963, 1962, 1961, 1958, 1956, 1955, 1952, 1951, 1949, 1948, 1947, 1946, 1945, 1944, 1942, 1940, 1939, 1938, 1937, 1936, 1935, 1934, 1933, 1932, 1931, 1930, 1929, 1928, 1927, 1926, 1925, 1924, 1923, 1921, 1920
3743 W CENTURY BLVD	2014, 2010, 2006, 2004, 2003, 2001, 2000, 1999, 1996, 1995, 1992, 1991, 1990, 1986, 1985, 1981, 1980, 1976, 1975, 1972, 1971, 1970, 1969, 1967, 1966, 1965, 1963, 1962, 1961, 1960, 1958, 1957, 1956, 1955, 1954, 1952, 1951, 1950, 1949, 1948, 1947, 1946, 1945, 1944, 1942, 1940, 1939, 1938, 1937, 1936, 1935, 1934, 1933, 1932, 1931, 1930, 1929, 1928, 1927, 1926, 1925, 1924, 1923, 1921, 1920
3744 1/2 W 102ND ST	2014, 2010, 2006, 2004, 2003, 2001, 2000, 1999, 1996, 1995, 1992, 1991, 1990, 1986, 1985, 1981, 1980, 1976, 1975, 1972, 1971, 1970, 1969, 1967, 1966, 1965, 1964, 1963, 1962, 1961, 1960, 1958, 1956, 1955, 1954, 1952, 1951, 1950, 1949, 1948, 1947, 1946, 1945, 1944, 1942, 1940, 1939, 1938, 1937, 1936, 1935, 1934, 1933, 1932, 1931, 1930, 1929, 1928, 1927, 1926, 1925, 1924, 1923, 1921, 1920
3744 1/2 W 107TH ST	2014, 2010, 2006, 2004, 2003, 2001, 2000, 1999, 1996, 1995, 1992, 1991, 1990, 1986, 1985, 1981, 1980, 1976, 1975, 1972, 1971, 1970, 1969, 1967, 1966, 1965, 1964, 1963, 1962, 1961, 1958, 1957, 1956, 1955, 1954, 1952, 1951, 1950, 1949, 1948, 1947, 1946, 1945, 1944, 1942, 1940, 1939, 1938, 1937, 1936, 1935, 1934, 1933, 1932, 1931, 1930, 1929, 1928, 1927, 1926, 1925, 1924, 1923, 1921, 1920
3744 104TH ST W	2014, 2010, 2006, 2004, 2003, 2001, 2000, 1999, 1996, 1995, 1992, 1991, 1990, 1986, 1985, 1981, 1980, 1976, 1975, 1972, 1971, 1970, 1969, 1967, 1966, 1964, 1963, 1962, 1961, 1960, 1958, 1957, 1956, 1955, 1954, 1952, 1951, 1950, 1949, 1948, 1947, 1946, 1945, 1944, 1942, 1940, 1939, 1938, 1937, 1936, 1935, 1934, 1933, 1932, 1931, 1930, 1929, 1928, 1927, 1926, 1925, 1924, 1923, 1921, 1920

FINDINGS

Address Researched	Address Not Identified in Research Source
3744 W 102ND ST	2014, 2010, 2006, 2004, 2003, 2000, 1999, 1996, 1995, 1992, 1991, 1990, 1986, 1985, 1981, 1980, 1976, 1975, 1972, 1971, 1970, 1969, 1967, 1966, 1965, 1964, 1963, 1962, 1961, 1958, 1957, 1956, 1955, 1954, 1952, 1951, 1950, 1949, 1948, 1947, 1946, 1945, 1944, 1942, 1940, 1939, 1938, 1937, 1936, 1935, 1934, 1933, 1932, 1931, 1930, 1929, 1928, 1927, 1926, 1925, 1924, 1923, 1921, 1920
3744 W 104TH ST	2014, 2010, 2006, 2004, 2003, 2001, 2000, 1999, 1996, 1992, 1991, 1990, 1986, 1985, 1981, 1976, 1975, 1972, 1971, 1969, 1967, 1966, 1965, 1963, 1962, 1961, 1958, 1956, 1955, 1952, 1951, 1950, 1949, 1948, 1947, 1946, 1945, 1944, 1942, 1940, 1939, 1938, 1937, 1936, 1935, 1934, 1933, 1932, 1931, 1930, 1929, 1928, 1927, 1926, 1925, 1924, 1923, 1921, 1920
3744 W 106TH ST	2014, 2010, 2006, 2004, 2003, 2000, 1999, 1996, 1995, 1992, 1991, 1990, 1986, 1985, 1981, 1980, 1976, 1975, 1972, 1971, 1969, 1967, 1966, 1965, 1964, 1963, 1962, 1961, 1958, 1957, 1956, 1955, 1954, 1952, 1951, 1950, 1949, 1948, 1947, 1946, 1945, 1944, 1942, 1940, 1939, 1938, 1937, 1936, 1935, 1934, 1933, 1932, 1931, 1930, 1929, 1928, 1927, 1926, 1925, 1924, 1923, 1921, 1920
3745 105TH ST W	2014, 2010, 2006, 2004, 2003, 2001, 2000, 1999, 1996, 1995, 1992, 1991, 1990, 1986, 1985, 1981, 1980, 1976, 1975, 1972, 1971, 1970, 1969, 1967, 1966, 1964, 1963, 1962, 1961, 1960, 1958, 1957, 1956, 1955, 1954, 1952, 1951, 1950, 1949, 1948, 1947, 1946, 1945, 1944, 1942, 1940, 1939, 1938, 1937, 1936, 1935, 1934, 1933, 1932, 1931, 1930, 1929, 1928, 1927, 1926, 1925, 1924, 1923, 1921, 1920
3745 106TH ST W	2014, 2010, 2006, 2004, 2003, 2001, 2000, 1999, 1996, 1995, 1992, 1991, 1990, 1986, 1985, 1981, 1980, 1976, 1975, 1972, 1971, 1970, 1969, 1967, 1966, 1964, 1963, 1962, 1961, 1960, 1958, 1957, 1956, 1955, 1954, 1952, 1951, 1950, 1949, 1948, 1947, 1946, 1945, 1944, 1942, 1940, 1939, 1938, 1937, 1936, 1935, 1934, 1933, 1932, 1931, 1930, 1929, 1928, 1927, 1926, 1925, 1924, 1923, 1921, 1920
3745 107TH ST W	2014, 2010, 2006, 2004, 2003, 2001, 2000, 1999, 1996, 1995, 1992, 1991, 1990, 1986, 1985, 1981, 1980, 1976, 1975, 1972, 1971, 1970, 1969, 1967, 1966, 1964, 1963, 1962, 1961, 1960, 1958, 1957, 1956, 1955, 1954, 1952, 1951, 1950, 1949, 1948, 1947, 1946, 1945, 1944, 1942, 1940, 1939, 1938, 1937, 1936, 1935, 1934, 1933, 1932, 1931, 1930, 1929, 1928, 1927, 1926, 1925, 1924, 1923, 1921, 1920
3745 W 105TH ST	2014, 2010, 2006, 2004, 2003, 2000, 1999, 1996, 1995, 1992, 1991, 1990, 1986, 1985, 1981, 1976, 1975, 1972, 1971, 1970, 1969, 1967, 1966, 1965, 1963, 1962, 1961, 1958, 1956, 1955, 1954, 1952, 1951, 1950, 1949, 1948, 1947, 1946, 1945, 1944, 1942, 1940, 1939, 1938, 1937, 1936, 1935, 1934, 1933, 1932, 1931, 1930, 1929, 1928, 1927, 1926, 1925, 1924, 1923, 1921, 1920
3745 W 106TH ST	2014, 2010, 2006, 2004, 2003, 2000, 1999, 1996, 1995, 1992, 1991, 1990, 1986, 1985, 1981, 1980, 1976, 1975, 1972, 1971, 1970, 1969, 1967, 1966, 1965, 1963, 1962, 1961, 1958, 1956, 1955, 1954, 1952, 1951, 1950, 1949, 1948, 1947, 1946, 1945, 1944, 1942, 1940, 1939, 1938, 1937, 1936, 1935, 1934, 1933, 1932, 1931, 1930, 1929, 1928, 1927, 1926, 1925, 1924, 1923, 1921, 1920
3745 W 107TH ST	2014, 2010, 2006, 2004, 2003, 1999, 1996, 1995, 1992, 1991, 1990, 1986, 1985, 1981, 1976, 1972, 1971, 1970, 1969, 1967, 1966, 1965, 1963, 1962, 1961, 1958, 1956, 1955, 1952, 1951, 1949, 1948, 1947, 1945, 1944, 1942, 1940, 1939, 1938, 1937, 1936, 1935, 1934, 1933, 1932, 1931, 1930, 1929, 1928, 1927, 1926, 1925, 1924, 1923, 1921, 1920
3746 107TH ST W	2014, 2010, 2006, 2004, 2003, 2001, 2000, 1999, 1996, 1995, 1992, 1991, 1990, 1986, 1985, 1981, 1980, 1976, 1975, 1972, 1971, 1970, 1969, 1967, 1966, 1964, 1963, 1962, 1961, 1960, 1958, 1957, 1956, 1955, 1954, 1952, 1951, 1950, 1949, 1948, 1947, 1946, 1945, 1944, 1942, 1940, 1939, 1938, 1937, 1936, 1935, 1934, 1933, 1932, 1931, 1930, 1929, 1928, 1927, 1926, 1925, 1924, 1923, 1921, 1920
3746 W 102ND ST	2014, 2010, 2006, 2004, 2003, 2001, 2000, 1999, 1996, 1995, 1992, 1991, 1990, 1986, 1985, 1981, 1980, 1976, 1975, 1972, 1971, 1970, 1969, 1967, 1966, 1965, 1964, 1963, 1962, 1961, 1958, 1956, 1955, 1952, 1951, 1949, 1948, 1947, 1946, 1945, 1944, 1942, 1940, 1939, 1938, 1937, 1936, 1935, 1934, 1933, 1932, 1931, 1930, 1929, 1928, 1927, 1926, 1925, 1924, 1923, 1921, 1920

FINDINGS

Address Researched	Address Not Identified in Research Source
3746 W 106TH ST	2014, 2010, 2006, 2004, 2003, 2001, 2000, 1999, 1996, 1992, 1991, 1986, 1985, 1981, 1976, 1975, 1972, 1971, 1969, 1967, 1966, 1965, 1964, 1963, 1962, 1961, 1958, 1956, 1955, 1954, 1952, 1951, 1950, 1949, 1948, 1947, 1946, 1945, 1944, 1942, 1940, 1939, 1938, 1937, 1936, 1935, 1934, 1933, 1932, 1931, 1930, 1929, 1928, 1927, 1926, 1925, 1924, 1923, 1921, 1920
3746 W 107TH ST	2014, 2010, 2006, 2004, 2003, 2001, 2000, 1999, 1996, 1995, 1992, 1991, 1990, 1986, 1985, 1981, 1980, 1976, 1972, 1971, 1970, 1969, 1967, 1966, 1965, 1963, 1962, 1961, 1958, 1956, 1955, 1952, 1951, 1949, 1948, 1947, 1945, 1944, 1942, 1940, 1939, 1938, 1937, 1936, 1935, 1934, 1933, 1932, 1931, 1930, 1929, 1928, 1927, 1926, 1925, 1924, 1923, 1921, 1920
3747 106TH ST W	2014, 2010, 2006, 2004, 2003, 2001, 2000, 1999, 1996, 1995, 1992, 1991, 1990, 1986, 1985, 1981, 1980, 1976, 1975, 1972, 1971, 1970, 1969, 1967, 1966, 1964, 1963, 1962, 1961, 1960, 1958, 1957, 1956, 1955, 1954, 1952, 1951, 1950, 1949, 1948, 1947, 1946, 1945, 1944, 1942, 1940, 1939, 1938, 1937, 1936, 1935, 1934, 1933, 1932, 1931, 1930, 1929, 1928, 1927, 1926, 1925, 1924, 1923, 1921, 1920
3747 107TH ST W	2014, 2010, 2006, 2004, 2003, 2001, 2000, 1999, 1996, 1995, 1992, 1991, 1990, 1986, 1985, 1981, 1980, 1976, 1975, 1972, 1971, 1970, 1969, 1967, 1966, 1964, 1963, 1962, 1961, 1960, 1958, 1957, 1956, 1955, 1954, 1952, 1951, 1950, 1949, 1948, 1947, 1946, 1945, 1944, 1942, 1940, 1939, 1938, 1937, 1936, 1935, 1934, 1933, 1932, 1931, 1930, 1929, 1928, 1927, 1926, 1925, 1924, 1923, 1921, 1920
3747 W 105TH ST	2014, 2010, 2006, 2004, 2003, 2000, 1999, 1996, 1992, 1991, 1990, 1986, 1985, 1981, 1980, 1976, 1975, 1972, 1971, 1970, 1969, 1967, 1966, 1965, 1964, 1963, 1962, 1961, 1960, 1958, 1957, 1956, 1955, 1954, 1952, 1951, 1950, 1949, 1948, 1947, 1946, 1945, 1944, 1942, 1940, 1939, 1938, 1937, 1936, 1935, 1934, 1933, 1932, 1931, 1930, 1929, 1928, 1927, 1926, 1925, 1924, 1923, 1921, 1920
3747 W 106TH ST	2014, 2010, 2006, 2004, 2003, 2000, 1999, 1996, 1995, 1992, 1991, 1990, 1986, 1985, 1981, 1980, 1976, 1975, 1972, 1971, 1969, 1967, 1966, 1965, 1964, 1963, 1962, 1961, 1958, 1956, 1955, 1954, 1952, 1951, 1949, 1948, 1947, 1946, 1945, 1944, 1942, 1940, 1939, 1938, 1937, 1936, 1935, 1934, 1933, 1932, 1931, 1930, 1929, 1928, 1927, 1926, 1925, 1924, 1923, 1921, 1920
3747 W 107TH ST	2014, 2010, 2006, 2004, 2003, 2000, 1999, 1996, 1995, 1992, 1991, 1990, 1986, 1985, 1981, 1976, 1975, 1972, 1971, 1970, 1969, 1967, 1966, 1965, 1963, 1962, 1961, 1958, 1956, 1955, 1952, 1951, 1950, 1949, 1948, 1947, 1946, 1945, 1944, 1942, 1940, 1939, 1938, 1937, 1936, 1935, 1934, 1933, 1932, 1931, 1930, 1929, 1928, 1927, 1926, 1925, 1924, 1923, 1921, 1920
3748 W 105TH ST	2014, 2010, 2006, 2004, 2003, 2000, 1999, 1996, 1995, 1992, 1991, 1990, 1986, 1985, 1981, 1976, 1972, 1971, 1970, 1969, 1967, 1966, 1965, 1964, 1963, 1962, 1961, 1958, 1956, 1955, 1952, 1951, 1949, 1948, 1947, 1946, 1945, 1944, 1942, 1940, 1939, 1938, 1937, 1936, 1935, 1934, 1933, 1932, 1931, 1930, 1929, 1928, 1927, 1926, 1925, 1924, 1923, 1921, 1920
3748 W 107TH ST	2014, 2010, 2006, 2004, 2003, 2000, 1999, 1996, 1995, 1992, 1991, 1990, 1986, 1985, 1981, 1980, 1976, 1975, 1972, 1971, 1970, 1969, 1967, 1966, 1965, 1964, 1963, 1962, 1961, 1960, 1958, 1957, 1956, 1955, 1954, 1952, 1951, 1950, 1949, 1948, 1947, 1946, 1945, 1944, 1942, 1940, 1939, 1938, 1937, 1936, 1935, 1934, 1933, 1932, 1931, 1930, 1929, 1928, 1927, 1926, 1925, 1924, 1923, 1921, 1920
3749 1/2 W 105TH ST	2014, 2010, 2006, 2004, 2003, 2001, 2000, 1999, 1996, 1995, 1992, 1991, 1990, 1986, 1985, 1981, 1980, 1976, 1975, 1972, 1971, 1970, 1969, 1967, 1966, 1965, 1963, 1962, 1961, 1960, 1958, 1957, 1956, 1955, 1954, 1952, 1951, 1950, 1949, 1948, 1947, 1946, 1945, 1944, 1942, 1940, 1939, 1938, 1937, 1936, 1935, 1934, 1933, 1932, 1931, 1930, 1929, 1928, 1927, 1926, 1925, 1924, 1923, 1921, 1920
3749 102ND ST W	2014, 2010, 2006, 2004, 2003, 2001, 2000, 1999, 1996, 1995, 1992, 1991, 1990, 1986, 1985, 1981, 1980, 1976, 1975, 1972, 1971, 1970, 1969, 1967, 1966, 1964, 1963, 1962, 1961, 1960, 1958, 1957, 1956, 1955, 1954, 1952, 1951, 1950, 1949, 1948, 1947, 1946, 1945, 1944, 1942, 1940, 1939, 1938, 1937, 1936, 1935, 1934, 1933, 1932, 1931, 1930, 1929, 1928, 1927, 1926, 1925, 1924, 1923, 1921, 1920

FINDINGS

Address Researched	Address Not Identified in Research Source
3749 104TH ST W	2014, 2010, 2006, 2004, 2003, 2001, 2000, 1999, 1996, 1995, 1992, 1991, 1990, 1986, 1985, 1981, 1980, 1976, 1975, 1972, 1971, 1970, 1969, 1967, 1966, 1964, 1963, 1962, 1961, 1960, 1958, 1957, 1956, 1955, 1954, 1952, 1951, 1950, 1949, 1948, 1947, 1946, 1945, 1944, 1942, 1940, 1939, 1938, 1937, 1936, 1935, 1934, 1933, 1932, 1931, 1930, 1929, 1928, 1927, 1926, 1925, 1924, 1923, 1921, 1920
3749 105TH ST W	2014, 2010, 2006, 2004, 2003, 2001, 2000, 1999, 1996, 1995, 1992, 1991, 1990, 1986, 1985, 1981, 1980, 1976, 1975, 1972, 1971, 1970, 1969, 1967, 1966, 1964, 1963, 1962, 1961, 1960, 1958, 1957, 1956, 1955, 1954, 1952, 1951, 1950, 1949, 1948, 1947, 1946, 1945, 1944, 1942, 1940, 1939, 1938, 1937, 1936, 1935, 1934, 1933, 1932, 1931, 1930, 1929, 1928, 1927, 1926, 1925, 1924, 1923, 1921, 1920
3749 108TH ST W	2014, 2010, 2006, 2004, 2003, 2001, 2000, 1999, 1996, 1995, 1992, 1991, 1990, 1986, 1985, 1981, 1980, 1976, 1975, 1972, 1971, 1970, 1969, 1967, 1966, 1964, 1963, 1962, 1961, 1960, 1958, 1957, 1956, 1955, 1954, 1952, 1951, 1950, 1949, 1948, 1947, 1946, 1945, 1944, 1942, 1940, 1939, 1938, 1937, 1936, 1935, 1934, 1933, 1932, 1931, 1930, 1929, 1928, 1927, 1926, 1925, 1924, 1923, 1921, 1920
3749 W 102ND ST	2014, 2010, 2006, 2004, 2003, 2001, 2000, 1999, 1996, 1995, 1992, 1991, 1990, 1986, 1985, 1981, 1980, 1976, 1975, 1972, 1971, 1969, 1967, 1966, 1965, 1963, 1962, 1961, 1958, 1956, 1955, 1954, 1952, 1951, 1950, 1949, 1948, 1947, 1946, 1945, 1944, 1942, 1940, 1939, 1938, 1937, 1936, 1935, 1934, 1933, 1932, 1931, 1930, 1929, 1928, 1927, 1926, 1925, 1924, 1923, 1921, 1920
3749 W 104TH ST	2014, 2010, 2006, 2004, 2003, 2001, 2000, 1999, 1996, 1995, 1992, 1991, 1986, 1985, 1981, 1980, 1976, 1975, 1972, 1971, 1970, 1969, 1967, 1966, 1965, 1963, 1962, 1961, 1958, 1956, 1955, 1952, 1951, 1950, 1949, 1948, 1947, 1946, 1945, 1944, 1942, 1940, 1939, 1938, 1937, 1936, 1935, 1934, 1933, 1932, 1931, 1930, 1929, 1928, 1927, 1926, 1925, 1924, 1923, 1921, 1920
3749 W 105TH ST	2014, 2010, 2006, 2004, 2003, 2000, 1999, 1996, 1992, 1991, 1986, 1985, 1981, 1976, 1972, 1971, 1970, 1969, 1966, 1965, 1963, 1962, 1961, 1958, 1957, 1956, 1955, 1954, 1952, 1951, 1950, 1949, 1948, 1947, 1946, 1945, 1944, 1942, 1940, 1939, 1938, 1937, 1936, 1935, 1934, 1933, 1932, 1931, 1930, 1929, 1928, 1927, 1926, 1925, 1924, 1923, 1921, 1920
3750 106TH ST W	2014, 2010, 2006, 2004, 2003, 2001, 2000, 1999, 1996, 1995, 1992, 1991, 1990, 1986, 1985, 1981, 1980, 1976, 1975, 1972, 1971, 1970, 1969, 1967, 1966, 1964, 1963, 1962, 1961, 1960, 1958, 1957, 1956, 1955, 1954, 1952, 1951, 1950, 1949, 1948, 1947, 1946, 1945, 1944, 1942, 1940, 1939, 1938, 1937, 1936, 1935, 1934, 1933, 1932, 1931, 1930, 1929, 1928, 1927, 1926, 1925, 1924, 1923, 1921, 1920
3750 CENTURY BLVD W	2014, 2010, 2006, 2004, 2003, 2001, 1999, 1996, 1992, 1991, 1990, 1986, 1985, 1981, 1976, 1972, 1971, 1970, 1969, 1967, 1966, 1964, 1963, 1962, 1961, 1960, 1958, 1957, 1956, 1955, 1954, 1952, 1951, 1950, 1949, 1948, 1947, 1946, 1945, 1944, 1942, 1940, 1939, 1938, 1937, 1936, 1935, 1934, 1933, 1932, 1931, 1930, 1929, 1928, 1927, 1926, 1925, 1924, 1923, 1921, 1920
3750 W 106TH ST	2014, 2010, 2006, 2004, 2003, 2000, 1999, 1996, 1995, 1992, 1991, 1986, 1985, 1981, 1980, 1975, 1972, 1971, 1969, 1967, 1966, 1965, 1963, 1962, 1961, 1958, 1956, 1955, 1952, 1951, 1950, 1949, 1948, 1947, 1946, 1945, 1944, 1942, 1940, 1939, 1938, 1937, 1936, 1935, 1934, 1933, 1932, 1931, 1930, 1929, 1928, 1927, 1926, 1925, 1924, 1923, 1921, 1920
3750 W CENTURY BLVD	2014, 2010, 2006, 2004, 2003, 2000, 1999, 1996, 1995, 1992, 1991, 1990, 1986, 1985, 1981, 1980, 1975, 1972, 1971, 1970, 1969, 1966, 1965, 1963, 1961, 1958, 1956, 1955, 1952, 1951, 1949, 1948, 1947, 1946, 1945, 1944, 1942, 1940, 1939, 1938, 1937, 1936, 1935, 1934, 1933, 1932, 1931, 1930, 1929, 1928, 1927, 1926, 1925, 1924, 1923, 1921, 1920
3750 W Century Blvd	2006, 2004, 2003, 2001, 2000, 1999, 1996, 1995, 1992, 1991, 1990, 1986, 1985, 1981, 1980, 1976, 1975, 1972, 1971, 1970, 1969, 1967, 1966, 1965, 1964, 1963, 1962, 1961, 1960, 1958, 1957, 1956, 1955, 1954, 1952, 1951, 1950, 1949, 1948, 1947, 1946, 1945, 1944, 1942, 1940, 1939, 1938, 1937, 1936, 1935, 1934, 1933, 1932, 1931, 1930, 1929, 1928, 1927, 1926, 1925, 1924, 1923, 1921, 1920

FINDINGS

Address Researched	Address Not Identified in Research Source
3750 W Century Blvd	2006, 2004, 2003, 2001, 2000, 1999, 1996, 1995, 1992, 1991, 1990, 1986, 1985, 1981, 1980, 1976, 1975, 1972, 1971, 1970, 1969, 1967, 1966, 1965, 1964, 1963, 1962, 1961, 1960, 1958, 1957, 1956, 1955, 1954, 1952, 1951, 1950, 1949, 1948, 1947, 1946, 1945, 1944, 1942, 1940, 1939, 1938, 1937, 1936, 1935, 1934, 1933, 1932, 1931, 1930, 1929, 1928, 1927, 1926, 1925, 1924, 1923, 1921, 1920
3751 106TH ST W	2014, 2010, 2006, 2004, 2003, 2001, 2000, 1999, 1996, 1995, 1992, 1991, 1990, 1986, 1985, 1981, 1980, 1976, 1975, 1972, 1971, 1970, 1969, 1967, 1966, 1964, 1963, 1962, 1961, 1960, 1958, 1957, 1956, 1955, 1954, 1952, 1951, 1950, 1949, 1948, 1947, 1946, 1945, 1944, 1942, 1940, 1939, 1938, 1937, 1936, 1935, 1934, 1933, 1932, 1931, 1930, 1929, 1928, 1927, 1926, 1925, 1924, 1923, 1921, 1920
3751 W 106TH ST	2014, 2010, 2006, 2004, 2003, 2000, 1999, 1996, 1992, 1991, 1990, 1986, 1985, 1981, 1976, 1972, 1971, 1969, 1967, 1966, 1965, 1963, 1962, 1961, 1958, 1957, 1956, 1955, 1952, 1951, 1949, 1948, 1947, 1945, 1944, 1942, 1940, 1939, 1938, 1937, 1936, 1935, 1934, 1933, 1932, 1931, 1930, 1929, 1928, 1927, 1926, 1925, 1924, 1923, 1921, 1920
3752 102ND ST W	2014, 2010, 2006, 2004, 2003, 2001, 2000, 1999, 1996, 1995, 1992, 1991, 1990, 1986, 1985, 1981, 1980, 1976, 1975, 1972, 1971, 1970, 1969, 1967, 1966, 1964, 1963, 1962, 1961, 1960, 1958, 1957, 1956, 1955, 1954, 1952, 1951, 1950, 1949, 1948, 1947, 1946, 1945, 1944, 1942, 1940, 1939, 1938, 1937, 1936, 1935, 1934, 1933, 1932, 1931, 1930, 1929, 1928, 1927, 1926, 1925, 1924, 1923, 1921, 1920
3752 106TH ST W	2014, 2010, 2006, 2004, 2003, 2001, 2000, 1999, 1996, 1995, 1992, 1991, 1990, 1986, 1985, 1981, 1980, 1976, 1975, 1972, 1971, 1970, 1969, 1967, 1966, 1964, 1963, 1962, 1961, 1960, 1958, 1957, 1956, 1955, 1954, 1952, 1951, 1950, 1949, 1948, 1947, 1946, 1945, 1944, 1942, 1940, 1939, 1938, 1937, 1936, 1935, 1934, 1933, 1932, 1931, 1930, 1929, 1928, 1927, 1926, 1925, 1924, 1923, 1921, 1920
3752 W 102ND ST	2014, 2010, 2006, 2004, 2003, 2000, 1999, 1996, 1995, 1992, 1991, 1990, 1986, 1985, 1981, 1980, 1976, 1975, 1972, 1971, 1969, 1967, 1966, 1965, 1963, 1962, 1961, 1958, 1956, 1955, 1954, 1952, 1951, 1950, 1949, 1948, 1947, 1946, 1945, 1944, 1942, 1940, 1939, 1938, 1937, 1936, 1935, 1934, 1933, 1932, 1931, 1930, 1929, 1928, 1927, 1926, 1925, 1924, 1923, 1921, 1920
3752 W 106TH ST	2014, 2010, 2006, 2004, 2003, 2000, 1999, 1996, 1995, 1992, 1991, 1990, 1986, 1985, 1981, 1976, 1972, 1971, 1969, 1967, 1966, 1965, 1963, 1962, 1961, 1960, 1958, 1956, 1955, 1954, 1952, 1951, 1950, 1949, 1948, 1947, 1946, 1945, 1944, 1942, 1940, 1939, 1938, 1937, 1936, 1935, 1934, 1933, 1932, 1931, 1930, 1929, 1928, 1927, 1926, 1925, 1924, 1923, 1921, 1920
3753 102ND ST W	2014, 2010, 2006, 2004, 2003, 2001, 2000, 1999, 1996, 1995, 1992, 1991, 1990, 1986, 1985, 1981, 1980, 1976, 1975, 1972, 1971, 1970, 1969, 1967, 1966, 1964, 1963, 1962, 1961, 1960, 1958, 1957, 1956, 1955, 1954, 1952, 1951, 1950, 1949, 1948, 1947, 1946, 1945, 1944, 1942, 1940, 1939, 1938, 1937, 1936, 1935, 1934, 1933, 1932, 1931, 1930, 1929, 1928, 1927, 1926, 1925, 1924, 1923, 1921, 1920
3753 104TH ST W	2014, 2010, 2006, 2004, 2003, 2001, 2000, 1999, 1996, 1995, 1992, 1991, 1990, 1986, 1985, 1981, 1980, 1976, 1975, 1972, 1971, 1970, 1969, 1967, 1966, 1964, 1963, 1962, 1961, 1960, 1958, 1957, 1956, 1955, 1954, 1952, 1951, 1950, 1949, 1948, 1947, 1946, 1945, 1944, 1942, 1940, 1939, 1938, 1937, 1936, 1935, 1934, 1933, 1932, 1931, 1930, 1929, 1928, 1927, 1926, 1925, 1924, 1923, 1921, 1920
3753 108TH ST W	2014, 2010, 2006, 2004, 2003, 2001, 2000, 1999, 1996, 1995, 1992, 1991, 1990, 1986, 1985, 1981, 1980, 1976, 1975, 1972, 1971, 1970, 1969, 1967, 1966, 1964, 1963, 1962, 1961, 1960, 1958, 1957, 1956, 1955, 1954, 1952, 1951, 1950, 1949, 1948, 1947, 1946, 1945, 1944, 1942, 1940, 1939, 1938, 1937, 1936, 1935, 1934, 1933, 1932, 1931, 1930, 1929, 1928, 1927, 1926, 1925, 1924, 1923, 1921, 1920
3753 W 102ND ST	2014, 2010, 2006, 2004, 2003, 2001, 2000, 1999, 1996, 1995, 1992, 1991, 1990, 1986, 1985, 1981, 1980, 1976, 1975, 1972, 1971, 1969, 1967, 1966, 1965, 1963, 1962, 1961, 1958, 1956, 1955, 1952, 1951, 1950, 1949, 1948, 1947, 1946, 1945, 1944, 1942, 1940, 1939, 1938, 1937, 1936, 1935, 1934, 1933, 1932, 1931, 1930, 1929, 1928, 1927, 1926, 1925, 1924, 1923, 1921, 1920

FINDINGS

Address Researched	Address Not Identified in Research Source
3753 W 104TH ST	2014, 2010, 2006, 2004, 2003, 2001, 2000, 1999, 1996, 1995, 1992, 1991, 1990, 1986, 1985, 1981, 1980, 1972, 1971, 1970, 1969, 1967, 1966, 1965, 1964, 1963, 1962, 1961, 1958, 1956, 1955, 1952, 1951, 1949, 1948, 1947, 1946, 1945, 1944, 1942, 1940, 1939, 1938, 1937, 1936, 1935, 1934, 1933, 1932, 1931, 1930, 1929, 1928, 1927, 1926, 1925, 1924, 1923, 1921, 1920
3753 W 104th St	2006, 2004, 2003, 2001, 2000, 1999, 1996, 1995, 1992, 1991, 1990, 1986, 1985, 1981, 1980, 1976, 1975, 1972, 1971, 1970, 1969, 1967, 1966, 1965, 1964, 1963, 1962, 1961, 1960, 1958, 1957, 1956, 1955, 1954, 1952, 1951, 1950, 1949, 1948, 1947, 1946, 1945, 1944, 1942, 1940, 1939, 1938, 1937, 1936, 1935, 1934, 1933, 1932, 1931, 1930, 1929, 1928, 1927, 1926, 1925, 1924, 1923, 1921, 1920
3753 W 104th St	2006, 2004, 2003, 2001, 2000, 1999, 1996, 1995, 1992, 1991, 1990, 1986, 1985, 1981, 1980, 1976, 1975, 1972, 1971, 1970, 1969, 1967, 1966, 1965, 1964, 1963, 1962, 1961, 1960, 1958, 1957, 1956, 1955, 1954, 1952, 1951, 1950, 1949, 1948, 1947, 1946, 1945, 1944, 1942, 1940, 1939, 1938, 1937, 1936, 1935, 1934, 1933, 1932, 1931, 1930, 1929, 1928, 1927, 1926, 1925, 1924, 1923, 1921, 1920
3753 W 106TH ST	2014, 2010, 2006, 2004, 2003, 2001, 2000, 1999, 1996, 1995, 1992, 1991, 1990, 1986, 1985, 1981, 1980, 1976, 1975, 1972, 1971, 1970, 1969, 1967, 1966, 1965, 1964, 1963, 1962, 1961, 1958, 1957, 1956, 1955, 1952, 1951, 1950, 1949, 1948, 1947, 1946, 1945, 1944, 1942, 1940, 1939, 1938, 1937, 1936, 1935, 1934, 1933, 1932, 1931, 1930, 1929, 1928, 1927, 1926, 1925, 1924, 1923, 1921, 1920
3753 W 107TH ST	2014, 2010, 2006, 2004, 2003, 1999, 1996, 1992, 1991, 1986, 1985, 1981, 1976, 1975, 1972, 1971, 1970, 1969, 1967, 1966, 1965, 1964, 1963, 1962, 1961, 1958, 1956, 1955, 1952, 1951, 1949, 1948, 1947, 1946, 1945, 1944, 1942, 1940, 1939, 1938, 1937, 1936, 1935, 1934, 1933, 1932, 1931, 1930, 1929, 1928, 1927, 1926, 1925, 1924, 1923, 1921, 1920
3753 W 108TH ST	2014, 2010, 2006, 2004, 2003, 2000, 1999, 1996, 1995, 1992, 1991, 1990, 1986, 1985, 1981, 1980, 1976, 1975, 1972, 1971, 1970, 1969, 1967, 1966, 1965, 1964, 1963, 1962, 1961, 1958, 1957, 1956, 1955, 1954, 1952, 1951, 1950, 1949, 1948, 1947, 1946, 1945, 1944, 1942, 1940, 1939, 1938, 1937, 1936, 1935, 1934, 1933, 1932, 1931, 1930, 1929, 1928, 1927, 1926, 1925, 1924, 1923, 1921, 1920
3754 105TH ST W	2014, 2010, 2006, 2004, 2003, 2001, 2000, 1999, 1996, 1995, 1992, 1991, 1990, 1986, 1985, 1981, 1980, 1976, 1975, 1972, 1971, 1970, 1969, 1967, 1966, 1964, 1963, 1962, 1961, 1960, 1958, 1957, 1956, 1955, 1954, 1952, 1951, 1950, 1949, 1948, 1947, 1946, 1945, 1944, 1942, 1940, 1939, 1938, 1937, 1936, 1935, 1934, 1933, 1932, 1931, 1930, 1929, 1928, 1927, 1926, 1925, 1924, 1923, 1921, 1920
3754 106TH ST W	2014, 2010, 2006, 2004, 2003, 2001, 2000, 1999, 1996, 1995, 1992, 1991, 1990, 1986, 1985, 1981, 1980, 1976, 1975, 1972, 1971, 1970, 1969, 1967, 1966, 1964, 1963, 1962, 1961, 1960, 1958, 1957, 1956, 1955, 1954, 1952, 1951, 1950, 1949, 1948, 1947, 1946, 1945, 1944, 1942, 1940, 1939, 1938, 1937, 1936, 1935, 1934, 1933, 1932, 1931, 1930, 1929, 1928, 1927, 1926, 1925, 1924, 1923, 1921, 1920
3754 W 105TH ST	2014, 2010, 2006, 2004, 2003, 2000, 1999, 1996, 1995, 1992, 1991, 1990, 1986, 1985, 1981, 1980, 1976, 1975, 1972, 1971, 1970, 1969, 1967, 1966, 1965, 1963, 1962, 1961, 1958, 1956, 1955, 1952, 1951, 1949, 1948, 1947, 1945, 1944, 1942, 1940, 1939, 1938, 1937, 1936, 1935, 1934, 1933, 1932, 1931, 1930, 1929, 1928, 1927, 1926, 1925, 1924, 1923, 1921, 1920
3754 W 106TH ST	2014, 2010, 2006, 2004, 2003, 2000, 1999, 1996, 1992, 1991, 1990, 1986, 1985, 1981, 1980, 1976, 1975, 1972, 1971, 1969, 1967, 1966, 1965, 1963, 1962, 1961, 1958, 1957, 1956, 1955, 1952, 1951, 1949, 1948, 1947, 1946, 1945, 1944, 1942, 1940, 1939, 1938, 1937, 1936, 1935, 1934, 1933, 1932, 1931, 1930, 1929, 1928, 1927, 1926, 1925, 1924, 1923, 1921, 1920
3755 105TH ST W	2014, 2010, 2006, 2004, 2003, 2001, 2000, 1999, 1996, 1995, 1992, 1991, 1990, 1986, 1985, 1981, 1980, 1976, 1975, 1972, 1971, 1970, 1969, 1967, 1966, 1964, 1963, 1962, 1961, 1960, 1958, 1957, 1956, 1955, 1954, 1952, 1951, 1950, 1949, 1948, 1947, 1946, 1945, 1944, 1942, 1940, 1939, 1938, 1937, 1936, 1935, 1934, 1933, 1932, 1931, 1930, 1929, 1928, 1927, 1926, 1925, 1924, 1923, 1921, 1920

FINDINGS

Address Researched	Address Not Identified in Research Source
3755 106TH ST W	2014, 2010, 2006, 2004, 2003, 2001, 2000, 1999, 1996, 1995, 1992, 1991, 1990, 1986, 1985, 1981, 1980, 1976, 1975, 1972, 1971, 1970, 1969, 1967, 1966, 1964, 1963, 1962, 1961, 1960, 1958, 1957, 1956, 1955, 1954, 1952, 1951, 1950, 1949, 1948, 1947, 1946, 1945, 1944, 1942, 1940, 1939, 1938, 1937, 1936, 1935, 1934, 1933, 1932, 1931, 1930, 1929, 1928, 1927, 1926, 1925, 1924, 1923, 1921, 1920
3755 W 105TH ST	2014, 2010, 2006, 2004, 2003, 2000, 1999, 1996, 1995, 1992, 1991, 1990, 1986, 1985, 1981, 1976, 1972, 1971, 1970, 1969, 1967, 1966, 1965, 1963, 1962, 1961, 1958, 1956, 1955, 1952, 1951, 1949, 1948, 1947, 1946, 1945, 1944, 1942, 1940, 1939, 1938, 1937, 1936, 1935, 1934, 1933, 1932, 1931, 1930, 1929, 1928, 1927, 1926, 1925, 1924, 1923, 1921, 1920
3755 W 106TH ST	2014, 2010, 2006, 2004, 2003, 2000, 1999, 1996, 1992, 1991, 1986, 1985, 1981, 1976, 1975, 1972, 1971, 1969, 1967, 1966, 1965, 1964, 1963, 1962, 1961, 1958, 1956, 1955, 1952, 1951, 1950, 1949, 1948, 1947, 1946, 1945, 1944, 1942, 1940, 1939, 1938, 1937, 1936, 1935, 1934, 1933, 1932, 1931, 1930, 1929, 1928, 1927, 1926, 1925, 1924, 1923, 1921, 1920
3756 106TH ST W	2014, 2010, 2006, 2004, 2003, 2001, 2000, 1999, 1996, 1995, 1992, 1991, 1990, 1986, 1985, 1981, 1980, 1976, 1975, 1972, 1971, 1970, 1969, 1967, 1966, 1964, 1963, 1962, 1961, 1960, 1958, 1957, 1956, 1955, 1954, 1952, 1951, 1950, 1949, 1948, 1947, 1946, 1945, 1944, 1942, 1940, 1939, 1938, 1937, 1936, 1935, 1934, 1933, 1932, 1931, 1930, 1929, 1928, 1927, 1926, 1925, 1924, 1923, 1921, 1920
3756 CENTURY BLVD W	2014, 2010, 2006, 2004, 2003, 2001, 2000, 1999, 1996, 1995, 1992, 1991, 1990, 1986, 1985, 1981, 1976, 1972, 1971, 1970, 1969, 1967, 1966, 1964, 1963, 1962, 1961, 1960, 1958, 1957, 1956, 1955, 1954, 1952, 1951, 1950, 1949, 1948, 1947, 1946, 1945, 1944, 1942, 1940, 1939, 1938, 1937, 1936, 1935, 1934, 1933, 1932, 1931, 1930, 1929, 1928, 1927, 1926, 1925, 1924, 1923, 1921, 1920
3756 W 104TH ST	2014, 2010, 2006, 2004, 2003, 2000, 1999, 1996, 1992, 1991, 1990, 1986, 1985, 1981, 1980, 1976, 1975, 1972, 1971, 1970, 1969, 1967, 1966, 1965, 1964, 1963, 1962, 1961, 1960, 1958, 1957, 1956, 1955, 1954, 1952, 1951, 1950, 1949, 1948, 1947, 1946, 1945, 1944, 1942, 1940, 1939, 1938, 1937, 1936, 1935, 1934, 1933, 1932, 1931, 1930, 1929, 1928, 1927, 1926, 1925, 1924, 1923, 1921, 1920
3756 W 106TH ST	2014, 2010, 2006, 2004, 2003, 2000, 1999, 1996, 1995, 1992, 1991, 1990, 1986, 1985, 1981, 1980, 1976, 1975, 1972, 1971, 1970, 1969, 1967, 1966, 1965, 1963, 1962, 1961, 1958, 1957, 1956, 1955, 1954, 1952, 1951, 1950, 1949, 1948, 1947, 1946, 1945, 1944, 1942, 1940, 1939, 1938, 1937, 1936, 1935, 1934, 1933, 1932, 1931, 1930, 1929, 1928, 1927, 1926, 1925, 1924, 1923, 1921, 1920
3756 W CENTURY BLVD	2014, 2010, 2006, 2004, 2003, 2000, 1999, 1996, 1995, 1992, 1991, 1985, 1980, 1976, 1975, 1972, 1971, 1970, 1969, 1967, 1966, 1965, 1963, 1962, 1961, 1958, 1956, 1955, 1952, 1951, 1950, 1949, 1948, 1947, 1946, 1945, 1944, 1942, 1940, 1939, 1938, 1937, 1936, 1935, 1934, 1933, 1932, 1931, 1930, 1929, 1928, 1927, 1926, 1925, 1924, 1923, 1921, 1920
3757 107TH ST W	2014, 2010, 2006, 2004, 2003, 2001, 2000, 1999, 1996, 1995, 1992, 1991, 1990, 1986, 1985, 1981, 1980, 1976, 1975, 1972, 1971, 1970, 1969, 1967, 1966, 1964, 1963, 1962, 1961, 1960, 1958, 1957, 1956, 1955, 1954, 1952, 1951, 1950, 1949, 1948, 1947, 1946, 1945, 1944, 1942, 1940, 1939, 1938, 1937, 1936, 1935, 1934, 1933, 1932, 1931, 1930, 1929, 1928, 1927, 1926, 1925, 1924, 1923, 1921, 1920
3757 W 107TH	2014, 2010, 2006, 2004, 2003, 2001, 2000, 1999, 1996, 1995, 1992, 1991, 1985, 1980, 1976, 1975, 1972, 1970, 1969, 1967, 1966, 1965, 1964, 1963, 1962, 1961, 1960, 1958, 1957, 1956, 1955, 1954, 1952, 1951, 1950, 1949, 1948, 1947, 1946, 1945, 1944, 1942, 1940, 1939, 1938, 1937, 1936, 1935, 1934, 1933, 1932, 1931, 1930, 1929, 1928, 1927, 1926, 1925, 1924, 1923, 1921, 1920
3757 W 107TH ST	2014, 2010, 2006, 2004, 2003, 1999, 1996, 1992, 1991, 1986, 1985, 1981, 1972, 1971, 1970, 1969, 1966, 1965, 1964, 1963, 1962, 1961, 1958, 1956, 1955, 1952, 1951, 1949, 1948, 1947, 1945, 1944, 1942, 1940, 1939, 1938, 1937, 1936, 1935, 1934, 1933, 1932, 1931, 1930, 1929, 1928, 1927, 1926, 1925, 1924, 1923, 1921, 1920

FINDINGS

Address Researched	Address Not Identified in Research Source
3757 W 107th St	2006, 2004, 2003, 2001, 2000, 1999, 1996, 1995, 1992, 1991, 1990, 1986, 1985, 1981, 1980, 1976, 1975, 1972, 1971, 1970, 1969, 1967, 1966, 1965, 1964, 1963, 1962, 1961, 1960, 1958, 1957, 1956, 1955, 1954, 1952, 1951, 1950, 1949, 1948, 1947, 1946, 1945, 1944, 1942, 1940, 1939, 1938, 1937, 1936, 1935, 1934, 1933, 1932, 1931, 1930, 1929, 1928, 1927, 1926, 1925, 1924, 1923, 1921, 1920
3757 W 107th St	2006, 2004, 2003, 2001, 2000, 1999, 1996, 1995, 1992, 1991, 1990, 1986, 1985, 1981, 1980, 1976, 1975, 1972, 1971, 1970, 1969, 1967, 1966, 1965, 1964, 1963, 1962, 1961, 1960, 1958, 1957, 1956, 1955, 1954, 1952, 1951, 1950, 1949, 1948, 1947, 1946, 1945, 1944, 1942, 1940, 1939, 1938, 1937, 1936, 1935, 1934, 1933, 1932, 1931, 1930, 1929, 1928, 1927, 1926, 1925, 1924, 1923, 1921, 1920
3760 105TH ST W	2014, 2010, 2006, 2004, 2003, 2001, 2000, 1999, 1996, 1995, 1992, 1991, 1990, 1986, 1985, 1981, 1980, 1976, 1975, 1972, 1971, 1970, 1969, 1967, 1966, 1964, 1963, 1962, 1961, 1960, 1958, 1957, 1956, 1955, 1954, 1952, 1951, 1950, 1949, 1948, 1947, 1946, 1945, 1944, 1942, 1940, 1939, 1938, 1937, 1936, 1935, 1934, 1933, 1932, 1931, 1930, 1929, 1928, 1927, 1926, 1925, 1924, 1923, 1921, 1920
3760 CENTURY BLVD W	2014, 2010, 2006, 2004, 2003, 2001, 1999, 1996, 1995, 1992, 1991, 1990, 1986, 1985, 1981, 1980, 1976, 1975, 1972, 1971, 1970, 1969, 1967, 1966, 1965, 1964, 1963, 1962, 1961, 1960, 1958, 1957, 1956, 1955, 1954, 1952, 1951, 1950, 1949, 1948, 1947, 1946, 1945, 1944, 1942, 1940, 1939, 1938, 1937, 1936, 1935, 1934, 1933, 1932, 1931, 1930, 1929, 1928, 1927, 1926, 1925, 1924, 1923, 1921, 1920
3760 W 104TH ST	2014, 2010, 2006, 2004, 2003, 2000, 1999, 1996, 1995, 1992, 1991, 1986, 1985, 1981, 1976, 1975, 1972, 1971, 1970, 1969, 1967, 1966, 1965, 1964, 1963, 1962, 1961, 1958, 1956, 1955, 1952, 1951, 1949, 1948, 1947, 1946, 1945, 1944, 1942, 1940, 1939, 1938, 1937, 1936, 1935, 1934, 1933, 1932, 1931, 1930, 1929, 1928, 1927, 1926, 1925, 1924, 1923, 1921, 1920
3760 W 105TH ST	2014, 2010, 2006, 2004, 2003, 2000, 1999, 1996, 1995, 1992, 1991, 1990, 1986, 1985, 1981, 1980, 1976, 1975, 1972, 1971, 1970, 1969, 1967, 1966, 1965, 1964, 1963, 1962, 1961, 1958, 1956, 1955, 1954, 1952, 1951, 1950, 1949, 1948, 1947, 1946, 1945, 1944, 1942, 1940, 1939, 1938, 1937, 1936, 1935, 1934, 1933, 1932, 1931, 1930, 1929, 1928, 1927, 1926, 1925, 1924, 1923, 1921, 1920
3760 W CENTURY BLVD	2014, 2010, 2006, 2004, 2003, 2000, 1999, 1996, 1995, 1992, 1991, 1990, 1986, 1985, 1981, 1980, 1976, 1975, 1972, 1971, 1970, 1969, 1967, 1966, 1965, 1964, 1963, 1962, 1961, 1960, 1958, 1957, 1956, 1955, 1954, 1952, 1951, 1950, 1949, 1948, 1947, 1946, 1945, 1944, 1942, 1940, 1939, 1938, 1937, 1936, 1935, 1934, 1933, 1932, 1931, 1930, 1929, 1928, 1927, 1926, 1925, 1924, 1923, 1921, 1920
3760 W Century Blvd	2006, 2004, 2003, 2001, 2000, 1999, 1996, 1995, 1992, 1991, 1990, 1986, 1985, 1981, 1980, 1976, 1975, 1972, 1971, 1970, 1969, 1967, 1966, 1965, 1964, 1963, 1962, 1961, 1960, 1958, 1957, 1956, 1955, 1954, 1952, 1951, 1950, 1949, 1948, 1947, 1946, 1945, 1944, 1942, 1940, 1939, 1938, 1937, 1936, 1935, 1934, 1933, 1932, 1931, 1930, 1929, 1928, 1927, 1926, 1925, 1924, 1923, 1921, 1920
3760 W Century Blvd	2006, 2004, 2003, 2001, 2000, 1999, 1996, 1995, 1992, 1991, 1990, 1986, 1985, 1981, 1980, 1976, 1975, 1972, 1971, 1970, 1969, 1967, 1966, 1965, 1964, 1963, 1962, 1961, 1960, 1958, 1957, 1956, 1955, 1954, 1952, 1951, 1950, 1949, 1948, 1947, 1946, 1945, 1944, 1942, 1940, 1939, 1938, 1937, 1936, 1935, 1934, 1933, 1932, 1931, 1930, 1929, 1928, 1927, 1926, 1925, 1924, 1923, 1921, 1920
3761 106TH ST W	2014, 2010, 2006, 2004, 2003, 2001, 2000, 1999, 1996, 1995, 1992, 1991, 1990, 1986, 1985, 1981, 1980, 1976, 1975, 1972, 1971, 1970, 1969, 1967, 1966, 1964, 1963, 1962, 1961, 1960, 1958, 1957, 1956, 1955, 1954, 1952, 1951, 1950, 1949, 1948, 1947, 1946, 1945, 1944, 1942, 1940, 1939, 1938, 1937, 1936, 1935, 1934, 1933, 1932, 1931, 1930, 1929, 1928, 1927, 1926, 1925, 1924, 1923, 1921, 1920
3761 W 105TH ST	2014, 2010, 2006, 2004, 2003, 2000, 1999, 1996, 1995, 1992, 1991, 1990, 1986, 1985, 1981, 1980, 1976, 1975, 1972, 1971, 1970, 1969, 1967, 1966, 1965, 1963, 1962, 1961, 1958, 1956, 1955, 1952, 1951, 1949, 1948, 1947, 1946, 1945, 1944, 1942, 1940, 1939, 1938, 1937, 1936, 1935, 1934, 1933, 1932, 1931, 1930, 1929, 1928, 1927, 1926, 1925, 1924, 1923, 1921, 1920

FINDINGS

Address Researched	Address Not Identified in Research Source
3761 W 105th St	2014, 2006, 2004, 2003, 2001, 2000, 1999, 1996, 1995, 1992, 1991, 1990, 1986, 1985, 1981, 1980, 1976, 1975, 1972, 1971, 1970, 1969, 1967, 1966, 1965, 1964, 1963, 1962, 1961, 1960, 1958, 1957, 1956, 1955, 1954, 1952, 1951, 1950, 1949, 1948, 1947, 1946, 1945, 1944, 1942, 1940, 1939, 1938, 1937, 1936, 1935, 1934, 1933, 1932, 1931, 1930, 1929, 1928, 1927, 1926, 1925, 1924, 1923, 1921, 1920
3761 W 105th St	2014, 2006, 2004, 2003, 2001, 2000, 1999, 1996, 1995, 1992, 1991, 1990, 1986, 1985, 1981, 1980, 1976, 1975, 1972, 1971, 1970, 1969, 1967, 1966, 1965, 1964, 1963, 1962, 1961, 1960, 1958, 1957, 1956, 1955, 1954, 1952, 1951, 1950, 1949, 1948, 1947, 1946, 1945, 1944, 1942, 1940, 1939, 1938, 1937, 1936, 1935, 1934, 1933, 1932, 1931, 1930, 1929, 1928, 1927, 1926, 1925, 1924, 1923, 1921, 1920
3761 W 106th St	2006, 2004, 2003, 2001, 2000, 1999, 1996, 1995, 1992, 1991, 1990, 1986, 1985, 1981, 1980, 1976, 1975, 1972, 1971, 1970, 1969, 1967, 1966, 1965, 1964, 1963, 1962, 1961, 1960, 1958, 1957, 1956, 1955, 1954, 1952, 1951, 1950, 1949, 1948, 1947, 1946, 1945, 1944, 1942, 1940, 1939, 1938, 1937, 1936, 1935, 1934, 1933, 1932, 1931, 1930, 1929, 1928, 1927, 1926, 1925, 1924, 1923, 1921, 1920
3761 W 106th St	2006, 2004, 2003, 2001, 2000, 1999, 1996, 1995, 1992, 1991, 1990, 1986, 1985, 1981, 1980, 1976, 1975, 1972, 1971, 1970, 1969, 1967, 1966, 1965, 1964, 1963, 1962, 1961, 1960, 1958, 1957, 1956, 1955, 1954, 1952, 1951, 1950, 1949, 1948, 1947, 1946, 1945, 1944, 1942, 1940, 1939, 1938, 1937, 1936, 1935, 1934, 1933, 1932, 1931, 1930, 1929, 1928, 1927, 1926, 1925, 1924, 1923, 1921, 1920
3761 W 106TH ST	2014, 2010, 2006, 2004, 2003, 2000, 1999, 1996, 1995, 1992, 1991, 1990, 1986, 1985, 1981, 1976, 1972, 1971, 1969, 1967, 1966, 1965, 1964, 1963, 1962, 1961, 1958, 1956, 1955, 1952, 1951, 1949, 1948, 1947, 1946, 1945, 1944, 1942, 1940, 1939, 1938, 1937, 1936, 1935, 1934, 1933, 1932, 1931, 1930, 1929, 1928, 1927, 1926, 1925, 1924, 1923, 1921, 1920
3765 W 107TH ST	2014, 2010, 2006, 2004, 2003, 2000, 1999, 1996, 1995, 1992, 1991, 1990, 1986, 1985, 1981, 1980, 1976, 1975, 1972, 1971, 1970, 1969, 1967, 1966, 1965, 1964, 1963, 1962, 1961, 1960, 1958, 1957, 1956, 1955, 1952, 1951, 1949, 1948, 1947, 1946, 1945, 1944, 1942, 1940, 1939, 1938, 1937, 1936, 1935, 1934, 1933, 1932, 1931, 1930, 1929, 1928, 1927, 1926, 1925, 1924, 1923, 1921, 1920
3770 CENTURY BLVD W	2014, 2010, 2006, 2004, 2003, 2001, 1999, 1996, 1992, 1991, 1990, 1986, 1985, 1981, 1980, 1976, 1975, 1972, 1971, 1970, 1969, 1967, 1966, 1965, 1964, 1963, 1962, 1961, 1960, 1958, 1957, 1956, 1955, 1954, 1952, 1951, 1950, 1949, 1948, 1947, 1946, 1945, 1944, 1942, 1940, 1939, 1938, 1937, 1936, 1935, 1934, 1933, 1932, 1931, 1930, 1929, 1928, 1927, 1926, 1925, 1924, 1923, 1921, 1920
3770 W CENTURY BLVD	2014, 2010, 2006, 2004, 2003, 2000, 1999, 1996, 1995, 1992, 1991, 1990, 1986, 1985, 1981, 1980, 1976, 1975, 1972, 1971, 1970, 1969, 1967, 1966, 1965, 1964, 1963, 1962, 1961, 1960, 1958, 1957, 1956, 1955, 1954, 1952, 1951, 1950, 1949, 1948, 1947, 1946, 1945, 1944, 1942, 1940, 1939, 1938, 1937, 1936, 1935, 1934, 1933, 1932, 1931, 1930, 1929, 1928, 1927, 1926, 1925, 1924, 1923, 1921, 1920
3770 W Century Blvd	2006, 2004, 2003, 2001, 2000, 1999, 1996, 1995, 1992, 1991, 1990, 1986, 1985, 1981, 1980, 1976, 1975, 1972, 1971, 1970, 1969, 1967, 1966, 1965, 1964, 1963, 1962, 1961, 1960, 1958, 1957, 1956, 1955, 1954, 1952, 1951, 1950, 1949, 1948, 1947, 1946, 1945, 1944, 1942, 1940, 1939, 1938, 1937, 1936, 1935, 1934, 1933, 1932, 1931, 1930, 1929, 1928, 1927, 1926, 1925, 1924, 1923, 1921, 1920
3770 W Century Blvd	2006, 2004, 2003, 2001, 2000, 1999, 1996, 1995, 1992, 1991, 1990, 1986, 1985, 1981, 1980, 1976, 1975, 1972, 1971, 1970, 1969, 1967, 1966, 1965, 1964, 1963, 1962, 1961, 1960, 1958, 1957, 1956, 1955, 1954, 1952, 1951, 1950, 1949, 1948, 1947, 1946, 1945, 1944, 1942, 1940, 1939, 1938, 1937, 1936, 1935, 1934, 1933, 1932, 1931, 1930, 1929, 1928, 1927, 1926, 1925, 1924, 1923, 1921, 1920
3780 CENTURY BLVD W	2014, 2010, 2006, 2004, 2003, 2001, 1999, 1996, 1992, 1991, 1990, 1986, 1985, 1981, 1980, 1976, 1975, 1972, 1971, 1970, 1969, 1967, 1966, 1965, 1964, 1963, 1962, 1961, 1960, 1958, 1957, 1956, 1955, 1954, 1952, 1951, 1950, 1949, 1948, 1947, 1946, 1945, 1944, 1942, 1940, 1939, 1938, 1937, 1936, 1935, 1934, 1933, 1932, 1931, 1930, 1929, 1928, 1927, 1926, 1925, 1924, 1923, 1921, 1920

FINDINGS

Address Researched	Address Not Identified in Research Source
3780 W CENTURY BLVD	2014, 2010, 2006, 2004, 2003, 2000, 1999, 1996, 1995, 1992, 1991, 1990, 1986, 1985, 1981, 1980, 1976, 1975, 1972, 1971, 1970, 1969, 1967, 1966, 1965, 1964, 1963, 1962, 1961, 1960, 1958, 1957, 1956, 1955, 1954, 1952, 1951, 1950, 1949, 1948, 1947, 1946, 1945, 1944, 1942, 1940, 1939, 1938, 1937, 1936, 1935, 1934, 1933, 1932, 1931, 1930, 1929, 1928, 1927, 1926, 1925, 1924, 1923, 1921, 1920
3780 W Century Blvd	2006, 2004, 2003, 2001, 2000, 1999, 1996, 1995, 1992, 1991, 1990, 1986, 1985, 1981, 1980, 1976, 1975, 1972, 1971, 1970, 1969, 1967, 1966, 1965, 1964, 1963, 1962, 1961, 1960, 1958, 1957, 1956, 1955, 1954, 1952, 1951, 1950, 1949, 1948, 1947, 1946, 1945, 1944, 1942, 1940, 1939, 1938, 1937, 1936, 1935, 1934, 1933, 1932, 1931, 1930, 1929, 1928, 1927, 1926, 1925, 1924, 1923, 1921, 1920
3780 W Century Blvd	2006, 2004, 2003, 2001, 2000, 1999, 1996, 1995, 1992, 1991, 1990, 1986, 1985, 1981, 1980, 1976, 1975, 1972, 1971, 1970, 1969, 1967, 1966, 1965, 1964, 1963, 1962, 1961, 1960, 1958, 1957, 1956, 1955, 1954, 1952, 1951, 1950, 1949, 1948, 1947, 1946, 1945, 1944, 1942, 1940, 1939, 1938, 1937, 1936, 1935, 1934, 1933, 1932, 1931, 1930, 1929, 1928, 1927, 1926, 1925, 1924, 1923, 1921, 1920
3791 E CENTURY BLVD	2014, 2010, 2006, 2004, 2003, 2001, 2000, 1999, 1996, 1995, 1992, 1991, 1990, 1981, 1976, 1975, 1972, 1971, 1970, 1969, 1967, 1966, 1965, 1963, 1962, 1961, 1958, 1956, 1955, 1952, 1951, 1950, 1949, 1948, 1947, 1946, 1945, 1944, 1942, 1940, 1939, 1938, 1937, 1936, 1935, 1934, 1933, 1932, 1931, 1930, 1929, 1928, 1927, 1926, 1925, 1924, 1923, 1921, 1920
3800 102ND ST W	2014, 2010, 2006, 2004, 2003, 2001, 2000, 1999, 1996, 1995, 1992, 1991, 1990, 1986, 1985, 1981, 1980, 1976, 1975, 1972, 1971, 1970, 1969, 1967, 1966, 1964, 1963, 1962, 1961, 1960, 1958, 1957, 1956, 1955, 1954, 1952, 1951, 1950, 1949, 1948, 1947, 1946, 1945, 1944, 1942, 1940, 1939, 1938, 1937, 1936, 1935, 1934, 1933, 1932, 1931, 1930, 1929, 1928, 1927, 1926, 1925, 1924, 1923, 1921, 1920
3800 107TH ST W	2014, 2010, 2006, 2004, 2003, 2001, 2000, 1999, 1996, 1995, 1992, 1991, 1990, 1986, 1985, 1981, 1980, 1976, 1975, 1972, 1971, 1970, 1969, 1967, 1966, 1964, 1963, 1962, 1961, 1960, 1958, 1957, 1956, 1955, 1954, 1952, 1951, 1950, 1949, 1948, 1947, 1946, 1945, 1944, 1942, 1940, 1939, 1938, 1937, 1936, 1935, 1934, 1933, 1932, 1931, 1930, 1929, 1928, 1927, 1926, 1925, 1924, 1923, 1921, 1920
3800 CENTURY BLVD W	2014, 2010, 2006, 2004, 2003, 2001, 1999, 1996, 1992, 1991, 1986, 1985, 1981, 1980, 1976, 1975, 1972, 1971, 1970, 1969, 1967, 1966, 1965, 1964, 1963, 1962, 1961, 1960, 1958, 1957, 1956, 1955, 1954, 1952, 1951, 1950, 1949, 1948, 1947, 1946, 1945, 1944, 1942, 1940, 1939, 1938, 1937, 1936, 1935, 1934, 1933, 1932, 1931, 1930, 1929, 1928, 1927, 1926, 1925, 1924, 1923, 1921, 1920
3800 W 102ND ST	2014, 2010, 2006, 2004, 2003, 2001, 2000, 1999, 1996, 1995, 1992, 1991, 1990, 1986, 1985, 1981, 1976, 1975, 1972, 1971, 1969, 1967, 1966, 1965, 1963, 1962, 1961, 1958, 1957, 1956, 1955, 1952, 1951, 1949, 1948, 1947, 1946, 1945, 1944, 1942, 1940, 1939, 1938, 1937, 1936, 1935, 1934, 1933, 1932, 1931, 1930, 1929, 1928, 1927, 1926, 1925, 1924, 1923, 1921, 1920
3800 W 107TH ST	2014, 2010, 2006, 2004, 2003, 2000, 1999, 1996, 1995, 1992, 1991, 1990, 1986, 1985, 1981, 1980, 1976, 1975, 1972, 1971, 1970, 1969, 1967, 1966, 1965, 1963, 1962, 1961, 1960, 1958, 1956, 1955, 1954, 1952, 1951, 1950, 1949, 1948, 1947, 1946, 1945, 1944, 1942, 1940, 1939, 1938, 1937, 1936, 1935, 1934, 1933, 1932, 1931, 1930, 1929, 1928, 1927, 1926, 1925, 1924, 1923, 1921, 1920
3800 W 108TH ST	2014, 2010, 2006, 2004, 2003, 2000, 1999, 1996, 1992, 1991, 1990, 1986, 1985, 1981, 1980, 1972, 1971, 1970, 1969, 1967, 1966, 1965, 1964, 1963, 1962, 1961, 1960, 1958, 1957, 1956, 1955, 1954, 1952, 1951, 1949, 1948, 1947, 1946, 1945, 1944, 1942, 1940, 1939, 1938, 1937, 1936, 1935, 1934, 1933, 1932, 1931, 1930, 1929, 1928, 1927, 1926, 1925, 1924, 1923, 1921, 1920
3800 W CENTURY BLVD	2014, 2010, 2006, 2004, 2003, 2000, 1999, 1996, 1995, 1992, 1991, 1986, 1985, 1981, 1980, 1976, 1975, 1972, 1971, 1970, 1969, 1967, 1966, 1965, 1964, 1963, 1962, 1961, 1960, 1958, 1957, 1956, 1955, 1954, 1952, 1951, 1950, 1949, 1948, 1947, 1946, 1945, 1944, 1942, 1940, 1939, 1938, 1937, 1936, 1935, 1934, 1933, 1932, 1931, 1930, 1929, 1928, 1927, 1926, 1925, 1924, 1923, 1921, 1920

FINDINGS

Address Researched	Address Not Identified in Research Source
3800 W Century Blvd	2014, 2006, 2004, 2003, 2001, 2000, 1999, 1996, 1995, 1992, 1991, 1990, 1986, 1985, 1981, 1980, 1976, 1975, 1972, 1971, 1970, 1969, 1967, 1966, 1965, 1964, 1963, 1962, 1961, 1960, 1958, 1957, 1956, 1955, 1954, 1952, 1951, 1950, 1949, 1948, 1947, 1946, 1945, 1944, 1942, 1940, 1939, 1938, 1937, 1936, 1935, 1934, 1933, 1932, 1931, 1930, 1929, 1928, 1927, 1926, 1925, 1924, 1923, 1921, 1920
3800 W Century Blvd	2014, 2006, 2004, 2003, 2001, 2000, 1999, 1996, 1995, 1992, 1991, 1990, 1986, 1985, 1981, 1980, 1976, 1975, 1972, 1971, 1970, 1969, 1967, 1966, 1965, 1964, 1963, 1962, 1961, 1960, 1958, 1957, 1956, 1955, 1954, 1952, 1951, 1950, 1949, 1948, 1947, 1946, 1945, 1944, 1942, 1940, 1939, 1938, 1937, 1936, 1935, 1934, 1933, 1932, 1931, 1930, 1929, 1928, 1927, 1926, 1925, 1924, 1923, 1921, 1920
3801 102ND ST W	2014, 2010, 2006, 2004, 2003, 2001, 2000, 1999, 1996, 1995, 1992, 1991, 1990, 1986, 1985, 1981, 1980, 1976, 1975, 1972, 1971, 1970, 1969, 1967, 1966, 1964, 1963, 1962, 1961, 1960, 1958, 1957, 1956, 1955, 1954, 1952, 1951, 1950, 1949, 1948, 1947, 1946, 1945, 1944, 1942, 1940, 1939, 1938, 1937, 1936, 1935, 1934, 1933, 1932, 1931, 1930, 1929, 1928, 1927, 1926, 1925, 1924, 1923, 1921, 1920
3801 E CENTURY BLVD	2014, 2010, 2006, 2004, 2003, 2001, 2000, 1999, 1996, 1995, 1992, 1991, 1990, 1986, 1985, 1980, 1976, 1975, 1972, 1971, 1970, 1969, 1967, 1966, 1965, 1964, 1963, 1962, 1961, 1960, 1958, 1957, 1956, 1955, 1954, 1952, 1951, 1950, 1949, 1948, 1947, 1946, 1945, 1944, 1942, 1940, 1939, 1938, 1937, 1936, 1935, 1934, 1933, 1932, 1931, 1930, 1929, 1928, 1927, 1926, 1925, 1924, 1923, 1921, 1920
3801 W 102ND ST	2014, 2010, 2006, 2004, 2003, 2001, 2000, 1999, 1996, 1995, 1992, 1991, 1990, 1986, 1985, 1981, 1980, 1976, 1975, 1972, 1971, 1970, 1969, 1967, 1966, 1965, 1963, 1962, 1961, 1958, 1956, 1955, 1952, 1951, 1949, 1948, 1947, 1946, 1945, 1944, 1942, 1940, 1939, 1938, 1937, 1936, 1935, 1934, 1933, 1932, 1931, 1930, 1929, 1928, 1927, 1926, 1925, 1924, 1923, 1921, 1920
3801 W 106TH	2014, 2010, 2006, 2004, 2003, 2001, 2000, 1999, 1996, 1995, 1992, 1991, 1990, 1986, 1985, 1980, 1976, 1975, 1972, 1970, 1969, 1967, 1966, 1965, 1964, 1963, 1962, 1961, 1960, 1958, 1957, 1956, 1955, 1954, 1952, 1951, 1950, 1949, 1948, 1947, 1946, 1945, 1944, 1942, 1940, 1939, 1938, 1937, 1936, 1935, 1934, 1933, 1932, 1931, 1930, 1929, 1928, 1927, 1926, 1925, 1924, 1923, 1921, 1920
4034 W 107TH ST	2014, 2010, 2006, 2004, 2003, 2000, 1999, 1996, 1992, 1991, 1990, 1986, 1985, 1981, 1980, 1976, 1972, 1971, 1970, 1969, 1967, 1966, 1965, 1964, 1963, 1962, 1961, 1958, 1956, 1955, 1954, 1952, 1951, 1949, 1948, 1947, 1946, 1945, 1944, 1942, 1940, 1939, 1938, 1937, 1936, 1935, 1934, 1933, 1932, 1931, 1930, 1929, 1928, 1927, 1926, 1925, 1924, 1923, 1921, 1920
4035 1/2 W 103RD ST	2014, 2010, 2006, 2004, 2003, 2001, 2000, 1999, 1996, 1995, 1992, 1991, 1990, 1986, 1985, 1981, 1980, 1976, 1975, 1972, 1971, 1970, 1969, 1967, 1966, 1965, 1963, 1962, 1961, 1958, 1957, 1956, 1955, 1954, 1952, 1951, 1950, 1949, 1948, 1947, 1946, 1945, 1944, 1942, 1940, 1939, 1938, 1937, 1936, 1935, 1934, 1933, 1932, 1931, 1930, 1929, 1928, 1927, 1926, 1925, 1924, 1923, 1921, 1920
4035 1/2 W 107TH ST	2014, 2010, 2006, 2004, 2003, 2001, 2000, 1999, 1996, 1995, 1992, 1991, 1990, 1986, 1985, 1981, 1980, 1976, 1975, 1972, 1971, 1970, 1969, 1967, 1966, 1965, 1964, 1963, 1962, 1961, 1958, 1956, 1955, 1954, 1952, 1951, 1950, 1949, 1948, 1947, 1946, 1945, 1944, 1942, 1940, 1939, 1938, 1937, 1936, 1935, 1934, 1933, 1932, 1931, 1930, 1929, 1928, 1927, 1926, 1925, 1924, 1923, 1921, 1920
4035 LENNOX BLVD	2014, 2010, 2006, 2004, 2003, 2001, 1999, 1996, 1995, 1992, 1991, 1990, 1986, 1985, 1981, 1976, 1975, 1972, 1971, 1970, 1969, 1967, 1966, 1965, 1963, 1962, 1961, 1958, 1957, 1956, 1955, 1954, 1952, 1951, 1950, 1949, 1948, 1947, 1946, 1945, 1944, 1942, 1940, 1939, 1938, 1937, 1936, 1935, 1934, 1933, 1932, 1931, 1930, 1929, 1928, 1927, 1926, 1925, 1924, 1923, 1921, 1920
4035 W 103RD ST	2014, 2010, 2006, 2004, 2003, 2000, 1999, 1996, 1995, 1992, 1991, 1990, 1986, 1985, 1981, 1980, 1976, 1972, 1971, 1969, 1967, 1966, 1965, 1964, 1963, 1962, 1961, 1958, 1957, 1956, 1955, 1954, 1952, 1951, 1950, 1949, 1948, 1947, 1946, 1945, 1944, 1942, 1940, 1939, 1938, 1937, 1936, 1935, 1934, 1933, 1932, 1931, 1930, 1929, 1928, 1927, 1926, 1925, 1924, 1923, 1921, 1920

FINDINGS

Address Researched	Address Not Identified in Research Source
4035 W 104TH ST	2014, 2010, 2006, 2004, 2003, 2000, 1999, 1996, 1995, 1992, 1991, 1990, 1986, 1985, 1981, 1980, 1976, 1975, 1972, 1971, 1970, 1969, 1967, 1966, 1965, 1964, 1963, 1962, 1961, 1958, 1956, 1955, 1952, 1951, 1950, 1949, 1948, 1947, 1946, 1945, 1944, 1942, 1940, 1939, 1938, 1937, 1936, 1935, 1934, 1933, 1932, 1931, 1930, 1929, 1928, 1927, 1926, 1925, 1924, 1923, 1921, 1920
4035 W 107TH ST	2014, 2010, 2006, 2004, 2003, 2000, 1999, 1996, 1995, 1992, 1991, 1986, 1985, 1981, 1976, 1972, 1971, 1970, 1969, 1967, 1966, 1965, 1963, 1962, 1961, 1960, 1958, 1957, 1956, 1955, 1954, 1952, 1951, 1950, 1949, 1948, 1947, 1945, 1944, 1942, 1940, 1939, 1938, 1937, 1936, 1935, 1934, 1933, 1932, 1931, 1930, 1929, 1928, 1927, 1926, 1925, 1924, 1923, 1921, 1920
4036 CENTURY BLVD	2014, 2010, 2006, 2004, 2003, 2001, 2000, 1999, 1996, 1995, 1992, 1991, 1990, 1986, 1985, 1981, 1980, 1976, 1975, 1972, 1971, 1969, 1967, 1966, 1965, 1964, 1963, 1962, 1961, 1960, 1958, 1957, 1956, 1955, 1954, 1952, 1951, 1950, 1949, 1948, 1947, 1946, 1945, 1944, 1942, 1940, 1939, 1938, 1937, 1936, 1935, 1934, 1933, 1932, 1931, 1930, 1929, 1928, 1927, 1926, 1925, 1924, 1923, 1921, 1920
4036 CENTURY BLVD W	2014, 2010, 2006, 2004, 2003, 2001, 1999, 1996, 1992, 1991, 1986, 1985, 1981, 1976, 1972, 1971, 1970, 1969, 1967, 1966, 1965, 1964, 1963, 1962, 1961, 1958, 1957, 1956, 1955, 1954, 1952, 1951, 1950, 1949, 1948, 1947, 1946, 1945, 1944, 1942, 1940, 1939, 1938, 1937, 1936, 1935, 1934, 1933, 1932, 1931, 1930, 1929, 1928, 1927, 1926, 1925, 1924, 1923, 1921, 1920
4036 W 101ST ST	2014, 2010, 2006, 2004, 2003, 2001, 2000, 1999, 1996, 1995, 1992, 1991, 1990, 1986, 1985, 1981, 1976, 1972, 1971, 1969, 1967, 1966, 1965, 1963, 1962, 1961, 1958, 1956, 1955, 1952, 1951, 1949, 1948, 1947, 1945, 1944, 1942, 1940, 1939, 1938, 1937, 1936, 1935, 1934, 1933, 1932, 1931, 1930, 1929, 1928, 1927, 1926, 1925, 1924, 1923, 1921, 1920
4036 W 102ND ST	2014, 2010, 2006, 2004, 2003, 2001, 2000, 1999, 1996, 1995, 1992, 1991, 1990, 1986, 1985, 1981, 1980, 1976, 1975, 1972, 1971, 1970, 1969, 1967, 1966, 1965, 1964, 1963, 1962, 1961, 1958, 1956, 1955, 1954, 1952, 1951, 1949, 1948, 1947, 1945, 1944, 1942, 1940, 1939, 1938, 1937, 1936, 1935, 1934, 1933, 1932, 1931, 1930, 1929, 1928, 1927, 1926, 1925, 1924, 1923, 1921, 1920
4036 W 103RD ST	2014, 2010, 2006, 2004, 2003, 2000, 1999, 1996, 1995, 1992, 1991, 1990, 1986, 1985, 1981, 1980, 1976, 1975, 1972, 1971, 1969, 1967, 1966, 1965, 1964, 1963, 1962, 1961, 1958, 1956, 1955, 1952, 1951, 1950, 1949, 1948, 1947, 1946, 1945, 1944, 1942, 1940, 1939, 1938, 1937, 1936, 1935, 1934, 1933, 1932, 1931, 1930, 1929, 1928, 1927, 1926, 1925, 1924, 1923, 1921, 1920
4036 W 103rd St	2014, 2006, 2004, 2003, 2001, 2000, 1999, 1996, 1995, 1992, 1991, 1990, 1986, 1985, 1981, 1980, 1976, 1975, 1972, 1971, 1970, 1969, 1967, 1966, 1965, 1964, 1963, 1962, 1961, 1960, 1958, 1957, 1956, 1955, 1954, 1952, 1951, 1950, 1949, 1948, 1947, 1946, 1945, 1944, 1942, 1940, 1939, 1938, 1937, 1936, 1935, 1934, 1933, 1932, 1931, 1930, 1929, 1928, 1927, 1926, 1925, 1924, 1923, 1921, 1920
4036 W 103rd St	2014, 2006, 2004, 2003, 2001, 2000, 1999, 1996, 1995, 1992, 1991, 1990, 1986, 1985, 1981, 1980, 1976, 1975, 1972, 1971, 1970, 1969, 1967, 1966, 1965, 1964, 1963, 1962, 1961, 1960, 1958, 1957, 1956, 1955, 1954, 1952, 1951, 1950, 1949, 1948, 1947, 1946, 1945, 1944, 1942, 1940, 1939, 1938, 1937, 1936, 1935, 1934, 1933, 1932, 1931, 1930, 1929, 1928, 1927, 1926, 1925, 1924, 1923, 1921, 1920
4036 W 104TH ST	2014, 2010, 2006, 2004, 2003, 2000, 1999, 1996, 1995, 1992, 1991, 1986, 1985, 1981, 1976, 1975, 1972, 1971, 1970, 1969, 1967, 1966, 1965, 1964, 1963, 1962, 1961, 1958, 1956, 1955, 1952, 1951, 1949, 1948, 1947, 1946, 1945, 1944, 1942, 1940, 1939, 1938, 1937, 1936, 1935, 1934, 1933, 1932, 1931, 1930, 1929, 1928, 1927, 1926, 1925, 1924, 1923, 1921, 1920
4036 W 105TH ST	2014, 2010, 2006, 2004, 2003, 2000, 1999, 1996, 1995, 1992, 1991, 1990, 1986, 1985, 1981, 1980, 1976, 1975, 1972, 1971, 1969, 1967, 1966, 1965, 1964, 1963, 1962, 1961, 1960, 1958, 1957, 1956, 1955, 1954, 1952, 1951, 1950, 1949, 1948, 1947, 1946, 1945, 1944, 1942, 1940, 1939, 1938, 1937, 1936, 1935, 1934, 1933, 1932, 1931, 1930, 1929, 1928, 1927, 1926, 1925, 1924, 1923, 1921, 1920

FINDINGS

Address Researched	Address Not Identified in Research Source
4036 W 106TH ST	2014, 2010, 2006, 2004, 2003, 2000, 1999, 1996, 1992, 1991, 1990, 1986, 1985, 1981, 1976, 1975, 1972, 1971, 1970, 1969, 1967, 1966, 1965, 1964, 1963, 1962, 1961, 1958, 1956, 1955, 1954, 1952, 1951, 1950, 1949, 1948, 1947, 1946, 1945, 1944, 1942, 1940, 1939, 1938, 1937, 1936, 1935, 1934, 1933, 1932, 1931, 1930, 1929, 1928, 1927, 1926, 1925, 1924, 1923, 1921, 1920
4036 W 107TH ST	2014, 2010, 2006, 2004, 2003, 2000, 1999, 1996, 1995, 1992, 1991, 1990, 1986, 1985, 1981, 1980, 1976, 1975, 1972, 1971, 1970, 1969, 1967, 1966, 1965, 1964, 1963, 1962, 1961, 1958, 1957, 1956, 1955, 1954, 1952, 1951, 1950, 1949, 1948, 1947, 1946, 1945, 1944, 1942, 1940, 1939, 1938, 1937, 1936, 1935, 1934, 1933, 1932, 1931, 1930, 1929, 1928, 1927, 1926, 1925, 1924, 1923, 1921, 1920
4036 W CENTURY BLVD	2014, 2010, 2006, 2004, 2003, 2000, 1999, 1996, 1995, 1992, 1991, 1990, 1986, 1985, 1981, 1980, 1976, 1975, 1972, 1971, 1970, 1969, 1967, 1966, 1965, 1963, 1962, 1961, 1958, 1957, 1956, 1955, 1954, 1952, 1951, 1949, 1948, 1947, 1946, 1945, 1944, 1942, 1940, 1939, 1938, 1937, 1936, 1935, 1934, 1933, 1932, 1931, 1930, 1929, 1928, 1927, 1926, 1925, 1924, 1923, 1921, 1920
4037 LENNOX BLVD	2014, 2010, 2006, 2004, 2003, 2001, 1999, 1996, 1995, 1992, 1991, 1990, 1986, 1985, 1981, 1976, 1972, 1971, 1970, 1969, 1967, 1966, 1965, 1964, 1963, 1962, 1961, 1960, 1958, 1957, 1956, 1955, 1954, 1952, 1951, 1950, 1949, 1948, 1947, 1946, 1945, 1944, 1942, 1940, 1939, 1938, 1937, 1936, 1935, 1934, 1933, 1932, 1931, 1930, 1929, 1928, 1927, 1926, 1925, 1924, 1923, 1921, 1920
4037 W 101ST ST	2014, 2010, 2006, 2004, 2003, 2001, 2000, 1999, 1996, 1995, 1992, 1991, 1990, 1986, 1985, 1981, 1980, 1976, 1975, 1972, 1971, 1970, 1969, 1967, 1966, 1965, 1964, 1963, 1962, 1961, 1960, 1958, 1956, 1955, 1954, 1952, 1951, 1949, 1948, 1947, 1946, 1945, 1944, 1942, 1940, 1939, 1938, 1937, 1936, 1935, 1934, 1933, 1932, 1931, 1930, 1929, 1928, 1927, 1926, 1925, 1924, 1923, 1921, 1920
4037 W 102ND ST	2014, 2010, 2006, 2004, 2003, 2001, 2000, 1999, 1996, 1995, 1992, 1991, 1990, 1986, 1985, 1981, 1980, 1976, 1975, 1972, 1971, 1970, 1969, 1967, 1966, 1965, 1963, 1962, 1961, 1958, 1956, 1955, 1952, 1951, 1950, 1949, 1948, 1947, 1946, 1945, 1944, 1942, 1940, 1939, 1938, 1937, 1936, 1935, 1934, 1933, 1932, 1931, 1930, 1929, 1928, 1927, 1926, 1925, 1924, 1923, 1921, 1920
4037 W 103RD ST	2014, 2010, 2006, 2004, 2003, 2000, 1999, 1996, 1995, 1992, 1991, 1990, 1986, 1985, 1981, 1980, 1976, 1975, 1972, 1971, 1970, 1969, 1967, 1966, 1965, 1963, 1962, 1961, 1958, 1957, 1956, 1955, 1954, 1952, 1951, 1950, 1949, 1948, 1947, 1946, 1945, 1944, 1942, 1940, 1939, 1938, 1937, 1936, 1935, 1934, 1933, 1932, 1931, 1930, 1929, 1928, 1927, 1926, 1925, 1924, 1923, 1921, 1920
4037 W 105TH ST	2014, 2010, 2006, 2004, 2003, 2000, 1999, 1996, 1995, 1992, 1991, 1990, 1986, 1985, 1981, 1980, 1976, 1975, 1972, 1971, 1969, 1967, 1966, 1965, 1963, 1962, 1961, 1958, 1956, 1955, 1952, 1951, 1949, 1948, 1947, 1945, 1944, 1942, 1940, 1939, 1938, 1937, 1936, 1935, 1934, 1933, 1932, 1931, 1930, 1929, 1928, 1927, 1926, 1925, 1924, 1923, 1921, 1920
4037 W 106TH ST	2014, 2010, 2006, 2004, 2003, 2000, 1999, 1996, 1995, 1992, 1991, 1986, 1985, 1981, 1976, 1975, 1972, 1971, 1970, 1969, 1967, 1966, 1965, 1964, 1963, 1962, 1961, 1958, 1956, 1955, 1952, 1951, 1949, 1948, 1947, 1945, 1944, 1942, 1940, 1939, 1938, 1937, 1936, 1935, 1934, 1933, 1932, 1931, 1930, 1929, 1928, 1927, 1926, 1925, 1924, 1923, 1921, 1920
4037 W 107TH ST	2014, 2010, 2006, 2004, 2003, 2000, 1999, 1996, 1995, 1992, 1991, 1990, 1986, 1985, 1981, 1976, 1975, 1972, 1971, 1970, 1969, 1967, 1966, 1965, 1964, 1963, 1962, 1961, 1958, 1956, 1955, 1952, 1951, 1949, 1948, 1947, 1946, 1945, 1944, 1942, 1940, 1939, 1938, 1937, 1936, 1935, 1934, 1933, 1932, 1931, 1930, 1929, 1928, 1927, 1926, 1925, 1924, 1923, 1921, 1920
4037 W CENTURY BLVD	2014, 2010, 2006, 2004, 2003, 2001, 2000, 1999, 1996, 1995, 1992, 1991, 1990, 1986, 1985, 1981, 1980, 1976, 1975, 1972, 1971, 1970, 1969, 1967, 1966, 1965, 1963, 1962, 1961, 1960, 1958, 1957, 1956, 1955, 1954, 1952, 1951, 1950, 1949, 1948, 1947, 1946, 1945, 1944, 1942, 1940, 1939, 1938, 1937, 1936, 1935, 1934, 1933, 1932, 1931, 1930, 1929, 1928, 1927, 1926, 1925, 1924, 1923, 1921, 1920

FINDINGS

Address Researched	Address Not Identified in Research Source
4038 1/2 W 104TH ST	2014, 2010, 2006, 2004, 2003, 2001, 2000, 1999, 1996, 1995, 1992, 1991, 1990, 1986, 1985, 1981, 1980, 1976, 1975, 1972, 1971, 1970, 1969, 1967, 1966, 1965, 1963, 1962, 1961, 1958, 1957, 1956, 1955, 1954, 1952, 1951, 1950, 1949, 1948, 1947, 1946, 1945, 1944, 1942, 1940, 1939, 1938, 1937, 1936, 1935, 1934, 1933, 1932, 1931, 1930, 1929, 1928, 1927, 1926, 1925, 1924, 1923, 1921, 1920
4038 W 101ST ST	2014, 2010, 2006, 2004, 2003, 2001, 2000, 1999, 1996, 1995, 1992, 1991, 1990, 1986, 1985, 1981, 1980, 1976, 1972, 1971, 1970, 1969, 1967, 1966, 1965, 1964, 1963, 1962, 1961, 1960, 1958, 1957, 1956, 1955, 1954, 1952, 1951, 1950, 1949, 1948, 1947, 1946, 1945, 1944, 1942, 1940, 1939, 1938, 1937, 1936, 1935, 1934, 1933, 1932, 1931, 1930, 1929, 1928, 1927, 1926, 1925, 1924, 1923, 1921, 1920
4038 W 104TH ST	2014, 2010, 2006, 2004, 2003, 2000, 1999, 1996, 1995, 1992, 1991, 1986, 1985, 1981, 1976, 1975, 1972, 1971, 1970, 1969, 1967, 1966, 1965, 1964, 1963, 1962, 1961, 1958, 1957, 1956, 1955, 1954, 1952, 1951, 1950, 1949, 1948, 1947, 1946, 1945, 1944, 1942, 1940, 1939, 1938, 1937, 1936, 1935, 1934, 1933, 1932, 1931, 1930, 1929, 1928, 1927, 1926, 1925, 1924, 1923, 1921, 1920
4038 W 105TH ST	2014, 2010, 2006, 2004, 2003, 2000, 1999, 1996, 1995, 1992, 1991, 1990, 1986, 1985, 1981, 1980, 1976, 1975, 1972, 1971, 1970, 1969, 1967, 1966, 1965, 1964, 1963, 1962, 1961, 1958, 1956, 1955, 1952, 1951, 1949, 1948, 1947, 1946, 1945, 1944, 1942, 1940, 1939, 1938, 1937, 1936, 1935, 1934, 1933, 1932, 1931, 1930, 1929, 1928, 1927, 1926, 1925, 1924, 1923, 1921, 1920
4038 W 107TH ST	2014, 2010, 2006, 2004, 2003, 2001, 2000, 1999, 1996, 1995, 1992, 1991, 1990, 1986, 1985, 1981, 1980, 1976, 1975, 1972, 1971, 1970, 1969, 1967, 1966, 1965, 1963, 1962, 1961, 1958, 1956, 1955, 1952, 1951, 1949, 1948, 1947, 1946, 1945, 1944, 1942, 1940, 1939, 1938, 1937, 1936, 1935, 1934, 1933, 1932, 1931, 1930, 1929, 1928, 1927, 1926, 1925, 1924, 1923, 1921, 1920
4038 W CENTURY BLVD	2014, 2010, 2006, 2004, 2003, 2001, 2000, 1999, 1996, 1995, 1992, 1991, 1990, 1986, 1985, 1981, 1980, 1976, 1975, 1972, 1971, 1970, 1969, 1967, 1966, 1965, 1964, 1963, 1962, 1961, 1960, 1958, 1956, 1955, 1954, 1952, 1951, 1950, 1949, 1948, 1947, 1946, 1945, 1944, 1942, 1940, 1939, 1938, 1937, 1936, 1935, 1934, 1933, 1932, 1931, 1930, 1929, 1928, 1927, 1926, 1925, 1924, 1923, 1921, 1920
4039 1/2 W 101ST ST	2014, 2010, 2006, 2004, 2003, 2001, 2000, 1999, 1996, 1995, 1992, 1991, 1990, 1986, 1985, 1981, 1980, 1976, 1975, 1972, 1971, 1970, 1969, 1967, 1966, 1965, 1964, 1963, 1962, 1961, 1958, 1957, 1956, 1955, 1952, 1951, 1950, 1949, 1948, 1947, 1946, 1945, 1944, 1942, 1940, 1939, 1938, 1937, 1936, 1935, 1934, 1933, 1932, 1931, 1930, 1929, 1928, 1927, 1926, 1925, 1924, 1923, 1921, 1920
4039 W 101ST ST	2014, 2010, 2006, 2004, 2003, 2001, 2000, 1999, 1996, 1995, 1992, 1991, 1986, 1985, 1981, 1980, 1976, 1975, 1972, 1971, 1970, 1969, 1967, 1966, 1965, 1963, 1962, 1961, 1958, 1956, 1955, 1952, 1951, 1949, 1948, 1947, 1945, 1944, 1942, 1940, 1939, 1938, 1937, 1936, 1935, 1934, 1933, 1932, 1931, 1930, 1929, 1928, 1927, 1926, 1925, 1924, 1923, 1921, 1920
4039 W 103RD ST	2014, 2010, 2006, 2004, 2003, 2000, 1999, 1996, 1995, 1992, 1991, 1990, 1986, 1985, 1981, 1980, 1976, 1975, 1972, 1971, 1970, 1969, 1967, 1966, 1965, 1964, 1963, 1962, 1961, 1960, 1958, 1957, 1956, 1955, 1954, 1952, 1951, 1950, 1949, 1948, 1947, 1946, 1945, 1944, 1942, 1940, 1939, 1938, 1937, 1936, 1935, 1934, 1933, 1932, 1931, 1930, 1929, 1928, 1927, 1926, 1925, 1924, 1923, 1921, 1920
4039 W 104TH ST	2014, 2010, 2006, 2004, 2003, 2000, 1999, 1996, 1995, 1992, 1991, 1990, 1986, 1985, 1981, 1980, 1976, 1975, 1972, 1971, 1970, 1969, 1967, 1966, 1965, 1963, 1962, 1961, 1958, 1956, 1955, 1952, 1951, 1949, 1948, 1947, 1946, 1945, 1944, 1942, 1940, 1939, 1938, 1937, 1936, 1935, 1934, 1933, 1932, 1931, 1930, 1929, 1928, 1927, 1926, 1925, 1924, 1923, 1921, 1920
4039 W 105TH ST	2014, 2010, 2006, 2004, 2003, 2000, 1999, 1996, 1995, 1992, 1991, 1990, 1986, 1985, 1981, 1976, 1972, 1971, 1970, 1969, 1967, 1966, 1965, 1963, 1962, 1961, 1958, 1957, 1956, 1955, 1954, 1952, 1951, 1950, 1949, 1948, 1947, 1946, 1945, 1944, 1942, 1940, 1939, 1938, 1937, 1936, 1935, 1934, 1933, 1932, 1931, 1930, 1929, 1928, 1927, 1926, 1925, 1924, 1923, 1921, 1920

FINDINGS

Address Researched	Address Not Identified in Research Source
4039 W 106TH ST	2014, 2010, 2006, 2004, 2003, 1999, 1996, 1992, 1991, 1986, 1985, 1981, 1980, 1976, 1975, 1972, 1971, 1970, 1969, 1967, 1966, 1965, 1963, 1962, 1961, 1960, 1958, 1957, 1956, 1955, 1954, 1952, 1951, 1950, 1949, 1948, 1947, 1946, 1945, 1944, 1942, 1940, 1939, 1938, 1937, 1936, 1935, 1934, 1933, 1932, 1931, 1930, 1929, 1928, 1927, 1926, 1925, 1924, 1923, 1921, 1920
4039 W 107TH ST	2014, 2010, 2006, 2004, 2003, 2000, 1999, 1996, 1992, 1991, 1986, 1985, 1981, 1976, 1975, 1972, 1971, 1970, 1969, 1967, 1966, 1965, 1963, 1962, 1961, 1958, 1956, 1955, 1952, 1951, 1949, 1948, 1947, 1945, 1944, 1942, 1940, 1939, 1938, 1937, 1936, 1935, 1934, 1933, 1932, 1931, 1930, 1929, 1928, 1927, 1926, 1925, 1924, 1923, 1921, 1920
40391/2 W 101ST ST	2014, 2010, 2006, 2004, 2003, 2001, 2000, 1999, 1996, 1995, 1992, 1991, 1990, 1986, 1985, 1981, 1980, 1976, 1975, 1972, 1971, 1970, 1969, 1967, 1966, 1965, 1964, 1963, 1962, 1961, 1960, 1958, 1956, 1955, 1954, 1952, 1951, 1950, 1949, 1948, 1947, 1946, 1945, 1944, 1942, 1940, 1939, 1938, 1937, 1936, 1935, 1934, 1933, 1932, 1931, 1930, 1929, 1928, 1927, 1926, 1925, 1924, 1923, 1921, 1920
404 E 97TH ST	2014, 2010, 2006, 2004, 2003, 2000, 1999, 1996, 1992, 1991, 1990, 1986, 1985, 1981, 1980, 1976, 1972, 1971, 1969, 1967, 1966, 1965, 1963, 1962, 1961, 1958, 1956, 1955, 1952, 1951, 1949, 1948, 1947, 1945, 1944, 1942, 1940, 1939, 1938, 1937, 1936, 1935, 1934, 1933, 1932, 1931, 1930, 1929, 1928, 1927, 1926, 1925, 1924, 1923, 1921, 1920
404 E 98TH ST	2014, 2010, 2006, 2004, 2003, 1999, 1996, 1992, 1991, 1986, 1985, 1981, 1980, 1976, 1975, 1972, 1971, 1970, 1969, 1967, 1966, 1965, 1963, 1962, 1961, 1958, 1956, 1955, 1952, 1951, 1949, 1948, 1947, 1946, 1945, 1944, 1942, 1940, 1939, 1938, 1937, 1936, 1935, 1934, 1933, 1932, 1931, 1930, 1929, 1928, 1927, 1926, 1925, 1924, 1923, 1921, 1920
404 E HARDY ST	2014, 2010, 2006, 2004, 2003, 2001, 1999, 1996, 1995, 1992, 1991, 1990, 1986, 1985, 1981, 1980, 1976, 1975, 1972, 1971, 1970, 1969, 1967, 1966, 1965, 1964, 1963, 1962, 1961, 1960, 1958, 1957, 1956, 1955, 1954, 1952, 1951, 1950, 1949, 1948, 1947, 1946, 1945, 1944, 1942, 1940, 1939, 1938, 1937, 1936, 1935, 1934, 1933, 1932, 1931, 1930, 1929, 1928, 1927, 1926, 1925, 1924, 1923, 1921, 1920
4040 1/2 W 105TH ST	2014, 2010, 2006, 2004, 2003, 2001, 2000, 1999, 1996, 1995, 1992, 1991, 1990, 1986, 1985, 1981, 1980, 1976, 1975, 1972, 1971, 1970, 1969, 1967, 1966, 1965, 1963, 1962, 1961, 1960, 1958, 1957, 1956, 1955, 1954, 1952, 1951, 1950, 1949, 1948, 1947, 1946, 1945, 1944, 1942, 1940, 1939, 1938, 1937, 1936, 1935, 1934, 1933, 1932, 1931, 1930, 1929, 1928, 1927, 1926, 1925, 1924, 1923, 1921, 1920
4040 W 102ND ST	2014, 2010, 2006, 2004, 2003, 2000, 1999, 1996, 1995, 1992, 1991, 1990, 1986, 1985, 1981, 1980, 1976, 1972, 1971, 1969, 1967, 1966, 1965, 1963, 1962, 1961, 1958, 1956, 1955, 1952, 1951, 1949, 1948, 1947, 1946, 1945, 1944, 1942, 1940, 1939, 1938, 1937, 1936, 1935, 1934, 1933, 1932, 1931, 1930, 1929, 1928, 1927, 1926, 1925, 1924, 1923, 1921, 1920
4040 W 103RD ST	2014, 2010, 2006, 2004, 2003, 2000, 1999, 1996, 1992, 1991, 1990, 1986, 1985, 1981, 1980, 1976, 1975, 1972, 1971, 1969, 1967, 1966, 1965, 1963, 1962, 1961, 1958, 1956, 1955, 1954, 1952, 1951, 1950, 1949, 1948, 1947, 1946, 1945, 1944, 1942, 1940, 1939, 1938, 1937, 1936, 1935, 1934, 1933, 1932, 1931, 1930, 1929, 1928, 1927, 1926, 1925, 1924, 1923, 1921, 1920
4040 W 105TH ST	2014, 2010, 2006, 2004, 2003, 2000, 1999, 1996, 1995, 1992, 1991, 1990, 1986, 1985, 1981, 1980, 1976, 1975, 1972, 1971, 1970, 1969, 1967, 1966, 1965, 1963, 1962, 1961, 1958, 1956, 1955, 1954, 1952, 1951, 1949, 1948, 1947, 1946, 1945, 1944, 1942, 1940, 1939, 1938, 1937, 1936, 1935, 1934, 1933, 1932, 1931, 1930, 1929, 1928, 1927, 1926, 1925, 1924, 1923, 1921, 1920
4040 W 106TH ST	2014, 2010, 2006, 2004, 2003, 2001, 1999, 1996, 1992, 1991, 1990, 1986, 1985, 1981, 1976, 1972, 1971, 1970, 1969, 1967, 1966, 1965, 1963, 1962, 1961, 1958, 1956, 1955, 1952, 1951, 1949, 1948, 1947, 1945, 1944, 1942, 1940, 1939, 1938, 1937, 1936, 1935, 1934, 1933, 1932, 1931, 1930, 1929, 1928, 1927, 1926, 1925, 1924, 1923, 1921, 1920

FINDINGS

Address Researched	Address Not Identified in Research Source
4040 W CENTURY BLVD	2014, 2010, 2006, 2004, 2003, 2000, 1999, 1996, 1995, 1992, 1991, 1990, 1986, 1985, 1981, 1980, 1976, 1975, 1972, 1971, 1970, 1969, 1967, 1966, 1965, 1964, 1963, 1962, 1961, 1960, 1958, 1956, 1955, 1952, 1951, 1949, 1948, 1947, 1945, 1944, 1942, 1940, 1939, 1938, 1937, 1936, 1935, 1934, 1933, 1932, 1931, 1930, 1929, 1928, 1927, 1926, 1925, 1924, 1923, 1921, 1920
4041 CENTURY BLVD	2014, 2010, 2006, 2004, 2003, 2001, 2000, 1999, 1996, 1995, 1992, 1991, 1990, 1986, 1985, 1981, 1980, 1976, 1975, 1972, 1971, 1969, 1967, 1966, 1965, 1964, 1963, 1962, 1961, 1960, 1958, 1957, 1956, 1955, 1954, 1952, 1951, 1950, 1949, 1948, 1947, 1946, 1945, 1944, 1942, 1940, 1939, 1938, 1937, 1936, 1935, 1934, 1933, 1932, 1931, 1930, 1929, 1928, 1927, 1926, 1925, 1924, 1923, 1921, 1920
4041 CENTURY BLVD W	2014, 2010, 2006, 2004, 2003, 2001, 2000, 1999, 1996, 1995, 1992, 1991, 1990, 1986, 1985, 1981, 1976, 1972, 1971, 1970, 1969, 1967, 1966, 1965, 1964, 1963, 1962, 1961, 1958, 1957, 1956, 1955, 1954, 1952, 1951, 1950, 1949, 1948, 1947, 1946, 1945, 1944, 1942, 1940, 1939, 1938, 1937, 1936, 1935, 1934, 1933, 1932, 1931, 1930, 1929, 1928, 1927, 1926, 1925, 1924, 1923, 1921, 1920
4041 LENNOX BLVD	2014, 2010, 2006, 2004, 2003, 2001, 2000, 1999, 1996, 1995, 1992, 1991, 1990, 1986, 1985, 1981, 1976, 1972, 1971, 1970, 1969, 1967, 1966, 1963, 1962, 1961, 1958, 1956, 1955, 1954, 1952, 1951, 1950, 1949, 1948, 1947, 1946, 1945, 1944, 1942, 1940, 1939, 1938, 1937, 1936, 1935, 1934, 1933, 1932, 1931, 1930, 1929, 1928, 1927, 1926, 1925, 1924, 1923, 1921, 1920
4041 W 105TH	2014, 2010, 2006, 2004, 2003, 2001, 2000, 1999, 1996, 1995, 1992, 1991, 1990, 1986, 1985, 1980, 1976, 1975, 1972, 1971, 1970, 1969, 1967, 1966, 1965, 1964, 1963, 1962, 1961, 1960, 1958, 1957, 1956, 1955, 1954, 1952, 1951, 1950, 1949, 1948, 1947, 1946, 1945, 1944, 1942, 1940, 1939, 1938, 1937, 1936, 1935, 1934, 1933, 1932, 1931, 1930, 1929, 1928, 1927, 1926, 1925, 1924, 1923, 1921, 1920
4041 W 105TH ST	2014, 2010, 2006, 2004, 2003, 2000, 1999, 1996, 1992, 1991, 1990, 1986, 1985, 1981, 1976, 1975, 1972, 1971, 1970, 1969, 1967, 1966, 1965, 1964, 1963, 1962, 1961, 1958, 1957, 1956, 1955, 1954, 1952, 1951, 1950, 1949, 1948, 1947, 1946, 1945, 1944, 1942, 1940, 1939, 1938, 1937, 1936, 1935, 1934, 1933, 1932, 1931, 1930, 1929, 1928, 1927, 1926, 1925, 1924, 1923, 1921, 1920
4041 W CENTURY BLVD	2014, 2010, 2006, 2004, 2003, 2000, 1999, 1996, 1995, 1992, 1991, 1990, 1986, 1985, 1981, 1980, 1976, 1975, 1972, 1971, 1970, 1969, 1967, 1966, 1965, 1963, 1962, 1961, 1958, 1956, 1955, 1954, 1952, 1951, 1950, 1949, 1948, 1947, 1946, 1945, 1944, 1942, 1940, 1939, 1938, 1937, 1936, 1935, 1934, 1933, 1932, 1931, 1930, 1929, 1928, 1927, 1926, 1925, 1924, 1923, 1921, 1920
4042 CENTURY BLVD	2014, 2010, 2006, 2004, 2003, 2001, 2000, 1999, 1996, 1995, 1992, 1991, 1990, 1986, 1985, 1981, 1980, 1976, 1975, 1972, 1971, 1969, 1967, 1966, 1965, 1964, 1963, 1962, 1961, 1960, 1958, 1957, 1956, 1955, 1954, 1952, 1951, 1950, 1949, 1948, 1947, 1946, 1945, 1944, 1942, 1940, 1939, 1938, 1937, 1936, 1935, 1934, 1933, 1932, 1931, 1930, 1929, 1928, 1927, 1926, 1925, 1924, 1923, 1921, 1920
4042 CENTURY BLVD W	2014, 2010, 2006, 2004, 2003, 2001, 1999, 1996, 1992, 1991, 1986, 1985, 1981, 1980, 1976, 1972, 1971, 1970, 1969, 1967, 1966, 1965, 1964, 1963, 1962, 1961, 1958, 1957, 1956, 1955, 1954, 1952, 1951, 1950, 1949, 1948, 1947, 1946, 1945, 1944, 1942, 1940, 1939, 1938, 1937, 1936, 1935, 1934, 1933, 1932, 1931, 1930, 1929, 1928, 1927, 1926, 1925, 1924, 1923, 1921, 1920
4042 LENNOX BLVD	2014, 2010, 2006, 2004, 2003, 2001, 1999, 1996, 1995, 1992, 1991, 1990, 1986, 1985, 1981, 1976, 1972, 1971, 1969, 1967, 1966, 1964, 1963, 1962, 1961, 1958, 1957, 1956, 1955, 1952, 1951, 1949, 1948, 1947, 1945, 1944, 1942, 1940, 1939, 1938, 1937, 1936, 1935, 1934, 1933, 1932, 1931, 1930, 1929, 1928, 1927, 1926, 1925, 1924, 1923, 1921, 1920
4042 W 103RD ST	2014, 2010, 2006, 2004, 2003, 2000, 1999, 1996, 1992, 1991, 1990, 1986, 1985, 1981, 1980, 1976, 1975, 1972, 1971, 1970, 1969, 1967, 1966, 1965, 1963, 1962, 1961, 1960, 1958, 1956, 1955, 1952, 1951, 1950, 1949, 1948, 1947, 1946, 1945, 1944, 1942, 1940, 1939, 1938, 1937, 1936, 1935, 1934, 1933, 1932, 1931, 1930, 1929, 1928, 1927, 1926, 1925, 1924, 1923, 1921, 1920

FINDINGS

Address Researched	Address Not Identified in Research Source
4042 W 104TH ST	2014, 2010, 2006, 2004, 2003, 2000, 1999, 1996, 1995, 1992, 1991, 1990, 1986, 1985, 1981, 1980, 1976, 1975, 1972, 1971, 1970, 1969, 1967, 1966, 1965, 1963, 1962, 1961, 1958, 1956, 1955, 1952, 1951, 1949, 1948, 1947, 1945, 1944, 1942, 1940, 1939, 1938, 1937, 1936, 1935, 1934, 1933, 1932, 1931, 1930, 1929, 1928, 1927, 1926, 1925, 1924, 1923, 1921, 1920
4042 W 105TH ST	2014, 2010, 2006, 2004, 2003, 2001, 2000, 1999, 1996, 1995, 1992, 1991, 1986, 1985, 1981, 1980, 1976, 1975, 1972, 1971, 1970, 1969, 1967, 1966, 1965, 1963, 1962, 1961, 1958, 1956, 1955, 1952, 1951, 1949, 1948, 1947, 1946, 1945, 1944, 1942, 1940, 1939, 1938, 1937, 1936, 1935, 1934, 1933, 1932, 1931, 1930, 1929, 1928, 1927, 1926, 1925, 1924, 1923, 1921, 1920
4042 W 106TH ST	2014, 2010, 2006, 2004, 2003, 2001, 2000, 1999, 1996, 1995, 1992, 1991, 1990, 1986, 1985, 1981, 1980, 1976, 1972, 1971, 1970, 1969, 1967, 1966, 1965, 1963, 1962, 1961, 1958, 1957, 1956, 1955, 1954, 1952, 1951, 1949, 1948, 1947, 1946, 1945, 1944, 1942, 1940, 1939, 1938, 1937, 1936, 1935, 1934, 1933, 1932, 1931, 1930, 1929, 1928, 1927, 1926, 1925, 1924, 1923, 1921, 1920
4042 W CENTURY BLVD	2014, 2010, 2006, 2004, 2003, 2000, 1999, 1996, 1995, 1992, 1991, 1990, 1986, 1985, 1981, 1980, 1976, 1975, 1972, 1971, 1970, 1969, 1967, 1966, 1965, 1963, 1962, 1961, 1958, 1957, 1956, 1955, 1952, 1951, 1950, 1949, 1948, 1947, 1946, 1945, 1944, 1942, 1940, 1939, 1938, 1937, 1936, 1935, 1934, 1933, 1932, 1931, 1930, 1929, 1928, 1927, 1926, 1925, 1924, 1923, 1921, 1920
4043 1/2 W 105TH ST	2014, 2010, 2006, 2004, 2003, 2001, 2000, 1999, 1996, 1995, 1992, 1991, 1990, 1986, 1985, 1981, 1980, 1976, 1975, 1972, 1971, 1970, 1969, 1967, 1966, 1965, 1963, 1962, 1961, 1960, 1958, 1957, 1956, 1955, 1954, 1952, 1951, 1950, 1949, 1948, 1947, 1946, 1945, 1944, 1942, 1940, 1939, 1938, 1937, 1936, 1935, 1934, 1933, 1932, 1931, 1930, 1929, 1928, 1927, 1926, 1925, 1924, 1923, 1921, 1920
4043 LENNOX BLVD	2014, 2010, 2006, 2004, 2003, 2001, 2000, 1999, 1996, 1995, 1992, 1991, 1986, 1985, 1981, 1976, 1972, 1971, 1970, 1969, 1967, 1966, 1965, 1964, 1963, 1962, 1961, 1958, 1957, 1956, 1955, 1952, 1951, 1949, 1948, 1947, 1945, 1944, 1942, 1940, 1939, 1938, 1937, 1936, 1935, 1934, 1933, 1932, 1931, 1930, 1929, 1928, 1927, 1926, 1925, 1924, 1923, 1921, 1920
4043 Lennox Blvd	2010, 2006, 2004, 2003, 2001, 2000, 1999, 1996, 1995, 1992, 1991, 1990, 1986, 1985, 1981, 1980, 1976, 1975, 1972, 1971, 1970, 1969, 1967, 1966, 1965, 1964, 1963, 1962, 1961, 1960, 1958, 1957, 1956, 1955, 1954, 1952, 1951, 1950, 1949, 1948, 1947, 1946, 1945, 1944, 1942, 1940, 1939, 1938, 1937, 1936, 1935, 1934, 1933, 1932, 1931, 1930, 1929, 1928, 1927, 1926, 1925, 1924, 1923, 1921, 1920
4043 Lennox Blvd	2010, 2006, 2004, 2003, 2001, 2000, 1999, 1996, 1995, 1992, 1991, 1990, 1986, 1985, 1981, 1980, 1976, 1975, 1972, 1971, 1970, 1969, 1967, 1966, 1965, 1964, 1963, 1962, 1961, 1960, 1958, 1957, 1956, 1955, 1954, 1952, 1951, 1950, 1949, 1948, 1947, 1946, 1945, 1944, 1942, 1940, 1939, 1938, 1937, 1936, 1935, 1934, 1933, 1932, 1931, 1930, 1929, 1928, 1927, 1926, 1925, 1924, 1923, 1921, 1920
4043 W 101ST ST	2014, 2010, 2006, 2004, 2003, 2000, 1999, 1996, 1995, 1992, 1991, 1986, 1985, 1981, 1976, 1972, 1971, 1969, 1967, 1966, 1965, 1963, 1962, 1961, 1958, 1957, 1956, 1955, 1954, 1952, 1951, 1950, 1949, 1948, 1947, 1946, 1945, 1944, 1942, 1940, 1939, 1938, 1937, 1936, 1935, 1934, 1933, 1932, 1931, 1930, 1929, 1928, 1927, 1926, 1925, 1924, 1923, 1921, 1920
4043 W 102ND ST	2014, 2010, 2006, 2004, 2003, 2001, 2000, 1999, 1996, 1995, 1992, 1991, 1990, 1986, 1985, 1981, 1980, 1976, 1972, 1971, 1970, 1969, 1967, 1966, 1965, 1964, 1963, 1962, 1961, 1960, 1958, 1957, 1956, 1955, 1954, 1952, 1951, 1949, 1948, 1947, 1946, 1945, 1944, 1942, 1940, 1939, 1938, 1937, 1936, 1935, 1934, 1933, 1932, 1931, 1930, 1929, 1928, 1927, 1926, 1925, 1924, 1923, 1921, 1920
4043 W 103RD ST	2014, 2010, 2006, 2004, 2003, 2000, 1999, 1996, 1992, 1991, 1990, 1986, 1985, 1981, 1980, 1976, 1972, 1971, 1969, 1967, 1966, 1965, 1963, 1962, 1961, 1958, 1957, 1956, 1955, 1952, 1951, 1950, 1949, 1948, 1947, 1946, 1945, 1944, 1942, 1940, 1939, 1938, 1937, 1936, 1935, 1934, 1933, 1932, 1931, 1930, 1929, 1928, 1927, 1926, 1925, 1924, 1923, 1921, 1920

FINDINGS

Address Researched	Address Not Identified in Research Source
4043 W 104TH ST	2014, 2010, 2006, 2004, 2003, 2000, 1999, 1996, 1995, 1992, 1991, 1990, 1986, 1985, 1981, 1980, 1976, 1975, 1972, 1971, 1970, 1969, 1967, 1966, 1965, 1964, 1963, 1962, 1961, 1960, 1958, 1956, 1955, 1952, 1951, 1949, 1948, 1947, 1945, 1944, 1942, 1940, 1939, 1938, 1937, 1936, 1935, 1934, 1933, 1932, 1931, 1930, 1929, 1928, 1927, 1926, 1925, 1924, 1923, 1921, 1920
4043 W 105TH ST	2014, 2010, 2006, 2004, 2003, 2000, 1999, 1996, 1995, 1992, 1991, 1990, 1986, 1985, 1981, 1976, 1975, 1972, 1971, 1970, 1969, 1967, 1966, 1965, 1964, 1963, 1962, 1961, 1958, 1956, 1955, 1952, 1951, 1950, 1949, 1948, 1947, 1946, 1945, 1944, 1942, 1940, 1939, 1938, 1937, 1936, 1935, 1934, 1933, 1932, 1931, 1930, 1929, 1928, 1927, 1926, 1925, 1924, 1923, 1921, 1920
4049 W 102ND ST	2014, 2010, 2006, 2004, 2003, 2000, 1999, 1996, 1995, 1992, 1991, 1990, 1986, 1985, 1981, 1980, 1976, 1972, 1971, 1969, 1967, 1966, 1965, 1963, 1962, 1961, 1958, 1956, 1955, 1952, 1951, 1949, 1948, 1947, 1945, 1944, 1942, 1940, 1939, 1938, 1937, 1936, 1935, 1934, 1933, 1932, 1931, 1930, 1929, 1928, 1927, 1926, 1925, 1924, 1923, 1921, 1920
4043 W 106TH ST	2014, 2010, 2006, 2004, 2003, 2000, 1999, 1996, 1995, 1992, 1991, 1990, 1986, 1985, 1981, 1980, 1976, 1975, 1972, 1971, 1970, 1969, 1967, 1966, 1965, 1964, 1963, 1962, 1961, 1960, 1958, 1957, 1956, 1955, 1954, 1952, 1951, 1950, 1949, 1948, 1947, 1946, 1945, 1944, 1942, 1940, 1939, 1938, 1937, 1936, 1935, 1934, 1933, 1932, 1931, 1930, 1929, 1928, 1927, 1926, 1925, 1924, 1923, 1921, 1920
4044 1/2 W 104TH ST	2014, 2010, 2006, 2004, 2003, 2001, 2000, 1999, 1996, 1995, 1992, 1991, 1990, 1986, 1985, 1981, 1980, 1976, 1975, 1972, 1971, 1970, 1969, 1967, 1966, 1965, 1964, 1963, 1962, 1961, 1958, 1957, 1956, 1955, 1952, 1951, 1950, 1949, 1948, 1947, 1946, 1945, 1944, 1942, 1940, 1939, 1938, 1937, 1936, 1935, 1934, 1933, 1932, 1931, 1930, 1929, 1928, 1927, 1926, 1925, 1924, 1923, 1921, 1920
4044 E CENTURY BLVD	2014, 2010, 2006, 2004, 2003, 2001, 2000, 1999, 1996, 1995, 1992, 1991, 1990, 1986, 1980, 1976, 1975, 1972, 1971, 1970, 1969, 1967, 1966, 1965, 1964, 1963, 1962, 1961, 1958, 1956, 1955, 1952, 1951, 1950, 1949, 1948, 1947, 1946, 1945, 1944, 1942, 1940, 1939, 1938, 1937, 1936, 1935, 1934, 1933, 1932, 1931, 1930, 1929, 1928, 1927, 1926, 1925, 1924, 1923, 1921, 1920
4044 W 101ST ST	2014, 2010, 2006, 2004, 2003, 2000, 1999, 1996, 1995, 1992, 1991, 1986, 1985, 1981, 1976, 1975, 1972, 1971, 1969, 1967, 1966, 1965, 1964, 1963, 1962, 1961, 1960, 1958, 1956, 1955, 1952, 1951, 1950, 1949, 1948, 1947, 1946, 1945, 1944, 1942, 1940, 1939, 1938, 1937, 1936, 1935, 1934, 1933, 1932, 1931, 1930, 1929, 1928, 1927, 1926, 1925, 1924, 1923, 1921, 1920
4044 W 102ND ST	2014, 2010, 2006, 2004, 2003, 2000, 1999, 1996, 1992, 1991, 1990, 1986, 1985, 1981, 1980, 1976, 1972, 1971, 1969, 1967, 1966, 1965, 1963, 1962, 1961, 1958, 1956, 1955, 1952, 1951, 1949, 1948, 1947, 1945, 1944, 1942, 1940, 1939, 1938, 1937, 1936, 1935, 1934, 1933, 1932, 1931, 1930, 1929, 1928, 1927, 1926, 1925, 1924, 1923, 1921, 1920
4044 W 103RD ST	2014, 2010, 2006, 2004, 2003, 2000, 1999, 1996, 1995, 1992, 1991, 1990, 1986, 1985, 1981, 1980, 1976, 1972, 1971, 1970, 1969, 1967, 1966, 1965, 1964, 1963, 1962, 1961, 1958, 1957, 1956, 1955, 1952, 1951, 1950, 1949, 1948, 1947, 1946, 1945, 1944, 1942, 1940, 1939, 1938, 1937, 1936, 1935, 1934, 1933, 1932, 1931, 1930, 1929, 1928, 1927, 1926, 1925, 1924, 1923, 1921, 1920
4044 W 103rd St	2010, 2006, 2004, 2003, 2001, 2000, 1999, 1996, 1995, 1992, 1991, 1990, 1986, 1985, 1981, 1980, 1976, 1975, 1972, 1971, 1970, 1969, 1967, 1966, 1965, 1964, 1963, 1962, 1961, 1960, 1958, 1957, 1956, 1955, 1954, 1952, 1951, 1950, 1949, 1948, 1947, 1946, 1945, 1944, 1942, 1940, 1939, 1938, 1937, 1936, 1935, 1934, 1933, 1932, 1931, 1930, 1929, 1928, 1927, 1926, 1925, 1924, 1923, 1921, 1920
4044 W 103rd St	2010, 2006, 2004, 2003, 2001, 2000, 1999, 1996, 1995, 1992, 1991, 1990, 1986, 1985, 1981, 1980, 1976, 1975, 1972, 1971, 1970, 1969, 1967, 1966, 1965, 1964, 1963, 1962, 1961, 1960, 1958, 1957, 1956, 1955, 1954, 1952, 1951, 1950, 1949, 1948, 1947, 1946, 1945, 1944, 1942, 1940, 1939, 1938, 1937, 1936, 1935, 1934, 1933, 1932, 1931, 1930, 1929, 1928, 1927, 1926, 1925, 1924, 1923, 1921, 1920

FINDINGS

Address Researched	Address Not Identified in Research Source
4044 W 104TH ST	2014, 2010, 2006, 2004, 2003, 2001, 2000, 1999, 1996, 1995, 1992, 1991, 1986, 1985, 1981, 1976, 1975, 1972, 1971, 1970, 1969, 1967, 1966, 1965, 1964, 1963, 1962, 1961, 1958, 1957, 1956, 1955, 1952, 1951, 1950, 1949, 1948, 1947, 1946, 1945, 1944, 1942, 1940, 1939, 1938, 1937, 1936, 1935, 1934, 1933, 1932, 1931, 1930, 1929, 1928, 1927, 1926, 1925, 1924, 1923, 1921, 1920
4044 W 105TH ST	2014, 2010, 2006, 2004, 2003, 2000, 1999, 1996, 1995, 1992, 1991, 1990, 1986, 1985, 1981, 1980, 1976, 1972, 1971, 1969, 1967, 1966, 1965, 1963, 1962, 1961, 1958, 1956, 1955, 1954, 1952, 1951, 1950, 1949, 1948, 1947, 1945, 1944, 1942, 1940, 1939, 1938, 1937, 1936, 1935, 1934, 1933, 1932, 1931, 1930, 1929, 1928, 1927, 1926, 1925, 1924, 1923, 1921, 1920
4044 W 107TH ST	2014, 2010, 2006, 2004, 2003, 2000, 1999, 1996, 1995, 1992, 1991, 1990, 1986, 1985, 1981, 1980, 1976, 1975, 1972, 1971, 1970, 1969, 1967, 1966, 1965, 1963, 1962, 1961, 1958, 1956, 1955, 1952, 1951, 1949, 1948, 1947, 1946, 1945, 1944, 1942, 1940, 1939, 1938, 1937, 1936, 1935, 1934, 1933, 1932, 1931, 1930, 1929, 1928, 1927, 1926, 1925, 1924, 1923, 1921, 1920
40441/2 W 104TH ST	2014, 2010, 2006, 2004, 2003, 2001, 2000, 1999, 1996, 1995, 1992, 1991, 1990, 1986, 1985, 1981, 1980, 1976, 1975, 1972, 1971, 1970, 1969, 1967, 1966, 1965, 1964, 1963, 1962, 1961, 1960, 1958, 1956, 1955, 1954, 1952, 1951, 1950, 1949, 1948, 1947, 1946, 1945, 1944, 1942, 1940, 1939, 1938, 1937, 1936, 1935, 1934, 1933, 1932, 1931, 1930, 1929, 1928, 1927, 1926, 1925, 1924, 1923, 1921, 1920
4045 1/2 W 107TH ST	2014, 2010, 2006, 2004, 2003, 2001, 2000, 1999, 1996, 1995, 1992, 1991, 1990, 1986, 1985, 1981, 1980, 1976, 1975, 1972, 1971, 1970, 1969, 1967, 1966, 1965, 1964, 1963, 1962, 1961, 1958, 1957, 1956, 1955, 1954, 1952, 1951, 1950, 1949, 1948, 1947, 1946, 1945, 1944, 1942, 1940, 1939, 1938, 1937, 1936, 1935, 1934, 1933, 1932, 1931, 1930, 1929, 1928, 1927, 1926, 1925, 1924, 1923, 1921, 1920
4045 W 101ST ST	2014, 2010, 2006, 2004, 2003, 2001, 2000, 1999, 1996, 1995, 1992, 1991, 1990, 1986, 1985, 1981, 1976, 1975, 1972, 1971, 1969, 1967, 1966, 1965, 1963, 1962, 1961, 1958, 1956, 1955, 1954, 1952, 1951, 1949, 1948, 1947, 1946, 1945, 1944, 1942, 1940, 1939, 1938, 1937, 1936, 1935, 1934, 1933, 1932, 1931, 1930, 1929, 1928, 1927, 1926, 1925, 1924, 1923, 1921, 1920
4045 W 102ND ST	2014, 2010, 2006, 2004, 2003, 2000, 1999, 1996, 1995, 1992, 1991, 1990, 1986, 1985, 1981, 1980, 1976, 1972, 1971, 1970, 1969, 1967, 1966, 1965, 1964, 1963, 1962, 1961, 1958, 1957, 1956, 1955, 1954, 1952, 1951, 1950, 1949, 1948, 1947, 1946, 1945, 1944, 1942, 1940, 1939, 1938, 1937, 1936, 1935, 1934, 1933, 1932, 1931, 1930, 1929, 1928, 1927, 1926, 1925, 1924, 1923, 1921, 1920
4045 W 104TH ST	2014, 2010, 2006, 2004, 2003, 2000, 1999, 1996, 1995, 1992, 1991, 1990, 1986, 1985, 1981, 1980, 1976, 1975, 1972, 1971, 1970, 1969, 1967, 1966, 1965, 1963, 1962, 1961, 1958, 1957, 1956, 1955, 1954, 1952, 1951, 1950, 1949, 1948, 1947, 1946, 1945, 1944, 1942, 1940, 1939, 1938, 1937, 1936, 1935, 1934, 1933, 1932, 1931, 1930, 1929, 1928, 1927, 1926, 1925, 1924, 1923, 1921, 1920
4045 W 107TH ST	2014, 2010, 2006, 2004, 2003, 2000, 1999, 1996, 1995, 1992, 1991, 1990, 1986, 1985, 1981, 1980, 1976, 1972, 1971, 1970, 1969, 1967, 1966, 1965, 1963, 1962, 1961, 1958, 1956, 1955, 1952, 1951, 1949, 1948, 1947, 1945, 1944, 1942, 1940, 1939, 1938, 1937, 1936, 1935, 1934, 1933, 1932, 1931, 1930, 1929, 1928, 1927, 1926, 1925, 1924, 1923, 1921, 1920
4045 W 107th St	2014, 2006, 2004, 2003, 2001, 2000, 1999, 1996, 1995, 1992, 1991, 1990, 1986, 1985, 1981, 1980, 1976, 1975, 1972, 1971, 1970, 1969, 1967, 1966, 1965, 1964, 1963, 1962, 1961, 1960, 1958, 1957, 1956, 1955, 1954, 1952, 1951, 1950, 1949, 1948, 1947, 1946, 1945, 1944, 1942, 1940, 1939, 1938, 1937, 1936, 1935, 1934, 1933, 1932, 1931, 1930, 1929, 1928, 1927, 1926, 1925, 1924, 1923, 1921, 1920
4045 W 107th St	2014, 2006, 2004, 2003, 2001, 2000, 1999, 1996, 1995, 1992, 1991, 1990, 1986, 1985, 1981, 1980, 1976, 1975, 1972, 1971, 1970, 1969, 1967, 1966, 1965, 1964, 1963, 1962, 1961, 1960, 1958, 1957, 1956, 1955, 1954, 1952, 1951, 1950, 1949, 1948, 1947, 1946, 1945, 1944, 1942, 1940, 1939, 1938, 1937, 1936, 1935, 1934, 1933, 1932, 1931, 1930, 1929, 1928, 1927, 1926, 1925, 1924, 1923, 1921, 1920

FINDINGS

Address Researched	Address Not Identified in Research Source
4046 1/2 LENNOX BLVD	2014, 2010, 2006, 2004, 2003, 2001, 2000, 1999, 1996, 1995, 1992, 1991, 1990, 1986, 1985, 1981, 1980, 1976, 1975, 1972, 1971, 1970, 1969, 1967, 1966, 1965, 1963, 1962, 1961, 1960, 1958, 1957, 1956, 1955, 1954, 1952, 1951, 1950, 1949, 1948, 1947, 1946, 1945, 1944, 1942, 1940, 1939, 1938, 1937, 1936, 1935, 1934, 1933, 1932, 1931, 1930, 1929, 1928, 1927, 1926, 1925, 1924, 1923, 1921, 1920
4046 CENTURY BLVD	2014, 2010, 2006, 2004, 2003, 2001, 2000, 1999, 1996, 1995, 1992, 1991, 1990, 1986, 1985, 1981, 1980, 1976, 1975, 1972, 1971, 1969, 1967, 1966, 1965, 1964, 1963, 1962, 1961, 1960, 1958, 1957, 1956, 1955, 1954, 1952, 1951, 1950, 1949, 1948, 1947, 1946, 1945, 1944, 1942, 1940, 1939, 1938, 1937, 1936, 1935, 1934, 1933, 1932, 1931, 1930, 1929, 1928, 1927, 1926, 1925, 1924, 1923, 1921, 1920
4046 CENTURY BLVD W	2014, 2010, 2006, 2004, 2003, 2001, 2000, 1999, 1996, 1995, 1992, 1991, 1990, 1986, 1985, 1981, 1976, 1972, 1971, 1970, 1969, 1967, 1966, 1965, 1964, 1963, 1962, 1961, 1960, 1958, 1957, 1956, 1955, 1954, 1952, 1951, 1950, 1949, 1948, 1947, 1946, 1945, 1944, 1942, 1940, 1939, 1938, 1937, 1936, 1935, 1934, 1933, 1932, 1931, 1930, 1929, 1928, 1927, 1926, 1925, 1924, 1923, 1921, 1920
4046 LENNOX BLVD	2014, 2010, 2006, 2004, 2003, 2001, 1999, 1996, 1995, 1992, 1991, 1990, 1986, 1985, 1981, 1976, 1972, 1971, 1970, 1969, 1967, 1966, 1964, 1963, 1962, 1961, 1958, 1957, 1956, 1955, 1952, 1951, 1950, 1949, 1948, 1947, 1946, 1945, 1944, 1942, 1940, 1939, 1938, 1937, 1936, 1935, 1934, 1933, 1932, 1931, 1930, 1929, 1928, 1927, 1926, 1925, 1924, 1923, 1921, 1920
4046 W 103RD ST	2014, 2010, 2006, 2004, 2003, 2000, 1999, 1996, 1992, 1991, 1990, 1986, 1985, 1981, 1980, 1976, 1972, 1971, 1969, 1967, 1966, 1965, 1964, 1963, 1962, 1961, 1958, 1956, 1955, 1952, 1951, 1950, 1949, 1948, 1947, 1946, 1945, 1944, 1942, 1940, 1939, 1938, 1937, 1936, 1935, 1934, 1933, 1932, 1931, 1930, 1929, 1928, 1927, 1926, 1925, 1924, 1923, 1921, 1920
4046 W 104TH ST	2014, 2010, 2006, 2004, 2003, 2000, 1999, 1996, 1995, 1992, 1991, 1990, 1986, 1985, 1981, 1980, 1976, 1975, 1972, 1971, 1970, 1969, 1967, 1966, 1965, 1963, 1962, 1961, 1958, 1956, 1955, 1952, 1951, 1950, 1949, 1948, 1947, 1946, 1945, 1944, 1942, 1940, 1939, 1938, 1937, 1936, 1935, 1934, 1933, 1932, 1931, 1930, 1929, 1928, 1927, 1926, 1925, 1924, 1923, 1921, 1920
4046 W 105TH ST	2014, 2010, 2006, 2004, 2003, 2000, 1999, 1996, 1995, 1992, 1991, 1990, 1986, 1985, 1981, 1980, 1976, 1972, 1971, 1969, 1967, 1966, 1965, 1963, 1962, 1961, 1958, 1956, 1955, 1952, 1951, 1950, 1949, 1948, 1947, 1946, 1945, 1944, 1942, 1940, 1939, 1938, 1937, 1936, 1935, 1934, 1933, 1932, 1931, 1930, 1929, 1928, 1927, 1926, 1925, 1924, 1923, 1921, 1920
4046 W CENTURY BLVD	2014, 2010, 2006, 2004, 2003, 2000, 1999, 1996, 1995, 1992, 1991, 1990, 1986, 1985, 1981, 1980, 1976, 1975, 1972, 1971, 1970, 1969, 1967, 1966, 1965, 1963, 1962, 1961, 1960, 1958, 1957, 1956, 1955, 1952, 1951, 1949, 1948, 1947, 1946, 1945, 1944, 1942, 1940, 1939, 1938, 1937, 1936, 1935, 1934, 1933, 1932, 1931, 1930, 1929, 1928, 1927, 1926, 1925, 1924, 1923, 1921, 1920
4046/ W 103RD ST	2014, 2010, 2006, 2004, 2003, 2000, 1999, 1996, 1995, 1992, 1991, 1990, 1986, 1985, 1981, 1980, 1976, 1975, 1972, 1971, 1970, 1969, 1967, 1966, 1965, 1964, 1963, 1962, 1961, 1960, 1958, 1957, 1956, 1955, 1954, 1952, 1951, 1950, 1949, 1948, 1947, 1946, 1945, 1944, 1942, 1940, 1939, 1938, 1937, 1936, 1935, 1934, 1933, 1932, 1931, 1930, 1929, 1928, 1927, 1926, 1925, 1924, 1923, 1921, 1920
4047 W 102ND ST	2014, 2010, 2006, 2004, 2003, 2000, 1999, 1996, 1995, 1992, 1991, 1990, 1986, 1985, 1981, 1980, 1976, 1972, 1971, 1969, 1967, 1966, 1965, 1964, 1963, 1962, 1961, 1958, 1956, 1955, 1952, 1951, 1950, 1949, 1948, 1947, 1946, 1945, 1944, 1942, 1940, 1939, 1938, 1937, 1936, 1935, 1934, 1933, 1932, 1931, 1930, 1929, 1928, 1927, 1926, 1925, 1924, 1923, 1921, 1920
4047 W 103RD ST	2014, 2010, 2006, 2004, 2003, 2000, 1999, 1996, 1992, 1991, 1990, 1986, 1985, 1981, 1980, 1976, 1975, 1972, 1971, 1969, 1967, 1966, 1965, 1963, 1962, 1961, 1958, 1956, 1955, 1952, 1951, 1950, 1949, 1948, 1947, 1946, 1945, 1944, 1942, 1940, 1939, 1938, 1937, 1936, 1935, 1934, 1933, 1932, 1931, 1930, 1929, 1928, 1927, 1926, 1925, 1924, 1923, 1921, 1920

FINDINGS

Address Researched	Address Not Identified in Research Source
4047 W 104TH ST	2014, 2010, 2006, 2004, 2003, 2000, 1999, 1996, 1995, 1992, 1991, 1986, 1985, 1981, 1976, 1975, 1972, 1971, 1970, 1969, 1967, 1966, 1965, 1964, 1963, 1962, 1961, 1960, 1958, 1957, 1956, 1955, 1954, 1952, 1951, 1950, 1949, 1948, 1947, 1946, 1945, 1944, 1942, 1940, 1939, 1938, 1937, 1936, 1935, 1934, 1933, 1932, 1931, 1930, 1929, 1928, 1927, 1926, 1925, 1924, 1923, 1921, 1920
4048 LENNOX BLVD	2014, 2010, 2006, 2004, 2003, 2001, 2000, 1999, 1996, 1995, 1992, 1991, 1990, 1986, 1985, 1981, 1980, 1976, 1975, 1972, 1971, 1970, 1969, 1967, 1966, 1965, 1964, 1963, 1962, 1961, 1958, 1957, 1956, 1955, 1954, 1952, 1951, 1950, 1949, 1948, 1947, 1946, 1945, 1944, 1942, 1940, 1939, 1938, 1937, 1936, 1935, 1934, 1933, 1932, 1931, 1930, 1929, 1928, 1927, 1926, 1925, 1924, 1923, 1921, 1920
4048 W 102ND ST	2014, 2010, 2006, 2004, 2003, 2000, 1999, 1996, 1995, 1992, 1991, 1990, 1986, 1985, 1981, 1980, 1976, 1972, 1971, 1969, 1967, 1966, 1965, 1964, 1963, 1962, 1961, 1960, 1958, 1957, 1956, 1955, 1954, 1952, 1951, 1950, 1949, 1948, 1947, 1946, 1945, 1944, 1942, 1940, 1939, 1938, 1937, 1936, 1935, 1934, 1933, 1932, 1931, 1930, 1929, 1928, 1927, 1926, 1925, 1924, 1923, 1921, 1920
4048 W 103RD ST	2014, 2010, 2006, 2004, 2003, 2000, 1999, 1996, 1995, 1992, 1991, 1990, 1986, 1985, 1981, 1980, 1976, 1975, 1972, 1971, 1970, 1969, 1967, 1966, 1965, 1964, 1963, 1962, 1961, 1958, 1956, 1955, 1954, 1952, 1951, 1950, 1949, 1948, 1947, 1946, 1945, 1944, 1942, 1940, 1939, 1938, 1937, 1936, 1935, 1934, 1933, 1932, 1931, 1930, 1929, 1928, 1927, 1926, 1925, 1924, 1923, 1921, 1920
4049 CENTURY BLVD	2014, 2010, 2006, 2004, 2003, 2001, 2000, 1999, 1996, 1995, 1992, 1991, 1990, 1986, 1985, 1981, 1980, 1976, 1975, 1972, 1971, 1970, 1969, 1967, 1966, 1965, 1964, 1963, 1962, 1961, 1960, 1958, 1957, 1956, 1955, 1954, 1952, 1951, 1950, 1949, 1948, 1947, 1946, 1945, 1944, 1942, 1940, 1939, 1938, 1937, 1936, 1934, 1933, 1932, 1931, 1930, 1929, 1928, 1927, 1926, 1925, 1924, 1923, 1921, 1920
4049 CENTURY BLVD W	2014, 2010, 2006, 2004, 2003, 2001, 2000, 1999, 1996, 1995, 1992, 1991, 1990, 1986, 1985, 1981, 1976, 1975, 1972, 1971, 1970, 1969, 1967, 1966, 1965, 1964, 1963, 1962, 1961, 1958, 1957, 1956, 1955, 1954, 1952, 1951, 1950, 1949, 1948, 1947, 1946, 1945, 1944, 1942, 1940, 1939, 1938, 1937, 1936, 1935, 1934, 1933, 1932, 1931, 1930, 1929, 1928, 1927, 1926, 1925, 1924, 1923, 1921, 1920
4049 W 104TH ST	2014, 2010, 2006, 2004, 2003, 1999, 1996, 1995, 1992, 1991, 1986, 1985, 1981, 1976, 1975, 1972, 1971, 1970, 1969, 1967, 1966, 1965, 1963, 1962, 1961, 1960, 1958, 1957, 1956, 1955, 1952, 1951, 1949, 1948, 1947, 1945, 1944, 1942, 1940, 1939, 1938, 1937, 1936, 1935, 1934, 1933, 1932, 1931, 1930, 1929, 1928, 1927, 1926, 1925, 1924, 1923, 1921, 1920
4049 W 105TH ST	2014, 2010, 2006, 2004, 2003, 2000, 1999, 1996, 1995, 1992, 1991, 1990, 1986, 1985, 1981, 1976, 1972, 1971, 1969, 1967, 1966, 1965, 1963, 1962, 1961, 1960, 1958, 1957, 1956, 1955, 1952, 1951, 1949, 1948, 1947, 1946, 1945, 1944, 1942, 1940, 1939, 1938, 1937, 1936, 1935, 1934, 1933, 1932, 1931, 1930, 1929, 1928, 1927, 1926, 1925, 1924, 1923, 1921, 1920
4049 W 106TH ST	2014, 2010, 2006, 2004, 2003, 1999, 1996, 1992, 1991, 1986, 1985, 1981, 1980, 1976, 1972, 1971, 1970, 1969, 1967, 1966, 1965, 1963, 1962, 1961, 1958, 1956, 1955, 1952, 1951, 1949, 1948, 1947, 1945, 1944, 1942, 1940, 1939, 1938, 1937, 1936, 1935, 1934, 1933, 1932, 1931, 1930, 1929, 1928, 1927, 1926, 1925, 1924, 1923, 1921, 1920
4049 W 106th St	2014, 2006, 2004, 2003, 2001, 2000, 1999, 1996, 1995, 1992, 1991, 1990, 1986, 1985, 1981, 1980, 1976, 1975, 1972, 1971, 1970, 1969, 1967, 1966, 1965, 1964, 1963, 1962, 1961, 1960, 1958, 1957, 1956, 1955, 1954, 1952, 1951, 1950, 1949, 1948, 1947, 1946, 1945, 1944, 1942, 1940, 1939, 1938, 1937, 1936, 1935, 1934, 1933, 1932, 1931, 1930, 1929, 1928, 1927, 1926, 1925, 1924, 1923, 1921, 1920
4049 W 106th St	2014, 2006, 2004, 2003, 2001, 2000, 1999, 1996, 1995, 1992, 1991, 1990, 1986, 1985, 1981, 1980, 1976, 1975, 1972, 1971, 1970, 1969, 1967, 1966, 1965, 1964, 1963, 1962, 1961, 1960, 1958, 1957, 1956, 1955, 1954, 1952, 1951, 1950, 1949, 1948, 1947, 1946, 1945, 1944, 1942, 1940, 1939, 1938, 1937, 1936, 1935, 1934, 1933, 1932, 1931, 1930, 1929, 1928, 1927, 1926, 1925, 1924, 1923, 1921, 1920

FINDINGS

Address Researched	Address Not Identified in Research Source
4049 W 107TH ST	2014, 2010, 2006, 2004, 2003, 2000, 1999, 1996, 1995, 1992, 1991, 1986, 1985, 1981, 1980, 1976, 1975, 1972, 1971, 1970, 1969, 1967, 1966, 1965, 1964, 1963, 1962, 1961, 1960, 1958, 1956, 1955, 1954, 1952, 1951, 1949, 1948, 1947, 1946, 1945, 1944, 1942, 1940, 1939, 1938, 1937, 1936, 1935, 1934, 1933, 1932, 1931, 1930, 1929, 1928, 1927, 1926, 1925, 1924, 1923, 1921, 1920
4049 W CENTURY BLVD	2014, 2010, 2006, 2004, 2003, 2001, 2000, 1999, 1996, 1995, 1992, 1991, 1990, 1986, 1985, 1981, 1980, 1976, 1975, 1972, 1971, 1970, 1969, 1967, 1966, 1965, 1963, 1962, 1961, 1958, 1956, 1955, 1952, 1951, 1949, 1948, 1947, 1945, 1944, 1942, 1940, 1939, 1938, 1937, 1936, 1935, 1934, 1933, 1932, 1931, 1930, 1929, 1928, 1927, 1926, 1925, 1924, 1923, 1921, 1920
405 E 98TH ST	2014, 2010, 2006, 2004, 2003, 2000, 1999, 1996, 1995, 1992, 1991, 1986, 1985, 1981, 1976, 1972, 1971, 1969, 1967, 1966, 1965, 1963, 1962, 1961, 1958, 1956, 1955, 1952, 1951, 1950, 1949, 1948, 1947, 1946, 1945, 1944, 1942, 1940, 1939, 1938, 1937, 1936, 1935, 1934, 1933, 1932, 1931, 1930, 1929, 1928, 1927, 1926, 1925, 1924, 1923, 1921, 1920
4050 LENNOX BLVD	2014, 2010, 2006, 2004, 2003, 2001, 2000, 1999, 1996, 1995, 1992, 1991, 1990, 1986, 1985, 1981, 1980, 1976, 1975, 1972, 1971, 1969, 1967, 1966, 1964, 1963, 1962, 1961, 1958, 1956, 1955, 1952, 1951, 1949, 1948, 1947, 1945, 1944, 1942, 1940, 1939, 1938, 1937, 1936, 1935, 1934, 1933, 1932, 1931, 1930, 1929, 1928, 1927, 1926, 1925, 1924, 1923, 1921, 1920
4050 W 102ND ST	2014, 2010, 2006, 2004, 2003, 2000, 1999, 1996, 1995, 1992, 1991, 1990, 1986, 1985, 1981, 1980, 1976, 1975, 1972, 1971, 1969, 1966, 1965, 1963, 1962, 1961, 1960, 1958, 1957, 1956, 1955, 1952, 1951, 1949, 1948, 1947, 1945, 1944, 1942, 1940, 1939, 1938, 1937, 1936, 1935, 1934, 1933, 1932, 1931, 1930, 1929, 1928, 1927, 1926, 1925, 1924, 1923, 1921, 1920
4050 W 104TH ST	2014, 2010, 2006, 2004, 2003, 2000, 1999, 1996, 1995, 1992, 1991, 1990, 1986, 1985, 1981, 1980, 1976, 1975, 1972, 1971, 1970, 1969, 1967, 1966, 1965, 1963, 1962, 1961, 1958, 1956, 1955, 1952, 1951, 1949, 1948, 1947, 1945, 1944, 1942, 1940, 1939, 1938, 1937, 1936, 1935, 1934, 1933, 1932, 1931, 1930, 1929, 1928, 1927, 1926, 1925, 1924, 1923, 1921, 1920
4050 W 106TH ST	2014, 2010, 2006, 2004, 2003, 2001, 2000, 1999, 1996, 1995, 1992, 1991, 1990, 1986, 1985, 1981, 1980, 1976, 1975, 1972, 1971, 1970, 1969, 1967, 1966, 1965, 1963, 1962, 1961, 1960, 1958, 1957, 1956, 1955, 1954, 1952, 1951, 1950, 1949, 1948, 1947, 1946, 1945, 1944, 1942, 1940, 1939, 1938, 1937, 1936, 1935, 1934, 1933, 1932, 1931, 1930, 1929, 1928, 1927, 1926, 1925, 1924, 1923, 1921, 1920
4050 W 107TH ST	2014, 2010, 2006, 2004, 2003, 2000, 1999, 1996, 1995, 1992, 1991, 1990, 1986, 1985, 1981, 1980, 1976, 1975, 1972, 1971, 1970, 1969, 1967, 1966, 1965, 1963, 1962, 1961, 1958, 1956, 1955, 1952, 1951, 1949, 1948, 1947, 1946, 1945, 1944, 1942, 1940, 1939, 1938, 1937, 1936, 1935, 1934, 1933, 1932, 1931, 1930, 1929, 1928, 1927, 1926, 1925, 1924, 1923, 1921, 1920
4051 LENNOX BLVD	2014, 2010, 2006, 2004, 2003, 2001, 1999, 1996, 1995, 1992, 1991, 1986, 1985, 1981, 1972, 1971, 1969, 1967, 1966, 1963, 1962, 1961, 1958, 1956, 1955, 1952, 1951, 1950, 1949, 1948, 1947, 1946, 1945, 1944, 1942, 1940, 1939, 1938, 1937, 1936, 1935, 1934, 1933, 1932, 1931, 1930, 1929, 1928, 1927, 1926, 1925, 1924, 1923, 1921, 1920
4051 W 103RD ST	2014, 2010, 2006, 2004, 2003, 2000, 1999, 1996, 1995, 1992, 1991, 1990, 1986, 1985, 1981, 1980, 1976, 1972, 1971, 1970, 1969, 1967, 1966, 1965, 1964, 1963, 1962, 1961, 1960, 1958, 1957, 1956, 1955, 1954, 1952, 1951, 1950, 1949, 1948, 1947, 1946, 1945, 1944, 1942, 1940, 1939, 1938, 1937, 1936, 1935, 1934, 1933, 1932, 1931, 1930, 1929, 1928, 1927, 1926, 1925, 1924, 1923, 1921, 1920
4051 W 104TH ST	2014, 2010, 2006, 2004, 2003, 1999, 1996, 1992, 1991, 1986, 1985, 1981, 1976, 1975, 1972, 1971, 1970, 1969, 1967, 1966, 1965, 1964, 1963, 1962, 1961, 1960, 1958, 1956, 1955, 1952, 1951, 1949, 1948, 1947, 1945, 1944, 1942, 1940, 1939, 1938, 1937, 1936, 1935, 1934, 1933, 1932, 1931, 1930, 1929, 1928, 1927, 1926, 1925, 1924, 1923, 1921, 1920

FINDINGS

Address Researched	Address Not Identified in Research Source
4051 W 106TH ST	2014, 2010, 2006, 2004, 2003, 2000, 1999, 1996, 1992, 1991, 1986, 1985, 1981, 1976, 1972, 1971, 1970, 1969, 1967, 1966, 1965, 1963, 1962, 1961, 1958, 1957, 1956, 1955, 1952, 1951, 1949, 1948, 1947, 1945, 1944, 1942, 1940, 1939, 1938, 1937, 1936, 1935, 1934, 1933, 1932, 1931, 1930, 1929, 1928, 1927, 1926, 1925, 1924, 1923, 1921, 1920
4052 W 101ST ST	2014, 2010, 2006, 2004, 2003, 2000, 1999, 1996, 1995, 1992, 1991, 1990, 1986, 1985, 1981, 1980, 1976, 1975, 1972, 1971, 1969, 1967, 1966, 1965, 1963, 1962, 1961, 1958, 1956, 1955, 1952, 1951, 1949, 1948, 1947, 1946, 1945, 1944, 1942, 1940, 1939, 1938, 1937, 1936, 1935, 1934, 1933, 1932, 1931, 1930, 1929, 1928, 1927, 1926, 1925, 1924, 1923, 1921, 1920
4052 W 102ND ST	2014, 2010, 2006, 2004, 2003, 2000, 1999, 1996, 1992, 1991, 1990, 1986, 1985, 1981, 1980, 1976, 1972, 1971, 1969, 1967, 1966, 1965, 1963, 1962, 1961, 1960, 1958, 1957, 1956, 1955, 1954, 1952, 1951, 1950, 1949, 1948, 1947, 1946, 1945, 1944, 1942, 1940, 1939, 1938, 1937, 1936, 1935, 1934, 1933, 1932, 1931, 1930, 1929, 1928, 1927, 1926, 1925, 1924, 1923, 1921, 1920
4052 W 103RD ST	2014, 2010, 2006, 2004, 2003, 2000, 1999, 1996, 1995, 1992, 1991, 1990, 1986, 1985, 1981, 1980, 1976, 1975, 1972, 1971, 1969, 1967, 1966, 1965, 1963, 1962, 1961, 1958, 1957, 1956, 1955, 1954, 1952, 1951, 1950, 1949, 1948, 1947, 1946, 1945, 1944, 1942, 1940, 1939, 1938, 1937, 1936, 1935, 1934, 1933, 1932, 1931, 1930, 1929, 1928, 1927, 1926, 1925, 1924, 1923, 1921, 1920
4052 W 104TH ST	2014, 2010, 2006, 2004, 2003, 2001, 2000, 1999, 1996, 1995, 1992, 1991, 1990, 1986, 1985, 1981, 1980, 1976, 1975, 1972, 1971, 1970, 1969, 1967, 1966, 1965, 1964, 1963, 1962, 1961, 1958, 1957, 1956, 1955, 1954, 1952, 1951, 1950, 1949, 1948, 1947, 1946, 1945, 1944, 1942, 1940, 1939, 1938, 1937, 1936, 1935, 1934, 1933, 1932, 1931, 1930, 1929, 1928, 1927, 1926, 1925, 1924, 1923, 1921, 1920
4052 W 105TH ST	2014, 2010, 2006, 2004, 2003, 2000, 1999, 1996, 1995, 1992, 1991, 1990, 1986, 1985, 1981, 1980, 1976, 1975, 1972, 1971, 1969, 1967, 1966, 1965, 1964, 1963, 1962, 1961, 1958, 1957, 1956, 1955, 1954, 1952, 1951, 1950, 1949, 1948, 1947, 1946, 1945, 1944, 1942, 1940, 1939, 1938, 1937, 1936, 1935, 1934, 1933, 1932, 1931, 1930, 1929, 1928, 1927, 1926, 1925, 1924, 1923, 1921, 1920
4053 W 102ND ST	2014, 2010, 2006, 2004, 2003, 2000, 1999, 1996, 1992, 1991, 1990, 1986, 1985, 1981, 1980, 1976, 1972, 1971, 1969, 1967, 1966, 1965, 1963, 1962, 1961, 1958, 1956, 1955, 1952, 1951, 1949, 1948, 1947, 1945, 1944, 1942, 1940, 1939, 1938, 1937, 1936, 1935, 1934, 1933, 1932, 1931, 1930, 1929, 1928, 1927, 1926, 1925, 1924, 1923, 1921, 1920
4053 W 103RD ST	2014, 2010, 2006, 2004, 2003, 2000, 1999, 1996, 1995, 1992, 1991, 1990, 1986, 1985, 1981, 1980, 1976, 1975, 1972, 1971, 1969, 1967, 1966, 1965, 1963, 1962, 1961, 1958, 1957, 1956, 1955, 1954, 1952, 1951, 1950, 1949, 1948, 1947, 1946, 1945, 1944, 1942, 1940, 1939, 1938, 1937, 1936, 1935, 1934, 1933, 1932, 1931, 1930, 1929, 1928, 1927, 1926, 1925, 1924, 1923, 1921, 1920
4053 W 105TH ST	2014, 2010, 2006, 2004, 2003, 2000, 1999, 1996, 1995, 1992, 1991, 1990, 1986, 1985, 1981, 1980, 1976, 1972, 1971, 1970, 1969, 1967, 1966, 1965, 1963, 1962, 1961, 1960, 1958, 1957, 1956, 1955, 1952, 1951, 1950, 1949, 1948, 1947, 1946, 1945, 1944, 1942, 1940, 1939, 1938, 1937, 1936, 1935, 1934, 1933, 1932, 1931, 1930, 1929, 1928, 1927, 1926, 1925, 1924, 1923, 1921, 1920
4054 CENTURY BLVD	2014, 2010, 2006, 2004, 2003, 2001, 2000, 1999, 1996, 1995, 1992, 1991, 1990, 1986, 1985, 1981, 1980, 1976, 1975, 1972, 1971, 1969, 1967, 1966, 1965, 1964, 1963, 1962, 1961, 1960, 1958, 1957, 1956, 1955, 1954, 1952, 1951, 1950, 1949, 1948, 1947, 1946, 1945, 1944, 1942, 1940, 1939, 1938, 1937, 1936, 1935, 1934, 1933, 1932, 1931, 1930, 1929, 1928, 1927, 1926, 1925, 1924, 1923, 1921, 1920
4054 CENTURY BLVD W	2014, 2010, 2006, 2004, 2003, 2001, 1999, 1996, 1992, 1991, 1986, 1985, 1981, 1976, 1972, 1971, 1970, 1969, 1967, 1966, 1965, 1964, 1963, 1962, 1961, 1958, 1957, 1956, 1955, 1954, 1952, 1951, 1950, 1949, 1948, 1947, 1946, 1945, 1944, 1942, 1940, 1939, 1938, 1937, 1936, 1935, 1934, 1933, 1932, 1931, 1930, 1929, 1928, 1927, 1926, 1925, 1924, 1923, 1921, 1920

FINDINGS

Address Researched	Address Not Identified in Research Source
4054 W 103RD ST	2014, 2010, 2006, 2004, 2003, 2000, 1999, 1996, 1992, 1991, 1990, 1986, 1985, 1981, 1980, 1976, 1975, 1972, 1971, 1969, 1967, 1966, 1965, 1963, 1962, 1961, 1958, 1957, 1956, 1955, 1954, 1952, 1951, 1950, 1949, 1948, 1947, 1946, 1945, 1944, 1942, 1940, 1939, 1938, 1937, 1936, 1935, 1934, 1933, 1932, 1931, 1930, 1929, 1928, 1927, 1926, 1925, 1924, 1923, 1921, 1920
4054 W 105TH ST	2014, 2010, 2006, 2004, 2003, 2001, 2000, 1999, 1996, 1995, 1992, 1991, 1986, 1985, 1981, 1980, 1976, 1972, 1971, 1969, 1967, 1966, 1965, 1963, 1962, 1961, 1958, 1956, 1955, 1954, 1952, 1951, 1950, 1949, 1948, 1947, 1946, 1945, 1944, 1942, 1940, 1939, 1938, 1937, 1936, 1935, 1934, 1933, 1932, 1931, 1930, 1929, 1928, 1927, 1926, 1925, 1924, 1923, 1921, 1920
4054 W 106TH ST	2014, 2010, 2006, 2004, 2003, 2001, 2000, 1999, 1996, 1995, 1992, 1991, 1990, 1986, 1985, 1981, 1980, 1976, 1972, 1971, 1970, 1969, 1967, 1966, 1965, 1963, 1962, 1961, 1958, 1956, 1955, 1952, 1951, 1949, 1948, 1947, 1945, 1944, 1942, 1940, 1939, 1938, 1937, 1936, 1935, 1934, 1933, 1932, 1931, 1930, 1929, 1928, 1927, 1926, 1925, 1924, 1923, 1921, 1920
4054 W 107TH ST	2014, 2010, 2006, 2004, 2003, 2001, 2000, 1999, 1996, 1995, 1992, 1991, 1990, 1986, 1985, 1981, 1980, 1976, 1972, 1971, 1970, 1969, 1967, 1966, 1965, 1963, 1962, 1961, 1958, 1956, 1955, 1952, 1951, 1949, 1948, 1947, 1946, 1945, 1944, 1942, 1940, 1939, 1938, 1937, 1936, 1935, 1934, 1933, 1932, 1931, 1930, 1929, 1928, 1927, 1926, 1925, 1924, 1923, 1921, 1920
4054 W CENTURY BLVD	2014, 2010, 2006, 2004, 2003, 2000, 1999, 1996, 1995, 1992, 1991, 1990, 1986, 1985, 1981, 1980, 1976, 1975, 1972, 1971, 1970, 1969, 1967, 1966, 1965, 1963, 1962, 1961, 1958, 1956, 1955, 1952, 1951, 1949, 1948, 1947, 1946, 1945, 1944, 1942, 1940, 1939, 1938, 1937, 1936, 1935, 1934, 1933, 1932, 1931, 1930, 1929, 1928, 1927, 1926, 1925, 1924, 1923, 1921, 1920
4054 W Century Blvd	2014, 2006, 2004, 2003, 2001, 2000, 1999, 1996, 1995, 1992, 1991, 1990, 1986, 1985, 1981, 1980, 1976, 1975, 1972, 1971, 1970, 1969, 1967, 1966, 1965, 1964, 1963, 1962, 1961, 1960, 1958, 1957, 1956, 1955, 1954, 1952, 1951, 1950, 1949, 1948, 1947, 1946, 1945, 1944, 1942, 1940, 1939, 1938, 1937, 1936, 1935, 1934, 1933, 1932, 1931, 1930, 1929, 1928, 1927, 1926, 1925, 1924, 1923, 1921, 1920
4054 W Century Blvd	2014, 2006, 2004, 2003, 2001, 2000, 1999, 1996, 1995, 1992, 1991, 1990, 1986, 1985, 1981, 1980, 1976, 1975, 1972, 1971, 1970, 1969, 1967, 1966, 1965, 1964, 1963, 1962, 1961, 1960, 1958, 1957, 1956, 1955, 1954, 1952, 1951, 1950, 1949, 1948, 1947, 1946, 1945, 1944, 1942, 1940, 1939, 1938, 1937, 1936, 1935, 1934, 1933, 1932, 1931, 1930, 1929, 1928, 1927, 1926, 1925, 1924, 1923, 1921, 1920
4055 1/2 W 101ST ST	2014, 2010, 2006, 2004, 2003, 2001, 2000, 1999, 1996, 1995, 1992, 1991, 1990, 1986, 1985, 1981, 1980, 1976, 1975, 1972, 1971, 1970, 1969, 1967, 1966, 1965, 1964, 1963, 1962, 1961, 1960, 1958, 1956, 1955, 1954, 1952, 1951, 1950, 1949, 1948, 1947, 1946, 1945, 1944, 1942, 1940, 1939, 1938, 1937, 1936, 1935, 1934, 1933, 1932, 1931, 1930, 1929, 1928, 1927, 1926, 1925, 1924, 1923, 1921, 1920
4055 CENTURY BLVD	2014, 2010, 2006, 2004, 2003, 2001, 2000, 1999, 1996, 1995, 1992, 1991, 1990, 1986, 1985, 1981, 1980, 1976, 1975, 1972, 1971, 1969, 1967, 1966, 1965, 1964, 1963, 1962, 1961, 1960, 1958, 1957, 1956, 1955, 1954, 1952, 1951, 1950, 1949, 1948, 1947, 1946, 1945, 1944, 1942, 1940, 1939, 1938, 1937, 1936, 1934, 1933, 1932, 1931, 1930, 1929, 1928, 1927, 1926, 1925, 1924, 1923, 1921, 1920
4055 CENTURY BLVD W	2014, 2010, 2006, 2004, 2003, 2001, 1999, 1996, 1992, 1991, 1986, 1985, 1981, 1976, 1972, 1971, 1970, 1969, 1967, 1966, 1965, 1964, 1963, 1962, 1961, 1958, 1957, 1956, 1955, 1954, 1952, 1951, 1950, 1949, 1948, 1947, 1946, 1945, 1944, 1942, 1940, 1939, 1938, 1937, 1936, 1935, 1934, 1933, 1932, 1931, 1930, 1929, 1928, 1927, 1926, 1925, 1924, 1923, 1921, 1920
4209 W 102ND ST	2014, 2010, 2006, 2004, 2003, 2000, 1999, 1996, 1995, 1992, 1991, 1990, 1986, 1985, 1981, 1980, 1976, 1975, 1972, 1971, 1969, 1967, 1966, 1965, 1963, 1962, 1961, 1958, 1956, 1955, 1954, 1952, 1951, 1950, 1949, 1948, 1947, 1946, 1945, 1944, 1942, 1940, 1939, 1938, 1937, 1936, 1935, 1934, 1933, 1932, 1931, 1930, 1929, 1928, 1927, 1926, 1925, 1924, 1923, 1921, 1920

FINDINGS

Address Researched	Address Not Identified in Research Source
4209 W 106TH ST	2014, 2010, 2006, 2004, 2003, 1999, 1996, 1995, 1992, 1991, 1990, 1986, 1985, 1981, 1980, 1976, 1975, 1972, 1971, 1970, 1969, 1967, 1966, 1965, 1963, 1962, 1961, 1958, 1956, 1955, 1952, 1951, 1950, 1949, 1948, 1947, 1946, 1945, 1944, 1942, 1940, 1939, 1938, 1937, 1936, 1935, 1934, 1933, 1932, 1931, 1930, 1929, 1928, 1927, 1926, 1925, 1924, 1923, 1921, 1920
4209 W 107TH ST	2014, 2010, 2006, 2004, 2003, 2001, 2000, 1999, 1996, 1995, 1992, 1991, 1990, 1986, 1985, 1981, 1980, 1976, 1975, 1972, 1971, 1970, 1969, 1967, 1966, 1965, 1964, 1963, 1962, 1961, 1960, 1958, 1957, 1956, 1955, 1952, 1951, 1949, 1948, 1947, 1946, 1945, 1944, 1942, 1940, 1939, 1938, 1937, 1936, 1935, 1934, 1933, 1932, 1931, 1930, 1929, 1928, 1927, 1926, 1925, 1924, 1923, 1921, 1920
4209 W CENTURY BLVD	2014, 2010, 2006, 2004, 2003, 2000, 1999, 1996, 1995, 1992, 1991, 1990, 1986, 1985, 1981, 1980, 1976, 1975, 1972, 1971, 1970, 1969, 1967, 1966, 1965, 1964, 1963, 1962, 1961, 1958, 1957, 1956, 1955, 1954, 1952, 1951, 1949, 1948, 1947, 1945, 1944, 1942, 1940, 1939, 1938, 1937, 1936, 1935, 1934, 1933, 1932, 1931, 1930, 1929, 1928, 1927, 1926, 1925, 1924, 1923, 1921, 1920
4209 W Century Blvd	2006, 2004, 2003, 2001, 2000, 1999, 1996, 1995, 1992, 1991, 1990, 1986, 1985, 1981, 1980, 1976, 1975, 1972, 1971, 1970, 1969, 1967, 1966, 1965, 1964, 1963, 1962, 1961, 1960, 1958, 1957, 1956, 1955, 1954, 1952, 1951, 1950, 1949, 1948, 1947, 1946, 1945, 1944, 1942, 1940, 1939, 1938, 1937, 1936, 1935, 1934, 1933, 1932, 1931, 1930, 1929, 1928, 1927, 1926, 1925, 1924, 1923, 1921, 1920
4209 W Century Blvd	2006, 2004, 2003, 2001, 2000, 1999, 1996, 1995, 1992, 1991, 1990, 1986, 1985, 1981, 1980, 1976, 1975, 1972, 1971, 1970, 1969, 1967, 1966, 1965, 1964, 1963, 1962, 1961, 1960, 1958, 1957, 1956, 1955, 1954, 1952, 1951, 1950, 1949, 1948, 1947, 1946, 1945, 1944, 1942, 1940, 1939, 1938, 1937, 1936, 1935, 1934, 1933, 1932, 1931, 1930, 1929, 1928, 1927, 1926, 1925, 1924, 1923, 1921, 1920
42091/2 W CENTURY BLVD	2014, 2010, 2006, 2004, 2003, 2001, 2000, 1999, 1996, 1995, 1992, 1991, 1990, 1986, 1985, 1981, 1980, 1976, 1975, 1972, 1971, 1970, 1969, 1967, 1966, 1965, 1964, 1963, 1962, 1961, 1960, 1958, 1956, 1955, 1954, 1952, 1951, 1950, 1949, 1948, 1947, 1946, 1945, 1944, 1942, 1940, 1939, 1938, 1937, 1936, 1935, 1934, 1933, 1932, 1931, 1930, 1929, 1928, 1927, 1926, 1925, 1924, 1923, 1921, 1920
421 E 99TH ST	2014, 2010, 2006, 2004, 2003, 2000, 1999, 1996, 1995, 1992, 1991, 1990, 1986, 1985, 1981, 1976, 1972, 1971, 1969, 1967, 1966, 1965, 1964, 1963, 1962, 1961, 1960, 1958, 1957, 1956, 1955, 1954, 1952, 1951, 1950, 1949, 1948, 1947, 1946, 1945, 1944, 1942, 1940, 1939, 1938, 1937, 1936, 1935, 1934, 1933, 1932, 1931, 1930, 1929, 1928, 1927, 1926, 1925, 1924, 1923, 1921, 1920
421 E HARDY ST	2014, 2010, 2006, 2004, 2003, 2001, 2000, 1999, 1996, 1995, 1992, 1991, 1986, 1985, 1981, 1976, 1972, 1971, 1969, 1967, 1966, 1965, 1963, 1962, 1961, 1958, 1956, 1955, 1952, 1951, 1950, 1949, 1948, 1947, 1946, 1945, 1944, 1942, 1940, 1939, 1938, 1937, 1936, 1935, 1934, 1933, 1932, 1931, 1930, 1929, 1928, 1927, 1926, 1925, 1924, 1923, 1921, 1920
4210 W 101ST ST	2014, 2010, 2006, 2004, 2003, 2000, 1999, 1996, 1995, 1992, 1991, 1986, 1985, 1981, 1972, 1971, 1969, 1967, 1966, 1965, 1963, 1962, 1961, 1960, 1958, 1957, 1956, 1955, 1954, 1952, 1951, 1950, 1949, 1948, 1947, 1946, 1945, 1944, 1942, 1940, 1939, 1938, 1937, 1936, 1935, 1934, 1933, 1932, 1931, 1930, 1929, 1928, 1927, 1926, 1925, 1924, 1923, 1921, 1920
4210 W 103RD ST	2014, 2010, 2006, 2004, 2003, 2000, 1999, 1996, 1995, 1992, 1991, 1990, 1986, 1985, 1981, 1980, 1976, 1975, 1972, 1971, 1970, 1969, 1967, 1966, 1965, 1964, 1963, 1962, 1961, 1960, 1958, 1957, 1956, 1955, 1954, 1952, 1951, 1950, 1949, 1948, 1947, 1946, 1945, 1944, 1942, 1940, 1939, 1938, 1937, 1936, 1935, 1934, 1933, 1932, 1931, 1930, 1929, 1928, 1927, 1926, 1925, 1924, 1923, 1921, 1920
4211 CENTURY BLVD W	2014, 2010, 2006, 2004, 2003, 2001, 1999, 1996, 1995, 1992, 1991, 1986, 1985, 1981, 1980, 1976, 1975, 1972, 1971, 1970, 1969, 1967, 1966, 1965, 1964, 1963, 1962, 1961, 1958, 1957, 1956, 1955, 1954, 1952, 1951, 1950, 1949, 1948, 1947, 1946, 1945, 1944, 1942, 1940, 1939, 1938, 1937, 1936, 1935, 1934, 1933, 1932, 1931, 1930, 1929, 1928, 1927, 1926, 1925, 1924, 1923, 1921, 1920

FINDINGS

Address Researched	Address Not Identified in Research Source
4211 LENNOX BLVD	2014, 2010, 2006, 2004, 2003, 2001, 1999, 1996, 1995, 1992, 1991, 1986, 1985, 1981, 1976, 1972, 1971, 1969, 1967, 1966, 1965, 1964, 1963, 1962, 1961, 1960, 1958, 1957, 1956, 1955, 1954, 1952, 1951, 1950, 1949, 1948, 1947, 1946, 1945, 1944, 1942, 1940, 1939, 1938, 1937, 1936, 1935, 1934, 1933, 1932, 1931, 1930, 1929, 1928, 1927, 1926, 1925, 1924, 1923, 1921, 1920
4211 W 102ND ST	2014, 2010, 2006, 2004, 2003, 2000, 1999, 1996, 1992, 1991, 1990, 1986, 1985, 1981, 1980, 1975, 1972, 1971, 1969, 1967, 1966, 1965, 1964, 1963, 1962, 1961, 1958, 1956, 1955, 1952, 1951, 1950, 1949, 1948, 1947, 1946, 1945, 1944, 1942, 1940, 1939, 1938, 1937, 1936, 1935, 1934, 1933, 1932, 1931, 1930, 1929, 1928, 1927, 1926, 1925, 1924, 1923, 1921, 1920
4211 W 106TH ST	2014, 2010, 2006, 2004, 2003, 2000, 1999, 1996, 1995, 1992, 1991, 1990, 1986, 1985, 1981, 1980, 1976, 1975, 1972, 1971, 1970, 1969, 1967, 1966, 1965, 1964, 1963, 1962, 1961, 1960, 1958, 1957, 1956, 1955, 1954, 1952, 1951, 1950, 1949, 1948, 1947, 1946, 1945, 1944, 1942, 1940, 1939, 1938, 1937, 1936, 1935, 1934, 1933, 1932, 1931, 1930, 1929, 1928, 1927, 1926, 1925, 1924, 1923, 1921, 1920
4211 W CENTURY BLVD	2014, 2010, 2006, 2004, 2003, 2000, 1999, 1996, 1995, 1992, 1991, 1990, 1986, 1985, 1981, 1980, 1976, 1975, 1972, 1971, 1970, 1969, 1967, 1966, 1965, 1964, 1963, 1962, 1961, 1958, 1957, 1956, 1955, 1954, 1952, 1951, 1950, 1949, 1948, 1947, 1946, 1945, 1944, 1942, 1940, 1939, 1938, 1937, 1936, 1935, 1934, 1933, 1932, 1931, 1930, 1929, 1928, 1927, 1926, 1925, 1924, 1923, 1921, 1920
4211 W Century Blvd	2014, 2006, 2004, 2003, 2001, 2000, 1999, 1996, 1995, 1992, 1991, 1990, 1986, 1985, 1981, 1980, 1976, 1975, 1972, 1971, 1970, 1969, 1967, 1966, 1965, 1964, 1963, 1962, 1961, 1960, 1958, 1957, 1956, 1955, 1954, 1952, 1951, 1950, 1949, 1948, 1947, 1946, 1945, 1944, 1942, 1940, 1939, 1938, 1937, 1936, 1935, 1934, 1933, 1932, 1931, 1930, 1929, 1928, 1927, 1926, 1925, 1924, 1923, 1921, 1920
4211 W Century Blvd	2014, 2006, 2004, 2003, 2001, 2000, 1999, 1996, 1995, 1992, 1991, 1990, 1986, 1985, 1981, 1980, 1976, 1975, 1972, 1971, 1970, 1969, 1967, 1966, 1965, 1964, 1963, 1962, 1961, 1960, 1958, 1957, 1956, 1955, 1954, 1952, 1951, 1950, 1949, 1948, 1947, 1946, 1945, 1944, 1942, 1940, 1939, 1938, 1937, 1936, 1935, 1934, 1933, 1932, 1931, 1930, 1929, 1928, 1927, 1926, 1925, 1924, 1923, 1921, 1920
4212 W 102ND ST	2014, 2010, 2006, 2004, 2003, 2000, 1999, 1996, 1995, 1992, 1991, 1990, 1986, 1985, 1981, 1980, 1976, 1975, 1972, 1971, 1969, 1967, 1966, 1965, 1964, 1963, 1962, 1961, 1958, 1957, 1956, 1955, 1954, 1952, 1951, 1950, 1949, 1948, 1947, 1946, 1945, 1944, 1942, 1940, 1939, 1938, 1937, 1936, 1935, 1934, 1933, 1932, 1931, 1930, 1929, 1928, 1927, 1926, 1925, 1924, 1923, 1921, 1920
4212 W 104TH ST	2014, 2010, 2006, 2004, 2003, 2000, 1999, 1996, 1995, 1992, 1991, 1990, 1986, 1985, 1981, 1976, 1975, 1972, 1971, 1970, 1969, 1966, 1965, 1963, 1962, 1961, 1958, 1957, 1956, 1955, 1954, 1952, 1951, 1950, 1949, 1948, 1947, 1946, 1945, 1944, 1942, 1940, 1939, 1938, 1937, 1936, 1935, 1934, 1933, 1932, 1931, 1930, 1929, 1928, 1927, 1926, 1925, 1924, 1923, 1921, 1920
4213 CENTURY BLVD	2014, 2010, 2006, 2004, 2003, 2001, 2000, 1999, 1996, 1995, 1992, 1991, 1990, 1986, 1985, 1981, 1980, 1976, 1975, 1972, 1971, 1970, 1969, 1967, 1966, 1965, 1964, 1963, 1962, 1961, 1960, 1958, 1957, 1956, 1955, 1954, 1952, 1951, 1950, 1949, 1948, 1947, 1946, 1945, 1944, 1942, 1940, 1939, 1938, 1937, 1936, 1934, 1933, 1932, 1931, 1930, 1929, 1928, 1927, 1926, 1925, 1924, 1923, 1921, 1920
4213 CENTURY BLVD W	2014, 2010, 2006, 2004, 2003, 2001, 2000, 1999, 1996, 1995, 1992, 1991, 1990, 1986, 1985, 1981, 1980, 1976, 1975, 1972, 1971, 1970, 1969, 1967, 1966, 1965, 1964, 1963, 1962, 1961, 1958, 1957, 1956, 1955, 1954, 1952, 1951, 1950, 1949, 1948, 1947, 1946, 1945, 1944, 1942, 1940, 1939, 1938, 1937, 1936, 1935, 1934, 1933, 1932, 1931, 1930, 1929, 1928, 1927, 1926, 1925, 1924, 1923, 1921, 1920
4213 LENNOX BLVD	2014, 2010, 2006, 2004, 2003, 2001, 1999, 1996, 1995, 1992, 1991, 1990, 1986, 1985, 1981, 1980, 1976, 1972, 1971, 1969, 1967, 1966, 1963, 1962, 1961, 1958, 1957, 1956, 1955, 1954, 1952, 1951, 1950, 1949, 1948, 1947, 1946, 1945, 1944, 1942, 1940, 1939, 1938, 1937, 1936, 1935, 1934, 1933, 1932, 1931, 1930, 1929, 1928, 1927, 1926, 1925, 1924, 1923, 1921, 1920

FINDINGS

Address Researched	Address Not Identified in Research Source
4213 W 102ND ST	2014, 2010, 2006, 2004, 2003, 2000, 1999, 1996, 1995, 1992, 1991, 1990, 1986, 1985, 1981, 1980, 1976, 1975, 1972, 1971, 1969, 1967, 1966, 1965, 1963, 1962, 1961, 1958, 1956, 1955, 1952, 1951, 1950, 1949, 1948, 1947, 1946, 1945, 1944, 1942, 1940, 1939, 1938, 1937, 1936, 1935, 1934, 1933, 1932, 1931, 1930, 1929, 1928, 1927, 1926, 1925, 1924, 1923, 1921, 1920
4213 W 103RD ST	2014, 2010, 2006, 2004, 2003, 2000, 1999, 1996, 1995, 1992, 1991, 1990, 1986, 1985, 1981, 1980, 1976, 1975, 1972, 1971, 1969, 1967, 1966, 1965, 1964, 1963, 1962, 1961, 1958, 1956, 1955, 1952, 1951, 1949, 1948, 1947, 1946, 1945, 1944, 1942, 1940, 1939, 1938, 1937, 1936, 1935, 1934, 1933, 1932, 1931, 1930, 1929, 1928, 1927, 1926, 1925, 1924, 1923, 1921, 1920
4213 W 104TH ST	2014, 2010, 2006, 2004, 2003, 2000, 1999, 1996, 1995, 1992, 1991, 1990, 1986, 1985, 1981, 1980, 1976, 1975, 1972, 1971, 1970, 1969, 1967, 1966, 1965, 1964, 1963, 1962, 1961, 1960, 1958, 1957, 1956, 1955, 1954, 1952, 1951, 1950, 1949, 1948, 1947, 1946, 1945, 1944, 1942, 1940, 1939, 1938, 1937, 1936, 1935, 1934, 1933, 1932, 1931, 1930, 1929, 1928, 1927, 1926, 1925, 1924, 1923, 1921, 1920
4213 W 107TH ST	2014, 2010, 2006, 2004, 2003, 2000, 1999, 1996, 1995, 1992, 1991, 1990, 1986, 1985, 1981, 1980, 1976, 1975, 1972, 1971, 1970, 1969, 1967, 1966, 1965, 1963, 1962, 1961, 1958, 1957, 1956, 1955, 1954, 1952, 1951, 1950, 1949, 1948, 1947, 1946, 1945, 1944, 1942, 1940, 1939, 1938, 1937, 1936, 1935, 1934, 1933, 1932, 1931, 1930, 1929, 1928, 1927, 1926, 1925, 1924, 1923, 1921, 1920
4213 W CENTURY BLVD	2014, 2010, 2006, 2004, 2003, 2001, 2000, 1999, 1996, 1995, 1992, 1991, 1990, 1986, 1985, 1981, 1980, 1976, 1975, 1972, 1971, 1970, 1969, 1967, 1966, 1965, 1963, 1962, 1961, 1958, 1956, 1955, 1952, 1951, 1949, 1948, 1947, 1945, 1944, 1942, 1940, 1939, 1938, 1937, 1936, 1935, 1934, 1933, 1932, 1931, 1930, 1929, 1928, 1927, 1926, 1925, 1924, 1923, 1921, 1920
4214 LENNOX BLVD	2014, 2010, 2006, 2004, 2003, 2001, 2000, 1999, 1996, 1995, 1992, 1991, 1986, 1985, 1981, 1976, 1975, 1972, 1971, 1970, 1969, 1967, 1966, 1965, 1964, 1963, 1962, 1961, 1958, 1956, 1955, 1952, 1951, 1949, 1948, 1947, 1945, 1944, 1942, 1940, 1939, 1938, 1937, 1936, 1935, 1934, 1933, 1932, 1931, 1930, 1929, 1928, 1927, 1926, 1925, 1924, 1923, 1921, 1920
4214 W 101ST ST	2014, 2010, 2006, 2004, 2003, 2000, 1999, 1996, 1995, 1992, 1991, 1990, 1986, 1985, 1981, 1980, 1976, 1972, 1971, 1969, 1967, 1966, 1965, 1963, 1962, 1961, 1960, 1958, 1957, 1956, 1955, 1954, 1952, 1951, 1950, 1949, 1948, 1947, 1946, 1945, 1944, 1942, 1940, 1939, 1938, 1937, 1936, 1935, 1934, 1933, 1932, 1931, 1930, 1929, 1928, 1927, 1926, 1925, 1924, 1923, 1921, 1920
4214 W 102ND ST	2014, 2010, 2006, 2004, 2003, 2000, 1999, 1996, 1995, 1992, 1991, 1990, 1986, 1985, 1981, 1980, 1976, 1972, 1971, 1970, 1969, 1967, 1966, 1965, 1964, 1963, 1962, 1961, 1958, 1957, 1956, 1955, 1954, 1952, 1951, 1950, 1949, 1948, 1947, 1946, 1945, 1944, 1942, 1940, 1939, 1938, 1937, 1936, 1935, 1934, 1933, 1932, 1931, 1930, 1929, 1928, 1927, 1926, 1925, 1924, 1923, 1921, 1920
4214 W 103RD ST	2014, 2010, 2006, 2004, 2003, 2000, 1999, 1996, 1995, 1992, 1991, 1990, 1986, 1985, 1981, 1980, 1976, 1975, 1972, 1971, 1970, 1969, 1967, 1966, 1965, 1963, 1962, 1961, 1958, 1956, 1955, 1952, 1951, 1950, 1949, 1948, 1947, 1946, 1945, 1944, 1942, 1940, 1939, 1938, 1937, 1936, 1935, 1934, 1933, 1932, 1931, 1930, 1929, 1928, 1927, 1926, 1925, 1924, 1923, 1921, 1920
4214 W 104TH ST	2014, 2010, 2006, 2004, 2003, 2001, 2000, 1999, 1996, 1995, 1992, 1991, 1990, 1986, 1985, 1981, 1980, 1976, 1975, 1972, 1971, 1970, 1969, 1967, 1966, 1965, 1964, 1963, 1962, 1961, 1958, 1957, 1956, 1955, 1954, 1952, 1951, 1950, 1949, 1948, 1947, 1946, 1945, 1944, 1942, 1940, 1939, 1938, 1937, 1936, 1935, 1934, 1933, 1932, 1931, 1930, 1929, 1928, 1927, 1926, 1925, 1924, 1923, 1921, 1920
4214 W 106TH ST	2014, 2010, 2006, 2004, 2003, 1999, 1996, 1995, 1992, 1991, 1990, 1986, 1985, 1981, 1980, 1976, 1972, 1971, 1970, 1969, 1967, 1966, 1965, 1963, 1962, 1961, 1960, 1958, 1956, 1955, 1954, 1952, 1951, 1950, 1949, 1948, 1947, 1946, 1945, 1944, 1942, 1940, 1939, 1938, 1937, 1936, 1935, 1934, 1933, 1932, 1931, 1930, 1929, 1928, 1927, 1926, 1925, 1924, 1923, 1921, 1920

FINDINGS

Address Researched	Address Not Identified in Research Source
4214 W 107TH ST	2014, 2010, 2006, 2004, 2003, 2001, 2000, 1999, 1996, 1995, 1992, 1991, 1990, 1986, 1985, 1981, 1980, 1976, 1972, 1971, 1970, 1969, 1967, 1966, 1965, 1964, 1963, 1962, 1961, 1960, 1958, 1957, 1956, 1955, 1954, 1952, 1951, 1950, 1949, 1948, 1947, 1946, 1945, 1944, 1942, 1940, 1939, 1938, 1937, 1936, 1935, 1934, 1933, 1932, 1931, 1930, 1929, 1928, 1927, 1926, 1925, 1924, 1923, 1921, 1920
4215 CENTURY BLVD W	2014, 2010, 2006, 2004, 2003, 2001, 1999, 1996, 1995, 1992, 1991, 1990, 1986, 1985, 1981, 1980, 1976, 1975, 1972, 1971, 1970, 1969, 1967, 1966, 1965, 1964, 1963, 1962, 1961, 1960, 1958, 1957, 1956, 1955, 1954, 1952, 1951, 1950, 1949, 1948, 1947, 1946, 1945, 1944, 1942, 1940, 1939, 1938, 1937, 1936, 1935, 1934, 1933, 1932, 1931, 1930, 1929, 1928, 1927, 1926, 1925, 1924, 1923, 1921, 1920
4215 LENNOX BLVD	2014, 2010, 2006, 2004, 2003, 2001, 2000, 1999, 1996, 1995, 1992, 1991, 1986, 1985, 1981, 1976, 1972, 1971, 1970, 1969, 1967, 1966, 1963, 1962, 1961, 1958, 1956, 1955, 1954, 1952, 1951, 1950, 1949, 1948, 1947, 1945, 1944, 1942, 1940, 1939, 1938, 1937, 1936, 1935, 1934, 1933, 1932, 1931, 1930, 1929, 1928, 1927, 1926, 1925, 1924, 1923, 1921, 1920
4215 W 102ND ST	2014, 2010, 2006, 2004, 2003, 2000, 1999, 1996, 1992, 1991, 1990, 1986, 1985, 1981, 1980, 1976, 1975, 1972, 1971, 1969, 1967, 1966, 1965, 1964, 1963, 1962, 1961, 1958, 1956, 1955, 1952, 1951, 1950, 1949, 1948, 1947, 1946, 1945, 1944, 1942, 1940, 1939, 1938, 1937, 1936, 1935, 1934, 1933, 1932, 1931, 1930, 1929, 1928, 1927, 1926, 1925, 1924, 1923, 1921, 1920
4215 W 103RD ST	2014, 2010, 2006, 2004, 2003, 2000, 1999, 1996, 1995, 1992, 1991, 1990, 1986, 1985, 1981, 1980, 1976, 1975, 1972, 1971, 1970, 1969, 1967, 1966, 1965, 1963, 1962, 1961, 1960, 1958, 1956, 1955, 1954, 1952, 1951, 1950, 1949, 1948, 1947, 1946, 1945, 1944, 1942, 1940, 1939, 1938, 1937, 1936, 1935, 1934, 1933, 1932, 1931, 1930, 1929, 1928, 1927, 1926, 1925, 1924, 1923, 1921, 1920
4215 W 104TH ST	2014, 2010, 2006, 2004, 2003, 2000, 1999, 1996, 1995, 1992, 1991, 1990, 1986, 1985, 1981, 1980, 1976, 1975, 1972, 1971, 1970, 1969, 1967, 1966, 1965, 1963, 1962, 1961, 1958, 1956, 1955, 1952, 1951, 1949, 1948, 1947, 1945, 1944, 1942, 1940, 1939, 1938, 1937, 1936, 1935, 1934, 1933, 1932, 1931, 1930, 1929, 1928, 1927, 1926, 1925, 1924, 1923, 1921, 1920
4215 W 107TH ST	2014, 2010, 2006, 2004, 2003, 2000, 1999, 1996, 1992, 1991, 1986, 1985, 1981, 1976, 1972, 1971, 1970, 1969, 1967, 1966, 1965, 1963, 1962, 1961, 1958, 1957, 1956, 1955, 1954, 1952, 1951, 1950, 1949, 1948, 1947, 1946, 1945, 1944, 1942, 1940, 1939, 1938, 1937, 1936, 1935, 1934, 1933, 1932, 1931, 1930, 1929, 1928, 1927, 1926, 1925, 1924, 1923, 1921, 1920
4215 W CENTURY BLVD	2014, 2010, 2006, 2004, 2003, 2000, 1999, 1996, 1995, 1992, 1991, 1990, 1986, 1985, 1981, 1980, 1976, 1975, 1972, 1971, 1970, 1969, 1967, 1966, 1965, 1964, 1963, 1962, 1961, 1960, 1958, 1957, 1956, 1955, 1954, 1952, 1951, 1950, 1949, 1948, 1947, 1946, 1945, 1944, 1942, 1940, 1939, 1938, 1937, 1936, 1935, 1934, 1933, 1932, 1931, 1930, 1929, 1928, 1927, 1926, 1925, 1924, 1923, 1921, 1920
4215 W Century Blvd	2010, 2006, 2004, 2003, 2001, 2000, 1999, 1996, 1995, 1992, 1991, 1990, 1986, 1985, 1981, 1980, 1976, 1975, 1972, 1971, 1970, 1969, 1967, 1966, 1965, 1964, 1963, 1962, 1961, 1960, 1958, 1957, 1956, 1955, 1954, 1952, 1951, 1950, 1949, 1948, 1947, 1946, 1945, 1944, 1942, 1940, 1939, 1938, 1937, 1936, 1935, 1934, 1933, 1932, 1931, 1930, 1929, 1928, 1927, 1926, 1925, 1924, 1923, 1921, 1920
4215 W Century Blvd	2010, 2006, 2004, 2003, 2001, 2000, 1999, 1996, 1995, 1992, 1991, 1990, 1986, 1985, 1981, 1980, 1976, 1975, 1972, 1971, 1970, 1969, 1967, 1966, 1965, 1964, 1963, 1962, 1961, 1960, 1958, 1957, 1956, 1955, 1954, 1952, 1951, 1950, 1949, 1948, 1947, 1946, 1945, 1944, 1942, 1940, 1939, 1938, 1937, 1936, 1935, 1934, 1933, 1932, 1931, 1930, 1929, 1928, 1927, 1926, 1925, 1924, 1923, 1921, 1920
4216 1/2 W 102ND ST	2014, 2010, 2006, 2004, 2003, 2001, 2000, 1999, 1996, 1995, 1992, 1991, 1990, 1986, 1985, 1981, 1980, 1976, 1975, 1972, 1971, 1970, 1969, 1967, 1966, 1965, 1963, 1962, 1961, 1960, 1958, 1957, 1956, 1955, 1954, 1952, 1951, 1949, 1948, 1947, 1946, 1945, 1944, 1942, 1940, 1939, 1938, 1937, 1936, 1935, 1934, 1933, 1932, 1931, 1930, 1929, 1928, 1927, 1926, 1925, 1924, 1923, 1921, 1920

FINDINGS

Address Researched	Address Not Identified in Research Source
4216 1/2 W 103RD ST	2014, 2010, 2006, 2004, 2003, 2001, 2000, 1999, 1996, 1995, 1992, 1991, 1990, 1986, 1985, 1981, 1980, 1976, 1975, 1972, 1971, 1970, 1969, 1967, 1966, 1965, 1964, 1963, 1962, 1961, 1960, 1958, 1957, 1956, 1955, 1952, 1951, 1949, 1948, 1947, 1946, 1945, 1944, 1942, 1940, 1939, 1938, 1937, 1936, 1935, 1934, 1933, 1932, 1931, 1930, 1929, 1928, 1927, 1926, 1925, 1924, 1923, 1921, 1920
4216 W 102ND ST	2014, 2010, 2006, 2004, 2003, 2000, 1999, 1996, 1995, 1992, 1991, 1990, 1986, 1985, 1981, 1980, 1976, 1975, 1972, 1971, 1969, 1967, 1966, 1965, 1964, 1963, 1962, 1961, 1958, 1957, 1956, 1955, 1954, 1952, 1951, 1949, 1948, 1947, 1946, 1945, 1944, 1942, 1940, 1939, 1938, 1937, 1936, 1935, 1934, 1933, 1932, 1931, 1930, 1929, 1928, 1927, 1926, 1925, 1924, 1923, 1921, 1920
4216 W 103RD ST	2014, 2010, 2006, 2004, 2003, 2000, 1999, 1996, 1995, 1992, 1991, 1990, 1986, 1985, 1981, 1980, 1976, 1972, 1971, 1969, 1967, 1966, 1965, 1964, 1963, 1962, 1961, 1958, 1956, 1955, 1952, 1951, 1949, 1948, 1947, 1946, 1945, 1944, 1942, 1940, 1939, 1938, 1937, 1936, 1935, 1934, 1933, 1932, 1931, 1930, 1929, 1928, 1927, 1926, 1925, 1924, 1923, 1921, 1920
4216 W 104TH ST	2014, 2010, 2006, 2004, 2003, 1999, 1996, 1995, 1992, 1991, 1990, 1986, 1985, 1981, 1980, 1976, 1975, 1972, 1971, 1970, 1969, 1967, 1966, 1965, 1964, 1963, 1962, 1961, 1958, 1957, 1956, 1955, 1954, 1952, 1951, 1950, 1949, 1948, 1947, 1946, 1945, 1944, 1942, 1940, 1939, 1938, 1937, 1936, 1935, 1934, 1933, 1932, 1931, 1930, 1929, 1928, 1927, 1926, 1925, 1924, 1923, 1921, 1920
4216 W 104th St	2014, 2006, 2004, 2003, 2001, 2000, 1999, 1996, 1995, 1992, 1991, 1990, 1986, 1985, 1981, 1980, 1976, 1975, 1972, 1971, 1970, 1969, 1967, 1966, 1965, 1964, 1963, 1962, 1961, 1960, 1958, 1957, 1956, 1955, 1954, 1952, 1951, 1950, 1949, 1948, 1947, 1946, 1945, 1944, 1942, 1940, 1939, 1938, 1937, 1936, 1935, 1934, 1933, 1932, 1931, 1930, 1929, 1928, 1927, 1926, 1925, 1924, 1923, 1921, 1920
4216 W 104th St	2014, 2006, 2004, 2003, 2001, 2000, 1999, 1996, 1995, 1992, 1991, 1990, 1986, 1985, 1981, 1980, 1976, 1975, 1972, 1971, 1970, 1969, 1967, 1966, 1965, 1964, 1963, 1962, 1961, 1960, 1958, 1957, 1956, 1955, 1954, 1952, 1951, 1950, 1949, 1948, 1947, 1946, 1945, 1944, 1942, 1940, 1939, 1938, 1937, 1936, 1935, 1934, 1933, 1932, 1931, 1930, 1929, 1928, 1927, 1926, 1925, 1924, 1923, 1921, 1920
4216 W 107TH ST	2014, 2010, 2006, 2004, 2003, 2000, 1999, 1996, 1995, 1992, 1991, 1990, 1986, 1985, 1981, 1980, 1976, 1975, 1972, 1971, 1970, 1969, 1967, 1966, 1965, 1964, 1963, 1962, 1961, 1960, 1958, 1957, 1956, 1955, 1954, 1952, 1951, 1950, 1949, 1948, 1947, 1946, 1945, 1944, 1942, 1940, 1939, 1938, 1937, 1936, 1935, 1934, 1933, 1932, 1931, 1930, 1929, 1928, 1927, 1926, 1925, 1924, 1923, 1921, 1920
4217 CENTURY BLVD	2014, 2010, 2006, 2004, 2003, 2001, 2000, 1999, 1996, 1995, 1992, 1991, 1990, 1986, 1985, 1981, 1980, 1976, 1975, 1972, 1971, 1970, 1969, 1967, 1966, 1965, 1964, 1963, 1962, 1961, 1960, 1958, 1957, 1956, 1955, 1954, 1952, 1951, 1950, 1949, 1948, 1947, 1946, 1945, 1944, 1942, 1940, 1939, 1938, 1937, 1936, 1934, 1933, 1932, 1931, 1930, 1929, 1928, 1927, 1926, 1925, 1924, 1923, 1921, 1920
4217 CENTURY BLVD W	2014, 2010, 2006, 2004, 2003, 2001, 2000, 1999, 1996, 1995, 1992, 1991, 1990, 1986, 1985, 1981, 1980, 1976, 1972, 1971, 1970, 1969, 1967, 1966, 1965, 1964, 1963, 1962, 1961, 1960, 1958, 1957, 1956, 1955, 1954, 1952, 1951, 1950, 1949, 1948, 1947, 1946, 1945, 1944, 1942, 1940, 1939, 1938, 1937, 1936, 1935, 1934, 1933, 1932, 1931, 1930, 1929, 1928, 1927, 1926, 1925, 1924, 1923, 1921, 1920
4217 W 103RD ST	2014, 2010, 2006, 2004, 2003, 2000, 1999, 1996, 1995, 1992, 1991, 1990, 1986, 1985, 1981, 1980, 1976, 1972, 1971, 1969, 1967, 1966, 1965, 1963, 1962, 1961, 1960, 1958, 1957, 1956, 1955, 1954, 1952, 1951, 1950, 1949, 1948, 1947, 1946, 1945, 1944, 1942, 1940, 1939, 1938, 1937, 1936, 1935, 1934, 1933, 1932, 1931, 1930, 1929, 1928, 1927, 1926, 1925, 1924, 1923, 1921, 1920
4217 W 104TH ST	2014, 2010, 2006, 2004, 2003, 2001, 2000, 1999, 1996, 1995, 1992, 1991, 1986, 1985, 1981, 1980, 1976, 1972, 1971, 1970, 1969, 1967, 1966, 1965, 1964, 1963, 1962, 1961, 1960, 1958, 1956, 1955, 1954, 1952, 1951, 1950, 1949, 1948, 1947, 1946, 1945, 1944, 1942, 1940, 1939, 1938, 1937, 1936, 1935, 1934, 1933, 1932, 1931, 1930, 1929, 1928, 1927, 1926, 1925, 1924, 1923, 1921, 1920

FINDINGS

Address Researched	Address Not Identified in Research Source
4217 W CENTURY BLVD	2014, 2010, 2006, 2004, 2003, 2000, 1999, 1996, 1995, 1992, 1991, 1990, 1986, 1985, 1981, 1980, 1976, 1975, 1972, 1971, 1970, 1969, 1967, 1966, 1965, 1963, 1962, 1961, 1960, 1958, 1957, 1956, 1955, 1954, 1952, 1951, 1950, 1949, 1948, 1947, 1946, 1945, 1944, 1942, 1940, 1939, 1938, 1937, 1936, 1935, 1934, 1933, 1932, 1931, 1930, 1929, 1928, 1927, 1926, 1925, 1924, 1923, 1921, 1920
4217 W Century Blvd	2014, 2006, 2004, 2003, 2001, 2000, 1999, 1996, 1995, 1992, 1991, 1990, 1986, 1985, 1981, 1980, 1976, 1975, 1972, 1971, 1970, 1969, 1967, 1966, 1965, 1964, 1963, 1962, 1961, 1960, 1958, 1957, 1956, 1955, 1954, 1952, 1951, 1950, 1949, 1948, 1947, 1946, 1945, 1944, 1942, 1940, 1939, 1938, 1937, 1936, 1935, 1934, 1933, 1932, 1931, 1930, 1929, 1928, 1927, 1926, 1925, 1924, 1923, 1921, 1920
4217 W Century Blvd	2014, 2006, 2004, 2003, 2001, 2000, 1999, 1996, 1995, 1992, 1991, 1990, 1986, 1985, 1981, 1980, 1976, 1975, 1972, 1971, 1970, 1969, 1967, 1966, 1965, 1964, 1963, 1962, 1961, 1960, 1958, 1957, 1956, 1955, 1954, 1952, 1951, 1950, 1949, 1948, 1947, 1946, 1945, 1944, 1942, 1940, 1939, 1938, 1937, 1936, 1935, 1934, 1933, 1932, 1931, 1930, 1929, 1928, 1927, 1926, 1925, 1924, 1923, 1921, 1920
4218 LENNOX BLVD	2014, 2010, 2006, 2004, 2003, 2001, 2000, 1999, 1996, 1995, 1992, 1991, 1990, 1986, 1985, 1981, 1980, 1976, 1972, 1971, 1969, 1967, 1966, 1964, 1963, 1962, 1961, 1958, 1957, 1956, 1955, 1952, 1951, 1949, 1948, 1947, 1945, 1944, 1942, 1940, 1939, 1938, 1937, 1936, 1935, 1934, 1933, 1932, 1931, 1930, 1929, 1928, 1927, 1926, 1925, 1924, 1923, 1921, 1920
4218 W 101ST ST	2014, 2010, 2006, 2004, 2003, 2001, 2000, 1999, 1996, 1995, 1992, 1991, 1986, 1985, 1981, 1976, 1972, 1971, 1969, 1967, 1966, 1965, 1964, 1963, 1962, 1961, 1958, 1956, 1955, 1952, 1951, 1950, 1949, 1948, 1947, 1946, 1945, 1944, 1942, 1940, 1939, 1938, 1937, 1936, 1935, 1934, 1933, 1932, 1931, 1930, 1929, 1928, 1927, 1926, 1925, 1924, 1923, 1921, 1920
4218 W 104TH ST	2014, 2010, 2006, 2004, 2003, 2000, 1999, 1996, 1995, 1992, 1991, 1986, 1985, 1981, 1980, 1976, 1975, 1972, 1971, 1970, 1969, 1967, 1966, 1965, 1964, 1963, 1962, 1961, 1958, 1957, 1956, 1955, 1952, 1951, 1949, 1948, 1947, 1945, 1944, 1942, 1940, 1939, 1938, 1937, 1936, 1935, 1934, 1933, 1932, 1931, 1930, 1929, 1928, 1927, 1926, 1925, 1924, 1923, 1921, 1920
4218 W 106TH ST	2014, 2010, 2006, 2004, 2003, 2001, 2000, 1999, 1996, 1995, 1992, 1991, 1990, 1986, 1985, 1981, 1976, 1975, 1972, 1971, 1970, 1969, 1967, 1966, 1965, 1964, 1963, 1962, 1961, 1960, 1958, 1957, 1956, 1955, 1952, 1951, 1950, 1949, 1948, 1947, 1945, 1944, 1942, 1940, 1939, 1938, 1937, 1936, 1935, 1934, 1933, 1932, 1931, 1930, 1929, 1928, 1927, 1926, 1925, 1924, 1923, 1921, 1920
4218 W 107th St	2014, 2006, 2004, 2003, 2001, 2000, 1999, 1996, 1995, 1992, 1991, 1990, 1986, 1985, 1981, 1980, 1976, 1975, 1972, 1971, 1970, 1969, 1967, 1966, 1965, 1964, 1963, 1962, 1961, 1960, 1958, 1957, 1956, 1955, 1954, 1952, 1951, 1950, 1949, 1948, 1947, 1946, 1945, 1944, 1942, 1940, 1939, 1938, 1937, 1936, 1935, 1934, 1933, 1932, 1931, 1930, 1929, 1928, 1927, 1926, 1925, 1924, 1923, 1921, 1920
4218 W 107th St	2014, 2006, 2004, 2003, 2001, 2000, 1999, 1996, 1995, 1992, 1991, 1990, 1986, 1985, 1981, 1980, 1976, 1975, 1972, 1971, 1970, 1969, 1967, 1966, 1965, 1964, 1963, 1962, 1961, 1960, 1958, 1957, 1956, 1955, 1954, 1952, 1951, 1950, 1949, 1948, 1947, 1946, 1945, 1944, 1942, 1940, 1939, 1938, 1937, 1936, 1935, 1934, 1933, 1932, 1931, 1930, 1929, 1928, 1927, 1926, 1925, 1924, 1923, 1921, 1920
4219 CENTURY BLVD W	2014, 2010, 2006, 2004, 2003, 2001, 1999, 1996, 1992, 1991, 1986, 1985, 1981, 1976, 1975, 1972, 1971, 1970, 1969, 1967, 1966, 1965, 1964, 1963, 1962, 1961, 1958, 1957, 1956, 1955, 1954, 1952, 1951, 1950, 1949, 1948, 1947, 1946, 1945, 1944, 1942, 1940, 1939, 1938, 1937, 1936, 1935, 1934, 1933, 1932, 1931, 1930, 1929, 1928, 1927, 1926, 1925, 1924, 1923, 1921, 1920
4219 LENNOX BLVD	2014, 2010, 2006, 2004, 2003, 2001, 2000, 1999, 1996, 1995, 1992, 1991, 1990, 1986, 1985, 1981, 1980, 1976, 1972, 1971, 1970, 1969, 1967, 1966, 1965, 1964, 1963, 1962, 1961, 1960, 1958, 1957, 1956, 1955, 1954, 1952, 1951, 1950, 1949, 1948, 1947, 1945, 1944, 1942, 1940, 1939, 1938, 1937, 1936, 1935, 1934, 1933, 1932, 1931, 1930, 1929, 1928, 1927, 1926, 1925, 1924, 1923, 1921, 1920

FINDINGS

Address Researched	Address Not Identified in Research Source
4219 W 101ST ST	2014, 2010, 2006, 2004, 2003, 2000, 1999, 1996, 1995, 1992, 1991, 1990, 1986, 1985, 1981, 1980, 1976, 1975, 1972, 1971, 1970, 1969, 1967, 1966, 1965, 1964, 1963, 1962, 1961, 1960, 1958, 1957, 1956, 1955, 1954, 1952, 1951, 1950, 1949, 1948, 1947, 1946, 1945, 1944, 1942, 1940, 1939, 1938, 1937, 1936, 1935, 1934, 1933, 1932, 1931, 1930, 1929, 1928, 1927, 1926, 1925, 1924, 1923, 1921, 1920
4219 W 102ND ST	2014, 2010, 2006, 2004, 2003, 2000, 1999, 1996, 1992, 1991, 1990, 1986, 1985, 1981, 1980, 1976, 1972, 1971, 1969, 1967, 1966, 1965, 1963, 1962, 1961, 1958, 1956, 1955, 1954, 1952, 1951, 1950, 1949, 1948, 1947, 1946, 1945, 1944, 1942, 1940, 1939, 1938, 1937, 1936, 1935, 1934, 1933, 1932, 1931, 1930, 1929, 1928, 1927, 1926, 1925, 1924, 1923, 1921, 1920
4219 W 104TH ST	2014, 2010, 2006, 2004, 2003, 2000, 1999, 1996, 1995, 1992, 1991, 1986, 1985, 1981, 1976, 1975, 1972, 1971, 1970, 1969, 1967, 1966, 1965, 1964, 1963, 1962, 1961, 1960, 1958, 1957, 1956, 1955, 1954, 1952, 1951, 1950, 1949, 1948, 1947, 1946, 1945, 1944, 1942, 1940, 1939, 1938, 1937, 1936, 1935, 1934, 1933, 1932, 1931, 1930, 1929, 1928, 1927, 1926, 1925, 1924, 1923, 1921, 1920
4219 W CENTURY BLVD	2014, 2010, 2006, 2004, 2003, 2000, 1999, 1996, 1995, 1992, 1991, 1990, 1985, 1980, 1976, 1975, 1972, 1971, 1970, 1969, 1967, 1966, 1965, 1963, 1962, 1961, 1958, 1956, 1955, 1954, 1952, 1951, 1950, 1949, 1948, 1947, 1946, 1945, 1944, 1942, 1940, 1939, 1938, 1937, 1936, 1935, 1934, 1933, 1932, 1931, 1930, 1929, 1928, 1927, 1926, 1925, 1924, 1923, 1921, 1920
4219 W Century Blvd	2006, 2004, 2003, 2001, 2000, 1999, 1996, 1995, 1992, 1991, 1990, 1986, 1985, 1981, 1980, 1976, 1975, 1972, 1971, 1970, 1969, 1967, 1966, 1965, 1964, 1963, 1962, 1961, 1960, 1958, 1957, 1956, 1955, 1954, 1952, 1951, 1950, 1949, 1948, 1947, 1946, 1945, 1944, 1942, 1940, 1939, 1938, 1937, 1936, 1935, 1934, 1933, 1932, 1931, 1930, 1929, 1928, 1927, 1926, 1925, 1924, 1923, 1921, 1920
4219 W Century Blvd	2006, 2004, 2003, 2001, 2000, 1999, 1996, 1995, 1992, 1991, 1990, 1986, 1985, 1981, 1980, 1976, 1975, 1972, 1971, 1970, 1969, 1967, 1966, 1965, 1964, 1963, 1962, 1961, 1960, 1958, 1957, 1956, 1955, 1954, 1952, 1951, 1950, 1949, 1948, 1947, 1946, 1945, 1944, 1942, 1940, 1939, 1938, 1937, 1936, 1935, 1934, 1933, 1932, 1931, 1930, 1929, 1928, 1927, 1926, 1925, 1924, 1923, 1921, 1920
422 E 97TH ST	2014, 2010, 2006, 2004, 2003, 2000, 1999, 1996, 1995, 1992, 1991, 1990, 1986, 1985, 1981, 1980, 1976, 1972, 1971, 1969, 1967, 1966, 1965, 1964, 1963, 1962, 1961, 1960, 1958, 1957, 1956, 1955, 1954, 1952, 1951, 1950, 1949, 1948, 1947, 1946, 1945, 1944, 1942, 1940, 1939, 1938, 1937, 1936, 1935, 1934, 1933, 1932, 1931, 1930, 1929, 1928, 1927, 1926, 1925, 1924, 1923, 1921, 1920
422 E 98TH ST	2014, 2010, 2006, 2004, 2003, 1999, 1996, 1992, 1991, 1990, 1986, 1985, 1981, 1980, 1976, 1975, 1972, 1971, 1970, 1969, 1967, 1966, 1965, 1964, 1963, 1962, 1961, 1960, 1958, 1956, 1955, 1952, 1951, 1949, 1948, 1947, 1945, 1944, 1942, 1940, 1939, 1938, 1937, 1936, 1935, 1934, 1933, 1932, 1931, 1930, 1929, 1928, 1927, 1926, 1925, 1924, 1923, 1921, 1920
422 E HARDY ST	2014, 2010, 2006, 2004, 2003, 2001, 2000, 1999, 1996, 1995, 1992, 1991, 1990, 1986, 1985, 1981, 1980, 1976, 1975, 1972, 1971, 1970, 1969, 1967, 1966, 1965, 1964, 1963, 1962, 1961, 1960, 1958, 1957, 1956, 1955, 1954, 1952, 1951, 1949, 1948, 1947, 1946, 1945, 1944, 1942, 1939, 1938, 1937, 1936, 1935, 1934, 1933, 1932, 1931, 1930, 1929, 1928, 1927, 1926, 1925, 1924, 1923, 1921, 1920
4220 E CENTURY BLVD	2014, 2010, 2006, 2004, 2003, 2001, 2000, 1999, 1996, 1995, 1992, 1991, 1990, 1986, 1985, 1980, 1976, 1975, 1972, 1971, 1970, 1969, 1967, 1966, 1965, 1963, 1962, 1961, 1958, 1957, 1956, 1955, 1952, 1951, 1950, 1949, 1948, 1947, 1946, 1945, 1944, 1942, 1940, 1939, 1938, 1937, 1936, 1935, 1934, 1933, 1932, 1931, 1930, 1929, 1928, 1927, 1926, 1925, 1924, 1923, 1921, 1920
4220 W 101ST ST	2014, 2010, 2006, 2004, 2003, 2000, 1999, 1996, 1995, 1992, 1991, 1990, 1986, 1985, 1981, 1976, 1975, 1972, 1971, 1970, 1969, 1967, 1966, 1965, 1964, 1963, 1962, 1961, 1958, 1956, 1955, 1952, 1951, 1950, 1949, 1948, 1947, 1946, 1945, 1944, 1942, 1940, 1939, 1938, 1937, 1936, 1935, 1934, 1933, 1932, 1931, 1930, 1929, 1928, 1927, 1926, 1925, 1924, 1923, 1921, 1920

FINDINGS

Address Researched	Address Not Identified in Research Source
4220 W 102ND ST	2014, 2010, 2006, 2004, 2003, 2000, 1999, 1996, 1995, 1992, 1991, 1990, 1986, 1985, 1981, 1980, 1976, 1972, 1971, 1969, 1967, 1966, 1965, 1963, 1962, 1961, 1958, 1956, 1955, 1952, 1951, 1950, 1949, 1948, 1947, 1946, 1945, 1944, 1942, 1940, 1939, 1938, 1937, 1936, 1935, 1934, 1933, 1932, 1931, 1930, 1929, 1928, 1927, 1926, 1925, 1924, 1923, 1921, 1920
4221 LENNOX BLVD	2014, 2010, 2006, 2004, 2003, 2001, 2000, 1999, 1996, 1995, 1992, 1991, 1986, 1985, 1981, 1976, 1975, 1972, 1971, 1969, 1967, 1966, 1963, 1962, 1961, 1960, 1958, 1957, 1956, 1955, 1954, 1952, 1951, 1950, 1949, 1948, 1947, 1946, 1945, 1944, 1942, 1940, 1939, 1938, 1937, 1936, 1935, 1934, 1933, 1932, 1931, 1930, 1929, 1928, 1927, 1926, 1925, 1924, 1923, 1921, 1920
4221 W 103RD ST	2014, 2010, 2006, 2004, 2003, 2000, 1999, 1996, 1995, 1992, 1991, 1990, 1986, 1985, 1981, 1980, 1976, 1975, 1972, 1971, 1969, 1967, 1966, 1965, 1963, 1962, 1961, 1958, 1957, 1956, 1955, 1952, 1951, 1949, 1948, 1947, 1946, 1945, 1944, 1942, 1940, 1939, 1938, 1937, 1936, 1935, 1934, 1933, 1932, 1931, 1930, 1929, 1928, 1927, 1926, 1925, 1924, 1923, 1921, 1920
4221 W 104TH	2014, 2010, 2006, 2004, 2003, 2001, 2000, 1999, 1996, 1995, 1992, 1991, 1990, 1985, 1980, 1976, 1975, 1972, 1971, 1970, 1969, 1967, 1966, 1965, 1964, 1963, 1962, 1961, 1960, 1958, 1957, 1956, 1955, 1954, 1952, 1951, 1950, 1949, 1948, 1947, 1946, 1945, 1944, 1942, 1940, 1939, 1938, 1937, 1936, 1935, 1934, 1933, 1932, 1931, 1930, 1929, 1928, 1927, 1926, 1925, 1924, 1923, 1921, 1920
4221 W 104TH ST	2014, 2010, 2006, 2004, 2003, 2000, 1999, 1996, 1995, 1992, 1991, 1990, 1986, 1985, 1981, 1976, 1972, 1971, 1970, 1969, 1967, 1966, 1965, 1964, 1963, 1962, 1961, 1958, 1956, 1955, 1954, 1952, 1951, 1950, 1949, 1948, 1947, 1946, 1945, 1944, 1942, 1940, 1939, 1938, 1937, 1936, 1935, 1934, 1933, 1932, 1931, 1930, 1929, 1928, 1927, 1926, 1925, 1924, 1923, 1921, 1920
4221 W 107TH ST	2014, 2010, 2006, 2004, 2003, 2000, 1999, 1996, 1995, 1992, 1991, 1990, 1986, 1985, 1981, 1980, 1976, 1975, 1972, 1971, 1970, 1969, 1967, 1966, 1965, 1963, 1962, 1961, 1958, 1956, 1955, 1954, 1952, 1951, 1950, 1949, 1948, 1947, 1945, 1944, 1942, 1940, 1939, 1938, 1937, 1936, 1935, 1934, 1933, 1932, 1931, 1930, 1929, 1928, 1927, 1926, 1925, 1924, 1923, 1921, 1920
4221 W 107th St	2006, 2004, 2003, 2001, 2000, 1999, 1996, 1995, 1992, 1991, 1990, 1986, 1985, 1981, 1980, 1976, 1975, 1972, 1971, 1970, 1969, 1967, 1966, 1965, 1964, 1963, 1962, 1961, 1960, 1958, 1957, 1956, 1955, 1954, 1952, 1951, 1950, 1949, 1948, 1947, 1946, 1945, 1944, 1942, 1940, 1939, 1938, 1937, 1936, 1935, 1934, 1933, 1932, 1931, 1930, 1929, 1928, 1927, 1926, 1925, 1924, 1923, 1921, 1920
4221 W 107th St	2006, 2004, 2003, 2001, 2000, 1999, 1996, 1995, 1992, 1991, 1990, 1986, 1985, 1981, 1980, 1976, 1975, 1972, 1971, 1970, 1969, 1967, 1966, 1965, 1964, 1963, 1962, 1961, 1960, 1958, 1957, 1956, 1955, 1954, 1952, 1951, 1950, 1949, 1948, 1947, 1946, 1945, 1944, 1942, 1940, 1939, 1938, 1937, 1936, 1935, 1934, 1933, 1932, 1931, 1930, 1929, 1928, 1927, 1926, 1925, 1924, 1923, 1921, 1920
4222 LENNOX BLVD	2014, 2010, 2006, 2004, 2003, 2001, 2000, 1999, 1996, 1995, 1992, 1991, 1990, 1986, 1985, 1981, 1976, 1972, 1971, 1969, 1967, 1966, 1963, 1962, 1961, 1958, 1956, 1955, 1952, 1951, 1949, 1948, 1947, 1946, 1945, 1944, 1942, 1940, 1939, 1938, 1937, 1936, 1935, 1934, 1933, 1932, 1931, 1930, 1929, 1928, 1927, 1926, 1925, 1924, 1923, 1921, 1920
4222 W 101ST	2014, 2010, 2006, 2004, 2003, 2001, 2000, 1999, 1996, 1995, 1992, 1991, 1990, 1985, 1980, 1976, 1975, 1972, 1970, 1969, 1967, 1966, 1965, 1964, 1963, 1962, 1961, 1960, 1958, 1957, 1956, 1955, 1954, 1952, 1951, 1950, 1949, 1948, 1947, 1946, 1945, 1944, 1942, 1940, 1939, 1938, 1937, 1936, 1935, 1934, 1933, 1932, 1931, 1930, 1929, 1928, 1927, 1926, 1925, 1924, 1923, 1921, 1920
4222 W 101ST ST	2014, 2010, 2006, 2004, 2003, 2001, 2000, 1999, 1996, 1995, 1992, 1991, 1986, 1985, 1981, 1976, 1972, 1971, 1970, 1969, 1966, 1965, 1963, 1962, 1961, 1956, 1955, 1952, 1951, 1950, 1949, 1948, 1947, 1946, 1945, 1944, 1942, 1940, 1939, 1938, 1937, 1936, 1935, 1934, 1933, 1932, 1931, 1930, 1929, 1928, 1927, 1926, 1925, 1924, 1923, 1921, 1920

FINDINGS

Address Researched	Address Not Identified in Research Source
4222 W 102ND ST	2014, 2010, 2006, 2004, 2003, 2000, 1999, 1996, 1992, 1991, 1990, 1986, 1985, 1981, 1980, 1976, 1975, 1972, 1971, 1970, 1969, 1967, 1966, 1965, 1963, 1962, 1961, 1958, 1956, 1955, 1954, 1952, 1951, 1949, 1948, 1947, 1946, 1945, 1944, 1942, 1940, 1939, 1938, 1937, 1936, 1935, 1934, 1933, 1932, 1931, 1930, 1929, 1928, 1927, 1926, 1925, 1924, 1923, 1921, 1920
4222 W 103RD ST	2014, 2010, 2006, 2004, 2003, 2000, 1999, 1996, 1992, 1991, 1990, 1986, 1985, 1981, 1980, 1976, 1975, 1972, 1971, 1969, 1967, 1966, 1965, 1964, 1963, 1962, 1961, 1960, 1958, 1956, 1955, 1952, 1951, 1950, 1949, 1948, 1947, 1946, 1945, 1944, 1942, 1940, 1939, 1938, 1937, 1936, 1935, 1934, 1933, 1932, 1931, 1930, 1929, 1928, 1927, 1926, 1925, 1924, 1923, 1921, 1920
4222 W 106TH ST	2014, 2010, 2006, 2004, 2003, 2000, 1999, 1996, 1995, 1992, 1991, 1990, 1986, 1985, 1981, 1976, 1975, 1972, 1971, 1970, 1969, 1967, 1966, 1965, 1964, 1963, 1962, 1961, 1958, 1957, 1956, 1955, 1952, 1951, 1949, 1948, 1947, 1946, 1945, 1944, 1942, 1940, 1939, 1938, 1937, 1936, 1935, 1934, 1933, 1932, 1931, 1930, 1929, 1928, 1927, 1926, 1925, 1924, 1923, 1921, 1920
4222 W 107TH ST	2014, 2010, 2006, 2004, 2003, 2001, 2000, 1999, 1996, 1995, 1992, 1991, 1990, 1986, 1985, 1981, 1980, 1976, 1975, 1972, 1971, 1970, 1969, 1967, 1966, 1965, 1964, 1963, 1962, 1961, 1960, 1958, 1957, 1956, 1955, 1952, 1951, 1950, 1949, 1948, 1947, 1946, 1945, 1944, 1942, 1940, 1939, 1938, 1937, 1936, 1935, 1934, 1933, 1932, 1931, 1930, 1929, 1928, 1927, 1926, 1925, 1924, 1923, 1921, 1920
4223 LENNOX BLVD	2014, 2010, 2006, 2004, 2003, 2001, 2000, 1999, 1996, 1995, 1992, 1991, 1990, 1986, 1985, 1981, 1980, 1976, 1975, 1972, 1971, 1970, 1969, 1967, 1966, 1963, 1962, 1961, 1960, 1958, 1957, 1956, 1955, 1952, 1951, 1949, 1948, 1947, 1946, 1945, 1944, 1942, 1940, 1939, 1938, 1937, 1936, 1935, 1934, 1933, 1932, 1931, 1930, 1929, 1928, 1927, 1926, 1925, 1924, 1923, 1921, 1920
4223 W 102ND ST	2014, 2010, 2006, 2004, 2003, 2000, 1999, 1996, 1995, 1992, 1991, 1990, 1986, 1985, 1981, 1980, 1976, 1972, 1971, 1969, 1967, 1966, 1965, 1963, 1962, 1961, 1958, 1956, 1955, 1952, 1951, 1950, 1949, 1948, 1947, 1946, 1945, 1944, 1942, 1940, 1939, 1938, 1937, 1936, 1935, 1934, 1933, 1932, 1931, 1930, 1929, 1928, 1927, 1926, 1925, 1924, 1923, 1921, 1920
4223 W 106TH ST	2014, 2010, 2006, 2004, 2003, 1999, 1996, 1995, 1992, 1991, 1986, 1985, 1981, 1980, 1976, 1975, 1972, 1971, 1970, 1969, 1967, 1966, 1965, 1963, 1962, 1961, 1958, 1956, 1955, 1952, 1951, 1949, 1948, 1947, 1945, 1944, 1942, 1940, 1939, 1938, 1937, 1936, 1935, 1934, 1933, 1932, 1931, 1930, 1929, 1928, 1927, 1926, 1925, 1924, 1923, 1921, 1920
4223 W 107TH ST	2014, 2010, 2006, 2004, 2003, 2000, 1999, 1996, 1992, 1991, 1986, 1985, 1981, 1976, 1972, 1971, 1970, 1969, 1967, 1966, 1965, 1963, 1962, 1961, 1958, 1956, 1955, 1952, 1951, 1949, 1948, 1947, 1946, 1945, 1944, 1942, 1940, 1939, 1938, 1937, 1936, 1935, 1934, 1933, 1932, 1931, 1930, 1929, 1928, 1927, 1926, 1925, 1924, 1923, 1921, 1920
4224 W 101ST ST	2014, 2010, 2006, 2004, 2003, 2000, 1999, 1996, 1995, 1992, 1991, 1986, 1985, 1981, 1976, 1975, 1972, 1971, 1970, 1969, 1967, 1966, 1965, 1964, 1963, 1962, 1961, 1960, 1958, 1957, 1956, 1955, 1954, 1952, 1951, 1950, 1949, 1948, 1947, 1946, 1945, 1944, 1942, 1940, 1939, 1938, 1937, 1936, 1935, 1934, 1933, 1932, 1931, 1930, 1929, 1928, 1927, 1926, 1925, 1924, 1923, 1921, 1920
4224 W 102ND ST	2014, 2010, 2006, 2004, 2003, 2000, 1999, 1996, 1995, 1992, 1991, 1990, 1986, 1985, 1981, 1980, 1976, 1972, 1971, 1969, 1967, 1966, 1965, 1963, 1962, 1961, 1958, 1956, 1955, 1952, 1951, 1949, 1948, 1947, 1946, 1945, 1944, 1942, 1940, 1939, 1938, 1937, 1936, 1935, 1934, 1933, 1932, 1931, 1930, 1929, 1928, 1927, 1926, 1925, 1924, 1923, 1921, 1920
4224 W 103RD ST	2014, 2010, 2006, 2004, 2003, 2000, 1999, 1996, 1995, 1992, 1991, 1990, 1986, 1985, 1981, 1980, 1976, 1975, 1972, 1971, 1969, 1967, 1966, 1965, 1964, 1963, 1962, 1961, 1960, 1958, 1957, 1956, 1955, 1954, 1952, 1951, 1950, 1949, 1948, 1947, 1946, 1945, 1944, 1942, 1940, 1939, 1938, 1937, 1936, 1935, 1934, 1933, 1932, 1931, 1930, 1929, 1928, 1927, 1926, 1925, 1924, 1923, 1921, 1920

FINDINGS

Address Researched	Address Not Identified in Research Source
4224 W 104TH ST	2014, 2010, 2006, 2004, 2003, 2000, 1999, 1996, 1995, 1992, 1991, 1990, 1986, 1985, 1981, 1980, 1976, 1975, 1972, 1971, 1970, 1969, 1967, 1966, 1965, 1963, 1962, 1961, 1958, 1956, 1955, 1952, 1951, 1949, 1948, 1947, 1945, 1944, 1942, 1940, 1939, 1938, 1937, 1936, 1935, 1934, 1933, 1932, 1931, 1930, 1929, 1928, 1927, 1926, 1925, 1924, 1923, 1921, 1920
4224 W 106TH ST	2014, 2010, 2006, 2004, 2003, 2000, 1999, 1996, 1995, 1992, 1991, 1986, 1985, 1981, 1976, 1972, 1971, 1970, 1969, 1967, 1966, 1965, 1963, 1962, 1961, 1958, 1957, 1956, 1955, 1954, 1952, 1951, 1949, 1948, 1947, 1946, 1945, 1944, 1942, 1940, 1939, 1938, 1937, 1936, 1935, 1934, 1933, 1932, 1931, 1930, 1929, 1928, 1927, 1926, 1925, 1924, 1923, 1921, 1920
4225 W 101ST ST	2014, 2010, 2006, 2004, 2003, 2001, 2000, 1999, 1996, 1995, 1992, 1991, 1990, 1986, 1985, 1981, 1980, 1976, 1975, 1972, 1971, 1969, 1967, 1966, 1965, 1964, 1963, 1962, 1961, 1960, 1958, 1957, 1956, 1955, 1954, 1952, 1951, 1950, 1949, 1948, 1947, 1946, 1945, 1944, 1942, 1940, 1939, 1938, 1937, 1936, 1935, 1934, 1933, 1932, 1931, 1930, 1929, 1928, 1927, 1926, 1925, 1924, 1923, 1921, 1920
4225 W 103RD ST	2014, 2010, 2006, 2004, 2003, 2000, 1999, 1996, 1995, 1992, 1991, 1990, 1986, 1985, 1981, 1980, 1976, 1975, 1972, 1971, 1970, 1969, 1967, 1966, 1965, 1964, 1963, 1962, 1961, 1958, 1956, 1955, 1952, 1951, 1950, 1949, 1948, 1947, 1946, 1945, 1944, 1942, 1940, 1939, 1938, 1937, 1936, 1935, 1934, 1933, 1932, 1931, 1930, 1929, 1928, 1927, 1926, 1925, 1924, 1923, 1921, 1920
4225 W 105TH ST	2014, 2010, 2006, 2004, 2003, 2001, 2000, 1999, 1996, 1995, 1992, 1991, 1990, 1986, 1985, 1981, 1980, 1976, 1975, 1972, 1971, 1970, 1969, 1966, 1965, 1964, 1963, 1962, 1961, 1960, 1958, 1957, 1956, 1955, 1954, 1952, 1951, 1950, 1949, 1948, 1947, 1946, 1945, 1944, 1942, 1940, 1939, 1938, 1937, 1936, 1935, 1934, 1933, 1932, 1931, 1930, 1929, 1928, 1927, 1926, 1925, 1924, 1923, 1921, 1920
4225 W 107TH ST	2014, 2010, 2006, 2004, 2003, 2000, 1999, 1996, 1992, 1991, 1986, 1985, 1981, 1976, 1972, 1971, 1970, 1969, 1967, 1966, 1965, 1963, 1962, 1961, 1960, 1958, 1957, 1956, 1955, 1954, 1952, 1951, 1950, 1949, 1948, 1947, 1946, 1945, 1944, 1942, 1940, 1939, 1938, 1937, 1936, 1935, 1934, 1933, 1932, 1931, 1930, 1929, 1928, 1927, 1926, 1925, 1924, 1923, 1921, 1920
4226 W 101ST ST	2014, 2010, 2006, 2004, 2003, 2000, 1999, 1996, 1995, 1992, 1991, 1990, 1986, 1985, 1981, 1980, 1976, 1975, 1972, 1971, 1969, 1967, 1966, 1965, 1963, 1962, 1961, 1958, 1956, 1955, 1952, 1951, 1950, 1949, 1948, 1947, 1946, 1945, 1944, 1942, 1940, 1939, 1938, 1937, 1936, 1935, 1934, 1933, 1932, 1931, 1930, 1929, 1928, 1927, 1926, 1925, 1924, 1923, 1921, 1920
4226 W 103RD ST	2014, 2010, 2006, 2004, 2003, 2000, 1999, 1996, 1995, 1992, 1991, 1990, 1986, 1985, 1981, 1980, 1976, 1972, 1971, 1969, 1967, 1966, 1965, 1964, 1963, 1962, 1961, 1960, 1958, 1957, 1956, 1955, 1954, 1952, 1951, 1949, 1948, 1947, 1946, 1945, 1944, 1942, 1940, 1939, 1938, 1937, 1936, 1935, 1934, 1933, 1932, 1931, 1930, 1929, 1928, 1927, 1926, 1925, 1924, 1923, 1921, 1920
4227 LENNOX BLVD	2014, 2010, 2006, 2004, 2003, 2001, 1999, 1996, 1995, 1992, 1991, 1986, 1985, 1981, 1976, 1975, 1972, 1971, 1969, 1967, 1966, 1963, 1962, 1961, 1960, 1958, 1957, 1956, 1955, 1954, 1952, 1951, 1950, 1949, 1948, 1947, 1946, 1945, 1944, 1942, 1940, 1939, 1938, 1937, 1936, 1935, 1934, 1933, 1932, 1931, 1930, 1929, 1928, 1927, 1926, 1925, 1924, 1923, 1921, 1920
4227 W 102ND ST	2014, 2010, 2006, 2004, 2003, 2000, 1999, 1996, 1995, 1992, 1991, 1990, 1986, 1985, 1981, 1980, 1976, 1975, 1972, 1971, 1970, 1969, 1967, 1966, 1965, 1964, 1963, 1962, 1961, 1958, 1957, 1956, 1955, 1952, 1951, 1950, 1949, 1948, 1947, 1946, 1945, 1944, 1942, 1940, 1939, 1938, 1937, 1936, 1935, 1934, 1933, 1932, 1931, 1930, 1929, 1928, 1927, 1926, 1925, 1924, 1923, 1921, 1920
4227 W 104TH ST	2014, 2010, 2006, 2004, 2003, 2000, 1999, 1996, 1995, 1992, 1991, 1990, 1986, 1985, 1981, 1976, 1975, 1972, 1971, 1970, 1969, 1967, 1966, 1965, 1963, 1962, 1961, 1960, 1958, 1956, 1955, 1952, 1951, 1949, 1948, 1947, 1946, 1945, 1944, 1942, 1940, 1939, 1938, 1937, 1936, 1935, 1934, 1933, 1932, 1931, 1930, 1929, 1928, 1927, 1926, 1925, 1924, 1923, 1921, 1920

FINDINGS

Address Researched	Address Not Identified in Research Source
4227 W 105TH ST	2014, 2010, 2006, 2004, 2003, 2001, 2000, 1999, 1996, 1995, 1992, 1991, 1990, 1986, 1985, 1981, 1980, 1976, 1975, 1972, 1971, 1970, 1969, 1967, 1966, 1965, 1963, 1962, 1961, 1958, 1956, 1955, 1954, 1952, 1951, 1950, 1949, 1948, 1947, 1946, 1945, 1944, 1942, 1940, 1939, 1938, 1937, 1936, 1935, 1934, 1933, 1932, 1931, 1930, 1929, 1928, 1927, 1926, 1925, 1924, 1923, 1921, 1920
4227 W 106TH ST	2014, 2010, 2006, 2004, 2003, 2001, 2000, 1999, 1996, 1995, 1992, 1991, 1990, 1986, 1985, 1981, 1980, 1976, 1975, 1972, 1971, 1970, 1969, 1967, 1966, 1965, 1964, 1963, 1962, 1961, 1960, 1958, 1956, 1955, 1954, 1952, 1951, 1950, 1949, 1948, 1947, 1946, 1945, 1944, 1942, 1940, 1939, 1938, 1937, 1936, 1935, 1934, 1933, 1932, 1931, 1930, 1929, 1928, 1927, 1926, 1925, 1924, 1923, 1921, 1920
4227 W 107TH ST	2014, 2010, 2006, 2004, 2003, 2000, 1999, 1996, 1995, 1992, 1991, 1990, 1986, 1985, 1981, 1976, 1972, 1971, 1970, 1969, 1967, 1966, 1965, 1964, 1963, 1962, 1961, 1960, 1958, 1957, 1956, 1955, 1952, 1951, 1950, 1949, 1948, 1947, 1946, 1945, 1944, 1942, 1940, 1939, 1938, 1937, 1936, 1935, 1934, 1933, 1932, 1931, 1930, 1929, 1928, 1927, 1926, 1925, 1924, 1923, 1921, 1920
4228 1/2 W 107TH ST	2014, 2010, 2006, 2004, 2003, 2001, 2000, 1999, 1996, 1995, 1992, 1991, 1990, 1986, 1985, 1981, 1980, 1976, 1975, 1972, 1971, 1970, 1969, 1967, 1966, 1965, 1963, 1962, 1961, 1958, 1957, 1956, 1955, 1954, 1952, 1951, 1950, 1949, 1948, 1947, 1946, 1945, 1944, 1942, 1940, 1939, 1938, 1937, 1936, 1935, 1934, 1933, 1932, 1931, 1930, 1929, 1928, 1927, 1926, 1925, 1924, 1923, 1921, 1920
4228 CENTURY BLVD W	2014, 2010, 2006, 2004, 2003, 2001, 2000, 1999, 1996, 1995, 1992, 1991, 1990, 1986, 1985, 1981, 1976, 1975, 1972, 1971, 1970, 1969, 1967, 1966, 1965, 1964, 1963, 1962, 1961, 1958, 1957, 1956, 1955, 1954, 1952, 1951, 1950, 1949, 1948, 1947, 1946, 1945, 1944, 1942, 1940, 1939, 1938, 1937, 1936, 1935, 1934, 1933, 1932, 1931, 1930, 1929, 1928, 1927, 1926, 1925, 1924, 1923, 1921, 1920
4228 LENNOX BLVD	2014, 2010, 2006, 2004, 2003, 2001, 2000, 1999, 1996, 1995, 1992, 1991, 1986, 1985, 1981, 1976, 1972, 1971, 1969, 1967, 1966, 1963, 1962, 1961, 1958, 1956, 1955, 1952, 1951, 1950, 1949, 1948, 1947, 1946, 1945, 1944, 1942, 1940, 1939, 1938, 1937, 1936, 1935, 1934, 1933, 1932, 1931, 1930, 1929, 1928, 1927, 1926, 1925, 1924, 1923, 1921, 1920
4228 W 101ST ST	2014, 2010, 2006, 2004, 2003, 2001, 2000, 1999, 1996, 1995, 1992, 1991, 1990, 1986, 1985, 1981, 1976, 1972, 1971, 1969, 1967, 1966, 1965, 1964, 1963, 1962, 1961, 1960, 1958, 1956, 1955, 1954, 1952, 1951, 1950, 1949, 1948, 1947, 1946, 1945, 1944, 1942, 1940, 1939, 1938, 1937, 1936, 1935, 1934, 1933, 1932, 1931, 1930, 1929, 1928, 1927, 1926, 1925, 1924, 1923, 1921, 1920
4228 W 102ND ST	2014, 2010, 2006, 2004, 2003, 2000, 1999, 1996, 1995, 1992, 1991, 1990, 1986, 1985, 1981, 1980, 1976, 1972, 1971, 1970, 1969, 1967, 1966, 1965, 1964, 1963, 1962, 1961, 1958, 1957, 1956, 1955, 1952, 1951, 1949, 1948, 1947, 1945, 1944, 1942, 1940, 1939, 1938, 1937, 1936, 1935, 1934, 1933, 1932, 1931, 1930, 1929, 1928, 1927, 1926, 1925, 1924, 1923, 1921, 1920
4228 W 103RD ST	2014, 2010, 2006, 2004, 2003, 2000, 1999, 1996, 1995, 1992, 1991, 1990, 1986, 1985, 1981, 1980, 1976, 1975, 1972, 1971, 1969, 1967, 1966, 1965, 1963, 1962, 1961, 1958, 1956, 1955, 1952, 1951, 1949, 1948, 1947, 1945, 1944, 1942, 1940, 1939, 1938, 1937, 1936, 1935, 1934, 1933, 1932, 1931, 1930, 1929, 1928, 1927, 1926, 1925, 1924, 1923, 1921, 1920
4228 W 104TH ST	2014, 2010, 2006, 2004, 2003, 2000, 1999, 1996, 1995, 1992, 1991, 1990, 1986, 1985, 1981, 1980, 1976, 1975, 1972, 1971, 1970, 1969, 1967, 1966, 1965, 1963, 1962, 1961, 1958, 1956, 1955, 1952, 1951, 1950, 1949, 1948, 1947, 1946, 1945, 1944, 1942, 1940, 1939, 1938, 1937, 1936, 1935, 1934, 1933, 1932, 1931, 1930, 1929, 1928, 1927, 1926, 1925, 1924, 1923, 1921, 1920
4228 W 106TH ST	2014, 2010, 2006, 2004, 2003, 2000, 1999, 1996, 1995, 1992, 1991, 1990, 1986, 1985, 1981, 1976, 1975, 1972, 1971, 1970, 1969, 1967, 1966, 1965, 1963, 1962, 1961, 1960, 1958, 1957, 1956, 1955, 1954, 1952, 1951, 1950, 1949, 1948, 1947, 1946, 1945, 1944, 1942, 1940, 1939, 1938, 1937, 1936, 1935, 1934, 1933, 1932, 1931, 1930, 1929, 1928, 1927, 1926, 1925, 1924, 1923, 1921, 1920

FINDINGS

Address Researched	Address Not Identified in Research Source
4228 W 107TH	2014, 2010, 2006, 2004, 2003, 2001, 2000, 1999, 1996, 1995, 1992, 1991, 1990, 1986, 1985, 1980, 1976, 1975, 1972, 1971, 1970, 1969, 1967, 1966, 1965, 1964, 1963, 1962, 1961, 1960, 1958, 1957, 1956, 1955, 1954, 1952, 1951, 1950, 1949, 1948, 1947, 1946, 1945, 1944, 1942, 1940, 1939, 1938, 1937, 1936, 1935, 1934, 1933, 1932, 1931, 1930, 1929, 1928, 1927, 1926, 1925, 1924, 1923, 1921, 1920
4228 W 107TH ST	2014, 2010, 2006, 2004, 2003, 2000, 1999, 1996, 1995, 1992, 1991, 1990, 1986, 1985, 1981, 1972, 1971, 1970, 1969, 1967, 1966, 1965, 1963, 1962, 1961, 1958, 1956, 1955, 1952, 1951, 1949, 1948, 1947, 1946, 1945, 1944, 1942, 1940, 1939, 1938, 1937, 1936, 1935, 1934, 1933, 1932, 1931, 1930, 1929, 1928, 1927, 1926, 1925, 1924, 1923, 1921, 1920
4228 W CENTURY BLVD	2014, 2010, 2006, 2004, 2003, 2001, 2000, 1999, 1996, 1995, 1992, 1991, 1990, 1986, 1985, 1981, 1980, 1976, 1975, 1972, 1971, 1970, 1969, 1967, 1966, 1965, 1963, 1962, 1961, 1958, 1956, 1955, 1952, 1951, 1949, 1948, 1947, 1945, 1944, 1942, 1940, 1939, 1938, 1937, 1936, 1935, 1934, 1933, 1932, 1931, 1930, 1929, 1928, 1927, 1926, 1925, 1924, 1923, 1921, 1920
42281/2 W 107TH ST	2014, 2010, 2006, 2004, 2003, 2001, 2000, 1999, 1996, 1995, 1992, 1991, 1990, 1986, 1985, 1981, 1980, 1976, 1975, 1972, 1971, 1970, 1969, 1967, 1966, 1965, 1964, 1963, 1962, 1961, 1960, 1958, 1956, 1955, 1954, 1952, 1951, 1950, 1949, 1948, 1947, 1946, 1945, 1944, 1942, 1940, 1939, 1938, 1937, 1936, 1935, 1934, 1933, 1932, 1931, 1930, 1929, 1928, 1927, 1926, 1925, 1924, 1923, 1921, 1920
4229 LENNOX BLVD	2014, 2010, 2006, 2004, 2003, 2001, 1999, 1996, 1995, 1992, 1991, 1986, 1985, 1981, 1976, 1972, 1971, 1969, 1967, 1966, 1965, 1964, 1963, 1962, 1961, 1960, 1958, 1957, 1956, 1955, 1954, 1952, 1951, 1949, 1948, 1947, 1946, 1945, 1944, 1942, 1940, 1939, 1938, 1937, 1936, 1935, 1934, 1933, 1932, 1931, 1930, 1929, 1928, 1927, 1926, 1925, 1924, 1923, 1921, 1920
4229 W 101ST ST	2014, 2010, 2006, 2004, 2003, 2001, 2000, 1999, 1996, 1995, 1992, 1991, 1990, 1986, 1985, 1981, 1980, 1976, 1975, 1972, 1971, 1970, 1969, 1967, 1966, 1965, 1963, 1962, 1961, 1958, 1956, 1955, 1954, 1952, 1951, 1950, 1949, 1948, 1947, 1946, 1945, 1944, 1942, 1940, 1939, 1938, 1937, 1936, 1935, 1934, 1933, 1932, 1931, 1930, 1929, 1928, 1927, 1926, 1925, 1924, 1923, 1921, 1920
4229 W 102ND ST	2014, 2010, 2006, 2004, 2003, 2000, 1999, 1996, 1995, 1992, 1991, 1990, 1986, 1985, 1981, 1980, 1976, 1975, 1972, 1971, 1970, 1969, 1967, 1966, 1965, 1963, 1962, 1961, 1958, 1956, 1955, 1952, 1951, 1950, 1949, 1948, 1947, 1946, 1945, 1944, 1942, 1940, 1939, 1938, 1937, 1936, 1935, 1934, 1933, 1932, 1931, 1930, 1929, 1928, 1927, 1926, 1925, 1924, 1923, 1921, 1920
4229 W 102nd St	2006, 2004, 2003, 2001, 2000, 1999, 1996, 1995, 1992, 1991, 1990, 1986, 1985, 1981, 1980, 1976, 1975, 1972, 1971, 1970, 1969, 1967, 1966, 1965, 1964, 1963, 1962, 1961, 1960, 1958, 1957, 1956, 1955, 1954, 1952, 1951, 1950, 1949, 1948, 1947, 1946, 1945, 1944, 1942, 1940, 1939, 1938, 1937, 1936, 1935, 1934, 1933, 1932, 1931, 1930, 1929, 1928, 1927, 1926, 1925, 1924, 1923, 1921, 1920
4229 W 102nd St	2006, 2004, 2003, 2001, 2000, 1999, 1996, 1995, 1992, 1991, 1990, 1986, 1985, 1981, 1980, 1976, 1975, 1972, 1971, 1970, 1969, 1967, 1966, 1965, 1964, 1963, 1962, 1961, 1960, 1958, 1957, 1956, 1955, 1954, 1952, 1951, 1950, 1949, 1948, 1947, 1946, 1945, 1944, 1942, 1940, 1939, 1938, 1937, 1936, 1935, 1934, 1933, 1932, 1931, 1930, 1929, 1928, 1927, 1926, 1925, 1924, 1923, 1921, 1920
4229 W 103RD ST	2014, 2010, 2006, 2004, 2003, 2000, 1999, 1996, 1995, 1992, 1991, 1990, 1986, 1985, 1981, 1980, 1976, 1972, 1971, 1969, 1967, 1966, 1965, 1963, 1962, 1961, 1958, 1956, 1955, 1952, 1951, 1950, 1949, 1948, 1947, 1946, 1945, 1944, 1942, 1940, 1939, 1938, 1937, 1936, 1935, 1934, 1933, 1932, 1931, 1930, 1929, 1928, 1927, 1926, 1925, 1924, 1923, 1921, 1920
4229 W 105TH ST	2014, 2010, 2006, 2004, 2003, 2000, 1999, 1996, 1995, 1992, 1991, 1986, 1985, 1981, 1980, 1976, 1972, 1971, 1970, 1969, 1967, 1966, 1965, 1963, 1962, 1961, 1958, 1957, 1956, 1955, 1954, 1952, 1951, 1950, 1949, 1948, 1947, 1946, 1945, 1944, 1942, 1940, 1939, 1938, 1937, 1936, 1935, 1934, 1933, 1932, 1931, 1930, 1929, 1928, 1927, 1926, 1925, 1924, 1923, 1921, 1920

FINDINGS

Address Researched	Address Not Identified in Research Source
4229 W 107TH ST	2014, 2010, 2006, 2004, 2003, 2000, 1999, 1996, 1995, 1992, 1991, 1986, 1985, 1981, 1980, 1976, 1972, 1971, 1970, 1969, 1967, 1966, 1965, 1964, 1963, 1962, 1961, 1960, 1958, 1957, 1956, 1955, 1954, 1952, 1951, 1950, 1949, 1948, 1947, 1946, 1945, 1944, 1942, 1940, 1939, 1938, 1937, 1936, 1935, 1934, 1933, 1932, 1931, 1930, 1929, 1928, 1927, 1926, 1925, 1924, 1923, 1921, 1920
423 E 97TH ST	2014, 2010, 2006, 2004, 2003, 2000, 1999, 1996, 1992, 1991, 1986, 1985, 1981, 1976, 1972, 1971, 1969, 1967, 1966, 1965, 1963, 1962, 1961, 1958, 1956, 1955, 1954, 1952, 1951, 1950, 1949, 1948, 1947, 1946, 1945, 1944, 1942, 1940, 1939, 1938, 1937, 1936, 1935, 1934, 1933, 1932, 1931, 1930, 1929, 1928, 1927, 1926, 1925, 1924, 1923, 1921, 1920
423 E 98TH ST	2014, 2010, 2006, 2004, 2003, 2001, 2000, 1999, 1996, 1992, 1991, 1986, 1985, 1981, 1976, 1972, 1971, 1969, 1967, 1966, 1965, 1963, 1962, 1961, 1958, 1956, 1955, 1954, 1952, 1951, 1949, 1948, 1947, 1946, 1945, 1944, 1942, 1940, 1939, 1938, 1937, 1936, 1935, 1934, 1933, 1932, 1931, 1930, 1929, 1928, 1927, 1926, 1925, 1924, 1923, 1921, 1920
423 E HARDY ST	2014, 2010, 2006, 2004, 2003, 2001, 1999, 1996, 1992, 1991, 1986, 1985, 1981, 1980, 1976, 1972, 1971, 1969, 1967, 1966, 1965, 1963, 1962, 1961, 1956, 1955, 1952, 1951, 1950, 1949, 1948, 1947, 1946, 1945, 1944, 1942, 1940, 1939, 1938, 1937, 1936, 1935, 1934, 1933, 1932, 1931, 1930, 1929, 1928, 1927, 1926, 1925, 1924, 1923, 1921, 1920
4230 1/2 W 101ST	2014, 2010, 2006, 2004, 2003, 2001, 2000, 1999, 1996, 1995, 1992, 1991, 1990, 1986, 1985, 1980, 1976, 1975, 1972, 1971, 1970, 1969, 1967, 1966, 1965, 1964, 1963, 1962, 1961, 1960, 1958, 1957, 1956, 1955, 1954, 1952, 1951, 1950, 1949, 1948, 1947, 1946, 1945, 1944, 1942, 1940, 1939, 1938, 1937, 1936, 1935, 1934, 1933, 1932, 1931, 1930, 1929, 1928, 1927, 1926, 1925, 1924, 1923, 1921, 1920
4230 1/4 W 101ST ST	2014, 2010, 2006, 2004, 2003, 2001, 2000, 1999, 1996, 1995, 1992, 1991, 1990, 1986, 1985, 1981, 1980, 1976, 1975, 1972, 1971, 1970, 1969, 1967, 1966, 1965, 1963, 1962, 1961, 1960, 1958, 1957, 1956, 1955, 1954, 1952, 1951, 1950, 1949, 1948, 1947, 1946, 1945, 1944, 1942, 1940, 1939, 1938, 1937, 1936, 1935, 1934, 1933, 1932, 1931, 1930, 1929, 1928, 1927, 1926, 1925, 1924, 1923, 1921, 1920
4230 CENTURY BLVD W	2014, 2010, 2006, 2004, 2003, 2001, 1999, 1996, 1992, 1991, 1986, 1985, 1981, 1980, 1976, 1975, 1972, 1971, 1970, 1969, 1967, 1966, 1965, 1964, 1963, 1962, 1961, 1960, 1958, 1957, 1956, 1955, 1954, 1952, 1951, 1950, 1949, 1948, 1947, 1946, 1945, 1944, 1942, 1940, 1939, 1938, 1937, 1936, 1935, 1934, 1933, 1932, 1931, 1930, 1929, 1928, 1927, 1926, 1925, 1924, 1923, 1921, 1920
4230 W 101ST ST	2014, 2010, 2006, 2004, 2003, 2000, 1999, 1996, 1995, 1992, 1991, 1986, 1985, 1981, 1976, 1972, 1971, 1969, 1967, 1966, 1965, 1963, 1962, 1961, 1958, 1956, 1955, 1952, 1951, 1950, 1949, 1948, 1947, 1946, 1945, 1944, 1942, 1940, 1939, 1938, 1937, 1936, 1935, 1934, 1933, 1932, 1931, 1930, 1929, 1928, 1927, 1926, 1925, 1924, 1923, 1921, 1920
4230 W 103RD ST	2014, 2010, 2006, 2004, 2003, 2000, 1999, 1996, 1995, 1992, 1991, 1990, 1986, 1985, 1981, 1980, 1976, 1975, 1972, 1971, 1969, 1967, 1966, 1965, 1964, 1963, 1962, 1961, 1960, 1958, 1957, 1956, 1955, 1954, 1952, 1951, 1950, 1949, 1948, 1947, 1946, 1945, 1944, 1942, 1940, 1939, 1938, 1937, 1936, 1935, 1934, 1933, 1932, 1931, 1930, 1929, 1928, 1927, 1926, 1925, 1924, 1923, 1921, 1920
4230 W 105TH ST	2014, 2010, 2006, 2004, 2003, 2000, 1999, 1996, 1995, 1992, 1991, 1986, 1985, 1981, 1976, 1972, 1971, 1969, 1967, 1966, 1965, 1963, 1962, 1961, 1958, 1956, 1955, 1954, 1952, 1951, 1950, 1949, 1948, 1947, 1946, 1945, 1944, 1942, 1940, 1939, 1938, 1937, 1936, 1935, 1934, 1933, 1932, 1931, 1930, 1929, 1928, 1927, 1926, 1925, 1924, 1923, 1921, 1920
4230 W 106TH ST	2014, 2010, 2006, 2004, 2003, 2000, 1999, 1996, 1995, 1992, 1991, 1990, 1986, 1985, 1981, 1980, 1976, 1975, 1972, 1971, 1970, 1969, 1967, 1966, 1965, 1964, 1963, 1962, 1961, 1960, 1958, 1957, 1956, 1955, 1954, 1952, 1951, 1950, 1949, 1948, 1947, 1945, 1944, 1942, 1940, 1939, 1938, 1937, 1936, 1935, 1934, 1933, 1932, 1931, 1930, 1929, 1928, 1927, 1926, 1925, 1924, 1923, 1921, 1920

FINDINGS

Address Researched	Address Not Identified in Research Source
4230 W CENTURY BLVD	2014, 2010, 2006, 2004, 2003, 2000, 1999, 1996, 1995, 1992, 1991, 1990, 1986, 1985, 1981, 1980, 1976, 1975, 1972, 1971, 1970, 1969, 1967, 1966, 1965, 1964, 1963, 1962, 1961, 1960, 1958, 1957, 1956, 1955, 1954, 1952, 1951, 1950, 1949, 1948, 1947, 1946, 1945, 1944, 1942, 1940, 1939, 1938, 1937, 1936, 1935, 1934, 1933, 1932, 1931, 1930, 1929, 1928, 1927, 1926, 1925, 1924, 1923, 1921, 1920
4230 W Century Blvd	2006, 2004, 2003, 2001, 2000, 1999, 1996, 1995, 1992, 1991, 1990, 1986, 1985, 1981, 1980, 1976, 1975, 1972, 1971, 1970, 1969, 1967, 1966, 1965, 1964, 1963, 1962, 1961, 1960, 1958, 1957, 1956, 1955, 1954, 1952, 1951, 1950, 1949, 1948, 1947, 1946, 1945, 1944, 1942, 1940, 1939, 1938, 1937, 1936, 1935, 1934, 1933, 1932, 1931, 1930, 1929, 1928, 1927, 1926, 1925, 1924, 1923, 1921, 1920
4335 W 103RD ST	2014, 2010, 2006, 2004, 2003, 2000, 1999, 1996, 1995, 1992, 1991, 1990, 1986, 1985, 1981, 1980, 1972, 1971, 1969, 1967, 1966, 1965, 1964, 1963, 1962, 1961, 1958, 1956, 1955, 1952, 1951, 1949, 1948, 1947, 1946, 1945, 1944, 1942, 1940, 1939, 1938, 1937, 1936, 1935, 1934, 1933, 1932, 1931, 1930, 1929, 1928, 1927, 1926, 1925, 1924, 1923, 1921, 1920
10124 FREEMAN AVE	2014, 2010, 2006, 2004, 2003, 2001, 2000, 1999, 1996, 1995, 1992, 1991, 1990, 1986, 1985, 1981, 1980, 1976, 1975, 1972, 1971, 1970, 1969, 1967, 1966, 1965, 1964, 1963, 1962, 1961, 1958, 1957, 1956, 1955, 1954, 1952, 1951, 1950, 1949, 1948, 1947, 1946, 1945, 1944, 1942, 1940, 1939, 1938, 1937, 1936, 1935, 1934, 1933, 1932, 1931, 1930, 1929, 1928, 1927, 1926, 1925, 1924, 1923, 1921, 1920
10124 S FREEMAN AVE	2014, 2010, 2006, 2004, 2003, 2000, 1999, 1996, 1995, 1992, 1991, 1990, 1986, 1985, 1981, 1976, 1972, 1971, 1969, 1967, 1966, 1965, 1964, 1963, 1962, 1961, 1960, 1958, 1957, 1956, 1955, 1954, 1952, 1951, 1950, 1949, 1948, 1947, 1946, 1945, 1944, 1942, 1940, 1939, 1938, 1937, 1936, 1935, 1934, 1933, 1932, 1931, 1930, 1929, 1928, 1927, 1926, 1925, 1924, 1923, 1921, 1920
10126 DOTY AVE	2014, 2010, 2006, 2004, 2003, 2001, 2000, 1999, 1996, 1995, 1992, 1991, 1990, 1986, 1985, 1981, 1976, 1972, 1971, 1969, 1967, 1966, 1964, 1963, 1962, 1961, 1958, 1957, 1956, 1955, 1954, 1952, 1951, 1950, 1949, 1948, 1947, 1946, 1945, 1944, 1942, 1940, 1939, 1938, 1937, 1936, 1935, 1934, 1933, 1932, 1931, 1930, 1929, 1928, 1927, 1926, 1925, 1924, 1923, 1921, 1920
10126 HAWTHORNE BLVD	2014, 2010, 2006, 2004, 2003, 2001, 2000, 1999, 1996, 1995, 1992, 1991, 1990, 1986, 1985, 1981, 1980, 1976, 1975, 1972, 1971, 1970, 1969, 1967, 1966, 1965, 1964, 1963, 1962, 1961, 1960, 1958, 1957, 1956, 1955, 1954, 1952, 1951, 1950, 1949, 1948, 1947, 1946, 1945, 1944, 1942, 1939, 1938, 1937, 1936, 1934, 1933, 1932, 1930, 1929, 1928, 1927, 1926, 1925, 1924, 1923, 1921, 1920
10126 HAWTHORNE BLVD S	2014, 2010, 2006, 2004, 2003, 2001, 2000, 1999, 1996, 1995, 1992, 1991, 1990, 1986, 1985, 1981, 1976, 1975, 1972, 1971, 1970, 1969, 1967, 1966, 1965, 1964, 1963, 1962, 1961, 1960, 1958, 1957, 1956, 1955, 1954, 1952, 1951, 1950, 1949, 1948, 1947, 1946, 1945, 1944, 1942, 1940, 1939, 1938, 1937, 1936, 1935, 1934, 1933, 1932, 1931, 1930, 1929, 1928, 1927, 1926, 1925, 1924, 1923, 1921, 1920
10126 PRAIRIE AVE	2014, 2010, 2006, 2004, 2003, 2001, 2000, 1999, 1996, 1995, 1992, 1991, 1990, 1986, 1985, 1981, 1980, 1976, 1975, 1972, 1971, 1970, 1969, 1967, 1966, 1964, 1963, 1962, 1961, 1960, 1958, 1957, 1956, 1955, 1954, 1952, 1951, 1950, 1949, 1948, 1947, 1946, 1945, 1944, 1942, 1940, 1939, 1938, 1937, 1936, 1935, 1934, 1933, 1932, 1931, 1930, 1929, 1928, 1927, 1926, 1925, 1924, 1923, 1921, 1920
10126 PRAIRIE AVE S	2014, 2010, 2006, 2004, 2003, 2001, 2000, 1999, 1996, 1995, 1992, 1991, 1990, 1986, 1985, 1981, 1980, 1976, 1975, 1972, 1971, 1969, 1967, 1966, 1965, 1964, 1963, 1962, 1961, 1960, 1958, 1957, 1956, 1955, 1954, 1952, 1951, 1950, 1949, 1948, 1947, 1946, 1945, 1944, 1942, 1940, 1939, 1938, 1937, 1936, 1935, 1934, 1933, 1932, 1931, 1930, 1929, 1928, 1927, 1926, 1925, 1924, 1923, 1921, 1920
10126 S DOTY AVE	2014, 2010, 2006, 2004, 2003, 2001, 2000, 1999, 1996, 1995, 1992, 1991, 1990, 1986, 1985, 1981, 1980, 1976, 1975, 1972, 1971, 1970, 1969, 1967, 1966, 1965, 1963, 1962, 1961, 1958, 1956, 1955, 1952, 1951, 1949, 1948, 1947, 1946, 1945, 1944, 1942, 1940, 1939, 1938, 1937, 1936, 1935, 1934, 1933, 1932, 1931, 1930, 1929, 1928, 1927, 1926, 1925, 1924, 1923, 1921, 1920

FINDINGS

Address Researched	Address Not Identified in Research Source
10126 S PRAIRIE AVE	2014, 2010, 2006, 2004, 2003, 2001, 2000, 1999, 1996, 1995, 1992, 1991, 1990, 1986, 1985, 1972, 1971, 1969, 1967, 1966, 1965, 1964, 1963, 1962, 1961, 1956, 1955, 1954, 1952, 1951, 1950, 1949, 1948, 1947, 1946, 1945, 1944, 1942, 1940, 1939, 1938, 1937, 1936, 1935, 1934, 1933, 1932, 1931, 1930, 1929, 1928, 1927, 1926, 1925, 1924, 1923, 1921, 1920
10127 FREEMAN AVE	2014, 2010, 2006, 2004, 2003, 2001, 2000, 1999, 1996, 1995, 1992, 1991, 1990, 1986, 1985, 1981, 1980, 1976, 1975, 1972, 1971, 1970, 1969, 1967, 1966, 1965, 1964, 1963, 1962, 1961, 1958, 1957, 1956, 1955, 1954, 1952, 1951, 1950, 1949, 1948, 1947, 1946, 1945, 1944, 1942, 1940, 1939, 1938, 1937, 1936, 1935, 1934, 1933, 1932, 1931, 1930, 1929, 1928, 1927, 1926, 1925, 1924, 1923, 1921, 1920
10127 S FREEMAN AVE	2014, 2010, 2006, 2004, 2003, 2000, 1999, 1996, 1995, 1992, 1991, 1990, 1986, 1985, 1981, 1980, 1976, 1975, 1972, 1971, 1970, 1969, 1967, 1966, 1965, 1964, 1963, 1962, 1961, 1960, 1958, 1957, 1956, 1955, 1954, 1952, 1951, 1950, 1949, 1948, 1947, 1946, 1945, 1944, 1942, 1940, 1939, 1938, 1937, 1936, 1935, 1934, 1933, 1932, 1931, 1930, 1929, 1928, 1927, 1926, 1925, 1924, 1923, 1921, 1920
10130 PRAIRIE AVE	2014, 2010, 2006, 2004, 2003, 2001, 2000, 1999, 1996, 1995, 1992, 1991, 1990, 1986, 1985, 1981, 1980, 1976, 1975, 1972, 1971, 1970, 1969, 1967, 1966, 1964, 1963, 1962, 1961, 1960, 1958, 1957, 1956, 1955, 1954, 1952, 1951, 1950, 1949, 1948, 1947, 1946, 1945, 1944, 1942, 1940, 1939, 1938, 1937, 1936, 1935, 1934, 1933, 1932, 1931, 1930, 1929, 1928, 1927, 1926, 1925, 1924, 1923, 1921, 1920
10130 PRAIRIE AVE S	2014, 2010, 2006, 2004, 2003, 2001, 2000, 1999, 1996, 1995, 1992, 1991, 1990, 1986, 1985, 1981, 1980, 1976, 1975, 1972, 1971, 1969, 1967, 1966, 1965, 1964, 1963, 1962, 1961, 1960, 1958, 1957, 1956, 1955, 1954, 1952, 1951, 1950, 1949, 1948, 1947, 1946, 1945, 1944, 1942, 1940, 1939, 1938, 1937, 1936, 1935, 1934, 1933, 1932, 1931, 1930, 1929, 1928, 1927, 1926, 1925, 1924, 1923, 1921, 1920
10130 S PRAIRIE AVE	2014, 2010, 2006, 2004, 2003, 2001, 2000, 1999, 1996, 1995, 1992, 1991, 1990, 1986, 1985, 1981, 1980, 1976, 1975, 1972, 1971, 1970, 1969, 1967, 1966, 1965, 1963, 1962, 1961, 1960, 1958, 1957, 1956, 1955, 1954, 1952, 1951, 1950, 1949, 1948, 1947, 1946, 1945, 1944, 1942, 1940, 1939, 1938, 1937, 1936, 1935, 1934, 1933, 1932, 1931, 1930, 1929, 1928, 1927, 1926, 1925, 1924, 1923, 1921, 1920
1014 MYRTLE AVE	2014, 2010, 2006, 2004, 2003, 2001, 2000, 1999, 1996, 1995, 1992, 1991, 1990, 1986, 1985, 1981, 1980, 1976, 1975, 1972, 1971, 1970, 1969, 1967, 1966, 1965, 1964, 1963, 1962, 1961, 1958, 1957, 1956, 1955, 1954, 1952, 1951, 1949, 1948, 1947, 1945, 1944, 1942, 1939, 1938, 1937, 1936, 1935, 1934, 1933, 1932, 1931, 1930, 1929, 1928, 1927, 1926, 1925, 1924, 1923, 1921, 1920
1014 S FLOWER ST	2014, 2010, 2006, 2004, 2003, 2001, 1999, 1996, 1995, 1992, 1991, 1986, 1985, 1981, 1976, 1972, 1971, 1969, 1967, 1966, 1965, 1964, 1963, 1962, 1961, 1960, 1958, 1957, 1956, 1955, 1954, 1952, 1951, 1950, 1949, 1948, 1947, 1946, 1945, 1944, 1942, 1940, 1939, 1938, 1937, 1936, 1935, 1934, 1933, 1932, 1931, 1930, 1929, 1928, 1927, 1926, 1925, 1924, 1923, 1921, 1920
1014 S Flower St	2014, 2006, 2004, 2003, 2001, 2000, 1999, 1996, 1995, 1992, 1991, 1990, 1986, 1985, 1981, 1980, 1976, 1975, 1972, 1971, 1970, 1969, 1967, 1966, 1965, 1964, 1963, 1962, 1961, 1960, 1958, 1957, 1956, 1955, 1954, 1952, 1951, 1950, 1949, 1948, 1947, 1946, 1945, 1944, 1942, 1940, 1939, 1938, 1937, 1936, 1935, 1934, 1933, 1932, 1931, 1930, 1929, 1928, 1927, 1926, 1925, 1924, 1923, 1921, 1920
1014 S Flower St	2014, 2006, 2004, 2003, 2001, 2000, 1999, 1996, 1995, 1992, 1991, 1990, 1986, 1985, 1981, 1980, 1976, 1975, 1972, 1971, 1970, 1969, 1967, 1966, 1965, 1964, 1963, 1962, 1961, 1960, 1958, 1957, 1956, 1955, 1954, 1952, 1951, 1950, 1949, 1948, 1947, 1946, 1945, 1944, 1942, 1940, 1939, 1938, 1937, 1936, 1935, 1934, 1933, 1932, 1931, 1930, 1929, 1928, 1927, 1926, 1925, 1924, 1923, 1921, 1920
1014 S Osage Ave	2006, 2004, 2003, 2001, 2000, 1999, 1996, 1995, 1992, 1991, 1990, 1986, 1985, 1981, 1980, 1976, 1975, 1972, 1971, 1970, 1969, 1967, 1966, 1965, 1964, 1963, 1962, 1961, 1960, 1958, 1957, 1956, 1955, 1954, 1952, 1951, 1950, 1949, 1948, 1947, 1946, 1945, 1944, 1942, 1940, 1939, 1938, 1937, 1936, 1935, 1934, 1933, 1932, 1931, 1930, 1929, 1928, 1927, 1926, 1925, 1924, 1923, 1921, 1920

FINDINGS

Address Researched	Address Not Identified in Research Source
1014 S Osage Ave	2006, 2004, 2003, 2001, 2000, 1999, 1996, 1995, 1992, 1991, 1990, 1986, 1985, 1981, 1980, 1976, 1975, 1972, 1971, 1970, 1969, 1967, 1966, 1965, 1964, 1963, 1962, 1961, 1960, 1958, 1957, 1956, 1955, 1954, 1952, 1951, 1950, 1949, 1948, 1947, 1946, 1945, 1944, 1942, 1940, 1939, 1938, 1937, 1936, 1935, 1934, 1933, 1932, 1931, 1930, 1929, 1928, 1927, 1926, 1925, 1924, 1923, 1921, 1920
1014 S OSAGE AVE	2014, 2010, 2006, 2004, 2003, 2001, 2000, 1999, 1996, 1992, 1991, 1990, 1986, 1985, 1981, 1976, 1972, 1971, 1970, 1969, 1967, 1966, 1965, 1964, 1963, 1962, 1961, 1960, 1958, 1957, 1956, 1955, 1954, 1952, 1951, 1950, 1949, 1948, 1947, 1946, 1945, 1944, 1942, 1940, 1939, 1938, 1937, 1936, 1935, 1934, 1933, 1932, 1931, 1930, 1929, 1928, 1927, 1926, 1925, 1924, 1923, 1921, 1920
1015 S FLOWER ST	2014, 2010, 2006, 2004, 2003, 2001, 2000, 1999, 1996, 1995, 1992, 1991, 1990, 1986, 1985, 1981, 1980, 1976, 1975, 1972, 1971, 1970, 1969, 1967, 1966, 1965, 1964, 1963, 1962, 1961, 1960, 1958, 1957, 1956, 1955, 1954, 1952, 1951, 1950, 1949, 1948, 1947, 1945, 1944, 1942, 1940, 1939, 1938, 1937, 1936, 1935, 1934, 1933, 1932, 1931, 1930, 1929, 1928, 1927, 1926, 1925, 1924, 1923, 1921, 1920
1015 S OSAGE AVE	2014, 2010, 2006, 2004, 2003, 2001, 2000, 1999, 1996, 1995, 1992, 1991, 1990, 1986, 1985, 1981, 1980, 1976, 1972, 1971, 1969, 1967, 1966, 1965, 1964, 1963, 1962, 1961, 1960, 1958, 1957, 1956, 1955, 1954, 1952, 1951, 1950, 1949, 1948, 1947, 1946, 1945, 1944, 1942, 1940, 1939, 1938, 1937, 1936, 1935, 1934, 1933, 1932, 1931, 1930, 1929, 1928, 1927, 1926, 1925, 1924, 1923, 1921, 1920
1015 S PRAIRIE AVE	2014, 2010, 2006, 2004, 2003, 2001, 2000, 1999, 1996, 1995, 1992, 1991, 1990, 1986, 1985, 1981, 1980, 1976, 1975, 1972, 1971, 1970, 1969, 1967, 1966, 1965, 1964, 1963, 1962, 1961, 1958, 1956, 1955, 1952, 1951, 1949, 1948, 1947, 1945, 1944, 1942, 1940, 1939, 1938, 1937, 1936, 1935, 1934, 1933, 1932, 1931, 1930, 1929, 1928, 1927, 1926, 1925, 1924, 1923, 1921, 1920
10150 S PRAIRIE AVE	2014, 2010, 2006, 2004, 2003, 2001, 2000, 1999, 1996, 1992, 1991, 1990, 1986, 1985, 1981, 1980, 1976, 1975, 1972, 1971, 1970, 1969, 1967, 1966, 1965, 1964, 1963, 1962, 1961, 1960, 1958, 1957, 1956, 1955, 1954, 1952, 1951, 1950, 1949, 1948, 1947, 1946, 1945, 1944, 1942, 1940, 1939, 1938, 1937, 1936, 1935, 1934, 1933, 1932, 1931, 1930, 1929, 1928, 1927, 1926, 1925, 1924, 1923, 1921, 1920
1017 MYRTLE AVE	2014, 2010, 2006, 2004, 2003, 1999, 1996, 1992, 1991, 1990, 1986, 1985, 1981, 1980, 1976, 1972, 1971, 1969, 1967, 1966, 1964, 1963, 1962, 1961, 1958, 1957, 1956, 1955, 1954, 1952, 1951, 1950, 1949, 1948, 1947, 1946, 1945, 1944, 1942, 1939, 1938, 1937, 1936, 1935, 1934, 1933, 1932, 1931, 1930, 1929, 1928, 1927, 1926, 1925, 1924, 1923, 1921, 1920
1017 PRAIRIE AVE	2014, 2010, 2006, 2004, 2003, 2001, 2000, 1999, 1996, 1995, 1992, 1991, 1990, 1986, 1985, 1981, 1980, 1976, 1975, 1972, 1971, 1970, 1969, 1967, 1966, 1965, 1964, 1963, 1962, 1961, 1958, 1957, 1956, 1955, 1954, 1952, 1951, 1949, 1948, 1947, 1946, 1945, 1944, 1942, 1940, 1939, 1938, 1937, 1936, 1935, 1934, 1933, 1932, 1931, 1930, 1929, 1928, 1927, 1926, 1925, 1924, 1923, 1921, 1920
1017 S MYRTLE AVE	2014, 2010, 2006, 2004, 2003, 2001, 2000, 1999, 1996, 1995, 1992, 1991, 1990, 1986, 1985, 1981, 1980, 1976, 1975, 1972, 1971, 1970, 1969, 1967, 1966, 1965, 1964, 1963, 1962, 1961, 1958, 1956, 1955, 1954, 1952, 1951, 1950, 1949, 1948, 1947, 1946, 1945, 1944, 1942, 1940, 1939, 1938, 1937, 1936, 1935, 1934, 1933, 1932, 1931, 1930, 1929, 1928, 1927, 1926, 1925, 1924, 1923, 1921, 1920
1018 MYRTLE AVE	2014, 2010, 2006, 2004, 2003, 2001, 2000, 1999, 1996, 1995, 1992, 1991, 1990, 1986, 1985, 1981, 1980, 1976, 1975, 1972, 1971, 1970, 1969, 1967, 1966, 1964, 1963, 1962, 1961, 1958, 1957, 1956, 1955, 1954, 1952, 1951, 1950, 1949, 1948, 1947, 1945, 1944, 1942, 1940, 1939, 1938, 1937, 1936, 1935, 1934, 1933, 1932, 1931, 1930, 1929, 1928, 1927, 1926, 1925, 1924, 1923, 1921, 1920
1018 OSAGE AVE S	2014, 2010, 2006, 2004, 2003, 2001, 1999, 1996, 1995, 1992, 1991, 1990, 1986, 1985, 1981, 1980, 1976, 1975, 1972, 1971, 1970, 1969, 1967, 1966, 1965, 1964, 1963, 1962, 1961, 1960, 1958, 1957, 1956, 1955, 1954, 1952, 1951, 1950, 1949, 1948, 1947, 1946, 1945, 1944, 1942, 1940, 1939, 1938, 1937, 1936, 1935, 1934, 1933, 1932, 1931, 1930, 1929, 1928, 1927, 1926, 1925, 1924, 1923, 1921, 1920

FINDINGS

Address Researched	Address Not Identified in Research Source
1018 S FLOWER ST	2014, 2010, 2006, 2004, 2003, 2001, 1999, 1996, 1995, 1992, 1991, 1990, 1986, 1985, 1981, 1976, 1972, 1971, 1969, 1967, 1966, 1965, 1964, 1963, 1962, 1961, 1960, 1958, 1957, 1956, 1955, 1954, 1952, 1951, 1950, 1949, 1948, 1947, 1946, 1945, 1944, 1942, 1940, 1939, 1938, 1937, 1936, 1935, 1934, 1933, 1932, 1931, 1930, 1929, 1928, 1927, 1926, 1925, 1924, 1923, 1921, 1920
1018 S Flower St	2014, 2006, 2004, 2003, 2001, 2000, 1999, 1996, 1995, 1992, 1991, 1990, 1986, 1985, 1981, 1980, 1976, 1975, 1972, 1971, 1970, 1969, 1967, 1966, 1965, 1964, 1963, 1962, 1961, 1960, 1958, 1957, 1956, 1955, 1954, 1952, 1951, 1950, 1949, 1948, 1947, 1946, 1945, 1944, 1942, 1940, 1939, 1938, 1937, 1936, 1935, 1934, 1933, 1932, 1931, 1930, 1929, 1928, 1927, 1926, 1925, 1924, 1923, 1921, 1920
1018 S Flower St	2014, 2006, 2004, 2003, 2001, 2000, 1999, 1996, 1995, 1992, 1991, 1990, 1986, 1985, 1981, 1980, 1976, 1975, 1972, 1971, 1970, 1969, 1967, 1966, 1965, 1964, 1963, 1962, 1961, 1960, 1958, 1957, 1956, 1955, 1954, 1952, 1951, 1950, 1949, 1948, 1947, 1946, 1945, 1944, 1942, 1940, 1939, 1938, 1937, 1936, 1935, 1934, 1933, 1932, 1931, 1930, 1929, 1928, 1927, 1926, 1925, 1924, 1923, 1921, 1920
1018 S Osage Ave	2006, 2004, 2003, 2001, 2000, 1999, 1996, 1995, 1992, 1991, 1990, 1986, 1985, 1981, 1980, 1976, 1975, 1972, 1971, 1970, 1969, 1967, 1966, 1965, 1964, 1963, 1962, 1961, 1960, 1958, 1957, 1956, 1955, 1954, 1952, 1951, 1950, 1949, 1948, 1947, 1946, 1945, 1944, 1942, 1940, 1939, 1938, 1937, 1936, 1935, 1934, 1933, 1932, 1931, 1930, 1929, 1928, 1927, 1926, 1925, 1924, 1923, 1921, 1920
1018 S Osage Ave	2006, 2004, 2003, 2001, 2000, 1999, 1996, 1995, 1992, 1991, 1990, 1986, 1985, 1981, 1980, 1976, 1975, 1972, 1971, 1970, 1969, 1967, 1966, 1965, 1964, 1963, 1962, 1961, 1960, 1958, 1957, 1956, 1955, 1954, 1952, 1951, 1950, 1949, 1948, 1947, 1946, 1945, 1944, 1942, 1940, 1939, 1938, 1937, 1936, 1935, 1934, 1933, 1932, 1931, 1930, 1929, 1928, 1927, 1926, 1925, 1924, 1923, 1921, 1920
1018 S OSAGE AVE	2014, 2010, 2006, 2004, 2003, 2001, 2000, 1999, 1996, 1992, 1991, 1986, 1985, 1981, 1972, 1971, 1969, 1967, 1966, 1965, 1964, 1963, 1962, 1961, 1960, 1958, 1957, 1956, 1955, 1954, 1952, 1951, 1950, 1949, 1948, 1947, 1946, 1945, 1944, 1942, 1940, 1939, 1938, 1937, 1936, 1935, 1934, 1933, 1932, 1931, 1930, 1929, 1928, 1927, 1926, 1925, 1924, 1923, 1921, 1920
1019 1/2 S PRAIRIE AVE	2014, 2010, 2006, 2004, 2003, 2001, 2000, 1999, 1996, 1995, 1992, 1991, 1990, 1986, 1985, 1981, 1980, 1976, 1975, 1972, 1971, 1970, 1969, 1967, 1966, 1965, 1964, 1963, 1962, 1961, 1958, 1957, 1956, 1955, 1954, 1952, 1951, 1949, 1948, 1947, 1946, 1945, 1944, 1942, 1940, 1939, 1938, 1937, 1936, 1935, 1934, 1933, 1932, 1931, 1930, 1929, 1928, 1927, 1926, 1925, 1924, 1923, 1921, 1920
1019 S FLOWER ST	2014, 2010, 2006, 2004, 2003, 2001, 2000, 1999, 1996, 1995, 1992, 1991, 1990, 1986, 1985, 1981, 1980, 1975, 1972, 1971, 1970, 1969, 1967, 1966, 1965, 1964, 1963, 1962, 1961, 1960, 1958, 1957, 1956, 1955, 1954, 1952, 1951, 1950, 1949, 1948, 1947, 1945, 1944, 1942, 1940, 1939, 1938, 1937, 1936, 1935, 1934, 1933, 1932, 1931, 1930, 1929, 1928, 1927, 1926, 1925, 1924, 1923, 1921, 1920
1019 S PRAIRIE AVE	2014, 2010, 2006, 2004, 2003, 2001, 2000, 1999, 1996, 1995, 1992, 1991, 1990, 1986, 1985, 1981, 1980, 1976, 1975, 1972, 1971, 1970, 1969, 1967, 1966, 1965, 1964, 1963, 1962, 1961, 1958, 1956, 1955, 1952, 1951, 1949, 1948, 1947, 1946, 1945, 1944, 1942, 1940, 1939, 1938, 1937, 1936, 1935, 1934, 1933, 1932, 1931, 1930, 1929, 1928, 1927, 1926, 1925, 1924, 1923, 1921, 1920
1020 MYRTLE AVE	2014, 2010, 2006, 2004, 2003, 2001, 2000, 1999, 1996, 1995, 1992, 1991, 1990, 1986, 1985, 1981, 1980, 1976, 1975, 1972, 1971, 1970, 1969, 1967, 1966, 1964, 1963, 1962, 1961, 1958, 1957, 1956, 1955, 1954, 1952, 1951, 1949, 1948, 1947, 1945, 1944, 1942, 1939, 1938, 1937, 1936, 1935, 1934, 1933, 1932, 1931, 1930, 1929, 1928, 1927, 1926, 1925, 1924, 1923, 1921, 1920
10200 HAWTHORNE BLVD	2014, 2010, 2006, 2004, 2003, 2001, 2000, 1999, 1996, 1995, 1992, 1991, 1990, 1986, 1985, 1981, 1980, 1976, 1975, 1972, 1971, 1970, 1969, 1967, 1966, 1964, 1963, 1962, 1961, 1958, 1957, 1956, 1955, 1954, 1952, 1951, 1950, 1949, 1948, 1947, 1946, 1945, 1944, 1942, 1940, 1939, 1938, 1937, 1936, 1935, 1934, 1933, 1932, 1931, 1930, 1929, 1928, 1927, 1926, 1925, 1924, 1923, 1921, 1920

FINDINGS

Address Researched	Address Not Identified in Research Source
10200 HAWTHORNE BLVD S	2014, 2010, 2006, 2004, 2003, 2001, 1999, 1996, 1995, 1992, 1991, 1990, 1986, 1985, 1981, 1976, 1972, 1971, 1969, 1967, 1966, 1965, 1964, 1963, 1962, 1961, 1960, 1958, 1957, 1956, 1955, 1954, 1952, 1951, 1950, 1949, 1948, 1947, 1946, 1945, 1944, 1942, 1940, 1939, 1938, 1937, 1936, 1935, 1934, 1933, 1932, 1931, 1930, 1929, 1928, 1927, 1926, 1925, 1924, 1923, 1921, 1920
10200 S FREEMAN AVE	2014, 2010, 2006, 2004, 2003, 2000, 1999, 1996, 1995, 1992, 1991, 1990, 1986, 1985, 1981, 1980, 1976, 1975, 1972, 1971, 1969, 1967, 1966, 1965, 1964, 1963, 1962, 1961, 1960, 1958, 1957, 1956, 1955, 1954, 1952, 1951, 1950, 1949, 1948, 1947, 1946, 1945, 1944, 1942, 1940, 1939, 1938, 1937, 1936, 1935, 1934, 1933, 1932, 1931, 1930, 1929, 1928, 1927, 1926, 1925, 1924, 1923, 1921, 1920
10200 S HAWTHORNE BLVD	2014, 2010, 2006, 2004, 2003, 2001, 2000, 1999, 1996, 1995, 1992, 1991, 1990, 1986, 1985, 1980, 1975, 1972, 1971, 1970, 1969, 1967, 1966, 1965, 1964, 1963, 1962, 1961, 1960, 1958, 1957, 1956, 1955, 1954, 1952, 1951, 1950, 1949, 1948, 1947, 1946, 1945, 1944, 1942, 1940, 1939, 1938, 1937, 1936, 1935, 1934, 1933, 1932, 1931, 1930, 1929, 1928, 1927, 1926, 1925, 1924, 1923, 1921, 1920
10201 PRAIRIE AVE	2014, 2010, 2006, 2004, 2003, 2001, 2000, 1999, 1996, 1995, 1992, 1991, 1990, 1986, 1985, 1981, 1980, 1976, 1975, 1972, 1971, 1970, 1969, 1967, 1966, 1964, 1963, 1962, 1961, 1960, 1958, 1957, 1956, 1955, 1954, 1952, 1951, 1950, 1949, 1948, 1947, 1946, 1945, 1944, 1942, 1940, 1939, 1938, 1937, 1936, 1935, 1934, 1933, 1932, 1931, 1930, 1929, 1928, 1927, 1926, 1925, 1924, 1923, 1921, 1920
10201 S PRAIRIE AVE	2014, 2010, 2006, 2004, 2003, 2000, 1999, 1996, 1995, 1992, 1991, 1990, 1986, 1985, 1981, 1980, 1976, 1972, 1971, 1970, 1969, 1967, 1966, 1965, 1963, 1962, 1961, 1960, 1958, 1957, 1956, 1955, 1954, 1952, 1951, 1950, 1949, 1948, 1947, 1946, 1945, 1944, 1942, 1940, 1939, 1938, 1937, 1936, 1935, 1934, 1933, 1932, 1931, 1930, 1929, 1928, 1927, 1926, 1925, 1924, 1923, 1921, 1920
10202 DOTY AVE	2014, 2010, 2006, 2004, 2003, 2000, 1999, 1996, 1995, 1992, 1991, 1990, 1986, 1985, 1981, 1980, 1976, 1975, 1972, 1971, 1969, 1967, 1966, 1963, 1962, 1961, 1958, 1956, 1955, 1952, 1951, 1950, 1949, 1948, 1947, 1946, 1945, 1944, 1942, 1940, 1939, 1938, 1937, 1936, 1935, 1934, 1933, 1932, 1931, 1930, 1929, 1928, 1927, 1926, 1925, 1924, 1923, 1921, 1920
10205 PRAIRIE AVE S	2014, 2010, 2006, 2004, 2003, 2001, 2000, 1999, 1996, 1995, 1992, 1991, 1990, 1986, 1985, 1981, 1980, 1976, 1975, 1972, 1971, 1969, 1967, 1966, 1965, 1964, 1963, 1962, 1961, 1960, 1958, 1957, 1956, 1955, 1954, 1952, 1951, 1950, 1949, 1948, 1947, 1946, 1945, 1944, 1942, 1940, 1939, 1938, 1937, 1936, 1935, 1934, 1933, 1932, 1931, 1930, 1929, 1928, 1927, 1926, 1925, 1924, 1923, 1921, 1920
10205 S FREEMAN AVE	2014, 2010, 2006, 2004, 2003, 1999, 1996, 1992, 1991, 1990, 1986, 1985, 1981, 1980, 1976, 1975, 1972, 1971, 1970, 1969, 1967, 1966, 1965, 1964, 1963, 1962, 1961, 1960, 1958, 1957, 1956, 1955, 1954, 1952, 1951, 1950, 1949, 1948, 1947, 1946, 1945, 1944, 1942, 1940, 1939, 1938, 1937, 1936, 1935, 1934, 1933, 1932, 1931, 1930, 1929, 1928, 1927, 1926, 1925, 1924, 1923, 1921, 1920
10205 S PRAIRIE AVE	2014, 2010, 2006, 2004, 2003, 1999, 1996, 1995, 1992, 1991, 1990, 1986, 1985, 1981, 1976, 1975, 1972, 1971, 1970, 1969, 1967, 1966, 1965, 1964, 1963, 1962, 1961, 1960, 1958, 1957, 1956, 1955, 1954, 1952, 1951, 1950, 1949, 1948, 1947, 1946, 1945, 1944, 1942, 1940, 1939, 1938, 1937, 1936, 1935, 1934, 1933, 1932, 1931, 1930, 1929, 1928, 1927, 1926, 1925, 1924, 1923, 1921, 1920
10206 PRAIRIE AVE	2014, 2010, 2006, 2004, 2003, 2001, 2000, 1999, 1996, 1995, 1992, 1991, 1990, 1986, 1985, 1981, 1980, 1976, 1975, 1972, 1971, 1970, 1969, 1967, 1966, 1964, 1963, 1962, 1961, 1960, 1958, 1957, 1956, 1955, 1954, 1952, 1951, 1950, 1949, 1948, 1947, 1946, 1945, 1944, 1942, 1940, 1939, 1938, 1937, 1936, 1935, 1934, 1933, 1932, 1931, 1930, 1929, 1928, 1927, 1926, 1925, 1924, 1923, 1921, 1920
10206 S FREEMAN AVE	2014, 2010, 2006, 2004, 2003, 2000, 1999, 1996, 1995, 1992, 1991, 1990, 1986, 1985, 1981, 1976, 1972, 1971, 1969, 1967, 1966, 1965, 1964, 1963, 1962, 1961, 1960, 1958, 1957, 1956, 1955, 1954, 1952, 1951, 1950, 1949, 1948, 1947, 1946, 1945, 1944, 1942, 1940, 1939, 1938, 1937, 1936, 1935, 1934, 1933, 1932, 1931, 1930, 1929, 1928, 1927, 1926, 1925, 1924, 1923, 1921, 1920

FINDINGS

Address Researched	Address Not Identified in Research Source
10206 S PRAIRIE AVE	2014, 2010, 2006, 2004, 2003, 2000, 1999, 1996, 1995, 1992, 1991, 1990, 1986, 1985, 1981, 1980, 1976, 1972, 1971, 1970, 1969, 1967, 1966, 1965, 1964, 1963, 1962, 1961, 1960, 1958, 1957, 1956, 1955, 1954, 1952, 1951, 1950, 1949, 1948, 1947, 1946, 1945, 1944, 1942, 1940, 1939, 1938, 1937, 1936, 1935, 1934, 1933, 1932, 1931, 1930, 1929, 1928, 1927, 1926, 1925, 1924, 1923, 1921, 1920
10208 DOTY AVE	2014, 2010, 2006, 2004, 2003, 2000, 1999, 1996, 1995, 1992, 1991, 1986, 1985, 1981, 1980, 1976, 1975, 1972, 1971, 1970, 1969, 1967, 1966, 1965, 1963, 1962, 1961, 1958, 1956, 1955, 1952, 1951, 1950, 1949, 1948, 1947, 1946, 1945, 1944, 1942, 1940, 1939, 1938, 1937, 1936, 1935, 1934, 1933, 1932, 1931, 1930, 1929, 1928, 1927, 1926, 1925, 1924, 1923, 1921, 1920
10208 Doty Ave	2010, 2006, 2004, 2003, 2001, 2000, 1999, 1996, 1995, 1992, 1991, 1990, 1986, 1985, 1981, 1980, 1976, 1975, 1972, 1971, 1970, 1969, 1967, 1966, 1965, 1964, 1963, 1962, 1961, 1960, 1958, 1957, 1956, 1955, 1954, 1952, 1951, 1950, 1949, 1948, 1947, 1946, 1945, 1944, 1942, 1940, 1939, 1938, 1937, 1936, 1935, 1934, 1933, 1932, 1931, 1930, 1929, 1928, 1927, 1926, 1925, 1924, 1923, 1921, 1920
10208 Doty Ave	2010, 2006, 2004, 2003, 2001, 2000, 1999, 1996, 1995, 1992, 1991, 1990, 1986, 1985, 1981, 1980, 1976, 1975, 1972, 1971, 1970, 1969, 1967, 1966, 1965, 1964, 1963, 1962, 1961, 1960, 1958, 1957, 1956, 1955, 1954, 1952, 1951, 1950, 1949, 1948, 1947, 1946, 1945, 1944, 1942, 1940, 1939, 1938, 1937, 1936, 1935, 1934, 1933, 1932, 1931, 1930, 1929, 1928, 1927, 1926, 1925, 1924, 1923, 1921, 1920
10208 FREEMAN AVE	2014, 2010, 2006, 2004, 2003, 2001, 2000, 1999, 1996, 1995, 1992, 1991, 1990, 1986, 1985, 1981, 1980, 1976, 1975, 1972, 1971, 1970, 1969, 1967, 1966, 1965, 1964, 1963, 1962, 1961, 1958, 1957, 1956, 1955, 1954, 1952, 1951, 1950, 1949, 1948, 1947, 1946, 1945, 1944, 1942, 1940, 1939, 1938, 1937, 1936, 1935, 1934, 1933, 1932, 1931, 1930, 1929, 1928, 1927, 1926, 1925, 1924, 1923, 1921, 1920
10208 PRAIRIE AVE	2014, 2010, 2006, 2004, 2003, 2001, 2000, 1999, 1996, 1995, 1992, 1991, 1990, 1986, 1985, 1981, 1980, 1976, 1975, 1972, 1971, 1970, 1969, 1967, 1966, 1964, 1963, 1962, 1961, 1960, 1958, 1957, 1956, 1955, 1954, 1952, 1951, 1950, 1949, 1948, 1947, 1946, 1945, 1944, 1942, 1940, 1939, 1938, 1937, 1936, 1935, 1934, 1933, 1932, 1931, 1930, 1929, 1928, 1927, 1926, 1925, 1924, 1923, 1921, 1920
10208 PRAIRIE AVE S	2014, 2010, 2006, 2004, 2003, 2001, 2000, 1999, 1996, 1995, 1992, 1991, 1990, 1986, 1985, 1981, 1980, 1976, 1975, 1972, 1971, 1969, 1967, 1966, 1965, 1964, 1963, 1962, 1961, 1960, 1958, 1957, 1956, 1955, 1954, 1952, 1951, 1950, 1949, 1948, 1947, 1946, 1945, 1944, 1942, 1940, 1939, 1938, 1937, 1936, 1935, 1934, 1933, 1932, 1931, 1930, 1929, 1928, 1927, 1926, 1925, 1924, 1923, 1921, 1920
10208 S FREEMAN AVE	2014, 2010, 2006, 2004, 2003, 2001, 2000, 1999, 1996, 1992, 1991, 1990, 1986, 1985, 1981, 1976, 1975, 1972, 1971, 1970, 1969, 1967, 1966, 1965, 1964, 1963, 1962, 1961, 1960, 1958, 1957, 1956, 1955, 1954, 1952, 1951, 1950, 1949, 1948, 1947, 1946, 1945, 1944, 1942, 1940, 1939, 1938, 1937, 1936, 1935, 1934, 1933, 1932, 1931, 1930, 1929, 1928, 1927, 1926, 1925, 1924, 1923, 1921, 1920
10208 S PRAIRIE AVE	2014, 2010, 2006, 2004, 2003, 2001, 2000, 1999, 1996, 1995, 1992, 1991, 1990, 1986, 1985, 1981, 1976, 1975, 1972, 1971, 1970, 1969, 1967, 1966, 1965, 1964, 1963, 1962, 1961, 1960, 1958, 1957, 1956, 1955, 1954, 1952, 1951, 1950, 1949, 1948, 1947, 1946, 1945, 1944, 1942, 1940, 1939, 1938, 1937, 1936, 1935, 1934, 1933, 1932, 1931, 1930, 1929, 1928, 1927, 1926, 1925, 1924, 1923, 1921, 1920
1021 MYRTLE AVE	2014, 2010, 2006, 2004, 2003, 1999, 1996, 1992, 1991, 1986, 1985, 1981, 1972, 1971, 1969, 1967, 1966, 1964, 1963, 1962, 1961, 1960, 1958, 1956, 1955, 1952, 1951, 1949, 1948, 1947, 1945, 1944, 1942, 1939, 1938, 1937, 1936, 1935, 1934, 1933, 1932, 1931, 1930, 1929, 1928, 1927, 1926, 1925, 1924, 1923, 1921, 1920
1021 S MYRTLE AVE	2014, 2010, 2006, 2004, 2003, 2001, 2000, 1999, 1996, 1995, 1992, 1991, 1990, 1986, 1985, 1981, 1980, 1976, 1975, 1972, 1971, 1970, 1969, 1967, 1966, 1965, 1963, 1962, 1961, 1960, 1958, 1957, 1956, 1955, 1954, 1952, 1951, 1950, 1949, 1948, 1947, 1946, 1945, 1944, 1942, 1940, 1939, 1938, 1937, 1936, 1935, 1934, 1933, 1932, 1931, 1930, 1929, 1928, 1927, 1926, 1925, 1924, 1923, 1921, 1920

FINDINGS

Address Researched	Address Not Identified in Research Source
1021 S OSAGE AVE	2014, 2010, 2006, 2004, 2003, 2001, 2000, 1999, 1996, 1995, 1992, 1991, 1990, 1986, 1985, 1981, 1980, 1976, 1975, 1972, 1971, 1970, 1969, 1967, 1966, 1965, 1964, 1963, 1962, 1961, 1960, 1958, 1957, 1956, 1955, 1954, 1952, 1951, 1950, 1949, 1948, 1947, 1945, 1944, 1942, 1940, 1939, 1938, 1937, 1936, 1935, 1934, 1933, 1932, 1931, 1930, 1929, 1928, 1927, 1926, 1925, 1924, 1923, 1921, 1920
1021 S PRAIRIE AVE	2014, 2010, 2006, 2004, 2003, 2001, 2000, 1999, 1996, 1995, 1992, 1991, 1990, 1986, 1985, 1981, 1980, 1976, 1975, 1972, 1971, 1970, 1969, 1967, 1966, 1965, 1964, 1963, 1962, 1961, 1958, 1956, 1955, 1954, 1952, 1951, 1949, 1948, 1947, 1946, 1945, 1944, 1942, 1940, 1939, 1938, 1937, 1936, 1935, 1934, 1933, 1932, 1931, 1930, 1929, 1928, 1927, 1926, 1925, 1924, 1923, 1921, 1920
10210 HAWTHORNE AVE	2014, 2010, 2006, 2004, 2003, 2001, 2000, 1999, 1996, 1995, 1992, 1991, 1990, 1986, 1985, 1981, 1980, 1976, 1975, 1972, 1971, 1970, 1969, 1967, 1966, 1965, 1964, 1963, 1962, 1961, 1960, 1958, 1957, 1956, 1955, 1952, 1951, 1949, 1948, 1947, 1945, 1944, 1942, 1940, 1939, 1938, 1937, 1936, 1935, 1934, 1933, 1932, 1931, 1930, 1929, 1928, 1927, 1926, 1925, 1924, 1923, 1921, 1920
10210 HAWTHORNE BLVD	2014, 2010, 2006, 2004, 2003, 2001, 2000, 1999, 1996, 1995, 1992, 1991, 1990, 1986, 1985, 1981, 1980, 1976, 1975, 1972, 1971, 1970, 1969, 1967, 1966, 1965, 1964, 1963, 1962, 1961, 1960, 1958, 1957, 1956, 1955, 1954, 1952, 1951, 1950, 1949, 1948, 1947, 1946, 1945, 1944, 1942, 1940, 1939, 1938, 1937, 1936, 1934, 1933, 1932, 1930, 1929, 1928, 1927, 1926, 1925, 1924, 1923, 1921, 1920
10210 S FREEMAN AVE	2014, 2010, 2006, 2004, 2003, 1999, 1996, 1992, 1991, 1986, 1985, 1981, 1976, 1972, 1971, 1969, 1967, 1966, 1965, 1964, 1963, 1962, 1961, 1960, 1958, 1957, 1956, 1955, 1954, 1952, 1951, 1950, 1949, 1948, 1947, 1946, 1945, 1944, 1942, 1940, 1939, 1938, 1937, 1936, 1935, 1934, 1933, 1932, 1931, 1930, 1929, 1928, 1927, 1926, 1925, 1924, 1923, 1921, 1920
10211 DOTY AVE	2014, 2010, 2006, 2004, 2003, 2000, 1999, 1996, 1995, 1992, 1991, 1990, 1986, 1985, 1981, 1980, 1976, 1975, 1972, 1971, 1969, 1967, 1966, 1965, 1964, 1963, 1962, 1961, 1958, 1956, 1955, 1952, 1951, 1949, 1948, 1947, 1945, 1944, 1942, 1940, 1939, 1938, 1937, 1936, 1935, 1934, 1933, 1932, 1931, 1930, 1929, 1928, 1927, 1926, 1925, 1924, 1923, 1921, 1920
10211 Doty Ave	2010, 2006, 2004, 2003, 2001, 2000, 1999, 1996, 1995, 1992, 1991, 1990, 1986, 1985, 1981, 1980, 1976, 1975, 1972, 1971, 1970, 1969, 1967, 1966, 1965, 1964, 1963, 1962, 1961, 1960, 1958, 1957, 1956, 1955, 1954, 1952, 1951, 1950, 1949, 1948, 1947, 1946, 1945, 1944, 1942, 1940, 1939, 1938, 1937, 1936, 1935, 1934, 1933, 1932, 1931, 1930, 1929, 1928, 1927, 1926, 1925, 1924, 1923, 1921, 1920
10211 Doty Ave	2010, 2006, 2004, 2003, 2001, 2000, 1999, 1996, 1995, 1992, 1991, 1990, 1986, 1985, 1981, 1980, 1976, 1975, 1972, 1971, 1970, 1969, 1967, 1966, 1965, 1964, 1963, 1962, 1961, 1960, 1958, 1957, 1956, 1955, 1954, 1952, 1951, 1950, 1949, 1948, 1947, 1946, 1945, 1944, 1942, 1940, 1939, 1938, 1937, 1936, 1935, 1934, 1933, 1932, 1931, 1930, 1929, 1928, 1927, 1926, 1925, 1924, 1923, 1921, 1920
10211 LARCH AVE	2014, 2010, 2006, 2004, 2003, 1999, 1996, 1995, 1992, 1991, 1990, 1986, 1985, 1981, 1980, 1976, 1975, 1972, 1971, 1969, 1967, 1966, 1965, 1963, 1962, 1961, 1960, 1958, 1957, 1956, 1955, 1954, 1952, 1951, 1950, 1949, 1948, 1947, 1946, 1945, 1944, 1942, 1940, 1939, 1938, 1937, 1936, 1935, 1934, 1933, 1932, 1931, 1930, 1929, 1928, 1927, 1926, 1925, 1924, 1923, 1921, 1920
10211 PRAIRIE AVE	2014, 2010, 2006, 2004, 2003, 2001, 2000, 1999, 1996, 1995, 1992, 1991, 1990, 1986, 1985, 1981, 1980, 1976, 1975, 1972, 1971, 1970, 1969, 1967, 1966, 1964, 1963, 1962, 1961, 1960, 1958, 1957, 1956, 1955, 1954, 1952, 1951, 1950, 1949, 1948, 1947, 1946, 1945, 1944, 1942, 1940, 1939, 1938, 1937, 1936, 1935, 1934, 1933, 1932, 1931, 1930, 1929, 1928, 1927, 1926, 1925, 1924, 1923, 1921, 1920
10211 PRAIRIE AVE S	2014, 2010, 2006, 2004, 2003, 2001, 2000, 1999, 1996, 1995, 1992, 1991, 1990, 1986, 1985, 1981, 1980, 1976, 1975, 1972, 1971, 1969, 1967, 1966, 1965, 1964, 1963, 1962, 1961, 1960, 1958, 1957, 1956, 1955, 1954, 1952, 1951, 1950, 1949, 1948, 1947, 1946, 1945, 1944, 1942, 1940, 1939, 1938, 1937, 1936, 1935, 1934, 1933, 1932, 1931, 1930, 1929, 1928, 1927, 1926, 1925, 1924, 1923, 1921, 1920

FINDINGS

Address Researched	Address Not Identified in Research Source
10211 S FREEMAN AVE	2014, 2010, 2006, 2004, 2003, 2000, 1999, 1996, 1995, 1992, 1991, 1990, 1986, 1985, 1981, 1976, 1975, 1972, 1971, 1970, 1969, 1967, 1966, 1965, 1964, 1963, 1962, 1961, 1960, 1958, 1957, 1956, 1955, 1954, 1952, 1951, 1950, 1949, 1948, 1947, 1946, 1945, 1944, 1942, 1940, 1939, 1938, 1937, 1936, 1935, 1934, 1933, 1932, 1931, 1930, 1929, 1928, 1927, 1926, 1925, 1924, 1923, 1921, 1920
10211 S PRAIRIE AVE	2014, 2010, 2006, 2004, 2003, 2000, 1999, 1996, 1995, 1992, 1991, 1990, 1986, 1985, 1981, 1980, 1976, 1972, 1971, 1970, 1969, 1967, 1966, 1965, 1964, 1963, 1962, 1961, 1960, 1958, 1957, 1956, 1955, 1954, 1952, 1951, 1950, 1949, 1948, 1947, 1946, 1945, 1944, 1942, 1940, 1939, 1938, 1937, 1936, 1935, 1934, 1933, 1932, 1931, 1930, 1929, 1928, 1927, 1926, 1925, 1924, 1923, 1921, 1920
10212 DOTY AVE	2014, 2010, 2006, 2004, 2003, 2000, 1999, 1996, 1995, 1992, 1991, 1990, 1986, 1985, 1981, 1980, 1976, 1975, 1972, 1971, 1969, 1967, 1966, 1963, 1962, 1961, 1958, 1956, 1955, 1952, 1951, 1950, 1949, 1948, 1947, 1946, 1945, 1944, 1942, 1940, 1939, 1938, 1937, 1936, 1935, 1934, 1933, 1932, 1931, 1930, 1929, 1928, 1927, 1926, 1925, 1924, 1923, 1921, 1920
10212 Doty Ave	2014, 2006, 2004, 2003, 2001, 2000, 1999, 1996, 1995, 1992, 1991, 1990, 1986, 1985, 1981, 1980, 1976, 1975, 1972, 1971, 1970, 1969, 1967, 1966, 1965, 1964, 1963, 1962, 1961, 1960, 1958, 1957, 1956, 1955, 1954, 1952, 1951, 1950, 1949, 1948, 1947, 1946, 1945, 1944, 1942, 1940, 1939, 1938, 1937, 1936, 1935, 1934, 1933, 1932, 1931, 1930, 1929, 1928, 1927, 1926, 1925, 1924, 1923, 1921, 1920
10212 Doty Ave	2014, 2006, 2004, 2003, 2001, 2000, 1999, 1996, 1995, 1992, 1991, 1990, 1986, 1985, 1981, 1980, 1976, 1975, 1972, 1971, 1970, 1969, 1967, 1966, 1965, 1964, 1963, 1962, 1961, 1960, 1958, 1957, 1956, 1955, 1954, 1952, 1951, 1950, 1949, 1948, 1947, 1946, 1945, 1944, 1942, 1940, 1939, 1938, 1937, 1936, 1935, 1934, 1933, 1932, 1931, 1930, 1929, 1928, 1927, 1926, 1925, 1924, 1923, 1921, 1920
10212 HAWTHORNE BLVD	2014, 2010, 2006, 2004, 2003, 2001, 2000, 1999, 1996, 1995, 1992, 1991, 1990, 1986, 1985, 1981, 1980, 1976, 1975, 1972, 1971, 1970, 1969, 1967, 1966, 1965, 1964, 1963, 1962, 1961, 1960, 1958, 1957, 1956, 1955, 1954, 1952, 1951, 1950, 1949, 1948, 1947, 1946, 1945, 1944, 1942, 1939, 1938, 1937, 1936, 1934, 1933, 1932, 1931, 1930, 1929, 1928, 1927, 1926, 1925, 1924, 1923, 1921, 1920
10212 PRAIRIE AVE	2014, 2010, 2006, 2004, 2003, 2001, 2000, 1999, 1996, 1995, 1992, 1991, 1990, 1986, 1985, 1981, 1980, 1976, 1975, 1972, 1971, 1970, 1969, 1967, 1966, 1965, 1964, 1963, 1962, 1961, 1958, 1956, 1955, 1952, 1951, 1949, 1948, 1947, 1945, 1944, 1942, 1940, 1939, 1938, 1937, 1936, 1935, 1934, 1933, 1932, 1931, 1930, 1929, 1928, 1927, 1926, 1925, 1924, 1923, 1921, 1920
10212 PRAIRIE AVE S	2014, 2010, 2006, 2004, 2003, 2001, 2000, 1999, 1996, 1995, 1992, 1991, 1990, 1986, 1985, 1981, 1980, 1976, 1975, 1972, 1971, 1969, 1967, 1966, 1965, 1964, 1963, 1962, 1961, 1960, 1958, 1957, 1956, 1955, 1954, 1952, 1951, 1950, 1949, 1948, 1947, 1946, 1945, 1944, 1942, 1940, 1939, 1938, 1937, 1936, 1935, 1934, 1933, 1932, 1931, 1930, 1929, 1928, 1927, 1926, 1925, 1924, 1923, 1921, 1920
10212 S FREEMAN AVE	2014, 2010, 2006, 2004, 2003, 2001, 1999, 1996, 1995, 1992, 1991, 1986, 1985, 1981, 1976, 1972, 1971, 1969, 1967, 1966, 1965, 1964, 1963, 1962, 1961, 1960, 1958, 1957, 1956, 1955, 1954, 1952, 1951, 1950, 1949, 1948, 1947, 1946, 1945, 1944, 1942, 1940, 1939, 1938, 1937, 1936, 1935, 1934, 1933, 1932, 1931, 1930, 1929, 1928, 1927, 1926, 1925, 1924, 1923, 1921, 1920
10212 S PRAIRIE AVE	2014, 2010, 2006, 2004, 2003, 2000, 1999, 1996, 1992, 1991, 1986, 1985, 1981, 1976, 1972, 1971, 1970, 1969, 1967, 1966, 1965, 1964, 1963, 1962, 1961, 1960, 1958, 1957, 1956, 1955, 1954, 1952, 1951, 1950, 1949, 1948, 1947, 1946, 1945, 1944, 1942, 1940, 1939, 1938, 1937, 1936, 1935, 1934, 1933, 1932, 1931, 1930, 1929, 1928, 1927, 1926, 1925, 1924, 1923, 1921, 1920
10212 S Prairie Ave	2014, 2006, 2004, 2003, 2001, 2000, 1999, 1996, 1995, 1992, 1991, 1990, 1986, 1985, 1981, 1980, 1976, 1975, 1972, 1971, 1970, 1969, 1967, 1966, 1965, 1964, 1963, 1962, 1961, 1960, 1958, 1957, 1956, 1955, 1954, 1952, 1951, 1950, 1949, 1948, 1947, 1946, 1945, 1944, 1942, 1940, 1939, 1938, 1937, 1936, 1935, 1934, 1933, 1932, 1931, 1930, 1929, 1928, 1927, 1926, 1925, 1924, 1923, 1921, 1920

FINDINGS

Address Researched	Address Not Identified in Research Source
10212 S Prairie Ave	2014, 2006, 2004, 2003, 2001, 2000, 1999, 1996, 1995, 1992, 1991, 1990, 1986, 1985, 1981, 1980, 1976, 1975, 1972, 1971, 1970, 1969, 1967, 1966, 1965, 1964, 1963, 1962, 1961, 1960, 1958, 1957, 1956, 1955, 1954, 1952, 1951, 1950, 1949, 1948, 1947, 1946, 1945, 1944, 1942, 1940, 1939, 1938, 1937, 1936, 1935, 1934, 1933, 1932, 1931, 1930, 1929, 1928, 1927, 1926, 1925, 1924, 1923, 1921, 1920
10213 FREEMAN AVE	2014, 2010, 2006, 2004, 2003, 2001, 2000, 1999, 1996, 1995, 1992, 1991, 1990, 1986, 1985, 1981, 1980, 1976, 1975, 1972, 1971, 1970, 1969, 1967, 1966, 1965, 1964, 1963, 1962, 1961, 1958, 1957, 1956, 1955, 1954, 1952, 1951, 1950, 1949, 1948, 1947, 1946, 1945, 1944, 1942, 1940, 1939, 1938, 1937, 1936, 1935, 1934, 1933, 1932, 1931, 1930, 1929, 1928, 1927, 1926, 1925, 1924, 1923, 1921, 1920
10213 S FREEMAN AVE	2014, 2010, 2006, 2004, 2003, 2000, 1999, 1996, 1995, 1992, 1991, 1990, 1986, 1985, 1981, 1980, 1976, 1975, 1972, 1971, 1970, 1969, 1967, 1966, 1965, 1964, 1963, 1962, 1961, 1960, 1958, 1957, 1956, 1955, 1954, 1952, 1951, 1950, 1949, 1948, 1947, 1946, 1945, 1944, 1942, 1940, 1939, 1938, 1937, 1936, 1935, 1934, 1933, 1932, 1931, 1930, 1929, 1928, 1927, 1926, 1925, 1924, 1923, 1921, 1920
10214 PRAIRIE AVE S	2014, 2010, 2006, 2004, 2003, 2001, 2000, 1999, 1996, 1995, 1992, 1991, 1990, 1986, 1985, 1981, 1980, 1976, 1975, 1972, 1971, 1969, 1967, 1966, 1965, 1964, 1963, 1962, 1961, 1960, 1958, 1957, 1956, 1955, 1954, 1952, 1951, 1950, 1949, 1948, 1947, 1946, 1945, 1944, 1942, 1940, 1939, 1938, 1937, 1936, 1935, 1934, 1933, 1932, 1931, 1930, 1929, 1928, 1927, 1926, 1925, 1924, 1923, 1921, 1920
10214 S PRAIRIE AVE	2014, 2010, 2006, 2004, 2003, 2000, 1999, 1996, 1992, 1991, 1990, 1986, 1985, 1981, 1980, 1976, 1975, 1972, 1971, 1970, 1969, 1967, 1966, 1965, 1964, 1963, 1962, 1961, 1960, 1958, 1957, 1956, 1955, 1954, 1952, 1951, 1950, 1949, 1948, 1947, 1946, 1945, 1944, 1942, 1940, 1939, 1938, 1937, 1936, 1935, 1934, 1933, 1932, 1931, 1930, 1929, 1928, 1927, 1926, 1925, 1924, 1923, 1921, 1920
10215 DOTY AVE	2014, 2010, 2006, 2004, 2003, 2000, 1999, 1996, 1995, 1992, 1991, 1990, 1986, 1985, 1981, 1980, 1976, 1972, 1971, 1969, 1967, 1966, 1964, 1963, 1962, 1961, 1958, 1956, 1955, 1954, 1952, 1951, 1950, 1949, 1948, 1947, 1945, 1944, 1942, 1940, 1939, 1938, 1937, 1936, 1935, 1934, 1933, 1932, 1931, 1930, 1929, 1928, 1927, 1926, 1925, 1924, 1923, 1921, 1920
10215 PRAIRIE AVE	2014, 2010, 2006, 2004, 2003, 2001, 2000, 1999, 1996, 1995, 1992, 1991, 1990, 1986, 1985, 1981, 1980, 1976, 1975, 1972, 1971, 1970, 1969, 1967, 1966, 1964, 1963, 1962, 1961, 1960, 1958, 1957, 1956, 1955, 1954, 1952, 1951, 1950, 1949, 1948, 1947, 1946, 1945, 1944, 1942, 1940, 1939, 1938, 1937, 1936, 1935, 1934, 1933, 1932, 1931, 1930, 1929, 1928, 1927, 1926, 1925, 1924, 1923, 1921, 1920
10215 S PRAIRIE AVE	2014, 2010, 2006, 2004, 2003, 2000, 1999, 1996, 1995, 1992, 1991, 1990, 1986, 1985, 1981, 1980, 1976, 1975, 1972, 1971, 1970, 1969, 1967, 1966, 1965, 1963, 1962, 1961, 1960, 1958, 1957, 1956, 1955, 1954, 1952, 1951, 1950, 1949, 1948, 1947, 1946, 1945, 1944, 1942, 1940, 1939, 1938, 1937, 1936, 1935, 1934, 1933, 1932, 1931, 1930, 1929, 1928, 1927, 1926, 1925, 1924, 1923, 1921, 1920
10216 1/2 HAWTHORNE AVE	2014, 2010, 2006, 2004, 2003, 2001, 2000, 1999, 1996, 1995, 1992, 1991, 1990, 1986, 1985, 1981, 1980, 1976, 1975, 1972, 1971, 1970, 1969, 1967, 1966, 1965, 1964, 1963, 1962, 1961, 1960, 1958, 1957, 1956, 1955, 1954, 1952, 1951, 1949, 1948, 1947, 1946, 1945, 1944, 1942, 1940, 1939, 1938, 1937, 1936, 1935, 1934, 1933, 1932, 1931, 1930, 1929, 1928, 1927, 1926, 1925, 1924, 1923, 1921, 1920
10216 FREEMAN AVE	2014, 2010, 2006, 2004, 2003, 2001, 2000, 1999, 1996, 1995, 1992, 1991, 1990, 1986, 1985, 1981, 1980, 1976, 1975, 1972, 1971, 1970, 1969, 1967, 1966, 1965, 1964, 1963, 1962, 1961, 1958, 1957, 1956, 1955, 1954, 1952, 1951, 1950, 1949, 1948, 1947, 1946, 1945, 1944, 1942, 1940, 1939, 1938, 1937, 1936, 1935, 1934, 1933, 1932, 1931, 1930, 1929, 1928, 1927, 1926, 1925, 1924, 1923, 1921, 1920
10216 HAWTHORNE BLVD	2014, 2010, 2006, 2004, 2003, 2001, 2000, 1999, 1996, 1995, 1992, 1991, 1990, 1986, 1985, 1981, 1980, 1976, 1975, 1972, 1971, 1970, 1969, 1967, 1966, 1965, 1964, 1963, 1962, 1961, 1960, 1958, 1957, 1956, 1955, 1954, 1952, 1951, 1950, 1949, 1948, 1947, 1946, 1945, 1944, 1942, 1939, 1938, 1937, 1936, 1935, 1934, 1933, 1932, 1931, 1930, 1929, 1928, 1927, 1926, 1925, 1924, 1923, 1921, 1920

FINDINGS

Address Researched	Address Not Identified in Research Source
10216 LARCH AVE	2014, 2010, 2006, 2004, 2003, 2001, 2000, 1999, 1996, 1995, 1992, 1991, 1990, 1986, 1985, 1981, 1980, 1976, 1975, 1972, 1971, 1970, 1969, 1967, 1966, 1964, 1963, 1962, 1961, 1958, 1956, 1955, 1952, 1951, 1949, 1948, 1947, 1946, 1945, 1944, 1942, 1940, 1939, 1938, 1937, 1936, 1935, 1934, 1933, 1932, 1931, 1930, 1929, 1928, 1927, 1926, 1925, 1924, 1923, 1921, 1920
10216 PRAIRIE AVE	2014, 2010, 2006, 2004, 2003, 2001, 2000, 1999, 1996, 1995, 1992, 1991, 1990, 1986, 1985, 1981, 1980, 1976, 1975, 1972, 1971, 1970, 1969, 1967, 1966, 1964, 1963, 1962, 1961, 1960, 1958, 1957, 1956, 1955, 1954, 1952, 1951, 1950, 1949, 1948, 1947, 1946, 1945, 1944, 1942, 1940, 1939, 1938, 1937, 1936, 1935, 1934, 1933, 1932, 1931, 1930, 1929, 1928, 1927, 1926, 1925, 1924, 1923, 1921, 1920
10216 PRAIRIE AVE S	2014, 2010, 2006, 2004, 2003, 2001, 2000, 1999, 1996, 1995, 1992, 1991, 1990, 1986, 1985, 1981, 1980, 1976, 1975, 1972, 1971, 1969, 1967, 1966, 1965, 1964, 1963, 1962, 1961, 1960, 1958, 1957, 1956, 1955, 1954, 1952, 1951, 1950, 1949, 1948, 1947, 1946, 1945, 1944, 1942, 1940, 1939, 1938, 1937, 1936, 1935, 1934, 1933, 1932, 1931, 1930, 1929, 1928, 1927, 1926, 1925, 1924, 1923, 1921, 1920
10216 S FREEMAN AVE	2014, 2010, 2006, 2004, 2003, 1999, 1996, 1995, 1992, 1991, 1986, 1985, 1981, 1976, 1972, 1971, 1969, 1967, 1966, 1965, 1964, 1963, 1962, 1961, 1960, 1958, 1957, 1956, 1955, 1954, 1952, 1951, 1950, 1949, 1948, 1947, 1946, 1945, 1944, 1942, 1940, 1939, 1938, 1937, 1936, 1935, 1934, 1933, 1932, 1931, 1930, 1929, 1928, 1927, 1926, 1925, 1924, 1923, 1921, 1920
10216 S PRAIRIE AVE	2014, 2010, 2006, 2004, 2003, 2001, 2000, 1999, 1996, 1995, 1992, 1991, 1990, 1986, 1985, 1981, 1972, 1971, 1970, 1969, 1967, 1966, 1965, 1964, 1963, 1962, 1961, 1960, 1958, 1957, 1956, 1955, 1954, 1952, 1951, 1950, 1949, 1948, 1947, 1946, 1945, 1944, 1942, 1940, 1939, 1938, 1937, 1936, 1935, 1934, 1933, 1932, 1931, 1930, 1929, 1928, 1927, 1926, 1925, 1924, 1923, 1921, 1920
10217 FREEMAN AVE	2014, 2010, 2006, 2004, 2003, 2001, 2000, 1999, 1996, 1995, 1992, 1991, 1990, 1986, 1985, 1981, 1980, 1976, 1975, 1972, 1971, 1970, 1969, 1967, 1966, 1965, 1964, 1963, 1962, 1961, 1958, 1957, 1956, 1955, 1954, 1952, 1951, 1950, 1949, 1948, 1947, 1946, 1945, 1944, 1942, 1940, 1939, 1938, 1937, 1936, 1935, 1934, 1933, 1932, 1931, 1930, 1929, 1928, 1927, 1926, 1925, 1924, 1923, 1921, 1920
10217 PRAIRIE AVE	2014, 2010, 2006, 2004, 2003, 2001, 2000, 1999, 1996, 1995, 1992, 1991, 1990, 1986, 1985, 1981, 1980, 1976, 1975, 1972, 1971, 1970, 1969, 1967, 1966, 1964, 1963, 1962, 1961, 1960, 1958, 1957, 1956, 1955, 1954, 1952, 1951, 1950, 1949, 1948, 1947, 1946, 1945, 1944, 1942, 1940, 1939, 1938, 1937, 1936, 1935, 1934, 1933, 1932, 1931, 1930, 1929, 1928, 1927, 1926, 1925, 1924, 1923, 1921, 1920
10217 PRAIRIE AVE S	2014, 2010, 2006, 2004, 2003, 2001, 2000, 1999, 1996, 1995, 1992, 1991, 1990, 1986, 1985, 1981, 1980, 1976, 1975, 1972, 1971, 1969, 1967, 1966, 1965, 1964, 1963, 1962, 1961, 1960, 1958, 1957, 1956, 1955, 1954, 1952, 1951, 1950, 1949, 1948, 1947, 1946, 1945, 1944, 1942, 1940, 1939, 1938, 1937, 1936, 1935, 1934, 1933, 1932, 1931, 1930, 1929, 1928, 1927, 1926, 1925, 1924, 1923, 1921, 1920
10217 S FREEMAN AVE	2014, 2010, 2006, 2004, 2003, 1999, 1996, 1995, 1992, 1991, 1986, 1985, 1981, 1976, 1972, 1971, 1970, 1969, 1967, 1966, 1965, 1964, 1963, 1962, 1961, 1960, 1958, 1957, 1956, 1955, 1954, 1952, 1951, 1950, 1949, 1948, 1947, 1946, 1945, 1944, 1942, 1940, 1939, 1938, 1937, 1936, 1935, 1934, 1933, 1932, 1931, 1930, 1929, 1928, 1927, 1926, 1925, 1924, 1923, 1921, 1920
10217 S PRAIRIE AVE	2014, 2010, 2006, 2004, 2003, 1999, 1996, 1995, 1992, 1991, 1990, 1986, 1985, 1981, 1980, 1976, 1972, 1971, 1970, 1969, 1967, 1966, 1965, 1963, 1962, 1961, 1960, 1958, 1957, 1956, 1955, 1954, 1952, 1951, 1950, 1949, 1948, 1947, 1946, 1945, 1944, 1942, 1940, 1939, 1938, 1937, 1936, 1935, 1934, 1933, 1932, 1931, 1930, 1929, 1928, 1927, 1926, 1925, 1924, 1923, 1921, 1920
10217 S Prairie Ave	2006, 2004, 2003, 2001, 2000, 1999, 1996, 1995, 1992, 1991, 1990, 1986, 1985, 1981, 1980, 1976, 1975, 1972, 1971, 1970, 1969, 1967, 1966, 1965, 1964, 1963, 1962, 1961, 1960, 1958, 1957, 1956, 1955, 1954, 1952, 1951, 1950, 1949, 1948, 1947, 1946, 1945, 1944, 1942, 1940, 1939, 1938, 1937, 1936, 1935, 1934, 1933, 1932, 1931, 1930, 1929, 1928, 1927, 1926, 1925, 1924, 1923, 1921, 1920

FINDINGS

Address Researched	Address Not Identified in Research Source
10217 S Prairie Ave	2006, 2004, 2003, 2001, 2000, 1999, 1996, 1995, 1992, 1991, 1990, 1986, 1985, 1981, 1980, 1976, 1975, 1972, 1971, 1970, 1969, 1967, 1966, 1965, 1964, 1963, 1962, 1961, 1960, 1958, 1957, 1956, 1955, 1954, 1952, 1951, 1950, 1949, 1948, 1947, 1946, 1945, 1944, 1942, 1940, 1939, 1938, 1937, 1936, 1935, 1934, 1933, 1932, 1931, 1930, 1929, 1928, 1927, 1926, 1925, 1924, 1923, 1921, 1920
10218 S FREEMAN AVE	2014, 2010, 2006, 2004, 2003, 2000, 1999, 1996, 1995, 1992, 1991, 1990, 1986, 1985, 1981, 1976, 1975, 1972, 1971, 1970, 1969, 1967, 1966, 1965, 1964, 1963, 1962, 1961, 1960, 1958, 1957, 1956, 1955, 1954, 1952, 1951, 1950, 1949, 1948, 1947, 1946, 1945, 1944, 1942, 1940, 1939, 1938, 1937, 1936, 1935, 1934, 1933, 1932, 1931, 1930, 1929, 1928, 1927, 1926, 1925, 1924, 1923, 1921, 1920
1022 S OSAGE AVE	2014, 2010, 2006, 2004, 2003, 2001, 2000, 1999, 1996, 1995, 1992, 1991, 1990, 1986, 1985, 1981, 1980, 1976, 1975, 1972, 1971, 1970, 1969, 1967, 1966, 1965, 1964, 1963, 1962, 1961, 1960, 1958, 1957, 1956, 1955, 1954, 1952, 1951, 1950, 1949, 1948, 1947, 1945, 1944, 1942, 1940, 1939, 1938, 1937, 1936, 1935, 1934, 1933, 1932, 1931, 1930, 1929, 1928, 1927, 1926, 1925, 1924, 1923, 1921, 1920
10220 HAWTHORNE BLVD	2014, 2010, 2006, 2004, 2003, 2001, 2000, 1999, 1996, 1995, 1992, 1991, 1990, 1986, 1985, 1981, 1980, 1976, 1975, 1972, 1971, 1970, 1969, 1967, 1966, 1965, 1964, 1963, 1962, 1961, 1958, 1957, 1956, 1955, 1954, 1952, 1951, 1950, 1949, 1948, 1947, 1946, 1945, 1944, 1942, 1940, 1939, 1938, 1937, 1936, 1935, 1934, 1933, 1932, 1931, 1930, 1929, 1928, 1927, 1926, 1925, 1924, 1923, 1921, 1920
10220 HAWTHORNE BLVD S	2014, 2010, 2006, 2004, 2003, 2001, 1999, 1996, 1992, 1991, 1986, 1985, 1981, 1976, 1972, 1971, 1969, 1967, 1966, 1965, 1964, 1963, 1962, 1961, 1960, 1958, 1957, 1956, 1955, 1954, 1952, 1951, 1950, 1949, 1948, 1947, 1946, 1945, 1944, 1942, 1940, 1939, 1938, 1937, 1936, 1935, 1934, 1933, 1932, 1931, 1930, 1929, 1928, 1927, 1926, 1925, 1924, 1923, 1921, 1920
10220 PRAIRIE AVE	2014, 2010, 2006, 2004, 2003, 2001, 2000, 1999, 1996, 1995, 1992, 1991, 1990, 1986, 1985, 1981, 1980, 1976, 1975, 1972, 1971, 1970, 1969, 1967, 1966, 1963, 1962, 1961, 1958, 1956, 1955, 1952, 1951, 1949, 1948, 1947, 1945, 1944, 1942, 1940, 1939, 1938, 1937, 1936, 1935, 1934, 1933, 1932, 1931, 1930, 1929, 1928, 1927, 1926, 1925, 1924, 1923, 1921, 1920
10220 PRAIRIE AVE S	2014, 2010, 2006, 2004, 2003, 2001, 2000, 1999, 1996, 1995, 1992, 1991, 1990, 1986, 1985, 1981, 1980, 1976, 1975, 1972, 1971, 1969, 1967, 1966, 1965, 1964, 1963, 1962, 1961, 1960, 1958, 1957, 1956, 1955, 1954, 1952, 1951, 1950, 1949, 1948, 1947, 1946, 1945, 1944, 1942, 1940, 1939, 1938, 1937, 1936, 1935, 1934, 1933, 1932, 1931, 1930, 1929, 1928, 1927, 1926, 1925, 1924, 1923, 1921, 1920
10220 S FREEMAN AVE	2014, 2010, 2006, 2004, 2003, 2000, 1999, 1996, 1995, 1992, 1991, 1990, 1986, 1985, 1981, 1980, 1976, 1972, 1971, 1970, 1969, 1967, 1966, 1965, 1964, 1963, 1962, 1961, 1960, 1958, 1957, 1956, 1955, 1954, 1952, 1951, 1950, 1949, 1948, 1947, 1946, 1945, 1944, 1942, 1940, 1939, 1938, 1937, 1936, 1935, 1934, 1933, 1932, 1931, 1930, 1929, 1928, 1927, 1926, 1925, 1924, 1923, 1921, 1920
10220 S HAWTHORNE BLVD	2014, 2010, 2006, 2004, 2003, 2001, 2000, 1999, 1996, 1995, 1992, 1991, 1990, 1985, 1980, 1975, 1972, 1971, 1970, 1969, 1967, 1966, 1965, 1964, 1963, 1962, 1961, 1960, 1958, 1957, 1956, 1955, 1954, 1952, 1951, 1950, 1949, 1948, 1947, 1946, 1945, 1944, 1942, 1940, 1939, 1938, 1937, 1936, 1935, 1934, 1933, 1932, 1931, 1930, 1929, 1928, 1927, 1926, 1925, 1924, 1923, 1921, 1920
10220 S PRAIRIE AVE	2014, 2010, 2006, 2004, 2003, 2000, 1999, 1996, 1995, 1992, 1991, 1990, 1986, 1985, 1981, 1980, 1976, 1972, 1971, 1970, 1969, 1967, 1966, 1965, 1964, 1963, 1962, 1961, 1960, 1958, 1957, 1956, 1955, 1954, 1952, 1951, 1950, 1949, 1948, 1947, 1946, 1945, 1944, 1942, 1940, 1939, 1938, 1937, 1936, 1935, 1934, 1933, 1932, 1931, 1930, 1929, 1928, 1927, 1926, 1925, 1924, 1923, 1921, 1920
10221 DOTY AVE	2014, 2010, 2006, 2004, 2003, 2000, 1999, 1996, 1995, 1992, 1991, 1986, 1985, 1981, 1980, 1976, 1975, 1972, 1971, 1969, 1967, 1966, 1965, 1964, 1963, 1962, 1961, 1958, 1956, 1955, 1952, 1951, 1949, 1948, 1947, 1946, 1945, 1944, 1942, 1940, 1939, 1938, 1937, 1936, 1935, 1934, 1933, 1932, 1931, 1930, 1929, 1928, 1927, 1926, 1925, 1924, 1923, 1921, 1920

FINDINGS

Address Researched	Address Not Identified in Research Source
10221 FREEMAN AVE	2014, 2010, 2006, 2004, 2003, 2001, 2000, 1999, 1996, 1995, 1992, 1991, 1990, 1986, 1985, 1981, 1980, 1976, 1975, 1972, 1971, 1970, 1969, 1967, 1966, 1965, 1964, 1963, 1962, 1961, 1958, 1957, 1956, 1955, 1954, 1952, 1951, 1950, 1949, 1948, 1947, 1946, 1945, 1944, 1942, 1940, 1939, 1938, 1937, 1936, 1935, 1934, 1933, 1932, 1931, 1930, 1929, 1928, 1927, 1926, 1925, 1924, 1923, 1921, 1920
10221 S FREEMAN AVE	2014, 2010, 2006, 2004, 2003, 1999, 1996, 1995, 1992, 1991, 1990, 1986, 1985, 1981, 1976, 1975, 1972, 1971, 1970, 1969, 1967, 1966, 1965, 1964, 1963, 1962, 1961, 1960, 1958, 1957, 1956, 1955, 1954, 1952, 1951, 1950, 1949, 1948, 1947, 1946, 1945, 1944, 1942, 1940, 1939, 1938, 1937, 1936, 1935, 1934, 1933, 1932, 1931, 1930, 1929, 1928, 1927, 1926, 1925, 1924, 1923, 1921, 1920
10221 YUKON AVE	2014, 2010, 2006, 2004, 2003, 1999, 1996, 1992, 1991, 1990, 1986, 1985, 1981, 1976, 1972, 1971, 1969, 1967, 1966, 1965, 1964, 1963, 1962, 1961, 1958, 1957, 1956, 1955, 1954, 1952, 1951, 1950, 1949, 1948, 1947, 1946, 1945, 1944, 1942, 1940, 1939, 1938, 1937, 1936, 1935, 1934, 1933, 1932, 1931, 1930, 1929, 1928, 1927, 1926, 1925, 1924, 1923, 1921, 1920
10223 PRAIRIE AVE	2014, 2010, 2006, 2004, 2003, 2001, 2000, 1999, 1996, 1995, 1992, 1991, 1990, 1986, 1985, 1981, 1980, 1976, 1975, 1972, 1971, 1970, 1969, 1967, 1966, 1964, 1963, 1962, 1961, 1960, 1958, 1957, 1956, 1955, 1954, 1952, 1951, 1950, 1949, 1948, 1947, 1946, 1945, 1944, 1942, 1940, 1939, 1938, 1937, 1936, 1935, 1934, 1933, 1932, 1931, 1930, 1929, 1928, 1927, 1926, 1925, 1924, 1923, 1921, 1920
10223 PRAIRIE AVE S	2014, 2010, 2006, 2004, 2003, 2001, 2000, 1999, 1996, 1995, 1992, 1991, 1990, 1986, 1985, 1981, 1980, 1976, 1975, 1972, 1971, 1969, 1967, 1966, 1965, 1964, 1963, 1962, 1961, 1960, 1958, 1957, 1956, 1955, 1954, 1952, 1951, 1950, 1949, 1948, 1947, 1946, 1945, 1944, 1942, 1940, 1939, 1938, 1937, 1936, 1935, 1934, 1933, 1932, 1931, 1930, 1929, 1928, 1927, 1926, 1925, 1924, 1923, 1921, 1920
10223 S PRAIRIE AVE	2014, 2010, 2006, 2004, 2003, 1999, 1996, 1992, 1991, 1986, 1985, 1981, 1976, 1972, 1971, 1970, 1969, 1967, 1966, 1965, 1964, 1963, 1962, 1961, 1960, 1958, 1957, 1956, 1955, 1954, 1952, 1951, 1950, 1949, 1948, 1947, 1946, 1945, 1944, 1942, 1940, 1939, 1938, 1937, 1936, 1935, 1934, 1933, 1932, 1931, 1930, 1929, 1928, 1927, 1926, 1925, 1924, 1923, 1921, 1920
10223 S Prairie Ave	2006, 2004, 2003, 2001, 2000, 1999, 1996, 1995, 1992, 1991, 1990, 1986, 1985, 1981, 1980, 1976, 1975, 1972, 1971, 1970, 1969, 1967, 1966, 1965, 1964, 1963, 1962, 1961, 1960, 1958, 1957, 1956, 1955, 1954, 1952, 1951, 1950, 1949, 1948, 1947, 1946, 1945, 1944, 1942, 1940, 1939, 1938, 1937, 1936, 1935, 1934, 1933, 1932, 1931, 1930, 1929, 1928, 1927, 1926, 1925, 1924, 1923, 1921, 1920
10223 S Prairie Ave	2006, 2004, 2003, 2001, 2000, 1999, 1996, 1995, 1992, 1991, 1990, 1986, 1985, 1981, 1980, 1976, 1975, 1972, 1971, 1970, 1969, 1967, 1966, 1965, 1964, 1963, 1962, 1961, 1960, 1958, 1957, 1956, 1955, 1954, 1952, 1951, 1950, 1949, 1948, 1947, 1946, 1945, 1944, 1942, 1940, 1939, 1938, 1937, 1936, 1935, 1934, 1933, 1932, 1931, 1930, 1929, 1928, 1927, 1926, 1925, 1924, 1923, 1921, 1920
10224 DOTY AVE	2014, 2010, 2006, 2004, 2003, 2000, 1999, 1996, 1995, 1992, 1991, 1990, 1986, 1985, 1981, 1980, 1976, 1975, 1972, 1971, 1969, 1967, 1966, 1963, 1962, 1961, 1958, 1957, 1956, 1955, 1954, 1952, 1951, 1950, 1949, 1948, 1947, 1946, 1945, 1944, 1942, 1940, 1939, 1938, 1937, 1936, 1935, 1934, 1933, 1932, 1931, 1930, 1929, 1928, 1927, 1926, 1925, 1924, 1923, 1921, 1920
10225 DOTY AVE	2014, 2010, 2006, 2004, 2003, 2000, 1999, 1996, 1992, 1991, 1986, 1985, 1976, 1975, 1972, 1971, 1969, 1967, 1966, 1963, 1962, 1961, 1960, 1958, 1956, 1955, 1952, 1951, 1949, 1948, 1947, 1946, 1945, 1944, 1942, 1940, 1939, 1938, 1937, 1936, 1935, 1934, 1933, 1932, 1931, 1930, 1929, 1928, 1927, 1926, 1925, 1924, 1923, 1921, 1920
10225 Doty Ave	2014, 2006, 2004, 2003, 2001, 2000, 1999, 1996, 1995, 1992, 1991, 1990, 1986, 1985, 1981, 1980, 1976, 1975, 1972, 1971, 1970, 1969, 1967, 1966, 1965, 1964, 1963, 1962, 1961, 1960, 1958, 1957, 1956, 1955, 1954, 1952, 1951, 1950, 1949, 1948, 1947, 1946, 1945, 1944, 1942, 1940, 1939, 1938, 1937, 1936, 1935, 1934, 1933, 1932, 1931, 1930, 1929, 1928, 1927, 1926, 1925, 1924, 1923, 1921, 1920

FINDINGS

Address Researched	Address Not Identified in Research Source
10225 Doty Ave	2014, 2006, 2004, 2003, 2001, 2000, 1999, 1996, 1995, 1992, 1991, 1990, 1986, 1985, 1981, 1980, 1976, 1975, 1972, 1971, 1970, 1969, 1967, 1966, 1965, 1964, 1963, 1962, 1961, 1960, 1958, 1957, 1956, 1955, 1954, 1952, 1951, 1950, 1949, 1948, 1947, 1946, 1945, 1944, 1942, 1940, 1939, 1938, 1937, 1936, 1935, 1934, 1933, 1932, 1931, 1930, 1929, 1928, 1927, 1926, 1925, 1924, 1923, 1921, 1920
10225 S FREEMAN AVE	2014, 2010, 2006, 2004, 2003, 2000, 1999, 1996, 1992, 1991, 1990, 1986, 1985, 1981, 1980, 1976, 1975, 1972, 1971, 1970, 1969, 1967, 1966, 1965, 1964, 1963, 1962, 1961, 1960, 1958, 1957, 1956, 1955, 1954, 1952, 1951, 1950, 1949, 1948, 1947, 1946, 1945, 1944, 1942, 1940, 1939, 1938, 1937, 1936, 1935, 1934, 1933, 1932, 1931, 1930, 1929, 1928, 1927, 1926, 1925, 1924, 1923, 1921, 1920
10225 S PRAIRIE AVE	2014, 2010, 2006, 2004, 2003, 2000, 1999, 1996, 1995, 1992, 1991, 1990, 1986, 1985, 1981, 1980, 1976, 1975, 1972, 1971, 1970, 1969, 1967, 1966, 1965, 1964, 1963, 1962, 1961, 1960, 1958, 1957, 1956, 1955, 1954, 1952, 1951, 1950, 1949, 1948, 1947, 1946, 1945, 1944, 1942, 1940, 1939, 1938, 1937, 1936, 1935, 1934, 1933, 1932, 1931, 1930, 1929, 1928, 1927, 1926, 1925, 1924, 1923, 1921, 1920
10225 S Prairie Ave	2010, 2006, 2004, 2003, 2001, 2000, 1999, 1996, 1995, 1992, 1991, 1990, 1986, 1985, 1981, 1980, 1976, 1975, 1972, 1971, 1970, 1969, 1967, 1966, 1965, 1964, 1963, 1962, 1961, 1960, 1958, 1957, 1956, 1955, 1954, 1952, 1951, 1950, 1949, 1948, 1947, 1946, 1945, 1944, 1942, 1940, 1939, 1938, 1937, 1936, 1935, 1934, 1933, 1932, 1931, 1930, 1929, 1928, 1927, 1926, 1925, 1924, 1923, 1921, 1920
10225 S Prairie Ave	2010, 2006, 2004, 2003, 2001, 2000, 1999, 1996, 1995, 1992, 1991, 1990, 1986, 1985, 1981, 1980, 1976, 1975, 1972, 1971, 1970, 1969, 1967, 1966, 1965, 1964, 1963, 1962, 1961, 1960, 1958, 1957, 1956, 1955, 1954, 1952, 1951, 1950, 1949, 1948, 1947, 1946, 1945, 1944, 1942, 1940, 1939, 1938, 1937, 1936, 1935, 1934, 1933, 1932, 1931, 1930, 1929, 1928, 1927, 1926, 1925, 1924, 1923, 1921, 1920
10225 YUKON AVE	2014, 2010, 2006, 2004, 2003, 2000, 1999, 1996, 1995, 1992, 1991, 1990, 1986, 1985, 1981, 1976, 1972, 1971, 1969, 1967, 1966, 1965, 1964, 1963, 1962, 1961, 1958, 1957, 1956, 1955, 1952, 1951, 1950, 1949, 1948, 1947, 1946, 1945, 1944, 1942, 1940, 1939, 1938, 1937, 1936, 1935, 1934, 1933, 1932, 1931, 1930, 1929, 1928, 1927, 1926, 1925, 1924, 1923, 1921, 1920
10228 DOTY AVE	2014, 2010, 2006, 2004, 2003, 2000, 1999, 1996, 1995, 1992, 1991, 1990, 1986, 1985, 1981, 1972, 1971, 1969, 1967, 1966, 1963, 1962, 1961, 1958, 1956, 1955, 1952, 1951, 1949, 1948, 1947, 1946, 1945, 1944, 1942, 1940, 1939, 1938, 1937, 1936, 1935, 1934, 1933, 1932, 1931, 1930, 1929, 1928, 1927, 1926, 1925, 1924, 1923, 1921, 1920
10229 YUKON AVE	2014, 2010, 2006, 2004, 2003, 2001, 2000, 1999, 1996, 1995, 1992, 1991, 1990, 1986, 1985, 1981, 1980, 1976, 1975, 1972, 1971, 1970, 1969, 1967, 1966, 1965, 1964, 1963, 1962, 1961, 1958, 1957, 1956, 1955, 1954, 1952, 1951, 1950, 1949, 1948, 1947, 1946, 1945, 1944, 1942, 1940, 1939, 1938, 1937, 1936, 1935, 1934, 1933, 1932, 1931, 1930, 1929, 1928, 1927, 1926, 1925, 1924, 1923, 1921, 1920
1023 OSAGE AVE S	2014, 2010, 2006, 2004, 2003, 2001, 1999, 1996, 1995, 1992, 1991, 1990, 1986, 1985, 1981, 1980, 1976, 1975, 1972, 1971, 1970, 1969, 1967, 1966, 1965, 1964, 1963, 1962, 1961, 1960, 1958, 1957, 1956, 1955, 1954, 1952, 1951, 1950, 1949, 1948, 1947, 1946, 1945, 1944, 1942, 1940, 1939, 1938, 1937, 1936, 1935, 1934, 1933, 1932, 1931, 1930, 1929, 1928, 1927, 1926, 1925, 1924, 1923, 1921, 1920
1023 S OSAGE AVE	2014, 2010, 2006, 2004, 2003, 2001, 2000, 1999, 1996, 1992, 1991, 1990, 1986, 1985, 1981, 1972, 1971, 1969, 1967, 1966, 1965, 1964, 1963, 1962, 1961, 1960, 1958, 1957, 1956, 1955, 1954, 1952, 1951, 1950, 1949, 1948, 1947, 1946, 1945, 1944, 1942, 1940, 1939, 1938, 1937, 1936, 1935, 1934, 1933, 1932, 1931, 1930, 1929, 1928, 1927, 1926, 1925, 1924, 1923, 1921, 1920
10230 HAWTHORNE BLVD	2014, 2010, 2006, 2004, 2003, 2001, 2000, 1999, 1996, 1995, 1992, 1991, 1990, 1986, 1985, 1981, 1980, 1976, 1975, 1972, 1971, 1970, 1969, 1967, 1966, 1965, 1964, 1963, 1962, 1961, 1960, 1958, 1957, 1956, 1955, 1954, 1952, 1951, 1950, 1949, 1948, 1947, 1946, 1945, 1944, 1942, 1940, 1939, 1938, 1937, 1936, 1935, 1934, 1933, 1932, 1931, 1930, 1929, 1928, 1926, 1925, 1924, 1923, 1921, 1920

FINDINGS

Address Researched	Address Not Identified in Research Source
10234 HAWTHORNE BLVD	2014, 2010, 2006, 2004, 2003, 2001, 2000, 1999, 1996, 1995, 1992, 1991, 1990, 1986, 1985, 1981, 1980, 1976, 1975, 1972, 1971, 1970, 1969, 1967, 1966, 1965, 1964, 1963, 1962, 1961, 1960, 1958, 1957, 1956, 1955, 1954, 1952, 1951, 1950, 1949, 1948, 1947, 1946, 1945, 1944, 1942, 1940, 1939, 1938, 1937, 1936, 1935, 1934, 1933, 1932, 1931, 1930, 1929, 1928, 1926, 1925, 1924, 1923, 1921, 1920
1024 MYRTLE AVE	2014, 2010, 2006, 2004, 2003, 2001, 2000, 1999, 1996, 1995, 1992, 1991, 1990, 1986, 1985, 1981, 1980, 1976, 1975, 1972, 1971, 1970, 1969, 1967, 1966, 1965, 1964, 1963, 1962, 1961, 1958, 1957, 1956, 1955, 1954, 1952, 1951, 1949, 1948, 1947, 1945, 1944, 1942, 1939, 1938, 1937, 1936, 1935, 1934, 1933, 1932, 1931, 1930, 1929, 1928, 1927, 1926, 1925, 1924, 1923, 1921, 1920
1024 OSAGE AVE S	2014, 2010, 2006, 2004, 2003, 2001, 1999, 1996, 1995, 1992, 1991, 1990, 1986, 1985, 1981, 1980, 1976, 1975, 1972, 1971, 1970, 1969, 1967, 1966, 1965, 1964, 1963, 1962, 1961, 1960, 1958, 1957, 1956, 1955, 1954, 1952, 1951, 1950, 1949, 1948, 1947, 1946, 1945, 1944, 1942, 1940, 1939, 1938, 1937, 1936, 1935, 1934, 1933, 1932, 1931, 1930, 1929, 1928, 1927, 1926, 1925, 1924, 1923, 1921, 1920
1024 S OSAGE AVE	2014, 2010, 2006, 2004, 2003, 2001, 2000, 1999, 1996, 1992, 1991, 1986, 1985, 1981, 1976, 1972, 1971, 1969, 1967, 1966, 1965, 1964, 1963, 1962, 1961, 1960, 1958, 1957, 1956, 1955, 1954, 1952, 1951, 1950, 1949, 1948, 1947, 1946, 1945, 1944, 1942, 1940, 1939, 1938, 1937, 1936, 1935, 1934, 1933, 1932, 1931, 1930, 1929, 1928, 1927, 1926, 1925, 1924, 1923, 1921, 1920
339 E 97TH ST	2014, 2010, 2006, 2004, 2003, 2000, 1999, 1996, 1995, 1992, 1991, 1986, 1985, 1981, 1976, 1972, 1971, 1969, 1966, 1965, 1963, 1962, 1961, 1960, 1958, 1956, 1955, 1952, 1951, 1949, 1948, 1947, 1945, 1944, 1942, 1940, 1939, 1938, 1937, 1936, 1935, 1934, 1933, 1932, 1931, 1930, 1929, 1928, 1927, 1926, 1925, 1924, 1923, 1921, 1920
341 99TH ST E	2014, 2010, 2006, 2004, 2003, 2001, 2000, 1999, 1996, 1995, 1992, 1991, 1990, 1986, 1985, 1981, 1980, 1976, 1975, 1972, 1971, 1970, 1969, 1967, 1966, 1965, 1964, 1963, 1962, 1961, 1960, 1958, 1957, 1956, 1955, 1954, 1952, 1950, 1949, 1948, 1947, 1946, 1945, 1944, 1942, 1940, 1939, 1938, 1937, 1936, 1935, 1934, 1933, 1932, 1931, 1930, 1929, 1928, 1927, 1926, 1925, 1924, 1923, 1921, 1920
342 98TH ST E	2014, 2010, 2006, 2004, 2003, 2001, 2000, 1999, 1996, 1995, 1992, 1991, 1990, 1986, 1985, 1981, 1980, 1976, 1975, 1972, 1971, 1970, 1969, 1967, 1966, 1965, 1964, 1963, 1962, 1961, 1960, 1958, 1957, 1956, 1955, 1954, 1952, 1950, 1949, 1948, 1947, 1946, 1945, 1944, 1942, 1940, 1939, 1938, 1937, 1936, 1935, 1934, 1933, 1932, 1931, 1930, 1929, 1928, 1927, 1926, 1925, 1924, 1923, 1921, 1920
343 E 99TH ST	2014, 2010, 2006, 2004, 2003, 2000, 1999, 1996, 1995, 1992, 1991, 1990, 1986, 1985, 1981, 1980, 1976, 1972, 1971, 1969, 1967, 1966, 1965, 1964, 1963, 1962, 1961, 1960, 1958, 1957, 1956, 1955, 1954, 1952, 1951, 1950, 1949, 1948, 1947, 1946, 1945, 1944, 1942, 1940, 1939, 1938, 1937, 1936, 1935, 1934, 1933, 1932, 1931, 1930, 1929, 1928, 1927, 1926, 1925, 1924, 1923, 1921, 1920
347 99TH ST E	2014, 2010, 2006, 2004, 2003, 2001, 2000, 1999, 1996, 1995, 1992, 1991, 1990, 1986, 1985, 1981, 1980, 1976, 1975, 1972, 1971, 1970, 1969, 1967, 1966, 1965, 1964, 1963, 1962, 1961, 1960, 1958, 1957, 1956, 1955, 1954, 1952, 1950, 1949, 1948, 1947, 1946, 1945, 1944, 1942, 1940, 1939, 1938, 1937, 1936, 1935, 1934, 1933, 1932, 1931, 1930, 1929, 1928, 1927, 1926, 1925, 1924, 1923, 1921, 1920
351 99TH ST E	2014, 2010, 2006, 2004, 2003, 2001, 2000, 1999, 1996, 1995, 1992, 1991, 1990, 1986, 1985, 1981, 1980, 1976, 1975, 1972, 1971, 1970, 1969, 1967, 1966, 1965, 1964, 1963, 1962, 1961, 1960, 1958, 1957, 1956, 1955, 1954, 1952, 1950, 1949, 1948, 1947, 1946, 1945, 1944, 1942, 1940, 1939, 1938, 1937, 1936, 1935, 1934, 1933, 1932, 1931, 1930, 1929, 1928, 1927, 1926, 1925, 1924, 1923, 1921, 1920
354 99TH ST E	2014, 2010, 2006, 2004, 2003, 2001, 2000, 1999, 1996, 1995, 1992, 1991, 1990, 1986, 1985, 1981, 1980, 1976, 1975, 1972, 1971, 1970, 1969, 1967, 1966, 1965, 1964, 1963, 1962, 1961, 1960, 1958, 1957, 1956, 1955, 1954, 1952, 1950, 1949, 1948, 1947, 1946, 1945, 1944, 1942, 1940, 1939, 1938, 1937, 1936, 1935, 1934, 1933, 1932, 1931, 1930, 1929, 1928, 1927, 1926, 1925, 1924, 1923, 1921, 1920

FINDINGS

Address Researched	Address Not Identified in Research Source
358 99TH ST E	2014, 2010, 2006, 2004, 2003, 2001, 2000, 1999, 1996, 1995, 1992, 1991, 1990, 1986, 1985, 1981, 1980, 1976, 1975, 1972, 1971, 1970, 1969, 1967, 1966, 1965, 1964, 1963, 1962, 1961, 1960, 1958, 1957, 1956, 1955, 1954, 1952, 1950, 1949, 1948, 1947, 1946, 1945, 1944, 1942, 1940, 1939, 1938, 1937, 1936, 1935, 1934, 1933, 1932, 1931, 1930, 1929, 1928, 1927, 1926, 1925, 1924, 1923, 1921, 1920
3580 W CENTURY BLVD	2014, 2010, 2006, 2004, 2003, 2000, 1999, 1996, 1995, 1992, 1991, 1990, 1986, 1985, 1981, 1980, 1976, 1975, 1972, 1971, 1970, 1969, 1967, 1966, 1965, 1964, 1963, 1962, 1961, 1960, 1958, 1957, 1956, 1955, 1954, 1952, 1951, 1950, 1949, 1948, 1947, 1946, 1945, 1944, 1942, 1940, 1939, 1938, 1937, 1936, 1935, 1934, 1933, 1932, 1931, 1930, 1929, 1928, 1927, 1926, 1925, 1924, 1923, 1921, 1920
3584 E CENTURY BLVD	2014, 2010, 2006, 2004, 2003, 2001, 2000, 1999, 1996, 1995, 1992, 1991, 1990, 1976, 1972, 1971, 1970, 1969, 1967, 1966, 1965, 1963, 1962, 1961, 1960, 1958, 1957, 1956, 1955, 1954, 1952, 1951, 1950, 1949, 1948, 1947, 1946, 1945, 1944, 1942, 1940, 1939, 1938, 1937, 1936, 1935, 1934, 1933, 1932, 1931, 1930, 1929, 1928, 1927, 1926, 1925, 1924, 1923, 1921, 1920
3593 E CENTURY BLVD	2014, 2010, 2006, 2004, 2003, 2001, 2000, 1999, 1996, 1995, 1992, 1991, 1986, 1981, 1976, 1975, 1972, 1971, 1970, 1969, 1967, 1966, 1965, 1964, 1963, 1962, 1961, 1960, 1958, 1957, 1956, 1955, 1954, 1952, 1951, 1950, 1949, 1948, 1947, 1946, 1945, 1944, 1942, 1940, 1939, 1938, 1937, 1936, 1935, 1934, 1933, 1932, 1931, 1930, 1929, 1928, 1927, 1926, 1925, 1924, 1923, 1921, 1920
3600 CENTURY BLVD W	2014, 2010, 2006, 2004, 2003, 2001, 1999, 1996, 1992, 1991, 1986, 1985, 1981, 1976, 1975, 1972, 1971, 1970, 1969, 1967, 1966, 1964, 1963, 1962, 1961, 1960, 1958, 1957, 1956, 1955, 1954, 1952, 1951, 1950, 1949, 1948, 1947, 1946, 1945, 1944, 1942, 1940, 1939, 1938, 1937, 1936, 1935, 1934, 1933, 1932, 1931, 1930, 1929, 1928, 1927, 1926, 1925, 1924, 1923, 1921, 1920
3600 W CENTURY BLVD	2014, 2010, 2006, 2004, 2003, 2000, 1999, 1996, 1992, 1991, 1986, 1985, 1981, 1980, 1975, 1972, 1971, 1970, 1969, 1967, 1966, 1965, 1963, 1962, 1961, 1958, 1956, 1955, 1952, 1951, 1950, 1949, 1948, 1947, 1946, 1945, 1944, 1942, 1940, 1939, 1938, 1937, 1936, 1935, 1934, 1933, 1932, 1931, 1930, 1929, 1928, 1927, 1926, 1925, 1924, 1923, 1921, 1920
3600 W Century Blvd	2006, 2004, 2003, 2001, 2000, 1999, 1996, 1995, 1992, 1991, 1990, 1986, 1985, 1981, 1980, 1976, 1975, 1972, 1971, 1970, 1969, 1967, 1966, 1965, 1964, 1963, 1962, 1961, 1960, 1958, 1957, 1956, 1955, 1954, 1952, 1951, 1950, 1949, 1948, 1947, 1946, 1945, 1944, 1942, 1940, 1939, 1938, 1937, 1936, 1935, 1934, 1933, 1932, 1931, 1930, 1929, 1928, 1927, 1926, 1925, 1924, 1923, 1921, 1920
3600 W Century Blvd	2006, 2004, 2003, 2001, 2000, 1999, 1996, 1995, 1992, 1991, 1990, 1986, 1985, 1981, 1980, 1976, 1975, 1972, 1971, 1970, 1969, 1967, 1966, 1965, 1964, 1963, 1962, 1961, 1960, 1958, 1957, 1956, 1955, 1954, 1952, 1951, 1950, 1949, 1948, 1947, 1946, 1945, 1944, 1942, 1940, 1939, 1938, 1937, 1936, 1935, 1934, 1933, 1932, 1931, 1930, 1929, 1928, 1927, 1926, 1925, 1924, 1923, 1921, 1920
3601 102ND ST W	2014, 2010, 2006, 2004, 2003, 2001, 2000, 1999, 1996, 1995, 1992, 1991, 1990, 1986, 1985, 1981, 1980, 1976, 1975, 1972, 1971, 1970, 1969, 1967, 1966, 1964, 1963, 1962, 1961, 1960, 1958, 1957, 1956, 1955, 1954, 1952, 1951, 1950, 1949, 1948, 1947, 1946, 1945, 1944, 1942, 1940, 1939, 1938, 1937, 1936, 1935, 1934, 1933, 1932, 1931, 1930, 1929, 1928, 1927, 1926, 1925, 1924, 1923, 1921, 1920
3601 105TH ST W	2014, 2010, 2006, 2004, 2003, 2001, 2000, 1999, 1996, 1995, 1992, 1991, 1990, 1986, 1985, 1981, 1980, 1976, 1975, 1972, 1971, 1970, 1969, 1967, 1966, 1964, 1963, 1962, 1961, 1960, 1958, 1957, 1956, 1955, 1954, 1952, 1951, 1950, 1949, 1948, 1947, 1946, 1945, 1944, 1942, 1940, 1939, 1938, 1937, 1936, 1935, 1934, 1933, 1932, 1931, 1930, 1929, 1928, 1927, 1926, 1925, 1924, 1923, 1921, 1920
3601 W 102ND ST	2014, 2010, 2006, 2004, 2003, 2001, 2000, 1999, 1996, 1995, 1992, 1991, 1990, 1986, 1985, 1981, 1980, 1976, 1975, 1972, 1971, 1969, 1967, 1966, 1965, 1963, 1962, 1961, 1958, 1956, 1955, 1952, 1951, 1949, 1948, 1947, 1946, 1945, 1944, 1942, 1940, 1939, 1938, 1937, 1936, 1935, 1934, 1933, 1932, 1931, 1930, 1929, 1928, 1927, 1926, 1925, 1924, 1923, 1921, 1920

FINDINGS

Address Researched	Address Not Identified in Research Source
3601 W 105TH ST	2014, 2010, 2006, 2004, 2003, 2000, 1999, 1996, 1995, 1992, 1991, 1986, 1985, 1981, 1976, 1975, 1972, 1971, 1970, 1969, 1967, 1966, 1965, 1963, 1962, 1961, 1960, 1958, 1957, 1956, 1955, 1954, 1952, 1951, 1950, 1949, 1948, 1947, 1946, 1945, 1944, 1942, 1940, 1939, 1938, 1937, 1936, 1935, 1934, 1933, 1932, 1931, 1930, 1929, 1928, 1927, 1926, 1925, 1924, 1923, 1921, 1920
3602 W 102ND ST	2014, 2010, 2006, 2004, 2003, 2001, 2000, 1999, 1996, 1995, 1992, 1991, 1990, 1986, 1985, 1981, 1980, 1976, 1975, 1972, 1971, 1969, 1967, 1966, 1965, 1964, 1963, 1962, 1961, 1958, 1957, 1956, 1955, 1954, 1952, 1951, 1950, 1949, 1948, 1947, 1946, 1945, 1944, 1942, 1940, 1939, 1938, 1937, 1936, 1935, 1934, 1933, 1932, 1931, 1930, 1929, 1928, 1927, 1926, 1925, 1924, 1923, 1921, 1920
3603 W 105TH ST	2014, 2010, 2006, 2004, 2003, 2000, 1999, 1996, 1995, 1992, 1991, 1990, 1986, 1985, 1981, 1980, 1976, 1975, 1972, 1971, 1970, 1969, 1967, 1966, 1965, 1964, 1963, 1962, 1961, 1960, 1958, 1957, 1956, 1955, 1954, 1952, 1951, 1950, 1949, 1948, 1947, 1946, 1945, 1944, 1942, 1940, 1939, 1938, 1937, 1936, 1935, 1934, 1933, 1932, 1931, 1930, 1929, 1928, 1927, 1926, 1925, 1924, 1923, 1921, 1920
3606 105TH ST W	2014, 2010, 2006, 2004, 2003, 2001, 2000, 1999, 1996, 1995, 1992, 1991, 1990, 1986, 1985, 1981, 1980, 1976, 1975, 1972, 1971, 1970, 1969, 1967, 1966, 1964, 1963, 1962, 1961, 1960, 1958, 1957, 1956, 1955, 1954, 1952, 1951, 1950, 1949, 1948, 1947, 1946, 1945, 1944, 1942, 1940, 1939, 1938, 1937, 1936, 1935, 1934, 1933, 1932, 1931, 1930, 1929, 1928, 1927, 1926, 1925, 1924, 1923, 1921, 1920
3606 E CENTURY BLVD	2014, 2010, 2006, 2004, 2003, 2001, 2000, 1999, 1996, 1995, 1992, 1991, 1990, 1981, 1980, 1976, 1975, 1972, 1971, 1970, 1969, 1967, 1966, 1965, 1964, 1963, 1962, 1961, 1960, 1958, 1957, 1956, 1955, 1954, 1952, 1951, 1950, 1949, 1948, 1947, 1946, 1945, 1944, 1942, 1940, 1939, 1938, 1937, 1936, 1935, 1934, 1933, 1932, 1931, 1930, 1929, 1928, 1927, 1926, 1925, 1924, 1923, 1921, 1920
3606 W 102ND ST	2014, 2010, 2006, 2004, 2003, 2001, 2000, 1999, 1996, 1995, 1992, 1991, 1990, 1986, 1985, 1981, 1980, 1976, 1975, 1972, 1971, 1970, 1969, 1967, 1966, 1965, 1964, 1963, 1962, 1961, 1960, 1958, 1956, 1955, 1952, 1951, 1949, 1948, 1947, 1945, 1944, 1942, 1940, 1939, 1938, 1937, 1936, 1935, 1934, 1933, 1932, 1931, 1930, 1929, 1928, 1927, 1926, 1925, 1924, 1923, 1921, 1920
3606 W 104TH ST	2014, 2010, 2006, 2004, 2003, 2000, 1999, 1996, 1995, 1992, 1991, 1986, 1985, 1981, 1980, 1976, 1975, 1972, 1971, 1970, 1969, 1967, 1966, 1965, 1964, 1963, 1962, 1961, 1958, 1956, 1955, 1954, 1952, 1951, 1950, 1949, 1948, 1947, 1946, 1945, 1944, 1942, 1940, 1939, 1938, 1937, 1936, 1935, 1934, 1933, 1932, 1931, 1930, 1929, 1928, 1927, 1926, 1925, 1924, 1923, 1921, 1920
3606 W 105TH ST	2014, 2010, 2006, 2004, 2003, 2000, 1999, 1996, 1995, 1992, 1991, 1986, 1985, 1981, 1976, 1975, 1972, 1971, 1970, 1969, 1967, 1966, 1965, 1963, 1962, 1961, 1958, 1957, 1956, 1955, 1954, 1952, 1951, 1950, 1949, 1948, 1947, 1946, 1945, 1944, 1942, 1940, 1939, 1938, 1937, 1936, 1935, 1934, 1933, 1932, 1931, 1930, 1929, 1928, 1927, 1926, 1925, 1924, 1923, 1921, 1920
3606 W CENTURY BLVD	2014, 2010, 2006, 2004, 2003, 2001, 2000, 1999, 1996, 1995, 1992, 1991, 1990, 1986, 1985, 1981, 1980, 1976, 1975, 1972, 1971, 1970, 1969, 1967, 1966, 1965, 1963, 1962, 1961, 1960, 1958, 1957, 1956, 1955, 1954, 1952, 1951, 1950, 1949, 1948, 1947, 1946, 1945, 1944, 1942, 1940, 1939, 1938, 1937, 1936, 1935, 1934, 1933, 1932, 1931, 1930, 1929, 1928, 1927, 1926, 1925, 1924, 1923, 1921, 1920
3607 104TH ST W	2014, 2010, 2006, 2004, 2003, 2001, 2000, 1999, 1996, 1995, 1992, 1991, 1990, 1986, 1985, 1981, 1980, 1976, 1975, 1972, 1971, 1970, 1969, 1967, 1966, 1964, 1963, 1962, 1961, 1960, 1958, 1957, 1956, 1955, 1954, 1952, 1951, 1950, 1949, 1948, 1947, 1946, 1945, 1944, 1942, 1940, 1939, 1938, 1937, 1936, 1935, 1934, 1933, 1932, 1931, 1930, 1929, 1928, 1927, 1926, 1925, 1924, 1923, 1921, 1920
3607 W 104TH ST	2014, 2010, 2006, 2004, 2003, 2001, 2000, 1999, 1996, 1995, 1992, 1991, 1986, 1985, 1981, 1976, 1975, 1972, 1971, 1970, 1969, 1967, 1966, 1965, 1964, 1963, 1962, 1961, 1960, 1958, 1957, 1956, 1955, 1954, 1952, 1951, 1950, 1949, 1948, 1947, 1946, 1945, 1944, 1942, 1940, 1939, 1938, 1937, 1936, 1935, 1934, 1933, 1932, 1931, 1930, 1929, 1928, 1927, 1926, 1925, 1924, 1923, 1921, 1920

FINDINGS

Address Researched	Address Not Identified in Research Source
3608 104TH ST W	2014, 2010, 2006, 2004, 2003, 2001, 2000, 1999, 1996, 1995, 1992, 1991, 1990, 1986, 1985, 1981, 1980, 1976, 1975, 1972, 1971, 1970, 1969, 1967, 1966, 1964, 1963, 1962, 1961, 1960, 1958, 1957, 1956, 1955, 1954, 1952, 1951, 1950, 1949, 1948, 1947, 1946, 1945, 1944, 1942, 1940, 1939, 1938, 1937, 1936, 1935, 1934, 1933, 1932, 1931, 1930, 1929, 1928, 1927, 1926, 1925, 1924, 1923, 1921, 1920
3608 W 104TH ST	2014, 2010, 2006, 2004, 2003, 2000, 1999, 1996, 1995, 1992, 1991, 1986, 1985, 1981, 1980, 1976, 1975, 1972, 1971, 1970, 1969, 1967, 1966, 1965, 1964, 1963, 1962, 1961, 1958, 1957, 1956, 1955, 1952, 1951, 1950, 1949, 1948, 1947, 1946, 1945, 1944, 1942, 1940, 1939, 1938, 1937, 1936, 1935, 1934, 1933, 1932, 1931, 1930, 1929, 1928, 1927, 1926, 1925, 1924, 1923, 1921, 1920
3608 W 105TH ST	2014, 2010, 2006, 2004, 2003, 2001, 2000, 1999, 1996, 1995, 1992, 1991, 1990, 1986, 1985, 1981, 1980, 1976, 1975, 1972, 1971, 1970, 1969, 1967, 1966, 1965, 1964, 1963, 1962, 1961, 1960, 1958, 1956, 1955, 1954, 1952, 1951, 1950, 1949, 1948, 1947, 1946, 1945, 1944, 1942, 1940, 1939, 1938, 1937, 1936, 1935, 1934, 1933, 1932, 1931, 1930, 1929, 1928, 1927, 1926, 1925, 1924, 1923, 1921, 1920
3609 102ND ST W	2014, 2010, 2006, 2004, 2003, 2001, 2000, 1999, 1996, 1995, 1992, 1991, 1990, 1986, 1985, 1981, 1980, 1976, 1975, 1972, 1971, 1970, 1969, 1967, 1966, 1964, 1963, 1962, 1961, 1960, 1958, 1957, 1956, 1955, 1954, 1952, 1951, 1950, 1949, 1948, 1947, 1946, 1945, 1944, 1942, 1940, 1939, 1938, 1937, 1936, 1935, 1934, 1933, 1932, 1931, 1930, 1929, 1928, 1927, 1926, 1925, 1924, 1923, 1921, 1920
3609 105TH ST W	2014, 2010, 2006, 2004, 2003, 2001, 2000, 1999, 1996, 1995, 1992, 1991, 1990, 1986, 1985, 1981, 1980, 1976, 1975, 1972, 1971, 1970, 1969, 1967, 1966, 1964, 1963, 1962, 1961, 1960, 1958, 1957, 1956, 1955, 1954, 1952, 1951, 1950, 1949, 1948, 1947, 1946, 1945, 1944, 1942, 1940, 1939, 1938, 1937, 1936, 1935, 1934, 1933, 1932, 1931, 1930, 1929, 1928, 1927, 1926, 1925, 1924, 1923, 1921, 1920
3609 W 102ND ST	2014, 2010, 2006, 2004, 2003, 2000, 1999, 1996, 1995, 1992, 1991, 1990, 1986, 1985, 1981, 1976, 1975, 1972, 1971, 1969, 1967, 1966, 1965, 1963, 1962, 1961, 1960, 1958, 1957, 1956, 1955, 1954, 1952, 1951, 1950, 1949, 1948, 1947, 1946, 1945, 1944, 1942, 1940, 1939, 1938, 1937, 1936, 1935, 1934, 1933, 1932, 1931, 1930, 1929, 1928, 1927, 1926, 1925, 1924, 1923, 1921, 1920
3609 W 105TH ST	2014, 2010, 2006, 2004, 2003, 2000, 1999, 1996, 1995, 1992, 1991, 1990, 1986, 1985, 1981, 1980, 1976, 1975, 1972, 1971, 1970, 1969, 1967, 1966, 1965, 1963, 1962, 1961, 1960, 1958, 1957, 1956, 1955, 1954, 1952, 1951, 1950, 1949, 1948, 1947, 1946, 1945, 1944, 1942, 1940, 1939, 1938, 1937, 1936, 1935, 1934, 1933, 1932, 1931, 1930, 1929, 1928, 1927, 1926, 1925, 1924, 1923, 1921, 1920
3610 W 104TH ST	2014, 2010, 2006, 2004, 2003, 2000, 1999, 1996, 1995, 1992, 1991, 1990, 1986, 1985, 1981, 1980, 1976, 1972, 1971, 1969, 1966, 1965, 1963, 1962, 1961, 1958, 1956, 1955, 1952, 1951, 1950, 1949, 1948, 1947, 1946, 1945, 1944, 1942, 1940, 1939, 1938, 1937, 1936, 1935, 1934, 1933, 1932, 1931, 1930, 1929, 1928, 1927, 1926, 1925, 1924, 1923, 1921, 1920
3611 E CENTURY BLVD	2014, 2010, 2006, 2004, 2003, 2001, 2000, 1999, 1996, 1995, 1992, 1991, 1990, 1976, 1972, 1971, 1970, 1969, 1967, 1966, 1965, 1963, 1962, 1961, 1958, 1956, 1955, 1952, 1951, 1950, 1949, 1948, 1947, 1946, 1945, 1944, 1942, 1940, 1939, 1938, 1937, 1936, 1935, 1934, 1933, 1932, 1931, 1930, 1929, 1928, 1927, 1926, 1925, 1924, 1923, 1921, 1920
3612 102ND ST W	2014, 2010, 2006, 2004, 2003, 2001, 2000, 1999, 1996, 1995, 1992, 1991, 1990, 1986, 1985, 1981, 1980, 1976, 1975, 1972, 1971, 1970, 1969, 1967, 1966, 1964, 1963, 1962, 1961, 1960, 1958, 1957, 1956, 1955, 1954, 1952, 1951, 1950, 1949, 1948, 1947, 1946, 1945, 1944, 1942, 1940, 1939, 1938, 1937, 1936, 1935, 1934, 1933, 1932, 1931, 1930, 1929, 1928, 1927, 1926, 1925, 1924, 1923, 1921, 1920
3612 104TH ST W	2014, 2010, 2006, 2004, 2003, 2001, 2000, 1999, 1996, 1995, 1992, 1991, 1990, 1986, 1985, 1981, 1980, 1976, 1975, 1972, 1971, 1970, 1969, 1967, 1966, 1964, 1963, 1962, 1961, 1960, 1958, 1957, 1956, 1955, 1954, 1952, 1951, 1950, 1949, 1948, 1947, 1946, 1945, 1944, 1942, 1940, 1939, 1938, 1937, 1936, 1935, 1934, 1933, 1932, 1931, 1930, 1929, 1928, 1927, 1926, 1925, 1924, 1923, 1921, 1920

FINDINGS

Address Researched	Address Not Identified in Research Source
3612 105TH ST W	2014, 2010, 2006, 2004, 2003, 2001, 2000, 1999, 1996, 1995, 1992, 1991, 1990, 1986, 1985, 1981, 1980, 1976, 1975, 1972, 1971, 1970, 1969, 1967, 1966, 1964, 1963, 1962, 1961, 1960, 1958, 1957, 1956, 1955, 1954, 1952, 1951, 1950, 1949, 1948, 1947, 1946, 1945, 1944, 1942, 1940, 1939, 1938, 1937, 1936, 1935, 1934, 1933, 1932, 1931, 1930, 1929, 1928, 1927, 1926, 1925, 1924, 1923, 1921, 1920
3612 CENTURY BLVD W	2014, 2010, 2006, 2004, 2003, 2001, 2000, 1999, 1996, 1995, 1992, 1991, 1990, 1986, 1985, 1981, 1976, 1972, 1971, 1970, 1969, 1967, 1966, 1964, 1963, 1962, 1961, 1960, 1958, 1957, 1956, 1955, 1954, 1952, 1951, 1950, 1949, 1948, 1947, 1946, 1945, 1944, 1942, 1940, 1939, 1938, 1937, 1936, 1935, 1934, 1933, 1932, 1931, 1930, 1929, 1928, 1927, 1926, 1925, 1924, 1923, 1921, 1920
3612 W 102ND	2014, 2010, 2006, 2004, 2003, 2001, 2000, 1999, 1996, 1995, 1992, 1991, 1990, 1986, 1985, 1980, 1976, 1975, 1972, 1971, 1970, 1969, 1967, 1966, 1965, 1964, 1963, 1962, 1961, 1960, 1958, 1957, 1956, 1955, 1954, 1952, 1951, 1950, 1949, 1948, 1947, 1946, 1945, 1944, 1942, 1940, 1939, 1938, 1937, 1936, 1935, 1934, 1933, 1932, 1931, 1930, 1929, 1928, 1927, 1926, 1925, 1924, 1923, 1921, 1920
3612 W 102ND ST	2014, 2010, 2006, 2004, 2003, 2000, 1999, 1996, 1992, 1991, 1990, 1986, 1985, 1981, 1976, 1975, 1972, 1971, 1969, 1967, 1966, 1965, 1963, 1962, 1961, 1958, 1956, 1955, 1952, 1951, 1950, 1949, 1948, 1947, 1946, 1945, 1944, 1942, 1940, 1939, 1938, 1937, 1936, 1935, 1934, 1933, 1932, 1931, 1930, 1929, 1928, 1927, 1926, 1925, 1924, 1923, 1921, 1920
3612 W 104TH ST	2014, 2010, 2006, 2004, 2003, 2000, 1999, 1996, 1995, 1992, 1991, 1990, 1986, 1985, 1981, 1980, 1976, 1975, 1972, 1971, 1970, 1969, 1967, 1966, 1965, 1963, 1962, 1961, 1958, 1957, 1956, 1955, 1952, 1951, 1950, 1949, 1948, 1947, 1946, 1945, 1944, 1942, 1940, 1939, 1938, 1937, 1936, 1935, 1934, 1933, 1932, 1931, 1930, 1929, 1928, 1927, 1926, 1925, 1924, 1923, 1921, 1920
3612 W 105TH ST	2014, 2010, 2006, 2004, 2003, 2000, 1999, 1996, 1992, 1991, 1986, 1985, 1981, 1972, 1971, 1970, 1969, 1967, 1966, 1965, 1964, 1963, 1962, 1961, 1958, 1956, 1955, 1952, 1951, 1949, 1948, 1947, 1946, 1945, 1944, 1942, 1940, 1939, 1938, 1937, 1936, 1935, 1934, 1933, 1932, 1931, 1930, 1929, 1928, 1927, 1926, 1925, 1924, 1923, 1921, 1920
3612 W CENTURY BLVD	2014, 2010, 2006, 2004, 2003, 2000, 1999, 1996, 1995, 1992, 1991, 1990, 1986, 1985, 1981, 1980, 1976, 1975, 1972, 1971, 1970, 1969, 1967, 1966, 1965, 1963, 1962, 1961, 1958, 1956, 1955, 1952, 1951, 1949, 1948, 1947, 1945, 1944, 1942, 1940, 1939, 1938, 1937, 1936, 1935, 1934, 1933, 1932, 1931, 1930, 1929, 1928, 1927, 1926, 1925, 1924, 1923, 1921, 1920
3613 102ND ST W	2014, 2010, 2006, 2004, 2003, 2001, 2000, 1999, 1996, 1995, 1992, 1991, 1990, 1986, 1985, 1981, 1980, 1976, 1975, 1972, 1971, 1970, 1969, 1967, 1966, 1964, 1963, 1962, 1961, 1960, 1958, 1957, 1956, 1955, 1954, 1952, 1951, 1950, 1949, 1948, 1947, 1946, 1945, 1944, 1942, 1940, 1939, 1938, 1937, 1936, 1935, 1934, 1933, 1932, 1931, 1930, 1929, 1928, 1927, 1926, 1925, 1924, 1923, 1921, 1920
3613 W 102ND ST	2014, 2010, 2006, 2004, 2003, 2000, 1999, 1996, 1995, 1992, 1991, 1990, 1986, 1985, 1981, 1975, 1972, 1971, 1969, 1967, 1966, 1965, 1963, 1962, 1961, 1958, 1956, 1955, 1952, 1951, 1949, 1948, 1947, 1945, 1944, 1942, 1940, 1939, 1938, 1937, 1936, 1935, 1934, 1933, 1932, 1931, 1930, 1929, 1928, 1927, 1926, 1925, 1924, 1923, 1921, 1920
3614 104TH ST W	2014, 2010, 2006, 2004, 2003, 2001, 2000, 1999, 1996, 1995, 1992, 1991, 1990, 1986, 1985, 1981, 1980, 1976, 1975, 1972, 1971, 1970, 1969, 1967, 1966, 1964, 1963, 1962, 1961, 1960, 1958, 1957, 1956, 1955, 1954, 1952, 1951, 1950, 1949, 1948, 1947, 1946, 1945, 1944, 1942, 1940, 1939, 1938, 1937, 1936, 1935, 1934, 1933, 1932, 1931, 1930, 1929, 1928, 1927, 1926, 1925, 1924, 1923, 1921, 1920
3614 W 104TH ST	2014, 2010, 2006, 2004, 2003, 2000, 1999, 1996, 1995, 1992, 1991, 1990, 1986, 1985, 1981, 1976, 1975, 1972, 1971, 1970, 1969, 1967, 1966, 1965, 1963, 1962, 1961, 1958, 1956, 1955, 1952, 1951, 1950, 1949, 1948, 1947, 1946, 1945, 1944, 1942, 1940, 1939, 1938, 1937, 1936, 1935, 1934, 1933, 1932, 1931, 1930, 1929, 1928, 1927, 1926, 1925, 1924, 1923, 1921, 1920

FINDINGS

Address Researched	Address Not Identified in Research Source
3615 1/2 W 105TH ST	2014, 2010, 2006, 2004, 2003, 2001, 2000, 1999, 1996, 1995, 1992, 1991, 1990, 1986, 1985, 1981, 1980, 1976, 1975, 1972, 1971, 1970, 1969, 1967, 1966, 1965, 1963, 1962, 1961, 1960, 1958, 1957, 1956, 1955, 1954, 1952, 1951, 1950, 1949, 1948, 1947, 1946, 1945, 1944, 1942, 1940, 1939, 1938, 1937, 1936, 1935, 1934, 1933, 1932, 1931, 1930, 1929, 1928, 1927, 1926, 1925, 1924, 1923, 1921, 1920
3615 104TH ST W	2014, 2010, 2006, 2004, 2003, 2001, 2000, 1999, 1996, 1995, 1992, 1991, 1990, 1986, 1985, 1981, 1980, 1976, 1975, 1972, 1971, 1970, 1969, 1967, 1966, 1964, 1963, 1962, 1961, 1960, 1958, 1957, 1956, 1955, 1954, 1952, 1951, 1950, 1949, 1948, 1947, 1946, 1945, 1944, 1942, 1940, 1939, 1938, 1937, 1936, 1935, 1934, 1933, 1932, 1931, 1930, 1929, 1928, 1927, 1926, 1925, 1924, 1923, 1921, 1920
3615 105TH ST W	2014, 2010, 2006, 2004, 2003, 2001, 2000, 1999, 1996, 1995, 1992, 1991, 1990, 1986, 1985, 1981, 1980, 1976, 1975, 1972, 1971, 1970, 1969, 1967, 1966, 1964, 1963, 1962, 1961, 1960, 1958, 1957, 1956, 1955, 1954, 1952, 1951, 1950, 1949, 1948, 1947, 1946, 1945, 1944, 1942, 1940, 1939, 1938, 1937, 1936, 1935, 1934, 1933, 1932, 1931, 1930, 1929, 1928, 1927, 1926, 1925, 1924, 1923, 1921, 1920
3615 W 104TH ST	2014, 2010, 2006, 2004, 2003, 2000, 1999, 1996, 1992, 1991, 1990, 1986, 1985, 1981, 1972, 1971, 1969, 1967, 1966, 1965, 1963, 1962, 1961, 1960, 1958, 1957, 1956, 1955, 1952, 1951, 1949, 1948, 1947, 1945, 1944, 1942, 1940, 1939, 1938, 1937, 1936, 1935, 1934, 1933, 1932, 1931, 1930, 1929, 1928, 1927, 1926, 1925, 1924, 1923, 1921, 1920
3615 W 105TH ST	2014, 2010, 2006, 2004, 2003, 2000, 1999, 1996, 1995, 1992, 1991, 1986, 1985, 1981, 1980, 1976, 1972, 1971, 1970, 1969, 1967, 1966, 1965, 1964, 1963, 1962, 1961, 1960, 1958, 1957, 1956, 1955, 1954, 1952, 1951, 1950, 1949, 1948, 1947, 1946, 1945, 1944, 1942, 1940, 1939, 1938, 1937, 1936, 1935, 1934, 1933, 1932, 1931, 1930, 1929, 1928, 1927, 1926, 1925, 1924, 1923, 1921, 1920
3615 W 106TH ST	2014, 2010, 2006, 2004, 2003, 2001, 2000, 1999, 1996, 1995, 1992, 1991, 1990, 1986, 1985, 1981, 1980, 1976, 1975, 1972, 1971, 1969, 1967, 1966, 1965, 1963, 1962, 1961, 1958, 1956, 1955, 1952, 1951, 1950, 1949, 1948, 1947, 1946, 1945, 1944, 1942, 1940, 1939, 1938, 1937, 1936, 1935, 1934, 1933, 1932, 1931, 1930, 1929, 1928, 1927, 1926, 1925, 1924, 1923, 1921, 1920
36151/2 W 105TH ST	2014, 2010, 2006, 2004, 2003, 2001, 2000, 1999, 1996, 1995, 1992, 1991, 1990, 1986, 1985, 1981, 1980, 1976, 1975, 1972, 1971, 1970, 1969, 1967, 1966, 1965, 1964, 1963, 1962, 1961, 1960, 1958, 1956, 1955, 1954, 1952, 1951, 1950, 1949, 1948, 1947, 1946, 1945, 1944, 1942, 1940, 1939, 1938, 1937, 1936, 1935, 1934, 1933, 1932, 1931, 1930, 1929, 1928, 1927, 1926, 1925, 1924, 1923, 1921, 1920
3617 E CENTURY BLVD	2014, 2010, 2006, 2004, 2003, 2001, 2000, 1999, 1996, 1995, 1992, 1991, 1976, 1972, 1971, 1970, 1969, 1967, 1966, 1965, 1963, 1962, 1961, 1958, 1956, 1955, 1954, 1952, 1951, 1950, 1949, 1948, 1947, 1946, 1945, 1944, 1942, 1940, 1939, 1938, 1937, 1936, 1935, 1934, 1933, 1932, 1931, 1930, 1929, 1928, 1927, 1926, 1925, 1924, 1923, 1921, 1920
3617 W 105TH ST	2014, 2010, 2006, 2004, 2003, 2000, 1999, 1996, 1995, 1992, 1991, 1990, 1986, 1985, 1981, 1980, 1976, 1975, 1972, 1971, 1970, 1969, 1967, 1966, 1965, 1964, 1963, 1962, 1961, 1960, 1958, 1957, 1956, 1955, 1954, 1952, 1951, 1950, 1949, 1948, 1947, 1946, 1945, 1944, 1942, 1940, 1939, 1938, 1937, 1936, 1935, 1934, 1933, 1932, 1931, 1930, 1929, 1928, 1927, 1926, 1925, 1924, 1923, 1921, 1920
3618 104TH ST W	2014, 2010, 2006, 2004, 2003, 2001, 2000, 1999, 1996, 1995, 1992, 1991, 1990, 1986, 1985, 1981, 1980, 1976, 1975, 1972, 1971, 1970, 1969, 1967, 1966, 1964, 1963, 1962, 1961, 1960, 1958, 1957, 1956, 1955, 1954, 1952, 1951, 1950, 1949, 1948, 1947, 1946, 1945, 1944, 1942, 1940, 1939, 1938, 1937, 1936, 1935, 1934, 1933, 1932, 1931, 1930, 1929, 1928, 1927, 1926, 1925, 1924, 1923, 1921, 1920
3618 106TH ST W	2014, 2010, 2006, 2004, 2003, 2001, 2000, 1999, 1996, 1995, 1992, 1991, 1990, 1986, 1985, 1981, 1980, 1976, 1975, 1972, 1971, 1970, 1969, 1967, 1966, 1964, 1963, 1962, 1961, 1960, 1958, 1957, 1956, 1955, 1954, 1952, 1951, 1950, 1949, 1948, 1947, 1946, 1945, 1944, 1942, 1940, 1939, 1938, 1937, 1936, 1935, 1934, 1933, 1932, 1931, 1930, 1929, 1928, 1927, 1926, 1925, 1924, 1923, 1921, 1920

FINDINGS

Address Researched	Address Not Identified in Research Source
3618 W 102ND ST	2014, 2010, 2006, 2004, 2003, 2001, 2000, 1999, 1996, 1995, 1992, 1991, 1990, 1986, 1985, 1981, 1980, 1976, 1975, 1972, 1971, 1970, 1969, 1967, 1966, 1965, 1964, 1963, 1962, 1961, 1958, 1956, 1955, 1952, 1951, 1949, 1948, 1947, 1945, 1944, 1942, 1940, 1939, 1938, 1937, 1936, 1935, 1934, 1933, 1932, 1931, 1930, 1929, 1928, 1927, 1926, 1925, 1924, 1923, 1921, 1920
3618 W 104TH ST	2014, 2010, 2006, 2004, 2003, 2001, 2000, 1999, 1996, 1995, 1992, 1991, 1990, 1986, 1985, 1981, 1980, 1976, 1972, 1971, 1969, 1967, 1966, 1965, 1963, 1962, 1961, 1958, 1957, 1956, 1955, 1954, 1952, 1951, 1949, 1948, 1947, 1946, 1945, 1944, 1942, 1940, 1939, 1938, 1937, 1936, 1935, 1934, 1933, 1932, 1931, 1930, 1929, 1928, 1927, 1926, 1925, 1924, 1923, 1921, 1920
3618 W 106TH ST	2014, 2010, 2006, 2004, 2003, 2000, 1999, 1996, 1992, 1991, 1990, 1986, 1985, 1981, 1976, 1972, 1971, 1969, 1967, 1966, 1965, 1963, 1962, 1961, 1958, 1956, 1955, 1952, 1951, 1949, 1948, 1947, 1945, 1944, 1942, 1940, 1939, 1938, 1937, 1936, 1935, 1934, 1933, 1932, 1931, 1930, 1929, 1928, 1927, 1926, 1925, 1924, 1923, 1921, 1920
3618 W CENTURY BLVD	2014, 2010, 2006, 2004, 2003, 2000, 1999, 1996, 1995, 1992, 1991, 1990, 1986, 1985, 1981, 1980, 1976, 1975, 1972, 1971, 1970, 1969, 1967, 1966, 1965, 1964, 1963, 1962, 1961, 1960, 1958, 1957, 1956, 1955, 1954, 1952, 1951, 1950, 1949, 1948, 1947, 1946, 1945, 1944, 1942, 1940, 1939, 1938, 1937, 1936, 1935, 1934, 1933, 1932, 1931, 1930, 1929, 1928, 1927, 1926, 1925, 1924, 1923, 1921, 1920
3619 102ND ST W	2014, 2010, 2006, 2004, 2003, 2001, 2000, 1999, 1996, 1995, 1992, 1991, 1990, 1986, 1985, 1981, 1980, 1976, 1975, 1972, 1971, 1970, 1969, 1967, 1966, 1964, 1963, 1962, 1961, 1960, 1958, 1957, 1956, 1955, 1954, 1952, 1951, 1950, 1949, 1948, 1947, 1946, 1945, 1944, 1942, 1940, 1939, 1938, 1937, 1936, 1935, 1934, 1933, 1932, 1931, 1930, 1929, 1928, 1927, 1926, 1925, 1924, 1923, 1921, 1920
3619 W 102ND ST	2014, 2010, 2006, 2004, 2003, 2001, 2000, 1999, 1996, 1995, 1992, 1991, 1990, 1986, 1985, 1981, 1975, 1972, 1971, 1969, 1967, 1966, 1965, 1963, 1962, 1961, 1960, 1958, 1956, 1955, 1952, 1951, 1949, 1948, 1947, 1945, 1944, 1942, 1940, 1939, 1938, 1937, 1936, 1935, 1934, 1933, 1932, 1931, 1930, 1929, 1928, 1927, 1926, 1925, 1924, 1923, 1921, 1920
3619 W 106TH ST	2014, 2010, 2006, 2004, 2003, 2000, 1999, 1996, 1992, 1991, 1986, 1985, 1981, 1976, 1975, 1972, 1971, 1969, 1966, 1965, 1963, 1962, 1961, 1958, 1956, 1955, 1952, 1951, 1949, 1948, 1947, 1946, 1945, 1944, 1942, 1940, 1939, 1938, 1937, 1936, 1935, 1934, 1933, 1932, 1931, 1930, 1929, 1928, 1927, 1926, 1925, 1924, 1923, 1921, 1920
3620 106TH ST W	2014, 2010, 2006, 2004, 2003, 2001, 2000, 1999, 1996, 1995, 1992, 1991, 1990, 1986, 1985, 1981, 1980, 1976, 1975, 1972, 1971, 1970, 1969, 1967, 1966, 1964, 1963, 1962, 1961, 1960, 1958, 1957, 1956, 1955, 1954, 1952, 1951, 1950, 1949, 1948, 1947, 1946, 1945, 1944, 1942, 1940, 1939, 1938, 1937, 1936, 1935, 1934, 1933, 1932, 1931, 1930, 1929, 1928, 1927, 1926, 1925, 1924, 1923, 1921, 1920
3620 W 102ND	2014, 2010, 2006, 2004, 2003, 2001, 2000, 1999, 1996, 1995, 1992, 1991, 1990, 1986, 1985, 1980, 1976, 1975, 1972, 1971, 1970, 1969, 1967, 1966, 1965, 1964, 1963, 1962, 1961, 1960, 1958, 1957, 1956, 1955, 1954, 1952, 1951, 1950, 1949, 1948, 1947, 1946, 1945, 1944, 1942, 1940, 1939, 1938, 1937, 1936, 1935, 1934, 1933, 1932, 1931, 1930, 1929, 1928, 1927, 1926, 1925, 1924, 1923, 1921, 1920
3620 W 102ND ST	2014, 2010, 2006, 2004, 2003, 2000, 1999, 1996, 1992, 1991, 1990, 1986, 1985, 1981, 1975, 1972, 1971, 1969, 1966, 1965, 1964, 1963, 1962, 1961, 1960, 1958, 1957, 1956, 1955, 1954, 1952, 1951, 1950, 1949, 1948, 1947, 1946, 1945, 1944, 1942, 1940, 1939, 1938, 1937, 1936, 1935, 1934, 1933, 1932, 1931, 1930, 1929, 1928, 1927, 1926, 1925, 1924, 1923, 1921, 1920
3625 W 102ND ST	2014, 2010, 2006, 2004, 2003, 2000, 1999, 1996, 1995, 1992, 1991, 1990, 1986, 1985, 1981, 1976, 1975, 1972, 1971, 1969, 1967, 1966, 1965, 1963, 1962, 1961, 1958, 1957, 1956, 1955, 1952, 1951, 1949, 1948, 1947, 1945, 1944, 1942, 1940, 1939, 1938, 1937, 1936, 1935, 1934, 1933, 1932, 1931, 1930, 1929, 1928, 1927, 1926, 1925, 1924, 1923, 1921, 1920

FINDINGS

Address Researched	Address Not Identified in Research Source
3620 W 102nd St	2006, 2004, 2003, 2001, 2000, 1999, 1996, 1995, 1992, 1991, 1990, 1986, 1985, 1981, 1980, 1976, 1975, 1972, 1971, 1970, 1969, 1967, 1966, 1965, 1964, 1963, 1962, 1961, 1960, 1958, 1957, 1956, 1955, 1954, 1952, 1951, 1950, 1949, 1948, 1947, 1946, 1945, 1944, 1942, 1940, 1939, 1938, 1937, 1936, 1935, 1934, 1933, 1932, 1931, 1930, 1929, 1928, 1927, 1926, 1925, 1924, 1923, 1921, 1920
3620 W 102nd St	2006, 2004, 2003, 2001, 2000, 1999, 1996, 1995, 1992, 1991, 1990, 1986, 1985, 1981, 1980, 1976, 1975, 1972, 1971, 1970, 1969, 1967, 1966, 1965, 1964, 1963, 1962, 1961, 1960, 1958, 1957, 1956, 1955, 1954, 1952, 1951, 1950, 1949, 1948, 1947, 1946, 1945, 1944, 1942, 1940, 1939, 1938, 1937, 1936, 1935, 1934, 1933, 1932, 1931, 1930, 1929, 1928, 1927, 1926, 1925, 1924, 1923, 1921, 1920
3620 W 106TH ST	2014, 2010, 2006, 2004, 2003, 2001, 2000, 1999, 1996, 1995, 1992, 1991, 1990, 1986, 1985, 1981, 1980, 1976, 1975, 1972, 1971, 1970, 1969, 1967, 1966, 1965, 1963, 1962, 1961, 1958, 1956, 1955, 1954, 1952, 1951, 1950, 1949, 1948, 1947, 1946, 1945, 1944, 1942, 1940, 1939, 1938, 1937, 1936, 1935, 1934, 1933, 1932, 1931, 1930, 1929, 1928, 1927, 1926, 1925, 1924, 1923, 1921, 1920
3621 CENTURY BLVD	2014, 2010, 2006, 2004, 2003, 2001, 2000, 1999, 1996, 1995, 1992, 1991, 1990, 1985, 1981, 1980, 1976, 1975, 1972, 1971, 1970, 1969, 1967, 1966, 1965, 1964, 1963, 1962, 1961, 1960, 1958, 1957, 1956, 1955, 1954, 1952, 1951, 1950, 1949, 1948, 1947, 1946, 1945, 1944, 1942, 1940, 1939, 1938, 1937, 1936, 1935, 1934, 1933, 1932, 1931, 1930, 1929, 1928, 1927, 1926, 1925, 1924, 1923, 1921, 1920
3621 E CENTURY BLVD	2014, 2010, 2006, 2004, 2003, 2001, 2000, 1999, 1996, 1995, 1992, 1991, 1976, 1972, 1971, 1970, 1969, 1967, 1966, 1965, 1963, 1962, 1961, 1958, 1957, 1956, 1955, 1954, 1952, 1951, 1950, 1949, 1948, 1947, 1946, 1945, 1944, 1942, 1940, 1939, 1938, 1937, 1936, 1935, 1934, 1933, 1932, 1931, 1930, 1929, 1928, 1927, 1926, 1925, 1924, 1923, 1921, 1920
3621 W 104TH ST	2014, 2010, 2006, 2004, 2003, 2001, 2000, 1999, 1996, 1995, 1992, 1991, 1990, 1986, 1985, 1981, 1980, 1976, 1972, 1971, 1969, 1967, 1966, 1965, 1964, 1963, 1962, 1961, 1958, 1957, 1956, 1955, 1954, 1952, 1951, 1950, 1949, 1948, 1947, 1946, 1945, 1944, 1942, 1940, 1939, 1938, 1937, 1936, 1935, 1934, 1933, 1932, 1931, 1930, 1929, 1928, 1927, 1926, 1925, 1924, 1923, 1921, 1920
3622 105TH ST W	2014, 2010, 2006, 2004, 2003, 2001, 2000, 1999, 1996, 1995, 1992, 1991, 1990, 1986, 1985, 1981, 1980, 1976, 1975, 1972, 1971, 1970, 1969, 1967, 1966, 1964, 1963, 1962, 1961, 1960, 1958, 1957, 1956, 1955, 1954, 1952, 1951, 1950, 1949, 1948, 1947, 1946, 1945, 1944, 1942, 1940, 1939, 1938, 1937, 1936, 1935, 1934, 1933, 1932, 1931, 1930, 1929, 1928, 1927, 1926, 1925, 1924, 1923, 1921, 1920
3622 W 104TH ST	2014, 2010, 2006, 2004, 2003, 2001, 2000, 1999, 1996, 1995, 1992, 1991, 1990, 1986, 1985, 1981, 1980, 1976, 1975, 1972, 1971, 1969, 1967, 1966, 1965, 1964, 1963, 1962, 1961, 1960, 1958, 1956, 1955, 1952, 1951, 1949, 1948, 1947, 1946, 1945, 1944, 1942, 1940, 1939, 1938, 1937, 1936, 1935, 1934, 1933, 1932, 1931, 1930, 1929, 1928, 1927, 1926, 1925, 1924, 1923, 1921, 1920
3622 W 105TH ST	2014, 2010, 2006, 2004, 2003, 2000, 1999, 1996, 1992, 1991, 1986, 1985, 1981, 1976, 1972, 1971, 1970, 1969, 1967, 1966, 1965, 1963, 1962, 1961, 1958, 1956, 1955, 1954, 1952, 1951, 1950, 1949, 1948, 1947, 1945, 1944, 1942, 1940, 1939, 1938, 1937, 1936, 1935, 1934, 1933, 1932, 1931, 1930, 1929, 1928, 1927, 1926, 1925, 1924, 1923, 1921, 1920
3623 W 105TH ST	2014, 2010, 2006, 2004, 2003, 2000, 1999, 1996, 1995, 1992, 1991, 1990, 1986, 1985, 1981, 1980, 1976, 1975, 1972, 1971, 1970, 1969, 1967, 1966, 1965, 1964, 1963, 1962, 1961, 1958, 1956, 1955, 1952, 1951, 1950, 1949, 1948, 1947, 1946, 1945, 1944, 1942, 1940, 1939, 1938, 1937, 1936, 1935, 1934, 1933, 1932, 1931, 1930, 1929, 1928, 1927, 1926, 1925, 1924, 1923, 1921, 1920
3624 106TH ST W	2014, 2010, 2006, 2004, 2003, 2001, 2000, 1999, 1996, 1995, 1992, 1991, 1990, 1986, 1985, 1981, 1980, 1976, 1975, 1972, 1971, 1970, 1969, 1967, 1966, 1964, 1963, 1962, 1961, 1960, 1958, 1957, 1956, 1955, 1954, 1952, 1951, 1950, 1949, 1948, 1947, 1946, 1945, 1944, 1942, 1940, 1939, 1938, 1937, 1936, 1935, 1934, 1933, 1932, 1931, 1930, 1929, 1928, 1927, 1926, 1925, 1924, 1923, 1921, 1920

FINDINGS

Address Researched	Address Not Identified in Research Source
3624 CENTURY BLVD W	2014, 2010, 2006, 2004, 2003, 2001, 2000, 1999, 1996, 1995, 1992, 1991, 1990, 1986, 1985, 1981, 1976, 1972, 1971, 1970, 1969, 1967, 1966, 1964, 1963, 1962, 1961, 1960, 1958, 1957, 1956, 1955, 1954, 1952, 1951, 1950, 1949, 1948, 1947, 1946, 1945, 1944, 1942, 1940, 1939, 1938, 1937, 1936, 1935, 1934, 1933, 1932, 1931, 1930, 1929, 1928, 1927, 1926, 1925, 1924, 1923, 1921, 1920
3624 W 105TH	2014, 2010, 2006, 2004, 2003, 2001, 2000, 1999, 1996, 1995, 1992, 1991, 1990, 1985, 1981, 1980, 1976, 1975, 1972, 1971, 1970, 1969, 1967, 1966, 1965, 1964, 1963, 1962, 1961, 1960, 1958, 1957, 1956, 1955, 1954, 1952, 1951, 1950, 1949, 1948, 1947, 1946, 1945, 1944, 1942, 1940, 1939, 1938, 1937, 1936, 1935, 1934, 1933, 1932, 1931, 1930, 1929, 1928, 1927, 1926, 1925, 1924, 1923, 1921, 1920
3624 W 106TH ST	2014, 2010, 2006, 2004, 2003, 2000, 1999, 1996, 1992, 1991, 1986, 1985, 1981, 1976, 1972, 1971, 1969, 1967, 1966, 1965, 1963, 1962, 1961, 1958, 1956, 1955, 1952, 1951, 1949, 1948, 1947, 1946, 1945, 1944, 1942, 1940, 1939, 1938, 1937, 1936, 1935, 1934, 1933, 1932, 1931, 1930, 1929, 1928, 1927, 1926, 1925, 1924, 1923, 1921, 1920
3624 W CENTURY BLVD	2014, 2010, 2006, 2004, 2003, 2000, 1999, 1996, 1995, 1992, 1991, 1990, 1986, 1985, 1981, 1980, 1976, 1975, 1972, 1971, 1970, 1969, 1967, 1966, 1965, 1963, 1962, 1961, 1958, 1957, 1956, 1955, 1952, 1951, 1950, 1949, 1948, 1947, 1946, 1945, 1944, 1942, 1940, 1939, 1938, 1937, 1936, 1935, 1934, 1933, 1932, 1931, 1930, 1929, 1928, 1927, 1926, 1925, 1924, 1923, 1921, 1920
3625 102ND ST W	2014, 2010, 2006, 2004, 2003, 2001, 2000, 1999, 1996, 1995, 1992, 1991, 1990, 1986, 1985, 1981, 1980, 1976, 1975, 1972, 1971, 1970, 1969, 1967, 1966, 1964, 1963, 1962, 1961, 1960, 1958, 1957, 1956, 1955, 1954, 1952, 1951, 1950, 1949, 1948, 1947, 1946, 1945, 1944, 1942, 1940, 1939, 1938, 1937, 1936, 1935, 1934, 1933, 1932, 1931, 1930, 1929, 1928, 1927, 1926, 1925, 1924, 1923, 1921, 1920
3625 106TH ST W	2014, 2010, 2006, 2004, 2003, 2001, 2000, 1999, 1996, 1995, 1992, 1991, 1990, 1986, 1985, 1981, 1980, 1976, 1975, 1972, 1971, 1970, 1969, 1967, 1966, 1964, 1963, 1962, 1961, 1960, 1958, 1957, 1956, 1955, 1954, 1952, 1951, 1950, 1949, 1948, 1947, 1946, 1945, 1944, 1942, 1940, 1939, 1938, 1937, 1936, 1935, 1934, 1933, 1932, 1931, 1930, 1929, 1928, 1927, 1926, 1925, 1924, 1923, 1921, 1920
3625 E CENTURY BLVD	2014, 2010, 2006, 2004, 2003, 2001, 2000, 1999, 1996, 1995, 1992, 1991, 1976, 1972, 1971, 1970, 1969, 1967, 1966, 1965, 1963, 1962, 1961, 1958, 1956, 1955, 1952, 1951, 1950, 1949, 1948, 1947, 1946, 1945, 1944, 1942, 1940, 1939, 1938, 1937, 1936, 1935, 1934, 1933, 1932, 1931, 1930, 1929, 1928, 1927, 1926, 1925, 1924, 1923, 1921, 1920
3625 W 106TH ST	2014, 2010, 2006, 2004, 2003, 2000, 1999, 1996, 1992, 1991, 1986, 1985, 1981, 1976, 1972, 1971, 1969, 1966, 1965, 1963, 1962, 1961, 1958, 1956, 1955, 1954, 1952, 1951, 1950, 1949, 1948, 1947, 1946, 1945, 1944, 1942, 1940, 1939, 1938, 1937, 1936, 1935, 1934, 1933, 1932, 1931, 1930, 1929, 1928, 1927, 1926, 1925, 1924, 1923, 1921, 1920
3626 E CENTURY BLVD	2014, 2010, 2006, 2004, 2003, 2001, 2000, 1999, 1996, 1995, 1992, 1991, 1976, 1972, 1971, 1970, 1969, 1967, 1966, 1965, 1963, 1962, 1961, 1960, 1958, 1957, 1956, 1955, 1954, 1952, 1951, 1950, 1949, 1948, 1947, 1946, 1945, 1944, 1942, 1940, 1939, 1938, 1937, 1936, 1935, 1934, 1933, 1932, 1931, 1930, 1929, 1928, 1927, 1926, 1925, 1924, 1923, 1921, 1920
3626 W 102ND ST	2014, 2010, 2006, 2004, 2003, 2001, 2000, 1999, 1996, 1995, 1992, 1991, 1990, 1986, 1985, 1981, 1980, 1976, 1975, 1972, 1971, 1970, 1969, 1967, 1966, 1965, 1963, 1962, 1961, 1960, 1958, 1957, 1956, 1955, 1954, 1952, 1951, 1950, 1949, 1948, 1947, 1946, 1945, 1944, 1942, 1940, 1939, 1938, 1937, 1936, 1935, 1934, 1933, 1932, 1931, 1930, 1929, 1928, 1927, 1926, 1925, 1924, 1923, 1921, 1920
3626 W 104TH ST	2014, 2010, 2006, 2004, 2003, 2001, 2000, 1999, 1996, 1995, 1992, 1991, 1990, 1986, 1985, 1981, 1980, 1976, 1975, 1972, 1971, 1969, 1967, 1966, 1965, 1964, 1963, 1962, 1961, 1960, 1958, 1956, 1955, 1952, 1951, 1949, 1948, 1947, 1945, 1944, 1942, 1940, 1939, 1938, 1937, 1936, 1935, 1934, 1933, 1932, 1931, 1930, 1929, 1928, 1927, 1926, 1925, 1924, 1923, 1921, 1920

FINDINGS

Address Researched	Address Not Identified in Research Source
3626 W 104th St	2014, 2006, 2004, 2003, 2001, 2000, 1999, 1996, 1995, 1992, 1991, 1990, 1986, 1985, 1981, 1980, 1976, 1975, 1972, 1971, 1970, 1969, 1967, 1966, 1965, 1964, 1963, 1962, 1961, 1960, 1958, 1957, 1956, 1955, 1954, 1952, 1951, 1950, 1949, 1948, 1947, 1946, 1945, 1944, 1942, 1940, 1939, 1938, 1937, 1936, 1935, 1934, 1933, 1932, 1931, 1930, 1929, 1928, 1927, 1926, 1925, 1924, 1923, 1921, 1920
3626 W 104th St	2014, 2006, 2004, 2003, 2001, 2000, 1999, 1996, 1995, 1992, 1991, 1990, 1986, 1985, 1981, 1980, 1976, 1975, 1972, 1971, 1970, 1969, 1967, 1966, 1965, 1964, 1963, 1962, 1961, 1960, 1958, 1957, 1956, 1955, 1954, 1952, 1951, 1950, 1949, 1948, 1947, 1946, 1945, 1944, 1942, 1940, 1939, 1938, 1937, 1936, 1935, 1934, 1933, 1932, 1931, 1930, 1929, 1928, 1927, 1926, 1925, 1924, 1923, 1921, 1920
3626 W CENTURY BLVD	2014, 2010, 2006, 2004, 2003, 2001, 2000, 1999, 1996, 1995, 1992, 1991, 1990, 1986, 1985, 1981, 1980, 1976, 1975, 1972, 1971, 1970, 1969, 1967, 1966, 1965, 1964, 1963, 1962, 1961, 1960, 1958, 1957, 1956, 1955, 1952, 1951, 1950, 1949, 1948, 1947, 1946, 1945, 1944, 1942, 1940, 1939, 1938, 1937, 1936, 1935, 1934, 1933, 1932, 1931, 1930, 1929, 1928, 1927, 1926, 1925, 1924, 1923, 1921, 1920
3627 104TH ST W	2014, 2010, 2006, 2004, 2003, 2001, 2000, 1999, 1996, 1995, 1992, 1991, 1990, 1986, 1985, 1981, 1980, 1976, 1975, 1972, 1971, 1970, 1969, 1967, 1966, 1964, 1963, 1962, 1961, 1960, 1958, 1957, 1956, 1955, 1954, 1952, 1951, 1950, 1949, 1948, 1947, 1946, 1945, 1944, 1942, 1940, 1939, 1938, 1937, 1936, 1935, 1934, 1933, 1932, 1931, 1930, 1929, 1928, 1927, 1926, 1925, 1924, 1923, 1921, 1920
3627 W 104TH	2014, 2010, 2006, 2004, 2003, 2001, 2000, 1999, 1996, 1995, 1992, 1991, 1990, 1986, 1985, 1980, 1976, 1975, 1972, 1970, 1969, 1967, 1966, 1965, 1964, 1963, 1961, 1960, 1958, 1957, 1956, 1955, 1954, 1952, 1951, 1950, 1949, 1948, 1947, 1946, 1945, 1944, 1942, 1940, 1939, 1938, 1937, 1936, 1935, 1934, 1933, 1932, 1931, 1930, 1929, 1928, 1927, 1926, 1925, 1924, 1923, 1921, 1920
3627 W 104TH ST	2014, 2010, 2006, 2004, 2003, 2000, 1999, 1996, 1992, 1991, 1986, 1985, 1981, 1972, 1971, 1969, 1966, 1965, 1963, 1962, 1961, 1956, 1955, 1952, 1951, 1949, 1948, 1947, 1946, 1945, 1944, 1942, 1940, 1939, 1938, 1937, 1936, 1935, 1934, 1933, 1932, 1931, 1930, 1929, 1928, 1927, 1926, 1925, 1924, 1923, 1921, 1920
3627 W 104th St	2014, 2006, 2004, 2003, 2001, 2000, 1999, 1996, 1995, 1992, 1991, 1990, 1986, 1985, 1981, 1980, 1976, 1975, 1972, 1971, 1970, 1969, 1967, 1966, 1965, 1964, 1963, 1962, 1961, 1960, 1958, 1957, 1956, 1955, 1954, 1952, 1951, 1950, 1949, 1948, 1947, 1946, 1945, 1944, 1942, 1940, 1939, 1938, 1937, 1936, 1935, 1934, 1933, 1932, 1931, 1930, 1929, 1928, 1927, 1926, 1925, 1924, 1923, 1921, 1920
3627 W 104th St	2014, 2006, 2004, 2003, 2001, 2000, 1999, 1996, 1995, 1992, 1991, 1990, 1986, 1985, 1981, 1980, 1976, 1975, 1972, 1971, 1970, 1969, 1967, 1966, 1965, 1964, 1963, 1962, 1961, 1960, 1958, 1957, 1956, 1955, 1954, 1952, 1951, 1950, 1949, 1948, 1947, 1946, 1945, 1944, 1942, 1940, 1939, 1938, 1937, 1936, 1935, 1934, 1933, 1932, 1931, 1930, 1929, 1928, 1927, 1926, 1925, 1924, 1923, 1921, 1920
3628 1/2 W CENTURY BLVD	2014, 2010, 2006, 2004, 2003, 2001, 2000, 1999, 1996, 1995, 1992, 1991, 1990, 1986, 1985, 1981, 1980, 1976, 1975, 1972, 1971, 1970, 1969, 1967, 1966, 1965, 1964, 1963, 1962, 1961, 1960, 1958, 1956, 1955, 1954, 1952, 1951, 1950, 1949, 1948, 1947, 1946, 1945, 1944, 1942, 1940, 1939, 1938, 1937, 1936, 1935, 1934, 1933, 1932, 1931, 1930, 1929, 1928, 1927, 1926, 1925, 1924, 1923, 1921, 1920
3628 105TH ST W	2014, 2010, 2006, 2004, 2003, 2001, 2000, 1999, 1996, 1995, 1992, 1991, 1990, 1986, 1985, 1981, 1980, 1976, 1975, 1972, 1971, 1970, 1969, 1967, 1966, 1964, 1963, 1962, 1961, 1960, 1958, 1957, 1956, 1955, 1954, 1952, 1951, 1950, 1949, 1948, 1947, 1946, 1945, 1944, 1942, 1940, 1939, 1938, 1937, 1936, 1935, 1934, 1933, 1932, 1931, 1930, 1929, 1928, 1927, 1926, 1925, 1924, 1923, 1921, 1920
3628 106TH ST W	2014, 2010, 2006, 2004, 2003, 2001, 2000, 1999, 1996, 1995, 1992, 1991, 1990, 1986, 1985, 1981, 1980, 1976, 1975, 1972, 1971, 1970, 1969, 1967, 1966, 1964, 1963, 1962, 1961, 1960, 1958, 1957, 1956, 1955, 1954, 1952, 1951, 1950, 1949, 1948, 1947, 1946, 1945, 1944, 1942, 1940, 1939, 1938, 1937, 1936, 1935, 1934, 1933, 1932, 1931, 1930, 1929, 1928, 1927, 1926, 1925, 1924, 1923, 1921, 1920

FINDINGS

Address Researched	Address Not Identified in Research Source
3628 W 104TH ST	2014, 2010, 2006, 2004, 2003, 2000, 1999, 1996, 1995, 1992, 1991, 1986, 1985, 1981, 1980, 1976, 1975, 1972, 1971, 1969, 1967, 1966, 1965, 1963, 1962, 1961, 1960, 1958, 1957, 1956, 1955, 1954, 1952, 1951, 1950, 1949, 1948, 1947, 1946, 1945, 1944, 1942, 1940, 1939, 1938, 1937, 1936, 1935, 1934, 1933, 1932, 1931, 1930, 1929, 1928, 1927, 1926, 1925, 1924, 1923, 1921, 1920
3628 W 105TH ST	2014, 2010, 2006, 2004, 2003, 2000, 1999, 1996, 1995, 1992, 1991, 1990, 1986, 1985, 1981, 1980, 1976, 1975, 1972, 1971, 1970, 1969, 1967, 1966, 1965, 1963, 1962, 1961, 1958, 1956, 1955, 1952, 1951, 1949, 1948, 1947, 1946, 1945, 1944, 1942, 1940, 1939, 1938, 1937, 1936, 1935, 1934, 1933, 1932, 1931, 1930, 1929, 1928, 1927, 1926, 1925, 1924, 1923, 1921, 1920
3628 W 106TH ST	2014, 2010, 2006, 2004, 2003, 2000, 1999, 1996, 1995, 1992, 1991, 1990, 1986, 1985, 1981, 1980, 1976, 1972, 1971, 1969, 1967, 1966, 1965, 1963, 1962, 1961, 1958, 1956, 1955, 1952, 1951, 1949, 1948, 1947, 1946, 1945, 1944, 1942, 1940, 1939, 1938, 1937, 1936, 1935, 1934, 1933, 1932, 1931, 1930, 1929, 1928, 1927, 1926, 1925, 1924, 1923, 1921, 1920
3628 W CENTURY BLVD	2014, 2010, 2006, 2004, 2003, 2001, 2000, 1999, 1996, 1995, 1992, 1991, 1990, 1986, 1985, 1981, 1980, 1976, 1975, 1972, 1971, 1970, 1969, 1967, 1966, 1965, 1964, 1963, 1962, 1961, 1960, 1958, 1956, 1955, 1954, 1952, 1951, 1950, 1949, 1948, 1947, 1946, 1945, 1944, 1942, 1940, 1939, 1938, 1937, 1936, 1935, 1934, 1933, 1932, 1931, 1930, 1929, 1928, 1927, 1926, 1925, 1924, 1923, 1921, 1920
3629 106TH ST W	2014, 2010, 2006, 2004, 2003, 2001, 2000, 1999, 1996, 1995, 1992, 1991, 1990, 1986, 1985, 1981, 1980, 1976, 1975, 1972, 1971, 1970, 1969, 1967, 1966, 1964, 1963, 1962, 1961, 1960, 1958, 1957, 1956, 1955, 1954, 1952, 1951, 1950, 1949, 1948, 1947, 1946, 1945, 1944, 1942, 1940, 1939, 1938, 1937, 1936, 1935, 1934, 1933, 1932, 1931, 1930, 1929, 1928, 1927, 1926, 1925, 1924, 1923, 1921, 1920
3629 W 105TH ST	2014, 2010, 2006, 2004, 2003, 2000, 1999, 1996, 1995, 1992, 1991, 1990, 1986, 1985, 1981, 1980, 1976, 1975, 1972, 1971, 1970, 1969, 1967, 1966, 1965, 1964, 1963, 1962, 1961, 1960, 1958, 1957, 1956, 1955, 1954, 1952, 1951, 1950, 1949, 1948, 1947, 1946, 1945, 1944, 1942, 1940, 1939, 1938, 1937, 1936, 1935, 1934, 1933, 1932, 1931, 1930, 1929, 1928, 1927, 1926, 1925, 1924, 1923, 1921, 1920
3629 W 106TH	2014, 2010, 2006, 2004, 2003, 2001, 2000, 1999, 1996, 1995, 1992, 1991, 1986, 1985, 1981, 1980, 1976, 1975, 1972, 1971, 1970, 1969, 1967, 1966, 1965, 1964, 1963, 1962, 1961, 1960, 1958, 1957, 1956, 1955, 1954, 1952, 1951, 1950, 1949, 1948, 1947, 1946, 1945, 1944, 1942, 1940, 1939, 1938, 1937, 1936, 1935, 1934, 1933, 1932, 1931, 1930, 1929, 1928, 1927, 1926, 1925, 1924, 1923, 1921, 1920
3629 W 106TH ST	2014, 2010, 2006, 2004, 2003, 2000, 1999, 1996, 1995, 1992, 1991, 1986, 1985, 1981, 1972, 1971, 1970, 1969, 1967, 1966, 1965, 1963, 1962, 1961, 1958, 1956, 1955, 1954, 1952, 1951, 1950, 1949, 1948, 1947, 1946, 1945, 1944, 1942, 1940, 1939, 1938, 1937, 1936, 1935, 1934, 1933, 1932, 1931, 1930, 1929, 1928, 1927, 1926, 1925, 1924, 1923, 1921, 1920
3630 1/2 W 104TH ST	2014, 2010, 2006, 2004, 2003, 2001, 2000, 1999, 1996, 1995, 1992, 1991, 1990, 1986, 1985, 1981, 1980, 1976, 1975, 1972, 1971, 1970, 1969, 1967, 1966, 1965, 1964, 1963, 1962, 1961, 1958, 1957, 1956, 1955, 1954, 1952, 1951, 1950, 1949, 1948, 1947, 1946, 1945, 1944, 1942, 1940, 1939, 1938, 1937, 1936, 1935, 1934, 1933, 1932, 1931, 1930, 1929, 1928, 1927, 1926, 1925, 1924, 1923, 1921, 1920
3630 W 104TH ST	2014, 2010, 2006, 2004, 2003, 2000, 1999, 1996, 1995, 1992, 1991, 1990, 1986, 1985, 1981, 1980, 1976, 1975, 1972, 1971, 1969, 1967, 1966, 1965, 1964, 1963, 1962, 1961, 1960, 1958, 1957, 1956, 1955, 1952, 1951, 1949, 1948, 1947, 1946, 1945, 1944, 1942, 1940, 1939, 1938, 1937, 1936, 1935, 1934, 1933, 1932, 1931, 1930, 1929, 1928, 1927, 1926, 1925, 1924, 1923, 1921, 1920
3630 W CENTURY BLVD	2014, 2010, 2006, 2004, 2003, 2001, 2000, 1999, 1996, 1995, 1992, 1991, 1990, 1986, 1985, 1981, 1980, 1976, 1975, 1972, 1971, 1970, 1969, 1967, 1966, 1965, 1964, 1963, 1962, 1961, 1960, 1958, 1956, 1955, 1954, 1952, 1951, 1950, 1949, 1948, 1947, 1946, 1945, 1944, 1942, 1940, 1939, 1938, 1937, 1936, 1935, 1934, 1933, 1932, 1931, 1930, 1929, 1928, 1927, 1926, 1925, 1924, 1923, 1921, 1920

FINDINGS

Address Researched	Address Not Identified in Research Source
36301/2 W CENTURY BLVD	2014, 2010, 2006, 2004, 2003, 2001, 2000, 1999, 1996, 1995, 1992, 1991, 1990, 1986, 1985, 1981, 1980, 1976, 1975, 1972, 1971, 1970, 1969, 1967, 1966, 1965, 1964, 1963, 1962, 1961, 1960, 1958, 1956, 1955, 1954, 1952, 1951, 1950, 1949, 1948, 1947, 1946, 1945, 1944, 1942, 1940, 1939, 1938, 1937, 1936, 1935, 1934, 1933, 1932, 1931, 1930, 1929, 1928, 1927, 1926, 1925, 1924, 1923, 1921, 1920
3631 105TH ST W	2014, 2010, 2006, 2004, 2003, 2001, 2000, 1999, 1996, 1995, 1992, 1991, 1990, 1986, 1985, 1981, 1980, 1976, 1975, 1972, 1971, 1970, 1969, 1967, 1966, 1964, 1963, 1962, 1961, 1960, 1958, 1957, 1956, 1955, 1954, 1952, 1951, 1950, 1949, 1948, 1947, 1946, 1945, 1944, 1942, 1940, 1939, 1938, 1937, 1936, 1935, 1934, 1933, 1932, 1931, 1930, 1929, 1928, 1927, 1926, 1925, 1924, 1923, 1921, 1920
3631 W 105TH ST	2014, 2010, 2006, 2004, 2003, 2001, 2000, 1999, 1996, 1995, 1992, 1991, 1990, 1986, 1985, 1981, 1980, 1976, 1975, 1972, 1971, 1970, 1969, 1967, 1966, 1965, 1963, 1962, 1961, 1960, 1958, 1956, 1955, 1952, 1951, 1949, 1948, 1947, 1945, 1944, 1942, 1940, 1939, 1938, 1937, 1936, 1935, 1934, 1933, 1932, 1931, 1930, 1929, 1928, 1927, 1926, 1925, 1924, 1923, 1921, 1920
3631 W 106TH ST	2014, 2010, 2006, 2004, 2003, 2001, 2000, 1999, 1996, 1995, 1992, 1991, 1990, 1986, 1985, 1981, 1980, 1976, 1975, 1972, 1971, 1970, 1969, 1967, 1966, 1965, 1963, 1962, 1961, 1960, 1958, 1957, 1956, 1955, 1954, 1952, 1951, 1950, 1949, 1948, 1947, 1946, 1945, 1944, 1942, 1940, 1939, 1938, 1937, 1936, 1935, 1934, 1933, 1932, 1931, 1930, 1929, 1928, 1927, 1926, 1925, 1924, 1923, 1921, 1920
3632 W 106TH ST	2014, 2010, 2006, 2004, 2003, 2000, 1999, 1996, 1995, 1992, 1991, 1990, 1986, 1985, 1981, 1976, 1975, 1972, 1971, 1970, 1969, 1967, 1966, 1965, 1963, 1962, 1961, 1960, 1958, 1956, 1955, 1954, 1952, 1951, 1950, 1949, 1948, 1947, 1946, 1945, 1944, 1942, 1940, 1939, 1938, 1937, 1936, 1935, 1934, 1933, 1932, 1931, 1930, 1929, 1928, 1927, 1926, 1925, 1924, 1923, 1921, 1920
3633 102ND ST W	2014, 2010, 2006, 2004, 2003, 2001, 2000, 1999, 1996, 1995, 1992, 1991, 1990, 1986, 1985, 1981, 1980, 1976, 1975, 1972, 1971, 1970, 1969, 1967, 1966, 1964, 1963, 1962, 1961, 1960, 1958, 1957, 1956, 1955, 1954, 1952, 1951, 1950, 1949, 1948, 1947, 1946, 1945, 1944, 1942, 1940, 1939, 1938, 1937, 1936, 1935, 1934, 1933, 1932, 1931, 1930, 1929, 1928, 1927, 1926, 1925, 1924, 1923, 1921, 1920
3633 E CENTURY BLVD	2014, 2010, 2006, 2004, 2003, 2001, 2000, 1999, 1996, 1995, 1992, 1991, 1976, 1972, 1971, 1970, 1969, 1967, 1966, 1965, 1963, 1962, 1961, 1958, 1956, 1955, 1952, 1951, 1950, 1949, 1948, 1947, 1946, 1945, 1944, 1942, 1940, 1939, 1938, 1937, 1936, 1935, 1934, 1933, 1932, 1931, 1930, 1929, 1928, 1927, 1926, 1925, 1924, 1923, 1921, 1920
3633 W 102ND	2014, 2010, 2006, 2004, 2003, 2001, 2000, 1999, 1996, 1995, 1992, 1991, 1990, 1986, 1985, 1980, 1976, 1975, 1972, 1971, 1970, 1969, 1967, 1966, 1965, 1964, 1963, 1962, 1961, 1960, 1958, 1957, 1956, 1955, 1954, 1952, 1951, 1950, 1949, 1948, 1947, 1946, 1945, 1944, 1942, 1940, 1939, 1938, 1937, 1936, 1935, 1934, 1933, 1932, 1931, 1930, 1929, 1928, 1927, 1926, 1925, 1924, 1923, 1921, 1920
3633 W 102ND ST	2014, 2010, 2006, 2004, 2003, 2001, 2000, 1999, 1996, 1995, 1992, 1991, 1990, 1986, 1985, 1981, 1976, 1975, 1972, 1971, 1969, 1967, 1966, 1965, 1963, 1962, 1961, 1958, 1957, 1956, 1955, 1954, 1952, 1951, 1950, 1949, 1948, 1947, 1946, 1945, 1944, 1942, 1940, 1939, 1938, 1937, 1936, 1935, 1934, 1933, 1932, 1931, 1930, 1929, 1928, 1927, 1926, 1925, 1924, 1923, 1921, 1920
3633 W 104TH ST	2014, 2010, 2006, 2004, 2003, 2001, 2000, 1999, 1996, 1995, 1992, 1991, 1990, 1986, 1985, 1981, 1980, 1976, 1975, 1972, 1971, 1970, 1969, 1967, 1966, 1965, 1964, 1963, 1962, 1961, 1958, 1956, 1955, 1952, 1951, 1949, 1948, 1947, 1945, 1944, 1942, 1940, 1939, 1938, 1937, 1936, 1935, 1934, 1933, 1932, 1931, 1930, 1929, 1928, 1927, 1926, 1925, 1924, 1923, 1921, 1920
3633 W 105TH ST	2014, 2010, 2006, 2004, 2003, 2001, 2000, 1999, 1996, 1995, 1992, 1991, 1990, 1986, 1985, 1981, 1980, 1976, 1975, 1972, 1971, 1970, 1969, 1967, 1966, 1965, 1964, 1963, 1962, 1961, 1960, 1958, 1957, 1956, 1955, 1952, 1951, 1950, 1949, 1948, 1947, 1946, 1945, 1944, 1942, 1940, 1939, 1938, 1937, 1936, 1935, 1934, 1933, 1932, 1931, 1930, 1929, 1928, 1927, 1926, 1925, 1924, 1923, 1921, 1920

FINDINGS

Address Researched	Address Not Identified in Research Source
3633 W 106TH ST	2014, 2010, 2006, 2004, 2003, 2001, 2000, 1999, 1996, 1995, 1992, 1991, 1990, 1986, 1985, 1981, 1980, 1976, 1975, 1972, 1971, 1970, 1969, 1967, 1966, 1965, 1964, 1963, 1962, 1961, 1958, 1956, 1955, 1952, 1951, 1949, 1948, 1947, 1946, 1945, 1944, 1942, 1940, 1939, 1938, 1937, 1936, 1935, 1934, 1933, 1932, 1931, 1930, 1929, 1928, 1927, 1926, 1925, 1924, 1923, 1921, 1920
3634 105TH ST W	2014, 2010, 2006, 2004, 2003, 2001, 2000, 1999, 1996, 1995, 1992, 1991, 1990, 1986, 1985, 1981, 1980, 1976, 1975, 1972, 1971, 1970, 1969, 1967, 1966, 1964, 1963, 1962, 1961, 1960, 1958, 1957, 1956, 1955, 1954, 1952, 1951, 1950, 1949, 1948, 1947, 1946, 1945, 1944, 1942, 1940, 1939, 1938, 1937, 1936, 1935, 1934, 1933, 1932, 1931, 1930, 1929, 1928, 1927, 1926, 1925, 1924, 1923, 1921, 1920
3634 W 102ND ST	2014, 2010, 2006, 2004, 2003, 2001, 2000, 1999, 1996, 1995, 1992, 1991, 1990, 1986, 1985, 1981, 1980, 1976, 1975, 1972, 1971, 1970, 1969, 1967, 1966, 1965, 1964, 1963, 1962, 1961, 1960, 1958, 1956, 1955, 1952, 1951, 1950, 1949, 1948, 1947, 1946, 1945, 1944, 1942, 1940, 1939, 1938, 1937, 1936, 1935, 1934, 1933, 1932, 1931, 1930, 1929, 1928, 1927, 1926, 1925, 1924, 1923, 1921, 1920
3634 W 105TH ST	2014, 2010, 2006, 2004, 2003, 2000, 1999, 1996, 1995, 1992, 1991, 1990, 1986, 1985, 1981, 1980, 1976, 1972, 1971, 1970, 1969, 1967, 1966, 1965, 1963, 1962, 1961, 1958, 1956, 1955, 1952, 1951, 1950, 1949, 1948, 1947, 1946, 1945, 1944, 1942, 1940, 1939, 1938, 1937, 1936, 1935, 1934, 1933, 1932, 1931, 1930, 1929, 1928, 1927, 1926, 1925, 1924, 1923, 1921, 1920
3634 W 106TH ST	2014, 2010, 2006, 2004, 2003, 2000, 1999, 1996, 1995, 1992, 1991, 1990, 1986, 1985, 1981, 1980, 1976, 1975, 1972, 1971, 1970, 1969, 1967, 1966, 1965, 1963, 1962, 1961, 1960, 1958, 1957, 1956, 1955, 1954, 1952, 1951, 1950, 1949, 1948, 1947, 1946, 1945, 1944, 1942, 1940, 1939, 1938, 1937, 1936, 1935, 1934, 1933, 1932, 1931, 1930, 1929, 1928, 1927, 1926, 1925, 1924, 1923, 1921, 1920
3635 W 102ND ST	2014, 2010, 2006, 2004, 2003, 2001, 2000, 1999, 1996, 1995, 1992, 1991, 1990, 1986, 1985, 1981, 1980, 1976, 1975, 1972, 1971, 1970, 1969, 1967, 1966, 1965, 1964, 1963, 1962, 1961, 1960, 1958, 1956, 1955, 1952, 1951, 1949, 1948, 1947, 1945, 1944, 1942, 1940, 1939, 1938, 1937, 1936, 1935, 1934, 1933, 1932, 1931, 1930, 1929, 1928, 1927, 1926, 1925, 1924, 1923, 1921, 1920
3635 W 105TH ST	2014, 2010, 2006, 2004, 2003, 2001, 2000, 1999, 1996, 1995, 1992, 1991, 1990, 1986, 1985, 1981, 1980, 1976, 1975, 1972, 1971, 1970, 1969, 1967, 1966, 1965, 1964, 1963, 1962, 1961, 1958, 1957, 1956, 1955, 1952, 1951, 1950, 1949, 1948, 1947, 1946, 1945, 1944, 1942, 1940, 1939, 1938, 1937, 1936, 1935, 1934, 1933, 1932, 1931, 1930, 1929, 1928, 1927, 1926, 1925, 1924, 1923, 1921, 1920
3636 105TH ST W	2014, 2010, 2006, 2004, 2003, 2001, 2000, 1999, 1996, 1995, 1992, 1991, 1990, 1986, 1985, 1981, 1980, 1976, 1975, 1972, 1971, 1970, 1969, 1967, 1966, 1964, 1963, 1962, 1961, 1960, 1958, 1957, 1956, 1955, 1954, 1952, 1951, 1950, 1949, 1948, 1947, 1946, 1945, 1944, 1942, 1940, 1939, 1938, 1937, 1936, 1935, 1934, 1933, 1932, 1931, 1930, 1929, 1928, 1927, 1926, 1925, 1924, 1923, 1921, 1920
3636 106TH ST W	2014, 2010, 2006, 2004, 2003, 2001, 2000, 1999, 1996, 1995, 1992, 1991, 1990, 1986, 1985, 1981, 1980, 1976, 1975, 1972, 1971, 1970, 1969, 1967, 1966, 1964, 1963, 1962, 1961, 1960, 1958, 1957, 1956, 1955, 1954, 1952, 1951, 1950, 1949, 1948, 1947, 1946, 1945, 1944, 1942, 1940, 1939, 1938, 1937, 1936, 1935, 1934, 1933, 1932, 1931, 1930, 1929, 1928, 1927, 1926, 1925, 1924, 1923, 1921, 1920
3636 CENTURY BLVD W	2014, 2010, 2006, 2004, 2003, 2001, 2000, 1999, 1996, 1995, 1992, 1991, 1990, 1986, 1985, 1981, 1976, 1972, 1971, 1970, 1969, 1967, 1966, 1964, 1963, 1962, 1961, 1960, 1958, 1957, 1956, 1955, 1954, 1952, 1951, 1950, 1949, 1948, 1947, 1946, 1945, 1944, 1942, 1940, 1939, 1938, 1937, 1936, 1935, 1934, 1933, 1932, 1931, 1930, 1929, 1928, 1927, 1926, 1925, 1924, 1923, 1921, 1920
3636 W 105TH ST	2014, 2010, 2006, 2004, 2003, 2000, 1999, 1996, 1995, 1992, 1991, 1990, 1986, 1985, 1981, 1976, 1975, 1972, 1971, 1970, 1969, 1967, 1966, 1965, 1963, 1962, 1961, 1958, 1956, 1955, 1952, 1951, 1949, 1948, 1947, 1945, 1944, 1942, 1940, 1939, 1938, 1937, 1936, 1935, 1934, 1933, 1932, 1931, 1930, 1929, 1928, 1927, 1926, 1925, 1924, 1923, 1921, 1920

FINDINGS

Address Researched	Address Not Identified in Research Source
3636 W 106TH ST	2014, 2010, 2006, 2004, 2003, 2000, 1999, 1996, 1992, 1991, 1990, 1986, 1985, 1981, 1976, 1975, 1972, 1971, 1969, 1967, 1966, 1965, 1963, 1962, 1961, 1958, 1956, 1955, 1952, 1951, 1949, 1948, 1947, 1945, 1944, 1942, 1940, 1939, 1938, 1937, 1936, 1935, 1934, 1933, 1932, 1931, 1930, 1929, 1928, 1927, 1926, 1925, 1924, 1923, 1921, 1920
3636 W CENTURY BLVD	2014, 2010, 2006, 2004, 2003, 2001, 2000, 1999, 1996, 1995, 1992, 1991, 1990, 1986, 1985, 1981, 1980, 1976, 1975, 1972, 1971, 1970, 1969, 1967, 1966, 1965, 1963, 1962, 1961, 1958, 1956, 1955, 1952, 1951, 1949, 1948, 1947, 1946, 1945, 1944, 1942, 1940, 1939, 1938, 1937, 1936, 1935, 1934, 1933, 1932, 1931, 1930, 1929, 1928, 1927, 1926, 1925, 1924, 1923, 1921, 1920
3637 1/2 W 102ND ST	2014, 2010, 2006, 2004, 2003, 2001, 2000, 1999, 1996, 1995, 1992, 1991, 1990, 1986, 1985, 1981, 1980, 1976, 1975, 1972, 1971, 1970, 1969, 1967, 1966, 1965, 1964, 1963, 1962, 1961, 1958, 1957, 1956, 1955, 1954, 1952, 1951, 1950, 1949, 1948, 1947, 1946, 1945, 1944, 1942, 1940, 1939, 1938, 1937, 1936, 1935, 1934, 1933, 1932, 1931, 1930, 1929, 1928, 1927, 1926, 1925, 1924, 1923, 1921, 1920
3637 E CENTURY BLVD	2014, 2010, 2006, 2004, 2003, 2001, 2000, 1999, 1996, 1995, 1992, 1991, 1976, 1972, 1971, 1970, 1969, 1967, 1966, 1965, 1963, 1962, 1961, 1958, 1957, 1956, 1955, 1954, 1952, 1951, 1950, 1949, 1948, 1947, 1946, 1945, 1944, 1942, 1940, 1939, 1938, 1937, 1936, 1935, 1934, 1933, 1932, 1931, 1930, 1929, 1928, 1927, 1926, 1925, 1924, 1923, 1921, 1920
3637 W 102ND ST	2014, 2010, 2006, 2004, 2003, 2001, 2000, 1999, 1996, 1995, 1992, 1991, 1990, 1986, 1985, 1981, 1980, 1976, 1975, 1972, 1971, 1970, 1969, 1967, 1966, 1965, 1964, 1963, 1962, 1961, 1960, 1958, 1956, 1955, 1954, 1952, 1951, 1950, 1949, 1948, 1947, 1946, 1945, 1944, 1942, 1940, 1939, 1938, 1937, 1936, 1935, 1934, 1933, 1932, 1931, 1930, 1929, 1928, 1927, 1926, 1925, 1924, 1923, 1921, 1920
3638 104TH ST W	2014, 2010, 2006, 2004, 2003, 2001, 2000, 1999, 1996, 1995, 1992, 1991, 1990, 1986, 1985, 1981, 1980, 1976, 1975, 1972, 1971, 1970, 1969, 1967, 1966, 1964, 1963, 1962, 1961, 1960, 1958, 1957, 1956, 1955, 1954, 1952, 1951, 1950, 1949, 1948, 1947, 1946, 1945, 1944, 1942, 1940, 1939, 1938, 1937, 1936, 1935, 1934, 1933, 1932, 1931, 1930, 1929, 1928, 1927, 1926, 1925, 1924, 1923, 1921, 1920
3857 1/2 W 105TH ST	2014, 2010, 2006, 2004, 2003, 2001, 2000, 1999, 1996, 1995, 1992, 1991, 1990, 1986, 1985, 1981, 1980, 1976, 1975, 1972, 1971, 1970, 1969, 1967, 1966, 1965, 1963, 1962, 1961, 1958, 1957, 1956, 1955, 1954, 1952, 1951, 1950, 1949, 1948, 1947, 1946, 1945, 1944, 1942, 1940, 1939, 1938, 1937, 1936, 1935, 1934, 1933, 1932, 1931, 1930, 1929, 1928, 1927, 1926, 1925, 1924, 1923, 1921, 1920
3857 106TH ST W	2014, 2010, 2006, 2004, 2003, 2001, 2000, 1999, 1996, 1995, 1992, 1991, 1990, 1986, 1985, 1981, 1980, 1976, 1975, 1972, 1971, 1970, 1969, 1967, 1966, 1964, 1963, 1962, 1961, 1960, 1958, 1957, 1956, 1955, 1954, 1952, 1951, 1950, 1949, 1948, 1947, 1946, 1945, 1944, 1942, 1940, 1939, 1938, 1937, 1936, 1935, 1934, 1933, 1932, 1931, 1930, 1929, 1928, 1927, 1926, 1925, 1924, 1923, 1921, 1920
3857 108TH ST W	2014, 2010, 2006, 2004, 2003, 2001, 2000, 1999, 1996, 1995, 1992, 1991, 1990, 1986, 1985, 1981, 1980, 1976, 1975, 1972, 1971, 1970, 1969, 1967, 1966, 1964, 1963, 1962, 1961, 1960, 1958, 1957, 1956, 1955, 1954, 1952, 1951, 1950, 1949, 1948, 1947, 1946, 1945, 1944, 1942, 1940, 1939, 1938, 1937, 1936, 1935, 1934, 1933, 1932, 1931, 1930, 1929, 1928, 1927, 1926, 1925, 1924, 1923, 1921, 1920
3857 W 104TH ST	2014, 2010, 2006, 2004, 2003, 2001, 2000, 1999, 1996, 1992, 1991, 1986, 1985, 1981, 1980, 1976, 1975, 1972, 1971, 1970, 1969, 1967, 1966, 1965, 1964, 1963, 1962, 1961, 1960, 1958, 1957, 1956, 1955, 1954, 1952, 1951, 1950, 1949, 1948, 1947, 1946, 1945, 1944, 1942, 1940, 1939, 1938, 1937, 1936, 1935, 1934, 1933, 1932, 1931, 1930, 1929, 1928, 1927, 1926, 1925, 1924, 1923, 1921, 1920
3857 W 105TH ST	2014, 2010, 2006, 2004, 2003, 2001, 2000, 1999, 1996, 1995, 1992, 1991, 1986, 1985, 1981, 1976, 1975, 1972, 1971, 1970, 1969, 1967, 1966, 1965, 1964, 1963, 1962, 1961, 1960, 1958, 1957, 1956, 1955, 1952, 1951, 1949, 1948, 1947, 1946, 1945, 1944, 1942, 1940, 1939, 1938, 1937, 1936, 1935, 1934, 1933, 1932, 1931, 1930, 1929, 1928, 1927, 1926, 1925, 1924, 1923, 1921, 1920

FINDINGS

Address Researched	Address Not Identified in Research Source
3857 W 106TH ST	2014, 2010, 2006, 2004, 2003, 2001, 2000, 1999, 1996, 1992, 1991, 1986, 1985, 1981, 1976, 1972, 1971, 1969, 1967, 1966, 1965, 1963, 1962, 1961, 1958, 1956, 1955, 1952, 1951, 1949, 1948, 1947, 1945, 1944, 1942, 1940, 1939, 1938, 1937, 1936, 1935, 1934, 1933, 1932, 1931, 1930, 1929, 1928, 1927, 1926, 1925, 1924, 1923, 1921, 1920
3857 W 106th St	2006, 2004, 2003, 2001, 2000, 1999, 1996, 1995, 1992, 1991, 1990, 1986, 1985, 1981, 1980, 1976, 1975, 1972, 1971, 1970, 1969, 1967, 1966, 1965, 1964, 1963, 1962, 1961, 1960, 1958, 1957, 1956, 1955, 1954, 1952, 1951, 1950, 1949, 1948, 1947, 1946, 1945, 1944, 1942, 1940, 1939, 1938, 1937, 1936, 1935, 1934, 1933, 1932, 1931, 1930, 1929, 1928, 1927, 1926, 1925, 1924, 1923, 1921, 1920
3857 W 106th St	2006, 2004, 2003, 2001, 2000, 1999, 1996, 1995, 1992, 1991, 1990, 1986, 1985, 1981, 1980, 1976, 1975, 1972, 1971, 1970, 1969, 1967, 1966, 1965, 1964, 1963, 1962, 1961, 1960, 1958, 1957, 1956, 1955, 1954, 1952, 1951, 1950, 1949, 1948, 1947, 1946, 1945, 1944, 1942, 1940, 1939, 1938, 1937, 1936, 1935, 1934, 1933, 1932, 1931, 1930, 1929, 1928, 1927, 1926, 1925, 1924, 1923, 1921, 1920
3857 W 108TH ST	2014, 2010, 2006, 2004, 2003, 2000, 1999, 1996, 1995, 1992, 1991, 1986, 1985, 1981, 1976, 1975, 1972, 1971, 1970, 1969, 1967, 1966, 1965, 1963, 1962, 1961, 1960, 1958, 1956, 1955, 1954, 1952, 1951, 1950, 1949, 1948, 1947, 1946, 1945, 1944, 1942, 1940, 1939, 1938, 1937, 1936, 1935, 1934, 1933, 1932, 1931, 1930, 1929, 1928, 1927, 1926, 1925, 1924, 1923, 1921, 1920
3858 1/2 W 106TH ST	2014, 2010, 2006, 2004, 2003, 2001, 2000, 1999, 1996, 1995, 1992, 1991, 1990, 1986, 1985, 1981, 1980, 1976, 1975, 1972, 1971, 1970, 1969, 1967, 1966, 1965, 1963, 1962, 1961, 1960, 1958, 1956, 1955, 1954, 1952, 1951, 1950, 1949, 1948, 1947, 1946, 1945, 1944, 1942, 1940, 1939, 1938, 1937, 1936, 1935, 1934, 1933, 1932, 1931, 1930, 1929, 1928, 1927, 1926, 1925, 1924, 1923, 1921, 1920
3858 W 106TH ST	2014, 2010, 2006, 2004, 2003, 2000, 1999, 1996, 1995, 1992, 1991, 1990, 1986, 1985, 1981, 1980, 1976, 1972, 1971, 1969, 1967, 1966, 1965, 1963, 1962, 1961, 1960, 1958, 1956, 1955, 1954, 1952, 1951, 1950, 1949, 1948, 1947, 1946, 1945, 1944, 1942, 1940, 1939, 1938, 1937, 1936, 1935, 1934, 1933, 1932, 1931, 1930, 1929, 1928, 1927, 1926, 1925, 1924, 1923, 1921, 1920
3858 W 107TH ST	2014, 2010, 2006, 2004, 2003, 2000, 1999, 1996, 1995, 1992, 1991, 1986, 1985, 1981, 1980, 1976, 1975, 1972, 1971, 1970, 1969, 1967, 1966, 1965, 1964, 1963, 1962, 1961, 1960, 1958, 1957, 1956, 1955, 1954, 1952, 1951, 1950, 1949, 1948, 1947, 1946, 1945, 1944, 1942, 1940, 1939, 1938, 1937, 1936, 1935, 1934, 1933, 1932, 1931, 1930, 1929, 1928, 1927, 1926, 1925, 1924, 1923, 1921, 1920
3859 104TH ST W	2014, 2010, 2006, 2004, 2003, 2001, 2000, 1999, 1996, 1995, 1992, 1991, 1990, 1986, 1985, 1981, 1980, 1976, 1975, 1972, 1971, 1970, 1969, 1967, 1966, 1964, 1963, 1962, 1961, 1960, 1958, 1957, 1956, 1955, 1954, 1952, 1951, 1950, 1949, 1948, 1947, 1946, 1945, 1944, 1942, 1940, 1939, 1938, 1937, 1936, 1935, 1934, 1933, 1932, 1931, 1930, 1929, 1928, 1927, 1926, 1925, 1924, 1923, 1921, 1920
3859 107TH ST W	2014, 2010, 2006, 2004, 2003, 2001, 2000, 1999, 1996, 1995, 1992, 1991, 1990, 1986, 1985, 1981, 1980, 1976, 1975, 1972, 1971, 1970, 1969, 1967, 1966, 1964, 1963, 1962, 1961, 1960, 1958, 1957, 1956, 1955, 1954, 1952, 1951, 1950, 1949, 1948, 1947, 1946, 1945, 1944, 1942, 1940, 1939, 1938, 1937, 1936, 1935, 1934, 1933, 1932, 1931, 1930, 1929, 1928, 1927, 1926, 1925, 1924, 1923, 1921, 1920
3859 W 104TH ST	2014, 2010, 2006, 2004, 2003, 2001, 2000, 1999, 1996, 1992, 1991, 1990, 1986, 1985, 1981, 1980, 1976, 1975, 1972, 1971, 1970, 1969, 1967, 1966, 1965, 1963, 1962, 1961, 1960, 1958, 1957, 1956, 1955, 1954, 1952, 1951, 1950, 1949, 1948, 1947, 1946, 1945, 1944, 1942, 1940, 1939, 1938, 1937, 1936, 1935, 1934, 1933, 1932, 1931, 1930, 1929, 1928, 1927, 1926, 1925, 1924, 1923, 1921, 1920
3859 W 105TH ST	2014, 2010, 2006, 2004, 2003, 2000, 1999, 1996, 1995, 1992, 1991, 1990, 1986, 1985, 1981, 1976, 1975, 1972, 1971, 1970, 1969, 1967, 1966, 1965, 1964, 1963, 1962, 1961, 1958, 1956, 1955, 1954, 1952, 1951, 1950, 1949, 1948, 1947, 1946, 1945, 1944, 1942, 1940, 1939, 1938, 1937, 1936, 1935, 1934, 1933, 1932, 1931, 1930, 1929, 1928, 1927, 1926, 1925, 1924, 1923, 1921, 1920

FINDINGS

Address Researched	Address Not Identified in Research Source
3859 W 107TH ST	2014, 2010, 2006, 2004, 2003, 2000, 1999, 1996, 1995, 1992, 1991, 1990, 1986, 1985, 1981, 1976, 1975, 1972, 1971, 1970, 1969, 1967, 1966, 1965, 1964, 1963, 1962, 1961, 1958, 1956, 1955, 1954, 1952, 1951, 1950, 1949, 1948, 1947, 1946, 1945, 1944, 1942, 1940, 1939, 1938, 1937, 1936, 1935, 1934, 1933, 1932, 1931, 1930, 1929, 1928, 1927, 1926, 1925, 1924, 1923, 1921, 1920
3860 107TH ST W	2014, 2010, 2006, 2004, 2003, 2001, 2000, 1999, 1996, 1995, 1992, 1991, 1990, 1986, 1985, 1981, 1980, 1976, 1975, 1972, 1971, 1970, 1969, 1967, 1966, 1964, 1963, 1962, 1961, 1960, 1958, 1957, 1956, 1955, 1954, 1952, 1951, 1950, 1949, 1948, 1947, 1946, 1945, 1944, 1942, 1940, 1939, 1938, 1937, 1936, 1935, 1934, 1933, 1932, 1931, 1930, 1929, 1928, 1927, 1926, 1925, 1924, 1923, 1921, 1920
3860 W 107TH	2014, 2010, 2006, 2004, 2003, 2001, 2000, 1999, 1996, 1995, 1992, 1991, 1990, 1985, 1980, 1976, 1975, 1972, 1971, 1970, 1969, 1967, 1966, 1965, 1964, 1963, 1962, 1961, 1960, 1958, 1957, 1956, 1955, 1954, 1952, 1951, 1950, 1949, 1948, 1947, 1946, 1945, 1944, 1942, 1940, 1939, 1938, 1937, 1936, 1935, 1934, 1933, 1932, 1931, 1930, 1929, 1928, 1927, 1926, 1925, 1924, 1923, 1921, 1920
3860 W 107TH ST	2014, 2010, 2006, 2004, 2003, 2000, 1999, 1996, 1995, 1992, 1991, 1986, 1985, 1981, 1976, 1972, 1971, 1970, 1969, 1967, 1966, 1965, 1963, 1962, 1961, 1958, 1957, 1956, 1955, 1952, 1951, 1949, 1948, 1947, 1946, 1945, 1944, 1942, 1940, 1939, 1938, 1937, 1936, 1935, 1934, 1933, 1932, 1931, 1930, 1929, 1928, 1927, 1926, 1925, 1924, 1923, 1921, 1920
3860 W 108TH ST	2014, 2010, 2006, 2004, 2003, 2000, 1999, 1996, 1995, 1992, 1991, 1990, 1986, 1985, 1981, 1980, 1976, 1972, 1971, 1969, 1967, 1966, 1965, 1963, 1962, 1961, 1958, 1956, 1955, 1954, 1952, 1951, 1950, 1949, 1948, 1947, 1946, 1945, 1944, 1942, 1940, 1939, 1938, 1937, 1936, 1935, 1934, 1933, 1932, 1931, 1930, 1929, 1928, 1927, 1926, 1925, 1924, 1923, 1921, 1920
3861 1/2 W 104TH ST	2014, 2010, 2006, 2004, 2003, 2001, 2000, 1999, 1996, 1995, 1992, 1991, 1990, 1986, 1985, 1981, 1980, 1976, 1975, 1972, 1971, 1970, 1969, 1967, 1966, 1965, 1964, 1963, 1962, 1961, 1960, 1958, 1957, 1956, 1955, 1954, 1952, 1951, 1949, 1948, 1947, 1946, 1945, 1944, 1942, 1940, 1939, 1938, 1937, 1936, 1935, 1934, 1933, 1932, 1931, 1930, 1929, 1928, 1927, 1926, 1925, 1924, 1923, 1921, 1920
3861 104TH ST W	2014, 2010, 2006, 2004, 2003, 2001, 2000, 1999, 1996, 1995, 1992, 1991, 1990, 1986, 1985, 1981, 1980, 1976, 1975, 1972, 1971, 1970, 1969, 1967, 1966, 1964, 1963, 1962, 1961, 1960, 1958, 1957, 1956, 1955, 1954, 1952, 1951, 1950, 1949, 1948, 1947, 1946, 1945, 1944, 1942, 1940, 1939, 1938, 1937, 1936, 1935, 1934, 1933, 1932, 1931, 1930, 1929, 1928, 1927, 1926, 1925, 1924, 1923, 1921, 1920
3861 105TH ST W	2014, 2010, 2006, 2004, 2003, 2001, 2000, 1999, 1996, 1995, 1992, 1991, 1990, 1986, 1985, 1981, 1980, 1976, 1975, 1972, 1971, 1970, 1969, 1967, 1966, 1964, 1963, 1962, 1961, 1960, 1958, 1957, 1956, 1955, 1954, 1952, 1951, 1950, 1949, 1948, 1947, 1946, 1945, 1944, 1942, 1940, 1939, 1938, 1937, 1936, 1935, 1934, 1933, 1932, 1931, 1930, 1929, 1928, 1927, 1926, 1925, 1924, 1923, 1921, 1920
3861 108TH ST W	2014, 2010, 2006, 2004, 2003, 2001, 2000, 1999, 1996, 1995, 1992, 1991, 1990, 1986, 1985, 1981, 1980, 1976, 1975, 1972, 1971, 1970, 1969, 1967, 1966, 1964, 1963, 1962, 1961, 1960, 1958, 1957, 1956, 1955, 1954, 1952, 1951, 1950, 1949, 1948, 1947, 1946, 1945, 1944, 1942, 1940, 1939, 1938, 1937, 1936, 1935, 1934, 1933, 1932, 1931, 1930, 1929, 1928, 1927, 1926, 1925, 1924, 1923, 1921, 1920
3861 W 104TH ST	2014, 2010, 2006, 2004, 2003, 2001, 2000, 1999, 1996, 1995, 1992, 1991, 1990, 1986, 1985, 1981, 1980, 1976, 1972, 1971, 1970, 1969, 1967, 1966, 1965, 1963, 1962, 1961, 1958, 1956, 1955, 1952, 1951, 1950, 1949, 1948, 1947, 1945, 1944, 1942, 1940, 1939, 1938, 1937, 1936, 1935, 1934, 1933, 1932, 1931, 1930, 1929, 1928, 1927, 1926, 1925, 1924, 1923, 1921, 1920
3861 W 105TH ST	2014, 2010, 2006, 2004, 2003, 2000, 1999, 1996, 1995, 1992, 1991, 1990, 1986, 1985, 1981, 1976, 1972, 1971, 1970, 1969, 1967, 1966, 1965, 1963, 1962, 1961, 1958, 1956, 1955, 1954, 1952, 1951, 1950, 1949, 1948, 1947, 1946, 1945, 1944, 1942, 1940, 1939, 1938, 1937, 1936, 1935, 1934, 1933, 1932, 1931, 1930, 1929, 1928, 1927, 1926, 1925, 1924, 1923, 1921, 1920

FINDINGS

Address Researched	Address Not Identified in Research Source
3861 W 107TH ST	2014, 2010, 2006, 2004, 2003, 2000, 1999, 1996, 1995, 1992, 1991, 1990, 1986, 1985, 1981, 1980, 1976, 1972, 1971, 1970, 1969, 1967, 1966, 1965, 1964, 1963, 1962, 1961, 1960, 1958, 1957, 1956, 1955, 1954, 1952, 1951, 1950, 1949, 1948, 1947, 1946, 1945, 1944, 1942, 1940, 1939, 1938, 1937, 1936, 1935, 1934, 1933, 1932, 1931, 1930, 1929, 1928, 1927, 1926, 1925, 1924, 1923, 1921, 1920
3861 W 108TH ST	2014, 2010, 2006, 2004, 2003, 2000, 1999, 1996, 1995, 1992, 1991, 1990, 1986, 1985, 1981, 1980, 1976, 1975, 1972, 1971, 1969, 1967, 1966, 1965, 1963, 1962, 1961, 1960, 1958, 1956, 1955, 1952, 1951, 1949, 1948, 1947, 1946, 1945, 1944, 1942, 1940, 1939, 1938, 1937, 1936, 1935, 1934, 1933, 1932, 1931, 1930, 1929, 1928, 1927, 1926, 1925, 1924, 1923, 1921, 1920
3862 W 108TH ST	2014, 2010, 2006, 2004, 2003, 2000, 1999, 1996, 1995, 1992, 1991, 1990, 1986, 1985, 1981, 1980, 1976, 1972, 1971, 1970, 1969, 1967, 1966, 1965, 1964, 1963, 1962, 1961, 1960, 1958, 1956, 1955, 1954, 1952, 1951, 1950, 1949, 1948, 1947, 1946, 1945, 1944, 1942, 1940, 1939, 1938, 1937, 1936, 1935, 1934, 1933, 1932, 1931, 1930, 1929, 1928, 1927, 1926, 1925, 1924, 1923, 1921, 1920
3863 104TH ST W	2014, 2010, 2006, 2004, 2003, 2001, 2000, 1999, 1996, 1995, 1992, 1991, 1990, 1986, 1985, 1981, 1980, 1976, 1975, 1972, 1971, 1970, 1969, 1967, 1966, 1964, 1963, 1962, 1961, 1960, 1958, 1957, 1956, 1955, 1954, 1952, 1951, 1950, 1949, 1948, 1947, 1946, 1945, 1944, 1942, 1940, 1939, 1938, 1937, 1936, 1935, 1934, 1933, 1932, 1931, 1930, 1929, 1928, 1927, 1926, 1925, 1924, 1923, 1921, 1920
3863 108TH ST W	2014, 2010, 2006, 2004, 2003, 2001, 2000, 1999, 1996, 1995, 1992, 1991, 1990, 1986, 1985, 1981, 1980, 1976, 1975, 1972, 1971, 1970, 1969, 1967, 1966, 1964, 1963, 1962, 1961, 1960, 1958, 1957, 1956, 1955, 1954, 1952, 1951, 1950, 1949, 1948, 1947, 1946, 1945, 1944, 1942, 1940, 1939, 1938, 1937, 1936, 1935, 1934, 1933, 1932, 1931, 1930, 1929, 1928, 1927, 1926, 1925, 1924, 1923, 1921, 1920
3863 W 104TH ST	2014, 2010, 2006, 2004, 2003, 2001, 2000, 1999, 1996, 1995, 1992, 1991, 1986, 1985, 1981, 1976, 1972, 1971, 1969, 1967, 1966, 1965, 1963, 1962, 1961, 1958, 1957, 1956, 1955, 1954, 1952, 1951, 1950, 1949, 1948, 1947, 1946, 1945, 1944, 1942, 1940, 1939, 1938, 1937, 1936, 1935, 1934, 1933, 1932, 1931, 1930, 1929, 1928, 1927, 1926, 1925, 1924, 1923, 1921, 1920
3863 W 108TH	2014, 2010, 2006, 2004, 2003, 2001, 2000, 1999, 1996, 1995, 1992, 1991, 1990, 1985, 1981, 1980, 1976, 1975, 1972, 1971, 1970, 1969, 1967, 1966, 1965, 1964, 1963, 1962, 1961, 1960, 1958, 1957, 1956, 1955, 1954, 1952, 1951, 1950, 1949, 1948, 1947, 1946, 1945, 1944, 1942, 1940, 1939, 1938, 1937, 1936, 1935, 1934, 1933, 1932, 1931, 1930, 1929, 1928, 1927, 1926, 1925, 1924, 1923, 1921, 1920
3863 W 108TH ST	2014, 2010, 2006, 2004, 2003, 2000, 1999, 1996, 1995, 1992, 1991, 1990, 1986, 1985, 1981, 1976, 1972, 1971, 1970, 1969, 1967, 1966, 1965, 1963, 1962, 1961, 1958, 1957, 1956, 1955, 1952, 1951, 1950, 1949, 1948, 1947, 1946, 1945, 1944, 1942, 1940, 1939, 1938, 1937, 1936, 1935, 1934, 1933, 1932, 1931, 1930, 1929, 1928, 1927, 1926, 1925, 1924, 1923, 1921, 1920
3864 W 108TH ST	2014, 2010, 2006, 2004, 2003, 2000, 1999, 1996, 1995, 1992, 1991, 1990, 1986, 1985, 1981, 1980, 1976, 1975, 1972, 1971, 1970, 1969, 1967, 1966, 1965, 1964, 1963, 1962, 1961, 1960, 1958, 1957, 1956, 1955, 1954, 1952, 1951, 1950, 1949, 1948, 1947, 1946, 1945, 1944, 1942, 1940, 1939, 1938, 1937, 1936, 1935, 1934, 1933, 1932, 1931, 1930, 1929, 1928, 1927, 1926, 1925, 1924, 1923, 1921, 1920
3867 108TH ST W	2014, 2010, 2006, 2004, 2003, 2001, 2000, 1999, 1996, 1995, 1992, 1991, 1990, 1986, 1985, 1981, 1980, 1976, 1975, 1972, 1971, 1970, 1969, 1967, 1966, 1964, 1963, 1962, 1961, 1960, 1958, 1957, 1956, 1955, 1954, 1952, 1951, 1950, 1949, 1948, 1947, 1946, 1945, 1944, 1942, 1940, 1939, 1938, 1937, 1936, 1935, 1934, 1933, 1932, 1931, 1930, 1929, 1928, 1927, 1926, 1925, 1924, 1923, 1921, 1920
3867 W 108TH ST	2014, 2010, 2006, 2004, 2003, 2000, 1999, 1996, 1992, 1991, 1986, 1985, 1981, 1976, 1975, 1972, 1971, 1969, 1967, 1966, 1965, 1963, 1962, 1961, 1958, 1956, 1955, 1952, 1951, 1949, 1948, 1947, 1946, 1945, 1944, 1942, 1940, 1939, 1938, 1937, 1936, 1935, 1934, 1933, 1932, 1931, 1930, 1929, 1928, 1927, 1926, 1925, 1924, 1923, 1921, 1920

FINDINGS

Address Researched	Address Not Identified in Research Source
3868 W 108TH ST	2014, 2010, 2006, 2004, 2003, 2000, 1999, 1996, 1995, 1992, 1991, 1990, 1986, 1985, 1981, 1980, 1976, 1975, 1972, 1971, 1970, 1969, 1967, 1966, 1965, 1964, 1963, 1962, 1961, 1960, 1958, 1956, 1955, 1952, 1951, 1949, 1948, 1947, 1946, 1945, 1944, 1942, 1940, 1939, 1938, 1937, 1936, 1935, 1934, 1933, 1932, 1931, 1930, 1929, 1928, 1927, 1926, 1925, 1924, 1923, 1921, 1920
3869 108TH ST W	2014, 2010, 2006, 2004, 2003, 2001, 2000, 1999, 1996, 1995, 1992, 1991, 1990, 1986, 1985, 1981, 1980, 1976, 1975, 1972, 1971, 1970, 1969, 1967, 1966, 1964, 1963, 1962, 1961, 1960, 1958, 1957, 1956, 1955, 1954, 1952, 1951, 1950, 1949, 1948, 1947, 1946, 1945, 1944, 1942, 1940, 1939, 1938, 1937, 1936, 1935, 1934, 1933, 1932, 1931, 1930, 1929, 1928, 1927, 1926, 1925, 1924, 1923, 1921, 1920
3869 W 108TH ST	2014, 2010, 2006, 2004, 2003, 2000, 1999, 1996, 1995, 1992, 1991, 1990, 1986, 1985, 1981, 1980, 1976, 1975, 1972, 1971, 1969, 1967, 1966, 1965, 1963, 1962, 1961, 1958, 1957, 1956, 1955, 1954, 1952, 1951, 1950, 1949, 1948, 1947, 1946, 1945, 1944, 1942, 1940, 1939, 1938, 1937, 1936, 1935, 1934, 1933, 1932, 1931, 1930, 1929, 1928, 1927, 1926, 1925, 1924, 1923, 1921, 1920
3871 1/2 W 108TH ST	2014, 2010, 2006, 2004, 2003, 2001, 2000, 1999, 1996, 1995, 1992, 1991, 1990, 1986, 1985, 1981, 1980, 1976, 1975, 1972, 1971, 1970, 1969, 1967, 1966, 1965, 1964, 1963, 1962, 1961, 1960, 1958, 1956, 1955, 1954, 1952, 1951, 1950, 1949, 1948, 1947, 1946, 1945, 1944, 1942, 1940, 1939, 1938, 1937, 1936, 1935, 1934, 1933, 1932, 1931, 1930, 1929, 1928, 1927, 1926, 1925, 1924, 1923, 1921, 1920
3880 W 107TH ST	2014, 2010, 2006, 2004, 2003, 2001, 2000, 1999, 1996, 1995, 1992, 1991, 1990, 1986, 1985, 1981, 1980, 1976, 1975, 1972, 1971, 1970, 1969, 1967, 1966, 1965, 1963, 1962, 1961, 1960, 1958, 1957, 1956, 1955, 1954, 1952, 1951, 1950, 1949, 1948, 1947, 1946, 1945, 1944, 1942, 1940, 1939, 1938, 1937, 1936, 1935, 1934, 1933, 1932, 1931, 1930, 1929, 1928, 1927, 1926, 1925, 1924, 1923, 1921, 1920
3883 CENTURY BLVD W	2014, 2010, 2006, 2004, 2003, 2001, 1999, 1996, 1995, 1992, 1991, 1990, 1986, 1985, 1981, 1980, 1976, 1975, 1972, 1971, 1970, 1969, 1967, 1966, 1965, 1964, 1963, 1962, 1961, 1960, 1958, 1957, 1956, 1955, 1954, 1952, 1951, 1950, 1949, 1948, 1947, 1946, 1945, 1944, 1942, 1940, 1939, 1938, 1937, 1936, 1935, 1934, 1933, 1932, 1931, 1930, 1929, 1928, 1927, 1926, 1925, 1924, 1923, 1921, 1920
3883 W CENTURY BLVD	2014, 2010, 2006, 2004, 2003, 2000, 1999, 1996, 1995, 1992, 1991, 1990, 1986, 1985, 1981, 1980, 1976, 1975, 1972, 1971, 1970, 1969, 1967, 1966, 1965, 1964, 1963, 1962, 1961, 1960, 1958, 1957, 1956, 1955, 1954, 1952, 1951, 1950, 1949, 1948, 1947, 1946, 1945, 1944, 1942, 1940, 1939, 1938, 1937, 1936, 1935, 1934, 1933, 1932, 1931, 1930, 1929, 1928, 1927, 1926, 1925, 1924, 1923, 1921, 1920
3883 W Century Blvd	2006, 2004, 2003, 2001, 2000, 1999, 1996, 1995, 1992, 1991, 1990, 1986, 1985, 1981, 1980, 1976, 1975, 1972, 1971, 1970, 1969, 1967, 1966, 1965, 1964, 1963, 1962, 1961, 1960, 1958, 1957, 1956, 1955, 1954, 1952, 1951, 1950, 1949, 1948, 1947, 1946, 1945, 1944, 1942, 1940, 1939, 1938, 1937, 1936, 1935, 1934, 1933, 1932, 1931, 1930, 1929, 1928, 1927, 1926, 1925, 1924, 1923, 1921, 1920
3883 W Century Blvd	2006, 2004, 2003, 2001, 2000, 1999, 1996, 1995, 1992, 1991, 1990, 1986, 1985, 1981, 1980, 1976, 1975, 1972, 1971, 1970, 1969, 1967, 1966, 1965, 1964, 1963, 1962, 1961, 1960, 1958, 1957, 1956, 1955, 1954, 1952, 1951, 1950, 1949, 1948, 1947, 1946, 1945, 1944, 1942, 1940, 1939, 1938, 1937, 1936, 1935, 1934, 1933, 1932, 1931, 1930, 1929, 1928, 1927, 1926, 1925, 1924, 1923, 1921, 1920
3900 102ND ST W	2014, 2010, 2006, 2004, 2003, 2001, 2000, 1999, 1996, 1995, 1992, 1991, 1990, 1986, 1985, 1981, 1980, 1976, 1975, 1972, 1971, 1970, 1969, 1967, 1966, 1964, 1963, 1962, 1961, 1960, 1958, 1957, 1956, 1955, 1954, 1952, 1951, 1950, 1949, 1948, 1947, 1946, 1945, 1944, 1942, 1940, 1939, 1938, 1937, 1936, 1935, 1934, 1933, 1932, 1931, 1930, 1929, 1928, 1927, 1926, 1925, 1924, 1923, 1921, 1920
3900 106TH ST W	2014, 2010, 2006, 2004, 2003, 2001, 2000, 1999, 1996, 1995, 1992, 1991, 1990, 1986, 1985, 1981, 1980, 1976, 1975, 1972, 1971, 1970, 1969, 1967, 1966, 1964, 1963, 1962, 1961, 1960, 1958, 1957, 1956, 1955, 1954, 1952, 1951, 1950, 1949, 1948, 1947, 1946, 1945, 1944, 1942, 1940, 1939, 1938, 1937, 1936, 1935, 1934, 1933, 1932, 1931, 1930, 1929, 1928, 1927, 1926, 1925, 1924, 1923, 1921, 1920

FINDINGS

Address Researched	Address Not Identified in Research Source
3900 CENTURY BLVD W	2014, 2010, 2006, 2004, 2003, 2001, 1999, 1996, 1992, 1991, 1986, 1985, 1981, 1980, 1976, 1972, 1971, 1970, 1969, 1967, 1966, 1964, 1963, 1962, 1961, 1960, 1958, 1957, 1956, 1955, 1954, 1952, 1951, 1950, 1949, 1948, 1947, 1946, 1945, 1944, 1942, 1940, 1939, 1938, 1937, 1936, 1935, 1934, 1933, 1932, 1931, 1930, 1929, 1928, 1927, 1926, 1925, 1924, 1923, 1921, 1920
3900 W 102ND ST	2014, 2010, 2006, 2004, 2003, 2001, 2000, 1999, 1996, 1995, 1992, 1991, 1990, 1986, 1985, 1981, 1980, 1976, 1975, 1972, 1971, 1969, 1967, 1966, 1965, 1963, 1962, 1961, 1958, 1956, 1955, 1954, 1952, 1951, 1950, 1949, 1948, 1947, 1946, 1945, 1944, 1942, 1940, 1939, 1938, 1937, 1936, 1935, 1934, 1933, 1932, 1931, 1930, 1929, 1928, 1927, 1926, 1925, 1924, 1923, 1921, 1920
3900 W 104TH ST	2014, 2010, 2006, 2004, 2003, 2000, 1999, 1996, 1995, 1992, 1991, 1990, 1986, 1985, 1981, 1976, 1975, 1972, 1971, 1970, 1969, 1967, 1966, 1965, 1964, 1963, 1962, 1961, 1958, 1957, 1956, 1955, 1952, 1951, 1949, 1948, 1947, 1946, 1945, 1944, 1942, 1940, 1939, 1938, 1937, 1936, 1935, 1934, 1933, 1932, 1931, 1930, 1929, 1928, 1927, 1926, 1925, 1924, 1923, 1921, 1920
3900 W 105TH ST	2014, 2010, 2006, 2004, 2003, 2000, 1999, 1996, 1992, 1991, 1986, 1985, 1981, 1976, 1975, 1972, 1971, 1970, 1969, 1967, 1966, 1965, 1964, 1963, 1962, 1961, 1960, 1958, 1956, 1955, 1952, 1951, 1950, 1949, 1948, 1947, 1945, 1944, 1942, 1940, 1939, 1938, 1937, 1936, 1935, 1934, 1933, 1932, 1931, 1930, 1929, 1928, 1927, 1926, 1925, 1924, 1923, 1921, 1920
3900 W 106TH ST	2014, 2010, 2006, 2004, 2003, 2001, 2000, 1999, 1996, 1995, 1992, 1991, 1990, 1986, 1985, 1981, 1980, 1976, 1972, 1971, 1969, 1967, 1966, 1965, 1963, 1962, 1961, 1958, 1956, 1955, 1952, 1951, 1950, 1949, 1948, 1947, 1946, 1945, 1944, 1942, 1940, 1939, 1938, 1937, 1936, 1935, 1934, 1933, 1932, 1931, 1930, 1929, 1928, 1927, 1926, 1925, 1924, 1923, 1921, 1920
3900 W 108TH ST	2014, 2010, 2006, 2004, 2003, 2000, 1999, 1996, 1995, 1992, 1991, 1990, 1986, 1985, 1981, 1980, 1976, 1972, 1971, 1970, 1969, 1967, 1966, 1965, 1964, 1963, 1962, 1961, 1960, 1958, 1956, 1955, 1952, 1951, 1949, 1948, 1947, 1946, 1945, 1944, 1942, 1940, 1939, 1938, 1937, 1936, 1935, 1934, 1933, 1932, 1931, 1930, 1929, 1928, 1927, 1926, 1925, 1924, 1923, 1921, 1920
3900 W 108th St	2010, 2006, 2004, 2003, 2001, 2000, 1999, 1996, 1995, 1992, 1991, 1990, 1986, 1985, 1981, 1980, 1976, 1975, 1972, 1971, 1970, 1969, 1967, 1966, 1965, 1964, 1963, 1962, 1961, 1960, 1958, 1957, 1956, 1955, 1954, 1952, 1951, 1950, 1949, 1948, 1947, 1946, 1945, 1944, 1942, 1940, 1939, 1938, 1937, 1936, 1935, 1934, 1933, 1932, 1931, 1930, 1929, 1928, 1927, 1926, 1925, 1924, 1923, 1921, 1920
3900 W 108th St	2010, 2006, 2004, 2003, 2001, 2000, 1999, 1996, 1995, 1992, 1991, 1990, 1986, 1985, 1981, 1980, 1976, 1975, 1972, 1971, 1970, 1969, 1967, 1966, 1965, 1964, 1963, 1962, 1961, 1960, 1958, 1957, 1956, 1955, 1954, 1952, 1951, 1950, 1949, 1948, 1947, 1946, 1945, 1944, 1942, 1940, 1939, 1938, 1937, 1936, 1935, 1934, 1933, 1932, 1931, 1930, 1929, 1928, 1927, 1926, 1925, 1924, 1923, 1921, 1920
3900 W Century Blvd	2006, 2004, 2003, 2001, 2000, 1999, 1996, 1995, 1992, 1991, 1990, 1986, 1985, 1981, 1980, 1976, 1975, 1972, 1971, 1970, 1969, 1967, 1966, 1965, 1964, 1963, 1962, 1961, 1960, 1958, 1957, 1956, 1955, 1954, 1952, 1951, 1950, 1949, 1948, 1947, 1946, 1945, 1944, 1942, 1940, 1939, 1938, 1937, 1936, 1935, 1934, 1933, 1932, 1931, 1930, 1929, 1928, 1927, 1926, 1925, 1924, 1923, 1921, 1920
3900 W Century Blvd	2006, 2004, 2003, 2001, 2000, 1999, 1996, 1995, 1992, 1991, 1990, 1986, 1985, 1981, 1980, 1976, 1975, 1972, 1971, 1970, 1969, 1967, 1966, 1965, 1964, 1963, 1962, 1961, 1960, 1958, 1957, 1956, 1955, 1954, 1952, 1951, 1950, 1949, 1948, 1947, 1946, 1945, 1944, 1942, 1940, 1939, 1938, 1937, 1936, 1935, 1934, 1933, 1932, 1931, 1930, 1929, 1928, 1927, 1926, 1925, 1924, 1923, 1921, 1920
3900 W CENTURY BLVD	2014, 2010, 2006, 2004, 2003, 2000, 1999, 1996, 1995, 1992, 1991, 1985, 1980, 1976, 1975, 1972, 1971, 1970, 1969, 1966, 1965, 1963, 1962, 1961, 1960, 1958, 1956, 1955, 1954, 1952, 1951, 1949, 1948, 1947, 1946, 1945, 1944, 1942, 1940, 1939, 1938, 1937, 1936, 1935, 1934, 1933, 1932, 1931, 1930, 1929, 1928, 1927, 1926, 1925, 1924, 1923, 1921, 1920

FINDINGS

Address Researched	Address Not Identified in Research Source
3901 102ND ST W	2014, 2010, 2006, 2004, 2003, 2001, 2000, 1999, 1996, 1995, 1992, 1991, 1990, 1986, 1985, 1981, 1980, 1976, 1975, 1972, 1971, 1970, 1969, 1967, 1966, 1964, 1963, 1962, 1961, 1960, 1958, 1957, 1956, 1955, 1954, 1952, 1951, 1950, 1949, 1948, 1947, 1946, 1945, 1944, 1942, 1940, 1939, 1938, 1937, 1936, 1935, 1934, 1933, 1932, 1931, 1930, 1929, 1928, 1927, 1926, 1925, 1924, 1923, 1921, 1920
3901 105TH ST W	2014, 2010, 2006, 2004, 2003, 2001, 2000, 1999, 1996, 1995, 1992, 1991, 1990, 1986, 1985, 1981, 1980, 1976, 1975, 1972, 1971, 1970, 1969, 1967, 1966, 1964, 1963, 1962, 1961, 1960, 1958, 1957, 1956, 1955, 1954, 1952, 1951, 1950, 1949, 1948, 1947, 1946, 1945, 1944, 1942, 1940, 1939, 1938, 1937, 1936, 1935, 1934, 1933, 1932, 1931, 1930, 1929, 1928, 1927, 1926, 1925, 1924, 1923, 1921, 1920
3901 108TH ST W	2014, 2010, 2006, 2004, 2003, 2001, 2000, 1999, 1996, 1995, 1992, 1991, 1990, 1986, 1985, 1981, 1980, 1976, 1975, 1972, 1971, 1970, 1969, 1967, 1966, 1964, 1963, 1962, 1961, 1960, 1958, 1957, 1956, 1955, 1954, 1952, 1951, 1950, 1949, 1948, 1947, 1946, 1945, 1944, 1942, 1940, 1939, 1938, 1937, 1936, 1935, 1934, 1933, 1932, 1931, 1930, 1929, 1928, 1927, 1926, 1925, 1924, 1923, 1921, 1920
3901 E CENTURY BLVD	2014, 2010, 2006, 2004, 2003, 2001, 2000, 1999, 1996, 1995, 1992, 1991, 1990, 1986, 1981, 1980, 1976, 1972, 1971, 1970, 1969, 1967, 1966, 1965, 1964, 1963, 1962, 1961, 1960, 1958, 1956, 1955, 1954, 1952, 1951, 1949, 1948, 1947, 1946, 1945, 1944, 1942, 1940, 1939, 1938, 1937, 1936, 1935, 1934, 1933, 1932, 1931, 1930, 1929, 1928, 1927, 1926, 1925, 1924, 1923, 1921, 1920
3901 W 102ND ST	2014, 2010, 2006, 2004, 2003, 2000, 1999, 1996, 1995, 1992, 1991, 1990, 1986, 1985, 1981, 1975, 1972, 1971, 1969, 1967, 1966, 1965, 1964, 1963, 1962, 1961, 1960, 1958, 1957, 1956, 1955, 1954, 1952, 1951, 1950, 1949, 1948, 1947, 1946, 1945, 1944, 1942, 1940, 1939, 1938, 1937, 1936, 1935, 1934, 1933, 1932, 1931, 1930, 1929, 1928, 1927, 1926, 1925, 1924, 1923, 1921, 1920
3901 W 105TH ST	2014, 2010, 2006, 2004, 2003, 2000, 1999, 1996, 1992, 1991, 1986, 1985, 1981, 1980, 1976, 1975, 1972, 1971, 1970, 1969, 1967, 1966, 1965, 1963, 1962, 1961, 1960, 1958, 1956, 1955, 1952, 1951, 1950, 1949, 1948, 1947, 1946, 1945, 1944, 1942, 1940, 1939, 1938, 1937, 1936, 1935, 1934, 1933, 1932, 1931, 1930, 1929, 1928, 1927, 1926, 1925, 1924, 1923, 1921, 1920
3901 W 108TH ST	2014, 2010, 2006, 2004, 2003, 2000, 1999, 1996, 1995, 1992, 1991, 1990, 1986, 1985, 1981, 1980, 1976, 1975, 1972, 1971, 1969, 1967, 1966, 1965, 1963, 1962, 1961, 1958, 1956, 1955, 1952, 1951, 1949, 1948, 1947, 1945, 1944, 1942, 1940, 1939, 1938, 1937, 1936, 1935, 1934, 1933, 1932, 1931, 1930, 1929, 1928, 1927, 1926, 1925, 1924, 1923, 1921, 1920
3902 102ND ST W	2014, 2010, 2006, 2004, 2003, 2001, 2000, 1999, 1996, 1995, 1992, 1991, 1990, 1986, 1985, 1981, 1980, 1976, 1975, 1972, 1971, 1970, 1969, 1967, 1966, 1964, 1963, 1962, 1961, 1960, 1958, 1957, 1956, 1955, 1954, 1952, 1951, 1950, 1949, 1948, 1947, 1946, 1945, 1944, 1942, 1940, 1939, 1938, 1937, 1936, 1935, 1934, 1933, 1932, 1931, 1930, 1929, 1928, 1927, 1926, 1925, 1924, 1923, 1921, 1920
3902 108TH ST W	2014, 2010, 2006, 2004, 2003, 2001, 2000, 1999, 1996, 1995, 1992, 1991, 1990, 1986, 1985, 1981, 1980, 1976, 1975, 1972, 1971, 1970, 1969, 1967, 1966, 1964, 1963, 1962, 1961, 1960, 1958, 1957, 1956, 1955, 1954, 1952, 1951, 1950, 1949, 1948, 1947, 1946, 1945, 1944, 1942, 1940, 1939, 1938, 1937, 1936, 1935, 1934, 1933, 1932, 1931, 1930, 1929, 1928, 1927, 1926, 1925, 1924, 1923, 1921, 1920
3902 W 102ND ST	2014, 2010, 2006, 2004, 2003, 2000, 1999, 1996, 1995, 1992, 1991, 1990, 1986, 1985, 1981, 1980, 1976, 1975, 1972, 1971, 1969, 1967, 1966, 1965, 1963, 1962, 1961, 1958, 1956, 1955, 1954, 1952, 1951, 1950, 1949, 1948, 1947, 1946, 1945, 1944, 1942, 1940, 1939, 1938, 1937, 1936, 1935, 1934, 1933, 1932, 1931, 1930, 1929, 1928, 1927, 1926, 1925, 1924, 1923, 1921, 1920
3902 W 104TH ST	2014, 2010, 2006, 2004, 2003, 2000, 1999, 1996, 1995, 1992, 1991, 1986, 1985, 1981, 1980, 1976, 1975, 1972, 1971, 1970, 1969, 1967, 1966, 1965, 1964, 1963, 1962, 1961, 1960, 1958, 1957, 1956, 1955, 1954, 1952, 1951, 1950, 1949, 1948, 1947, 1946, 1945, 1944, 1942, 1940, 1939, 1938, 1937, 1936, 1935, 1934, 1933, 1932, 1931, 1930, 1929, 1928, 1927, 1926, 1925, 1924, 1923, 1921, 1920

FINDINGS

Address Researched	Address Not Identified in Research Source
3902 W 107TH ST	2014, 2010, 2006, 2004, 2003, 2000, 1999, 1996, 1995, 1992, 1991, 1990, 1986, 1985, 1981, 1980, 1976, 1975, 1972, 1971, 1970, 1969, 1967, 1966, 1965, 1964, 1963, 1962, 1961, 1958, 1956, 1955, 1954, 1952, 1951, 1950, 1949, 1948, 1947, 1945, 1944, 1942, 1940, 1939, 1938, 1937, 1936, 1935, 1934, 1933, 1932, 1931, 1930, 1929, 1928, 1927, 1926, 1925, 1924, 1923, 1921, 1920
3902 W 108TH ST	2014, 2010, 2006, 2004, 2003, 2000, 1999, 1996, 1995, 1992, 1991, 1990, 1986, 1985, 1981, 1976, 1972, 1971, 1969, 1967, 1966, 1965, 1963, 1962, 1961, 1958, 1956, 1955, 1952, 1951, 1949, 1948, 1947, 1945, 1944, 1942, 1940, 1939, 1938, 1937, 1936, 1935, 1934, 1933, 1932, 1931, 1930, 1929, 1928, 1927, 1926, 1925, 1924, 1923, 1921, 1920
3903 107TH ST W	2014, 2010, 2006, 2004, 2003, 2001, 2000, 1999, 1996, 1995, 1992, 1991, 1990, 1986, 1985, 1981, 1980, 1976, 1975, 1972, 1971, 1970, 1969, 1967, 1966, 1964, 1963, 1962, 1961, 1960, 1958, 1957, 1956, 1955, 1954, 1952, 1951, 1950, 1949, 1948, 1947, 1946, 1945, 1944, 1942, 1940, 1939, 1938, 1937, 1936, 1935, 1934, 1933, 1932, 1931, 1930, 1929, 1928, 1927, 1926, 1925, 1924, 1923, 1921, 1920
3903 W 104TH ST	2014, 2010, 2006, 2004, 2003, 2000, 1999, 1996, 1995, 1992, 1991, 1986, 1985, 1981, 1980, 1976, 1975, 1972, 1971, 1969, 1967, 1966, 1965, 1964, 1963, 1962, 1961, 1958, 1957, 1956, 1955, 1954, 1952, 1951, 1950, 1949, 1948, 1947, 1946, 1945, 1944, 1942, 1940, 1939, 1938, 1937, 1936, 1935, 1934, 1933, 1932, 1931, 1930, 1929, 1928, 1927, 1926, 1925, 1924, 1923, 1921, 1920
3903 W 107TH ST	2014, 2010, 2006, 2004, 2003, 2000, 1999, 1996, 1992, 1991, 1990, 1986, 1985, 1981, 1976, 1975, 1972, 1971, 1970, 1969, 1967, 1966, 1965, 1964, 1963, 1962, 1961, 1960, 1958, 1957, 1956, 1955, 1954, 1952, 1951, 1950, 1949, 1948, 1947, 1945, 1944, 1942, 1940, 1939, 1938, 1937, 1936, 1935, 1934, 1933, 1932, 1931, 1930, 1929, 1928, 1927, 1926, 1925, 1924, 1923, 1921, 1920
3904 104TH ST W	2014, 2010, 2006, 2004, 2003, 2001, 2000, 1999, 1996, 1995, 1992, 1991, 1990, 1986, 1985, 1981, 1980, 1976, 1975, 1972, 1971, 1970, 1969, 1967, 1966, 1964, 1963, 1962, 1961, 1960, 1958, 1957, 1956, 1955, 1954, 1952, 1951, 1950, 1949, 1948, 1947, 1946, 1945, 1944, 1942, 1940, 1939, 1938, 1937, 1936, 1935, 1934, 1933, 1932, 1931, 1930, 1929, 1928, 1927, 1926, 1925, 1924, 1923, 1921, 1920
3904 105TH ST W	2014, 2010, 2006, 2004, 2003, 2001, 2000, 1999, 1996, 1995, 1992, 1991, 1990, 1986, 1985, 1981, 1980, 1976, 1975, 1972, 1971, 1970, 1969, 1967, 1966, 1964, 1963, 1962, 1961, 1960, 1958, 1957, 1956, 1955, 1954, 1952, 1951, 1950, 1949, 1948, 1947, 1946, 1945, 1944, 1942, 1940, 1939, 1938, 1937, 1936, 1935, 1934, 1933, 1932, 1931, 1930, 1929, 1928, 1927, 1926, 1925, 1924, 1923, 1921, 1920
3904 106TH ST W	2014, 2010, 2006, 2004, 2003, 2001, 2000, 1999, 1996, 1995, 1992, 1991, 1990, 1986, 1985, 1981, 1980, 1976, 1975, 1972, 1971, 1970, 1969, 1967, 1966, 1964, 1963, 1962, 1961, 1960, 1958, 1957, 1956, 1955, 1954, 1952, 1951, 1950, 1949, 1948, 1947, 1946, 1945, 1944, 1942, 1940, 1939, 1938, 1937, 1936, 1935, 1934, 1933, 1932, 1931, 1930, 1929, 1928, 1927, 1926, 1925, 1924, 1923, 1921, 1920
3904 108TH ST W	2014, 2010, 2006, 2004, 2003, 2001, 2000, 1999, 1996, 1995, 1992, 1991, 1990, 1986, 1985, 1981, 1980, 1976, 1975, 1972, 1971, 1970, 1969, 1967, 1966, 1964, 1963, 1962, 1961, 1960, 1958, 1957, 1956, 1955, 1954, 1952, 1951, 1950, 1949, 1948, 1947, 1946, 1945, 1944, 1942, 1940, 1939, 1938, 1937, 1936, 1935, 1934, 1933, 1932, 1931, 1930, 1929, 1928, 1927, 1926, 1925, 1924, 1923, 1921, 1920
3904 W 102ND ST	2014, 2010, 2006, 2004, 2003, 2000, 1999, 1996, 1995, 1992, 1991, 1990, 1986, 1985, 1981, 1980, 1976, 1975, 1972, 1971, 1970, 1969, 1967, 1966, 1965, 1964, 1963, 1962, 1961, 1958, 1956, 1955, 1952, 1951, 1949, 1948, 1947, 1946, 1945, 1944, 1942, 1940, 1939, 1938, 1937, 1936, 1935, 1934, 1933, 1932, 1931, 1930, 1929, 1928, 1927, 1926, 1925, 1924, 1923, 1921, 1920
3904 W 104TH ST	2014, 2010, 2006, 2004, 2003, 2000, 1999, 1996, 1995, 1992, 1991, 1990, 1986, 1985, 1981, 1980, 1976, 1972, 1971, 1969, 1967, 1966, 1965, 1963, 1962, 1961, 1958, 1956, 1955, 1952, 1951, 1949, 1948, 1947, 1946, 1945, 1944, 1942, 1940, 1939, 1938, 1937, 1936, 1935, 1934, 1933, 1932, 1931, 1930, 1929, 1928, 1927, 1926, 1925, 1924, 1923, 1921, 1920

FINDINGS

Address Researched	Address Not Identified in Research Source
3904 W 105TH ST	2014, 2010, 2006, 2004, 2003, 2001, 2000, 1999, 1996, 1995, 1992, 1991, 1986, 1985, 1981, 1980, 1976, 1975, 1972, 1971, 1970, 1969, 1967, 1966, 1965, 1963, 1962, 1961, 1958, 1956, 1955, 1954, 1952, 1951, 1950, 1949, 1948, 1947, 1946, 1945, 1944, 1942, 1940, 1939, 1938, 1937, 1936, 1935, 1934, 1933, 1932, 1931, 1930, 1929, 1928, 1927, 1926, 1925, 1924, 1923, 1921, 1920
3904 W 106TH ST	2014, 2010, 2006, 2004, 2003, 2000, 1999, 1996, 1992, 1991, 1986, 1985, 1981, 1976, 1972, 1971, 1969, 1967, 1966, 1965, 1963, 1962, 1961, 1958, 1956, 1955, 1954, 1952, 1951, 1950, 1949, 1948, 1947, 1946, 1945, 1944, 1942, 1940, 1939, 1938, 1937, 1936, 1935, 1934, 1933, 1932, 1931, 1930, 1929, 1928, 1927, 1926, 1925, 1924, 1923, 1921, 1920
3904 W 106th St	2014, 2006, 2004, 2003, 2001, 2000, 1999, 1996, 1995, 1992, 1991, 1990, 1986, 1985, 1981, 1980, 1976, 1975, 1972, 1971, 1970, 1969, 1967, 1966, 1965, 1964, 1963, 1962, 1961, 1960, 1958, 1957, 1956, 1955, 1954, 1952, 1951, 1950, 1949, 1948, 1947, 1946, 1945, 1944, 1942, 1940, 1939, 1938, 1937, 1936, 1935, 1934, 1933, 1932, 1931, 1930, 1929, 1928, 1927, 1926, 1925, 1924, 1923, 1921, 1920
3904 W 106th St	2014, 2006, 2004, 2003, 2001, 2000, 1999, 1996, 1995, 1992, 1991, 1990, 1986, 1985, 1981, 1980, 1976, 1975, 1972, 1971, 1970, 1969, 1967, 1966, 1965, 1964, 1963, 1962, 1961, 1960, 1958, 1957, 1956, 1955, 1954, 1952, 1951, 1950, 1949, 1948, 1947, 1946, 1945, 1944, 1942, 1940, 1939, 1938, 1937, 1936, 1935, 1934, 1933, 1932, 1931, 1930, 1929, 1928, 1927, 1926, 1925, 1924, 1923, 1921, 1920
3904 W 108TH ST	2014, 2010, 2006, 2004, 2003, 2000, 1999, 1996, 1995, 1992, 1991, 1990, 1986, 1985, 1981, 1980, 1976, 1975, 1972, 1971, 1970, 1969, 1967, 1966, 1965, 1963, 1962, 1961, 1960, 1958, 1956, 1955, 1952, 1951, 1950, 1949, 1948, 1947, 1946, 1945, 1944, 1942, 1940, 1939, 1938, 1937, 1936, 1935, 1934, 1933, 1932, 1931, 1930, 1929, 1928, 1927, 1926, 1925, 1924, 1923, 1921, 1920
3905 104TH ST W	2014, 2010, 2006, 2004, 2003, 2001, 2000, 1999, 1996, 1995, 1992, 1991, 1990, 1986, 1985, 1981, 1980, 1976, 1975, 1972, 1971, 1970, 1969, 1967, 1966, 1964, 1963, 1962, 1961, 1960, 1958, 1957, 1956, 1955, 1954, 1952, 1951, 1950, 1949, 1948, 1947, 1946, 1945, 1944, 1942, 1940, 1939, 1938, 1937, 1936, 1935, 1934, 1933, 1932, 1931, 1930, 1929, 1928, 1927, 1926, 1925, 1924, 1923, 1921, 1920
3905 106TH ST W	2014, 2010, 2006, 2004, 2003, 2001, 2000, 1999, 1996, 1995, 1992, 1991, 1990, 1986, 1985, 1981, 1980, 1976, 1975, 1972, 1971, 1970, 1969, 1967, 1966, 1964, 1963, 1962, 1961, 1960, 1958, 1957, 1956, 1955, 1954, 1952, 1951, 1950, 1949, 1948, 1947, 1946, 1945, 1944, 1942, 1940, 1939, 1938, 1937, 1936, 1935, 1934, 1933, 1932, 1931, 1930, 1929, 1928, 1927, 1926, 1925, 1924, 1923, 1921, 1920
3905 W 102ND ST	2014, 2010, 2006, 2004, 2003, 2001, 2000, 1999, 1996, 1995, 1992, 1991, 1990, 1986, 1985, 1981, 1980, 1976, 1975, 1972, 1971, 1970, 1969, 1967, 1966, 1965, 1964, 1963, 1962, 1961, 1958, 1956, 1955, 1952, 1951, 1950, 1949, 1948, 1947, 1946, 1945, 1944, 1942, 1940, 1939, 1938, 1937, 1936, 1935, 1934, 1933, 1932, 1931, 1930, 1929, 1928, 1927, 1926, 1925, 1924, 1923, 1921, 1920
3905 W 104TH ST	2014, 2010, 2006, 2004, 2003, 2000, 1999, 1996, 1995, 1992, 1991, 1990, 1986, 1985, 1981, 1976, 1972, 1971, 1970, 1969, 1967, 1966, 1965, 1964, 1963, 1962, 1961, 1958, 1956, 1955, 1952, 1951, 1949, 1948, 1947, 1945, 1944, 1942, 1940, 1939, 1938, 1937, 1936, 1935, 1934, 1933, 1932, 1931, 1930, 1929, 1928, 1927, 1926, 1925, 1924, 1923, 1921, 1920
3905 W 105TH ST	2014, 2010, 2006, 2004, 2003, 2000, 1999, 1996, 1995, 1992, 1991, 1986, 1985, 1981, 1976, 1972, 1971, 1970, 1969, 1967, 1966, 1965, 1964, 1963, 1962, 1961, 1958, 1957, 1956, 1955, 1952, 1951, 1949, 1948, 1947, 1946, 1945, 1944, 1942, 1940, 1939, 1938, 1937, 1936, 1935, 1934, 1933, 1932, 1931, 1930, 1929, 1928, 1927, 1926, 1925, 1924, 1923, 1921, 1920
3905 W 106TH ST	2014, 2010, 2006, 2004, 2003, 2000, 1999, 1996, 1995, 1992, 1991, 1990, 1986, 1985, 1981, 1976, 1975, 1972, 1971, 1969, 1967, 1966, 1965, 1963, 1962, 1961, 1960, 1958, 1956, 1955, 1952, 1951, 1949, 1948, 1947, 1946, 1945, 1944, 1942, 1940, 1939, 1938, 1937, 1936, 1935, 1934, 1933, 1932, 1931, 1930, 1929, 1928, 1927, 1926, 1925, 1924, 1923, 1921, 1920

FINDINGS

Address Researched	Address Not Identified in Research Source
39051/2 W 106TH ST	2014, 2010, 2006, 2004, 2003, 2001, 2000, 1999, 1996, 1995, 1992, 1991, 1990, 1986, 1985, 1981, 1980, 1976, 1975, 1972, 1971, 1970, 1969, 1967, 1966, 1965, 1964, 1963, 1962, 1961, 1960, 1958, 1956, 1955, 1954, 1952, 1951, 1950, 1949, 1948, 1947, 1946, 1945, 1944, 1942, 1940, 1939, 1938, 1937, 1936, 1935, 1934, 1933, 1932, 1931, 1930, 1929, 1928, 1927, 1926, 1925, 1924, 1923, 1921, 1920
3906 W 106TH ST	2014, 2010, 2006, 2004, 2003, 2001, 2000, 1999, 1996, 1995, 1992, 1991, 1990, 1986, 1985, 1981, 1980, 1976, 1975, 1972, 1971, 1970, 1969, 1967, 1966, 1965, 1963, 1962, 1961, 1958, 1957, 1956, 1955, 1952, 1951, 1950, 1949, 1948, 1947, 1946, 1945, 1944, 1942, 1940, 1939, 1938, 1937, 1936, 1935, 1934, 1933, 1932, 1931, 1930, 1929, 1928, 1927, 1926, 1925, 1924, 1923, 1921, 1920
3906 W 107TH ST	2014, 2010, 2006, 2004, 2003, 2000, 1999, 1996, 1995, 1992, 1991, 1990, 1986, 1985, 1981, 1976, 1975, 1972, 1971, 1970, 1969, 1967, 1966, 1965, 1964, 1963, 1962, 1961, 1960, 1958, 1957, 1956, 1955, 1954, 1952, 1951, 1950, 1949, 1948, 1947, 1946, 1945, 1944, 1942, 1940, 1939, 1938, 1937, 1936, 1935, 1934, 1933, 1932, 1931, 1930, 1929, 1928, 1927, 1926, 1925, 1924, 1923, 1921, 1920
3906 W CENTURY BLVD	2014, 2010, 2006, 2004, 2003, 2001, 2000, 1999, 1996, 1995, 1992, 1991, 1990, 1986, 1985, 1981, 1980, 1976, 1975, 1972, 1971, 1970, 1969, 1967, 1966, 1965, 1964, 1963, 1962, 1961, 1958, 1956, 1955, 1952, 1951, 1949, 1948, 1947, 1945, 1944, 1942, 1940, 1939, 1938, 1937, 1936, 1935, 1934, 1933, 1932, 1931, 1930, 1929, 1928, 1927, 1926, 1925, 1924, 1923, 1921, 1920
3907 108TH ST W	2014, 2010, 2006, 2004, 2003, 2001, 2000, 1999, 1996, 1995, 1992, 1991, 1990, 1986, 1985, 1981, 1980, 1976, 1975, 1972, 1971, 1970, 1969, 1967, 1966, 1964, 1963, 1962, 1961, 1960, 1958, 1957, 1956, 1955, 1954, 1952, 1951, 1950, 1949, 1948, 1947, 1946, 1945, 1944, 1942, 1940, 1939, 1938, 1937, 1936, 1935, 1934, 1933, 1932, 1931, 1930, 1929, 1928, 1927, 1926, 1925, 1924, 1923, 1921, 1920
3907 E CENTURY BLVD	2014, 2010, 2006, 2004, 2003, 2001, 2000, 1999, 1996, 1995, 1992, 1991, 1981, 1976, 1972, 1971, 1970, 1969, 1967, 1966, 1965, 1963, 1962, 1961, 1958, 1956, 1955, 1952, 1951, 1949, 1948, 1947, 1946, 1945, 1944, 1942, 1940, 1939, 1938, 1937, 1936, 1935, 1934, 1933, 1932, 1931, 1930, 1929, 1928, 1927, 1926, 1925, 1924, 1923, 1921, 1920
3907 W 106TH ST	2014, 2010, 2006, 2004, 2003, 2000, 1999, 1996, 1995, 1992, 1991, 1990, 1986, 1985, 1981, 1980, 1976, 1975, 1972, 1971, 1970, 1969, 1967, 1966, 1965, 1964, 1963, 1962, 1961, 1960, 1958, 1957, 1956, 1955, 1954, 1952, 1951, 1950, 1949, 1948, 1947, 1946, 1945, 1944, 1942, 1940, 1939, 1938, 1937, 1936, 1935, 1934, 1933, 1932, 1931, 1930, 1929, 1928, 1927, 1926, 1925, 1924, 1923, 1921, 1920
3907 W 108TH ST	2014, 2010, 2006, 2004, 2003, 2000, 1999, 1996, 1992, 1991, 1986, 1985, 1981, 1976, 1975, 1972, 1971, 1970, 1969, 1967, 1966, 1965, 1963, 1962, 1961, 1958, 1957, 1956, 1955, 1954, 1952, 1951, 1950, 1949, 1948, 1947, 1946, 1945, 1944, 1942, 1940, 1939, 1938, 1937, 1936, 1935, 1934, 1933, 1932, 1931, 1930, 1929, 1928, 1927, 1926, 1925, 1924, 1923, 1921, 1920
3908 1/2 W 102ND ST	2014, 2010, 2006, 2004, 2003, 2001, 2000, 1999, 1996, 1995, 1992, 1991, 1990, 1986, 1985, 1981, 1980, 1976, 1975, 1972, 1971, 1970, 1969, 1967, 1966, 1965, 1964, 1963, 1962, 1961, 1958, 1957, 1956, 1955, 1954, 1952, 1951, 1950, 1949, 1948, 1947, 1946, 1945, 1944, 1942, 1940, 1939, 1938, 1937, 1936, 1935, 1934, 1933, 1932, 1931, 1930, 1929, 1928, 1927, 1926, 1925, 1924, 1923, 1921, 1920
3908 1/2 W 105TH ST	2014, 2010, 2006, 2004, 2003, 2001, 2000, 1999, 1996, 1995, 1992, 1991, 1990, 1986, 1985, 1981, 1980, 1976, 1975, 1972, 1971, 1970, 1969, 1967, 1966, 1965, 1963, 1962, 1961, 1960, 1958, 1957, 1956, 1955, 1954, 1952, 1951, 1950, 1949, 1948, 1947, 1946, 1945, 1944, 1942, 1940, 1939, 1938, 1937, 1936, 1935, 1934, 1933, 1932, 1931, 1930, 1929, 1928, 1927, 1926, 1925, 1924, 1923, 1921, 1920
3908 102ND ST W	2014, 2010, 2006, 2004, 2003, 2001, 2000, 1999, 1996, 1995, 1992, 1991, 1990, 1986, 1985, 1981, 1980, 1976, 1975, 1972, 1971, 1970, 1969, 1967, 1966, 1964, 1963, 1962, 1961, 1960, 1958, 1957, 1956, 1955, 1954, 1952, 1951, 1950, 1949, 1948, 1947, 1946, 1945, 1944, 1942, 1940, 1939, 1938, 1937, 1936, 1935, 1934, 1933, 1932, 1931, 1930, 1929, 1928, 1927, 1926, 1925, 1924, 1923, 1921, 1920

FINDINGS

Address Researched	Address Not Identified in Research Source
3908 104TH ST W	2014, 2010, 2006, 2004, 2003, 2001, 2000, 1999, 1996, 1995, 1992, 1991, 1990, 1986, 1985, 1981, 1980, 1976, 1975, 1972, 1971, 1970, 1969, 1967, 1966, 1964, 1963, 1962, 1961, 1960, 1958, 1957, 1956, 1955, 1954, 1952, 1951, 1950, 1949, 1948, 1947, 1946, 1945, 1944, 1942, 1940, 1939, 1938, 1937, 1936, 1935, 1934, 1933, 1932, 1931, 1930, 1929, 1928, 1927, 1926, 1925, 1924, 1923, 1921, 1920
3908 105TH ST W	2014, 2010, 2006, 2004, 2003, 2001, 2000, 1999, 1996, 1995, 1992, 1991, 1990, 1986, 1985, 1981, 1980, 1976, 1975, 1972, 1971, 1970, 1969, 1967, 1966, 1964, 1963, 1962, 1961, 1960, 1958, 1957, 1956, 1955, 1954, 1952, 1951, 1950, 1949, 1948, 1947, 1946, 1945, 1944, 1942, 1940, 1939, 1938, 1937, 1936, 1935, 1934, 1933, 1932, 1931, 1930, 1929, 1928, 1927, 1926, 1925, 1924, 1923, 1921, 1920
3908 107TH ST W	2014, 2010, 2006, 2004, 2003, 2001, 2000, 1999, 1996, 1995, 1992, 1991, 1990, 1986, 1985, 1981, 1980, 1976, 1975, 1972, 1971, 1970, 1969, 1967, 1966, 1964, 1963, 1962, 1961, 1960, 1958, 1957, 1956, 1955, 1954, 1952, 1951, 1950, 1949, 1948, 1947, 1946, 1945, 1944, 1942, 1940, 1939, 1938, 1937, 1936, 1935, 1934, 1933, 1932, 1931, 1930, 1929, 1928, 1927, 1926, 1925, 1924, 1923, 1921, 1920
3908 108TH ST W	2014, 2010, 2006, 2004, 2003, 2001, 2000, 1999, 1996, 1995, 1992, 1991, 1990, 1986, 1985, 1981, 1980, 1976, 1975, 1972, 1971, 1970, 1969, 1967, 1966, 1964, 1963, 1962, 1961, 1960, 1958, 1957, 1956, 1955, 1954, 1952, 1951, 1950, 1949, 1948, 1947, 1946, 1945, 1944, 1942, 1940, 1939, 1938, 1937, 1936, 1935, 1934, 1933, 1932, 1931, 1930, 1929, 1928, 1927, 1926, 1925, 1924, 1923, 1921, 1920
3908 W 102ND ST	2014, 2010, 2006, 2004, 2003, 2000, 1999, 1996, 1995, 1992, 1991, 1990, 1986, 1985, 1981, 1980, 1976, 1975, 1972, 1971, 1969, 1967, 1966, 1965, 1964, 1963, 1962, 1961, 1958, 1956, 1955, 1954, 1952, 1951, 1950, 1949, 1948, 1947, 1946, 1945, 1944, 1942, 1940, 1939, 1938, 1937, 1936, 1935, 1934, 1933, 1932, 1931, 1930, 1929, 1928, 1927, 1926, 1925, 1924, 1923, 1921, 1920
3908 W 104TH ST	2014, 2010, 2006, 2004, 2003, 2000, 1999, 1996, 1992, 1991, 1986, 1985, 1981, 1976, 1972, 1971, 1969, 1967, 1966, 1965, 1963, 1962, 1961, 1958, 1956, 1955, 1952, 1951, 1949, 1948, 1947, 1946, 1945, 1944, 1942, 1940, 1939, 1938, 1937, 1936, 1935, 1934, 1933, 1932, 1931, 1930, 1929, 1928, 1927, 1926, 1925, 1924, 1923, 1921, 1920
3908 W 105TH ST	2014, 2010, 2006, 2004, 2003, 2000, 1999, 1996, 1995, 1992, 1991, 1990, 1986, 1985, 1981, 1976, 1975, 1972, 1971, 1970, 1969, 1967, 1966, 1965, 1963, 1962, 1961, 1960, 1958, 1956, 1955, 1952, 1951, 1949, 1948, 1947, 1945, 1944, 1942, 1940, 1939, 1938, 1937, 1936, 1935, 1934, 1933, 1932, 1931, 1930, 1929, 1928, 1927, 1926, 1925, 1924, 1923, 1921, 1920
3908 W 107TH ST	2014, 2010, 2006, 2004, 2003, 2000, 1999, 1996, 1995, 1992, 1991, 1990, 1986, 1985, 1981, 1980, 1976, 1972, 1971, 1970, 1969, 1967, 1966, 1965, 1963, 1962, 1961, 1960, 1958, 1956, 1955, 1954, 1952, 1951, 1950, 1949, 1948, 1947, 1946, 1945, 1944, 1942, 1940, 1939, 1938, 1937, 1936, 1935, 1934, 1933, 1932, 1931, 1930, 1929, 1928, 1927, 1926, 1925, 1924, 1923, 1921, 1920
3908 W 108TH ST	2014, 2010, 2006, 2004, 2003, 2000, 1999, 1996, 1992, 1991, 1990, 1986, 1985, 1981, 1976, 1972, 1971, 1969, 1967, 1966, 1965, 1963, 1962, 1961, 1958, 1956, 1955, 1952, 1951, 1949, 1948, 1947, 1945, 1944, 1942, 1940, 1939, 1938, 1937, 1936, 1935, 1934, 1933, 1932, 1931, 1930, 1929, 1928, 1927, 1926, 1925, 1924, 1923, 1921, 1920
3909 105TH ST W	2014, 2010, 2006, 2004, 2003, 2001, 2000, 1999, 1996, 1995, 1992, 1991, 1990, 1986, 1985, 1981, 1980, 1976, 1975, 1972, 1971, 1970, 1969, 1967, 1966, 1964, 1963, 1962, 1961, 1960, 1958, 1957, 1956, 1955, 1954, 1952, 1951, 1950, 1949, 1948, 1947, 1946, 1945, 1944, 1942, 1940, 1939, 1938, 1937, 1936, 1935, 1934, 1933, 1932, 1931, 1930, 1929, 1928, 1927, 1926, 1925, 1924, 1923, 1921, 1920
3909 106TH ST W	2014, 2010, 2006, 2004, 2003, 2001, 2000, 1999, 1996, 1995, 1992, 1991, 1990, 1986, 1985, 1981, 1980, 1976, 1975, 1972, 1971, 1970, 1969, 1967, 1966, 1964, 1963, 1962, 1961, 1960, 1958, 1957, 1956, 1955, 1954, 1952, 1951, 1950, 1949, 1948, 1947, 1946, 1945, 1944, 1942, 1940, 1939, 1938, 1937, 1936, 1935, 1934, 1933, 1932, 1931, 1930, 1929, 1928, 1927, 1926, 1925, 1924, 1923, 1921, 1920

FINDINGS

Address Researched	Address Not Identified in Research Source
3909 107TH ST W	2014, 2010, 2006, 2004, 2003, 2001, 2000, 1999, 1996, 1995, 1992, 1991, 1990, 1986, 1985, 1981, 1980, 1976, 1975, 1972, 1971, 1970, 1969, 1967, 1966, 1964, 1963, 1962, 1961, 1960, 1958, 1957, 1956, 1955, 1954, 1952, 1951, 1950, 1949, 1948, 1947, 1946, 1945, 1944, 1942, 1940, 1939, 1938, 1937, 1936, 1935, 1934, 1933, 1932, 1931, 1930, 1929, 1928, 1927, 1926, 1925, 1924, 1923, 1921, 1920
3909 W 105TH ST	2014, 2010, 2006, 2004, 2003, 2000, 1999, 1996, 1995, 1992, 1991, 1986, 1985, 1981, 1976, 1972, 1971, 1970, 1969, 1967, 1966, 1965, 1964, 1963, 1962, 1961, 1958, 1957, 1956, 1955, 1954, 1952, 1951, 1950, 1949, 1948, 1947, 1946, 1945, 1944, 1942, 1940, 1939, 1938, 1937, 1936, 1935, 1934, 1933, 1932, 1931, 1930, 1929, 1928, 1927, 1926, 1925, 1924, 1923, 1921, 1920
3909 W 106TH ST	2014, 2010, 2006, 2004, 2003, 2000, 1999, 1996, 1995, 1992, 1991, 1990, 1986, 1985, 1981, 1976, 1972, 1971, 1969, 1967, 1966, 1965, 1963, 1962, 1961, 1958, 1956, 1955, 1952, 1951, 1949, 1948, 1947, 1946, 1945, 1944, 1942, 1940, 1939, 1938, 1937, 1936, 1935, 1934, 1933, 1932, 1931, 1930, 1929, 1928, 1927, 1926, 1925, 1924, 1923, 1921, 1920
3909 W 107TH ST	2014, 2010, 2006, 2004, 2003, 2000, 1999, 1996, 1992, 1991, 1986, 1985, 1981, 1976, 1972, 1971, 1970, 1969, 1967, 1966, 1965, 1963, 1962, 1961, 1958, 1956, 1955, 1952, 1951, 1949, 1948, 1947, 1945, 1944, 1942, 1940, 1939, 1938, 1937, 1936, 1935, 1934, 1933, 1932, 1931, 1930, 1929, 1928, 1927, 1926, 1925, 1924, 1923, 1921, 1920
3910 102ND ST W	2014, 2010, 2006, 2004, 2003, 2001, 2000, 1999, 1996, 1995, 1992, 1991, 1990, 1986, 1985, 1981, 1980, 1976, 1975, 1972, 1971, 1970, 1969, 1967, 1966, 1964, 1963, 1962, 1961, 1960, 1958, 1957, 1956, 1955, 1954, 1952, 1951, 1950, 1949, 1948, 1947, 1946, 1945, 1944, 1942, 1940, 1939, 1938, 1937, 1936, 1935, 1934, 1933, 1932, 1931, 1930, 1929, 1928, 1927, 1926, 1925, 1924, 1923, 1921, 1920
3910 106TH ST W	2014, 2010, 2006, 2004, 2003, 2001, 2000, 1999, 1996, 1995, 1992, 1991, 1990, 1986, 1985, 1981, 1980, 1976, 1975, 1972, 1971, 1970, 1969, 1967, 1966, 1964, 1963, 1962, 1961, 1960, 1958, 1957, 1956, 1955, 1954, 1952, 1951, 1950, 1949, 1948, 1947, 1946, 1945, 1944, 1942, 1940, 1939, 1938, 1937, 1936, 1935, 1934, 1933, 1932, 1931, 1930, 1929, 1928, 1927, 1926, 1925, 1924, 1923, 1921, 1920
3910 107TH ST W	2014, 2010, 2006, 2004, 2003, 2001, 2000, 1999, 1996, 1995, 1992, 1991, 1990, 1986, 1985, 1981, 1980, 1976, 1975, 1972, 1971, 1970, 1969, 1967, 1966, 1964, 1963, 1962, 1961, 1960, 1958, 1957, 1956, 1955, 1954, 1952, 1951, 1950, 1949, 1948, 1947, 1946, 1945, 1944, 1942, 1940, 1939, 1938, 1937, 1936, 1935, 1934, 1933, 1932, 1931, 1930, 1929, 1928, 1927, 1926, 1925, 1924, 1923, 1921, 1920
3910 W 102ND	2014, 2010, 2006, 2004, 2003, 2001, 2000, 1999, 1996, 1995, 1992, 1991, 1990, 1986, 1985, 1980, 1976, 1975, 1972, 1970, 1969, 1967, 1966, 1965, 1964, 1963, 1962, 1961, 1960, 1958, 1957, 1956, 1955, 1954, 1952, 1951, 1950, 1949, 1948, 1947, 1946, 1945, 1944, 1942, 1940, 1939, 1938, 1937, 1936, 1935, 1934, 1933, 1932, 1931, 1930, 1929, 1928, 1927, 1926, 1925, 1924, 1923, 1921, 1920
3910 W 102ND ST	2014, 2010, 2006, 2004, 2003, 2000, 1999, 1996, 1992, 1991, 1990, 1986, 1985, 1981, 1976, 1975, 1972, 1971, 1969, 1967, 1966, 1965, 1964, 1963, 1962, 1961, 1958, 1956, 1955, 1952, 1951, 1949, 1948, 1947, 1945, 1944, 1942, 1940, 1939, 1938, 1937, 1936, 1935, 1934, 1933, 1932, 1931, 1930, 1929, 1928, 1927, 1926, 1925, 1924, 1923, 1921, 1920
3910 W 106TH ST	2014, 2010, 2006, 2004, 2003, 2000, 1999, 1996, 1995, 1992, 1991, 1990, 1986, 1985, 1981, 1976, 1975, 1972, 1971, 1969, 1967, 1966, 1965, 1963, 1962, 1961, 1958, 1956, 1955, 1952, 1951, 1950, 1949, 1948, 1947, 1946, 1945, 1944, 1942, 1940, 1939, 1938, 1937, 1936, 1935, 1934, 1933, 1932, 1931, 1930, 1929, 1928, 1927, 1926, 1925, 1924, 1923, 1921, 1920
3910 W 107TH ST	2014, 2010, 2006, 2004, 2003, 2000, 1999, 1996, 1995, 1992, 1991, 1990, 1986, 1985, 1981, 1976, 1972, 1971, 1970, 1969, 1967, 1966, 1965, 1964, 1963, 1962, 1961, 1958, 1956, 1955, 1954, 1952, 1951, 1950, 1949, 1948, 1947, 1946, 1945, 1944, 1942, 1940, 1939, 1938, 1937, 1936, 1935, 1934, 1933, 1932, 1931, 1930, 1929, 1928, 1927, 1926, 1925, 1924, 1923, 1921, 1920

FINDINGS

Address Researched	Address Not Identified in Research Source
3910 W 108TH ST	2014, 2010, 2006, 2004, 2003, 2000, 1999, 1996, 1995, 1992, 1991, 1986, 1985, 1981, 1976, 1975, 1972, 1971, 1969, 1967, 1966, 1965, 1964, 1963, 1962, 1961, 1960, 1956, 1955, 1952, 1951, 1950, 1949, 1948, 1947, 1946, 1945, 1944, 1942, 1940, 1939, 1938, 1937, 1936, 1935, 1934, 1933, 1932, 1931, 1930, 1929, 1928, 1927, 1926, 1925, 1924, 1923, 1921, 1920
3910A W 107TH ST	2014, 2010, 2006, 2004, 2003, 2001, 2000, 1999, 1996, 1995, 1992, 1991, 1990, 1986, 1985, 1981, 1980, 1976, 1975, 1972, 1971, 1970, 1969, 1967, 1966, 1965, 1963, 1962, 1961, 1960, 1958, 1957, 1956, 1955, 1954, 1952, 1951, 1950, 1949, 1948, 1947, 1946, 1945, 1944, 1942, 1940, 1939, 1938, 1937, 1936, 1935, 1934, 1933, 1932, 1931, 1930, 1929, 1928, 1927, 1926, 1925, 1924, 1923, 1921, 1920
3910B W 107TH ST	2014, 2010, 2006, 2004, 2003, 2001, 2000, 1999, 1996, 1995, 1992, 1991, 1990, 1986, 1985, 1981, 1980, 1976, 1975, 1972, 1971, 1970, 1969, 1967, 1966, 1965, 1964, 1963, 1962, 1961, 1958, 1957, 1956, 1955, 1954, 1952, 1951, 1950, 1949, 1948, 1947, 1946, 1945, 1944, 1942, 1940, 1939, 1938, 1937, 1936, 1935, 1934, 1933, 1932, 1931, 1930, 1929, 1928, 1927, 1926, 1925, 1924, 1923, 1921, 1920
3911 104TH ST W	2014, 2010, 2006, 2004, 2003, 2001, 2000, 1999, 1996, 1995, 1992, 1991, 1990, 1986, 1985, 1981, 1980, 1976, 1975, 1972, 1971, 1970, 1969, 1967, 1966, 1964, 1963, 1962, 1961, 1960, 1958, 1957, 1956, 1955, 1954, 1952, 1951, 1950, 1949, 1948, 1947, 1946, 1945, 1944, 1942, 1940, 1939, 1938, 1937, 1936, 1935, 1934, 1933, 1932, 1931, 1930, 1929, 1928, 1927, 1926, 1925, 1924, 1923, 1921, 1920
3911 E CENTURY BLVD	2014, 2010, 2006, 2004, 2003, 2001, 2000, 1999, 1996, 1995, 1992, 1991, 1990, 1986, 1981, 1980, 1976, 1975, 1972, 1971, 1970, 1969, 1967, 1966, 1965, 1964, 1963, 1962, 1961, 1960, 1958, 1957, 1956, 1955, 1954, 1952, 1951, 1949, 1948, 1947, 1946, 1945, 1944, 1942, 1940, 1939, 1938, 1937, 1936, 1935, 1934, 1933, 1932, 1931, 1930, 1929, 1928, 1927, 1926, 1925, 1924, 1923, 1921, 1920
3911 W 104TH	2014, 2010, 2006, 2004, 2003, 2001, 2000, 1999, 1996, 1995, 1992, 1991, 1990, 1985, 1980, 1976, 1975, 1972, 1970, 1969, 1967, 1966, 1965, 1964, 1963, 1962, 1961, 1960, 1958, 1957, 1956, 1955, 1954, 1952, 1951, 1950, 1949, 1948, 1947, 1946, 1945, 1944, 1942, 1940, 1939, 1938, 1937, 1936, 1935, 1934, 1933, 1932, 1931, 1930, 1929, 1928, 1927, 1926, 1925, 1924, 1923, 1921, 1920
3911 W 104TH ST	2014, 2010, 2006, 2004, 2003, 2000, 1999, 1996, 1995, 1992, 1991, 1986, 1985, 1981, 1972, 1971, 1969, 1966, 1965, 1963, 1962, 1961, 1958, 1956, 1955, 1952, 1951, 1949, 1948, 1947, 1946, 1945, 1944, 1942, 1940, 1939, 1938, 1937, 1936, 1935, 1934, 1933, 1932, 1931, 1930, 1929, 1928, 1927, 1926, 1925, 1924, 1923, 1921, 1920
3911 W 104th St	2006, 2004, 2003, 2001, 2000, 1999, 1996, 1995, 1992, 1991, 1990, 1986, 1985, 1981, 1980, 1976, 1975, 1972, 1971, 1970, 1969, 1967, 1966, 1965, 1964, 1963, 1962, 1961, 1960, 1958, 1957, 1956, 1955, 1954, 1952, 1951, 1950, 1949, 1948, 1947, 1946, 1945, 1944, 1942, 1940, 1939, 1938, 1937, 1936, 1935, 1934, 1933, 1932, 1931, 1930, 1929, 1928, 1927, 1926, 1925, 1924, 1923, 1921, 1920
3911 W 104th St	2006, 2004, 2003, 2001, 2000, 1999, 1996, 1995, 1992, 1991, 1990, 1986, 1985, 1981, 1980, 1976, 1975, 1972, 1971, 1970, 1969, 1967, 1966, 1965, 1964, 1963, 1962, 1961, 1960, 1958, 1957, 1956, 1955, 1954, 1952, 1951, 1950, 1949, 1948, 1947, 1946, 1945, 1944, 1942, 1940, 1939, 1938, 1937, 1936, 1935, 1934, 1933, 1932, 1931, 1930, 1929, 1928, 1927, 1926, 1925, 1924, 1923, 1921, 1920
3911 W 105TH ST	2014, 2010, 2006, 2004, 2003, 2001, 2000, 1999, 1996, 1995, 1992, 1991, 1990, 1986, 1985, 1981, 1980, 1976, 1975, 1972, 1971, 1970, 1969, 1967, 1966, 1965, 1963, 1962, 1961, 1958, 1956, 1955, 1952, 1951, 1949, 1948, 1947, 1945, 1944, 1942, 1940, 1939, 1938, 1937, 1936, 1935, 1934, 1933, 1932, 1931, 1930, 1929, 1928, 1927, 1926, 1925, 1924, 1923, 1921, 1920
3911 W 108TH ST	2014, 2010, 2006, 2004, 2003, 2000, 1999, 1996, 1995, 1992, 1991, 1990, 1986, 1985, 1981, 1980, 1976, 1975, 1972, 1971, 1970, 1969, 1967, 1966, 1965, 1964, 1963, 1962, 1961, 1958, 1956, 1955, 1954, 1952, 1951, 1950, 1949, 1948, 1947, 1946, 1945, 1944, 1942, 1940, 1939, 1938, 1937, 1936, 1935, 1934, 1933, 1932, 1931, 1930, 1929, 1928, 1927, 1926, 1925, 1924, 1923, 1921, 1920

FINDINGS

Address Researched	Address Not Identified in Research Source
3912 104TH ST W	2014, 2010, 2006, 2004, 2003, 2001, 2000, 1999, 1996, 1995, 1992, 1991, 1990, 1986, 1985, 1981, 1980, 1976, 1975, 1972, 1971, 1970, 1969, 1967, 1966, 1964, 1963, 1962, 1961, 1960, 1958, 1957, 1956, 1955, 1954, 1952, 1951, 1950, 1949, 1948, 1947, 1946, 1945, 1944, 1942, 1940, 1939, 1938, 1937, 1936, 1935, 1934, 1933, 1932, 1931, 1930, 1929, 1928, 1927, 1926, 1925, 1924, 1923, 1921, 1920
3912 105TH ST W	2014, 2010, 2006, 2004, 2003, 2001, 2000, 1999, 1996, 1995, 1992, 1991, 1990, 1986, 1985, 1981, 1980, 1976, 1975, 1972, 1971, 1970, 1969, 1967, 1966, 1964, 1963, 1962, 1961, 1960, 1958, 1957, 1956, 1955, 1954, 1952, 1951, 1950, 1949, 1948, 1947, 1946, 1945, 1944, 1942, 1940, 1939, 1938, 1937, 1936, 1935, 1934, 1933, 1932, 1931, 1930, 1929, 1928, 1927, 1926, 1925, 1924, 1923, 1921, 1920
3912 106TH ST W	2014, 2010, 2006, 2004, 2003, 2001, 2000, 1999, 1996, 1995, 1992, 1991, 1990, 1986, 1985, 1981, 1980, 1976, 1975, 1972, 1971, 1970, 1969, 1967, 1966, 1964, 1963, 1962, 1961, 1960, 1958, 1957, 1956, 1955, 1954, 1952, 1951, 1950, 1949, 1948, 1947, 1946, 1945, 1944, 1942, 1940, 1939, 1938, 1937, 1936, 1935, 1934, 1933, 1932, 1931, 1930, 1929, 1928, 1927, 1926, 1925, 1924, 1923, 1921, 1920
3912 107TH ST W	2014, 2010, 2006, 2004, 2003, 2001, 2000, 1999, 1996, 1995, 1992, 1991, 1990, 1986, 1985, 1981, 1980, 1976, 1975, 1972, 1971, 1970, 1969, 1967, 1966, 1964, 1963, 1962, 1961, 1960, 1958, 1957, 1956, 1955, 1954, 1952, 1951, 1950, 1949, 1948, 1947, 1946, 1945, 1944, 1942, 1940, 1939, 1938, 1937, 1936, 1935, 1934, 1933, 1932, 1931, 1930, 1929, 1928, 1927, 1926, 1925, 1924, 1923, 1921, 1920
3912 W 104TH ST	2014, 2010, 2006, 2004, 2003, 2001, 2000, 1999, 1996, 1995, 1992, 1991, 1986, 1985, 1981, 1980, 1976, 1975, 1972, 1971, 1969, 1967, 1966, 1965, 1963, 1962, 1961, 1958, 1956, 1955, 1952, 1951, 1949, 1948, 1947, 1945, 1944, 1942, 1940, 1939, 1938, 1937, 1936, 1935, 1934, 1933, 1932, 1931, 1930, 1929, 1928, 1927, 1926, 1925, 1924, 1923, 1921, 1920
3912 W 105TH ST	2014, 2010, 2006, 2004, 2003, 2000, 1999, 1996, 1995, 1992, 1991, 1986, 1985, 1981, 1976, 1975, 1972, 1971, 1970, 1969, 1967, 1966, 1965, 1963, 1962, 1961, 1958, 1957, 1956, 1955, 1954, 1952, 1951, 1950, 1949, 1948, 1947, 1946, 1945, 1944, 1942, 1940, 1939, 1938, 1937, 1936, 1935, 1934, 1933, 1932, 1931, 1930, 1929, 1928, 1927, 1926, 1925, 1924, 1923, 1921, 1920
3912 W 106TH ST	2014, 2010, 2006, 2004, 2003, 2000, 1999, 1996, 1995, 1992, 1991, 1990, 1986, 1985, 1981, 1980, 1976, 1972, 1971, 1969, 1967, 1966, 1965, 1963, 1962, 1961, 1958, 1956, 1955, 1954, 1952, 1951, 1950, 1949, 1948, 1947, 1946, 1945, 1944, 1942, 1940, 1939, 1938, 1937, 1936, 1935, 1934, 1933, 1932, 1931, 1930, 1929, 1928, 1927, 1926, 1925, 1924, 1923, 1921, 1920
3912 W 107TH ST	2014, 2010, 2006, 2004, 2003, 2001, 2000, 1999, 1996, 1995, 1992, 1991, 1986, 1985, 1981, 1976, 1975, 1972, 1971, 1970, 1969, 1967, 1966, 1965, 1963, 1962, 1961, 1958, 1956, 1955, 1952, 1951, 1949, 1948, 1947, 1946, 1945, 1944, 1942, 1940, 1939, 1938, 1937, 1936, 1935, 1934, 1933, 1932, 1931, 1930, 1929, 1928, 1927, 1926, 1925, 1924, 1923, 1921, 1920
4230 W Century Blvd	2006, 2004, 2003, 2001, 2000, 1999, 1996, 1995, 1992, 1991, 1990, 1986, 1985, 1981, 1980, 1976, 1975, 1972, 1971, 1970, 1969, 1967, 1966, 1965, 1964, 1963, 1962, 1961, 1960, 1958, 1957, 1956, 1955, 1954, 1952, 1951, 1950, 1949, 1948, 1947, 1946, 1945, 1944, 1942, 1940, 1939, 1938, 1937, 1936, 1935, 1934, 1933, 1932, 1931, 1930, 1929, 1928, 1927, 1926, 1925, 1924, 1923, 1921, 1920
4231 1/2 LENNOX BLVD	2014, 2010, 2006, 2004, 2003, 2001, 2000, 1999, 1996, 1995, 1992, 1991, 1990, 1986, 1985, 1981, 1980, 1976, 1975, 1972, 1971, 1970, 1969, 1967, 1966, 1965, 1963, 1962, 1961, 1958, 1957, 1956, 1955, 1954, 1952, 1951, 1950, 1949, 1948, 1947, 1946, 1945, 1944, 1942, 1940, 1939, 1938, 1937, 1936, 1935, 1934, 1933, 1932, 1931, 1930, 1929, 1928, 1927, 1926, 1925, 1924, 1923, 1921, 1920
4231 1/2 W 105TH ST	2014, 2010, 2006, 2004, 2003, 2001, 2000, 1999, 1996, 1995, 1992, 1991, 1990, 1986, 1985, 1981, 1980, 1976, 1975, 1972, 1971, 1970, 1969, 1967, 1966, 1965, 1963, 1962, 1961, 1958, 1957, 1956, 1955, 1954, 1952, 1951, 1950, 1949, 1948, 1947, 1946, 1945, 1944, 1942, 1940, 1939, 1938, 1937, 1936, 1935, 1934, 1933, 1932, 1931, 1930, 1929, 1928, 1927, 1926, 1925, 1924, 1923, 1921, 1920

FINDINGS

Address Researched	Address Not Identified in Research Source
4231 CENTURY BLVD W	2014, 2010, 2006, 2004, 2003, 2001, 2000, 1999, 1996, 1992, 1991, 1990, 1986, 1985, 1981, 1980, 1976, 1975, 1972, 1971, 1970, 1969, 1967, 1966, 1965, 1964, 1963, 1962, 1961, 1960, 1958, 1957, 1956, 1955, 1954, 1952, 1951, 1950, 1949, 1948, 1947, 1946, 1945, 1944, 1942, 1940, 1939, 1938, 1937, 1936, 1935, 1934, 1933, 1932, 1931, 1930, 1929, 1928, 1927, 1926, 1925, 1924, 1923, 1921, 1920
4231 LENNOX BLVD	2014, 2010, 2006, 2004, 2003, 2001, 2000, 1999, 1996, 1995, 1992, 1991, 1990, 1986, 1985, 1981, 1980, 1976, 1972, 1971, 1969, 1967, 1966, 1964, 1963, 1962, 1961, 1958, 1957, 1956, 1955, 1954, 1952, 1951, 1950, 1949, 1948, 1947, 1946, 1945, 1944, 1942, 1940, 1939, 1938, 1937, 1936, 1935, 1934, 1933, 1932, 1931, 1930, 1929, 1928, 1927, 1926, 1925, 1924, 1923, 1921, 1920
4231 W 104TH ST	2014, 2010, 2006, 2004, 2003, 2000, 1999, 1996, 1995, 1992, 1991, 1986, 1985, 1981, 1976, 1975, 1972, 1971, 1970, 1969, 1967, 1966, 1965, 1964, 1963, 1962, 1961, 1958, 1957, 1956, 1955, 1954, 1952, 1951, 1950, 1949, 1948, 1947, 1946, 1945, 1944, 1942, 1940, 1939, 1938, 1937, 1936, 1935, 1934, 1933, 1932, 1931, 1930, 1929, 1928, 1927, 1926, 1925, 1924, 1923, 1921, 1920
4231 W 105TH ST	2014, 2010, 2006, 2004, 2003, 2000, 1999, 1996, 1992, 1991, 1986, 1985, 1981, 1976, 1972, 1971, 1969, 1967, 1966, 1965, 1963, 1962, 1961, 1958, 1956, 1955, 1954, 1952, 1951, 1950, 1949, 1948, 1947, 1946, 1945, 1944, 1942, 1940, 1939, 1938, 1937, 1936, 1935, 1934, 1933, 1932, 1931, 1930, 1929, 1928, 1927, 1926, 1925, 1924, 1923, 1921, 1920
4231 W 105th St	2014, 2006, 2004, 2003, 2001, 2000, 1999, 1996, 1995, 1992, 1991, 1990, 1986, 1985, 1981, 1980, 1976, 1975, 1972, 1971, 1970, 1969, 1967, 1966, 1965, 1964, 1963, 1962, 1961, 1960, 1958, 1957, 1956, 1955, 1954, 1952, 1951, 1950, 1949, 1948, 1947, 1946, 1945, 1944, 1942, 1940, 1939, 1938, 1937, 1936, 1935, 1934, 1933, 1932, 1931, 1930, 1929, 1928, 1927, 1926, 1925, 1924, 1923, 1921, 1920
4231 W 105th St	2014, 2006, 2004, 2003, 2001, 2000, 1999, 1996, 1995, 1992, 1991, 1990, 1986, 1985, 1981, 1980, 1976, 1975, 1972, 1971, 1970, 1969, 1967, 1966, 1965, 1964, 1963, 1962, 1961, 1960, 1958, 1957, 1956, 1955, 1954, 1952, 1951, 1950, 1949, 1948, 1947, 1946, 1945, 1944, 1942, 1940, 1939, 1938, 1937, 1936, 1935, 1934, 1933, 1932, 1931, 1930, 1929, 1928, 1927, 1926, 1925, 1924, 1923, 1921, 1920
4231 W 107TH ST	2014, 2010, 2006, 2004, 2003, 2000, 1999, 1996, 1995, 1992, 1991, 1986, 1985, 1981, 1980, 1976, 1975, 1972, 1971, 1970, 1969, 1967, 1966, 1965, 1964, 1963, 1962, 1961, 1960, 1958, 1957, 1956, 1955, 1954, 1952, 1951, 1950, 1949, 1948, 1947, 1946, 1945, 1944, 1942, 1940, 1939, 1938, 1937, 1936, 1935, 1934, 1933, 1932, 1931, 1930, 1929, 1928, 1927, 1926, 1925, 1924, 1923, 1921, 1920
4231 W CENTURY BLVD	2014, 2010, 2006, 2004, 2003, 2000, 1999, 1996, 1995, 1992, 1991, 1990, 1986, 1985, 1981, 1980, 1976, 1975, 1972, 1971, 1970, 1969, 1967, 1966, 1965, 1964, 1963, 1962, 1961, 1960, 1958, 1957, 1956, 1955, 1954, 1952, 1951, 1950, 1949, 1948, 1947, 1946, 1945, 1944, 1942, 1940, 1939, 1938, 1937, 1936, 1935, 1934, 1933, 1932, 1931, 1930, 1929, 1928, 1927, 1926, 1925, 1924, 1923, 1921, 1920
4231 W Century Blvd	2006, 2004, 2003, 2001, 2000, 1999, 1996, 1995, 1992, 1991, 1990, 1986, 1985, 1981, 1980, 1976, 1975, 1972, 1971, 1970, 1969, 1967, 1966, 1965, 1964, 1963, 1962, 1961, 1960, 1958, 1957, 1956, 1955, 1954, 1952, 1951, 1950, 1949, 1948, 1947, 1946, 1945, 1944, 1942, 1940, 1939, 1938, 1937, 1936, 1935, 1934, 1933, 1932, 1931, 1930, 1929, 1928, 1927, 1926, 1925, 1924, 1923, 1921, 1920
4231 W Century Blvd	2006, 2004, 2003, 2001, 2000, 1999, 1996, 1995, 1992, 1991, 1990, 1986, 1985, 1981, 1980, 1976, 1975, 1972, 1971, 1970, 1969, 1967, 1966, 1965, 1964, 1963, 1962, 1961, 1960, 1958, 1957, 1956, 1955, 1954, 1952, 1951, 1950, 1949, 1948, 1947, 1946, 1945, 1944, 1942, 1940, 1939, 1938, 1937, 1936, 1935, 1934, 1933, 1932, 1931, 1930, 1929, 1928, 1927, 1926, 1925, 1924, 1923, 1921, 1920
4232 1/2 W CENTURY BLVD	2014, 2010, 2006, 2004, 2003, 2001, 2000, 1999, 1996, 1995, 1992, 1991, 1990, 1986, 1985, 1981, 1980, 1976, 1975, 1972, 1971, 1970, 1969, 1967, 1966, 1965, 1964, 1963, 1962, 1961, 1958, 1957, 1956, 1955, 1954, 1952, 1951, 1949, 1948, 1947, 1946, 1945, 1944, 1942, 1940, 1939, 1938, 1937, 1936, 1935, 1934, 1933, 1932, 1931, 1930, 1929, 1928, 1927, 1926, 1925, 1924, 1923, 1921, 1920

FINDINGS

Address Researched	Address Not Identified in Research Source
4232 CENTURY BLVD W	2014, 2010, 2006, 2004, 2003, 2001, 2000, 1999, 1996, 1995, 1992, 1991, 1990, 1986, 1985, 1981, 1980, 1976, 1972, 1971, 1970, 1969, 1967, 1966, 1965, 1964, 1963, 1962, 1961, 1958, 1957, 1956, 1955, 1954, 1952, 1951, 1950, 1949, 1948, 1947, 1946, 1945, 1944, 1942, 1940, 1939, 1938, 1937, 1936, 1935, 1934, 1933, 1932, 1931, 1930, 1929, 1928, 1927, 1926, 1925, 1924, 1923, 1921, 1920
4232 LENNOX BLVD	2014, 2010, 2006, 2004, 2003, 2001, 2000, 1999, 1996, 1995, 1992, 1991, 1986, 1985, 1981, 1976, 1972, 1971, 1969, 1967, 1966, 1964, 1963, 1962, 1961, 1958, 1956, 1955, 1954, 1952, 1951, 1950, 1949, 1948, 1947, 1946, 1945, 1944, 1942, 1940, 1939, 1938, 1937, 1936, 1935, 1934, 1933, 1932, 1931, 1930, 1929, 1928, 1927, 1926, 1925, 1924, 1923, 1921, 1920
4232 W 101ST ST	2014, 2010, 2006, 2004, 2003, 2000, 1999, 1996, 1995, 1992, 1991, 1986, 1985, 1981, 1976, 1975, 1972, 1971, 1969, 1967, 1966, 1965, 1964, 1963, 1962, 1961, 1958, 1956, 1955, 1952, 1951, 1950, 1949, 1948, 1947, 1946, 1945, 1944, 1942, 1940, 1939, 1938, 1937, 1936, 1935, 1934, 1933, 1932, 1931, 1930, 1929, 1928, 1927, 1926, 1925, 1924, 1923, 1921, 1920
4232 W 102ND ST	2014, 2010, 2006, 2004, 2003, 2000, 1999, 1996, 1992, 1991, 1990, 1986, 1985, 1981, 1980, 1976, 1975, 1972, 1971, 1970, 1969, 1967, 1966, 1965, 1963, 1962, 1961, 1958, 1956, 1955, 1954, 1952, 1951, 1949, 1948, 1947, 1946, 1945, 1944, 1942, 1940, 1939, 1938, 1937, 1936, 1935, 1934, 1933, 1932, 1931, 1930, 1929, 1928, 1927, 1926, 1925, 1924, 1923, 1921, 1920
4232 W 102nd St	2014, 2006, 2004, 2003, 2001, 2000, 1999, 1996, 1995, 1992, 1991, 1990, 1986, 1985, 1981, 1980, 1976, 1975, 1972, 1971, 1970, 1969, 1967, 1966, 1965, 1964, 1963, 1962, 1961, 1960, 1958, 1957, 1956, 1955, 1954, 1952, 1951, 1950, 1949, 1948, 1947, 1946, 1945, 1944, 1942, 1940, 1939, 1938, 1937, 1936, 1935, 1934, 1933, 1932, 1931, 1930, 1929, 1928, 1927, 1926, 1925, 1924, 1923, 1921, 1920
4232 W 102nd St	2014, 2006, 2004, 2003, 2001, 2000, 1999, 1996, 1995, 1992, 1991, 1990, 1986, 1985, 1981, 1980, 1976, 1975, 1972, 1971, 1970, 1969, 1967, 1966, 1965, 1964, 1963, 1962, 1961, 1960, 1958, 1957, 1956, 1955, 1954, 1952, 1951, 1950, 1949, 1948, 1947, 1946, 1945, 1944, 1942, 1940, 1939, 1938, 1937, 1936, 1935, 1934, 1933, 1932, 1931, 1930, 1929, 1928, 1927, 1926, 1925, 1924, 1923, 1921, 1920
4232 W 103RD ST	2014, 2010, 2006, 2004, 2003, 2000, 1999, 1996, 1995, 1992, 1991, 1990, 1986, 1985, 1981, 1980, 1976, 1972, 1971, 1969, 1967, 1966, 1965, 1964, 1963, 1962, 1961, 1960, 1958, 1956, 1955, 1954, 1952, 1951, 1949, 1948, 1947, 1945, 1944, 1942, 1940, 1939, 1938, 1937, 1936, 1935, 1934, 1933, 1932, 1931, 1930, 1929, 1928, 1927, 1926, 1925, 1924, 1923, 1921, 1920
4232 W 104TH ST	2014, 2010, 2006, 2004, 2003, 2000, 1999, 1996, 1995, 1992, 1991, 1986, 1985, 1981, 1980, 1976, 1975, 1972, 1971, 1970, 1969, 1967, 1966, 1965, 1963, 1962, 1961, 1958, 1956, 1955, 1952, 1951, 1950, 1949, 1948, 1947, 1946, 1945, 1944, 1942, 1940, 1939, 1938, 1937, 1936, 1935, 1934, 1933, 1932, 1931, 1930, 1929, 1928, 1927, 1926, 1925, 1924, 1923, 1921, 1920
4232 W 104th St	2006, 2004, 2003, 2001, 2000, 1999, 1996, 1995, 1992, 1991, 1990, 1986, 1985, 1981, 1980, 1976, 1975, 1972, 1971, 1970, 1969, 1967, 1966, 1965, 1964, 1963, 1962, 1961, 1960, 1958, 1957, 1956, 1955, 1954, 1952, 1951, 1950, 1949, 1948, 1947, 1946, 1945, 1944, 1942, 1940, 1939, 1938, 1937, 1936, 1935, 1934, 1933, 1932, 1931, 1930, 1929, 1928, 1927, 1926, 1925, 1924, 1923, 1921, 1920
4232 W 104th St	2006, 2004, 2003, 2001, 2000, 1999, 1996, 1995, 1992, 1991, 1990, 1986, 1985, 1981, 1980, 1976, 1975, 1972, 1971, 1970, 1969, 1967, 1966, 1965, 1964, 1963, 1962, 1961, 1960, 1958, 1957, 1956, 1955, 1954, 1952, 1951, 1950, 1949, 1948, 1947, 1946, 1945, 1944, 1942, 1940, 1939, 1938, 1937, 1936, 1935, 1934, 1933, 1932, 1931, 1930, 1929, 1928, 1927, 1926, 1925, 1924, 1923, 1921, 1920
4232 W 106TH ST	2014, 2010, 2006, 2004, 2003, 1999, 1996, 1992, 1991, 1986, 1985, 1981, 1976, 1972, 1971, 1970, 1969, 1967, 1966, 1965, 1963, 1962, 1961, 1960, 1958, 1957, 1956, 1955, 1954, 1952, 1951, 1950, 1949, 1948, 1947, 1946, 1945, 1944, 1942, 1940, 1939, 1938, 1937, 1936, 1935, 1934, 1933, 1932, 1931, 1930, 1929, 1928, 1927, 1926, 1925, 1924, 1923, 1921, 1920

FINDINGS

Address Researched	Address Not Identified in Research Source
4232 W CENTURY BLVD	2014, 2010, 2006, 2004, 2003, 2000, 1999, 1996, 1995, 1992, 1991, 1990, 1986, 1985, 1981, 1980, 1976, 1975, 1972, 1971, 1970, 1969, 1967, 1966, 1965, 1964, 1963, 1962, 1961, 1960, 1958, 1956, 1955, 1954, 1952, 1951, 1949, 1948, 1947, 1945, 1944, 1942, 1940, 1939, 1938, 1937, 1936, 1935, 1934, 1933, 1932, 1931, 1930, 1929, 1928, 1927, 1926, 1925, 1924, 1923, 1921, 1920
4233 1/2 W 105TH ST	2014, 2010, 2006, 2004, 2003, 2001, 2000, 1999, 1996, 1995, 1992, 1991, 1990, 1986, 1985, 1981, 1980, 1976, 1975, 1972, 1971, 1970, 1969, 1967, 1966, 1965, 1964, 1963, 1962, 1961, 1958, 1956, 1955, 1954, 1952, 1951, 1950, 1949, 1948, 1947, 1946, 1945, 1944, 1942, 1940, 1939, 1938, 1937, 1936, 1935, 1934, 1933, 1932, 1931, 1930, 1929, 1928, 1927, 1926, 1925, 1924, 1923, 1921, 1920
4233 CENTURY BLVD W	2014, 2010, 2006, 2004, 2003, 2001, 1999, 1996, 1992, 1991, 1986, 1985, 1981, 1980, 1976, 1975, 1972, 1971, 1970, 1969, 1967, 1966, 1965, 1964, 1963, 1962, 1961, 1960, 1958, 1957, 1956, 1955, 1954, 1952, 1951, 1950, 1949, 1948, 1947, 1946, 1945, 1944, 1942, 1940, 1939, 1938, 1937, 1936, 1935, 1934, 1933, 1932, 1931, 1930, 1929, 1928, 1927, 1926, 1925, 1924, 1923, 1921, 1920
4233 LENNOX BLVD	2014, 2010, 2006, 2004, 2003, 2001, 1999, 1996, 1995, 1992, 1991, 1986, 1985, 1981, 1976, 1972, 1971, 1969, 1967, 1966, 1964, 1963, 1962, 1961, 1958, 1957, 1956, 1955, 1954, 1952, 1951, 1950, 1949, 1948, 1947, 1946, 1945, 1944, 1942, 1940, 1939, 1938, 1937, 1936, 1935, 1934, 1933, 1932, 1931, 1930, 1929, 1928, 1927, 1926, 1925, 1924, 1923, 1921, 1920
4233 W 101ST ST	2014, 2010, 2006, 2004, 2003, 2000, 1999, 1996, 1995, 1992, 1991, 1990, 1986, 1985, 1981, 1976, 1972, 1971, 1969, 1967, 1966, 1965, 1964, 1963, 1962, 1961, 1960, 1958, 1956, 1955, 1954, 1952, 1951, 1949, 1948, 1947, 1946, 1945, 1944, 1942, 1940, 1939, 1938, 1937, 1936, 1935, 1934, 1933, 1932, 1931, 1930, 1929, 1928, 1927, 1926, 1925, 1924, 1923, 1921, 1920
4233 W 102ND	2014, 2010, 2006, 2004, 2003, 2001, 2000, 1999, 1996, 1995, 1992, 1991, 1990, 1986, 1985, 1980, 1976, 1975, 1972, 1971, 1970, 1969, 1967, 1966, 1965, 1964, 1963, 1962, 1961, 1960, 1958, 1957, 1956, 1955, 1954, 1952, 1951, 1950, 1949, 1948, 1947, 1946, 1945, 1944, 1942, 1940, 1939, 1938, 1937, 1936, 1935, 1934, 1933, 1932, 1931, 1930, 1929, 1928, 1927, 1926, 1925, 1924, 1923, 1921, 1920
4233 W 102ND ST	2014, 2010, 2006, 2004, 2003, 2000, 1999, 1996, 1992, 1991, 1990, 1986, 1985, 1981, 1980, 1972, 1971, 1969, 1967, 1966, 1965, 1963, 1962, 1961, 1958, 1956, 1955, 1952, 1951, 1949, 1948, 1947, 1945, 1944, 1942, 1940, 1939, 1938, 1937, 1936, 1935, 1934, 1933, 1932, 1931, 1930, 1929, 1928, 1927, 1926, 1925, 1924, 1923, 1921, 1920
4233 W 104TH ST	2014, 2010, 2006, 2004, 2003, 2000, 1999, 1996, 1995, 1992, 1991, 1990, 1986, 1985, 1981, 1980, 1976, 1975, 1972, 1971, 1970, 1969, 1967, 1966, 1965, 1964, 1963, 1962, 1961, 1960, 1958, 1957, 1956, 1955, 1954, 1952, 1951, 1950, 1949, 1948, 1947, 1946, 1945, 1944, 1942, 1940, 1939, 1938, 1937, 1936, 1935, 1934, 1933, 1932, 1931, 1930, 1929, 1928, 1927, 1926, 1925, 1924, 1923, 1921, 1920
4233 W 104th St	2014, 2006, 2004, 2003, 2001, 2000, 1999, 1996, 1995, 1992, 1991, 1990, 1986, 1985, 1981, 1980, 1976, 1975, 1972, 1971, 1970, 1969, 1967, 1966, 1965, 1964, 1963, 1962, 1961, 1960, 1958, 1957, 1956, 1955, 1954, 1952, 1951, 1950, 1949, 1948, 1947, 1946, 1945, 1944, 1942, 1940, 1939, 1938, 1937, 1936, 1935, 1934, 1933, 1932, 1931, 1930, 1929, 1928, 1927, 1926, 1925, 1924, 1923, 1921, 1920
4233 W 104th St	2014, 2006, 2004, 2003, 2001, 2000, 1999, 1996, 1995, 1992, 1991, 1990, 1986, 1985, 1981, 1980, 1976, 1975, 1972, 1971, 1970, 1969, 1967, 1966, 1965, 1964, 1963, 1962, 1961, 1960, 1958, 1957, 1956, 1955, 1954, 1952, 1951, 1950, 1949, 1948, 1947, 1946, 1945, 1944, 1942, 1940, 1939, 1938, 1937, 1936, 1935, 1934, 1933, 1932, 1931, 1930, 1929, 1928, 1927, 1926, 1925, 1924, 1923, 1921, 1920
4233 W 105TH ST	2014, 2010, 2006, 2004, 2003, 2000, 1999, 1996, 1995, 1992, 1991, 1990, 1986, 1985, 1981, 1976, 1975, 1972, 1971, 1969, 1967, 1966, 1965, 1963, 1962, 1961, 1958, 1957, 1956, 1955, 1954, 1952, 1951, 1950, 1949, 1948, 1947, 1946, 1945, 1944, 1942, 1940, 1939, 1938, 1937, 1936, 1935, 1934, 1933, 1932, 1931, 1930, 1929, 1928, 1927, 1926, 1925, 1924, 1923, 1921, 1920

FINDINGS

Address Researched	Address Not Identified in Research Source
4233 W CENTURY BLVD	2014, 2010, 2006, 2004, 2003, 2000, 1999, 1996, 1995, 1992, 1991, 1990, 1986, 1985, 1981, 1980, 1976, 1975, 1972, 1971, 1970, 1969, 1967, 1966, 1965, 1964, 1963, 1962, 1961, 1960, 1958, 1957, 1956, 1955, 1954, 1952, 1951, 1950, 1949, 1948, 1947, 1946, 1945, 1944, 1942, 1940, 1939, 1938, 1937, 1936, 1935, 1934, 1933, 1932, 1931, 1930, 1929, 1928, 1927, 1926, 1925, 1924, 1923, 1921, 1920
4233 W Century Blvd	2006, 2004, 2003, 2001, 2000, 1999, 1996, 1995, 1992, 1991, 1990, 1986, 1985, 1981, 1980, 1976, 1975, 1972, 1971, 1970, 1969, 1967, 1966, 1965, 1964, 1963, 1962, 1961, 1960, 1958, 1957, 1956, 1955, 1954, 1952, 1951, 1950, 1949, 1948, 1947, 1946, 1945, 1944, 1942, 1940, 1939, 1938, 1937, 1936, 1935, 1934, 1933, 1932, 1931, 1930, 1929, 1928, 1927, 1926, 1925, 1924, 1923, 1921, 1920
4233 W Century Blvd	2006, 2004, 2003, 2001, 2000, 1999, 1996, 1995, 1992, 1991, 1990, 1986, 1985, 1981, 1980, 1976, 1975, 1972, 1971, 1970, 1969, 1967, 1966, 1965, 1964, 1963, 1962, 1961, 1960, 1958, 1957, 1956, 1955, 1954, 1952, 1951, 1950, 1949, 1948, 1947, 1946, 1945, 1944, 1942, 1940, 1939, 1938, 1937, 1936, 1935, 1934, 1933, 1932, 1931, 1930, 1929, 1928, 1927, 1926, 1925, 1924, 1923, 1921, 1920
4234 1/2 W 106TH ST	2014, 2010, 2006, 2004, 2003, 2001, 2000, 1999, 1996, 1995, 1992, 1991, 1990, 1986, 1985, 1981, 1980, 1976, 1975, 1972, 1971, 1970, 1969, 1967, 1966, 1965, 1963, 1962, 1961, 1960, 1958, 1957, 1956, 1955, 1954, 1952, 1951, 1950, 1949, 1948, 1947, 1946, 1945, 1944, 1942, 1940, 1939, 1938, 1937, 1936, 1935, 1934, 1933, 1932, 1931, 1930, 1929, 1928, 1927, 1926, 1925, 1924, 1923, 1921, 1920
4234 1/2 W CENTURY BLVD	2014, 2010, 2006, 2004, 2003, 2001, 2000, 1999, 1996, 1995, 1992, 1991, 1990, 1986, 1985, 1981, 1980, 1976, 1975, 1972, 1971, 1970, 1969, 1967, 1966, 1965, 1963, 1962, 1961, 1960, 1958, 1956, 1955, 1954, 1952, 1951, 1949, 1948, 1947, 1946, 1945, 1944, 1942, 1940, 1939, 1938, 1937, 1936, 1935, 1934, 1933, 1932, 1931, 1930, 1929, 1928, 1927, 1926, 1925, 1924, 1923, 1921, 1920
4234 1/4 W CENTURY BLVD	2014, 2010, 2006, 2004, 2003, 2001, 2000, 1999, 1996, 1995, 1992, 1991, 1990, 1986, 1985, 1981, 1980, 1976, 1975, 1972, 1971, 1970, 1969, 1967, 1966, 1965, 1963, 1962, 1961, 1958, 1956, 1955, 1954, 1952, 1951, 1950, 1949, 1948, 1947, 1946, 1945, 1944, 1942, 1940, 1939, 1938, 1937, 1936, 1935, 1934, 1933, 1932, 1931, 1930, 1929, 1928, 1927, 1926, 1925, 1924, 1923, 1921, 1920
4234 CENTURY BLVD W	2014, 2010, 2006, 2004, 2003, 2001, 2000, 1999, 1996, 1995, 1992, 1991, 1990, 1986, 1985, 1981, 1976, 1972, 1971, 1970, 1969, 1967, 1966, 1965, 1964, 1963, 1962, 1961, 1958, 1957, 1956, 1955, 1954, 1952, 1951, 1950, 1949, 1948, 1947, 1946, 1945, 1944, 1942, 1940, 1939, 1938, 1937, 1936, 1935, 1934, 1933, 1932, 1931, 1930, 1929, 1928, 1927, 1926, 1925, 1924, 1923, 1921, 1920
4234 W 101ST ST	2014, 2010, 2006, 2004, 2003, 2000, 1999, 1996, 1995, 1992, 1991, 1986, 1985, 1981, 1976, 1975, 1972, 1971, 1969, 1967, 1966, 1965, 1964, 1963, 1962, 1961, 1958, 1956, 1955, 1952, 1951, 1949, 1948, 1947, 1946, 1945, 1944, 1942, 1940, 1939, 1938, 1937, 1936, 1935, 1934, 1933, 1932, 1931, 1930, 1929, 1928, 1927, 1926, 1925, 1924, 1923, 1921, 1920
4234 W 103RD ST	2014, 2010, 2006, 2004, 2003, 2000, 1999, 1996, 1995, 1992, 1991, 1990, 1986, 1985, 1981, 1980, 1976, 1975, 1972, 1971, 1969, 1967, 1966, 1965, 1964, 1963, 1962, 1961, 1960, 1958, 1957, 1956, 1955, 1954, 1952, 1951, 1950, 1949, 1948, 1947, 1946, 1945, 1944, 1942, 1940, 1939, 1938, 1937, 1936, 1935, 1934, 1933, 1932, 1931, 1930, 1929, 1928, 1927, 1926, 1925, 1924, 1923, 1921, 1920
4234 W 104TH ST	2014, 2010, 2006, 2004, 2003, 2000, 1999, 1996, 1995, 1992, 1991, 1990, 1986, 1985, 1981, 1980, 1976, 1975, 1972, 1971, 1970, 1969, 1967, 1966, 1965, 1963, 1962, 1961, 1960, 1958, 1956, 1955, 1952, 1951, 1949, 1948, 1947, 1945, 1944, 1942, 1940, 1939, 1938, 1937, 1936, 1935, 1934, 1933, 1932, 1931, 1930, 1929, 1928, 1927, 1926, 1925, 1924, 1923, 1921, 1920
4234 W 105TH ST	2014, 2010, 2006, 2004, 2003, 2000, 1999, 1996, 1995, 1992, 1991, 1986, 1985, 1981, 1976, 1975, 1972, 1971, 1969, 1967, 1966, 1965, 1964, 1963, 1962, 1961, 1960, 1958, 1956, 1955, 1954, 1952, 1951, 1950, 1949, 1948, 1947, 1946, 1945, 1944, 1942, 1940, 1939, 1938, 1937, 1936, 1935, 1934, 1933, 1932, 1931, 1930, 1929, 1928, 1927, 1926, 1925, 1924, 1923, 1921, 1920

FINDINGS

Address Researched	Address Not Identified in Research Source
4234 W 106TH ST	2014, 2010, 2006, 2004, 2003, 1999, 1996, 1995, 1992, 1991, 1986, 1985, 1981, 1976, 1972, 1971, 1970, 1969, 1967, 1966, 1965, 1964, 1963, 1962, 1961, 1960, 1958, 1957, 1956, 1955, 1954, 1952, 1951, 1950, 1949, 1948, 1947, 1946, 1945, 1944, 1942, 1940, 1939, 1938, 1937, 1936, 1935, 1934, 1933, 1932, 1931, 1930, 1929, 1928, 1927, 1926, 1925, 1924, 1923, 1921, 1920
4234 W CENTURY BLVD	2014, 2010, 2006, 2004, 2003, 2000, 1999, 1996, 1995, 1992, 1991, 1990, 1986, 1985, 1981, 1980, 1976, 1975, 1972, 1971, 1970, 1969, 1967, 1966, 1965, 1963, 1962, 1961, 1960, 1958, 1957, 1956, 1955, 1954, 1952, 1951, 1950, 1949, 1948, 1947, 1945, 1944, 1942, 1940, 1939, 1938, 1937, 1936, 1935, 1934, 1933, 1932, 1931, 1930, 1929, 1928, 1927, 1926, 1925, 1924, 1923, 1921, 1920
42341/2 W CENTURY BLVD	2014, 2010, 2006, 2004, 2003, 2001, 2000, 1999, 1996, 1995, 1992, 1991, 1990, 1986, 1985, 1981, 1980, 1976, 1975, 1972, 1971, 1970, 1969, 1967, 1966, 1965, 1964, 1963, 1962, 1961, 1960, 1958, 1956, 1955, 1954, 1952, 1951, 1950, 1949, 1948, 1947, 1946, 1945, 1944, 1942, 1940, 1939, 1938, 1937, 1936, 1935, 1934, 1933, 1932, 1931, 1930, 1929, 1928, 1927, 1926, 1925, 1924, 1923, 1921, 1920
4235 1/2 W 101ST ST	2014, 2010, 2006, 2004, 2003, 2001, 2000, 1999, 1996, 1995, 1992, 1991, 1990, 1986, 1985, 1981, 1980, 1976, 1975, 1972, 1971, 1970, 1969, 1967, 1966, 1965, 1964, 1963, 1962, 1961, 1958, 1957, 1956, 1955, 1954, 1952, 1951, 1950, 1949, 1948, 1947, 1946, 1945, 1944, 1942, 1940, 1939, 1938, 1937, 1936, 1935, 1934, 1933, 1932, 1931, 1930, 1929, 1928, 1927, 1926, 1925, 1924, 1923, 1921, 1920
4235 CENTURY BLVD W	2014, 2010, 2006, 2004, 2003, 2001, 2000, 1999, 1996, 1995, 1992, 1991, 1990, 1986, 1985, 1981, 1976, 1972, 1971, 1970, 1969, 1967, 1966, 1965, 1964, 1963, 1962, 1961, 1958, 1957, 1956, 1955, 1954, 1952, 1951, 1950, 1949, 1948, 1947, 1946, 1945, 1944, 1942, 1940, 1939, 1938, 1937, 1936, 1935, 1934, 1933, 1932, 1931, 1930, 1929, 1928, 1927, 1926, 1925, 1924, 1923, 1921, 1920
4235 LENNOX BLVD	2014, 2010, 2006, 2004, 2003, 2001, 2000, 1999, 1996, 1995, 1992, 1991, 1990, 1986, 1985, 1981, 1976, 1972, 1971, 1969, 1967, 1966, 1965, 1964, 1963, 1962, 1961, 1960, 1958, 1957, 1956, 1955, 1952, 1951, 1949, 1948, 1947, 1946, 1945, 1944, 1942, 1940, 1939, 1938, 1937, 1936, 1935, 1934, 1933, 1932, 1931, 1930, 1929, 1928, 1927, 1926, 1925, 1924, 1923, 1921, 1920
4235 W 101ST ST	2014, 2010, 2006, 2004, 2003, 2001, 2000, 1999, 1996, 1995, 1992, 1991, 1990, 1986, 1985, 1981, 1976, 1972, 1971, 1969, 1967, 1966, 1965, 1964, 1963, 1962, 1961, 1958, 1956, 1955, 1954, 1952, 1951, 1950, 1949, 1948, 1947, 1946, 1945, 1944, 1942, 1940, 1939, 1938, 1937, 1936, 1935, 1934, 1933, 1932, 1931, 1930, 1929, 1928, 1927, 1926, 1925, 1924, 1923, 1921, 1920
4235 W 103RD ST	2014, 2010, 2006, 2004, 2003, 2000, 1999, 1996, 1992, 1991, 1990, 1986, 1985, 1981, 1980, 1976, 1975, 1972, 1971, 1970, 1969, 1967, 1966, 1965, 1964, 1963, 1962, 1961, 1958, 1956, 1955, 1952, 1951, 1950, 1949, 1948, 1947, 1945, 1944, 1942, 1940, 1939, 1938, 1937, 1936, 1935, 1934, 1933, 1932, 1931, 1930, 1929, 1928, 1927, 1926, 1925, 1924, 1923, 1921, 1920
4235 W 104TH ST	2014, 2010, 2006, 2004, 2003, 1999, 1996, 1992, 1991, 1986, 1985, 1981, 1980, 1976, 1975, 1972, 1971, 1970, 1969, 1967, 1966, 1965, 1964, 1963, 1962, 1961, 1960, 1958, 1956, 1955, 1952, 1951, 1950, 1949, 1948, 1947, 1946, 1945, 1944, 1942, 1940, 1939, 1938, 1937, 1936, 1935, 1934, 1933, 1932, 1931, 1930, 1929, 1928, 1927, 1926, 1925, 1924, 1923, 1921, 1920
4235 W 105TH ST	2014, 2010, 2006, 2004, 2003, 2000, 1999, 1996, 1995, 1992, 1991, 1986, 1985, 1981, 1980, 1976, 1975, 1972, 1971, 1970, 1969, 1967, 1966, 1965, 1964, 1963, 1962, 1961, 1958, 1956, 1955, 1954, 1952, 1951, 1950, 1949, 1948, 1947, 1946, 1945, 1944, 1942, 1940, 1939, 1938, 1937, 1936, 1935, 1934, 1933, 1932, 1931, 1930, 1929, 1928, 1927, 1926, 1925, 1924, 1923, 1921, 1920
4235 W CENTURY BLVD	2014, 2010, 2006, 2004, 2003, 2000, 1999, 1996, 1995, 1992, 1991, 1990, 1986, 1985, 1981, 1980, 1976, 1975, 1972, 1971, 1970, 1969, 1967, 1966, 1965, 1963, 1962, 1961, 1958, 1956, 1955, 1952, 1951, 1950, 1949, 1948, 1947, 1946, 1945, 1944, 1942, 1940, 1939, 1938, 1937, 1936, 1935, 1934, 1933, 1932, 1931, 1930, 1929, 1928, 1927, 1926, 1925, 1924, 1923, 1921, 1920

FINDINGS

Address Researched	Address Not Identified in Research Source
4236 1/2 W 106TH ST	2014, 2010, 2006, 2004, 2003, 2001, 2000, 1999, 1996, 1995, 1992, 1991, 1990, 1986, 1985, 1981, 1980, 1976, 1975, 1972, 1971, 1970, 1969, 1967, 1966, 1965, 1963, 1962, 1961, 1960, 1958, 1957, 1956, 1955, 1954, 1952, 1951, 1950, 1949, 1948, 1947, 1946, 1945, 1944, 1942, 1940, 1939, 1938, 1937, 1936, 1935, 1934, 1933, 1932, 1931, 1930, 1929, 1928, 1927, 1926, 1925, 1924, 1923, 1921, 1920
4236 1/2 W CENTURY BLVD	2014, 2010, 2006, 2004, 2003, 2001, 2000, 1999, 1996, 1995, 1992, 1991, 1990, 1986, 1985, 1981, 1980, 1976, 1975, 1972, 1971, 1970, 1969, 1967, 1966, 1965, 1964, 1963, 1962, 1961, 1958, 1956, 1955, 1954, 1952, 1951, 1950, 1949, 1948, 1947, 1946, 1945, 1944, 1942, 1940, 1939, 1938, 1937, 1936, 1935, 1934, 1933, 1932, 1931, 1930, 1929, 1928, 1927, 1926, 1925, 1924, 1923, 1921, 1920
4236 CENTURY BLVD W	2014, 2010, 2006, 2004, 2003, 2001, 2000, 1999, 1996, 1995, 1992, 1991, 1990, 1986, 1985, 1981, 1976, 1972, 1971, 1970, 1969, 1967, 1966, 1965, 1964, 1963, 1962, 1961, 1958, 1957, 1956, 1955, 1954, 1952, 1951, 1950, 1949, 1948, 1947, 1946, 1945, 1944, 1942, 1940, 1939, 1938, 1937, 1936, 1935, 1934, 1933, 1932, 1931, 1930, 1929, 1928, 1927, 1926, 1925, 1924, 1923, 1921, 1920
4236 LENNOX BLVD	2014, 2010, 2006, 2004, 2003, 2001, 2000, 1999, 1996, 1995, 1992, 1991, 1986, 1985, 1976, 1972, 1971, 1969, 1967, 1966, 1963, 1962, 1961, 1958, 1956, 1955, 1952, 1951, 1949, 1948, 1947, 1946, 1945, 1944, 1942, 1940, 1939, 1938, 1937, 1936, 1935, 1934, 1933, 1932, 1931, 1930, 1929, 1928, 1927, 1926, 1925, 1924, 1923, 1921, 1920
4236 W 102ND ST	2014, 2010, 2006, 2004, 2003, 2000, 1999, 1996, 1995, 1992, 1991, 1990, 1986, 1985, 1981, 1980, 1976, 1975, 1972, 1971, 1969, 1967, 1966, 1965, 1964, 1963, 1962, 1961, 1960, 1958, 1957, 1956, 1955, 1954, 1952, 1951, 1949, 1948, 1947, 1946, 1945, 1944, 1942, 1940, 1939, 1938, 1937, 1936, 1935, 1934, 1933, 1932, 1931, 1930, 1929, 1928, 1927, 1926, 1925, 1924, 1923, 1921, 1920
4236 W 103RD ST	2014, 2010, 2006, 2004, 2003, 2000, 1999, 1996, 1995, 1992, 1991, 1990, 1986, 1985, 1981, 1980, 1976, 1975, 1972, 1971, 1970, 1969, 1967, 1966, 1965, 1963, 1962, 1961, 1958, 1956, 1955, 1952, 1951, 1949, 1948, 1947, 1945, 1944, 1942, 1940, 1939, 1938, 1937, 1936, 1935, 1934, 1933, 1932, 1931, 1930, 1929, 1928, 1927, 1926, 1925, 1924, 1923, 1921, 1920
4236 W 106TH ST	2014, 2010, 2006, 2004, 2003, 2001, 2000, 1999, 1996, 1995, 1992, 1991, 1990, 1986, 1985, 1981, 1976, 1975, 1972, 1971, 1970, 1969, 1967, 1966, 1965, 1963, 1962, 1961, 1958, 1957, 1956, 1955, 1954, 1952, 1951, 1949, 1948, 1947, 1946, 1945, 1944, 1942, 1940, 1939, 1938, 1937, 1936, 1935, 1934, 1933, 1932, 1931, 1930, 1929, 1928, 1927, 1926, 1925, 1924, 1923, 1921, 1920
4236 W CENTURY BLVD	2014, 2010, 2006, 2004, 2003, 2000, 1999, 1996, 1995, 1992, 1991, 1990, 1986, 1985, 1981, 1980, 1976, 1975, 1972, 1971, 1970, 1969, 1967, 1966, 1965, 1964, 1963, 1962, 1961, 1958, 1956, 1955, 1954, 1952, 1951, 1949, 1948, 1947, 1946, 1945, 1944, 1942, 1940, 1939, 1938, 1937, 1936, 1935, 1934, 1933, 1932, 1931, 1930, 1929, 1928, 1927, 1926, 1925, 1924, 1923, 1921, 1920
4237 CENTURY BLVD W	2014, 2010, 2006, 2004, 2003, 2001, 2000, 1999, 1996, 1995, 1992, 1991, 1990, 1986, 1985, 1981, 1980, 1976, 1975, 1972, 1971, 1970, 1969, 1967, 1966, 1965, 1964, 1963, 1962, 1961, 1958, 1957, 1956, 1955, 1954, 1952, 1951, 1950, 1949, 1948, 1947, 1946, 1945, 1944, 1942, 1940, 1939, 1938, 1937, 1936, 1935, 1934, 1933, 1932, 1931, 1930, 1929, 1928, 1927, 1926, 1925, 1924, 1923, 1921, 1920
4237 LENNOX BLVD	2014, 2010, 2006, 2004, 2003, 2001, 1999, 1996, 1995, 1992, 1991, 1986, 1985, 1981, 1976, 1972, 1971, 1970, 1969, 1967, 1966, 1963, 1962, 1961, 1958, 1956, 1955, 1954, 1952, 1951, 1950, 1949, 1948, 1947, 1946, 1945, 1944, 1942, 1940, 1939, 1938, 1937, 1936, 1935, 1934, 1933, 1932, 1931, 1930, 1929, 1928, 1927, 1926, 1925, 1924, 1923, 1921, 1920
4237 W 102ND ST	2014, 2010, 2006, 2004, 2003, 2000, 1999, 1996, 1992, 1991, 1990, 1986, 1985, 1981, 1980, 1976, 1972, 1971, 1970, 1969, 1967, 1966, 1965, 1963, 1962, 1961, 1958, 1956, 1955, 1954, 1952, 1951, 1950, 1949, 1948, 1947, 1946, 1945, 1944, 1942, 1940, 1939, 1938, 1937, 1936, 1935, 1934, 1933, 1932, 1931, 1930, 1929, 1928, 1927, 1926, 1925, 1924, 1923, 1921, 1920

FINDINGS

Address Researched	Address Not Identified in Research Source
4237 W 103RD ST	2014, 2010, 2006, 2004, 2003, 2000, 1999, 1996, 1995, 1992, 1991, 1990, 1986, 1985, 1981, 1980, 1976, 1975, 1972, 1971, 1969, 1967, 1966, 1965, 1963, 1962, 1961, 1960, 1958, 1957, 1956, 1955, 1952, 1951, 1950, 1949, 1948, 1947, 1946, 1945, 1944, 1942, 1940, 1939, 1938, 1937, 1936, 1935, 1934, 1933, 1932, 1931, 1930, 1929, 1928, 1927, 1926, 1925, 1924, 1923, 1921, 1920
4237 W 104TH ST	2014, 2010, 2006, 2004, 2003, 2000, 1999, 1996, 1995, 1992, 1991, 1990, 1986, 1985, 1981, 1976, 1972, 1971, 1970, 1969, 1967, 1966, 1965, 1963, 1962, 1961, 1958, 1956, 1955, 1952, 1951, 1950, 1949, 1948, 1947, 1946, 1945, 1944, 1942, 1940, 1939, 1938, 1937, 1936, 1935, 1934, 1933, 1932, 1931, 1930, 1929, 1928, 1927, 1926, 1925, 1924, 1923, 1921, 1920
4237 W 105TH ST	2014, 2010, 2006, 2004, 2003, 2001, 2000, 1999, 1996, 1995, 1992, 1991, 1990, 1986, 1985, 1981, 1976, 1975, 1972, 1971, 1969, 1967, 1966, 1965, 1964, 1963, 1962, 1961, 1958, 1956, 1955, 1954, 1952, 1951, 1950, 1949, 1948, 1947, 1946, 1945, 1944, 1942, 1940, 1939, 1938, 1937, 1936, 1935, 1934, 1933, 1932, 1931, 1930, 1929, 1928, 1927, 1926, 1925, 1924, 1923, 1921, 1920
4340 W 103RD ST	2014, 2010, 2006, 2004, 2003, 2001, 2000, 1999, 1996, 1995, 1992, 1991, 1990, 1986, 1985, 1981, 1980, 1976, 1972, 1971, 1969, 1967, 1966, 1965, 1963, 1962, 1961, 1958, 1956, 1955, 1952, 1951, 1949, 1948, 1947, 1945, 1944, 1942, 1940, 1939, 1938, 1937, 1936, 1935, 1934, 1933, 1932, 1931, 1930, 1929, 1928, 1927, 1926, 1925, 1924, 1923, 1921, 1920
4237 W CENTURY BLVD	2014, 2010, 2006, 2004, 2003, 2001, 2000, 1999, 1996, 1995, 1992, 1991, 1990, 1986, 1985, 1981, 1980, 1976, 1975, 1972, 1971, 1970, 1969, 1967, 1966, 1965, 1964, 1963, 1962, 1961, 1958, 1957, 1956, 1955, 1952, 1951, 1949, 1948, 1947, 1946, 1945, 1944, 1942, 1940, 1939, 1938, 1937, 1936, 1935, 1934, 1933, 1932, 1931, 1930, 1929, 1928, 1927, 1926, 1925, 1924, 1923, 1921, 1920
4237/ W 102ND ST	2014, 2010, 2006, 2004, 2003, 2000, 1999, 1996, 1995, 1992, 1991, 1990, 1986, 1985, 1981, 1980, 1976, 1975, 1972, 1971, 1970, 1969, 1967, 1966, 1965, 1964, 1963, 1962, 1961, 1960, 1958, 1957, 1956, 1955, 1954, 1952, 1951, 1950, 1949, 1948, 1947, 1946, 1945, 1944, 1942, 1940, 1939, 1938, 1937, 1936, 1935, 1934, 1933, 1932, 1931, 1930, 1929, 1928, 1927, 1926, 1925, 1924, 1923, 1921, 1920
4238 CENTURY BLVD W	2014, 2010, 2006, 2004, 2003, 2001, 1999, 1996, 1992, 1991, 1990, 1986, 1985, 1981, 1980, 1976, 1972, 1971, 1969, 1967, 1966, 1965, 1964, 1963, 1962, 1961, 1958, 1957, 1956, 1955, 1954, 1952, 1951, 1950, 1949, 1948, 1947, 1946, 1945, 1944, 1942, 1940, 1939, 1938, 1937, 1936, 1935, 1934, 1933, 1932, 1931, 1930, 1929, 1928, 1927, 1926, 1925, 1924, 1923, 1921, 1920
4238 W 101ST ST	2014, 2010, 2006, 2004, 2003, 2001, 2000, 1999, 1996, 1995, 1992, 1991, 1986, 1985, 1981, 1980, 1976, 1972, 1971, 1970, 1969, 1967, 1966, 1965, 1964, 1963, 1962, 1961, 1958, 1957, 1956, 1955, 1954, 1952, 1951, 1949, 1948, 1947, 1946, 1945, 1944, 1942, 1940, 1939, 1938, 1937, 1936, 1935, 1934, 1933, 1932, 1931, 1930, 1929, 1928, 1927, 1926, 1925, 1924, 1923, 1921, 1920
4238 W 105TH ST	2014, 2010, 2006, 2004, 2003, 2000, 1999, 1996, 1995, 1992, 1991, 1990, 1986, 1985, 1981, 1980, 1976, 1975, 1972, 1971, 1970, 1969, 1967, 1966, 1965, 1963, 1962, 1961, 1958, 1956, 1955, 1952, 1951, 1950, 1949, 1948, 1947, 1946, 1945, 1944, 1942, 1940, 1939, 1938, 1937, 1936, 1935, 1934, 1933, 1932, 1931, 1930, 1929, 1928, 1927, 1926, 1925, 1924, 1923, 1921, 1920
4238 W 106TH ST	2014, 2010, 2006, 2004, 2003, 1999, 1996, 1995, 1992, 1991, 1990, 1986, 1985, 1981, 1980, 1976, 1975, 1972, 1971, 1970, 1969, 1967, 1966, 1965, 1964, 1963, 1962, 1961, 1960, 1958, 1957, 1956, 1955, 1954, 1952, 1951, 1950, 1949, 1948, 1947, 1946, 1945, 1944, 1942, 1940, 1939, 1938, 1937, 1936, 1935, 1934, 1933, 1932, 1931, 1930, 1929, 1928, 1927, 1926, 1925, 1924, 1923, 1921, 1920
4238 W CENTURY BLVD	2014, 2010, 2006, 2004, 2003, 2000, 1999, 1996, 1995, 1992, 1991, 1990, 1986, 1985, 1981, 1980, 1976, 1975, 1972, 1971, 1970, 1969, 1967, 1966, 1965, 1964, 1963, 1961, 1958, 1956, 1955, 1952, 1951, 1949, 1948, 1947, 1945, 1944, 1942, 1940, 1939, 1938, 1937, 1936, 1935, 1934, 1933, 1932, 1931, 1930, 1929, 1928, 1927, 1926, 1925, 1924, 1923, 1921, 1920

FINDINGS

Address Researched	Address Not Identified in Research Source
4238 W Century Blvd	2006, 2004, 2003, 2001, 2000, 1999, 1996, 1995, 1992, 1991, 1990, 1986, 1985, 1981, 1980, 1976, 1975, 1972, 1971, 1970, 1969, 1967, 1966, 1965, 1964, 1963, 1962, 1961, 1960, 1958, 1957, 1956, 1955, 1954, 1952, 1951, 1950, 1949, 1948, 1947, 1946, 1945, 1944, 1942, 1940, 1939, 1938, 1937, 1936, 1935, 1934, 1933, 1932, 1931, 1930, 1929, 1928, 1927, 1926, 1925, 1924, 1923, 1921, 1920
4238 W Century Blvd	2006, 2004, 2003, 2001, 2000, 1999, 1996, 1995, 1992, 1991, 1990, 1986, 1985, 1981, 1980, 1976, 1975, 1972, 1971, 1970, 1969, 1967, 1966, 1965, 1964, 1963, 1962, 1961, 1960, 1958, 1957, 1956, 1955, 1954, 1952, 1951, 1950, 1949, 1948, 1947, 1946, 1945, 1944, 1942, 1940, 1939, 1938, 1937, 1936, 1935, 1934, 1933, 1932, 1931, 1930, 1929, 1928, 1927, 1926, 1925, 1924, 1923, 1921, 1920
4238/ W 106TH ST	2014, 2010, 2006, 2004, 2003, 2000, 1999, 1996, 1995, 1992, 1991, 1990, 1986, 1985, 1981, 1980, 1976, 1975, 1972, 1971, 1970, 1969, 1967, 1966, 1965, 1964, 1963, 1962, 1961, 1960, 1958, 1957, 1956, 1955, 1954, 1952, 1951, 1950, 1949, 1948, 1947, 1946, 1945, 1944, 1942, 1940, 1939, 1938, 1937, 1936, 1935, 1934, 1933, 1932, 1931, 1930, 1929, 1928, 1927, 1926, 1925, 1924, 1923, 1921, 1920
4239 CENTURY BLVD	2014, 2010, 2006, 2004, 2003, 2001, 2000, 1999, 1996, 1995, 1992, 1991, 1990, 1986, 1985, 1981, 1980, 1976, 1975, 1972, 1971, 1970, 1969, 1967, 1966, 1965, 1964, 1963, 1962, 1961, 1960, 1958, 1957, 1956, 1955, 1954, 1952, 1951, 1950, 1949, 1948, 1947, 1946, 1945, 1944, 1942, 1940, 1939, 1938, 1937, 1936, 1934, 1933, 1932, 1931, 1930, 1929, 1928, 1927, 1926, 1925, 1924, 1923, 1921, 1920
4239 CENTURY BLVD W	2014, 2010, 2006, 2004, 2003, 2001, 2000, 1999, 1996, 1995, 1992, 1991, 1990, 1986, 1985, 1981, 1976, 1972, 1971, 1970, 1969, 1967, 1966, 1965, 1964, 1963, 1962, 1961, 1958, 1957, 1956, 1955, 1954, 1952, 1951, 1950, 1949, 1948, 1947, 1946, 1945, 1944, 1942, 1940, 1939, 1938, 1937, 1936, 1935, 1934, 1933, 1932, 1931, 1930, 1929, 1928, 1927, 1926, 1925, 1924, 1923, 1921, 1920
4239 LENNOX BLVD	2014, 2010, 2006, 2004, 2003, 2001, 1999, 1996, 1995, 1992, 1991, 1986, 1985, 1981, 1980, 1976, 1975, 1972, 1971, 1969, 1967, 1966, 1964, 1963, 1962, 1961, 1958, 1957, 1956, 1955, 1952, 1951, 1949, 1948, 1947, 1945, 1944, 1942, 1940, 1939, 1938, 1937, 1936, 1935, 1934, 1933, 1932, 1931, 1930, 1929, 1928, 1927, 1926, 1925, 1924, 1923, 1921, 1920
4239 W 102ND ST	2014, 2010, 2006, 2004, 2003, 2000, 1999, 1996, 1995, 1992, 1991, 1990, 1986, 1985, 1981, 1980, 1976, 1972, 1971, 1970, 1969, 1967, 1966, 1965, 1963, 1962, 1961, 1958, 1956, 1955, 1954, 1952, 1951, 1949, 1948, 1947, 1945, 1944, 1942, 1940, 1939, 1938, 1937, 1936, 1935, 1934, 1933, 1932, 1931, 1930, 1929, 1928, 1927, 1926, 1925, 1924, 1923, 1921, 1920
4239 W 104TH ST	2014, 2010, 2006, 2004, 2003, 2000, 1999, 1996, 1995, 1992, 1991, 1986, 1985, 1981, 1980, 1976, 1975, 1972, 1971, 1970, 1969, 1967, 1966, 1965, 1964, 1963, 1962, 1961, 1958, 1956, 1955, 1954, 1952, 1951, 1950, 1949, 1948, 1947, 1946, 1945, 1944, 1942, 1940, 1939, 1938, 1937, 1936, 1935, 1934, 1933, 1932, 1931, 1930, 1929, 1928, 1927, 1926, 1925, 1924, 1923, 1921, 1920
4239 W 105TH ST	2014, 2010, 2006, 2004, 2003, 2000, 1999, 1996, 1995, 1992, 1991, 1990, 1986, 1985, 1981, 1980, 1976, 1975, 1972, 1971, 1970, 1969, 1967, 1966, 1965, 1964, 1963, 1962, 1961, 1960, 1958, 1957, 1956, 1955, 1954, 1952, 1951, 1950, 1949, 1948, 1947, 1946, 1945, 1944, 1942, 1940, 1939, 1938, 1937, 1936, 1935, 1934, 1933, 1932, 1931, 1930, 1929, 1928, 1927, 1926, 1925, 1924, 1923, 1921, 1920
4239 W 106TH ST	2014, 2010, 2006, 2004, 2003, 1999, 1996, 1995, 1992, 1991, 1986, 1985, 1981, 1976, 1975, 1972, 1971, 1970, 1969, 1967, 1966, 1965, 1964, 1963, 1962, 1961, 1960, 1958, 1956, 1955, 1954, 1952, 1951, 1950, 1949, 1948, 1947, 1946, 1945, 1944, 1942, 1940, 1939, 1938, 1937, 1936, 1935, 1934, 1933, 1932, 1931, 1930, 1929, 1928, 1927, 1926, 1925, 1924, 1923, 1921, 1920
4239 W CENTURY BLVD	2014, 2010, 2006, 2004, 2003, 2001, 2000, 1999, 1996, 1995, 1992, 1991, 1990, 1986, 1985, 1981, 1980, 1976, 1975, 1972, 1971, 1970, 1969, 1967, 1966, 1965, 1964, 1963, 1961, 1958, 1956, 1955, 1952, 1951, 1949, 1948, 1947, 1946, 1945, 1944, 1942, 1940, 1939, 1938, 1937, 1936, 1935, 1934, 1933, 1932, 1931, 1930, 1929, 1928, 1927, 1926, 1925, 1924, 1923, 1921, 1920

FINDINGS

Address Researched	Address Not Identified in Research Source
424 98TH ST E	2014, 2010, 2006, 2004, 2003, 2001, 2000, 1999, 1996, 1995, 1992, 1991, 1990, 1986, 1985, 1981, 1980, 1976, 1975, 1972, 1971, 1970, 1969, 1967, 1966, 1965, 1964, 1963, 1962, 1961, 1960, 1958, 1957, 1956, 1955, 1954, 1952, 1950, 1949, 1948, 1947, 1946, 1945, 1944, 1942, 1940, 1939, 1938, 1937, 1936, 1935, 1934, 1933, 1932, 1931, 1930, 1929, 1928, 1927, 1926, 1925, 1924, 1923, 1921, 1920
424 99TH ST E	2014, 2010, 2006, 2004, 2003, 2001, 2000, 1999, 1996, 1995, 1992, 1991, 1990, 1986, 1985, 1981, 1980, 1976, 1975, 1972, 1971, 1970, 1969, 1967, 1966, 1965, 1964, 1963, 1962, 1961, 1960, 1958, 1957, 1956, 1955, 1954, 1952, 1950, 1949, 1948, 1947, 1946, 1945, 1944, 1942, 1940, 1939, 1938, 1937, 1936, 1935, 1934, 1933, 1932, 1931, 1930, 1929, 1928, 1927, 1926, 1925, 1924, 1923, 1921, 1920
424 E 97TH ST	2014, 2010, 2006, 2004, 2003, 2001, 2000, 1999, 1996, 1995, 1992, 1991, 1990, 1986, 1985, 1981, 1980, 1976, 1972, 1971, 1969, 1967, 1966, 1965, 1964, 1963, 1962, 1961, 1960, 1958, 1957, 1956, 1955, 1954, 1952, 1951, 1950, 1949, 1948, 1947, 1946, 1945, 1944, 1942, 1940, 1939, 1938, 1937, 1936, 1935, 1934, 1933, 1932, 1931, 1930, 1929, 1928, 1927, 1926, 1925, 1924, 1923, 1921, 1920
424 E HARDY ST	2014, 2010, 2006, 2004, 2003, 2001, 1999, 1996, 1995, 1992, 1991, 1990, 1986, 1985, 1981, 1980, 1976, 1975, 1972, 1971, 1970, 1969, 1967, 1966, 1965, 1964, 1963, 1962, 1961, 1960, 1958, 1957, 1956, 1955, 1954, 1952, 1951, 1950, 1949, 1948, 1947, 1946, 1945, 1944, 1942, 1940, 1939, 1938, 1937, 1936, 1935, 1934, 1933, 1932, 1931, 1930, 1929, 1928, 1927, 1926, 1925, 1924, 1923, 1921, 1920
4240 1/2 W 103RD ST	2014, 2010, 2006, 2004, 2003, 2001, 2000, 1999, 1996, 1995, 1992, 1991, 1990, 1986, 1985, 1981, 1980, 1976, 1975, 1972, 1971, 1970, 1969, 1967, 1966, 1965, 1964, 1963, 1962, 1961, 1960, 1958, 1956, 1955, 1954, 1952, 1951, 1950, 1949, 1948, 1947, 1946, 1945, 1944, 1942, 1940, 1939, 1938, 1937, 1936, 1935, 1934, 1933, 1932, 1931, 1930, 1929, 1928, 1927, 1926, 1925, 1924, 1923, 1921, 1920
4240 W 101ST ST	2014, 2010, 2006, 2004, 2003, 2000, 1999, 1996, 1995, 1992, 1991, 1990, 1986, 1985, 1981, 1976, 1975, 1972, 1971, 1970, 1969, 1967, 1966, 1965, 1963, 1962, 1961, 1958, 1956, 1955, 1952, 1951, 1949, 1948, 1947, 1946, 1945, 1944, 1942, 1940, 1939, 1938, 1937, 1936, 1935, 1934, 1933, 1932, 1931, 1930, 1929, 1928, 1927, 1926, 1925, 1924, 1923, 1921, 1920
4240 W 102ND ST	2014, 2010, 2006, 2004, 2003, 2000, 1999, 1996, 1992, 1991, 1990, 1986, 1985, 1981, 1980, 1976, 1975, 1972, 1971, 1970, 1969, 1967, 1966, 1965, 1963, 1962, 1961, 1958, 1957, 1956, 1955, 1952, 1951, 1950, 1949, 1948, 1947, 1946, 1945, 1944, 1942, 1940, 1939, 1938, 1937, 1936, 1935, 1934, 1933, 1932, 1931, 1930, 1929, 1928, 1927, 1926, 1925, 1924, 1923, 1921, 1920
4240 W 103RD ST	2014, 2010, 2006, 2004, 2003, 2000, 1999, 1996, 1992, 1991, 1990, 1986, 1985, 1981, 1980, 1976, 1972, 1971, 1969, 1967, 1966, 1965, 1963, 1962, 1961, 1958, 1956, 1955, 1954, 1952, 1951, 1949, 1948, 1947, 1945, 1944, 1942, 1940, 1939, 1938, 1937, 1936, 1935, 1934, 1933, 1932, 1931, 1930, 1929, 1928, 1927, 1926, 1925, 1924, 1923, 1921, 1920
4240 W 104TH ST	2014, 2010, 2006, 2004, 2003, 1999, 1996, 1992, 1991, 1986, 1985, 1981, 1976, 1975, 1972, 1971, 1970, 1969, 1967, 1966, 1965, 1964, 1963, 1962, 1961, 1958, 1956, 1955, 1952, 1951, 1949, 1948, 1947, 1946, 1945, 1944, 1942, 1940, 1939, 1938, 1937, 1936, 1935, 1934, 1933, 1932, 1931, 1930, 1929, 1928, 1927, 1926, 1925, 1924, 1923, 1921, 1920
4240 W 106TH ST	2014, 2010, 2006, 2004, 2003, 2000, 1999, 1996, 1995, 1992, 1991, 1990, 1986, 1985, 1981, 1980, 1976, 1975, 1972, 1971, 1970, 1969, 1967, 1966, 1965, 1964, 1963, 1962, 1961, 1958, 1957, 1956, 1955, 1954, 1952, 1951, 1950, 1949, 1948, 1947, 1946, 1945, 1944, 1942, 1940, 1939, 1938, 1937, 1936, 1935, 1934, 1933, 1932, 1931, 1930, 1929, 1928, 1927, 1926, 1925, 1924, 1923, 1921, 1920
4241 W 103RD ST	2014, 2010, 2006, 2004, 2003, 2000, 1999, 1996, 1995, 1992, 1991, 1990, 1986, 1985, 1981, 1980, 1976, 1972, 1971, 1969, 1967, 1966, 1965, 1964, 1963, 1962, 1961, 1958, 1956, 1955, 1952, 1951, 1949, 1948, 1947, 1945, 1944, 1942, 1940, 1939, 1938, 1937, 1936, 1935, 1934, 1933, 1932, 1931, 1930, 1929, 1928, 1927, 1926, 1925, 1924, 1923, 1921, 1920

FINDINGS

Address Researched	Address Not Identified in Research Source
4241 W 104TH ST	2014, 2010, 2006, 2004, 2003, 1999, 1996, 1992, 1991, 1990, 1986, 1985, 1981, 1980, 1976, 1972, 1971, 1970, 1969, 1967, 1966, 1965, 1963, 1962, 1961, 1958, 1956, 1955, 1952, 1951, 1950, 1949, 1948, 1947, 1946, 1945, 1944, 1942, 1940, 1939, 1938, 1937, 1936, 1935, 1934, 1933, 1932, 1931, 1930, 1929, 1928, 1927, 1926, 1925, 1924, 1923, 1921, 1920
4241 W 105TH	2014, 2010, 2006, 2004, 2003, 2001, 2000, 1999, 1996, 1995, 1992, 1991, 1990, 1986, 1985, 1980, 1976, 1975, 1972, 1971, 1970, 1969, 1967, 1966, 1965, 1964, 1963, 1962, 1961, 1960, 1958, 1957, 1956, 1955, 1954, 1952, 1951, 1950, 1949, 1948, 1947, 1946, 1945, 1944, 1942, 1940, 1939, 1938, 1937, 1936, 1935, 1934, 1933, 1932, 1931, 1930, 1929, 1928, 1927, 1926, 1925, 1924, 1923, 1921, 1920
4241 W 105TH ST	2014, 2010, 2006, 2004, 2003, 2000, 1999, 1996, 1992, 1991, 1990, 1986, 1985, 1981, 1976, 1975, 1972, 1971, 1970, 1969, 1967, 1966, 1965, 1964, 1963, 1962, 1961, 1958, 1956, 1955, 1952, 1951, 1949, 1948, 1947, 1946, 1945, 1944, 1942, 1940, 1939, 1938, 1937, 1936, 1935, 1934, 1933, 1932, 1931, 1930, 1929, 1928, 1927, 1926, 1925, 1924, 1923, 1921, 1920
4242 W 101ST ST	2014, 2010, 2006, 2004, 2003, 2000, 1999, 1996, 1995, 1992, 1991, 1986, 1985, 1981, 1980, 1976, 1975, 1972, 1971, 1969, 1967, 1966, 1965, 1963, 1962, 1961, 1958, 1956, 1955, 1954, 1952, 1951, 1950, 1949, 1948, 1947, 1946, 1945, 1944, 1942, 1940, 1939, 1938, 1937, 1936, 1935, 1934, 1933, 1932, 1931, 1930, 1929, 1928, 1927, 1926, 1925, 1924, 1923, 1921, 1920
4242 W 102ND ST	2014, 2010, 2006, 2004, 2003, 2001, 2000, 1999, 1996, 1995, 1992, 1991, 1990, 1986, 1985, 1981, 1980, 1976, 1975, 1972, 1971, 1970, 1969, 1967, 1966, 1965, 1964, 1963, 1962, 1961, 1960, 1958, 1957, 1956, 1955, 1954, 1952, 1951, 1949, 1948, 1947, 1946, 1945, 1944, 1942, 1940, 1939, 1938, 1937, 1936, 1935, 1934, 1933, 1932, 1931, 1930, 1929, 1928, 1927, 1926, 1925, 1924, 1923, 1921, 1920
4242 W 105TH ST	2014, 2010, 2006, 2004, 2003, 2000, 1999, 1996, 1992, 1991, 1986, 1985, 1981, 1980, 1976, 1975, 1972, 1971, 1969, 1967, 1966, 1965, 1964, 1963, 1962, 1961, 1960, 1958, 1956, 1955, 1952, 1951, 1950, 1949, 1948, 1947, 1946, 1945, 1944, 1942, 1940, 1939, 1938, 1937, 1936, 1935, 1934, 1933, 1932, 1931, 1930, 1929, 1928, 1927, 1926, 1925, 1924, 1923, 1921, 1920
4242 W 106TH ST	2014, 2010, 2006, 2004, 2003, 2000, 1999, 1996, 1995, 1992, 1991, 1990, 1986, 1985, 1981, 1976, 1975, 1972, 1971, 1970, 1969, 1967, 1966, 1965, 1964, 1963, 1962, 1961, 1960, 1958, 1957, 1956, 1955, 1954, 1952, 1951, 1950, 1949, 1948, 1947, 1946, 1945, 1944, 1942, 1940, 1939, 1938, 1937, 1936, 1935, 1934, 1933, 1932, 1931, 1930, 1929, 1928, 1927, 1926, 1925, 1924, 1923, 1921, 1920
10407 DOTY AVE	2014, 2010, 2006, 2004, 2003, 2000, 1999, 1996, 1995, 1992, 1991, 1986, 1985, 1981, 1980, 1976, 1975, 1972, 1971, 1969, 1967, 1966, 1963, 1962, 1961, 1958, 1956, 1955, 1952, 1951, 1949, 1948, 1947, 1945, 1944, 1942, 1940, 1939, 1938, 1937, 1936, 1935, 1934, 1933, 1932, 1931, 1930, 1929, 1928, 1927, 1926, 1925, 1924, 1923, 1921, 1920
4243 LENNOX BLVD	2014, 2010, 2006, 2004, 2003, 2001, 1999, 1996, 1995, 1992, 1991, 1990, 1986, 1985, 1981, 1980, 1976, 1975, 1972, 1971, 1970, 1969, 1967, 1966, 1965, 1964, 1963, 1962, 1961, 1960, 1958, 1957, 1956, 1955, 1954, 1952, 1951, 1950, 1949, 1948, 1947, 1946, 1945, 1944, 1942, 1940, 1939, 1938, 1937, 1936, 1935, 1934, 1933, 1932, 1931, 1930, 1929, 1928, 1927, 1926, 1925, 1924, 1923, 1921, 1920
4243 W 101ST ST	2014, 2010, 2006, 2004, 2003, 2000, 1999, 1996, 1995, 1992, 1991, 1990, 1986, 1985, 1981, 1976, 1972, 1971, 1970, 1969, 1967, 1966, 1965, 1964, 1963, 1962, 1961, 1958, 1956, 1955, 1954, 1952, 1951, 1950, 1949, 1948, 1947, 1946, 1945, 1944, 1942, 1940, 1939, 1938, 1937, 1936, 1935, 1934, 1933, 1932, 1931, 1930, 1929, 1928, 1927, 1926, 1925, 1924, 1923, 1921, 1920
4243 W 102ND ST	2014, 2010, 2006, 2004, 2003, 2000, 1999, 1996, 1995, 1992, 1991, 1990, 1986, 1985, 1981, 1980, 1976, 1975, 1972, 1971, 1970, 1969, 1967, 1966, 1965, 1963, 1962, 1961, 1958, 1956, 1955, 1952, 1951, 1950, 1949, 1948, 1947, 1945, 1944, 1942, 1940, 1939, 1938, 1937, 1936, 1935, 1934, 1933, 1932, 1931, 1930, 1929, 1928, 1927, 1926, 1925, 1924, 1923, 1921, 1920

FINDINGS

Address Researched	Address Not Identified in Research Source
4243 W 104TH ST	2014, 2010, 2006, 2004, 2003, 2000, 1999, 1996, 1995, 1992, 1991, 1990, 1986, 1985, 1981, 1980, 1976, 1975, 1972, 1971, 1970, 1969, 1967, 1966, 1965, 1963, 1962, 1961, 1958, 1956, 1955, 1952, 1951, 1949, 1948, 1947, 1945, 1944, 1942, 1940, 1939, 1938, 1937, 1936, 1935, 1934, 1933, 1932, 1931, 1930, 1929, 1928, 1927, 1926, 1925, 1924, 1923, 1921, 1920
4244 CENTURY BLVD W	2014, 2010, 2006, 2004, 2003, 2001, 2000, 1999, 1996, 1995, 1992, 1991, 1990, 1986, 1985, 1981, 1980, 1976, 1975, 1972, 1971, 1970, 1969, 1967, 1966, 1965, 1964, 1963, 1962, 1961, 1958, 1957, 1956, 1955, 1954, 1952, 1951, 1950, 1949, 1948, 1947, 1946, 1945, 1944, 1942, 1940, 1939, 1938, 1937, 1936, 1935, 1934, 1933, 1932, 1931, 1930, 1929, 1928, 1927, 1926, 1925, 1924, 1923, 1921, 1920
4244 W 101ST ST	2014, 2010, 2006, 2004, 2003, 2000, 1999, 1996, 1995, 1992, 1991, 1990, 1986, 1985, 1981, 1980, 1976, 1972, 1971, 1969, 1967, 1966, 1965, 1963, 1962, 1961, 1958, 1956, 1955, 1952, 1951, 1949, 1948, 1947, 1945, 1944, 1942, 1940, 1939, 1938, 1937, 1936, 1935, 1934, 1933, 1932, 1931, 1930, 1929, 1928, 1927, 1926, 1925, 1924, 1923, 1921, 1920
4244 W 102ND ST	2014, 2010, 2006, 2004, 2003, 2000, 1999, 1996, 1992, 1991, 1990, 1986, 1985, 1981, 1980, 1976, 1975, 1972, 1971, 1970, 1969, 1967, 1966, 1965, 1964, 1963, 1962, 1961, 1958, 1957, 1956, 1955, 1954, 1952, 1951, 1949, 1948, 1947, 1946, 1945, 1944, 1942, 1940, 1939, 1938, 1937, 1936, 1935, 1934, 1933, 1932, 1931, 1930, 1929, 1928, 1927, 1926, 1925, 1924, 1923, 1921, 1920
4244 W 103RD ST	2014, 2010, 2006, 2004, 2003, 2000, 1999, 1996, 1992, 1991, 1990, 1986, 1985, 1981, 1980, 1976, 1975, 1972, 1971, 1969, 1967, 1966, 1965, 1963, 1962, 1961, 1958, 1957, 1956, 1955, 1954, 1952, 1951, 1950, 1949, 1948, 1947, 1946, 1945, 1944, 1942, 1940, 1939, 1938, 1937, 1936, 1935, 1934, 1933, 1932, 1931, 1930, 1929, 1928, 1927, 1926, 1925, 1924, 1923, 1921, 1920
4244 W 104TH ST	2014, 2010, 2006, 2004, 2003, 2000, 1999, 1996, 1992, 1991, 1986, 1985, 1981, 1976, 1972, 1971, 1970, 1969, 1967, 1966, 1965, 1963, 1962, 1961, 1958, 1956, 1955, 1952, 1951, 1949, 1948, 1947, 1945, 1944, 1942, 1940, 1939, 1938, 1937, 1936, 1935, 1934, 1933, 1932, 1931, 1930, 1929, 1928, 1927, 1926, 1925, 1924, 1923, 1921, 1920
4244 W CENTURY BLVD	2014, 2010, 2006, 2004, 2003, 2001, 2000, 1999, 1996, 1995, 1992, 1991, 1990, 1986, 1985, 1981, 1980, 1976, 1975, 1972, 1971, 1970, 1969, 1967, 1966, 1965, 1963, 1962, 1961, 1958, 1956, 1955, 1952, 1951, 1950, 1949, 1948, 1947, 1946, 1945, 1944, 1942, 1940, 1939, 1938, 1937, 1936, 1935, 1934, 1933, 1932, 1931, 1930, 1929, 1928, 1927, 1926, 1925, 1924, 1923, 1921, 1920
4245 W 103RD ST	2014, 2010, 2006, 2004, 2003, 2000, 1999, 1996, 1995, 1992, 1991, 1990, 1986, 1985, 1981, 1980, 1976, 1975, 1972, 1971, 1969, 1967, 1966, 1965, 1964, 1963, 1962, 1961, 1958, 1956, 1955, 1952, 1951, 1949, 1948, 1947, 1946, 1945, 1944, 1942, 1940, 1939, 1938, 1937, 1936, 1935, 1934, 1933, 1932, 1931, 1930, 1929, 1928, 1927, 1926, 1925, 1924, 1923, 1921, 1920
4245 W 105TH ST	2014, 2010, 2006, 2004, 2003, 2000, 1999, 1996, 1995, 1992, 1991, 1990, 1986, 1985, 1981, 1980, 1976, 1972, 1971, 1970, 1969, 1967, 1966, 1965, 1964, 1963, 1962, 1961, 1960, 1958, 1956, 1955, 1952, 1951, 1950, 1949, 1948, 1947, 1946, 1945, 1944, 1942, 1940, 1939, 1938, 1937, 1936, 1935, 1934, 1933, 1932, 1931, 1930, 1929, 1928, 1927, 1926, 1925, 1924, 1923, 1921, 1920
4246 1/2 W 106TH ST	2014, 2010, 2006, 2004, 2003, 2001, 2000, 1999, 1996, 1995, 1992, 1991, 1990, 1986, 1985, 1981, 1980, 1976, 1975, 1972, 1971, 1970, 1969, 1967, 1966, 1965, 1963, 1962, 1961, 1958, 1956, 1955, 1954, 1952, 1951, 1950, 1949, 1948, 1947, 1946, 1945, 1944, 1942, 1940, 1939, 1938, 1937, 1936, 1935, 1934, 1933, 1932, 1931, 1930, 1929, 1928, 1927, 1926, 1925, 1924, 1923, 1921, 1920
4246 CENTURY BLVD W	2014, 2010, 2006, 2004, 2003, 2001, 2000, 1999, 1996, 1995, 1992, 1991, 1990, 1986, 1985, 1981, 1976, 1972, 1971, 1970, 1969, 1967, 1966, 1965, 1964, 1963, 1962, 1961, 1960, 1958, 1957, 1956, 1955, 1954, 1952, 1951, 1950, 1949, 1948, 1947, 1946, 1945, 1944, 1942, 1940, 1939, 1938, 1937, 1936, 1935, 1934, 1933, 1932, 1931, 1930, 1929, 1928, 1927, 1926, 1925, 1924, 1923, 1921, 1920

FINDINGS

Address Researched	Address Not Identified in Research Source
4246 W 105TH ST	2014, 2010, 2006, 2004, 2003, 2000, 1999, 1996, 1995, 1992, 1991, 1986, 1985, 1981, 1976, 1972, 1971, 1969, 1967, 1966, 1965, 1963, 1962, 1961, 1958, 1956, 1955, 1952, 1951, 1950, 1949, 1948, 1947, 1946, 1945, 1944, 1942, 1940, 1939, 1938, 1937, 1936, 1935, 1934, 1933, 1932, 1931, 1930, 1929, 1928, 1927, 1926, 1925, 1924, 1923, 1921, 1920
4246 W 106TH ST	2014, 2010, 2006, 2004, 2003, 1999, 1996, 1995, 1992, 1991, 1990, 1986, 1985, 1981, 1980, 1976, 1972, 1971, 1970, 1969, 1967, 1966, 1965, 1963, 1962, 1961, 1958, 1957, 1956, 1955, 1954, 1952, 1951, 1950, 1949, 1948, 1947, 1946, 1945, 1944, 1942, 1940, 1939, 1938, 1937, 1936, 1935, 1934, 1933, 1932, 1931, 1930, 1929, 1928, 1927, 1926, 1925, 1924, 1923, 1921, 1920
4246 W CENTURY BLVD	2014, 2010, 2006, 2004, 2003, 2000, 1999, 1996, 1995, 1992, 1991, 1990, 1986, 1985, 1981, 1980, 1976, 1975, 1972, 1971, 1970, 1969, 1967, 1966, 1965, 1964, 1963, 1962, 1961, 1960, 1958, 1957, 1956, 1955, 1954, 1952, 1951, 1950, 1949, 1948, 1947, 1946, 1945, 1944, 1942, 1940, 1939, 1938, 1937, 1936, 1935, 1934, 1933, 1932, 1931, 1930, 1929, 1928, 1927, 1926, 1925, 1924, 1923, 1921, 1920
4247 W 101ST ST	2014, 2010, 2006, 2004, 2003, 2000, 1999, 1996, 1995, 1992, 1991, 1990, 1986, 1985, 1981, 1980, 1976, 1972, 1971, 1969, 1967, 1966, 1965, 1963, 1962, 1961, 1958, 1956, 1955, 1952, 1951, 1949, 1948, 1947, 1946, 1945, 1944, 1942, 1940, 1939, 1938, 1937, 1936, 1935, 1934, 1933, 1932, 1931, 1930, 1929, 1928, 1927, 1926, 1925, 1924, 1923, 1921, 1920
4247 W 102ND ST	2014, 2010, 2006, 2004, 2003, 2000, 1999, 1996, 1995, 1992, 1991, 1990, 1986, 1985, 1981, 1980, 1976, 1975, 1972, 1971, 1970, 1969, 1967, 1966, 1965, 1964, 1963, 1962, 1961, 1960, 1958, 1957, 1956, 1955, 1954, 1952, 1951, 1950, 1949, 1948, 1947, 1946, 1945, 1944, 1942, 1940, 1939, 1938, 1937, 1936, 1935, 1934, 1933, 1932, 1931, 1930, 1929, 1928, 1927, 1926, 1925, 1924, 1923, 1921, 1920
4247 W 104TH ST	2014, 2010, 2006, 2004, 2003, 2000, 1999, 1996, 1995, 1992, 1991, 1990, 1986, 1985, 1981, 1976, 1975, 1972, 1971, 1970, 1969, 1967, 1966, 1965, 1964, 1963, 1962, 1961, 1960, 1957, 1956, 1955, 1954, 1952, 1951, 1950, 1949, 1948, 1947, 1946, 1945, 1944, 1942, 1940, 1939, 1938, 1937, 1936, 1935, 1934, 1933, 1932, 1931, 1930, 1929, 1928, 1927, 1926, 1925, 1924, 1923, 1921, 1920
4247 W 105TH ST	2014, 2010, 2006, 2004, 2003, 2000, 1999, 1996, 1995, 1992, 1991, 1990, 1986, 1985, 1981, 1980, 1976, 1975, 1972, 1971, 1970, 1969, 1967, 1966, 1965, 1963, 1962, 1961, 1958, 1956, 1955, 1952, 1951, 1950, 1949, 1948, 1947, 1946, 1945, 1944, 1942, 1940, 1939, 1938, 1937, 1936, 1935, 1934, 1933, 1932, 1931, 1930, 1929, 1928, 1927, 1926, 1925, 1924, 1923, 1921, 1920
4248 1/2 W 104TH ST	2014, 2010, 2006, 2004, 2003, 2000, 1999, 1996, 1995, 1992, 1991, 1990, 1986, 1985, 1981, 1980, 1976, 1975, 1972, 1971, 1970, 1969, 1967, 1966, 1965, 1963, 1962, 1961, 1958, 1957, 1956, 1955, 1954, 1952, 1951, 1950, 1949, 1948, 1947, 1946, 1945, 1944, 1942, 1940, 1939, 1938, 1937, 1936, 1935, 1934, 1933, 1932, 1931, 1930, 1929, 1928, 1927, 1926, 1925, 1924, 1923, 1921, 1920
4248 1/2 W 106TH ST	2014, 2010, 2006, 2004, 2003, 2001, 2000, 1999, 1996, 1995, 1992, 1991, 1990, 1986, 1985, 1981, 1980, 1976, 1975, 1972, 1971, 1970, 1969, 1967, 1966, 1965, 1964, 1963, 1962, 1961, 1960, 1958, 1956, 1955, 1954, 1952, 1951, 1950, 1949, 1948, 1947, 1946, 1945, 1944, 1942, 1940, 1939, 1938, 1937, 1936, 1935, 1934, 1933, 1932, 1931, 1930, 1929, 1928, 1927, 1926, 1925, 1924, 1923, 1921, 1920
4248 CENTURY BLVD W	2014, 2010, 2006, 2004, 2003, 2001, 2000, 1999, 1996, 1995, 1992, 1991, 1986, 1985, 1981, 1976, 1972, 1971, 1970, 1969, 1967, 1966, 1965, 1964, 1963, 1962, 1961, 1960, 1958, 1957, 1956, 1955, 1954, 1952, 1951, 1950, 1949, 1948, 1947, 1946, 1945, 1944, 1942, 1940, 1939, 1938, 1937, 1936, 1935, 1934, 1933, 1932, 1931, 1930, 1929, 1928, 1927, 1926, 1925, 1924, 1923, 1921, 1920
4248 LENNOX BLVD	2014, 2010, 2006, 2004, 2003, 2001, 2000, 1999, 1996, 1995, 1992, 1991, 1990, 1986, 1985, 1981, 1976, 1972, 1971, 1969, 1967, 1966, 1964, 1963, 1962, 1961, 1958, 1956, 1955, 1954, 1952, 1951, 1950, 1949, 1948, 1947, 1946, 1945, 1944, 1942, 1940, 1939, 1938, 1937, 1936, 1935, 1934, 1933, 1932, 1931, 1930, 1929, 1928, 1927, 1926, 1925, 1924, 1923, 1921, 1920

FINDINGS

Address Researched	Address Not Identified in Research Source
4248 W 104TH ST	2014, 2010, 2006, 2004, 2003, 1999, 1996, 1995, 1992, 1991, 1986, 1985, 1981, 1976, 1975, 1972, 1971, 1970, 1969, 1967, 1966, 1965, 1964, 1963, 1962, 1961, 1958, 1957, 1956, 1955, 1952, 1951, 1949, 1948, 1947, 1945, 1944, 1942, 1940, 1939, 1938, 1937, 1936, 1935, 1934, 1933, 1932, 1931, 1930, 1929, 1928, 1927, 1926, 1925, 1924, 1923, 1921, 1920
4248 W 106TH ST	2014, 2010, 2006, 2004, 2003, 2000, 1999, 1996, 1995, 1992, 1991, 1986, 1985, 1981, 1976, 1972, 1971, 1970, 1969, 1967, 1966, 1965, 1963, 1962, 1961, 1960, 1958, 1956, 1955, 1952, 1951, 1949, 1948, 1947, 1946, 1945, 1944, 1942, 1940, 1939, 1938, 1937, 1936, 1935, 1934, 1933, 1932, 1931, 1930, 1929, 1928, 1927, 1926, 1925, 1924, 1923, 1921, 1920
4248 W CENTURY BLVD	2014, 2010, 2006, 2004, 2003, 2000, 1999, 1996, 1995, 1992, 1991, 1990, 1986, 1985, 1981, 1980, 1976, 1975, 1972, 1971, 1970, 1969, 1967, 1966, 1965, 1964, 1963, 1962, 1961, 1960, 1958, 1957, 1956, 1955, 1954, 1952, 1951, 1950, 1949, 1948, 1947, 1946, 1945, 1944, 1942, 1940, 1939, 1938, 1937, 1936, 1935, 1934, 1933, 1932, 1931, 1930, 1929, 1928, 1927, 1926, 1925, 1924, 1923, 1921, 1920
4249 LENNOX BLVD	2014, 2010, 2006, 2004, 2003, 2001, 2000, 1999, 1996, 1995, 1992, 1991, 1990, 1986, 1985, 1981, 1980, 1976, 1972, 1971, 1969, 1967, 1966, 1963, 1962, 1961, 1958, 1956, 1955, 1954, 1952, 1951, 1949, 1948, 1947, 1946, 1945, 1944, 1942, 1940, 1939, 1938, 1937, 1936, 1935, 1934, 1933, 1932, 1931, 1930, 1929, 1928, 1927, 1926, 1925, 1924, 1923, 1921, 1920
4249 W 102ND ST	2014, 2010, 2006, 2004, 2003, 2000, 1999, 1996, 1995, 1992, 1991, 1990, 1986, 1985, 1981, 1980, 1976, 1975, 1972, 1971, 1970, 1969, 1967, 1966, 1965, 1964, 1963, 1962, 1961, 1960, 1958, 1957, 1956, 1955, 1954, 1952, 1951, 1950, 1949, 1948, 1947, 1946, 1945, 1944, 1942, 1940, 1939, 1938, 1937, 1936, 1935, 1934, 1933, 1932, 1931, 1930, 1929, 1928, 1927, 1926, 1925, 1924, 1923, 1921, 1920
4249 W 104TH ST	2014, 2010, 2006, 2004, 2003, 2000, 1999, 1996, 1995, 1992, 1991, 1990, 1986, 1985, 1981, 1980, 1976, 1975, 1972, 1971, 1970, 1969, 1967, 1966, 1965, 1964, 1963, 1962, 1961, 1958, 1956, 1955, 1952, 1951, 1949, 1948, 1947, 1946, 1945, 1944, 1942, 1940, 1939, 1938, 1937, 1936, 1935, 1934, 1933, 1932, 1931, 1930, 1929, 1928, 1927, 1926, 1925, 1924, 1923, 1921, 1920
4249 W 105TH ST	2014, 2010, 2006, 2004, 2003, 2000, 1999, 1996, 1995, 1992, 1991, 1990, 1986, 1985, 1981, 1976, 1972, 1971, 1970, 1969, 1967, 1966, 1965, 1963, 1962, 1961, 1960, 1958, 1957, 1956, 1955, 1954, 1952, 1951, 1950, 1949, 1948, 1947, 1946, 1945, 1944, 1942, 1940, 1939, 1938, 1937, 1936, 1935, 1934, 1933, 1932, 1931, 1930, 1929, 1928, 1927, 1926, 1925, 1924, 1923, 1921, 1920
425 99TH ST E	2014, 2010, 2006, 2004, 2003, 2001, 2000, 1999, 1996, 1995, 1992, 1991, 1990, 1986, 1985, 1981, 1980, 1976, 1975, 1972, 1971, 1970, 1969, 1967, 1966, 1965, 1964, 1963, 1962, 1961, 1960, 1958, 1957, 1956, 1955, 1954, 1952, 1950, 1949, 1948, 1947, 1946, 1945, 1944, 1942, 1940, 1939, 1938, 1937, 1936, 1935, 1934, 1933, 1932, 1931, 1930, 1929, 1928, 1927, 1926, 1925, 1924, 1923, 1921, 1920
425 E 97TH ST	2014, 2010, 2006, 2004, 2003, 2000, 1999, 1996, 1995, 1992, 1991, 1990, 1986, 1985, 1981, 1976, 1972, 1971, 1969, 1967, 1966, 1965, 1964, 1963, 1962, 1961, 1960, 1958, 1957, 1956, 1955, 1954, 1952, 1951, 1950, 1949, 1948, 1947, 1946, 1945, 1944, 1942, 1940, 1939, 1938, 1937, 1936, 1935, 1934, 1933, 1932, 1931, 1930, 1929, 1928, 1927, 1926, 1925, 1924, 1923, 1921, 1920
425 E 99TH ST	2014, 2010, 2006, 2004, 2003, 2000, 1999, 1996, 1995, 1992, 1991, 1990, 1986, 1985, 1981, 1976, 1975, 1972, 1971, 1970, 1969, 1967, 1966, 1965, 1963, 1962, 1961, 1958, 1956, 1955, 1954, 1952, 1951, 1950, 1949, 1948, 1947, 1946, 1945, 1944, 1942, 1940, 1939, 1938, 1937, 1936, 1935, 1934, 1933, 1932, 1931, 1930, 1929, 1928, 1927, 1926, 1925, 1924, 1923, 1921, 1920
425 E HARDY ST	2014, 2010, 2006, 2004, 2003, 2001, 1999, 1996, 1992, 1991, 1986, 1985, 1981, 1976, 1972, 1971, 1969, 1967, 1966, 1965, 1963, 1962, 1961, 1958, 1956, 1955, 1952, 1951, 1950, 1949, 1948, 1947, 1946, 1945, 1944, 1942, 1940, 1939, 1938, 1937, 1936, 1935, 1934, 1933, 1932, 1931, 1930, 1929, 1928, 1927, 1926, 1925, 1924, 1923, 1921, 1920

FINDINGS

Address Researched	Address Not Identified in Research Source
4250 1/2 W 106TH ST	2014, 2010, 2006, 2004, 2003, 2001, 2000, 1999, 1996, 1995, 1992, 1991, 1990, 1986, 1985, 1981, 1980, 1976, 1975, 1972, 1971, 1970, 1969, 1967, 1966, 1965, 1963, 1962, 1961, 1958, 1957, 1956, 1955, 1954, 1952, 1951, 1950, 1949, 1948, 1947, 1946, 1945, 1944, 1942, 1940, 1939, 1938, 1937, 1936, 1935, 1934, 1933, 1932, 1931, 1930, 1929, 1928, 1927, 1926, 1925, 1924, 1923, 1921, 1920
1024 S Osage Ave	2006, 2004, 2003, 2001, 2000, 1999, 1996, 1995, 1992, 1991, 1990, 1986, 1985, 1981, 1980, 1976, 1975, 1972, 1971, 1970, 1969, 1967, 1966, 1965, 1964, 1963, 1962, 1961, 1960, 1958, 1957, 1956, 1955, 1954, 1952, 1951, 1950, 1949, 1948, 1947, 1946, 1945, 1944, 1942, 1940, 1939, 1938, 1937, 1936, 1935, 1934, 1933, 1932, 1931, 1930, 1929, 1928, 1927, 1926, 1925, 1924, 1923, 1921, 1920
1024 S Osage Ave	2006, 2004, 2003, 2001, 2000, 1999, 1996, 1995, 1992, 1991, 1990, 1986, 1985, 1981, 1980, 1976, 1975, 1972, 1971, 1970, 1969, 1967, 1966, 1965, 1964, 1963, 1962, 1961, 1960, 1958, 1957, 1956, 1955, 1954, 1952, 1951, 1950, 1949, 1948, 1947, 1946, 1945, 1944, 1942, 1940, 1939, 1938, 1937, 1936, 1935, 1934, 1933, 1932, 1931, 1930, 1929, 1928, 1927, 1926, 1925, 1924, 1923, 1921, 1920
1025 OSAGE AVE S	2014, 2010, 2006, 2004, 2003, 2001, 1999, 1996, 1995, 1992, 1991, 1990, 1986, 1985, 1981, 1980, 1976, 1975, 1972, 1971, 1970, 1969, 1967, 1966, 1965, 1964, 1963, 1962, 1961, 1960, 1958, 1957, 1956, 1955, 1954, 1952, 1951, 1950, 1949, 1948, 1947, 1946, 1945, 1944, 1942, 1940, 1939, 1938, 1937, 1936, 1935, 1934, 1933, 1932, 1931, 1930, 1929, 1928, 1927, 1926, 1925, 1924, 1923, 1921, 1920
1025 S OSAGE AVE	2014, 2010, 2006, 2004, 2003, 2001, 2000, 1999, 1996, 1995, 1992, 1991, 1990, 1986, 1985, 1981, 1976, 1972, 1971, 1969, 1967, 1966, 1965, 1964, 1963, 1962, 1961, 1960, 1958, 1957, 1956, 1955, 1954, 1952, 1951, 1950, 1949, 1948, 1947, 1945, 1944, 1942, 1940, 1939, 1938, 1937, 1936, 1935, 1934, 1933, 1932, 1931, 1930, 1929, 1928, 1927, 1926, 1925, 1924, 1923, 1921, 1920
1026 S FLOWER	2014, 2010, 2006, 2004, 2003, 2001, 2000, 1999, 1996, 1995, 1992, 1991, 1990, 1986, 1985, 1980, 1976, 1975, 1972, 1971, 1970, 1969, 1967, 1966, 1965, 1964, 1963, 1961, 1960, 1958, 1957, 1956, 1955, 1954, 1952, 1951, 1950, 1949, 1948, 1947, 1946, 1945, 1944, 1942, 1940, 1939, 1938, 1937, 1936, 1935, 1934, 1933, 1932, 1931, 1930, 1929, 1928, 1927, 1926, 1925, 1924, 1923, 1921, 1920
1026 S FLOWER ST	2014, 2010, 2006, 2004, 2003, 2001, 1999, 1996, 1992, 1991, 1986, 1985, 1981, 1972, 1971, 1969, 1967, 1966, 1965, 1964, 1963, 1962, 1961, 1960, 1958, 1957, 1956, 1955, 1954, 1952, 1951, 1950, 1949, 1948, 1947, 1946, 1945, 1944, 1942, 1940, 1939, 1938, 1937, 1936, 1935, 1934, 1933, 1932, 1931, 1930, 1929, 1928, 1927, 1926, 1925, 1924, 1923, 1921, 1920
1026 S Flower St	2006, 2004, 2003, 2001, 2000, 1999, 1996, 1995, 1992, 1991, 1990, 1986, 1985, 1981, 1980, 1976, 1975, 1972, 1971, 1970, 1969, 1967, 1966, 1965, 1964, 1963, 1962, 1961, 1960, 1958, 1957, 1956, 1955, 1954, 1952, 1951, 1950, 1949, 1948, 1947, 1946, 1945, 1944, 1942, 1940, 1939, 1938, 1937, 1936, 1935, 1934, 1933, 1932, 1931, 1930, 1929, 1928, 1927, 1926, 1925, 1924, 1923, 1921, 1920
1026 S Flower St	2006, 2004, 2003, 2001, 2000, 1999, 1996, 1995, 1992, 1991, 1990, 1986, 1985, 1981, 1980, 1976, 1975, 1972, 1971, 1970, 1969, 1967, 1966, 1965, 1964, 1963, 1962, 1961, 1960, 1958, 1957, 1956, 1955, 1954, 1952, 1951, 1950, 1949, 1948, 1947, 1946, 1945, 1944, 1942, 1940, 1939, 1938, 1937, 1936, 1935, 1934, 1933, 1932, 1931, 1930, 1929, 1928, 1927, 1926, 1925, 1924, 1923, 1921, 1920
1027 MYRTLE AVE	2014, 2010, 2006, 2004, 2003, 1999, 1996, 1995, 1992, 1991, 1986, 1985, 1981, 1976, 1972, 1971, 1969, 1967, 1966, 1964, 1963, 1962, 1961, 1958, 1957, 1956, 1955, 1954, 1952, 1951, 1950, 1949, 1948, 1947, 1946, 1945, 1944, 1942, 1940, 1939, 1938, 1937, 1936, 1935, 1934, 1933, 1932, 1931, 1930, 1929, 1928, 1927, 1926, 1925, 1924, 1923, 1921, 1920
1027 OSAGE AVE S	2014, 2010, 2006, 2004, 2003, 2001, 1999, 1996, 1995, 1992, 1991, 1990, 1986, 1985, 1981, 1980, 1976, 1975, 1972, 1971, 1970, 1969, 1967, 1966, 1965, 1964, 1963, 1962, 1961, 1960, 1958, 1957, 1956, 1955, 1954, 1952, 1951, 1950, 1949, 1948, 1947, 1946, 1945, 1944, 1942, 1940, 1939, 1938, 1937, 1936, 1935, 1934, 1933, 1932, 1931, 1930, 1929, 1928, 1927, 1926, 1925, 1924, 1923, 1921, 1920

FINDINGS

Address Researched	Address Not Identified in Research Source
1027 S FLOWER ST	2014, 2010, 2006, 2004, 2003, 2001, 2000, 1999, 1996, 1995, 1992, 1991, 1990, 1986, 1985, 1981, 1980, 1976, 1975, 1972, 1971, 1970, 1969, 1967, 1966, 1965, 1964, 1963, 1962, 1961, 1960, 1958, 1957, 1956, 1955, 1954, 1952, 1951, 1950, 1949, 1948, 1947, 1945, 1944, 1942, 1940, 1939, 1938, 1937, 1936, 1935, 1934, 1933, 1932, 1931, 1930, 1929, 1928, 1927, 1926, 1925, 1924, 1923, 1921, 1920
1027 S OSAGE AVE	2014, 2010, 2006, 2004, 2003, 2001, 2000, 1999, 1996, 1995, 1992, 1991, 1986, 1985, 1981, 1976, 1972, 1971, 1970, 1969, 1967, 1966, 1965, 1964, 1963, 1962, 1961, 1960, 1958, 1957, 1956, 1955, 1954, 1952, 1951, 1950, 1949, 1948, 1947, 1946, 1945, 1944, 1942, 1940, 1939, 1938, 1937, 1936, 1935, 1934, 1933, 1932, 1931, 1930, 1929, 1928, 1927, 1926, 1925, 1924, 1923, 1921, 1920
1027 S Osage Ave	2014, 2006, 2004, 2003, 2001, 2000, 1999, 1996, 1995, 1992, 1991, 1990, 1986, 1985, 1981, 1980, 1976, 1975, 1972, 1971, 1970, 1969, 1967, 1966, 1965, 1964, 1963, 1962, 1961, 1960, 1958, 1957, 1956, 1955, 1954, 1952, 1951, 1950, 1949, 1948, 1947, 1946, 1945, 1944, 1942, 1940, 1939, 1938, 1937, 1936, 1935, 1934, 1933, 1932, 1931, 1930, 1929, 1928, 1927, 1926, 1925, 1924, 1923, 1921, 1920
1027 S Osage Ave	2014, 2006, 2004, 2003, 2001, 2000, 1999, 1996, 1995, 1992, 1991, 1990, 1986, 1985, 1981, 1980, 1976, 1975, 1972, 1971, 1970, 1969, 1967, 1966, 1965, 1964, 1963, 1962, 1961, 1960, 1958, 1957, 1956, 1955, 1954, 1952, 1951, 1950, 1949, 1948, 1947, 1946, 1945, 1944, 1942, 1940, 1939, 1938, 1937, 1936, 1935, 1934, 1933, 1932, 1931, 1930, 1929, 1928, 1927, 1926, 1925, 1924, 1923, 1921, 1920
1027 S PRAIRIE AVE	2014, 2010, 2006, 2004, 2003, 2001, 2000, 1999, 1996, 1995, 1992, 1991, 1990, 1986, 1985, 1981, 1980, 1976, 1975, 1972, 1971, 1970, 1969, 1967, 1966, 1965, 1964, 1963, 1962, 1961, 1958, 1956, 1955, 1952, 1951, 1949, 1948, 1947, 1945, 1944, 1942, 1940, 1939, 1938, 1937, 1936, 1935, 1934, 1933, 1932, 1931, 1930, 1929, 1928, 1927, 1926, 1925, 1924, 1923, 1921, 1920
1028 MYRTLE AVE	2014, 2010, 2006, 2004, 2003, 2001, 2000, 1999, 1996, 1995, 1992, 1991, 1990, 1986, 1985, 1981, 1980, 1976, 1975, 1972, 1971, 1970, 1969, 1967, 1966, 1964, 1963, 1962, 1961, 1958, 1957, 1956, 1955, 1954, 1952, 1951, 1949, 1948, 1947, 1945, 1944, 1942, 1939, 1938, 1937, 1936, 1935, 1934, 1933, 1932, 1931, 1930, 1929, 1928, 1927, 1926, 1925, 1924, 1923, 1921, 1920
1028 S MYRTLE AVE	2014, 2010, 2006, 2004, 2003, 2001, 2000, 1999, 1996, 1995, 1992, 1991, 1990, 1986, 1985, 1981, 1980, 1976, 1975, 1972, 1971, 1970, 1969, 1967, 1966, 1965, 1964, 1963, 1962, 1961, 1958, 1957, 1956, 1955, 1954, 1952, 1951, 1950, 1949, 1948, 1947, 1946, 1945, 1944, 1942, 1940, 1939, 1938, 1937, 1936, 1935, 1934, 1933, 1932, 1931, 1930, 1929, 1928, 1927, 1926, 1925, 1924, 1923, 1921, 1920
1028 S OSAGE AVE	2014, 2010, 2006, 2004, 2003, 2001, 2000, 1999, 1996, 1995, 1992, 1991, 1990, 1986, 1985, 1981, 1980, 1976, 1975, 1972, 1971, 1970, 1969, 1967, 1966, 1965, 1964, 1963, 1962, 1961, 1960, 1958, 1957, 1956, 1955, 1954, 1952, 1951, 1950, 1949, 1948, 1947, 1945, 1944, 1942, 1940, 1939, 1938, 1937, 1936, 1935, 1934, 1933, 1932, 1931, 1930, 1929, 1928, 1927, 1926, 1925, 1924, 1923, 1921, 1920
10282 S FREEMAN AVE	2014, 2010, 2006, 2004, 2003, 2001, 2000, 1999, 1996, 1995, 1992, 1991, 1990, 1986, 1985, 1981, 1980, 1976, 1975, 1972, 1971, 1970, 1969, 1967, 1966, 1965, 1964, 1963, 1962, 1961, 1960, 1958, 1957, 1956, 1955, 1954, 1952, 1951, 1950, 1949, 1948, 1947, 1946, 1945, 1944, 1942, 1940, 1939, 1938, 1937, 1936, 1935, 1934, 1933, 1932, 1931, 1930, 1929, 1928, 1926, 1925, 1924, 1923, 1921, 1920
10288 S FREEMAN AVE	2014, 2010, 2006, 2004, 2003, 2001, 2000, 1999, 1996, 1995, 1992, 1991, 1990, 1986, 1985, 1981, 1980, 1976, 1975, 1972, 1971, 1970, 1969, 1967, 1966, 1965, 1964, 1963, 1962, 1961, 1960, 1958, 1957, 1956, 1955, 1954, 1952, 1951, 1950, 1949, 1948, 1947, 1946, 1945, 1944, 1942, 1940, 1939, 1938, 1937, 1936, 1935, 1934, 1933, 1932, 1931, 1930, 1929, 1928, 1926, 1925, 1924, 1923, 1921, 1920
1029 MYRTLE AVE	2014, 2010, 2006, 2004, 2003, 1999, 1996, 1992, 1991, 1990, 1986, 1985, 1976, 1975, 1972, 1971, 1970, 1969, 1967, 1966, 1965, 1964, 1963, 1962, 1961, 1960, 1958, 1957, 1956, 1955, 1954, 1952, 1951, 1950, 1949, 1948, 1947, 1946, 1945, 1944, 1942, 1940, 1939, 1938, 1937, 1936, 1935, 1934, 1933, 1932, 1931, 1930, 1929, 1928, 1927, 1926, 1925, 1924, 1923, 1921, 1920

FINDINGS

Address Researched	Address Not Identified in Research Source
1029 OSAGE AVE S	2014, 2010, 2006, 2004, 2003, 2001, 1999, 1996, 1995, 1992, 1991, 1990, 1986, 1985, 1981, 1980, 1976, 1975, 1972, 1971, 1970, 1969, 1967, 1966, 1965, 1964, 1963, 1962, 1961, 1960, 1958, 1957, 1956, 1955, 1954, 1952, 1951, 1950, 1949, 1948, 1947, 1946, 1945, 1944, 1942, 1940, 1939, 1938, 1937, 1936, 1935, 1934, 1933, 1932, 1931, 1930, 1929, 1928, 1927, 1926, 1925, 1924, 1923, 1921, 1920
1029 S FLOWER ST	2014, 2010, 2006, 2004, 2003, 2001, 2000, 1999, 1996, 1995, 1992, 1991, 1990, 1986, 1985, 1981, 1980, 1976, 1975, 1972, 1971, 1970, 1969, 1967, 1966, 1965, 1964, 1963, 1962, 1961, 1960, 1958, 1957, 1956, 1955, 1954, 1952, 1951, 1950, 1949, 1948, 1947, 1945, 1944, 1942, 1940, 1939, 1938, 1937, 1936, 1935, 1934, 1933, 1932, 1931, 1930, 1929, 1928, 1927, 1926, 1925, 1924, 1923, 1921, 1920
1029 S OSAGE AVE	2014, 2010, 2006, 2004, 2003, 2001, 2000, 1999, 1996, 1992, 1991, 1986, 1985, 1981, 1972, 1971, 1969, 1967, 1966, 1965, 1964, 1963, 1962, 1961, 1960, 1958, 1957, 1956, 1955, 1954, 1952, 1951, 1950, 1949, 1948, 1947, 1946, 1945, 1944, 1942, 1940, 1939, 1938, 1937, 1936, 1935, 1934, 1933, 1932, 1931, 1930, 1929, 1928, 1927, 1926, 1925, 1924, 1923, 1921, 1920
10290 DOTY AVE	2014, 2010, 2006, 2004, 2003, 2001, 2000, 1999, 1996, 1995, 1992, 1991, 1990, 1986, 1985, 1981, 1980, 1975, 1972, 1971, 1970, 1969, 1967, 1966, 1965, 1964, 1963, 1962, 1961, 1960, 1958, 1957, 1956, 1955, 1954, 1952, 1951, 1950, 1949, 1948, 1947, 1946, 1945, 1944, 1942, 1940, 1939, 1938, 1937, 1936, 1935, 1934, 1933, 1932, 1931, 1930, 1929, 1928, 1927, 1926, 1925, 1924, 1923, 1921, 1920
1030 MYRTLE AVE	2014, 2010, 2006, 2004, 2003, 2001, 2000, 1999, 1996, 1995, 1992, 1991, 1990, 1986, 1985, 1981, 1980, 1976, 1975, 1972, 1971, 1970, 1969, 1967, 1966, 1963, 1962, 1961, 1958, 1956, 1955, 1952, 1951, 1949, 1948, 1947, 1945, 1944, 1942, 1939, 1938, 1937, 1936, 1935, 1934, 1933, 1932, 1931, 1930, 1929, 1928, 1927, 1926, 1925, 1924, 1923, 1921, 1920
1030 OSAGE AVE S	2014, 2010, 2006, 2004, 2003, 2001, 1999, 1996, 1995, 1992, 1991, 1990, 1986, 1985, 1981, 1980, 1976, 1975, 1972, 1971, 1970, 1969, 1967, 1966, 1965, 1964, 1963, 1962, 1961, 1960, 1958, 1957, 1956, 1955, 1954, 1952, 1951, 1950, 1949, 1948, 1947, 1946, 1945, 1944, 1942, 1940, 1939, 1938, 1937, 1936, 1935, 1934, 1933, 1932, 1931, 1930, 1929, 1928, 1927, 1926, 1925, 1924, 1923, 1921, 1920
1030 S OSAGE AVE	2014, 2010, 2006, 2004, 2003, 2001, 2000, 1999, 1996, 1995, 1992, 1991, 1986, 1985, 1972, 1971, 1969, 1967, 1966, 1965, 1964, 1963, 1962, 1961, 1960, 1958, 1957, 1956, 1955, 1954, 1952, 1951, 1950, 1949, 1948, 1947, 1946, 1945, 1944, 1942, 1940, 1939, 1938, 1937, 1936, 1935, 1934, 1933, 1932, 1931, 1930, 1929, 1928, 1927, 1926, 1925, 1924, 1923, 1921, 1920
10300 1/2 S PRAIRIE AVE	2014, 2010, 2006, 2004, 2003, 2001, 2000, 1999, 1996, 1995, 1992, 1991, 1990, 1986, 1985, 1981, 1980, 1976, 1975, 1972, 1971, 1970, 1969, 1967, 1966, 1965, 1963, 1962, 1961, 1960, 1958, 1957, 1956, 1955, 1954, 1952, 1951, 1950, 1949, 1948, 1947, 1946, 1945, 1944, 1942, 1940, 1939, 1938, 1937, 1936, 1935, 1934, 1933, 1932, 1931, 1930, 1929, 1928, 1927, 1926, 1925, 1924, 1923, 1921, 1920
10300 HAWTHORNE BLVD	2014, 2010, 2006, 2004, 2003, 2001, 2000, 1999, 1996, 1995, 1992, 1991, 1990, 1986, 1985, 1981, 1980, 1976, 1975, 1972, 1971, 1970, 1969, 1967, 1966, 1964, 1963, 1962, 1961, 1958, 1957, 1956, 1955, 1954, 1952, 1951, 1950, 1949, 1948, 1947, 1946, 1945, 1944, 1942, 1939, 1938, 1937, 1936, 1935, 1934, 1933, 1932, 1931, 1930, 1929, 1928, 1927, 1926, 1925, 1924, 1923, 1921, 1920
10300 HAWTHORNE BLVD S	2014, 2010, 2006, 2004, 2003, 2001, 1999, 1996, 1992, 1991, 1986, 1985, 1981, 1976, 1972, 1971, 1969, 1967, 1966, 1965, 1964, 1963, 1962, 1961, 1960, 1958, 1957, 1956, 1955, 1954, 1952, 1951, 1950, 1949, 1948, 1947, 1946, 1945, 1944, 1942, 1940, 1939, 1938, 1937, 1936, 1935, 1934, 1933, 1932, 1931, 1930, 1929, 1928, 1927, 1926, 1925, 1924, 1923, 1921, 1920
10300 LARCH AVE	2014, 2010, 2006, 2004, 2003, 2000, 1999, 1996, 1995, 1992, 1991, 1990, 1986, 1985, 1981, 1980, 1976, 1975, 1972, 1971, 1969, 1967, 1966, 1963, 1962, 1961, 1958, 1957, 1956, 1955, 1954, 1952, 1951, 1950, 1949, 1948, 1947, 1946, 1945, 1944, 1942, 1940, 1939, 1938, 1937, 1936, 1935, 1934, 1933, 1932, 1931, 1930, 1929, 1928, 1927, 1926, 1925, 1924, 1923, 1921, 1920

FINDINGS

Address Researched	Address Not Identified in Research Source
10300 PRAIRIE AVE	2014, 2010, 2006, 2004, 2003, 2001, 2000, 1999, 1996, 1995, 1992, 1991, 1990, 1986, 1985, 1981, 1980, 1976, 1975, 1972, 1971, 1970, 1969, 1967, 1966, 1964, 1963, 1962, 1961, 1960, 1958, 1957, 1956, 1955, 1954, 1952, 1951, 1950, 1949, 1948, 1947, 1946, 1945, 1944, 1942, 1940, 1939, 1938, 1937, 1936, 1935, 1934, 1933, 1932, 1931, 1930, 1929, 1928, 1927, 1926, 1925, 1924, 1923, 1921, 1920
10300 PRAIRIE AVE S	2014, 2010, 2006, 2004, 2003, 2001, 2000, 1999, 1996, 1995, 1992, 1991, 1990, 1986, 1985, 1981, 1980, 1976, 1975, 1972, 1971, 1969, 1967, 1966, 1965, 1964, 1963, 1962, 1961, 1960, 1958, 1957, 1956, 1955, 1954, 1952, 1951, 1950, 1949, 1948, 1947, 1946, 1945, 1944, 1942, 1940, 1939, 1938, 1937, 1936, 1935, 1934, 1933, 1932, 1931, 1930, 1929, 1928, 1927, 1926, 1925, 1924, 1923, 1921, 1920
10300 S PRAIRIE AVE	2014, 2010, 2006, 2004, 2003, 1999, 1996, 1992, 1991, 1986, 1985, 1981, 1976, 1975, 1972, 1971, 1970, 1969, 1967, 1966, 1965, 1963, 1962, 1961, 1960, 1958, 1957, 1956, 1955, 1954, 1952, 1951, 1950, 1949, 1948, 1947, 1946, 1945, 1944, 1942, 1940, 1939, 1938, 1937, 1936, 1935, 1934, 1933, 1932, 1931, 1930, 1929, 1928, 1927, 1926, 1925, 1924, 1923, 1921, 1920
10300 S Prairie Ave	2006, 2004, 2003, 2001, 2000, 1999, 1996, 1995, 1992, 1991, 1990, 1986, 1985, 1981, 1980, 1976, 1975, 1972, 1971, 1970, 1969, 1967, 1966, 1965, 1964, 1963, 1962, 1961, 1960, 1958, 1957, 1956, 1955, 1954, 1952, 1951, 1950, 1949, 1948, 1947, 1946, 1945, 1944, 1942, 1940, 1939, 1938, 1937, 1936, 1935, 1934, 1933, 1932, 1931, 1930, 1929, 1928, 1927, 1926, 1925, 1924, 1923, 1921, 1920
10300 S Prairie Ave	2006, 2004, 2003, 2001, 2000, 1999, 1996, 1995, 1992, 1991, 1990, 1986, 1985, 1981, 1980, 1976, 1975, 1972, 1971, 1970, 1969, 1967, 1966, 1965, 1964, 1963, 1962, 1961, 1960, 1958, 1957, 1956, 1955, 1954, 1952, 1951, 1950, 1949, 1948, 1947, 1946, 1945, 1944, 1942, 1940, 1939, 1938, 1937, 1936, 1935, 1934, 1933, 1932, 1931, 1930, 1929, 1928, 1927, 1926, 1925, 1924, 1923, 1921, 1920
10301 DOTY AVE	2014, 2010, 2006, 2004, 2003, 2000, 1999, 1996, 1995, 1992, 1991, 1985, 1976, 1972, 1971, 1969, 1967, 1966, 1965, 1964, 1963, 1962, 1961, 1960, 1958, 1957, 1956, 1955, 1952, 1951, 1950, 1949, 1948, 1947, 1945, 1944, 1942, 1940, 1939, 1938, 1937, 1936, 1935, 1934, 1933, 1932, 1931, 1930, 1929, 1928, 1927, 1926, 1925, 1924, 1923, 1921, 1920
10301 FREEMAN AVE	2014, 2010, 2006, 2004, 2003, 2001, 2000, 1999, 1996, 1995, 1992, 1991, 1990, 1986, 1985, 1981, 1980, 1976, 1975, 1972, 1971, 1970, 1969, 1967, 1966, 1965, 1964, 1963, 1962, 1961, 1958, 1957, 1956, 1955, 1954, 1952, 1951, 1950, 1949, 1948, 1947, 1946, 1945, 1944, 1942, 1940, 1939, 1938, 1937, 1936, 1935, 1934, 1933, 1932, 1931, 1930, 1929, 1928, 1927, 1926, 1925, 1924, 1923, 1921, 1920
10301 S FREEMAN AVE	2014, 2010, 2006, 2004, 2003, 2000, 1999, 1996, 1995, 1992, 1991, 1990, 1986, 1985, 1981, 1980, 1976, 1972, 1971, 1969, 1967, 1966, 1965, 1964, 1963, 1962, 1961, 1960, 1958, 1957, 1956, 1955, 1954, 1952, 1951, 1950, 1949, 1948, 1947, 1946, 1945, 1944, 1942, 1940, 1939, 1938, 1937, 1936, 1935, 1934, 1933, 1932, 1931, 1930, 1929, 1928, 1926, 1925, 1924, 1923, 1921, 1920
10301 YUKON AVE	2014, 2010, 2006, 2004, 2003, 2000, 1999, 1996, 1995, 1992, 1991, 1990, 1986, 1985, 1975, 1972, 1971, 1970, 1969, 1967, 1966, 1965, 1964, 1963, 1962, 1961, 1960, 1958, 1956, 1955, 1952, 1951, 1950, 1949, 1948, 1947, 1946, 1945, 1944, 1942, 1940, 1939, 1938, 1937, 1936, 1935, 1934, 1933, 1932, 1931, 1930, 1929, 1928, 1927, 1926, 1925, 1924, 1923, 1921, 1920
10302 DOTY AVE	2014, 2010, 2006, 2004, 2003, 2000, 1999, 1996, 1995, 1992, 1991, 1986, 1985, 1981, 1976, 1972, 1971, 1969, 1967, 1966, 1963, 1962, 1961, 1958, 1956, 1955, 1952, 1951, 1950, 1949, 1948, 1947, 1946, 1945, 1944, 1942, 1940, 1939, 1938, 1937, 1936, 1935, 1934, 1933, 1932, 1931, 1930, 1929, 1928, 1927, 1926, 1925, 1924, 1923, 1921, 1920
10302 Doty Ave	2014, 2006, 2004, 2003, 2001, 2000, 1999, 1996, 1995, 1992, 1991, 1990, 1986, 1985, 1981, 1980, 1976, 1975, 1972, 1971, 1970, 1969, 1967, 1966, 1965, 1964, 1963, 1962, 1961, 1960, 1958, 1957, 1956, 1955, 1954, 1952, 1951, 1950, 1949, 1948, 1947, 1946, 1945, 1944, 1942, 1940, 1939, 1938, 1937, 1936, 1935, 1934, 1933, 1932, 1931, 1930, 1929, 1928, 1927, 1926, 1925, 1924, 1923, 1921, 1920

FINDINGS

Address Researched	Address Not Identified in Research Source
10302 Doty Ave	2014, 2006, 2004, 2003, 2001, 2000, 1999, 1996, 1995, 1992, 1991, 1990, 1986, 1985, 1981, 1980, 1976, 1975, 1972, 1971, 1970, 1969, 1967, 1966, 1965, 1964, 1963, 1962, 1961, 1960, 1958, 1957, 1956, 1955, 1954, 1952, 1951, 1950, 1949, 1948, 1947, 1946, 1945, 1944, 1942, 1940, 1939, 1938, 1937, 1936, 1935, 1934, 1933, 1932, 1931, 1930, 1929, 1928, 1927, 1926, 1925, 1924, 1923, 1921, 1920
10302 FREEMAN AVE	2014, 2010, 2006, 2004, 2003, 2001, 2000, 1999, 1996, 1995, 1992, 1991, 1990, 1986, 1985, 1981, 1980, 1976, 1975, 1972, 1971, 1970, 1969, 1967, 1966, 1965, 1964, 1963, 1962, 1961, 1958, 1957, 1956, 1955, 1954, 1952, 1951, 1950, 1949, 1948, 1947, 1946, 1945, 1944, 1942, 1940, 1939, 1938, 1937, 1936, 1935, 1934, 1933, 1932, 1931, 1930, 1929, 1928, 1927, 1926, 1925, 1924, 1923, 1921, 1920
10302 HAWTHORNE AVE	2014, 2010, 2006, 2004, 2003, 2001, 2000, 1999, 1996, 1995, 1992, 1991, 1990, 1986, 1985, 1981, 1980, 1976, 1975, 1972, 1971, 1970, 1969, 1967, 1966, 1965, 1964, 1963, 1962, 1961, 1960, 1958, 1957, 1956, 1955, 1954, 1952, 1951, 1949, 1948, 1947, 1946, 1945, 1944, 1942, 1940, 1939, 1938, 1937, 1936, 1935, 1934, 1933, 1932, 1931, 1930, 1929, 1928, 1927, 1926, 1925, 1924, 1923, 1921, 1920
10302 PRAIRIE AVE S	2014, 2010, 2006, 2004, 2003, 2001, 2000, 1999, 1996, 1995, 1992, 1991, 1990, 1986, 1985, 1981, 1980, 1976, 1975, 1972, 1971, 1969, 1967, 1966, 1965, 1964, 1963, 1962, 1961, 1960, 1958, 1957, 1956, 1955, 1954, 1952, 1951, 1950, 1949, 1948, 1947, 1946, 1945, 1944, 1942, 1940, 1939, 1938, 1937, 1936, 1935, 1934, 1933, 1932, 1931, 1930, 1929, 1928, 1927, 1926, 1925, 1924, 1923, 1921, 1920
10302 S FREEMAN AVE	2014, 2010, 2006, 2004, 2003, 2000, 1999, 1996, 1995, 1992, 1991, 1986, 1985, 1981, 1976, 1975, 1972, 1971, 1969, 1967, 1966, 1965, 1964, 1963, 1962, 1961, 1958, 1956, 1955, 1952, 1951, 1949, 1948, 1947, 1946, 1945, 1944, 1942, 1940, 1939, 1938, 1937, 1936, 1935, 1934, 1933, 1932, 1931, 1930, 1929, 1928, 1926, 1925, 1924, 1923, 1921, 1920
10302 S PRAIRIE AVE	2014, 2010, 2006, 2004, 2003, 1999, 1996, 1992, 1991, 1986, 1985, 1976, 1975, 1972, 1971, 1970, 1969, 1967, 1966, 1965, 1964, 1963, 1962, 1961, 1960, 1958, 1957, 1956, 1955, 1954, 1952, 1951, 1950, 1949, 1948, 1947, 1946, 1945, 1944, 1942, 1940, 1939, 1938, 1937, 1936, 1935, 1934, 1933, 1932, 1931, 1930, 1929, 1928, 1927, 1926, 1925, 1924, 1923, 1921, 1920
10304 1/2 S PRAIRIE AVE	2014, 2010, 2006, 2004, 2003, 2001, 2000, 1999, 1996, 1995, 1992, 1991, 1990, 1985, 1981, 1980, 1976, 1975, 1972, 1971, 1970, 1969, 1967, 1966, 1965, 1964, 1963, 1962, 1961, 1960, 1958, 1957, 1956, 1955, 1954, 1952, 1951, 1950, 1949, 1948, 1947, 1946, 1945, 1944, 1942, 1940, 1939, 1938, 1937, 1936, 1935, 1934, 1933, 1932, 1931, 1930, 1929, 1928, 1927, 1926, 1925, 1924, 1923, 1921, 1920
10304 PRAIRIE AVE	2014, 2010, 2006, 2004, 2003, 2001, 2000, 1999, 1996, 1995, 1992, 1991, 1990, 1986, 1985, 1981, 1980, 1976, 1975, 1972, 1971, 1970, 1969, 1967, 1966, 1964, 1963, 1962, 1961, 1960, 1958, 1957, 1956, 1955, 1954, 1952, 1951, 1950, 1949, 1948, 1947, 1946, 1945, 1944, 1942, 1940, 1939, 1938, 1937, 1936, 1935, 1934, 1933, 1932, 1931, 1930, 1929, 1928, 1927, 1926, 1925, 1924, 1923, 1921, 1920
10304 PRAIRIE AVE S	2014, 2010, 2006, 2004, 2003, 2001, 2000, 1999, 1996, 1995, 1992, 1991, 1990, 1986, 1985, 1981, 1980, 1976, 1975, 1972, 1971, 1969, 1967, 1966, 1965, 1964, 1963, 1962, 1961, 1960, 1958, 1957, 1956, 1955, 1954, 1952, 1951, 1950, 1949, 1948, 1947, 1946, 1945, 1944, 1942, 1940, 1939, 1938, 1937, 1936, 1935, 1934, 1933, 1932, 1931, 1930, 1929, 1928, 1927, 1926, 1925, 1924, 1923, 1921, 1920
10304 S PRAIRIE AVE	2014, 2010, 2006, 2004, 2003, 1999, 1996, 1992, 1991, 1986, 1985, 1981, 1976, 1975, 1972, 1971, 1970, 1969, 1967, 1966, 1965, 1964, 1963, 1962, 1961, 1960, 1958, 1957, 1956, 1955, 1954, 1952, 1951, 1950, 1949, 1948, 1947, 1946, 1945, 1944, 1942, 1940, 1939, 1938, 1937, 1936, 1935, 1934, 1933, 1932, 1931, 1930, 1929, 1928, 1927, 1926, 1925, 1924, 1923, 1921, 1920
10304 S Prairie Ave	2014, 2006, 2004, 2003, 2001, 2000, 1999, 1996, 1995, 1992, 1991, 1990, 1986, 1985, 1981, 1980, 1976, 1975, 1972, 1971, 1970, 1969, 1967, 1966, 1965, 1964, 1963, 1962, 1961, 1960, 1958, 1957, 1956, 1955, 1954, 1952, 1951, 1950, 1949, 1948, 1947, 1946, 1945, 1944, 1942, 1940, 1939, 1938, 1937, 1936, 1935, 1934, 1933, 1932, 1931, 1930, 1929, 1928, 1927, 1926, 1925, 1924, 1923, 1921, 1920

FINDINGS

Address Researched	Address Not Identified in Research Source
10304 S Prairie Ave	2014, 2006, 2004, 2003, 2001, 2000, 1999, 1996, 1995, 1992, 1991, 1990, 1986, 1985, 1981, 1980, 1976, 1975, 1972, 1971, 1970, 1969, 1967, 1966, 1965, 1964, 1963, 1962, 1961, 1960, 1958, 1957, 1956, 1955, 1954, 1952, 1951, 1950, 1949, 1948, 1947, 1946, 1945, 1944, 1942, 1940, 1939, 1938, 1937, 1936, 1935, 1934, 1933, 1932, 1931, 1930, 1929, 1928, 1927, 1926, 1925, 1924, 1923, 1921, 1920
10305 LARCH AVE	2014, 2010, 2006, 2004, 2003, 2000, 1999, 1996, 1995, 1992, 1991, 1990, 1986, 1985, 1981, 1976, 1972, 1971, 1969, 1967, 1966, 1964, 1963, 1962, 1961, 1958, 1956, 1955, 1952, 1951, 1949, 1948, 1947, 1945, 1944, 1942, 1940, 1939, 1938, 1937, 1936, 1935, 1934, 1933, 1932, 1931, 1930, 1929, 1928, 1927, 1926, 1925, 1924, 1923, 1921, 1920
10305 PRAIRIE AVE	2014, 2010, 2006, 2004, 2003, 2001, 2000, 1999, 1996, 1995, 1992, 1991, 1990, 1986, 1985, 1981, 1980, 1976, 1975, 1972, 1971, 1970, 1969, 1967, 1966, 1963, 1962, 1961, 1960, 1958, 1956, 1955, 1952, 1951, 1949, 1948, 1947, 1946, 1945, 1944, 1942, 1940, 1939, 1938, 1937, 1936, 1935, 1934, 1933, 1932, 1931, 1930, 1929, 1928, 1927, 1926, 1925, 1924, 1923, 1921, 1920
10305 PRAIRIE AVE S	2014, 2010, 2006, 2004, 2003, 2001, 2000, 1999, 1996, 1995, 1992, 1991, 1990, 1986, 1985, 1981, 1980, 1976, 1975, 1972, 1971, 1969, 1967, 1966, 1965, 1964, 1963, 1962, 1961, 1960, 1958, 1957, 1956, 1955, 1954, 1952, 1951, 1950, 1949, 1948, 1947, 1946, 1945, 1944, 1942, 1940, 1939, 1938, 1937, 1936, 1935, 1934, 1933, 1932, 1931, 1930, 1929, 1928, 1927, 1926, 1925, 1924, 1923, 1921, 1920
10305 S PRAIRIE AVE	2014, 2010, 2006, 2004, 2003, 2000, 1999, 1996, 1992, 1991, 1986, 1985, 1981, 1976, 1975, 1972, 1969, 1967, 1966, 1965, 1963, 1962, 1961, 1960, 1958, 1957, 1956, 1955, 1954, 1952, 1951, 1950, 1949, 1948, 1947, 1946, 1945, 1944, 1942, 1940, 1939, 1938, 1937, 1936, 1935, 1934, 1933, 1932, 1931, 1930, 1929, 1928, 1927, 1926, 1925, 1924, 1923, 1921, 1920
10305 S Prairie Ave	2006, 2004, 2003, 2001, 2000, 1999, 1996, 1995, 1992, 1991, 1990, 1986, 1985, 1981, 1980, 1976, 1975, 1972, 1971, 1970, 1969, 1967, 1966, 1965, 1964, 1963, 1962, 1961, 1960, 1958, 1957, 1956, 1955, 1954, 1952, 1951, 1950, 1949, 1948, 1947, 1946, 1945, 1944, 1942, 1940, 1939, 1938, 1937, 1936, 1935, 1934, 1933, 1932, 1931, 1930, 1929, 1928, 1927, 1926, 1925, 1924, 1923, 1921, 1920
10305 S Prairie Ave	2006, 2004, 2003, 2001, 2000, 1999, 1996, 1995, 1992, 1991, 1990, 1986, 1985, 1981, 1980, 1976, 1975, 1972, 1971, 1970, 1969, 1967, 1966, 1965, 1964, 1963, 1962, 1961, 1960, 1958, 1957, 1956, 1955, 1954, 1952, 1951, 1950, 1949, 1948, 1947, 1946, 1945, 1944, 1942, 1940, 1939, 1938, 1937, 1936, 1935, 1934, 1933, 1932, 1931, 1930, 1929, 1928, 1927, 1926, 1925, 1924, 1923, 1921, 1920
10305 YUKON AVE	2014, 2010, 2006, 2004, 2003, 2000, 1999, 1996, 1995, 1992, 1991, 1990, 1986, 1985, 1981, 1976, 1972, 1971, 1969, 1967, 1966, 1965, 1964, 1963, 1962, 1961, 1958, 1957, 1956, 1955, 1952, 1951, 1950, 1949, 1948, 1947, 1946, 1945, 1944, 1942, 1940, 1939, 1938, 1937, 1936, 1935, 1934, 1933, 1932, 1931, 1930, 1929, 1928, 1927, 1926, 1925, 1924, 1923, 1921, 1920
10306 DOTY AVE	2014, 2010, 2006, 2004, 2003, 2001, 2000, 1999, 1996, 1992, 1991, 1986, 1985, 1981, 1976, 1972, 1971, 1969, 1967, 1966, 1963, 1962, 1961, 1958, 1956, 1955, 1952, 1951, 1949, 1948, 1947, 1945, 1944, 1942, 1940, 1939, 1938, 1937, 1936, 1935, 1934, 1933, 1932, 1931, 1930, 1929, 1928, 1927, 1926, 1925, 1924, 1923, 1921, 1920
10306 FREEMAN AVE	2014, 2010, 2006, 2004, 2003, 2001, 2000, 1999, 1996, 1995, 1992, 1991, 1990, 1986, 1985, 1981, 1980, 1976, 1975, 1972, 1971, 1970, 1969, 1967, 1966, 1965, 1964, 1963, 1962, 1961, 1958, 1957, 1956, 1955, 1954, 1952, 1951, 1950, 1949, 1948, 1947, 1946, 1945, 1944, 1942, 1940, 1939, 1938, 1937, 1936, 1935, 1934, 1933, 1932, 1931, 1930, 1929, 1928, 1927, 1926, 1925, 1924, 1923, 1921, 1920
10306 HAWTHORNE AVE	2014, 2010, 2006, 2004, 2003, 2001, 2000, 1999, 1996, 1995, 1992, 1991, 1990, 1986, 1985, 1981, 1980, 1976, 1975, 1972, 1971, 1970, 1969, 1967, 1966, 1965, 1964, 1963, 1962, 1961, 1960, 1958, 1957, 1956, 1955, 1954, 1952, 1951, 1949, 1948, 1947, 1946, 1945, 1944, 1942, 1940, 1939, 1938, 1937, 1936, 1935, 1934, 1933, 1932, 1931, 1930, 1929, 1928, 1927, 1926, 1925, 1924, 1923, 1921, 1920

FINDINGS

Address Researched	Address Not Identified in Research Source
10306 HAWTHORNE BLVD	2014, 2010, 2006, 2004, 2003, 2001, 2000, 1999, 1996, 1995, 1992, 1991, 1990, 1986, 1985, 1981, 1980, 1976, 1975, 1972, 1971, 1970, 1969, 1967, 1966, 1964, 1963, 1962, 1961, 1958, 1957, 1956, 1955, 1954, 1952, 1951, 1950, 1949, 1948, 1947, 1946, 1945, 1944, 1942, 1940, 1939, 1938, 1937, 1936, 1935, 1934, 1933, 1932, 1931, 1930, 1929, 1928, 1926, 1925, 1924, 1923, 1921, 1920
10306 HAWTHORNE BLVD S	2014, 2010, 2006, 2004, 2003, 2001, 1999, 1996, 1992, 1991, 1986, 1985, 1981, 1976, 1972, 1971, 1969, 1967, 1966, 1965, 1964, 1963, 1962, 1961, 1960, 1958, 1957, 1956, 1955, 1954, 1952, 1951, 1950, 1949, 1948, 1947, 1946, 1945, 1944, 1942, 1940, 1939, 1938, 1937, 1936, 1935, 1934, 1933, 1932, 1931, 1930, 1929, 1928, 1927, 1926, 1925, 1924, 1923, 1921, 1920
10306 LARCH AVE	2014, 2010, 2006, 2004, 2003, 2000, 1999, 1996, 1995, 1992, 1991, 1990, 1986, 1985, 1981, 1980, 1975, 1972, 1971, 1969, 1967, 1966, 1963, 1962, 1961, 1958, 1957, 1956, 1955, 1952, 1951, 1950, 1949, 1948, 1947, 1946, 1945, 1944, 1942, 1940, 1939, 1938, 1937, 1936, 1935, 1934, 1933, 1932, 1931, 1930, 1929, 1928, 1927, 1926, 1925, 1924, 1923, 1921, 1920
10306 PRAIRIE AVE	2014, 2010, 2006, 2004, 2003, 2001, 2000, 1999, 1996, 1995, 1992, 1991, 1990, 1986, 1985, 1981, 1980, 1976, 1975, 1972, 1971, 1970, 1969, 1967, 1966, 1964, 1963, 1962, 1961, 1960, 1958, 1957, 1956, 1955, 1954, 1952, 1951, 1950, 1949, 1948, 1947, 1946, 1945, 1944, 1942, 1940, 1939, 1938, 1937, 1936, 1935, 1934, 1933, 1932, 1931, 1930, 1929, 1928, 1927, 1926, 1925, 1924, 1923, 1921, 1920
10306 PRAIRIE AVE S	2014, 2010, 2006, 2004, 2003, 2001, 2000, 1999, 1996, 1995, 1992, 1991, 1990, 1986, 1985, 1981, 1980, 1976, 1975, 1972, 1971, 1969, 1967, 1966, 1965, 1964, 1963, 1962, 1961, 1960, 1958, 1957, 1956, 1955, 1954, 1952, 1951, 1950, 1949, 1948, 1947, 1946, 1945, 1944, 1942, 1940, 1939, 1938, 1937, 1936, 1935, 1934, 1933, 1932, 1931, 1930, 1929, 1928, 1927, 1926, 1925, 1924, 1923, 1921, 1920
10306 S FREEMAN AVE	2014, 2010, 2006, 2004, 2003, 2000, 1999, 1996, 1992, 1991, 1986, 1985, 1981, 1976, 1972, 1971, 1969, 1967, 1966, 1965, 1964, 1963, 1962, 1961, 1960, 1958, 1957, 1956, 1955, 1954, 1952, 1951, 1950, 1949, 1948, 1947, 1946, 1945, 1944, 1942, 1940, 1939, 1938, 1937, 1936, 1935, 1934, 1933, 1932, 1931, 1930, 1929, 1928, 1926, 1925, 1924, 1923, 1921, 1920
10306 S PRAIRIE AVE	2014, 2010, 2006, 2004, 2003, 2001, 1999, 1996, 1992, 1991, 1986, 1985, 1976, 1975, 1972, 1971, 1970, 1969, 1967, 1966, 1965, 1964, 1963, 1962, 1961, 1960, 1958, 1957, 1956, 1955, 1954, 1952, 1951, 1950, 1949, 1948, 1947, 1946, 1945, 1944, 1942, 1940, 1939, 1938, 1937, 1936, 1935, 1934, 1933, 1932, 1931, 1930, 1929, 1928, 1927, 1926, 1925, 1924, 1923, 1921, 1920
10306 S Prairie Ave	2006, 2004, 2003, 2001, 2000, 1999, 1996, 1995, 1992, 1991, 1990, 1986, 1985, 1981, 1980, 1976, 1975, 1972, 1971, 1970, 1969, 1967, 1966, 1965, 1964, 1963, 1962, 1961, 1960, 1958, 1957, 1956, 1955, 1954, 1952, 1951, 1950, 1949, 1948, 1947, 1946, 1945, 1944, 1942, 1940, 1939, 1938, 1937, 1936, 1935, 1934, 1933, 1932, 1931, 1930, 1929, 1928, 1927, 1926, 1925, 1924, 1923, 1921, 1920
10306 S Prairie Ave	2006, 2004, 2003, 2001, 2000, 1999, 1996, 1995, 1992, 1991, 1990, 1986, 1985, 1981, 1980, 1976, 1975, 1972, 1971, 1970, 1969, 1967, 1966, 1965, 1964, 1963, 1962, 1961, 1960, 1958, 1957, 1956, 1955, 1954, 1952, 1951, 1950, 1949, 1948, 1947, 1946, 1945, 1944, 1942, 1940, 1939, 1938, 1937, 1936, 1935, 1934, 1933, 1932, 1931, 1930, 1929, 1928, 1927, 1926, 1925, 1924, 1923, 1921, 1920
10306/ S PRAIRIE AVE	2014, 2010, 2006, 2004, 2003, 2000, 1999, 1996, 1995, 1992, 1991, 1990, 1986, 1985, 1981, 1980, 1976, 1975, 1972, 1971, 1970, 1969, 1967, 1966, 1965, 1964, 1963, 1962, 1961, 1960, 1958, 1957, 1956, 1955, 1954, 1952, 1951, 1950, 1949, 1948, 1947, 1946, 1945, 1944, 1942, 1940, 1939, 1938, 1937, 1936, 1935, 1934, 1933, 1932, 1931, 1930, 1929, 1928, 1927, 1926, 1925, 1924, 1923, 1921, 1920
10307 DOTY AVE	2014, 2010, 2006, 2004, 2003, 2001, 2000, 1999, 1996, 1992, 1991, 1985, 1981, 1972, 1971, 1970, 1969, 1967, 1966, 1963, 1962, 1961, 1958, 1956, 1955, 1952, 1951, 1949, 1948, 1947, 1946, 1945, 1944, 1942, 1940, 1939, 1938, 1937, 1936, 1935, 1934, 1933, 1932, 1931, 1930, 1929, 1928, 1927, 1926, 1925, 1924, 1923, 1921, 1920

FINDINGS

Address Researched	Address Not Identified in Research Source
10307 S FREEMAN AVE	2014, 2010, 2006, 2004, 2003, 2000, 1999, 1996, 1995, 1992, 1991, 1986, 1985, 1981, 1976, 1975, 1972, 1971, 1970, 1969, 1967, 1966, 1965, 1964, 1963, 1962, 1961, 1960, 1958, 1957, 1956, 1955, 1954, 1952, 1951, 1950, 1949, 1948, 1947, 1946, 1945, 1944, 1942, 1940, 1939, 1938, 1937, 1936, 1935, 1934, 1933, 1932, 1931, 1930, 1929, 1928, 1927, 1926, 1925, 1924, 1923, 1921, 1920
10308 1/2 S PRAIRIE AVE	2014, 2010, 2006, 2004, 2003, 2001, 2000, 1999, 1996, 1995, 1992, 1991, 1990, 1986, 1985, 1981, 1980, 1976, 1975, 1972, 1971, 1970, 1969, 1967, 1966, 1965, 1963, 1962, 1961, 1960, 1958, 1957, 1956, 1955, 1954, 1952, 1951, 1950, 1949, 1948, 1947, 1946, 1945, 1944, 1942, 1940, 1939, 1938, 1937, 1936, 1935, 1934, 1933, 1932, 1931, 1930, 1929, 1928, 1927, 1926, 1925, 1924, 1923, 1921, 1920
10308 PRAIRIE AVE	2014, 2010, 2006, 2004, 2003, 2001, 2000, 1999, 1996, 1995, 1992, 1991, 1990, 1986, 1985, 1981, 1980, 1976, 1975, 1972, 1971, 1970, 1969, 1967, 1966, 1964, 1963, 1962, 1961, 1960, 1958, 1957, 1956, 1955, 1954, 1952, 1951, 1950, 1949, 1948, 1947, 1946, 1945, 1944, 1942, 1940, 1939, 1938, 1937, 1936, 1935, 1934, 1933, 1932, 1931, 1930, 1929, 1928, 1927, 1926, 1925, 1924, 1923, 1921, 1920
10308 PRAIRIE AVE S	2014, 2010, 2006, 2004, 2003, 2001, 2000, 1999, 1996, 1995, 1992, 1991, 1990, 1986, 1985, 1981, 1980, 1976, 1975, 1972, 1971, 1969, 1967, 1966, 1965, 1964, 1963, 1962, 1961, 1960, 1958, 1957, 1956, 1955, 1954, 1952, 1951, 1950, 1949, 1948, 1947, 1946, 1945, 1944, 1942, 1940, 1939, 1938, 1937, 1936, 1935, 1934, 1933, 1932, 1931, 1930, 1929, 1928, 1927, 1926, 1925, 1924, 1923, 1921, 1920
10308 S FREEMAN AVE	2014, 2010, 2006, 2004, 2003, 2001, 2000, 1999, 1996, 1995, 1992, 1991, 1990, 1986, 1985, 1981, 1980, 1976, 1975, 1972, 1971, 1970, 1969, 1967, 1966, 1965, 1964, 1963, 1962, 1961, 1960, 1958, 1957, 1956, 1955, 1954, 1952, 1951, 1950, 1949, 1948, 1947, 1946, 1945, 1944, 1942, 1940, 1939, 1938, 1937, 1936, 1935, 1934, 1933, 1932, 1931, 1930, 1929, 1928, 1926, 1925, 1924, 1923, 1921, 1920
10308 S PRAIRIE AVE	2014, 2010, 2006, 2004, 2003, 2001, 1999, 1996, 1992, 1991, 1986, 1985, 1981, 1976, 1972, 1970, 1969, 1967, 1966, 1965, 1964, 1963, 1962, 1961, 1960, 1958, 1957, 1956, 1955, 1954, 1952, 1951, 1950, 1949, 1948, 1947, 1946, 1945, 1944, 1942, 1940, 1939, 1938, 1937, 1936, 1935, 1934, 1933, 1932, 1931, 1930, 1929, 1928, 1927, 1926, 1925, 1924, 1923, 1921, 1920
10308 S Prairie Ave	2010, 2006, 2004, 2003, 2001, 2000, 1999, 1996, 1995, 1992, 1991, 1990, 1986, 1985, 1981, 1980, 1976, 1975, 1972, 1971, 1970, 1969, 1967, 1966, 1965, 1964, 1963, 1962, 1961, 1960, 1958, 1957, 1956, 1955, 1954, 1952, 1951, 1950, 1949, 1948, 1947, 1946, 1945, 1944, 1942, 1940, 1939, 1938, 1937, 1936, 1935, 1934, 1933, 1932, 1931, 1930, 1929, 1928, 1927, 1926, 1925, 1924, 1923, 1921, 1920
10308 S Prairie Ave	2010, 2006, 2004, 2003, 2001, 2000, 1999, 1996, 1995, 1992, 1991, 1990, 1986, 1985, 1981, 1980, 1976, 1975, 1972, 1971, 1970, 1969, 1967, 1966, 1965, 1964, 1963, 1962, 1961, 1960, 1958, 1957, 1956, 1955, 1954, 1952, 1951, 1950, 1949, 1948, 1947, 1946, 1945, 1944, 1942, 1940, 1939, 1938, 1937, 1936, 1935, 1934, 1933, 1932, 1931, 1930, 1929, 1928, 1927, 1926, 1925, 1924, 1923, 1921, 1920
10308/ S PRAIRIE AVE	2014, 2010, 2006, 2004, 2003, 2000, 1999, 1996, 1995, 1992, 1991, 1990, 1986, 1985, 1981, 1980, 1976, 1975, 1972, 1971, 1970, 1969, 1967, 1966, 1965, 1964, 1963, 1962, 1961, 1960, 1958, 1957, 1956, 1955, 1954, 1952, 1951, 1950, 1949, 1948, 1947, 1946, 1945, 1944, 1942, 1940, 1939, 1938, 1937, 1936, 1935, 1934, 1933, 1932, 1931, 1930, 1929, 1928, 1927, 1926, 1925, 1924, 1923, 1921, 1920
10309 FREEMAN AVE	2014, 2010, 2006, 2004, 2003, 2001, 2000, 1999, 1996, 1995, 1992, 1991, 1990, 1986, 1985, 1981, 1980, 1976, 1975, 1972, 1971, 1970, 1969, 1967, 1966, 1965, 1964, 1963, 1962, 1961, 1958, 1957, 1956, 1955, 1954, 1952, 1951, 1950, 1949, 1948, 1947, 1946, 1945, 1944, 1942, 1940, 1939, 1938, 1937, 1936, 1935, 1934, 1933, 1932, 1931, 1930, 1929, 1928, 1927, 1926, 1925, 1924, 1923, 1921, 1920
10309 PRAIRIE AVE	2014, 2010, 2006, 2004, 2003, 2001, 2000, 1999, 1996, 1995, 1992, 1991, 1990, 1986, 1985, 1981, 1980, 1976, 1975, 1972, 1971, 1970, 1969, 1967, 1966, 1964, 1963, 1962, 1961, 1960, 1958, 1957, 1956, 1955, 1954, 1952, 1951, 1950, 1949, 1948, 1947, 1946, 1945, 1944, 1942, 1940, 1939, 1938, 1937, 1936, 1935, 1934, 1933, 1932, 1931, 1930, 1929, 1928, 1927, 1926, 1925, 1924, 1923, 1921, 1920

FINDINGS

Address Researched	Address Not Identified in Research Source
10309 PRAIRIE AVE S	2014, 2010, 2006, 2004, 2003, 2001, 2000, 1999, 1996, 1995, 1992, 1991, 1990, 1986, 1985, 1981, 1980, 1976, 1975, 1972, 1971, 1969, 1967, 1966, 1965, 1964, 1963, 1962, 1961, 1960, 1958, 1957, 1956, 1955, 1954, 1952, 1951, 1950, 1949, 1948, 1947, 1946, 1945, 1944, 1942, 1940, 1939, 1938, 1937, 1936, 1935, 1934, 1933, 1932, 1931, 1930, 1929, 1928, 1927, 1926, 1925, 1924, 1923, 1921, 1920
10309 S FREEMAN AVE	2014, 2010, 2006, 2004, 2003, 2001, 1999, 1996, 1995, 1992, 1991, 1986, 1985, 1981, 1980, 1976, 1972, 1971, 1969, 1967, 1966, 1965, 1964, 1963, 1962, 1961, 1960, 1958, 1957, 1956, 1955, 1954, 1952, 1951, 1950, 1949, 1948, 1947, 1946, 1945, 1944, 1942, 1940, 1939, 1938, 1937, 1936, 1935, 1934, 1933, 1932, 1931, 1930, 1929, 1928, 1927, 1926, 1925, 1924, 1923, 1921, 1920
10309 S PRAIRIE AVE	2014, 2010, 2006, 2004, 2003, 1999, 1996, 1992, 1991, 1986, 1985, 1981, 1976, 1972, 1971, 1970, 1969, 1967, 1966, 1965, 1964, 1963, 1962, 1961, 1960, 1958, 1957, 1956, 1955, 1954, 1952, 1951, 1950, 1949, 1948, 1947, 1946, 1945, 1944, 1942, 1940, 1939, 1938, 1937, 1936, 1935, 1934, 1933, 1932, 1931, 1930, 1929, 1928, 1927, 1926, 1925, 1924, 1923, 1921, 1920
10309 S Prairie Ave	2014, 2006, 2004, 2003, 2001, 2000, 1999, 1996, 1995, 1992, 1991, 1990, 1986, 1985, 1981, 1980, 1976, 1975, 1972, 1971, 1970, 1969, 1967, 1966, 1965, 1964, 1963, 1962, 1961, 1960, 1958, 1957, 1956, 1955, 1954, 1952, 1951, 1950, 1949, 1948, 1947, 1946, 1945, 1944, 1942, 1940, 1939, 1938, 1937, 1936, 1935, 1934, 1933, 1932, 1931, 1930, 1929, 1928, 1927, 1926, 1925, 1924, 1923, 1921, 1920
10309 S Prairie Ave	2014, 2006, 2004, 2003, 2001, 2000, 1999, 1996, 1995, 1992, 1991, 1990, 1986, 1985, 1981, 1980, 1976, 1975, 1972, 1971, 1970, 1969, 1967, 1966, 1965, 1964, 1963, 1962, 1961, 1960, 1958, 1957, 1956, 1955, 1954, 1952, 1951, 1950, 1949, 1948, 1947, 1946, 1945, 1944, 1942, 1940, 1939, 1938, 1937, 1936, 1935, 1934, 1933, 1932, 1931, 1930, 1929, 1928, 1927, 1926, 1925, 1924, 1923, 1921, 1920
10309 YUKON AVE	2014, 2010, 2006, 2004, 2003, 2000, 1999, 1996, 1995, 1992, 1991, 1990, 1986, 1985, 1981, 1980, 1976, 1975, 1972, 1971, 1969, 1967, 1966, 1965, 1964, 1963, 1962, 1961, 1958, 1956, 1955, 1952, 1951, 1950, 1949, 1948, 1947, 1946, 1945, 1944, 1942, 1940, 1939, 1938, 1937, 1936, 1935, 1934, 1933, 1932, 1931, 1930, 1929, 1928, 1927, 1926, 1925, 1924, 1923, 1921, 1920
1031 1/2 S PRAIRIE AVE	2014, 2010, 2006, 2004, 2003, 2001, 2000, 1999, 1996, 1995, 1992, 1991, 1990, 1986, 1985, 1981, 1980, 1976, 1975, 1972, 1971, 1970, 1969, 1967, 1966, 1965, 1964, 1963, 1962, 1961, 1960, 1958, 1956, 1955, 1954, 1952, 1951, 1950, 1949, 1948, 1947, 1946, 1945, 1944, 1942, 1940, 1939, 1938, 1937, 1936, 1935, 1934, 1933, 1932, 1931, 1930, 1929, 1928, 1927, 1926, 1925, 1924, 1923, 1921, 1920
1031 LARCH AVE	2014, 2010, 2006, 2004, 2003, 2001, 2000, 1999, 1996, 1995, 1992, 1991, 1990, 1986, 1985, 1981, 1980, 1976, 1975, 1972, 1971, 1970, 1969, 1967, 1966, 1965, 1964, 1963, 1962, 1961, 1958, 1956, 1955, 1952, 1951, 1949, 1948, 1947, 1946, 1945, 1944, 1942, 1940, 1939, 1938, 1937, 1936, 1935, 1934, 1933, 1932, 1931, 1930, 1929, 1928, 1927, 1926, 1925, 1924, 1923, 1921, 1920
1031 MYRTLE AVE	2014, 2010, 2006, 2004, 2003, 1999, 1996, 1995, 1992, 1991, 1990, 1986, 1985, 1981, 1980, 1976, 1972, 1971, 1969, 1967, 1966, 1964, 1963, 1962, 1961, 1958, 1957, 1956, 1955, 1954, 1952, 1951, 1950, 1949, 1948, 1947, 1946, 1945, 1944, 1942, 1940, 1939, 1938, 1937, 1936, 1935, 1934, 1933, 1932, 1931, 1930, 1929, 1928, 1927, 1926, 1925, 1924, 1923, 1921, 1920
1031 OSAGE AVE S	2014, 2010, 2006, 2004, 2003, 2001, 1999, 1996, 1995, 1992, 1991, 1990, 1986, 1985, 1981, 1980, 1976, 1975, 1972, 1971, 1970, 1969, 1967, 1966, 1965, 1964, 1963, 1962, 1961, 1960, 1958, 1957, 1956, 1955, 1954, 1952, 1951, 1950, 1949, 1948, 1947, 1946, 1945, 1944, 1942, 1940, 1939, 1938, 1937, 1936, 1935, 1934, 1933, 1932, 1931, 1930, 1929, 1928, 1927, 1926, 1925, 1924, 1923, 1921, 1920
1031 S MYRTLE AVE	2014, 2010, 2006, 2004, 2003, 2001, 2000, 1999, 1996, 1995, 1992, 1991, 1990, 1986, 1985, 1981, 1980, 1976, 1975, 1972, 1971, 1970, 1969, 1967, 1966, 1965, 1963, 1962, 1961, 1960, 1958, 1956, 1955, 1954, 1952, 1951, 1950, 1949, 1948, 1947, 1946, 1945, 1944, 1942, 1940, 1939, 1938, 1937, 1936, 1935, 1934, 1933, 1932, 1931, 1930, 1929, 1928, 1927, 1926, 1925, 1924, 1923, 1921, 1920

FINDINGS

Address Researched	Address Not Identified in Research Source
1031 S OSAGE AVE	2014, 2010, 2006, 2004, 2003, 2001, 2000, 1999, 1996, 1992, 1991, 1986, 1985, 1981, 1976, 1972, 1971, 1969, 1967, 1966, 1965, 1964, 1963, 1962, 1961, 1960, 1958, 1957, 1956, 1955, 1954, 1952, 1951, 1950, 1949, 1948, 1947, 1946, 1945, 1944, 1942, 1940, 1939, 1938, 1937, 1936, 1935, 1934, 1933, 1932, 1931, 1930, 1929, 1928, 1927, 1926, 1925, 1924, 1923, 1921, 1920
1031 S Osage Ave	2014, 2006, 2004, 2003, 2001, 2000, 1999, 1996, 1995, 1992, 1991, 1990, 1986, 1985, 1981, 1980, 1976, 1975, 1972, 1971, 1970, 1969, 1967, 1966, 1965, 1964, 1963, 1962, 1961, 1960, 1958, 1957, 1956, 1955, 1954, 1952, 1951, 1950, 1949, 1948, 1947, 1946, 1945, 1944, 1942, 1940, 1939, 1938, 1937, 1936, 1935, 1934, 1933, 1932, 1931, 1930, 1929, 1928, 1927, 1926, 1925, 1924, 1923, 1921, 1920
1031 S Osage Ave	2014, 2006, 2004, 2003, 2001, 2000, 1999, 1996, 1995, 1992, 1991, 1990, 1986, 1985, 1981, 1980, 1976, 1975, 1972, 1971, 1970, 1969, 1967, 1966, 1965, 1964, 1963, 1962, 1961, 1960, 1958, 1957, 1956, 1955, 1954, 1952, 1951, 1950, 1949, 1948, 1947, 1946, 1945, 1944, 1942, 1940, 1939, 1938, 1937, 1936, 1935, 1934, 1933, 1932, 1931, 1930, 1929, 1928, 1927, 1926, 1925, 1924, 1923, 1921, 1920
1031 S PRAIRIE AVE	2014, 2010, 2006, 2004, 2003, 2001, 2000, 1999, 1996, 1995, 1992, 1991, 1990, 1986, 1985, 1981, 1980, 1976, 1975, 1972, 1971, 1970, 1969, 1967, 1966, 1965, 1964, 1963, 1962, 1961, 1958, 1957, 1956, 1955, 1954, 1952, 1951, 1949, 1948, 1947, 1946, 1945, 1944, 1942, 1940, 1939, 1938, 1937, 1936, 1935, 1934, 1933, 1932, 1931, 1930, 1929, 1928, 1927, 1926, 1925, 1924, 1923, 1921, 1920
10310 DOTY AVE	2014, 2010, 2006, 2004, 2003, 2001, 2000, 1999, 1996, 1995, 1992, 1991, 1990, 1986, 1985, 1981, 1976, 1975, 1972, 1971, 1969, 1967, 1966, 1965, 1964, 1963, 1962, 1961, 1960, 1958, 1956, 1955, 1952, 1951, 1949, 1948, 1947, 1945, 1944, 1942, 1940, 1939, 1938, 1937, 1936, 1935, 1934, 1933, 1932, 1931, 1930, 1929, 1928, 1927, 1926, 1925, 1924, 1923, 1921, 1920
10310 HAWTHORNE AVE	2014, 2010, 2006, 2004, 2003, 2001, 2000, 1999, 1996, 1995, 1992, 1991, 1990, 1986, 1985, 1981, 1980, 1976, 1975, 1972, 1971, 1970, 1969, 1967, 1966, 1965, 1963, 1962, 1961, 1958, 1956, 1955, 1952, 1951, 1949, 1948, 1947, 1946, 1945, 1944, 1942, 1940, 1939, 1938, 1937, 1936, 1935, 1934, 1933, 1932, 1931, 1930, 1929, 1928, 1927, 1926, 1925, 1924, 1923, 1921, 1920
10310 HAWTHORNE BLVD	2014, 2010, 2006, 2004, 2003, 2001, 2000, 1999, 1996, 1995, 1992, 1991, 1990, 1986, 1985, 1981, 1980, 1976, 1975, 1972, 1971, 1970, 1969, 1967, 1966, 1964, 1963, 1962, 1961, 1958, 1957, 1956, 1955, 1954, 1952, 1951, 1950, 1949, 1948, 1947, 1946, 1945, 1944, 1942, 1940, 1939, 1938, 1937, 1936, 1935, 1934, 1933, 1932, 1931, 1930, 1929, 1928, 1927, 1926, 1925, 1924, 1923, 1921, 1920
10310 HAWTHORNE BLVD S	2014, 2010, 2006, 2004, 2003, 2001, 1999, 1996, 1992, 1991, 1990, 1986, 1985, 1981, 1976, 1972, 1971, 1969, 1967, 1966, 1965, 1964, 1963, 1962, 1961, 1960, 1958, 1957, 1956, 1955, 1954, 1952, 1951, 1950, 1949, 1948, 1947, 1946, 1945, 1944, 1942, 1940, 1939, 1938, 1937, 1936, 1935, 1934, 1933, 1932, 1931, 1930, 1929, 1928, 1927, 1926, 1925, 1924, 1923, 1921, 1920
10310 PRAIRIE AVE	2014, 2010, 2006, 2004, 2003, 2001, 2000, 1999, 1996, 1995, 1992, 1991, 1990, 1986, 1985, 1981, 1980, 1976, 1975, 1972, 1971, 1970, 1969, 1967, 1966, 1964, 1963, 1962, 1961, 1960, 1958, 1957, 1956, 1955, 1954, 1952, 1951, 1950, 1949, 1948, 1947, 1946, 1945, 1944, 1942, 1940, 1939, 1938, 1937, 1936, 1935, 1934, 1933, 1932, 1931, 1930, 1929, 1928, 1927, 1926, 1925, 1924, 1923, 1921, 1920
10310 S FREEMAN AVE	2014, 2010, 2006, 2004, 2003, 2000, 1999, 1996, 1995, 1992, 1991, 1990, 1986, 1985, 1981, 1980, 1976, 1975, 1972, 1971, 1970, 1969, 1967, 1966, 1965, 1964, 1963, 1962, 1961, 1960, 1958, 1957, 1956, 1955, 1954, 1952, 1951, 1950, 1949, 1948, 1947, 1946, 1945, 1944, 1942, 1940, 1939, 1938, 1937, 1936, 1935, 1934, 1933, 1932, 1931, 1930, 1929, 1928, 1926, 1925, 1924, 1923, 1921, 1920
10310 S HAWTHORNE BLVD	2014, 2010, 2006, 2004, 2003, 2001, 2000, 1999, 1996, 1995, 1992, 1991, 1985, 1980, 1975, 1972, 1971, 1970, 1969, 1967, 1966, 1965, 1964, 1963, 1962, 1961, 1960, 1958, 1957, 1956, 1955, 1954, 1952, 1951, 1950, 1949, 1948, 1947, 1946, 1945, 1944, 1942, 1940, 1939, 1938, 1937, 1936, 1935, 1934, 1933, 1932, 1931, 1930, 1929, 1928, 1927, 1926, 1925, 1924, 1923, 1921, 1920

FINDINGS

Address Researched	Address Not Identified in Research Source
10310 S PRAIRIE AVE	2014, 2010, 2006, 2004, 2003, 2000, 1999, 1996, 1995, 1992, 1991, 1990, 1986, 1985, 1981, 1980, 1976, 1975, 1972, 1971, 1970, 1969, 1967, 1966, 1965, 1963, 1962, 1961, 1960, 1958, 1957, 1956, 1955, 1954, 1952, 1951, 1950, 1949, 1948, 1947, 1946, 1945, 1944, 1942, 1940, 1939, 1938, 1937, 1936, 1935, 1934, 1933, 1932, 1931, 1930, 1929, 1928, 1927, 1926, 1925, 1924, 1923, 1921, 1920
10311 DOTY AVE	2014, 2010, 2006, 2004, 2003, 2001, 2000, 1999, 1996, 1995, 1992, 1991, 1990, 1986, 1985, 1981, 1976, 1975, 1972, 1971, 1969, 1967, 1966, 1964, 1963, 1962, 1961, 1958, 1956, 1955, 1952, 1951, 1949, 1948, 1947, 1945, 1944, 1942, 1940, 1939, 1938, 1937, 1936, 1935, 1934, 1933, 1932, 1931, 1930, 1929, 1928, 1927, 1926, 1925, 1924, 1923, 1921, 1920
10311 FREEMAN AVE	2014, 2010, 2006, 2004, 2003, 2001, 2000, 1999, 1996, 1995, 1992, 1991, 1990, 1986, 1985, 1981, 1980, 1976, 1975, 1972, 1971, 1970, 1969, 1967, 1966, 1965, 1964, 1963, 1962, 1961, 1958, 1957, 1956, 1955, 1954, 1952, 1951, 1950, 1949, 1948, 1947, 1946, 1945, 1944, 1942, 1940, 1939, 1938, 1937, 1936, 1935, 1934, 1933, 1932, 1931, 1930, 1929, 1928, 1927, 1926, 1925, 1924, 1923, 1921, 1920
10311 LARCH AVE	2014, 2010, 2006, 2004, 2003, 1999, 1996, 1995, 1992, 1991, 1990, 1986, 1985, 1981, 1980, 1976, 1975, 1972, 1971, 1969, 1967, 1966, 1963, 1962, 1961, 1958, 1956, 1955, 1952, 1951, 1950, 1949, 1948, 1947, 1946, 1945, 1944, 1942, 1940, 1939, 1938, 1937, 1936, 1935, 1934, 1933, 1932, 1931, 1930, 1929, 1928, 1927, 1926, 1925, 1924, 1923, 1921, 1920
10311 S FREEMAN AVE	2014, 2010, 2006, 2004, 2003, 1999, 1996, 1992, 1991, 1986, 1985, 1981, 1976, 1975, 1972, 1971, 1969, 1967, 1966, 1965, 1964, 1963, 1962, 1961, 1960, 1958, 1957, 1956, 1955, 1954, 1952, 1951, 1950, 1949, 1948, 1947, 1946, 1945, 1944, 1942, 1940, 1939, 1938, 1937, 1936, 1935, 1934, 1933, 1932, 1931, 1930, 1929, 1928, 1927, 1926, 1925, 1924, 1923, 1921, 1920
10312 FREEMAN AVE	2014, 2010, 2006, 2004, 2003, 2001, 2000, 1999, 1996, 1995, 1992, 1991, 1990, 1986, 1985, 1981, 1980, 1976, 1975, 1972, 1971, 1970, 1969, 1967, 1966, 1965, 1964, 1963, 1962, 1961, 1958, 1957, 1956, 1955, 1954, 1952, 1951, 1950, 1949, 1948, 1947, 1946, 1945, 1944, 1942, 1940, 1939, 1938, 1937, 1936, 1935, 1934, 1933, 1932, 1931, 1930, 1929, 1928, 1927, 1926, 1925, 1924, 1923, 1921, 1920
10312 HAWTHORNE BLVD	2014, 2010, 2006, 2004, 2003, 2001, 2000, 1999, 1996, 1995, 1992, 1991, 1990, 1986, 1985, 1981, 1980, 1976, 1975, 1972, 1971, 1970, 1969, 1967, 1966, 1965, 1964, 1963, 1962, 1961, 1960, 1958, 1957, 1956, 1955, 1954, 1952, 1951, 1950, 1949, 1948, 1947, 1946, 1945, 1944, 1942, 1940, 1939, 1938, 1937, 1936, 1935, 1934, 1933, 1932, 1931, 1930, 1929, 1928, 1926, 1925, 1923, 1921, 1920
10312 LARCH AVE	2014, 2010, 2006, 2004, 2003, 2000, 1999, 1996, 1995, 1992, 1991, 1990, 1986, 1985, 1981, 1980, 1976, 1975, 1972, 1971, 1969, 1967, 1966, 1965, 1964, 1963, 1962, 1961, 1960, 1958, 1957, 1956, 1955, 1954, 1952, 1951, 1949, 1948, 1947, 1946, 1945, 1944, 1942, 1940, 1939, 1938, 1937, 1936, 1935, 1934, 1933, 1932, 1931, 1930, 1929, 1928, 1927, 1926, 1925, 1924, 1923, 1921, 1920
10312 PRAIRIE AVE	2014, 2010, 2006, 2004, 2003, 2001, 2000, 1999, 1996, 1995, 1992, 1991, 1990, 1986, 1985, 1981, 1980, 1976, 1975, 1972, 1971, 1970, 1969, 1967, 1966, 1964, 1963, 1962, 1961, 1960, 1958, 1957, 1956, 1955, 1954, 1952, 1951, 1950, 1949, 1948, 1947, 1946, 1945, 1944, 1942, 1940, 1939, 1938, 1937, 1936, 1935, 1934, 1933, 1932, 1931, 1930, 1929, 1928, 1927, 1926, 1925, 1924, 1923, 1921, 1920
10312 S FREEMAN AVE	2014, 2010, 2006, 2004, 2003, 1999, 1996, 1992, 1991, 1990, 1986, 1985, 1981, 1980, 1976, 1975, 1972, 1971, 1970, 1969, 1967, 1966, 1965, 1964, 1963, 1962, 1961, 1960, 1958, 1957, 1956, 1955, 1954, 1952, 1951, 1950, 1949, 1948, 1947, 1946, 1945, 1944, 1942, 1940, 1939, 1938, 1937, 1936, 1935, 1934, 1933, 1932, 1931, 1930, 1929, 1928, 1926, 1925, 1924, 1923, 1921, 1920
10313 S FREEMAN AVE	2014, 2010, 2006, 2004, 2003, 2001, 2000, 1999, 1996, 1995, 1992, 1991, 1990, 1986, 1985, 1981, 1980, 1976, 1975, 1972, 1971, 1970, 1969, 1967, 1966, 1965, 1964, 1963, 1962, 1961, 1960, 1958, 1957, 1956, 1955, 1954, 1952, 1951, 1950, 1949, 1948, 1947, 1946, 1945, 1944, 1942, 1940, 1939, 1938, 1937, 1936, 1935, 1934, 1933, 1932, 1931, 1930, 1929, 1928, 1926, 1925, 1924, 1923, 1921, 1920

FINDINGS

Address Researched	Address Not Identified in Research Source
10313 YUKON AVE	2014, 2010, 2006, 2004, 2003, 1999, 1996, 1992, 1991, 1985, 1972, 1971, 1970, 1969, 1967, 1966, 1965, 1964, 1963, 1962, 1961, 1958, 1956, 1955, 1952, 1951, 1950, 1949, 1948, 1947, 1946, 1945, 1944, 1942, 1940, 1939, 1938, 1937, 1936, 1935, 1934, 1933, 1932, 1931, 1930, 1929, 1928, 1927, 1926, 1925, 1924, 1923, 1921, 1920
10314 DOTY AVE	2014, 2010, 2006, 2004, 2003, 2001, 2000, 1999, 1996, 1992, 1991, 1986, 1985, 1981, 1976, 1972, 1971, 1970, 1969, 1967, 1966, 1964, 1963, 1962, 1961, 1958, 1956, 1955, 1954, 1952, 1951, 1949, 1948, 1947, 1945, 1944, 1942, 1940, 1939, 1938, 1937, 1936, 1935, 1934, 1933, 1932, 1931, 1930, 1929, 1928, 1927, 1926, 1925, 1924, 1923, 1921, 1920
10314 FREEMAN AVE	2014, 2010, 2006, 2004, 2003, 2001, 2000, 1999, 1996, 1995, 1992, 1991, 1990, 1986, 1985, 1981, 1980, 1976, 1975, 1972, 1971, 1970, 1969, 1967, 1966, 1965, 1964, 1963, 1962, 1961, 1958, 1957, 1956, 1955, 1954, 1952, 1951, 1950, 1949, 1948, 1947, 1946, 1945, 1944, 1942, 1940, 1939, 1938, 1937, 1936, 1935, 1934, 1933, 1932, 1931, 1930, 1929, 1928, 1927, 1926, 1925, 1924, 1923, 1921, 1920
10314 S FREEMAN AVE	2014, 2010, 2006, 2004, 2003, 2000, 1999, 1996, 1995, 1992, 1991, 1986, 1985, 1981, 1980, 1976, 1975, 1972, 1971, 1969, 1967, 1966, 1965, 1964, 1963, 1962, 1961, 1960, 1958, 1957, 1956, 1955, 1954, 1952, 1951, 1950, 1949, 1948, 1947, 1946, 1945, 1944, 1942, 1940, 1939, 1938, 1937, 1936, 1935, 1934, 1933, 1932, 1931, 1930, 1929, 1928, 1927, 1926, 1925, 1924, 1923, 1921, 1920
10315 FREEMAN AVE	2014, 2010, 2006, 2004, 2003, 2001, 2000, 1999, 1996, 1995, 1992, 1991, 1990, 1986, 1985, 1981, 1980, 1976, 1975, 1972, 1971, 1970, 1969, 1967, 1966, 1965, 1964, 1963, 1962, 1961, 1958, 1957, 1956, 1955, 1954, 1952, 1951, 1950, 1949, 1948, 1947, 1946, 1945, 1944, 1942, 1940, 1939, 1938, 1937, 1936, 1935, 1934, 1933, 1932, 1931, 1930, 1929, 1928, 1927, 1926, 1925, 1924, 1923, 1921, 1920
10315 LARCH AVE	2014, 2010, 2006, 2004, 2003, 2000, 1999, 1996, 1995, 1992, 1991, 1990, 1986, 1985, 1981, 1980, 1976, 1972, 1971, 1969, 1967, 1966, 1963, 1962, 1961, 1958, 1956, 1955, 1952, 1951, 1950, 1949, 1948, 1947, 1946, 1945, 1944, 1942, 1940, 1939, 1938, 1937, 1936, 1935, 1934, 1933, 1932, 1931, 1930, 1929, 1928, 1927, 1926, 1925, 1924, 1923, 1921, 1920
10315 S FREEMAN AVE	2014, 2010, 2006, 2004, 2003, 2000, 1999, 1996, 1995, 1992, 1991, 1990, 1986, 1985, 1981, 1980, 1976, 1972, 1971, 1969, 1967, 1966, 1965, 1964, 1963, 1962, 1961, 1960, 1958, 1957, 1956, 1955, 1954, 1952, 1951, 1950, 1949, 1948, 1947, 1946, 1945, 1944, 1942, 1940, 1939, 1938, 1937, 1936, 1935, 1934, 1933, 1932, 1931, 1930, 1929, 1928, 1927, 1926, 1925, 1924, 1923, 1921, 1920
10315 S PRAIRIE AVE	2014, 2010, 2006, 2004, 2003, 2001, 2000, 1999, 1996, 1995, 1992, 1991, 1990, 1986, 1985, 1981, 1980, 1976, 1975, 1972, 1971, 1970, 1969, 1967, 1966, 1965, 1964, 1963, 1962, 1961, 1960, 1958, 1957, 1956, 1955, 1954, 1952, 1951, 1950, 1949, 1948, 1947, 1945, 1944, 1942, 1940, 1939, 1938, 1937, 1936, 1935, 1934, 1933, 1932, 1931, 1930, 1929, 1928, 1927, 1926, 1925, 1924, 1923, 1921, 1920
10316 FREEMAN AVE	2014, 2010, 2006, 2004, 2003, 2001, 2000, 1999, 1996, 1995, 1992, 1991, 1990, 1986, 1985, 1981, 1980, 1976, 1975, 1972, 1971, 1970, 1969, 1967, 1966, 1965, 1964, 1963, 1962, 1961, 1958, 1957, 1956, 1955, 1954, 1952, 1951, 1950, 1949, 1948, 1947, 1946, 1945, 1944, 1942, 1940, 1939, 1938, 1937, 1936, 1935, 1934, 1933, 1932, 1931, 1930, 1929, 1928, 1927, 1926, 1925, 1924, 1923, 1921, 1920
10316 HAWTHORNE AVE	2014, 2010, 2006, 2004, 2003, 2001, 2000, 1999, 1996, 1995, 1992, 1991, 1990, 1986, 1985, 1981, 1980, 1976, 1975, 1972, 1971, 1970, 1969, 1967, 1966, 1965, 1963, 1962, 1961, 1958, 1956, 1955, 1952, 1951, 1949, 1948, 1947, 1946, 1945, 1944, 1942, 1940, 1939, 1938, 1937, 1936, 1935, 1934, 1933, 1932, 1931, 1930, 1929, 1928, 1927, 1926, 1925, 1924, 1923, 1921, 1920
10316 HAWTHORNE BLVD	2014, 2010, 2006, 2004, 2003, 2001, 2000, 1999, 1996, 1995, 1992, 1991, 1990, 1986, 1985, 1981, 1980, 1976, 1975, 1972, 1971, 1970, 1969, 1967, 1966, 1964, 1963, 1962, 1961, 1958, 1957, 1956, 1955, 1954, 1952, 1951, 1950, 1949, 1948, 1947, 1946, 1945, 1944, 1942, 1940, 1939, 1938, 1937, 1936, 1935, 1934, 1933, 1932, 1931, 1930, 1929, 1928, 1926, 1925, 1924, 1923, 1921, 1920

FINDINGS

Address Researched	Address Not Identified in Research Source
10316 HAWTHORNE BLVD S	2014, 2010, 2006, 2004, 2003, 2001, 1999, 1996, 1992, 1991, 1986, 1985, 1981, 1976, 1975, 1972, 1971, 1969, 1967, 1966, 1965, 1964, 1963, 1962, 1961, 1960, 1958, 1957, 1956, 1955, 1954, 1952, 1951, 1950, 1949, 1948, 1947, 1946, 1945, 1944, 1942, 1940, 1939, 1938, 1937, 1936, 1935, 1934, 1933, 1932, 1931, 1930, 1929, 1928, 1927, 1926, 1925, 1924, 1923, 1921, 1920
10316 LARCH AVE	2014, 2010, 2006, 2004, 2003, 2001, 2000, 1999, 1996, 1995, 1992, 1991, 1990, 1986, 1985, 1981, 1980, 1976, 1975, 1972, 1971, 1970, 1969, 1967, 1966, 1965, 1964, 1963, 1962, 1961, 1958, 1956, 1955, 1954, 1952, 1951, 1950, 1949, 1948, 1947, 1946, 1945, 1944, 1942, 1940, 1939, 1938, 1937, 1936, 1935, 1934, 1933, 1932, 1931, 1930, 1929, 1928, 1927, 1926, 1925, 1924, 1923, 1921, 1920
10316 S FREEMAN AVE	2014, 2010, 2006, 2004, 2003, 2000, 1999, 1996, 1995, 1992, 1991, 1986, 1985, 1981, 1980, 1976, 1975, 1972, 1971, 1969, 1967, 1966, 1965, 1964, 1963, 1962, 1961, 1960, 1958, 1957, 1956, 1955, 1952, 1951, 1950, 1949, 1948, 1947, 1946, 1945, 1944, 1942, 1940, 1939, 1938, 1937, 1936, 1935, 1934, 1933, 1932, 1931, 1930, 1929, 1928, 1927, 1926, 1925, 1924, 1923, 1921, 1920
10317 DOTY AVE	2014, 2010, 2006, 2004, 2003, 2001, 2000, 1999, 1996, 1995, 1992, 1991, 1990, 1986, 1985, 1981, 1980, 1976, 1972, 1971, 1970, 1969, 1967, 1966, 1963, 1962, 1961, 1958, 1956, 1955, 1952, 1951, 1949, 1948, 1947, 1945, 1944, 1942, 1940, 1939, 1938, 1937, 1936, 1935, 1934, 1933, 1932, 1931, 1930, 1929, 1928, 1927, 1926, 1925, 1924, 1923, 1921, 1920
10317 S YUKON AVE	2014, 2010, 2006, 2004, 2003, 2001, 2000, 1999, 1996, 1995, 1992, 1991, 1990, 1986, 1985, 1981, 1980, 1976, 1975, 1972, 1971, 1970, 1969, 1967, 1966, 1965, 1964, 1963, 1962, 1961, 1958, 1956, 1955, 1954, 1952, 1951, 1950, 1949, 1948, 1947, 1946, 1945, 1944, 1942, 1940, 1939, 1938, 1937, 1936, 1935, 1934, 1933, 1932, 1931, 1930, 1929, 1928, 1927, 1926, 1925, 1924, 1923, 1921, 1920
10317 YUKON AVE	2014, 2010, 2006, 2004, 2003, 2000, 1999, 1996, 1995, 1992, 1991, 1990, 1986, 1985, 1981, 1980, 1976, 1975, 1972, 1971, 1970, 1969, 1967, 1966, 1965, 1964, 1963, 1962, 1961, 1958, 1957, 1956, 1955, 1954, 1952, 1951, 1950, 1949, 1948, 1947, 1946, 1945, 1944, 1942, 1940, 1939, 1938, 1937, 1936, 1935, 1934, 1933, 1932, 1931, 1930, 1929, 1928, 1927, 1926, 1925, 1924, 1923, 1921, 1920
10318 DOTY AVE	2014, 2010, 2006, 2004, 2003, 2001, 2000, 1999, 1996, 1995, 1992, 1991, 1990, 1986, 1985, 1981, 1980, 1976, 1972, 1971, 1969, 1967, 1966, 1963, 1962, 1961, 1958, 1956, 1955, 1952, 1951, 1950, 1949, 1948, 1947, 1946, 1945, 1944, 1942, 1940, 1939, 1938, 1937, 1936, 1935, 1934, 1933, 1932, 1931, 1930, 1929, 1928, 1927, 1926, 1925, 1924, 1923, 1921, 1920
10318 FREEMAN AVE	2014, 2010, 2006, 2004, 2003, 2001, 2000, 1999, 1996, 1995, 1992, 1991, 1990, 1986, 1985, 1981, 1980, 1976, 1975, 1972, 1971, 1970, 1969, 1967, 1966, 1965, 1964, 1963, 1962, 1961, 1958, 1957, 1956, 1955, 1954, 1952, 1951, 1950, 1949, 1948, 1947, 1946, 1945, 1944, 1942, 1940, 1939, 1938, 1937, 1936, 1935, 1934, 1933, 1932, 1931, 1930, 1929, 1928, 1927, 1926, 1925, 1924, 1923, 1921, 1920
10318 HAWTHORNE BLVD S	2014, 2010, 2006, 2004, 2003, 2001, 2000, 1999, 1996, 1992, 1991, 1986, 1985, 1981, 1980, 1976, 1972, 1971, 1970, 1969, 1967, 1966, 1965, 1964, 1963, 1962, 1961, 1960, 1958, 1957, 1956, 1955, 1954, 1952, 1951, 1950, 1949, 1948, 1947, 1946, 1945, 1944, 1942, 1940, 1939, 1938, 1937, 1936, 1935, 1934, 1933, 1932, 1931, 1930, 1929, 1928, 1927, 1926, 1925, 1924, 1923, 1921, 1920
10318 LARCH AVE	2014, 2010, 2006, 2004, 2003, 2000, 1999, 1996, 1995, 1992, 1991, 1990, 1986, 1985, 1981, 1980, 1976, 1975, 1972, 1971, 1970, 1969, 1967, 1966, 1965, 1964, 1963, 1962, 1961, 1960, 1958, 1957, 1956, 1955, 1954, 1952, 1951, 1950, 1949, 1948, 1947, 1946, 1945, 1944, 1942, 1940, 1939, 1938, 1937, 1936, 1935, 1934, 1933, 1932, 1931, 1930, 1929, 1928, 1927, 1926, 1925, 1924, 1923, 1921, 1920
10318 S FREEMAN AVE	2014, 2010, 2006, 2004, 2003, 1999, 1996, 1995, 1992, 1991, 1986, 1985, 1981, 1976, 1972, 1971, 1969, 1967, 1966, 1965, 1963, 1962, 1961, 1960, 1958, 1957, 1956, 1955, 1954, 1952, 1951, 1950, 1949, 1948, 1947, 1946, 1945, 1944, 1942, 1940, 1939, 1938, 1937, 1936, 1935, 1934, 1933, 1932, 1931, 1930, 1929, 1928, 1927, 1926, 1925, 1924, 1923, 1921, 1920

FINDINGS

Address Researched	Address Not Identified in Research Source
10318 S Freeman Ave	2014, 2006, 2004, 2003, 2001, 2000, 1999, 1996, 1995, 1992, 1991, 1990, 1986, 1985, 1981, 1980, 1976, 1975, 1972, 1971, 1970, 1969, 1967, 1966, 1965, 1964, 1963, 1962, 1961, 1960, 1958, 1957, 1956, 1955, 1954, 1952, 1951, 1950, 1949, 1948, 1947, 1946, 1945, 1944, 1942, 1940, 1939, 1938, 1937, 1936, 1935, 1934, 1933, 1932, 1931, 1930, 1929, 1928, 1927, 1926, 1925, 1924, 1923, 1921, 1920
10318 S Freeman Ave	2014, 2006, 2004, 2003, 2001, 2000, 1999, 1996, 1995, 1992, 1991, 1990, 1986, 1985, 1981, 1980, 1976, 1975, 1972, 1971, 1970, 1969, 1967, 1966, 1965, 1964, 1963, 1962, 1961, 1960, 1958, 1957, 1956, 1955, 1954, 1952, 1951, 1950, 1949, 1948, 1947, 1946, 1945, 1944, 1942, 1940, 1939, 1938, 1937, 1936, 1935, 1934, 1933, 1932, 1931, 1930, 1929, 1928, 1927, 1926, 1925, 1924, 1923, 1921, 1920
3638 CENTURY BLVD W	2014, 2010, 2006, 2004, 2003, 2001, 2000, 1999, 1996, 1995, 1992, 1991, 1990, 1986, 1985, 1981, 1976, 1972, 1971, 1970, 1969, 1967, 1966, 1964, 1963, 1962, 1961, 1960, 1958, 1957, 1956, 1955, 1954, 1952, 1951, 1950, 1949, 1948, 1947, 1946, 1945, 1944, 1942, 1940, 1939, 1938, 1937, 1936, 1935, 1934, 1933, 1932, 1931, 1930, 1929, 1928, 1927, 1926, 1925, 1924, 1923, 1921, 1920
3638 W 104TH ST	2014, 2010, 2006, 2004, 2003, 2000, 1999, 1996, 1995, 1992, 1991, 1990, 1986, 1985, 1981, 1980, 1976, 1972, 1971, 1969, 1967, 1966, 1965, 1963, 1962, 1961, 1958, 1956, 1955, 1954, 1952, 1951, 1949, 1948, 1947, 1946, 1945, 1944, 1942, 1940, 1939, 1938, 1937, 1936, 1935, 1934, 1933, 1932, 1931, 1930, 1929, 1928, 1927, 1926, 1925, 1924, 1923, 1921, 1920
3638 W CENTURY BLVD	2014, 2010, 2006, 2004, 2003, 2001, 2000, 1999, 1996, 1995, 1992, 1991, 1990, 1986, 1985, 1981, 1980, 1976, 1975, 1972, 1971, 1970, 1969, 1967, 1966, 1965, 1963, 1962, 1961, 1958, 1957, 1956, 1955, 1954, 1952, 1951, 1950, 1949, 1948, 1947, 1946, 1945, 1944, 1942, 1940, 1939, 1938, 1937, 1936, 1935, 1934, 1933, 1932, 1931, 1930, 1929, 1928, 1927, 1926, 1925, 1924, 1923, 1921, 1920
3639 105TH ST W	2014, 2010, 2006, 2004, 2003, 2001, 2000, 1999, 1996, 1995, 1992, 1991, 1990, 1986, 1985, 1981, 1980, 1976, 1975, 1972, 1971, 1970, 1969, 1967, 1966, 1964, 1963, 1962, 1961, 1960, 1958, 1957, 1956, 1955, 1954, 1952, 1951, 1950, 1949, 1948, 1947, 1946, 1945, 1944, 1942, 1940, 1939, 1938, 1937, 1936, 1935, 1934, 1933, 1932, 1931, 1930, 1929, 1928, 1927, 1926, 1925, 1924, 1923, 1921, 1920
3639 W 102ND ST	2014, 2010, 2006, 2004, 2003, 2001, 2000, 1999, 1996, 1995, 1992, 1991, 1990, 1986, 1985, 1981, 1980, 1976, 1975, 1972, 1971, 1970, 1969, 1967, 1966, 1965, 1963, 1962, 1961, 1960, 1958, 1957, 1956, 1955, 1954, 1952, 1951, 1950, 1949, 1948, 1947, 1946, 1945, 1944, 1942, 1940, 1939, 1938, 1937, 1936, 1935, 1934, 1933, 1932, 1931, 1930, 1929, 1928, 1927, 1926, 1925, 1924, 1923, 1921, 1920
3639 W 105TH ST	2014, 2010, 2006, 2004, 2003, 2000, 1999, 1996, 1995, 1992, 1991, 1990, 1986, 1985, 1981, 1976, 1975, 1972, 1971, 1970, 1969, 1967, 1966, 1965, 1963, 1962, 1961, 1960, 1958, 1956, 1955, 1952, 1951, 1950, 1949, 1948, 1947, 1946, 1945, 1944, 1942, 1940, 1939, 1938, 1937, 1936, 1935, 1934, 1933, 1932, 1931, 1930, 1929, 1928, 1927, 1926, 1925, 1924, 1923, 1921, 1920
3640 1/2 W 102ND ST	2014, 2010, 2006, 2004, 2003, 2001, 2000, 1999, 1996, 1995, 1992, 1991, 1990, 1986, 1985, 1981, 1980, 1976, 1975, 1972, 1971, 1970, 1969, 1967, 1966, 1965, 1964, 1963, 1962, 1961, 1958, 1957, 1956, 1955, 1954, 1952, 1951, 1950, 1949, 1948, 1947, 1946, 1945, 1944, 1942, 1940, 1939, 1938, 1937, 1936, 1935, 1934, 1933, 1932, 1931, 1930, 1929, 1928, 1927, 1926, 1925, 1924, 1923, 1921, 1920
3640 102ND ST W	2014, 2010, 2006, 2004, 2003, 2001, 2000, 1999, 1996, 1995, 1992, 1991, 1990, 1986, 1985, 1981, 1980, 1976, 1975, 1972, 1971, 1970, 1969, 1967, 1966, 1964, 1963, 1962, 1961, 1960, 1958, 1957, 1956, 1955, 1954, 1952, 1951, 1950, 1949, 1948, 1947, 1946, 1945, 1944, 1942, 1940, 1939, 1938, 1937, 1936, 1935, 1934, 1933, 1932, 1931, 1930, 1929, 1928, 1927, 1926, 1925, 1924, 1923, 1921, 1920
3640 CENTURY BLVD W	2014, 2010, 2006, 2004, 2003, 2001, 2000, 1999, 1996, 1995, 1992, 1991, 1990, 1986, 1985, 1981, 1976, 1972, 1971, 1970, 1969, 1967, 1966, 1964, 1963, 1962, 1961, 1960, 1958, 1957, 1956, 1955, 1954, 1952, 1951, 1950, 1949, 1948, 1947, 1946, 1945, 1944, 1942, 1940, 1939, 1938, 1937, 1936, 1935, 1934, 1933, 1932, 1931, 1930, 1929, 1928, 1927, 1926, 1925, 1924, 1923, 1921, 1920

FINDINGS

Address Researched	Address Not Identified in Research Source
3640 W 102ND ST	2014, 2010, 2006, 2004, 2003, 2000, 1999, 1996, 1995, 1992, 1991, 1990, 1986, 1985, 1981, 1980, 1976, 1975, 1972, 1971, 1969, 1967, 1966, 1965, 1963, 1962, 1961, 1958, 1956, 1955, 1952, 1951, 1949, 1948, 1947, 1946, 1945, 1944, 1942, 1940, 1939, 1938, 1937, 1936, 1935, 1934, 1933, 1932, 1931, 1930, 1929, 1928, 1927, 1926, 1925, 1924, 1923, 1921, 1920
3640 W 105TH ST	2014, 2010, 2006, 2004, 2003, 2000, 1999, 1996, 1995, 1992, 1991, 1990, 1986, 1985, 1981, 1980, 1976, 1975, 1972, 1971, 1970, 1969, 1967, 1966, 1965, 1964, 1963, 1962, 1961, 1960, 1958, 1956, 1955, 1952, 1951, 1949, 1948, 1947, 1946, 1945, 1944, 1942, 1940, 1939, 1938, 1937, 1936, 1935, 1934, 1933, 1932, 1931, 1930, 1929, 1928, 1927, 1926, 1925, 1924, 1923, 1921, 1920
3640 W CENTURY BLVD	2014, 2010, 2006, 2004, 2003, 2001, 2000, 1999, 1996, 1995, 1992, 1991, 1990, 1986, 1985, 1981, 1980, 1976, 1975, 1972, 1971, 1970, 1969, 1967, 1966, 1965, 1963, 1962, 1961, 1958, 1957, 1956, 1955, 1954, 1952, 1951, 1950, 1949, 1948, 1947, 1946, 1945, 1944, 1942, 1940, 1939, 1938, 1937, 1936, 1935, 1934, 1933, 1932, 1931, 1930, 1929, 1928, 1927, 1926, 1925, 1924, 1923, 1921, 1920
3641 102ND ST W	2014, 2010, 2006, 2004, 2003, 2001, 2000, 1999, 1996, 1995, 1992, 1991, 1990, 1986, 1985, 1981, 1980, 1976, 1975, 1972, 1971, 1970, 1969, 1967, 1966, 1964, 1963, 1962, 1961, 1960, 1958, 1957, 1956, 1955, 1954, 1952, 1951, 1950, 1949, 1948, 1947, 1946, 1945, 1944, 1942, 1940, 1939, 1938, 1937, 1936, 1935, 1934, 1933, 1932, 1931, 1930, 1929, 1928, 1927, 1926, 1925, 1924, 1923, 1921, 1920
3641 105TH ST W	2014, 2010, 2006, 2004, 2003, 2001, 2000, 1999, 1996, 1995, 1992, 1991, 1990, 1986, 1985, 1981, 1980, 1976, 1975, 1972, 1971, 1970, 1969, 1967, 1966, 1964, 1963, 1962, 1961, 1960, 1958, 1957, 1956, 1955, 1954, 1952, 1951, 1950, 1949, 1948, 1947, 1946, 1945, 1944, 1942, 1940, 1939, 1938, 1937, 1936, 1935, 1934, 1933, 1932, 1931, 1930, 1929, 1928, 1927, 1926, 1925, 1924, 1923, 1921, 1920
3641 W 102ND ST	2014, 2010, 2006, 2004, 2003, 2001, 2000, 1999, 1996, 1995, 1992, 1991, 1990, 1986, 1985, 1981, 1980, 1976, 1975, 1972, 1971, 1969, 1967, 1966, 1965, 1963, 1962, 1961, 1958, 1956, 1955, 1952, 1951, 1950, 1949, 1948, 1947, 1946, 1945, 1944, 1942, 1940, 1939, 1938, 1937, 1936, 1935, 1934, 1933, 1932, 1931, 1930, 1929, 1928, 1927, 1926, 1925, 1924, 1923, 1921, 1920
3641 W 104TH ST	2014, 2010, 2006, 2004, 2003, 2001, 2000, 1999, 1996, 1995, 1992, 1991, 1990, 1986, 1985, 1981, 1980, 1976, 1975, 1972, 1971, 1970, 1969, 1967, 1966, 1965, 1964, 1963, 1962, 1961, 1960, 1958, 1956, 1955, 1954, 1952, 1951, 1950, 1949, 1948, 1947, 1946, 1945, 1944, 1942, 1940, 1939, 1938, 1937, 1936, 1935, 1934, 1933, 1932, 1931, 1930, 1929, 1928, 1927, 1926, 1925, 1924, 1923, 1921, 1920
3641 W 105TH ST	2014, 2010, 2006, 2004, 2003, 2000, 1999, 1996, 1995, 1992, 1991, 1986, 1985, 1981, 1976, 1975, 1972, 1971, 1970, 1969, 1967, 1966, 1965, 1963, 1962, 1961, 1958, 1957, 1956, 1955, 1954, 1952, 1951, 1949, 1948, 1947, 1946, 1945, 1944, 1942, 1940, 1939, 1938, 1937, 1936, 1935, 1934, 1933, 1932, 1931, 1930, 1929, 1928, 1927, 1926, 1925, 1924, 1923, 1921, 1920
3641 W 106TH ST	2014, 2010, 2006, 2004, 2003, 2000, 1999, 1996, 1992, 1991, 1986, 1985, 1981, 1980, 1976, 1975, 1972, 1971, 1970, 1969, 1967, 1966, 1965, 1964, 1963, 1962, 1961, 1960, 1958, 1957, 1956, 1955, 1954, 1952, 1951, 1950, 1949, 1948, 1947, 1946, 1945, 1944, 1942, 1940, 1939, 1938, 1937, 1936, 1935, 1934, 1933, 1932, 1931, 1930, 1929, 1928, 1927, 1926, 1925, 1924, 1923, 1921, 1920
3642 102ND ST W	2014, 2010, 2006, 2004, 2003, 2001, 2000, 1999, 1996, 1995, 1992, 1991, 1990, 1986, 1985, 1981, 1980, 1976, 1975, 1972, 1971, 1970, 1969, 1967, 1966, 1964, 1963, 1962, 1961, 1960, 1958, 1957, 1956, 1955, 1954, 1952, 1951, 1950, 1949, 1948, 1947, 1946, 1945, 1944, 1942, 1940, 1939, 1938, 1937, 1936, 1935, 1934, 1933, 1932, 1931, 1930, 1929, 1928, 1927, 1926, 1925, 1924, 1923, 1921, 1920
3642 105TH ST W	2014, 2010, 2006, 2004, 2003, 2001, 2000, 1999, 1996, 1995, 1992, 1991, 1990, 1986, 1985, 1981, 1980, 1976, 1975, 1972, 1971, 1970, 1969, 1967, 1966, 1964, 1963, 1962, 1961, 1960, 1958, 1957, 1956, 1955, 1954, 1952, 1951, 1950, 1949, 1948, 1947, 1946, 1945, 1944, 1942, 1940, 1939, 1938, 1937, 1936, 1935, 1934, 1933, 1932, 1931, 1930, 1929, 1928, 1927, 1926, 1925, 1924, 1923, 1921, 1920

FINDINGS

Address Researched	Address Not Identified in Research Source
3642 W 102ND ST	2014, 2010, 2006, 2004, 2003, 2000, 1999, 1996, 1995, 1992, 1991, 1990, 1986, 1985, 1981, 1976, 1975, 1972, 1971, 1969, 1967, 1966, 1965, 1964, 1963, 1962, 1961, 1958, 1957, 1956, 1955, 1954, 1952, 1951, 1950, 1949, 1948, 1947, 1946, 1945, 1944, 1942, 1940, 1939, 1938, 1937, 1936, 1935, 1934, 1933, 1932, 1931, 1930, 1929, 1928, 1927, 1926, 1925, 1924, 1923, 1921, 1920
3642 W 105TH ST	2014, 2010, 2006, 2004, 2003, 2000, 1999, 1996, 1995, 1992, 1991, 1986, 1985, 1981, 1980, 1976, 1975, 1972, 1971, 1970, 1969, 1967, 1966, 1965, 1963, 1962, 1961, 1958, 1957, 1956, 1955, 1954, 1952, 1951, 1950, 1949, 1948, 1947, 1946, 1945, 1944, 1942, 1940, 1939, 1938, 1937, 1936, 1935, 1934, 1933, 1932, 1931, 1930, 1929, 1928, 1927, 1926, 1925, 1924, 1923, 1921, 1920
3642 W 106TH ST	2014, 2010, 2006, 2004, 2003, 2000, 1999, 1996, 1995, 1992, 1991, 1990, 1986, 1985, 1981, 1980, 1976, 1972, 1971, 1970, 1969, 1967, 1966, 1965, 1964, 1963, 1962, 1961, 1960, 1958, 1956, 1955, 1952, 1951, 1950, 1949, 1948, 1947, 1946, 1945, 1944, 1942, 1940, 1939, 1938, 1937, 1936, 1935, 1934, 1933, 1932, 1931, 1930, 1929, 1928, 1927, 1926, 1925, 1924, 1923, 1921, 1920
3643 1/2 W 102ND ST	2014, 2010, 2006, 2004, 2003, 2001, 2000, 1999, 1996, 1995, 1992, 1991, 1990, 1986, 1985, 1981, 1980, 1976, 1975, 1972, 1971, 1970, 1969, 1967, 1966, 1965, 1964, 1963, 1962, 1961, 1958, 1957, 1956, 1955, 1954, 1952, 1951, 1950, 1949, 1948, 1947, 1946, 1945, 1944, 1942, 1940, 1939, 1938, 1937, 1936, 1935, 1934, 1933, 1932, 1931, 1930, 1929, 1928, 1927, 1926, 1925, 1924, 1923, 1921, 1920
3643 105TH ST W	2014, 2010, 2006, 2004, 2003, 2001, 2000, 1999, 1996, 1995, 1992, 1991, 1990, 1986, 1985, 1981, 1980, 1976, 1975, 1972, 1971, 1970, 1969, 1967, 1966, 1964, 1963, 1962, 1961, 1960, 1958, 1957, 1956, 1955, 1954, 1952, 1951, 1950, 1949, 1948, 1947, 1946, 1945, 1944, 1942, 1940, 1939, 1938, 1937, 1936, 1935, 1934, 1933, 1932, 1931, 1930, 1929, 1928, 1927, 1926, 1925, 1924, 1923, 1921, 1920
3643 106TH ST W	2014, 2010, 2006, 2004, 2003, 2001, 2000, 1999, 1996, 1995, 1992, 1991, 1990, 1986, 1985, 1981, 1980, 1976, 1975, 1972, 1971, 1970, 1969, 1967, 1966, 1964, 1963, 1962, 1961, 1960, 1958, 1957, 1956, 1955, 1954, 1952, 1951, 1950, 1949, 1948, 1947, 1946, 1945, 1944, 1942, 1940, 1939, 1938, 1937, 1936, 1935, 1934, 1933, 1932, 1931, 1930, 1929, 1928, 1927, 1926, 1925, 1924, 1923, 1921, 1920
3643 W 102ND ST	2014, 2010, 2006, 2004, 2003, 2001, 2000, 1999, 1996, 1995, 1992, 1991, 1990, 1986, 1985, 1981, 1976, 1975, 1972, 1971, 1969, 1967, 1966, 1965, 1964, 1963, 1962, 1961, 1960, 1958, 1957, 1956, 1955, 1952, 1951, 1950, 1949, 1948, 1947, 1946, 1945, 1944, 1942, 1940, 1939, 1938, 1937, 1936, 1935, 1934, 1933, 1932, 1931, 1930, 1929, 1928, 1927, 1926, 1925, 1924, 1923, 1921, 1920
3643 W 105TH ST	2014, 2010, 2006, 2004, 2003, 2001, 2000, 1999, 1996, 1995, 1992, 1991, 1990, 1986, 1985, 1981, 1980, 1976, 1975, 1972, 1971, 1970, 1969, 1967, 1966, 1965, 1963, 1962, 1961, 1960, 1958, 1957, 1956, 1955, 1954, 1952, 1951, 1950, 1949, 1948, 1947, 1946, 1945, 1944, 1942, 1940, 1939, 1938, 1937, 1936, 1935, 1934, 1933, 1932, 1931, 1930, 1929, 1928, 1927, 1926, 1925, 1924, 1923, 1921, 1920
3643 W 106TH ST	2014, 2010, 2006, 2004, 2003, 2000, 1999, 1996, 1995, 1992, 1991, 1990, 1986, 1985, 1981, 1976, 1975, 1972, 1971, 1969, 1967, 1966, 1965, 1963, 1962, 1961, 1958, 1956, 1955, 1954, 1952, 1951, 1950, 1949, 1948, 1947, 1946, 1945, 1944, 1942, 1940, 1939, 1938, 1937, 1936, 1935, 1934, 1933, 1932, 1931, 1930, 1929, 1928, 1927, 1926, 1925, 1924, 1923, 1921, 1920
3644 1/2 W 102ND ST	2014, 2010, 2006, 2004, 2003, 2001, 2000, 1999, 1996, 1995, 1992, 1991, 1990, 1986, 1985, 1981, 1980, 1976, 1975, 1972, 1971, 1970, 1969, 1967, 1966, 1965, 1964, 1963, 1962, 1961, 1958, 1957, 1956, 1955, 1954, 1952, 1951, 1950, 1949, 1948, 1947, 1946, 1945, 1944, 1942, 1940, 1939, 1938, 1937, 1936, 1935, 1934, 1933, 1932, 1931, 1930, 1929, 1928, 1927, 1926, 1925, 1924, 1923, 1921, 1920
3644 102ND ST W	2014, 2010, 2006, 2004, 2003, 2001, 2000, 1999, 1996, 1995, 1992, 1991, 1990, 1986, 1985, 1981, 1980, 1976, 1975, 1972, 1971, 1970, 1969, 1967, 1966, 1964, 1963, 1962, 1961, 1960, 1958, 1957, 1956, 1955, 1954, 1952, 1951, 1950, 1949, 1948, 1947, 1946, 1945, 1944, 1942, 1940, 1939, 1938, 1937, 1936, 1935, 1934, 1933, 1932, 1931, 1930, 1929, 1928, 1927, 1926, 1925, 1924, 1923, 1921, 1920

FINDINGS

Address Researched	Address Not Identified in Research Source
3644 106TH ST W	2014, 2010, 2006, 2004, 2003, 2001, 2000, 1999, 1996, 1995, 1992, 1991, 1990, 1986, 1985, 1981, 1980, 1976, 1975, 1972, 1971, 1970, 1969, 1967, 1966, 1964, 1963, 1962, 1961, 1960, 1958, 1957, 1956, 1955, 1954, 1952, 1951, 1950, 1949, 1948, 1947, 1946, 1945, 1944, 1942, 1940, 1939, 1938, 1937, 1936, 1935, 1934, 1933, 1932, 1931, 1930, 1929, 1928, 1927, 1926, 1925, 1924, 1923, 1921, 1920
3644 W 102ND ST	2014, 2010, 2006, 2004, 2003, 2000, 1999, 1996, 1995, 1992, 1991, 1990, 1986, 1985, 1981, 1980, 1976, 1975, 1972, 1971, 1969, 1967, 1966, 1965, 1963, 1962, 1961, 1958, 1957, 1956, 1955, 1954, 1952, 1951, 1950, 1949, 1948, 1947, 1946, 1945, 1944, 1942, 1940, 1939, 1938, 1937, 1936, 1935, 1934, 1933, 1932, 1931, 1930, 1929, 1928, 1927, 1926, 1925, 1924, 1923, 1921, 1920
3644 W 104TH ST	2014, 2010, 2006, 2004, 2003, 2000, 1999, 1996, 1995, 1992, 1991, 1986, 1985, 1981, 1980, 1976, 1975, 1972, 1971, 1970, 1969, 1967, 1966, 1965, 1964, 1963, 1962, 1961, 1960, 1958, 1956, 1955, 1952, 1951, 1949, 1948, 1947, 1946, 1945, 1944, 1942, 1940, 1939, 1938, 1937, 1936, 1935, 1934, 1933, 1932, 1931, 1930, 1929, 1928, 1927, 1926, 1925, 1924, 1923, 1921, 1920
3644 W 105TH ST	2014, 2010, 2006, 2004, 2003, 2001, 2000, 1999, 1996, 1995, 1992, 1991, 1990, 1986, 1985, 1981, 1980, 1976, 1975, 1972, 1971, 1970, 1969, 1967, 1966, 1965, 1964, 1963, 1962, 1961, 1958, 1957, 1956, 1955, 1954, 1952, 1951, 1950, 1949, 1948, 1947, 1946, 1945, 1944, 1942, 1940, 1939, 1938, 1937, 1936, 1935, 1934, 1933, 1932, 1931, 1930, 1929, 1928, 1927, 1926, 1925, 1924, 1923, 1921, 1920
3644 W 106TH ST	2014, 2010, 2006, 2004, 2003, 2000, 1999, 1996, 1995, 1992, 1991, 1990, 1986, 1985, 1981, 1976, 1975, 1972, 1971, 1969, 1967, 1966, 1965, 1964, 1963, 1962, 1961, 1958, 1957, 1956, 1955, 1954, 1952, 1951, 1950, 1949, 1948, 1947, 1946, 1945, 1944, 1942, 1940, 1939, 1938, 1937, 1936, 1935, 1934, 1933, 1932, 1931, 1930, 1929, 1928, 1927, 1926, 1925, 1924, 1923, 1921, 1920
3645 1/2 W 102ND ST	2014, 2010, 2006, 2004, 2003, 2001, 2000, 1999, 1996, 1995, 1992, 1991, 1990, 1986, 1985, 1981, 1980, 1976, 1975, 1972, 1971, 1970, 1969, 1967, 1966, 1965, 1964, 1963, 1962, 1961, 1958, 1957, 1956, 1955, 1954, 1952, 1951, 1950, 1949, 1948, 1947, 1946, 1945, 1944, 1942, 1940, 1939, 1938, 1937, 1936, 1935, 1934, 1933, 1932, 1931, 1930, 1929, 1928, 1927, 1926, 1925, 1924, 1923, 1921, 1920
3645 102ND ST W	2014, 2010, 2006, 2004, 2003, 2001, 2000, 1999, 1996, 1995, 1992, 1991, 1990, 1986, 1985, 1981, 1980, 1976, 1975, 1972, 1971, 1970, 1969, 1967, 1966, 1964, 1963, 1962, 1961, 1960, 1958, 1957, 1956, 1955, 1954, 1952, 1951, 1950, 1949, 1948, 1947, 1946, 1945, 1944, 1942, 1940, 1939, 1938, 1937, 1936, 1935, 1934, 1933, 1932, 1931, 1930, 1929, 1928, 1927, 1926, 1925, 1924, 1923, 1921, 1920
3645 105TH ST W	2014, 2010, 2006, 2004, 2003, 2001, 2000, 1999, 1996, 1995, 1992, 1991, 1990, 1986, 1985, 1981, 1980, 1976, 1975, 1972, 1971, 1970, 1969, 1967, 1966, 1964, 1963, 1962, 1961, 1960, 1958, 1957, 1956, 1955, 1954, 1952, 1951, 1950, 1949, 1948, 1947, 1946, 1945, 1944, 1942, 1940, 1939, 1938, 1937, 1936, 1935, 1934, 1933, 1932, 1931, 1930, 1929, 1928, 1927, 1926, 1925, 1924, 1923, 1921, 1920
3645 W 102ND ST	2014, 2010, 2006, 2004, 2003, 2000, 1999, 1996, 1995, 1992, 1991, 1990, 1986, 1985, 1981, 1980, 1976, 1975, 1972, 1971, 1970, 1969, 1967, 1966, 1965, 1963, 1962, 1961, 1958, 1956, 1955, 1954, 1952, 1951, 1950, 1949, 1948, 1947, 1946, 1945, 1944, 1942, 1940, 1939, 1938, 1937, 1936, 1935, 1934, 1933, 1932, 1931, 1930, 1929, 1928, 1927, 1926, 1925, 1924, 1923, 1921, 1920
3645 W 104TH	2014, 2010, 2006, 2004, 2003, 2001, 2000, 1999, 1996, 1995, 1992, 1991, 1990, 1986, 1985, 1980, 1976, 1975, 1972, 1970, 1969, 1967, 1966, 1965, 1964, 1963, 1962, 1961, 1960, 1958, 1957, 1956, 1955, 1954, 1952, 1951, 1950, 1949, 1948, 1947, 1946, 1945, 1944, 1942, 1940, 1939, 1938, 1937, 1936, 1935, 1934, 1933, 1932, 1931, 1930, 1929, 1928, 1927, 1926, 1925, 1924, 1923, 1921, 1920
3645 W 104TH ST	2014, 2010, 2006, 2004, 2003, 2000, 1999, 1996, 1995, 1992, 1991, 1990, 1986, 1985, 1981, 1976, 1972, 1971, 1969, 1966, 1965, 1963, 1962, 1961, 1958, 1956, 1955, 1954, 1952, 1951, 1950, 1949, 1948, 1947, 1946, 1945, 1944, 1942, 1940, 1939, 1938, 1937, 1936, 1935, 1934, 1933, 1932, 1931, 1930, 1929, 1928, 1927, 1926, 1925, 1924, 1923, 1921, 1920

FINDINGS

Address Researched	Address Not Identified in Research Source
3645 W 104th St	2006, 2004, 2003, 2001, 2000, 1999, 1996, 1995, 1992, 1991, 1990, 1986, 1985, 1981, 1980, 1976, 1975, 1972, 1971, 1970, 1969, 1967, 1966, 1965, 1964, 1963, 1962, 1961, 1960, 1958, 1957, 1956, 1955, 1954, 1952, 1951, 1950, 1949, 1948, 1947, 1946, 1945, 1944, 1942, 1940, 1939, 1938, 1937, 1936, 1935, 1934, 1933, 1932, 1931, 1930, 1929, 1928, 1927, 1926, 1925, 1924, 1923, 1921, 1920
3645 W 104th St	2006, 2004, 2003, 2001, 2000, 1999, 1996, 1995, 1992, 1991, 1990, 1986, 1985, 1981, 1980, 1976, 1975, 1972, 1971, 1970, 1969, 1967, 1966, 1965, 1964, 1963, 1962, 1961, 1960, 1958, 1957, 1956, 1955, 1954, 1952, 1951, 1950, 1949, 1948, 1947, 1946, 1945, 1944, 1942, 1940, 1939, 1938, 1937, 1936, 1935, 1934, 1933, 1932, 1931, 1930, 1929, 1928, 1927, 1926, 1925, 1924, 1923, 1921, 1920
3645 W 105TH	2014, 2010, 2006, 2004, 2003, 2001, 2000, 1999, 1996, 1995, 1992, 1991, 1990, 1986, 1985, 1980, 1976, 1975, 1972, 1970, 1969, 1967, 1966, 1965, 1964, 1963, 1962, 1961, 1960, 1958, 1957, 1956, 1955, 1954, 1952, 1951, 1950, 1949, 1948, 1947, 1946, 1945, 1944, 1942, 1940, 1939, 1938, 1937, 1936, 1935, 1934, 1933, 1932, 1931, 1930, 1929, 1928, 1927, 1926, 1925, 1924, 1923, 1921, 1920
3645 W 105TH ST	2014, 2010, 2006, 2004, 2003, 2000, 1999, 1996, 1992, 1991, 1986, 1985, 1981, 1972, 1971, 1970, 1969, 1967, 1966, 1965, 1963, 1962, 1961, 1958, 1956, 1955, 1952, 1951, 1949, 1948, 1947, 1945, 1944, 1942, 1940, 1939, 1938, 1937, 1936, 1935, 1934, 1933, 1932, 1931, 1930, 1929, 1928, 1927, 1926, 1925, 1924, 1923, 1921, 1920
3645 W 105th St	2014, 2006, 2004, 2003, 2001, 2000, 1999, 1996, 1995, 1992, 1991, 1990, 1986, 1985, 1981, 1980, 1976, 1975, 1972, 1971, 1970, 1969, 1967, 1966, 1965, 1964, 1963, 1962, 1961, 1960, 1958, 1957, 1956, 1955, 1954, 1952, 1951, 1950, 1949, 1948, 1947, 1946, 1945, 1944, 1942, 1940, 1939, 1938, 1937, 1936, 1935, 1934, 1933, 1932, 1931, 1930, 1929, 1928, 1927, 1926, 1925, 1924, 1923, 1921, 1920
3645 W 105th St	2014, 2006, 2004, 2003, 2001, 2000, 1999, 1996, 1995, 1992, 1991, 1990, 1986, 1985, 1981, 1980, 1976, 1975, 1972, 1971, 1970, 1969, 1967, 1966, 1965, 1964, 1963, 1962, 1961, 1960, 1958, 1957, 1956, 1955, 1954, 1952, 1951, 1950, 1949, 1948, 1947, 1946, 1945, 1944, 1942, 1940, 1939, 1938, 1937, 1936, 1935, 1934, 1933, 1932, 1931, 1930, 1929, 1928, 1927, 1926, 1925, 1924, 1923, 1921, 1920
3645 W 106TH	2014, 2010, 2006, 2004, 2003, 2001, 2000, 1999, 1996, 1995, 1992, 1991, 1990, 1985, 1981, 1980, 1976, 1975, 1972, 1971, 1970, 1969, 1967, 1966, 1965, 1964, 1963, 1962, 1961, 1960, 1958, 1957, 1956, 1955, 1954, 1952, 1951, 1950, 1949, 1948, 1947, 1946, 1945, 1944, 1942, 1940, 1939, 1938, 1937, 1936, 1935, 1934, 1933, 1932, 1931, 1930, 1929, 1928, 1927, 1926, 1925, 1924, 1923, 1921, 1920
3645 W 106TH ST	2014, 2010, 2006, 2004, 2003, 2001, 2000, 1999, 1996, 1995, 1992, 1991, 1990, 1986, 1985, 1981, 1976, 1975, 1972, 1971, 1969, 1967, 1966, 1965, 1964, 1963, 1962, 1961, 1958, 1956, 1955, 1952, 1951, 1949, 1948, 1947, 1946, 1945, 1944, 1942, 1940, 1939, 1938, 1937, 1936, 1935, 1934, 1933, 1932, 1931, 1930, 1929, 1928, 1927, 1926, 1925, 1924, 1923, 1921, 1920
3646 1/2 W 105TH ST	2014, 2010, 2006, 2004, 2003, 2001, 2000, 1999, 1996, 1995, 1992, 1991, 1990, 1986, 1985, 1981, 1980, 1976, 1975, 1972, 1971, 1970, 1969, 1967, 1966, 1965, 1963, 1962, 1961, 1960, 1958, 1957, 1956, 1955, 1954, 1952, 1951, 1950, 1949, 1948, 1947, 1946, 1945, 1944, 1942, 1940, 1939, 1938, 1937, 1936, 1935, 1934, 1933, 1932, 1931, 1930, 1929, 1928, 1927, 1926, 1925, 1924, 1923, 1921, 1920
3646 102ND ST W	2014, 2010, 2006, 2004, 2003, 2001, 2000, 1999, 1996, 1995, 1992, 1991, 1990, 1986, 1985, 1981, 1980, 1976, 1975, 1972, 1971, 1970, 1969, 1967, 1966, 1964, 1963, 1962, 1961, 1960, 1958, 1957, 1956, 1955, 1954, 1952, 1951, 1950, 1949, 1948, 1947, 1946, 1945, 1944, 1942, 1940, 1939, 1938, 1937, 1936, 1935, 1934, 1933, 1932, 1931, 1930, 1929, 1928, 1927, 1926, 1925, 1924, 1923, 1921, 1920
3646 105TH ST W	2014, 2010, 2006, 2004, 2003, 2001, 2000, 1999, 1996, 1995, 1992, 1991, 1990, 1986, 1985, 1981, 1980, 1976, 1975, 1972, 1971, 1970, 1969, 1967, 1966, 1964, 1963, 1962, 1961, 1960, 1958, 1957, 1956, 1955, 1954, 1952, 1951, 1950, 1949, 1948, 1947, 1946, 1945, 1944, 1942, 1940, 1939, 1938, 1937, 1936, 1935, 1934, 1933, 1932, 1931, 1930, 1929, 1928, 1927, 1926, 1925, 1924, 1923, 1921, 1920

FINDINGS

Address Researched	Address Not Identified in Research Source
3646 106TH ST W	2014, 2010, 2006, 2004, 2003, 2001, 2000, 1999, 1996, 1995, 1992, 1991, 1990, 1986, 1985, 1981, 1980, 1976, 1975, 1972, 1971, 1970, 1969, 1967, 1966, 1964, 1963, 1962, 1961, 1960, 1958, 1957, 1956, 1955, 1954, 1952, 1951, 1950, 1949, 1948, 1947, 1946, 1945, 1944, 1942, 1940, 1939, 1938, 1937, 1936, 1935, 1934, 1933, 1932, 1931, 1930, 1929, 1928, 1927, 1926, 1925, 1924, 1923, 1921, 1920
3646 W 102ND ST	2014, 2010, 2006, 2004, 2003, 2001, 2000, 1999, 1996, 1995, 1992, 1991, 1990, 1986, 1985, 1981, 1980, 1976, 1975, 1972, 1971, 1969, 1967, 1966, 1965, 1963, 1962, 1961, 1958, 1956, 1955, 1952, 1951, 1949, 1948, 1947, 1945, 1944, 1942, 1940, 1939, 1938, 1937, 1936, 1935, 1934, 1933, 1932, 1931, 1930, 1929, 1928, 1927, 1926, 1925, 1924, 1923, 1921, 1920
3646 W 105TH ST	2014, 2010, 2006, 2004, 2003, 2001, 2000, 1999, 1996, 1992, 1991, 1986, 1985, 1981, 1976, 1972, 1971, 1970, 1969, 1967, 1966, 1965, 1964, 1963, 1962, 1961, 1960, 1958, 1957, 1956, 1955, 1952, 1951, 1949, 1948, 1947, 1946, 1945, 1944, 1942, 1940, 1939, 1938, 1937, 1936, 1935, 1934, 1933, 1932, 1931, 1930, 1929, 1928, 1927, 1926, 1925, 1924, 1923, 1921, 1920
3646 W 106TH ST	2014, 2010, 2006, 2004, 2003, 2000, 1999, 1996, 1995, 1992, 1991, 1990, 1986, 1985, 1981, 1980, 1976, 1975, 1972, 1971, 1970, 1969, 1967, 1966, 1965, 1963, 1962, 1961, 1958, 1957, 1956, 1955, 1954, 1952, 1951, 1950, 1949, 1948, 1947, 1946, 1945, 1944, 1942, 1940, 1939, 1938, 1937, 1936, 1935, 1934, 1933, 1932, 1931, 1930, 1929, 1928, 1927, 1926, 1925, 1924, 1923, 1921, 1920
3647 104TH ST W	2014, 2010, 2006, 2004, 2003, 2001, 2000, 1999, 1996, 1995, 1992, 1991, 1990, 1986, 1985, 1981, 1980, 1976, 1975, 1972, 1971, 1970, 1969, 1967, 1966, 1964, 1963, 1962, 1961, 1960, 1958, 1957, 1956, 1955, 1954, 1952, 1951, 1950, 1949, 1948, 1947, 1946, 1945, 1944, 1942, 1940, 1939, 1938, 1937, 1936, 1935, 1934, 1933, 1932, 1931, 1930, 1929, 1928, 1927, 1926, 1925, 1924, 1923, 1921, 1920
3647 W 104TH ST	2014, 2010, 2006, 2004, 2003, 2001, 2000, 1999, 1996, 1992, 1991, 1986, 1985, 1981, 1980, 1976, 1972, 1971, 1970, 1969, 1967, 1966, 1965, 1963, 1962, 1961, 1958, 1956, 1955, 1954, 1952, 1951, 1950, 1949, 1948, 1947, 1946, 1945, 1944, 1942, 1940, 1939, 1938, 1937, 1936, 1935, 1934, 1933, 1932, 1931, 1930, 1929, 1928, 1927, 1926, 1925, 1924, 1923, 1921, 1920
3647 W 106TH ST	2014, 2010, 2006, 2004, 2003, 2001, 2000, 1999, 1996, 1995, 1992, 1991, 1990, 1986, 1985, 1981, 1980, 1976, 1975, 1972, 1971, 1969, 1967, 1966, 1965, 1964, 1963, 1962, 1961, 1958, 1956, 1955, 1954, 1952, 1951, 1950, 1949, 1948, 1947, 1946, 1945, 1944, 1942, 1940, 1939, 1938, 1937, 1936, 1935, 1934, 1933, 1932, 1931, 1930, 1929, 1928, 1927, 1926, 1925, 1924, 1923, 1921, 1920
3648 104TH ST W	2014, 2010, 2006, 2004, 2003, 2001, 2000, 1999, 1996, 1995, 1992, 1991, 1990, 1986, 1985, 1981, 1980, 1976, 1975, 1972, 1971, 1970, 1969, 1967, 1966, 1964, 1963, 1962, 1961, 1960, 1958, 1957, 1956, 1955, 1954, 1952, 1951, 1950, 1949, 1948, 1947, 1946, 1945, 1944, 1942, 1940, 1939, 1938, 1937, 1936, 1935, 1934, 1933, 1932, 1931, 1930, 1929, 1928, 1927, 1926, 1925, 1924, 1923, 1921, 1920
3648 W 104TH ST	2014, 2010, 2006, 2004, 2003, 2000, 1999, 1996, 1995, 1992, 1991, 1990, 1986, 1985, 1981, 1980, 1976, 1975, 1972, 1971, 1969, 1967, 1966, 1965, 1964, 1963, 1962, 1961, 1960, 1958, 1957, 1956, 1955, 1952, 1951, 1949, 1948, 1947, 1946, 1945, 1944, 1942, 1940, 1939, 1938, 1937, 1936, 1935, 1934, 1933, 1932, 1931, 1930, 1929, 1928, 1927, 1926, 1925, 1924, 1923, 1921, 1920
3649 102ND ST W	2014, 2010, 2006, 2004, 2003, 2001, 2000, 1999, 1996, 1995, 1992, 1991, 1990, 1986, 1985, 1981, 1980, 1976, 1975, 1972, 1971, 1970, 1969, 1967, 1966, 1964, 1963, 1962, 1961, 1960, 1958, 1957, 1956, 1955, 1954, 1952, 1951, 1950, 1949, 1948, 1947, 1946, 1945, 1944, 1942, 1940, 1939, 1938, 1937, 1936, 1935, 1934, 1933, 1932, 1931, 1930, 1929, 1928, 1927, 1926, 1925, 1924, 1923, 1921, 1920
3649 105TH ST W	2014, 2010, 2006, 2004, 2003, 2001, 2000, 1999, 1996, 1995, 1992, 1991, 1990, 1986, 1985, 1981, 1980, 1976, 1975, 1972, 1971, 1970, 1969, 1967, 1966, 1964, 1963, 1962, 1961, 1960, 1958, 1957, 1956, 1955, 1954, 1952, 1951, 1950, 1949, 1948, 1947, 1946, 1945, 1944, 1942, 1940, 1939, 1938, 1937, 1936, 1935, 1934, 1933, 1932, 1931, 1930, 1929, 1928, 1927, 1926, 1925, 1924, 1923, 1921, 1920

FINDINGS

Address Researched	Address Not Identified in Research Source
3649 W 102ND ST	2014, 2010, 2006, 2004, 2003, 2001, 2000, 1999, 1996, 1995, 1992, 1991, 1990, 1986, 1985, 1981, 1980, 1976, 1975, 1972, 1971, 1970, 1969, 1967, 1966, 1965, 1963, 1962, 1961, 1958, 1956, 1955, 1952, 1951, 1949, 1948, 1947, 1945, 1944, 1942, 1940, 1939, 1938, 1937, 1936, 1935, 1934, 1933, 1932, 1931, 1930, 1929, 1928, 1927, 1926, 1925, 1924, 1923, 1921, 1920
3649 W 104TH ST	2014, 2010, 2006, 2004, 2003, 2001, 2000, 1999, 1996, 1995, 1992, 1991, 1990, 1986, 1985, 1981, 1980, 1976, 1975, 1972, 1971, 1970, 1969, 1967, 1966, 1965, 1964, 1963, 1962, 1961, 1958, 1956, 1955, 1952, 1951, 1950, 1949, 1948, 1947, 1946, 1945, 1944, 1942, 1940, 1939, 1938, 1937, 1936, 1935, 1934, 1933, 1932, 1931, 1930, 1929, 1928, 1927, 1926, 1925, 1924, 1923, 1921, 1920
3649 W 105TH ST	2014, 2010, 2006, 2004, 2003, 2000, 1999, 1996, 1995, 1992, 1991, 1986, 1985, 1981, 1976, 1972, 1971, 1970, 1969, 1967, 1966, 1965, 1963, 1962, 1961, 1958, 1956, 1955, 1952, 1951, 1949, 1948, 1947, 1945, 1944, 1942, 1940, 1939, 1938, 1937, 1936, 1935, 1934, 1933, 1932, 1931, 1930, 1929, 1928, 1927, 1926, 1925, 1924, 1923, 1921, 1920
3650 102ND ST W	2014, 2010, 2006, 2004, 2003, 2001, 2000, 1999, 1996, 1995, 1992, 1991, 1990, 1986, 1985, 1981, 1980, 1976, 1975, 1972, 1971, 1970, 1969, 1967, 1966, 1964, 1963, 1962, 1961, 1960, 1958, 1957, 1956, 1955, 1954, 1952, 1951, 1950, 1949, 1948, 1947, 1946, 1945, 1944, 1942, 1940, 1939, 1938, 1937, 1936, 1935, 1934, 1933, 1932, 1931, 1930, 1929, 1928, 1927, 1926, 1925, 1924, 1923, 1921, 1920
3650 104TH ST W	2014, 2010, 2006, 2004, 2003, 2001, 2000, 1999, 1996, 1995, 1992, 1991, 1990, 1986, 1985, 1981, 1980, 1976, 1975, 1972, 1971, 1970, 1969, 1967, 1966, 1964, 1963, 1962, 1961, 1960, 1958, 1957, 1956, 1955, 1954, 1952, 1951, 1950, 1949, 1948, 1947, 1946, 1945, 1944, 1942, 1940, 1939, 1938, 1937, 1936, 1935, 1934, 1933, 1932, 1931, 1930, 1929, 1928, 1927, 1926, 1925, 1924, 1923, 1921, 1920
3650 CENTURY BLVD W	2014, 2010, 2006, 2004, 2003, 2001, 2000, 1999, 1996, 1995, 1992, 1991, 1990, 1986, 1985, 1981, 1976, 1972, 1971, 1970, 1969, 1967, 1966, 1964, 1963, 1962, 1961, 1960, 1958, 1957, 1956, 1955, 1954, 1952, 1951, 1950, 1949, 1948, 1947, 1946, 1945, 1944, 1942, 1940, 1939, 1938, 1937, 1936, 1935, 1934, 1933, 1932, 1931, 1930, 1929, 1928, 1927, 1926, 1925, 1924, 1923, 1921, 1920
3650 W 102ND ST	2014, 2010, 2006, 2004, 2003, 2000, 1999, 1996, 1995, 1992, 1991, 1990, 1986, 1985, 1981, 1976, 1975, 1972, 1971, 1969, 1967, 1966, 1965, 1963, 1962, 1961, 1958, 1956, 1955, 1952, 1951, 1950, 1949, 1948, 1947, 1946, 1945, 1944, 1942, 1940, 1939, 1938, 1937, 1936, 1935, 1934, 1933, 1932, 1931, 1930, 1929, 1928, 1927, 1926, 1925, 1924, 1923, 1921, 1920
3650 W 104TH ST	2014, 2010, 2006, 2004, 2003, 2000, 1999, 1996, 1995, 1992, 1991, 1986, 1985, 1981, 1980, 1976, 1975, 1972, 1971, 1969, 1967, 1966, 1965, 1963, 1962, 1961, 1960, 1958, 1956, 1955, 1954, 1952, 1951, 1950, 1949, 1948, 1947, 1946, 1945, 1944, 1942, 1940, 1939, 1938, 1937, 1936, 1935, 1934, 1933, 1932, 1931, 1930, 1929, 1928, 1927, 1926, 1925, 1924, 1923, 1921, 1920
3650 W CENTURY BLVD	2014, 2010, 2006, 2004, 2003, 2001, 2000, 1999, 1996, 1995, 1992, 1991, 1990, 1986, 1985, 1981, 1980, 1976, 1975, 1972, 1971, 1970, 1969, 1967, 1966, 1965, 1963, 1962, 1961, 1958, 1956, 1955, 1952, 1951, 1950, 1949, 1948, 1947, 1946, 1945, 1944, 1942, 1940, 1939, 1938, 1937, 1936, 1935, 1934, 1933, 1932, 1931, 1930, 1929, 1928, 1927, 1926, 1925, 1924, 1923, 1921, 1920
3651 106TH ST W	2014, 2010, 2006, 2004, 2003, 2001, 2000, 1999, 1996, 1995, 1992, 1991, 1990, 1986, 1985, 1981, 1980, 1976, 1975, 1972, 1971, 1970, 1969, 1967, 1966, 1964, 1963, 1962, 1961, 1960, 1958, 1957, 1956, 1955, 1954, 1952, 1951, 1950, 1949, 1948, 1947, 1946, 1945, 1944, 1942, 1940, 1939, 1938, 1937, 1936, 1935, 1934, 1933, 1932, 1931, 1930, 1929, 1928, 1927, 1926, 1925, 1924, 1923, 1921, 1920
3651 W 104TH ST	2014, 2010, 2006, 2004, 2003, 2001, 2000, 1999, 1996, 1995, 1992, 1991, 1990, 1986, 1985, 1981, 1980, 1976, 1975, 1972, 1971, 1970, 1969, 1967, 1966, 1965, 1964, 1963, 1962, 1961, 1958, 1957, 1956, 1955, 1954, 1952, 1951, 1950, 1949, 1948, 1947, 1946, 1945, 1944, 1942, 1940, 1939, 1938, 1937, 1936, 1935, 1934, 1933, 1932, 1931, 1930, 1929, 1928, 1927, 1926, 1925, 1924, 1923, 1921, 1920

FINDINGS

Address Researched	Address Not Identified in Research Source
3651 W 106TH ST	2014, 2010, 2006, 2004, 2003, 2000, 1999, 1996, 1995, 1992, 1991, 1986, 1985, 1981, 1976, 1972, 1971, 1969, 1967, 1966, 1965, 1964, 1963, 1962, 1961, 1958, 1956, 1955, 1952, 1951, 1949, 1948, 1947, 1946, 1945, 1944, 1942, 1940, 1939, 1938, 1937, 1936, 1935, 1934, 1933, 1932, 1931, 1930, 1929, 1928, 1927, 1926, 1925, 1924, 1923, 1921, 1920
3652 1/2 W 106TH ST	2014, 2010, 2006, 2004, 2003, 2001, 2000, 1999, 1996, 1995, 1992, 1991, 1990, 1986, 1985, 1981, 1980, 1976, 1975, 1972, 1971, 1970, 1969, 1967, 1966, 1965, 1963, 1962, 1961, 1960, 1958, 1957, 1956, 1955, 1954, 1952, 1951, 1950, 1949, 1948, 1947, 1946, 1945, 1944, 1942, 1940, 1939, 1938, 1937, 1936, 1935, 1934, 1933, 1932, 1931, 1930, 1929, 1928, 1927, 1926, 1925, 1924, 1923, 1921, 1920
3652 105TH ST W	2014, 2010, 2006, 2004, 2003, 2001, 2000, 1999, 1996, 1995, 1992, 1991, 1990, 1986, 1985, 1981, 1980, 1976, 1975, 1972, 1971, 1970, 1969, 1967, 1966, 1964, 1963, 1962, 1961, 1960, 1958, 1957, 1956, 1955, 1954, 1952, 1951, 1950, 1949, 1948, 1947, 1946, 1945, 1944, 1942, 1940, 1939, 1938, 1937, 1936, 1935, 1934, 1933, 1932, 1931, 1930, 1929, 1928, 1927, 1926, 1925, 1924, 1923, 1921, 1920
3652 106TH ST W	2014, 2010, 2006, 2004, 2003, 2001, 2000, 1999, 1996, 1995, 1992, 1991, 1990, 1986, 1985, 1981, 1980, 1976, 1975, 1972, 1971, 1970, 1969, 1967, 1966, 1964, 1963, 1962, 1961, 1960, 1958, 1957, 1956, 1955, 1954, 1952, 1951, 1950, 1949, 1948, 1947, 1946, 1945, 1944, 1942, 1940, 1939, 1938, 1937, 1936, 1935, 1934, 1933, 1932, 1931, 1930, 1929, 1928, 1927, 1926, 1925, 1924, 1923, 1921, 1920
3652 W 105TH ST	2014, 2010, 2006, 2004, 2003, 2000, 1999, 1996, 1995, 1992, 1991, 1986, 1985, 1981, 1976, 1972, 1971, 1970, 1969, 1967, 1966, 1965, 1964, 1963, 1962, 1961, 1960, 1958, 1957, 1956, 1955, 1954, 1952, 1951, 1949, 1948, 1947, 1945, 1944, 1942, 1940, 1939, 1938, 1937, 1936, 1935, 1934, 1933, 1932, 1931, 1930, 1929, 1928, 1927, 1926, 1925, 1924, 1923, 1921, 1920
3652 W 106TH ST	2014, 2010, 2006, 2004, 2003, 2000, 1999, 1996, 1995, 1992, 1991, 1990, 1986, 1985, 1981, 1976, 1972, 1971, 1969, 1967, 1966, 1965, 1963, 1962, 1961, 1958, 1956, 1955, 1952, 1951, 1949, 1948, 1947, 1946, 1945, 1944, 1942, 1940, 1939, 1938, 1937, 1936, 1935, 1934, 1933, 1932, 1931, 1930, 1929, 1928, 1927, 1926, 1925, 1924, 1923, 1921, 1920
3653 W 104TH ST	2014, 2010, 2006, 2004, 2003, 2001, 2000, 1999, 1996, 1995, 1992, 1991, 1990, 1986, 1985, 1981, 1980, 1976, 1975, 1972, 1971, 1970, 1969, 1967, 1966, 1965, 1963, 1962, 1961, 1958, 1957, 1956, 1955, 1954, 1952, 1951, 1950, 1949, 1948, 1947, 1946, 1945, 1944, 1942, 1940, 1939, 1938, 1937, 1936, 1935, 1934, 1933, 1932, 1931, 1930, 1929, 1928, 1927, 1926, 1925, 1924, 1923, 1921, 1920
3653 W 106TH ST	2014, 2010, 2006, 2004, 2003, 2001, 2000, 1999, 1996, 1995, 1992, 1991, 1990, 1986, 1985, 1981, 1976, 1972, 1971, 1969, 1966, 1965, 1963, 1962, 1961, 1958, 1956, 1955, 1954, 1952, 1951, 1950, 1949, 1948, 1947, 1946, 1945, 1944, 1942, 1940, 1939, 1938, 1937, 1936, 1935, 1934, 1933, 1932, 1931, 1930, 1929, 1928, 1927, 1926, 1925, 1924, 1923, 1921, 1920
3654 104TH ST W	2014, 2010, 2006, 2004, 2003, 2001, 2000, 1999, 1996, 1995, 1992, 1991, 1990, 1986, 1985, 1981, 1980, 1976, 1975, 1972, 1971, 1970, 1969, 1967, 1966, 1964, 1963, 1962, 1961, 1960, 1958, 1957, 1956, 1955, 1954, 1952, 1951, 1950, 1949, 1948, 1947, 1946, 1945, 1944, 1942, 1940, 1939, 1938, 1937, 1936, 1935, 1934, 1933, 1932, 1931, 1930, 1929, 1928, 1927, 1926, 1925, 1924, 1923, 1921, 1920
3654 CENTURY BLVD W	2014, 2010, 2006, 2004, 2003, 2001, 2000, 1999, 1996, 1995, 1992, 1991, 1990, 1986, 1985, 1981, 1980, 1976, 1975, 1972, 1971, 1970, 1969, 1967, 1966, 1964, 1963, 1962, 1961, 1960, 1958, 1957, 1956, 1955, 1954, 1952, 1951, 1950, 1949, 1948, 1947, 1946, 1945, 1944, 1942, 1940, 1939, 1938, 1937, 1936, 1935, 1934, 1933, 1932, 1931, 1930, 1929, 1928, 1927, 1926, 1925, 1924, 1923, 1921, 1920
3654 W 104TH ST	2014, 2010, 2006, 2004, 2003, 2000, 1999, 1996, 1995, 1992, 1991, 1986, 1985, 1981, 1980, 1976, 1975, 1972, 1971, 1970, 1969, 1967, 1966, 1965, 1964, 1963, 1962, 1961, 1958, 1956, 1955, 1952, 1951, 1949, 1948, 1947, 1946, 1945, 1944, 1942, 1940, 1939, 1938, 1937, 1936, 1935, 1934, 1933, 1932, 1931, 1930, 1929, 1928, 1927, 1926, 1925, 1924, 1923, 1921, 1920

FINDINGS

Address Researched	Address Not Identified in Research Source
3654 W CENTURY BLVD	2014, 2010, 2006, 2004, 2003, 2001, 2000, 1999, 1996, 1995, 1992, 1991, 1990, 1986, 1985, 1981, 1980, 1976, 1975, 1972, 1971, 1970, 1969, 1967, 1966, 1965, 1963, 1962, 1961, 1960, 1958, 1957, 1956, 1955, 1954, 1952, 1951, 1950, 1949, 1948, 1947, 1946, 1945, 1944, 1942, 1940, 1939, 1938, 1937, 1936, 1935, 1934, 1933, 1932, 1931, 1930, 1929, 1928, 1927, 1926, 1925, 1924, 1923, 1921, 1920
3655 1/2 W 104TH ST	2014, 2010, 2006, 2004, 2003, 2001, 2000, 1999, 1996, 1995, 1992, 1991, 1990, 1986, 1985, 1981, 1980, 1976, 1975, 1972, 1971, 1970, 1969, 1967, 1966, 1965, 1964, 1963, 1962, 1961, 1958, 1957, 1956, 1955, 1954, 1952, 1951, 1950, 1949, 1948, 1947, 1946, 1945, 1944, 1942, 1940, 1939, 1938, 1937, 1936, 1935, 1934, 1933, 1932, 1931, 1930, 1929, 1928, 1927, 1926, 1925, 1924, 1923, 1921, 1920
3655 104TH ST W	2014, 2010, 2006, 2004, 2003, 2001, 2000, 1999, 1996, 1995, 1992, 1991, 1990, 1986, 1985, 1981, 1980, 1976, 1975, 1972, 1971, 1970, 1969, 1967, 1966, 1964, 1963, 1962, 1961, 1960, 1958, 1957, 1956, 1955, 1954, 1952, 1951, 1950, 1949, 1948, 1947, 1946, 1945, 1944, 1942, 1940, 1939, 1938, 1937, 1936, 1935, 1934, 1933, 1932, 1931, 1930, 1929, 1928, 1927, 1926, 1925, 1924, 1923, 1921, 1920
3655 105TH ST W	2014, 2010, 2006, 2004, 2003, 2001, 2000, 1999, 1996, 1995, 1992, 1991, 1990, 1986, 1985, 1981, 1980, 1976, 1975, 1972, 1971, 1970, 1969, 1967, 1966, 1964, 1963, 1962, 1961, 1960, 1958, 1957, 1956, 1955, 1954, 1952, 1951, 1950, 1949, 1948, 1947, 1946, 1945, 1944, 1942, 1940, 1939, 1938, 1937, 1936, 1935, 1934, 1933, 1932, 1931, 1930, 1929, 1928, 1927, 1926, 1925, 1924, 1923, 1921, 1920
3655 106TH ST W	2014, 2010, 2006, 2004, 2003, 2001, 2000, 1999, 1996, 1995, 1992, 1991, 1990, 1986, 1985, 1981, 1980, 1976, 1975, 1972, 1971, 1970, 1969, 1967, 1966, 1964, 1963, 1962, 1961, 1960, 1958, 1957, 1956, 1955, 1954, 1952, 1951, 1950, 1949, 1948, 1947, 1946, 1945, 1944, 1942, 1940, 1939, 1938, 1937, 1936, 1935, 1934, 1933, 1932, 1931, 1930, 1929, 1928, 1927, 1926, 1925, 1924, 1923, 1921, 1920
3655 W 104TH ST	2014, 2010, 2006, 2004, 2003, 2001, 2000, 1999, 1996, 1995, 1992, 1991, 1990, 1986, 1985, 1981, 1980, 1976, 1975, 1972, 1971, 1969, 1966, 1965, 1964, 1963, 1962, 1961, 1960, 1958, 1957, 1956, 1955, 1954, 1952, 1951, 1950, 1949, 1948, 1947, 1946, 1945, 1944, 1942, 1940, 1939, 1938, 1937, 1936, 1935, 1934, 1933, 1932, 1931, 1930, 1929, 1928, 1927, 1926, 1925, 1924, 1923, 1921, 1920
3655 W 105TH ST	2014, 2010, 2006, 2004, 2003, 2000, 1999, 1996, 1995, 1992, 1991, 1990, 1986, 1985, 1981, 1976, 1972, 1971, 1970, 1969, 1967, 1966, 1965, 1963, 1962, 1961, 1960, 1958, 1957, 1956, 1955, 1954, 1952, 1951, 1950, 1949, 1948, 1947, 1946, 1945, 1944, 1942, 1940, 1939, 1938, 1937, 1936, 1935, 1934, 1933, 1932, 1931, 1930, 1929, 1928, 1927, 1926, 1925, 1924, 1923, 1921, 1920
3655 W 106TH ST	2014, 2010, 2006, 2004, 2003, 2000, 1999, 1996, 1995, 1992, 1991, 1986, 1985, 1981, 1976, 1972, 1971, 1969, 1967, 1966, 1965, 1963, 1962, 1961, 1958, 1956, 1955, 1954, 1952, 1951, 1950, 1949, 1948, 1947, 1946, 1945, 1944, 1942, 1940, 1939, 1938, 1937, 1936, 1935, 1934, 1933, 1932, 1931, 1930, 1929, 1928, 1927, 1926, 1925, 1924, 1923, 1921, 1920
3656 104TH ST W	2014, 2010, 2006, 2004, 2003, 2001, 2000, 1999, 1996, 1995, 1992, 1991, 1990, 1986, 1985, 1981, 1980, 1976, 1975, 1972, 1971, 1970, 1969, 1967, 1966, 1964, 1963, 1962, 1961, 1960, 1958, 1957, 1956, 1955, 1954, 1952, 1951, 1950, 1949, 1948, 1947, 1946, 1945, 1944, 1942, 1940, 1939, 1938, 1937, 1936, 1935, 1934, 1933, 1932, 1931, 1930, 1929, 1928, 1927, 1926, 1925, 1924, 1923, 1921, 1920
3656 105TH ST W	2014, 2010, 2006, 2004, 2003, 2001, 2000, 1999, 1996, 1995, 1992, 1991, 1990, 1986, 1985, 1981, 1980, 1976, 1975, 1972, 1971, 1970, 1969, 1967, 1966, 1964, 1963, 1962, 1961, 1960, 1958, 1957, 1956, 1955, 1954, 1952, 1951, 1950, 1949, 1948, 1947, 1946, 1945, 1944, 1942, 1940, 1939, 1938, 1937, 1936, 1935, 1934, 1933, 1932, 1931, 1930, 1929, 1928, 1927, 1926, 1925, 1924, 1923, 1921, 1920
3656 W 104TH	2014, 2010, 2006, 2004, 2003, 2001, 2000, 1999, 1996, 1995, 1992, 1991, 1986, 1985, 1981, 1980, 1976, 1975, 1972, 1971, 1970, 1969, 1967, 1966, 1965, 1964, 1963, 1962, 1961, 1960, 1958, 1957, 1956, 1955, 1954, 1952, 1951, 1950, 1949, 1948, 1947, 1946, 1945, 1944, 1942, 1940, 1939, 1938, 1937, 1936, 1935, 1934, 1933, 1932, 1931, 1930, 1929, 1928, 1927, 1926, 1925, 1924, 1923, 1921, 1920

FINDINGS

Address Researched	Address Not Identified in Research Source
3656 W 104TH ST	2014, 2010, 2006, 2004, 2003, 2000, 1999, 1996, 1995, 1992, 1991, 1986, 1985, 1981, 1976, 1975, 1972, 1971, 1970, 1969, 1967, 1966, 1965, 1963, 1962, 1961, 1960, 1958, 1957, 1956, 1955, 1954, 1952, 1951, 1950, 1949, 1948, 1947, 1946, 1945, 1944, 1942, 1940, 1939, 1938, 1937, 1936, 1935, 1934, 1933, 1932, 1931, 1930, 1929, 1928, 1927, 1926, 1925, 1924, 1923, 1921, 1920
3656 W 105TH ST	2014, 2010, 2006, 2004, 2003, 2000, 1999, 1996, 1995, 1992, 1991, 1986, 1985, 1981, 1980, 1976, 1972, 1971, 1970, 1969, 1967, 1966, 1965, 1963, 1962, 1961, 1958, 1956, 1955, 1952, 1951, 1949, 1948, 1947, 1946, 1945, 1944, 1942, 1940, 1939, 1938, 1937, 1936, 1935, 1934, 1933, 1932, 1931, 1930, 1929, 1928, 1927, 1926, 1925, 1924, 1923, 1921, 1920
3657 104TH ST W	2014, 2010, 2006, 2004, 2003, 2001, 2000, 1999, 1996, 1995, 1992, 1991, 1990, 1986, 1985, 1981, 1980, 1976, 1975, 1972, 1971, 1970, 1969, 1967, 1966, 1964, 1963, 1962, 1961, 1960, 1958, 1957, 1956, 1955, 1954, 1952, 1951, 1950, 1949, 1948, 1947, 1946, 1945, 1944, 1942, 1940, 1939, 1938, 1937, 1936, 1935, 1934, 1933, 1932, 1931, 1930, 1929, 1928, 1927, 1926, 1925, 1924, 1923, 1921, 1920
3657 106TH ST W	2014, 2010, 2006, 2004, 2003, 2001, 2000, 1999, 1996, 1995, 1992, 1991, 1990, 1986, 1985, 1981, 1980, 1976, 1975, 1972, 1971, 1970, 1969, 1967, 1966, 1964, 1963, 1962, 1961, 1960, 1958, 1957, 1956, 1955, 1954, 1952, 1951, 1950, 1949, 1948, 1947, 1946, 1945, 1944, 1942, 1940, 1939, 1938, 1937, 1936, 1935, 1934, 1933, 1932, 1931, 1930, 1929, 1928, 1927, 1926, 1925, 1924, 1923, 1921, 1920
3657 W 102ND ST	2014, 2010, 2006, 2004, 2003, 2001, 2000, 1999, 1996, 1995, 1992, 1991, 1990, 1986, 1985, 1981, 1980, 1976, 1975, 1972, 1971, 1970, 1969, 1967, 1966, 1965, 1964, 1963, 1962, 1961, 1958, 1956, 1955, 1954, 1952, 1951, 1950, 1949, 1948, 1947, 1946, 1945, 1944, 1942, 1940, 1939, 1938, 1937, 1936, 1935, 1934, 1933, 1932, 1931, 1930, 1929, 1928, 1927, 1926, 1925, 1924, 1923, 1921, 1920
3657 W 104TH ST	2014, 2010, 2006, 2004, 2003, 2000, 1999, 1996, 1995, 1992, 1991, 1990, 1986, 1985, 1981, 1980, 1976, 1975, 1972, 1971, 1970, 1969, 1967, 1966, 1965, 1964, 1963, 1962, 1961, 1958, 1957, 1956, 1955, 1954, 1952, 1951, 1950, 1949, 1948, 1947, 1946, 1945, 1944, 1942, 1940, 1939, 1938, 1937, 1936, 1935, 1934, 1933, 1932, 1931, 1930, 1929, 1928, 1927, 1926, 1925, 1924, 1923, 1921, 1920
3657 W 106TH ST	2014, 2010, 2006, 2004, 2003, 2000, 1999, 1996, 1995, 1992, 1991, 1990, 1986, 1985, 1981, 1980, 1976, 1972, 1971, 1969, 1967, 1966, 1965, 1963, 1962, 1961, 1958, 1956, 1955, 1954, 1952, 1951, 1949, 1948, 1947, 1946, 1945, 1944, 1942, 1940, 1939, 1938, 1937, 1936, 1935, 1934, 1933, 1932, 1931, 1930, 1929, 1928, 1927, 1926, 1925, 1924, 1923, 1921, 1920
3658 104TH ST W	2014, 2010, 2006, 2004, 2003, 2001, 2000, 1999, 1996, 1995, 1992, 1991, 1990, 1986, 1985, 1981, 1980, 1976, 1975, 1972, 1971, 1970, 1969, 1967, 1966, 1964, 1963, 1962, 1961, 1960, 1958, 1957, 1956, 1955, 1954, 1952, 1951, 1950, 1949, 1948, 1947, 1946, 1945, 1944, 1942, 1940, 1939, 1938, 1937, 1936, 1935, 1934, 1933, 1932, 1931, 1930, 1929, 1928, 1927, 1926, 1925, 1924, 1923, 1921, 1920
3658 W 102ND ST	2014, 2010, 2006, 2004, 2003, 2001, 2000, 1999, 1996, 1992, 1991, 1990, 1986, 1985, 1981, 1976, 1975, 1972, 1971, 1969, 1967, 1966, 1965, 1964, 1963, 1962, 1961, 1960, 1958, 1957, 1956, 1955, 1954, 1952, 1951, 1950, 1949, 1948, 1947, 1946, 1945, 1944, 1942, 1940, 1939, 1938, 1937, 1936, 1935, 1934, 1933, 1932, 1931, 1930, 1929, 1928, 1927, 1926, 1925, 1924, 1923, 1921, 1920
3658 W 104TH ST	2014, 2010, 2006, 2004, 2003, 2000, 1999, 1996, 1992, 1991, 1990, 1986, 1985, 1981, 1980, 1976, 1975, 1972, 1971, 1970, 1969, 1967, 1966, 1965, 1963, 1962, 1961, 1960, 1958, 1956, 1955, 1954, 1952, 1951, 1950, 1949, 1948, 1947, 1946, 1945, 1944, 1942, 1940, 1939, 1938, 1937, 1936, 1935, 1934, 1933, 1932, 1931, 1930, 1929, 1928, 1927, 1926, 1925, 1924, 1923, 1921, 1920
3658 W CENTURY BLVD	2014, 2010, 2006, 2004, 2003, 2001, 2000, 1999, 1996, 1995, 1992, 1991, 1990, 1986, 1985, 1981, 1980, 1976, 1975, 1972, 1971, 1970, 1969, 1967, 1966, 1965, 1964, 1963, 1962, 1961, 1958, 1956, 1955, 1952, 1951, 1950, 1949, 1948, 1947, 1946, 1945, 1944, 1942, 1940, 1939, 1938, 1937, 1936, 1935, 1934, 1933, 1932, 1931, 1930, 1929, 1928, 1927, 1926, 1925, 1924, 1923, 1921, 1920

FINDINGS

Address Researched	Address Not Identified in Research Source
3659 1/2 W 105TH ST	2014, 2010, 2006, 2004, 2003, 2001, 2000, 1999, 1996, 1995, 1992, 1991, 1990, 1986, 1985, 1981, 1980, 1976, 1975, 1972, 1971, 1970, 1969, 1967, 1966, 1965, 1963, 1962, 1961, 1960, 1958, 1957, 1956, 1955, 1954, 1952, 1951, 1950, 1949, 1948, 1947, 1946, 1945, 1944, 1942, 1940, 1939, 1938, 1937, 1936, 1935, 1934, 1933, 1932, 1931, 1930, 1929, 1928, 1927, 1926, 1925, 1924, 1923, 1921, 1920
3659 104TH ST W	2014, 2010, 2006, 2004, 2003, 2001, 2000, 1999, 1996, 1995, 1992, 1991, 1990, 1986, 1985, 1981, 1980, 1976, 1975, 1972, 1971, 1970, 1969, 1967, 1966, 1964, 1963, 1962, 1961, 1960, 1958, 1957, 1956, 1955, 1954, 1952, 1951, 1950, 1949, 1948, 1947, 1946, 1945, 1944, 1942, 1940, 1939, 1938, 1937, 1936, 1935, 1934, 1933, 1932, 1931, 1930, 1929, 1928, 1927, 1926, 1925, 1924, 1923, 1921, 1920
3659 105TH ST W	2014, 2010, 2006, 2004, 2003, 2001, 2000, 1999, 1996, 1995, 1992, 1991, 1990, 1986, 1985, 1981, 1980, 1976, 1975, 1972, 1971, 1970, 1969, 1967, 1966, 1964, 1963, 1962, 1961, 1960, 1958, 1957, 1956, 1955, 1954, 1952, 1951, 1950, 1949, 1948, 1947, 1946, 1945, 1944, 1942, 1940, 1939, 1938, 1937, 1936, 1935, 1934, 1933, 1932, 1931, 1930, 1929, 1928, 1927, 1926, 1925, 1924, 1923, 1921, 1920
3659 106TH ST W	2014, 2010, 2006, 2004, 2003, 2001, 2000, 1999, 1996, 1995, 1992, 1991, 1990, 1986, 1985, 1981, 1980, 1976, 1975, 1972, 1971, 1970, 1969, 1967, 1966, 1964, 1963, 1962, 1961, 1960, 1958, 1957, 1956, 1955, 1954, 1952, 1951, 1950, 1949, 1948, 1947, 1946, 1945, 1944, 1942, 1940, 1939, 1938, 1937, 1936, 1935, 1934, 1933, 1932, 1931, 1930, 1929, 1928, 1927, 1926, 1925, 1924, 1923, 1921, 1920
3659 W 102ND ST	2014, 2010, 2006, 2004, 2003, 2001, 2000, 1999, 1996, 1995, 1992, 1991, 1990, 1986, 1985, 1981, 1980, 1976, 1975, 1972, 1971, 1970, 1969, 1967, 1966, 1965, 1964, 1963, 1962, 1961, 1960, 1958, 1957, 1956, 1955, 1952, 1951, 1949, 1948, 1947, 1946, 1945, 1944, 1942, 1940, 1939, 1938, 1937, 1936, 1935, 1934, 1933, 1932, 1931, 1930, 1929, 1928, 1927, 1926, 1925, 1924, 1923, 1921, 1920
3659 W 104TH ST	2014, 2010, 2006, 2004, 2003, 2000, 1999, 1996, 1992, 1991, 1986, 1985, 1981, 1976, 1972, 1971, 1969, 1967, 1966, 1965, 1963, 1962, 1961, 1958, 1956, 1955, 1954, 1952, 1951, 1949, 1948, 1947, 1945, 1944, 1942, 1940, 1939, 1938, 1937, 1936, 1935, 1934, 1933, 1932, 1931, 1930, 1929, 1928, 1927, 1926, 1925, 1924, 1923, 1921, 1920
3659 W 105TH ST	2014, 2010, 2006, 2004, 2003, 2000, 1999, 1996, 1995, 1992, 1991, 1990, 1986, 1985, 1981, 1980, 1976, 1975, 1972, 1971, 1970, 1969, 1967, 1966, 1965, 1963, 1962, 1961, 1960, 1958, 1957, 1956, 1955, 1954, 1952, 1951, 1950, 1949, 1948, 1947, 1946, 1945, 1944, 1942, 1940, 1939, 1938, 1937, 1936, 1935, 1934, 1933, 1932, 1931, 1930, 1929, 1928, 1927, 1926, 1925, 1924, 1923, 1921, 1920
3659 W 106TH ST	2014, 2010, 2006, 2004, 2003, 2000, 1999, 1996, 1995, 1992, 1991, 1990, 1986, 1985, 1981, 1980, 1976, 1972, 1971, 1969, 1967, 1966, 1965, 1964, 1963, 1962, 1961, 1960, 1958, 1957, 1956, 1955, 1954, 1952, 1951, 1950, 1949, 1948, 1947, 1946, 1945, 1944, 1942, 1940, 1939, 1938, 1937, 1936, 1935, 1934, 1933, 1932, 1931, 1930, 1929, 1928, 1927, 1926, 1925, 1924, 1923, 1921, 1920
3660 102ND ST W	2014, 2010, 2006, 2004, 2003, 2001, 2000, 1999, 1996, 1995, 1992, 1991, 1990, 1986, 1985, 1981, 1980, 1976, 1975, 1972, 1971, 1970, 1969, 1967, 1966, 1964, 1963, 1962, 1961, 1960, 1958, 1957, 1956, 1955, 1954, 1952, 1951, 1950, 1949, 1948, 1947, 1946, 1945, 1944, 1942, 1940, 1939, 1938, 1937, 1936, 1935, 1934, 1933, 1932, 1931, 1930, 1929, 1928, 1927, 1926, 1925, 1924, 1923, 1921, 1920
3660 104TH ST W	2014, 2010, 2006, 2004, 2003, 2001, 2000, 1999, 1996, 1995, 1992, 1991, 1990, 1986, 1985, 1981, 1980, 1976, 1975, 1972, 1971, 1970, 1969, 1967, 1966, 1964, 1963, 1962, 1961, 1960, 1958, 1957, 1956, 1955, 1954, 1952, 1951, 1950, 1949, 1948, 1947, 1946, 1945, 1944, 1942, 1940, 1939, 1938, 1937, 1936, 1935, 1934, 1933, 1932, 1931, 1930, 1929, 1928, 1927, 1926, 1925, 1924, 1923, 1921, 1920
3660 106TH ST W	2014, 2010, 2006, 2004, 2003, 2001, 2000, 1999, 1996, 1995, 1992, 1991, 1990, 1986, 1985, 1981, 1980, 1976, 1975, 1972, 1971, 1970, 1969, 1967, 1966, 1964, 1963, 1962, 1961, 1960, 1958, 1957, 1956, 1955, 1954, 1952, 1951, 1950, 1949, 1948, 1947, 1946, 1945, 1944, 1942, 1940, 1939, 1938, 1937, 1936, 1935, 1934, 1933, 1932, 1931, 1930, 1929, 1928, 1927, 1926, 1925, 1924, 1923, 1921, 1920

FINDINGS

Address Researched	Address Not Identified in Research Source
3660 W 102ND ST	2014, 2010, 2006, 2004, 2003, 2000, 1999, 1996, 1995, 1992, 1991, 1990, 1986, 1985, 1981, 1980, 1976, 1975, 1972, 1971, 1970, 1969, 1967, 1966, 1965, 1964, 1963, 1962, 1961, 1960, 1958, 1957, 1956, 1955, 1954, 1952, 1951, 1950, 1949, 1948, 1947, 1946, 1945, 1944, 1942, 1940, 1939, 1938, 1937, 1936, 1935, 1934, 1933, 1932, 1931, 1930, 1929, 1928, 1927, 1926, 1925, 1924, 1923, 1921, 1920
3660 W 104TH ST	2014, 2010, 2006, 2004, 2003, 2001, 2000, 1999, 1996, 1995, 1992, 1991, 1990, 1986, 1985, 1981, 1980, 1975, 1972, 1971, 1969, 1967, 1966, 1965, 1964, 1963, 1962, 1961, 1958, 1956, 1955, 1954, 1952, 1951, 1950, 1949, 1948, 1947, 1946, 1945, 1944, 1942, 1940, 1939, 1938, 1937, 1936, 1935, 1934, 1933, 1932, 1931, 1930, 1929, 1928, 1927, 1926, 1925, 1924, 1923, 1921, 1920
3660 W 106TH ST	2014, 2010, 2006, 2004, 2003, 2000, 1999, 1996, 1992, 1991, 1986, 1985, 1981, 1976, 1972, 1971, 1969, 1967, 1966, 1965, 1963, 1962, 1961, 1958, 1956, 1955, 1952, 1951, 1949, 1948, 1947, 1946, 1945, 1944, 1942, 1940, 1939, 1938, 1937, 1936, 1935, 1934, 1933, 1932, 1931, 1930, 1929, 1928, 1927, 1926, 1925, 1924, 1923, 1921, 1920
3660 W 107TH ST	2014, 2010, 2006, 2004, 2003, 2000, 1999, 1996, 1995, 1992, 1991, 1990, 1986, 1985, 1981, 1980, 1976, 1975, 1972, 1971, 1970, 1969, 1967, 1966, 1965, 1964, 1963, 1962, 1961, 1960, 1958, 1957, 1956, 1955, 1954, 1952, 1951, 1949, 1948, 1947, 1945, 1944, 1942, 1940, 1939, 1938, 1937, 1936, 1935, 1934, 1933, 1932, 1931, 1930, 1929, 1928, 1927, 1926, 1925, 1924, 1923, 1921, 1920
3661 107TH ST W	2014, 2010, 2006, 2004, 2003, 2001, 2000, 1999, 1996, 1995, 1992, 1991, 1990, 1986, 1985, 1981, 1980, 1976, 1975, 1972, 1971, 1970, 1969, 1967, 1966, 1964, 1963, 1962, 1961, 1960, 1958, 1957, 1956, 1955, 1954, 1952, 1951, 1950, 1949, 1948, 1947, 1946, 1945, 1944, 1942, 1940, 1939, 1938, 1937, 1936, 1935, 1934, 1933, 1932, 1931, 1930, 1929, 1928, 1927, 1926, 1925, 1924, 1923, 1921, 1920
3661 W 107TH ST	2014, 2010, 2006, 2004, 2003, 1999, 1996, 1995, 1992, 1991, 1990, 1986, 1985, 1981, 1980, 1976, 1975, 1972, 1971, 1970, 1969, 1967, 1966, 1965, 1963, 1962, 1961, 1960, 1958, 1956, 1955, 1954, 1952, 1951, 1950, 1949, 1948, 1947, 1946, 1945, 1944, 1942, 1940, 1939, 1938, 1937, 1936, 1935, 1934, 1933, 1932, 1931, 1930, 1929, 1928, 1927, 1926, 1925, 1924, 1923, 1921, 1920
3662 W 102ND ST	2014, 2010, 2006, 2004, 2003, 2000, 1999, 1996, 1995, 1992, 1991, 1990, 1986, 1985, 1981, 1980, 1976, 1975, 1972, 1971, 1970, 1969, 1967, 1966, 1965, 1964, 1963, 1962, 1961, 1960, 1958, 1957, 1956, 1955, 1954, 1952, 1951, 1950, 1949, 1948, 1947, 1946, 1945, 1944, 1942, 1940, 1939, 1938, 1937, 1936, 1935, 1934, 1933, 1932, 1931, 1930, 1929, 1928, 1927, 1926, 1925, 1924, 1923, 1921, 1920
3662 W 104TH ST	2014, 2010, 2006, 2004, 2003, 2000, 1999, 1996, 1995, 1992, 1991, 1990, 1986, 1985, 1981, 1980, 1976, 1972, 1971, 1970, 1969, 1967, 1966, 1965, 1964, 1963, 1962, 1961, 1958, 1956, 1955, 1952, 1951, 1950, 1949, 1948, 1947, 1946, 1945, 1944, 1942, 1940, 1939, 1938, 1937, 1936, 1935, 1934, 1933, 1932, 1931, 1930, 1929, 1928, 1927, 1926, 1925, 1924, 1923, 1921, 1920
3663 107TH ST W	2014, 2010, 2006, 2004, 2003, 2001, 2000, 1999, 1996, 1995, 1992, 1991, 1990, 1986, 1985, 1981, 1980, 1976, 1975, 1972, 1971, 1970, 1969, 1967, 1966, 1964, 1963, 1962, 1961, 1960, 1958, 1957, 1956, 1955, 1954, 1952, 1951, 1950, 1949, 1948, 1947, 1946, 1945, 1944, 1942, 1940, 1939, 1938, 1937, 1936, 1935, 1934, 1933, 1932, 1931, 1930, 1929, 1928, 1927, 1926, 1925, 1924, 1923, 1921, 1920
3663 W 104TH ST	2014, 2010, 2006, 2004, 2003, 2000, 1999, 1996, 1992, 1991, 1990, 1986, 1985, 1981, 1980, 1976, 1972, 1971, 1969, 1967, 1966, 1965, 1964, 1963, 1962, 1961, 1958, 1956, 1955, 1952, 1951, 1949, 1948, 1947, 1945, 1944, 1942, 1940, 1939, 1938, 1937, 1936, 1935, 1934, 1933, 1932, 1931, 1930, 1929, 1928, 1927, 1926, 1925, 1924, 1923, 1921, 1920
3663 W 106TH ST	2014, 2010, 2006, 2004, 2003, 2000, 1999, 1996, 1995, 1992, 1991, 1990, 1986, 1985, 1981, 1980, 1976, 1975, 1972, 1971, 1969, 1967, 1966, 1965, 1964, 1963, 1962, 1961, 1958, 1956, 1955, 1954, 1952, 1951, 1950, 1949, 1948, 1947, 1946, 1945, 1944, 1942, 1940, 1939, 1938, 1937, 1936, 1935, 1934, 1933, 1932, 1931, 1930, 1929, 1928, 1927, 1926, 1925, 1924, 1923, 1921, 1920

FINDINGS

Address Researched	Address Not Identified in Research Source
3663 W 107TH ST	2014, 2010, 2006, 2004, 2003, 2000, 1999, 1996, 1995, 1992, 1991, 1990, 1986, 1985, 1981, 1976, 1972, 1971, 1970, 1969, 1967, 1966, 1965, 1963, 1962, 1961, 1960, 1958, 1956, 1955, 1954, 1952, 1951, 1950, 1949, 1948, 1947, 1946, 1945, 1944, 1942, 1940, 1939, 1938, 1937, 1936, 1935, 1934, 1933, 1932, 1931, 1930, 1929, 1928, 1927, 1926, 1925, 1924, 1923, 1921, 1920
3664 1/2 W 105TH ST	2014, 2010, 2006, 2004, 2003, 2001, 2000, 1999, 1996, 1995, 1992, 1991, 1990, 1986, 1985, 1981, 1980, 1976, 1975, 1972, 1971, 1970, 1969, 1967, 1966, 1965, 1963, 1962, 1961, 1960, 1958, 1957, 1956, 1955, 1954, 1952, 1951, 1950, 1949, 1948, 1947, 1946, 1945, 1944, 1942, 1940, 1939, 1938, 1937, 1936, 1935, 1934, 1933, 1932, 1931, 1930, 1929, 1928, 1927, 1926, 1925, 1924, 1923, 1921, 1920
3664 104TH ST W	2014, 2010, 2006, 2004, 2003, 2001, 2000, 1999, 1996, 1995, 1992, 1991, 1990, 1986, 1985, 1981, 1980, 1976, 1975, 1972, 1971, 1970, 1969, 1967, 1966, 1964, 1963, 1962, 1961, 1960, 1958, 1957, 1956, 1955, 1954, 1952, 1951, 1950, 1949, 1948, 1947, 1946, 1945, 1944, 1942, 1940, 1939, 1938, 1937, 1936, 1935, 1934, 1933, 1932, 1931, 1930, 1929, 1928, 1927, 1926, 1925, 1924, 1923, 1921, 1920
3664 105TH ST W	2014, 2010, 2006, 2004, 2003, 2001, 2000, 1999, 1996, 1995, 1992, 1991, 1990, 1986, 1985, 1981, 1980, 1976, 1975, 1972, 1971, 1970, 1969, 1967, 1966, 1964, 1963, 1962, 1961, 1960, 1958, 1957, 1956, 1955, 1954, 1952, 1951, 1950, 1949, 1948, 1947, 1946, 1945, 1944, 1942, 1940, 1939, 1938, 1937, 1936, 1935, 1934, 1933, 1932, 1931, 1930, 1929, 1928, 1927, 1926, 1925, 1924, 1923, 1921, 1920
3664 W 104TH ST	2014, 2010, 2006, 2004, 2003, 2000, 1999, 1996, 1995, 1992, 1991, 1990, 1986, 1985, 1981, 1980, 1976, 1972, 1971, 1969, 1967, 1966, 1965, 1963, 1962, 1961, 1960, 1958, 1956, 1955, 1954, 1952, 1951, 1950, 1949, 1948, 1947, 1946, 1945, 1944, 1942, 1940, 1939, 1938, 1937, 1936, 1935, 1934, 1933, 1932, 1931, 1930, 1929, 1928, 1927, 1926, 1925, 1924, 1923, 1921, 1920
3664 W 105TH ST	2014, 2010, 2006, 2004, 2003, 2000, 1999, 1996, 1995, 1992, 1991, 1990, 1986, 1985, 1981, 1976, 1975, 1972, 1971, 1970, 1969, 1967, 1966, 1965, 1964, 1963, 1962, 1961, 1958, 1957, 1956, 1955, 1952, 1951, 1949, 1948, 1947, 1946, 1945, 1944, 1942, 1940, 1939, 1938, 1937, 1936, 1935, 1934, 1933, 1932, 1931, 1930, 1929, 1928, 1927, 1926, 1925, 1924, 1923, 1921, 1920
3665 102ND ST W	2014, 2010, 2006, 2004, 2003, 2001, 2000, 1999, 1996, 1995, 1992, 1991, 1990, 1986, 1985, 1981, 1980, 1976, 1975, 1972, 1971, 1970, 1969, 1967, 1966, 1964, 1963, 1962, 1961, 1960, 1958, 1957, 1956, 1955, 1954, 1952, 1951, 1950, 1949, 1948, 1947, 1946, 1945, 1944, 1942, 1940, 1939, 1938, 1937, 1936, 1935, 1934, 1933, 1932, 1931, 1930, 1929, 1928, 1927, 1926, 1925, 1924, 1923, 1921, 1920
3665 105TH ST W	2014, 2010, 2006, 2004, 2003, 2001, 2000, 1999, 1996, 1995, 1992, 1991, 1990, 1986, 1985, 1981, 1980, 1976, 1975, 1972, 1971, 1970, 1969, 1967, 1966, 1964, 1963, 1962, 1961, 1960, 1958, 1957, 1956, 1955, 1954, 1952, 1951, 1950, 1949, 1948, 1947, 1946, 1945, 1944, 1942, 1940, 1939, 1938, 1937, 1936, 1935, 1934, 1933, 1932, 1931, 1930, 1929, 1928, 1927, 1926, 1925, 1924, 1923, 1921, 1920
3665 106TH ST W	2014, 2010, 2006, 2004, 2003, 2001, 2000, 1999, 1996, 1995, 1992, 1991, 1990, 1986, 1985, 1981, 1980, 1976, 1975, 1972, 1971, 1970, 1969, 1967, 1966, 1964, 1963, 1962, 1961, 1960, 1958, 1957, 1956, 1955, 1954, 1952, 1951, 1950, 1949, 1948, 1947, 1946, 1945, 1944, 1942, 1940, 1939, 1938, 1937, 1936, 1935, 1934, 1933, 1932, 1931, 1930, 1929, 1928, 1927, 1926, 1925, 1924, 1923, 1921, 1920
3665 107TH ST W	2014, 2010, 2006, 2004, 2003, 2001, 2000, 1999, 1996, 1995, 1992, 1991, 1990, 1986, 1985, 1981, 1980, 1976, 1975, 1972, 1971, 1970, 1969, 1967, 1966, 1964, 1963, 1962, 1961, 1960, 1958, 1957, 1956, 1955, 1954, 1952, 1951, 1950, 1949, 1948, 1947, 1946, 1945, 1944, 1942, 1940, 1939, 1938, 1937, 1936, 1935, 1934, 1933, 1932, 1931, 1930, 1929, 1928, 1927, 1926, 1925, 1924, 1923, 1921, 1920
3665 W 102ND ST	2014, 2010, 2006, 2004, 2003, 2000, 1999, 1996, 1995, 1992, 1991, 1990, 1986, 1985, 1981, 1975, 1972, 1971, 1969, 1967, 1966, 1965, 1963, 1962, 1961, 1960, 1958, 1957, 1956, 1955, 1954, 1952, 1951, 1950, 1949, 1948, 1947, 1946, 1945, 1944, 1942, 1940, 1939, 1938, 1937, 1936, 1935, 1934, 1933, 1932, 1931, 1930, 1929, 1928, 1927, 1926, 1925, 1924, 1923, 1921, 1920

FINDINGS

Address Researched	Address Not Identified in Research Source
3665 W 104TH ST	2014, 2010, 2006, 2004, 2003, 2000, 1999, 1996, 1995, 1992, 1991, 1990, 1986, 1985, 1981, 1980, 1976, 1975, 1972, 1971, 1969, 1967, 1966, 1965, 1964, 1963, 1962, 1961, 1960, 1958, 1957, 1956, 1955, 1954, 1952, 1951, 1950, 1949, 1948, 1947, 1946, 1945, 1944, 1942, 1940, 1939, 1938, 1937, 1936, 1935, 1934, 1933, 1932, 1931, 1930, 1929, 1928, 1927, 1926, 1925, 1924, 1923, 1921, 1920
3665 W 105TH ST	2014, 2010, 2006, 2004, 2003, 2000, 1999, 1996, 1995, 1992, 1991, 1990, 1986, 1985, 1981, 1980, 1976, 1975, 1972, 1971, 1970, 1969, 1967, 1966, 1965, 1963, 1962, 1961, 1960, 1958, 1957, 1956, 1955, 1954, 1952, 1951, 1950, 1949, 1948, 1947, 1946, 1945, 1944, 1942, 1940, 1939, 1938, 1937, 1936, 1935, 1934, 1933, 1932, 1931, 1930, 1929, 1928, 1927, 1926, 1925, 1924, 1923, 1921, 1920
3665 W 105th St	2014, 2006, 2004, 2003, 2001, 2000, 1999, 1996, 1995, 1992, 1991, 1990, 1986, 1985, 1981, 1980, 1976, 1975, 1972, 1971, 1970, 1969, 1967, 1966, 1965, 1964, 1963, 1962, 1961, 1960, 1958, 1957, 1956, 1955, 1954, 1952, 1951, 1950, 1949, 1948, 1947, 1946, 1945, 1944, 1942, 1940, 1939, 1938, 1937, 1936, 1935, 1934, 1933, 1932, 1931, 1930, 1929, 1928, 1927, 1926, 1925, 1924, 1923, 1921, 1920
3912 W 108TH ST	2014, 2010, 2006, 2004, 2003, 2000, 1999, 1996, 1995, 1992, 1991, 1986, 1985, 1981, 1980, 1976, 1975, 1972, 1971, 1969, 1967, 1966, 1965, 1964, 1963, 1962, 1961, 1960, 1958, 1957, 1956, 1955, 1952, 1951, 1949, 1948, 1947, 1946, 1945, 1944, 1942, 1940, 1939, 1938, 1937, 1936, 1935, 1934, 1933, 1932, 1931, 1930, 1929, 1928, 1927, 1926, 1925, 1924, 1923, 1921, 1920
3913 108TH ST W	2014, 2010, 2006, 2004, 2003, 2001, 2000, 1999, 1996, 1995, 1992, 1991, 1990, 1986, 1985, 1981, 1980, 1976, 1975, 1972, 1971, 1970, 1969, 1967, 1966, 1964, 1963, 1962, 1961, 1960, 1958, 1957, 1956, 1955, 1954, 1952, 1951, 1950, 1949, 1948, 1947, 1946, 1945, 1944, 1942, 1940, 1939, 1938, 1937, 1936, 1935, 1934, 1933, 1932, 1931, 1930, 1929, 1928, 1927, 1926, 1925, 1924, 1923, 1921, 1920
3913 W 107TH ST	2014, 2010, 2006, 2004, 2003, 2000, 1999, 1996, 1995, 1992, 1991, 1990, 1986, 1985, 1981, 1980, 1976, 1975, 1972, 1971, 1970, 1969, 1967, 1966, 1965, 1964, 1963, 1962, 1961, 1958, 1956, 1955, 1954, 1952, 1951, 1950, 1949, 1948, 1947, 1946, 1945, 1944, 1942, 1940, 1939, 1938, 1937, 1936, 1935, 1934, 1933, 1932, 1931, 1930, 1929, 1928, 1927, 1926, 1925, 1924, 1923, 1921, 1920
3913 W 107th St	2014, 2006, 2004, 2003, 2001, 2000, 1999, 1996, 1995, 1992, 1991, 1990, 1986, 1985, 1981, 1980, 1976, 1975, 1972, 1971, 1970, 1969, 1967, 1966, 1965, 1964, 1963, 1962, 1961, 1960, 1958, 1957, 1956, 1955, 1954, 1952, 1951, 1950, 1949, 1948, 1947, 1946, 1945, 1944, 1942, 1940, 1939, 1938, 1937, 1936, 1935, 1934, 1933, 1932, 1931, 1930, 1929, 1928, 1927, 1926, 1925, 1924, 1923, 1921, 1920
3913 W 107th St	2014, 2006, 2004, 2003, 2001, 2000, 1999, 1996, 1995, 1992, 1991, 1990, 1986, 1985, 1981, 1980, 1976, 1975, 1972, 1971, 1970, 1969, 1967, 1966, 1965, 1964, 1963, 1962, 1961, 1960, 1958, 1957, 1956, 1955, 1954, 1952, 1951, 1950, 1949, 1948, 1947, 1946, 1945, 1944, 1942, 1940, 1939, 1938, 1937, 1936, 1935, 1934, 1933, 1932, 1931, 1930, 1929, 1928, 1927, 1926, 1925, 1924, 1923, 1921, 1920
3913 W 108TH ST	2014, 2010, 2006, 2004, 2003, 2000, 1999, 1996, 1995, 1992, 1991, 1986, 1985, 1981, 1976, 1972, 1971, 1969, 1967, 1966, 1965, 1963, 1962, 1961, 1958, 1956, 1955, 1952, 1951, 1949, 1948, 1947, 1945, 1944, 1942, 1940, 1939, 1938, 1937, 1936, 1935, 1934, 1933, 1932, 1931, 1930, 1929, 1928, 1927, 1926, 1925, 1924, 1923, 1921, 1920
3914 104TH ST W	2014, 2010, 2006, 2004, 2003, 2001, 2000, 1999, 1996, 1995, 1992, 1991, 1990, 1986, 1985, 1981, 1980, 1976, 1975, 1972, 1971, 1970, 1969, 1967, 1966, 1964, 1963, 1962, 1961, 1960, 1958, 1957, 1956, 1955, 1954, 1952, 1951, 1950, 1949, 1948, 1947, 1946, 1945, 1944, 1942, 1940, 1939, 1938, 1937, 1936, 1935, 1934, 1933, 1932, 1931, 1930, 1929, 1928, 1927, 1926, 1925, 1924, 1923, 1921, 1920
3914 105TH ST W	2014, 2010, 2006, 2004, 2003, 2001, 2000, 1999, 1996, 1995, 1992, 1991, 1990, 1986, 1985, 1981, 1980, 1976, 1975, 1972, 1971, 1970, 1969, 1967, 1966, 1964, 1963, 1962, 1961, 1960, 1958, 1957, 1956, 1955, 1954, 1952, 1951, 1950, 1949, 1948, 1947, 1946, 1945, 1944, 1942, 1940, 1939, 1938, 1937, 1936, 1935, 1934, 1933, 1932, 1931, 1930, 1929, 1928, 1927, 1926, 1925, 1924, 1923, 1921, 1920

FINDINGS

Address Researched	Address Not Identified in Research Source
3914 108TH ST W	2014, 2010, 2006, 2004, 2003, 2001, 2000, 1999, 1996, 1995, 1992, 1991, 1990, 1986, 1985, 1981, 1980, 1976, 1975, 1972, 1971, 1970, 1969, 1967, 1966, 1964, 1963, 1962, 1961, 1960, 1958, 1957, 1956, 1955, 1954, 1952, 1951, 1950, 1949, 1948, 1947, 1946, 1945, 1944, 1942, 1940, 1939, 1938, 1937, 1936, 1935, 1934, 1933, 1932, 1931, 1930, 1929, 1928, 1927, 1926, 1925, 1924, 1923, 1921, 1920
3914 W 104TH ST	2014, 2010, 2006, 2004, 2003, 2001, 2000, 1999, 1996, 1995, 1992, 1991, 1990, 1986, 1985, 1981, 1976, 1972, 1971, 1969, 1967, 1966, 1965, 1964, 1963, 1962, 1961, 1958, 1956, 1955, 1954, 1952, 1951, 1950, 1949, 1948, 1947, 1946, 1945, 1944, 1942, 1940, 1939, 1938, 1937, 1936, 1935, 1934, 1933, 1932, 1931, 1930, 1929, 1928, 1927, 1926, 1925, 1924, 1923, 1921, 1920
3914 W 105TH ST	2014, 2010, 2006, 2004, 2003, 2000, 1999, 1996, 1995, 1992, 1991, 1990, 1986, 1985, 1981, 1976, 1975, 1972, 1971, 1970, 1969, 1967, 1966, 1965, 1963, 1962, 1961, 1958, 1957, 1956, 1955, 1952, 1951, 1949, 1948, 1947, 1946, 1945, 1944, 1942, 1940, 1939, 1938, 1937, 1936, 1935, 1934, 1933, 1932, 1931, 1930, 1929, 1928, 1927, 1926, 1925, 1924, 1923, 1921, 1920
3914 W 108TH ST	2014, 2010, 2006, 2004, 2003, 2000, 1999, 1996, 1992, 1991, 1986, 1985, 1981, 1976, 1972, 1971, 1969, 1967, 1966, 1965, 1963, 1962, 1961, 1958, 1956, 1955, 1952, 1951, 1950, 1949, 1948, 1947, 1946, 1945, 1944, 1942, 1940, 1939, 1938, 1937, 1936, 1935, 1934, 1933, 1932, 1931, 1930, 1929, 1928, 1927, 1926, 1925, 1924, 1923, 1921, 1920
3914 W CENTURY BLVD	2014, 2010, 2006, 2004, 2003, 2001, 2000, 1999, 1996, 1995, 1992, 1991, 1990, 1986, 1985, 1981, 1980, 1976, 1975, 1972, 1971, 1970, 1969, 1967, 1966, 1965, 1964, 1963, 1962, 1961, 1958, 1956, 1955, 1952, 1951, 1949, 1948, 1947, 1945, 1944, 1942, 1940, 1939, 1938, 1937, 1936, 1935, 1934, 1933, 1932, 1931, 1930, 1929, 1928, 1927, 1926, 1925, 1924, 1923, 1921, 1920
3915 W 108th St	2014, 2006, 2004, 2003, 2001, 2000, 1999, 1996, 1995, 1992, 1991, 1990, 1986, 1985, 1981, 1980, 1976, 1975, 1972, 1971, 1970, 1969, 1967, 1966, 1965, 1964, 1963, 1962, 1961, 1960, 1958, 1957, 1956, 1955, 1954, 1952, 1951, 1950, 1949, 1948, 1947, 1946, 1945, 1944, 1942, 1940, 1939, 1938, 1937, 1936, 1935, 1934, 1933, 1932, 1931, 1930, 1929, 1928, 1927, 1926, 1925, 1924, 1923, 1921, 1920
3915 W 108th St	2014, 2006, 2004, 2003, 2001, 2000, 1999, 1996, 1995, 1992, 1991, 1990, 1986, 1985, 1981, 1980, 1976, 1975, 1972, 1971, 1970, 1969, 1967, 1966, 1965, 1964, 1963, 1962, 1961, 1960, 1958, 1957, 1956, 1955, 1954, 1952, 1951, 1950, 1949, 1948, 1947, 1946, 1945, 1944, 1942, 1940, 1939, 1938, 1937, 1936, 1935, 1934, 1933, 1932, 1931, 1930, 1929, 1928, 1927, 1926, 1925, 1924, 1923, 1921, 1920
3916 1/2 W 104TH ST	2014, 2010, 2006, 2004, 2003, 2001, 2000, 1999, 1996, 1995, 1992, 1991, 1990, 1986, 1985, 1981, 1980, 1976, 1975, 1972, 1971, 1970, 1969, 1967, 1966, 1965, 1964, 1963, 1962, 1961, 1958, 1957, 1956, 1955, 1954, 1952, 1951, 1950, 1949, 1948, 1947, 1946, 1945, 1944, 1942, 1940, 1939, 1938, 1937, 1936, 1935, 1934, 1933, 1932, 1931, 1930, 1929, 1928, 1927, 1926, 1925, 1924, 1923, 1921, 1920
3916 104TH ST W	2014, 2010, 2006, 2004, 2003, 2001, 2000, 1999, 1996, 1995, 1992, 1991, 1990, 1986, 1985, 1981, 1980, 1976, 1975, 1972, 1971, 1970, 1969, 1967, 1966, 1964, 1963, 1962, 1961, 1960, 1958, 1957, 1956, 1955, 1954, 1952, 1951, 1950, 1949, 1948, 1947, 1946, 1945, 1944, 1942, 1940, 1939, 1938, 1937, 1936, 1935, 1934, 1933, 1932, 1931, 1930, 1929, 1928, 1927, 1926, 1925, 1924, 1923, 1921, 1920
3916 106TH ST W	2014, 2010, 2006, 2004, 2003, 2001, 2000, 1999, 1996, 1995, 1992, 1991, 1990, 1986, 1985, 1981, 1980, 1976, 1975, 1972, 1971, 1970, 1969, 1967, 1966, 1964, 1963, 1962, 1961, 1960, 1958, 1957, 1956, 1955, 1954, 1952, 1951, 1950, 1949, 1948, 1947, 1946, 1945, 1944, 1942, 1940, 1939, 1938, 1937, 1936, 1935, 1934, 1933, 1932, 1931, 1930, 1929, 1928, 1927, 1926, 1925, 1924, 1923, 1921, 1920
3916 107TH ST W	2014, 2010, 2006, 2004, 2003, 2001, 2000, 1999, 1996, 1995, 1992, 1991, 1990, 1986, 1985, 1981, 1980, 1976, 1975, 1972, 1971, 1970, 1969, 1967, 1966, 1964, 1963, 1962, 1961, 1960, 1958, 1957, 1956, 1955, 1954, 1952, 1951, 1950, 1949, 1948, 1947, 1946, 1945, 1944, 1942, 1940, 1939, 1938, 1937, 1936, 1935, 1934, 1933, 1932, 1931, 1930, 1929, 1928, 1927, 1926, 1925, 1924, 1923, 1921, 1920

FINDINGS

Address Researched	Address Not Identified in Research Source
3916 W 104TH ST	2014, 2010, 2006, 2004, 2003, 2001, 2000, 1999, 1996, 1992, 1991, 1986, 1985, 1981, 1976, 1972, 1971, 1969, 1967, 1966, 1965, 1963, 1962, 1961, 1960, 1956, 1955, 1952, 1951, 1949, 1948, 1947, 1946, 1945, 1944, 1942, 1940, 1939, 1938, 1937, 1936, 1935, 1934, 1933, 1932, 1931, 1930, 1929, 1928, 1927, 1926, 1925, 1924, 1923, 1921, 1920
3916 W 105TH ST	2014, 2010, 2006, 2004, 2003, 2000, 1999, 1996, 1992, 1991, 1986, 1985, 1981, 1976, 1975, 1972, 1971, 1970, 1969, 1967, 1966, 1965, 1964, 1963, 1962, 1961, 1960, 1958, 1957, 1956, 1955, 1954, 1952, 1951, 1950, 1949, 1948, 1947, 1946, 1945, 1944, 1942, 1940, 1939, 1938, 1937, 1936, 1935, 1934, 1933, 1932, 1931, 1930, 1929, 1928, 1927, 1926, 1925, 1924, 1923, 1921, 1920
3916 W 106TH ST	2014, 2010, 2006, 2004, 2003, 2000, 1999, 1996, 1992, 1991, 1990, 1986, 1985, 1981, 1976, 1975, 1972, 1971, 1970, 1969, 1967, 1966, 1965, 1963, 1962, 1961, 1958, 1956, 1955, 1954, 1952, 1951, 1949, 1948, 1947, 1945, 1944, 1942, 1940, 1939, 1938, 1937, 1936, 1935, 1934, 1933, 1932, 1931, 1930, 1929, 1928, 1927, 1926, 1925, 1924, 1923, 1921, 1920
3916 W 107TH ST	2014, 2010, 2006, 2004, 2003, 2000, 1999, 1996, 1995, 1992, 1991, 1986, 1985, 1981, 1976, 1972, 1971, 1970, 1969, 1967, 1966, 1965, 1963, 1962, 1961, 1958, 1956, 1955, 1952, 1951, 1950, 1949, 1948, 1947, 1946, 1945, 1944, 1942, 1940, 1939, 1938, 1937, 1936, 1935, 1934, 1933, 1932, 1931, 1930, 1929, 1928, 1927, 1926, 1925, 1924, 1923, 1921, 1920
3917 W 107TH ST	2014, 2010, 2006, 2004, 2003, 2000, 1999, 1996, 1995, 1992, 1991, 1986, 1985, 1981, 1980, 1976, 1972, 1971, 1970, 1969, 1967, 1966, 1965, 1964, 1963, 1962, 1961, 1958, 1956, 1955, 1954, 1952, 1951, 1950, 1949, 1948, 1947, 1946, 1945, 1944, 1942, 1940, 1939, 1938, 1937, 1936, 1935, 1934, 1933, 1932, 1931, 1930, 1929, 1928, 1927, 1926, 1925, 1924, 1923, 1921, 1920
3918 106TH ST W	2014, 2010, 2006, 2004, 2003, 2001, 2000, 1999, 1996, 1995, 1992, 1991, 1990, 1986, 1985, 1981, 1980, 1976, 1975, 1972, 1971, 1970, 1969, 1967, 1966, 1964, 1963, 1962, 1961, 1960, 1958, 1957, 1956, 1955, 1954, 1952, 1951, 1950, 1949, 1948, 1947, 1946, 1945, 1944, 1942, 1940, 1939, 1938, 1937, 1936, 1935, 1934, 1933, 1932, 1931, 1930, 1929, 1928, 1927, 1926, 1925, 1924, 1923, 1921, 1920
3918 W 105TH ST	2014, 2010, 2006, 2004, 2003, 2000, 1999, 1996, 1992, 1991, 1986, 1985, 1981, 1976, 1975, 1972, 1971, 1970, 1969, 1967, 1966, 1965, 1964, 1963, 1962, 1961, 1960, 1958, 1957, 1956, 1955, 1952, 1951, 1949, 1948, 1947, 1945, 1944, 1942, 1940, 1939, 1938, 1937, 1936, 1935, 1934, 1933, 1932, 1931, 1930, 1929, 1928, 1927, 1926, 1925, 1924, 1923, 1921, 1920
3918 W 105th St	2014, 2006, 2004, 2003, 2001, 2000, 1999, 1996, 1995, 1992, 1991, 1990, 1986, 1985, 1981, 1980, 1976, 1975, 1972, 1971, 1970, 1969, 1967, 1966, 1965, 1964, 1963, 1962, 1961, 1960, 1958, 1957, 1956, 1955, 1954, 1952, 1951, 1950, 1949, 1948, 1947, 1946, 1945, 1944, 1942, 1940, 1939, 1938, 1937, 1936, 1935, 1934, 1933, 1932, 1931, 1930, 1929, 1928, 1927, 1926, 1925, 1924, 1923, 1921, 1920
3918 W 105th St	2014, 2006, 2004, 2003, 2001, 2000, 1999, 1996, 1995, 1992, 1991, 1990, 1986, 1985, 1981, 1980, 1976, 1975, 1972, 1971, 1970, 1969, 1967, 1966, 1965, 1964, 1963, 1962, 1961, 1960, 1958, 1957, 1956, 1955, 1954, 1952, 1951, 1950, 1949, 1948, 1947, 1946, 1945, 1944, 1942, 1940, 1939, 1938, 1937, 1936, 1935, 1934, 1933, 1932, 1931, 1930, 1929, 1928, 1927, 1926, 1925, 1924, 1923, 1921, 1920
3918 W 106TH ST	2014, 2010, 2006, 2004, 2003, 2000, 1999, 1996, 1995, 1992, 1991, 1986, 1985, 1981, 1980, 1976, 1975, 1972, 1971, 1969, 1967, 1966, 1965, 1963, 1962, 1961, 1958, 1957, 1956, 1955, 1954, 1952, 1951, 1950, 1949, 1948, 1947, 1946, 1945, 1944, 1942, 1940, 1939, 1938, 1937, 1936, 1935, 1934, 1933, 1932, 1931, 1930, 1929, 1928, 1927, 1926, 1925, 1924, 1923, 1921, 1920
3919 106TH ST W	2014, 2010, 2006, 2004, 2003, 2001, 2000, 1999, 1996, 1995, 1992, 1991, 1990, 1986, 1985, 1981, 1980, 1976, 1975, 1972, 1971, 1970, 1969, 1967, 1966, 1964, 1963, 1962, 1961, 1960, 1958, 1957, 1956, 1955, 1954, 1952, 1951, 1950, 1949, 1948, 1947, 1946, 1945, 1944, 1942, 1940, 1939, 1938, 1937, 1936, 1935, 1934, 1933, 1932, 1931, 1930, 1929, 1928, 1927, 1926, 1925, 1924, 1923, 1921, 1920

FINDINGS

Address Researched	Address Not Identified in Research Source
3919 108TH ST W	2014, 2010, 2006, 2004, 2003, 2001, 2000, 1999, 1996, 1995, 1992, 1991, 1990, 1986, 1985, 1981, 1980, 1976, 1975, 1972, 1971, 1970, 1969, 1967, 1966, 1964, 1963, 1962, 1961, 1960, 1958, 1957, 1956, 1955, 1954, 1952, 1951, 1950, 1949, 1948, 1947, 1946, 1945, 1944, 1942, 1940, 1939, 1938, 1937, 1936, 1935, 1934, 1933, 1932, 1931, 1930, 1929, 1928, 1927, 1926, 1925, 1924, 1923, 1921, 1920
3919 W 105TH ST	2014, 2010, 2006, 2004, 2003, 2000, 1999, 1996, 1995, 1992, 1991, 1990, 1986, 1985, 1981, 1980, 1976, 1975, 1972, 1971, 1970, 1969, 1967, 1966, 1965, 1964, 1963, 1962, 1961, 1960, 1958, 1957, 1956, 1955, 1952, 1951, 1949, 1948, 1947, 1946, 1945, 1944, 1942, 1940, 1939, 1938, 1937, 1936, 1935, 1934, 1933, 1932, 1931, 1930, 1929, 1928, 1927, 1926, 1925, 1924, 1923, 1921, 1920
3919 W 106TH ST	2014, 2010, 2006, 2004, 2003, 2000, 1999, 1996, 1995, 1992, 1991, 1990, 1986, 1985, 1981, 1976, 1972, 1971, 1970, 1969, 1967, 1966, 1965, 1963, 1962, 1961, 1958, 1956, 1955, 1952, 1951, 1949, 1948, 1947, 1946, 1945, 1944, 1942, 1940, 1939, 1938, 1937, 1936, 1935, 1934, 1933, 1932, 1931, 1930, 1929, 1928, 1927, 1926, 1925, 1924, 1923, 1921, 1920
3919 W 108TH	2014, 2010, 2006, 2004, 2003, 2001, 2000, 1999, 1996, 1995, 1992, 1991, 1990, 1986, 1985, 1980, 1976, 1975, 1972, 1971, 1970, 1969, 1967, 1966, 1965, 1964, 1963, 1962, 1961, 1960, 1958, 1957, 1956, 1955, 1954, 1952, 1951, 1950, 1949, 1948, 1947, 1946, 1945, 1944, 1942, 1940, 1939, 1938, 1937, 1936, 1935, 1934, 1933, 1932, 1931, 1930, 1929, 1928, 1927, 1926, 1925, 1924, 1923, 1921, 1920
3919 W 108TH ST	2014, 2010, 2006, 2004, 2003, 2000, 1999, 1996, 1995, 1992, 1991, 1990, 1986, 1985, 1981, 1976, 1972, 1971, 1969, 1966, 1965, 1963, 1962, 1961, 1958, 1956, 1955, 1952, 1951, 1949, 1948, 1947, 1945, 1944, 1942, 1940, 1939, 1938, 1937, 1936, 1935, 1934, 1933, 1932, 1931, 1930, 1929, 1928, 1927, 1926, 1925, 1924, 1923, 1921, 1920
3920 1/2 W 102ND ST	2014, 2010, 2006, 2004, 2003, 2001, 2000, 1999, 1996, 1995, 1992, 1991, 1990, 1986, 1985, 1981, 1980, 1976, 1975, 1972, 1971, 1970, 1969, 1967, 1966, 1965, 1963, 1962, 1961, 1958, 1957, 1956, 1955, 1954, 1952, 1951, 1950, 1949, 1948, 1947, 1946, 1945, 1944, 1942, 1940, 1939, 1938, 1937, 1936, 1935, 1934, 1933, 1932, 1931, 1930, 1929, 1928, 1927, 1926, 1925, 1924, 1923, 1921, 1920
3931 W 108TH ST	2014, 2010, 2006, 2004, 2003, 2000, 1999, 1996, 1992, 1991, 1990, 1986, 1985, 1981, 1980, 1976, 1975, 1972, 1971, 1969, 1967, 1966, 1965, 1963, 1962, 1961, 1958, 1956, 1955, 1954, 1952, 1951, 1949, 1948, 1947, 1945, 1944, 1942, 1940, 1939, 1938, 1937, 1936, 1935, 1934, 1933, 1932, 1931, 1930, 1929, 1928, 1927, 1926, 1925, 1924, 1923, 1921, 1920
3920 102ND ST W	2014, 2010, 2006, 2004, 2003, 2001, 2000, 1999, 1996, 1995, 1992, 1991, 1990, 1986, 1985, 1981, 1980, 1976, 1975, 1972, 1971, 1970, 1969, 1967, 1966, 1964, 1963, 1962, 1961, 1960, 1958, 1957, 1956, 1955, 1954, 1952, 1951, 1950, 1949, 1948, 1947, 1946, 1945, 1944, 1942, 1940, 1939, 1938, 1937, 1936, 1935, 1934, 1933, 1932, 1931, 1930, 1929, 1928, 1927, 1926, 1925, 1924, 1923, 1921, 1920
3920 108TH ST W	2014, 2010, 2006, 2004, 2003, 2001, 2000, 1999, 1996, 1995, 1992, 1991, 1990, 1986, 1985, 1981, 1980, 1976, 1975, 1972, 1971, 1970, 1969, 1967, 1966, 1964, 1963, 1962, 1961, 1960, 1958, 1957, 1956, 1955, 1954, 1952, 1951, 1950, 1949, 1948, 1947, 1946, 1945, 1944, 1942, 1940, 1939, 1938, 1937, 1936, 1935, 1934, 1933, 1932, 1931, 1930, 1929, 1928, 1927, 1926, 1925, 1924, 1923, 1921, 1920
3920 CENTURY BLVD W	2014, 2010, 2006, 2004, 2003, 2001, 2000, 1999, 1996, 1995, 1992, 1991, 1990, 1986, 1985, 1981, 1980, 1976, 1972, 1971, 1970, 1969, 1967, 1966, 1965, 1964, 1963, 1962, 1961, 1960, 1958, 1957, 1956, 1955, 1954, 1952, 1951, 1950, 1949, 1948, 1947, 1946, 1945, 1944, 1942, 1940, 1939, 1938, 1937, 1936, 1935, 1934, 1933, 1932, 1931, 1930, 1929, 1928, 1927, 1926, 1925, 1924, 1923, 1921, 1920
3920 W 102ND ST	2014, 2010, 2006, 2004, 2003, 2001, 2000, 1999, 1996, 1995, 1992, 1991, 1990, 1986, 1985, 1981, 1976, 1975, 1972, 1971, 1970, 1969, 1967, 1966, 1965, 1963, 1962, 1961, 1958, 1956, 1955, 1952, 1951, 1949, 1948, 1947, 1945, 1944, 1942, 1940, 1939, 1938, 1937, 1936, 1935, 1934, 1933, 1932, 1931, 1930, 1929, 1928, 1927, 1926, 1925, 1924, 1923, 1921, 1920

FINDINGS

Address Researched	Address Not Identified in Research Source
3920 W 106TH ST	2014, 2010, 2006, 2004, 2003, 2000, 1999, 1996, 1995, 1992, 1991, 1990, 1986, 1985, 1981, 1976, 1975, 1972, 1971, 1970, 1969, 1967, 1966, 1965, 1964, 1963, 1962, 1961, 1960, 1958, 1956, 1955, 1954, 1952, 1951, 1950, 1949, 1948, 1947, 1946, 1945, 1944, 1942, 1940, 1939, 1938, 1937, 1936, 1935, 1934, 1933, 1932, 1931, 1930, 1929, 1928, 1927, 1926, 1925, 1924, 1923, 1921, 1920
3920 W 108TH ST	2014, 2010, 2006, 2004, 2003, 2000, 1999, 1996, 1995, 1992, 1991, 1990, 1986, 1985, 1981, 1976, 1972, 1971, 1969, 1967, 1966, 1965, 1963, 1962, 1961, 1958, 1956, 1955, 1952, 1951, 1950, 1949, 1948, 1947, 1946, 1945, 1944, 1942, 1940, 1939, 1938, 1937, 1936, 1935, 1934, 1933, 1932, 1931, 1930, 1929, 1928, 1927, 1926, 1925, 1924, 1923, 1921, 1920
3920 W CENTURY BLVD	2014, 2010, 2006, 2004, 2003, 2001, 2000, 1999, 1996, 1995, 1992, 1991, 1990, 1986, 1985, 1980, 1975, 1972, 1971, 1970, 1969, 1967, 1966, 1965, 1964, 1963, 1961, 1958, 1956, 1955, 1952, 1951, 1950, 1949, 1948, 1947, 1946, 1945, 1944, 1942, 1940, 1939, 1938, 1937, 1936, 1935, 1934, 1933, 1932, 1931, 1930, 1929, 1928, 1927, 1926, 1925, 1924, 1923, 1921, 1920
39201/2 W 102ND ST	2014, 2010, 2006, 2004, 2003, 2001, 2000, 1999, 1996, 1995, 1992, 1991, 1990, 1986, 1985, 1981, 1980, 1976, 1975, 1972, 1971, 1970, 1969, 1967, 1966, 1965, 1964, 1963, 1962, 1961, 1960, 1958, 1956, 1955, 1954, 1952, 1951, 1950, 1949, 1948, 1947, 1946, 1945, 1944, 1942, 1940, 1939, 1938, 1937, 1936, 1935, 1934, 1933, 1932, 1931, 1930, 1929, 1928, 1927, 1926, 1925, 1924, 1923, 1921, 1920
3921 102ND ST W	2014, 2010, 2006, 2004, 2003, 2001, 2000, 1999, 1996, 1995, 1992, 1991, 1990, 1986, 1985, 1981, 1980, 1976, 1975, 1972, 1971, 1970, 1969, 1967, 1966, 1964, 1963, 1962, 1961, 1960, 1958, 1957, 1956, 1955, 1954, 1952, 1951, 1950, 1949, 1948, 1947, 1946, 1945, 1944, 1942, 1940, 1939, 1938, 1937, 1936, 1935, 1934, 1933, 1932, 1931, 1930, 1929, 1928, 1927, 1926, 1925, 1924, 1923, 1921, 1920
3921 104TH ST W	2014, 2010, 2006, 2004, 2003, 2001, 2000, 1999, 1996, 1995, 1992, 1991, 1990, 1986, 1985, 1981, 1980, 1976, 1975, 1972, 1971, 1970, 1969, 1967, 1966, 1964, 1963, 1962, 1961, 1960, 1958, 1957, 1956, 1955, 1954, 1952, 1951, 1950, 1949, 1948, 1947, 1946, 1945, 1944, 1942, 1940, 1939, 1938, 1937, 1936, 1935, 1934, 1933, 1932, 1931, 1930, 1929, 1928, 1927, 1926, 1925, 1924, 1923, 1921, 1920
3921 108TH ST W	2014, 2010, 2006, 2004, 2003, 2001, 2000, 1999, 1996, 1995, 1992, 1991, 1990, 1986, 1985, 1981, 1980, 1976, 1975, 1972, 1971, 1970, 1969, 1967, 1966, 1964, 1963, 1962, 1961, 1960, 1958, 1957, 1956, 1955, 1954, 1952, 1951, 1950, 1949, 1948, 1947, 1946, 1945, 1944, 1942, 1940, 1939, 1938, 1937, 1936, 1935, 1934, 1933, 1932, 1931, 1930, 1929, 1928, 1927, 1926, 1925, 1924, 1923, 1921, 1920
3921 W 102ND ST	2014, 2010, 2006, 2004, 2003, 2001, 2000, 1999, 1996, 1992, 1991, 1990, 1986, 1985, 1981, 1975, 1972, 1971, 1969, 1966, 1965, 1963, 1962, 1961, 1960, 1958, 1956, 1955, 1952, 1951, 1950, 1949, 1948, 1947, 1946, 1945, 1944, 1942, 1940, 1939, 1938, 1937, 1936, 1935, 1934, 1933, 1932, 1931, 1930, 1929, 1928, 1927, 1926, 1925, 1924, 1923, 1921, 1920
3921 W 104TH	2014, 2010, 2006, 2004, 2003, 2001, 2000, 1999, 1996, 1995, 1992, 1991, 1990, 1985, 1981, 1980, 1976, 1975, 1972, 1971, 1970, 1969, 1967, 1966, 1965, 1964, 1963, 1962, 1961, 1960, 1958, 1957, 1956, 1955, 1954, 1952, 1951, 1950, 1949, 1948, 1947, 1946, 1945, 1944, 1942, 1940, 1939, 1938, 1937, 1936, 1935, 1934, 1933, 1932, 1931, 1930, 1929, 1928, 1927, 1926, 1925, 1924, 1923, 1921, 1920
3921 W 104TH ST	2014, 2010, 2006, 2004, 2003, 2001, 2000, 1999, 1996, 1992, 1991, 1986, 1985, 1981, 1976, 1972, 1971, 1969, 1967, 1966, 1965, 1963, 1962, 1961, 1958, 1956, 1955, 1952, 1951, 1950, 1949, 1948, 1947, 1946, 1945, 1944, 1942, 1940, 1939, 1938, 1937, 1936, 1935, 1934, 1933, 1932, 1931, 1930, 1929, 1928, 1927, 1926, 1925, 1924, 1923, 1921, 1920
3921 W 107TH ST	2014, 2010, 2006, 2004, 2003, 2000, 1999, 1996, 1992, 1991, 1990, 1986, 1985, 1981, 1980, 1976, 1975, 1972, 1971, 1970, 1969, 1967, 1966, 1965, 1964, 1963, 1962, 1961, 1958, 1956, 1955, 1952, 1951, 1949, 1948, 1947, 1945, 1944, 1942, 1940, 1939, 1938, 1937, 1936, 1935, 1934, 1933, 1932, 1931, 1930, 1929, 1928, 1927, 1926, 1925, 1924, 1923, 1921, 1920

FINDINGS

Address Researched	Address Not Identified in Research Source
3921 W 108TH ST	2014, 2010, 2006, 2004, 2003, 2000, 1999, 1996, 1995, 1992, 1991, 1990, 1986, 1985, 1981, 1980, 1976, 1975, 1972, 1971, 1969, 1967, 1966, 1965, 1963, 1962, 1961, 1958, 1957, 1956, 1955, 1954, 1952, 1951, 1950, 1949, 1948, 1947, 1946, 1945, 1944, 1942, 1940, 1939, 1938, 1937, 1936, 1935, 1934, 1933, 1932, 1931, 1930, 1929, 1928, 1927, 1926, 1925, 1924, 1923, 1921, 1920
3922 102ND ST W	2014, 2010, 2006, 2004, 2003, 2001, 2000, 1999, 1996, 1995, 1992, 1991, 1990, 1986, 1985, 1981, 1980, 1976, 1975, 1972, 1971, 1970, 1969, 1967, 1966, 1964, 1963, 1962, 1961, 1960, 1958, 1957, 1956, 1955, 1954, 1952, 1951, 1950, 1949, 1948, 1947, 1946, 1945, 1944, 1942, 1940, 1939, 1938, 1937, 1936, 1935, 1934, 1933, 1932, 1931, 1930, 1929, 1928, 1927, 1926, 1925, 1924, 1923, 1921, 1920
3922 105TH ST W	2014, 2010, 2006, 2004, 2003, 2001, 2000, 1999, 1996, 1995, 1992, 1991, 1990, 1986, 1985, 1981, 1980, 1976, 1975, 1972, 1971, 1970, 1969, 1967, 1966, 1964, 1963, 1962, 1961, 1960, 1958, 1957, 1956, 1955, 1954, 1952, 1951, 1950, 1949, 1948, 1947, 1946, 1945, 1944, 1942, 1940, 1939, 1938, 1937, 1936, 1935, 1934, 1933, 1932, 1931, 1930, 1929, 1928, 1927, 1926, 1925, 1924, 1923, 1921, 1920
3922 3/4 W 102ND ST	2014, 2010, 2006, 2004, 2003, 2001, 2000, 1999, 1996, 1995, 1992, 1991, 1990, 1986, 1985, 1981, 1980, 1976, 1975, 1972, 1971, 1970, 1969, 1967, 1966, 1965, 1963, 1962, 1961, 1958, 1956, 1955, 1954, 1952, 1951, 1950, 1949, 1948, 1947, 1946, 1945, 1944, 1942, 1940, 1939, 1938, 1937, 1936, 1935, 1934, 1933, 1932, 1931, 1930, 1929, 1928, 1927, 1926, 1925, 1924, 1923, 1921, 1920
3922 CENTURY BLVD W	2014, 2010, 2006, 2004, 2003, 2001, 2000, 1999, 1996, 1992, 1991, 1990, 1986, 1985, 1981, 1980, 1976, 1972, 1971, 1970, 1969, 1967, 1966, 1964, 1963, 1962, 1961, 1960, 1958, 1957, 1956, 1955, 1954, 1952, 1951, 1950, 1949, 1948, 1947, 1946, 1945, 1944, 1942, 1940, 1939, 1938, 1937, 1936, 1935, 1934, 1933, 1932, 1931, 1930, 1929, 1928, 1927, 1926, 1925, 1924, 1923, 1921, 1920
3922 W 102ND ST	2014, 2010, 2006, 2004, 2003, 2001, 2000, 1999, 1996, 1992, 1991, 1990, 1986, 1985, 1981, 1980, 1976, 1975, 1972, 1971, 1969, 1967, 1966, 1965, 1964, 1963, 1962, 1961, 1958, 1957, 1956, 1955, 1954, 1952, 1951, 1950, 1949, 1948, 1947, 1946, 1945, 1944, 1942, 1940, 1939, 1938, 1937, 1936, 1935, 1934, 1933, 1932, 1931, 1930, 1929, 1928, 1927, 1926, 1925, 1924, 1923, 1921, 1920
3922 W 105TH ST	2014, 2010, 2006, 2004, 2003, 2000, 1999, 1996, 1995, 1992, 1991, 1986, 1985, 1981, 1972, 1971, 1970, 1969, 1967, 1966, 1965, 1964, 1963, 1962, 1961, 1960, 1958, 1957, 1956, 1955, 1954, 1952, 1951, 1950, 1949, 1948, 1947, 1946, 1945, 1944, 1942, 1940, 1939, 1938, 1937, 1936, 1935, 1934, 1933, 1932, 1931, 1930, 1929, 1928, 1927, 1926, 1925, 1924, 1923, 1921, 1920
3922 W 105th St	2006, 2004, 2003, 2001, 2000, 1999, 1996, 1995, 1992, 1991, 1990, 1986, 1985, 1981, 1980, 1976, 1975, 1972, 1971, 1970, 1969, 1967, 1966, 1965, 1964, 1963, 1962, 1961, 1960, 1958, 1957, 1956, 1955, 1954, 1952, 1951, 1950, 1949, 1948, 1947, 1946, 1945, 1944, 1942, 1940, 1939, 1938, 1937, 1936, 1935, 1934, 1933, 1932, 1931, 1930, 1929, 1928, 1927, 1926, 1925, 1924, 1923, 1921, 1920
3922 W 105th St	2006, 2004, 2003, 2001, 2000, 1999, 1996, 1995, 1992, 1991, 1990, 1986, 1985, 1981, 1980, 1976, 1975, 1972, 1971, 1970, 1969, 1967, 1966, 1965, 1964, 1963, 1962, 1961, 1960, 1958, 1957, 1956, 1955, 1954, 1952, 1951, 1950, 1949, 1948, 1947, 1946, 1945, 1944, 1942, 1940, 1939, 1938, 1937, 1936, 1935, 1934, 1933, 1932, 1931, 1930, 1929, 1928, 1927, 1926, 1925, 1924, 1923, 1921, 1920
3922 W 106TH ST	2014, 2010, 2006, 2004, 2003, 2000, 1999, 1996, 1992, 1991, 1990, 1986, 1985, 1981, 1980, 1976, 1975, 1972, 1971, 1969, 1967, 1966, 1965, 1963, 1962, 1961, 1956, 1955, 1952, 1951, 1950, 1949, 1948, 1947, 1946, 1945, 1944, 1942, 1940, 1939, 1938, 1937, 1936, 1935, 1934, 1933, 1932, 1931, 1930, 1929, 1928, 1927, 1926, 1925, 1924, 1923, 1921, 1920
3922 W 107TH ST	2014, 2010, 2006, 2004, 2003, 2000, 1999, 1996, 1995, 1992, 1991, 1986, 1985, 1981, 1976, 1975, 1972, 1971, 1970, 1969, 1967, 1966, 1965, 1964, 1963, 1962, 1961, 1958, 1956, 1955, 1954, 1952, 1951, 1949, 1948, 1947, 1945, 1944, 1942, 1940, 1939, 1938, 1937, 1936, 1935, 1934, 1933, 1932, 1931, 1930, 1929, 1928, 1927, 1926, 1925, 1924, 1923, 1921, 1920

FINDINGS

Address Researched	Address Not Identified in Research Source
3922 W 108TH ST	2014, 2010, 2006, 2004, 2003, 2000, 1999, 1996, 1995, 1992, 1991, 1990, 1986, 1985, 1981, 1976, 1975, 1972, 1971, 1970, 1969, 1967, 1966, 1965, 1964, 1963, 1962, 1961, 1960, 1958, 1957, 1956, 1955, 1954, 1952, 1951, 1950, 1949, 1948, 1947, 1946, 1945, 1944, 1942, 1940, 1939, 1938, 1937, 1936, 1935, 1934, 1933, 1932, 1931, 1930, 1929, 1928, 1927, 1926, 1925, 1924, 1923, 1921, 1920
3922 W CENTURY BLVD	2014, 2010, 2006, 2004, 2003, 2001, 2000, 1999, 1996, 1995, 1992, 1991, 1990, 1986, 1985, 1981, 1980, 1976, 1975, 1972, 1971, 1970, 1969, 1967, 1966, 1965, 1963, 1962, 1961, 1958, 1957, 1956, 1955, 1954, 1952, 1951, 1950, 1949, 1948, 1947, 1946, 1945, 1944, 1942, 1940, 1939, 1938, 1937, 1936, 1935, 1934, 1933, 1932, 1931, 1930, 1929, 1928, 1927, 1926, 1925, 1924, 1923, 1921, 1920
3923 1/2 W 106TH ST	2014, 2010, 2006, 2004, 2003, 2001, 2000, 1999, 1996, 1995, 1992, 1991, 1990, 1986, 1985, 1981, 1980, 1976, 1975, 1972, 1971, 1970, 1969, 1967, 1966, 1965, 1964, 1963, 1962, 1961, 1958, 1956, 1955, 1954, 1952, 1951, 1950, 1949, 1948, 1947, 1946, 1945, 1944, 1942, 1940, 1939, 1938, 1937, 1936, 1935, 1934, 1933, 1932, 1931, 1930, 1929, 1928, 1927, 1926, 1925, 1924, 1923, 1921, 1920
3923 105TH ST W	2014, 2010, 2006, 2004, 2003, 2001, 2000, 1999, 1996, 1995, 1992, 1991, 1990, 1986, 1985, 1981, 1980, 1976, 1975, 1972, 1971, 1970, 1969, 1967, 1966, 1964, 1963, 1962, 1961, 1960, 1958, 1957, 1956, 1955, 1954, 1952, 1951, 1950, 1949, 1948, 1947, 1946, 1945, 1944, 1942, 1940, 1939, 1938, 1937, 1936, 1935, 1934, 1933, 1932, 1931, 1930, 1929, 1928, 1927, 1926, 1925, 1924, 1923, 1921, 1920
3923 106TH ST W	2014, 2010, 2006, 2004, 2003, 2001, 2000, 1999, 1996, 1995, 1992, 1991, 1990, 1986, 1985, 1981, 1980, 1976, 1975, 1972, 1971, 1970, 1969, 1967, 1966, 1964, 1963, 1962, 1961, 1960, 1958, 1957, 1956, 1955, 1954, 1952, 1951, 1950, 1949, 1948, 1947, 1946, 1945, 1944, 1942, 1940, 1939, 1938, 1937, 1936, 1935, 1934, 1933, 1932, 1931, 1930, 1929, 1928, 1927, 1926, 1925, 1924, 1923, 1921, 1920
3923 W 105TH ST	2014, 2010, 2006, 2004, 2003, 2000, 1999, 1996, 1992, 1991, 1986, 1985, 1981, 1972, 1971, 1970, 1969, 1966, 1965, 1963, 1962, 1961, 1958, 1956, 1955, 1952, 1951, 1949, 1948, 1947, 1946, 1945, 1944, 1942, 1940, 1939, 1938, 1937, 1936, 1935, 1934, 1933, 1932, 1931, 1930, 1929, 1928, 1927, 1926, 1925, 1924, 1923, 1921, 1920
3923 W 106TH ST	2014, 2010, 2006, 2004, 2003, 2000, 1999, 1996, 1995, 1992, 1991, 1990, 1986, 1985, 1981, 1976, 1972, 1971, 1969, 1967, 1966, 1965, 1963, 1962, 1961, 1958, 1956, 1955, 1954, 1952, 1951, 1950, 1949, 1948, 1947, 1946, 1945, 1944, 1942, 1940, 1939, 1938, 1937, 1936, 1935, 1934, 1933, 1932, 1931, 1930, 1929, 1928, 1927, 1926, 1925, 1924, 1923, 1921, 1920
3923 W 107TH ST	2014, 2010, 2006, 2004, 2003, 2000, 1999, 1996, 1995, 1992, 1991, 1990, 1986, 1985, 1981, 1980, 1976, 1975, 1972, 1971, 1970, 1969, 1967, 1966, 1965, 1964, 1963, 1962, 1961, 1960, 1958, 1957, 1956, 1955, 1954, 1952, 1951, 1950, 1949, 1948, 1947, 1946, 1945, 1944, 1942, 1940, 1939, 1938, 1937, 1936, 1935, 1934, 1933, 1932, 1931, 1930, 1929, 1928, 1927, 1926, 1925, 1924, 1923, 1921, 1920
3923 W 108TH ST	2014, 2010, 2006, 2004, 2003, 2000, 1999, 1996, 1995, 1992, 1991, 1990, 1986, 1985, 1981, 1980, 1976, 1975, 1972, 1971, 1970, 1969, 1967, 1966, 1965, 1963, 1962, 1961, 1960, 1958, 1956, 1955, 1954, 1952, 1951, 1950, 1949, 1948, 1947, 1946, 1945, 1944, 1942, 1940, 1939, 1938, 1937, 1936, 1935, 1934, 1933, 1932, 1931, 1930, 1929, 1928, 1927, 1926, 1925, 1924, 1923, 1921, 1920
3924 1/2 W 107TH ST	2014, 2010, 2006, 2004, 2003, 2001, 2000, 1999, 1996, 1995, 1992, 1991, 1990, 1986, 1985, 1981, 1980, 1976, 1975, 1972, 1971, 1970, 1969, 1967, 1966, 1965, 1963, 1962, 1961, 1960, 1958, 1956, 1955, 1954, 1952, 1951, 1950, 1949, 1948, 1947, 1946, 1945, 1944, 1942, 1940, 1939, 1938, 1937, 1936, 1935, 1934, 1933, 1932, 1931, 1930, 1929, 1928, 1927, 1926, 1925, 1924, 1923, 1921, 1920
3924 104TH ST W	2014, 2010, 2006, 2004, 2003, 2001, 2000, 1999, 1996, 1995, 1992, 1991, 1990, 1986, 1985, 1981, 1980, 1976, 1975, 1972, 1971, 1970, 1969, 1967, 1966, 1964, 1963, 1962, 1961, 1960, 1958, 1957, 1956, 1955, 1954, 1952, 1951, 1950, 1949, 1948, 1947, 1946, 1945, 1944, 1942, 1940, 1939, 1938, 1937, 1936, 1935, 1934, 1933, 1932, 1931, 1930, 1929, 1928, 1927, 1926, 1925, 1924, 1923, 1921, 1920

FINDINGS

Address Researched	Address Not Identified in Research Source
3924 107TH ST W	2014, 2010, 2006, 2004, 2003, 2001, 2000, 1999, 1996, 1995, 1992, 1991, 1990, 1986, 1985, 1981, 1980, 1976, 1975, 1972, 1971, 1970, 1969, 1967, 1966, 1964, 1963, 1962, 1961, 1960, 1958, 1957, 1956, 1955, 1954, 1952, 1951, 1950, 1949, 1948, 1947, 1946, 1945, 1944, 1942, 1940, 1939, 1938, 1937, 1936, 1935, 1934, 1933, 1932, 1931, 1930, 1929, 1928, 1927, 1926, 1925, 1924, 1923, 1921, 1920
3924 CENTURY BLVD W	2014, 2010, 2006, 2004, 2003, 2001, 1999, 1996, 1995, 1992, 1991, 1990, 1986, 1985, 1981, 1980, 1976, 1972, 1971, 1970, 1969, 1967, 1966, 1964, 1963, 1962, 1961, 1960, 1958, 1957, 1956, 1955, 1954, 1952, 1951, 1950, 1949, 1948, 1947, 1946, 1945, 1944, 1942, 1940, 1939, 1938, 1937, 1936, 1935, 1934, 1933, 1932, 1931, 1930, 1929, 1928, 1927, 1926, 1925, 1924, 1923, 1921, 1920
3924 W 104th St	2014, 2006, 2004, 2003, 2001, 2000, 1999, 1996, 1995, 1992, 1991, 1990, 1986, 1985, 1981, 1980, 1976, 1975, 1972, 1971, 1970, 1969, 1967, 1966, 1965, 1964, 1963, 1962, 1961, 1960, 1958, 1957, 1956, 1955, 1954, 1952, 1951, 1950, 1949, 1948, 1947, 1946, 1945, 1944, 1942, 1940, 1939, 1938, 1937, 1936, 1935, 1934, 1933, 1932, 1931, 1930, 1929, 1928, 1927, 1926, 1925, 1924, 1923, 1921, 1920
3924 W 104th St	2014, 2006, 2004, 2003, 2001, 2000, 1999, 1996, 1995, 1992, 1991, 1990, 1986, 1985, 1981, 1980, 1976, 1975, 1972, 1971, 1970, 1969, 1967, 1966, 1965, 1964, 1963, 1962, 1961, 1960, 1958, 1957, 1956, 1955, 1954, 1952, 1951, 1950, 1949, 1948, 1947, 1946, 1945, 1944, 1942, 1940, 1939, 1938, 1937, 1936, 1935, 1934, 1933, 1932, 1931, 1930, 1929, 1928, 1927, 1926, 1925, 1924, 1923, 1921, 1920
3924 W 104TH ST	2014, 2010, 2006, 2004, 2003, 2000, 1999, 1996, 1995, 1992, 1991, 1990, 1986, 1985, 1981, 1980, 1976, 1975, 1972, 1971, 1970, 1969, 1967, 1966, 1965, 1963, 1962, 1961, 1958, 1956, 1955, 1952, 1951, 1949, 1948, 1947, 1946, 1945, 1944, 1942, 1940, 1939, 1938, 1937, 1936, 1935, 1934, 1933, 1932, 1931, 1930, 1929, 1928, 1927, 1926, 1925, 1924, 1923, 1921, 1920
3924 W 106TH ST	2014, 2010, 2006, 2004, 2003, 2000, 1999, 1996, 1992, 1991, 1990, 1986, 1985, 1981, 1980, 1976, 1972, 1971, 1970, 1969, 1967, 1966, 1965, 1964, 1963, 1962, 1961, 1960, 1958, 1956, 1955, 1954, 1952, 1951, 1950, 1949, 1948, 1947, 1946, 1945, 1944, 1942, 1940, 1939, 1938, 1937, 1936, 1935, 1934, 1933, 1932, 1931, 1930, 1929, 1928, 1927, 1926, 1925, 1924, 1923, 1921, 1920
3924 W 107TH ST	2014, 2010, 2006, 2004, 2003, 2000, 1999, 1996, 1995, 1992, 1991, 1990, 1986, 1985, 1981, 1976, 1975, 1972, 1971, 1970, 1969, 1967, 1966, 1965, 1963, 1962, 1961, 1960, 1958, 1956, 1955, 1952, 1951, 1950, 1949, 1948, 1947, 1946, 1945, 1944, 1942, 1940, 1939, 1938, 1937, 1936, 1935, 1934, 1933, 1932, 1931, 1930, 1929, 1928, 1927, 1926, 1925, 1924, 1923, 1921, 1920
3924 W CENTURY BLVD	2014, 2010, 2006, 2004, 2003, 2000, 1999, 1996, 1995, 1992, 1991, 1990, 1986, 1985, 1981, 1980, 1976, 1975, 1972, 1971, 1970, 1969, 1967, 1966, 1965, 1963, 1962, 1961, 1958, 1957, 1956, 1955, 1954, 1952, 1951, 1950, 1949, 1948, 1947, 1946, 1945, 1944, 1942, 1940, 1939, 1938, 1937, 1936, 1935, 1934, 1933, 1932, 1931, 1930, 1929, 1928, 1927, 1926, 1925, 1924, 1923, 1921, 1920
3925 106TH ST W	2014, 2010, 2006, 2004, 2003, 2001, 2000, 1999, 1996, 1995, 1992, 1991, 1990, 1986, 1985, 1981, 1980, 1976, 1975, 1972, 1971, 1970, 1969, 1967, 1966, 1964, 1963, 1962, 1961, 1960, 1958, 1957, 1956, 1955, 1954, 1952, 1951, 1950, 1949, 1948, 1947, 1946, 1945, 1944, 1942, 1940, 1939, 1938, 1937, 1936, 1935, 1934, 1933, 1932, 1931, 1930, 1929, 1928, 1927, 1926, 1925, 1924, 1923, 1921, 1920
3925 107TH ST W	2014, 2010, 2006, 2004, 2003, 2001, 2000, 1999, 1996, 1995, 1992, 1991, 1990, 1986, 1985, 1981, 1980, 1976, 1975, 1972, 1971, 1970, 1969, 1967, 1966, 1964, 1963, 1962, 1961, 1960, 1958, 1957, 1956, 1955, 1954, 1952, 1951, 1950, 1949, 1948, 1947, 1946, 1945, 1944, 1942, 1940, 1939, 1938, 1937, 1936, 1935, 1934, 1933, 1932, 1931, 1930, 1929, 1928, 1927, 1926, 1925, 1924, 1923, 1921, 1920
3925 W 106TH ST	2014, 2010, 2006, 2004, 2003, 2000, 1999, 1996, 1995, 1992, 1991, 1990, 1986, 1985, 1981, 1980, 1976, 1972, 1971, 1969, 1967, 1966, 1965, 1963, 1962, 1961, 1960, 1958, 1957, 1956, 1955, 1954, 1952, 1951, 1950, 1949, 1948, 1947, 1946, 1945, 1944, 1942, 1940, 1939, 1938, 1937, 1936, 1935, 1934, 1933, 1932, 1931, 1930, 1929, 1928, 1927, 1926, 1925, 1924, 1923, 1921, 1920

FINDINGS

Address Researched	Address Not Identified in Research Source
3925 W 107TH ST	2014, 2010, 2006, 2004, 2003, 2000, 1999, 1996, 1995, 1992, 1991, 1986, 1985, 1981, 1976, 1975, 1972, 1971, 1970, 1969, 1967, 1966, 1965, 1963, 1962, 1961, 1958, 1956, 1955, 1952, 1951, 1949, 1948, 1947, 1945, 1944, 1942, 1940, 1939, 1938, 1937, 1936, 1935, 1934, 1933, 1932, 1931, 1930, 1929, 1928, 1927, 1926, 1925, 1924, 1923, 1921, 1920
3925 W 108TH ST	2014, 2010, 2006, 2004, 2003, 2000, 1999, 1996, 1995, 1992, 1991, 1986, 1985, 1981, 1980, 1976, 1975, 1972, 1971, 1969, 1967, 1966, 1965, 1964, 1963, 1962, 1961, 1958, 1957, 1956, 1955, 1954, 1952, 1951, 1950, 1949, 1948, 1947, 1946, 1945, 1944, 1942, 1940, 1939, 1938, 1937, 1936, 1935, 1934, 1933, 1932, 1931, 1930, 1929, 1928, 1927, 1926, 1925, 1924, 1923, 1921, 1920
3926 102ND ST W	2014, 2010, 2006, 2004, 2003, 2001, 2000, 1999, 1996, 1995, 1992, 1991, 1990, 1986, 1985, 1981, 1980, 1976, 1975, 1972, 1971, 1970, 1969, 1967, 1966, 1964, 1963, 1962, 1961, 1960, 1958, 1957, 1956, 1955, 1954, 1952, 1951, 1950, 1949, 1948, 1947, 1946, 1945, 1944, 1942, 1940, 1939, 1938, 1937, 1936, 1935, 1934, 1933, 1932, 1931, 1930, 1929, 1928, 1927, 1926, 1925, 1924, 1923, 1921, 1920
3926 107TH ST W	2014, 2010, 2006, 2004, 2003, 2001, 2000, 1999, 1996, 1995, 1992, 1991, 1990, 1986, 1985, 1981, 1980, 1976, 1975, 1972, 1971, 1970, 1969, 1967, 1966, 1964, 1963, 1962, 1961, 1960, 1958, 1957, 1956, 1955, 1954, 1952, 1951, 1950, 1949, 1948, 1947, 1946, 1945, 1944, 1942, 1940, 1939, 1938, 1937, 1936, 1935, 1934, 1933, 1932, 1931, 1930, 1929, 1928, 1927, 1926, 1925, 1924, 1923, 1921, 1920
3926 108TH ST W	2014, 2010, 2006, 2004, 2003, 2001, 2000, 1999, 1996, 1995, 1992, 1991, 1990, 1986, 1985, 1981, 1980, 1976, 1975, 1972, 1971, 1970, 1969, 1967, 1966, 1964, 1963, 1962, 1961, 1960, 1958, 1957, 1956, 1955, 1954, 1952, 1951, 1950, 1949, 1948, 1947, 1946, 1945, 1944, 1942, 1940, 1939, 1938, 1937, 1936, 1935, 1934, 1933, 1932, 1931, 1930, 1929, 1928, 1927, 1926, 1925, 1924, 1923, 1921, 1920
3926 W 102ND	2014, 2010, 2006, 2004, 2003, 2001, 2000, 1999, 1996, 1995, 1992, 1991, 1990, 1985, 1980, 1976, 1975, 1972, 1971, 1970, 1969, 1967, 1966, 1965, 1964, 1963, 1962, 1961, 1960, 1958, 1957, 1956, 1955, 1954, 1952, 1951, 1950, 1949, 1948, 1947, 1946, 1945, 1944, 1942, 1940, 1939, 1938, 1937, 1936, 1935, 1934, 1933, 1932, 1931, 1930, 1929, 1928, 1927, 1926, 1925, 1924, 1923, 1921, 1920
3926 W 102ND ST	2014, 2010, 2006, 2004, 2003, 2000, 1999, 1996, 1995, 1992, 1991, 1990, 1986, 1985, 1981, 1976, 1975, 1972, 1971, 1969, 1967, 1966, 1965, 1963, 1962, 1961, 1960, 1958, 1956, 1955, 1952, 1951, 1949, 1948, 1947, 1946, 1945, 1944, 1942, 1940, 1939, 1938, 1937, 1936, 1935, 1934, 1933, 1932, 1931, 1930, 1929, 1928, 1927, 1926, 1925, 1924, 1923, 1921, 1920
3926 W 107TH ST	2014, 2010, 2006, 2004, 2003, 2000, 1999, 1996, 1995, 1992, 1991, 1990, 1986, 1985, 1981, 1976, 1975, 1972, 1971, 1970, 1969, 1967, 1966, 1965, 1963, 1962, 1961, 1958, 1956, 1955, 1954, 1952, 1951, 1949, 1948, 1947, 1946, 1945, 1944, 1942, 1940, 1939, 1938, 1937, 1936, 1935, 1934, 1933, 1932, 1931, 1930, 1929, 1928, 1927, 1926, 1925, 1924, 1923, 1921, 1920
3926 W 108TH ST	2014, 2010, 2006, 2004, 2003, 2000, 1999, 1996, 1992, 1991, 1986, 1985, 1981, 1980, 1976, 1972, 1971, 1969, 1967, 1966, 1965, 1963, 1962, 1961, 1958, 1956, 1955, 1952, 1951, 1949, 1948, 1947, 1946, 1945, 1944, 1942, 1940, 1939, 1938, 1937, 1936, 1935, 1934, 1933, 1932, 1931, 1930, 1929, 1928, 1927, 1926, 1925, 1924, 1923, 1921, 1920
3926 W CENTURY BLVD	2014, 2010, 2006, 2004, 2003, 2001, 2000, 1999, 1996, 1995, 1992, 1991, 1990, 1986, 1985, 1981, 1980, 1976, 1975, 1972, 1971, 1970, 1969, 1967, 1966, 1965, 1964, 1963, 1962, 1961, 1960, 1958, 1956, 1955, 1952, 1951, 1949, 1948, 1947, 1945, 1944, 1942, 1940, 1939, 1938, 1937, 1936, 1935, 1934, 1933, 1932, 1931, 1930, 1929, 1928, 1927, 1926, 1925, 1924, 1923, 1921, 1920
3927 106TH ST W	2014, 2010, 2006, 2004, 2003, 2001, 2000, 1999, 1996, 1995, 1992, 1991, 1990, 1986, 1985, 1981, 1980, 1976, 1975, 1972, 1971, 1970, 1969, 1967, 1966, 1964, 1963, 1962, 1961, 1960, 1958, 1957, 1956, 1955, 1954, 1952, 1951, 1950, 1949, 1948, 1947, 1946, 1945, 1944, 1942, 1940, 1939, 1938, 1937, 1936, 1935, 1934, 1933, 1932, 1931, 1930, 1929, 1928, 1927, 1926, 1925, 1924, 1923, 1921, 1920

FINDINGS

Address Researched	Address Not Identified in Research Source
3927 108TH ST W	2014, 2010, 2006, 2004, 2003, 2001, 2000, 1999, 1996, 1995, 1992, 1991, 1990, 1986, 1985, 1981, 1980, 1976, 1975, 1972, 1971, 1970, 1969, 1967, 1966, 1964, 1963, 1962, 1961, 1960, 1958, 1957, 1956, 1955, 1954, 1952, 1951, 1950, 1949, 1948, 1947, 1946, 1945, 1944, 1942, 1940, 1939, 1938, 1937, 1936, 1935, 1934, 1933, 1932, 1931, 1930, 1929, 1928, 1927, 1926, 1925, 1924, 1923, 1921, 1920
3927 W 105TH ST	2014, 2010, 2006, 2004, 2003, 2000, 1999, 1996, 1995, 1992, 1991, 1986, 1985, 1981, 1980, 1976, 1975, 1972, 1971, 1970, 1969, 1967, 1966, 1965, 1964, 1963, 1962, 1961, 1960, 1958, 1957, 1956, 1955, 1954, 1952, 1951, 1950, 1949, 1948, 1947, 1946, 1945, 1944, 1942, 1940, 1939, 1938, 1937, 1936, 1935, 1934, 1933, 1932, 1931, 1930, 1929, 1928, 1927, 1926, 1925, 1924, 1923, 1921, 1920
3927 W 106TH ST	2014, 2010, 2006, 2004, 2003, 2000, 1999, 1996, 1995, 1992, 1991, 1990, 1986, 1985, 1981, 1980, 1976, 1975, 1972, 1971, 1969, 1967, 1966, 1965, 1963, 1962, 1961, 1958, 1956, 1955, 1952, 1951, 1950, 1949, 1948, 1947, 1946, 1945, 1944, 1942, 1940, 1939, 1938, 1937, 1936, 1935, 1934, 1933, 1932, 1931, 1930, 1929, 1928, 1927, 1926, 1925, 1924, 1923, 1921, 1920
3927 W 108TH ST	2014, 2010, 2006, 2004, 2003, 2000, 1999, 1996, 1995, 1992, 1991, 1986, 1985, 1981, 1980, 1976, 1972, 1971, 1970, 1969, 1967, 1966, 1965, 1963, 1962, 1961, 1958, 1956, 1955, 1954, 1952, 1951, 1949, 1948, 1947, 1945, 1944, 1942, 1940, 1939, 1938, 1937, 1936, 1935, 1934, 1933, 1932, 1931, 1930, 1929, 1928, 1927, 1926, 1925, 1924, 1923, 1921, 1920
3928 1/2 W 105TH ST	2014, 2010, 2006, 2004, 2003, 2001, 2000, 1999, 1996, 1995, 1992, 1991, 1990, 1986, 1985, 1981, 1980, 1976, 1975, 1972, 1971, 1970, 1969, 1967, 1966, 1965, 1964, 1963, 1962, 1961, 1958, 1957, 1956, 1955, 1954, 1952, 1951, 1950, 1949, 1948, 1947, 1946, 1945, 1944, 1942, 1940, 1939, 1938, 1937, 1936, 1935, 1934, 1933, 1932, 1931, 1930, 1929, 1928, 1927, 1926, 1925, 1924, 1923, 1921, 1920
3928 104TH ST W	2014, 2010, 2006, 2004, 2003, 2001, 2000, 1999, 1996, 1995, 1992, 1991, 1990, 1986, 1985, 1981, 1980, 1976, 1975, 1972, 1971, 1970, 1969, 1967, 1966, 1964, 1963, 1962, 1961, 1960, 1958, 1957, 1956, 1955, 1954, 1952, 1951, 1950, 1949, 1948, 1947, 1946, 1945, 1944, 1942, 1940, 1939, 1938, 1937, 1936, 1935, 1934, 1933, 1932, 1931, 1930, 1929, 1928, 1927, 1926, 1925, 1924, 1923, 1921, 1920
3928 106TH ST W	2014, 2010, 2006, 2004, 2003, 2001, 2000, 1999, 1996, 1995, 1992, 1991, 1990, 1986, 1985, 1981, 1980, 1976, 1975, 1972, 1971, 1970, 1969, 1967, 1966, 1964, 1963, 1962, 1961, 1960, 1958, 1957, 1956, 1955, 1954, 1952, 1951, 1950, 1949, 1948, 1947, 1946, 1945, 1944, 1942, 1940, 1939, 1938, 1937, 1936, 1935, 1934, 1933, 1932, 1931, 1930, 1929, 1928, 1927, 1926, 1925, 1924, 1923, 1921, 1920
3928 107TH ST W	2014, 2010, 2006, 2004, 2003, 2001, 2000, 1999, 1996, 1995, 1992, 1991, 1990, 1986, 1985, 1981, 1980, 1976, 1975, 1972, 1971, 1970, 1969, 1967, 1966, 1964, 1963, 1962, 1961, 1960, 1958, 1957, 1956, 1955, 1954, 1952, 1951, 1950, 1949, 1948, 1947, 1946, 1945, 1944, 1942, 1940, 1939, 1938, 1937, 1936, 1935, 1934, 1933, 1932, 1931, 1930, 1929, 1928, 1927, 1926, 1925, 1924, 1923, 1921, 1920
3928 W 104TH	2014, 2010, 2006, 2004, 2003, 2001, 2000, 1999, 1996, 1995, 1992, 1991, 1990, 1986, 1985, 1980, 1976, 1975, 1972, 1971, 1970, 1969, 1967, 1966, 1965, 1964, 1963, 1962, 1961, 1960, 1958, 1957, 1956, 1955, 1954, 1952, 1951, 1950, 1949, 1948, 1947, 1946, 1945, 1944, 1942, 1940, 1939, 1938, 1937, 1936, 1935, 1934, 1933, 1932, 1931, 1930, 1929, 1928, 1927, 1926, 1925, 1924, 1923, 1921, 1920
3928 W 104TH ST	2014, 2010, 2006, 2004, 2003, 2000, 1999, 1996, 1995, 1992, 1991, 1990, 1986, 1985, 1981, 1972, 1971, 1969, 1967, 1966, 1965, 1963, 1962, 1961, 1960, 1958, 1956, 1955, 1952, 1951, 1949, 1948, 1947, 1945, 1944, 1942, 1940, 1939, 1938, 1937, 1936, 1935, 1934, 1933, 1932, 1931, 1930, 1929, 1928, 1927, 1926, 1925, 1924, 1923, 1921, 1920
3928 W 105TH ST	2014, 2010, 2006, 2004, 2003, 2001, 2000, 1999, 1996, 1995, 1992, 1991, 1986, 1985, 1981, 1976, 1975, 1972, 1971, 1970, 1969, 1967, 1966, 1965, 1964, 1963, 1962, 1961, 1958, 1956, 1955, 1952, 1951, 1950, 1949, 1948, 1947, 1946, 1945, 1944, 1942, 1940, 1939, 1938, 1937, 1936, 1935, 1934, 1933, 1932, 1931, 1930, 1929, 1928, 1927, 1926, 1925, 1924, 1923, 1921, 1920

FINDINGS

Address Researched	Address Not Identified in Research Source
3928 W 106TH ST	2014, 2010, 2006, 2004, 2003, 2000, 1999, 1996, 1995, 1992, 1991, 1990, 1986, 1985, 1981, 1980, 1976, 1975, 1972, 1971, 1970, 1969, 1967, 1966, 1965, 1963, 1962, 1961, 1958, 1957, 1956, 1955, 1954, 1952, 1951, 1950, 1949, 1948, 1947, 1946, 1945, 1944, 1942, 1940, 1939, 1938, 1937, 1936, 1935, 1934, 1933, 1932, 1931, 1930, 1929, 1928, 1927, 1926, 1925, 1924, 1923, 1921, 1920
3928 W 107TH ST	2014, 2010, 2006, 2004, 2003, 2000, 1999, 1996, 1995, 1992, 1991, 1990, 1986, 1985, 1981, 1976, 1975, 1972, 1971, 1970, 1969, 1967, 1966, 1965, 1963, 1962, 1961, 1958, 1956, 1955, 1952, 1951, 1950, 1949, 1948, 1947, 1946, 1945, 1944, 1942, 1940, 1939, 1938, 1937, 1936, 1935, 1934, 1933, 1932, 1931, 1930, 1929, 1928, 1927, 1926, 1925, 1924, 1923, 1921, 1920
3929 107TH ST W	2014, 2010, 2006, 2004, 2003, 2001, 2000, 1999, 1996, 1995, 1992, 1991, 1990, 1986, 1985, 1981, 1980, 1976, 1975, 1972, 1971, 1970, 1969, 1967, 1966, 1964, 1963, 1962, 1961, 1960, 1958, 1957, 1956, 1955, 1954, 1952, 1951, 1950, 1949, 1948, 1947, 1946, 1945, 1944, 1942, 1940, 1939, 1938, 1937, 1936, 1935, 1934, 1933, 1932, 1931, 1930, 1929, 1928, 1927, 1926, 1925, 1924, 1923, 1921, 1920
3929 108TH ST W	2014, 2010, 2006, 2004, 2003, 2001, 2000, 1999, 1996, 1995, 1992, 1991, 1990, 1986, 1985, 1981, 1980, 1976, 1975, 1972, 1971, 1970, 1969, 1967, 1966, 1964, 1963, 1962, 1961, 1960, 1958, 1957, 1956, 1955, 1954, 1952, 1951, 1950, 1949, 1948, 1947, 1946, 1945, 1944, 1942, 1940, 1939, 1938, 1937, 1936, 1935, 1934, 1933, 1932, 1931, 1930, 1929, 1928, 1927, 1926, 1925, 1924, 1923, 1921, 1920
3929 W 105TH ST	2014, 2010, 2006, 2004, 2003, 2000, 1999, 1996, 1992, 1991, 1986, 1985, 1981, 1976, 1975, 1972, 1971, 1970, 1969, 1967, 1966, 1965, 1964, 1963, 1962, 1961, 1960, 1958, 1957, 1956, 1955, 1954, 1952, 1951, 1950, 1949, 1948, 1947, 1946, 1945, 1944, 1942, 1940, 1939, 1938, 1937, 1936, 1935, 1934, 1933, 1932, 1931, 1930, 1929, 1928, 1927, 1926, 1925, 1924, 1923, 1921, 1920
3929 W 106TH ST	2014, 2010, 2006, 2004, 2003, 2000, 1999, 1996, 1995, 1992, 1991, 1990, 1986, 1985, 1981, 1980, 1976, 1975, 1972, 1971, 1970, 1969, 1967, 1966, 1965, 1964, 1963, 1962, 1961, 1960, 1958, 1957, 1956, 1955, 1954, 1952, 1951, 1950, 1949, 1948, 1947, 1946, 1945, 1944, 1942, 1940, 1939, 1938, 1937, 1936, 1935, 1934, 1933, 1932, 1931, 1930, 1929, 1928, 1927, 1926, 1925, 1924, 1923, 1921, 1920
3929 W 107TH ST	2014, 2010, 2006, 2004, 2003, 2000, 1999, 1996, 1995, 1992, 1991, 1990, 1986, 1985, 1981, 1980, 1976, 1975, 1972, 1971, 1970, 1969, 1967, 1966, 1965, 1963, 1962, 1961, 1958, 1956, 1955, 1952, 1951, 1949, 1948, 1947, 1945, 1944, 1942, 1940, 1939, 1938, 1937, 1936, 1935, 1934, 1933, 1932, 1931, 1930, 1929, 1928, 1927, 1926, 1925, 1924, 1923, 1921, 1920
3929 W 108TH ST	2014, 2010, 2006, 2004, 2003, 2000, 1999, 1996, 1995, 1992, 1991, 1986, 1985, 1981, 1980, 1976, 1972, 1971, 1969, 1967, 1966, 1965, 1963, 1962, 1961, 1958, 1957, 1956, 1955, 1954, 1952, 1951, 1950, 1949, 1948, 1947, 1946, 1945, 1944, 1942, 1940, 1939, 1938, 1937, 1936, 1935, 1934, 1933, 1932, 1931, 1930, 1929, 1928, 1927, 1926, 1925, 1924, 1923, 1921, 1920
3930 106TH ST W	2014, 2010, 2006, 2004, 2003, 2001, 2000, 1999, 1996, 1995, 1992, 1991, 1990, 1986, 1985, 1981, 1980, 1976, 1975, 1972, 1971, 1970, 1969, 1967, 1966, 1964, 1963, 1962, 1961, 1960, 1958, 1957, 1956, 1955, 1954, 1952, 1951, 1950, 1949, 1948, 1947, 1946, 1945, 1944, 1942, 1940, 1939, 1938, 1937, 1936, 1935, 1934, 1933, 1932, 1931, 1930, 1929, 1928, 1927, 1926, 1925, 1924, 1923, 1921, 1920
3930 108TH ST W	2014, 2010, 2006, 2004, 2003, 2001, 2000, 1999, 1996, 1995, 1992, 1991, 1990, 1986, 1985, 1981, 1980, 1976, 1975, 1972, 1971, 1970, 1969, 1967, 1966, 1964, 1963, 1962, 1961, 1960, 1958, 1957, 1956, 1955, 1954, 1952, 1951, 1950, 1949, 1948, 1947, 1946, 1945, 1944, 1942, 1940, 1939, 1938, 1937, 1936, 1935, 1934, 1933, 1932, 1931, 1930, 1929, 1928, 1927, 1926, 1925, 1924, 1923, 1921, 1920
3930 CENTURY BLVD W	2014, 2010, 2006, 2004, 2003, 2001, 1999, 1996, 1992, 1991, 1986, 1985, 1981, 1980, 1976, 1972, 1971, 1970, 1969, 1967, 1966, 1964, 1963, 1962, 1961, 1960, 1958, 1957, 1956, 1955, 1954, 1952, 1951, 1950, 1949, 1948, 1947, 1946, 1945, 1944, 1942, 1940, 1939, 1938, 1937, 1936, 1935, 1934, 1933, 1932, 1931, 1930, 1929, 1928, 1927, 1926, 1925, 1924, 1923, 1921, 1920

FINDINGS

Address Researched	Address Not Identified in Research Source
3930 W 102ND ST	2014, 2010, 2006, 2004, 2003, 2000, 1999, 1996, 1995, 1992, 1991, 1990, 1986, 1985, 1981, 1980, 1976, 1975, 1972, 1971, 1969, 1967, 1966, 1965, 1964, 1963, 1962, 1961, 1958, 1956, 1955, 1952, 1951, 1949, 1948, 1947, 1945, 1944, 1942, 1940, 1939, 1938, 1937, 1936, 1935, 1934, 1933, 1932, 1931, 1930, 1929, 1928, 1927, 1926, 1925, 1924, 1923, 1921, 1920
3930 W 105TH ST	2014, 2010, 2006, 2004, 2003, 2001, 2000, 1999, 1996, 1995, 1992, 1991, 1990, 1986, 1985, 1981, 1980, 1976, 1972, 1971, 1970, 1969, 1967, 1966, 1965, 1963, 1962, 1961, 1958, 1956, 1955, 1952, 1951, 1949, 1948, 1947, 1946, 1945, 1944, 1942, 1940, 1939, 1938, 1937, 1936, 1935, 1934, 1933, 1932, 1931, 1930, 1929, 1928, 1927, 1926, 1925, 1924, 1923, 1921, 1920
3930 W 106TH ST	2014, 2010, 2006, 2004, 2003, 2000, 1999, 1996, 1995, 1992, 1991, 1986, 1985, 1981, 1976, 1975, 1972, 1971, 1970, 1969, 1967, 1966, 1965, 1963, 1962, 1961, 1960, 1958, 1957, 1956, 1955, 1954, 1952, 1951, 1950, 1949, 1948, 1947, 1946, 1945, 1944, 1942, 1940, 1939, 1938, 1937, 1936, 1935, 1934, 1933, 1932, 1931, 1930, 1929, 1928, 1927, 1926, 1925, 1924, 1923, 1921, 1920
3930 W 108TH ST	2014, 2010, 2006, 2004, 2003, 2000, 1999, 1996, 1992, 1991, 1986, 1985, 1981, 1976, 1972, 1971, 1970, 1969, 1967, 1966, 1965, 1964, 1963, 1962, 1961, 1960, 1958, 1957, 1956, 1955, 1954, 1952, 1951, 1950, 1949, 1948, 1947, 1946, 1945, 1944, 1942, 1940, 1939, 1938, 1937, 1936, 1935, 1934, 1933, 1932, 1931, 1930, 1929, 1928, 1927, 1926, 1925, 1924, 1923, 1921, 1920
3930 W CENTURY BLVD	2014, 2010, 2006, 2004, 2003, 2000, 1999, 1996, 1995, 1992, 1991, 1990, 1986, 1985, 1981, 1980, 1976, 1975, 1972, 1971, 1970, 1969, 1967, 1966, 1965, 1963, 1961, 1958, 1956, 1955, 1952, 1951, 1949, 1948, 1947, 1946, 1945, 1944, 1942, 1940, 1939, 1938, 1937, 1936, 1935, 1934, 1933, 1932, 1931, 1930, 1929, 1928, 1927, 1926, 1925, 1924, 1923, 1921, 1920
3931 106TH ST W	2014, 2010, 2006, 2004, 2003, 2001, 2000, 1999, 1996, 1995, 1992, 1991, 1990, 1986, 1985, 1981, 1980, 1976, 1975, 1972, 1971, 1970, 1969, 1967, 1966, 1964, 1963, 1962, 1961, 1960, 1958, 1957, 1956, 1955, 1954, 1952, 1951, 1950, 1949, 1948, 1947, 1946, 1945, 1944, 1942, 1940, 1939, 1938, 1937, 1936, 1935, 1934, 1933, 1932, 1931, 1930, 1929, 1928, 1927, 1926, 1925, 1924, 1923, 1921, 1920
3931 108TH ST W	2014, 2010, 2006, 2004, 2003, 2001, 2000, 1999, 1996, 1995, 1992, 1991, 1990, 1986, 1985, 1981, 1980, 1976, 1975, 1972, 1971, 1970, 1969, 1967, 1966, 1964, 1963, 1962, 1961, 1960, 1958, 1957, 1956, 1955, 1954, 1952, 1951, 1950, 1949, 1948, 1947, 1946, 1945, 1944, 1942, 1940, 1939, 1938, 1937, 1936, 1935, 1934, 1933, 1932, 1931, 1930, 1929, 1928, 1927, 1926, 1925, 1924, 1923, 1921, 1920
3931 W 102ND ST	2014, 2010, 2006, 2004, 2003, 2001, 2000, 1999, 1996, 1995, 1992, 1991, 1990, 1986, 1985, 1981, 1980, 1976, 1975, 1972, 1971, 1970, 1969, 1967, 1966, 1965, 1964, 1963, 1962, 1961, 1960, 1958, 1957, 1956, 1955, 1954, 1952, 1951, 1949, 1948, 1947, 1945, 1944, 1942, 1940, 1939, 1938, 1937, 1936, 1935, 1934, 1933, 1932, 1931, 1930, 1929, 1928, 1927, 1926, 1925, 1924, 1923, 1921, 1920
3931 W 106TH ST	2014, 2010, 2006, 2004, 2003, 2001, 2000, 1999, 1996, 1995, 1992, 1991, 1986, 1985, 1981, 1976, 1972, 1971, 1970, 1969, 1967, 1966, 1965, 1964, 1963, 1962, 1961, 1958, 1956, 1955, 1952, 1951, 1950, 1949, 1948, 1947, 1945, 1944, 1942, 1940, 1939, 1938, 1937, 1936, 1935, 1934, 1933, 1932, 1931, 1930, 1929, 1928, 1927, 1926, 1925, 1924, 1923, 1921, 1920
3932 108TH ST W	2014, 2010, 2006, 2004, 2003, 2001, 2000, 1999, 1996, 1995, 1992, 1991, 1990, 1986, 1985, 1981, 1980, 1976, 1975, 1972, 1971, 1970, 1969, 1967, 1966, 1964, 1963, 1962, 1961, 1960, 1958, 1957, 1956, 1955, 1954, 1952, 1951, 1950, 1949, 1948, 1947, 1946, 1945, 1944, 1942, 1940, 1939, 1938, 1937, 1936, 1935, 1934, 1933, 1932, 1931, 1930, 1929, 1928, 1927, 1926, 1925, 1924, 1923, 1921, 1920
3932 W 104TH ST	2014, 2010, 2006, 2004, 2003, 2000, 1999, 1996, 1992, 1991, 1986, 1985, 1981, 1980, 1976, 1975, 1972, 1971, 1970, 1969, 1967, 1966, 1965, 1964, 1963, 1962, 1961, 1958, 1956, 1955, 1952, 1951, 1949, 1948, 1947, 1945, 1944, 1942, 1940, 1939, 1938, 1937, 1936, 1935, 1934, 1933, 1932, 1931, 1930, 1929, 1928, 1927, 1926, 1925, 1924, 1923, 1921, 1920

FINDINGS

Address Researched	Address Not Identified in Research Source
3932 W 106TH ST	2014, 2010, 2006, 2004, 2003, 2000, 1999, 1996, 1995, 1992, 1991, 1990, 1986, 1985, 1981, 1980, 1976, 1975, 1972, 1971, 1969, 1967, 1966, 1965, 1964, 1963, 1962, 1961, 1960, 1958, 1957, 1956, 1955, 1954, 1952, 1951, 1950, 1949, 1948, 1947, 1946, 1945, 1944, 1942, 1940, 1939, 1938, 1937, 1936, 1935, 1934, 1933, 1932, 1931, 1930, 1929, 1928, 1927, 1926, 1925, 1924, 1923, 1921, 1920
3932 W 108TH ST	2014, 2010, 2006, 2004, 2003, 2000, 1999, 1996, 1992, 1991, 1986, 1985, 1981, 1980, 1976, 1972, 1971, 1970, 1969, 1967, 1966, 1965, 1963, 1962, 1961, 1958, 1956, 1955, 1952, 1951, 1949, 1948, 1947, 1945, 1944, 1942, 1940, 1939, 1938, 1937, 1936, 1935, 1934, 1933, 1932, 1931, 1930, 1929, 1928, 1927, 1926, 1925, 1924, 1923, 1921, 1920
3933 1/2 W 106TH ST	2014, 2010, 2006, 2004, 2003, 2001, 2000, 1999, 1996, 1995, 1992, 1991, 1990, 1986, 1985, 1981, 1980, 1976, 1975, 1972, 1971, 1970, 1969, 1967, 1966, 1965, 1964, 1963, 1962, 1961, 1958, 1956, 1955, 1954, 1952, 1951, 1950, 1949, 1948, 1947, 1946, 1945, 1944, 1942, 1940, 1939, 1938, 1937, 1936, 1935, 1934, 1933, 1932, 1931, 1930, 1929, 1928, 1927, 1926, 1925, 1924, 1923, 1921, 1920
3933 107TH ST W	2014, 2010, 2006, 2004, 2003, 2001, 2000, 1999, 1996, 1995, 1992, 1991, 1990, 1986, 1985, 1981, 1980, 1976, 1975, 1972, 1971, 1970, 1969, 1967, 1966, 1964, 1963, 1962, 1961, 1960, 1958, 1957, 1956, 1955, 1954, 1952, 1951, 1950, 1949, 1948, 1947, 1946, 1945, 1944, 1942, 1940, 1939, 1938, 1937, 1936, 1935, 1934, 1933, 1932, 1931, 1930, 1929, 1928, 1927, 1926, 1925, 1924, 1923, 1921, 1920
3933 108TH ST W	2014, 2010, 2006, 2004, 2003, 2001, 2000, 1999, 1996, 1995, 1992, 1991, 1990, 1986, 1985, 1981, 1980, 1976, 1975, 1972, 1971, 1970, 1969, 1967, 1966, 1964, 1963, 1962, 1961, 1960, 1958, 1957, 1956, 1955, 1954, 1952, 1951, 1950, 1949, 1948, 1947, 1946, 1945, 1944, 1942, 1940, 1939, 1938, 1937, 1936, 1935, 1934, 1933, 1932, 1931, 1930, 1929, 1928, 1927, 1926, 1925, 1924, 1923, 1921, 1920
3933 W 106TH ST	2014, 2010, 2006, 2004, 2003, 2000, 1999, 1996, 1992, 1991, 1986, 1985, 1981, 1976, 1975, 1972, 1971, 1969, 1967, 1966, 1965, 1963, 1962, 1961, 1960, 1958, 1956, 1955, 1954, 1952, 1951, 1949, 1948, 1947, 1946, 1945, 1944, 1942, 1940, 1939, 1938, 1937, 1936, 1935, 1934, 1933, 1932, 1931, 1930, 1929, 1928, 1927, 1926, 1925, 1924, 1923, 1921, 1920
3933 W 107TH ST	2014, 2010, 2006, 2004, 2003, 2000, 1999, 1996, 1995, 1992, 1991, 1990, 1986, 1985, 1981, 1980, 1976, 1975, 1972, 1971, 1970, 1969, 1967, 1966, 1965, 1963, 1962, 1961, 1958, 1956, 1955, 1954, 1952, 1951, 1950, 1949, 1948, 1947, 1946, 1945, 1944, 1942, 1940, 1939, 1938, 1937, 1936, 1935, 1934, 1933, 1932, 1931, 1930, 1929, 1928, 1927, 1926, 1925, 1924, 1923, 1921, 1920
3933 W 108TH ST	2014, 2010, 2006, 2004, 2003, 2001, 2000, 1999, 1996, 1995, 1992, 1991, 1990, 1986, 1985, 1981, 1980, 1976, 1972, 1971, 1969, 1967, 1966, 1965, 1963, 1962, 1961, 1958, 1956, 1955, 1954, 1952, 1951, 1950, 1949, 1948, 1947, 1946, 1945, 1944, 1942, 1940, 1939, 1938, 1937, 1936, 1935, 1934, 1933, 1932, 1931, 1930, 1929, 1928, 1927, 1926, 1925, 1924, 1923, 1921, 1920
3934 1/2 W 106TH ST	2014, 2010, 2006, 2004, 2003, 2001, 2000, 1999, 1996, 1995, 1992, 1991, 1990, 1986, 1985, 1981, 1980, 1976, 1975, 1972, 1971, 1970, 1969, 1967, 1966, 1965, 1964, 1963, 1962, 1961, 1958, 1957, 1956, 1955, 1954, 1952, 1951, 1950, 1949, 1948, 1947, 1946, 1945, 1944, 1942, 1940, 1939, 1938, 1937, 1936, 1935, 1934, 1933, 1932, 1931, 1930, 1929, 1928, 1927, 1926, 1925, 1924, 1923, 1921, 1920
3934 106TH ST W	2014, 2010, 2006, 2004, 2003, 2001, 2000, 1999, 1996, 1995, 1992, 1991, 1990, 1986, 1985, 1981, 1980, 1976, 1975, 1972, 1971, 1970, 1969, 1967, 1966, 1964, 1963, 1962, 1961, 1960, 1958, 1957, 1956, 1955, 1954, 1952, 1951, 1950, 1949, 1948, 1947, 1946, 1945, 1944, 1942, 1940, 1939, 1938, 1937, 1936, 1935, 1934, 1933, 1932, 1931, 1930, 1929, 1928, 1927, 1926, 1925, 1924, 1923, 1921, 1920
3934 107TH ST W	2014, 2010, 2006, 2004, 2003, 2001, 2000, 1999, 1996, 1995, 1992, 1991, 1990, 1986, 1985, 1981, 1980, 1976, 1975, 1972, 1971, 1970, 1969, 1967, 1966, 1964, 1963, 1962, 1961, 1960, 1958, 1957, 1956, 1955, 1954, 1952, 1951, 1950, 1949, 1948, 1947, 1946, 1945, 1944, 1942, 1940, 1939, 1938, 1937, 1936, 1935, 1934, 1933, 1932, 1931, 1930, 1929, 1928, 1927, 1926, 1925, 1924, 1923, 1921, 1920

FINDINGS

Address Researched	Address Not Identified in Research Source
3934 W 105TH ST	2014, 2010, 2006, 2004, 2003, 2000, 1999, 1996, 1992, 1991, 1986, 1985, 1981, 1980, 1976, 1975, 1972, 1971, 1970, 1969, 1967, 1966, 1965, 1964, 1963, 1962, 1961, 1960, 1958, 1957, 1956, 1955, 1954, 1952, 1951, 1950, 1949, 1948, 1947, 1946, 1945, 1944, 1942, 1940, 1939, 1938, 1937, 1936, 1935, 1934, 1933, 1932, 1931, 1930, 1929, 1928, 1927, 1926, 1925, 1924, 1923, 1921, 1920
3934 W 106TH ST	2014, 2010, 2006, 2004, 2003, 2001, 2000, 1999, 1996, 1995, 1992, 1991, 1990, 1986, 1985, 1981, 1976, 1972, 1971, 1969, 1967, 1966, 1965, 1963, 1962, 1961, 1958, 1956, 1955, 1952, 1951, 1949, 1948, 1947, 1945, 1944, 1942, 1940, 1939, 1938, 1937, 1936, 1935, 1934, 1933, 1932, 1931, 1930, 1929, 1928, 1927, 1926, 1925, 1924, 1923, 1921, 1920
3934 W 107TH ST	2014, 2010, 2006, 2004, 2003, 2000, 1999, 1996, 1995, 1992, 1991, 1990, 1986, 1985, 1981, 1980, 1976, 1972, 1971, 1970, 1969, 1967, 1966, 1965, 1963, 1962, 1961, 1958, 1956, 1955, 1952, 1951, 1949, 1948, 1947, 1946, 1945, 1944, 1942, 1940, 1939, 1938, 1937, 1936, 1935, 1934, 1933, 1932, 1931, 1930, 1929, 1928, 1927, 1926, 1925, 1924, 1923, 1921, 1920
3935 107TH ST W	2014, 2010, 2006, 2004, 2003, 2001, 2000, 1999, 1996, 1995, 1992, 1991, 1990, 1986, 1985, 1981, 1980, 1976, 1975, 1972, 1971, 1970, 1969, 1967, 1966, 1964, 1963, 1962, 1961, 1960, 1958, 1957, 1956, 1955, 1954, 1952, 1951, 1950, 1949, 1948, 1947, 1946, 1945, 1944, 1942, 1940, 1939, 1938, 1937, 1936, 1935, 1934, 1933, 1932, 1931, 1930, 1929, 1928, 1927, 1926, 1925, 1924, 1923, 1921, 1920
3935 108TH ST W	2014, 2010, 2006, 2004, 2003, 2001, 2000, 1999, 1996, 1995, 1992, 1991, 1990, 1986, 1985, 1981, 1980, 1976, 1975, 1972, 1971, 1970, 1969, 1967, 1966, 1964, 1963, 1962, 1961, 1960, 1958, 1957, 1956, 1955, 1954, 1952, 1951, 1950, 1949, 1948, 1947, 1946, 1945, 1944, 1942, 1940, 1939, 1938, 1937, 1936, 1935, 1934, 1933, 1932, 1931, 1930, 1929, 1928, 1927, 1926, 1925, 1924, 1923, 1921, 1920
4250 CENTURY BLVD W	2014, 2010, 2006, 2004, 2003, 2001, 2000, 1999, 1996, 1995, 1992, 1991, 1986, 1985, 1981, 1980, 1976, 1975, 1972, 1971, 1970, 1969, 1967, 1966, 1965, 1964, 1963, 1962, 1961, 1960, 1958, 1957, 1956, 1955, 1954, 1952, 1951, 1950, 1949, 1948, 1947, 1946, 1945, 1944, 1942, 1940, 1939, 1938, 1937, 1936, 1935, 1934, 1933, 1932, 1931, 1930, 1929, 1928, 1927, 1926, 1925, 1924, 1923, 1921, 1920
4250 W 101ST ST	2014, 2010, 2006, 2004, 2003, 2001, 2000, 1999, 1996, 1995, 1992, 1991, 1990, 1986, 1985, 1981, 1980, 1976, 1975, 1972, 1971, 1970, 1969, 1967, 1966, 1965, 1963, 1962, 1961, 1958, 1956, 1955, 1952, 1951, 1949, 1948, 1947, 1946, 1945, 1944, 1942, 1940, 1939, 1938, 1937, 1936, 1935, 1934, 1933, 1932, 1931, 1930, 1929, 1928, 1927, 1926, 1925, 1924, 1923, 1921, 1920
4250 W 104TH ST	2014, 2010, 2006, 2004, 2003, 2000, 1999, 1996, 1995, 1992, 1991, 1990, 1986, 1985, 1981, 1980, 1976, 1975, 1972, 1971, 1970, 1969, 1967, 1966, 1965, 1963, 1962, 1961, 1958, 1956, 1955, 1954, 1952, 1951, 1950, 1949, 1948, 1947, 1946, 1945, 1944, 1942, 1940, 1939, 1938, 1937, 1936, 1935, 1934, 1933, 1932, 1931, 1930, 1929, 1928, 1927, 1926, 1925, 1924, 1923, 1921, 1920
4250 W 106TH ST	2014, 2010, 2006, 2004, 2003, 2001, 2000, 1999, 1996, 1995, 1992, 1991, 1990, 1986, 1985, 1981, 1976, 1972, 1971, 1970, 1969, 1967, 1966, 1965, 1963, 1962, 1961, 1958, 1956, 1955, 1954, 1952, 1951, 1950, 1949, 1948, 1947, 1946, 1945, 1944, 1942, 1940, 1939, 1938, 1937, 1936, 1935, 1934, 1933, 1932, 1931, 1930, 1929, 1928, 1927, 1926, 1925, 1924, 1923, 1921, 1920
4250 W CENTURY BLVD	2014, 2010, 2006, 2004, 2003, 2000, 1999, 1996, 1995, 1992, 1991, 1990, 1986, 1985, 1981, 1980, 1976, 1975, 1972, 1971, 1970, 1969, 1967, 1966, 1965, 1964, 1963, 1962, 1961, 1958, 1957, 1956, 1955, 1954, 1952, 1951, 1950, 1949, 1948, 1947, 1945, 1944, 1942, 1940, 1939, 1938, 1937, 1936, 1935, 1934, 1933, 1932, 1931, 1930, 1929, 1928, 1927, 1926, 1925, 1924, 1923, 1921, 1920
4251 LENNOX BLVD	2014, 2010, 2006, 2004, 2003, 2001, 2000, 1999, 1996, 1995, 1992, 1991, 1990, 1986, 1985, 1981, 1980, 1976, 1975, 1972, 1971, 1969, 1967, 1966, 1964, 1963, 1962, 1961, 1958, 1957, 1956, 1955, 1954, 1952, 1951, 1950, 1949, 1948, 1947, 1946, 1945, 1944, 1942, 1940, 1939, 1938, 1937, 1936, 1935, 1934, 1933, 1932, 1931, 1930, 1929, 1928, 1927, 1926, 1925, 1924, 1923, 1921, 1920

FINDINGS

Address Researched	Address Not Identified in Research Source
4251 W 102ND ST	2014, 2010, 2006, 2004, 2003, 2000, 1999, 1996, 1995, 1992, 1991, 1990, 1986, 1985, 1981, 1980, 1976, 1972, 1971, 1969, 1967, 1966, 1965, 1963, 1962, 1961, 1958, 1956, 1955, 1952, 1951, 1949, 1948, 1947, 1945, 1944, 1942, 1940, 1939, 1938, 1937, 1936, 1935, 1934, 1933, 1932, 1931, 1930, 1929, 1928, 1927, 1926, 1925, 1924, 1923, 1921, 1920
4251 W 103RD ST	2014, 2010, 2006, 2004, 2003, 2001, 2000, 1999, 1996, 1995, 1992, 1991, 1990, 1986, 1985, 1981, 1980, 1976, 1975, 1972, 1971, 1969, 1967, 1966, 1965, 1963, 1962, 1961, 1958, 1956, 1955, 1952, 1951, 1949, 1948, 1947, 1945, 1944, 1942, 1940, 1939, 1938, 1937, 1936, 1935, 1934, 1933, 1932, 1931, 1930, 1929, 1928, 1927, 1926, 1925, 1924, 1923, 1921, 1920
4251 W 104TH ST	2014, 2010, 2006, 2004, 2003, 1999, 1996, 1995, 1992, 1991, 1990, 1986, 1985, 1981, 1980, 1976, 1975, 1972, 1971, 1970, 1969, 1967, 1966, 1965, 1964, 1963, 1962, 1961, 1958, 1956, 1955, 1952, 1951, 1949, 1948, 1947, 1945, 1944, 1942, 1940, 1939, 1938, 1937, 1936, 1935, 1934, 1933, 1932, 1931, 1930, 1929, 1928, 1927, 1926, 1925, 1924, 1923, 1921, 1920
4251 W 105TH ST	2014, 2010, 2006, 2004, 2003, 2000, 1999, 1996, 1995, 1992, 1991, 1990, 1986, 1985, 1981, 1980, 1976, 1975, 1972, 1971, 1970, 1969, 1967, 1966, 1965, 1963, 1962, 1961, 1958, 1956, 1955, 1952, 1951, 1949, 1948, 1947, 1946, 1945, 1944, 1942, 1940, 1939, 1938, 1937, 1936, 1935, 1934, 1933, 1932, 1931, 1930, 1929, 1928, 1927, 1926, 1925, 1924, 1923, 1921, 1920
4251 W 106TH ST	2014, 2010, 2006, 2004, 2003, 2000, 1999, 1996, 1995, 1992, 1991, 1990, 1986, 1985, 1981, 1980, 1976, 1972, 1971, 1970, 1969, 1967, 1966, 1965, 1963, 1962, 1961, 1958, 1956, 1955, 1952, 1951, 1950, 1949, 1948, 1947, 1946, 1945, 1944, 1942, 1940, 1939, 1938, 1937, 1936, 1935, 1934, 1933, 1932, 1931, 1930, 1929, 1928, 1927, 1926, 1925, 1924, 1923, 1921, 1920
4252 CENTURY BLVD W	2014, 2010, 2006, 2004, 2003, 2001, 1999, 1996, 1992, 1991, 1986, 1985, 1981, 1976, 1972, 1971, 1969, 1967, 1966, 1965, 1964, 1963, 1962, 1961, 1960, 1958, 1957, 1956, 1955, 1954, 1952, 1951, 1950, 1949, 1948, 1947, 1946, 1945, 1944, 1942, 1940, 1939, 1938, 1937, 1936, 1935, 1934, 1933, 1932, 1931, 1930, 1929, 1928, 1927, 1926, 1925, 1924, 1923, 1921, 1920
4252 W 101ST ST	2014, 2010, 2006, 2004, 2003, 2000, 1999, 1996, 1995, 1992, 1991, 1990, 1986, 1985, 1981, 1976, 1972, 1971, 1969, 1967, 1966, 1965, 1963, 1962, 1961, 1958, 1957, 1956, 1955, 1952, 1951, 1949, 1948, 1947, 1945, 1944, 1942, 1940, 1939, 1938, 1937, 1936, 1935, 1934, 1933, 1932, 1931, 1930, 1929, 1928, 1927, 1926, 1925, 1924, 1923, 1921, 1920
4252 W 102ND ST	2014, 2010, 2006, 2004, 2003, 2000, 1999, 1996, 1992, 1991, 1990, 1986, 1985, 1981, 1980, 1976, 1972, 1971, 1970, 1969, 1967, 1966, 1965, 1963, 1962, 1961, 1958, 1956, 1955, 1952, 1951, 1949, 1948, 1947, 1945, 1944, 1942, 1940, 1939, 1938, 1937, 1936, 1935, 1934, 1933, 1932, 1931, 1930, 1929, 1928, 1927, 1926, 1925, 1924, 1923, 1921, 1920
4252 W 103RD ST	2014, 2010, 2006, 2004, 2003, 2000, 1999, 1996, 1995, 1992, 1991, 1990, 1986, 1985, 1981, 1980, 1976, 1975, 1972, 1971, 1970, 1969, 1967, 1966, 1965, 1964, 1963, 1962, 1961, 1958, 1956, 1955, 1952, 1951, 1949, 1948, 1947, 1946, 1945, 1944, 1942, 1940, 1939, 1938, 1937, 1936, 1935, 1934, 1933, 1932, 1931, 1930, 1929, 1928, 1927, 1926, 1925, 1924, 1923, 1921, 1920
4252 W 105TH ST	2014, 2010, 2006, 2004, 2003, 2000, 1999, 1996, 1995, 1992, 1991, 1990, 1986, 1985, 1981, 1976, 1972, 1971, 1969, 1967, 1966, 1965, 1964, 1963, 1962, 1961, 1958, 1956, 1955, 1952, 1951, 1950, 1949, 1948, 1947, 1946, 1945, 1944, 1942, 1940, 1939, 1938, 1937, 1936, 1935, 1934, 1933, 1932, 1931, 1930, 1929, 1928, 1927, 1926, 1925, 1924, 1923, 1921, 1920
4252 W 106TH ST	2014, 2010, 2006, 2004, 2003, 2000, 1999, 1996, 1992, 1991, 1986, 1985, 1981, 1976, 1972, 1971, 1970, 1969, 1967, 1966, 1965, 1964, 1963, 1962, 1961, 1958, 1957, 1956, 1955, 1954, 1952, 1951, 1950, 1949, 1948, 1947, 1946, 1945, 1944, 1942, 1940, 1939, 1938, 1937, 1936, 1935, 1934, 1933, 1932, 1931, 1930, 1929, 1928, 1927, 1926, 1925, 1924, 1923, 1921, 1920

FINDINGS

Address Researched	Address Not Identified in Research Source
4252 W CENTURY BLVD	2014, 2010, 2006, 2004, 2003, 2000, 1999, 1996, 1995, 1992, 1991, 1990, 1975, 1972, 1971, 1970, 1969, 1967, 1966, 1965, 1963, 1962, 1961, 1960, 1958, 1957, 1956, 1955, 1954, 1952, 1951, 1950, 1949, 1948, 1947, 1946, 1945, 1944, 1942, 1940, 1939, 1938, 1937, 1936, 1935, 1934, 1933, 1932, 1931, 1930, 1929, 1928, 1927, 1926, 1925, 1924, 1923, 1921, 1920
4252-A W CENTURY BLVD	2014, 2010, 2006, 2004, 2003, 2001, 2000, 1999, 1996, 1995, 1992, 1991, 1990, 1986, 1985, 1981, 1976, 1975, 1972, 1971, 1970, 1969, 1967, 1966, 1965, 1964, 1963, 1962, 1961, 1960, 1958, 1957, 1956, 1955, 1954, 1952, 1951, 1950, 1949, 1948, 1947, 1946, 1945, 1944, 1942, 1940, 1939, 1938, 1937, 1936, 1935, 1934, 1933, 1932, 1931, 1930, 1929, 1928, 1927, 1926, 1925, 1924, 1923, 1921, 1920
4253 CENTURY BLVD	2014, 2010, 2006, 2004, 2003, 2001, 2000, 1999, 1996, 1995, 1992, 1991, 1990, 1986, 1985, 1981, 1980, 1976, 1975, 1972, 1971, 1970, 1969, 1967, 1966, 1965, 1964, 1963, 1962, 1961, 1960, 1958, 1957, 1956, 1955, 1954, 1952, 1951, 1950, 1949, 1948, 1947, 1946, 1945, 1944, 1942, 1940, 1939, 1938, 1937, 1936, 1934, 1933, 1932, 1931, 1930, 1929, 1928, 1927, 1926, 1925, 1924, 1923, 1921, 1920
4253 CENTURY BLVD W	2014, 2010, 2006, 2004, 2003, 2001, 2000, 1999, 1996, 1995, 1992, 1991, 1990, 1986, 1985, 1981, 1980, 1976, 1972, 1971, 1970, 1969, 1967, 1966, 1965, 1964, 1963, 1962, 1961, 1958, 1957, 1956, 1955, 1954, 1952, 1951, 1950, 1949, 1948, 1947, 1946, 1945, 1944, 1942, 1940, 1939, 1938, 1937, 1936, 1935, 1934, 1933, 1932, 1931, 1930, 1929, 1928, 1927, 1926, 1925, 1924, 1923, 1921, 1920
4253 LENNOX BLVD	2014, 2010, 2006, 2004, 2003, 2001, 1999, 1996, 1995, 1992, 1991, 1986, 1985, 1981, 1976, 1972, 1971, 1969, 1967, 1966, 1963, 1962, 1961, 1958, 1956, 1955, 1954, 1952, 1951, 1950, 1949, 1948, 1947, 1946, 1945, 1944, 1942, 1940, 1939, 1938, 1937, 1936, 1935, 1934, 1933, 1932, 1931, 1930, 1929, 1928, 1927, 1926, 1925, 1924, 1923, 1921, 1920
4253 W 101ST ST	2014, 2010, 2006, 2004, 2003, 2000, 1999, 1996, 1995, 1992, 1991, 1990, 1986, 1985, 1981, 1980, 1976, 1975, 1972, 1971, 1970, 1969, 1967, 1966, 1965, 1964, 1963, 1962, 1961, 1958, 1956, 1955, 1954, 1952, 1951, 1950, 1949, 1948, 1947, 1946, 1945, 1944, 1942, 1940, 1939, 1938, 1937, 1936, 1935, 1934, 1933, 1932, 1931, 1930, 1929, 1928, 1927, 1926, 1925, 1924, 1923, 1921, 1920
4253 W 102ND ST	2014, 2010, 2006, 2004, 2003, 2000, 1999, 1996, 1992, 1991, 1990, 1986, 1985, 1981, 1980, 1976, 1972, 1971, 1969, 1967, 1966, 1965, 1963, 1962, 1961, 1958, 1956, 1955, 1954, 1952, 1951, 1950, 1949, 1948, 1947, 1946, 1945, 1944, 1942, 1940, 1939, 1938, 1937, 1936, 1935, 1934, 1933, 1932, 1931, 1930, 1929, 1928, 1927, 1926, 1925, 1924, 1923, 1921, 1920
4253 W 105TH ST	2014, 2010, 2006, 2004, 2003, 2000, 1999, 1996, 1995, 1992, 1991, 1990, 1986, 1985, 1981, 1980, 1976, 1975, 1972, 1971, 1970, 1969, 1967, 1966, 1965, 1964, 1963, 1962, 1961, 1958, 1956, 1955, 1954, 1952, 1951, 1950, 1949, 1948, 1947, 1946, 1945, 1944, 1942, 1940, 1939, 1938, 1937, 1936, 1935, 1934, 1933, 1932, 1931, 1930, 1929, 1928, 1927, 1926, 1925, 1924, 1923, 1921, 1920
4253 W 105th St	2006, 2004, 2003, 2001, 2000, 1999, 1996, 1995, 1992, 1991, 1990, 1986, 1985, 1981, 1980, 1976, 1975, 1972, 1971, 1970, 1969, 1967, 1966, 1965, 1964, 1963, 1962, 1961, 1960, 1958, 1957, 1956, 1955, 1954, 1952, 1951, 1950, 1949, 1948, 1947, 1946, 1945, 1944, 1942, 1940, 1939, 1938, 1937, 1936, 1935, 1934, 1933, 1932, 1931, 1930, 1929, 1928, 1927, 1926, 1925, 1924, 1923, 1921, 1920
4253 W 105th St	2006, 2004, 2003, 2001, 2000, 1999, 1996, 1995, 1992, 1991, 1990, 1986, 1985, 1981, 1980, 1976, 1975, 1972, 1971, 1970, 1969, 1967, 1966, 1965, 1964, 1963, 1962, 1961, 1960, 1958, 1957, 1956, 1955, 1954, 1952, 1951, 1950, 1949, 1948, 1947, 1946, 1945, 1944, 1942, 1940, 1939, 1938, 1937, 1936, 1935, 1934, 1933, 1932, 1931, 1930, 1929, 1928, 1927, 1926, 1925, 1924, 1923, 1921, 1920
4253 W 106TH ST	2014, 2010, 2006, 2004, 2003, 2000, 1999, 1996, 1992, 1991, 1986, 1985, 1981, 1980, 1976, 1975, 1972, 1971, 1970, 1969, 1967, 1966, 1965, 1964, 1963, 1962, 1961, 1960, 1958, 1957, 1956, 1955, 1954, 1952, 1951, 1950, 1949, 1948, 1947, 1946, 1945, 1944, 1942, 1940, 1939, 1938, 1937, 1936, 1935, 1934, 1933, 1932, 1931, 1930, 1929, 1928, 1927, 1926, 1925, 1924, 1923, 1921, 1920

FINDINGS

Address Researched	Address Not Identified in Research Source
4253 W CENTURY BLVD	2014, 2010, 2006, 2004, 2003, 2001, 2000, 1999, 1996, 1995, 1992, 1991, 1990, 1986, 1985, 1981, 1980, 1975, 1972, 1971, 1970, 1969, 1966, 1965, 1964, 1963, 1962, 1961, 1958, 1956, 1955, 1952, 1951, 1950, 1949, 1948, 1947, 1945, 1944, 1942, 1940, 1939, 1938, 1937, 1936, 1935, 1934, 1933, 1932, 1931, 1930, 1929, 1928, 1927, 1926, 1925, 1924, 1923, 1921, 1920
4254 1/2 W 106TH ST	2014, 2010, 2006, 2004, 2003, 2001, 2000, 1999, 1996, 1995, 1992, 1991, 1990, 1986, 1985, 1981, 1980, 1976, 1975, 1972, 1971, 1970, 1969, 1967, 1966, 1965, 1963, 1962, 1961, 1960, 1958, 1957, 1956, 1955, 1954, 1952, 1951, 1950, 1949, 1948, 1947, 1946, 1945, 1944, 1942, 1940, 1939, 1938, 1937, 1936, 1935, 1934, 1933, 1932, 1931, 1930, 1929, 1928, 1927, 1926, 1925, 1924, 1923, 1921, 1920
4254 3/4 W 106TH ST	2014, 2010, 2006, 2004, 2003, 2001, 2000, 1999, 1996, 1995, 1992, 1991, 1990, 1986, 1985, 1981, 1980, 1976, 1975, 1972, 1971, 1970, 1969, 1967, 1966, 1965, 1963, 1962, 1961, 1958, 1957, 1956, 1955, 1954, 1952, 1951, 1950, 1949, 1948, 1947, 1946, 1945, 1944, 1942, 1940, 1939, 1938, 1937, 1936, 1935, 1934, 1933, 1932, 1931, 1930, 1929, 1928, 1927, 1926, 1925, 1924, 1923, 1921, 1920
4254 LENNOX BLVD	2014, 2010, 2006, 2004, 2003, 2001, 1999, 1996, 1995, 1992, 1991, 1990, 1986, 1985, 1981, 1980, 1976, 1975, 1972, 1971, 1970, 1969, 1967, 1966, 1965, 1964, 1963, 1962, 1961, 1960, 1958, 1956, 1955, 1954, 1952, 1951, 1950, 1949, 1948, 1947, 1946, 1945, 1944, 1942, 1940, 1939, 1938, 1937, 1936, 1935, 1934, 1933, 1932, 1931, 1930, 1929, 1928, 1927, 1926, 1925, 1924, 1923, 1921, 1920
4254 W 102ND ST	2014, 2010, 2006, 2004, 2003, 2000, 1999, 1996, 1995, 1992, 1991, 1990, 1986, 1985, 1981, 1980, 1976, 1972, 1971, 1969, 1967, 1966, 1965, 1963, 1962, 1961, 1958, 1956, 1955, 1952, 1951, 1949, 1948, 1947, 1945, 1944, 1942, 1940, 1939, 1938, 1937, 1936, 1935, 1934, 1933, 1932, 1931, 1930, 1929, 1928, 1927, 1926, 1925, 1924, 1923, 1921, 1920
4254 W 106TH ST	2014, 2010, 2006, 2004, 2003, 2000, 1999, 1996, 1995, 1992, 1991, 1986, 1985, 1981, 1976, 1972, 1971, 1970, 1969, 1967, 1966, 1965, 1964, 1963, 1962, 1961, 1958, 1957, 1956, 1955, 1954, 1952, 1951, 1950, 1949, 1948, 1947, 1946, 1945, 1944, 1942, 1940, 1939, 1938, 1937, 1936, 1935, 1934, 1933, 1932, 1931, 1930, 1929, 1928, 1927, 1926, 1925, 1924, 1923, 1921, 1920
4255 1/2 LENNOX BLVD	2014, 2010, 2006, 2004, 2003, 2001, 2000, 1999, 1996, 1995, 1992, 1991, 1990, 1986, 1985, 1981, 1980, 1976, 1975, 1972, 1971, 1970, 1969, 1967, 1966, 1965, 1963, 1962, 1961, 1960, 1958, 1957, 1956, 1955, 1954, 1952, 1951, 1950, 1949, 1948, 1947, 1946, 1945, 1944, 1942, 1940, 1939, 1938, 1937, 1936, 1935, 1934, 1933, 1932, 1931, 1930, 1929, 1928, 1927, 1926, 1925, 1924, 1923, 1921, 1920
4255 LENNOX BLVD	2014, 2010, 2006, 2004, 2003, 2001, 1999, 1996, 1995, 1992, 1991, 1986, 1985, 1981, 1980, 1976, 1975, 1972, 1971, 1970, 1969, 1967, 1966, 1964, 1963, 1962, 1961, 1960, 1958, 1957, 1956, 1955, 1954, 1952, 1951, 1950, 1949, 1948, 1947, 1946, 1945, 1944, 1942, 1940, 1939, 1938, 1937, 1936, 1935, 1934, 1933, 1932, 1931, 1930, 1929, 1928, 1927, 1926, 1925, 1924, 1923, 1921, 1920
4255 W 104TH ST	2014, 2010, 2006, 2004, 2003, 2000, 1999, 1996, 1992, 1991, 1986, 1985, 1981, 1976, 1972, 1971, 1970, 1969, 1967, 1966, 1965, 1963, 1962, 1961, 1958, 1956, 1955, 1952, 1951, 1949, 1948, 1947, 1945, 1944, 1942, 1940, 1939, 1938, 1937, 1936, 1935, 1934, 1933, 1932, 1931, 1930, 1929, 1928, 1927, 1926, 1925, 1924, 1923, 1921, 1920
4255 W 106TH ST	2014, 2010, 2006, 2004, 2003, 2000, 1999, 1996, 1995, 1992, 1991, 1990, 1986, 1985, 1981, 1980, 1976, 1975, 1972, 1971, 1970, 1969, 1967, 1966, 1965, 1964, 1963, 1962, 1961, 1960, 1958, 1956, 1955, 1954, 1952, 1951, 1950, 1949, 1948, 1947, 1946, 1945, 1944, 1942, 1940, 1939, 1938, 1937, 1936, 1935, 1934, 1933, 1932, 1931, 1930, 1929, 1928, 1927, 1926, 1925, 1924, 1923, 1921, 1920
4256 1/2 W 106TH ST	2014, 2010, 2006, 2004, 2003, 2001, 2000, 1999, 1996, 1995, 1992, 1991, 1990, 1986, 1985, 1981, 1980, 1976, 1975, 1972, 1971, 1970, 1969, 1967, 1966, 1965, 1964, 1963, 1962, 1961, 1958, 1957, 1956, 1955, 1954, 1952, 1951, 1950, 1949, 1948, 1947, 1946, 1945, 1944, 1942, 1940, 1939, 1938, 1937, 1936, 1935, 1934, 1933, 1932, 1931, 1930, 1929, 1928, 1927, 1926, 1925, 1924, 1923, 1921, 1920

FINDINGS

Address Researched	Address Not Identified in Research Source
4256 CENTURY BLVD W	2014, 2010, 2006, 2004, 2003, 2001, 2000, 1999, 1996, 1995, 1992, 1991, 1990, 1986, 1985, 1981, 1976, 1972, 1971, 1970, 1969, 1967, 1966, 1965, 1964, 1963, 1962, 1961, 1958, 1957, 1956, 1955, 1954, 1952, 1951, 1950, 1949, 1948, 1947, 1946, 1945, 1944, 1942, 1940, 1939, 1938, 1937, 1936, 1935, 1934, 1933, 1932, 1931, 1930, 1929, 1928, 1927, 1926, 1925, 1924, 1923, 1921, 1920
4256 LENNOX BLVD	2014, 2010, 2006, 2004, 2003, 2001, 1999, 1996, 1995, 1992, 1991, 1986, 1985, 1981, 1980, 1976, 1975, 1972, 1971, 1969, 1967, 1966, 1965, 1964, 1963, 1962, 1961, 1958, 1957, 1956, 1955, 1954, 1952, 1951, 1950, 1949, 1948, 1947, 1946, 1945, 1944, 1942, 1940, 1939, 1938, 1937, 1936, 1935, 1934, 1933, 1932, 1931, 1930, 1929, 1928, 1927, 1926, 1925, 1924, 1923, 1921, 1920
4256 W 101ST ST	2014, 2010, 2006, 2004, 2003, 2000, 1999, 1996, 1995, 1992, 1991, 1990, 1986, 1985, 1981, 1980, 1976, 1975, 1972, 1971, 1969, 1967, 1966, 1965, 1964, 1963, 1962, 1961, 1958, 1956, 1955, 1952, 1951, 1949, 1948, 1947, 1945, 1944, 1942, 1940, 1939, 1938, 1937, 1936, 1935, 1934, 1933, 1932, 1931, 1930, 1929, 1928, 1927, 1926, 1925, 1924, 1923, 1921, 1920
4256 W 104TH ST	2014, 2010, 2006, 2004, 2003, 1999, 1996, 1995, 1992, 1991, 1990, 1986, 1985, 1981, 1980, 1976, 1975, 1972, 1971, 1970, 1969, 1967, 1966, 1965, 1963, 1962, 1961, 1958, 1956, 1955, 1954, 1952, 1951, 1950, 1949, 1948, 1947, 1946, 1945, 1944, 1942, 1940, 1939, 1938, 1937, 1936, 1935, 1934, 1933, 1932, 1931, 1930, 1929, 1928, 1927, 1926, 1925, 1924, 1923, 1921, 1920
4256 W 106TH ST	2014, 2010, 2006, 2004, 2003, 1999, 1996, 1995, 1992, 1991, 1990, 1986, 1985, 1981, 1976, 1972, 1971, 1970, 1969, 1967, 1966, 1965, 1963, 1962, 1961, 1958, 1957, 1956, 1955, 1954, 1952, 1951, 1950, 1949, 1948, 1947, 1946, 1945, 1944, 1942, 1940, 1939, 1938, 1937, 1936, 1935, 1934, 1933, 1932, 1931, 1930, 1929, 1928, 1927, 1926, 1925, 1924, 1923, 1921, 1920
4256 W 106th St	2014, 2006, 2004, 2003, 2001, 2000, 1999, 1996, 1995, 1992, 1991, 1990, 1986, 1985, 1981, 1980, 1976, 1975, 1972, 1971, 1970, 1969, 1967, 1966, 1965, 1964, 1963, 1962, 1961, 1960, 1958, 1957, 1956, 1955, 1954, 1952, 1951, 1950, 1949, 1948, 1947, 1946, 1945, 1944, 1942, 1940, 1939, 1938, 1937, 1936, 1935, 1934, 1933, 1932, 1931, 1930, 1929, 1928, 1927, 1926, 1925, 1924, 1923, 1921, 1920
4256 W 106th St	2014, 2006, 2004, 2003, 2001, 2000, 1999, 1996, 1995, 1992, 1991, 1990, 1986, 1985, 1981, 1980, 1976, 1975, 1972, 1971, 1970, 1969, 1967, 1966, 1965, 1964, 1963, 1962, 1961, 1960, 1958, 1957, 1956, 1955, 1954, 1952, 1951, 1950, 1949, 1948, 1947, 1946, 1945, 1944, 1942, 1940, 1939, 1938, 1937, 1936, 1935, 1934, 1933, 1932, 1931, 1930, 1929, 1928, 1927, 1926, 1925, 1924, 1923, 1921, 1920
4256 W CENTURY BLVD	2014, 2010, 2006, 2004, 2003, 2000, 1999, 1996, 1995, 1992, 1991, 1990, 1986, 1985, 1981, 1980, 1976, 1975, 1972, 1971, 1970, 1969, 1966, 1965, 1963, 1961, 1958, 1956, 1955, 1952, 1951, 1949, 1948, 1947, 1945, 1944, 1942, 1940, 1939, 1938, 1937, 1936, 1935, 1934, 1933, 1932, 1931, 1930, 1929, 1928, 1927, 1926, 1925, 1924, 1923, 1921, 1920
4257 1/2 LENNOX BLVD	2014, 2010, 2006, 2004, 2003, 2001, 2000, 1999, 1996, 1995, 1992, 1991, 1990, 1986, 1985, 1981, 1980, 1976, 1975, 1972, 1971, 1970, 1969, 1967, 1966, 1965, 1963, 1962, 1961, 1960, 1958, 1957, 1956, 1955, 1954, 1952, 1951, 1950, 1949, 1948, 1947, 1946, 1945, 1944, 1942, 1940, 1939, 1938, 1937, 1936, 1935, 1934, 1933, 1932, 1931, 1930, 1929, 1928, 1927, 1926, 1925, 1924, 1923, 1921, 1920
4257 LENNOX BLVD	2014, 2010, 2006, 2004, 2003, 2001, 2000, 1999, 1996, 1995, 1992, 1991, 1990, 1986, 1985, 1981, 1976, 1972, 1971, 1969, 1967, 1966, 1964, 1963, 1962, 1961, 1958, 1956, 1955, 1954, 1952, 1951, 1950, 1949, 1948, 1947, 1945, 1944, 1942, 1940, 1939, 1938, 1937, 1936, 1935, 1934, 1933, 1932, 1931, 1930, 1929, 1928, 1927, 1926, 1925, 1924, 1923, 1921, 1920
4257 W 101ST ST	2014, 2010, 2006, 2004, 2003, 2000, 1999, 1996, 1995, 1992, 1991, 1990, 1986, 1985, 1981, 1980, 1976, 1975, 1972, 1971, 1969, 1967, 1966, 1965, 1963, 1962, 1961, 1958, 1956, 1955, 1954, 1952, 1951, 1950, 1949, 1948, 1947, 1946, 1945, 1944, 1942, 1940, 1939, 1938, 1937, 1936, 1935, 1934, 1933, 1932, 1931, 1930, 1929, 1928, 1927, 1926, 1925, 1924, 1923, 1921, 1920

FINDINGS

Address Researched	Address Not Identified in Research Source
4257 W 101st St	2006, 2004, 2003, 2001, 2000, 1999, 1996, 1995, 1992, 1991, 1990, 1986, 1985, 1981, 1980, 1976, 1975, 1972, 1971, 1970, 1969, 1967, 1966, 1965, 1964, 1963, 1962, 1961, 1960, 1958, 1957, 1956, 1955, 1954, 1952, 1951, 1950, 1949, 1948, 1947, 1946, 1945, 1944, 1942, 1940, 1939, 1938, 1937, 1936, 1935, 1934, 1933, 1932, 1931, 1930, 1929, 1928, 1927, 1926, 1925, 1924, 1923, 1921, 1920
4257 W 101st St	2006, 2004, 2003, 2001, 2000, 1999, 1996, 1995, 1992, 1991, 1990, 1986, 1985, 1981, 1980, 1976, 1975, 1972, 1971, 1970, 1969, 1967, 1966, 1965, 1964, 1963, 1962, 1961, 1960, 1958, 1957, 1956, 1955, 1954, 1952, 1951, 1950, 1949, 1948, 1947, 1946, 1945, 1944, 1942, 1940, 1939, 1938, 1937, 1936, 1935, 1934, 1933, 1932, 1931, 1930, 1929, 1928, 1927, 1926, 1925, 1924, 1923, 1921, 1920
4257 W 102ND ST	2014, 2010, 2006, 2004, 2003, 2000, 1999, 1996, 1995, 1992, 1991, 1990, 1986, 1985, 1981, 1980, 1976, 1972, 1971, 1970, 1969, 1967, 1966, 1965, 1963, 1962, 1961, 1958, 1956, 1955, 1952, 1951, 1949, 1948, 1947, 1946, 1945, 1944, 1942, 1940, 1939, 1938, 1937, 1936, 1935, 1934, 1933, 1932, 1931, 1930, 1929, 1928, 1927, 1926, 1925, 1924, 1923, 1921, 1920
4257 W 103RD ST	2014, 2010, 2006, 2004, 2003, 2000, 1999, 1996, 1992, 1991, 1990, 1986, 1985, 1981, 1980, 1976, 1972, 1971, 1969, 1967, 1966, 1965, 1964, 1963, 1962, 1961, 1958, 1956, 1955, 1952, 1951, 1949, 1948, 1947, 1945, 1944, 1942, 1940, 1939, 1938, 1937, 1936, 1935, 1934, 1933, 1932, 1931, 1930, 1929, 1928, 1927, 1926, 1925, 1924, 1923, 1921, 1920
4258 W 101ST ST	2014, 2010, 2006, 2004, 2003, 2000, 1999, 1996, 1995, 1992, 1991, 1990, 1986, 1985, 1981, 1980, 1976, 1975, 1972, 1971, 1970, 1969, 1967, 1966, 1965, 1963, 1962, 1961, 1958, 1956, 1955, 1952, 1951, 1949, 1948, 1947, 1945, 1944, 1942, 1940, 1939, 1938, 1937, 1936, 1935, 1934, 1933, 1932, 1931, 1930, 1929, 1928, 1927, 1926, 1925, 1924, 1923, 1921, 1920
4258 W 102ND ST	2014, 2010, 2006, 2004, 2003, 2000, 1999, 1996, 1995, 1992, 1991, 1990, 1986, 1985, 1981, 1980, 1976, 1975, 1972, 1971, 1970, 1969, 1967, 1966, 1965, 1963, 1962, 1961, 1958, 1956, 1955, 1952, 1951, 1950, 1949, 1948, 1947, 1946, 1945, 1944, 1942, 1940, 1939, 1938, 1937, 1936, 1935, 1934, 1933, 1932, 1931, 1930, 1929, 1928, 1927, 1926, 1925, 1924, 1923, 1921, 1920
4258 W 106TH ST	2014, 2010, 2006, 2004, 2003, 2000, 1999, 1996, 1995, 1992, 1991, 1990, 1986, 1985, 1981, 1980, 1976, 1972, 1971, 1970, 1969, 1967, 1966, 1965, 1964, 1963, 1962, 1961, 1958, 1957, 1956, 1955, 1954, 1952, 1951, 1949, 1948, 1947, 1945, 1944, 1942, 1940, 1939, 1938, 1937, 1936, 1935, 1934, 1933, 1932, 1931, 1930, 1929, 1928, 1927, 1926, 1925, 1924, 1923, 1921, 1920
4259 LENNOX BLVD	2014, 2010, 2006, 2004, 2003, 2001, 2000, 1999, 1996, 1995, 1992, 1991, 1986, 1985, 1981, 1976, 1972, 1971, 1969, 1967, 1966, 1964, 1963, 1962, 1961, 1958, 1957, 1956, 1955, 1954, 1952, 1951, 1950, 1949, 1948, 1947, 1946, 1945, 1944, 1942, 1940, 1939, 1938, 1937, 1936, 1935, 1934, 1933, 1932, 1931, 1930, 1929, 1928, 1927, 1926, 1925, 1924, 1923, 1921, 1920
4259 W 101ST ST	2014, 2010, 2006, 2004, 2003, 2000, 1999, 1996, 1995, 1992, 1991, 1986, 1985, 1981, 1976, 1972, 1971, 1969, 1967, 1966, 1965, 1963, 1962, 1961, 1958, 1956, 1955, 1952, 1951, 1949, 1948, 1947, 1946, 1945, 1944, 1942, 1940, 1939, 1938, 1937, 1936, 1935, 1934, 1933, 1932, 1931, 1930, 1929, 1928, 1927, 1926, 1925, 1924, 1923, 1921, 1920
4259 W 105TH ST	2014, 2010, 2006, 2004, 2003, 2000, 1999, 1996, 1995, 1992, 1991, 1990, 1986, 1985, 1981, 1976, 1975, 1972, 1971, 1970, 1969, 1967, 1966, 1965, 1964, 1963, 1962, 1961, 1958, 1956, 1955, 1954, 1952, 1951, 1950, 1949, 1948, 1947, 1946, 1945, 1944, 1942, 1940, 1939, 1938, 1937, 1936, 1935, 1934, 1933, 1932, 1931, 1930, 1929, 1928, 1927, 1926, 1925, 1924, 1923, 1921, 1920
4259 W CENTURY BLVD	2014, 2010, 2006, 2004, 2003, 2000, 1999, 1996, 1995, 1992, 1991, 1990, 1986, 1985, 1981, 1980, 1976, 1975, 1972, 1971, 1970, 1969, 1967, 1966, 1965, 1964, 1963, 1962, 1961, 1960, 1958, 1957, 1956, 1955, 1954, 1952, 1951, 1950, 1949, 1948, 1947, 1946, 1945, 1944, 1942, 1940, 1939, 1938, 1937, 1936, 1935, 1934, 1933, 1932, 1931, 1930, 1929, 1928, 1927, 1926, 1925, 1924, 1923, 1921, 1920

FINDINGS

Address Researched	Address Not Identified in Research Source
426 E 97TH ST	2014, 2010, 2006, 2004, 2003, 2000, 1999, 1996, 1995, 1992, 1991, 1986, 1985, 1981, 1980, 1976, 1975, 1972, 1971, 1970, 1969, 1967, 1966, 1965, 1964, 1963, 1962, 1961, 1960, 1958, 1957, 1956, 1955, 1954, 1952, 1951, 1950, 1949, 1948, 1947, 1946, 1945, 1944, 1942, 1940, 1939, 1938, 1937, 1936, 1935, 1934, 1933, 1932, 1931, 1930, 1929, 1928, 1927, 1926, 1925, 1924, 1923, 1921, 1920
426 E 98TH ST	2014, 2010, 2006, 2004, 2003, 1999, 1996, 1995, 1992, 1991, 1990, 1986, 1985, 1981, 1980, 1976, 1975, 1972, 1971, 1970, 1969, 1967, 1966, 1965, 1963, 1962, 1961, 1958, 1956, 1955, 1952, 1951, 1949, 1948, 1947, 1946, 1945, 1944, 1942, 1940, 1939, 1938, 1937, 1936, 1935, 1934, 1933, 1932, 1931, 1930, 1929, 1928, 1927, 1926, 1925, 1924, 1923, 1921, 1920
426 E 98th St	2010, 2006, 2004, 2003, 2001, 2000, 1999, 1996, 1995, 1992, 1991, 1990, 1986, 1985, 1981, 1980, 1976, 1975, 1972, 1971, 1970, 1969, 1967, 1966, 1965, 1964, 1963, 1962, 1961, 1960, 1958, 1957, 1956, 1955, 1954, 1952, 1951, 1950, 1949, 1948, 1947, 1946, 1945, 1944, 1942, 1940, 1939, 1938, 1937, 1936, 1935, 1934, 1933, 1932, 1931, 1930, 1929, 1928, 1927, 1926, 1925, 1924, 1923, 1921, 1920
426 E 98th St	2010, 2006, 2004, 2003, 2001, 2000, 1999, 1996, 1995, 1992, 1991, 1990, 1986, 1985, 1981, 1980, 1976, 1975, 1972, 1971, 1970, 1969, 1967, 1966, 1965, 1964, 1963, 1962, 1961, 1960, 1958, 1957, 1956, 1955, 1954, 1952, 1951, 1950, 1949, 1948, 1947, 1946, 1945, 1944, 1942, 1940, 1939, 1938, 1937, 1936, 1935, 1934, 1933, 1932, 1931, 1930, 1929, 1928, 1927, 1926, 1925, 1924, 1923, 1921, 1920
426 E 99TH	2014, 2010, 2006, 2004, 2003, 2001, 2000, 1999, 1996, 1995, 1992, 1991, 1980, 1976, 1975, 1972, 1970, 1969, 1967, 1966, 1965, 1964, 1963, 1961, 1960, 1958, 1957, 1956, 1955, 1954, 1952, 1951, 1950, 1949, 1948, 1947, 1946, 1945, 1944, 1942, 1940, 1939, 1938, 1937, 1936, 1935, 1934, 1933, 1932, 1931, 1930, 1929, 1928, 1927, 1926, 1925, 1924, 1923, 1921, 1920
426 E 99TH ST	2014, 2010, 2006, 2004, 2003, 1999, 1996, 1992, 1986, 1981, 1976, 1972, 1971, 1969, 1966, 1965, 1963, 1962, 1961, 1956, 1955, 1952, 1951, 1949, 1948, 1947, 1946, 1945, 1944, 1942, 1940, 1939, 1938, 1937, 1936, 1935, 1934, 1933, 1932, 1931, 1930, 1929, 1928, 1927, 1926, 1925, 1924, 1923, 1921, 1920
426 E 99th St	2006, 2004, 2003, 2001, 2000, 1999, 1996, 1995, 1992, 1991, 1990, 1986, 1985, 1981, 1980, 1976, 1975, 1972, 1971, 1970, 1969, 1967, 1966, 1965, 1964, 1963, 1962, 1961, 1960, 1958, 1957, 1956, 1955, 1954, 1952, 1951, 1950, 1949, 1948, 1947, 1946, 1945, 1944, 1942, 1940, 1939, 1938, 1937, 1936, 1935, 1934, 1933, 1932, 1931, 1930, 1929, 1928, 1927, 1926, 1925, 1924, 1923, 1921, 1920
426 E 99th St	2006, 2004, 2003, 2001, 2000, 1999, 1996, 1995, 1992, 1991, 1990, 1986, 1985, 1981, 1980, 1976, 1975, 1972, 1971, 1970, 1969, 1967, 1966, 1965, 1964, 1963, 1962, 1961, 1960, 1958, 1957, 1956, 1955, 1954, 1952, 1951, 1950, 1949, 1948, 1947, 1946, 1945, 1944, 1942, 1940, 1939, 1938, 1937, 1936, 1935, 1934, 1933, 1932, 1931, 1930, 1929, 1928, 1927, 1926, 1925, 1924, 1923, 1921, 1920
4260 1/2 W 106TH ST	2014, 2010, 2006, 2004, 2003, 2001, 2000, 1999, 1996, 1995, 1992, 1991, 1990, 1986, 1985, 1981, 1980, 1976, 1975, 1972, 1971, 1970, 1969, 1967, 1966, 1965, 1964, 1963, 1962, 1961, 1958, 1957, 1956, 1955, 1954, 1952, 1951, 1950, 1949, 1948, 1947, 1946, 1945, 1944, 1942, 1940, 1939, 1938, 1937, 1936, 1935, 1934, 1933, 1932, 1931, 1930, 1929, 1928, 1927, 1926, 1925, 1924, 1923, 1921, 1920
4260 W 104TH ST	2014, 2010, 2006, 2004, 2003, 2000, 1999, 1996, 1995, 1992, 1991, 1990, 1986, 1985, 1981, 1980, 1976, 1972, 1971, 1970, 1969, 1967, 1966, 1965, 1963, 1962, 1961, 1958, 1956, 1955, 1952, 1951, 1949, 1948, 1947, 1945, 1944, 1942, 1940, 1939, 1938, 1937, 1936, 1935, 1934, 1933, 1932, 1931, 1930, 1929, 1928, 1927, 1926, 1925, 1924, 1923, 1921, 1920
4260 W 105TH ST	2014, 2010, 2006, 2004, 2003, 2000, 1999, 1996, 1995, 1992, 1991, 1986, 1985, 1981, 1976, 1972, 1971, 1969, 1967, 1966, 1965, 1963, 1962, 1961, 1958, 1956, 1955, 1954, 1952, 1951, 1949, 1948, 1947, 1946, 1945, 1944, 1942, 1940, 1939, 1938, 1937, 1936, 1935, 1934, 1933, 1932, 1931, 1930, 1929, 1928, 1927, 1926, 1925, 1924, 1923, 1921, 1920

FINDINGS

Address Researched	Address Not Identified in Research Source
4260 W 106TH ST	2014, 2010, 2006, 2004, 2003, 1999, 1996, 1992, 1991, 1990, 1986, 1985, 1981, 1976, 1972, 1971, 1970, 1969, 1967, 1966, 1965, 1963, 1962, 1961, 1958, 1957, 1956, 1955, 1954, 1952, 1951, 1950, 1949, 1948, 1947, 1946, 1945, 1944, 1942, 1940, 1939, 1938, 1937, 1936, 1935, 1934, 1933, 1932, 1931, 1930, 1929, 1928, 1927, 1926, 1925, 1924, 1923, 1921, 1920
4261 LENNOX BLVD	2014, 2010, 2006, 2004, 2003, 2001, 1999, 1996, 1995, 1992, 1991, 1990, 1986, 1985, 1981, 1980, 1976, 1975, 1972, 1971, 1970, 1969, 1967, 1966, 1963, 1962, 1961, 1958, 1956, 1955, 1952, 1951, 1950, 1949, 1948, 1947, 1946, 1945, 1944, 1942, 1940, 1939, 1938, 1937, 1936, 1935, 1934, 1933, 1932, 1931, 1930, 1929, 1928, 1927, 1926, 1925, 1924, 1923, 1921, 1920
4261 W 105TH ST	2014, 2010, 2006, 2004, 2003, 2000, 1999, 1996, 1992, 1991, 1990, 1986, 1985, 1981, 1980, 1976, 1972, 1971, 1970, 1969, 1967, 1966, 1965, 1964, 1963, 1962, 1961, 1960, 1958, 1957, 1956, 1955, 1954, 1952, 1951, 1950, 1949, 1948, 1947, 1946, 1945, 1944, 1942, 1940, 1939, 1938, 1937, 1936, 1935, 1934, 1933, 1932, 1931, 1930, 1929, 1928, 1927, 1926, 1925, 1924, 1923, 1921, 1920
4261 W 106TH ST	2014, 2010, 2006, 2004, 2003, 2000, 1999, 1996, 1995, 1992, 1991, 1990, 1986, 1985, 1981, 1980, 1976, 1972, 1971, 1970, 1969, 1967, 1966, 1965, 1964, 1963, 1962, 1961, 1958, 1956, 1955, 1952, 1951, 1950, 1949, 1948, 1947, 1945, 1944, 1942, 1940, 1939, 1938, 1937, 1936, 1935, 1934, 1933, 1932, 1931, 1930, 1929, 1928, 1927, 1926, 1925, 1924, 1923, 1921, 1920
4262 1/2 W 104TH ST	2014, 2010, 2006, 2004, 2003, 2001, 2000, 1999, 1996, 1995, 1992, 1991, 1990, 1986, 1985, 1981, 1980, 1976, 1975, 1972, 1971, 1970, 1969, 1967, 1966, 1965, 1963, 1962, 1961, 1958, 1957, 1956, 1955, 1954, 1952, 1951, 1950, 1949, 1948, 1947, 1946, 1945, 1944, 1942, 1940, 1939, 1938, 1937, 1936, 1935, 1934, 1933, 1932, 1931, 1930, 1929, 1928, 1927, 1926, 1925, 1924, 1923, 1921, 1920
4262 3/4 W 106TH ST	2014, 2010, 2006, 2004, 2003, 2001, 2000, 1999, 1996, 1995, 1992, 1991, 1990, 1986, 1985, 1981, 1980, 1976, 1975, 1972, 1971, 1970, 1969, 1967, 1966, 1965, 1964, 1963, 1962, 1961, 1958, 1957, 1956, 1955, 1954, 1952, 1951, 1950, 1949, 1948, 1947, 1946, 1945, 1944, 1942, 1940, 1939, 1938, 1937, 1936, 1935, 1934, 1933, 1932, 1931, 1930, 1929, 1928, 1927, 1926, 1925, 1924, 1923, 1921, 1920
4262 W 104TH ST	2014, 2010, 2006, 2004, 2003, 2001, 2000, 1999, 1996, 1995, 1992, 1991, 1990, 1986, 1985, 1981, 1976, 1972, 1971, 1970, 1969, 1967, 1966, 1965, 1963, 1962, 1961, 1958, 1957, 1956, 1955, 1952, 1951, 1950, 1949, 1948, 1947, 1946, 1945, 1944, 1942, 1940, 1939, 1938, 1937, 1936, 1935, 1934, 1933, 1932, 1931, 1930, 1929, 1928, 1927, 1926, 1925, 1924, 1923, 1921, 1920
4262 W 105TH ST	2014, 2010, 2006, 2004, 2003, 2000, 1999, 1996, 1995, 1992, 1991, 1986, 1985, 1981, 1976, 1972, 1971, 1969, 1967, 1966, 1965, 1963, 1962, 1961, 1958, 1956, 1955, 1954, 1952, 1951, 1950, 1949, 1948, 1947, 1946, 1945, 1944, 1942, 1940, 1939, 1938, 1937, 1936, 1935, 1934, 1933, 1932, 1931, 1930, 1929, 1928, 1927, 1926, 1925, 1924, 1923, 1921, 1920
4262 W 106TH ST	2014, 2010, 2006, 2004, 2003, 1999, 1996, 1992, 1991, 1986, 1985, 1981, 1976, 1972, 1971, 1970, 1969, 1967, 1966, 1965, 1963, 1962, 1961, 1958, 1957, 1956, 1955, 1954, 1952, 1951, 1950, 1949, 1948, 1947, 1946, 1945, 1944, 1942, 1940, 1939, 1938, 1937, 1936, 1935, 1934, 1933, 1932, 1931, 1930, 1929, 1928, 1927, 1926, 1925, 1924, 1923, 1921, 1920
4263 CENTURY BLVD W	2014, 2010, 2006, 2004, 2003, 2001, 2000, 1999, 1996, 1995, 1992, 1991, 1990, 1986, 1985, 1981, 1980, 1976, 1975, 1972, 1971, 1970, 1969, 1967, 1966, 1965, 1964, 1963, 1962, 1961, 1958, 1957, 1956, 1955, 1954, 1952, 1951, 1950, 1949, 1948, 1947, 1946, 1945, 1944, 1942, 1940, 1939, 1938, 1937, 1936, 1935, 1934, 1933, 1932, 1931, 1930, 1929, 1928, 1927, 1926, 1925, 1924, 1923, 1921, 1920
4263 LENNOX BLVD	2014, 2010, 2006, 2004, 2003, 2001, 1999, 1996, 1995, 1992, 1991, 1986, 1985, 1981, 1976, 1972, 1971, 1969, 1967, 1966, 1964, 1963, 1962, 1961, 1958, 1957, 1956, 1955, 1954, 1952, 1951, 1950, 1949, 1948, 1947, 1946, 1945, 1944, 1942, 1940, 1939, 1938, 1937, 1936, 1935, 1934, 1933, 1932, 1931, 1930, 1929, 1928, 1927, 1926, 1925, 1924, 1923, 1921, 1920

FINDINGS

Address Researched	Address Not Identified in Research Source
4263 W 105TH ST	2014, 2010, 2006, 2004, 2003, 2000, 1999, 1996, 1992, 1991, 1986, 1985, 1981, 1980, 1976, 1975, 1972, 1971, 1970, 1969, 1967, 1966, 1965, 1963, 1962, 1961, 1956, 1955, 1954, 1952, 1951, 1950, 1949, 1948, 1947, 1946, 1945, 1944, 1942, 1940, 1939, 1938, 1937, 1936, 1935, 1934, 1933, 1932, 1931, 1930, 1929, 1928, 1927, 1926, 1925, 1924, 1923, 1921, 1920
4263 W 106TH ST	2014, 2010, 2006, 2004, 2003, 2000, 1999, 1996, 1995, 1992, 1991, 1990, 1986, 1985, 1981, 1980, 1976, 1975, 1972, 1971, 1970, 1969, 1967, 1966, 1965, 1963, 1962, 1961, 1958, 1956, 1955, 1954, 1952, 1951, 1949, 1948, 1947, 1946, 1945, 1944, 1942, 1940, 1939, 1938, 1937, 1936, 1935, 1934, 1933, 1932, 1931, 1930, 1929, 1928, 1927, 1926, 1925, 1924, 1923, 1921, 1920
4263 W CENTURY BLVD	2014, 2010, 2006, 2004, 2003, 2000, 1999, 1996, 1995, 1992, 1991, 1990, 1986, 1985, 1981, 1980, 1976, 1975, 1972, 1971, 1970, 1969, 1967, 1966, 1965, 1964, 1963, 1962, 1961, 1958, 1956, 1955, 1952, 1951, 1950, 1949, 1948, 1947, 1946, 1945, 1944, 1942, 1940, 1939, 1938, 1937, 1936, 1935, 1934, 1933, 1932, 1931, 1930, 1929, 1928, 1927, 1926, 1925, 1924, 1923, 1921, 1920
4264 E CENTURY BLVD	2014, 2010, 2006, 2004, 2003, 2001, 2000, 1999, 1996, 1995, 1992, 1991, 1990, 1986, 1985, 1981, 1980, 1976, 1975, 1972, 1971, 1970, 1969, 1967, 1966, 1965, 1964, 1963, 1962, 1961, 1960, 1958, 1957, 1956, 1955, 1952, 1951, 1949, 1948, 1947, 1946, 1945, 1944, 1942, 1940, 1939, 1938, 1937, 1936, 1935, 1934, 1933, 1932, 1931, 1930, 1929, 1928, 1927, 1926, 1925, 1924, 1923, 1921, 1920
427 1/2 E 98TH ST	2014, 2010, 2006, 2004, 2003, 2001, 2000, 1999, 1996, 1995, 1992, 1991, 1990, 1986, 1985, 1981, 1980, 1976, 1975, 1972, 1971, 1970, 1969, 1967, 1966, 1965, 1963, 1962, 1961, 1958, 1956, 1955, 1954, 1952, 1951, 1950, 1949, 1948, 1947, 1946, 1945, 1944, 1942, 1940, 1939, 1938, 1937, 1936, 1935, 1934, 1933, 1932, 1931, 1930, 1929, 1928, 1927, 1926, 1925, 1924, 1923, 1921, 1920
427 E 98TH ST	2014, 2010, 2006, 2004, 2003, 1999, 1996, 1995, 1992, 1991, 1986, 1985, 1981, 1976, 1972, 1971, 1969, 1967, 1966, 1965, 1963, 1962, 1961, 1958, 1957, 1956, 1955, 1952, 1951, 1950, 1949, 1948, 1947, 1946, 1945, 1944, 1942, 1940, 1939, 1938, 1937, 1936, 1935, 1934, 1933, 1932, 1931, 1930, 1929, 1928, 1927, 1926, 1925, 1924, 1923, 1921, 1920
427 E HARDY ST	2014, 2010, 2006, 2004, 2003, 2001, 2000, 1999, 1996, 1995, 1992, 1991, 1990, 1986, 1985, 1981, 1980, 1976, 1975, 1972, 1971, 1970, 1969, 1967, 1966, 1965, 1964, 1963, 1962, 1961, 1958, 1956, 1955, 1952, 1951, 1949, 1948, 1947, 1945, 1944, 1942, 1940, 1939, 1938, 1937, 1936, 1935, 1934, 1933, 1932, 1931, 1930, 1929, 1928, 1927, 1926, 1925, 1924, 1923, 1921, 1920
428 98TH ST E	2014, 2010, 2006, 2004, 2003, 2001, 2000, 1999, 1996, 1995, 1992, 1991, 1990, 1986, 1985, 1981, 1980, 1976, 1975, 1972, 1971, 1970, 1969, 1967, 1966, 1965, 1964, 1963, 1962, 1961, 1960, 1958, 1957, 1956, 1955, 1954, 1952, 1950, 1949, 1948, 1947, 1946, 1945, 1944, 1942, 1940, 1939, 1938, 1937, 1936, 1935, 1934, 1933, 1932, 1931, 1930, 1929, 1928, 1927, 1926, 1925, 1924, 1923, 1921, 1920
428 99TH ST E	2014, 2010, 2006, 2004, 2003, 2001, 2000, 1999, 1996, 1995, 1992, 1991, 1990, 1986, 1985, 1981, 1980, 1976, 1975, 1972, 1971, 1970, 1969, 1967, 1966, 1965, 1964, 1963, 1962, 1961, 1960, 1958, 1957, 1956, 1955, 1954, 1952, 1950, 1949, 1948, 1947, 1946, 1945, 1944, 1942, 1940, 1939, 1938, 1937, 1936, 1935, 1934, 1933, 1932, 1931, 1930, 1929, 1928, 1927, 1926, 1925, 1924, 1923, 1921, 1920
428 E 97TH ST	2014, 2010, 2006, 2004, 2003, 2000, 1999, 1996, 1995, 1992, 1991, 1990, 1986, 1985, 1981, 1980, 1976, 1972, 1971, 1969, 1967, 1966, 1965, 1964, 1963, 1962, 1961, 1960, 1958, 1957, 1956, 1955, 1952, 1951, 1950, 1949, 1948, 1947, 1946, 1945, 1944, 1942, 1940, 1939, 1938, 1937, 1936, 1935, 1934, 1933, 1932, 1931, 1930, 1929, 1928, 1927, 1926, 1925, 1924, 1923, 1921, 1920
428 E 98TH ST	2014, 2010, 2006, 2004, 2003, 2000, 1999, 1996, 1995, 1992, 1991, 1990, 1986, 1985, 1981, 1980, 1976, 1972, 1971, 1969, 1967, 1966, 1965, 1963, 1962, 1961, 1960, 1958, 1957, 1956, 1955, 1954, 1952, 1951, 1950, 1949, 1948, 1947, 1945, 1944, 1942, 1940, 1939, 1938, 1937, 1936, 1935, 1934, 1933, 1932, 1931, 1930, 1929, 1928, 1927, 1926, 1925, 1924, 1923, 1921, 1920

FINDINGS

Address Researched	Address Not Identified in Research Source
428 E HARDY ST	2014, 2010, 2006, 2004, 2003, 2001, 1999, 1996, 1992, 1991, 1990, 1986, 1985, 1981, 1976, 1972, 1971, 1970, 1969, 1967, 1966, 1965, 1964, 1963, 1962, 1961, 1958, 1956, 1955, 1952, 1951, 1949, 1948, 1947, 1946, 1945, 1944, 1942, 1939, 1938, 1937, 1936, 1935, 1934, 1933, 1932, 1931, 1930, 1929, 1928, 1927, 1926, 1925, 1924, 1923, 1921, 1920
429 E 97TH ST	2014, 2010, 2006, 2004, 2003, 2000, 1999, 1996, 1992, 1991, 1986, 1985, 1981, 1976, 1972, 1971, 1970, 1969, 1967, 1966, 1965, 1963, 1962, 1961, 1960, 1958, 1957, 1956, 1955, 1954, 1952, 1951, 1950, 1949, 1948, 1947, 1946, 1945, 1944, 1942, 1940, 1939, 1938, 1937, 1936, 1935, 1934, 1933, 1932, 1931, 1930, 1929, 1928, 1927, 1926, 1925, 1924, 1923, 1921, 1920
429 E 98TH ST	2014, 2010, 2006, 2004, 2003, 1999, 1996, 1995, 1992, 1991, 1990, 1986, 1985, 1981, 1976, 1972, 1971, 1969, 1967, 1966, 1965, 1963, 1962, 1961, 1958, 1956, 1955, 1952, 1951, 1949, 1948, 1947, 1946, 1945, 1944, 1942, 1940, 1939, 1938, 1937, 1936, 1935, 1934, 1933, 1932, 1931, 1930, 1929, 1928, 1927, 1926, 1925, 1924, 1923, 1921, 1920
429 E 99TH ST	2014, 2010, 2006, 2004, 2003, 2000, 1999, 1996, 1995, 1992, 1991, 1990, 1986, 1985, 1981, 1976, 1972, 1971, 1970, 1969, 1967, 1966, 1965, 1963, 1962, 1961, 1958, 1956, 1955, 1952, 1951, 1949, 1948, 1947, 1946, 1945, 1944, 1942, 1940, 1939, 1938, 1937, 1936, 1935, 1934, 1933, 1932, 1931, 1930, 1929, 1928, 1927, 1926, 1925, 1924, 1923, 1921, 1920
430 E 97TH ST	2014, 2010, 2006, 2004, 2003, 2000, 1999, 1996, 1995, 1992, 1991, 1990, 1986, 1985, 1981, 1980, 1976, 1975, 1972, 1971, 1969, 1967, 1966, 1965, 1964, 1963, 1962, 1961, 1960, 1958, 1956, 1955, 1954, 1952, 1951, 1950, 1949, 1948, 1947, 1946, 1945, 1944, 1942, 1940, 1939, 1938, 1937, 1936, 1935, 1934, 1933, 1932, 1931, 1930, 1929, 1928, 1927, 1926, 1925, 1924, 1923, 1921, 1920
430 E 98TH ST	2014, 2010, 2006, 2004, 2003, 2000, 1999, 1996, 1995, 1992, 1991, 1990, 1986, 1985, 1981, 1980, 1976, 1975, 1972, 1971, 1970, 1969, 1967, 1966, 1965, 1963, 1962, 1961, 1960, 1958, 1957, 1956, 1955, 1954, 1952, 1951, 1950, 1949, 1948, 1947, 1946, 1945, 1944, 1942, 1940, 1939, 1938, 1937, 1936, 1935, 1934, 1933, 1932, 1931, 1930, 1929, 1928, 1927, 1926, 1925, 1924, 1923, 1921, 1920
430 E HARDY ST	2014, 2010, 2006, 2004, 2003, 2001, 1999, 1996, 1995, 1992, 1991, 1990, 1986, 1985, 1981, 1980, 1976, 1975, 1972, 1971, 1970, 1969, 1967, 1966, 1965, 1964, 1963, 1962, 1961, 1960, 1958, 1957, 1956, 1955, 1954, 1952, 1951, 1950, 1949, 1948, 1947, 1946, 1945, 1944, 1942, 1940, 1939, 1938, 1937, 1936, 1935, 1934, 1933, 1932, 1931, 1930, 1929, 1928, 1927, 1926, 1925, 1924, 1923, 1921, 1920
4300 CENTURY BLVD W	2014, 2010, 2006, 2004, 2003, 2001, 1999, 1996, 1992, 1991, 1986, 1985, 1981, 1980, 1976, 1975, 1972, 1971, 1970, 1969, 1967, 1966, 1965, 1964, 1963, 1962, 1961, 1960, 1958, 1957, 1956, 1955, 1954, 1952, 1951, 1950, 1949, 1948, 1947, 1946, 1945, 1944, 1942, 1940, 1939, 1938, 1937, 1936, 1935, 1934, 1933, 1932, 1931, 1930, 1929, 1928, 1927, 1926, 1925, 1924, 1923, 1921, 1920
4300 E CENTURY BLVD	2014, 2010, 2006, 2004, 2003, 2001, 2000, 1999, 1996, 1995, 1992, 1991, 1990, 1986, 1985, 1976, 1972, 1971, 1970, 1969, 1967, 1966, 1965, 1963, 1962, 1961, 1958, 1956, 1955, 1954, 1952, 1951, 1950, 1949, 1948, 1947, 1946, 1945, 1944, 1942, 1940, 1939, 1938, 1937, 1936, 1935, 1934, 1933, 1932, 1931, 1930, 1929, 1928, 1927, 1926, 1925, 1924, 1923, 1921, 1920
4300 W 101ST ST	2014, 2010, 2006, 2004, 2003, 2000, 1999, 1996, 1995, 1992, 1991, 1986, 1985, 1981, 1976, 1972, 1971, 1969, 1967, 1966, 1965, 1963, 1962, 1961, 1958, 1956, 1955, 1952, 1951, 1949, 1948, 1947, 1945, 1944, 1942, 1940, 1939, 1938, 1937, 1936, 1935, 1934, 1933, 1932, 1931, 1930, 1929, 1928, 1927, 1926, 1925, 1924, 1923, 1921, 1920
4300 W 104TH ST	2014, 2010, 2006, 2004, 2003, 2000, 1999, 1996, 1992, 1991, 1990, 1986, 1985, 1981, 1976, 1975, 1972, 1971, 1970, 1969, 1967, 1966, 1965, 1963, 1962, 1961, 1958, 1956, 1955, 1952, 1951, 1949, 1948, 1947, 1946, 1945, 1944, 1942, 1940, 1939, 1938, 1937, 1936, 1935, 1934, 1933, 1932, 1931, 1930, 1929, 1928, 1927, 1926, 1925, 1924, 1923, 1921, 1920

FINDINGS

Address Researched	Address Not Identified in Research Source
4300 W 104th St	2010, 2006, 2004, 2003, 2001, 2000, 1999, 1996, 1995, 1992, 1991, 1990, 1986, 1985, 1981, 1980, 1976, 1975, 1972, 1971, 1970, 1969, 1967, 1966, 1965, 1964, 1963, 1962, 1961, 1960, 1958, 1957, 1956, 1955, 1954, 1952, 1951, 1950, 1949, 1948, 1947, 1946, 1945, 1944, 1942, 1940, 1939, 1938, 1937, 1936, 1935, 1934, 1933, 1932, 1931, 1930, 1929, 1928, 1927, 1926, 1925, 1924, 1923, 1921, 1920
4300 W 104th St	2010, 2006, 2004, 2003, 2001, 2000, 1999, 1996, 1995, 1992, 1991, 1990, 1986, 1985, 1981, 1980, 1976, 1975, 1972, 1971, 1970, 1969, 1967, 1966, 1965, 1964, 1963, 1962, 1961, 1960, 1958, 1957, 1956, 1955, 1954, 1952, 1951, 1950, 1949, 1948, 1947, 1946, 1945, 1944, 1942, 1940, 1939, 1938, 1937, 1936, 1935, 1934, 1933, 1932, 1931, 1930, 1929, 1928, 1927, 1926, 1925, 1924, 1923, 1921, 1920
4300 W 105TH ST	2014, 2010, 2006, 2004, 2003, 2000, 1999, 1996, 1995, 1992, 1991, 1990, 1986, 1985, 1981, 1980, 1976, 1975, 1972, 1971, 1970, 1969, 1967, 1966, 1965, 1964, 1963, 1962, 1961, 1960, 1958, 1957, 1956, 1955, 1954, 1952, 1951, 1950, 1949, 1948, 1947, 1946, 1945, 1944, 1942, 1940, 1939, 1938, 1937, 1936, 1935, 1934, 1933, 1932, 1931, 1930, 1929, 1928, 1927, 1926, 1925, 1924, 1923, 1921, 1920
4300 W CENTURY BLVD	2014, 2010, 2006, 2004, 2003, 2000, 1999, 1996, 1995, 1992, 1991, 1990, 1986, 1985, 1981, 1980, 1976, 1975, 1972, 1971, 1970, 1969, 1967, 1966, 1965, 1964, 1963, 1962, 1961, 1960, 1958, 1957, 1956, 1955, 1952, 1951, 1949, 1948, 1947, 1946, 1945, 1944, 1942, 1940, 1939, 1938, 1937, 1936, 1935, 1934, 1933, 1932, 1931, 1930, 1929, 1928, 1927, 1926, 1925, 1924, 1923, 1921, 1920
4300 W Century Blvd	2006, 2004, 2003, 2001, 2000, 1999, 1996, 1995, 1992, 1991, 1990, 1986, 1985, 1981, 1980, 1976, 1975, 1972, 1971, 1970, 1969, 1967, 1966, 1965, 1964, 1963, 1962, 1961, 1960, 1958, 1957, 1956, 1955, 1954, 1952, 1951, 1950, 1949, 1948, 1947, 1946, 1945, 1944, 1942, 1940, 1939, 1938, 1937, 1936, 1935, 1934, 1933, 1932, 1931, 1930, 1929, 1928, 1927, 1926, 1925, 1924, 1923, 1921, 1920
4300 W Century Blvd	2006, 2004, 2003, 2001, 2000, 1999, 1996, 1995, 1992, 1991, 1990, 1986, 1985, 1981, 1980, 1976, 1975, 1972, 1971, 1970, 1969, 1967, 1966, 1965, 1964, 1963, 1962, 1961, 1960, 1958, 1957, 1956, 1955, 1954, 1952, 1951, 1950, 1949, 1948, 1947, 1946, 1945, 1944, 1942, 1940, 1939, 1938, 1937, 1936, 1935, 1934, 1933, 1932, 1931, 1930, 1929, 1928, 1927, 1926, 1925, 1924, 1923, 1921, 1920
4301 1/2 W 103RD ST	2014, 2010, 2006, 2004, 2003, 2001, 2000, 1999, 1996, 1995, 1992, 1991, 1990, 1986, 1985, 1981, 1980, 1976, 1975, 1972, 1971, 1970, 1969, 1967, 1966, 1965, 1963, 1962, 1961, 1958, 1956, 1955, 1954, 1952, 1951, 1949, 1948, 1947, 1946, 1945, 1944, 1942, 1940, 1939, 1938, 1937, 1936, 1935, 1934, 1933, 1932, 1931, 1930, 1929, 1928, 1927, 1926, 1925, 1924, 1923, 1921, 1920
4301 W 101ST ST	2014, 2010, 2006, 2004, 2003, 2000, 1999, 1996, 1995, 1992, 1991, 1990, 1986, 1985, 1981, 1980, 1976, 1975, 1972, 1971, 1969, 1967, 1966, 1965, 1963, 1962, 1961, 1958, 1956, 1955, 1952, 1951, 1949, 1948, 1947, 1945, 1944, 1942, 1940, 1939, 1938, 1937, 1936, 1935, 1934, 1933, 1932, 1931, 1930, 1929, 1928, 1927, 1926, 1925, 1924, 1923, 1921, 1920
4301 W 102ND ST	2014, 2010, 2006, 2004, 2003, 2000, 1999, 1996, 1995, 1992, 1991, 1990, 1986, 1985, 1981, 1980, 1976, 1975, 1972, 1971, 1969, 1967, 1966, 1965, 1963, 1962, 1961, 1960, 1958, 1957, 1956, 1955, 1954, 1952, 1951, 1949, 1948, 1947, 1946, 1945, 1944, 1942, 1940, 1939, 1938, 1937, 1936, 1935, 1934, 1933, 1932, 1931, 1930, 1929, 1928, 1927, 1926, 1925, 1924, 1923, 1921, 1920
4301 W 103RD ST	2014, 2010, 2006, 2004, 2003, 2001, 2000, 1999, 1996, 1995, 1992, 1991, 1990, 1986, 1985, 1981, 1980, 1976, 1972, 1971, 1969, 1967, 1966, 1965, 1964, 1963, 1962, 1961, 1958, 1956, 1955, 1952, 1951, 1950, 1949, 1948, 1947, 1945, 1944, 1942, 1940, 1939, 1938, 1937, 1936, 1935, 1934, 1933, 1932, 1931, 1930, 1929, 1928, 1927, 1926, 1925, 1924, 1923, 1921, 1920
4301 W 105TH ST	2014, 2010, 2006, 2004, 2003, 2000, 1999, 1996, 1992, 1991, 1986, 1985, 1981, 1976, 1972, 1971, 1970, 1969, 1967, 1966, 1965, 1963, 1962, 1961, 1958, 1956, 1955, 1952, 1951, 1949, 1948, 1947, 1946, 1945, 1944, 1942, 1940, 1939, 1938, 1937, 1936, 1935, 1934, 1933, 1932, 1931, 1930, 1929, 1928, 1927, 1926, 1925, 1924, 1923, 1921, 1920

FINDINGS

Address Researched	Address Not Identified in Research Source
4301 W 106TH ST	2014, 2010, 2006, 2004, 2003, 2000, 1999, 1996, 1992, 1991, 1986, 1985, 1981, 1980, 1976, 1972, 1971, 1970, 1969, 1967, 1966, 1965, 1963, 1962, 1961, 1958, 1957, 1956, 1955, 1952, 1951, 1950, 1949, 1948, 1947, 1946, 1945, 1944, 1942, 1940, 1939, 1938, 1937, 1936, 1935, 1934, 1933, 1932, 1931, 1930, 1929, 1928, 1927, 1926, 1925, 1924, 1923, 1921, 1920
4302 CENTURY BLVD W	2014, 2010, 2006, 2004, 2003, 2001, 2000, 1999, 1996, 1995, 1992, 1991, 1990, 1986, 1985, 1981, 1976, 1972, 1971, 1969, 1967, 1966, 1965, 1964, 1963, 1962, 1961, 1958, 1957, 1956, 1955, 1954, 1952, 1951, 1950, 1949, 1948, 1947, 1946, 1945, 1944, 1942, 1940, 1939, 1938, 1937, 1936, 1935, 1934, 1933, 1932, 1931, 1930, 1929, 1928, 1927, 1926, 1925, 1924, 1923, 1921, 1920
4302 W 102ND ST	2014, 2010, 2006, 2004, 2003, 2000, 1999, 1996, 1995, 1992, 1991, 1990, 1986, 1985, 1981, 1980, 1976, 1972, 1971, 1969, 1967, 1966, 1965, 1963, 1962, 1961, 1958, 1956, 1955, 1954, 1952, 1951, 1950, 1949, 1948, 1947, 1946, 1945, 1944, 1942, 1940, 1939, 1938, 1937, 1936, 1935, 1934, 1933, 1932, 1931, 1930, 1929, 1928, 1927, 1926, 1925, 1924, 1923, 1921, 1920
4302 W 103RD ST	2014, 2010, 2006, 2004, 2003, 2000, 1999, 1996, 1995, 1992, 1991, 1990, 1986, 1985, 1981, 1980, 1976, 1972, 1971, 1970, 1969, 1967, 1966, 1965, 1964, 1963, 1962, 1961, 1958, 1957, 1956, 1955, 1954, 1952, 1951, 1950, 1949, 1948, 1947, 1946, 1945, 1944, 1942, 1940, 1939, 1938, 1937, 1936, 1935, 1934, 1933, 1932, 1931, 1930, 1929, 1928, 1927, 1926, 1925, 1924, 1923, 1921, 1920
4302 W 105TH ST	2014, 2010, 2006, 2004, 2003, 2000, 1999, 1996, 1992, 1991, 1986, 1985, 1981, 1980, 1976, 1975, 1972, 1971, 1970, 1969, 1967, 1966, 1965, 1963, 1962, 1961, 1958, 1957, 1956, 1955, 1954, 1952, 1951, 1949, 1948, 1947, 1946, 1945, 1944, 1942, 1940, 1939, 1938, 1937, 1936, 1935, 1934, 1933, 1932, 1931, 1930, 1929, 1928, 1927, 1926, 1925, 1924, 1923, 1921, 1920
4302 W 106TH ST	2014, 2010, 2006, 2004, 2003, 2000, 1999, 1996, 1995, 1992, 1991, 1986, 1985, 1981, 1980, 1976, 1972, 1971, 1970, 1969, 1967, 1966, 1965, 1963, 1962, 1961, 1958, 1956, 1955, 1952, 1951, 1949, 1948, 1947, 1945, 1944, 1942, 1940, 1939, 1938, 1937, 1936, 1935, 1934, 1933, 1932, 1931, 1930, 1929, 1928, 1927, 1926, 1925, 1924, 1923, 1921, 1920
4302 W CENTURY BLVD	2014, 2010, 2006, 2004, 2003, 2000, 1999, 1996, 1995, 1992, 1991, 1990, 1986, 1985, 1981, 1980, 1976, 1975, 1972, 1971, 1970, 1969, 1967, 1966, 1965, 1963, 1962, 1961, 1958, 1956, 1955, 1954, 1952, 1951, 1950, 1949, 1948, 1947, 1945, 1944, 1942, 1940, 1939, 1938, 1937, 1936, 1935, 1934, 1933, 1932, 1931, 1930, 1929, 1928, 1927, 1926, 1925, 1924, 1923, 1921, 1920
4303 W 101ST ST	2014, 2010, 2006, 2004, 2003, 2000, 1999, 1996, 1995, 1992, 1991, 1986, 1985, 1981, 1972, 1971, 1970, 1969, 1967, 1966, 1965, 1963, 1962, 1961, 1958, 1956, 1955, 1952, 1951, 1949, 1948, 1947, 1945, 1944, 1942, 1940, 1939, 1938, 1937, 1936, 1935, 1934, 1933, 1932, 1931, 1930, 1929, 1928, 1927, 1926, 1925, 1924, 1923, 1921, 1920
4303 W 103RD ST	2014, 2010, 2006, 2004, 2003, 2000, 1999, 1996, 1995, 1992, 1991, 1990, 1986, 1985, 1981, 1980, 1976, 1972, 1971, 1970, 1969, 1967, 1966, 1965, 1964, 1963, 1962, 1961, 1958, 1956, 1955, 1954, 1952, 1951, 1950, 1949, 1948, 1947, 1946, 1945, 1944, 1942, 1940, 1939, 1938, 1937, 1936, 1935, 1934, 1933, 1932, 1931, 1930, 1929, 1928, 1927, 1926, 1925, 1924, 1923, 1921, 1920
4303 W 106TH ST	2014, 2010, 2006, 2004, 2003, 1999, 1996, 1995, 1992, 1991, 1986, 1985, 1981, 1976, 1972, 1971, 1970, 1969, 1967, 1966, 1965, 1964, 1963, 1962, 1961, 1958, 1956, 1955, 1952, 1951, 1950, 1949, 1948, 1947, 1946, 1945, 1944, 1942, 1940, 1939, 1938, 1937, 1936, 1935, 1934, 1933, 1932, 1931, 1930, 1929, 1928, 1927, 1926, 1925, 1924, 1923, 1921, 1920
43031/2 W 103RD ST	2014, 2010, 2006, 2004, 2003, 2001, 2000, 1999, 1996, 1995, 1992, 1991, 1990, 1986, 1985, 1981, 1980, 1976, 1975, 1972, 1971, 1970, 1969, 1967, 1966, 1965, 1964, 1963, 1962, 1961, 1960, 1958, 1956, 1955, 1954, 1952, 1951, 1950, 1949, 1948, 1947, 1946, 1945, 1944, 1942, 1940, 1939, 1938, 1937, 1936, 1935, 1934, 1933, 1932, 1931, 1930, 1929, 1928, 1927, 1926, 1925, 1924, 1923, 1921, 1920

FINDINGS

Address Researched	Address Not Identified in Research Source
4304 W 101ST ST	2014, 2010, 2006, 2004, 2003, 2000, 1999, 1996, 1995, 1992, 1991, 1986, 1985, 1981, 1976, 1972, 1971, 1969, 1967, 1966, 1965, 1963, 1962, 1961, 1958, 1956, 1955, 1954, 1952, 1951, 1950, 1949, 1948, 1947, 1946, 1945, 1944, 1942, 1940, 1939, 1938, 1937, 1936, 1935, 1934, 1933, 1932, 1931, 1930, 1929, 1928, 1927, 1926, 1925, 1924, 1923, 1921, 1920
4304 W 102ND ST	2014, 2010, 2006, 2004, 2003, 2000, 1999, 1996, 1995, 1992, 1991, 1990, 1986, 1985, 1981, 1980, 1976, 1975, 1972, 1971, 1970, 1969, 1967, 1966, 1965, 1964, 1963, 1962, 1961, 1960, 1958, 1957, 1956, 1955, 1954, 1952, 1951, 1949, 1948, 1947, 1946, 1945, 1944, 1942, 1940, 1939, 1938, 1937, 1936, 1935, 1934, 1933, 1932, 1931, 1930, 1929, 1928, 1927, 1926, 1925, 1924, 1923, 1921, 1920
4304 W CENTURY BLVD	2014, 2010, 2006, 2004, 2003, 2001, 2000, 1999, 1996, 1995, 1992, 1991, 1990, 1986, 1985, 1981, 1980, 1976, 1975, 1972, 1971, 1970, 1969, 1967, 1966, 1965, 1964, 1963, 1962, 1961, 1960, 1958, 1957, 1956, 1955, 1952, 1951, 1949, 1948, 1947, 1946, 1945, 1944, 1942, 1940, 1939, 1938, 1937, 1936, 1935, 1934, 1933, 1932, 1931, 1930, 1929, 1928, 1927, 1926, 1925, 1924, 1923, 1921, 1920
4305 1/2 W 103RD ST	2014, 2010, 2006, 2004, 2003, 2001, 2000, 1999, 1996, 1995, 1992, 1991, 1990, 1986, 1985, 1981, 1980, 1976, 1975, 1972, 1971, 1970, 1969, 1967, 1966, 1965, 1963, 1962, 1961, 1960, 1958, 1956, 1955, 1952, 1951, 1949, 1948, 1947, 1946, 1945, 1944, 1942, 1940, 1939, 1938, 1937, 1936, 1935, 1934, 1933, 1932, 1931, 1930, 1929, 1928, 1927, 1926, 1925, 1924, 1923, 1921, 1920
4305 W 103RD ST	2014, 2010, 2006, 2004, 2003, 2000, 1999, 1996, 1995, 1992, 1991, 1990, 1986, 1985, 1981, 1980, 1976, 1972, 1971, 1969, 1967, 1966, 1965, 1963, 1962, 1961, 1958, 1956, 1955, 1952, 1951, 1949, 1948, 1947, 1946, 1945, 1944, 1942, 1940, 1939, 1938, 1937, 1936, 1935, 1934, 1933, 1932, 1931, 1930, 1929, 1928, 1927, 1926, 1925, 1924, 1923, 1921, 1920
4306 1/2 W CENTURY BLVD	2014, 2010, 2006, 2004, 2003, 2001, 2000, 1999, 1996, 1995, 1992, 1991, 1990, 1986, 1985, 1981, 1980, 1976, 1975, 1972, 1971, 1970, 1969, 1967, 1966, 1965, 1964, 1963, 1962, 1961, 1960, 1958, 1956, 1955, 1954, 1952, 1951, 1950, 1949, 1948, 1947, 1946, 1945, 1944, 1942, 1940, 1939, 1938, 1937, 1936, 1935, 1934, 1933, 1932, 1931, 1930, 1929, 1928, 1927, 1926, 1925, 1924, 1923, 1921, 1920
4306 CENTURY BLVD W	2014, 2010, 2006, 2004, 2003, 2001, 1999, 1996, 1992, 1991, 1986, 1985, 1981, 1976, 1972, 1971, 1969, 1967, 1966, 1965, 1964, 1963, 1962, 1961, 1958, 1957, 1956, 1955, 1954, 1952, 1951, 1950, 1949, 1948, 1947, 1946, 1945, 1944, 1942, 1940, 1939, 1938, 1937, 1936, 1935, 1934, 1933, 1932, 1931, 1930, 1929, 1928, 1927, 1926, 1925, 1924, 1923, 1921, 1920
4306 W 101ST ST	2014, 2010, 2006, 2004, 2003, 2000, 1999, 1996, 1995, 1992, 1991, 1990, 1986, 1985, 1981, 1976, 1972, 1971, 1969, 1967, 1966, 1965, 1964, 1963, 1962, 1961, 1958, 1957, 1956, 1955, 1954, 1952, 1951, 1950, 1949, 1948, 1947, 1946, 1945, 1944, 1942, 1940, 1939, 1938, 1937, 1936, 1935, 1934, 1933, 1932, 1931, 1930, 1929, 1928, 1927, 1926, 1925, 1924, 1923, 1921, 1920
4306 W 102ND ST	2014, 2010, 2006, 2004, 2003, 2000, 1999, 1996, 1995, 1992, 1991, 1990, 1986, 1985, 1981, 1980, 1976, 1975, 1972, 1971, 1970, 1969, 1967, 1966, 1965, 1964, 1963, 1962, 1961, 1960, 1958, 1957, 1956, 1955, 1954, 1952, 1951, 1949, 1948, 1947, 1946, 1945, 1944, 1942, 1940, 1939, 1938, 1937, 1936, 1935, 1934, 1933, 1932, 1931, 1930, 1929, 1928, 1927, 1926, 1925, 1924, 1923, 1921, 1920
4306 W 103RD ST	2014, 2010, 2006, 2004, 2003, 2000, 1999, 1996, 1992, 1991, 1990, 1986, 1985, 1981, 1980, 1976, 1972, 1971, 1970, 1969, 1967, 1966, 1965, 1963, 1962, 1961, 1958, 1957, 1956, 1955, 1954, 1952, 1951, 1950, 1949, 1948, 1947, 1946, 1945, 1944, 1942, 1940, 1939, 1938, 1937, 1936, 1935, 1934, 1933, 1932, 1931, 1930, 1929, 1928, 1927, 1926, 1925, 1924, 1923, 1921, 1920
4306 W 104TH ST	2014, 2010, 2006, 2004, 2003, 2001, 2000, 1999, 1996, 1995, 1992, 1991, 1986, 1985, 1981, 1976, 1972, 1971, 1970, 1969, 1967, 1966, 1965, 1963, 1962, 1961, 1958, 1956, 1955, 1952, 1951, 1949, 1948, 1947, 1945, 1944, 1942, 1940, 1939, 1938, 1937, 1936, 1935, 1934, 1933, 1932, 1931, 1930, 1929, 1928, 1927, 1926, 1925, 1924, 1923, 1921, 1920

FINDINGS

Address Researched	Address Not Identified in Research Source
4306 W 106TH ST	2014, 2010, 2006, 2004, 2003, 1999, 1996, 1995, 1992, 1991, 1990, 1986, 1985, 1981, 1980, 1976, 1975, 1972, 1971, 1970, 1969, 1967, 1966, 1965, 1964, 1963, 1962, 1961, 1960, 1958, 1957, 1956, 1955, 1954, 1952, 1951, 1950, 1949, 1948, 1947, 1946, 1945, 1944, 1942, 1940, 1939, 1938, 1937, 1936, 1935, 1934, 1933, 1932, 1931, 1930, 1929, 1928, 1927, 1926, 1925, 1924, 1923, 1921, 1920
4306 W CENTURY BLVD	2014, 2010, 2006, 2004, 2003, 2000, 1999, 1996, 1992, 1980, 1975, 1972, 1971, 1970, 1969, 1967, 1966, 1965, 1964, 1963, 1962, 1961, 1958, 1956, 1955, 1954, 1952, 1951, 1949, 1948, 1947, 1946, 1945, 1944, 1942, 1940, 1939, 1938, 1937, 1936, 1935, 1934, 1933, 1932, 1931, 1930, 1929, 1928, 1927, 1926, 1925, 1924, 1923, 1921, 1920
4306 W Century Blvd	2006, 2004, 2003, 2001, 2000, 1999, 1996, 1995, 1992, 1991, 1990, 1986, 1985, 1981, 1980, 1976, 1975, 1972, 1971, 1970, 1969, 1967, 1966, 1965, 1964, 1963, 1962, 1961, 1960, 1958, 1957, 1956, 1955, 1954, 1952, 1951, 1950, 1949, 1948, 1947, 1946, 1945, 1944, 1942, 1940, 1939, 1938, 1937, 1936, 1935, 1934, 1933, 1932, 1931, 1930, 1929, 1928, 1927, 1926, 1925, 1924, 1923, 1921, 1920
4306 W Century Blvd	2006, 2004, 2003, 2001, 2000, 1999, 1996, 1995, 1992, 1991, 1990, 1986, 1985, 1981, 1980, 1976, 1975, 1972, 1971, 1970, 1969, 1967, 1966, 1965, 1964, 1963, 1962, 1961, 1960, 1958, 1957, 1956, 1955, 1954, 1952, 1951, 1950, 1949, 1948, 1947, 1946, 1945, 1944, 1942, 1940, 1939, 1938, 1937, 1936, 1935, 1934, 1933, 1932, 1931, 1930, 1929, 1928, 1927, 1926, 1925, 1924, 1923, 1921, 1920
4307 1/2 W 101ST ST	2014, 2010, 2006, 2004, 2003, 2001, 2000, 1999, 1996, 1995, 1992, 1991, 1990, 1986, 1985, 1981, 1980, 1976, 1975, 1972, 1971, 1970, 1969, 1967, 1966, 1965, 1964, 1963, 1962, 1961, 1960, 1958, 1956, 1955, 1954, 1952, 1951, 1950, 1949, 1948, 1947, 1946, 1945, 1944, 1942, 1940, 1939, 1938, 1937, 1936, 1935, 1934, 1933, 1932, 1931, 1930, 1929, 1928, 1927, 1926, 1925, 1924, 1923, 1921, 1920
4307 CENTURY BLVD W	2014, 2010, 2006, 2004, 2003, 2001, 1999, 1996, 1992, 1991, 1986, 1985, 1981, 1976, 1972, 1971, 1970, 1969, 1967, 1966, 1965, 1964, 1963, 1962, 1961, 1958, 1957, 1956, 1955, 1954, 1952, 1951, 1950, 1949, 1948, 1947, 1946, 1945, 1944, 1942, 1940, 1939, 1938, 1937, 1936, 1935, 1934, 1933, 1932, 1931, 1930, 1929, 1928, 1927, 1926, 1925, 1924, 1923, 1921, 1920
4307 W 101ST ST	2014, 2010, 2006, 2004, 2003, 2001, 2000, 1999, 1996, 1995, 1992, 1991, 1990, 1986, 1985, 1981, 1980, 1976, 1975, 1972, 1971, 1970, 1969, 1967, 1966, 1965, 1964, 1963, 1962, 1961, 1958, 1956, 1955, 1952, 1951, 1949, 1948, 1947, 1946, 1945, 1944, 1942, 1940, 1939, 1938, 1937, 1936, 1935, 1934, 1933, 1932, 1931, 1930, 1929, 1928, 1927, 1926, 1925, 1924, 1923, 1921, 1920
4307 W 102ND ST	2014, 2010, 2006, 2004, 2003, 2000, 1999, 1996, 1995, 1992, 1991, 1990, 1986, 1985, 1981, 1980, 1976, 1975, 1972, 1971, 1970, 1969, 1967, 1966, 1965, 1964, 1963, 1962, 1961, 1958, 1956, 1955, 1952, 1951, 1949, 1948, 1947, 1945, 1944, 1942, 1940, 1939, 1938, 1937, 1936, 1935, 1934, 1933, 1932, 1931, 1930, 1929, 1928, 1927, 1926, 1925, 1924, 1923, 1921, 1920
4307 W 105TH ST	2014, 2010, 2006, 2004, 2003, 2000, 1999, 1996, 1995, 1992, 1991, 1990, 1986, 1985, 1981, 1980, 1976, 1972, 1971, 1969, 1967, 1966, 1965, 1963, 1962, 1961, 1958, 1956, 1955, 1952, 1951, 1950, 1949, 1948, 1947, 1946, 1945, 1944, 1942, 1940, 1939, 1938, 1937, 1936, 1935, 1934, 1933, 1932, 1931, 1930, 1929, 1928, 1927, 1926, 1925, 1924, 1923, 1921, 1920
4307 W CENTURY BLVD	2014, 2010, 2006, 2004, 2003, 2000, 1999, 1996, 1995, 1992, 1991, 1972, 1971, 1970, 1969, 1966, 1965, 1963, 1961, 1958, 1956, 1955, 1952, 1951, 1950, 1949, 1948, 1947, 1946, 1945, 1944, 1942, 1940, 1939, 1938, 1937, 1936, 1935, 1934, 1933, 1932, 1931, 1930, 1929, 1928, 1927, 1926, 1925, 1924, 1923, 1921, 1920
4307 W Century Blvd	2006, 2004, 2003, 2001, 2000, 1999, 1996, 1995, 1992, 1991, 1990, 1986, 1985, 1981, 1980, 1976, 1975, 1972, 1971, 1970, 1969, 1967, 1966, 1965, 1964, 1963, 1962, 1961, 1960, 1958, 1957, 1956, 1955, 1954, 1952, 1951, 1950, 1949, 1948, 1947, 1946, 1945, 1944, 1942, 1940, 1939, 1938, 1937, 1936, 1935, 1934, 1933, 1932, 1931, 1930, 1929, 1928, 1927, 1926, 1925, 1924, 1923, 1921, 1920

FINDINGS

Address Researched	Address Not Identified in Research Source
10318 S Prairie Ave	2010, 2006, 2004, 2003, 2001, 2000, 1999, 1996, 1995, 1992, 1991, 1990, 1986, 1985, 1981, 1980, 1976, 1975, 1972, 1971, 1970, 1969, 1967, 1966, 1965, 1964, 1963, 1962, 1961, 1960, 1958, 1957, 1956, 1955, 1954, 1952, 1951, 1950, 1949, 1948, 1947, 1946, 1945, 1944, 1942, 1940, 1939, 1938, 1937, 1936, 1935, 1934, 1933, 1932, 1931, 1930, 1929, 1928, 1927, 1926, 1925, 1924, 1923, 1921, 1920
10318 S Prairie Ave	2010, 2006, 2004, 2003, 2001, 2000, 1999, 1996, 1995, 1992, 1991, 1990, 1986, 1985, 1981, 1980, 1976, 1975, 1972, 1971, 1970, 1969, 1967, 1966, 1965, 1964, 1963, 1962, 1961, 1960, 1958, 1957, 1956, 1955, 1954, 1952, 1951, 1950, 1949, 1948, 1947, 1946, 1945, 1944, 1942, 1940, 1939, 1938, 1937, 1936, 1935, 1934, 1933, 1932, 1931, 1930, 1929, 1928, 1927, 1926, 1925, 1924, 1923, 1921, 1920
10319 FREEMAN AVE	2014, 2010, 2006, 2004, 2003, 2001, 2000, 1999, 1996, 1995, 1992, 1991, 1990, 1986, 1985, 1981, 1980, 1976, 1975, 1972, 1971, 1970, 1969, 1967, 1966, 1965, 1964, 1963, 1962, 1961, 1958, 1957, 1956, 1955, 1954, 1952, 1951, 1950, 1949, 1948, 1947, 1946, 1945, 1944, 1942, 1940, 1939, 1938, 1937, 1936, 1935, 1934, 1933, 1932, 1931, 1930, 1929, 1928, 1927, 1926, 1925, 1924, 1923, 1921, 1920
10319 LARCH AVE	2014, 2010, 2006, 2004, 2003, 2001, 1999, 1996, 1995, 1992, 1991, 1990, 1986, 1985, 1981, 1980, 1976, 1972, 1971, 1969, 1967, 1966, 1963, 1962, 1961, 1958, 1956, 1955, 1952, 1951, 1949, 1948, 1947, 1945, 1944, 1942, 1940, 1939, 1938, 1937, 1936, 1935, 1934, 1933, 1932, 1931, 1930, 1929, 1928, 1927, 1926, 1925, 1924, 1923, 1921, 1920
10319 PRAIRIE AVE	2014, 2010, 2006, 2004, 2003, 2001, 2000, 1999, 1996, 1995, 1992, 1991, 1990, 1986, 1985, 1981, 1980, 1976, 1975, 1972, 1971, 1970, 1969, 1967, 1966, 1964, 1963, 1962, 1961, 1960, 1958, 1957, 1956, 1955, 1954, 1952, 1951, 1950, 1949, 1948, 1947, 1946, 1945, 1944, 1942, 1940, 1939, 1938, 1937, 1936, 1935, 1934, 1933, 1932, 1931, 1930, 1929, 1928, 1927, 1926, 1925, 1924, 1923, 1921, 1920
10319 PRAIRIE AVE S	2014, 2010, 2006, 2004, 2003, 2001, 2000, 1999, 1996, 1995, 1992, 1991, 1990, 1986, 1985, 1981, 1980, 1976, 1975, 1972, 1971, 1969, 1967, 1966, 1965, 1964, 1963, 1962, 1961, 1960, 1958, 1957, 1956, 1955, 1954, 1952, 1951, 1950, 1949, 1948, 1947, 1946, 1945, 1944, 1942, 1940, 1939, 1938, 1937, 1936, 1935, 1934, 1933, 1932, 1931, 1930, 1929, 1928, 1927, 1926, 1925, 1924, 1923, 1921, 1920
10319 S FREEMAN AVE	2014, 2010, 2006, 2004, 2003, 2000, 1999, 1996, 1995, 1992, 1991, 1990, 1986, 1985, 1981, 1980, 1976, 1975, 1972, 1971, 1969, 1967, 1966, 1965, 1964, 1963, 1962, 1961, 1960, 1958, 1957, 1956, 1955, 1954, 1952, 1951, 1950, 1949, 1948, 1947, 1946, 1945, 1944, 1942, 1940, 1939, 1938, 1937, 1936, 1935, 1934, 1933, 1932, 1931, 1930, 1929, 1928, 1927, 1926, 1925, 1924, 1923, 1921, 1920
10319 S PRAIRIE AVE	2014, 2010, 2006, 2004, 2003, 1999, 1996, 1992, 1991, 1986, 1985, 1981, 1976, 1975, 1972, 1971, 1970, 1969, 1967, 1966, 1965, 1964, 1963, 1962, 1961, 1960, 1958, 1957, 1956, 1955, 1954, 1952, 1951, 1949, 1948, 1947, 1945, 1944, 1942, 1940, 1939, 1938, 1937, 1936, 1935, 1934, 1933, 1932, 1931, 1930, 1929, 1928, 1927, 1926, 1925, 1924, 1923, 1921, 1920
1032 LARCH	2014, 2010, 2006, 2004, 2003, 2001, 1999, 1996, 1995, 1992, 1991, 1986, 1985, 1981, 1980, 1976, 1972, 1971, 1969, 1967, 1966, 1965, 1964, 1963, 1962, 1961, 1960, 1958, 1957, 1956, 1955, 1954, 1952, 1951, 1950, 1949, 1948, 1947, 1946, 1945, 1944, 1942, 1940, 1939, 1938, 1937, 1936, 1935, 1934, 1933, 1932, 1931, 1930, 1929, 1928, 1927, 1926, 1925, 1924, 1923, 1921, 1920
1032 LARCH ST	2014, 2010, 2006, 2004, 2003, 2000, 1999, 1996, 1995, 1992, 1991, 1990, 1986, 1985, 1981, 1980, 1976, 1975, 1972, 1971, 1970, 1969, 1967, 1966, 1964, 1963, 1962, 1961, 1960, 1958, 1957, 1956, 1955, 1954, 1952, 1951, 1950, 1949, 1948, 1947, 1946, 1945, 1944, 1942, 1940, 1939, 1938, 1937, 1936, 1935, 1934, 1933, 1932, 1931, 1930, 1929, 1928, 1927, 1926, 1925, 1924, 1923, 1921, 1920
1032 MYRTLE AVE	2014, 2010, 2006, 2004, 2003, 2001, 2000, 1999, 1996, 1995, 1992, 1991, 1990, 1986, 1985, 1981, 1980, 1976, 1975, 1972, 1971, 1970, 1969, 1967, 1966, 1964, 1963, 1962, 1961, 1958, 1957, 1956, 1955, 1952, 1951, 1949, 1948, 1947, 1946, 1945, 1944, 1942, 1939, 1938, 1937, 1936, 1935, 1934, 1933, 1932, 1931, 1930, 1929, 1928, 1927, 1926, 1925, 1924, 1923, 1921, 1920

FINDINGS

Address Researched	Address Not Identified in Research Source
1032 OSAGE AVE S	2014, 2010, 2006, 2004, 2003, 2001, 1999, 1996, 1995, 1992, 1991, 1990, 1986, 1985, 1981, 1980, 1976, 1975, 1972, 1971, 1969, 1967, 1966, 1965, 1964, 1963, 1962, 1961, 1960, 1958, 1957, 1956, 1955, 1954, 1952, 1951, 1950, 1949, 1948, 1947, 1946, 1945, 1944, 1942, 1940, 1939, 1938, 1937, 1936, 1935, 1934, 1933, 1932, 1931, 1930, 1929, 1928, 1927, 1926, 1925, 1924, 1923, 1921, 1920
1032 S LARCH ST	2014, 2010, 2006, 2004, 2003, 2001, 2000, 1999, 1996, 1995, 1992, 1991, 1990, 1986, 1985, 1981, 1980, 1976, 1975, 1972, 1971, 1970, 1969, 1967, 1966, 1965, 1963, 1962, 1961, 1958, 1957, 1956, 1955, 1954, 1952, 1951, 1950, 1949, 1948, 1947, 1946, 1945, 1944, 1942, 1940, 1939, 1938, 1937, 1936, 1935, 1934, 1933, 1932, 1931, 1930, 1929, 1928, 1927, 1926, 1925, 1924, 1923, 1921, 1920
1032 S OSAGE AVE	2014, 2010, 2006, 2004, 2003, 2001, 2000, 1999, 1996, 1995, 1992, 1991, 1986, 1985, 1981, 1976, 1972, 1971, 1969, 1967, 1966, 1965, 1964, 1963, 1962, 1961, 1960, 1958, 1957, 1956, 1955, 1954, 1952, 1951, 1950, 1949, 1948, 1947, 1946, 1945, 1944, 1942, 1940, 1939, 1938, 1937, 1936, 1935, 1934, 1933, 1932, 1931, 1930, 1929, 1928, 1927, 1926, 1925, 1924, 1923, 1921, 1920
1032 S Osage Ave	2014, 2006, 2004, 2003, 2001, 2000, 1999, 1996, 1995, 1992, 1991, 1990, 1986, 1985, 1981, 1980, 1976, 1975, 1972, 1971, 1970, 1969, 1967, 1966, 1965, 1964, 1963, 1962, 1961, 1960, 1958, 1957, 1956, 1955, 1954, 1952, 1951, 1950, 1949, 1948, 1947, 1946, 1945, 1944, 1942, 1940, 1939, 1938, 1937, 1936, 1935, 1934, 1933, 1932, 1931, 1930, 1929, 1928, 1927, 1926, 1925, 1924, 1923, 1921, 1920
1032 S Osage Ave	2014, 2006, 2004, 2003, 2001, 2000, 1999, 1996, 1995, 1992, 1991, 1990, 1986, 1985, 1981, 1980, 1976, 1975, 1972, 1971, 1970, 1969, 1967, 1966, 1965, 1964, 1963, 1962, 1961, 1960, 1958, 1957, 1956, 1955, 1954, 1952, 1951, 1950, 1949, 1948, 1947, 1946, 1945, 1944, 1942, 1940, 1939, 1938, 1937, 1936, 1935, 1934, 1933, 1932, 1931, 1930, 1929, 1928, 1927, 1926, 1925, 1924, 1923, 1921, 1920
10320 S FREEMAN AVE	2014, 2010, 2006, 2004, 2003, 1999, 1996, 1992, 1991, 1990, 1986, 1985, 1981, 1980, 1976, 1975, 1972, 1971, 1969, 1967, 1966, 1965, 1964, 1963, 1962, 1961, 1960, 1958, 1957, 1956, 1955, 1954, 1952, 1951, 1950, 1949, 1948, 1947, 1946, 1945, 1944, 1942, 1940, 1939, 1938, 1937, 1936, 1935, 1934, 1933, 1932, 1931, 1930, 1929, 1928, 1927, 1926, 1925, 1924, 1923, 1921, 1920
10321 DOTY AVE	2014, 2010, 2006, 2004, 2003, 2001, 2000, 1999, 1996, 1995, 1992, 1991, 1990, 1986, 1985, 1981, 1980, 1976, 1972, 1971, 1970, 1969, 1967, 1966, 1963, 1962, 1961, 1958, 1956, 1955, 1952, 1951, 1949, 1948, 1947, 1945, 1944, 1942, 1940, 1939, 1938, 1937, 1936, 1935, 1934, 1933, 1932, 1931, 1930, 1929, 1928, 1927, 1926, 1925, 1924, 1923, 1921, 1920
10321 S FREEMAN AVE	2014, 2010, 2006, 2004, 2003, 1999, 1996, 1995, 1992, 1991, 1986, 1985, 1981, 1980, 1976, 1972, 1971, 1970, 1969, 1967, 1966, 1965, 1964, 1963, 1962, 1961, 1960, 1958, 1957, 1956, 1955, 1954, 1952, 1951, 1950, 1949, 1948, 1947, 1946, 1945, 1944, 1942, 1940, 1939, 1938, 1937, 1936, 1935, 1934, 1933, 1932, 1931, 1930, 1929, 1928, 1927, 1926, 1925, 1924, 1923, 1921, 1920
10321 S Freeman Ave	2014, 2006, 2004, 2003, 2001, 2000, 1999, 1996, 1995, 1992, 1991, 1990, 1986, 1985, 1981, 1980, 1976, 1975, 1972, 1971, 1970, 1969, 1967, 1966, 1965, 1964, 1963, 1962, 1961, 1960, 1958, 1957, 1956, 1955, 1954, 1952, 1951, 1950, 1949, 1948, 1947, 1946, 1945, 1944, 1942, 1940, 1939, 1938, 1937, 1936, 1935, 1934, 1933, 1932, 1931, 1930, 1929, 1928, 1927, 1926, 1925, 1924, 1923, 1921, 1920
10321 S Freeman Ave	2014, 2006, 2004, 2003, 2001, 2000, 1999, 1996, 1995, 1992, 1991, 1990, 1986, 1985, 1981, 1980, 1976, 1975, 1972, 1971, 1970, 1969, 1967, 1966, 1965, 1964, 1963, 1962, 1961, 1960, 1958, 1957, 1956, 1955, 1954, 1952, 1951, 1950, 1949, 1948, 1947, 1946, 1945, 1944, 1942, 1940, 1939, 1938, 1937, 1936, 1935, 1934, 1933, 1932, 1931, 1930, 1929, 1928, 1927, 1926, 1925, 1924, 1923, 1921, 1920
10322 HAWTHORNE BLVD	2014, 2010, 2006, 2004, 2003, 2001, 2000, 1999, 1996, 1995, 1992, 1991, 1990, 1986, 1985, 1981, 1980, 1976, 1975, 1972, 1971, 1970, 1969, 1967, 1966, 1965, 1964, 1963, 1962, 1961, 1960, 1958, 1957, 1956, 1955, 1954, 1952, 1951, 1950, 1949, 1948, 1947, 1946, 1945, 1944, 1942, 1939, 1938, 1937, 1936, 1934, 1933, 1932, 1931, 1930, 1929, 1928, 1927, 1926, 1925, 1924, 1923, 1921, 1920

FINDINGS

Address Researched	Address Not Identified in Research Source
10322 HAWTHORNE BLVD S	2014, 2010, 2006, 2004, 2003, 2001, 2000, 1999, 1996, 1995, 1992, 1991, 1990, 1986, 1985, 1981, 1980, 1976, 1975, 1972, 1971, 1969, 1967, 1966, 1965, 1964, 1963, 1962, 1961, 1960, 1958, 1957, 1956, 1955, 1954, 1952, 1951, 1950, 1949, 1948, 1947, 1946, 1945, 1944, 1942, 1940, 1939, 1938, 1937, 1936, 1935, 1934, 1933, 1932, 1931, 1930, 1929, 1928, 1927, 1926, 1925, 1924, 1923, 1921, 1920
10322 LARCH ST	2014, 2010, 2006, 2004, 2003, 2000, 1999, 1996, 1995, 1992, 1991, 1990, 1986, 1985, 1981, 1980, 1976, 1975, 1972, 1971, 1970, 1969, 1967, 1966, 1965, 1964, 1963, 1962, 1961, 1960, 1958, 1957, 1956, 1955, 1954, 1952, 1951, 1950, 1949, 1948, 1947, 1946, 1945, 1944, 1942, 1940, 1939, 1938, 1937, 1936, 1935, 1934, 1933, 1932, 1931, 1930, 1929, 1928, 1927, 1926, 1925, 1924, 1923, 1921, 1920
10323 YUKON AVE	2014, 2010, 2006, 2004, 2003, 1999, 1996, 1995, 1992, 1991, 1990, 1986, 1985, 1981, 1976, 1972, 1971, 1970, 1969, 1967, 1966, 1965, 1964, 1963, 1962, 1961, 1958, 1956, 1955, 1952, 1951, 1950, 1949, 1948, 1947, 1946, 1945, 1944, 1942, 1940, 1939, 1938, 1937, 1936, 1935, 1934, 1933, 1932, 1931, 1930, 1929, 1928, 1927, 1926, 1925, 1924, 1923, 1921, 1920
10324 DOTY AVE	2014, 2010, 2006, 2004, 2003, 2000, 1999, 1996, 1995, 1992, 1991, 1990, 1986, 1985, 1981, 1980, 1976, 1975, 1972, 1971, 1969, 1967, 1966, 1963, 1962, 1961, 1958, 1956, 1955, 1952, 1951, 1949, 1948, 1947, 1946, 1945, 1944, 1942, 1940, 1939, 1938, 1937, 1936, 1935, 1934, 1933, 1932, 1931, 1930, 1929, 1928, 1927, 1926, 1925, 1924, 1923, 1921, 1920
10324 FREEMAN AVE	2014, 2010, 2006, 2004, 2003, 2001, 2000, 1999, 1996, 1995, 1992, 1991, 1990, 1986, 1985, 1981, 1980, 1976, 1975, 1972, 1971, 1970, 1969, 1967, 1966, 1965, 1964, 1963, 1962, 1961, 1958, 1957, 1956, 1955, 1954, 1952, 1951, 1950, 1949, 1948, 1947, 1946, 1945, 1944, 1942, 1940, 1939, 1938, 1937, 1936, 1935, 1934, 1933, 1932, 1931, 1930, 1929, 1928, 1927, 1926, 1925, 1924, 1923, 1921, 1920
10324 HAWTHORNE BLVD	2014, 2010, 2006, 2004, 2003, 2001, 2000, 1999, 1996, 1995, 1992, 1991, 1990, 1986, 1985, 1981, 1980, 1976, 1975, 1972, 1971, 1970, 1969, 1967, 1966, 1964, 1963, 1962, 1961, 1958, 1957, 1956, 1955, 1954, 1952, 1951, 1950, 1949, 1948, 1947, 1946, 1945, 1944, 1942, 1939, 1938, 1937, 1936, 1934, 1933, 1932, 1930, 1929, 1928, 1927, 1926, 1925, 1924, 1923, 1921, 1920
10324 HAWTHORNE BLVD S	2014, 2010, 2006, 2004, 2003, 2001, 1999, 1996, 1992, 1991, 1986, 1985, 1981, 1976, 1972, 1971, 1969, 1967, 1966, 1965, 1964, 1963, 1962, 1961, 1960, 1958, 1957, 1956, 1955, 1954, 1952, 1951, 1950, 1949, 1948, 1947, 1946, 1945, 1944, 1942, 1940, 1939, 1938, 1937, 1936, 1935, 1934, 1933, 1932, 1931, 1930, 1929, 1928, 1927, 1926, 1925, 1924, 1923, 1921, 1920
10324 PRAIRIE AVE	2014, 2010, 2006, 2004, 2003, 2001, 2000, 1999, 1996, 1995, 1992, 1991, 1990, 1986, 1985, 1981, 1980, 1976, 1975, 1972, 1971, 1970, 1969, 1967, 1966, 1965, 1964, 1963, 1962, 1961, 1960, 1958, 1957, 1956, 1955, 1954, 1952, 1951, 1949, 1948, 1947, 1946, 1945, 1944, 1942, 1940, 1939, 1938, 1937, 1936, 1935, 1934, 1933, 1932, 1931, 1930, 1929, 1928, 1927, 1926, 1925, 1924, 1923, 1921, 1920
10324 S FREEMAN AVE	2014, 2010, 2006, 2004, 2003, 2000, 1999, 1996, 1992, 1991, 1990, 1986, 1985, 1981, 1980, 1976, 1975, 1972, 1971, 1969, 1967, 1966, 1965, 1964, 1963, 1962, 1961, 1960, 1958, 1957, 1956, 1955, 1954, 1952, 1951, 1950, 1949, 1948, 1947, 1946, 1945, 1944, 1942, 1940, 1939, 1938, 1937, 1936, 1935, 1934, 1933, 1932, 1931, 1930, 1929, 1928, 1926, 1925, 1924, 1923, 1921, 1920
10324 S HAWTHORNE BLVD	2014, 2010, 2006, 2004, 2003, 2001, 2000, 1999, 1996, 1995, 1992, 1991, 1990, 1986, 1985, 1980, 1975, 1972, 1971, 1970, 1969, 1967, 1966, 1965, 1964, 1963, 1962, 1961, 1960, 1958, 1957, 1956, 1955, 1954, 1952, 1951, 1950, 1949, 1948, 1947, 1946, 1945, 1944, 1942, 1940, 1939, 1938, 1937, 1936, 1935, 1934, 1933, 1932, 1931, 1930, 1929, 1928, 1927, 1926, 1925, 1924, 1923, 1921, 1920
10325 LARCH AVE	2014, 2010, 2006, 2004, 2003, 2000, 1999, 1996, 1992, 1991, 1986, 1985, 1981, 1976, 1972, 1971, 1969, 1967, 1966, 1964, 1963, 1962, 1961, 1958, 1957, 1956, 1955, 1952, 1951, 1949, 1948, 1947, 1945, 1944, 1942, 1940, 1939, 1938, 1937, 1936, 1935, 1934, 1933, 1932, 1931, 1930, 1929, 1928, 1927, 1926, 1925, 1924, 1923, 1921, 1920

FINDINGS

Address Researched	Address Not Identified in Research Source
10325 S PRAIRIE AVE	2014, 2010, 2006, 2004, 2003, 2000, 1999, 1996, 1992, 1991, 1986, 1985, 1981, 1980, 1976, 1975, 1972, 1971, 1970, 1969, 1967, 1966, 1965, 1964, 1963, 1962, 1961, 1960, 1958, 1957, 1956, 1955, 1954, 1952, 1951, 1950, 1949, 1948, 1947, 1946, 1945, 1944, 1942, 1940, 1939, 1938, 1937, 1936, 1935, 1934, 1933, 1932, 1931, 1930, 1929, 1928, 1927, 1926, 1925, 1924, 1923, 1921, 1920
10326 S FREEMAN AVE	2014, 2010, 2006, 2004, 2003, 2001, 2000, 1999, 1996, 1995, 1992, 1991, 1990, 1986, 1985, 1981, 1980, 1976, 1975, 1972, 1971, 1970, 1969, 1967, 1966, 1965, 1964, 1963, 1962, 1961, 1960, 1958, 1957, 1956, 1955, 1954, 1952, 1951, 1950, 1949, 1948, 1947, 1946, 1945, 1944, 1942, 1940, 1939, 1938, 1937, 1936, 1935, 1934, 1933, 1932, 1931, 1930, 1929, 1928, 1926, 1925, 1924, 1923, 1921, 1920
10327 DOTY AVE	2014, 2010, 2006, 2004, 2003, 2001, 2000, 1999, 1996, 1995, 1992, 1991, 1986, 1985, 1981, 1980, 1976, 1975, 1972, 1971, 1970, 1969, 1967, 1966, 1963, 1962, 1961, 1958, 1956, 1955, 1952, 1951, 1949, 1948, 1947, 1945, 1944, 1942, 1940, 1939, 1938, 1937, 1936, 1935, 1934, 1933, 1932, 1931, 1930, 1929, 1928, 1927, 1926, 1925, 1924, 1923, 1921, 1920
10327 Doty Ave	2010, 2006, 2004, 2003, 2001, 2000, 1999, 1996, 1995, 1992, 1991, 1990, 1986, 1985, 1981, 1980, 1976, 1975, 1972, 1971, 1970, 1969, 1967, 1966, 1965, 1964, 1963, 1962, 1961, 1960, 1958, 1957, 1956, 1955, 1954, 1952, 1951, 1950, 1949, 1948, 1947, 1946, 1945, 1944, 1942, 1940, 1939, 1938, 1937, 1936, 1935, 1934, 1933, 1932, 1931, 1930, 1929, 1928, 1927, 1926, 1925, 1924, 1923, 1921, 1920
10327 Doty Ave	2010, 2006, 2004, 2003, 2001, 2000, 1999, 1996, 1995, 1992, 1991, 1990, 1986, 1985, 1981, 1980, 1976, 1975, 1972, 1971, 1970, 1969, 1967, 1966, 1965, 1964, 1963, 1962, 1961, 1960, 1958, 1957, 1956, 1955, 1954, 1952, 1951, 1950, 1949, 1948, 1947, 1946, 1945, 1944, 1942, 1940, 1939, 1938, 1937, 1936, 1935, 1934, 1933, 1932, 1931, 1930, 1929, 1928, 1927, 1926, 1925, 1924, 1923, 1921, 1920
10327 YUKON AVE	2014, 2010, 2006, 2004, 2003, 2000, 1999, 1996, 1995, 1992, 1991, 1990, 1986, 1985, 1981, 1976, 1975, 1972, 1971, 1969, 1967, 1966, 1965, 1963, 1962, 1961, 1958, 1957, 1956, 1955, 1952, 1951, 1950, 1949, 1948, 1947, 1946, 1945, 1944, 1942, 1940, 1939, 1938, 1937, 1936, 1935, 1934, 1933, 1932, 1931, 1930, 1929, 1928, 1927, 1926, 1925, 1924, 1923, 1921, 1920
10329 S PRAIRIE AVE	2014, 2010, 2006, 2004, 2003, 1999, 1996, 1995, 1992, 1991, 1986, 1985, 1981, 1980, 1976, 1975, 1972, 1971, 1970, 1969, 1967, 1966, 1965, 1964, 1963, 1962, 1961, 1960, 1958, 1957, 1956, 1955, 1954, 1952, 1951, 1950, 1949, 1948, 1947, 1946, 1945, 1944, 1942, 1940, 1939, 1938, 1937, 1936, 1935, 1934, 1933, 1932, 1931, 1930, 1929, 1928, 1927, 1926, 1925, 1924, 1923, 1921, 1920
1033 LARCH	2014, 2010, 2006, 2004, 2003, 2001, 1999, 1996, 1995, 1992, 1991, 1990, 1986, 1985, 1981, 1980, 1976, 1972, 1971, 1969, 1967, 1966, 1965, 1964, 1963, 1962, 1961, 1960, 1958, 1957, 1956, 1955, 1954, 1952, 1951, 1950, 1949, 1948, 1947, 1946, 1945, 1944, 1942, 1940, 1939, 1938, 1937, 1936, 1935, 1934, 1933, 1932, 1931, 1930, 1929, 1928, 1927, 1926, 1925, 1924, 1923, 1921, 1920
1033 LARCH AVE	2014, 2010, 2006, 2004, 2003, 2001, 2000, 1999, 1996, 1995, 1992, 1991, 1990, 1986, 1985, 1981, 1980, 1976, 1975, 1972, 1971, 1970, 1969, 1967, 1966, 1965, 1963, 1962, 1961, 1958, 1956, 1955, 1952, 1951, 1949, 1948, 1947, 1946, 1945, 1944, 1942, 1940, 1939, 1938, 1937, 1936, 1935, 1934, 1933, 1932, 1931, 1930, 1929, 1928, 1927, 1926, 1925, 1924, 1923, 1921, 1920
1033 LARCH ST	2014, 2010, 2006, 2004, 2003, 2000, 1999, 1996, 1995, 1992, 1991, 1990, 1986, 1985, 1981, 1980, 1976, 1975, 1972, 1971, 1970, 1969, 1967, 1966, 1965, 1964, 1963, 1962, 1961, 1960, 1958, 1957, 1956, 1955, 1954, 1952, 1951, 1950, 1949, 1948, 1947, 1946, 1945, 1944, 1942, 1940, 1939, 1938, 1937, 1936, 1935, 1934, 1933, 1932, 1931, 1930, 1929, 1928, 1927, 1926, 1925, 1924, 1923, 1921, 1920
1033 MYRTLE AVE	2014, 2010, 2006, 2004, 2003, 2000, 1999, 1996, 1995, 1992, 1991, 1986, 1985, 1981, 1976, 1972, 1971, 1969, 1967, 1966, 1964, 1963, 1962, 1961, 1958, 1957, 1956, 1955, 1954, 1952, 1951, 1950, 1949, 1948, 1947, 1946, 1945, 1944, 1942, 1940, 1939, 1938, 1937, 1936, 1935, 1934, 1933, 1932, 1931, 1930, 1929, 1928, 1927, 1926, 1925, 1924, 1923, 1921, 1920

FINDINGS

Address Researched	Address Not Identified in Research Source
1033 S MYRTLE AVE	2014, 2010, 2006, 2004, 2003, 2001, 2000, 1999, 1996, 1995, 1992, 1991, 1990, 1986, 1985, 1981, 1980, 1976, 1975, 1972, 1971, 1970, 1969, 1967, 1966, 1965, 1963, 1962, 1961, 1960, 1958, 1957, 1956, 1955, 1954, 1952, 1951, 1950, 1949, 1948, 1947, 1946, 1945, 1944, 1942, 1940, 1939, 1938, 1937, 1936, 1935, 1934, 1933, 1932, 1931, 1930, 1929, 1928, 1927, 1926, 1925, 1924, 1923, 1921, 1920
1033 S PRAIRIE AVE	2014, 2010, 2006, 2004, 2003, 2001, 2000, 1999, 1996, 1995, 1992, 1991, 1990, 1986, 1985, 1981, 1980, 1976, 1975, 1972, 1971, 1970, 1969, 1967, 1966, 1965, 1964, 1963, 1962, 1961, 1960, 1958, 1957, 1956, 1955, 1952, 1951, 1949, 1948, 1947, 1946, 1945, 1944, 1942, 1940, 1939, 1938, 1937, 1936, 1935, 1934, 1933, 1932, 1931, 1930, 1929, 1928, 1927, 1926, 1925, 1924, 1923, 1921, 1920
1034 LARCH	2014, 2010, 2006, 2004, 2003, 2001, 1999, 1996, 1992, 1991, 1986, 1985, 1981, 1980, 1976, 1972, 1971, 1969, 1967, 1966, 1965, 1964, 1963, 1962, 1961, 1960, 1958, 1957, 1956, 1955, 1954, 1952, 1951, 1950, 1949, 1948, 1947, 1946, 1945, 1944, 1942, 1940, 1939, 1938, 1937, 1936, 1935, 1934, 1933, 1932, 1931, 1930, 1929, 1928, 1927, 1926, 1925, 1924, 1923, 1921, 1920
1034 LARCH ST	2014, 2010, 2006, 2004, 2003, 2000, 1999, 1996, 1995, 1992, 1991, 1990, 1986, 1985, 1981, 1980, 1976, 1975, 1972, 1971, 1970, 1969, 1967, 1966, 1964, 1963, 1962, 1961, 1960, 1958, 1957, 1956, 1955, 1954, 1952, 1951, 1950, 1949, 1948, 1947, 1946, 1945, 1944, 1942, 1940, 1939, 1938, 1937, 1936, 1935, 1934, 1933, 1932, 1931, 1930, 1929, 1928, 1927, 1926, 1925, 1924, 1923, 1921, 1920
1034 MYRTLE AVE	2014, 2010, 2006, 2004, 2003, 2001, 2000, 1999, 1996, 1995, 1992, 1991, 1990, 1986, 1985, 1981, 1980, 1976, 1975, 1972, 1971, 1970, 1969, 1967, 1966, 1964, 1963, 1962, 1961, 1960, 1958, 1957, 1956, 1955, 1954, 1952, 1951, 1950, 1949, 1948, 1947, 1946, 1945, 1944, 1942, 1939, 1938, 1937, 1936, 1935, 1934, 1933, 1932, 1931, 1930, 1929, 1928, 1927, 1926, 1925, 1924, 1923, 1921, 1920
1034 S LARCH ST	2014, 2010, 2006, 2004, 2003, 2001, 2000, 1999, 1996, 1995, 1992, 1991, 1990, 1986, 1985, 1981, 1980, 1976, 1975, 1972, 1971, 1970, 1969, 1967, 1966, 1965, 1963, 1962, 1961, 1958, 1957, 1956, 1955, 1954, 1952, 1951, 1950, 1949, 1948, 1947, 1946, 1945, 1944, 1942, 1940, 1939, 1938, 1937, 1936, 1935, 1934, 1933, 1932, 1931, 1930, 1929, 1928, 1927, 1926, 1925, 1924, 1923, 1921, 1920
1034 S MYRTLE AVE	2014, 2010, 2006, 2004, 2003, 2001, 2000, 1999, 1996, 1995, 1992, 1991, 1990, 1986, 1985, 1981, 1980, 1976, 1975, 1972, 1971, 1970, 1969, 1967, 1966, 1965, 1964, 1963, 1962, 1961, 1958, 1957, 1956, 1955, 1952, 1951, 1949, 1948, 1947, 1946, 1945, 1944, 1942, 1940, 1939, 1938, 1937, 1936, 1935, 1934, 1933, 1932, 1931, 1930, 1929, 1928, 1927, 1926, 1925, 1924, 1923, 1921, 1920
1035 LARCH AVE	2014, 2010, 2006, 2004, 2003, 2001, 2000, 1999, 1996, 1995, 1992, 1991, 1990, 1986, 1985, 1981, 1980, 1976, 1975, 1972, 1971, 1970, 1969, 1967, 1966, 1965, 1964, 1963, 1962, 1961, 1960, 1958, 1957, 1956, 1955, 1952, 1951, 1949, 1948, 1947, 1946, 1945, 1944, 1942, 1940, 1939, 1938, 1937, 1936, 1935, 1934, 1933, 1932, 1931, 1930, 1929, 1928, 1927, 1926, 1925, 1924, 1923, 1921, 1920
1035 LARCH ST	2014, 2010, 2006, 2004, 2003, 2000, 1999, 1996, 1995, 1992, 1991, 1990, 1986, 1985, 1981, 1980, 1976, 1975, 1972, 1971, 1970, 1969, 1967, 1966, 1964, 1963, 1962, 1961, 1960, 1958, 1957, 1956, 1955, 1954, 1952, 1951, 1950, 1949, 1948, 1947, 1945, 1944, 1942, 1940, 1939, 1938, 1937, 1936, 1935, 1934, 1933, 1932, 1931, 1930, 1929, 1928, 1927, 1926, 1925, 1924, 1923, 1921, 1920
1035 MYRTLE AVE	2014, 2010, 2006, 2004, 2003, 1999, 1996, 1992, 1991, 1986, 1985, 1981, 1976, 1972, 1971, 1969, 1967, 1966, 1964, 1963, 1962, 1961, 1960, 1958, 1957, 1956, 1955, 1954, 1952, 1951, 1949, 1948, 1947, 1945, 1944, 1942, 1939, 1938, 1937, 1936, 1935, 1934, 1933, 1932, 1931, 1930, 1929, 1928, 1927, 1926, 1925, 1924, 1923, 1921, 1920
1035 Myrtle Ave	2010, 2006, 2004, 2003, 2001, 2000, 1999, 1996, 1995, 1992, 1991, 1990, 1986, 1985, 1981, 1980, 1976, 1975, 1972, 1971, 1970, 1969, 1967, 1966, 1965, 1964, 1963, 1962, 1961, 1960, 1958, 1957, 1956, 1955, 1954, 1952, 1951, 1950, 1949, 1948, 1947, 1946, 1945, 1944, 1942, 1940, 1939, 1938, 1937, 1936, 1935, 1934, 1933, 1932, 1931, 1930, 1929, 1928, 1927, 1926, 1925, 1924, 1923, 1921, 1920

FINDINGS

Address Researched	Address Not Identified in Research Source
1035 Myrtle Ave	2010, 2006, 2004, 2003, 2001, 2000, 1999, 1996, 1995, 1992, 1991, 1990, 1986, 1985, 1981, 1980, 1976, 1975, 1972, 1971, 1970, 1969, 1967, 1966, 1965, 1964, 1963, 1962, 1961, 1960, 1958, 1957, 1956, 1955, 1954, 1952, 1951, 1950, 1949, 1948, 1947, 1946, 1945, 1944, 1942, 1940, 1939, 1938, 1937, 1936, 1935, 1934, 1933, 1932, 1931, 1930, 1929, 1928, 1927, 1926, 1925, 1924, 1923, 1921, 1920
1035 S Prairie Ave	2006, 2004, 2003, 2001, 2000, 1999, 1996, 1995, 1992, 1991, 1990, 1986, 1985, 1981, 1980, 1976, 1975, 1972, 1971, 1970, 1969, 1967, 1966, 1965, 1964, 1963, 1962, 1961, 1960, 1958, 1957, 1956, 1955, 1954, 1952, 1951, 1950, 1949, 1948, 1947, 1946, 1945, 1944, 1942, 1940, 1939, 1938, 1937, 1936, 1935, 1934, 1933, 1932, 1931, 1930, 1929, 1928, 1927, 1926, 1925, 1924, 1923, 1921, 1920
1035 S Prairie Ave	2006, 2004, 2003, 2001, 2000, 1999, 1996, 1995, 1992, 1991, 1990, 1986, 1985, 1981, 1980, 1976, 1975, 1972, 1971, 1970, 1969, 1967, 1966, 1965, 1964, 1963, 1962, 1961, 1960, 1958, 1957, 1956, 1955, 1954, 1952, 1951, 1950, 1949, 1948, 1947, 1946, 1945, 1944, 1942, 1940, 1939, 1938, 1937, 1936, 1935, 1934, 1933, 1932, 1931, 1930, 1929, 1928, 1927, 1926, 1925, 1924, 1923, 1921, 1920
1035 S PRAIRIE AVE	2014, 2010, 2006, 2004, 2003, 1999, 1996, 1992, 1991, 1985, 1981, 1972, 1971, 1970, 1969, 1967, 1966, 1965, 1964, 1963, 1962, 1961, 1960, 1958, 1957, 1956, 1955, 1952, 1951, 1949, 1948, 1947, 1945, 1944, 1942, 1940, 1939, 1938, 1937, 1936, 1935, 1934, 1933, 1932, 1931, 1930, 1929, 1928, 1927, 1926, 1925, 1924, 1923, 1921, 1920
1036 LARCH	2014, 2010, 2006, 2004, 2003, 2001, 1999, 1996, 1995, 1992, 1991, 1990, 1986, 1985, 1981, 1980, 1976, 1972, 1971, 1969, 1967, 1966, 1965, 1964, 1963, 1962, 1961, 1960, 1958, 1957, 1956, 1955, 1954, 1952, 1951, 1950, 1949, 1948, 1947, 1946, 1945, 1944, 1942, 1940, 1939, 1938, 1937, 1936, 1935, 1934, 1933, 1932, 1931, 1930, 1929, 1928, 1927, 1926, 1925, 1924, 1923, 1921, 1920
1036 LARCH ST	2014, 2010, 2006, 2004, 2003, 2000, 1999, 1996, 1995, 1992, 1991, 1990, 1986, 1985, 1981, 1980, 1975, 1972, 1971, 1970, 1969, 1967, 1966, 1964, 1963, 1962, 1961, 1960, 1958, 1957, 1956, 1955, 1954, 1952, 1951, 1950, 1949, 1948, 1947, 1946, 1945, 1944, 1942, 1940, 1939, 1938, 1937, 1936, 1935, 1934, 1933, 1932, 1931, 1930, 1929, 1928, 1927, 1926, 1925, 1924, 1923, 1921, 1920
1036 OSAGE AVE S	2014, 2010, 2006, 2004, 2003, 2001, 2000, 1999, 1996, 1995, 1992, 1991, 1990, 1986, 1985, 1981, 1980, 1976, 1975, 1972, 1971, 1969, 1967, 1966, 1965, 1964, 1963, 1962, 1961, 1960, 1958, 1957, 1956, 1955, 1954, 1952, 1951, 1950, 1949, 1948, 1947, 1946, 1945, 1944, 1942, 1940, 1939, 1938, 1937, 1936, 1935, 1934, 1933, 1932, 1931, 1930, 1929, 1928, 1927, 1926, 1925, 1924, 1923, 1921, 1920
1036 S LARCH ST	2014, 2010, 2006, 2004, 2003, 2001, 2000, 1999, 1996, 1995, 1992, 1991, 1990, 1986, 1985, 1981, 1980, 1976, 1975, 1972, 1971, 1970, 1969, 1967, 1966, 1965, 1963, 1962, 1961, 1958, 1957, 1956, 1955, 1954, 1952, 1951, 1949, 1948, 1947, 1946, 1945, 1944, 1942, 1940, 1939, 1938, 1937, 1936, 1935, 1934, 1933, 1932, 1931, 1930, 1929, 1928, 1927, 1926, 1925, 1924, 1923, 1921, 1920
1036 S OSAGE AVE	2014, 2010, 2006, 2004, 2003, 2001, 2000, 1999, 1996, 1992, 1991, 1986, 1985, 1981, 1980, 1976, 1975, 1972, 1971, 1970, 1969, 1967, 1966, 1965, 1964, 1963, 1962, 1961, 1960, 1958, 1957, 1956, 1955, 1954, 1952, 1951, 1950, 1949, 1948, 1947, 1946, 1945, 1944, 1942, 1940, 1939, 1938, 1937, 1936, 1935, 1934, 1933, 1932, 1931, 1930, 1929, 1928, 1927, 1926, 1925, 1924, 1923, 1921, 1920
1037 LARCH	2014, 2010, 2006, 2004, 2003, 2001, 2000, 1999, 1996, 1995, 1992, 1991, 1990, 1986, 1985, 1981, 1980, 1976, 1972, 1971, 1969, 1967, 1966, 1965, 1964, 1963, 1962, 1961, 1960, 1958, 1957, 1956, 1955, 1954, 1952, 1951, 1950, 1949, 1948, 1947, 1946, 1945, 1944, 1942, 1940, 1939, 1938, 1937, 1936, 1935, 1934, 1933, 1932, 1931, 1930, 1929, 1928, 1927, 1926, 1925, 1924, 1923, 1921, 1920
1037 LARCH ST	2014, 2010, 2006, 2004, 2003, 2000, 1999, 1996, 1995, 1992, 1991, 1990, 1986, 1985, 1981, 1980, 1976, 1975, 1972, 1971, 1970, 1969, 1967, 1966, 1964, 1963, 1962, 1961, 1960, 1958, 1957, 1956, 1955, 1954, 1952, 1951, 1950, 1949, 1948, 1947, 1946, 1945, 1944, 1942, 1940, 1939, 1938, 1937, 1936, 1935, 1934, 1933, 1932, 1931, 1930, 1929, 1928, 1927, 1926, 1925, 1924, 1923, 1921, 1920

FINDINGS

Address Researched	Address Not Identified in Research Source
1037 MYRTLE AVE	2014, 2010, 2006, 2004, 2003, 2001, 2000, 1999, 1996, 1995, 1992, 1991, 1990, 1986, 1985, 1981, 1980, 1976, 1975, 1972, 1971, 1970, 1969, 1967, 1966, 1965, 1964, 1963, 1962, 1961, 1960, 1958, 1957, 1956, 1955, 1954, 1952, 1951, 1950, 1949, 1948, 1947, 1946, 1945, 1944, 1942, 1939, 1938, 1937, 1936, 1935, 1934, 1933, 1932, 1931, 1930, 1929, 1928, 1927, 1926, 1925, 1924, 1923, 1921, 1920
1037 S PRAIRIE AVE	2014, 2010, 2006, 2004, 2003, 2000, 1999, 1996, 1995, 1992, 1991, 1986, 1985, 1981, 1980, 1976, 1975, 1972, 1971, 1970, 1969, 1967, 1966, 1965, 1964, 1963, 1962, 1961, 1960, 1958, 1957, 1956, 1955, 1954, 1952, 1951, 1950, 1949, 1948, 1947, 1946, 1945, 1944, 1942, 1940, 1939, 1938, 1937, 1936, 1935, 1934, 1933, 1932, 1931, 1930, 1929, 1928, 1927, 1926, 1925, 1924, 1923, 1921, 1920
1038 S FLOWER ST	2014, 2010, 2006, 2004, 2003, 2001, 2000, 1999, 1996, 1995, 1992, 1991, 1990, 1986, 1985, 1981, 1980, 1976, 1975, 1972, 1971, 1970, 1969, 1967, 1966, 1965, 1964, 1963, 1962, 1961, 1960, 1958, 1957, 1956, 1955, 1954, 1952, 1951, 1950, 1949, 1948, 1947, 1945, 1944, 1942, 1940, 1939, 1938, 1937, 1936, 1935, 1934, 1933, 1932, 1931, 1930, 1929, 1928, 1927, 1926, 1925, 1924, 1923, 1921, 1920
1040 LARCH AVE	2014, 2010, 2006, 2004, 2003, 2001, 2000, 1999, 1996, 1995, 1992, 1991, 1990, 1986, 1985, 1981, 1980, 1976, 1975, 1972, 1971, 1970, 1969, 1967, 1966, 1965, 1964, 1963, 1962, 1961, 1960, 1958, 1956, 1955, 1952, 1951, 1949, 1948, 1947, 1946, 1945, 1944, 1942, 1940, 1939, 1938, 1937, 1936, 1935, 1934, 1933, 1932, 1931, 1930, 1929, 1928, 1927, 1926, 1925, 1924, 1923, 1921, 1920
1040 MYRTLE AVE	2014, 2010, 2006, 2004, 2003, 2001, 2000, 1999, 1996, 1995, 1992, 1991, 1990, 1986, 1985, 1981, 1980, 1976, 1975, 1972, 1971, 1970, 1969, 1967, 1966, 1964, 1963, 1962, 1961, 1958, 1957, 1956, 1955, 1954, 1952, 1951, 1950, 1949, 1948, 1947, 1946, 1945, 1944, 1942, 1939, 1938, 1937, 1936, 1935, 1934, 1933, 1932, 1931, 1930, 1929, 1928, 1927, 1926, 1925, 1924, 1923, 1921, 1920
1040 OSAGE AVE S	2014, 2010, 2006, 2004, 2003, 2001, 2000, 1999, 1996, 1995, 1992, 1991, 1990, 1986, 1985, 1981, 1980, 1976, 1975, 1972, 1971, 1969, 1967, 1966, 1965, 1964, 1963, 1962, 1961, 1960, 1958, 1957, 1956, 1955, 1954, 1952, 1951, 1950, 1949, 1948, 1947, 1946, 1945, 1944, 1942, 1940, 1939, 1938, 1937, 1936, 1935, 1934, 1933, 1932, 1931, 1930, 1929, 1928, 1927, 1926, 1925, 1924, 1923, 1921, 1920
1040 S OSAGE AVE	2014, 2010, 2006, 2004, 2003, 2001, 2000, 1999, 1996, 1995, 1992, 1991, 1986, 1985, 1981, 1976, 1972, 1971, 1970, 1969, 1967, 1966, 1965, 1964, 1963, 1962, 1961, 1960, 1958, 1957, 1956, 1955, 1954, 1952, 1951, 1950, 1949, 1948, 1947, 1946, 1945, 1944, 1942, 1940, 1939, 1938, 1937, 1936, 1935, 1934, 1933, 1932, 1931, 1930, 1929, 1928, 1927, 1926, 1925, 1924, 1923, 1921, 1920
10400 HAWTHORNE BLVD	2014, 2010, 2006, 2004, 2003, 2001, 2000, 1999, 1996, 1995, 1992, 1991, 1990, 1986, 1985, 1981, 1980, 1976, 1975, 1972, 1971, 1970, 1969, 1967, 1966, 1965, 1964, 1963, 1962, 1961, 1960, 1958, 1957, 1956, 1955, 1954, 1952, 1951, 1950, 1949, 1948, 1947, 1946, 1945, 1944, 1942, 1939, 1938, 1937, 1936, 1934, 1933, 1932, 1930, 1929, 1928, 1926, 1925, 1924, 1923, 1921, 1920
10400 PRAIRIE AVE	2014, 2010, 2006, 2004, 2003, 2001, 2000, 1999, 1996, 1995, 1992, 1991, 1990, 1986, 1985, 1981, 1980, 1976, 1975, 1972, 1971, 1970, 1969, 1967, 1966, 1964, 1963, 1962, 1961, 1958, 1956, 1955, 1952, 1951, 1949, 1948, 1947, 1945, 1944, 1942, 1940, 1939, 1938, 1937, 1936, 1935, 1934, 1933, 1932, 1931, 1930, 1929, 1928, 1927, 1926, 1925, 1924, 1923, 1921, 1920
10400 PRAIRIE AVE S	2014, 2010, 2006, 2004, 2003, 2001, 2000, 1999, 1996, 1995, 1992, 1991, 1990, 1986, 1985, 1981, 1980, 1976, 1975, 1972, 1971, 1969, 1967, 1966, 1965, 1964, 1963, 1962, 1961, 1960, 1958, 1957, 1956, 1955, 1954, 1952, 1951, 1950, 1949, 1948, 1947, 1946, 1945, 1944, 1942, 1940, 1939, 1938, 1937, 1936, 1935, 1934, 1933, 1932, 1931, 1930, 1929, 1928, 1927, 1926, 1925, 1924, 1923, 1921, 1920
10400 S PRAIRIE AVE	2014, 2010, 2006, 2004, 2003, 1999, 1996, 1992, 1991, 1986, 1985, 1981, 1976, 1972, 1971, 1970, 1969, 1967, 1966, 1965, 1964, 1963, 1962, 1961, 1960, 1958, 1957, 1956, 1955, 1954, 1952, 1951, 1950, 1949, 1948, 1947, 1946, 1945, 1944, 1942, 1940, 1939, 1938, 1937, 1936, 1935, 1934, 1933, 1932, 1931, 1930, 1929, 1928, 1927, 1926, 1925, 1924, 1923, 1921, 1920

FINDINGS

Address Researched	Address Not Identified in Research Source
10400 S Prairie Ave	2006, 2004, 2003, 2001, 2000, 1999, 1996, 1995, 1992, 1991, 1990, 1986, 1985, 1981, 1980, 1976, 1975, 1972, 1971, 1970, 1969, 1967, 1966, 1965, 1964, 1963, 1962, 1961, 1960, 1958, 1957, 1956, 1955, 1954, 1952, 1951, 1950, 1949, 1948, 1947, 1946, 1945, 1944, 1942, 1940, 1939, 1938, 1937, 1936, 1935, 1934, 1933, 1932, 1931, 1930, 1929, 1928, 1927, 1926, 1925, 1924, 1923, 1921, 1920
10400 S Prairie Ave	2006, 2004, 2003, 2001, 2000, 1999, 1996, 1995, 1992, 1991, 1990, 1986, 1985, 1981, 1980, 1976, 1975, 1972, 1971, 1970, 1969, 1967, 1966, 1965, 1964, 1963, 1962, 1961, 1960, 1958, 1957, 1956, 1955, 1954, 1952, 1951, 1950, 1949, 1948, 1947, 1946, 1945, 1944, 1942, 1940, 1939, 1938, 1937, 1936, 1935, 1934, 1933, 1932, 1931, 1930, 1929, 1928, 1927, 1926, 1925, 1924, 1923, 1921, 1920
10400 YUKON AVE	2014, 2010, 2006, 2004, 2003, 2001, 2000, 1999, 1996, 1995, 1992, 1991, 1990, 1986, 1985, 1981, 1980, 1976, 1975, 1972, 1971, 1970, 1969, 1967, 1966, 1965, 1964, 1963, 1962, 1961, 1960, 1958, 1957, 1956, 1955, 1954, 1952, 1951, 1950, 1949, 1948, 1947, 1945, 1944, 1942, 1940, 1939, 1938, 1937, 1936, 1935, 1934, 1933, 1932, 1931, 1930, 1929, 1928, 1927, 1926, 1925, 1924, 1923, 1921, 1920
10401 DOTY AVE	2014, 2010, 2006, 2004, 2003, 2000, 1999, 1996, 1995, 1992, 1991, 1990, 1986, 1985, 1981, 1980, 1976, 1975, 1972, 1971, 1970, 1969, 1967, 1966, 1963, 1962, 1961, 1958, 1956, 1955, 1952, 1951, 1949, 1948, 1947, 1946, 1945, 1944, 1942, 1940, 1939, 1938, 1937, 1936, 1935, 1934, 1933, 1932, 1931, 1930, 1929, 1928, 1927, 1926, 1925, 1924, 1923, 1921, 1920
10401 PRAIRIE AVE	2014, 2010, 2006, 2004, 2003, 2001, 2000, 1999, 1996, 1995, 1992, 1991, 1990, 1986, 1985, 1981, 1980, 1976, 1975, 1972, 1971, 1970, 1969, 1967, 1966, 1965, 1964, 1963, 1962, 1961, 1960, 1958, 1957, 1956, 1955, 1952, 1951, 1949, 1948, 1947, 1945, 1944, 1942, 1940, 1939, 1938, 1937, 1936, 1935, 1934, 1933, 1932, 1931, 1930, 1929, 1928, 1927, 1926, 1925, 1924, 1923, 1921, 1920
10401 S FREEMAN AVE	2014, 2010, 2006, 2004, 2003, 2001, 2000, 1999, 1996, 1995, 1992, 1991, 1990, 1986, 1985, 1981, 1980, 1976, 1975, 1972, 1971, 1970, 1969, 1967, 1966, 1965, 1964, 1963, 1962, 1961, 1960, 1958, 1957, 1956, 1955, 1954, 1952, 1951, 1950, 1949, 1948, 1947, 1946, 1945, 1944, 1942, 1940, 1939, 1938, 1937, 1936, 1935, 1934, 1933, 1932, 1931, 1930, 1929, 1928, 1926, 1925, 1924, 1923, 1921, 1920
10402 HAWTHORNE BLVD	2014, 2010, 2006, 2004, 2003, 2001, 2000, 1999, 1996, 1995, 1992, 1991, 1990, 1986, 1985, 1981, 1980, 1976, 1975, 1972, 1971, 1970, 1969, 1967, 1966, 1965, 1964, 1963, 1962, 1961, 1958, 1957, 1956, 1955, 1954, 1952, 1951, 1950, 1949, 1948, 1947, 1945, 1944, 1942, 1939, 1938, 1937, 1936, 1934, 1933, 1932, 1930, 1929, 1928, 1927, 1926, 1925, 1924, 1923, 1921, 1920
10403 S YUKON AVE	2014, 2010, 2006, 2004, 2003, 2001, 2000, 1999, 1996, 1995, 1992, 1991, 1990, 1986, 1985, 1981, 1980, 1976, 1975, 1972, 1971, 1970, 1969, 1967, 1966, 1965, 1964, 1963, 1962, 1961, 1960, 1958, 1956, 1955, 1952, 1951, 1950, 1949, 1948, 1947, 1946, 1945, 1944, 1942, 1940, 1939, 1938, 1937, 1936, 1935, 1934, 1933, 1932, 1931, 1930, 1929, 1928, 1927, 1926, 1925, 1924, 1923, 1921, 1920
10403 YUKON AVE	2014, 2010, 2006, 2004, 2003, 2000, 1999, 1996, 1995, 1992, 1991, 1990, 1986, 1985, 1981, 1980, 1976, 1972, 1971, 1970, 1969, 1967, 1966, 1965, 1964, 1963, 1962, 1961, 1958, 1957, 1956, 1955, 1954, 1952, 1951, 1950, 1949, 1948, 1947, 1946, 1945, 1944, 1942, 1940, 1939, 1938, 1937, 1936, 1935, 1934, 1933, 1932, 1931, 1930, 1929, 1928, 1927, 1926, 1925, 1924, 1923, 1921, 1920
10404 DOTY AVE	2014, 2010, 2006, 2004, 2003, 2000, 1999, 1996, 1992, 1991, 1986, 1985, 1981, 1976, 1975, 1972, 1971, 1969, 1967, 1966, 1963, 1962, 1961, 1960, 1958, 1956, 1955, 1952, 1951, 1949, 1948, 1947, 1946, 1945, 1944, 1942, 1940, 1939, 1938, 1937, 1936, 1935, 1934, 1933, 1932, 1931, 1930, 1929, 1928, 1927, 1926, 1925, 1924, 1923, 1921, 1920
10404 HAWTHORNE BLVD	2014, 2010, 2006, 2004, 2003, 2001, 2000, 1999, 1996, 1995, 1992, 1991, 1990, 1986, 1985, 1981, 1980, 1976, 1975, 1972, 1971, 1970, 1969, 1967, 1966, 1965, 1964, 1963, 1962, 1961, 1960, 1958, 1957, 1956, 1955, 1954, 1952, 1951, 1950, 1949, 1948, 1947, 1946, 1945, 1944, 1942, 1939, 1938, 1937, 1936, 1934, 1933, 1932, 1930, 1929, 1928, 1927, 1926, 1925, 1924, 1923, 1921, 1920

FINDINGS

Address Researched	Address Not Identified in Research Source
10406 DOTY AVE	2014, 2010, 2006, 2004, 2003, 2000, 1999, 1996, 1995, 1992, 1991, 1990, 1986, 1985, 1981, 1980, 1976, 1975, 1972, 1971, 1969, 1967, 1966, 1963, 1962, 1961, 1958, 1957, 1956, 1955, 1954, 1952, 1951, 1950, 1949, 1948, 1947, 1946, 1945, 1944, 1942, 1940, 1939, 1938, 1937, 1936, 1935, 1934, 1933, 1932, 1931, 1930, 1929, 1928, 1927, 1926, 1925, 1924, 1923, 1921, 1920
10406 HAWTHORNE BLVD	2014, 2010, 2006, 2004, 2003, 2001, 2000, 1999, 1996, 1995, 1992, 1991, 1990, 1986, 1985, 1981, 1980, 1976, 1975, 1972, 1971, 1970, 1969, 1967, 1966, 1965, 1964, 1963, 1962, 1961, 1960, 1958, 1957, 1956, 1955, 1954, 1952, 1951, 1950, 1949, 1948, 1947, 1946, 1945, 1944, 1942, 1940, 1939, 1938, 1937, 1936, 1935, 1934, 1933, 1932, 1931, 1930, 1929, 1928, 1926, 1925, 1924, 1923, 1921, 1920
10407 YUKON AVE	2014, 2010, 2006, 2004, 2003, 2001, 2000, 1999, 1996, 1995, 1992, 1991, 1990, 1986, 1985, 1981, 1980, 1976, 1975, 1972, 1971, 1970, 1969, 1967, 1966, 1965, 1964, 1963, 1962, 1961, 1960, 1958, 1956, 1955, 1954, 1952, 1951, 1950, 1949, 1948, 1947, 1946, 1945, 1944, 1942, 1940, 1939, 1938, 1937, 1936, 1935, 1934, 1933, 1932, 1931, 1930, 1929, 1928, 1927, 1926, 1925, 1924, 1923, 1921, 1920
10408 DOTY AVE	2014, 2010, 2006, 2004, 2003, 2000, 1999, 1996, 1995, 1992, 1991, 1990, 1986, 1985, 1981, 1976, 1972, 1971, 1969, 1967, 1966, 1964, 1963, 1962, 1961, 1958, 1956, 1955, 1952, 1951, 1950, 1949, 1948, 1947, 1945, 1944, 1942, 1940, 1939, 1938, 1937, 1936, 1935, 1934, 1933, 1932, 1931, 1930, 1929, 1928, 1927, 1926, 1925, 1924, 1923, 1921, 1920
10408 HAWTHORNE BLVD	2014, 2010, 2006, 2004, 2003, 2001, 2000, 1999, 1996, 1995, 1992, 1991, 1990, 1986, 1985, 1981, 1980, 1976, 1975, 1972, 1971, 1970, 1969, 1967, 1966, 1965, 1964, 1963, 1962, 1961, 1960, 1958, 1957, 1956, 1955, 1954, 1952, 1951, 1950, 1949, 1948, 1947, 1946, 1945, 1944, 1942, 1939, 1938, 1937, 1936, 1934, 1933, 1932, 1930, 1929, 1928, 1927, 1926, 1925, 1924, 1923, 1921, 1920
10409 FREEMAN AVE	2014, 2010, 2006, 2004, 2003, 2001, 2000, 1999, 1996, 1995, 1992, 1991, 1990, 1986, 1985, 1981, 1980, 1976, 1975, 1972, 1971, 1970, 1969, 1967, 1966, 1965, 1964, 1963, 1962, 1961, 1960, 1958, 1956, 1955, 1952, 1951, 1949, 1948, 1947, 1945, 1944, 1942, 1940, 1939, 1938, 1937, 1936, 1935, 1934, 1933, 1932, 1931, 1930, 1929, 1928, 1927, 1926, 1925, 1924, 1923, 1921, 1920
10409 S FREEMAN AVE	2014, 2010, 2006, 2004, 2003, 1999, 1996, 1992, 1991, 1990, 1986, 1985, 1981, 1976, 1972, 1971, 1969, 1967, 1966, 1965, 1964, 1963, 1962, 1961, 1960, 1958, 1957, 1956, 1955, 1954, 1952, 1951, 1950, 1949, 1948, 1947, 1946, 1945, 1944, 1942, 1940, 1939, 1938, 1937, 1936, 1935, 1934, 1933, 1932, 1931, 1930, 1929, 1928, 1926, 1925, 1924, 1923, 1921, 1920
10409 S Freeman Ave	2014, 2006, 2004, 2003, 2001, 2000, 1999, 1996, 1995, 1992, 1991, 1990, 1986, 1985, 1981, 1980, 1976, 1975, 1972, 1971, 1970, 1969, 1967, 1966, 1965, 1964, 1963, 1962, 1961, 1960, 1958, 1957, 1956, 1955, 1954, 1952, 1951, 1950, 1949, 1948, 1947, 1946, 1945, 1944, 1942, 1940, 1939, 1938, 1937, 1936, 1935, 1934, 1933, 1932, 1931, 1930, 1929, 1928, 1927, 1926, 1925, 1924, 1923, 1921, 1920
10409 S Freeman Ave	2014, 2006, 2004, 2003, 2001, 2000, 1999, 1996, 1995, 1992, 1991, 1990, 1986, 1985, 1981, 1980, 1976, 1975, 1972, 1971, 1970, 1969, 1967, 1966, 1965, 1964, 1963, 1962, 1961, 1960, 1958, 1957, 1956, 1955, 1954, 1952, 1951, 1950, 1949, 1948, 1947, 1946, 1945, 1944, 1942, 1940, 1939, 1938, 1937, 1936, 1935, 1934, 1933, 1932, 1931, 1930, 1929, 1928, 1927, 1926, 1925, 1924, 1923, 1921, 1920
1041 PRAIRIE AVE	2014, 2010, 2006, 2004, 2003, 2001, 2000, 1999, 1996, 1995, 1992, 1991, 1990, 1986, 1985, 1980, 1976, 1975, 1972, 1971, 1970, 1969, 1967, 1966, 1965, 1964, 1963, 1962, 1961, 1960, 1958, 1957, 1956, 1955, 1954, 1952, 1951, 1950, 1949, 1948, 1947, 1946, 1945, 1944, 1942, 1940, 1939, 1938, 1937, 1936, 1935, 1934, 1933, 1932, 1931, 1930, 1929, 1928, 1927, 1926, 1925, 1924, 1923, 1921, 1920
1041 S PRAIRIE AVE	2014, 2010, 2006, 2004, 2003, 1999, 1996, 1992, 1991, 1985, 1981, 1972, 1971, 1970, 1969, 1967, 1966, 1965, 1964, 1963, 1962, 1961, 1960, 1958, 1957, 1956, 1955, 1954, 1952, 1951, 1950, 1949, 1948, 1947, 1946, 1945, 1944, 1942, 1940, 1939, 1938, 1937, 1936, 1935, 1934, 1933, 1932, 1931, 1930, 1929, 1928, 1927, 1926, 1925, 1924, 1923, 1921, 1920

FINDINGS

Address Researched	Address Not Identified in Research Source
1041 S Prairie Ave	2006, 2004, 2003, 2001, 2000, 1999, 1996, 1995, 1992, 1991, 1990, 1986, 1985, 1981, 1980, 1976, 1975, 1972, 1971, 1970, 1969, 1967, 1966, 1965, 1964, 1963, 1962, 1961, 1960, 1958, 1957, 1956, 1955, 1954, 1952, 1951, 1950, 1949, 1948, 1947, 1946, 1945, 1944, 1942, 1940, 1939, 1938, 1937, 1936, 1935, 1934, 1933, 1932, 1931, 1930, 1929, 1928, 1927, 1926, 1925, 1924, 1923, 1921, 1920
1041 S Prairie Ave	2006, 2004, 2003, 2001, 2000, 1999, 1996, 1995, 1992, 1991, 1990, 1986, 1985, 1981, 1980, 1976, 1975, 1972, 1971, 1970, 1969, 1967, 1966, 1965, 1964, 1963, 1962, 1961, 1960, 1958, 1957, 1956, 1955, 1954, 1952, 1951, 1950, 1949, 1948, 1947, 1946, 1945, 1944, 1942, 1940, 1939, 1938, 1937, 1936, 1935, 1934, 1933, 1932, 1931, 1930, 1929, 1928, 1927, 1926, 1925, 1924, 1923, 1921, 1920
1041 S PRARIE AVE	2014, 2010, 2006, 2004, 2003, 2001, 2000, 1999, 1996, 1995, 1992, 1991, 1990, 1986, 1985, 1980, 1976, 1975, 1972, 1971, 1970, 1969, 1967, 1966, 1965, 1964, 1963, 1962, 1961, 1960, 1958, 1957, 1956, 1955, 1954, 1952, 1951, 1950, 1949, 1948, 1947, 1946, 1945, 1944, 1942, 1940, 1939, 1938, 1937, 1936, 1935, 1934, 1933, 1932, 1931, 1930, 1929, 1928, 1927, 1926, 1925, 1924, 1923, 1921, 1920
10410 DOTY AVE	2014, 2010, 2006, 2004, 2003, 2000, 1999, 1996, 1992, 1991, 1986, 1985, 1981, 1980, 1972, 1971, 1969, 1967, 1966, 1963, 1962, 1961, 1958, 1956, 1955, 1952, 1951, 1950, 1949, 1948, 1947, 1946, 1945, 1944, 1942, 1940, 1939, 1938, 1937, 1936, 1935, 1934, 1933, 1932, 1931, 1930, 1929, 1928, 1927, 1926, 1925, 1924, 1923, 1921, 1920
10410 HAWTHORNE BLVD	2014, 2010, 2006, 2004, 2003, 2001, 2000, 1999, 1996, 1995, 1992, 1991, 1990, 1986, 1985, 1981, 1980, 1976, 1975, 1972, 1971, 1970, 1969, 1967, 1966, 1965, 1964, 1963, 1962, 1961, 1960, 1958, 1957, 1956, 1955, 1954, 1952, 1951, 1950, 1949, 1948, 1947, 1946, 1945, 1944, 1942, 1940, 1939, 1938, 1937, 1936, 1935, 1934, 1933, 1932, 1931, 1930, 1929, 1928, 1926, 1925, 1924, 1923, 1921, 1920
10411 PRAIRIE AVE	2014, 2010, 2006, 2004, 2003, 2001, 2000, 1999, 1996, 1995, 1992, 1991, 1990, 1986, 1985, 1981, 1980, 1976, 1975, 1972, 1971, 1970, 1969, 1967, 1966, 1964, 1963, 1962, 1961, 1960, 1958, 1957, 1956, 1955, 1954, 1952, 1951, 1950, 1949, 1948, 1947, 1946, 1945, 1944, 1942, 1940, 1939, 1938, 1937, 1936, 1935, 1934, 1933, 1932, 1931, 1930, 1929, 1928, 1927, 1926, 1925, 1924, 1923, 1921, 1920
10411 PRAIRIE AVE S	2014, 2010, 2006, 2004, 2003, 2001, 2000, 1999, 1996, 1995, 1992, 1991, 1990, 1986, 1985, 1981, 1980, 1976, 1975, 1972, 1971, 1969, 1967, 1966, 1965, 1964, 1963, 1962, 1961, 1960, 1958, 1957, 1956, 1955, 1954, 1952, 1951, 1950, 1949, 1948, 1947, 1946, 1945, 1944, 1942, 1940, 1939, 1938, 1937, 1936, 1935, 1934, 1933, 1932, 1931, 1930, 1929, 1928, 1927, 1926, 1925, 1924, 1923, 1921, 1920
10411 S PRAIRIE AVE	2014, 2010, 2006, 2004, 2003, 1999, 1996, 1992, 1991, 1986, 1985, 1981, 1976, 1972, 1971, 1970, 1969, 1967, 1966, 1965, 1963, 1962, 1961, 1960, 1958, 1957, 1956, 1955, 1954, 1952, 1951, 1950, 1949, 1948, 1947, 1946, 1945, 1944, 1942, 1940, 1939, 1938, 1937, 1936, 1935, 1934, 1933, 1932, 1931, 1930, 1929, 1928, 1927, 1926, 1925, 1924, 1923, 1921, 1920
10411 S Prairie Ave	2006, 2004, 2003, 2001, 2000, 1999, 1996, 1995, 1992, 1991, 1990, 1986, 1985, 1981, 1980, 1976, 1975, 1972, 1971, 1970, 1969, 1967, 1966, 1965, 1964, 1963, 1962, 1961, 1960, 1958, 1957, 1956, 1955, 1954, 1952, 1951, 1950, 1949, 1948, 1947, 1946, 1945, 1944, 1942, 1940, 1939, 1938, 1937, 1936, 1935, 1934, 1933, 1932, 1931, 1930, 1929, 1928, 1927, 1926, 1925, 1924, 1923, 1921, 1920
10411 S Prairie Ave	2006, 2004, 2003, 2001, 2000, 1999, 1996, 1995, 1992, 1991, 1990, 1986, 1985, 1981, 1980, 1976, 1975, 1972, 1971, 1970, 1969, 1967, 1966, 1965, 1964, 1963, 1962, 1961, 1960, 1958, 1957, 1956, 1955, 1954, 1952, 1951, 1950, 1949, 1948, 1947, 1946, 1945, 1944, 1942, 1940, 1939, 1938, 1937, 1936, 1935, 1934, 1933, 1932, 1931, 1930, 1929, 1928, 1927, 1926, 1925, 1924, 1923, 1921, 1920
10412 DOTY AVE	2014, 2010, 2006, 2004, 2003, 2000, 1999, 1996, 1995, 1992, 1991, 1990, 1986, 1985, 1981, 1980, 1976, 1975, 1972, 1971, 1969, 1967, 1966, 1963, 1962, 1961, 1958, 1956, 1955, 1952, 1951, 1950, 1949, 1948, 1947, 1946, 1945, 1944, 1942, 1940, 1939, 1938, 1937, 1936, 1935, 1934, 1933, 1932, 1931, 1930, 1929, 1928, 1927, 1926, 1925, 1924, 1923, 1921, 1920

FINDINGS

Address Researched	Address Not Identified in Research Source
10412 HAWTHORNE BLVD	2014, 2010, 2006, 2004, 2003, 2001, 2000, 1999, 1996, 1995, 1992, 1991, 1990, 1986, 1985, 1981, 1980, 1976, 1975, 1972, 1971, 1970, 1969, 1967, 1966, 1964, 1963, 1962, 1961, 1958, 1957, 1956, 1955, 1954, 1952, 1951, 1950, 1949, 1948, 1947, 1946, 1945, 1944, 1942, 1939, 1938, 1937, 1936, 1934, 1933, 1932, 1930, 1929, 1928, 1926, 1925, 1924, 1923, 1921, 1920
10412 HAWTHORNE BLVD S	2014, 2010, 2006, 2004, 2003, 2001, 1999, 1996, 1992, 1991, 1986, 1985, 1981, 1976, 1972, 1971, 1969, 1967, 1966, 1965, 1964, 1963, 1962, 1961, 1960, 1958, 1957, 1956, 1955, 1954, 1952, 1951, 1950, 1949, 1948, 1947, 1946, 1945, 1944, 1942, 1940, 1939, 1938, 1937, 1936, 1935, 1934, 1933, 1932, 1931, 1930, 1929, 1928, 1927, 1926, 1925, 1924, 1923, 1921, 1920
10412 PRAIRIE AVE	2014, 2010, 2006, 2004, 2003, 2001, 2000, 1999, 1996, 1995, 1992, 1991, 1990, 1986, 1985, 1981, 1980, 1976, 1975, 1972, 1971, 1970, 1969, 1967, 1966, 1963, 1962, 1961, 1958, 1956, 1955, 1952, 1951, 1949, 1948, 1947, 1946, 1945, 1944, 1942, 1940, 1939, 1938, 1937, 1936, 1935, 1934, 1933, 1932, 1931, 1930, 1929, 1928, 1927, 1926, 1925, 1924, 1923, 1921, 1920
10412 PRAIRIE AVE S	2014, 2010, 2006, 2004, 2003, 2001, 2000, 1999, 1996, 1995, 1992, 1991, 1990, 1986, 1985, 1981, 1980, 1976, 1975, 1972, 1971, 1969, 1967, 1966, 1965, 1964, 1963, 1962, 1961, 1960, 1958, 1957, 1956, 1955, 1954, 1952, 1951, 1950, 1949, 1948, 1947, 1946, 1945, 1944, 1942, 1940, 1939, 1938, 1937, 1936, 1935, 1934, 1933, 1932, 1931, 1930, 1929, 1928, 1927, 1926, 1925, 1924, 1923, 1921, 1920
10412 S PRAIRIE AVE	2014, 2010, 2006, 2004, 2003, 1999, 1996, 1992, 1991, 1986, 1985, 1981, 1976, 1972, 1971, 1970, 1969, 1967, 1966, 1965, 1964, 1963, 1962, 1961, 1960, 1958, 1957, 1956, 1955, 1954, 1952, 1951, 1950, 1949, 1948, 1947, 1946, 1945, 1944, 1942, 1940, 1939, 1938, 1937, 1936, 1935, 1934, 1933, 1932, 1931, 1930, 1929, 1928, 1927, 1926, 1925, 1924, 1923, 1921, 1920
10413 DOTY AVE	2014, 2010, 2006, 2004, 2003, 2000, 1999, 1996, 1992, 1991, 1986, 1985, 1981, 1980, 1976, 1972, 1971, 1970, 1969, 1967, 1966, 1963, 1962, 1961, 1958, 1956, 1955, 1952, 1951, 1949, 1948, 1947, 1945, 1944, 1942, 1940, 1939, 1938, 1937, 1936, 1935, 1934, 1933, 1932, 1931, 1930, 1929, 1928, 1927, 1926, 1925, 1924, 1923, 1921, 1920
10413 S FREEMAN AVE	2014, 2010, 2006, 2004, 2003, 1999, 1996, 1995, 1992, 1991, 1990, 1986, 1985, 1981, 1980, 1976, 1972, 1971, 1969, 1967, 1966, 1965, 1964, 1963, 1962, 1961, 1960, 1958, 1957, 1956, 1955, 1954, 1952, 1951, 1950, 1949, 1948, 1947, 1946, 1945, 1944, 1942, 1940, 1939, 1938, 1937, 1936, 1935, 1934, 1933, 1932, 1931, 1930, 1929, 1928, 1927, 1926, 1925, 1924, 1923, 1921, 1920
10413 YUKON AVE	2014, 2010, 2006, 2004, 2003, 2000, 1999, 1996, 1992, 1991, 1990, 1986, 1985, 1981, 1980, 1976, 1975, 1972, 1971, 1970, 1969, 1967, 1966, 1965, 1964, 1963, 1962, 1961, 1958, 1957, 1956, 1955, 1954, 1952, 1951, 1950, 1949, 1948, 1947, 1946, 1945, 1944, 1942, 1940, 1939, 1938, 1937, 1936, 1935, 1934, 1933, 1932, 1931, 1930, 1929, 1928, 1927, 1926, 1925, 1924, 1923, 1921, 1920
10414 PRAIRIE AVE	2014, 2010, 2006, 2004, 2003, 2001, 2000, 1999, 1996, 1995, 1992, 1991, 1990, 1986, 1985, 1981, 1980, 1976, 1975, 1972, 1971, 1970, 1969, 1967, 1966, 1965, 1964, 1963, 1962, 1961, 1960, 1958, 1956, 1955, 1952, 1951, 1949, 1948, 1947, 1946, 1945, 1944, 1942, 1940, 1939, 1938, 1937, 1936, 1935, 1934, 1933, 1932, 1931, 1930, 1929, 1928, 1927, 1926, 1925, 1924, 1923, 1921, 1920
10414 S PRAIRIE AVE	2014, 2010, 2006, 2004, 2003, 2000, 1999, 1996, 1995, 1992, 1991, 1990, 1986, 1985, 1981, 1976, 1975, 1972, 1971, 1970, 1969, 1967, 1966, 1965, 1964, 1963, 1962, 1961, 1960, 1958, 1957, 1956, 1955, 1954, 1952, 1951, 1950, 1949, 1948, 1947, 1946, 1945, 1944, 1942, 1940, 1939, 1938, 1937, 1936, 1935, 1934, 1933, 1932, 1931, 1930, 1929, 1928, 1927, 1926, 1925, 1924, 1923, 1921, 1920
10415 S FREEMAN AVE	2014, 2010, 2006, 2004, 2003, 2000, 1999, 1996, 1995, 1992, 1991, 1990, 1986, 1985, 1981, 1976, 1972, 1971, 1969, 1967, 1966, 1965, 1964, 1963, 1962, 1961, 1960, 1958, 1957, 1956, 1955, 1954, 1952, 1951, 1950, 1949, 1948, 1947, 1946, 1945, 1944, 1942, 1940, 1939, 1938, 1937, 1936, 1935, 1934, 1933, 1932, 1931, 1930, 1929, 1928, 1927, 1926, 1925, 1924, 1923, 1921, 1920

FINDINGS

Address Researched	Address Not Identified in Research Source
10415 YUKON AVE	2014, 2010, 2006, 2004, 2003, 2000, 1999, 1996, 1992, 1991, 1990, 1986, 1985, 1981, 1976, 1975, 1972, 1971, 1970, 1969, 1967, 1966, 1965, 1963, 1962, 1961, 1958, 1957, 1956, 1955, 1954, 1952, 1951, 1950, 1949, 1948, 1947, 1946, 1945, 1944, 1942, 1940, 1939, 1938, 1937, 1936, 1935, 1934, 1933, 1932, 1931, 1930, 1929, 1928, 1927, 1926, 1925, 1924, 1923, 1921, 1920
10416 DOTY AVE	2014, 2010, 2006, 2004, 2003, 2000, 1999, 1996, 1995, 1992, 1991, 1990, 1986, 1985, 1981, 1980, 1976, 1975, 1972, 1971, 1969, 1967, 1966, 1965, 1964, 1963, 1962, 1961, 1958, 1957, 1956, 1955, 1954, 1952, 1951, 1950, 1949, 1948, 1947, 1946, 1945, 1944, 1942, 1940, 1939, 1938, 1937, 1936, 1935, 1934, 1933, 1932, 1931, 1930, 1929, 1928, 1927, 1926, 1925, 1924, 1923, 1921, 1920
10416 HAWTHORNE BLVD S	2014, 2010, 2006, 2004, 2003, 2001, 2000, 1999, 1996, 1992, 1991, 1986, 1985, 1981, 1976, 1975, 1972, 1971, 1970, 1969, 1967, 1966, 1965, 1964, 1963, 1962, 1961, 1960, 1958, 1957, 1956, 1955, 1954, 1952, 1951, 1950, 1949, 1948, 1947, 1946, 1945, 1944, 1942, 1940, 1939, 1938, 1937, 1936, 1935, 1934, 1933, 1932, 1931, 1930, 1929, 1928, 1927, 1926, 1925, 1924, 1923, 1921, 1920
10417 FREEMAN AVE	2014, 2010, 2006, 2004, 2003, 2001, 2000, 1999, 1996, 1995, 1992, 1991, 1990, 1986, 1985, 1981, 1980, 1976, 1975, 1972, 1971, 1970, 1969, 1967, 1966, 1965, 1964, 1963, 1962, 1961, 1960, 1958, 1956, 1955, 1952, 1951, 1949, 1948, 1947, 1946, 1945, 1944, 1942, 1940, 1939, 1938, 1937, 1936, 1935, 1934, 1933, 1932, 1931, 1930, 1929, 1928, 1927, 1926, 1925, 1924, 1923, 1921, 1920
10417 PRAIRIE AVE	2014, 2010, 2006, 2004, 2003, 2001, 2000, 1999, 1996, 1995, 1992, 1991, 1990, 1986, 1985, 1981, 1980, 1976, 1975, 1972, 1971, 1970, 1969, 1967, 1966, 1964, 1963, 1962, 1961, 1960, 1958, 1957, 1956, 1955, 1954, 1952, 1951, 1950, 1949, 1948, 1947, 1946, 1945, 1944, 1942, 1940, 1939, 1938, 1937, 1936, 1935, 1934, 1933, 1932, 1931, 1930, 1929, 1928, 1927, 1926, 1925, 1924, 1923, 1921, 1920
10417 PRAIRIE AVE S	2014, 2010, 2006, 2004, 2003, 2001, 2000, 1999, 1996, 1995, 1992, 1991, 1990, 1986, 1985, 1981, 1980, 1976, 1975, 1972, 1971, 1969, 1967, 1966, 1965, 1964, 1963, 1962, 1961, 1960, 1958, 1957, 1956, 1955, 1954, 1952, 1951, 1950, 1949, 1948, 1947, 1946, 1945, 1944, 1942, 1940, 1939, 1938, 1937, 1936, 1935, 1934, 1933, 1932, 1931, 1930, 1929, 1928, 1927, 1926, 1925, 1924, 1923, 1921, 1920
10417 S FREEMAN AVE	2014, 2010, 2006, 2004, 2003, 1999, 1996, 1992, 1991, 1986, 1985, 1981, 1976, 1972, 1971, 1970, 1969, 1967, 1966, 1965, 1964, 1963, 1962, 1961, 1960, 1958, 1957, 1956, 1955, 1954, 1952, 1951, 1950, 1949, 1948, 1947, 1946, 1945, 1944, 1942, 1940, 1939, 1938, 1937, 1936, 1935, 1934, 1933, 1932, 1931, 1930, 1929, 1928, 1927, 1926, 1925, 1924, 1923, 1921, 1920
10417 S PRAIRIE AVE	2014, 2010, 2006, 2004, 2003, 1999, 1996, 1992, 1991, 1986, 1985, 1981, 1980, 1976, 1972, 1971, 1970, 1969, 1967, 1966, 1965, 1964, 1963, 1962, 1961, 1960, 1958, 1957, 1956, 1955, 1954, 1952, 1951, 1950, 1949, 1948, 1947, 1946, 1945, 1944, 1942, 1940, 1939, 1938, 1937, 1936, 1935, 1934, 1933, 1932, 1931, 1930, 1929, 1928, 1927, 1926, 1925, 1924, 1923, 1921, 1920
10417 S Prairie Ave	2014, 2006, 2004, 2003, 2001, 2000, 1999, 1996, 1995, 1992, 1991, 1990, 1986, 1985, 1981, 1980, 1976, 1975, 1972, 1971, 1970, 1969, 1967, 1966, 1965, 1964, 1963, 1962, 1961, 1960, 1958, 1957, 1956, 1955, 1954, 1952, 1951, 1950, 1949, 1948, 1947, 1946, 1945, 1944, 1942, 1940, 1939, 1938, 1937, 1936, 1935, 1934, 1933, 1932, 1931, 1930, 1929, 1928, 1927, 1926, 1925, 1924, 1923, 1921, 1920
10417 S Prairie Ave	2014, 2006, 2004, 2003, 2001, 2000, 1999, 1996, 1995, 1992, 1991, 1990, 1986, 1985, 1981, 1980, 1976, 1975, 1972, 1971, 1970, 1969, 1967, 1966, 1965, 1964, 1963, 1962, 1961, 1960, 1958, 1957, 1956, 1955, 1954, 1952, 1951, 1950, 1949, 1948, 1947, 1946, 1945, 1944, 1942, 1940, 1939, 1938, 1937, 1936, 1935, 1934, 1933, 1932, 1931, 1930, 1929, 1928, 1927, 1926, 1925, 1924, 1923, 1921, 1920
10418 DOTY AVE	2014, 2010, 2006, 2004, 2003, 2000, 1999, 1996, 1995, 1992, 1991, 1986, 1985, 1981, 1976, 1975, 1972, 1971, 1970, 1969, 1967, 1966, 1964, 1963, 1962, 1961, 1960, 1958, 1957, 1956, 1955, 1954, 1952, 1951, 1950, 1949, 1948, 1947, 1946, 1945, 1944, 1942, 1940, 1939, 1938, 1937, 1936, 1935, 1934, 1933, 1932, 1931, 1930, 1929, 1928, 1927, 1926, 1925, 1924, 1923, 1921, 1920

FINDINGS

Address Researched	Address Not Identified in Research Source
10418 S Prairie Ave	2014, 2006, 2004, 2003, 2001, 2000, 1999, 1996, 1995, 1992, 1991, 1990, 1986, 1985, 1981, 1980, 1976, 1975, 1972, 1971, 1970, 1969, 1967, 1966, 1965, 1964, 1963, 1962, 1961, 1960, 1958, 1957, 1956, 1955, 1954, 1952, 1951, 1950, 1949, 1948, 1947, 1946, 1945, 1944, 1942, 1940, 1939, 1938, 1937, 1936, 1935, 1934, 1933, 1932, 1931, 1930, 1929, 1928, 1927, 1926, 1925, 1924, 1923, 1921, 1920
10418 S Prairie Ave	2014, 2006, 2004, 2003, 2001, 2000, 1999, 1996, 1995, 1992, 1991, 1990, 1986, 1985, 1981, 1980, 1976, 1975, 1972, 1971, 1970, 1969, 1967, 1966, 1965, 1964, 1963, 1962, 1961, 1960, 1958, 1957, 1956, 1955, 1954, 1952, 1951, 1950, 1949, 1948, 1947, 1946, 1945, 1944, 1942, 1940, 1939, 1938, 1937, 1936, 1935, 1934, 1933, 1932, 1931, 1930, 1929, 1928, 1927, 1926, 1925, 1924, 1923, 1921, 1920
10419 DOTY AVE	2014, 2010, 2006, 2004, 2003, 2000, 1999, 1996, 1995, 1992, 1991, 1990, 1986, 1985, 1981, 1980, 1976, 1975, 1972, 1971, 1969, 1967, 1966, 1963, 1962, 1961, 1958, 1956, 1955, 1952, 1951, 1949, 1948, 1947, 1945, 1944, 1942, 1940, 1939, 1938, 1937, 1936, 1935, 1934, 1933, 1932, 1931, 1930, 1929, 1928, 1927, 1926, 1925, 1924, 1923, 1921, 1920
10419 S FREEMAN AVE	2014, 2010, 2006, 2004, 2003, 2000, 1999, 1996, 1995, 1992, 1991, 1990, 1986, 1985, 1981, 1980, 1976, 1975, 1972, 1971, 1970, 1969, 1967, 1966, 1965, 1964, 1963, 1962, 1961, 1960, 1958, 1957, 1956, 1955, 1954, 1952, 1951, 1950, 1949, 1948, 1947, 1946, 1945, 1944, 1942, 1940, 1939, 1938, 1937, 1936, 1935, 1934, 1933, 1932, 1931, 1930, 1929, 1928, 1926, 1925, 1924, 1923, 1921, 1920
10419 YUKON AVE	2014, 2010, 2006, 2004, 2003, 2000, 1999, 1996, 1995, 1992, 1991, 1990, 1986, 1985, 1981, 1980, 1976, 1975, 1972, 1971, 1970, 1969, 1967, 1966, 1965, 1964, 1963, 1962, 1961, 1960, 1958, 1956, 1955, 1952, 1951, 1950, 1949, 1948, 1947, 1946, 1945, 1944, 1942, 1940, 1939, 1938, 1937, 1936, 1935, 1934, 1933, 1932, 1931, 1930, 1929, 1928, 1927, 1926, 1925, 1924, 1923, 1921, 1920
1042 LARCH	2014, 2010, 2006, 2004, 2003, 2001, 2000, 1999, 1996, 1992, 1991, 1990, 1986, 1985, 1981, 1980, 1976, 1975, 1972, 1971, 1970, 1969, 1967, 1966, 1965, 1964, 1963, 1962, 1961, 1960, 1958, 1957, 1956, 1955, 1954, 1952, 1951, 1950, 1949, 1948, 1947, 1946, 1945, 1944, 1942, 1940, 1939, 1938, 1937, 1936, 1935, 1934, 1933, 1932, 1931, 1930, 1929, 1928, 1927, 1926, 1925, 1924, 1923, 1921, 1920
1042 LARCH ST	2014, 2010, 2006, 2004, 2003, 2000, 1999, 1996, 1995, 1992, 1991, 1990, 1986, 1985, 1981, 1980, 1976, 1975, 1972, 1971, 1970, 1969, 1967, 1966, 1965, 1964, 1963, 1962, 1961, 1960, 1958, 1957, 1956, 1955, 1954, 1952, 1951, 1950, 1949, 1948, 1947, 1946, 1945, 1944, 1942, 1940, 1939, 1938, 1937, 1936, 1935, 1934, 1933, 1932, 1931, 1930, 1929, 1928, 1927, 1926, 1925, 1924, 1923, 1921, 1920
10420 S PRAIRIE AVE	2014, 2010, 2006, 2004, 2003, 2000, 1999, 1996, 1995, 1992, 1991, 1986, 1985, 1981, 1980, 1976, 1975, 1972, 1971, 1970, 1969, 1967, 1966, 1965, 1964, 1963, 1962, 1961, 1960, 1958, 1957, 1956, 1955, 1954, 1952, 1951, 1950, 1949, 1948, 1947, 1946, 1945, 1944, 1942, 1940, 1939, 1938, 1937, 1936, 1935, 1934, 1933, 1932, 1931, 1930, 1929, 1928, 1927, 1926, 1925, 1924, 1923, 1921, 1920
10421 FREEMAN AVE	2014, 2010, 2006, 2004, 2003, 2001, 2000, 1999, 1996, 1995, 1992, 1991, 1990, 1986, 1985, 1981, 1980, 1976, 1975, 1972, 1971, 1970, 1969, 1967, 1966, 1965, 1964, 1963, 1962, 1961, 1958, 1957, 1956, 1955, 1954, 1952, 1951, 1950, 1949, 1948, 1947, 1946, 1945, 1944, 1942, 1940, 1939, 1938, 1937, 1936, 1935, 1934, 1933, 1932, 1931, 1930, 1929, 1928, 1927, 1926, 1925, 1924, 1923, 1921, 1920
10421 PRAIRIE AVE	2014, 2010, 2006, 2004, 2003, 2001, 2000, 1999, 1996, 1995, 1992, 1991, 1990, 1986, 1985, 1981, 1980, 1976, 1975, 1972, 1971, 1970, 1969, 1967, 1966, 1963, 1962, 1961, 1958, 1956, 1955, 1952, 1951, 1949, 1948, 1947, 1945, 1944, 1942, 1940, 1939, 1938, 1937, 1936, 1935, 1934, 1933, 1932, 1931, 1930, 1929, 1928, 1927, 1926, 1925, 1924, 1923, 1921, 1920
10421 PRAIRIE AVE S	2014, 2010, 2006, 2004, 2003, 2001, 2000, 1999, 1996, 1995, 1992, 1991, 1990, 1986, 1985, 1981, 1980, 1976, 1975, 1972, 1971, 1969, 1967, 1966, 1965, 1964, 1963, 1962, 1961, 1960, 1958, 1957, 1956, 1955, 1954, 1952, 1951, 1950, 1949, 1948, 1947, 1946, 1945, 1944, 1942, 1940, 1939, 1938, 1937, 1936, 1935, 1934, 1933, 1932, 1931, 1930, 1929, 1928, 1927, 1926, 1925, 1924, 1923, 1921, 1920

FINDINGS

Address Researched	Address Not Identified in Research Source
10421 S FREEMAN AVE	2014, 2010, 2006, 2004, 2003, 2000, 1999, 1996, 1995, 1992, 1991, 1990, 1986, 1985, 1981, 1976, 1972, 1971, 1969, 1967, 1966, 1965, 1964, 1963, 1962, 1961, 1960, 1958, 1957, 1956, 1955, 1954, 1952, 1951, 1950, 1949, 1948, 1947, 1946, 1945, 1944, 1942, 1940, 1939, 1938, 1937, 1936, 1935, 1934, 1933, 1932, 1931, 1930, 1929, 1928, 1927, 1926, 1925, 1924, 1923, 1921, 1920
3665 W 105th St	2014, 2006, 2004, 2003, 2001, 2000, 1999, 1996, 1995, 1992, 1991, 1990, 1986, 1985, 1981, 1980, 1976, 1975, 1972, 1971, 1970, 1969, 1967, 1966, 1965, 1964, 1963, 1962, 1961, 1960, 1958, 1957, 1956, 1955, 1954, 1952, 1951, 1950, 1949, 1948, 1947, 1946, 1945, 1944, 1942, 1940, 1939, 1938, 1937, 1936, 1935, 1934, 1933, 1932, 1931, 1930, 1929, 1928, 1927, 1926, 1925, 1924, 1923, 1921, 1920
3665 W 106TH ST	2014, 2010, 2006, 2004, 2003, 2000, 1999, 1996, 1992, 1991, 1986, 1985, 1981, 1980, 1976, 1972, 1971, 1969, 1967, 1966, 1965, 1963, 1962, 1961, 1958, 1956, 1955, 1952, 1951, 1949, 1948, 1947, 1946, 1945, 1944, 1942, 1940, 1939, 1938, 1937, 1936, 1935, 1934, 1933, 1932, 1931, 1930, 1929, 1928, 1927, 1926, 1925, 1924, 1923, 1921, 1920
3665 W 107TH	2014, 2010, 2006, 2004, 2003, 2001, 2000, 1999, 1996, 1995, 1992, 1991, 1990, 1986, 1985, 1980, 1976, 1975, 1972, 1971, 1970, 1969, 1967, 1966, 1965, 1964, 1963, 1962, 1961, 1960, 1958, 1957, 1956, 1955, 1954, 1952, 1951, 1950, 1949, 1948, 1947, 1946, 1945, 1944, 1942, 1940, 1939, 1938, 1937, 1936, 1935, 1934, 1933, 1932, 1931, 1930, 1929, 1928, 1927, 1926, 1925, 1924, 1923, 1921, 1920
3665 W 107TH ST	2014, 2010, 2006, 2004, 2003, 2000, 1999, 1996, 1995, 1992, 1991, 1986, 1985, 1981, 1976, 1975, 1972, 1971, 1970, 1969, 1967, 1966, 1965, 1963, 1962, 1961, 1958, 1956, 1955, 1954, 1952, 1951, 1950, 1949, 1948, 1947, 1946, 1945, 1944, 1942, 1940, 1939, 1938, 1937, 1936, 1935, 1934, 1933, 1932, 1931, 1930, 1929, 1928, 1927, 1926, 1925, 1924, 1923, 1921, 1920
3666 102ND ST W	2014, 2010, 2006, 2004, 2003, 2001, 2000, 1999, 1996, 1995, 1992, 1991, 1990, 1986, 1985, 1981, 1980, 1976, 1975, 1972, 1971, 1970, 1969, 1967, 1966, 1964, 1963, 1962, 1961, 1960, 1958, 1957, 1956, 1955, 1954, 1952, 1951, 1950, 1949, 1948, 1947, 1946, 1945, 1944, 1942, 1940, 1939, 1938, 1937, 1936, 1935, 1934, 1933, 1932, 1931, 1930, 1929, 1928, 1927, 1926, 1925, 1924, 1923, 1921, 1920
3666 104TH ST W	2014, 2010, 2006, 2004, 2003, 2001, 2000, 1999, 1996, 1995, 1992, 1991, 1990, 1986, 1985, 1981, 1980, 1976, 1975, 1972, 1971, 1970, 1969, 1967, 1966, 1964, 1963, 1962, 1961, 1960, 1958, 1957, 1956, 1955, 1954, 1952, 1951, 1950, 1949, 1948, 1947, 1946, 1945, 1944, 1942, 1940, 1939, 1938, 1937, 1936, 1935, 1934, 1933, 1932, 1931, 1930, 1929, 1928, 1927, 1926, 1925, 1924, 1923, 1921, 1920
3666 CENTURY BLVD W	2014, 2010, 2006, 2004, 2003, 2001, 2000, 1999, 1996, 1995, 1992, 1991, 1990, 1986, 1985, 1981, 1980, 1976, 1975, 1972, 1971, 1970, 1969, 1967, 1966, 1964, 1963, 1962, 1961, 1960, 1958, 1957, 1956, 1955, 1954, 1952, 1951, 1950, 1949, 1948, 1947, 1946, 1945, 1944, 1942, 1940, 1939, 1938, 1937, 1936, 1935, 1934, 1933, 1932, 1931, 1930, 1929, 1928, 1927, 1926, 1925, 1924, 1923, 1921, 1920
3666 W 102ND ST	2014, 2010, 2006, 2004, 2003, 2001, 2000, 1999, 1996, 1995, 1992, 1991, 1990, 1986, 1985, 1981, 1980, 1976, 1975, 1972, 1971, 1970, 1969, 1966, 1965, 1963, 1962, 1961, 1958, 1956, 1955, 1952, 1951, 1949, 1948, 1947, 1945, 1944, 1942, 1940, 1939, 1938, 1937, 1936, 1935, 1934, 1933, 1932, 1931, 1930, 1929, 1928, 1927, 1926, 1925, 1924, 1923, 1921, 1920
3666 W 104TH ST	2014, 2010, 2006, 2004, 2003, 2000, 1999, 1996, 1995, 1992, 1991, 1986, 1985, 1981, 1980, 1976, 1975, 1972, 1971, 1969, 1967, 1966, 1965, 1963, 1962, 1961, 1960, 1958, 1956, 1955, 1954, 1952, 1951, 1950, 1949, 1948, 1947, 1946, 1945, 1944, 1942, 1940, 1939, 1938, 1937, 1936, 1935, 1934, 1933, 1932, 1931, 1930, 1929, 1928, 1927, 1926, 1925, 1924, 1923, 1921, 1920
3666 W 105TH ST	2014, 2010, 2006, 2004, 2003, 2001, 2000, 1999, 1996, 1995, 1992, 1991, 1990, 1986, 1985, 1981, 1980, 1976, 1975, 1972, 1971, 1970, 1969, 1967, 1966, 1965, 1963, 1962, 1961, 1958, 1957, 1956, 1955, 1954, 1952, 1951, 1950, 1949, 1948, 1947, 1946, 1945, 1944, 1942, 1940, 1939, 1938, 1937, 1936, 1935, 1934, 1933, 1932, 1931, 1930, 1929, 1928, 1927, 1926, 1925, 1924, 1923, 1921, 1920

FINDINGS

Address Researched	Address Not Identified in Research Source
3666 W 106TH ST	2014, 2010, 2006, 2004, 2003, 2001, 2000, 1999, 1996, 1995, 1992, 1991, 1990, 1986, 1985, 1981, 1976, 1972, 1971, 1969, 1967, 1966, 1965, 1963, 1962, 1961, 1958, 1957, 1956, 1955, 1954, 1952, 1951, 1950, 1949, 1948, 1947, 1946, 1945, 1944, 1942, 1940, 1939, 1938, 1937, 1936, 1935, 1934, 1933, 1932, 1931, 1930, 1929, 1928, 1927, 1926, 1925, 1924, 1923, 1921, 1920
3666 W CENTURY BLVD	2014, 2010, 2006, 2004, 2003, 2001, 2000, 1999, 1996, 1995, 1992, 1991, 1990, 1986, 1985, 1981, 1980, 1976, 1975, 1972, 1971, 1970, 1969, 1967, 1966, 1965, 1963, 1962, 1961, 1958, 1956, 1955, 1952, 1951, 1950, 1949, 1948, 1947, 1946, 1945, 1944, 1942, 1940, 1939, 1938, 1937, 1936, 1935, 1934, 1933, 1932, 1931, 1930, 1929, 1928, 1927, 1926, 1925, 1924, 1923, 1921, 1920
3667 105TH ST W	2014, 2010, 2006, 2004, 2003, 2001, 2000, 1999, 1996, 1995, 1992, 1991, 1990, 1986, 1985, 1981, 1980, 1976, 1975, 1972, 1971, 1970, 1969, 1967, 1966, 1964, 1963, 1962, 1961, 1960, 1958, 1957, 1956, 1955, 1954, 1952, 1951, 1950, 1949, 1948, 1947, 1946, 1945, 1944, 1942, 1940, 1939, 1938, 1937, 1936, 1935, 1934, 1933, 1932, 1931, 1930, 1929, 1928, 1927, 1926, 1925, 1924, 1923, 1921, 1920
3667 106TH ST W	2014, 2010, 2006, 2004, 2003, 2001, 2000, 1999, 1996, 1995, 1992, 1991, 1990, 1986, 1985, 1981, 1980, 1976, 1975, 1972, 1971, 1970, 1969, 1967, 1966, 1964, 1963, 1962, 1961, 1960, 1958, 1957, 1956, 1955, 1954, 1952, 1951, 1950, 1949, 1948, 1947, 1946, 1945, 1944, 1942, 1940, 1939, 1938, 1937, 1936, 1935, 1934, 1933, 1932, 1931, 1930, 1929, 1928, 1927, 1926, 1925, 1924, 1923, 1921, 1920
3667 W 105TH ST	2014, 2010, 2006, 2004, 2003, 2000, 1999, 1996, 1995, 1992, 1991, 1990, 1986, 1985, 1981, 1980, 1976, 1975, 1972, 1971, 1970, 1969, 1967, 1966, 1965, 1963, 1962, 1961, 1958, 1957, 1956, 1955, 1954, 1952, 1951, 1950, 1949, 1948, 1947, 1946, 1945, 1944, 1942, 1940, 1939, 1938, 1937, 1936, 1935, 1934, 1933, 1932, 1931, 1930, 1929, 1928, 1927, 1926, 1925, 1924, 1923, 1921, 1920
3667 W 106TH ST	2014, 2010, 2006, 2004, 2003, 2000, 1999, 1996, 1995, 1992, 1991, 1986, 1985, 1981, 1980, 1976, 1975, 1972, 1971, 1970, 1969, 1967, 1966, 1965, 1963, 1962, 1961, 1958, 1956, 1955, 1954, 1952, 1951, 1950, 1949, 1948, 1947, 1946, 1945, 1944, 1942, 1940, 1939, 1938, 1937, 1936, 1935, 1934, 1933, 1932, 1931, 1930, 1929, 1928, 1927, 1926, 1925, 1924, 1923, 1921, 1920
3668 102ND ST W	2014, 2010, 2006, 2004, 2003, 2001, 2000, 1999, 1996, 1995, 1992, 1991, 1990, 1986, 1985, 1981, 1980, 1976, 1975, 1972, 1971, 1970, 1969, 1967, 1966, 1964, 1963, 1962, 1961, 1960, 1958, 1957, 1956, 1955, 1954, 1952, 1951, 1950, 1949, 1948, 1947, 1946, 1945, 1944, 1942, 1940, 1939, 1938, 1937, 1936, 1935, 1934, 1933, 1932, 1931, 1930, 1929, 1928, 1927, 1926, 1925, 1924, 1923, 1921, 1920
3668 104TH ST W	2014, 2010, 2006, 2004, 2003, 2001, 2000, 1999, 1996, 1995, 1992, 1991, 1990, 1986, 1985, 1981, 1980, 1976, 1975, 1972, 1971, 1970, 1969, 1967, 1966, 1964, 1963, 1962, 1961, 1960, 1958, 1957, 1956, 1955, 1954, 1952, 1951, 1950, 1949, 1948, 1947, 1946, 1945, 1944, 1942, 1940, 1939, 1938, 1937, 1936, 1935, 1934, 1933, 1932, 1931, 1930, 1929, 1928, 1927, 1926, 1925, 1924, 1923, 1921, 1920
3668 105TH ST W	2014, 2010, 2006, 2004, 2003, 2001, 2000, 1999, 1996, 1995, 1992, 1991, 1990, 1986, 1985, 1981, 1980, 1976, 1975, 1972, 1971, 1970, 1969, 1967, 1966, 1964, 1963, 1962, 1961, 1960, 1958, 1957, 1956, 1955, 1954, 1952, 1951, 1950, 1949, 1948, 1947, 1946, 1945, 1944, 1942, 1940, 1939, 1938, 1937, 1936, 1935, 1934, 1933, 1932, 1931, 1930, 1929, 1928, 1927, 1926, 1925, 1924, 1923, 1921, 1920
3668 W 102ND ST	2014, 2010, 2006, 2004, 2003, 2000, 1999, 1996, 1995, 1992, 1991, 1990, 1986, 1985, 1981, 1980, 1976, 1975, 1972, 1971, 1969, 1967, 1966, 1965, 1963, 1962, 1961, 1958, 1957, 1956, 1955, 1954, 1952, 1951, 1950, 1949, 1948, 1947, 1946, 1945, 1944, 1942, 1940, 1939, 1938, 1937, 1936, 1935, 1934, 1933, 1932, 1931, 1930, 1929, 1928, 1927, 1926, 1925, 1924, 1923, 1921, 1920
3668 W 102nd St	2014, 2006, 2004, 2003, 2001, 2000, 1999, 1996, 1995, 1992, 1991, 1990, 1986, 1985, 1981, 1980, 1976, 1975, 1972, 1971, 1970, 1969, 1967, 1966, 1965, 1964, 1963, 1962, 1961, 1960, 1958, 1957, 1956, 1955, 1954, 1952, 1951, 1950, 1949, 1948, 1947, 1946, 1945, 1944, 1942, 1940, 1939, 1938, 1937, 1936, 1935, 1934, 1933, 1932, 1931, 1930, 1929, 1928, 1927, 1926, 1925, 1924, 1923, 1921, 1920

FINDINGS

Address Researched	Address Not Identified in Research Source
3668 W 102nd St	2014, 2006, 2004, 2003, 2001, 2000, 1999, 1996, 1995, 1992, 1991, 1990, 1986, 1985, 1981, 1980, 1976, 1975, 1972, 1971, 1970, 1969, 1967, 1966, 1965, 1964, 1963, 1962, 1961, 1960, 1958, 1957, 1956, 1955, 1954, 1952, 1951, 1950, 1949, 1948, 1947, 1946, 1945, 1944, 1942, 1940, 1939, 1938, 1937, 1936, 1935, 1934, 1933, 1932, 1931, 1930, 1929, 1928, 1927, 1926, 1925, 1924, 1923, 1921, 1920
3668 W 104TH ST	2014, 2010, 2006, 2004, 2003, 2000, 1999, 1996, 1995, 1992, 1991, 1990, 1986, 1985, 1981, 1980, 1976, 1972, 1971, 1969, 1967, 1966, 1965, 1963, 1962, 1961, 1960, 1958, 1957, 1956, 1955, 1954, 1952, 1951, 1950, 1949, 1948, 1947, 1946, 1945, 1944, 1942, 1940, 1939, 1938, 1937, 1936, 1935, 1934, 1933, 1932, 1931, 1930, 1929, 1928, 1927, 1926, 1925, 1924, 1923, 1921, 1920
3668 W 105TH ST	2014, 2010, 2006, 2004, 2003, 2001, 2000, 1999, 1996, 1995, 1992, 1991, 1990, 1986, 1985, 1981, 1980, 1976, 1975, 1972, 1971, 1970, 1969, 1967, 1966, 1965, 1964, 1963, 1962, 1961, 1960, 1958, 1956, 1955, 1952, 1951, 1950, 1949, 1948, 1947, 1946, 1945, 1944, 1942, 1940, 1939, 1938, 1937, 1936, 1935, 1934, 1933, 1932, 1931, 1930, 1929, 1928, 1927, 1926, 1925, 1924, 1923, 1921, 1920
3668 W 106TH ST	2014, 2010, 2006, 2004, 2003, 2000, 1999, 1996, 1995, 1992, 1991, 1990, 1986, 1985, 1981, 1976, 1975, 1972, 1971, 1970, 1969, 1967, 1966, 1965, 1964, 1963, 1962, 1961, 1960, 1958, 1956, 1955, 1952, 1951, 1950, 1949, 1948, 1947, 1946, 1945, 1944, 1942, 1940, 1939, 1938, 1937, 1936, 1935, 1934, 1933, 1932, 1931, 1930, 1929, 1928, 1927, 1926, 1925, 1924, 1923, 1921, 1920
3669 W 105TH ST	2014, 2010, 2006, 2004, 2003, 2000, 1999, 1996, 1995, 1992, 1991, 1990, 1986, 1985, 1981, 1980, 1976, 1975, 1972, 1971, 1970, 1969, 1967, 1966, 1965, 1963, 1962, 1961, 1958, 1957, 1956, 1955, 1954, 1952, 1951, 1950, 1949, 1948, 1947, 1946, 1945, 1944, 1942, 1940, 1939, 1938, 1937, 1936, 1935, 1934, 1933, 1932, 1931, 1930, 1929, 1928, 1927, 1926, 1925, 1924, 1923, 1921, 1920
3671 1/2 W 105TH ST	2014, 2010, 2006, 2004, 2003, 2001, 2000, 1999, 1996, 1995, 1992, 1991, 1990, 1986, 1985, 1981, 1980, 1976, 1975, 1972, 1971, 1970, 1969, 1967, 1966, 1965, 1963, 1962, 1961, 1958, 1957, 1956, 1955, 1954, 1952, 1951, 1950, 1949, 1948, 1947, 1946, 1945, 1944, 1942, 1940, 1939, 1938, 1937, 1936, 1935, 1934, 1933, 1932, 1931, 1930, 1929, 1928, 1927, 1926, 1925, 1924, 1923, 1921, 1920
3671 105TH ST W	2014, 2010, 2006, 2004, 2003, 2001, 2000, 1999, 1996, 1995, 1992, 1991, 1990, 1986, 1985, 1981, 1980, 1976, 1975, 1972, 1971, 1970, 1969, 1967, 1966, 1964, 1963, 1962, 1961, 1960, 1958, 1957, 1956, 1955, 1954, 1952, 1951, 1950, 1949, 1948, 1947, 1946, 1945, 1944, 1942, 1940, 1939, 1938, 1937, 1936, 1935, 1934, 1933, 1932, 1931, 1930, 1929, 1928, 1927, 1926, 1925, 1924, 1923, 1921, 1920
3671 W 105TH ST	2014, 2010, 2006, 2004, 2003, 2001, 2000, 1999, 1996, 1995, 1992, 1991, 1990, 1986, 1985, 1981, 1976, 1975, 1972, 1971, 1970, 1969, 1967, 1966, 1965, 1963, 1962, 1961, 1958, 1957, 1956, 1955, 1954, 1952, 1951, 1950, 1949, 1948, 1947, 1946, 1945, 1944, 1942, 1940, 1939, 1938, 1937, 1936, 1935, 1934, 1933, 1932, 1931, 1930, 1929, 1928, 1927, 1926, 1925, 1924, 1923, 1921, 1920
3671/ W 105TH ST	2014, 2010, 2006, 2004, 2003, 2000, 1999, 1996, 1995, 1992, 1991, 1990, 1986, 1985, 1981, 1980, 1976, 1975, 1972, 1971, 1970, 1969, 1967, 1966, 1965, 1964, 1963, 1962, 1961, 1960, 1958, 1957, 1956, 1955, 1954, 1952, 1951, 1950, 1949, 1948, 1947, 1946, 1945, 1944, 1942, 1940, 1939, 1938, 1937, 1936, 1935, 1934, 1933, 1932, 1931, 1930, 1929, 1928, 1927, 1926, 1925, 1924, 1923, 1921, 1920
3695 W 106TH ST	2014, 2010, 2006, 2004, 2003, 2000, 1999, 1996, 1995, 1992, 1991, 1990, 1986, 1985, 1981, 1980, 1976, 1975, 1972, 1971, 1970, 1969, 1967, 1966, 1965, 1964, 1963, 1962, 1961, 1960, 1958, 1957, 1956, 1955, 1954, 1952, 1951, 1950, 1949, 1948, 1947, 1946, 1945, 1944, 1942, 1940, 1939, 1938, 1937, 1936, 1935, 1934, 1933, 1932, 1931, 1930, 1929, 1928, 1927, 1926, 1925, 1924, 1923, 1921, 1920
3700 105TH ST W	2014, 2010, 2006, 2004, 2003, 2001, 2000, 1999, 1996, 1995, 1992, 1991, 1990, 1986, 1985, 1981, 1980, 1976, 1975, 1972, 1971, 1970, 1969, 1967, 1966, 1964, 1963, 1962, 1961, 1960, 1958, 1957, 1956, 1955, 1954, 1952, 1951, 1950, 1949, 1948, 1947, 1946, 1945, 1944, 1942, 1940, 1939, 1938, 1937, 1936, 1935, 1934, 1933, 1932, 1931, 1930, 1929, 1928, 1927, 1926, 1925, 1924, 1923, 1921, 1920

FINDINGS

Address Researched	Address Not Identified in Research Source
3700 106TH ST W	2014, 2010, 2006, 2004, 2003, 2001, 2000, 1999, 1996, 1995, 1992, 1991, 1990, 1986, 1985, 1981, 1980, 1976, 1975, 1972, 1971, 1970, 1969, 1967, 1966, 1964, 1963, 1962, 1961, 1960, 1958, 1957, 1956, 1955, 1954, 1952, 1951, 1950, 1949, 1948, 1947, 1946, 1945, 1944, 1942, 1940, 1939, 1938, 1937, 1936, 1935, 1934, 1933, 1932, 1931, 1930, 1929, 1928, 1927, 1926, 1925, 1924, 1923, 1921, 1920
3700 CENTURY BLVD W	2014, 2010, 2006, 2004, 2003, 2001, 2000, 1999, 1996, 1995, 1992, 1991, 1990, 1986, 1985, 1981, 1976, 1972, 1971, 1970, 1969, 1967, 1966, 1965, 1964, 1963, 1962, 1961, 1960, 1958, 1957, 1956, 1955, 1954, 1952, 1951, 1950, 1949, 1948, 1947, 1946, 1945, 1944, 1942, 1940, 1939, 1938, 1937, 1936, 1935, 1934, 1933, 1932, 1931, 1930, 1929, 1928, 1927, 1926, 1925, 1924, 1923, 1921, 1920
3700 W 102ND ST	2014, 2010, 2006, 2004, 2003, 2000, 1999, 1996, 1995, 1992, 1991, 1990, 1986, 1985, 1981, 1976, 1975, 1972, 1971, 1969, 1967, 1966, 1965, 1964, 1963, 1962, 1961, 1960, 1958, 1957, 1956, 1955, 1952, 1951, 1949, 1948, 1947, 1945, 1944, 1942, 1940, 1939, 1938, 1937, 1936, 1935, 1934, 1933, 1932, 1931, 1930, 1929, 1928, 1927, 1926, 1925, 1924, 1923, 1921, 1920
3700 W 104TH ST	2014, 2010, 2006, 2004, 2003, 2001, 2000, 1999, 1996, 1995, 1992, 1991, 1990, 1986, 1985, 1981, 1980, 1976, 1975, 1972, 1971, 1970, 1969, 1967, 1966, 1965, 1964, 1963, 1962, 1961, 1958, 1957, 1956, 1955, 1954, 1952, 1951, 1950, 1949, 1948, 1947, 1946, 1945, 1944, 1942, 1940, 1939, 1938, 1937, 1936, 1935, 1934, 1933, 1932, 1931, 1930, 1929, 1928, 1927, 1926, 1925, 1924, 1923, 1921, 1920
3700 W 105TH ST	2014, 2010, 2006, 2004, 2003, 2000, 1999, 1996, 1995, 1992, 1991, 1990, 1986, 1985, 1981, 1976, 1975, 1972, 1971, 1970, 1969, 1967, 1966, 1965, 1964, 1963, 1962, 1961, 1960, 1958, 1957, 1956, 1955, 1952, 1951, 1949, 1948, 1947, 1945, 1944, 1942, 1940, 1939, 1938, 1937, 1936, 1935, 1934, 1933, 1932, 1931, 1930, 1929, 1928, 1927, 1926, 1925, 1924, 1923, 1921, 1920
3700 W 106TH ST	2014, 2010, 2006, 2004, 2003, 2000, 1999, 1996, 1995, 1992, 1991, 1990, 1986, 1985, 1981, 1980, 1976, 1972, 1971, 1969, 1967, 1966, 1965, 1963, 1962, 1961, 1958, 1956, 1955, 1952, 1951, 1950, 1949, 1948, 1947, 1946, 1945, 1944, 1942, 1940, 1939, 1938, 1937, 1936, 1935, 1934, 1933, 1932, 1931, 1930, 1929, 1928, 1927, 1926, 1925, 1924, 1923, 1921, 1920
3700 W 107TH ST	2014, 2010, 2006, 2004, 2003, 2001, 2000, 1999, 1996, 1995, 1992, 1991, 1986, 1985, 1981, 1976, 1972, 1971, 1970, 1969, 1967, 1966, 1965, 1963, 1962, 1961, 1958, 1957, 1956, 1955, 1952, 1951, 1949, 1948, 1947, 1945, 1944, 1942, 1940, 1939, 1938, 1937, 1936, 1935, 1934, 1933, 1932, 1931, 1930, 1929, 1928, 1927, 1926, 1925, 1924, 1923, 1921, 1920
3700 W CENTURY BLVD	2014, 2010, 2006, 2004, 2003, 2001, 2000, 1999, 1996, 1995, 1992, 1991, 1990, 1986, 1985, 1980, 1975, 1972, 1971, 1970, 1969, 1967, 1966, 1965, 1964, 1963, 1962, 1961, 1960, 1958, 1957, 1956, 1955, 1954, 1952, 1951, 1950, 1949, 1948, 1947, 1946, 1945, 1944, 1942, 1940, 1939, 1938, 1937, 1936, 1935, 1934, 1933, 1932, 1931, 1930, 1929, 1928, 1927, 1926, 1925, 1924, 1923, 1921, 1920
3701 1/2 W 104TH ST	2014, 2010, 2006, 2004, 2003, 2001, 2000, 1999, 1996, 1995, 1992, 1991, 1990, 1986, 1985, 1981, 1980, 1976, 1975, 1972, 1971, 1970, 1969, 1967, 1966, 1965, 1964, 1963, 1962, 1961, 1958, 1957, 1956, 1955, 1954, 1952, 1951, 1950, 1949, 1948, 1947, 1946, 1945, 1944, 1942, 1940, 1939, 1938, 1937, 1936, 1935, 1934, 1933, 1932, 1931, 1930, 1929, 1928, 1927, 1926, 1925, 1924, 1923, 1921, 1920
3701 104TH ST W	2014, 2010, 2006, 2004, 2003, 2001, 2000, 1999, 1996, 1995, 1992, 1991, 1990, 1986, 1985, 1981, 1980, 1976, 1975, 1972, 1971, 1970, 1969, 1967, 1966, 1964, 1963, 1962, 1961, 1960, 1958, 1957, 1956, 1955, 1954, 1952, 1951, 1950, 1949, 1948, 1947, 1946, 1945, 1944, 1942, 1940, 1939, 1938, 1937, 1936, 1935, 1934, 1933, 1932, 1931, 1930, 1929, 1928, 1927, 1926, 1925, 1924, 1923, 1921, 1920
3701 106TH ST W	2014, 2010, 2006, 2004, 2003, 2001, 2000, 1999, 1996, 1995, 1992, 1991, 1990, 1986, 1985, 1981, 1980, 1976, 1975, 1972, 1971, 1970, 1969, 1967, 1966, 1964, 1963, 1962, 1961, 1960, 1958, 1957, 1956, 1955, 1954, 1952, 1951, 1950, 1949, 1948, 1947, 1946, 1945, 1944, 1942, 1940, 1939, 1938, 1937, 1936, 1935, 1934, 1933, 1932, 1931, 1930, 1929, 1928, 1927, 1926, 1925, 1924, 1923, 1921, 1920

FINDINGS

Address Researched	Address Not Identified in Research Source
3701 W 102ND ST	2014, 2010, 2006, 2004, 2003, 2001, 2000, 1999, 1996, 1995, 1992, 1991, 1990, 1986, 1985, 1981, 1980, 1976, 1975, 1972, 1971, 1970, 1969, 1967, 1966, 1965, 1964, 1963, 1962, 1961, 1960, 1958, 1956, 1955, 1954, 1952, 1951, 1949, 1948, 1947, 1945, 1944, 1942, 1940, 1939, 1938, 1937, 1936, 1935, 1934, 1933, 1932, 1931, 1930, 1929, 1928, 1927, 1926, 1925, 1924, 1923, 1921, 1920
3701 W 104TH ST	2014, 2010, 2006, 2004, 2003, 2000, 1999, 1996, 1995, 1992, 1991, 1986, 1985, 1981, 1980, 1976, 1972, 1971, 1969, 1967, 1966, 1965, 1963, 1962, 1961, 1958, 1957, 1956, 1955, 1954, 1952, 1951, 1950, 1949, 1948, 1947, 1946, 1945, 1944, 1942, 1940, 1939, 1938, 1937, 1936, 1935, 1934, 1933, 1932, 1931, 1930, 1929, 1928, 1927, 1926, 1925, 1924, 1923, 1921, 1920
3701 W 106TH ST	2014, 2010, 2006, 2004, 2003, 2000, 1999, 1996, 1995, 1992, 1991, 1990, 1986, 1985, 1981, 1980, 1976, 1975, 1972, 1971, 1969, 1967, 1966, 1965, 1963, 1962, 1961, 1958, 1956, 1955, 1952, 1951, 1949, 1948, 1947, 1946, 1945, 1944, 1942, 1940, 1939, 1938, 1937, 1936, 1935, 1934, 1933, 1932, 1931, 1930, 1929, 1928, 1927, 1926, 1925, 1924, 1923, 1921, 1920
3701 W 107TH ST	2014, 2010, 2006, 2004, 2003, 2000, 1999, 1996, 1995, 1992, 1991, 1990, 1986, 1985, 1981, 1980, 1976, 1975, 1972, 1971, 1970, 1969, 1967, 1966, 1965, 1964, 1963, 1962, 1961, 1960, 1958, 1957, 1956, 1955, 1954, 1952, 1951, 1950, 1949, 1948, 1947, 1946, 1945, 1944, 1942, 1940, 1939, 1938, 1937, 1936, 1935, 1934, 1933, 1932, 1931, 1930, 1929, 1928, 1927, 1926, 1925, 1924, 1923, 1921, 1920
3702 1/2 W 105TH ST	2014, 2010, 2006, 2004, 2003, 2001, 2000, 1999, 1996, 1995, 1992, 1991, 1990, 1986, 1985, 1981, 1980, 1976, 1975, 1972, 1971, 1970, 1969, 1967, 1966, 1965, 1963, 1962, 1961, 1960, 1958, 1957, 1956, 1955, 1954, 1952, 1951, 1950, 1949, 1948, 1947, 1946, 1945, 1944, 1942, 1940, 1939, 1938, 1937, 1936, 1935, 1934, 1933, 1932, 1931, 1930, 1929, 1928, 1927, 1926, 1925, 1924, 1923, 1921, 1920
3702 102ND ST W	2014, 2010, 2006, 2004, 2003, 2001, 2000, 1999, 1996, 1995, 1992, 1991, 1990, 1986, 1985, 1981, 1980, 1976, 1975, 1972, 1971, 1970, 1969, 1967, 1966, 1964, 1963, 1962, 1961, 1960, 1958, 1957, 1956, 1955, 1954, 1952, 1951, 1950, 1949, 1948, 1947, 1946, 1945, 1944, 1942, 1940, 1939, 1938, 1937, 1936, 1935, 1934, 1933, 1932, 1931, 1930, 1929, 1928, 1927, 1926, 1925, 1924, 1923, 1921, 1920
3702 104TH ST W	2014, 2010, 2006, 2004, 2003, 2001, 2000, 1999, 1996, 1995, 1992, 1991, 1990, 1986, 1985, 1981, 1980, 1976, 1975, 1972, 1971, 1970, 1969, 1967, 1966, 1964, 1963, 1962, 1961, 1960, 1958, 1957, 1956, 1955, 1954, 1952, 1951, 1950, 1949, 1948, 1947, 1946, 1945, 1944, 1942, 1940, 1939, 1938, 1937, 1936, 1935, 1934, 1933, 1932, 1931, 1930, 1929, 1928, 1927, 1926, 1925, 1924, 1923, 1921, 1920
3702 105TH ST W	2014, 2010, 2006, 2004, 2003, 2001, 2000, 1999, 1996, 1995, 1992, 1991, 1990, 1986, 1985, 1981, 1980, 1976, 1975, 1972, 1971, 1970, 1969, 1967, 1966, 1964, 1963, 1962, 1961, 1960, 1958, 1957, 1956, 1955, 1954, 1952, 1951, 1950, 1949, 1948, 1947, 1946, 1945, 1944, 1942, 1940, 1939, 1938, 1937, 1936, 1935, 1934, 1933, 1932, 1931, 1930, 1929, 1928, 1927, 1926, 1925, 1924, 1923, 1921, 1920
3702 W 102ND ST	2014, 2010, 2006, 2004, 2003, 2000, 1999, 1996, 1992, 1991, 1990, 1986, 1985, 1981, 1976, 1975, 1972, 1971, 1970, 1969, 1967, 1966, 1965, 1963, 1962, 1961, 1958, 1957, 1956, 1955, 1954, 1952, 1951, 1950, 1949, 1948, 1947, 1946, 1945, 1944, 1942, 1940, 1939, 1938, 1937, 1936, 1935, 1934, 1933, 1932, 1931, 1930, 1929, 1928, 1927, 1926, 1925, 1924, 1923, 1921, 1920
3702 W 104TH ST	2014, 2010, 2006, 2004, 2003, 2001, 2000, 1999, 1996, 1995, 1992, 1991, 1986, 1985, 1981, 1976, 1972, 1971, 1969, 1967, 1966, 1965, 1963, 1962, 1961, 1960, 1958, 1957, 1956, 1955, 1954, 1952, 1951, 1950, 1949, 1948, 1947, 1946, 1945, 1944, 1942, 1940, 1939, 1938, 1937, 1936, 1935, 1934, 1933, 1932, 1931, 1930, 1929, 1928, 1927, 1926, 1925, 1924, 1923, 1921, 1920
3702 W 105TH ST	2014, 2010, 2006, 2004, 2003, 2000, 1999, 1996, 1995, 1992, 1991, 1986, 1985, 1981, 1976, 1975, 1972, 1971, 1970, 1969, 1967, 1966, 1965, 1963, 1962, 1961, 1958, 1956, 1955, 1954, 1952, 1951, 1950, 1949, 1948, 1947, 1946, 1945, 1944, 1942, 1940, 1939, 1938, 1937, 1936, 1935, 1934, 1933, 1932, 1931, 1930, 1929, 1928, 1927, 1926, 1925, 1924, 1923, 1921, 1920

FINDINGS

Address Researched	Address Not Identified in Research Source
3703 102ND ST W	2014, 2010, 2006, 2004, 2003, 2001, 2000, 1999, 1996, 1995, 1992, 1991, 1990, 1986, 1985, 1981, 1980, 1976, 1975, 1972, 1971, 1970, 1969, 1967, 1966, 1964, 1963, 1962, 1961, 1960, 1958, 1957, 1956, 1955, 1954, 1952, 1951, 1950, 1949, 1948, 1947, 1946, 1945, 1944, 1942, 1940, 1939, 1938, 1937, 1936, 1935, 1934, 1933, 1932, 1931, 1930, 1929, 1928, 1927, 1926, 1925, 1924, 1923, 1921, 1920
3703 105TH ST W	2014, 2010, 2006, 2004, 2003, 2001, 2000, 1999, 1996, 1995, 1992, 1991, 1990, 1986, 1985, 1981, 1980, 1976, 1975, 1972, 1971, 1970, 1969, 1967, 1966, 1964, 1963, 1962, 1961, 1960, 1958, 1957, 1956, 1955, 1954, 1952, 1951, 1950, 1949, 1948, 1947, 1946, 1945, 1944, 1942, 1940, 1939, 1938, 1937, 1936, 1935, 1934, 1933, 1932, 1931, 1930, 1929, 1928, 1927, 1926, 1925, 1924, 1923, 1921, 1920
3703 W 102ND ST	2014, 2010, 2006, 2004, 2003, 2000, 1999, 1996, 1995, 1992, 1991, 1990, 1986, 1985, 1981, 1975, 1972, 1971, 1969, 1967, 1966, 1965, 1963, 1962, 1961, 1960, 1958, 1957, 1956, 1955, 1954, 1952, 1951, 1950, 1949, 1948, 1947, 1946, 1945, 1944, 1942, 1940, 1939, 1938, 1937, 1936, 1935, 1934, 1933, 1932, 1931, 1930, 1929, 1928, 1927, 1926, 1925, 1924, 1923, 1921, 1920
3703 W 105TH ST	2014, 2010, 2006, 2004, 2003, 2000, 1999, 1996, 1995, 1992, 1991, 1990, 1986, 1985, 1981, 1980, 1976, 1975, 1972, 1971, 1970, 1969, 1967, 1966, 1965, 1963, 1962, 1961, 1957, 1956, 1955, 1954, 1952, 1951, 1949, 1948, 1947, 1946, 1945, 1944, 1942, 1940, 1939, 1938, 1937, 1936, 1935, 1934, 1933, 1932, 1931, 1930, 1929, 1928, 1927, 1926, 1925, 1924, 1923, 1921, 1920
3704 102ND ST W	2014, 2010, 2006, 2004, 2003, 2001, 2000, 1999, 1996, 1995, 1992, 1991, 1990, 1986, 1985, 1981, 1980, 1976, 1975, 1972, 1971, 1970, 1969, 1967, 1966, 1964, 1963, 1962, 1961, 1960, 1958, 1957, 1956, 1955, 1954, 1952, 1951, 1950, 1949, 1948, 1947, 1946, 1945, 1944, 1942, 1940, 1939, 1938, 1937, 1936, 1935, 1934, 1933, 1932, 1931, 1930, 1929, 1928, 1927, 1926, 1925, 1924, 1923, 1921, 1920
3704 105TH ST W	2014, 2010, 2006, 2004, 2003, 2001, 2000, 1999, 1996, 1995, 1992, 1991, 1990, 1986, 1985, 1981, 1980, 1976, 1975, 1972, 1971, 1970, 1969, 1967, 1966, 1964, 1963, 1962, 1961, 1960, 1958, 1957, 1956, 1955, 1954, 1952, 1951, 1950, 1949, 1948, 1947, 1946, 1945, 1944, 1942, 1940, 1939, 1938, 1937, 1936, 1935, 1934, 1933, 1932, 1931, 1930, 1929, 1928, 1927, 1926, 1925, 1924, 1923, 1921, 1920
3704 106TH ST W	2014, 2010, 2006, 2004, 2003, 2001, 2000, 1999, 1996, 1995, 1992, 1991, 1990, 1986, 1985, 1981, 1980, 1976, 1975, 1972, 1971, 1970, 1969, 1967, 1966, 1964, 1963, 1962, 1961, 1960, 1958, 1957, 1956, 1955, 1954, 1952, 1951, 1950, 1949, 1948, 1947, 1946, 1945, 1944, 1942, 1940, 1939, 1938, 1937, 1936, 1935, 1934, 1933, 1932, 1931, 1930, 1929, 1928, 1927, 1926, 1925, 1924, 1923, 1921, 1920
3704 107TH ST W	2014, 2010, 2006, 2004, 2003, 2001, 2000, 1999, 1996, 1995, 1992, 1991, 1990, 1986, 1985, 1981, 1980, 1976, 1975, 1972, 1971, 1970, 1969, 1967, 1966, 1964, 1963, 1962, 1961, 1960, 1958, 1957, 1956, 1955, 1954, 1952, 1951, 1950, 1949, 1948, 1947, 1946, 1945, 1944, 1942, 1940, 1939, 1938, 1937, 1936, 1935, 1934, 1933, 1932, 1931, 1930, 1929, 1928, 1927, 1926, 1925, 1924, 1923, 1921, 1920
3704 W 102ND	2014, 2010, 2006, 2004, 2003, 2001, 2000, 1999, 1996, 1995, 1992, 1991, 1990, 1986, 1985, 1980, 1976, 1975, 1972, 1971, 1970, 1969, 1967, 1966, 1965, 1964, 1963, 1962, 1961, 1960, 1958, 1957, 1956, 1955, 1954, 1952, 1951, 1950, 1949, 1948, 1947, 1946, 1945, 1944, 1942, 1940, 1939, 1938, 1937, 1936, 1935, 1934, 1933, 1932, 1931, 1930, 1929, 1928, 1927, 1926, 1925, 1924, 1923, 1921, 1920
3704 W 102ND ST	2014, 2010, 2006, 2004, 2003, 2001, 2000, 1999, 1996, 1992, 1991, 1990, 1986, 1985, 1981, 1976, 1975, 1972, 1971, 1969, 1967, 1966, 1965, 1963, 1962, 1961, 1960, 1958, 1957, 1956, 1955, 1954, 1952, 1951, 1950, 1949, 1948, 1947, 1946, 1945, 1944, 1942, 1940, 1939, 1938, 1937, 1936, 1935, 1934, 1933, 1932, 1931, 1930, 1929, 1928, 1927, 1926, 1925, 1924, 1923, 1921, 1920
3704 W 105TH ST	2014, 2010, 2006, 2004, 2003, 2000, 1999, 1996, 1995, 1992, 1991, 1990, 1986, 1985, 1981, 1976, 1975, 1972, 1971, 1970, 1969, 1967, 1966, 1965, 1963, 1962, 1961, 1958, 1956, 1955, 1954, 1952, 1951, 1950, 1949, 1948, 1947, 1946, 1945, 1944, 1942, 1940, 1939, 1938, 1937, 1936, 1935, 1934, 1933, 1932, 1931, 1930, 1929, 1928, 1927, 1926, 1925, 1924, 1923, 1921, 1920

FINDINGS

Address Researched	Address Not Identified in Research Source
3704 W 106TH ST	2014, 2010, 2006, 2004, 2003, 2000, 1999, 1996, 1995, 1992, 1991, 1990, 1986, 1985, 1981, 1980, 1976, 1972, 1971, 1969, 1967, 1966, 1965, 1963, 1962, 1961, 1958, 1956, 1955, 1952, 1951, 1949, 1948, 1947, 1945, 1944, 1942, 1940, 1939, 1938, 1937, 1936, 1935, 1934, 1933, 1932, 1931, 1930, 1929, 1928, 1927, 1926, 1925, 1924, 1923, 1921, 1920
3704 W 107TH ST	2014, 2010, 2006, 2004, 2003, 1999, 1996, 1995, 1992, 1991, 1986, 1985, 1981, 1980, 1976, 1972, 1971, 1970, 1969, 1967, 1966, 1965, 1963, 1962, 1961, 1958, 1956, 1955, 1954, 1952, 1951, 1949, 1948, 1947, 1946, 1945, 1944, 1942, 1940, 1939, 1938, 1937, 1936, 1935, 1934, 1933, 1932, 1931, 1930, 1929, 1928, 1927, 1926, 1925, 1924, 1923, 1921, 1920
37041/2 W 105TH ST	2014, 2010, 2006, 2004, 2003, 2001, 2000, 1999, 1996, 1995, 1992, 1991, 1990, 1986, 1985, 1981, 1980, 1976, 1975, 1972, 1971, 1970, 1969, 1967, 1966, 1965, 1964, 1963, 1962, 1961, 1960, 1958, 1956, 1955, 1954, 1952, 1951, 1950, 1949, 1948, 1947, 1946, 1945, 1944, 1942, 1940, 1939, 1938, 1937, 1936, 1935, 1934, 1933, 1932, 1931, 1930, 1929, 1928, 1927, 1926, 1925, 1924, 1923, 1921, 1920
3705 1/2 W 104TH ST	2014, 2010, 2006, 2004, 2003, 2001, 2000, 1999, 1996, 1995, 1992, 1991, 1990, 1986, 1985, 1981, 1980, 1976, 1975, 1972, 1971, 1970, 1969, 1967, 1966, 1965, 1964, 1963, 1962, 1961, 1958, 1957, 1956, 1955, 1954, 1952, 1951, 1950, 1949, 1948, 1947, 1946, 1945, 1944, 1942, 1940, 1939, 1938, 1937, 1936, 1935, 1934, 1933, 1932, 1931, 1930, 1929, 1928, 1927, 1926, 1925, 1924, 1923, 1921, 1920
3705 104TH ST W	2014, 2010, 2006, 2004, 2003, 2001, 2000, 1999, 1996, 1995, 1992, 1991, 1990, 1986, 1985, 1981, 1980, 1976, 1975, 1972, 1971, 1970, 1969, 1967, 1966, 1964, 1963, 1962, 1961, 1960, 1958, 1957, 1956, 1955, 1954, 1952, 1951, 1950, 1949, 1948, 1947, 1946, 1945, 1944, 1942, 1940, 1939, 1938, 1937, 1936, 1935, 1934, 1933, 1932, 1931, 1930, 1929, 1928, 1927, 1926, 1925, 1924, 1923, 1921, 1920
3705 106TH ST W	2014, 2010, 2006, 2004, 2003, 2001, 2000, 1999, 1996, 1995, 1992, 1991, 1990, 1986, 1985, 1981, 1980, 1976, 1975, 1972, 1971, 1970, 1969, 1967, 1966, 1964, 1963, 1962, 1961, 1960, 1958, 1957, 1956, 1955, 1954, 1952, 1951, 1950, 1949, 1948, 1947, 1946, 1945, 1944, 1942, 1940, 1939, 1938, 1937, 1936, 1935, 1934, 1933, 1932, 1931, 1930, 1929, 1928, 1927, 1926, 1925, 1924, 1923, 1921, 1920
3705 107TH ST W	2014, 2010, 2006, 2004, 2003, 2001, 2000, 1999, 1996, 1995, 1992, 1991, 1990, 1986, 1985, 1981, 1980, 1976, 1975, 1972, 1971, 1970, 1969, 1967, 1966, 1964, 1963, 1962, 1961, 1960, 1958, 1957, 1956, 1955, 1954, 1952, 1951, 1950, 1949, 1948, 1947, 1946, 1945, 1944, 1942, 1940, 1939, 1938, 1937, 1936, 1935, 1934, 1933, 1932, 1931, 1930, 1929, 1928, 1927, 1926, 1925, 1924, 1923, 1921, 1920
3705 W 102ND ST	2014, 2010, 2006, 2004, 2003, 2001, 2000, 1999, 1996, 1995, 1992, 1991, 1990, 1986, 1985, 1981, 1980, 1976, 1975, 1972, 1971, 1970, 1969, 1967, 1966, 1965, 1964, 1963, 1962, 1961, 1958, 1956, 1955, 1954, 1952, 1951, 1950, 1949, 1948, 1947, 1946, 1945, 1944, 1942, 1940, 1939, 1938, 1937, 1936, 1935, 1934, 1933, 1932, 1931, 1930, 1929, 1928, 1927, 1926, 1925, 1924, 1923, 1921, 1920
3705 W 104TH ST	2014, 2010, 2006, 2004, 2003, 2000, 1999, 1996, 1992, 1991, 1990, 1986, 1985, 1981, 1976, 1972, 1971, 1969, 1967, 1966, 1965, 1963, 1962, 1961, 1958, 1956, 1955, 1952, 1951, 1950, 1949, 1948, 1947, 1945, 1944, 1942, 1940, 1939, 1938, 1937, 1936, 1935, 1934, 1933, 1932, 1931, 1930, 1929, 1928, 1927, 1926, 1925, 1924, 1923, 1921, 1920
3705 W 106TH ST	2014, 2010, 2006, 2004, 2003, 2000, 1999, 1996, 1995, 1992, 1991, 1986, 1985, 1981, 1976, 1975, 1972, 1971, 1970, 1969, 1967, 1966, 1965, 1963, 1962, 1961, 1958, 1956, 1955, 1952, 1951, 1949, 1948, 1947, 1945, 1944, 1942, 1940, 1939, 1938, 1937, 1936, 1935, 1934, 1933, 1932, 1931, 1930, 1929, 1928, 1927, 1926, 1925, 1924, 1923, 1921, 1920
3705 W 107TH	2014, 2010, 2006, 2004, 2003, 2001, 2000, 1999, 1996, 1995, 1992, 1991, 1990, 1986, 1985, 1980, 1976, 1975, 1972, 1971, 1970, 1969, 1967, 1966, 1965, 1964, 1963, 1962, 1961, 1960, 1958, 1957, 1956, 1955, 1954, 1952, 1951, 1950, 1949, 1948, 1947, 1946, 1945, 1944, 1942, 1940, 1939, 1938, 1937, 1936, 1935, 1934, 1933, 1932, 1931, 1930, 1929, 1928, 1927, 1926, 1925, 1924, 1923, 1921, 1920

FINDINGS

Address Researched	Address Not Identified in Research Source
3705 W 107TH ST	2014, 2010, 2006, 2004, 2003, 1999, 1996, 1995, 1992, 1991, 1986, 1985, 1981, 1976, 1972, 1971, 1970, 1969, 1967, 1966, 1965, 1963, 1962, 1961, 1960, 1958, 1957, 1956, 1955, 1954, 1952, 1951, 1950, 1949, 1948, 1947, 1946, 1945, 1944, 1942, 1940, 1939, 1938, 1937, 1936, 1935, 1934, 1933, 1932, 1931, 1930, 1929, 1928, 1927, 1926, 1925, 1924, 1923, 1921, 1920
3706 104TH ST W	2014, 2010, 2006, 2004, 2003, 2001, 2000, 1999, 1996, 1995, 1992, 1991, 1990, 1986, 1985, 1981, 1980, 1976, 1975, 1972, 1971, 1970, 1969, 1967, 1966, 1964, 1963, 1962, 1961, 1960, 1958, 1957, 1956, 1955, 1954, 1952, 1951, 1950, 1949, 1948, 1947, 1946, 1945, 1944, 1942, 1940, 1939, 1938, 1937, 1936, 1935, 1934, 1933, 1932, 1931, 1930, 1929, 1928, 1927, 1926, 1925, 1924, 1923, 1921, 1920
3706 105TH ST W	2014, 2010, 2006, 2004, 2003, 2001, 2000, 1999, 1996, 1995, 1992, 1991, 1990, 1986, 1985, 1981, 1980, 1976, 1975, 1972, 1971, 1970, 1969, 1967, 1966, 1964, 1963, 1962, 1961, 1960, 1958, 1957, 1956, 1955, 1954, 1952, 1951, 1950, 1949, 1948, 1947, 1946, 1945, 1944, 1942, 1940, 1939, 1938, 1937, 1936, 1935, 1934, 1933, 1932, 1931, 1930, 1929, 1928, 1927, 1926, 1925, 1924, 1923, 1921, 1920
3706 W 102ND ST	2014, 2010, 2006, 2004, 2003, 2000, 1999, 1996, 1995, 1992, 1991, 1990, 1986, 1985, 1981, 1980, 1976, 1975, 1972, 1971, 1969, 1967, 1966, 1965, 1963, 1962, 1961, 1958, 1957, 1956, 1955, 1954, 1952, 1951, 1950, 1949, 1948, 1947, 1946, 1945, 1944, 1942, 1940, 1939, 1938, 1937, 1936, 1935, 1934, 1933, 1932, 1931, 1930, 1929, 1928, 1927, 1926, 1925, 1924, 1923, 1921, 1920
3706 W 104TH ST	2014, 2010, 2006, 2004, 2003, 2000, 1999, 1996, 1995, 1992, 1991, 1990, 1986, 1985, 1981, 1976, 1975, 1972, 1971, 1969, 1967, 1966, 1965, 1963, 1962, 1961, 1960, 1958, 1957, 1956, 1955, 1954, 1952, 1951, 1950, 1949, 1948, 1947, 1946, 1945, 1944, 1942, 1940, 1939, 1938, 1937, 1936, 1935, 1934, 1933, 1932, 1931, 1930, 1929, 1928, 1927, 1926, 1925, 1924, 1923, 1921, 1920
3706 W 105TH ST	2014, 2010, 2006, 2004, 2003, 2000, 1999, 1996, 1995, 1992, 1991, 1986, 1985, 1981, 1975, 1972, 1971, 1970, 1969, 1967, 1966, 1965, 1964, 1963, 1962, 1961, 1960, 1958, 1957, 1956, 1955, 1954, 1952, 1951, 1950, 1949, 1948, 1947, 1946, 1945, 1944, 1942, 1940, 1939, 1938, 1937, 1936, 1935, 1934, 1933, 1932, 1931, 1930, 1929, 1928, 1927, 1926, 1925, 1924, 1923, 1921, 1920
3707 104TH ST W	2014, 2010, 2006, 2004, 2003, 2001, 2000, 1999, 1996, 1995, 1992, 1991, 1990, 1986, 1985, 1981, 1980, 1976, 1975, 1972, 1971, 1970, 1969, 1967, 1966, 1964, 1963, 1962, 1961, 1960, 1958, 1957, 1956, 1955, 1954, 1952, 1951, 1950, 1949, 1948, 1947, 1946, 1945, 1944, 1942, 1940, 1939, 1938, 1937, 1936, 1935, 1934, 1933, 1932, 1931, 1930, 1929, 1928, 1927, 1926, 1925, 1924, 1923, 1921, 1920
3707 105TH ST W	2014, 2010, 2006, 2004, 2003, 2001, 2000, 1999, 1996, 1995, 1992, 1991, 1990, 1986, 1985, 1981, 1980, 1976, 1975, 1972, 1971, 1970, 1969, 1967, 1966, 1964, 1963, 1962, 1961, 1960, 1958, 1957, 1956, 1955, 1954, 1952, 1951, 1950, 1949, 1948, 1947, 1946, 1945, 1944, 1942, 1940, 1939, 1938, 1937, 1936, 1935, 1934, 1933, 1932, 1931, 1930, 1929, 1928, 1927, 1926, 1925, 1924, 1923, 1921, 1920
3707 106TH ST W	2014, 2010, 2006, 2004, 2003, 2001, 2000, 1999, 1996, 1995, 1992, 1991, 1990, 1986, 1985, 1981, 1980, 1976, 1975, 1972, 1971, 1970, 1969, 1967, 1966, 1964, 1963, 1962, 1961, 1960, 1958, 1957, 1956, 1955, 1954, 1952, 1951, 1950, 1949, 1948, 1947, 1946, 1945, 1944, 1942, 1940, 1939, 1938, 1937, 1936, 1935, 1934, 1933, 1932, 1931, 1930, 1929, 1928, 1927, 1926, 1925, 1924, 1923, 1921, 1920
3707 W 102ND ST	2014, 2010, 2006, 2004, 2003, 2001, 2000, 1999, 1996, 1995, 1992, 1991, 1990, 1986, 1985, 1981, 1980, 1976, 1975, 1972, 1971, 1970, 1969, 1967, 1966, 1965, 1964, 1963, 1962, 1961, 1958, 1957, 1956, 1955, 1952, 1951, 1950, 1949, 1948, 1947, 1946, 1945, 1944, 1942, 1940, 1939, 1938, 1937, 1936, 1935, 1934, 1933, 1932, 1931, 1930, 1929, 1928, 1927, 1926, 1925, 1924, 1923, 1921, 1920
3707 W 104TH ST	2014, 2010, 2006, 2004, 2003, 2001, 2000, 1999, 1996, 1995, 1992, 1991, 1986, 1985, 1981, 1980, 1976, 1975, 1972, 1971, 1969, 1967, 1966, 1965, 1963, 1962, 1961, 1958, 1957, 1956, 1955, 1954, 1952, 1951, 1950, 1949, 1948, 1947, 1946, 1945, 1944, 1942, 1940, 1939, 1938, 1937, 1936, 1935, 1934, 1933, 1932, 1931, 1930, 1929, 1928, 1927, 1926, 1925, 1924, 1923, 1921, 1920

FINDINGS

Address Researched	Address Not Identified in Research Source
3707 W 105TH	2014, 2010, 2006, 2004, 2003, 2001, 2000, 1999, 1996, 1995, 1992, 1991, 1986, 1985, 1980, 1976, 1975, 1972, 1971, 1970, 1969, 1967, 1966, 1965, 1964, 1963, 1962, 1961, 1960, 1958, 1957, 1956, 1955, 1954, 1952, 1951, 1950, 1949, 1948, 1947, 1946, 1945, 1944, 1942, 1940, 1939, 1938, 1937, 1936, 1935, 1934, 1933, 1932, 1931, 1930, 1929, 1928, 1927, 1926, 1925, 1924, 1923, 1921, 1920
3707 W 105TH ST	2014, 2010, 2006, 2004, 2003, 2000, 1999, 1996, 1995, 1992, 1991, 1990, 1986, 1985, 1981, 1976, 1975, 1972, 1971, 1970, 1969, 1967, 1966, 1965, 1964, 1963, 1962, 1961, 1960, 1958, 1956, 1955, 1952, 1951, 1950, 1949, 1948, 1947, 1946, 1945, 1944, 1942, 1940, 1939, 1938, 1937, 1936, 1935, 1934, 1933, 1932, 1931, 1930, 1929, 1928, 1927, 1926, 1925, 1924, 1923, 1921, 1920
3707 W 106TH ST	2014, 2010, 2006, 2004, 2003, 2000, 1999, 1996, 1995, 1992, 1991, 1990, 1986, 1985, 1981, 1976, 1972, 1971, 1969, 1967, 1966, 1965, 1963, 1962, 1961, 1958, 1956, 1955, 1954, 1952, 1951, 1950, 1949, 1948, 1947, 1946, 1945, 1944, 1942, 1940, 1939, 1938, 1937, 1936, 1935, 1934, 1933, 1932, 1931, 1930, 1929, 1928, 1927, 1926, 1925, 1924, 1923, 1921, 1920
3708 1/2 W 104TH ST	2014, 2010, 2006, 2004, 2003, 2001, 2000, 1999, 1996, 1995, 1992, 1991, 1990, 1986, 1985, 1981, 1980, 1976, 1975, 1972, 1971, 1970, 1969, 1967, 1966, 1965, 1963, 1962, 1961, 1960, 1958, 1957, 1956, 1955, 1954, 1952, 1951, 1950, 1949, 1948, 1947, 1946, 1945, 1944, 1942, 1940, 1939, 1938, 1937, 1936, 1935, 1934, 1933, 1932, 1931, 1930, 1929, 1928, 1927, 1926, 1925, 1924, 1923, 1921, 1920
3708 104TH ST W	2014, 2010, 2006, 2004, 2003, 2001, 2000, 1999, 1996, 1995, 1992, 1991, 1990, 1986, 1985, 1981, 1980, 1976, 1975, 1972, 1971, 1970, 1969, 1967, 1966, 1964, 1963, 1962, 1961, 1960, 1958, 1957, 1956, 1955, 1954, 1952, 1951, 1950, 1949, 1948, 1947, 1946, 1945, 1944, 1942, 1940, 1939, 1938, 1937, 1936, 1935, 1934, 1933, 1932, 1931, 1930, 1929, 1928, 1927, 1926, 1925, 1924, 1923, 1921, 1920
3708 105TH ST W	2014, 2010, 2006, 2004, 2003, 2001, 2000, 1999, 1996, 1995, 1992, 1991, 1990, 1986, 1985, 1981, 1980, 1976, 1975, 1972, 1971, 1970, 1969, 1967, 1966, 1964, 1963, 1962, 1961, 1960, 1958, 1957, 1956, 1955, 1954, 1952, 1951, 1950, 1949, 1948, 1947, 1946, 1945, 1944, 1942, 1940, 1939, 1938, 1937, 1936, 1935, 1934, 1933, 1932, 1931, 1930, 1929, 1928, 1927, 1926, 1925, 1924, 1923, 1921, 1920
3708 107TH ST W	2014, 2010, 2006, 2004, 2003, 2001, 2000, 1999, 1996, 1995, 1992, 1991, 1990, 1986, 1985, 1981, 1980, 1976, 1975, 1972, 1971, 1970, 1969, 1967, 1966, 1964, 1963, 1962, 1961, 1960, 1958, 1957, 1956, 1955, 1954, 1952, 1951, 1950, 1949, 1948, 1947, 1946, 1945, 1944, 1942, 1940, 1939, 1938, 1937, 1936, 1935, 1934, 1933, 1932, 1931, 1930, 1929, 1928, 1927, 1926, 1925, 1924, 1923, 1921, 1920
3708 W 102ND ST	2014, 2010, 2006, 2004, 2003, 2000, 1999, 1996, 1992, 1991, 1990, 1986, 1985, 1981, 1980, 1976, 1975, 1972, 1971, 1969, 1967, 1966, 1965, 1964, 1963, 1962, 1961, 1958, 1957, 1956, 1955, 1954, 1952, 1951, 1950, 1949, 1948, 1947, 1946, 1945, 1944, 1942, 1940, 1939, 1938, 1937, 1936, 1935, 1934, 1933, 1932, 1931, 1930, 1929, 1928, 1927, 1926, 1925, 1924, 1923, 1921, 1920
3708 W 104TH ST	2014, 2010, 2006, 2004, 2003, 2000, 1999, 1996, 1995, 1992, 1991, 1990, 1986, 1985, 1981, 1976, 1972, 1971, 1969, 1967, 1966, 1965, 1963, 1962, 1961, 1958, 1956, 1955, 1952, 1951, 1949, 1948, 1947, 1945, 1944, 1942, 1940, 1939, 1938, 1937, 1936, 1935, 1934, 1933, 1932, 1931, 1930, 1929, 1928, 1927, 1926, 1925, 1924, 1923, 1921, 1920
3708 W 105TH ST	2014, 2010, 2006, 2004, 2003, 2001, 2000, 1999, 1996, 1992, 1991, 1986, 1985, 1981, 1976, 1972, 1971, 1970, 1969, 1967, 1966, 1965, 1963, 1962, 1961, 1958, 1956, 1955, 1952, 1951, 1949, 1948, 1947, 1945, 1944, 1942, 1940, 1939, 1938, 1937, 1936, 1935, 1934, 1933, 1932, 1931, 1930, 1929, 1928, 1927, 1926, 1925, 1924, 1923, 1921, 1920
3708 W 107TH ST	2014, 2010, 2006, 2004, 2003, 2000, 1999, 1996, 1995, 1992, 1991, 1990, 1986, 1985, 1981, 1976, 1972, 1971, 1970, 1969, 1967, 1966, 1965, 1963, 1962, 1961, 1960, 1958, 1957, 1956, 1955, 1954, 1952, 1951, 1950, 1949, 1948, 1947, 1946, 1945, 1944, 1942, 1940, 1939, 1938, 1937, 1936, 1935, 1934, 1933, 1932, 1931, 1930, 1929, 1928, 1927, 1926, 1925, 1924, 1923, 1921, 1920

FINDINGS

Address Researched	Address Not Identified in Research Source
3708 W CENTURY BLVD	2014, 2010, 2006, 2004, 2003, 2001, 2000, 1999, 1996, 1995, 1992, 1991, 1990, 1986, 1985, 1981, 1980, 1976, 1975, 1972, 1971, 1970, 1969, 1967, 1966, 1965, 1963, 1962, 1961, 1960, 1958, 1956, 1955, 1952, 1951, 1950, 1949, 1948, 1947, 1946, 1945, 1944, 1942, 1940, 1939, 1938, 1937, 1936, 1935, 1934, 1933, 1932, 1931, 1930, 1929, 1928, 1927, 1926, 1925, 1924, 1923, 1921, 1920
3709 104TH ST W	2014, 2010, 2006, 2004, 2003, 2001, 2000, 1999, 1996, 1995, 1992, 1991, 1990, 1986, 1985, 1981, 1980, 1976, 1975, 1972, 1971, 1970, 1969, 1967, 1966, 1964, 1963, 1962, 1961, 1960, 1958, 1957, 1956, 1955, 1954, 1952, 1951, 1950, 1949, 1948, 1947, 1946, 1945, 1944, 1942, 1940, 1939, 1938, 1937, 1936, 1935, 1934, 1933, 1932, 1931, 1930, 1929, 1928, 1927, 1926, 1925, 1924, 1923, 1921, 1920
3709 W 104TH ST	2014, 2010, 2006, 2004, 2003, 2000, 1999, 1996, 1992, 1991, 1986, 1985, 1981, 1975, 1972, 1971, 1969, 1966, 1965, 1963, 1962, 1961, 1958, 1956, 1955, 1952, 1951, 1949, 1948, 1947, 1946, 1945, 1944, 1942, 1940, 1939, 1938, 1937, 1936, 1935, 1934, 1933, 1932, 1931, 1930, 1929, 1928, 1927, 1926, 1925, 1924, 1923, 1921, 1920
3709 W 105TH ST	2014, 2010, 2006, 2004, 2003, 2001, 2000, 1999, 1996, 1995, 1992, 1991, 1990, 1986, 1985, 1981, 1980, 1976, 1975, 1972, 1971, 1970, 1969, 1967, 1966, 1965, 1964, 1963, 1962, 1961, 1960, 1958, 1957, 1956, 1955, 1954, 1952, 1951, 1949, 1948, 1947, 1945, 1944, 1942, 1940, 1939, 1938, 1937, 1936, 1935, 1934, 1933, 1932, 1931, 1930, 1929, 1928, 1927, 1926, 1925, 1924, 1923, 1921, 1920
3710 W 102ND ST	2014, 2010, 2006, 2004, 2003, 2000, 1999, 1996, 1995, 1992, 1991, 1990, 1986, 1985, 1981, 1980, 1975, 1972, 1971, 1969, 1967, 1966, 1965, 1964, 1963, 1962, 1961, 1958, 1957, 1956, 1955, 1954, 1952, 1951, 1950, 1949, 1948, 1947, 1946, 1945, 1944, 1942, 1940, 1939, 1938, 1937, 1936, 1935, 1934, 1933, 1932, 1931, 1930, 1929, 1928, 1927, 1926, 1925, 1924, 1923, 1921, 1920
3710 W 106TH ST	2014, 2010, 2006, 2004, 2003, 2001, 2000, 1999, 1996, 1995, 1992, 1991, 1990, 1986, 1985, 1981, 1980, 1976, 1975, 1972, 1971, 1970, 1969, 1967, 1966, 1965, 1964, 1963, 1962, 1961, 1960, 1958, 1956, 1955, 1954, 1952, 1951, 1950, 1949, 1948, 1947, 1946, 1945, 1944, 1942, 1940, 1939, 1938, 1937, 1936, 1935, 1934, 1933, 1932, 1931, 1930, 1929, 1928, 1927, 1926, 1925, 1924, 1923, 1921, 1920
3711 105TH ST W	2014, 2010, 2006, 2004, 2003, 2001, 2000, 1999, 1996, 1995, 1992, 1991, 1990, 1986, 1985, 1981, 1980, 1976, 1975, 1972, 1971, 1970, 1969, 1967, 1966, 1964, 1963, 1962, 1961, 1960, 1958, 1957, 1956, 1955, 1954, 1952, 1951, 1950, 1949, 1948, 1947, 1946, 1945, 1944, 1942, 1940, 1939, 1938, 1937, 1936, 1935, 1934, 1933, 1932, 1931, 1930, 1929, 1928, 1927, 1926, 1925, 1924, 1923, 1921, 1920
3711 W 105TH	2014, 2010, 2006, 2004, 2003, 2001, 2000, 1999, 1996, 1995, 1992, 1991, 1990, 1986, 1985, 1980, 1976, 1975, 1972, 1971, 1970, 1969, 1967, 1966, 1965, 1964, 1963, 1962, 1961, 1960, 1958, 1957, 1956, 1955, 1954, 1952, 1951, 1950, 1949, 1948, 1947, 1946, 1945, 1944, 1942, 1940, 1939, 1938, 1937, 1936, 1935, 1934, 1933, 1932, 1931, 1930, 1929, 1928, 1927, 1926, 1925, 1924, 1923, 1921, 1920
3711 W 105TH ST	2014, 2010, 2006, 2004, 2003, 2000, 1999, 1996, 1995, 1992, 1991, 1990, 1986, 1985, 1981, 1972, 1971, 1970, 1969, 1967, 1966, 1965, 1963, 1962, 1961, 1960, 1958, 1957, 1956, 1955, 1954, 1952, 1951, 1950, 1949, 1948, 1947, 1946, 1945, 1944, 1942, 1940, 1939, 1938, 1937, 1936, 1935, 1934, 1933, 1932, 1931, 1930, 1929, 1928, 1927, 1926, 1925, 1924, 1923, 1921, 1920
3711 W 107TH	2014, 2010, 2006, 2004, 2003, 2001, 2000, 1999, 1996, 1995, 1992, 1991, 1986, 1985, 1981, 1980, 1976, 1975, 1972, 1971, 1970, 1969, 1967, 1966, 1965, 1964, 1963, 1962, 1961, 1960, 1958, 1957, 1956, 1955, 1954, 1952, 1951, 1950, 1949, 1948, 1947, 1946, 1945, 1944, 1942, 1940, 1939, 1938, 1937, 1936, 1935, 1934, 1933, 1932, 1931, 1930, 1929, 1928, 1927, 1926, 1925, 1924, 1923, 1921, 1920
3711 W 107TH ST	2014, 2010, 2006, 2004, 2003, 1999, 1996, 1992, 1991, 1986, 1985, 1981, 1972, 1971, 1970, 1969, 1967, 1966, 1965, 1964, 1963, 1962, 1961, 1958, 1956, 1955, 1952, 1951, 1949, 1948, 1947, 1946, 1945, 1944, 1942, 1940, 1939, 1938, 1937, 1936, 1935, 1934, 1933, 1932, 1931, 1930, 1929, 1928, 1927, 1926, 1925, 1924, 1923, 1921, 1920

FINDINGS

Address Researched	Address Not Identified in Research Source
3712 102ND ST W	2014, 2010, 2006, 2004, 2003, 2001, 2000, 1999, 1996, 1995, 1992, 1991, 1990, 1986, 1985, 1981, 1980, 1976, 1975, 1972, 1971, 1970, 1969, 1967, 1966, 1964, 1963, 1962, 1961, 1960, 1958, 1957, 1956, 1955, 1954, 1952, 1951, 1950, 1949, 1948, 1947, 1946, 1945, 1944, 1942, 1940, 1939, 1938, 1937, 1936, 1935, 1934, 1933, 1932, 1931, 1930, 1929, 1928, 1927, 1926, 1925, 1924, 1923, 1921, 1920
3712 W 102ND ST	2014, 2010, 2006, 2004, 2003, 2000, 1999, 1996, 1995, 1992, 1991, 1990, 1986, 1985, 1981, 1980, 1976, 1975, 1972, 1971, 1969, 1967, 1966, 1965, 1963, 1962, 1961, 1960, 1958, 1957, 1956, 1955, 1954, 1952, 1951, 1950, 1949, 1948, 1947, 1946, 1945, 1944, 1942, 1940, 1939, 1938, 1937, 1936, 1935, 1934, 1933, 1932, 1931, 1930, 1929, 1928, 1927, 1926, 1925, 1924, 1923, 1921, 1920
3712 W 102nd St	2006, 2004, 2003, 2001, 2000, 1999, 1996, 1995, 1992, 1991, 1990, 1986, 1985, 1981, 1980, 1976, 1975, 1972, 1971, 1970, 1969, 1967, 1966, 1965, 1964, 1963, 1962, 1961, 1960, 1958, 1957, 1956, 1955, 1954, 1952, 1951, 1950, 1949, 1948, 1947, 1946, 1945, 1944, 1942, 1940, 1939, 1938, 1937, 1936, 1935, 1934, 1933, 1932, 1931, 1930, 1929, 1928, 1927, 1926, 1925, 1924, 1923, 1921, 1920
3712 W 102nd St	2006, 2004, 2003, 2001, 2000, 1999, 1996, 1995, 1992, 1991, 1990, 1986, 1985, 1981, 1980, 1976, 1975, 1972, 1971, 1970, 1969, 1967, 1966, 1965, 1964, 1963, 1962, 1961, 1960, 1958, 1957, 1956, 1955, 1954, 1952, 1951, 1950, 1949, 1948, 1947, 1946, 1945, 1944, 1942, 1940, 1939, 1938, 1937, 1936, 1935, 1934, 1933, 1932, 1931, 1930, 1929, 1928, 1927, 1926, 1925, 1924, 1923, 1921, 1920
3712 W 106TH ST	2014, 2010, 2006, 2004, 2003, 2001, 2000, 1999, 1996, 1995, 1992, 1991, 1990, 1986, 1985, 1981, 1980, 1976, 1972, 1971, 1969, 1967, 1966, 1965, 1963, 1962, 1961, 1960, 1958, 1957, 1956, 1955, 1954, 1952, 1951, 1950, 1949, 1948, 1947, 1946, 1945, 1944, 1942, 1940, 1939, 1938, 1937, 1936, 1935, 1934, 1933, 1932, 1931, 1930, 1929, 1928, 1927, 1926, 1925, 1924, 1923, 1921, 1920
3712 W 107TH ST	2014, 2010, 2006, 2004, 2003, 2000, 1999, 1996, 1995, 1992, 1991, 1990, 1986, 1985, 1981, 1980, 1976, 1975, 1972, 1971, 1970, 1969, 1967, 1966, 1965, 1964, 1963, 1962, 1961, 1958, 1956, 1955, 1952, 1951, 1949, 1948, 1947, 1945, 1944, 1942, 1940, 1939, 1938, 1937, 1936, 1935, 1934, 1933, 1932, 1931, 1930, 1929, 1928, 1927, 1926, 1925, 1924, 1923, 1921, 1920
3712 W CENTURY BLVD	2014, 2010, 2006, 2004, 2003, 2001, 2000, 1999, 1996, 1995, 1992, 1991, 1990, 1986, 1985, 1981, 1980, 1976, 1975, 1972, 1971, 1970, 1969, 1967, 1966, 1965, 1964, 1963, 1962, 1961, 1960, 1958, 1956, 1955, 1952, 1951, 1949, 1948, 1947, 1946, 1945, 1944, 1942, 1940, 1939, 1938, 1937, 1936, 1935, 1934, 1933, 1932, 1931, 1930, 1929, 1928, 1927, 1926, 1925, 1924, 1923, 1921, 1920
3713 106TH ST W	2014, 2010, 2006, 2004, 2003, 2001, 2000, 1999, 1996, 1995, 1992, 1991, 1990, 1986, 1985, 1981, 1980, 1976, 1975, 1972, 1971, 1970, 1969, 1967, 1966, 1964, 1963, 1962, 1961, 1960, 1958, 1957, 1956, 1955, 1954, 1952, 1951, 1950, 1949, 1948, 1947, 1946, 1945, 1944, 1942, 1940, 1939, 1938, 1937, 1936, 1935, 1934, 1933, 1932, 1931, 1930, 1929, 1928, 1927, 1926, 1925, 1924, 1923, 1921, 1920
3713 W 106TH ST	2014, 2010, 2006, 2004, 2003, 2001, 2000, 1999, 1996, 1995, 1992, 1991, 1990, 1986, 1985, 1981, 1980, 1976, 1975, 1972, 1971, 1969, 1967, 1966, 1965, 1964, 1963, 1962, 1961, 1958, 1956, 1955, 1952, 1951, 1949, 1948, 1947, 1946, 1945, 1944, 1942, 1940, 1939, 1938, 1937, 1936, 1935, 1934, 1933, 1932, 1931, 1930, 1929, 1928, 1927, 1926, 1925, 1924, 1923, 1921, 1920
3713 W 106th St	2010, 2006, 2004, 2003, 2001, 2000, 1999, 1996, 1995, 1992, 1991, 1990, 1986, 1985, 1981, 1980, 1976, 1975, 1972, 1971, 1970, 1969, 1967, 1966, 1965, 1964, 1963, 1962, 1961, 1960, 1958, 1957, 1956, 1955, 1954, 1952, 1951, 1950, 1949, 1948, 1947, 1946, 1945, 1944, 1942, 1940, 1939, 1938, 1937, 1936, 1935, 1934, 1933, 1932, 1931, 1930, 1929, 1928, 1927, 1926, 1925, 1924, 1923, 1921, 1920
3713 W 106th St	2010, 2006, 2004, 2003, 2001, 2000, 1999, 1996, 1995, 1992, 1991, 1990, 1986, 1985, 1981, 1980, 1976, 1975, 1972, 1971, 1970, 1969, 1967, 1966, 1965, 1964, 1963, 1962, 1961, 1960, 1958, 1957, 1956, 1955, 1954, 1952, 1951, 1950, 1949, 1948, 1947, 1946, 1945, 1944, 1942, 1940, 1939, 1938, 1937, 1936, 1935, 1934, 1933, 1932, 1931, 1930, 1929, 1928, 1927, 1926, 1925, 1924, 1923, 1921, 1920

FINDINGS

Address Researched	Address Not Identified in Research Source
3713 W 107TH ST	2014, 2010, 2006, 2004, 2003, 2000, 1999, 1996, 1995, 1992, 1991, 1990, 1986, 1985, 1981, 1976, 1975, 1972, 1971, 1970, 1969, 1967, 1966, 1965, 1964, 1963, 1962, 1961, 1960, 1958, 1957, 1956, 1955, 1954, 1952, 1951, 1949, 1948, 1947, 1946, 1945, 1944, 1942, 1940, 1939, 1938, 1937, 1936, 1935, 1934, 1933, 1932, 1931, 1930, 1929, 1928, 1927, 1926, 1925, 1924, 1923, 1921, 1920
3714 102ND ST W	2014, 2010, 2006, 2004, 2003, 2001, 2000, 1999, 1996, 1995, 1992, 1991, 1990, 1986, 1985, 1981, 1980, 1976, 1975, 1972, 1971, 1970, 1969, 1967, 1966, 1964, 1963, 1962, 1961, 1960, 1958, 1957, 1956, 1955, 1954, 1952, 1951, 1950, 1949, 1948, 1947, 1946, 1945, 1944, 1942, 1940, 1939, 1938, 1937, 1936, 1935, 1934, 1933, 1932, 1931, 1930, 1929, 1928, 1927, 1926, 1925, 1924, 1923, 1921, 1920
3714 105TH ST W	2014, 2010, 2006, 2004, 2003, 2001, 2000, 1999, 1996, 1995, 1992, 1991, 1990, 1986, 1985, 1981, 1980, 1976, 1975, 1972, 1971, 1970, 1969, 1967, 1966, 1964, 1963, 1962, 1961, 1960, 1958, 1957, 1956, 1955, 1954, 1952, 1951, 1950, 1949, 1948, 1947, 1946, 1945, 1944, 1942, 1940, 1939, 1938, 1937, 1936, 1935, 1934, 1933, 1932, 1931, 1930, 1929, 1928, 1927, 1926, 1925, 1924, 1923, 1921, 1920
3714 106TH ST W	2014, 2010, 2006, 2004, 2003, 2001, 2000, 1999, 1996, 1995, 1992, 1991, 1990, 1986, 1985, 1981, 1980, 1976, 1975, 1972, 1971, 1970, 1969, 1967, 1966, 1964, 1963, 1962, 1961, 1960, 1958, 1957, 1956, 1955, 1954, 1952, 1951, 1950, 1949, 1948, 1947, 1946, 1945, 1944, 1942, 1940, 1939, 1938, 1937, 1936, 1935, 1934, 1933, 1932, 1931, 1930, 1929, 1928, 1927, 1926, 1925, 1924, 1923, 1921, 1920
3714 107TH ST W	2014, 2010, 2006, 2004, 2003, 2001, 2000, 1999, 1996, 1995, 1992, 1991, 1990, 1986, 1985, 1981, 1980, 1976, 1975, 1972, 1971, 1970, 1969, 1967, 1966, 1964, 1963, 1962, 1961, 1960, 1958, 1957, 1956, 1955, 1954, 1952, 1951, 1950, 1949, 1948, 1947, 1946, 1945, 1944, 1942, 1940, 1939, 1938, 1937, 1936, 1935, 1934, 1933, 1932, 1931, 1930, 1929, 1928, 1927, 1926, 1925, 1924, 1923, 1921, 1920
3714 W 102ND ST	2014, 2010, 2006, 2004, 2003, 2000, 1999, 1996, 1995, 1992, 1991, 1990, 1986, 1985, 1981, 1980, 1976, 1975, 1972, 1971, 1969, 1967, 1966, 1965, 1963, 1962, 1961, 1958, 1956, 1955, 1952, 1951, 1950, 1949, 1948, 1947, 1946, 1945, 1944, 1942, 1940, 1939, 1938, 1937, 1936, 1935, 1934, 1933, 1932, 1931, 1930, 1929, 1928, 1927, 1926, 1925, 1924, 1923, 1921, 1920
3714 W 105TH ST	2014, 2010, 2006, 2004, 2003, 2000, 1999, 1996, 1992, 1991, 1986, 1985, 1981, 1976, 1972, 1971, 1970, 1969, 1967, 1966, 1965, 1964, 1963, 1962, 1961, 1960, 1958, 1957, 1956, 1955, 1954, 1952, 1951, 1950, 1949, 1948, 1947, 1946, 1945, 1944, 1942, 1940, 1939, 1938, 1937, 1936, 1935, 1934, 1933, 1932, 1931, 1930, 1929, 1928, 1927, 1926, 1925, 1924, 1923, 1921, 1920
3714 W 106TH ST	2014, 2010, 2006, 2004, 2003, 2000, 1999, 1996, 1995, 1992, 1991, 1990, 1986, 1985, 1981, 1980, 1976, 1975, 1972, 1971, 1969, 1967, 1966, 1965, 1964, 1963, 1962, 1961, 1958, 1957, 1956, 1955, 1954, 1952, 1951, 1950, 1949, 1948, 1947, 1946, 1945, 1944, 1942, 1940, 1939, 1938, 1937, 1936, 1935, 1934, 1933, 1932, 1931, 1930, 1929, 1928, 1927, 1926, 1925, 1924, 1923, 1921, 1920
3714 W 107TH ST	2014, 2010, 2006, 2004, 2003, 2000, 1999, 1996, 1995, 1992, 1991, 1990, 1986, 1985, 1981, 1980, 1976, 1972, 1971, 1970, 1969, 1967, 1966, 1965, 1963, 1962, 1961, 1958, 1956, 1955, 1954, 1952, 1951, 1950, 1949, 1948, 1947, 1946, 1945, 1944, 1942, 1940, 1939, 1938, 1937, 1936, 1935, 1934, 1933, 1932, 1931, 1930, 1929, 1928, 1927, 1926, 1925, 1924, 1923, 1921, 1920
3714A W 105TH ST	2014, 2010, 2006, 2004, 2003, 2001, 2000, 1999, 1996, 1995, 1992, 1991, 1990, 1986, 1985, 1981, 1980, 1976, 1975, 1972, 1971, 1970, 1969, 1967, 1966, 1965, 1963, 1962, 1961, 1958, 1956, 1955, 1952, 1951, 1949, 1948, 1947, 1946, 1945, 1944, 1942, 1940, 1939, 1938, 1937, 1936, 1935, 1934, 1933, 1932, 1931, 1930, 1929, 1928, 1927, 1926, 1925, 1924, 1923, 1921, 1920
3715 106TH ST W	2014, 2010, 2006, 2004, 2003, 2001, 2000, 1999, 1996, 1995, 1992, 1991, 1990, 1986, 1985, 1981, 1980, 1976, 1975, 1972, 1971, 1970, 1969, 1967, 1966, 1964, 1963, 1962, 1961, 1960, 1958, 1957, 1956, 1955, 1954, 1952, 1951, 1950, 1949, 1948, 1947, 1946, 1945, 1944, 1942, 1940, 1939, 1938, 1937, 1936, 1935, 1934, 1933, 1932, 1931, 1930, 1929, 1928, 1927, 1926, 1925, 1924, 1923, 1921, 1920

FINDINGS

Address Researched	Address Not Identified in Research Source
3715 W 106TH ST	2014, 2010, 2006, 2004, 2003, 2000, 1999, 1996, 1995, 1992, 1991, 1990, 1986, 1985, 1981, 1980, 1976, 1975, 1972, 1971, 1970, 1969, 1967, 1966, 1965, 1964, 1963, 1962, 1961, 1960, 1958, 1957, 1956, 1955, 1954, 1952, 1951, 1949, 1948, 1947, 1946, 1945, 1944, 1942, 1940, 1939, 1938, 1937, 1936, 1935, 1934, 1933, 1932, 1931, 1930, 1929, 1928, 1927, 1926, 1925, 1924, 1923, 1921, 1920
3716 102ND ST W	2014, 2010, 2006, 2004, 2003, 2001, 2000, 1999, 1996, 1995, 1992, 1991, 1990, 1986, 1985, 1981, 1980, 1976, 1975, 1972, 1971, 1970, 1969, 1967, 1966, 1964, 1963, 1962, 1961, 1960, 1958, 1957, 1956, 1955, 1954, 1952, 1951, 1950, 1949, 1948, 1947, 1946, 1945, 1944, 1942, 1940, 1939, 1938, 1937, 1936, 1935, 1934, 1933, 1932, 1931, 1930, 1929, 1928, 1927, 1926, 1925, 1924, 1923, 1921, 1920
3716 104TH ST W	2014, 2010, 2006, 2004, 2003, 2001, 2000, 1999, 1996, 1995, 1992, 1991, 1990, 1986, 1985, 1981, 1980, 1976, 1975, 1972, 1971, 1970, 1969, 1967, 1966, 1964, 1963, 1962, 1961, 1960, 1958, 1957, 1956, 1955, 1954, 1952, 1951, 1950, 1949, 1948, 1947, 1946, 1945, 1944, 1942, 1940, 1939, 1938, 1937, 1936, 1935, 1934, 1933, 1932, 1931, 1930, 1929, 1928, 1927, 1926, 1925, 1924, 1923, 1921, 1920
3716 107TH ST W	2014, 2010, 2006, 2004, 2003, 2001, 2000, 1999, 1996, 1995, 1992, 1991, 1990, 1986, 1985, 1981, 1980, 1976, 1975, 1972, 1971, 1970, 1969, 1967, 1966, 1964, 1963, 1962, 1961, 1960, 1958, 1957, 1956, 1955, 1954, 1952, 1951, 1950, 1949, 1948, 1947, 1946, 1945, 1944, 1942, 1940, 1939, 1938, 1937, 1936, 1935, 1934, 1933, 1932, 1931, 1930, 1929, 1928, 1927, 1926, 1925, 1924, 1923, 1921, 1920
3716 CENTURY BLVD W	2014, 2010, 2006, 2004, 2003, 2001, 2000, 1999, 1996, 1995, 1992, 1991, 1990, 1986, 1985, 1981, 1980, 1976, 1975, 1972, 1971, 1970, 1969, 1967, 1966, 1964, 1963, 1962, 1961, 1960, 1958, 1957, 1956, 1955, 1954, 1952, 1951, 1950, 1949, 1948, 1947, 1946, 1945, 1944, 1942, 1940, 1939, 1938, 1937, 1936, 1935, 1934, 1933, 1932, 1931, 1930, 1929, 1928, 1927, 1926, 1925, 1924, 1923, 1921, 1920
3716 W 102ND ST	2014, 2010, 2006, 2004, 2003, 2000, 1999, 1996, 1992, 1991, 1990, 1986, 1985, 1981, 1980, 1976, 1975, 1972, 1971, 1969, 1967, 1966, 1965, 1964, 1963, 1962, 1961, 1958, 1956, 1955, 1954, 1952, 1951, 1949, 1948, 1947, 1946, 1945, 1944, 1942, 1940, 1939, 1938, 1937, 1936, 1935, 1934, 1933, 1932, 1931, 1930, 1929, 1928, 1927, 1926, 1925, 1924, 1923, 1921, 1920
3716 W 102nd St	2006, 2004, 2003, 2001, 2000, 1999, 1996, 1995, 1992, 1991, 1990, 1986, 1985, 1981, 1980, 1976, 1975, 1972, 1971, 1970, 1969, 1967, 1966, 1965, 1964, 1963, 1962, 1961, 1960, 1958, 1957, 1956, 1955, 1954, 1952, 1951, 1950, 1949, 1948, 1947, 1946, 1945, 1944, 1942, 1940, 1939, 1938, 1937, 1936, 1935, 1934, 1933, 1932, 1931, 1930, 1929, 1928, 1927, 1926, 1925, 1924, 1923, 1921, 1920
3716 W 102nd St	2006, 2004, 2003, 2001, 2000, 1999, 1996, 1995, 1992, 1991, 1990, 1986, 1985, 1981, 1980, 1976, 1975, 1972, 1971, 1970, 1969, 1967, 1966, 1965, 1964, 1963, 1962, 1961, 1960, 1958, 1957, 1956, 1955, 1954, 1952, 1951, 1950, 1949, 1948, 1947, 1946, 1945, 1944, 1942, 1940, 1939, 1938, 1937, 1936, 1935, 1934, 1933, 1932, 1931, 1930, 1929, 1928, 1927, 1926, 1925, 1924, 1923, 1921, 1920
3716 W 104TH ST	2014, 2010, 2006, 2004, 2003, 2001, 2000, 1999, 1996, 1995, 1992, 1991, 1990, 1986, 1985, 1981, 1980, 1976, 1972, 1971, 1969, 1967, 1966, 1965, 1963, 1962, 1961, 1960, 1958, 1956, 1955, 1952, 1951, 1949, 1948, 1947, 1945, 1944, 1942, 1940, 1939, 1938, 1937, 1936, 1935, 1934, 1933, 1932, 1931, 1930, 1929, 1928, 1927, 1926, 1925, 1924, 1923, 1921, 1920
3716 W 106TH ST	2014, 2010, 2006, 2004, 2003, 2000, 1999, 1996, 1995, 1992, 1991, 1990, 1986, 1985, 1981, 1980, 1976, 1975, 1972, 1971, 1969, 1967, 1966, 1965, 1963, 1962, 1961, 1958, 1956, 1955, 1952, 1951, 1949, 1948, 1947, 1946, 1945, 1944, 1942, 1940, 1939, 1938, 1937, 1936, 1935, 1934, 1933, 1932, 1931, 1930, 1929, 1928, 1927, 1926, 1925, 1924, 1923, 1921, 1920
3716 W 107TH ST	2014, 2010, 2006, 2004, 2003, 2000, 1999, 1996, 1995, 1992, 1991, 1986, 1985, 1981, 1980, 1976, 1975, 1972, 1971, 1970, 1969, 1967, 1966, 1965, 1963, 1962, 1961, 1958, 1957, 1956, 1955, 1954, 1952, 1951, 1950, 1949, 1948, 1947, 1946, 1945, 1944, 1942, 1940, 1939, 1938, 1937, 1936, 1935, 1934, 1933, 1932, 1931, 1930, 1929, 1928, 1927, 1926, 1925, 1924, 1923, 1921, 1920

FINDINGS

Address Researched	Address Not Identified in Research Source
3716 W CENTURY BLVD	2014, 2010, 2006, 2004, 2003, 2001, 2000, 1999, 1996, 1995, 1992, 1991, 1990, 1986, 1985, 1981, 1980, 1976, 1975, 1972, 1971, 1970, 1969, 1967, 1966, 1965, 1963, 1962, 1961, 1958, 1956, 1955, 1952, 1951, 1950, 1949, 1948, 1947, 1946, 1945, 1944, 1942, 1940, 1939, 1938, 1937, 1936, 1935, 1934, 1933, 1932, 1931, 1930, 1929, 1928, 1927, 1926, 1925, 1924, 1923, 1921, 1920
3717 102ND ST W	2014, 2010, 2006, 2004, 2003, 2001, 2000, 1999, 1996, 1995, 1992, 1991, 1990, 1986, 1985, 1981, 1980, 1976, 1975, 1972, 1971, 1970, 1969, 1967, 1966, 1964, 1963, 1962, 1961, 1960, 1958, 1957, 1956, 1955, 1954, 1952, 1951, 1950, 1949, 1948, 1947, 1946, 1945, 1944, 1942, 1940, 1939, 1938, 1937, 1936, 1935, 1934, 1933, 1932, 1931, 1930, 1929, 1928, 1927, 1926, 1925, 1924, 1923, 1921, 1920
3935 W 107TH ST	2014, 2010, 2006, 2004, 2003, 2000, 1999, 1996, 1992, 1991, 1986, 1985, 1981, 1976, 1972, 1971, 1970, 1969, 1967, 1966, 1965, 1963, 1962, 1961, 1958, 1957, 1956, 1955, 1954, 1952, 1951, 1950, 1949, 1948, 1947, 1946, 1945, 1944, 1942, 1940, 1939, 1938, 1937, 1936, 1935, 1934, 1933, 1932, 1931, 1930, 1929, 1928, 1927, 1926, 1925, 1924, 1923, 1921, 1920
3935 W 108TH ST	2014, 2010, 2006, 2004, 2003, 2000, 1999, 1996, 1995, 1992, 1991, 1986, 1985, 1981, 1976, 1975, 1972, 1971, 1969, 1967, 1966, 1965, 1963, 1962, 1961, 1958, 1956, 1955, 1952, 1951, 1949, 1948, 1947, 1945, 1944, 1942, 1940, 1939, 1938, 1937, 1936, 1935, 1934, 1933, 1932, 1931, 1930, 1929, 1928, 1927, 1926, 1925, 1924, 1923, 1921, 1920
3936 105TH ST W	2014, 2010, 2006, 2004, 2003, 2001, 2000, 1999, 1996, 1995, 1992, 1991, 1990, 1986, 1985, 1981, 1980, 1976, 1975, 1972, 1971, 1970, 1969, 1967, 1966, 1964, 1963, 1962, 1961, 1960, 1958, 1957, 1956, 1955, 1954, 1952, 1951, 1950, 1949, 1948, 1947, 1946, 1945, 1944, 1942, 1940, 1939, 1938, 1937, 1936, 1935, 1934, 1933, 1932, 1931, 1930, 1929, 1928, 1927, 1926, 1925, 1924, 1923, 1921, 1920
3936 107TH ST W	2014, 2010, 2006, 2004, 2003, 2001, 2000, 1999, 1996, 1995, 1992, 1991, 1990, 1986, 1985, 1981, 1980, 1976, 1975, 1972, 1971, 1970, 1969, 1967, 1966, 1964, 1963, 1962, 1961, 1960, 1958, 1957, 1956, 1955, 1954, 1952, 1951, 1950, 1949, 1948, 1947, 1946, 1945, 1944, 1942, 1940, 1939, 1938, 1937, 1936, 1935, 1934, 1933, 1932, 1931, 1930, 1929, 1928, 1927, 1926, 1925, 1924, 1923, 1921, 1920
3936 W 102ND ST	2014, 2010, 2006, 2004, 2003, 2001, 2000, 1999, 1996, 1992, 1991, 1990, 1986, 1985, 1981, 1976, 1975, 1972, 1971, 1970, 1969, 1967, 1966, 1965, 1964, 1963, 1962, 1961, 1960, 1958, 1957, 1956, 1955, 1954, 1952, 1951, 1950, 1949, 1948, 1947, 1946, 1945, 1944, 1942, 1940, 1939, 1938, 1937, 1936, 1935, 1934, 1933, 1932, 1931, 1930, 1929, 1928, 1927, 1926, 1925, 1924, 1923, 1921, 1920
3936 W 104TH ST	2014, 2010, 2006, 2004, 2003, 2001, 2000, 1999, 1996, 1995, 1992, 1991, 1990, 1986, 1985, 1981, 1976, 1975, 1972, 1971, 1970, 1969, 1967, 1966, 1965, 1964, 1963, 1962, 1961, 1960, 1958, 1957, 1956, 1955, 1954, 1952, 1951, 1949, 1948, 1947, 1945, 1944, 1942, 1940, 1939, 1938, 1937, 1936, 1935, 1934, 1933, 1932, 1931, 1930, 1929, 1928, 1927, 1926, 1925, 1924, 1923, 1921, 1920
3936 W 105TH ST	2014, 2010, 2006, 2004, 2003, 2000, 1999, 1996, 1992, 1991, 1986, 1985, 1981, 1976, 1975, 1972, 1971, 1970, 1969, 1967, 1966, 1965, 1963, 1962, 1961, 1956, 1955, 1952, 1951, 1950, 1949, 1948, 1947, 1946, 1945, 1944, 1942, 1940, 1939, 1938, 1937, 1936, 1935, 1934, 1933, 1932, 1931, 1930, 1929, 1928, 1927, 1926, 1925, 1924, 1923, 1921, 1920
3936 W 107TH ST	2014, 2010, 2006, 2004, 2003, 2001, 2000, 1999, 1996, 1995, 1992, 1991, 1990, 1986, 1985, 1981, 1980, 1976, 1972, 1971, 1970, 1969, 1967, 1966, 1965, 1964, 1963, 1962, 1961, 1960, 1958, 1957, 1956, 1955, 1954, 1952, 1951, 1950, 1949, 1948, 1947, 1946, 1945, 1944, 1942, 1940, 1939, 1938, 1937, 1936, 1935, 1934, 1933, 1932, 1931, 1930, 1929, 1928, 1927, 1926, 1925, 1924, 1923, 1921, 1920
3936 W 108TH ST	2014, 2010, 2006, 2004, 2003, 2000, 1999, 1996, 1992, 1991, 1990, 1986, 1985, 1981, 1980, 1976, 1972, 1971, 1969, 1967, 1966, 1965, 1964, 1963, 1962, 1961, 1960, 1958, 1957, 1956, 1955, 1954, 1952, 1951, 1950, 1949, 1948, 1947, 1946, 1945, 1944, 1942, 1940, 1939, 1938, 1937, 1936, 1935, 1934, 1933, 1932, 1931, 1930, 1929, 1928, 1927, 1926, 1925, 1924, 1923, 1921, 1920

FINDINGS

Address Researched	Address Not Identified in Research Source
3937 1/2 W 107TH ST	2014, 2010, 2006, 2004, 2003, 2001, 2000, 1999, 1996, 1995, 1992, 1991, 1990, 1986, 1985, 1981, 1980, 1976, 1975, 1972, 1971, 1970, 1969, 1967, 1966, 1965, 1963, 1962, 1961, 1958, 1957, 1956, 1955, 1954, 1952, 1951, 1950, 1949, 1948, 1947, 1946, 1945, 1944, 1942, 1940, 1939, 1938, 1937, 1936, 1935, 1934, 1933, 1932, 1931, 1930, 1929, 1928, 1927, 1926, 1925, 1924, 1923, 1921, 1920
3937 105TH ST W	2014, 2010, 2006, 2004, 2003, 2001, 2000, 1999, 1996, 1995, 1992, 1991, 1990, 1986, 1985, 1981, 1980, 1976, 1975, 1972, 1971, 1970, 1969, 1967, 1966, 1964, 1963, 1962, 1961, 1960, 1958, 1957, 1956, 1955, 1954, 1952, 1951, 1950, 1949, 1948, 1947, 1946, 1945, 1944, 1942, 1940, 1939, 1938, 1937, 1936, 1935, 1934, 1933, 1932, 1931, 1930, 1929, 1928, 1927, 1926, 1925, 1924, 1923, 1921, 1920
3937 107TH ST W	2014, 2010, 2006, 2004, 2003, 2001, 2000, 1999, 1996, 1995, 1992, 1991, 1990, 1986, 1985, 1981, 1980, 1976, 1975, 1972, 1971, 1970, 1969, 1967, 1966, 1964, 1963, 1962, 1961, 1960, 1958, 1957, 1956, 1955, 1954, 1952, 1951, 1950, 1949, 1948, 1947, 1946, 1945, 1944, 1942, 1940, 1939, 1938, 1937, 1936, 1935, 1934, 1933, 1932, 1931, 1930, 1929, 1928, 1927, 1926, 1925, 1924, 1923, 1921, 1920
3937 W 104TH	2014, 2010, 2006, 2004, 2003, 2001, 2000, 1999, 1996, 1995, 1992, 1991, 1990, 1986, 1985, 1980, 1976, 1975, 1972, 1971, 1970, 1969, 1967, 1966, 1965, 1964, 1963, 1962, 1961, 1960, 1958, 1957, 1956, 1955, 1954, 1952, 1951, 1950, 1949, 1948, 1947, 1946, 1945, 1944, 1942, 1940, 1939, 1938, 1937, 1936, 1935, 1934, 1933, 1932, 1931, 1930, 1929, 1928, 1927, 1926, 1925, 1924, 1923, 1921, 1920
3937 W 104TH ST	2014, 2010, 2006, 2004, 2003, 2000, 1999, 1996, 1995, 1992, 1991, 1986, 1985, 1981, 1980, 1976, 1975, 1972, 1971, 1970, 1969, 1967, 1966, 1965, 1964, 1963, 1962, 1961, 1960, 1958, 1956, 1955, 1952, 1951, 1950, 1949, 1948, 1947, 1946, 1945, 1944, 1942, 1940, 1939, 1938, 1937, 1936, 1935, 1934, 1933, 1932, 1931, 1930, 1929, 1928, 1927, 1926, 1925, 1924, 1923, 1921, 1920
3937 W 104th St	2006, 2004, 2003, 2001, 2000, 1999, 1996, 1995, 1992, 1991, 1990, 1986, 1985, 1981, 1980, 1976, 1975, 1972, 1971, 1970, 1969, 1967, 1966, 1965, 1964, 1963, 1962, 1961, 1960, 1958, 1957, 1956, 1955, 1954, 1952, 1951, 1950, 1949, 1948, 1947, 1946, 1945, 1944, 1942, 1940, 1939, 1938, 1937, 1936, 1935, 1934, 1933, 1932, 1931, 1930, 1929, 1928, 1927, 1926, 1925, 1924, 1923, 1921, 1920
3937 W 104th St	2006, 2004, 2003, 2001, 2000, 1999, 1996, 1995, 1992, 1991, 1990, 1986, 1985, 1981, 1980, 1976, 1975, 1972, 1971, 1970, 1969, 1967, 1966, 1965, 1964, 1963, 1962, 1961, 1960, 1958, 1957, 1956, 1955, 1954, 1952, 1951, 1950, 1949, 1948, 1947, 1946, 1945, 1944, 1942, 1940, 1939, 1938, 1937, 1936, 1935, 1934, 1933, 1932, 1931, 1930, 1929, 1928, 1927, 1926, 1925, 1924, 1923, 1921, 1920
3937 W 105th St	2010, 2006, 2004, 2003, 2001, 2000, 1999, 1996, 1995, 1992, 1991, 1990, 1986, 1985, 1981, 1980, 1976, 1975, 1972, 1971, 1970, 1969, 1967, 1966, 1965, 1964, 1963, 1962, 1961, 1960, 1958, 1957, 1956, 1955, 1954, 1952, 1951, 1950, 1949, 1948, 1947, 1946, 1945, 1944, 1942, 1940, 1939, 1938, 1937, 1936, 1935, 1934, 1933, 1932, 1931, 1930, 1929, 1928, 1927, 1926, 1925, 1924, 1923, 1921, 1920
3937 W 105th St	2010, 2006, 2004, 2003, 2001, 2000, 1999, 1996, 1995, 1992, 1991, 1990, 1986, 1985, 1981, 1980, 1976, 1975, 1972, 1971, 1970, 1969, 1967, 1966, 1965, 1964, 1963, 1962, 1961, 1960, 1958, 1957, 1956, 1955, 1954, 1952, 1951, 1950, 1949, 1948, 1947, 1946, 1945, 1944, 1942, 1940, 1939, 1938, 1937, 1936, 1935, 1934, 1933, 1932, 1931, 1930, 1929, 1928, 1927, 1926, 1925, 1924, 1923, 1921, 1920
3937 W 105TH ST	2014, 2010, 2006, 2004, 2003, 2000, 1999, 1996, 1992, 1991, 1986, 1985, 1981, 1976, 1972, 1971, 1970, 1969, 1966, 1965, 1963, 1962, 1961, 1958, 1956, 1955, 1952, 1951, 1949, 1948, 1947, 1945, 1944, 1942, 1940, 1939, 1938, 1937, 1936, 1935, 1934, 1933, 1932, 1931, 1930, 1929, 1928, 1927, 1926, 1925, 1924, 1923, 1921, 1920
3937 W 106TH ST	2014, 2010, 2006, 2004, 2003, 2001, 2000, 1999, 1996, 1995, 1992, 1991, 1990, 1986, 1985, 1981, 1980, 1976, 1975, 1972, 1971, 1969, 1967, 1966, 1965, 1964, 1963, 1962, 1961, 1960, 1958, 1957, 1956, 1955, 1952, 1951, 1950, 1949, 1948, 1947, 1946, 1945, 1944, 1942, 1940, 1939, 1938, 1937, 1936, 1935, 1934, 1933, 1932, 1931, 1930, 1929, 1928, 1927, 1926, 1925, 1924, 1923, 1921, 1920

FINDINGS

Address Researched	Address Not Identified in Research Source
3938 1/2 W 105TH ST	2014, 2010, 2006, 2004, 2003, 2001, 2000, 1999, 1996, 1995, 1992, 1991, 1990, 1986, 1985, 1981, 1980, 1976, 1975, 1972, 1971, 1970, 1969, 1967, 1966, 1965, 1963, 1962, 1961, 1958, 1957, 1956, 1955, 1954, 1952, 1951, 1950, 1949, 1948, 1947, 1946, 1945, 1944, 1942, 1940, 1939, 1938, 1937, 1936, 1935, 1934, 1933, 1932, 1931, 1930, 1929, 1928, 1927, 1926, 1925, 1924, 1923, 1921, 1920
3938 105TH ST W	2014, 2010, 2006, 2004, 2003, 2001, 2000, 1999, 1996, 1995, 1992, 1991, 1990, 1986, 1985, 1981, 1980, 1976, 1975, 1972, 1971, 1970, 1969, 1967, 1966, 1964, 1963, 1962, 1961, 1960, 1958, 1957, 1956, 1955, 1954, 1952, 1951, 1950, 1949, 1948, 1947, 1946, 1945, 1944, 1942, 1940, 1939, 1938, 1937, 1936, 1935, 1934, 1933, 1932, 1931, 1930, 1929, 1928, 1927, 1926, 1925, 1924, 1923, 1921, 1920
3938 107TH ST W	2014, 2010, 2006, 2004, 2003, 2001, 2000, 1999, 1996, 1995, 1992, 1991, 1990, 1986, 1985, 1981, 1980, 1976, 1975, 1972, 1971, 1970, 1969, 1967, 1966, 1964, 1963, 1962, 1961, 1960, 1958, 1957, 1956, 1955, 1954, 1952, 1951, 1950, 1949, 1948, 1947, 1946, 1945, 1944, 1942, 1940, 1939, 1938, 1937, 1936, 1935, 1934, 1933, 1932, 1931, 1930, 1929, 1928, 1927, 1926, 1925, 1924, 1923, 1921, 1920
3938 W 105TH ST	2014, 2010, 2006, 2004, 2003, 2001, 2000, 1999, 1996, 1995, 1992, 1991, 1986, 1985, 1981, 1976, 1972, 1971, 1970, 1969, 1967, 1966, 1965, 1964, 1963, 1962, 1961, 1960, 1958, 1957, 1956, 1955, 1954, 1952, 1951, 1950, 1949, 1948, 1947, 1946, 1945, 1944, 1942, 1940, 1939, 1938, 1937, 1936, 1935, 1934, 1933, 1932, 1931, 1930, 1929, 1928, 1927, 1926, 1925, 1924, 1923, 1921, 1920
3938 W 106TH ST	2014, 2010, 2006, 2004, 2003, 2000, 1999, 1996, 1995, 1992, 1991, 1990, 1986, 1985, 1981, 1980, 1976, 1975, 1972, 1971, 1970, 1969, 1967, 1966, 1965, 1964, 1963, 1962, 1961, 1960, 1958, 1956, 1955, 1954, 1952, 1951, 1950, 1949, 1948, 1947, 1946, 1945, 1944, 1942, 1940, 1939, 1938, 1937, 1936, 1935, 1934, 1933, 1932, 1931, 1930, 1929, 1928, 1927, 1926, 1925, 1924, 1923, 1921, 1920
3938 W 107TH ST	2014, 2010, 2006, 2004, 2003, 2001, 2000, 1999, 1996, 1995, 1992, 1991, 1990, 1986, 1985, 1981, 1976, 1975, 1972, 1971, 1970, 1969, 1967, 1966, 1965, 1964, 1963, 1962, 1961, 1958, 1957, 1956, 1955, 1954, 1952, 1951, 1950, 1949, 1948, 1947, 1946, 1945, 1944, 1942, 1940, 1939, 1938, 1937, 1936, 1935, 1934, 1933, 1932, 1931, 1930, 1929, 1928, 1927, 1926, 1925, 1924, 1923, 1921, 1920
3938 W 107th St	2006, 2004, 2003, 2001, 2000, 1999, 1996, 1995, 1992, 1991, 1990, 1986, 1985, 1981, 1980, 1976, 1975, 1972, 1971, 1970, 1969, 1967, 1966, 1965, 1964, 1963, 1962, 1961, 1960, 1958, 1957, 1956, 1955, 1954, 1952, 1951, 1950, 1949, 1948, 1947, 1946, 1945, 1944, 1942, 1940, 1939, 1938, 1937, 1936, 1935, 1934, 1933, 1932, 1931, 1930, 1929, 1928, 1927, 1926, 1925, 1924, 1923, 1921, 1920
3938 W 107th St	2006, 2004, 2003, 2001, 2000, 1999, 1996, 1995, 1992, 1991, 1990, 1986, 1985, 1981, 1980, 1976, 1975, 1972, 1971, 1970, 1969, 1967, 1966, 1965, 1964, 1963, 1962, 1961, 1960, 1958, 1957, 1956, 1955, 1954, 1952, 1951, 1950, 1949, 1948, 1947, 1946, 1945, 1944, 1942, 1940, 1939, 1938, 1937, 1936, 1935, 1934, 1933, 1932, 1931, 1930, 1929, 1928, 1927, 1926, 1925, 1924, 1923, 1921, 1920
3938 W 108TH ST	2014, 2010, 2006, 2004, 2003, 2000, 1999, 1996, 1992, 1991, 1986, 1985, 1981, 1976, 1975, 1972, 1971, 1969, 1967, 1966, 1965, 1964, 1963, 1962, 1961, 1960, 1958, 1957, 1956, 1955, 1952, 1951, 1950, 1949, 1948, 1947, 1946, 1945, 1944, 1942, 1940, 1939, 1938, 1937, 1936, 1935, 1934, 1933, 1932, 1931, 1930, 1929, 1928, 1927, 1926, 1925, 1924, 1923, 1921, 1920
3939 102ND ST W	2014, 2010, 2006, 2004, 2003, 2001, 2000, 1999, 1996, 1995, 1992, 1991, 1990, 1986, 1985, 1981, 1980, 1976, 1975, 1972, 1971, 1970, 1969, 1967, 1966, 1964, 1963, 1962, 1961, 1960, 1958, 1957, 1956, 1955, 1954, 1952, 1951, 1950, 1949, 1948, 1947, 1946, 1945, 1944, 1942, 1940, 1939, 1938, 1937, 1936, 1935, 1934, 1933, 1932, 1931, 1930, 1929, 1928, 1927, 1926, 1925, 1924, 1923, 1921, 1920
3939 W 102ND ST	2014, 2010, 2006, 2004, 2003, 2001, 2000, 1999, 1996, 1992, 1991, 1990, 1986, 1985, 1981, 1976, 1975, 1972, 1971, 1969, 1967, 1966, 1965, 1963, 1962, 1961, 1958, 1957, 1956, 1955, 1954, 1952, 1951, 1950, 1949, 1948, 1947, 1946, 1945, 1944, 1942, 1940, 1939, 1938, 1937, 1936, 1935, 1934, 1933, 1932, 1931, 1930, 1929, 1928, 1927, 1926, 1925, 1924, 1923, 1921, 1920

FINDINGS

Address Researched	Address Not Identified in Research Source
3939 W 107TH ST	2014, 2010, 2006, 2004, 2003, 2001, 2000, 1999, 1996, 1995, 1992, 1991, 1990, 1986, 1985, 1981, 1980, 1976, 1975, 1972, 1971, 1970, 1969, 1967, 1966, 1965, 1964, 1963, 1962, 1961, 1960, 1956, 1955, 1952, 1951, 1949, 1948, 1947, 1946, 1945, 1944, 1942, 1940, 1939, 1938, 1937, 1936, 1935, 1934, 1933, 1932, 1931, 1930, 1929, 1928, 1927, 1926, 1925, 1924, 1923, 1921, 1920
3940 102ND ST W	2014, 2010, 2006, 2004, 2003, 2001, 2000, 1999, 1996, 1995, 1992, 1991, 1990, 1986, 1985, 1981, 1980, 1976, 1975, 1972, 1971, 1970, 1969, 1967, 1966, 1964, 1963, 1962, 1961, 1960, 1958, 1957, 1956, 1955, 1954, 1952, 1951, 1950, 1949, 1948, 1947, 1946, 1945, 1944, 1942, 1940, 1939, 1938, 1937, 1936, 1935, 1934, 1933, 1932, 1931, 1930, 1929, 1928, 1927, 1926, 1925, 1924, 1923, 1921, 1920
3940 W 102ND ST	2014, 2010, 2006, 2004, 2003, 2000, 1999, 1996, 1992, 1991, 1990, 1986, 1985, 1981, 1975, 1972, 1971, 1969, 1967, 1966, 1965, 1963, 1962, 1961, 1958, 1956, 1955, 1952, 1951, 1949, 1948, 1947, 1945, 1944, 1942, 1940, 1939, 1938, 1937, 1936, 1935, 1934, 1933, 1932, 1931, 1930, 1929, 1928, 1927, 1926, 1925, 1924, 1923, 1921, 1920
3940 W 106TH ST	2014, 2010, 2006, 2004, 2003, 2000, 1999, 1996, 1995, 1992, 1991, 1990, 1986, 1985, 1981, 1980, 1976, 1975, 1972, 1971, 1970, 1969, 1967, 1966, 1965, 1964, 1963, 1962, 1961, 1960, 1958, 1957, 1956, 1955, 1954, 1952, 1951, 1950, 1949, 1948, 1947, 1946, 1945, 1944, 1942, 1940, 1939, 1938, 1937, 1936, 1935, 1934, 1933, 1932, 1931, 1930, 1929, 1928, 1927, 1926, 1925, 1924, 1923, 1921, 1920
3941 102ND ST W	2014, 2010, 2006, 2004, 2003, 2001, 2000, 1999, 1996, 1995, 1992, 1991, 1990, 1986, 1985, 1981, 1980, 1976, 1975, 1972, 1971, 1970, 1969, 1967, 1966, 1964, 1963, 1962, 1961, 1960, 1958, 1957, 1956, 1955, 1954, 1952, 1951, 1950, 1949, 1948, 1947, 1946, 1945, 1944, 1942, 1940, 1939, 1938, 1937, 1936, 1935, 1934, 1933, 1932, 1931, 1930, 1929, 1928, 1927, 1926, 1925, 1924, 1923, 1921, 1920
3941 W 102ND ST	2014, 2010, 2006, 2004, 2003, 2000, 1999, 1996, 1992, 1991, 1990, 1986, 1985, 1981, 1980, 1976, 1975, 1972, 1971, 1970, 1969, 1967, 1966, 1965, 1963, 1962, 1961, 1958, 1957, 1956, 1955, 1952, 1951, 1949, 1948, 1947, 1945, 1944, 1942, 1940, 1939, 1938, 1937, 1936, 1935, 1934, 1933, 1932, 1931, 1930, 1929, 1928, 1927, 1926, 1925, 1924, 1923, 1921, 1920
3941 W 105TH ST	2014, 2010, 2006, 2004, 2003, 2000, 1999, 1996, 1995, 1992, 1991, 1990, 1986, 1985, 1981, 1976, 1972, 1971, 1970, 1969, 1967, 1966, 1965, 1964, 1963, 1962, 1961, 1960, 1958, 1957, 1956, 1955, 1954, 1952, 1951, 1950, 1949, 1948, 1947, 1946, 1945, 1944, 1942, 1940, 1939, 1938, 1937, 1936, 1935, 1934, 1933, 1932, 1931, 1930, 1929, 1928, 1927, 1926, 1925, 1924, 1923, 1921, 1920
3941 W 106TH ST	2014, 2010, 2006, 2004, 2003, 2000, 1999, 1996, 1995, 1992, 1991, 1990, 1986, 1985, 1981, 1980, 1976, 1975, 1972, 1971, 1970, 1969, 1967, 1966, 1965, 1964, 1963, 1962, 1961, 1960, 1958, 1957, 1956, 1955, 1954, 1952, 1951, 1950, 1949, 1948, 1947, 1946, 1945, 1944, 1942, 1940, 1939, 1938, 1937, 1936, 1935, 1934, 1933, 1932, 1931, 1930, 1929, 1928, 1927, 1926, 1925, 1924, 1923, 1921, 1920
3942 W 107TH ST	2014, 2010, 2006, 2004, 2003, 2001, 2000, 1999, 1996, 1995, 1992, 1991, 1990, 1986, 1985, 1981, 1976, 1975, 1972, 1971, 1970, 1969, 1967, 1966, 1965, 1964, 1963, 1962, 1961, 1958, 1957, 1956, 1955, 1954, 1952, 1951, 1950, 1949, 1948, 1947, 1946, 1945, 1944, 1942, 1940, 1939, 1938, 1937, 1936, 1935, 1934, 1933, 1932, 1931, 1930, 1929, 1928, 1927, 1926, 1925, 1924, 1923, 1921, 1920
3943 102ND ST W	2014, 2010, 2006, 2004, 2003, 2001, 2000, 1999, 1996, 1995, 1992, 1991, 1990, 1986, 1985, 1981, 1980, 1976, 1975, 1972, 1971, 1970, 1969, 1967, 1966, 1964, 1963, 1962, 1961, 1960, 1958, 1957, 1956, 1955, 1954, 1952, 1951, 1950, 1949, 1948, 1947, 1946, 1945, 1944, 1942, 1940, 1939, 1938, 1937, 1936, 1935, 1934, 1933, 1932, 1931, 1930, 1929, 1928, 1927, 1926, 1925, 1924, 1923, 1921, 1920
3943 108TH ST W	2014, 2010, 2006, 2004, 2003, 2001, 2000, 1999, 1996, 1995, 1992, 1991, 1990, 1986, 1985, 1981, 1980, 1976, 1975, 1972, 1971, 1970, 1969, 1967, 1966, 1964, 1963, 1962, 1961, 1960, 1958, 1957, 1956, 1955, 1954, 1952, 1951, 1950, 1949, 1948, 1947, 1946, 1945, 1944, 1942, 1940, 1939, 1938, 1937, 1936, 1935, 1934, 1933, 1932, 1931, 1930, 1929, 1928, 1927, 1926, 1925, 1924, 1923, 1921, 1920

FINDINGS

Address Researched	Address Not Identified in Research Source
3943 W 102ND ST	2014, 2010, 2006, 2004, 2003, 2000, 1999, 1996, 1992, 1991, 1990, 1986, 1985, 1981, 1980, 1976, 1975, 1972, 1971, 1969, 1967, 1966, 1965, 1963, 1962, 1961, 1958, 1956, 1955, 1954, 1952, 1951, 1950, 1949, 1948, 1947, 1946, 1945, 1944, 1942, 1940, 1939, 1938, 1937, 1936, 1935, 1934, 1933, 1932, 1931, 1930, 1929, 1928, 1927, 1926, 1925, 1924, 1923, 1921, 1920
3943 W 105TH ST	2014, 2010, 2006, 2004, 2003, 2000, 1999, 1996, 1995, 1992, 1991, 1990, 1986, 1985, 1981, 1980, 1976, 1972, 1971, 1970, 1969, 1967, 1966, 1965, 1963, 1962, 1961, 1960, 1958, 1957, 1956, 1955, 1954, 1952, 1951, 1950, 1949, 1948, 1947, 1946, 1945, 1944, 1942, 1940, 1939, 1938, 1937, 1936, 1935, 1934, 1933, 1932, 1931, 1930, 1929, 1928, 1927, 1926, 1925, 1924, 1923, 1921, 1920
3943 W 108TH ST	2014, 2010, 2006, 2004, 2003, 2000, 1999, 1996, 1992, 1991, 1986, 1985, 1981, 1972, 1971, 1969, 1967, 1966, 1965, 1963, 1962, 1961, 1958, 1956, 1955, 1954, 1952, 1951, 1949, 1948, 1947, 1945, 1944, 1942, 1940, 1939, 1938, 1937, 1936, 1935, 1934, 1933, 1932, 1931, 1930, 1929, 1928, 1927, 1926, 1925, 1924, 1923, 1921, 1920
3943 W 108th St	2014, 2006, 2004, 2003, 2001, 2000, 1999, 1996, 1995, 1992, 1991, 1990, 1986, 1985, 1981, 1980, 1976, 1975, 1972, 1971, 1970, 1969, 1967, 1966, 1965, 1964, 1963, 1962, 1961, 1960, 1958, 1957, 1956, 1955, 1954, 1952, 1951, 1950, 1949, 1948, 1947, 1946, 1945, 1944, 1942, 1940, 1939, 1938, 1937, 1936, 1935, 1934, 1933, 1932, 1931, 1930, 1929, 1928, 1927, 1926, 1925, 1924, 1923, 1921, 1920
3943 W 108th St	2014, 2006, 2004, 2003, 2001, 2000, 1999, 1996, 1995, 1992, 1991, 1990, 1986, 1985, 1981, 1980, 1976, 1975, 1972, 1971, 1970, 1969, 1967, 1966, 1965, 1964, 1963, 1962, 1961, 1960, 1958, 1957, 1956, 1955, 1954, 1952, 1951, 1950, 1949, 1948, 1947, 1946, 1945, 1944, 1942, 1940, 1939, 1938, 1937, 1936, 1935, 1934, 1933, 1932, 1931, 1930, 1929, 1928, 1927, 1926, 1925, 1924, 1923, 1921, 1920
3945 W 105TH ST	2014, 2010, 2006, 2004, 2003, 2000, 1999, 1996, 1995, 1992, 1991, 1990, 1986, 1985, 1981, 1976, 1975, 1972, 1971, 1970, 1969, 1967, 1966, 1965, 1964, 1963, 1962, 1961, 1958, 1957, 1956, 1955, 1954, 1952, 1951, 1950, 1949, 1948, 1947, 1946, 1945, 1944, 1942, 1940, 1939, 1938, 1937, 1936, 1935, 1934, 1933, 1932, 1931, 1930, 1929, 1928, 1927, 1926, 1925, 1924, 1923, 1921, 1920
3945 W 107TH ST	2014, 2010, 2006, 2004, 2003, 2001, 2000, 1999, 1996, 1995, 1992, 1991, 1990, 1986, 1985, 1981, 1980, 1976, 1975, 1972, 1971, 1970, 1969, 1967, 1966, 1965, 1964, 1963, 1962, 1961, 1958, 1956, 1955, 1952, 1951, 1949, 1948, 1947, 1945, 1944, 1942, 1940, 1939, 1938, 1937, 1936, 1935, 1934, 1933, 1932, 1931, 1930, 1929, 1928, 1927, 1926, 1925, 1924, 1923, 1921, 1920
3946 W 107TH ST	2014, 2010, 2006, 2004, 2003, 2001, 2000, 1999, 1996, 1995, 1992, 1991, 1990, 1986, 1985, 1981, 1980, 1976, 1975, 1972, 1971, 1970, 1969, 1967, 1966, 1965, 1964, 1963, 1962, 1961, 1958, 1956, 1955, 1952, 1951, 1949, 1948, 1947, 1946, 1945, 1944, 1942, 1940, 1939, 1938, 1937, 1936, 1935, 1934, 1933, 1932, 1931, 1930, 1929, 1928, 1927, 1926, 1925, 1924, 1923, 1921, 1920
3947 102ND ST W	2014, 2010, 2006, 2004, 2003, 2001, 2000, 1999, 1996, 1995, 1992, 1991, 1990, 1986, 1985, 1981, 1980, 1976, 1975, 1972, 1971, 1970, 1969, 1967, 1966, 1964, 1963, 1962, 1961, 1960, 1958, 1957, 1956, 1955, 1954, 1952, 1951, 1950, 1949, 1948, 1947, 1946, 1945, 1944, 1942, 1940, 1939, 1938, 1937, 1936, 1935, 1934, 1933, 1932, 1931, 1930, 1929, 1928, 1927, 1926, 1925, 1924, 1923, 1921, 1920
3947 104TH ST W	2014, 2010, 2006, 2004, 2003, 2001, 2000, 1999, 1996, 1995, 1992, 1991, 1990, 1986, 1985, 1981, 1980, 1976, 1975, 1972, 1971, 1970, 1969, 1967, 1966, 1964, 1963, 1962, 1961, 1960, 1958, 1957, 1956, 1955, 1954, 1952, 1951, 1950, 1949, 1948, 1947, 1946, 1945, 1944, 1942, 1940, 1939, 1938, 1937, 1936, 1935, 1934, 1933, 1932, 1931, 1930, 1929, 1928, 1927, 1926, 1925, 1924, 1923, 1921, 1920
3947 W 102ND ST	2014, 2010, 2006, 2004, 2003, 2000, 1999, 1996, 1995, 1992, 1991, 1990, 1986, 1985, 1981, 1980, 1976, 1975, 1972, 1971, 1969, 1967, 1966, 1965, 1963, 1962, 1961, 1958, 1956, 1955, 1954, 1952, 1951, 1950, 1949, 1948, 1947, 1946, 1945, 1944, 1942, 1940, 1939, 1938, 1937, 1936, 1935, 1934, 1933, 1932, 1931, 1930, 1929, 1928, 1927, 1926, 1925, 1924, 1923, 1921, 1920

FINDINGS

Address Researched	Address Not Identified in Research Source
3947 W 104TH	2014, 2010, 2006, 2004, 2003, 2001, 2000, 1999, 1996, 1995, 1992, 1991, 1990, 1986, 1985, 1980, 1976, 1975, 1972, 1970, 1969, 1967, 1966, 1965, 1964, 1963, 1962, 1961, 1960, 1958, 1957, 1956, 1955, 1954, 1952, 1951, 1950, 1949, 1948, 1947, 1946, 1945, 1944, 1942, 1940, 1939, 1938, 1937, 1936, 1935, 1934, 1933, 1932, 1931, 1930, 1929, 1928, 1927, 1926, 1925, 1924, 1923, 1921, 1920
3947 W 104TH ST	2014, 2010, 2006, 2004, 2003, 2000, 1999, 1996, 1992, 1991, 1986, 1985, 1981, 1972, 1971, 1969, 1967, 1966, 1965, 1963, 1962, 1961, 1958, 1956, 1955, 1954, 1952, 1951, 1949, 1948, 1947, 1946, 1945, 1944, 1942, 1940, 1939, 1938, 1937, 1936, 1935, 1934, 1933, 1932, 1931, 1930, 1929, 1928, 1927, 1926, 1925, 1924, 1923, 1921, 1920
3947 W 104th St	2006, 2004, 2003, 2001, 2000, 1999, 1996, 1995, 1992, 1991, 1990, 1986, 1985, 1981, 1980, 1976, 1975, 1972, 1971, 1970, 1969, 1967, 1966, 1965, 1964, 1963, 1962, 1961, 1960, 1958, 1957, 1956, 1955, 1954, 1952, 1951, 1950, 1949, 1948, 1947, 1946, 1945, 1944, 1942, 1940, 1939, 1938, 1937, 1936, 1935, 1934, 1933, 1932, 1931, 1930, 1929, 1928, 1927, 1926, 1925, 1924, 1923, 1921, 1920
3947 W 104th St	2006, 2004, 2003, 2001, 2000, 1999, 1996, 1995, 1992, 1991, 1990, 1986, 1985, 1981, 1980, 1976, 1975, 1972, 1971, 1970, 1969, 1967, 1966, 1965, 1964, 1963, 1962, 1961, 1960, 1958, 1957, 1956, 1955, 1954, 1952, 1951, 1950, 1949, 1948, 1947, 1946, 1945, 1944, 1942, 1940, 1939, 1938, 1937, 1936, 1935, 1934, 1933, 1932, 1931, 1930, 1929, 1928, 1927, 1926, 1925, 1924, 1923, 1921, 1920
3947 W 105TH ST	2014, 2010, 2006, 2004, 2003, 2000, 1999, 1996, 1995, 1992, 1991, 1990, 1986, 1985, 1981, 1980, 1976, 1975, 1972, 1971, 1970, 1969, 1967, 1966, 1965, 1964, 1963, 1962, 1961, 1960, 1958, 1957, 1956, 1955, 1954, 1952, 1951, 1950, 1949, 1948, 1947, 1946, 1945, 1944, 1942, 1940, 1939, 1938, 1937, 1936, 1935, 1934, 1933, 1932, 1931, 1930, 1929, 1928, 1927, 1926, 1925, 1924, 1923, 1921, 1920
3948 W 108TH ST	2014, 2010, 2006, 2004, 2003, 2000, 1999, 1996, 1995, 1992, 1991, 1990, 1986, 1985, 1981, 1980, 1976, 1975, 1972, 1971, 1970, 1969, 1967, 1966, 1965, 1964, 1963, 1962, 1961, 1960, 1958, 1957, 1956, 1955, 1954, 1952, 1951, 1950, 1949, 1948, 1947, 1946, 1945, 1944, 1942, 1940, 1939, 1938, 1937, 1936, 1935, 1934, 1933, 1932, 1931, 1930, 1929, 1928, 1927, 1926, 1925, 1924, 1923, 1921, 1920
3950 W Century Blvd	2010, 2006, 2004, 2003, 2001, 2000, 1999, 1996, 1995, 1992, 1991, 1990, 1986, 1985, 1981, 1980, 1976, 1975, 1972, 1971, 1970, 1969, 1967, 1966, 1965, 1964, 1963, 1962, 1961, 1960, 1958, 1957, 1956, 1955, 1954, 1952, 1951, 1950, 1949, 1948, 1947, 1946, 1945, 1944, 1942, 1940, 1939, 1938, 1937, 1936, 1935, 1934, 1933, 1932, 1931, 1930, 1929, 1928, 1927, 1926, 1925, 1924, 1923, 1921, 1920
3950 W Century Blvd	2010, 2006, 2004, 2003, 2001, 2000, 1999, 1996, 1995, 1992, 1991, 1990, 1986, 1985, 1981, 1980, 1976, 1975, 1972, 1971, 1970, 1969, 1967, 1966, 1965, 1964, 1963, 1962, 1961, 1960, 1958, 1957, 1956, 1955, 1954, 1952, 1951, 1950, 1949, 1948, 1947, 1946, 1945, 1944, 1942, 1940, 1939, 1938, 1937, 1936, 1935, 1934, 1933, 1932, 1931, 1930, 1929, 1928, 1927, 1926, 1925, 1924, 1923, 1921, 1920
3953 W 105TH ST	2014, 2010, 2006, 2004, 2003, 2000, 1999, 1996, 1995, 1992, 1991, 1986, 1985, 1981, 1976, 1975, 1972, 1971, 1970, 1969, 1967, 1966, 1965, 1964, 1963, 1962, 1961, 1960, 1958, 1957, 1956, 1955, 1954, 1952, 1951, 1950, 1949, 1948, 1947, 1946, 1945, 1944, 1942, 1940, 1939, 1938, 1937, 1936, 1935, 1934, 1933, 1932, 1931, 1930, 1929, 1928, 1927, 1926, 1925, 1924, 1923, 1921, 1920
3960 W 104TH ST	2014, 2010, 2006, 2004, 2003, 2000, 1999, 1996, 1995, 1992, 1991, 1990, 1986, 1985, 1981, 1980, 1976, 1975, 1972, 1971, 1970, 1969, 1967, 1966, 1965, 1964, 1963, 1962, 1961, 1960, 1958, 1956, 1955, 1954, 1952, 1951, 1949, 1948, 1947, 1946, 1945, 1944, 1942, 1940, 1939, 1938, 1937, 1936, 1935, 1934, 1933, 1932, 1931, 1930, 1929, 1928, 1927, 1926, 1925, 1924, 1923, 1921, 1920
3965 W 104TH ST	2014, 2010, 2006, 2004, 2003, 2001, 2000, 1999, 1996, 1995, 1992, 1991, 1990, 1986, 1985, 1981, 1980, 1976, 1975, 1972, 1971, 1970, 1969, 1967, 1966, 1965, 1963, 1962, 1961, 1960, 1958, 1957, 1956, 1955, 1954, 1952, 1951, 1950, 1949, 1948, 1947, 1946, 1945, 1944, 1942, 1940, 1939, 1938, 1937, 1936, 1935, 1934, 1933, 1932, 1931, 1930, 1929, 1928, 1927, 1926, 1925, 1924, 1923, 1921, 1920

FINDINGS

Address Researched	Address Not Identified in Research Source
3971 E CENTURY BLVD	2014, 2010, 2006, 2004, 2003, 2001, 2000, 1999, 1996, 1995, 1992, 1991, 1990, 1986, 1985, 1981, 1980, 1976, 1975, 1972, 1971, 1970, 1969, 1967, 1966, 1965, 1963, 1962, 1961, 1958, 1956, 1955, 1954, 1952, 1951, 1949, 1948, 1947, 1946, 1945, 1944, 1942, 1940, 1939, 1938, 1937, 1936, 1935, 1934, 1933, 1932, 1931, 1930, 1929, 1928, 1927, 1926, 1925, 1924, 1923, 1921, 1920
3981 E CENTURY BLVD	2014, 2010, 2006, 2004, 2003, 2001, 2000, 1999, 1996, 1995, 1992, 1991, 1990, 1986, 1981, 1980, 1976, 1972, 1971, 1970, 1969, 1967, 1966, 1965, 1963, 1962, 1961, 1958, 1957, 1956, 1955, 1954, 1952, 1951, 1949, 1948, 1947, 1946, 1945, 1944, 1942, 1940, 1939, 1938, 1937, 1936, 1935, 1934, 1933, 1932, 1931, 1930, 1929, 1928, 1927, 1926, 1925, 1924, 1923, 1921, 1920
3983 E CENTURY BLVD	2014, 2010, 2006, 2004, 2003, 2001, 2000, 1999, 1996, 1995, 1992, 1991, 1990, 1986, 1985, 1981, 1980, 1976, 1975, 1972, 1971, 1970, 1969, 1967, 1966, 1965, 1964, 1963, 1962, 1961, 1960, 1958, 1957, 1956, 1955, 1952, 1951, 1949, 1948, 1947, 1946, 1945, 1944, 1942, 1940, 1939, 1938, 1937, 1936, 1935, 1934, 1933, 1932, 1931, 1930, 1929, 1928, 1927, 1926, 1925, 1924, 1923, 1921, 1920
3987 E CENTURY BLVD	2014, 2010, 2006, 2004, 2003, 2001, 2000, 1999, 1996, 1995, 1992, 1991, 1990, 1986, 1985, 1981, 1980, 1976, 1972, 1971, 1970, 1969, 1967, 1966, 1965, 1963, 1962, 1961, 1960, 1958, 1956, 1955, 1952, 1951, 1949, 1948, 1947, 1946, 1945, 1944, 1942, 1940, 1939, 1938, 1937, 1936, 1935, 1934, 1933, 1932, 1931, 1930, 1929, 1928, 1927, 1926, 1925, 1924, 1923, 1921, 1920
3991 E CENTURY BLVD	2014, 2010, 2006, 2004, 2003, 2001, 2000, 1999, 1996, 1995, 1992, 1991, 1990, 1986, 1981, 1980, 1976, 1975, 1972, 1971, 1970, 1969, 1967, 1966, 1965, 1964, 1963, 1962, 1961, 1958, 1957, 1956, 1955, 1952, 1951, 1949, 1948, 1947, 1946, 1945, 1944, 1942, 1940, 1939, 1938, 1937, 1936, 1935, 1934, 1933, 1932, 1931, 1930, 1929, 1928, 1927, 1926, 1925, 1924, 1923, 1921, 1920
3995 E CENTURY BLVD	2014, 2010, 2006, 2004, 2003, 2001, 2000, 1999, 1996, 1995, 1992, 1991, 1990, 1986, 1985, 1981, 1980, 1976, 1972, 1971, 1970, 1969, 1967, 1966, 1965, 1963, 1962, 1961, 1958, 1956, 1955, 1952, 1951, 1949, 1948, 1947, 1946, 1945, 1944, 1942, 1940, 1939, 1938, 1937, 1936, 1935, 1934, 1933, 1932, 1931, 1930, 1929, 1928, 1927, 1926, 1925, 1924, 1923, 1921, 1920
400 1/2 E HARDY ST	2014, 2010, 2006, 2004, 2003, 2001, 2000, 1999, 1996, 1995, 1992, 1991, 1990, 1986, 1985, 1981, 1980, 1976, 1975, 1972, 1971, 1970, 1969, 1967, 1966, 1965, 1963, 1962, 1961, 1958, 1957, 1956, 1955, 1954, 1952, 1951, 1950, 1949, 1948, 1947, 1946, 1945, 1944, 1942, 1940, 1939, 1938, 1937, 1936, 1935, 1934, 1933, 1932, 1931, 1930, 1929, 1928, 1927, 1926, 1925, 1924, 1923, 1921, 1920
400 98TH ST E	2014, 2010, 2006, 2004, 2003, 2001, 2000, 1999, 1996, 1995, 1992, 1991, 1990, 1986, 1985, 1981, 1980, 1976, 1975, 1972, 1971, 1970, 1969, 1967, 1966, 1965, 1964, 1963, 1962, 1961, 1960, 1958, 1957, 1956, 1955, 1954, 1952, 1950, 1949, 1948, 1947, 1946, 1945, 1944, 1942, 1940, 1939, 1938, 1937, 1936, 1935, 1934, 1933, 1932, 1931, 1930, 1929, 1928, 1927, 1926, 1925, 1924, 1923, 1921, 1920
400 E 97TH ST	2014, 2010, 2006, 2004, 2003, 2000, 1999, 1996, 1995, 1992, 1991, 1990, 1986, 1985, 1981, 1980, 1976, 1975, 1972, 1971, 1969, 1967, 1966, 1965, 1963, 1962, 1961, 1960, 1958, 1956, 1955, 1954, 1952, 1951, 1950, 1949, 1948, 1947, 1946, 1945, 1944, 1942, 1940, 1939, 1938, 1937, 1936, 1935, 1934, 1933, 1932, 1931, 1930, 1929, 1928, 1927, 1926, 1925, 1924, 1923, 1921, 1920
400 E 98TH ST	2014, 2010, 2006, 2004, 2003, 2000, 1999, 1996, 1992, 1991, 1986, 1985, 1981, 1980, 1976, 1975, 1972, 1971, 1969, 1967, 1966, 1965, 1963, 1962, 1961, 1958, 1956, 1955, 1952, 1951, 1949, 1948, 1947, 1946, 1945, 1944, 1942, 1940, 1939, 1938, 1937, 1936, 1935, 1934, 1933, 1932, 1931, 1930, 1929, 1928, 1927, 1926, 1925, 1924, 1923, 1921, 1920
400 E 99TH ST	2014, 2010, 2006, 2004, 2003, 2000, 1999, 1996, 1995, 1992, 1991, 1990, 1986, 1985, 1981, 1980, 1976, 1972, 1971, 1969, 1967, 1966, 1965, 1964, 1963, 1962, 1961, 1960, 1958, 1956, 1955, 1952, 1951, 1950, 1949, 1948, 1947, 1946, 1945, 1944, 1942, 1940, 1939, 1938, 1937, 1936, 1935, 1934, 1933, 1932, 1931, 1930, 1929, 1928, 1927, 1926, 1925, 1924, 1923, 1921, 1920

FINDINGS

Address Researched	Address Not Identified in Research Source
400 E HARDY ST	2014, 2010, 2006, 2004, 2003, 1999, 1996, 1995, 1992, 1991, 1990, 1986, 1985, 1981, 1976, 1972, 1971, 1969, 1967, 1966, 1965, 1964, 1963, 1962, 1961, 1958, 1956, 1955, 1952, 1951, 1949, 1948, 1947, 1945, 1944, 1942, 1939, 1938, 1937, 1936, 1935, 1934, 1933, 1932, 1931, 1930, 1929, 1928, 1927, 1926, 1925, 1924, 1923, 1921, 1920
400 E Hardy St	2014, 2006, 2004, 2003, 2001, 2000, 1999, 1996, 1995, 1992, 1991, 1990, 1986, 1985, 1981, 1980, 1976, 1975, 1972, 1971, 1970, 1969, 1967, 1966, 1965, 1964, 1963, 1962, 1961, 1960, 1958, 1957, 1956, 1955, 1954, 1952, 1951, 1950, 1949, 1948, 1947, 1946, 1945, 1944, 1942, 1940, 1939, 1938, 1937, 1936, 1935, 1934, 1933, 1932, 1931, 1930, 1929, 1928, 1927, 1926, 1925, 1924, 1923, 1921, 1920
400 E Hardy St	2014, 2006, 2004, 2003, 2001, 2000, 1999, 1996, 1995, 1992, 1991, 1990, 1986, 1985, 1981, 1980, 1976, 1975, 1972, 1971, 1970, 1969, 1967, 1966, 1965, 1964, 1963, 1962, 1961, 1960, 1958, 1957, 1956, 1955, 1954, 1952, 1951, 1950, 1949, 1948, 1947, 1946, 1945, 1944, 1942, 1940, 1939, 1938, 1937, 1936, 1935, 1934, 1933, 1932, 1931, 1930, 1929, 1928, 1927, 1926, 1925, 1924, 1923, 1921, 1920
4000 CENTURY BLVD W	2014, 2010, 2006, 2004, 2003, 2001, 1999, 1996, 1995, 1992, 1991, 1986, 1985, 1981, 1976, 1972, 1971, 1969, 1967, 1966, 1965, 1964, 1963, 1962, 1961, 1958, 1957, 1956, 1955, 1954, 1952, 1951, 1950, 1949, 1948, 1947, 1946, 1945, 1944, 1942, 1940, 1939, 1938, 1937, 1936, 1935, 1934, 1933, 1932, 1931, 1930, 1929, 1928, 1927, 1926, 1925, 1924, 1923, 1921, 1920
4000 E CENTURY BLVD	2014, 2010, 2006, 2004, 2003, 2001, 2000, 1999, 1996, 1995, 1992, 1991, 1990, 1986, 1985, 1980, 1976, 1975, 1972, 1971, 1970, 1969, 1967, 1966, 1965, 1963, 1962, 1961, 1958, 1957, 1956, 1955, 1954, 1952, 1951, 1950, 1949, 1948, 1947, 1946, 1945, 1944, 1942, 1940, 1939, 1938, 1937, 1936, 1935, 1934, 1933, 1932, 1931, 1930, 1929, 1928, 1927, 1926, 1925, 1924, 1923, 1921, 1920
4000 W CENTURY BLVD	2014, 2010, 2006, 2004, 2003, 2000, 1999, 1996, 1995, 1992, 1991, 1990, 1986, 1985, 1981, 1980, 1976, 1975, 1972, 1971, 1970, 1969, 1967, 1966, 1965, 1963, 1962, 1961, 1958, 1956, 1955, 1952, 1951, 1949, 1948, 1947, 1946, 1945, 1944, 1942, 1940, 1939, 1938, 1937, 1936, 1935, 1934, 1933, 1932, 1931, 1930, 1929, 1928, 1927, 1926, 1925, 1924, 1923, 1921, 1920
4000 W Century Blvd	2006, 2004, 2003, 2001, 2000, 1999, 1996, 1995, 1992, 1991, 1990, 1986, 1985, 1981, 1980, 1976, 1975, 1972, 1971, 1970, 1969, 1967, 1966, 1965, 1964, 1963, 1962, 1961, 1960, 1958, 1957, 1956, 1955, 1954, 1952, 1951, 1950, 1949, 1948, 1947, 1946, 1945, 1944, 1942, 1940, 1939, 1938, 1937, 1936, 1935, 1934, 1933, 1932, 1931, 1930, 1929, 1928, 1927, 1926, 1925, 1924, 1923, 1921, 1920
4000 W Century Blvd	2006, 2004, 2003, 2001, 2000, 1999, 1996, 1995, 1992, 1991, 1990, 1986, 1985, 1981, 1980, 1976, 1975, 1972, 1971, 1970, 1969, 1967, 1966, 1965, 1964, 1963, 1962, 1961, 1960, 1958, 1957, 1956, 1955, 1954, 1952, 1951, 1950, 1949, 1948, 1947, 1946, 1945, 1944, 1942, 1940, 1939, 1938, 1937, 1936, 1935, 1934, 1933, 1932, 1931, 1930, 1929, 1928, 1927, 1926, 1925, 1924, 1923, 1921, 1920
4001 CENTURY BLVD	2014, 2010, 2006, 2004, 2003, 2001, 2000, 1999, 1996, 1995, 1992, 1991, 1990, 1986, 1985, 1981, 1980, 1976, 1975, 1972, 1971, 1969, 1967, 1966, 1965, 1964, 1963, 1962, 1961, 1960, 1958, 1957, 1956, 1955, 1954, 1952, 1951, 1950, 1949, 1948, 1947, 1946, 1945, 1944, 1942, 1940, 1939, 1938, 1937, 1936, 1935, 1934, 1933, 1932, 1931, 1930, 1929, 1928, 1927, 1926, 1925, 1924, 1923, 1921, 1920
4001 CENTURY BLVD W	2014, 2010, 2006, 2004, 2003, 2001, 2000, 1999, 1996, 1995, 1992, 1991, 1990, 1986, 1985, 1981, 1980, 1976, 1975, 1972, 1971, 1970, 1969, 1967, 1966, 1965, 1964, 1963, 1962, 1961, 1958, 1957, 1956, 1955, 1954, 1952, 1951, 1950, 1949, 1948, 1947, 1946, 1945, 1944, 1942, 1940, 1939, 1938, 1937, 1936, 1935, 1934, 1933, 1932, 1931, 1930, 1929, 1928, 1927, 1926, 1925, 1924, 1923, 1921, 1920
4001 W 101ST ST	2014, 2010, 2006, 2004, 2003, 2001, 2000, 1999, 1996, 1995, 1992, 1991, 1990, 1986, 1985, 1981, 1980, 1976, 1975, 1972, 1971, 1970, 1969, 1967, 1966, 1965, 1964, 1963, 1962, 1961, 1960, 1957, 1956, 1955, 1954, 1952, 1951, 1950, 1949, 1948, 1947, 1946, 1945, 1944, 1942, 1940, 1939, 1938, 1937, 1936, 1935, 1934, 1933, 1932, 1931, 1930, 1929, 1928, 1927, 1926, 1925, 1924, 1923, 1921, 1920

FINDINGS

Address Researched	Address Not Identified in Research Source
4001 W 104TH ST	2014, 2010, 2006, 2004, 2003, 1999, 1996, 1995, 1992, 1991, 1990, 1986, 1985, 1981, 1976, 1975, 1972, 1971, 1970, 1969, 1967, 1966, 1965, 1964, 1963, 1962, 1961, 1960, 1958, 1957, 1956, 1955, 1954, 1952, 1951, 1950, 1949, 1948, 1947, 1946, 1945, 1944, 1942, 1940, 1939, 1938, 1937, 1936, 1935, 1934, 1933, 1932, 1931, 1930, 1929, 1928, 1927, 1926, 1925, 1924, 1923, 1921, 1920
4001 W CENTURY BLVD	2014, 2010, 2006, 2004, 2003, 2001, 2000, 1999, 1996, 1995, 1992, 1991, 1990, 1986, 1985, 1981, 1980, 1976, 1975, 1972, 1971, 1970, 1969, 1967, 1966, 1965, 1963, 1962, 1961, 1958, 1956, 1955, 1952, 1951, 1949, 1948, 1947, 1946, 1945, 1944, 1942, 1940, 1939, 1938, 1937, 1936, 1935, 1934, 1933, 1932, 1931, 1930, 1929, 1928, 1927, 1926, 1925, 1924, 1923, 1921, 1920
4002 W 106TH ST	2014, 2010, 2006, 2004, 2003, 2000, 1999, 1996, 1995, 1992, 1991, 1990, 1986, 1985, 1981, 1980, 1976, 1975, 1972, 1971, 1970, 1969, 1967, 1966, 1965, 1964, 1963, 1962, 1961, 1960, 1958, 1956, 1955, 1954, 1952, 1951, 1950, 1949, 1948, 1947, 1946, 1945, 1944, 1942, 1940, 1939, 1938, 1937, 1936, 1935, 1934, 1933, 1932, 1931, 1930, 1929, 1928, 1927, 1926, 1925, 1924, 1923, 1921, 1920
4002 W 107TH ST	2014, 2010, 2006, 2004, 2003, 2001, 2000, 1999, 1996, 1995, 1992, 1991, 1990, 1986, 1985, 1981, 1980, 1976, 1975, 1972, 1971, 1970, 1969, 1967, 1966, 1965, 1963, 1962, 1961, 1960, 1958, 1957, 1956, 1955, 1954, 1952, 1951, 1950, 1949, 1948, 1947, 1946, 1945, 1944, 1942, 1940, 1939, 1938, 1937, 1936, 1935, 1934, 1933, 1932, 1931, 1930, 1929, 1928, 1927, 1926, 1925, 1924, 1923, 1921, 1920
4003 W 104TH ST	2014, 2010, 2006, 2004, 2003, 2000, 1999, 1996, 1995, 1992, 1991, 1990, 1986, 1985, 1981, 1976, 1975, 1972, 1971, 1970, 1969, 1967, 1966, 1965, 1964, 1963, 1962, 1961, 1960, 1958, 1956, 1955, 1954, 1952, 1951, 1950, 1949, 1948, 1947, 1946, 1945, 1944, 1942, 1940, 1939, 1938, 1937, 1936, 1935, 1934, 1933, 1932, 1931, 1930, 1929, 1928, 1927, 1926, 1925, 1924, 1923, 1921, 1920
4003 W CENTURY BLVD	2014, 2010, 2006, 2004, 2003, 2001, 2000, 1999, 1996, 1995, 1992, 1991, 1990, 1986, 1985, 1981, 1980, 1976, 1975, 1972, 1971, 1970, 1969, 1967, 1966, 1965, 1963, 1962, 1961, 1960, 1958, 1957, 1956, 1955, 1954, 1952, 1951, 1950, 1949, 1948, 1947, 1946, 1945, 1944, 1942, 1940, 1939, 1938, 1937, 1936, 1935, 1934, 1933, 1932, 1931, 1930, 1929, 1928, 1927, 1926, 1925, 1924, 1923, 1921, 1920
4004 CENTURY BLVD	2014, 2010, 2006, 2004, 2003, 2001, 2000, 1999, 1996, 1995, 1992, 1991, 1990, 1986, 1985, 1981, 1980, 1976, 1975, 1972, 1971, 1969, 1967, 1966, 1965, 1964, 1963, 1962, 1961, 1960, 1958, 1957, 1956, 1955, 1954, 1952, 1951, 1950, 1949, 1948, 1947, 1946, 1945, 1944, 1942, 1940, 1939, 1938, 1937, 1936, 1935, 1934, 1933, 1932, 1931, 1930, 1929, 1928, 1927, 1926, 1925, 1924, 1923, 1921, 1920
4004 CENTURY BLVD W	2014, 2010, 2006, 2004, 2003, 2001, 2000, 1999, 1996, 1995, 1992, 1991, 1990, 1986, 1985, 1981, 1980, 1976, 1972, 1971, 1970, 1969, 1967, 1966, 1965, 1964, 1963, 1962, 1961, 1960, 1958, 1957, 1956, 1955, 1954, 1952, 1951, 1950, 1949, 1948, 1947, 1946, 1945, 1944, 1942, 1940, 1939, 1938, 1937, 1936, 1935, 1934, 1933, 1932, 1931, 1930, 1929, 1928, 1927, 1926, 1925, 1924, 1923, 1921, 1920
4004 W 107TH ST	2014, 2010, 2006, 2004, 2003, 2000, 1999, 1996, 1995, 1992, 1991, 1990, 1986, 1985, 1981, 1980, 1976, 1975, 1972, 1971, 1970, 1969, 1967, 1966, 1965, 1964, 1963, 1962, 1961, 1960, 1958, 1957, 1956, 1955, 1954, 1952, 1951, 1950, 1949, 1948, 1947, 1946, 1945, 1944, 1942, 1940, 1939, 1938, 1937, 1936, 1935, 1934, 1933, 1932, 1931, 1930, 1929, 1928, 1927, 1926, 1925, 1924, 1923, 1921, 1920
4004 W CENTURY BLVD	2014, 2010, 2006, 2004, 2003, 2001, 2000, 1999, 1996, 1995, 1992, 1991, 1990, 1986, 1985, 1981, 1980, 1976, 1975, 1972, 1971, 1970, 1969, 1967, 1966, 1965, 1963, 1962, 1961, 1960, 1958, 1956, 1955, 1952, 1951, 1949, 1948, 1947, 1946, 1945, 1944, 1942, 1940, 1939, 1938, 1937, 1936, 1935, 1934, 1933, 1932, 1931, 1930, 1929, 1928, 1927, 1926, 1925, 1924, 1923, 1921, 1920
4005 W 104TH ST	2014, 2010, 2006, 2004, 2003, 2001, 2000, 1999, 1996, 1995, 1992, 1991, 1990, 1986, 1985, 1981, 1976, 1972, 1971, 1970, 1969, 1967, 1966, 1965, 1964, 1963, 1962, 1961, 1960, 1958, 1957, 1956, 1955, 1954, 1952, 1951, 1950, 1949, 1948, 1947, 1946, 1945, 1944, 1942, 1940, 1939, 1938, 1937, 1936, 1935, 1934, 1933, 1932, 1931, 1930, 1929, 1928, 1927, 1926, 1925, 1924, 1923, 1921, 1920

FINDINGS

Address Researched	Address Not Identified in Research Source
4006 CENTURY BLVD W	2014, 2010, 2006, 2004, 2003, 2001, 2000, 1999, 1996, 1995, 1992, 1991, 1990, 1986, 1985, 1981, 1980, 1976, 1975, 1972, 1971, 1970, 1969, 1967, 1966, 1965, 1964, 1963, 1962, 1961, 1958, 1957, 1956, 1955, 1954, 1952, 1951, 1950, 1949, 1948, 1947, 1946, 1945, 1944, 1942, 1940, 1939, 1938, 1937, 1936, 1935, 1934, 1933, 1932, 1931, 1930, 1929, 1928, 1927, 1926, 1925, 1924, 1923, 1921, 1920
4006 W 107TH ST	2014, 2010, 2006, 2004, 2003, 2001, 2000, 1999, 1996, 1995, 1992, 1991, 1990, 1986, 1985, 1981, 1980, 1976, 1975, 1972, 1971, 1970, 1969, 1967, 1966, 1965, 1964, 1963, 1962, 1961, 1960, 1958, 1956, 1955, 1954, 1952, 1951, 1950, 1949, 1948, 1947, 1946, 1945, 1944, 1942, 1940, 1939, 1938, 1937, 1936, 1935, 1934, 1933, 1932, 1931, 1930, 1929, 1928, 1927, 1926, 1925, 1924, 1923, 1921, 1920
4006 W CENTURY BLVD	2014, 2010, 2006, 2004, 2003, 2001, 2000, 1999, 1996, 1995, 1992, 1991, 1990, 1986, 1985, 1981, 1980, 1976, 1975, 1972, 1971, 1970, 1969, 1967, 1966, 1965, 1964, 1963, 1962, 1961, 1958, 1956, 1955, 1954, 1952, 1951, 1950, 1949, 1948, 1947, 1946, 1945, 1944, 1942, 1940, 1939, 1938, 1937, 1936, 1935, 1934, 1933, 1932, 1931, 1930, 1929, 1928, 1927, 1926, 1925, 1924, 1923, 1921, 1920
4007 W 104TH ST	2014, 2010, 2006, 2004, 2003, 2001, 2000, 1999, 1996, 1995, 1992, 1991, 1990, 1986, 1985, 1981, 1980, 1976, 1975, 1972, 1971, 1970, 1969, 1967, 1966, 1965, 1964, 1963, 1962, 1961, 1960, 1957, 1956, 1955, 1954, 1952, 1951, 1950, 1949, 1948, 1947, 1946, 1945, 1944, 1942, 1940, 1939, 1938, 1937, 1936, 1935, 1934, 1933, 1932, 1931, 1930, 1929, 1928, 1927, 1926, 1925, 1924, 1923, 1921, 1920
4007 W 106TH ST	2014, 2010, 2006, 2004, 2003, 2001, 2000, 1999, 1996, 1995, 1992, 1991, 1990, 1986, 1985, 1981, 1976, 1975, 1972, 1971, 1970, 1969, 1967, 1966, 1965, 1964, 1963, 1962, 1961, 1960, 1958, 1957, 1956, 1955, 1954, 1952, 1951, 1950, 1949, 1948, 1947, 1946, 1945, 1944, 1942, 1940, 1939, 1938, 1937, 1936, 1935, 1934, 1933, 1932, 1931, 1930, 1929, 1928, 1927, 1926, 1925, 1924, 1923, 1921, 1920
4008 W 106TH	2014, 2010, 2006, 2004, 2003, 2001, 2000, 1999, 1996, 1995, 1992, 1991, 1986, 1985, 1981, 1980, 1976, 1975, 1972, 1971, 1970, 1969, 1967, 1966, 1965, 1964, 1963, 1962, 1961, 1960, 1958, 1957, 1956, 1955, 1954, 1952, 1951, 1950, 1949, 1948, 1947, 1946, 1945, 1944, 1942, 1940, 1939, 1938, 1937, 1936, 1935, 1934, 1933, 1932, 1931, 1930, 1929, 1928, 1927, 1926, 1925, 1924, 1923, 1921, 1920
4008 W CENTURY BLVD	2014, 2010, 2006, 2004, 2003, 2001, 2000, 1999, 1996, 1995, 1992, 1991, 1990, 1986, 1985, 1981, 1980, 1976, 1975, 1972, 1971, 1970, 1969, 1967, 1966, 1965, 1964, 1963, 1962, 1961, 1960, 1958, 1956, 1955, 1952, 1951, 1949, 1948, 1947, 1946, 1945, 1944, 1942, 1940, 1939, 1938, 1937, 1936, 1935, 1934, 1933, 1932, 1931, 1930, 1929, 1928, 1927, 1926, 1925, 1924, 1923, 1921, 1920
4009 W 104TH ST	2014, 2010, 2006, 2004, 2003, 2000, 1999, 1996, 1995, 1992, 1991, 1986, 1985, 1981, 1976, 1972, 1971, 1970, 1969, 1967, 1966, 1965, 1963, 1962, 1961, 1958, 1956, 1955, 1952, 1951, 1949, 1948, 1947, 1946, 1945, 1944, 1942, 1940, 1939, 1938, 1937, 1936, 1935, 1934, 1933, 1932, 1931, 1930, 1929, 1928, 1927, 1926, 1925, 1924, 1923, 1921, 1920
401 E 97TH ST	2014, 2010, 2006, 2004, 2003, 1999, 1996, 1995, 1992, 1991, 1986, 1985, 1981, 1976, 1972, 1971, 1969, 1967, 1966, 1965, 1964, 1963, 1962, 1961, 1960, 1958, 1957, 1956, 1955, 1954, 1952, 1951, 1950, 1949, 1948, 1947, 1946, 1945, 1944, 1942, 1940, 1939, 1938, 1937, 1936, 1935, 1934, 1933, 1932, 1931, 1930, 1929, 1928, 1927, 1926, 1925, 1924, 1923, 1921, 1920
401 E 97th St	2014, 2006, 2004, 2003, 2001, 2000, 1999, 1996, 1995, 1992, 1991, 1990, 1986, 1985, 1981, 1980, 1976, 1975, 1972, 1971, 1970, 1969, 1967, 1966, 1965, 1964, 1963, 1962, 1961, 1960, 1958, 1957, 1956, 1955, 1954, 1952, 1951, 1950, 1949, 1948, 1947, 1946, 1945, 1944, 1942, 1940, 1939, 1938, 1937, 1936, 1935, 1934, 1933, 1932, 1931, 1930, 1929, 1928, 1927, 1926, 1925, 1924, 1923, 1921, 1920
401 E 97th St	2014, 2006, 2004, 2003, 2001, 2000, 1999, 1996, 1995, 1992, 1991, 1990, 1986, 1985, 1981, 1980, 1976, 1975, 1972, 1971, 1970, 1969, 1967, 1966, 1965, 1964, 1963, 1962, 1961, 1960, 1958, 1957, 1956, 1955, 1954, 1952, 1951, 1950, 1949, 1948, 1947, 1946, 1945, 1944, 1942, 1940, 1939, 1938, 1937, 1936, 1935, 1934, 1933, 1932, 1931, 1930, 1929, 1928, 1927, 1926, 1925, 1924, 1923, 1921, 1920

FINDINGS

Address Researched	Address Not Identified in Research Source
401 E 98TH ST	2014, 2010, 2006, 2004, 2003, 1999, 1996, 1995, 1992, 1991, 1990, 1986, 1985, 1981, 1976, 1975, 1972, 1971, 1969, 1967, 1966, 1965, 1963, 1962, 1961, 1960, 1958, 1957, 1956, 1955, 1954, 1952, 1951, 1949, 1948, 1947, 1945, 1944, 1942, 1940, 1939, 1938, 1937, 1936, 1935, 1934, 1933, 1932, 1931, 1930, 1929, 1928, 1927, 1926, 1925, 1924, 1923, 1921, 1920
401 E HARDY ST	2014, 2010, 2006, 2004, 2003, 1999, 1996, 1995, 1992, 1991, 1986, 1985, 1981, 1976, 1972, 1971, 1969, 1967, 1966, 1965, 1963, 1962, 1961, 1960, 1958, 1956, 1955, 1952, 1951, 1949, 1948, 1947, 1946, 1945, 1944, 1942, 1939, 1938, 1937, 1936, 1935, 1934, 1933, 1932, 1931, 1930, 1929, 1928, 1927, 1926, 1925, 1924, 1923, 1921, 1920
4010 1/2 W 102ND ST	2014, 2010, 2006, 2004, 2003, 2001, 2000, 1999, 1996, 1995, 1992, 1991, 1990, 1986, 1985, 1981, 1980, 1976, 1975, 1972, 1971, 1970, 1969, 1967, 1966, 1965, 1963, 1962, 1961, 1960, 1958, 1957, 1956, 1955, 1954, 1952, 1951, 1950, 1949, 1948, 1947, 1946, 1945, 1944, 1942, 1940, 1939, 1938, 1937, 1936, 1935, 1934, 1933, 1932, 1931, 1930, 1929, 1928, 1927, 1926, 1925, 1924, 1923, 1921, 1920
4010 W 102ND ST	2014, 2010, 2006, 2004, 2003, 2000, 1999, 1996, 1995, 1992, 1991, 1990, 1986, 1985, 1981, 1980, 1976, 1975, 1972, 1971, 1969, 1967, 1966, 1965, 1964, 1963, 1962, 1961, 1960, 1958, 1957, 1956, 1955, 1952, 1951, 1950, 1949, 1948, 1947, 1945, 1944, 1942, 1940, 1939, 1938, 1937, 1936, 1935, 1934, 1933, 1932, 1931, 1930, 1929, 1928, 1927, 1926, 1925, 1924, 1923, 1921, 1920
4010 W 104TH ST	2014, 2010, 2006, 2004, 2003, 2000, 1999, 1996, 1995, 1992, 1991, 1990, 1986, 1985, 1981, 1980, 1976, 1975, 1972, 1971, 1970, 1969, 1967, 1966, 1965, 1964, 1963, 1962, 1961, 1956, 1955, 1952, 1951, 1949, 1948, 1947, 1945, 1944, 1942, 1940, 1939, 1938, 1937, 1936, 1935, 1934, 1933, 1932, 1931, 1930, 1929, 1928, 1927, 1926, 1925, 1924, 1923, 1921, 1920
4010 W CENTURY BLVD	2014, 2010, 2006, 2004, 2003, 2001, 2000, 1999, 1996, 1995, 1992, 1991, 1990, 1986, 1985, 1981, 1980, 1976, 1975, 1972, 1971, 1970, 1969, 1967, 1966, 1965, 1964, 1963, 1962, 1961, 1960, 1958, 1957, 1956, 1955, 1952, 1951, 1950, 1949, 1948, 1947, 1946, 1945, 1944, 1942, 1940, 1939, 1938, 1937, 1936, 1935, 1934, 1933, 1932, 1931, 1930, 1929, 1928, 1927, 1926, 1925, 1924, 1923, 1921, 1920
4010/ W 102ND ST	2014, 2010, 2006, 2004, 2003, 2000, 1999, 1996, 1995, 1992, 1991, 1990, 1986, 1985, 1981, 1980, 1976, 1975, 1972, 1971, 1970, 1969, 1967, 1966, 1965, 1964, 1963, 1962, 1961, 1960, 1958, 1957, 1956, 1955, 1954, 1952, 1951, 1950, 1949, 1948, 1947, 1946, 1945, 1944, 1942, 1940, 1939, 1938, 1937, 1936, 1935, 1934, 1933, 1932, 1931, 1930, 1929, 1928, 1927, 1926, 1925, 1924, 1923, 1921, 1920
4012 1/2 W 102ND ST	2014, 2010, 2006, 2004, 2003, 2001, 2000, 1999, 1996, 1995, 1992, 1991, 1990, 1986, 1985, 1981, 1980, 1976, 1975, 1972, 1971, 1970, 1969, 1967, 1966, 1965, 1964, 1963, 1962, 1961, 1958, 1957, 1956, 1955, 1954, 1952, 1951, 1950, 1949, 1948, 1947, 1946, 1945, 1944, 1942, 1940, 1939, 1938, 1937, 1936, 1935, 1934, 1933, 1932, 1931, 1930, 1929, 1928, 1927, 1926, 1925, 1924, 1923, 1921, 1920
4012 W 101ST ST	2014, 2010, 2006, 2004, 2003, 2001, 2000, 1999, 1996, 1995, 1992, 1991, 1990, 1986, 1985, 1981, 1976, 1972, 1971, 1970, 1969, 1967, 1966, 1965, 1964, 1963, 1962, 1961, 1958, 1956, 1955, 1954, 1952, 1951, 1950, 1949, 1948, 1947, 1946, 1945, 1944, 1942, 1940, 1939, 1938, 1937, 1936, 1935, 1934, 1933, 1932, 1931, 1930, 1929, 1928, 1927, 1926, 1925, 1924, 1923, 1921, 1920
4012 W 102ND ST	2014, 2010, 2006, 2004, 2003, 2001, 2000, 1999, 1996, 1995, 1992, 1991, 1990, 1986, 1985, 1981, 1980, 1976, 1975, 1972, 1971, 1969, 1967, 1966, 1965, 1964, 1963, 1962, 1961, 1958, 1957, 1956, 1955, 1954, 1952, 1951, 1949, 1948, 1947, 1946, 1945, 1944, 1942, 1940, 1939, 1938, 1937, 1936, 1935, 1934, 1933, 1932, 1931, 1930, 1929, 1928, 1927, 1926, 1925, 1924, 1923, 1921, 1920
4012 W 103RD ST	2014, 2010, 2006, 2004, 2003, 2000, 1999, 1996, 1995, 1992, 1991, 1990, 1986, 1985, 1981, 1980, 1976, 1975, 1972, 1971, 1970, 1969, 1967, 1966, 1965, 1963, 1962, 1961, 1958, 1956, 1955, 1952, 1951, 1950, 1949, 1948, 1947, 1946, 1945, 1944, 1942, 1940, 1939, 1938, 1937, 1936, 1935, 1934, 1933, 1932, 1931, 1930, 1929, 1928, 1927, 1926, 1925, 1924, 1923, 1921, 1920

FINDINGS

Address Researched	Address Not Identified in Research Source
4012 W 104TH ST	2014, 2010, 2006, 2004, 2003, 1999, 1996, 1995, 1992, 1991, 1990, 1986, 1985, 1981, 1976, 1972, 1971, 1970, 1969, 1967, 1966, 1965, 1964, 1963, 1962, 1961, 1960, 1958, 1957, 1956, 1955, 1954, 1952, 1951, 1950, 1949, 1948, 1947, 1946, 1945, 1944, 1942, 1940, 1939, 1938, 1937, 1936, 1935, 1934, 1933, 1932, 1931, 1930, 1929, 1928, 1927, 1926, 1925, 1924, 1923, 1921, 1920
4012 W 105TH ST	2014, 2010, 2006, 2004, 2003, 2001, 2000, 1999, 1996, 1995, 1992, 1991, 1990, 1986, 1985, 1981, 1980, 1976, 1975, 1972, 1971, 1969, 1967, 1966, 1965, 1963, 1962, 1961, 1958, 1957, 1956, 1955, 1952, 1951, 1950, 1949, 1948, 1947, 1946, 1945, 1944, 1942, 1940, 1939, 1938, 1937, 1936, 1935, 1934, 1933, 1932, 1931, 1930, 1929, 1928, 1927, 1926, 1925, 1924, 1923, 1921, 1920
4012 W 106TH ST	2014, 2010, 2006, 2004, 2003, 1999, 1996, 1995, 1992, 1991, 1986, 1985, 1981, 1980, 1976, 1975, 1972, 1971, 1970, 1969, 1967, 1966, 1965, 1964, 1963, 1962, 1961, 1960, 1958, 1956, 1955, 1952, 1951, 1950, 1949, 1948, 1947, 1946, 1945, 1944, 1942, 1940, 1939, 1938, 1937, 1936, 1935, 1934, 1933, 1932, 1931, 1930, 1929, 1928, 1927, 1926, 1925, 1924, 1923, 1921, 1920
4013 LENNOX BLVD	2014, 2010, 2006, 2004, 2003, 2001, 1999, 1996, 1995, 1992, 1991, 1990, 1986, 1985, 1981, 1980, 1976, 1975, 1972, 1971, 1970, 1969, 1967, 1966, 1965, 1964, 1963, 1962, 1961, 1960, 1958, 1956, 1955, 1952, 1951, 1949, 1948, 1947, 1945, 1944, 1942, 1940, 1939, 1938, 1937, 1936, 1935, 1934, 1933, 1932, 1931, 1930, 1929, 1928, 1927, 1926, 1925, 1924, 1923, 1921, 1920
4013 W 103RD ST	2014, 2010, 2006, 2004, 2003, 2000, 1999, 1996, 1995, 1992, 1991, 1990, 1986, 1985, 1981, 1980, 1976, 1972, 1971, 1970, 1969, 1967, 1966, 1965, 1963, 1962, 1961, 1960, 1958, 1956, 1955, 1952, 1951, 1950, 1949, 1948, 1947, 1946, 1945, 1944, 1942, 1940, 1939, 1938, 1937, 1936, 1935, 1934, 1933, 1932, 1931, 1930, 1929, 1928, 1927, 1926, 1925, 1924, 1923, 1921, 1920
4013 W 104TH ST	2014, 2010, 2006, 2004, 2003, 1999, 1996, 1995, 1992, 1991, 1990, 1986, 1985, 1981, 1975, 1972, 1971, 1970, 1969, 1967, 1966, 1965, 1963, 1962, 1961, 1958, 1956, 1955, 1952, 1951, 1949, 1948, 1947, 1946, 1945, 1944, 1942, 1940, 1939, 1938, 1937, 1936, 1935, 1934, 1933, 1932, 1931, 1930, 1929, 1928, 1927, 1926, 1925, 1924, 1923, 1921, 1920
4013 W 106TH ST	2014, 2010, 2006, 2004, 2003, 2000, 1999, 1996, 1995, 1992, 1991, 1990, 1986, 1985, 1981, 1980, 1976, 1975, 1972, 1971, 1970, 1969, 1967, 1966, 1965, 1964, 1963, 1962, 1961, 1960, 1958, 1957, 1956, 1955, 1952, 1951, 1950, 1949, 1948, 1947, 1946, 1945, 1944, 1942, 1940, 1939, 1938, 1937, 1936, 1935, 1934, 1933, 1932, 1931, 1930, 1929, 1928, 1927, 1926, 1925, 1924, 1923, 1921, 1920
4020 W 107TH ST	2014, 2010, 2006, 2004, 2003, 2000, 1999, 1996, 1992, 1991, 1986, 1985, 1981, 1976, 1972, 1971, 1970, 1969, 1967, 1966, 1965, 1963, 1962, 1961, 1958, 1956, 1955, 1952, 1951, 1950, 1949, 1948, 1947, 1946, 1945, 1944, 1942, 1940, 1939, 1938, 1937, 1936, 1935, 1934, 1933, 1932, 1931, 1930, 1929, 1928, 1927, 1926, 1925, 1924, 1923, 1921, 1920
4013 W 107TH ST	2014, 2010, 2006, 2004, 2003, 2000, 1999, 1996, 1992, 1991, 1990, 1986, 1985, 1981, 1976, 1972, 1971, 1970, 1969, 1966, 1965, 1963, 1962, 1961, 1960, 1958, 1957, 1956, 1955, 1954, 1952, 1951, 1950, 1949, 1948, 1947, 1946, 1945, 1944, 1942, 1940, 1939, 1938, 1937, 1936, 1935, 1934, 1933, 1932, 1931, 1930, 1929, 1928, 1927, 1926, 1925, 1924, 1923, 1921, 1920
4014 1/2 W 104TH ST	2014, 2010, 2006, 2004, 2003, 2001, 2000, 1999, 1996, 1995, 1992, 1991, 1990, 1986, 1985, 1981, 1980, 1976, 1975, 1972, 1971, 1970, 1969, 1967, 1966, 1965, 1963, 1962, 1961, 1958, 1956, 1955, 1954, 1952, 1951, 1950, 1949, 1948, 1947, 1946, 1945, 1944, 1942, 1940, 1939, 1938, 1937, 1936, 1935, 1934, 1933, 1932, 1931, 1930, 1929, 1928, 1927, 1926, 1925, 1924, 1923, 1921, 1920
4014 W 102ND ST	2014, 2010, 2006, 2004, 2003, 2000, 1999, 1996, 1995, 1992, 1991, 1990, 1986, 1985, 1981, 1980, 1976, 1972, 1971, 1969, 1967, 1966, 1965, 1963, 1962, 1961, 1960, 1958, 1957, 1956, 1955, 1954, 1952, 1951, 1949, 1948, 1947, 1946, 1945, 1944, 1942, 1940, 1939, 1938, 1937, 1936, 1935, 1934, 1933, 1932, 1931, 1930, 1929, 1928, 1927, 1926, 1925, 1924, 1923, 1921, 1920

FINDINGS

Address Researched	Address Not Identified in Research Source
4014 W 103RD ST	2014, 2010, 2006, 2004, 2003, 2000, 1999, 1996, 1992, 1991, 1990, 1986, 1985, 1981, 1980, 1976, 1972, 1971, 1970, 1969, 1967, 1966, 1965, 1964, 1963, 1962, 1961, 1960, 1958, 1957, 1956, 1955, 1954, 1952, 1951, 1950, 1949, 1948, 1947, 1946, 1945, 1944, 1942, 1940, 1939, 1938, 1937, 1936, 1935, 1934, 1933, 1932, 1931, 1930, 1929, 1928, 1927, 1926, 1925, 1924, 1923, 1921, 1920
4014 W 104TH ST	2014, 2010, 2006, 2004, 2003, 2001, 1999, 1996, 1995, 1992, 1991, 1990, 1986, 1985, 1981, 1976, 1972, 1971, 1970, 1969, 1967, 1966, 1965, 1963, 1962, 1961, 1958, 1956, 1955, 1952, 1951, 1950, 1949, 1948, 1947, 1946, 1945, 1944, 1942, 1940, 1939, 1938, 1937, 1936, 1935, 1934, 1933, 1932, 1931, 1930, 1929, 1928, 1927, 1926, 1925, 1924, 1923, 1921, 1920
4015 1/2 LENNOX BLVD	2014, 2010, 2006, 2004, 2003, 2001, 2000, 1999, 1996, 1995, 1992, 1991, 1990, 1986, 1985, 1981, 1980, 1976, 1975, 1972, 1971, 1970, 1969, 1967, 1966, 1965, 1964, 1963, 1962, 1961, 1958, 1957, 1956, 1955, 1954, 1952, 1951, 1950, 1949, 1948, 1947, 1946, 1945, 1944, 1942, 1940, 1939, 1938, 1937, 1936, 1935, 1934, 1933, 1932, 1931, 1930, 1929, 1928, 1927, 1926, 1925, 1924, 1923, 1921, 1920
4015 CENTURY BLVD	2014, 2010, 2006, 2004, 2003, 2001, 2000, 1999, 1996, 1995, 1992, 1991, 1990, 1986, 1985, 1981, 1980, 1976, 1975, 1972, 1971, 1969, 1967, 1966, 1965, 1964, 1963, 1962, 1961, 1960, 1958, 1957, 1956, 1955, 1954, 1952, 1951, 1950, 1949, 1948, 1947, 1946, 1945, 1944, 1942, 1940, 1939, 1938, 1937, 1936, 1935, 1934, 1933, 1932, 1931, 1930, 1929, 1928, 1927, 1926, 1925, 1924, 1923, 1921, 1920
4015 CENTURY BLVD W	2014, 2010, 2006, 2004, 2003, 2001, 1999, 1996, 1992, 1991, 1986, 1985, 1981, 1976, 1972, 1971, 1970, 1969, 1967, 1966, 1965, 1964, 1963, 1962, 1961, 1958, 1957, 1956, 1955, 1954, 1952, 1951, 1950, 1949, 1948, 1947, 1946, 1945, 1944, 1942, 1940, 1939, 1938, 1937, 1936, 1935, 1934, 1933, 1932, 1931, 1930, 1929, 1928, 1927, 1926, 1925, 1924, 1923, 1921, 1920
4015 LENNOX BLVD	2014, 2010, 2006, 2004, 2003, 2001, 2000, 1999, 1996, 1995, 1992, 1991, 1986, 1985, 1981, 1976, 1972, 1971, 1969, 1967, 1966, 1964, 1963, 1962, 1961, 1958, 1957, 1956, 1955, 1952, 1951, 1949, 1948, 1947, 1946, 1945, 1944, 1942, 1940, 1939, 1938, 1937, 1936, 1935, 1934, 1933, 1932, 1931, 1930, 1929, 1928, 1927, 1926, 1925, 1924, 1923, 1921, 1920
4015 Lennox Blvd	2010, 2006, 2004, 2003, 2001, 2000, 1999, 1996, 1995, 1992, 1991, 1990, 1986, 1985, 1981, 1980, 1976, 1975, 1972, 1971, 1970, 1969, 1967, 1966, 1965, 1964, 1963, 1962, 1961, 1960, 1958, 1957, 1956, 1955, 1954, 1952, 1951, 1950, 1949, 1948, 1947, 1946, 1945, 1944, 1942, 1940, 1939, 1938, 1937, 1936, 1935, 1934, 1933, 1932, 1931, 1930, 1929, 1928, 1927, 1926, 1925, 1924, 1923, 1921, 1920
4015 Lennox Blvd	2010, 2006, 2004, 2003, 2001, 2000, 1999, 1996, 1995, 1992, 1991, 1990, 1986, 1985, 1981, 1980, 1976, 1975, 1972, 1971, 1970, 1969, 1967, 1966, 1965, 1964, 1963, 1962, 1961, 1960, 1958, 1957, 1956, 1955, 1954, 1952, 1951, 1950, 1949, 1948, 1947, 1946, 1945, 1944, 1942, 1940, 1939, 1938, 1937, 1936, 1935, 1934, 1933, 1932, 1931, 1930, 1929, 1928, 1927, 1926, 1925, 1924, 1923, 1921, 1920
4015 W 101ST ST	2014, 2010, 2006, 2004, 2003, 2001, 2000, 1999, 1996, 1995, 1992, 1991, 1990, 1986, 1985, 1981, 1976, 1975, 1972, 1971, 1970, 1969, 1967, 1966, 1965, 1964, 1963, 1962, 1961, 1960, 1958, 1957, 1956, 1955, 1954, 1952, 1951, 1950, 1949, 1948, 1947, 1946, 1945, 1944, 1942, 1940, 1939, 1938, 1937, 1936, 1935, 1934, 1933, 1932, 1931, 1930, 1929, 1928, 1927, 1926, 1925, 1924, 1923, 1921, 1920
4015 W 102ND ST	2014, 2010, 2006, 2004, 2003, 2000, 1999, 1996, 1995, 1992, 1991, 1990, 1986, 1985, 1981, 1980, 1976, 1975, 1972, 1971, 1970, 1969, 1967, 1966, 1965, 1963, 1962, 1961, 1960, 1958, 1957, 1956, 1955, 1954, 1952, 1951, 1949, 1948, 1947, 1945, 1944, 1942, 1940, 1939, 1938, 1937, 1936, 1935, 1934, 1933, 1932, 1931, 1930, 1929, 1928, 1927, 1926, 1925, 1924, 1923, 1921, 1920
4015 W 103RD ST	2014, 2010, 2006, 2004, 2003, 2000, 1999, 1996, 1992, 1991, 1990, 1986, 1985, 1981, 1980, 1976, 1975, 1972, 1971, 1969, 1967, 1966, 1965, 1964, 1963, 1962, 1961, 1960, 1958, 1956, 1955, 1952, 1951, 1950, 1949, 1948, 1947, 1946, 1945, 1944, 1942, 1940, 1939, 1938, 1937, 1936, 1935, 1934, 1933, 1932, 1931, 1930, 1929, 1928, 1927, 1926, 1925, 1924, 1923, 1921, 1920

FINDINGS

Address Researched	Address Not Identified in Research Source
4015 W 104TH ST	2014, 2010, 2006, 2004, 2003, 2000, 1999, 1996, 1995, 1992, 1991, 1986, 1985, 1981, 1976, 1975, 1972, 1971, 1970, 1969, 1967, 1966, 1965, 1964, 1963, 1962, 1961, 1958, 1956, 1955, 1954, 1952, 1951, 1950, 1949, 1948, 1947, 1946, 1945, 1944, 1942, 1940, 1939, 1938, 1937, 1936, 1935, 1934, 1933, 1932, 1931, 1930, 1929, 1928, 1927, 1926, 1925, 1924, 1923, 1921, 1920
4015 W 107TH ST	2014, 2010, 2006, 2004, 2003, 2000, 1999, 1996, 1995, 1992, 1991, 1986, 1985, 1981, 1980, 1976, 1975, 1972, 1971, 1970, 1969, 1967, 1966, 1965, 1964, 1963, 1962, 1961, 1958, 1956, 1955, 1952, 1951, 1949, 1948, 1947, 1945, 1944, 1942, 1940, 1939, 1938, 1937, 1936, 1935, 1934, 1933, 1932, 1931, 1930, 1929, 1928, 1927, 1926, 1925, 1924, 1923, 1921, 1920
4015 W CENTURY BLVD	2014, 2010, 2006, 2004, 2003, 2000, 1999, 1996, 1995, 1992, 1991, 1990, 1986, 1985, 1981, 1980, 1976, 1975, 1972, 1971, 1970, 1969, 1967, 1966, 1965, 1964, 1963, 1962, 1961, 1960, 1958, 1956, 1955, 1952, 1951, 1949, 1948, 1947, 1945, 1944, 1942, 1940, 1939, 1938, 1937, 1936, 1935, 1934, 1933, 1932, 1931, 1930, 1929, 1928, 1927, 1926, 1925, 1924, 1923, 1921, 1920
4015 W Century Blvd	2006, 2004, 2003, 2001, 2000, 1999, 1996, 1995, 1992, 1991, 1990, 1986, 1985, 1981, 1980, 1976, 1975, 1972, 1971, 1970, 1969, 1967, 1966, 1965, 1964, 1963, 1962, 1961, 1960, 1958, 1957, 1956, 1955, 1954, 1952, 1951, 1950, 1949, 1948, 1947, 1946, 1945, 1944, 1942, 1940, 1939, 1938, 1937, 1936, 1935, 1934, 1933, 1932, 1931, 1930, 1929, 1928, 1927, 1926, 1925, 1924, 1923, 1921, 1920
4307 W Century Blvd	2006, 2004, 2003, 2001, 2000, 1999, 1996, 1995, 1992, 1991, 1990, 1986, 1985, 1981, 1980, 1976, 1975, 1972, 1971, 1970, 1969, 1967, 1966, 1965, 1964, 1963, 1962, 1961, 1960, 1958, 1957, 1956, 1955, 1954, 1952, 1951, 1950, 1949, 1948, 1947, 1946, 1945, 1944, 1942, 1940, 1939, 1938, 1937, 1936, 1935, 1934, 1933, 1932, 1931, 1930, 1929, 1928, 1927, 1926, 1925, 1924, 1923, 1921, 1920
4308 W 101ST ST	2014, 2010, 2006, 2004, 2003, 2000, 1999, 1996, 1995, 1992, 1991, 1986, 1985, 1981, 1980, 1976, 1972, 1971, 1970, 1969, 1967, 1966, 1965, 1964, 1963, 1962, 1961, 1958, 1956, 1955, 1954, 1952, 1951, 1950, 1949, 1948, 1947, 1946, 1945, 1944, 1942, 1940, 1939, 1938, 1937, 1936, 1935, 1934, 1933, 1932, 1931, 1930, 1929, 1928, 1927, 1926, 1925, 1924, 1923, 1921, 1920
4308 W 105TH ST	2014, 2010, 2006, 2004, 2003, 2000, 1999, 1996, 1995, 1992, 1991, 1986, 1985, 1981, 1980, 1976, 1975, 1972, 1971, 1970, 1969, 1967, 1966, 1965, 1963, 1962, 1961, 1958, 1956, 1955, 1952, 1951, 1949, 1948, 1947, 1946, 1945, 1944, 1942, 1940, 1939, 1938, 1937, 1936, 1935, 1934, 1933, 1932, 1931, 1930, 1929, 1928, 1927, 1926, 1925, 1924, 1923, 1921, 1920
4308 W 106TH ST	2014, 2010, 2006, 2004, 2003, 2000, 1999, 1996, 1995, 1992, 1991, 1990, 1986, 1985, 1981, 1980, 1976, 1975, 1972, 1971, 1970, 1969, 1967, 1966, 1965, 1963, 1962, 1961, 1958, 1957, 1956, 1955, 1952, 1951, 1949, 1948, 1947, 1945, 1944, 1942, 1940, 1939, 1938, 1937, 1936, 1935, 1934, 1933, 1932, 1931, 1930, 1929, 1928, 1927, 1926, 1925, 1924, 1923, 1921, 1920
4309 W 102ND ST	2014, 2010, 2006, 2004, 2003, 2000, 1999, 1996, 1995, 1992, 1991, 1990, 1986, 1985, 1981, 1980, 1976, 1972, 1971, 1970, 1969, 1967, 1966, 1965, 1963, 1962, 1961, 1960, 1958, 1957, 1956, 1955, 1954, 1952, 1951, 1950, 1949, 1948, 1947, 1946, 1945, 1944, 1942, 1940, 1939, 1938, 1937, 1936, 1935, 1934, 1933, 1932, 1931, 1930, 1929, 1928, 1927, 1926, 1925, 1924, 1923, 1921, 1920
4309 W 103RD ST	2014, 2010, 2006, 2004, 2003, 2000, 1999, 1996, 1995, 1992, 1991, 1990, 1986, 1985, 1981, 1980, 1976, 1972, 1971, 1969, 1967, 1966, 1965, 1963, 1962, 1961, 1958, 1956, 1955, 1954, 1952, 1951, 1949, 1948, 1947, 1946, 1945, 1944, 1942, 1940, 1939, 1938, 1937, 1936, 1935, 1934, 1933, 1932, 1931, 1930, 1929, 1928, 1927, 1926, 1925, 1924, 1923, 1921, 1920
4309 W 103rd St	2006, 2004, 2003, 2001, 2000, 1999, 1996, 1995, 1992, 1991, 1990, 1986, 1985, 1981, 1980, 1976, 1975, 1972, 1971, 1970, 1969, 1967, 1966, 1965, 1964, 1963, 1962, 1961, 1960, 1958, 1957, 1956, 1955, 1954, 1952, 1951, 1950, 1949, 1948, 1947, 1946, 1945, 1944, 1942, 1940, 1939, 1938, 1937, 1936, 1935, 1934, 1933, 1932, 1931, 1930, 1929, 1928, 1927, 1926, 1925, 1924, 1923, 1921, 1920

FINDINGS

Address Researched	Address Not Identified in Research Source
4309 W 103rd St	2006, 2004, 2003, 2001, 2000, 1999, 1996, 1995, 1992, 1991, 1990, 1986, 1985, 1981, 1980, 1976, 1975, 1972, 1971, 1970, 1969, 1967, 1966, 1965, 1964, 1963, 1962, 1961, 1960, 1958, 1957, 1956, 1955, 1954, 1952, 1951, 1950, 1949, 1948, 1947, 1946, 1945, 1944, 1942, 1940, 1939, 1938, 1937, 1936, 1935, 1934, 1933, 1932, 1931, 1930, 1929, 1928, 1927, 1926, 1925, 1924, 1923, 1921, 1920
4309 W 105TH ST	2014, 2010, 2006, 2004, 2003, 2000, 1999, 1996, 1992, 1991, 1986, 1985, 1981, 1976, 1972, 1971, 1970, 1969, 1967, 1966, 1965, 1963, 1962, 1961, 1958, 1957, 1956, 1955, 1954, 1952, 1951, 1950, 1949, 1948, 1947, 1946, 1945, 1944, 1942, 1940, 1939, 1938, 1937, 1936, 1935, 1934, 1933, 1932, 1931, 1930, 1929, 1928, 1927, 1926, 1925, 1924, 1923, 1921, 1920
4309 W 106TH ST	2014, 2010, 2006, 2004, 2003, 1999, 1996, 1995, 1992, 1991, 1990, 1986, 1985, 1981, 1980, 1976, 1975, 1972, 1971, 1970, 1969, 1967, 1966, 1965, 1964, 1963, 1962, 1961, 1958, 1956, 1955, 1952, 1951, 1950, 1949, 1948, 1947, 1946, 1945, 1944, 1942, 1940, 1939, 1938, 1937, 1936, 1935, 1934, 1933, 1932, 1931, 1930, 1929, 1928, 1927, 1926, 1925, 1924, 1923, 1921, 1920
431 99TH ST E	2014, 2010, 2006, 2004, 2003, 2001, 2000, 1999, 1996, 1995, 1992, 1991, 1990, 1986, 1985, 1981, 1980, 1976, 1975, 1972, 1971, 1970, 1969, 1967, 1966, 1965, 1964, 1963, 1962, 1961, 1960, 1958, 1957, 1956, 1955, 1954, 1952, 1950, 1949, 1948, 1947, 1946, 1945, 1944, 1942, 1940, 1939, 1938, 1937, 1936, 1935, 1934, 1933, 1932, 1931, 1930, 1929, 1928, 1927, 1926, 1925, 1924, 1923, 1921, 1920
4310 W 101ST ST	2014, 2010, 2006, 2004, 2003, 2000, 1999, 1996, 1995, 1992, 1991, 1990, 1986, 1985, 1981, 1976, 1972, 1971, 1969, 1967, 1966, 1965, 1963, 1962, 1961, 1958, 1956, 1955, 1952, 1951, 1949, 1948, 1947, 1945, 1944, 1942, 1940, 1939, 1938, 1937, 1936, 1935, 1934, 1933, 1932, 1931, 1930, 1929, 1928, 1927, 1926, 1925, 1924, 1923, 1921, 1920
4310 W 102ND ST	2014, 2010, 2006, 2004, 2003, 2000, 1999, 1996, 1992, 1991, 1990, 1986, 1985, 1981, 1980, 1976, 1972, 1971, 1970, 1969, 1967, 1966, 1965, 1963, 1962, 1961, 1958, 1956, 1955, 1952, 1951, 1950, 1949, 1948, 1947, 1946, 1945, 1944, 1942, 1940, 1939, 1938, 1937, 1936, 1935, 1934, 1933, 1932, 1931, 1930, 1929, 1928, 1927, 1926, 1925, 1924, 1923, 1921, 1920
4310 W 103RD ST	2014, 2010, 2006, 2004, 2003, 2000, 1999, 1996, 1995, 1992, 1991, 1990, 1986, 1985, 1981, 1980, 1976, 1975, 1972, 1971, 1970, 1969, 1967, 1966, 1965, 1964, 1963, 1962, 1961, 1958, 1956, 1955, 1952, 1951, 1950, 1949, 1948, 1947, 1946, 1945, 1944, 1942, 1940, 1939, 1938, 1937, 1936, 1935, 1934, 1933, 1932, 1931, 1930, 1929, 1928, 1927, 1926, 1925, 1924, 1923, 1921, 1920
4310 W 104TH ST	2014, 2010, 2006, 2004, 2003, 2000, 1999, 1996, 1995, 1992, 1991, 1990, 1986, 1985, 1981, 1980, 1976, 1975, 1972, 1971, 1970, 1969, 1967, 1966, 1965, 1963, 1962, 1961, 1958, 1956, 1955, 1952, 1951, 1949, 1948, 1947, 1945, 1944, 1942, 1940, 1939, 1938, 1937, 1936, 1935, 1934, 1933, 1932, 1931, 1930, 1929, 1928, 1927, 1926, 1925, 1924, 1923, 1921, 1920
4310 W 105TH ST	2014, 2010, 2006, 2004, 2003, 2001, 2000, 1999, 1996, 1995, 1992, 1991, 1990, 1986, 1985, 1981, 1980, 1976, 1975, 1972, 1971, 1970, 1969, 1967, 1966, 1965, 1964, 1963, 1962, 1961, 1960, 1958, 1957, 1956, 1955, 1954, 1952, 1951, 1950, 1949, 1948, 1947, 1945, 1944, 1942, 1940, 1939, 1938, 1937, 1936, 1935, 1934, 1933, 1932, 1931, 1930, 1929, 1928, 1927, 1926, 1925, 1924, 1923, 1921, 1920
4310 W 106TH ST	2014, 2010, 2006, 2004, 2003, 1999, 1996, 1992, 1991, 1986, 1985, 1981, 1980, 1975, 1972, 1971, 1970, 1969, 1967, 1966, 1965, 1964, 1963, 1962, 1961, 1960, 1958, 1957, 1956, 1955, 1954, 1952, 1951, 1950, 1949, 1948, 1947, 1946, 1945, 1944, 1942, 1940, 1939, 1938, 1937, 1936, 1935, 1934, 1933, 1932, 1931, 1930, 1929, 1928, 1927, 1926, 1925, 1924, 1923, 1921, 1920
4310 W CENTURY BLVD	2014, 2010, 2006, 2004, 2003, 2001, 2000, 1999, 1996, 1995, 1992, 1991, 1990, 1986, 1985, 1981, 1980, 1976, 1975, 1972, 1971, 1970, 1969, 1967, 1966, 1965, 1963, 1962, 1961, 1960, 1958, 1956, 1955, 1952, 1951, 1949, 1948, 1947, 1946, 1945, 1944, 1942, 1940, 1939, 1938, 1937, 1936, 1935, 1934, 1933, 1932, 1931, 1930, 1929, 1928, 1927, 1926, 1925, 1924, 1923, 1921, 1920

FINDINGS

Address Researched	Address Not Identified in Research Source
10822 DOTY AVE	2014, 2010, 2006, 2004, 2003, 2000, 1999, 1996, 1995, 1992, 1991, 1990, 1986, 1985, 1981, 1976, 1972, 1971, 1969, 1967, 1966, 1963, 1962, 1961, 1958, 1956, 1955, 1954, 1952, 1951, 1950, 1949, 1948, 1947, 1946, 1945, 1944, 1942, 1940, 1939, 1938, 1937, 1936, 1935, 1934, 1933, 1932, 1931, 1930, 1929, 1928, 1927, 1926, 1925, 1924, 1923, 1921, 1920
4310/ W 102ND ST	2014, 2010, 2006, 2004, 2003, 2000, 1999, 1996, 1995, 1992, 1991, 1990, 1986, 1985, 1981, 1980, 1976, 1975, 1972, 1971, 1970, 1969, 1967, 1966, 1965, 1964, 1963, 1962, 1961, 1960, 1958, 1957, 1956, 1955, 1954, 1952, 1951, 1950, 1949, 1948, 1947, 1946, 1945, 1944, 1942, 1940, 1939, 1938, 1937, 1936, 1935, 1934, 1933, 1932, 1931, 1930, 1929, 1928, 1927, 1926, 1925, 1924, 1923, 1921, 1920
4311 W 101ST	2014, 2010, 2006, 2004, 2003, 2001, 2000, 1999, 1996, 1995, 1992, 1991, 1990, 1986, 1985, 1980, 1976, 1975, 1972, 1971, 1970, 1969, 1967, 1966, 1965, 1964, 1963, 1962, 1961, 1960, 1958, 1957, 1956, 1955, 1954, 1952, 1951, 1950, 1949, 1948, 1947, 1946, 1945, 1944, 1942, 1940, 1939, 1938, 1937, 1936, 1935, 1934, 1933, 1932, 1931, 1930, 1929, 1928, 1927, 1926, 1925, 1924, 1923, 1921, 1920
4311 W 101ST ST	2014, 2010, 2006, 2004, 2003, 2000, 1999, 1996, 1995, 1992, 1991, 1990, 1986, 1985, 1981, 1980, 1976, 1975, 1972, 1971, 1969, 1967, 1966, 1965, 1963, 1962, 1961, 1960, 1958, 1957, 1956, 1955, 1954, 1952, 1951, 1950, 1949, 1948, 1947, 1946, 1945, 1944, 1942, 1940, 1939, 1938, 1937, 1936, 1935, 1934, 1933, 1932, 1931, 1930, 1929, 1928, 1927, 1926, 1925, 1924, 1923, 1921, 1920
4311 W 102ND ST	2014, 2010, 2006, 2004, 2003, 2000, 1999, 1996, 1995, 1992, 1991, 1990, 1986, 1985, 1981, 1980, 1976, 1972, 1971, 1969, 1967, 1966, 1965, 1963, 1962, 1961, 1960, 1958, 1957, 1956, 1955, 1954, 1952, 1951, 1950, 1949, 1948, 1947, 1946, 1945, 1944, 1942, 1940, 1939, 1938, 1937, 1936, 1935, 1934, 1933, 1932, 1931, 1930, 1929, 1928, 1927, 1926, 1925, 1924, 1923, 1921, 1920
4311 W 103RD ST	2014, 2010, 2006, 2004, 2003, 2000, 1999, 1996, 1995, 1992, 1991, 1990, 1986, 1985, 1981, 1980, 1976, 1975, 1972, 1971, 1970, 1969, 1967, 1966, 1965, 1964, 1963, 1962, 1961, 1958, 1956, 1955, 1952, 1951, 1949, 1948, 1947, 1945, 1944, 1942, 1940, 1939, 1938, 1937, 1936, 1935, 1934, 1933, 1932, 1931, 1930, 1929, 1928, 1927, 1926, 1925, 1924, 1923, 1921, 1920
4311 W 104TH ST	2014, 2010, 2006, 2004, 2003, 2000, 1999, 1996, 1995, 1992, 1991, 1986, 1985, 1981, 1976, 1972, 1971, 1970, 1969, 1967, 1966, 1965, 1963, 1962, 1961, 1958, 1956, 1955, 1952, 1951, 1949, 1948, 1947, 1946, 1945, 1944, 1942, 1940, 1939, 1938, 1937, 1936, 1935, 1934, 1933, 1932, 1931, 1930, 1929, 1928, 1927, 1926, 1925, 1924, 1923, 1921, 1920
4311 W 105TH ST	2014, 2010, 2006, 2004, 2003, 2000, 1999, 1996, 1992, 1991, 1990, 1986, 1985, 1981, 1980, 1976, 1975, 1972, 1971, 1970, 1969, 1967, 1966, 1965, 1964, 1963, 1962, 1961, 1960, 1958, 1957, 1956, 1955, 1954, 1952, 1951, 1950, 1949, 1948, 1947, 1946, 1945, 1944, 1942, 1940, 1939, 1938, 1937, 1936, 1935, 1934, 1933, 1932, 1931, 1930, 1929, 1928, 1927, 1926, 1925, 1924, 1923, 1921, 1920
4312 W 105TH ST	2014, 2010, 2006, 2004, 2003, 2000, 1999, 1996, 1995, 1992, 1991, 1990, 1986, 1985, 1981, 1976, 1975, 1972, 1971, 1969, 1967, 1966, 1965, 1964, 1963, 1962, 1961, 1960, 1958, 1956, 1955, 1954, 1952, 1951, 1950, 1949, 1948, 1947, 1946, 1945, 1944, 1942, 1940, 1939, 1938, 1937, 1936, 1935, 1934, 1933, 1932, 1931, 1930, 1929, 1928, 1927, 1926, 1925, 1924, 1923, 1921, 1920
4312 W 106TH ST	2014, 2010, 2006, 2004, 2003, 2000, 1999, 1996, 1995, 1992, 1991, 1990, 1986, 1985, 1981, 1976, 1975, 1972, 1971, 1970, 1969, 1967, 1966, 1965, 1964, 1963, 1962, 1961, 1960, 1958, 1957, 1956, 1955, 1954, 1952, 1951, 1950, 1949, 1948, 1947, 1946, 1945, 1944, 1942, 1940, 1939, 1938, 1937, 1936, 1935, 1934, 1933, 1932, 1931, 1930, 1929, 1928, 1927, 1926, 1925, 1924, 1923, 1921, 1920
4313 W 105TH ST	2014, 2010, 2006, 2004, 2003, 2000, 1999, 1996, 1995, 1992, 1991, 1990, 1986, 1985, 1981, 1980, 1976, 1975, 1972, 1971, 1969, 1967, 1966, 1965, 1964, 1963, 1962, 1961, 1958, 1957, 1956, 1955, 1954, 1952, 1951, 1950, 1949, 1948, 1947, 1946, 1945, 1944, 1942, 1940, 1939, 1938, 1937, 1936, 1935, 1934, 1933, 1932, 1931, 1930, 1929, 1928, 1927, 1926, 1925, 1924, 1923, 1921, 1920

FINDINGS

Address Researched	Address Not Identified in Research Source
4313 W 106TH ST	2014, 2010, 2006, 2004, 2003, 1999, 1996, 1992, 1991, 1990, 1986, 1985, 1981, 1976, 1975, 1972, 1971, 1970, 1969, 1967, 1966, 1965, 1964, 1963, 1962, 1961, 1958, 1957, 1956, 1955, 1954, 1952, 1951, 1950, 1949, 1948, 1947, 1946, 1945, 1944, 1942, 1940, 1939, 1938, 1937, 1936, 1935, 1934, 1933, 1932, 1931, 1930, 1929, 1928, 1927, 1926, 1925, 1924, 1923, 1921, 1920
4314 1/2 W 106TH ST	2014, 2010, 2006, 2004, 2003, 2001, 2000, 1999, 1996, 1995, 1992, 1991, 1990, 1986, 1985, 1981, 1980, 1976, 1975, 1972, 1971, 1970, 1969, 1967, 1966, 1965, 1963, 1962, 1961, 1960, 1958, 1957, 1956, 1955, 1954, 1952, 1951, 1950, 1949, 1948, 1947, 1946, 1945, 1944, 1942, 1940, 1939, 1938, 1937, 1936, 1935, 1934, 1933, 1932, 1931, 1930, 1929, 1928, 1927, 1926, 1925, 1924, 1923, 1921, 1920
4314 1/2 W CENTURY BLVD	2014, 2010, 2006, 2004, 2003, 2001, 2000, 1999, 1996, 1995, 1992, 1991, 1990, 1986, 1985, 1981, 1980, 1976, 1975, 1972, 1971, 1970, 1969, 1967, 1966, 1965, 1963, 1962, 1961, 1958, 1957, 1956, 1955, 1952, 1951, 1950, 1949, 1948, 1947, 1946, 1945, 1944, 1942, 1940, 1939, 1938, 1937, 1936, 1935, 1934, 1933, 1932, 1931, 1930, 1929, 1928, 1927, 1926, 1925, 1924, 1923, 1921, 1920
4314 CENTURY BLVD W	2014, 2010, 2006, 2004, 2003, 2001, 2000, 1999, 1996, 1992, 1991, 1986, 1985, 1981, 1976, 1975, 1972, 1971, 1970, 1969, 1967, 1966, 1965, 1964, 1963, 1962, 1961, 1958, 1957, 1956, 1955, 1954, 1952, 1951, 1950, 1949, 1948, 1947, 1946, 1945, 1944, 1942, 1940, 1939, 1938, 1937, 1936, 1935, 1934, 1933, 1932, 1931, 1930, 1929, 1928, 1927, 1926, 1925, 1924, 1923, 1921, 1920
4314 W 101ST ST	2014, 2010, 2006, 2004, 2003, 2000, 1999, 1996, 1995, 1992, 1991, 1990, 1986, 1985, 1981, 1980, 1976, 1972, 1971, 1969, 1967, 1966, 1965, 1963, 1962, 1961, 1958, 1957, 1956, 1955, 1954, 1952, 1951, 1950, 1949, 1948, 1947, 1945, 1944, 1942, 1940, 1939, 1938, 1937, 1936, 1935, 1934, 1933, 1932, 1931, 1930, 1929, 1928, 1927, 1926, 1925, 1924, 1923, 1921, 1920
4314 W 102ND ST	2014, 2010, 2006, 2004, 2003, 2000, 1999, 1996, 1995, 1992, 1991, 1990, 1986, 1985, 1981, 1980, 1976, 1975, 1972, 1971, 1969, 1967, 1966, 1965, 1963, 1962, 1961, 1958, 1956, 1955, 1952, 1951, 1949, 1948, 1947, 1945, 1944, 1942, 1940, 1939, 1938, 1937, 1936, 1935, 1934, 1933, 1932, 1931, 1930, 1929, 1928, 1927, 1926, 1925, 1924, 1923, 1921, 1920
4314 W 103RD ST	2014, 2010, 2006, 2004, 2003, 2000, 1999, 1996, 1995, 1992, 1991, 1990, 1986, 1985, 1981, 1980, 1976, 1975, 1972, 1971, 1970, 1969, 1967, 1966, 1965, 1964, 1963, 1962, 1961, 1958, 1956, 1955, 1952, 1951, 1949, 1948, 1947, 1946, 1945, 1944, 1942, 1940, 1939, 1938, 1937, 1936, 1935, 1934, 1933, 1932, 1931, 1930, 1929, 1928, 1927, 1926, 1925, 1924, 1923, 1921, 1920
4314 W 106TH ST	2014, 2010, 2006, 2004, 2003, 2000, 1999, 1996, 1995, 1992, 1991, 1986, 1985, 1981, 1976, 1972, 1971, 1970, 1969, 1967, 1966, 1965, 1963, 1962, 1961, 1960, 1958, 1957, 1956, 1955, 1954, 1952, 1951, 1950, 1949, 1948, 1947, 1946, 1945, 1944, 1942, 1940, 1939, 1938, 1937, 1936, 1935, 1934, 1933, 1932, 1931, 1930, 1929, 1928, 1927, 1926, 1925, 1924, 1923, 1921, 1920
4314 W CENTURY BLVD	2014, 2010, 2006, 2004, 2003, 2000, 1999, 1996, 1995, 1992, 1991, 1990, 1986, 1985, 1981, 1980, 1976, 1975, 1972, 1971, 1970, 1969, 1967, 1966, 1965, 1964, 1963, 1962, 1961, 1960, 1958, 1957, 1956, 1955, 1954, 1952, 1951, 1949, 1948, 1947, 1946, 1945, 1944, 1942, 1940, 1939, 1938, 1937, 1936, 1935, 1934, 1933, 1932, 1931, 1930, 1929, 1928, 1927, 1926, 1925, 1924, 1923, 1921, 1920
4314 W Century Blvd	2014, 2006, 2004, 2003, 2001, 2000, 1999, 1996, 1995, 1992, 1991, 1990, 1986, 1985, 1981, 1980, 1976, 1975, 1972, 1971, 1970, 1969, 1967, 1966, 1965, 1964, 1963, 1962, 1961, 1960, 1958, 1957, 1956, 1955, 1954, 1952, 1951, 1950, 1949, 1948, 1947, 1946, 1945, 1944, 1942, 1940, 1939, 1938, 1937, 1936, 1935, 1934, 1933, 1932, 1931, 1930, 1929, 1928, 1927, 1926, 1925, 1924, 1923, 1921, 1920
4314 W Century Blvd	2014, 2006, 2004, 2003, 2001, 2000, 1999, 1996, 1995, 1992, 1991, 1990, 1986, 1985, 1981, 1980, 1976, 1975, 1972, 1971, 1970, 1969, 1967, 1966, 1965, 1964, 1963, 1962, 1961, 1960, 1958, 1957, 1956, 1955, 1954, 1952, 1951, 1950, 1949, 1948, 1947, 1946, 1945, 1944, 1942, 1940, 1939, 1938, 1937, 1936, 1935, 1934, 1933, 1932, 1931, 1930, 1929, 1928, 1927, 1926, 1925, 1924, 1923, 1921, 1920

FINDINGS

Address Researched	Address Not Identified in Research Source
4315 1/2 W 101ST ST	2014, 2010, 2006, 2004, 2003, 2001, 2000, 1999, 1996, 1995, 1992, 1991, 1990, 1986, 1985, 1981, 1980, 1976, 1975, 1972, 1971, 1970, 1969, 1967, 1966, 1965, 1964, 1963, 1962, 1961, 1960, 1958, 1956, 1955, 1954, 1952, 1951, 1949, 1948, 1947, 1946, 1945, 1944, 1942, 1940, 1939, 1938, 1937, 1936, 1935, 1934, 1933, 1932, 1931, 1930, 1929, 1928, 1927, 1926, 1925, 1924, 1923, 1921, 1920
4315 1/2 W 106TH ST	2014, 2010, 2006, 2004, 2003, 2001, 2000, 1999, 1996, 1995, 1992, 1991, 1990, 1986, 1985, 1981, 1980, 1976, 1975, 1972, 1971, 1970, 1969, 1967, 1966, 1965, 1964, 1963, 1962, 1961, 1960, 1958, 1956, 1955, 1954, 1952, 1951, 1950, 1949, 1948, 1947, 1946, 1945, 1944, 1942, 1940, 1939, 1938, 1937, 1936, 1935, 1934, 1933, 1932, 1931, 1930, 1929, 1928, 1927, 1926, 1925, 1924, 1923, 1921, 1920
4315 CENTURY BLVD	2014, 2010, 2006, 2004, 2003, 2001, 2000, 1999, 1996, 1995, 1992, 1991, 1990, 1986, 1985, 1981, 1980, 1976, 1975, 1972, 1971, 1970, 1969, 1967, 1966, 1965, 1964, 1963, 1962, 1961, 1960, 1958, 1957, 1956, 1955, 1954, 1952, 1951, 1950, 1949, 1948, 1947, 1946, 1945, 1944, 1942, 1940, 1939, 1938, 1937, 1936, 1934, 1933, 1932, 1931, 1930, 1929, 1928, 1927, 1926, 1925, 1924, 1923, 1921, 1920
4315 W 101ST ST	2014, 2010, 2006, 2004, 2003, 2000, 1999, 1996, 1995, 1992, 1991, 1990, 1986, 1985, 1981, 1980, 1976, 1975, 1972, 1971, 1970, 1969, 1967, 1966, 1965, 1964, 1963, 1962, 1961, 1958, 1956, 1955, 1954, 1952, 1951, 1949, 1948, 1947, 1945, 1944, 1942, 1940, 1939, 1938, 1937, 1936, 1935, 1934, 1933, 1932, 1931, 1930, 1929, 1928, 1927, 1926, 1925, 1924, 1923, 1921, 1920
4315 W 102ND ST	2014, 2010, 2006, 2004, 2003, 2000, 1999, 1996, 1995, 1992, 1991, 1990, 1986, 1985, 1981, 1980, 1976, 1975, 1972, 1971, 1970, 1969, 1967, 1966, 1965, 1964, 1963, 1962, 1961, 1958, 1957, 1956, 1955, 1952, 1951, 1949, 1948, 1947, 1945, 1944, 1942, 1940, 1939, 1938, 1937, 1936, 1935, 1934, 1933, 1932, 1931, 1930, 1929, 1928, 1927, 1926, 1925, 1924, 1923, 1921, 1920
4315 W 104TH ST	2014, 2010, 2006, 2004, 2003, 2000, 1999, 1996, 1995, 1992, 1991, 1990, 1986, 1985, 1981, 1976, 1975, 1972, 1971, 1970, 1969, 1967, 1966, 1965, 1964, 1963, 1962, 1961, 1960, 1958, 1956, 1955, 1952, 1951, 1949, 1948, 1947, 1946, 1945, 1944, 1942, 1940, 1939, 1938, 1937, 1936, 1935, 1934, 1933, 1932, 1931, 1930, 1929, 1928, 1927, 1926, 1925, 1924, 1923, 1921, 1920
4315 W 105TH ST	2014, 2010, 2006, 2004, 2003, 2000, 1999, 1996, 1995, 1992, 1991, 1986, 1985, 1981, 1980, 1976, 1975, 1972, 1971, 1970, 1969, 1967, 1966, 1965, 1964, 1963, 1962, 1961, 1960, 1958, 1956, 1955, 1952, 1951, 1949, 1948, 1947, 1945, 1944, 1942, 1940, 1939, 1938, 1937, 1936, 1935, 1934, 1933, 1932, 1931, 1930, 1929, 1928, 1927, 1926, 1925, 1924, 1923, 1921, 1920
4315 W 106TH ST	2014, 2010, 2006, 2004, 2003, 2001, 2000, 1999, 1996, 1995, 1992, 1991, 1990, 1986, 1985, 1981, 1980, 1976, 1975, 1972, 1971, 1970, 1969, 1967, 1966, 1965, 1964, 1963, 1962, 1961, 1958, 1957, 1956, 1955, 1954, 1952, 1951, 1950, 1949, 1948, 1947, 1946, 1945, 1944, 1942, 1940, 1939, 1938, 1937, 1936, 1935, 1934, 1933, 1932, 1931, 1930, 1929, 1928, 1927, 1926, 1925, 1924, 1923, 1921, 1920
4315 W CENTURY BLVD	2014, 2010, 2006, 2004, 2003, 2001, 2000, 1999, 1996, 1995, 1992, 1991, 1990, 1986, 1985, 1981, 1980, 1976, 1975, 1972, 1971, 1970, 1969, 1967, 1966, 1965, 1964, 1963, 1962, 1961, 1960, 1958, 1957, 1956, 1955, 1954, 1952, 1951, 1949, 1948, 1947, 1945, 1944, 1942, 1940, 1939, 1938, 1937, 1936, 1935, 1934, 1933, 1932, 1931, 1930, 1929, 1928, 1927, 1926, 1925, 1924, 1923, 1921, 1920
4316 CENTURY BLVD W	2014, 2010, 2006, 2004, 2003, 2001, 2000, 1999, 1996, 1995, 1992, 1991, 1990, 1986, 1985, 1981, 1980, 1976, 1972, 1971, 1970, 1969, 1967, 1966, 1965, 1964, 1963, 1962, 1961, 1960, 1958, 1957, 1956, 1955, 1954, 1952, 1951, 1950, 1949, 1948, 1947, 1946, 1945, 1944, 1942, 1940, 1939, 1938, 1937, 1936, 1935, 1934, 1933, 1932, 1931, 1930, 1929, 1928, 1927, 1926, 1925, 1924, 1923, 1921, 1920
4316 W 104TH ST	2014, 2010, 2006, 2004, 2003, 2000, 1999, 1996, 1995, 1992, 1991, 1990, 1986, 1985, 1981, 1976, 1972, 1971, 1970, 1969, 1967, 1966, 1965, 1964, 1963, 1962, 1961, 1958, 1956, 1955, 1952, 1951, 1950, 1949, 1948, 1947, 1946, 1945, 1944, 1942, 1940, 1939, 1938, 1937, 1936, 1935, 1934, 1933, 1932, 1931, 1930, 1929, 1928, 1927, 1926, 1925, 1924, 1923, 1921, 1920

FINDINGS

Address Researched	Address Not Identified in Research Source
4316 W 105TH ST	2014, 2010, 2006, 2004, 2003, 2000, 1999, 1996, 1992, 1991, 1986, 1985, 1981, 1980, 1976, 1975, 1972, 1971, 1969, 1967, 1966, 1965, 1963, 1962, 1961, 1960, 1958, 1957, 1956, 1955, 1954, 1952, 1951, 1950, 1949, 1948, 1947, 1946, 1945, 1944, 1942, 1940, 1939, 1938, 1937, 1936, 1935, 1934, 1933, 1932, 1931, 1930, 1929, 1928, 1927, 1926, 1925, 1924, 1923, 1921, 1920
4316 W 106TH ST	2014, 2010, 2006, 2004, 2003, 1999, 1996, 1992, 1991, 1990, 1986, 1985, 1981, 1976, 1975, 1972, 1971, 1970, 1969, 1967, 1966, 1965, 1963, 1962, 1961, 1960, 1958, 1957, 1956, 1955, 1952, 1951, 1950, 1949, 1948, 1947, 1945, 1944, 1942, 1940, 1939, 1938, 1937, 1936, 1935, 1934, 1933, 1932, 1931, 1930, 1929, 1928, 1927, 1926, 1925, 1924, 1923, 1921, 1920
4316 W CENTURY BLVD	2014, 2010, 2006, 2004, 2003, 2000, 1999, 1996, 1995, 1992, 1991, 1990, 1986, 1985, 1981, 1980, 1976, 1975, 1972, 1971, 1970, 1969, 1967, 1966, 1965, 1964, 1963, 1962, 1961, 1960, 1958, 1957, 1956, 1955, 1954, 1952, 1951, 1950, 1949, 1948, 1947, 1946, 1945, 1944, 1942, 1940, 1939, 1938, 1937, 1936, 1935, 1934, 1933, 1932, 1931, 1930, 1929, 1928, 1927, 1926, 1925, 1924, 1923, 1921, 1920
4317 1/2 W 101ST ST	2014, 2010, 2006, 2004, 2003, 2001, 2000, 1999, 1996, 1995, 1992, 1991, 1990, 1986, 1985, 1981, 1980, 1976, 1975, 1972, 1971, 1970, 1969, 1967, 1966, 1965, 1963, 1962, 1961, 1958, 1957, 1956, 1955, 1954, 1952, 1951, 1950, 1949, 1948, 1947, 1946, 1945, 1944, 1942, 1940, 1939, 1938, 1937, 1936, 1935, 1934, 1933, 1932, 1931, 1930, 1929, 1928, 1927, 1926, 1925, 1924, 1923, 1921, 1920
4317 W 101ST ST	2014, 2010, 2006, 2004, 2003, 2000, 1999, 1996, 1995, 1992, 1991, 1986, 1985, 1981, 1976, 1972, 1971, 1969, 1967, 1966, 1965, 1964, 1963, 1962, 1961, 1958, 1957, 1956, 1955, 1954, 1952, 1951, 1950, 1949, 1948, 1947, 1946, 1945, 1944, 1942, 1940, 1939, 1938, 1937, 1936, 1935, 1934, 1933, 1932, 1931, 1930, 1929, 1928, 1927, 1926, 1925, 1924, 1923, 1921, 1920
4317 W 103RD ST	2014, 2010, 2006, 2004, 2003, 2000, 1999, 1996, 1995, 1992, 1991, 1990, 1986, 1985, 1981, 1980, 1976, 1972, 1971, 1969, 1967, 1966, 1965, 1963, 1962, 1961, 1958, 1956, 1955, 1952, 1951, 1949, 1948, 1947, 1945, 1944, 1942, 1940, 1939, 1938, 1937, 1936, 1935, 1934, 1933, 1932, 1931, 1930, 1929, 1928, 1927, 1926, 1925, 1924, 1923, 1921, 1920
4317 W 104TH ST	2014, 2010, 2006, 2004, 2003, 2000, 1999, 1996, 1995, 1992, 1991, 1990, 1986, 1985, 1981, 1980, 1976, 1975, 1972, 1971, 1970, 1969, 1967, 1966, 1965, 1963, 1962, 1961, 1958, 1956, 1955, 1952, 1951, 1950, 1949, 1948, 1947, 1946, 1945, 1944, 1942, 1940, 1939, 1938, 1937, 1936, 1935, 1934, 1933, 1932, 1931, 1930, 1929, 1928, 1927, 1926, 1925, 1924, 1923, 1921, 1920
4317 W 106TH ST	2014, 2010, 2006, 2004, 2003, 1999, 1996, 1995, 1992, 1991, 1990, 1986, 1985, 1981, 1976, 1975, 1972, 1971, 1970, 1969, 1967, 1966, 1965, 1964, 1963, 1962, 1961, 1958, 1957, 1956, 1955, 1952, 1951, 1950, 1949, 1948, 1947, 1946, 1945, 1944, 1942, 1940, 1939, 1938, 1937, 1936, 1935, 1934, 1933, 1932, 1931, 1930, 1929, 1928, 1927, 1926, 1925, 1924, 1923, 1921, 1920
4318 CENTURY BLVD W	2014, 2010, 2006, 2004, 2003, 2001, 2000, 1999, 1996, 1995, 1992, 1991, 1990, 1986, 1985, 1981, 1980, 1976, 1975, 1972, 1971, 1970, 1969, 1967, 1966, 1965, 1964, 1963, 1962, 1961, 1958, 1957, 1956, 1955, 1954, 1952, 1951, 1950, 1949, 1948, 1947, 1946, 1945, 1944, 1942, 1940, 1939, 1938, 1937, 1936, 1935, 1934, 1933, 1932, 1931, 1930, 1929, 1928, 1927, 1926, 1925, 1924, 1923, 1921, 1920
4318 W 101ST ST	2014, 2010, 2006, 2004, 2003, 2000, 1999, 1996, 1995, 1992, 1991, 1990, 1986, 1985, 1981, 1980, 1976, 1972, 1971, 1969, 1967, 1966, 1965, 1964, 1963, 1962, 1961, 1958, 1956, 1955, 1952, 1951, 1949, 1948, 1947, 1945, 1944, 1942, 1940, 1939, 1938, 1937, 1936, 1935, 1934, 1933, 1932, 1931, 1930, 1929, 1928, 1927, 1926, 1925, 1924, 1923, 1921, 1920
4318 W 103RD ST	2014, 2010, 2006, 2004, 2003, 2000, 1999, 1996, 1995, 1992, 1991, 1990, 1986, 1985, 1981, 1980, 1976, 1975, 1972, 1971, 1970, 1969, 1967, 1966, 1965, 1963, 1962, 1961, 1958, 1956, 1955, 1952, 1951, 1950, 1949, 1948, 1947, 1946, 1945, 1944, 1942, 1940, 1939, 1938, 1937, 1936, 1935, 1934, 1933, 1932, 1931, 1930, 1929, 1928, 1927, 1926, 1925, 1924, 1923, 1921, 1920

FINDINGS

Address Researched	Address Not Identified in Research Source
4318 W CENTURY BLVD	2014, 2010, 2006, 2004, 2003, 2000, 1999, 1996, 1995, 1992, 1991, 1990, 1986, 1985, 1981, 1980, 1976, 1975, 1972, 1971, 1970, 1969, 1967, 1966, 1965, 1964, 1963, 1961, 1958, 1957, 1956, 1955, 1952, 1951, 1950, 1949, 1948, 1947, 1946, 1945, 1944, 1942, 1940, 1939, 1938, 1937, 1936, 1935, 1934, 1933, 1932, 1931, 1930, 1929, 1928, 1927, 1926, 1925, 1924, 1923, 1921, 1920
4319 CENTURY BLVD W	2014, 2010, 2006, 2004, 2003, 2001, 2000, 1999, 1996, 1995, 1992, 1991, 1990, 1986, 1985, 1981, 1980, 1976, 1975, 1972, 1971, 1970, 1969, 1967, 1966, 1965, 1964, 1963, 1962, 1961, 1958, 1957, 1956, 1955, 1954, 1952, 1951, 1950, 1949, 1948, 1947, 1946, 1945, 1944, 1942, 1940, 1939, 1938, 1937, 1936, 1935, 1934, 1933, 1932, 1931, 1930, 1929, 1928, 1927, 1926, 1925, 1924, 1923, 1921, 1920
4319 W 101ST ST	2014, 2010, 2006, 2004, 2003, 2000, 1999, 1996, 1995, 1992, 1991, 1986, 1985, 1981, 1976, 1972, 1971, 1969, 1967, 1966, 1965, 1963, 1962, 1961, 1960, 1958, 1956, 1955, 1952, 1951, 1949, 1948, 1947, 1945, 1944, 1942, 1940, 1939, 1938, 1937, 1936, 1935, 1934, 1933, 1932, 1931, 1930, 1929, 1928, 1927, 1926, 1925, 1924, 1923, 1921, 1920
4319 W 103RD ST	2014, 2010, 2006, 2004, 2003, 2000, 1999, 1996, 1995, 1992, 1991, 1990, 1986, 1985, 1981, 1980, 1976, 1972, 1971, 1969, 1967, 1966, 1965, 1963, 1962, 1961, 1958, 1957, 1956, 1955, 1954, 1952, 1951, 1950, 1949, 1948, 1947, 1946, 1945, 1944, 1942, 1940, 1939, 1938, 1937, 1936, 1935, 1934, 1933, 1932, 1931, 1930, 1929, 1928, 1927, 1926, 1925, 1924, 1923, 1921, 1920
4319 W 104TH ST	2014, 2010, 2006, 2004, 2003, 2000, 1999, 1996, 1995, 1992, 1991, 1990, 1986, 1985, 1981, 1976, 1975, 1972, 1971, 1970, 1969, 1967, 1966, 1965, 1963, 1962, 1961, 1958, 1956, 1955, 1952, 1951, 1949, 1948, 1947, 1945, 1944, 1942, 1940, 1939, 1938, 1937, 1936, 1935, 1934, 1933, 1932, 1931, 1930, 1929, 1928, 1927, 1926, 1925, 1924, 1923, 1921, 1920
4319 W 105TH ST	2014, 2010, 2006, 2004, 2003, 2000, 1999, 1996, 1992, 1991, 1986, 1985, 1981, 1976, 1972, 1971, 1970, 1969, 1967, 1966, 1965, 1963, 1962, 1961, 1958, 1956, 1955, 1952, 1951, 1950, 1949, 1948, 1947, 1946, 1945, 1944, 1942, 1940, 1939, 1938, 1937, 1936, 1935, 1934, 1933, 1932, 1931, 1930, 1929, 1928, 1927, 1926, 1925, 1924, 1923, 1921, 1920
4319 W CENTURY BLVD	2014, 2010, 2006, 2004, 2003, 2001, 2000, 1999, 1996, 1995, 1992, 1991, 1990, 1986, 1985, 1981, 1980, 1976, 1975, 1972, 1971, 1970, 1969, 1967, 1966, 1965, 1963, 1962, 1961, 1958, 1956, 1955, 1952, 1951, 1949, 1948, 1947, 1946, 1945, 1944, 1942, 1940, 1939, 1938, 1937, 1936, 1935, 1934, 1933, 1932, 1931, 1930, 1929, 1928, 1927, 1926, 1925, 1924, 1923, 1921, 1920
432 E 98TH ST	2014, 2010, 2006, 2004, 2003, 1999, 1996, 1992, 1991, 1986, 1985, 1981, 1976, 1972, 1971, 1970, 1969, 1967, 1966, 1965, 1963, 1962, 1961, 1958, 1956, 1955, 1952, 1951, 1949, 1948, 1947, 1945, 1944, 1942, 1940, 1939, 1938, 1937, 1936, 1935, 1934, 1933, 1932, 1931, 1930, 1929, 1928, 1927, 1926, 1925, 1924, 1923, 1921, 1920
4320 W 104TH ST	2014, 2010, 2006, 2004, 2003, 2000, 1999, 1996, 1995, 1992, 1991, 1986, 1985, 1981, 1976, 1975, 1972, 1971, 1970, 1969, 1967, 1966, 1965, 1963, 1962, 1961, 1958, 1956, 1955, 1952, 1951, 1949, 1948, 1947, 1945, 1944, 1942, 1940, 1939, 1938, 1937, 1936, 1935, 1934, 1933, 1932, 1931, 1930, 1929, 1928, 1927, 1926, 1925, 1924, 1923, 1921, 1920
4321 W 102ND ST	2014, 2010, 2006, 2004, 2003, 2000, 1999, 1996, 1995, 1992, 1991, 1990, 1986, 1985, 1981, 1980, 1976, 1972, 1971, 1969, 1967, 1966, 1965, 1963, 1962, 1961, 1958, 1956, 1955, 1952, 1951, 1949, 1948, 1947, 1946, 1945, 1944, 1942, 1940, 1939, 1938, 1937, 1936, 1935, 1934, 1933, 1932, 1931, 1930, 1929, 1928, 1927, 1926, 1925, 1924, 1923, 1921, 1920
4321 W 104TH ST	2014, 2010, 2006, 2004, 2003, 2000, 1999, 1996, 1995, 1992, 1991, 1990, 1986, 1985, 1981, 1980, 1976, 1975, 1972, 1971, 1970, 1969, 1967, 1966, 1965, 1963, 1962, 1961, 1960, 1958, 1957, 1956, 1955, 1954, 1952, 1951, 1950, 1949, 1948, 1947, 1945, 1944, 1942, 1940, 1939, 1938, 1937, 1936, 1935, 1934, 1933, 1932, 1931, 1930, 1929, 1928, 1927, 1926, 1925, 1924, 1923, 1921, 1920

FINDINGS

Address Researched	Address Not Identified in Research Source
4321 W 106TH ST	2014, 2010, 2006, 2004, 2003, 2000, 1999, 1996, 1995, 1992, 1991, 1986, 1985, 1981, 1980, 1976, 1975, 1972, 1971, 1970, 1969, 1967, 1966, 1965, 1964, 1963, 1962, 1961, 1960, 1958, 1957, 1956, 1955, 1954, 1952, 1951, 1949, 1948, 1947, 1946, 1945, 1944, 1942, 1940, 1939, 1938, 1937, 1936, 1935, 1934, 1933, 1932, 1931, 1930, 1929, 1928, 1927, 1926, 1925, 1924, 1923, 1921, 1920
4322 1/2 W 103RD ST	2014, 2010, 2006, 2004, 2003, 2001, 2000, 1999, 1996, 1995, 1992, 1991, 1990, 1986, 1985, 1981, 1980, 1976, 1975, 1972, 1971, 1970, 1969, 1967, 1966, 1965, 1963, 1962, 1961, 1958, 1957, 1956, 1955, 1952, 1951, 1950, 1949, 1948, 1947, 1946, 1945, 1944, 1942, 1940, 1939, 1938, 1937, 1936, 1935, 1934, 1933, 1932, 1931, 1930, 1929, 1928, 1927, 1926, 1925, 1924, 1923, 1921, 1920
4322 1/2 W 105TH ST	2014, 2010, 2006, 2004, 2003, 2001, 2000, 1999, 1996, 1995, 1992, 1991, 1990, 1986, 1985, 1981, 1980, 1976, 1975, 1972, 1971, 1970, 1969, 1967, 1966, 1965, 1963, 1962, 1961, 1960, 1958, 1957, 1956, 1955, 1954, 1952, 1951, 1950, 1949, 1948, 1947, 1946, 1945, 1944, 1942, 1940, 1939, 1938, 1937, 1936, 1935, 1934, 1933, 1932, 1931, 1930, 1929, 1928, 1927, 1926, 1925, 1924, 1923, 1921, 1920
4322 W 101ST ST	2014, 2010, 2006, 2004, 2003, 2000, 1999, 1996, 1995, 1992, 1991, 1990, 1986, 1985, 1981, 1980, 1976, 1975, 1972, 1971, 1969, 1967, 1966, 1965, 1963, 1962, 1961, 1958, 1956, 1955, 1952, 1951, 1949, 1948, 1947, 1945, 1944, 1942, 1940, 1939, 1938, 1937, 1936, 1935, 1934, 1933, 1932, 1931, 1930, 1929, 1928, 1927, 1926, 1925, 1924, 1923, 1921, 1920
4322 W 102ND ST	2014, 2010, 2006, 2004, 2003, 2000, 1999, 1996, 1995, 1992, 1991, 1990, 1986, 1985, 1981, 1980, 1976, 1975, 1972, 1971, 1969, 1967, 1966, 1965, 1963, 1962, 1961, 1958, 1956, 1955, 1954, 1952, 1951, 1949, 1948, 1947, 1945, 1944, 1942, 1940, 1939, 1938, 1937, 1936, 1935, 1934, 1933, 1932, 1931, 1930, 1929, 1928, 1927, 1926, 1925, 1924, 1923, 1921, 1920
4322 W 103RD ST	2014, 2010, 2006, 2004, 2003, 2000, 1999, 1996, 1995, 1992, 1991, 1990, 1986, 1985, 1981, 1980, 1976, 1972, 1971, 1969, 1967, 1966, 1965, 1963, 1962, 1961, 1957, 1956, 1955, 1954, 1952, 1951, 1949, 1948, 1947, 1945, 1944, 1942, 1940, 1939, 1938, 1937, 1936, 1935, 1934, 1933, 1932, 1931, 1930, 1929, 1928, 1927, 1926, 1925, 1924, 1923, 1921, 1920
4322 W 104TH ST	2014, 2010, 2006, 2004, 2003, 2000, 1999, 1996, 1995, 1992, 1991, 1986, 1985, 1981, 1980, 1976, 1975, 1972, 1971, 1970, 1969, 1967, 1966, 1965, 1963, 1962, 1961, 1958, 1956, 1955, 1954, 1952, 1951, 1950, 1949, 1948, 1947, 1946, 1945, 1944, 1942, 1940, 1939, 1938, 1937, 1936, 1935, 1934, 1933, 1932, 1931, 1930, 1929, 1928, 1927, 1926, 1925, 1924, 1923, 1921, 1920
4322 W 105TH ST	2014, 2010, 2006, 2004, 2003, 2000, 1999, 1996, 1992, 1991, 1986, 1985, 1981, 1976, 1972, 1971, 1969, 1967, 1966, 1965, 1964, 1963, 1962, 1961, 1958, 1957, 1956, 1955, 1952, 1951, 1949, 1948, 1947, 1946, 1945, 1944, 1942, 1940, 1939, 1938, 1937, 1936, 1935, 1934, 1933, 1932, 1931, 1930, 1929, 1928, 1927, 1926, 1925, 1924, 1923, 1921, 1920
4322 W 106TH ST	2014, 2010, 2006, 2004, 2003, 1999, 1996, 1995, 1992, 1991, 1990, 1986, 1985, 1981, 1976, 1972, 1971, 1970, 1969, 1967, 1966, 1965, 1963, 1962, 1961, 1958, 1956, 1955, 1952, 1951, 1949, 1948, 1947, 1945, 1944, 1942, 1940, 1939, 1938, 1937, 1936, 1935, 1934, 1933, 1932, 1931, 1930, 1929, 1928, 1927, 1926, 1925, 1924, 1923, 1921, 1920
4322 W CENTURY BLVD	2014, 2010, 2006, 2004, 2003, 2000, 1999, 1996, 1995, 1992, 1991, 1990, 1986, 1985, 1981, 1980, 1976, 1975, 1972, 1971, 1970, 1969, 1967, 1966, 1965, 1964, 1963, 1962, 1961, 1960, 1958, 1957, 1956, 1955, 1954, 1952, 1951, 1950, 1949, 1948, 1947, 1946, 1945, 1944, 1942, 1940, 1939, 1938, 1937, 1936, 1935, 1934, 1933, 1932, 1931, 1930, 1929, 1928, 1927, 1926, 1925, 1924, 1923, 1921, 1920
43221/2 W 103RD ST	2014, 2010, 2006, 2004, 2003, 2001, 2000, 1999, 1996, 1995, 1992, 1991, 1990, 1986, 1985, 1981, 1980, 1976, 1975, 1972, 1971, 1970, 1969, 1967, 1966, 1965, 1964, 1963, 1962, 1961, 1960, 1958, 1956, 1955, 1954, 1952, 1951, 1950, 1949, 1948, 1947, 1946, 1945, 1944, 1942, 1940, 1939, 1938, 1937, 1936, 1935, 1934, 1933, 1932, 1931, 1930, 1929, 1928, 1927, 1926, 1925, 1924, 1923, 1921, 1920

FINDINGS

Address Researched	Address Not Identified in Research Source
4323 1/2 W 101ST ST	2014, 2010, 2006, 2004, 2003, 2001, 2000, 1999, 1996, 1995, 1992, 1991, 1990, 1986, 1985, 1981, 1980, 1976, 1975, 1972, 1971, 1970, 1969, 1967, 1966, 1965, 1963, 1962, 1961, 1960, 1958, 1957, 1956, 1955, 1954, 1952, 1951, 1950, 1949, 1948, 1947, 1946, 1945, 1944, 1942, 1940, 1939, 1938, 1937, 1936, 1935, 1934, 1933, 1932, 1931, 1930, 1929, 1928, 1927, 1926, 1925, 1924, 1923, 1921, 1920
4323 1/2 W 102ND ST	2014, 2010, 2006, 2004, 2003, 2001, 2000, 1999, 1996, 1995, 1992, 1991, 1990, 1986, 1985, 1981, 1980, 1976, 1975, 1972, 1971, 1970, 1969, 1967, 1966, 1965, 1963, 1962, 1961, 1958, 1957, 1956, 1955, 1952, 1951, 1949, 1948, 1947, 1946, 1945, 1944, 1942, 1940, 1939, 1938, 1937, 1936, 1935, 1934, 1933, 1932, 1931, 1930, 1929, 1928, 1927, 1926, 1925, 1924, 1923, 1921, 1920
4323 CENTURY BLVD	2014, 2010, 2006, 2004, 2003, 2001, 2000, 1999, 1996, 1995, 1992, 1991, 1990, 1986, 1985, 1981, 1980, 1976, 1975, 1972, 1971, 1970, 1969, 1967, 1966, 1965, 1964, 1963, 1962, 1961, 1960, 1958, 1957, 1956, 1955, 1954, 1952, 1951, 1950, 1949, 1948, 1947, 1946, 1945, 1944, 1942, 1940, 1939, 1938, 1937, 1936, 1934, 1933, 1932, 1931, 1930, 1929, 1928, 1927, 1926, 1925, 1924, 1923, 1921, 1920
4323 CENTURY BLVD W	2014, 2010, 2006, 2004, 2003, 2001, 1999, 1996, 1992, 1991, 1990, 1986, 1985, 1981, 1980, 1976, 1972, 1971, 1970, 1969, 1967, 1966, 1965, 1964, 1963, 1962, 1961, 1958, 1957, 1956, 1955, 1954, 1952, 1951, 1950, 1949, 1948, 1947, 1946, 1945, 1944, 1942, 1940, 1939, 1938, 1937, 1936, 1935, 1934, 1933, 1932, 1931, 1930, 1929, 1928, 1927, 1926, 1925, 1924, 1923, 1921, 1920
4323 W 101ST ST	2014, 2010, 2006, 2004, 2003, 2000, 1999, 1996, 1995, 1992, 1991, 1990, 1986, 1985, 1981, 1980, 1976, 1972, 1971, 1970, 1969, 1967, 1966, 1965, 1964, 1963, 1962, 1961, 1958, 1957, 1956, 1955, 1952, 1951, 1950, 1949, 1948, 1947, 1946, 1945, 1944, 1942, 1940, 1939, 1938, 1937, 1936, 1935, 1934, 1933, 1932, 1931, 1930, 1929, 1928, 1927, 1926, 1925, 1924, 1923, 1921, 1920
4323 W 102ND ST	2014, 2010, 2006, 2004, 2003, 2000, 1999, 1996, 1992, 1991, 1990, 1986, 1985, 1981, 1980, 1976, 1972, 1971, 1969, 1967, 1966, 1965, 1964, 1963, 1962, 1961, 1958, 1956, 1955, 1952, 1951, 1949, 1948, 1947, 1946, 1945, 1944, 1942, 1940, 1939, 1938, 1937, 1936, 1935, 1934, 1933, 1932, 1931, 1930, 1929, 1928, 1927, 1926, 1925, 1924, 1923, 1921, 1920
4323 W 103RD ST	2014, 2010, 2006, 2004, 2003, 2000, 1999, 1996, 1995, 1992, 1991, 1990, 1986, 1985, 1981, 1980, 1976, 1975, 1972, 1971, 1969, 1967, 1966, 1965, 1963, 1962, 1961, 1958, 1956, 1955, 1952, 1951, 1949, 1948, 1947, 1945, 1944, 1942, 1940, 1939, 1938, 1937, 1936, 1935, 1934, 1933, 1932, 1931, 1930, 1929, 1928, 1927, 1926, 1925, 1924, 1923, 1921, 1920
4323 W 105TH ST	2014, 2010, 2006, 2004, 2003, 2000, 1999, 1996, 1992, 1991, 1986, 1985, 1981, 1976, 1972, 1971, 1969, 1967, 1966, 1965, 1963, 1962, 1961, 1958, 1956, 1955, 1952, 1951, 1949, 1948, 1947, 1945, 1944, 1942, 1940, 1939, 1938, 1937, 1936, 1935, 1934, 1933, 1932, 1931, 1930, 1929, 1928, 1927, 1926, 1925, 1924, 1923, 1921, 1920
4323 W 106TH ST	2014, 2010, 2006, 2004, 2003, 2000, 1999, 1996, 1995, 1992, 1991, 1990, 1986, 1985, 1981, 1980, 1976, 1975, 1972, 1971, 1970, 1969, 1967, 1966, 1965, 1964, 1963, 1962, 1961, 1960, 1958, 1957, 1956, 1955, 1954, 1952, 1951, 1950, 1949, 1948, 1947, 1946, 1945, 1944, 1942, 1940, 1939, 1938, 1937, 1936, 1935, 1934, 1933, 1932, 1931, 1930, 1929, 1928, 1927, 1926, 1925, 1924, 1923, 1921, 1920
4323 W CENTURY BLVD	2014, 2010, 2006, 2004, 2003, 2000, 1999, 1996, 1995, 1992, 1991, 1990, 1986, 1985, 1981, 1980, 1975, 1972, 1971, 1970, 1969, 1966, 1965, 1963, 1962, 1961, 1958, 1956, 1955, 1954, 1952, 1951, 1950, 1949, 1948, 1947, 1946, 1945, 1944, 1942, 1940, 1939, 1938, 1937, 1936, 1935, 1934, 1933, 1932, 1931, 1930, 1929, 1928, 1927, 1926, 1925, 1924, 1923, 1921, 1920
4323 W Century Blvd	2006, 2004, 2003, 2001, 2000, 1999, 1996, 1995, 1992, 1991, 1990, 1986, 1985, 1981, 1980, 1976, 1975, 1972, 1971, 1970, 1969, 1967, 1966, 1965, 1964, 1963, 1962, 1961, 1960, 1958, 1957, 1956, 1955, 1954, 1952, 1951, 1950, 1949, 1948, 1947, 1946, 1945, 1944, 1942, 1940, 1939, 1938, 1937, 1936, 1935, 1934, 1933, 1932, 1931, 1930, 1929, 1928, 1927, 1926, 1925, 1924, 1923, 1921, 1920

FINDINGS

Address Researched	Address Not Identified in Research Source
4323 W Century Blvd	2006, 2004, 2003, 2001, 2000, 1999, 1996, 1995, 1992, 1991, 1990, 1986, 1985, 1981, 1980, 1976, 1975, 1972, 1971, 1970, 1969, 1967, 1966, 1965, 1964, 1963, 1962, 1961, 1960, 1958, 1957, 1956, 1955, 1954, 1952, 1951, 1950, 1949, 1948, 1947, 1946, 1945, 1944, 1942, 1940, 1939, 1938, 1937, 1936, 1935, 1934, 1933, 1932, 1931, 1930, 1929, 1928, 1927, 1926, 1925, 1924, 1923, 1921, 1920
4324 W 102ND ST	2014, 2010, 2006, 2004, 2003, 2000, 1999, 1996, 1995, 1992, 1991, 1990, 1986, 1985, 1981, 1980, 1976, 1975, 1972, 1971, 1970, 1969, 1967, 1966, 1965, 1964, 1963, 1962, 1961, 1958, 1956, 1955, 1954, 1952, 1951, 1950, 1949, 1948, 1947, 1946, 1945, 1944, 1942, 1940, 1939, 1938, 1937, 1936, 1935, 1934, 1933, 1932, 1931, 1930, 1929, 1928, 1927, 1926, 1925, 1924, 1923, 1921, 1920
4324 W 104TH ST	2014, 2010, 2006, 2004, 2003, 2000, 1999, 1996, 1995, 1992, 1991, 1990, 1986, 1985, 1981, 1980, 1976, 1972, 1971, 1970, 1969, 1967, 1966, 1965, 1964, 1963, 1962, 1961, 1958, 1956, 1955, 1952, 1951, 1950, 1949, 1948, 1947, 1946, 1945, 1944, 1942, 1940, 1939, 1938, 1937, 1936, 1935, 1934, 1933, 1932, 1931, 1930, 1929, 1928, 1927, 1926, 1925, 1924, 1923, 1921, 1920
4325 W 101ST ST	2014, 2010, 2006, 2004, 2003, 2000, 1999, 1996, 1995, 1992, 1991, 1990, 1986, 1985, 1981, 1976, 1975, 1972, 1971, 1969, 1967, 1966, 1965, 1963, 1962, 1961, 1958, 1956, 1955, 1954, 1952, 1951, 1950, 1949, 1948, 1947, 1946, 1945, 1944, 1942, 1940, 1939, 1938, 1937, 1936, 1935, 1934, 1933, 1932, 1931, 1930, 1929, 1928, 1927, 1926, 1925, 1924, 1923, 1921, 1920
4325 W 101st St	2014, 2006, 2004, 2003, 2001, 2000, 1999, 1996, 1995, 1992, 1991, 1990, 1986, 1985, 1981, 1980, 1976, 1975, 1972, 1971, 1970, 1969, 1967, 1966, 1965, 1964, 1963, 1962, 1961, 1960, 1958, 1957, 1956, 1955, 1954, 1952, 1951, 1950, 1949, 1948, 1947, 1946, 1945, 1944, 1942, 1940, 1939, 1938, 1937, 1936, 1935, 1934, 1933, 1932, 1931, 1930, 1929, 1928, 1927, 1926, 1925, 1924, 1923, 1921, 1920
4325 W 101st St	2014, 2006, 2004, 2003, 2001, 2000, 1999, 1996, 1995, 1992, 1991, 1990, 1986, 1985, 1981, 1980, 1976, 1975, 1972, 1971, 1970, 1969, 1967, 1966, 1965, 1964, 1963, 1962, 1961, 1960, 1958, 1957, 1956, 1955, 1954, 1952, 1951, 1950, 1949, 1948, 1947, 1946, 1945, 1944, 1942, 1940, 1939, 1938, 1937, 1936, 1935, 1934, 1933, 1932, 1931, 1930, 1929, 1928, 1927, 1926, 1925, 1924, 1923, 1921, 1920
4325 W 103RD ST	2014, 2010, 2006, 2004, 2003, 2000, 1999, 1996, 1995, 1992, 1991, 1990, 1986, 1985, 1981, 1980, 1976, 1972, 1971, 1970, 1969, 1967, 1966, 1965, 1964, 1963, 1962, 1961, 1958, 1956, 1955, 1952, 1951, 1950, 1949, 1948, 1947, 1946, 1945, 1944, 1942, 1940, 1939, 1938, 1937, 1936, 1935, 1934, 1933, 1932, 1931, 1930, 1929, 1928, 1927, 1926, 1925, 1924, 1923, 1921, 1920
4325 W 104TH ST	2014, 2010, 2006, 2004, 2003, 2000, 1999, 1996, 1992, 1991, 1986, 1985, 1981, 1976, 1972, 1971, 1970, 1969, 1967, 1966, 1965, 1963, 1962, 1961, 1958, 1956, 1955, 1952, 1951, 1949, 1948, 1947, 1945, 1944, 1942, 1940, 1939, 1938, 1937, 1936, 1935, 1934, 1933, 1932, 1931, 1930, 1929, 1928, 1927, 1926, 1925, 1924, 1923, 1921, 1920
4325 W 106TH ST	2014, 2010, 2006, 2004, 2003, 2000, 1999, 1996, 1995, 1992, 1991, 1990, 1986, 1985, 1981, 1980, 1976, 1972, 1971, 1970, 1969, 1967, 1966, 1965, 1963, 1962, 1961, 1958, 1956, 1955, 1952, 1951, 1950, 1949, 1948, 1947, 1945, 1944, 1942, 1940, 1939, 1938, 1937, 1936, 1935, 1934, 1933, 1932, 1931, 1930, 1929, 1928, 1927, 1926, 1925, 1924, 1923, 1921, 1920
4326 CENTURY BLVD W	2014, 2010, 2006, 2004, 2003, 2001, 2000, 1999, 1996, 1995, 1992, 1991, 1990, 1986, 1985, 1981, 1980, 1976, 1975, 1972, 1971, 1970, 1969, 1967, 1966, 1965, 1964, 1963, 1962, 1961, 1958, 1957, 1956, 1955, 1954, 1952, 1951, 1950, 1949, 1948, 1947, 1946, 1945, 1944, 1942, 1940, 1939, 1938, 1937, 1936, 1935, 1934, 1933, 1932, 1931, 1930, 1929, 1928, 1927, 1926, 1925, 1924, 1923, 1921, 1920
4326 W 102ND ST	2014, 2010, 2006, 2004, 2003, 2000, 1999, 1996, 1995, 1992, 1991, 1990, 1986, 1985, 1981, 1980, 1976, 1972, 1971, 1970, 1969, 1967, 1966, 1965, 1963, 1962, 1961, 1958, 1956, 1955, 1952, 1951, 1949, 1948, 1947, 1945, 1944, 1942, 1940, 1939, 1938, 1937, 1936, 1935, 1934, 1933, 1932, 1931, 1930, 1929, 1928, 1927, 1926, 1925, 1924, 1923, 1921, 1920

FINDINGS

Address Researched	Address Not Identified in Research Source
4326 W 103RD ST	2014, 2010, 2006, 2004, 2003, 2000, 1999, 1996, 1995, 1992, 1991, 1990, 1986, 1985, 1981, 1980, 1976, 1972, 1971, 1969, 1967, 1966, 1965, 1964, 1963, 1962, 1961, 1960, 1958, 1957, 1956, 1955, 1952, 1951, 1950, 1949, 1948, 1947, 1945, 1944, 1942, 1940, 1939, 1938, 1937, 1936, 1935, 1934, 1933, 1932, 1931, 1930, 1929, 1928, 1927, 1926, 1925, 1924, 1923, 1921, 1920
4326 W 105TH ST	2014, 2010, 2006, 2004, 2003, 2000, 1999, 1996, 1992, 1991, 1990, 1986, 1985, 1981, 1976, 1972, 1971, 1969, 1967, 1966, 1965, 1963, 1962, 1961, 1960, 1958, 1956, 1955, 1952, 1951, 1949, 1948, 1947, 1945, 1944, 1942, 1940, 1939, 1938, 1937, 1936, 1935, 1934, 1933, 1932, 1931, 1930, 1929, 1928, 1927, 1926, 1925, 1924, 1923, 1921, 1920
4326 W CENTURY BLVD	2014, 2010, 2006, 2004, 2003, 2001, 2000, 1999, 1996, 1995, 1992, 1991, 1990, 1986, 1985, 1981, 1980, 1976, 1975, 1972, 1971, 1970, 1969, 1967, 1966, 1965, 1964, 1963, 1962, 1961, 1958, 1956, 1955, 1952, 1951, 1949, 1948, 1947, 1946, 1945, 1944, 1942, 1940, 1939, 1938, 1937, 1936, 1935, 1934, 1933, 1932, 1931, 1930, 1929, 1928, 1927, 1926, 1925, 1924, 1923, 1921, 1920
4327 W 102ND ST	2014, 2010, 2006, 2004, 2003, 2000, 1999, 1996, 1995, 1992, 1991, 1990, 1986, 1985, 1981, 1980, 1976, 1972, 1971, 1969, 1967, 1966, 1965, 1963, 1962, 1961, 1958, 1956, 1955, 1954, 1952, 1951, 1949, 1948, 1947, 1946, 1945, 1944, 1942, 1940, 1939, 1938, 1937, 1936, 1935, 1934, 1933, 1932, 1931, 1930, 1929, 1928, 1927, 1926, 1925, 1924, 1923, 1921, 1920
4327 W 105TH ST	2014, 2010, 2006, 2004, 2003, 2000, 1999, 1996, 1995, 1992, 1991, 1990, 1986, 1985, 1981, 1980, 1976, 1975, 1972, 1971, 1970, 1969, 1967, 1966, 1965, 1963, 1962, 1961, 1958, 1956, 1955, 1952, 1951, 1949, 1948, 1947, 1945, 1944, 1942, 1940, 1939, 1938, 1937, 1936, 1935, 1934, 1933, 1932, 1931, 1930, 1929, 1928, 1927, 1926, 1925, 1924, 1923, 1921, 1920
4328 W 101ST ST	2014, 2010, 2006, 2004, 2003, 2000, 1999, 1996, 1995, 1992, 1991, 1990, 1986, 1985, 1981, 1980, 1976, 1972, 1971, 1969, 1967, 1966, 1965, 1964, 1963, 1962, 1961, 1958, 1956, 1955, 1952, 1951, 1950, 1949, 1948, 1947, 1946, 1945, 1944, 1942, 1940, 1939, 1938, 1937, 1936, 1935, 1934, 1933, 1932, 1931, 1930, 1929, 1928, 1927, 1926, 1925, 1924, 1923, 1921, 1920
4328 W 103RD ST	2014, 2010, 2006, 2004, 2003, 2000, 1999, 1996, 1992, 1991, 1990, 1986, 1985, 1981, 1980, 1976, 1972, 1971, 1969, 1967, 1966, 1965, 1964, 1963, 1962, 1961, 1960, 1958, 1956, 1955, 1954, 1952, 1951, 1950, 1949, 1948, 1947, 1946, 1945, 1944, 1942, 1940, 1939, 1938, 1937, 1936, 1935, 1934, 1933, 1932, 1931, 1930, 1929, 1928, 1927, 1926, 1925, 1924, 1923, 1921, 1920
4328 W 104TH ST	2014, 2010, 2006, 2004, 2003, 1999, 1996, 1995, 1992, 1991, 1990, 1986, 1985, 1981, 1980, 1976, 1975, 1972, 1971, 1970, 1969, 1967, 1966, 1965, 1963, 1962, 1961, 1958, 1956, 1955, 1952, 1951, 1950, 1949, 1948, 1947, 1945, 1944, 1942, 1940, 1939, 1938, 1937, 1936, 1935, 1934, 1933, 1932, 1931, 1930, 1929, 1928, 1927, 1926, 1925, 1924, 1923, 1921, 1920
4328 W 106TH ST	2014, 2010, 2006, 2004, 2003, 2000, 1999, 1996, 1992, 1991, 1986, 1985, 1981, 1980, 1976, 1975, 1972, 1971, 1970, 1969, 1967, 1966, 1965, 1963, 1962, 1961, 1958, 1956, 1955, 1952, 1951, 1949, 1948, 1947, 1946, 1945, 1944, 1942, 1940, 1939, 1938, 1937, 1936, 1935, 1934, 1933, 1932, 1931, 1930, 1929, 1928, 1927, 1926, 1925, 1924, 1923, 1921, 1920
4329 W 101ST ST	2014, 2010, 2006, 2004, 2003, 2001, 2000, 1999, 1996, 1995, 1992, 1991, 1990, 1986, 1985, 1981, 1980, 1976, 1975, 1972, 1971, 1970, 1969, 1967, 1966, 1965, 1964, 1963, 1962, 1961, 1958, 1956, 1955, 1952, 1951, 1949, 1948, 1947, 1945, 1944, 1942, 1940, 1939, 1938, 1937, 1936, 1935, 1934, 1933, 1932, 1931, 1930, 1929, 1928, 1927, 1926, 1925, 1924, 1923, 1921, 1920
4329 W 102ND ST	2014, 2010, 2006, 2004, 2003, 2000, 1999, 1996, 1995, 1992, 1991, 1990, 1986, 1985, 1981, 1980, 1976, 1972, 1971, 1970, 1969, 1967, 1966, 1965, 1963, 1962, 1961, 1958, 1957, 1956, 1955, 1952, 1951, 1950, 1949, 1948, 1947, 1946, 1945, 1944, 1942, 1940, 1939, 1938, 1937, 1936, 1935, 1934, 1933, 1932, 1931, 1930, 1929, 1928, 1927, 1926, 1925, 1924, 1923, 1921, 1920

FINDINGS

Address Researched	Address Not Identified in Research Source
4329 W 104TH ST	2014, 2010, 2006, 2004, 2003, 2000, 1999, 1996, 1995, 1992, 1991, 1990, 1986, 1985, 1981, 1976, 1972, 1971, 1970, 1969, 1967, 1966, 1965, 1963, 1962, 1961, 1958, 1956, 1955, 1952, 1951, 1949, 1948, 1947, 1945, 1944, 1942, 1940, 1939, 1938, 1937, 1936, 1935, 1934, 1933, 1932, 1931, 1930, 1929, 1928, 1927, 1926, 1925, 1924, 1923, 1921, 1920
4329 W 105TH ST	2014, 2010, 2006, 2004, 2003, 2000, 1999, 1996, 1995, 1992, 1991, 1990, 1986, 1985, 1981, 1980, 1976, 1975, 1972, 1971, 1970, 1969, 1967, 1966, 1965, 1963, 1962, 1961, 1960, 1958, 1956, 1955, 1952, 1951, 1949, 1948, 1947, 1945, 1944, 1942, 1940, 1939, 1938, 1937, 1936, 1935, 1934, 1933, 1932, 1931, 1930, 1929, 1928, 1927, 1926, 1925, 1924, 1923, 1921, 1920
4329 W 106TH ST	2014, 2010, 2006, 2004, 2003, 1999, 1996, 1995, 1992, 1991, 1990, 1986, 1985, 1981, 1980, 1976, 1975, 1972, 1971, 1970, 1969, 1967, 1966, 1965, 1964, 1963, 1962, 1961, 1960, 1958, 1957, 1956, 1955, 1954, 1952, 1951, 1950, 1949, 1948, 1947, 1946, 1945, 1944, 1942, 1940, 1939, 1938, 1937, 1936, 1935, 1934, 1933, 1932, 1931, 1930, 1929, 1928, 1927, 1926, 1925, 1924, 1923, 1921, 1920
433 E 98TH ST	2014, 2010, 2006, 2004, 2003, 1999, 1996, 1995, 1992, 1991, 1986, 1985, 1981, 1980, 1976, 1975, 1972, 1971, 1969, 1967, 1966, 1965, 1963, 1962, 1961, 1958, 1956, 1955, 1952, 1951, 1949, 1948, 1947, 1945, 1944, 1942, 1940, 1939, 1938, 1937, 1936, 1935, 1934, 1933, 1932, 1931, 1930, 1929, 1928, 1927, 1926, 1925, 1924, 1923, 1921, 1920
433 E 99TH ST	2014, 2010, 2006, 2004, 2003, 2000, 1999, 1996, 1995, 1992, 1991, 1990, 1986, 1985, 1981, 1980, 1976, 1975, 1972, 1971, 1969, 1967, 1966, 1965, 1963, 1962, 1961, 1960, 1958, 1957, 1956, 1955, 1954, 1952, 1951, 1950, 1949, 1948, 1947, 1946, 1945, 1944, 1942, 1940, 1939, 1938, 1937, 1936, 1935, 1934, 1933, 1932, 1931, 1930, 1929, 1928, 1927, 1926, 1925, 1924, 1923, 1921, 1920
433 E 99th St	2010, 2006, 2004, 2003, 2001, 2000, 1999, 1996, 1995, 1992, 1991, 1990, 1986, 1985, 1981, 1980, 1976, 1975, 1972, 1971, 1970, 1969, 1967, 1966, 1965, 1964, 1963, 1962, 1961, 1960, 1958, 1957, 1956, 1955, 1954, 1952, 1951, 1950, 1949, 1948, 1947, 1946, 1945, 1944, 1942, 1940, 1939, 1938, 1937, 1936, 1935, 1934, 1933, 1932, 1931, 1930, 1929, 1928, 1927, 1926, 1925, 1924, 1923, 1921, 1920
433 E 99th St	2010, 2006, 2004, 2003, 2001, 2000, 1999, 1996, 1995, 1992, 1991, 1990, 1986, 1985, 1981, 1980, 1976, 1975, 1972, 1971, 1970, 1969, 1967, 1966, 1965, 1964, 1963, 1962, 1961, 1960, 1958, 1957, 1956, 1955, 1954, 1952, 1951, 1950, 1949, 1948, 1947, 1946, 1945, 1944, 1942, 1940, 1939, 1938, 1937, 1936, 1935, 1934, 1933, 1932, 1931, 1930, 1929, 1928, 1927, 1926, 1925, 1924, 1923, 1921, 1920
433 E HARDY	2014, 2010, 2006, 2004, 2003, 2001, 2000, 1999, 1996, 1995, 1992, 1991, 1990, 1986, 1985, 1980, 1976, 1975, 1972, 1971, 1970, 1969, 1967, 1966, 1965, 1964, 1963, 1962, 1961, 1960, 1958, 1957, 1956, 1955, 1954, 1952, 1951, 1950, 1949, 1948, 1947, 1946, 1945, 1944, 1942, 1940, 1939, 1938, 1937, 1936, 1935, 1934, 1933, 1932, 1931, 1930, 1929, 1928, 1927, 1926, 1925, 1924, 1923, 1921, 1920
433 E HARDY ST	2014, 2010, 2006, 2004, 2003, 2001, 1999, 1996, 1995, 1992, 1991, 1986, 1985, 1981, 1976, 1972, 1971, 1969, 1967, 1966, 1965, 1964, 1963, 1962, 1961, 1958, 1956, 1955, 1952, 1951, 1949, 1948, 1947, 1946, 1945, 1944, 1942, 1939, 1938, 1937, 1936, 1935, 1934, 1933, 1932, 1931, 1930, 1929, 1928, 1927, 1926, 1925, 1924, 1923, 1921, 1920
433 E Hardy St	2014, 2006, 2004, 2003, 2001, 2000, 1999, 1996, 1995, 1992, 1991, 1990, 1986, 1985, 1981, 1980, 1976, 1975, 1972, 1971, 1970, 1969, 1967, 1966, 1965, 1964, 1963, 1962, 1961, 1960, 1958, 1957, 1956, 1955, 1954, 1952, 1951, 1950, 1949, 1948, 1947, 1946, 1945, 1944, 1942, 1940, 1939, 1938, 1937, 1936, 1935, 1934, 1933, 1932, 1931, 1930, 1929, 1928, 1927, 1926, 1925, 1924, 1923, 1921, 1920
433 E Hardy St	2014, 2006, 2004, 2003, 2001, 2000, 1999, 1996, 1995, 1992, 1991, 1990, 1986, 1985, 1981, 1980, 1976, 1975, 1972, 1971, 1970, 1969, 1967, 1966, 1965, 1964, 1963, 1962, 1961, 1960, 1958, 1957, 1956, 1955, 1954, 1952, 1951, 1950, 1949, 1948, 1947, 1946, 1945, 1944, 1942, 1940, 1939, 1938, 1937, 1936, 1935, 1934, 1933, 1932, 1931, 1930, 1929, 1928, 1927, 1926, 1925, 1924, 1923, 1921, 1920

FINDINGS

Address Researched	Address Not Identified in Research Source
4330 CENTURY BLVD W	2014, 2010, 2006, 2004, 2003, 2001, 1999, 1996, 1992, 1991, 1986, 1985, 1981, 1976, 1972, 1971, 1970, 1969, 1967, 1966, 1965, 1964, 1963, 1962, 1961, 1960, 1958, 1957, 1956, 1955, 1954, 1952, 1951, 1950, 1949, 1948, 1947, 1946, 1945, 1944, 1942, 1940, 1939, 1938, 1937, 1936, 1935, 1934, 1933, 1932, 1931, 1930, 1929, 1928, 1927, 1926, 1925, 1924, 1923, 1921, 1920
4330 W 104TH ST	2014, 2010, 2006, 2004, 2003, 1999, 1996, 1995, 1992, 1991, 1990, 1986, 1985, 1981, 1976, 1972, 1971, 1970, 1969, 1967, 1966, 1965, 1964, 1963, 1962, 1961, 1958, 1957, 1956, 1955, 1954, 1952, 1951, 1949, 1948, 1947, 1946, 1945, 1944, 1942, 1940, 1939, 1938, 1937, 1936, 1935, 1934, 1933, 1932, 1931, 1930, 1929, 1928, 1927, 1926, 1925, 1924, 1923, 1921, 1920
4330 W 104th St	2006, 2004, 2003, 2001, 2000, 1999, 1996, 1995, 1992, 1991, 1990, 1986, 1985, 1981, 1980, 1976, 1975, 1972, 1971, 1970, 1969, 1967, 1966, 1965, 1964, 1963, 1962, 1961, 1960, 1958, 1957, 1956, 1955, 1954, 1952, 1951, 1950, 1949, 1948, 1947, 1946, 1945, 1944, 1942, 1940, 1939, 1938, 1937, 1936, 1935, 1934, 1933, 1932, 1931, 1930, 1929, 1928, 1927, 1926, 1925, 1924, 1923, 1921, 1920
4330 W 104th St	2006, 2004, 2003, 2001, 2000, 1999, 1996, 1995, 1992, 1991, 1990, 1986, 1985, 1981, 1980, 1976, 1975, 1972, 1971, 1970, 1969, 1967, 1966, 1965, 1964, 1963, 1962, 1961, 1960, 1958, 1957, 1956, 1955, 1954, 1952, 1951, 1950, 1949, 1948, 1947, 1946, 1945, 1944, 1942, 1940, 1939, 1938, 1937, 1936, 1935, 1934, 1933, 1932, 1931, 1930, 1929, 1928, 1927, 1926, 1925, 1924, 1923, 1921, 1920
4330 W 105TH ST	2014, 2010, 2006, 2004, 2003, 2000, 1999, 1996, 1995, 1992, 1991, 1986, 1985, 1981, 1976, 1972, 1971, 1969, 1967, 1966, 1965, 1963, 1962, 1961, 1958, 1956, 1955, 1952, 1951, 1949, 1948, 1947, 1945, 1944, 1942, 1940, 1939, 1938, 1937, 1936, 1935, 1934, 1933, 1932, 1931, 1930, 1929, 1928, 1927, 1926, 1925, 1924, 1923, 1921, 1920
4330 W CENTURY BLVD	2014, 2010, 2006, 2004, 2003, 2000, 1999, 1996, 1995, 1992, 1991, 1985, 1980, 1975, 1972, 1971, 1970, 1969, 1966, 1965, 1963, 1961, 1958, 1956, 1955, 1952, 1951, 1950, 1949, 1948, 1947, 1946, 1945, 1944, 1942, 1940, 1939, 1938, 1937, 1936, 1935, 1934, 1933, 1932, 1931, 1930, 1929, 1928, 1927, 1926, 1925, 1924, 1923, 1921, 1920
4330 W Century Blvd	2006, 2004, 2003, 2001, 2000, 1999, 1996, 1995, 1992, 1991, 1990, 1986, 1985, 1981, 1980, 1976, 1975, 1972, 1971, 1970, 1969, 1967, 1966, 1965, 1964, 1963, 1962, 1961, 1960, 1958, 1957, 1956, 1955, 1954, 1952, 1951, 1950, 1949, 1948, 1947, 1946, 1945, 1944, 1942, 1940, 1939, 1938, 1937, 1936, 1935, 1934, 1933, 1932, 1931, 1930, 1929, 1928, 1927, 1926, 1925, 1924, 1923, 1921, 1920
4330 W Century Blvd	2006, 2004, 2003, 2001, 2000, 1999, 1996, 1995, 1992, 1991, 1990, 1986, 1985, 1981, 1980, 1976, 1975, 1972, 1971, 1970, 1969, 1967, 1966, 1965, 1964, 1963, 1962, 1961, 1960, 1958, 1957, 1956, 1955, 1954, 1952, 1951, 1950, 1949, 1948, 1947, 1946, 1945, 1944, 1942, 1940, 1939, 1938, 1937, 1936, 1935, 1934, 1933, 1932, 1931, 1930, 1929, 1928, 1927, 1926, 1925, 1924, 1923, 1921, 1920
4331 CENTURY BLVD	2014, 2010, 2006, 2004, 2003, 2001, 2000, 1999, 1996, 1995, 1992, 1991, 1990, 1986, 1985, 1981, 1980, 1976, 1975, 1972, 1971, 1970, 1969, 1967, 1966, 1965, 1964, 1963, 1962, 1961, 1960, 1958, 1957, 1956, 1955, 1954, 1952, 1951, 1950, 1949, 1948, 1947, 1945, 1944, 1942, 1940, 1939, 1938, 1937, 1936, 1934, 1933, 1932, 1931, 1930, 1929, 1928, 1927, 1926, 1925, 1924, 1923, 1921, 1920
4331 CENTURY BLVD W	2014, 2010, 2006, 2004, 2003, 2001, 1999, 1996, 1992, 1991, 1986, 1985, 1981, 1976, 1972, 1971, 1970, 1969, 1967, 1966, 1965, 1964, 1963, 1962, 1961, 1958, 1957, 1956, 1955, 1954, 1952, 1951, 1950, 1949, 1948, 1947, 1946, 1945, 1944, 1942, 1940, 1939, 1938, 1937, 1936, 1935, 1934, 1933, 1932, 1931, 1930, 1929, 1928, 1927, 1926, 1925, 1924, 1923, 1921, 1920
4331 W 101ST ST	2014, 2010, 2006, 2004, 2003, 2001, 2000, 1999, 1996, 1995, 1992, 1991, 1990, 1986, 1985, 1981, 1980, 1976, 1975, 1972, 1971, 1970, 1969, 1967, 1966, 1965, 1964, 1963, 1962, 1961, 1960, 1958, 1957, 1956, 1955, 1952, 1951, 1950, 1949, 1948, 1947, 1946, 1945, 1944, 1942, 1940, 1939, 1938, 1937, 1936, 1935, 1934, 1933, 1932, 1931, 1930, 1929, 1928, 1927, 1926, 1925, 1924, 1923, 1921, 1920

FINDINGS

Address Researched	Address Not Identified in Research Source
4331 W 102ND ST	2014, 2010, 2006, 2004, 2003, 2000, 1999, 1996, 1995, 1992, 1991, 1990, 1986, 1985, 1981, 1980, 1976, 1975, 1972, 1971, 1970, 1969, 1967, 1966, 1965, 1964, 1963, 1962, 1961, 1958, 1956, 1955, 1954, 1952, 1951, 1950, 1949, 1948, 1947, 1946, 1945, 1944, 1942, 1940, 1939, 1938, 1937, 1936, 1935, 1934, 1933, 1932, 1931, 1930, 1929, 1928, 1927, 1926, 1925, 1924, 1923, 1921, 1920
4331 W 103RD ST	2014, 2010, 2006, 2004, 2003, 2000, 1999, 1996, 1992, 1991, 1990, 1986, 1985, 1981, 1980, 1976, 1975, 1972, 1971, 1970, 1969, 1967, 1966, 1965, 1964, 1963, 1962, 1961, 1958, 1956, 1955, 1952, 1951, 1949, 1948, 1947, 1945, 1944, 1942, 1940, 1939, 1938, 1937, 1936, 1935, 1934, 1933, 1932, 1931, 1930, 1929, 1928, 1927, 1926, 1925, 1924, 1923, 1921, 1920
4331 W 104TH ST	2014, 2010, 2006, 2004, 2003, 1999, 1996, 1995, 1992, 1991, 1990, 1986, 1985, 1981, 1980, 1976, 1975, 1972, 1971, 1970, 1969, 1967, 1966, 1965, 1964, 1963, 1962, 1961, 1960, 1958, 1957, 1956, 1955, 1954, 1952, 1951, 1950, 1949, 1948, 1947, 1946, 1945, 1944, 1942, 1940, 1939, 1938, 1937, 1936, 1935, 1934, 1933, 1932, 1931, 1930, 1929, 1928, 1927, 1926, 1925, 1924, 1923, 1921, 1920
4331 W 106TH ST	2014, 2010, 2006, 2004, 2003, 1999, 1996, 1995, 1992, 1991, 1990, 1986, 1985, 1981, 1980, 1976, 1975, 1972, 1971, 1970, 1969, 1967, 1966, 1965, 1964, 1963, 1962, 1961, 1960, 1958, 1957, 1956, 1955, 1954, 1952, 1951, 1950, 1949, 1948, 1947, 1946, 1945, 1944, 1942, 1940, 1939, 1938, 1937, 1936, 1935, 1934, 1933, 1932, 1931, 1930, 1929, 1928, 1927, 1926, 1925, 1924, 1923, 1921, 1920
4331 W CENTURY BLVD	2014, 2010, 2006, 2004, 2003, 2000, 1999, 1996, 1995, 1992, 1991, 1990, 1986, 1985, 1981, 1980, 1976, 1975, 1972, 1971, 1970, 1969, 1967, 1966, 1965, 1963, 1962, 1961, 1958, 1956, 1955, 1952, 1951, 1949, 1948, 1947, 1946, 1945, 1944, 1942, 1940, 1939, 1938, 1937, 1936, 1935, 1934, 1933, 1932, 1931, 1930, 1929, 1928, 1927, 1926, 1925, 1924, 1923, 1921, 1920
4331 W Century Blvd	2006, 2004, 2003, 2001, 2000, 1999, 1996, 1995, 1992, 1991, 1990, 1986, 1985, 1981, 1980, 1976, 1975, 1972, 1971, 1970, 1969, 1967, 1966, 1965, 1964, 1963, 1962, 1961, 1960, 1958, 1957, 1956, 1955, 1954, 1952, 1951, 1950, 1949, 1948, 1947, 1946, 1945, 1944, 1942, 1940, 1939, 1938, 1937, 1936, 1935, 1934, 1933, 1932, 1931, 1930, 1929, 1928, 1927, 1926, 1925, 1924, 1923, 1921, 1920
4331 W Century Blvd	2006, 2004, 2003, 2001, 2000, 1999, 1996, 1995, 1992, 1991, 1990, 1986, 1985, 1981, 1980, 1976, 1975, 1972, 1971, 1970, 1969, 1967, 1966, 1965, 1964, 1963, 1962, 1961, 1960, 1958, 1957, 1956, 1955, 1954, 1952, 1951, 1950, 1949, 1948, 1947, 1946, 1945, 1944, 1942, 1940, 1939, 1938, 1937, 1936, 1935, 1934, 1933, 1932, 1931, 1930, 1929, 1928, 1927, 1926, 1925, 1924, 1923, 1921, 1920
4332 W 102ND ST	2014, 2010, 2006, 2004, 2003, 2000, 1999, 1996, 1995, 1992, 1991, 1990, 1986, 1985, 1981, 1980, 1976, 1975, 1972, 1971, 1969, 1967, 1966, 1965, 1963, 1962, 1961, 1958, 1956, 1955, 1954, 1952, 1951, 1950, 1949, 1948, 1947, 1946, 1945, 1944, 1942, 1940, 1939, 1938, 1937, 1936, 1935, 1934, 1933, 1932, 1931, 1930, 1929, 1928, 1927, 1926, 1925, 1924, 1923, 1921, 1920
4332 W 103RD ST	2014, 2010, 2006, 2004, 2003, 2000, 1999, 1996, 1995, 1992, 1991, 1990, 1986, 1985, 1981, 1980, 1976, 1975, 1972, 1971, 1970, 1969, 1967, 1966, 1965, 1963, 1962, 1961, 1958, 1956, 1955, 1954, 1952, 1951, 1950, 1949, 1948, 1947, 1946, 1945, 1944, 1942, 1940, 1939, 1938, 1937, 1936, 1935, 1934, 1933, 1932, 1931, 1930, 1929, 1928, 1927, 1926, 1925, 1924, 1923, 1921, 1920
4332 W 104TH ST	2014, 2010, 2006, 2004, 2003, 2000, 1999, 1996, 1995, 1992, 1991, 1990, 1986, 1985, 1981, 1976, 1975, 1972, 1971, 1970, 1969, 1967, 1966, 1965, 1963, 1962, 1961, 1958, 1956, 1955, 1954, 1952, 1951, 1950, 1949, 1948, 1947, 1946, 1945, 1944, 1942, 1940, 1939, 1938, 1937, 1936, 1935, 1934, 1933, 1932, 1931, 1930, 1929, 1928, 1927, 1926, 1925, 1924, 1923, 1921, 1920
10421 S PRAIRIE AVE	2014, 2010, 2006, 2004, 2003, 1999, 1996, 1992, 1991, 1986, 1985, 1981, 1976, 1972, 1971, 1970, 1969, 1967, 1966, 1965, 1964, 1963, 1962, 1961, 1960, 1958, 1957, 1956, 1955, 1954, 1952, 1951, 1950, 1949, 1948, 1947, 1946, 1945, 1944, 1942, 1940, 1939, 1938, 1937, 1936, 1935, 1934, 1933, 1932, 1931, 1930, 1929, 1928, 1927, 1926, 1925, 1924, 1923, 1921, 1920

FINDINGS

Address Researched	Address Not Identified in Research Source
10421 S Prairie Ave	2006, 2004, 2003, 2001, 2000, 1999, 1996, 1995, 1992, 1991, 1990, 1986, 1985, 1981, 1980, 1976, 1975, 1972, 1971, 1970, 1969, 1967, 1966, 1965, 1964, 1963, 1962, 1961, 1960, 1958, 1957, 1956, 1955, 1954, 1952, 1951, 1950, 1949, 1948, 1947, 1946, 1945, 1944, 1942, 1940, 1939, 1938, 1937, 1936, 1935, 1934, 1933, 1932, 1931, 1930, 1929, 1928, 1927, 1926, 1925, 1924, 1923, 1921, 1920
10421 S Prairie Ave	2006, 2004, 2003, 2001, 2000, 1999, 1996, 1995, 1992, 1991, 1990, 1986, 1985, 1981, 1980, 1976, 1975, 1972, 1971, 1970, 1969, 1967, 1966, 1965, 1964, 1963, 1962, 1961, 1960, 1958, 1957, 1956, 1955, 1954, 1952, 1951, 1950, 1949, 1948, 1947, 1946, 1945, 1944, 1942, 1940, 1939, 1938, 1937, 1936, 1935, 1934, 1933, 1932, 1931, 1930, 1929, 1928, 1927, 1926, 1925, 1924, 1923, 1921, 1920
10422 PRAIRIE AVE	2014, 2010, 2006, 2004, 2003, 2001, 2000, 1999, 1996, 1995, 1992, 1991, 1990, 1986, 1985, 1981, 1980, 1976, 1975, 1972, 1971, 1970, 1969, 1967, 1966, 1965, 1964, 1963, 1962, 1961, 1960, 1958, 1957, 1956, 1955, 1954, 1952, 1951, 1949, 1948, 1947, 1946, 1945, 1944, 1942, 1940, 1939, 1938, 1937, 1936, 1935, 1934, 1933, 1932, 1931, 1930, 1929, 1928, 1927, 1926, 1925, 1924, 1923, 1921, 1920
10422 PRAIRIE AVE S	2014, 2010, 2006, 2004, 2003, 2001, 2000, 1999, 1996, 1995, 1992, 1991, 1990, 1986, 1985, 1981, 1980, 1976, 1975, 1972, 1971, 1969, 1967, 1966, 1965, 1964, 1963, 1962, 1961, 1960, 1958, 1957, 1956, 1955, 1954, 1952, 1951, 1950, 1949, 1948, 1947, 1946, 1945, 1944, 1942, 1940, 1939, 1938, 1937, 1936, 1935, 1934, 1933, 1932, 1931, 1930, 1929, 1928, 1927, 1926, 1925, 1924, 1923, 1921, 1920
10422 S PRAIRIE AVE	2014, 2010, 2006, 2004, 2003, 1999, 1996, 1992, 1991, 1986, 1985, 1981, 1976, 1975, 1972, 1971, 1970, 1969, 1967, 1966, 1965, 1964, 1963, 1962, 1961, 1960, 1958, 1957, 1956, 1955, 1954, 1952, 1951, 1950, 1949, 1948, 1947, 1946, 1945, 1944, 1942, 1940, 1939, 1938, 1937, 1936, 1935, 1934, 1933, 1932, 1931, 1930, 1929, 1928, 1927, 1926, 1925, 1924, 1923, 1921, 1920
10422 S Prairie Ave	2006, 2004, 2003, 2001, 2000, 1999, 1996, 1995, 1992, 1991, 1990, 1986, 1985, 1981, 1980, 1976, 1975, 1972, 1971, 1970, 1969, 1967, 1966, 1965, 1964, 1963, 1962, 1961, 1960, 1958, 1957, 1956, 1955, 1954, 1952, 1951, 1950, 1949, 1948, 1947, 1946, 1945, 1944, 1942, 1940, 1939, 1938, 1937, 1936, 1935, 1934, 1933, 1932, 1931, 1930, 1929, 1928, 1927, 1926, 1925, 1924, 1923, 1921, 1920
10422 S Prairie Ave	2006, 2004, 2003, 2001, 2000, 1999, 1996, 1995, 1992, 1991, 1990, 1986, 1985, 1981, 1980, 1976, 1975, 1972, 1971, 1970, 1969, 1967, 1966, 1965, 1964, 1963, 1962, 1961, 1960, 1958, 1957, 1956, 1955, 1954, 1952, 1951, 1950, 1949, 1948, 1947, 1946, 1945, 1944, 1942, 1940, 1939, 1938, 1937, 1936, 1935, 1934, 1933, 1932, 1931, 1930, 1929, 1928, 1927, 1926, 1925, 1924, 1923, 1921, 1920
10423 DOTY AVE	2014, 2010, 2006, 2004, 2003, 2000, 1999, 1996, 1995, 1992, 1991, 1990, 1986, 1985, 1981, 1980, 1976, 1975, 1972, 1971, 1970, 1969, 1967, 1966, 1963, 1962, 1961, 1958, 1956, 1955, 1952, 1951, 1949, 1948, 1947, 1945, 1944, 1942, 1940, 1939, 1938, 1937, 1936, 1935, 1934, 1933, 1932, 1931, 1930, 1929, 1928, 1927, 1926, 1925, 1924, 1923, 1921, 1920
10423 FREEMAN AVE	2014, 2010, 2006, 2004, 2003, 2001, 2000, 1999, 1996, 1995, 1992, 1991, 1990, 1986, 1985, 1981, 1980, 1976, 1975, 1972, 1971, 1970, 1969, 1967, 1966, 1965, 1964, 1963, 1962, 1961, 1958, 1957, 1956, 1955, 1954, 1952, 1951, 1950, 1949, 1948, 1947, 1946, 1945, 1944, 1942, 1940, 1939, 1938, 1937, 1936, 1935, 1934, 1933, 1932, 1931, 1930, 1929, 1928, 1927, 1926, 1925, 1924, 1923, 1921, 1920
10423 S FREEMAN AVE	2014, 2010, 2006, 2004, 2003, 2001, 2000, 1999, 1996, 1995, 1992, 1991, 1990, 1986, 1985, 1981, 1980, 1976, 1972, 1971, 1970, 1969, 1967, 1966, 1965, 1964, 1963, 1962, 1961, 1960, 1958, 1957, 1956, 1955, 1954, 1952, 1951, 1950, 1949, 1948, 1947, 1946, 1945, 1944, 1942, 1940, 1939, 1938, 1937, 1936, 1935, 1934, 1933, 1932, 1931, 1930, 1929, 1928, 1927, 1926, 1925, 1924, 1923, 1921, 1920
10424 PRAIRIE AVE	2014, 2010, 2006, 2004, 2003, 2001, 1999, 1996, 1995, 1992, 1991, 1990, 1986, 1985, 1981, 1980, 1976, 1975, 1972, 1971, 1970, 1969, 1967, 1966, 1964, 1963, 1962, 1961, 1960, 1958, 1957, 1956, 1955, 1954, 1952, 1951, 1950, 1949, 1948, 1947, 1946, 1945, 1944, 1942, 1940, 1939, 1938, 1937, 1936, 1935, 1934, 1933, 1932, 1931, 1930, 1929, 1928, 1927, 1926, 1925, 1924, 1923, 1921, 1920

FINDINGS

Address Researched	Address Not Identified in Research Source
10424 PRAIRIE AVE S	2014, 2010, 2006, 2004, 2003, 2001, 2000, 1999, 1996, 1995, 1992, 1991, 1990, 1986, 1985, 1981, 1980, 1976, 1975, 1972, 1971, 1969, 1967, 1966, 1965, 1964, 1963, 1962, 1961, 1960, 1958, 1957, 1956, 1955, 1954, 1952, 1951, 1950, 1949, 1948, 1947, 1946, 1945, 1944, 1942, 1940, 1939, 1938, 1937, 1936, 1935, 1934, 1933, 1932, 1931, 1930, 1929, 1928, 1927, 1926, 1925, 1924, 1923, 1921, 1920
10424 S PRAIRIE AVE	2014, 2010, 2006, 2004, 2003, 2001, 2000, 1999, 1996, 1992, 1991, 1990, 1986, 1985, 1981, 1976, 1975, 1972, 1971, 1970, 1969, 1967, 1966, 1965, 1964, 1963, 1962, 1961, 1960, 1958, 1957, 1956, 1955, 1954, 1952, 1951, 1949, 1948, 1947, 1946, 1945, 1944, 1942, 1940, 1939, 1938, 1937, 1936, 1935, 1934, 1933, 1932, 1931, 1930, 1929, 1928, 1927, 1926, 1925, 1924, 1923, 1921, 1920
10424 S Prairie Ave	2014, 2006, 2004, 2003, 2001, 2000, 1999, 1996, 1995, 1992, 1991, 1990, 1986, 1985, 1981, 1980, 1976, 1975, 1972, 1971, 1970, 1969, 1967, 1966, 1965, 1964, 1963, 1962, 1961, 1960, 1958, 1957, 1956, 1955, 1954, 1952, 1951, 1950, 1949, 1948, 1947, 1946, 1945, 1944, 1942, 1940, 1939, 1938, 1937, 1936, 1935, 1934, 1933, 1932, 1931, 1930, 1929, 1928, 1927, 1926, 1925, 1924, 1923, 1921, 1920
10424 S Prairie Ave	2014, 2006, 2004, 2003, 2001, 2000, 1999, 1996, 1995, 1992, 1991, 1990, 1986, 1985, 1981, 1980, 1976, 1975, 1972, 1971, 1970, 1969, 1967, 1966, 1965, 1964, 1963, 1962, 1961, 1960, 1958, 1957, 1956, 1955, 1954, 1952, 1951, 1950, 1949, 1948, 1947, 1946, 1945, 1944, 1942, 1940, 1939, 1938, 1937, 1936, 1935, 1934, 1933, 1932, 1931, 1930, 1929, 1928, 1927, 1926, 1925, 1924, 1923, 1921, 1920
10425 FREEMAN AVE	2014, 2010, 2006, 2004, 2003, 2001, 2000, 1999, 1996, 1995, 1992, 1991, 1990, 1986, 1985, 1981, 1980, 1976, 1975, 1972, 1971, 1970, 1969, 1967, 1966, 1965, 1963, 1962, 1961, 1958, 1956, 1955, 1952, 1951, 1949, 1948, 1947, 1945, 1944, 1942, 1940, 1939, 1938, 1937, 1936, 1935, 1934, 1933, 1932, 1931, 1930, 1929, 1928, 1927, 1926, 1925, 1924, 1923, 1921, 1920
10425 S FREEMAN AVE	2014, 2010, 2006, 2004, 2003, 2000, 1999, 1996, 1995, 1992, 1991, 1986, 1985, 1981, 1980, 1976, 1972, 1971, 1969, 1967, 1966, 1965, 1964, 1963, 1962, 1961, 1960, 1958, 1957, 1956, 1955, 1954, 1952, 1951, 1950, 1949, 1948, 1947, 1946, 1945, 1944, 1942, 1940, 1939, 1938, 1937, 1936, 1935, 1934, 1933, 1932, 1931, 1930, 1929, 1928, 1927, 1926, 1925, 1924, 1923, 1921, 1920
10427 FREEMAN AVE	2014, 2010, 2006, 2004, 2003, 2001, 2000, 1999, 1996, 1995, 1992, 1991, 1990, 1986, 1985, 1981, 1980, 1976, 1975, 1972, 1971, 1970, 1969, 1967, 1966, 1965, 1964, 1963, 1962, 1961, 1958, 1957, 1956, 1955, 1954, 1952, 1951, 1950, 1949, 1948, 1947, 1946, 1945, 1944, 1942, 1940, 1939, 1938, 1937, 1936, 1935, 1934, 1933, 1932, 1931, 1930, 1929, 1928, 1927, 1926, 1925, 1924, 1923, 1921, 1920
10427 PRAIRIE AVE	2014, 2010, 2006, 2004, 2003, 2001, 2000, 1999, 1996, 1995, 1992, 1991, 1990, 1986, 1985, 1981, 1980, 1976, 1975, 1972, 1971, 1970, 1969, 1967, 1966, 1964, 1963, 1962, 1961, 1960, 1958, 1957, 1956, 1955, 1954, 1952, 1951, 1950, 1949, 1948, 1947, 1946, 1945, 1944, 1942, 1940, 1939, 1938, 1937, 1936, 1935, 1934, 1933, 1932, 1931, 1930, 1929, 1928, 1927, 1926, 1925, 1924, 1923, 1921, 1920
10427 PRAIRIE AVE S	2014, 2010, 2006, 2004, 2003, 2001, 2000, 1999, 1996, 1995, 1992, 1991, 1990, 1986, 1985, 1981, 1980, 1976, 1975, 1972, 1971, 1969, 1967, 1966, 1965, 1964, 1963, 1962, 1961, 1960, 1958, 1957, 1956, 1955, 1954, 1952, 1951, 1950, 1949, 1948, 1947, 1946, 1945, 1944, 1942, 1940, 1939, 1938, 1937, 1936, 1935, 1934, 1933, 1932, 1931, 1930, 1929, 1928, 1927, 1926, 1925, 1924, 1923, 1921, 1920
10427 S FREEMAN AVE	2014, 2010, 2006, 2004, 2003, 2000, 1999, 1996, 1995, 1992, 1991, 1986, 1985, 1981, 1976, 1972, 1971, 1969, 1967, 1966, 1965, 1964, 1963, 1962, 1961, 1960, 1958, 1957, 1956, 1955, 1954, 1952, 1951, 1950, 1949, 1948, 1947, 1946, 1945, 1944, 1942, 1940, 1939, 1938, 1937, 1936, 1935, 1934, 1933, 1932, 1931, 1930, 1929, 1928, 1927, 1926, 1925, 1924, 1923, 1921, 1920
10427 S PRAIRIE AVE	2014, 2010, 2006, 2004, 2003, 1999, 1996, 1992, 1991, 1986, 1985, 1981, 1976, 1972, 1971, 1970, 1969, 1967, 1966, 1965, 1964, 1963, 1962, 1961, 1960, 1958, 1957, 1956, 1955, 1954, 1952, 1951, 1950, 1949, 1948, 1947, 1946, 1945, 1944, 1942, 1940, 1939, 1938, 1937, 1936, 1935, 1934, 1933, 1932, 1931, 1930, 1929, 1928, 1927, 1926, 1925, 1924, 1923, 1921, 1920

FINDINGS

Address Researched	Address Not Identified in Research Source
10427 S Prairie Ave	2006, 2004, 2003, 2001, 2000, 1999, 1996, 1995, 1992, 1991, 1990, 1986, 1985, 1981, 1980, 1976, 1975, 1972, 1971, 1970, 1969, 1967, 1966, 1965, 1964, 1963, 1962, 1961, 1960, 1958, 1957, 1956, 1955, 1954, 1952, 1951, 1950, 1949, 1948, 1947, 1946, 1945, 1944, 1942, 1940, 1939, 1938, 1937, 1936, 1935, 1934, 1933, 1932, 1931, 1930, 1929, 1928, 1927, 1926, 1925, 1924, 1923, 1921, 1920
10427 S Prairie Ave	2006, 2004, 2003, 2001, 2000, 1999, 1996, 1995, 1992, 1991, 1990, 1986, 1985, 1981, 1980, 1976, 1975, 1972, 1971, 1970, 1969, 1967, 1966, 1965, 1964, 1963, 1962, 1961, 1960, 1958, 1957, 1956, 1955, 1954, 1952, 1951, 1950, 1949, 1948, 1947, 1946, 1945, 1944, 1942, 1940, 1939, 1938, 1937, 1936, 1935, 1934, 1933, 1932, 1931, 1930, 1929, 1928, 1927, 1926, 1925, 1924, 1923, 1921, 1920
10429 Doty Ave	2006, 2004, 2003, 2001, 2000, 1999, 1996, 1995, 1992, 1991, 1990, 1986, 1985, 1981, 1980, 1976, 1975, 1972, 1971, 1970, 1969, 1967, 1966, 1965, 1964, 1963, 1962, 1961, 1960, 1958, 1957, 1956, 1955, 1954, 1952, 1951, 1950, 1949, 1948, 1947, 1946, 1945, 1944, 1942, 1940, 1939, 1938, 1937, 1936, 1935, 1934, 1933, 1932, 1931, 1930, 1929, 1928, 1927, 1926, 1925, 1924, 1923, 1921, 1920
10429 Doty Ave	2006, 2004, 2003, 2001, 2000, 1999, 1996, 1995, 1992, 1991, 1990, 1986, 1985, 1981, 1980, 1976, 1975, 1972, 1971, 1970, 1969, 1967, 1966, 1965, 1964, 1963, 1962, 1961, 1960, 1958, 1957, 1956, 1955, 1954, 1952, 1951, 1950, 1949, 1948, 1947, 1946, 1945, 1944, 1942, 1940, 1939, 1938, 1937, 1936, 1935, 1934, 1933, 1932, 1931, 1930, 1929, 1928, 1927, 1926, 1925, 1924, 1923, 1921, 1920
10429 DOTY AVE	2014, 2010, 2006, 2004, 2003, 2000, 1999, 1996, 1995, 1992, 1991, 1986, 1985, 1981, 1980, 1976, 1975, 1972, 1971, 1969, 1967, 1966, 1963, 1962, 1961, 1958, 1956, 1955, 1952, 1951, 1950, 1949, 1948, 1947, 1945, 1944, 1942, 1940, 1939, 1938, 1937, 1936, 1935, 1934, 1933, 1932, 1931, 1930, 1929, 1928, 1927, 1926, 1925, 1924, 1923, 1921, 1920
10429 S DOTY AVE	2014, 2010, 2006, 2004, 2003, 2001, 2000, 1999, 1996, 1995, 1992, 1991, 1990, 1986, 1985, 1981, 1980, 1976, 1975, 1972, 1971, 1970, 1969, 1967, 1966, 1965, 1964, 1963, 1962, 1961, 1960, 1958, 1957, 1956, 1955, 1954, 1952, 1951, 1949, 1948, 1947, 1946, 1945, 1944, 1942, 1940, 1939, 1938, 1937, 1936, 1935, 1934, 1933, 1932, 1931, 1930, 1929, 1928, 1927, 1926, 1925, 1924, 1923, 1921, 1920
10429 S FREEMAN AVE	2014, 2010, 2006, 2004, 2003, 2001, 2000, 1999, 1996, 1995, 1992, 1991, 1986, 1985, 1981, 1980, 1976, 1975, 1972, 1971, 1970, 1969, 1967, 1966, 1965, 1964, 1963, 1962, 1961, 1960, 1958, 1957, 1956, 1955, 1954, 1952, 1951, 1950, 1949, 1948, 1947, 1946, 1945, 1944, 1942, 1940, 1939, 1938, 1937, 1936, 1935, 1934, 1933, 1932, 1931, 1930, 1929, 1928, 1927, 1926, 1925, 1924, 1923, 1921, 1920
1043 LARCH	2014, 2010, 2006, 2004, 2003, 2001, 1999, 1996, 1992, 1991, 1986, 1985, 1981, 1980, 1976, 1972, 1971, 1969, 1967, 1966, 1965, 1964, 1963, 1962, 1961, 1960, 1958, 1957, 1956, 1955, 1954, 1952, 1951, 1950, 1949, 1948, 1947, 1946, 1945, 1944, 1942, 1940, 1939, 1938, 1937, 1936, 1935, 1934, 1933, 1932, 1931, 1930, 1929, 1928, 1927, 1926, 1925, 1924, 1923, 1921, 1920
1043 LARCH AVE	2014, 2010, 2006, 2004, 2003, 2001, 2000, 1999, 1996, 1995, 1992, 1991, 1990, 1986, 1985, 1981, 1980, 1976, 1975, 1972, 1971, 1970, 1969, 1967, 1966, 1965, 1963, 1962, 1961, 1958, 1956, 1955, 1952, 1951, 1949, 1948, 1947, 1946, 1945, 1944, 1942, 1940, 1939, 1938, 1937, 1936, 1935, 1934, 1933, 1932, 1931, 1930, 1929, 1928, 1927, 1926, 1925, 1924, 1923, 1921, 1920
1043 LARCH ST	2014, 2010, 2006, 2004, 2003, 2000, 1999, 1996, 1995, 1992, 1991, 1990, 1986, 1985, 1981, 1980, 1976, 1975, 1972, 1971, 1970, 1969, 1967, 1966, 1964, 1963, 1962, 1961, 1960, 1958, 1957, 1956, 1955, 1954, 1952, 1951, 1950, 1949, 1948, 1947, 1945, 1944, 1942, 1940, 1939, 1938, 1937, 1936, 1935, 1934, 1933, 1932, 1931, 1930, 1929, 1928, 1927, 1926, 1925, 1924, 1923, 1921, 1920
1043 OSAGE AVE S	2014, 2010, 2006, 2004, 2003, 2001, 2000, 1999, 1996, 1995, 1992, 1991, 1990, 1986, 1985, 1981, 1980, 1976, 1975, 1972, 1971, 1969, 1967, 1966, 1965, 1964, 1963, 1962, 1961, 1960, 1958, 1957, 1956, 1955, 1954, 1952, 1951, 1950, 1949, 1948, 1947, 1946, 1945, 1944, 1942, 1940, 1939, 1938, 1937, 1936, 1935, 1934, 1933, 1932, 1931, 1930, 1929, 1928, 1927, 1926, 1925, 1924, 1923, 1921, 1920

FINDINGS

Address Researched	Address Not Identified in Research Source
1043 S LARCH ST	2014, 2010, 2006, 2004, 2003, 2001, 2000, 1999, 1996, 1995, 1992, 1991, 1990, 1986, 1985, 1981, 1980, 1976, 1975, 1972, 1971, 1970, 1969, 1967, 1966, 1965, 1963, 1962, 1961, 1960, 1958, 1957, 1956, 1955, 1954, 1952, 1951, 1950, 1949, 1948, 1947, 1946, 1945, 1944, 1942, 1940, 1939, 1938, 1937, 1936, 1935, 1934, 1933, 1932, 1931, 1930, 1929, 1928, 1927, 1926, 1925, 1924, 1923, 1921, 1920
10430 PRAIRIE AVE	2014, 2010, 2006, 2004, 2003, 2001, 2000, 1999, 1996, 1995, 1992, 1991, 1990, 1986, 1985, 1981, 1980, 1976, 1975, 1972, 1971, 1970, 1969, 1967, 1966, 1964, 1963, 1962, 1961, 1960, 1958, 1957, 1956, 1955, 1954, 1952, 1951, 1950, 1949, 1948, 1947, 1946, 1945, 1944, 1942, 1940, 1939, 1938, 1937, 1936, 1935, 1934, 1933, 1932, 1931, 1930, 1929, 1928, 1927, 1926, 1925, 1924, 1923, 1921, 1920
10430 S PRAIRIE AVE	2014, 2010, 2006, 2004, 2003, 2000, 1999, 1996, 1995, 1992, 1991, 1986, 1985, 1981, 1976, 1975, 1972, 1971, 1970, 1969, 1967, 1966, 1965, 1964, 1963, 1962, 1961, 1960, 1958, 1957, 1956, 1955, 1952, 1951, 1949, 1948, 1947, 1945, 1944, 1942, 1940, 1939, 1938, 1937, 1936, 1935, 1934, 1933, 1932, 1931, 1930, 1929, 1928, 1927, 1926, 1925, 1924, 1923, 1921, 1920
10431 S FREEMAN AVE	2014, 2010, 2006, 2004, 2003, 2000, 1999, 1996, 1995, 1992, 1991, 1990, 1986, 1985, 1981, 1980, 1976, 1972, 1971, 1970, 1969, 1967, 1966, 1965, 1964, 1963, 1962, 1961, 1960, 1958, 1957, 1956, 1955, 1954, 1952, 1951, 1950, 1949, 1948, 1947, 1946, 1945, 1944, 1942, 1940, 1939, 1938, 1937, 1936, 1935, 1934, 1933, 1932, 1931, 1930, 1929, 1928, 1927, 1926, 1925, 1924, 1923, 1921, 1920
10433 S FREEMAN AVE	2014, 2010, 2006, 2004, 2003, 1999, 1996, 1995, 1992, 1991, 1986, 1985, 1981, 1980, 1976, 1975, 1972, 1971, 1969, 1967, 1966, 1965, 1964, 1963, 1962, 1961, 1960, 1958, 1957, 1956, 1955, 1954, 1952, 1951, 1950, 1949, 1948, 1947, 1946, 1945, 1944, 1942, 1940, 1939, 1938, 1937, 1936, 1935, 1934, 1933, 1932, 1931, 1930, 1929, 1928, 1927, 1926, 1925, 1924, 1923, 1921, 1920
1044 LARCH	2014, 2010, 2006, 2004, 2003, 2001, 2000, 1999, 1996, 1995, 1992, 1991, 1986, 1985, 1981, 1980, 1976, 1975, 1972, 1971, 1970, 1969, 1967, 1966, 1965, 1964, 1963, 1962, 1961, 1960, 1958, 1957, 1956, 1955, 1954, 1952, 1951, 1950, 1949, 1948, 1947, 1946, 1945, 1944, 1942, 1940, 1939, 1938, 1937, 1936, 1935, 1934, 1933, 1932, 1931, 1930, 1929, 1928, 1927, 1926, 1925, 1924, 1923, 1921, 1920
1045 MYRTLE AVE	2014, 2010, 2006, 2004, 2003, 2000, 1999, 1996, 1995, 1992, 1991, 1990, 1986, 1985, 1981, 1980, 1976, 1975, 1972, 1971, 1969, 1967, 1966, 1964, 1963, 1962, 1961, 1958, 1957, 1956, 1955, 1954, 1952, 1951, 1950, 1949, 1948, 1947, 1946, 1945, 1944, 1942, 1940, 1939, 1938, 1937, 1936, 1935, 1934, 1933, 1932, 1931, 1930, 1929, 1928, 1927, 1926, 1925, 1924, 1923, 1921, 1920
1045 Myrtle Ave	2010, 2006, 2004, 2003, 2001, 2000, 1999, 1996, 1995, 1992, 1991, 1990, 1986, 1985, 1981, 1980, 1976, 1975, 1972, 1971, 1970, 1969, 1967, 1966, 1965, 1964, 1963, 1962, 1961, 1960, 1958, 1957, 1956, 1955, 1954, 1952, 1951, 1950, 1949, 1948, 1947, 1946, 1945, 1944, 1942, 1940, 1939, 1938, 1937, 1936, 1935, 1934, 1933, 1932, 1931, 1930, 1929, 1928, 1927, 1926, 1925, 1924, 1923, 1921, 1920
1045 Myrtle Ave	2010, 2006, 2004, 2003, 2001, 2000, 1999, 1996, 1995, 1992, 1991, 1990, 1986, 1985, 1981, 1980, 1976, 1975, 1972, 1971, 1970, 1969, 1967, 1966, 1965, 1964, 1963, 1962, 1961, 1960, 1958, 1957, 1956, 1955, 1954, 1952, 1951, 1950, 1949, 1948, 1947, 1946, 1945, 1944, 1942, 1940, 1939, 1938, 1937, 1936, 1935, 1934, 1933, 1932, 1931, 1930, 1929, 1928, 1927, 1926, 1925, 1924, 1923, 1921, 1920
1045 S PRAIRIE AVE	2014, 2010, 2006, 2004, 2003, 2001, 2000, 1999, 1996, 1995, 1992, 1991, 1990, 1986, 1985, 1981, 1976, 1972, 1971, 1970, 1969, 1967, 1966, 1965, 1964, 1963, 1962, 1961, 1960, 1958, 1957, 1956, 1955, 1954, 1952, 1951, 1950, 1949, 1948, 1947, 1946, 1945, 1944, 1942, 1940, 1939, 1938, 1937, 1936, 1935, 1934, 1933, 1932, 1931, 1930, 1929, 1928, 1927, 1926, 1925, 1924, 1923, 1921, 1920
1046 MYRTLE AVE	2014, 2010, 2006, 2004, 2003, 2001, 2000, 1999, 1996, 1995, 1992, 1991, 1990, 1986, 1985, 1981, 1980, 1976, 1975, 1972, 1971, 1970, 1969, 1967, 1966, 1965, 1964, 1963, 1962, 1961, 1960, 1958, 1957, 1956, 1955, 1954, 1952, 1951, 1949, 1948, 1947, 1946, 1945, 1944, 1942, 1939, 1938, 1937, 1936, 1935, 1934, 1933, 1932, 1931, 1930, 1929, 1928, 1927, 1926, 1925, 1924, 1923, 1921, 1920

FINDINGS

Address Researched	Address Not Identified in Research Source
1047 OSAGE AVE S	2014, 2010, 2006, 2004, 2003, 2001, 1999, 1996, 1995, 1992, 1991, 1990, 1986, 1985, 1981, 1980, 1976, 1975, 1972, 1971, 1970, 1969, 1967, 1966, 1965, 1964, 1963, 1962, 1961, 1960, 1958, 1957, 1956, 1955, 1954, 1952, 1951, 1950, 1949, 1948, 1947, 1946, 1945, 1944, 1942, 1940, 1939, 1938, 1937, 1936, 1935, 1934, 1933, 1932, 1931, 1930, 1929, 1928, 1927, 1926, 1925, 1924, 1923, 1921, 1920
1047 S OSAGE AVE	2014, 2010, 2006, 2004, 2003, 2001, 2000, 1999, 1996, 1995, 1992, 1991, 1990, 1986, 1985, 1981, 1976, 1972, 1971, 1970, 1969, 1967, 1966, 1965, 1964, 1963, 1962, 1961, 1960, 1958, 1957, 1956, 1955, 1954, 1952, 1951, 1950, 1949, 1948, 1947, 1946, 1945, 1944, 1942, 1940, 1939, 1938, 1937, 1936, 1935, 1934, 1933, 1932, 1931, 1930, 1929, 1928, 1927, 1926, 1925, 1924, 1923, 1921, 1920
1047 S PRAIRIE AVE	2014, 2010, 2006, 2004, 2003, 1999, 1996, 1992, 1991, 1986, 1985, 1981, 1972, 1971, 1969, 1967, 1966, 1965, 1963, 1962, 1961, 1958, 1956, 1955, 1952, 1951, 1950, 1949, 1948, 1947, 1945, 1944, 1942, 1940, 1939, 1938, 1937, 1936, 1935, 1934, 1933, 1932, 1931, 1930, 1929, 1928, 1927, 1926, 1925, 1924, 1923, 1921, 1920
1047 S Prairie Ave	2006, 2004, 2003, 2001, 2000, 1999, 1996, 1995, 1992, 1991, 1990, 1986, 1985, 1981, 1980, 1976, 1975, 1972, 1971, 1970, 1969, 1967, 1966, 1965, 1964, 1963, 1962, 1961, 1960, 1958, 1957, 1956, 1955, 1954, 1952, 1951, 1950, 1949, 1948, 1947, 1946, 1945, 1944, 1942, 1940, 1939, 1938, 1937, 1936, 1935, 1934, 1933, 1932, 1931, 1930, 1929, 1928, 1927, 1926, 1925, 1924, 1923, 1921, 1920
1047 S Prairie Ave	2006, 2004, 2003, 2001, 2000, 1999, 1996, 1995, 1992, 1991, 1990, 1986, 1985, 1981, 1980, 1976, 1975, 1972, 1971, 1970, 1969, 1967, 1966, 1965, 1964, 1963, 1962, 1961, 1960, 1958, 1957, 1956, 1955, 1954, 1952, 1951, 1950, 1949, 1948, 1947, 1946, 1945, 1944, 1942, 1940, 1939, 1938, 1937, 1936, 1935, 1934, 1933, 1932, 1931, 1930, 1929, 1928, 1927, 1926, 1925, 1924, 1923, 1921, 1920
1049 LARCH	2014, 2010, 2006, 2004, 2003, 2001, 2000, 1999, 1996, 1992, 1991, 1986, 1985, 1981, 1980, 1976, 1972, 1971, 1969, 1967, 1966, 1965, 1964, 1963, 1962, 1961, 1960, 1958, 1957, 1956, 1955, 1954, 1952, 1951, 1950, 1949, 1948, 1947, 1946, 1945, 1944, 1942, 1940, 1939, 1938, 1937, 1936, 1935, 1934, 1933, 1932, 1931, 1930, 1929, 1928, 1927, 1926, 1925, 1924, 1923, 1921, 1920
1049 LARCH AVE	2014, 2010, 2006, 2004, 2003, 2001, 2000, 1999, 1996, 1995, 1992, 1991, 1990, 1986, 1985, 1981, 1980, 1976, 1975, 1972, 1971, 1970, 1969, 1967, 1966, 1965, 1963, 1962, 1961, 1958, 1956, 1955, 1952, 1951, 1949, 1948, 1947, 1946, 1945, 1944, 1942, 1940, 1939, 1938, 1937, 1936, 1935, 1934, 1933, 1932, 1931, 1930, 1929, 1928, 1927, 1926, 1925, 1924, 1923, 1921, 1920
1049 LARCH ST	2014, 2010, 2006, 2004, 2003, 2001, 2000, 1999, 1996, 1995, 1992, 1991, 1990, 1986, 1985, 1981, 1980, 1976, 1975, 1972, 1971, 1970, 1969, 1967, 1966, 1964, 1963, 1962, 1961, 1960, 1958, 1957, 1956, 1955, 1954, 1952, 1951, 1950, 1949, 1948, 1947, 1946, 1945, 1944, 1942, 1940, 1939, 1938, 1937, 1936, 1935, 1934, 1933, 1932, 1931, 1930, 1929, 1928, 1927, 1926, 1925, 1924, 1923, 1921, 1920
1050 S PRAIRIE AVE	2014, 2010, 2006, 2004, 2003, 1999, 1996, 1992, 1991, 1985, 1972, 1969, 1967, 1966, 1963, 1961, 1956, 1955, 1952, 1951, 1949, 1948, 1947, 1945, 1944, 1942, 1940, 1939, 1938, 1937, 1936, 1935, 1934, 1933, 1932, 1931, 1930, 1929, 1928, 1927, 1926, 1925, 1924, 1923, 1921, 1920
1050 S Prairie Ave	2006, 2004, 2003, 2001, 2000, 1999, 1996, 1995, 1992, 1991, 1990, 1986, 1985, 1981, 1980, 1976, 1975, 1972, 1971, 1970, 1969, 1967, 1966, 1965, 1964, 1963, 1962, 1961, 1960, 1958, 1957, 1956, 1955, 1954, 1952, 1951, 1950, 1949, 1948, 1947, 1946, 1945, 1944, 1942, 1940, 1939, 1938, 1937, 1936, 1935, 1934, 1933, 1932, 1931, 1930, 1929, 1928, 1927, 1926, 1925, 1924, 1923, 1921, 1920
1050 S Prairie Ave	2006, 2004, 2003, 2001, 2000, 1999, 1996, 1995, 1992, 1991, 1990, 1986, 1985, 1981, 1980, 1976, 1975, 1972, 1971, 1970, 1969, 1967, 1966, 1965, 1964, 1963, 1962, 1961, 1960, 1958, 1957, 1956, 1955, 1954, 1952, 1951, 1950, 1949, 1948, 1947, 1946, 1945, 1944, 1942, 1940, 1939, 1938, 1937, 1936, 1935, 1934, 1933, 1932, 1931, 1930, 1929, 1928, 1927, 1926, 1925, 1924, 1923, 1921, 1920

FINDINGS

Address Researched	Address Not Identified in Research Source
10500 FREEMAN AVE	2014, 2010, 2006, 2004, 2003, 2001, 2000, 1999, 1996, 1995, 1992, 1991, 1990, 1986, 1985, 1981, 1980, 1976, 1975, 1972, 1971, 1970, 1969, 1967, 1966, 1965, 1964, 1963, 1962, 1961, 1958, 1957, 1956, 1955, 1954, 1952, 1951, 1950, 1949, 1948, 1947, 1946, 1945, 1944, 1942, 1940, 1939, 1938, 1937, 1936, 1935, 1934, 1933, 1932, 1931, 1930, 1929, 1928, 1927, 1926, 1925, 1924, 1923, 1921, 1920
10500 PRAIRIE AVE	2014, 2010, 2006, 2004, 2003, 2001, 2000, 1999, 1996, 1995, 1992, 1991, 1990, 1986, 1985, 1981, 1980, 1976, 1975, 1972, 1971, 1970, 1969, 1967, 1966, 1964, 1963, 1962, 1961, 1960, 1958, 1957, 1956, 1955, 1954, 1952, 1951, 1950, 1949, 1948, 1947, 1946, 1945, 1944, 1942, 1940, 1939, 1938, 1937, 1936, 1935, 1934, 1933, 1932, 1931, 1930, 1929, 1928, 1927, 1926, 1925, 1924, 1923, 1921, 1920
10500 PRAIRIE AVE S	2014, 2010, 2006, 2004, 2003, 2001, 2000, 1999, 1996, 1995, 1992, 1991, 1990, 1986, 1985, 1981, 1980, 1976, 1975, 1972, 1971, 1969, 1967, 1966, 1965, 1964, 1963, 1962, 1961, 1960, 1958, 1957, 1956, 1955, 1954, 1952, 1951, 1950, 1949, 1948, 1947, 1946, 1945, 1944, 1942, 1940, 1939, 1938, 1937, 1936, 1935, 1934, 1933, 1932, 1931, 1930, 1929, 1928, 1927, 1926, 1925, 1924, 1923, 1921, 1920
10500 S FREEMAN AVE	2014, 2010, 2006, 2004, 2003, 2000, 1999, 1996, 1995, 1992, 1991, 1990, 1986, 1985, 1981, 1976, 1972, 1971, 1970, 1969, 1967, 1966, 1965, 1964, 1963, 1962, 1961, 1960, 1958, 1957, 1956, 1955, 1954, 1952, 1951, 1950, 1949, 1948, 1947, 1946, 1945, 1944, 1942, 1940, 1939, 1938, 1937, 1936, 1935, 1934, 1933, 1932, 1931, 1930, 1929, 1928, 1927, 1926, 1925, 1924, 1923, 1921, 1920
10500 S PRAIRIE AVE	2014, 2010, 2006, 2004, 2003, 2000, 1999, 1996, 1995, 1992, 1991, 1990, 1986, 1985, 1981, 1980, 1976, 1972, 1971, 1970, 1969, 1967, 1966, 1965, 1964, 1963, 1962, 1961, 1960, 1958, 1957, 1956, 1955, 1954, 1952, 1951, 1950, 1949, 1948, 1947, 1946, 1945, 1944, 1942, 1940, 1939, 1938, 1937, 1936, 1935, 1934, 1933, 1932, 1931, 1930, 1929, 1928, 1927, 1926, 1925, 1924, 1923, 1921, 1920
10500 S Prairie Ave	2006, 2004, 2003, 2001, 2000, 1999, 1996, 1995, 1992, 1991, 1990, 1986, 1985, 1981, 1980, 1976, 1975, 1972, 1971, 1970, 1969, 1967, 1966, 1965, 1964, 1963, 1962, 1961, 1960, 1958, 1957, 1956, 1955, 1954, 1952, 1951, 1950, 1949, 1948, 1947, 1946, 1945, 1944, 1942, 1940, 1939, 1938, 1937, 1936, 1935, 1934, 1933, 1932, 1931, 1930, 1929, 1928, 1927, 1926, 1925, 1924, 1923, 1921, 1920
10500 S Prairie Ave	2006, 2004, 2003, 2001, 2000, 1999, 1996, 1995, 1992, 1991, 1990, 1986, 1985, 1981, 1980, 1976, 1975, 1972, 1971, 1970, 1969, 1967, 1966, 1965, 1964, 1963, 1962, 1961, 1960, 1958, 1957, 1956, 1955, 1954, 1952, 1951, 1950, 1949, 1948, 1947, 1946, 1945, 1944, 1942, 1940, 1939, 1938, 1937, 1936, 1935, 1934, 1933, 1932, 1931, 1930, 1929, 1928, 1927, 1926, 1925, 1924, 1923, 1921, 1920
10500 S YUKON AVE	2014, 2010, 2006, 2004, 2003, 2001, 2000, 1999, 1996, 1995, 1992, 1991, 1990, 1986, 1985, 1981, 1980, 1976, 1975, 1972, 1971, 1970, 1969, 1967, 1966, 1965, 1963, 1962, 1961, 1960, 1958, 1957, 1956, 1955, 1954, 1952, 1951, 1950, 1949, 1948, 1947, 1946, 1945, 1944, 1942, 1940, 1939, 1938, 1937, 1936, 1935, 1934, 1933, 1932, 1931, 1930, 1929, 1928, 1927, 1926, 1925, 1924, 1923, 1921, 1920
10500 YUKON AVE	2014, 2010, 2006, 2004, 2003, 2000, 1999, 1996, 1992, 1991, 1990, 1986, 1985, 1981, 1980, 1976, 1975, 1972, 1971, 1970, 1969, 1967, 1966, 1965, 1964, 1963, 1962, 1961, 1958, 1957, 1956, 1955, 1954, 1952, 1951, 1950, 1949, 1948, 1947, 1946, 1945, 1944, 1942, 1940, 1939, 1938, 1937, 1936, 1935, 1934, 1933, 1932, 1931, 1930, 1929, 1928, 1927, 1926, 1925, 1924, 1923, 1921, 1920
10501 DOTY AVE	2014, 2010, 2006, 2004, 2003, 2000, 1999, 1996, 1995, 1992, 1991, 1990, 1986, 1985, 1981, 1980, 1976, 1975, 1972, 1971, 1969, 1967, 1966, 1965, 1964, 1963, 1962, 1961, 1958, 1956, 1955, 1952, 1951, 1949, 1948, 1947, 1945, 1944, 1942, 1940, 1939, 1938, 1937, 1936, 1935, 1934, 1933, 1932, 1931, 1930, 1929, 1928, 1927, 1926, 1925, 1924, 1923, 1921, 1920
10501 Doty Ave	2006, 2004, 2003, 2001, 2000, 1999, 1996, 1995, 1992, 1991, 1990, 1986, 1985, 1981, 1980, 1976, 1975, 1972, 1971, 1970, 1969, 1967, 1966, 1965, 1964, 1963, 1962, 1961, 1960, 1958, 1957, 1956, 1955, 1954, 1952, 1951, 1950, 1949, 1948, 1947, 1946, 1945, 1944, 1942, 1940, 1939, 1938, 1937, 1936, 1935, 1934, 1933, 1932, 1931, 1930, 1929, 1928, 1927, 1926, 1925, 1924, 1923, 1921, 1920

FINDINGS

Address Researched	Address Not Identified in Research Source
10501 Doty Ave	2006, 2004, 2003, 2001, 2000, 1999, 1996, 1995, 1992, 1991, 1990, 1986, 1985, 1981, 1980, 1976, 1975, 1972, 1971, 1970, 1969, 1967, 1966, 1965, 1964, 1963, 1962, 1961, 1960, 1958, 1957, 1956, 1955, 1954, 1952, 1951, 1950, 1949, 1948, 1947, 1946, 1945, 1944, 1942, 1940, 1939, 1938, 1937, 1936, 1935, 1934, 1933, 1932, 1931, 1930, 1929, 1928, 1927, 1926, 1925, 1924, 1923, 1921, 1920
10501 FREEMAN AVE	2014, 2010, 2006, 2004, 2003, 2001, 2000, 1999, 1996, 1995, 1992, 1991, 1990, 1986, 1985, 1981, 1980, 1976, 1975, 1972, 1971, 1970, 1969, 1967, 1966, 1965, 1964, 1963, 1962, 1961, 1958, 1957, 1956, 1955, 1954, 1952, 1951, 1949, 1948, 1947, 1946, 1945, 1944, 1942, 1940, 1939, 1938, 1937, 1936, 1935, 1934, 1933, 1932, 1931, 1930, 1929, 1928, 1927, 1926, 1925, 1924, 1923, 1921, 1920
10501 S FREEMAN AVE	2014, 2010, 2006, 2004, 2003, 2000, 1999, 1996, 1995, 1992, 1991, 1986, 1985, 1981, 1980, 1976, 1975, 1972, 1971, 1970, 1969, 1967, 1966, 1965, 1964, 1963, 1962, 1961, 1960, 1958, 1957, 1956, 1955, 1954, 1952, 1951, 1950, 1949, 1948, 1947, 1946, 1945, 1944, 1942, 1940, 1939, 1938, 1937, 1936, 1935, 1934, 1933, 1932, 1931, 1930, 1929, 1928, 1926, 1925, 1924, 1923, 1921, 1920
10501 S Freeman Ave	2014, 2006, 2004, 2003, 2001, 2000, 1999, 1996, 1995, 1992, 1991, 1990, 1986, 1985, 1981, 1980, 1976, 1975, 1972, 1971, 1970, 1969, 1967, 1966, 1965, 1964, 1963, 1962, 1961, 1960, 1958, 1957, 1956, 1955, 1954, 1952, 1951, 1950, 1949, 1948, 1947, 1946, 1945, 1944, 1942, 1940, 1939, 1938, 1937, 1936, 1935, 1934, 1933, 1932, 1931, 1930, 1929, 1928, 1927, 1926, 1925, 1924, 1923, 1921, 1920
10501 S Freeman Ave	2014, 2006, 2004, 2003, 2001, 2000, 1999, 1996, 1995, 1992, 1991, 1990, 1986, 1985, 1981, 1980, 1976, 1975, 1972, 1971, 1970, 1969, 1967, 1966, 1965, 1964, 1963, 1962, 1961, 1960, 1958, 1957, 1956, 1955, 1954, 1952, 1951, 1950, 1949, 1948, 1947, 1946, 1945, 1944, 1942, 1940, 1939, 1938, 1937, 1936, 1935, 1934, 1933, 1932, 1931, 1930, 1929, 1928, 1927, 1926, 1925, 1924, 1923, 1921, 1920
10502 RAVENSWOOD AVE	2014, 2010, 2006, 2004, 2003, 2000, 1999, 1996, 1992, 1991, 1986, 1985, 1981, 1976, 1975, 1972, 1971, 1969, 1967, 1966, 1965, 1964, 1963, 1962, 1961, 1958, 1956, 1955, 1954, 1952, 1951, 1950, 1949, 1948, 1947, 1946, 1945, 1944, 1942, 1940, 1939, 1938, 1937, 1936, 1935, 1934, 1933, 1932, 1931, 1930, 1929, 1928, 1927, 1926, 1925, 1924, 1923, 1921, 1920
10503 FREEMAN AVE	2014, 2010, 2006, 2004, 2003, 2001, 2000, 1999, 1996, 1995, 1992, 1991, 1990, 1986, 1985, 1981, 1980, 1976, 1975, 1972, 1971, 1970, 1969, 1967, 1966, 1965, 1964, 1963, 1962, 1961, 1958, 1956, 1955, 1952, 1951, 1949, 1948, 1947, 1946, 1945, 1944, 1942, 1940, 1939, 1938, 1937, 1936, 1935, 1934, 1933, 1932, 1931, 1930, 1929, 1928, 1927, 1926, 1925, 1924, 1923, 1921, 1920
10503 PRAIRIE AVE	2014, 2010, 2006, 2004, 2003, 2001, 2000, 1999, 1996, 1995, 1992, 1991, 1990, 1986, 1985, 1981, 1980, 1976, 1975, 1972, 1971, 1970, 1969, 1967, 1966, 1963, 1962, 1961, 1958, 1956, 1955, 1954, 1952, 1951, 1949, 1948, 1947, 1945, 1944, 1942, 1940, 1939, 1938, 1937, 1936, 1935, 1934, 1933, 1932, 1931, 1930, 1929, 1928, 1927, 1926, 1925, 1924, 1923, 1921, 1920
10503 S FREEMAN AVE	2014, 2010, 2006, 2004, 2003, 2000, 1999, 1996, 1995, 1992, 1991, 1990, 1986, 1985, 1981, 1980, 1976, 1972, 1971, 1969, 1967, 1966, 1965, 1964, 1963, 1962, 1961, 1960, 1958, 1957, 1956, 1955, 1954, 1952, 1951, 1950, 1949, 1948, 1947, 1946, 1945, 1944, 1942, 1940, 1939, 1938, 1937, 1936, 1935, 1934, 1933, 1932, 1931, 1930, 1929, 1928, 1927, 1926, 1925, 1924, 1923, 1921, 1920
10503 S PRAIRIE AVE	2014, 2010, 2006, 2004, 2003, 1999, 1996, 1992, 1991, 1986, 1985, 1981, 1976, 1972, 1971, 1970, 1969, 1967, 1966, 1965, 1964, 1963, 1962, 1961, 1960, 1958, 1957, 1956, 1955, 1954, 1952, 1951, 1950, 1949, 1948, 1947, 1946, 1945, 1944, 1942, 1940, 1939, 1938, 1937, 1936, 1935, 1934, 1933, 1932, 1931, 1930, 1929, 1928, 1927, 1926, 1925, 1924, 1923, 1921, 1920
10503 S Prairie Ave	2006, 2004, 2003, 2001, 2000, 1999, 1996, 1995, 1992, 1991, 1990, 1986, 1985, 1981, 1980, 1976, 1975, 1972, 1971, 1970, 1969, 1967, 1966, 1965, 1964, 1963, 1962, 1961, 1960, 1958, 1957, 1956, 1955, 1954, 1952, 1951, 1950, 1949, 1948, 1947, 1946, 1945, 1944, 1942, 1940, 1939, 1938, 1937, 1936, 1935, 1934, 1933, 1932, 1931, 1930, 1929, 1928, 1927, 1926, 1925, 1924, 1923, 1921, 1920

FINDINGS

Address Researched	Address Not Identified in Research Source
10503 S Prairie Ave	2006, 2004, 2003, 2001, 2000, 1999, 1996, 1995, 1992, 1991, 1990, 1986, 1985, 1981, 1980, 1976, 1975, 1972, 1971, 1970, 1969, 1967, 1966, 1965, 1964, 1963, 1962, 1961, 1960, 1958, 1957, 1956, 1955, 1954, 1952, 1951, 1950, 1949, 1948, 1947, 1946, 1945, 1944, 1942, 1940, 1939, 1938, 1937, 1936, 1935, 1934, 1933, 1932, 1931, 1930, 1929, 1928, 1927, 1926, 1925, 1924, 1923, 1921, 1920
10504 PRAIRIE AVE	2014, 2010, 2006, 2004, 2003, 2001, 2000, 1999, 1996, 1995, 1992, 1991, 1990, 1986, 1985, 1981, 1980, 1976, 1975, 1972, 1971, 1970, 1969, 1967, 1966, 1965, 1964, 1963, 1962, 1961, 1960, 1958, 1957, 1956, 1955, 1952, 1951, 1949, 1948, 1947, 1945, 1944, 1942, 1940, 1939, 1938, 1937, 1936, 1935, 1934, 1933, 1932, 1931, 1930, 1929, 1928, 1927, 1926, 1925, 1924, 1923, 1921, 1920
10504 PRAIRIE AVE S	2014, 2010, 2006, 2004, 2003, 2001, 2000, 1999, 1996, 1995, 1992, 1991, 1990, 1986, 1985, 1981, 1980, 1976, 1975, 1972, 1971, 1969, 1967, 1966, 1965, 1964, 1963, 1962, 1961, 1960, 1958, 1957, 1956, 1955, 1954, 1952, 1951, 1950, 1949, 1948, 1947, 1946, 1945, 1944, 1942, 1940, 1939, 1938, 1937, 1936, 1935, 1934, 1933, 1932, 1931, 1930, 1929, 1928, 1927, 1926, 1925, 1924, 1923, 1921, 1920
10504 RAVENSWOOD AVE	2014, 2010, 2006, 2004, 2003, 2000, 1999, 1996, 1992, 1991, 1990, 1986, 1985, 1981, 1976, 1975, 1972, 1971, 1969, 1967, 1966, 1965, 1964, 1963, 1962, 1961, 1960, 1958, 1956, 1955, 1954, 1952, 1951, 1950, 1949, 1948, 1947, 1946, 1945, 1944, 1942, 1940, 1939, 1938, 1937, 1936, 1935, 1934, 1933, 1932, 1931, 1930, 1929, 1928, 1927, 1926, 1925, 1924, 1923, 1921, 1920
10504 S FREEMAN AVE	2014, 2010, 2006, 2004, 2003, 1999, 1996, 1992, 1991, 1990, 1986, 1985, 1981, 1980, 1976, 1975, 1972, 1971, 1970, 1969, 1967, 1966, 1965, 1964, 1963, 1962, 1961, 1960, 1958, 1957, 1956, 1955, 1954, 1952, 1951, 1950, 1949, 1948, 1947, 1946, 1945, 1944, 1942, 1940, 1939, 1938, 1937, 1936, 1935, 1934, 1933, 1932, 1931, 1930, 1929, 1928, 1926, 1925, 1924, 1923, 1921, 1920
10504 S PRAIRIE AVE	2014, 2010, 2006, 2004, 2003, 2000, 1999, 1996, 1992, 1991, 1986, 1985, 1981, 1976, 1972, 1971, 1970, 1969, 1967, 1966, 1965, 1964, 1963, 1962, 1961, 1958, 1956, 1955, 1954, 1952, 1951, 1950, 1949, 1948, 1947, 1946, 1945, 1944, 1942, 1940, 1939, 1938, 1937, 1936, 1935, 1934, 1933, 1932, 1931, 1930, 1929, 1928, 1927, 1926, 1925, 1924, 1923, 1921, 1920
10504 S Prairie Ave	2014, 2006, 2004, 2003, 2001, 2000, 1999, 1996, 1995, 1992, 1991, 1990, 1986, 1985, 1981, 1980, 1976, 1975, 1972, 1971, 1970, 1969, 1967, 1966, 1965, 1964, 1963, 1962, 1961, 1960, 1958, 1957, 1956, 1955, 1954, 1952, 1951, 1950, 1949, 1948, 1947, 1946, 1945, 1944, 1942, 1940, 1939, 1938, 1937, 1936, 1935, 1934, 1933, 1932, 1931, 1930, 1929, 1928, 1927, 1926, 1925, 1924, 1923, 1921, 1920
10504 S Prairie Ave	2014, 2006, 2004, 2003, 2001, 2000, 1999, 1996, 1995, 1992, 1991, 1990, 1986, 1985, 1981, 1980, 1976, 1975, 1972, 1971, 1970, 1969, 1967, 1966, 1965, 1964, 1963, 1962, 1961, 1960, 1958, 1957, 1956, 1955, 1954, 1952, 1951, 1950, 1949, 1948, 1947, 1946, 1945, 1944, 1942, 1940, 1939, 1938, 1937, 1936, 1935, 1934, 1933, 1932, 1931, 1930, 1929, 1928, 1927, 1926, 1925, 1924, 1923, 1921, 1920
10506 RAVENSWOOD AVE	2014, 2010, 2006, 2004, 2003, 2000, 1999, 1996, 1995, 1992, 1991, 1986, 1985, 1981, 1976, 1972, 1971, 1969, 1967, 1966, 1965, 1963, 1962, 1961, 1958, 1956, 1955, 1954, 1952, 1951, 1950, 1949, 1948, 1947, 1946, 1945, 1944, 1942, 1940, 1939, 1938, 1937, 1936, 1935, 1934, 1933, 1932, 1931, 1930, 1929, 1928, 1927, 1926, 1925, 1924, 1923, 1921, 1920
10506 S FREEMAN AVE	2014, 2010, 2006, 2004, 2003, 2001, 2000, 1999, 1996, 1995, 1992, 1991, 1990, 1986, 1985, 1981, 1980, 1976, 1975, 1972, 1971, 1970, 1969, 1967, 1966, 1965, 1964, 1963, 1962, 1961, 1960, 1958, 1957, 1956, 1955, 1954, 1952, 1951, 1950, 1949, 1948, 1947, 1946, 1945, 1944, 1942, 1940, 1939, 1938, 1937, 1936, 1935, 1934, 1933, 1932, 1931, 1930, 1929, 1928, 1926, 1925, 1924, 1923, 1921, 1920
10507 DOTY AVE	2014, 2010, 2006, 2004, 2003, 2000, 1999, 1996, 1995, 1992, 1991, 1990, 1986, 1985, 1981, 1976, 1975, 1972, 1971, 1970, 1969, 1967, 1966, 1963, 1962, 1961, 1958, 1956, 1955, 1952, 1951, 1949, 1948, 1947, 1945, 1944, 1942, 1940, 1939, 1938, 1937, 1936, 1935, 1934, 1933, 1932, 1931, 1930, 1929, 1928, 1927, 1926, 1925, 1924, 1923, 1921, 1920

FINDINGS

Address Researched	Address Not Identified in Research Source
10507 FREEMAN AVE	2014, 2010, 2006, 2004, 2003, 2001, 2000, 1999, 1996, 1995, 1992, 1991, 1990, 1986, 1985, 1981, 1980, 1976, 1975, 1972, 1971, 1970, 1969, 1967, 1966, 1965, 1963, 1962, 1961, 1958, 1956, 1955, 1952, 1951, 1949, 1948, 1947, 1946, 1945, 1944, 1942, 1940, 1939, 1938, 1937, 1936, 1935, 1934, 1933, 1932, 1931, 1930, 1929, 1928, 1927, 1926, 1925, 1924, 1923, 1921, 1920
10507 S FREEMAN AVE	2014, 2010, 2006, 2004, 2003, 1999, 1996, 1995, 1992, 1991, 1990, 1986, 1985, 1981, 1980, 1976, 1975, 1972, 1971, 1969, 1967, 1966, 1965, 1964, 1963, 1962, 1961, 1960, 1958, 1957, 1956, 1955, 1954, 1952, 1951, 1950, 1949, 1948, 1947, 1946, 1945, 1944, 1942, 1940, 1939, 1938, 1937, 1936, 1935, 1934, 1933, 1932, 1931, 1930, 1929, 1928, 1926, 1925, 1924, 1923, 1921, 1920
10508 FREEMAN AVE	2014, 2010, 2006, 2004, 2003, 2001, 2000, 1999, 1996, 1995, 1992, 1991, 1990, 1986, 1985, 1981, 1980, 1976, 1975, 1972, 1971, 1970, 1969, 1967, 1966, 1965, 1964, 1963, 1962, 1961, 1958, 1956, 1955, 1952, 1951, 1949, 1948, 1947, 1946, 1945, 1944, 1942, 1940, 1939, 1938, 1937, 1936, 1935, 1934, 1933, 1932, 1931, 1930, 1929, 1928, 1927, 1926, 1925, 1924, 1923, 1921, 1920
10508 PRAIRIE AVE	2014, 2010, 2006, 2004, 2003, 2001, 2000, 1999, 1996, 1995, 1992, 1991, 1990, 1986, 1985, 1981, 1980, 1976, 1975, 1972, 1971, 1970, 1969, 1967, 1966, 1964, 1963, 1962, 1961, 1960, 1958, 1957, 1956, 1955, 1954, 1952, 1951, 1950, 1949, 1948, 1947, 1946, 1945, 1944, 1942, 1940, 1939, 1938, 1937, 1936, 1935, 1934, 1933, 1932, 1931, 1930, 1929, 1928, 1927, 1926, 1925, 1924, 1923, 1921, 1920
10508 PRAIRIE AVE S	2014, 2010, 2006, 2004, 2003, 2001, 2000, 1999, 1996, 1995, 1992, 1991, 1990, 1986, 1985, 1981, 1980, 1976, 1975, 1972, 1971, 1969, 1967, 1966, 1965, 1964, 1963, 1962, 1961, 1960, 1958, 1957, 1956, 1955, 1954, 1952, 1951, 1950, 1949, 1948, 1947, 1946, 1945, 1944, 1942, 1940, 1939, 1938, 1937, 1936, 1935, 1934, 1933, 1932, 1931, 1930, 1929, 1928, 1927, 1926, 1925, 1924, 1923, 1921, 1920
10508 RAVENSWOOD AVE	2014, 2010, 2006, 2004, 2003, 2000, 1999, 1996, 1992, 1991, 1986, 1985, 1981, 1980, 1976, 1975, 1972, 1971, 1969, 1967, 1966, 1965, 1963, 1962, 1961, 1958, 1957, 1956, 1955, 1954, 1952, 1951, 1950, 1949, 1948, 1947, 1946, 1945, 1944, 1942, 1940, 1939, 1938, 1937, 1936, 1935, 1934, 1933, 1932, 1931, 1930, 1929, 1928, 1927, 1926, 1925, 1924, 1923, 1921, 1920
10508 S FREEMAN AVE	2014, 2010, 2006, 2004, 2003, 2000, 1999, 1996, 1995, 1992, 1991, 1990, 1986, 1985, 1981, 1980, 1976, 1972, 1971, 1969, 1967, 1966, 1965, 1964, 1963, 1962, 1961, 1960, 1958, 1957, 1956, 1955, 1954, 1952, 1951, 1950, 1949, 1948, 1947, 1946, 1945, 1944, 1942, 1940, 1939, 1938, 1937, 1936, 1935, 1934, 1933, 1932, 1931, 1930, 1929, 1928, 1927, 1926, 1925, 1924, 1923, 1921, 1920
10508 S PRAIRIE AVE	2014, 2010, 2006, 2004, 2003, 1999, 1996, 1995, 1992, 1991, 1986, 1985, 1981, 1976, 1975, 1972, 1971, 1970, 1969, 1967, 1966, 1965, 1963, 1962, 1961, 1958, 1957, 1956, 1955, 1954, 1952, 1951, 1950, 1949, 1948, 1947, 1946, 1945, 1944, 1942, 1940, 1939, 1938, 1937, 1936, 1935, 1934, 1933, 1932, 1931, 1930, 1929, 1928, 1927, 1926, 1925, 1924, 1923, 1921, 1920
10509 FREEMAN AVE	2014, 2010, 2006, 2004, 2003, 2001, 2000, 1999, 1996, 1995, 1992, 1991, 1990, 1986, 1985, 1981, 1980, 1976, 1975, 1972, 1971, 1970, 1969, 1967, 1966, 1965, 1964, 1963, 1962, 1961, 1960, 1958, 1956, 1955, 1952, 1951, 1949, 1948, 1947, 1946, 1945, 1944, 1942, 1940, 1939, 1938, 1937, 1936, 1935, 1934, 1933, 1932, 1931, 1930, 1929, 1928, 1927, 1926, 1925, 1924, 1923, 1921, 1920
10509 RAVENSWOOD AVE	2014, 2010, 2006, 2004, 2003, 2000, 1999, 1996, 1995, 1992, 1991, 1990, 1986, 1985, 1981, 1976, 1972, 1971, 1969, 1967, 1966, 1965, 1964, 1963, 1962, 1961, 1958, 1956, 1955, 1954, 1952, 1951, 1950, 1949, 1948, 1947, 1946, 1945, 1944, 1942, 1940, 1939, 1938, 1937, 1936, 1935, 1934, 1933, 1932, 1931, 1930, 1929, 1928, 1927, 1926, 1925, 1924, 1923, 1921, 1920
1051 MYRTLE AVE	2014, 2010, 2006, 2004, 2003, 2001, 2000, 1999, 1996, 1995, 1992, 1991, 1990, 1986, 1985, 1981, 1976, 1975, 1972, 1971, 1970, 1969, 1967, 1966, 1965, 1964, 1963, 1962, 1961, 1960, 1958, 1957, 1956, 1955, 1954, 1952, 1951, 1950, 1949, 1948, 1947, 1946, 1945, 1944, 1942, 1940, 1939, 1938, 1937, 1936, 1935, 1934, 1933, 1932, 1931, 1930, 1929, 1928, 1927, 1926, 1925, 1924, 1923, 1921, 1920

FINDINGS

Address Researched	Address Not Identified in Research Source
1051 S PRAIRIE AVE	2014, 2010, 2006, 2004, 2003, 1999, 1996, 1992, 1991, 1985, 1981, 1976, 1972, 1971, 1970, 1969, 1967, 1966, 1965, 1964, 1963, 1962, 1961, 1960, 1958, 1957, 1956, 1955, 1954, 1952, 1951, 1950, 1949, 1948, 1947, 1946, 1945, 1944, 1942, 1940, 1939, 1938, 1937, 1936, 1935, 1934, 1933, 1932, 1931, 1930, 1929, 1928, 1927, 1926, 1925, 1924, 1923, 1921, 1920
1051 S Prairie Ave	2006, 2004, 2003, 2001, 2000, 1999, 1996, 1995, 1992, 1991, 1990, 1986, 1985, 1981, 1980, 1976, 1975, 1972, 1971, 1970, 1969, 1967, 1966, 1965, 1964, 1963, 1962, 1961, 1960, 1958, 1957, 1956, 1955, 1954, 1952, 1951, 1950, 1949, 1948, 1947, 1946, 1945, 1944, 1942, 1940, 1939, 1938, 1937, 1936, 1935, 1934, 1933, 1932, 1931, 1930, 1929, 1928, 1927, 1926, 1925, 1924, 1923, 1921, 1920
1051 S Prairie Ave	2006, 2004, 2003, 2001, 2000, 1999, 1996, 1995, 1992, 1991, 1990, 1986, 1985, 1981, 1980, 1976, 1975, 1972, 1971, 1970, 1969, 1967, 1966, 1965, 1964, 1963, 1962, 1961, 1960, 1958, 1957, 1956, 1955, 1954, 1952, 1951, 1950, 1949, 1948, 1947, 1946, 1945, 1944, 1942, 1940, 1939, 1938, 1937, 1936, 1935, 1934, 1933, 1932, 1931, 1930, 1929, 1928, 1927, 1926, 1925, 1924, 1923, 1921, 1920
10510 Ravenswood Ave	2010, 2006, 2004, 2003, 2001, 2000, 1999, 1996, 1995, 1992, 1991, 1990, 1986, 1985, 1981, 1980, 1976, 1975, 1972, 1971, 1970, 1969, 1967, 1966, 1965, 1964, 1963, 1962, 1961, 1960, 1958, 1957, 1956, 1955, 1954, 1952, 1951, 1950, 1949, 1948, 1947, 1946, 1945, 1944, 1942, 1940, 1939, 1938, 1937, 1936, 1935, 1934, 1933, 1932, 1931, 1930, 1929, 1928, 1927, 1926, 1925, 1924, 1923, 1921, 1920
10510 Ravenswood Ave	2010, 2006, 2004, 2003, 2001, 2000, 1999, 1996, 1995, 1992, 1991, 1990, 1986, 1985, 1981, 1980, 1976, 1975, 1972, 1971, 1970, 1969, 1967, 1966, 1965, 1964, 1963, 1962, 1961, 1960, 1958, 1957, 1956, 1955, 1954, 1952, 1951, 1950, 1949, 1948, 1947, 1946, 1945, 1944, 1942, 1940, 1939, 1938, 1937, 1936, 1935, 1934, 1933, 1932, 1931, 1930, 1929, 1928, 1927, 1926, 1925, 1924, 1923, 1921, 1920
10510 RAVENSWOOD AVE	2014, 2010, 2006, 2004, 2003, 2000, 1999, 1996, 1992, 1991, 1986, 1985, 1981, 1980, 1976, 1975, 1972, 1971, 1970, 1969, 1967, 1966, 1965, 1964, 1963, 1962, 1961, 1960, 1958, 1957, 1956, 1955, 1954, 1952, 1951, 1950, 1949, 1948, 1947, 1946, 1945, 1944, 1942, 1940, 1939, 1938, 1937, 1936, 1935, 1934, 1933, 1932, 1931, 1930, 1929, 1928, 1927, 1926, 1925, 1924, 1923, 1921, 1920
10510 S FREEMAN AVE	2014, 2010, 2006, 2004, 2003, 1999, 1996, 1992, 1991, 1986, 1985, 1981, 1976, 1975, 1972, 1971, 1970, 1969, 1967, 1966, 1965, 1964, 1963, 1962, 1961, 1960, 1958, 1957, 1956, 1955, 1954, 1952, 1951, 1950, 1949, 1948, 1947, 1946, 1945, 1944, 1942, 1940, 1939, 1938, 1937, 1936, 1935, 1934, 1933, 1932, 1931, 1930, 1929, 1928, 1926, 1925, 1924, 1923, 1921, 1920
10510 S Freeman Ave	2006, 2004, 2003, 2001, 2000, 1999, 1996, 1995, 1992, 1991, 1990, 1986, 1985, 1981, 1980, 1976, 1975, 1972, 1971, 1970, 1969, 1967, 1966, 1965, 1964, 1963, 1962, 1961, 1960, 1958, 1957, 1956, 1955, 1954, 1952, 1951, 1950, 1949, 1948, 1947, 1946, 1945, 1944, 1942, 1940, 1939, 1938, 1937, 1936, 1935, 1934, 1933, 1932, 1931, 1930, 1929, 1928, 1927, 1926, 1925, 1924, 1923, 1921, 1920
10510 S Freeman Ave	2006, 2004, 2003, 2001, 2000, 1999, 1996, 1995, 1992, 1991, 1990, 1986, 1985, 1981, 1980, 1976, 1975, 1972, 1971, 1970, 1969, 1967, 1966, 1965, 1964, 1963, 1962, 1961, 1960, 1958, 1957, 1956, 1955, 1954, 1952, 1951, 1950, 1949, 1948, 1947, 1946, 1945, 1944, 1942, 1940, 1939, 1938, 1937, 1936, 1935, 1934, 1933, 1932, 1931, 1930, 1929, 1928, 1927, 1926, 1925, 1924, 1923, 1921, 1920
10511 FREEMAN AVE	2014, 2010, 2006, 2004, 2003, 2001, 2000, 1999, 1996, 1995, 1992, 1991, 1990, 1986, 1985, 1981, 1980, 1976, 1975, 1972, 1971, 1970, 1969, 1967, 1966, 1965, 1964, 1963, 1962, 1961, 1960, 1958, 1956, 1955, 1952, 1951, 1949, 1948, 1947, 1946, 1945, 1944, 1942, 1940, 1939, 1938, 1937, 1936, 1935, 1934, 1933, 1932, 1931, 1930, 1929, 1928, 1927, 1926, 1925, 1924, 1923, 1921, 1920
10511 RAVENSWOOD AVE	2014, 2010, 2006, 2004, 2003, 2000, 1999, 1996, 1992, 1991, 1986, 1985, 1981, 1980, 1976, 1975, 1972, 1971, 1969, 1967, 1966, 1965, 1964, 1963, 1962, 1961, 1958, 1957, 1956, 1955, 1954, 1952, 1951, 1950, 1949, 1948, 1947, 1946, 1945, 1944, 1942, 1940, 1939, 1938, 1937, 1936, 1935, 1934, 1933, 1932, 1931, 1930, 1929, 1928, 1927, 1926, 1925, 1924, 1923, 1921, 1920

FINDINGS

Address Researched	Address Not Identified in Research Source
10511 Ravenswood Ave	2014, 2006, 2004, 2003, 2001, 2000, 1999, 1996, 1995, 1992, 1991, 1990, 1986, 1985, 1981, 1980, 1976, 1975, 1972, 1971, 1970, 1969, 1967, 1966, 1965, 1964, 1963, 1962, 1961, 1960, 1958, 1957, 1956, 1955, 1954, 1952, 1951, 1950, 1949, 1948, 1947, 1946, 1945, 1944, 1942, 1940, 1939, 1938, 1937, 1936, 1935, 1934, 1933, 1932, 1931, 1930, 1929, 1928, 1927, 1926, 1925, 1924, 1923, 1921, 1920
10511 Ravenswood Ave	2014, 2006, 2004, 2003, 2001, 2000, 1999, 1996, 1995, 1992, 1991, 1990, 1986, 1985, 1981, 1980, 1976, 1975, 1972, 1971, 1970, 1969, 1967, 1966, 1965, 1964, 1963, 1962, 1961, 1960, 1958, 1957, 1956, 1955, 1954, 1952, 1951, 1950, 1949, 1948, 1947, 1946, 1945, 1944, 1942, 1940, 1939, 1938, 1937, 1936, 1935, 1934, 1933, 1932, 1931, 1930, 1929, 1928, 1927, 1926, 1925, 1924, 1923, 1921, 1920
10511 S FREEMAN AVE	2014, 2010, 2006, 2004, 2003, 1999, 1996, 1992, 1991, 1986, 1985, 1981, 1976, 1975, 1972, 1971, 1970, 1969, 1967, 1966, 1965, 1964, 1963, 1962, 1961, 1960, 1958, 1957, 1956, 1955, 1954, 1952, 1951, 1950, 1949, 1948, 1947, 1946, 1945, 1944, 1942, 1940, 1939, 1938, 1937, 1936, 1935, 1934, 1933, 1932, 1931, 1930, 1929, 1928, 1926, 1925, 1924, 1923, 1921, 1920
10512 DOTY AVE	2014, 2010, 2006, 2004, 2003, 2000, 1999, 1996, 1995, 1992, 1991, 1990, 1986, 1985, 1981, 1976, 1975, 1972, 1971, 1969, 1967, 1966, 1965, 1964, 1963, 1962, 1961, 1960, 1958, 1957, 1956, 1955, 1952, 1951, 1950, 1949, 1948, 1947, 1946, 1945, 1944, 1942, 1940, 1939, 1938, 1937, 1936, 1935, 1934, 1933, 1932, 1931, 1930, 1929, 1928, 1927, 1926, 1925, 1924, 1923, 1921, 1920
10512 RAVENSWOOD AVE	2014, 2010, 2006, 2004, 2003, 2000, 1999, 1996, 1995, 1992, 1991, 1990, 1986, 1985, 1981, 1980, 1976, 1975, 1972, 1971, 1970, 1969, 1967, 1966, 1965, 1964, 1963, 1962, 1961, 1958, 1957, 1956, 1955, 1954, 1952, 1951, 1950, 1949, 1948, 1947, 1946, 1945, 1944, 1942, 1940, 1939, 1938, 1937, 1936, 1935, 1934, 1933, 1932, 1931, 1930, 1929, 1928, 1927, 1926, 1925, 1924, 1923, 1921, 1920
10512 S FREEMAN AVE	2014, 2010, 2006, 2004, 2003, 2001, 2000, 1999, 1996, 1995, 1992, 1991, 1990, 1986, 1985, 1981, 1980, 1976, 1975, 1972, 1971, 1970, 1969, 1967, 1966, 1965, 1964, 1963, 1962, 1961, 1960, 1958, 1957, 1956, 1955, 1954, 1952, 1951, 1950, 1949, 1948, 1947, 1946, 1945, 1944, 1942, 1940, 1939, 1938, 1937, 1936, 1935, 1934, 1933, 1932, 1931, 1930, 1929, 1928, 1926, 1925, 1924, 1923, 1921, 1920
10513 DOTY AVE	2014, 2010, 2006, 2004, 2003, 2000, 1999, 1996, 1995, 1992, 1991, 1990, 1986, 1985, 1981, 1976, 1975, 1972, 1971, 1970, 1969, 1967, 1966, 1963, 1962, 1961, 1958, 1956, 1955, 1952, 1951, 1950, 1949, 1948, 1947, 1945, 1944, 1942, 1940, 1939, 1938, 1937, 1936, 1935, 1934, 1933, 1932, 1931, 1930, 1929, 1928, 1927, 1926, 1925, 1924, 1923, 1921, 1920
10513 S FREEMAN AVE	2014, 2010, 2006, 2004, 2003, 2001, 2000, 1999, 1996, 1995, 1992, 1991, 1990, 1986, 1985, 1981, 1980, 1976, 1975, 1972, 1971, 1970, 1969, 1967, 1966, 1965, 1964, 1963, 1962, 1961, 1960, 1958, 1957, 1956, 1955, 1954, 1952, 1951, 1950, 1949, 1948, 1947, 1946, 1945, 1944, 1942, 1940, 1939, 1938, 1937, 1936, 1935, 1934, 1933, 1932, 1931, 1930, 1929, 1928, 1926, 1925, 1924, 1923, 1921, 1920
10513 YUKON AVE	2014, 2010, 2006, 2004, 2003, 1999, 1996, 1995, 1992, 1991, 1990, 1986, 1985, 1981, 1980, 1976, 1972, 1971, 1970, 1969, 1967, 1966, 1965, 1964, 1963, 1962, 1961, 1960, 1958, 1956, 1955, 1952, 1951, 1950, 1949, 1948, 1947, 1946, 1945, 1944, 1942, 1940, 1939, 1938, 1937, 1936, 1935, 1934, 1933, 1932, 1931, 1930, 1929, 1928, 1927, 1926, 1925, 1924, 1923, 1921, 1920
10514 DOTY AVE	2014, 2010, 2006, 2004, 2003, 2000, 1999, 1996, 1992, 1991, 1986, 1985, 1981, 1980, 1976, 1975, 1972, 1971, 1969, 1967, 1966, 1963, 1962, 1961, 1958, 1956, 1955, 1952, 1951, 1949, 1948, 1947, 1946, 1945, 1944, 1942, 1940, 1939, 1938, 1937, 1936, 1935, 1934, 1933, 1932, 1931, 1930, 1929, 1928, 1927, 1926, 1925, 1924, 1923, 1921, 1920
10514 S FREEMAN AVE	2014, 2010, 2006, 2004, 2003, 2000, 1999, 1996, 1992, 1991, 1986, 1985, 1981, 1976, 1975, 1972, 1971, 1970, 1969, 1967, 1966, 1965, 1964, 1963, 1962, 1961, 1960, 1958, 1957, 1956, 1955, 1954, 1952, 1951, 1950, 1949, 1948, 1947, 1946, 1945, 1944, 1942, 1940, 1939, 1938, 1937, 1936, 1935, 1934, 1933, 1932, 1931, 1930, 1929, 1928, 1927, 1926, 1925, 1924, 1923, 1921, 1920

FINDINGS

Address Researched	Address Not Identified in Research Source
10515 FREEMAN AVE	2014, 2010, 2006, 2004, 2003, 2001, 2000, 1999, 1996, 1995, 1992, 1991, 1990, 1986, 1985, 1981, 1980, 1976, 1975, 1972, 1971, 1970, 1969, 1967, 1966, 1965, 1964, 1963, 1962, 1961, 1960, 1958, 1957, 1956, 1955, 1952, 1951, 1949, 1948, 1947, 1946, 1945, 1944, 1942, 1940, 1939, 1938, 1937, 1936, 1935, 1934, 1933, 1932, 1931, 1930, 1929, 1928, 1927, 1926, 1925, 1924, 1923, 1921, 1920
10515 RAVENSWOOD AVE	2014, 2010, 2006, 2004, 2003, 2000, 1999, 1996, 1995, 1992, 1991, 1990, 1986, 1985, 1981, 1980, 1976, 1972, 1971, 1969, 1967, 1966, 1965, 1964, 1963, 1962, 1961, 1960, 1958, 1957, 1956, 1955, 1954, 1952, 1951, 1950, 1949, 1948, 1947, 1946, 1945, 1944, 1942, 1940, 1939, 1938, 1937, 1936, 1935, 1934, 1933, 1932, 1931, 1930, 1929, 1928, 1927, 1926, 1925, 1924, 1923, 1921, 1920
10515 Ravenswood Ave	2014, 2006, 2004, 2003, 2001, 2000, 1999, 1996, 1995, 1992, 1991, 1990, 1986, 1985, 1981, 1980, 1976, 1975, 1972, 1971, 1970, 1969, 1967, 1966, 1965, 1964, 1963, 1962, 1961, 1960, 1958, 1957, 1956, 1955, 1954, 1952, 1951, 1950, 1949, 1948, 1947, 1946, 1945, 1944, 1942, 1940, 1939, 1938, 1937, 1936, 1935, 1934, 1933, 1932, 1931, 1930, 1929, 1928, 1927, 1926, 1925, 1924, 1923, 1921, 1920
10515 Ravenswood Ave	2014, 2006, 2004, 2003, 2001, 2000, 1999, 1996, 1995, 1992, 1991, 1990, 1986, 1985, 1981, 1980, 1976, 1975, 1972, 1971, 1970, 1969, 1967, 1966, 1965, 1964, 1963, 1962, 1961, 1960, 1958, 1957, 1956, 1955, 1954, 1952, 1951, 1950, 1949, 1948, 1947, 1946, 1945, 1944, 1942, 1940, 1939, 1938, 1937, 1936, 1935, 1934, 1933, 1932, 1931, 1930, 1929, 1928, 1927, 1926, 1925, 1924, 1923, 1921, 1920
10515 S FREEMAN AVE	2014, 2010, 2006, 2004, 2003, 2000, 1999, 1996, 1992, 1991, 1990, 1986, 1985, 1981, 1980, 1976, 1975, 1972, 1971, 1969, 1967, 1966, 1965, 1964, 1963, 1962, 1961, 1960, 1958, 1957, 1956, 1955, 1954, 1952, 1951, 1950, 1949, 1948, 1947, 1946, 1945, 1944, 1942, 1940, 1939, 1938, 1937, 1936, 1935, 1934, 1933, 1932, 1931, 1930, 1929, 1928, 1926, 1925, 1924, 1923, 1921, 1920
10516 DOTY AVE	2014, 2010, 2006, 2004, 2003, 2001, 2000, 1999, 1996, 1995, 1992, 1991, 1990, 1986, 1985, 1981, 1976, 1972, 1971, 1970, 1969, 1967, 1966, 1965, 1964, 1963, 1962, 1961, 1958, 1956, 1955, 1952, 1951, 1949, 1948, 1947, 1945, 1944, 1942, 1940, 1939, 1938, 1937, 1936, 1935, 1934, 1933, 1932, 1931, 1930, 1929, 1928, 1927, 1926, 1925, 1924, 1923, 1921, 1920
10516 Doty Ave	2014, 2006, 2004, 2003, 2001, 2000, 1999, 1996, 1995, 1992, 1991, 1990, 1986, 1985, 1981, 1980, 1976, 1975, 1972, 1971, 1970, 1969, 1967, 1966, 1965, 1964, 1963, 1962, 1961, 1960, 1958, 1957, 1956, 1955, 1954, 1952, 1951, 1950, 1949, 1948, 1947, 1946, 1945, 1944, 1942, 1940, 1939, 1938, 1937, 1936, 1935, 1934, 1933, 1932, 1931, 1930, 1929, 1928, 1927, 1926, 1925, 1924, 1923, 1921, 1920
10516 Doty Ave	2014, 2006, 2004, 2003, 2001, 2000, 1999, 1996, 1995, 1992, 1991, 1990, 1986, 1985, 1981, 1980, 1976, 1975, 1972, 1971, 1970, 1969, 1967, 1966, 1965, 1964, 1963, 1962, 1961, 1960, 1958, 1957, 1956, 1955, 1954, 1952, 1951, 1950, 1949, 1948, 1947, 1946, 1945, 1944, 1942, 1940, 1939, 1938, 1937, 1936, 1935, 1934, 1933, 1932, 1931, 1930, 1929, 1928, 1927, 1926, 1925, 1924, 1923, 1921, 1920
10516 RAVENSWOOD AVE	2014, 2010, 2006, 2004, 2003, 2000, 1999, 1996, 1992, 1991, 1986, 1985, 1981, 1980, 1976, 1975, 1972, 1971, 1969, 1967, 1966, 1965, 1963, 1962, 1961, 1958, 1956, 1955, 1954, 1952, 1951, 1950, 1949, 1948, 1947, 1946, 1945, 1944, 1942, 1940, 1939, 1938, 1937, 1936, 1935, 1934, 1933, 1932, 1931, 1930, 1929, 1928, 1927, 1926, 1925, 1924, 1923, 1921, 1920
10517 RAVENSWOOD AVE	2014, 2010, 2006, 2004, 2003, 2000, 1999, 1996, 1992, 1991, 1986, 1985, 1981, 1980, 1976, 1972, 1971, 1969, 1967, 1966, 1965, 1963, 1962, 1961, 1958, 1956, 1955, 1954, 1952, 1951, 1950, 1949, 1948, 1947, 1946, 1945, 1944, 1942, 1940, 1939, 1938, 1937, 1936, 1935, 1934, 1933, 1932, 1931, 1930, 1929, 1928, 1927, 1926, 1925, 1924, 1923, 1921, 1920
10518 RAVENSWOOD AVE	2014, 2010, 2006, 2004, 2003, 2000, 1999, 1996, 1992, 1991, 1986, 1985, 1981, 1980, 1976, 1975, 1972, 1971, 1969, 1967, 1966, 1965, 1963, 1962, 1961, 1958, 1956, 1955, 1954, 1952, 1951, 1950, 1949, 1948, 1947, 1946, 1945, 1944, 1942, 1940, 1939, 1938, 1937, 1936, 1935, 1934, 1933, 1932, 1931, 1930, 1929, 1928, 1927, 1926, 1925, 1924, 1923, 1921, 1920

FINDINGS

Address Researched	Address Not Identified in Research Source
10519 DOTY AVE	2014, 2010, 2006, 2004, 2003, 2000, 1999, 1996, 1995, 1992, 1991, 1990, 1986, 1985, 1981, 1980, 1976, 1975, 1972, 1971, 1969, 1967, 1966, 1963, 1962, 1961, 1958, 1957, 1956, 1955, 1952, 1951, 1949, 1948, 1947, 1945, 1944, 1942, 1940, 1939, 1938, 1937, 1936, 1935, 1934, 1933, 1932, 1931, 1930, 1929, 1928, 1927, 1926, 1925, 1924, 1923, 1921, 1920
10519 FREEMAN AVE	2014, 2010, 2006, 2004, 2003, 2001, 2000, 1999, 1996, 1995, 1992, 1991, 1990, 1986, 1985, 1981, 1980, 1976, 1975, 1972, 1971, 1970, 1969, 1967, 1966, 1965, 1963, 1962, 1961, 1958, 1956, 1955, 1954, 1952, 1951, 1949, 1948, 1947, 1945, 1944, 1942, 1940, 1939, 1938, 1937, 1936, 1935, 1934, 1933, 1932, 1931, 1930, 1929, 1928, 1927, 1926, 1925, 1924, 1923, 1921, 1920
10519 S FREEMAN AVE	2014, 2010, 2006, 2004, 2003, 2000, 1999, 1996, 1992, 1991, 1986, 1985, 1981, 1980, 1976, 1975, 1972, 1971, 1970, 1969, 1967, 1966, 1965, 1964, 1963, 1962, 1961, 1960, 1958, 1957, 1956, 1955, 1954, 1952, 1951, 1950, 1949, 1948, 1947, 1946, 1945, 1944, 1942, 1940, 1939, 1938, 1937, 1936, 1935, 1934, 1933, 1932, 1931, 1930, 1929, 1928, 1927, 1926, 1925, 1924, 1923, 1921, 1920
10519 YUKON AVE	2014, 2010, 2006, 2004, 2003, 2000, 1999, 1996, 1995, 1992, 1991, 1990, 1986, 1985, 1981, 1976, 1975, 1972, 1971, 1970, 1969, 1967, 1966, 1965, 1964, 1963, 1962, 1961, 1960, 1958, 1957, 1956, 1955, 1952, 1951, 1950, 1949, 1948, 1947, 1946, 1945, 1944, 1942, 1940, 1939, 1938, 1937, 1936, 1935, 1934, 1933, 1932, 1931, 1930, 1929, 1928, 1927, 1926, 1925, 1924, 1923, 1921, 1920
10520 S PRAIRIE AVE	2014, 2010, 2006, 2004, 2003, 2000, 1999, 1996, 1995, 1992, 1991, 1990, 1986, 1985, 1981, 1980, 1976, 1975, 1972, 1971, 1970, 1969, 1967, 1966, 1965, 1964, 1963, 1962, 1961, 1960, 1958, 1957, 1956, 1955, 1954, 1952, 1951, 1950, 1949, 1948, 1947, 1946, 1945, 1944, 1942, 1940, 1939, 1938, 1937, 1936, 1935, 1934, 1933, 1932, 1931, 1930, 1929, 1928, 1927, 1926, 1925, 1924, 1923, 1921, 1920
10521 PRAIRIE AVE	2014, 2010, 2006, 2004, 2003, 2001, 2000, 1999, 1996, 1995, 1992, 1991, 1990, 1986, 1985, 1981, 1980, 1976, 1975, 1972, 1971, 1970, 1969, 1967, 1966, 1964, 1963, 1962, 1961, 1960, 1958, 1957, 1956, 1955, 1954, 1952, 1951, 1950, 1949, 1948, 1947, 1946, 1945, 1944, 1942, 1940, 1939, 1938, 1937, 1936, 1935, 1934, 1933, 1932, 1931, 1930, 1929, 1928, 1927, 1926, 1925, 1924, 1923, 1921, 1920
10521 RAVENSWOOD AVE	2014, 2010, 2006, 2004, 2003, 2000, 1999, 1996, 1995, 1992, 1991, 1990, 1986, 1985, 1981, 1980, 1976, 1975, 1972, 1971, 1969, 1967, 1966, 1965, 1964, 1963, 1962, 1961, 1958, 1957, 1956, 1955, 1954, 1952, 1951, 1950, 1949, 1948, 1947, 1946, 1945, 1944, 1942, 1940, 1939, 1938, 1937, 1936, 1935, 1934, 1933, 1932, 1931, 1930, 1929, 1928, 1927, 1926, 1925, 1924, 1923, 1921, 1920
10521 S PRAIRIE AVE	2014, 2010, 2006, 2004, 2003, 2000, 1999, 1996, 1995, 1992, 1991, 1986, 1985, 1981, 1976, 1972, 1971, 1970, 1969, 1967, 1966, 1965, 1964, 1963, 1962, 1961, 1960, 1958, 1957, 1956, 1955, 1954, 1952, 1951, 1950, 1949, 1948, 1947, 1946, 1945, 1944, 1942, 1940, 1939, 1938, 1937, 1936, 1935, 1934, 1933, 1932, 1931, 1930, 1929, 1928, 1927, 1926, 1925, 1924, 1923, 1921, 1920
10522 RAVENSWOOD AVE	2014, 2010, 2006, 2004, 2003, 2001, 2000, 1999, 1996, 1995, 1992, 1991, 1986, 1985, 1981, 1980, 1976, 1975, 1972, 1971, 1970, 1969, 1967, 1966, 1965, 1963, 1962, 1961, 1958, 1957, 1956, 1955, 1954, 1952, 1951, 1950, 1949, 1948, 1947, 1946, 1945, 1944, 1942, 1940, 1939, 1938, 1937, 1936, 1935, 1934, 1933, 1932, 1931, 1930, 1929, 1928, 1927, 1926, 1925, 1924, 1923, 1921, 1920
10523 DOTY AVE	2014, 2010, 2006, 2004, 2003, 2000, 1999, 1996, 1995, 1992, 1991, 1990, 1986, 1985, 1981, 1976, 1975, 1972, 1971, 1970, 1969, 1967, 1966, 1965, 1964, 1963, 1962, 1961, 1958, 1957, 1956, 1955, 1954, 1952, 1951, 1950, 1949, 1948, 1947, 1946, 1945, 1944, 1942, 1940, 1939, 1938, 1937, 1936, 1935, 1934, 1933, 1932, 1931, 1930, 1929, 1928, 1927, 1926, 1925, 1924, 1923, 1921, 1920
10523 PRAIRIE AVE S	2014, 2010, 2006, 2004, 2003, 2001, 2000, 1999, 1996, 1995, 1992, 1991, 1990, 1986, 1985, 1981, 1980, 1976, 1975, 1972, 1971, 1969, 1967, 1966, 1965, 1964, 1963, 1962, 1961, 1960, 1958, 1957, 1956, 1955, 1954, 1952, 1951, 1950, 1949, 1948, 1947, 1946, 1945, 1944, 1942, 1940, 1939, 1938, 1937, 1936, 1935, 1934, 1933, 1932, 1931, 1930, 1929, 1928, 1927, 1926, 1925, 1924, 1923, 1921, 1920

FINDINGS

Address Researched	Address Not Identified in Research Source
3717 104TH ST W	2014, 2010, 2006, 2004, 2003, 2001, 2000, 1999, 1996, 1995, 1992, 1991, 1990, 1986, 1985, 1981, 1980, 1976, 1975, 1972, 1971, 1970, 1969, 1967, 1966, 1964, 1963, 1962, 1961, 1960, 1958, 1957, 1956, 1955, 1954, 1952, 1951, 1950, 1949, 1948, 1947, 1946, 1945, 1944, 1942, 1940, 1939, 1938, 1937, 1936, 1935, 1934, 1933, 1932, 1931, 1930, 1929, 1928, 1927, 1926, 1925, 1924, 1923, 1921, 1920
3717 107TH ST W	2014, 2010, 2006, 2004, 2003, 2001, 2000, 1999, 1996, 1995, 1992, 1991, 1990, 1986, 1985, 1981, 1980, 1976, 1975, 1972, 1971, 1970, 1969, 1967, 1966, 1964, 1963, 1962, 1961, 1960, 1958, 1957, 1956, 1955, 1954, 1952, 1951, 1950, 1949, 1948, 1947, 1946, 1945, 1944, 1942, 1940, 1939, 1938, 1937, 1936, 1935, 1934, 1933, 1932, 1931, 1930, 1929, 1928, 1927, 1926, 1925, 1924, 1923, 1921, 1920
3717 W 102ND ST	2014, 2010, 2006, 2004, 2003, 2000, 1999, 1996, 1995, 1992, 1991, 1990, 1986, 1985, 1981, 1980, 1976, 1975, 1972, 1971, 1969, 1967, 1966, 1965, 1963, 1962, 1961, 1958, 1956, 1955, 1952, 1951, 1949, 1948, 1947, 1946, 1945, 1944, 1942, 1940, 1939, 1938, 1937, 1936, 1935, 1934, 1933, 1932, 1931, 1930, 1929, 1928, 1927, 1926, 1925, 1924, 1923, 1921, 1920
3717 W 104TH ST	2014, 2010, 2006, 2004, 2003, 2001, 2000, 1999, 1996, 1995, 1992, 1991, 1990, 1986, 1985, 1981, 1976, 1972, 1971, 1969, 1967, 1966, 1965, 1963, 1962, 1961, 1958, 1956, 1955, 1952, 1951, 1949, 1948, 1947, 1946, 1945, 1944, 1942, 1940, 1939, 1938, 1937, 1936, 1935, 1934, 1933, 1932, 1931, 1930, 1929, 1928, 1927, 1926, 1925, 1924, 1923, 1921, 1920
3717 W 104th St	2014, 2006, 2004, 2003, 2001, 2000, 1999, 1996, 1995, 1992, 1991, 1990, 1986, 1985, 1981, 1980, 1976, 1975, 1972, 1971, 1970, 1969, 1967, 1966, 1965, 1964, 1963, 1962, 1961, 1960, 1958, 1957, 1956, 1955, 1954, 1952, 1951, 1950, 1949, 1948, 1947, 1946, 1945, 1944, 1942, 1940, 1939, 1938, 1937, 1936, 1935, 1934, 1933, 1932, 1931, 1930, 1929, 1928, 1927, 1926, 1925, 1924, 1923, 1921, 1920
3717 W 104th St	2014, 2006, 2004, 2003, 2001, 2000, 1999, 1996, 1995, 1992, 1991, 1990, 1986, 1985, 1981, 1980, 1976, 1975, 1972, 1971, 1970, 1969, 1967, 1966, 1965, 1964, 1963, 1962, 1961, 1960, 1958, 1957, 1956, 1955, 1954, 1952, 1951, 1950, 1949, 1948, 1947, 1946, 1945, 1944, 1942, 1940, 1939, 1938, 1937, 1936, 1935, 1934, 1933, 1932, 1931, 1930, 1929, 1928, 1927, 1926, 1925, 1924, 1923, 1921, 1920
3717 W 106th St	2010, 2006, 2004, 2003, 2001, 2000, 1999, 1996, 1995, 1992, 1991, 1990, 1986, 1985, 1981, 1980, 1976, 1975, 1972, 1971, 1970, 1969, 1967, 1966, 1965, 1964, 1963, 1962, 1961, 1960, 1958, 1957, 1956, 1955, 1954, 1952, 1951, 1950, 1949, 1948, 1947, 1946, 1945, 1944, 1942, 1940, 1939, 1938, 1937, 1936, 1935, 1934, 1933, 1932, 1931, 1930, 1929, 1928, 1927, 1926, 1925, 1924, 1923, 1921, 1920
3717 W 106th St	2010, 2006, 2004, 2003, 2001, 2000, 1999, 1996, 1995, 1992, 1991, 1990, 1986, 1985, 1981, 1980, 1976, 1975, 1972, 1971, 1970, 1969, 1967, 1966, 1965, 1964, 1963, 1962, 1961, 1960, 1958, 1957, 1956, 1955, 1954, 1952, 1951, 1950, 1949, 1948, 1947, 1946, 1945, 1944, 1942, 1940, 1939, 1938, 1937, 1936, 1935, 1934, 1933, 1932, 1931, 1930, 1929, 1928, 1927, 1926, 1925, 1924, 1923, 1921, 1920
3717 W 106TH ST	2014, 2010, 2006, 2004, 2003, 2000, 1999, 1996, 1995, 1992, 1991, 1990, 1986, 1985, 1981, 1980, 1976, 1975, 1972, 1971, 1970, 1969, 1967, 1966, 1965, 1964, 1963, 1962, 1961, 1958, 1957, 1956, 1955, 1954, 1952, 1951, 1950, 1949, 1948, 1947, 1946, 1945, 1944, 1942, 1940, 1939, 1938, 1937, 1936, 1935, 1934, 1933, 1932, 1931, 1930, 1929, 1928, 1927, 1926, 1925, 1924, 1923, 1921, 1920
3717 W 107TH ST	2014, 2010, 2006, 2004, 2003, 2000, 1999, 1996, 1992, 1991, 1986, 1985, 1981, 1976, 1972, 1971, 1970, 1969, 1967, 1966, 1965, 1963, 1962, 1961, 1958, 1956, 1955, 1952, 1951, 1949, 1948, 1947, 1946, 1945, 1944, 1942, 1940, 1939, 1938, 1937, 1936, 1935, 1934, 1933, 1932, 1931, 1930, 1929, 1928, 1927, 1926, 1925, 1924, 1923, 1921, 1920
3719 105TH ST W	2014, 2010, 2006, 2004, 2003, 2001, 2000, 1999, 1996, 1995, 1992, 1991, 1990, 1986, 1985, 1981, 1980, 1976, 1975, 1972, 1971, 1970, 1969, 1967, 1966, 1964, 1963, 1962, 1961, 1960, 1958, 1957, 1956, 1955, 1954, 1952, 1951, 1950, 1949, 1948, 1947, 1946, 1945, 1944, 1942, 1940, 1939, 1938, 1937, 1936, 1935, 1934, 1933, 1932, 1931, 1930, 1929, 1928, 1927, 1926, 1925, 1924, 1923, 1921, 1920

FINDINGS

Address Researched	Address Not Identified in Research Source
3719 W 105TH ST	2014, 2010, 2006, 2004, 2003, 2000, 1999, 1996, 1995, 1992, 1991, 1990, 1986, 1985, 1981, 1980, 1976, 1972, 1971, 1970, 1969, 1967, 1966, 1965, 1963, 1962, 1961, 1958, 1956, 1955, 1952, 1951, 1950, 1949, 1948, 1947, 1946, 1945, 1944, 1942, 1940, 1939, 1938, 1937, 1936, 1935, 1934, 1933, 1932, 1931, 1930, 1929, 1928, 1927, 1926, 1925, 1924, 1923, 1921, 1920
3719 W 106TH ST	2014, 2010, 2006, 2004, 2003, 2001, 2000, 1999, 1996, 1992, 1991, 1990, 1986, 1985, 1981, 1980, 1976, 1975, 1972, 1971, 1970, 1969, 1967, 1966, 1965, 1964, 1963, 1962, 1961, 1958, 1957, 1956, 1955, 1954, 1952, 1951, 1950, 1949, 1948, 1947, 1946, 1945, 1944, 1942, 1940, 1939, 1938, 1937, 1936, 1935, 1934, 1933, 1932, 1931, 1930, 1929, 1928, 1927, 1926, 1925, 1924, 1923, 1921, 1920
3720 107TH ST W	2014, 2010, 2006, 2004, 2003, 2001, 2000, 1999, 1996, 1995, 1992, 1991, 1990, 1986, 1985, 1981, 1980, 1976, 1975, 1972, 1971, 1970, 1969, 1967, 1966, 1964, 1963, 1962, 1961, 1960, 1958, 1957, 1956, 1955, 1954, 1952, 1951, 1950, 1949, 1948, 1947, 1946, 1945, 1944, 1942, 1940, 1939, 1938, 1937, 1936, 1935, 1934, 1933, 1932, 1931, 1930, 1929, 1928, 1927, 1926, 1925, 1924, 1923, 1921, 1920
3720 W 104TH ST	2014, 2010, 2006, 2004, 2003, 2001, 2000, 1999, 1996, 1992, 1991, 1986, 1985, 1981, 1980, 1976, 1975, 1972, 1971, 1969, 1967, 1966, 1965, 1964, 1963, 1962, 1961, 1960, 1958, 1957, 1956, 1955, 1954, 1952, 1951, 1950, 1949, 1948, 1947, 1946, 1945, 1944, 1942, 1940, 1939, 1938, 1937, 1936, 1935, 1934, 1933, 1932, 1931, 1930, 1929, 1928, 1927, 1926, 1925, 1924, 1923, 1921, 1920
3720 W 106TH ST	2014, 2010, 2006, 2004, 2003, 2000, 1999, 1996, 1995, 1992, 1991, 1986, 1985, 1981, 1976, 1975, 1972, 1971, 1970, 1969, 1967, 1966, 1965, 1964, 1963, 1962, 1961, 1958, 1956, 1955, 1954, 1952, 1951, 1950, 1949, 1948, 1947, 1946, 1945, 1944, 1942, 1940, 1939, 1938, 1937, 1936, 1935, 1934, 1933, 1932, 1931, 1930, 1929, 1928, 1927, 1926, 1925, 1924, 1923, 1921, 1920
3720 W 107TH ST	2014, 2010, 2006, 2004, 2003, 2000, 1999, 1996, 1995, 1992, 1991, 1990, 1986, 1985, 1981, 1980, 1976, 1972, 1971, 1970, 1969, 1967, 1966, 1965, 1963, 1962, 1961, 1960, 1958, 1956, 1955, 1952, 1951, 1950, 1949, 1948, 1947, 1945, 1944, 1942, 1940, 1939, 1938, 1937, 1936, 1935, 1934, 1933, 1932, 1931, 1930, 1929, 1928, 1927, 1926, 1925, 1924, 1923, 1921, 1920
3721 107TH ST W	2014, 2010, 2006, 2004, 2003, 2001, 2000, 1999, 1996, 1995, 1992, 1991, 1990, 1986, 1985, 1981, 1980, 1976, 1975, 1972, 1971, 1970, 1969, 1967, 1966, 1964, 1963, 1962, 1961, 1960, 1958, 1957, 1956, 1955, 1954, 1952, 1951, 1950, 1949, 1948, 1947, 1946, 1945, 1944, 1942, 1940, 1939, 1938, 1937, 1936, 1935, 1934, 1933, 1932, 1931, 1930, 1929, 1928, 1927, 1926, 1925, 1924, 1923, 1921, 1920
3721 W 107TH ST	2014, 2010, 2006, 2004, 2003, 1999, 1996, 1992, 1991, 1986, 1985, 1981, 1976, 1972, 1971, 1970, 1969, 1967, 1966, 1965, 1963, 1962, 1961, 1958, 1956, 1955, 1952, 1951, 1950, 1949, 1948, 1947, 1946, 1945, 1944, 1942, 1940, 1939, 1938, 1937, 1936, 1935, 1934, 1933, 1932, 1931, 1930, 1929, 1928, 1927, 1926, 1925, 1924, 1923, 1921, 1920
3722 102ND ST W	2014, 2010, 2006, 2004, 2003, 2001, 2000, 1999, 1996, 1995, 1992, 1991, 1990, 1986, 1985, 1981, 1980, 1976, 1975, 1972, 1971, 1970, 1969, 1967, 1966, 1964, 1963, 1962, 1961, 1960, 1958, 1957, 1956, 1955, 1954, 1952, 1951, 1950, 1949, 1948, 1947, 1946, 1945, 1944, 1942, 1940, 1939, 1938, 1937, 1936, 1935, 1934, 1933, 1932, 1931, 1930, 1929, 1928, 1927, 1926, 1925, 1924, 1923, 1921, 1920
3722 104TH ST W	2014, 2010, 2006, 2004, 2003, 2001, 2000, 1999, 1996, 1995, 1992, 1991, 1990, 1986, 1985, 1981, 1980, 1976, 1975, 1972, 1971, 1970, 1969, 1967, 1966, 1964, 1963, 1962, 1961, 1960, 1958, 1957, 1956, 1955, 1954, 1952, 1951, 1950, 1949, 1948, 1947, 1946, 1945, 1944, 1942, 1940, 1939, 1938, 1937, 1936, 1935, 1934, 1933, 1932, 1931, 1930, 1929, 1928, 1927, 1926, 1925, 1924, 1923, 1921, 1920
3722 W 102ND ST	2014, 2010, 2006, 2004, 2003, 2000, 1999, 1996, 1995, 1992, 1991, 1990, 1986, 1985, 1981, 1980, 1976, 1975, 1972, 1971, 1969, 1967, 1966, 1965, 1963, 1962, 1961, 1958, 1956, 1955, 1952, 1951, 1950, 1949, 1948, 1947, 1946, 1945, 1944, 1942, 1940, 1939, 1938, 1937, 1936, 1935, 1934, 1933, 1932, 1931, 1930, 1929, 1928, 1927, 1926, 1925, 1924, 1923, 1921, 1920

FINDINGS

Address Researched	Address Not Identified in Research Source
3722 W 104TH ST	2014, 2010, 2006, 2004, 2003, 2001, 2000, 1999, 1996, 1995, 1992, 1991, 1986, 1985, 1981, 1976, 1975, 1972, 1971, 1970, 1969, 1967, 1966, 1965, 1964, 1963, 1962, 1961, 1960, 1958, 1957, 1956, 1955, 1952, 1951, 1950, 1949, 1948, 1947, 1946, 1945, 1944, 1942, 1940, 1939, 1938, 1937, 1936, 1935, 1934, 1933, 1932, 1931, 1930, 1929, 1928, 1927, 1926, 1925, 1924, 1923, 1921, 1920
3722 W 106TH ST	2014, 2010, 2006, 2004, 2003, 2000, 1999, 1996, 1995, 1992, 1991, 1986, 1985, 1981, 1980, 1976, 1975, 1972, 1971, 1969, 1967, 1966, 1965, 1964, 1963, 1962, 1961, 1960, 1958, 1956, 1955, 1954, 1952, 1951, 1950, 1949, 1948, 1947, 1946, 1945, 1944, 1942, 1940, 1939, 1938, 1937, 1936, 1935, 1934, 1933, 1932, 1931, 1930, 1929, 1928, 1927, 1926, 1925, 1924, 1923, 1921, 1920
3722 W 107TH ST	2014, 2010, 2006, 2004, 2003, 2000, 1999, 1996, 1992, 1991, 1990, 1986, 1985, 1981, 1980, 1976, 1975, 1972, 1971, 1970, 1969, 1967, 1966, 1965, 1964, 1963, 1962, 1961, 1960, 1958, 1957, 1956, 1955, 1954, 1952, 1951, 1950, 1949, 1948, 1947, 1946, 1945, 1944, 1942, 1940, 1939, 1938, 1937, 1936, 1935, 1934, 1933, 1932, 1931, 1930, 1929, 1928, 1927, 1926, 1925, 1924, 1923, 1921, 1920
3723 1/2 W 105TH ST	2014, 2010, 2006, 2004, 2003, 2001, 2000, 1999, 1996, 1995, 1992, 1991, 1990, 1986, 1985, 1981, 1980, 1976, 1975, 1972, 1971, 1970, 1969, 1967, 1966, 1965, 1963, 1962, 1961, 1960, 1958, 1957, 1956, 1955, 1954, 1952, 1951, 1950, 1949, 1948, 1947, 1946, 1945, 1944, 1942, 1940, 1939, 1938, 1937, 1936, 1935, 1934, 1933, 1932, 1931, 1930, 1929, 1928, 1927, 1926, 1925, 1924, 1923, 1921, 1920
3723 1/2 W 106TH ST	2014, 2010, 2006, 2004, 2003, 2001, 2000, 1999, 1996, 1995, 1992, 1991, 1990, 1986, 1985, 1981, 1980, 1976, 1975, 1972, 1971, 1970, 1969, 1967, 1966, 1965, 1963, 1962, 1961, 1960, 1958, 1957, 1956, 1955, 1954, 1952, 1951, 1950, 1949, 1948, 1947, 1946, 1945, 1944, 1942, 1940, 1939, 1938, 1937, 1936, 1935, 1934, 1933, 1932, 1931, 1930, 1929, 1928, 1927, 1926, 1925, 1924, 1923, 1921, 1920
3723 105TH ST W	2014, 2010, 2006, 2004, 2003, 2001, 2000, 1999, 1996, 1995, 1992, 1991, 1990, 1986, 1985, 1981, 1980, 1976, 1975, 1972, 1971, 1970, 1969, 1967, 1966, 1964, 1963, 1962, 1961, 1960, 1958, 1957, 1956, 1955, 1954, 1952, 1951, 1950, 1949, 1948, 1947, 1946, 1945, 1944, 1942, 1940, 1939, 1938, 1937, 1936, 1935, 1934, 1933, 1932, 1931, 1930, 1929, 1928, 1927, 1926, 1925, 1924, 1923, 1921, 1920
3723 106TH ST W	2014, 2010, 2006, 2004, 2003, 2001, 2000, 1999, 1996, 1995, 1992, 1991, 1990, 1986, 1985, 1981, 1980, 1976, 1975, 1972, 1971, 1970, 1969, 1967, 1966, 1964, 1963, 1962, 1961, 1960, 1958, 1957, 1956, 1955, 1954, 1952, 1951, 1950, 1949, 1948, 1947, 1946, 1945, 1944, 1942, 1940, 1939, 1938, 1937, 1936, 1935, 1934, 1933, 1932, 1931, 1930, 1929, 1928, 1927, 1926, 1925, 1924, 1923, 1921, 1920
3723 W 105TH ST	2014, 2010, 2006, 2004, 2003, 2000, 1999, 1996, 1995, 1992, 1991, 1990, 1986, 1985, 1981, 1976, 1972, 1971, 1970, 1969, 1967, 1966, 1965, 1963, 1962, 1961, 1958, 1956, 1955, 1954, 1952, 1951, 1950, 1949, 1948, 1947, 1946, 1945, 1944, 1942, 1940, 1939, 1938, 1937, 1936, 1935, 1934, 1933, 1932, 1931, 1930, 1929, 1928, 1927, 1926, 1925, 1924, 1923, 1921, 1920
3723 W 105th St	2006, 2004, 2003, 2001, 2000, 1999, 1996, 1995, 1992, 1991, 1990, 1986, 1985, 1981, 1980, 1976, 1975, 1972, 1971, 1970, 1969, 1967, 1966, 1965, 1964, 1963, 1962, 1961, 1960, 1958, 1957, 1956, 1955, 1954, 1952, 1951, 1950, 1949, 1948, 1947, 1946, 1945, 1944, 1942, 1940, 1939, 1938, 1937, 1936, 1935, 1934, 1933, 1932, 1931, 1930, 1929, 1928, 1927, 1926, 1925, 1924, 1923, 1921, 1920
3723 W 105th St	2006, 2004, 2003, 2001, 2000, 1999, 1996, 1995, 1992, 1991, 1990, 1986, 1985, 1981, 1980, 1976, 1975, 1972, 1971, 1970, 1969, 1967, 1966, 1965, 1964, 1963, 1962, 1961, 1960, 1958, 1957, 1956, 1955, 1954, 1952, 1951, 1950, 1949, 1948, 1947, 1946, 1945, 1944, 1942, 1940, 1939, 1938, 1937, 1936, 1935, 1934, 1933, 1932, 1931, 1930, 1929, 1928, 1927, 1926, 1925, 1924, 1923, 1921, 1920
3723 W 106TH ST	2014, 2010, 2006, 2004, 2003, 2000, 1999, 1996, 1995, 1992, 1991, 1990, 1986, 1985, 1981, 1980, 1976, 1975, 1972, 1971, 1969, 1967, 1966, 1965, 1963, 1962, 1961, 1958, 1956, 1955, 1954, 1952, 1951, 1949, 1948, 1947, 1946, 1945, 1944, 1942, 1940, 1939, 1938, 1937, 1936, 1935, 1934, 1933, 1932, 1931, 1930, 1929, 1928, 1927, 1926, 1925, 1924, 1923, 1921, 1920

FINDINGS

Address Researched	Address Not Identified in Research Source
3724 102ND ST W	2014, 2010, 2006, 2004, 2003, 2001, 2000, 1999, 1996, 1995, 1992, 1991, 1990, 1986, 1985, 1981, 1980, 1976, 1975, 1972, 1971, 1970, 1969, 1967, 1966, 1964, 1963, 1962, 1961, 1960, 1958, 1957, 1956, 1955, 1954, 1952, 1951, 1950, 1949, 1948, 1947, 1946, 1945, 1944, 1942, 1940, 1939, 1938, 1937, 1936, 1935, 1934, 1933, 1932, 1931, 1930, 1929, 1928, 1927, 1926, 1925, 1924, 1923, 1921, 1920
3724 104TH ST W	2014, 2010, 2006, 2004, 2003, 2001, 2000, 1999, 1996, 1995, 1992, 1991, 1990, 1986, 1985, 1981, 1980, 1976, 1975, 1972, 1971, 1970, 1969, 1967, 1966, 1964, 1963, 1962, 1961, 1960, 1958, 1957, 1956, 1955, 1954, 1952, 1951, 1950, 1949, 1948, 1947, 1946, 1945, 1944, 1942, 1940, 1939, 1938, 1937, 1936, 1935, 1934, 1933, 1932, 1931, 1930, 1929, 1928, 1927, 1926, 1925, 1924, 1923, 1921, 1920
3724 106TH ST W	2014, 2010, 2006, 2004, 2003, 2001, 2000, 1999, 1996, 1995, 1992, 1991, 1990, 1986, 1985, 1981, 1980, 1976, 1975, 1972, 1971, 1970, 1969, 1967, 1966, 1964, 1963, 1962, 1961, 1960, 1958, 1957, 1956, 1955, 1954, 1952, 1951, 1950, 1949, 1948, 1947, 1946, 1945, 1944, 1942, 1940, 1939, 1938, 1937, 1936, 1935, 1934, 1933, 1932, 1931, 1930, 1929, 1928, 1927, 1926, 1925, 1924, 1923, 1921, 1920
3724 107TH ST W	2014, 2010, 2006, 2004, 2003, 2001, 2000, 1999, 1996, 1995, 1992, 1991, 1990, 1986, 1985, 1981, 1980, 1976, 1975, 1972, 1971, 1970, 1969, 1967, 1966, 1964, 1963, 1962, 1961, 1960, 1958, 1957, 1956, 1955, 1954, 1952, 1951, 1950, 1949, 1948, 1947, 1946, 1945, 1944, 1942, 1940, 1939, 1938, 1937, 1936, 1935, 1934, 1933, 1932, 1931, 1930, 1929, 1928, 1927, 1926, 1925, 1924, 1923, 1921, 1920
3724 W 102ND ST	2014, 2010, 2006, 2004, 2003, 2000, 1999, 1996, 1995, 1992, 1991, 1990, 1986, 1985, 1981, 1980, 1976, 1975, 1972, 1971, 1970, 1969, 1967, 1966, 1965, 1964, 1963, 1962, 1961, 1958, 1956, 1955, 1952, 1951, 1950, 1949, 1948, 1947, 1946, 1945, 1944, 1942, 1940, 1939, 1938, 1937, 1936, 1935, 1934, 1933, 1932, 1931, 1930, 1929, 1928, 1927, 1926, 1925, 1924, 1923, 1921, 1920
3724 W 104TH ST	2014, 2010, 2006, 2004, 2003, 2001, 2000, 1999, 1996, 1995, 1992, 1991, 1990, 1986, 1985, 1981, 1976, 1972, 1971, 1969, 1967, 1966, 1965, 1963, 1962, 1961, 1958, 1956, 1955, 1952, 1951, 1950, 1949, 1948, 1947, 1946, 1945, 1944, 1942, 1940, 1939, 1938, 1937, 1936, 1935, 1934, 1933, 1932, 1931, 1930, 1929, 1928, 1927, 1926, 1925, 1924, 1923, 1921, 1920
3724 W 105TH ST	2014, 2010, 2006, 2004, 2003, 2000, 1999, 1996, 1992, 1991, 1986, 1985, 1981, 1980, 1976, 1975, 1972, 1971, 1970, 1969, 1967, 1966, 1965, 1964, 1963, 1962, 1961, 1960, 1958, 1957, 1956, 1955, 1952, 1951, 1950, 1949, 1948, 1947, 1946, 1945, 1944, 1942, 1940, 1939, 1938, 1937, 1936, 1935, 1934, 1933, 1932, 1931, 1930, 1929, 1928, 1927, 1926, 1925, 1924, 1923, 1921, 1920
3724 W 106TH ST	2014, 2010, 2006, 2004, 2003, 2000, 1999, 1996, 1992, 1991, 1990, 1986, 1985, 1981, 1980, 1976, 1975, 1972, 1971, 1969, 1967, 1966, 1965, 1963, 1962, 1961, 1958, 1957, 1956, 1955, 1952, 1951, 1950, 1949, 1948, 1947, 1946, 1945, 1944, 1942, 1940, 1939, 1938, 1937, 1936, 1935, 1934, 1933, 1932, 1931, 1930, 1929, 1928, 1927, 1926, 1925, 1924, 1923, 1921, 1920
3724 W 107TH ST	2014, 2010, 2006, 2004, 2003, 1999, 1996, 1992, 1991, 1986, 1985, 1981, 1976, 1972, 1971, 1970, 1969, 1967, 1966, 1965, 1963, 1962, 1961, 1958, 1956, 1955, 1952, 1951, 1949, 1948, 1947, 1945, 1944, 1942, 1940, 1939, 1938, 1937, 1936, 1935, 1934, 1933, 1932, 1931, 1930, 1929, 1928, 1927, 1926, 1925, 1924, 1923, 1921, 1920
3725 107TH ST W	2014, 2010, 2006, 2004, 2003, 2001, 2000, 1999, 1996, 1995, 1992, 1991, 1990, 1986, 1985, 1981, 1980, 1976, 1975, 1972, 1971, 1970, 1969, 1967, 1966, 1964, 1963, 1962, 1961, 1960, 1958, 1957, 1956, 1955, 1954, 1952, 1951, 1950, 1949, 1948, 1947, 1946, 1945, 1944, 1942, 1940, 1939, 1938, 1937, 1936, 1935, 1934, 1933, 1932, 1931, 1930, 1929, 1928, 1927, 1926, 1925, 1924, 1923, 1921, 1920
3725 W 107TH ST	2014, 2010, 2006, 2004, 2003, 2000, 1999, 1996, 1995, 1992, 1991, 1990, 1986, 1985, 1981, 1976, 1972, 1971, 1970, 1969, 1967, 1966, 1965, 1964, 1963, 1962, 1961, 1960, 1958, 1957, 1956, 1955, 1954, 1952, 1951, 1950, 1949, 1948, 1947, 1946, 1945, 1944, 1942, 1940, 1939, 1938, 1937, 1936, 1935, 1934, 1933, 1932, 1931, 1930, 1929, 1928, 1927, 1926, 1925, 1924, 1923, 1921, 1920

FINDINGS

Address Researched	Address Not Identified in Research Source
3726 102ND ST W	2014, 2010, 2006, 2004, 2003, 2001, 2000, 1999, 1996, 1995, 1992, 1991, 1990, 1986, 1985, 1981, 1980, 1976, 1975, 1972, 1971, 1970, 1969, 1967, 1966, 1964, 1963, 1962, 1961, 1960, 1958, 1957, 1956, 1955, 1954, 1952, 1951, 1950, 1949, 1948, 1947, 1946, 1945, 1944, 1942, 1940, 1939, 1938, 1937, 1936, 1935, 1934, 1933, 1932, 1931, 1930, 1929, 1928, 1927, 1926, 1925, 1924, 1923, 1921, 1920
3726 104TH ST W	2014, 2010, 2006, 2004, 2003, 2001, 2000, 1999, 1996, 1995, 1992, 1991, 1990, 1986, 1985, 1981, 1980, 1976, 1975, 1972, 1971, 1970, 1969, 1967, 1966, 1964, 1963, 1962, 1961, 1960, 1958, 1957, 1956, 1955, 1954, 1952, 1951, 1950, 1949, 1948, 1947, 1946, 1945, 1944, 1942, 1940, 1939, 1938, 1937, 1936, 1935, 1934, 1933, 1932, 1931, 1930, 1929, 1928, 1927, 1926, 1925, 1924, 1923, 1921, 1920
3726 106TH ST W	2014, 2010, 2006, 2004, 2003, 2001, 2000, 1999, 1996, 1995, 1992, 1991, 1990, 1986, 1985, 1981, 1980, 1976, 1975, 1972, 1971, 1970, 1969, 1967, 1966, 1964, 1963, 1962, 1961, 1960, 1958, 1957, 1956, 1955, 1954, 1952, 1951, 1950, 1949, 1948, 1947, 1946, 1945, 1944, 1942, 1940, 1939, 1938, 1937, 1936, 1935, 1934, 1933, 1932, 1931, 1930, 1929, 1928, 1927, 1926, 1925, 1924, 1923, 1921, 1920
3726 CENTURY BLVD W	2014, 2010, 2006, 2004, 2003, 2001, 2000, 1999, 1996, 1995, 1992, 1991, 1990, 1986, 1985, 1981, 1976, 1972, 1971, 1970, 1969, 1967, 1966, 1964, 1963, 1962, 1961, 1960, 1958, 1957, 1956, 1955, 1954, 1952, 1951, 1950, 1949, 1948, 1947, 1946, 1945, 1944, 1942, 1940, 1939, 1938, 1937, 1936, 1935, 1934, 1933, 1932, 1931, 1930, 1929, 1928, 1927, 1926, 1925, 1924, 1923, 1921, 1920
3726 W 102ND	2014, 2010, 2006, 2004, 2003, 2001, 2000, 1999, 1996, 1995, 1992, 1991, 1990, 1986, 1985, 1980, 1976, 1975, 1972, 1971, 1970, 1969, 1967, 1966, 1965, 1964, 1963, 1962, 1961, 1960, 1958, 1957, 1956, 1955, 1954, 1952, 1951, 1950, 1949, 1948, 1947, 1946, 1945, 1944, 1942, 1940, 1939, 1938, 1937, 1936, 1935, 1934, 1933, 1932, 1931, 1930, 1929, 1928, 1927, 1926, 1925, 1924, 1923, 1921, 1920
3726 W 102ND ST	2014, 2010, 2006, 2004, 2003, 2000, 1999, 1996, 1992, 1991, 1990, 1986, 1985, 1981, 1975, 1972, 1971, 1969, 1967, 1966, 1965, 1964, 1963, 1962, 1961, 1960, 1958, 1957, 1956, 1955, 1954, 1952, 1951, 1950, 1949, 1948, 1947, 1946, 1945, 1944, 1942, 1940, 1939, 1938, 1937, 1936, 1935, 1934, 1933, 1932, 1931, 1930, 1929, 1928, 1927, 1926, 1925, 1924, 1923, 1921, 1920
3726 W 102nd St	2006, 2004, 2003, 2001, 2000, 1999, 1996, 1995, 1992, 1991, 1990, 1986, 1985, 1981, 1980, 1976, 1975, 1972, 1971, 1970, 1969, 1967, 1966, 1965, 1964, 1963, 1962, 1961, 1960, 1958, 1957, 1956, 1955, 1954, 1952, 1951, 1950, 1949, 1948, 1947, 1946, 1945, 1944, 1942, 1940, 1939, 1938, 1937, 1936, 1935, 1934, 1933, 1932, 1931, 1930, 1929, 1928, 1927, 1926, 1925, 1924, 1923, 1921, 1920
3726 W 102nd St	2006, 2004, 2003, 2001, 2000, 1999, 1996, 1995, 1992, 1991, 1990, 1986, 1985, 1981, 1980, 1976, 1975, 1972, 1971, 1970, 1969, 1967, 1966, 1965, 1964, 1963, 1962, 1961, 1960, 1958, 1957, 1956, 1955, 1954, 1952, 1951, 1950, 1949, 1948, 1947, 1946, 1945, 1944, 1942, 1940, 1939, 1938, 1937, 1936, 1935, 1934, 1933, 1932, 1931, 1930, 1929, 1928, 1927, 1926, 1925, 1924, 1923, 1921, 1920
3726 W 104TH ST	2014, 2010, 2006, 2004, 2003, 2001, 2000, 1999, 1996, 1992, 1991, 1986, 1985, 1981, 1976, 1975, 1972, 1971, 1969, 1967, 1966, 1965, 1963, 1962, 1961, 1960, 1958, 1957, 1956, 1955, 1954, 1952, 1951, 1949, 1948, 1947, 1945, 1944, 1942, 1940, 1939, 1938, 1937, 1936, 1935, 1934, 1933, 1932, 1931, 1930, 1929, 1928, 1927, 1926, 1925, 1924, 1923, 1921, 1920
3726 W 106TH ST	2014, 2010, 2006, 2004, 2003, 2001, 2000, 1999, 1996, 1995, 1992, 1991, 1986, 1985, 1981, 1976, 1975, 1972, 1971, 1970, 1969, 1967, 1966, 1965, 1964, 1963, 1962, 1961, 1958, 1956, 1955, 1954, 1952, 1951, 1950, 1949, 1948, 1947, 1946, 1945, 1944, 1942, 1940, 1939, 1938, 1937, 1936, 1935, 1934, 1933, 1932, 1931, 1930, 1929, 1928, 1927, 1926, 1925, 1924, 1923, 1921, 1920
3726 W 107TH ST	2014, 2010, 2006, 2004, 2003, 1999, 1996, 1995, 1992, 1991, 1990, 1986, 1985, 1981, 1980, 1976, 1975, 1972, 1971, 1970, 1969, 1967, 1966, 1965, 1964, 1963, 1962, 1961, 1960, 1958, 1957, 1956, 1955, 1954, 1952, 1951, 1950, 1949, 1948, 1947, 1946, 1945, 1944, 1942, 1940, 1939, 1938, 1937, 1936, 1935, 1934, 1933, 1932, 1931, 1930, 1929, 1928, 1927, 1926, 1925, 1924, 1923, 1921, 1920

FINDINGS

Address Researched	Address Not Identified in Research Source
3726 W CENTURY BLVD	2014, 2010, 2006, 2004, 2003, 2001, 2000, 1999, 1996, 1995, 1992, 1991, 1990, 1986, 1985, 1981, 1980, 1976, 1975, 1972, 1971, 1970, 1969, 1967, 1966, 1965, 1963, 1962, 1961, 1958, 1956, 1955, 1952, 1951, 1949, 1948, 1947, 1945, 1944, 1942, 1940, 1939, 1938, 1937, 1936, 1935, 1934, 1933, 1932, 1931, 1930, 1929, 1928, 1927, 1926, 1925, 1924, 1923, 1921, 1920
3727 1/2 W 107TH ST	2014, 2010, 2006, 2004, 2003, 2001, 2000, 1999, 1996, 1995, 1992, 1991, 1990, 1986, 1985, 1981, 1980, 1976, 1975, 1972, 1971, 1970, 1969, 1967, 1966, 1965, 1963, 1962, 1961, 1960, 1958, 1957, 1956, 1955, 1954, 1952, 1951, 1950, 1949, 1948, 1947, 1946, 1945, 1944, 1942, 1940, 1939, 1938, 1937, 1936, 1935, 1934, 1933, 1932, 1931, 1930, 1929, 1928, 1927, 1926, 1925, 1924, 1923, 1921, 1920
3727 102ND ST W	2014, 2010, 2006, 2004, 2003, 2001, 2000, 1999, 1996, 1995, 1992, 1991, 1990, 1986, 1985, 1981, 1980, 1976, 1975, 1972, 1971, 1970, 1969, 1967, 1966, 1964, 1963, 1962, 1961, 1960, 1958, 1957, 1956, 1955, 1954, 1952, 1951, 1950, 1949, 1948, 1947, 1946, 1945, 1944, 1942, 1940, 1939, 1938, 1937, 1936, 1935, 1934, 1933, 1932, 1931, 1930, 1929, 1928, 1927, 1926, 1925, 1924, 1923, 1921, 1920
3727 105TH ST W	2014, 2010, 2006, 2004, 2003, 2001, 2000, 1999, 1996, 1995, 1992, 1991, 1990, 1986, 1985, 1981, 1980, 1976, 1975, 1972, 1971, 1970, 1969, 1967, 1966, 1964, 1963, 1962, 1961, 1960, 1958, 1957, 1956, 1955, 1954, 1952, 1951, 1950, 1949, 1948, 1947, 1946, 1945, 1944, 1942, 1940, 1939, 1938, 1937, 1936, 1935, 1934, 1933, 1932, 1931, 1930, 1929, 1928, 1927, 1926, 1925, 1924, 1923, 1921, 1920
3727 107TH ST W	2014, 2010, 2006, 2004, 2003, 2001, 2000, 1999, 1996, 1995, 1992, 1991, 1990, 1986, 1985, 1981, 1980, 1976, 1975, 1972, 1971, 1970, 1969, 1967, 1966, 1964, 1963, 1962, 1961, 1960, 1958, 1957, 1956, 1955, 1954, 1952, 1951, 1950, 1949, 1948, 1947, 1946, 1945, 1944, 1942, 1940, 1939, 1938, 1937, 1936, 1935, 1934, 1933, 1932, 1931, 1930, 1929, 1928, 1927, 1926, 1925, 1924, 1923, 1921, 1920
3727 W 102ND ST	2014, 2010, 2006, 2004, 2003, 2000, 1999, 1996, 1995, 1992, 1991, 1990, 1986, 1985, 1981, 1980, 1976, 1975, 1972, 1971, 1969, 1967, 1966, 1965, 1963, 1962, 1961, 1958, 1956, 1955, 1952, 1951, 1949, 1948, 1947, 1946, 1945, 1944, 1942, 1940, 1939, 1938, 1937, 1936, 1935, 1934, 1933, 1932, 1931, 1930, 1929, 1928, 1927, 1926, 1925, 1924, 1923, 1921, 1920
3727 W 105TH ST	2014, 2010, 2006, 2004, 2003, 2000, 1999, 1996, 1992, 1991, 1986, 1985, 1981, 1976, 1975, 1972, 1971, 1970, 1969, 1967, 1966, 1965, 1963, 1962, 1961, 1958, 1956, 1955, 1952, 1951, 1950, 1949, 1948, 1947, 1946, 1945, 1944, 1942, 1940, 1939, 1938, 1937, 1936, 1935, 1934, 1933, 1932, 1931, 1930, 1929, 1928, 1927, 1926, 1925, 1924, 1923, 1921, 1920
3727 W 106TH ST	2014, 2010, 2006, 2004, 2003, 2000, 1999, 1996, 1995, 1992, 1991, 1986, 1985, 1981, 1980, 1976, 1975, 1972, 1971, 1969, 1967, 1966, 1965, 1964, 1963, 1962, 1961, 1958, 1956, 1955, 1954, 1952, 1951, 1950, 1949, 1948, 1947, 1946, 1945, 1944, 1942, 1940, 1939, 1938, 1937, 1936, 1935, 1934, 1933, 1932, 1931, 1930, 1929, 1928, 1927, 1926, 1925, 1924, 1923, 1921, 1920
3727 W 107TH ST	2014, 2010, 2006, 2004, 2003, 2001, 2000, 1999, 1996, 1995, 1992, 1991, 1990, 1986, 1985, 1981, 1976, 1975, 1972, 1971, 1970, 1969, 1967, 1966, 1965, 1964, 1963, 1962, 1961, 1960, 1958, 1957, 1956, 1955, 1954, 1952, 1951, 1950, 1949, 1948, 1947, 1946, 1945, 1944, 1942, 1940, 1939, 1938, 1937, 1936, 1935, 1934, 1933, 1932, 1931, 1930, 1929, 1928, 1927, 1926, 1925, 1924, 1923, 1921, 1920
3727 W 107th St	2014, 2006, 2004, 2003, 2001, 2000, 1999, 1996, 1995, 1992, 1991, 1990, 1986, 1985, 1981, 1980, 1976, 1975, 1972, 1971, 1970, 1969, 1967, 1966, 1965, 1964, 1963, 1962, 1961, 1960, 1958, 1957, 1956, 1955, 1954, 1952, 1951, 1950, 1949, 1948, 1947, 1946, 1945, 1944, 1942, 1940, 1939, 1938, 1937, 1936, 1935, 1934, 1933, 1932, 1931, 1930, 1929, 1928, 1927, 1926, 1925, 1924, 1923, 1921, 1920
3727 W 107th St	2014, 2006, 2004, 2003, 2001, 2000, 1999, 1996, 1995, 1992, 1991, 1990, 1986, 1985, 1981, 1980, 1976, 1975, 1972, 1971, 1970, 1969, 1967, 1966, 1965, 1964, 1963, 1962, 1961, 1960, 1958, 1957, 1956, 1955, 1954, 1952, 1951, 1950, 1949, 1948, 1947, 1946, 1945, 1944, 1942, 1940, 1939, 1938, 1937, 1936, 1935, 1934, 1933, 1932, 1931, 1930, 1929, 1928, 1927, 1926, 1925, 1924, 1923, 1921, 1920

FINDINGS

Address Researched	Address Not Identified in Research Source
3728 104TH ST W	2014, 2010, 2006, 2004, 2003, 2001, 2000, 1999, 1996, 1995, 1992, 1991, 1990, 1986, 1985, 1981, 1980, 1976, 1975, 1972, 1971, 1970, 1969, 1967, 1966, 1964, 1963, 1962, 1961, 1960, 1958, 1957, 1956, 1955, 1954, 1952, 1951, 1950, 1949, 1948, 1947, 1946, 1945, 1944, 1942, 1940, 1939, 1938, 1937, 1936, 1935, 1934, 1933, 1932, 1931, 1930, 1929, 1928, 1927, 1926, 1925, 1924, 1923, 1921, 1920
3728 105TH ST W	2014, 2010, 2006, 2004, 2003, 2001, 2000, 1999, 1996, 1995, 1992, 1991, 1990, 1986, 1985, 1981, 1980, 1976, 1975, 1972, 1971, 1970, 1969, 1967, 1966, 1964, 1963, 1962, 1961, 1960, 1958, 1957, 1956, 1955, 1954, 1952, 1951, 1950, 1949, 1948, 1947, 1946, 1945, 1944, 1942, 1940, 1939, 1938, 1937, 1936, 1935, 1934, 1933, 1932, 1931, 1930, 1929, 1928, 1927, 1926, 1925, 1924, 1923, 1921, 1920
3728 106TH ST W	2014, 2010, 2006, 2004, 2003, 2001, 2000, 1999, 1996, 1995, 1992, 1991, 1990, 1986, 1985, 1981, 1980, 1976, 1975, 1972, 1971, 1970, 1969, 1967, 1966, 1964, 1963, 1962, 1961, 1960, 1958, 1957, 1956, 1955, 1954, 1952, 1951, 1950, 1949, 1948, 1947, 1946, 1945, 1944, 1942, 1940, 1939, 1938, 1937, 1936, 1935, 1934, 1933, 1932, 1931, 1930, 1929, 1928, 1927, 1926, 1925, 1924, 1923, 1921, 1920
3728 W 104TH ST	2014, 2010, 2006, 2004, 2003, 2001, 2000, 1999, 1996, 1995, 1992, 1991, 1990, 1986, 1985, 1981, 1976, 1975, 1972, 1971, 1970, 1969, 1967, 1966, 1965, 1963, 1962, 1961, 1960, 1958, 1957, 1956, 1955, 1954, 1952, 1951, 1950, 1949, 1948, 1947, 1946, 1945, 1944, 1942, 1940, 1939, 1938, 1937, 1936, 1935, 1934, 1933, 1932, 1931, 1930, 1929, 1928, 1927, 1926, 1925, 1924, 1923, 1921, 1920
3728 W 105TH ST	2014, 2010, 2006, 2004, 2003, 2000, 1999, 1996, 1992, 1991, 1986, 1985, 1981, 1980, 1976, 1972, 1971, 1970, 1969, 1967, 1966, 1965, 1963, 1962, 1961, 1958, 1956, 1955, 1952, 1951, 1950, 1949, 1948, 1947, 1946, 1945, 1944, 1942, 1940, 1939, 1938, 1937, 1936, 1935, 1934, 1933, 1932, 1931, 1930, 1929, 1928, 1927, 1926, 1925, 1924, 1923, 1921, 1920
3728 W 106TH ST	2014, 2010, 2006, 2004, 2003, 2000, 1999, 1996, 1995, 1992, 1991, 1986, 1985, 1981, 1980, 1976, 1972, 1971, 1970, 1969, 1967, 1966, 1965, 1963, 1962, 1961, 1960, 1958, 1956, 1955, 1952, 1951, 1950, 1949, 1948, 1947, 1946, 1945, 1944, 1942, 1940, 1939, 1938, 1937, 1936, 1935, 1934, 1933, 1932, 1931, 1930, 1929, 1928, 1927, 1926, 1925, 1924, 1923, 1921, 1920
3728 W 106th St	2006, 2004, 2003, 2001, 2000, 1999, 1996, 1995, 1992, 1991, 1990, 1986, 1985, 1981, 1980, 1976, 1975, 1972, 1971, 1970, 1969, 1967, 1966, 1965, 1964, 1963, 1962, 1961, 1960, 1958, 1957, 1956, 1955, 1954, 1952, 1951, 1950, 1949, 1948, 1947, 1946, 1945, 1944, 1942, 1940, 1939, 1938, 1937, 1936, 1935, 1934, 1933, 1932, 1931, 1930, 1929, 1928, 1927, 1926, 1925, 1924, 1923, 1921, 1920
3728 W 106th St	2006, 2004, 2003, 2001, 2000, 1999, 1996, 1995, 1992, 1991, 1990, 1986, 1985, 1981, 1980, 1976, 1975, 1972, 1971, 1970, 1969, 1967, 1966, 1965, 1964, 1963, 1962, 1961, 1960, 1958, 1957, 1956, 1955, 1954, 1952, 1951, 1950, 1949, 1948, 1947, 1946, 1945, 1944, 1942, 1940, 1939, 1938, 1937, 1936, 1935, 1934, 1933, 1932, 1931, 1930, 1929, 1928, 1927, 1926, 1925, 1924, 1923, 1921, 1920
3728 W 107TH ST	2014, 2010, 2006, 2004, 2003, 1999, 1996, 1992, 1991, 1986, 1985, 1981, 1980, 1976, 1975, 1972, 1971, 1970, 1969, 1967, 1966, 1965, 1964, 1963, 1962, 1961, 1960, 1958, 1957, 1956, 1955, 1954, 1952, 1951, 1950, 1949, 1948, 1947, 1946, 1945, 1944, 1942, 1940, 1939, 1938, 1937, 1936, 1935, 1934, 1933, 1932, 1931, 1930, 1929, 1928, 1927, 1926, 1925, 1924, 1923, 1921, 1920
3729 104TH ST W	2014, 2010, 2006, 2004, 2003, 2001, 2000, 1999, 1996, 1995, 1992, 1991, 1990, 1986, 1985, 1981, 1980, 1976, 1975, 1972, 1971, 1970, 1969, 1967, 1966, 1964, 1963, 1962, 1961, 1960, 1958, 1957, 1956, 1955, 1954, 1952, 1951, 1950, 1949, 1948, 1947, 1946, 1945, 1944, 1942, 1940, 1939, 1938, 1937, 1936, 1935, 1934, 1933, 1932, 1931, 1930, 1929, 1928, 1927, 1926, 1925, 1924, 1923, 1921, 1920
3729 106TH ST W	2014, 2010, 2006, 2004, 2003, 2001, 2000, 1999, 1996, 1995, 1992, 1991, 1990, 1986, 1985, 1981, 1980, 1976, 1975, 1972, 1971, 1970, 1969, 1967, 1966, 1964, 1963, 1962, 1961, 1960, 1958, 1957, 1956, 1955, 1954, 1952, 1951, 1950, 1949, 1948, 1947, 1946, 1945, 1944, 1942, 1940, 1939, 1938, 1937, 1936, 1935, 1934, 1933, 1932, 1931, 1930, 1929, 1928, 1927, 1926, 1925, 1924, 1923, 1921, 1920

FINDINGS

Address Researched	Address Not Identified in Research Source
3729 W 102nd St	2014, 2006, 2004, 2003, 2001, 2000, 1999, 1996, 1995, 1992, 1991, 1990, 1986, 1985, 1981, 1980, 1976, 1975, 1972, 1971, 1970, 1969, 1967, 1966, 1965, 1964, 1963, 1962, 1961, 1960, 1958, 1957, 1956, 1955, 1954, 1952, 1951, 1950, 1949, 1948, 1947, 1946, 1945, 1944, 1942, 1940, 1939, 1938, 1937, 1936, 1935, 1934, 1933, 1932, 1931, 1930, 1929, 1928, 1927, 1926, 1925, 1924, 1923, 1921, 1920
3729 W 102nd St	2014, 2006, 2004, 2003, 2001, 2000, 1999, 1996, 1995, 1992, 1991, 1990, 1986, 1985, 1981, 1980, 1976, 1975, 1972, 1971, 1970, 1969, 1967, 1966, 1965, 1964, 1963, 1962, 1961, 1960, 1958, 1957, 1956, 1955, 1954, 1952, 1951, 1950, 1949, 1948, 1947, 1946, 1945, 1944, 1942, 1940, 1939, 1938, 1937, 1936, 1935, 1934, 1933, 1932, 1931, 1930, 1929, 1928, 1927, 1926, 1925, 1924, 1923, 1921, 1920
3729 W 104TH ST	2014, 2010, 2006, 2004, 2003, 2001, 2000, 1999, 1996, 1995, 1992, 1991, 1990, 1986, 1985, 1981, 1976, 1972, 1971, 1969, 1967, 1966, 1965, 1963, 1962, 1961, 1958, 1956, 1955, 1952, 1951, 1949, 1948, 1947, 1946, 1945, 1944, 1942, 1940, 1939, 1938, 1937, 1936, 1935, 1934, 1933, 1932, 1931, 1930, 1929, 1928, 1927, 1926, 1925, 1924, 1923, 1921, 1920
3729 W 106TH ST	2014, 2010, 2006, 2004, 2003, 2001, 2000, 1999, 1996, 1995, 1992, 1991, 1986, 1985, 1981, 1976, 1972, 1971, 1969, 1967, 1966, 1965, 1963, 1962, 1961, 1958, 1956, 1955, 1954, 1952, 1951, 1949, 1948, 1947, 1946, 1945, 1944, 1942, 1940, 1939, 1938, 1937, 1936, 1935, 1934, 1933, 1932, 1931, 1930, 1929, 1928, 1927, 1926, 1925, 1924, 1923, 1921, 1920
3729 W 106th St	2014, 2006, 2004, 2003, 2001, 2000, 1999, 1996, 1995, 1992, 1991, 1990, 1986, 1985, 1981, 1980, 1976, 1975, 1972, 1971, 1970, 1969, 1967, 1966, 1965, 1964, 1963, 1962, 1961, 1960, 1958, 1957, 1956, 1955, 1954, 1952, 1951, 1950, 1949, 1948, 1947, 1946, 1945, 1944, 1942, 1940, 1939, 1938, 1937, 1936, 1935, 1934, 1933, 1932, 1931, 1930, 1929, 1928, 1927, 1926, 1925, 1924, 1923, 1921, 1920
3729 W 106th St	2014, 2006, 2004, 2003, 2001, 2000, 1999, 1996, 1995, 1992, 1991, 1990, 1986, 1985, 1981, 1980, 1976, 1975, 1972, 1971, 1970, 1969, 1967, 1966, 1965, 1964, 1963, 1962, 1961, 1960, 1958, 1957, 1956, 1955, 1954, 1952, 1951, 1950, 1949, 1948, 1947, 1946, 1945, 1944, 1942, 1940, 1939, 1938, 1937, 1936, 1935, 1934, 1933, 1932, 1931, 1930, 1929, 1928, 1927, 1926, 1925, 1924, 1923, 1921, 1920
3730 CENTURY BLVD W	2014, 2010, 2006, 2004, 2003, 2001, 1999, 1996, 1992, 1991, 1986, 1985, 1981, 1980, 1976, 1975, 1972, 1971, 1970, 1969, 1967, 1966, 1965, 1964, 1963, 1962, 1961, 1960, 1958, 1957, 1956, 1955, 1954, 1952, 1951, 1950, 1949, 1948, 1947, 1946, 1945, 1944, 1942, 1940, 1939, 1938, 1937, 1936, 1935, 1934, 1933, 1932, 1931, 1930, 1929, 1928, 1927, 1926, 1925, 1924, 1923, 1921, 1920
3730 W CENTURY BLVD	2014, 2010, 2006, 2004, 2003, 2000, 1999, 1996, 1995, 1992, 1991, 1990, 1986, 1985, 1981, 1980, 1976, 1975, 1972, 1971, 1970, 1969, 1967, 1966, 1965, 1964, 1963, 1962, 1961, 1960, 1958, 1957, 1956, 1955, 1954, 1952, 1951, 1950, 1949, 1948, 1947, 1946, 1945, 1944, 1942, 1940, 1939, 1938, 1937, 1936, 1935, 1934, 1933, 1932, 1931, 1930, 1929, 1928, 1927, 1926, 1925, 1924, 1923, 1921, 1920
3730 W Century Blvd	2006, 2004, 2003, 2001, 2000, 1999, 1996, 1995, 1992, 1991, 1990, 1986, 1985, 1981, 1980, 1976, 1975, 1972, 1971, 1970, 1969, 1967, 1966, 1965, 1964, 1963, 1962, 1961, 1960, 1958, 1957, 1956, 1955, 1954, 1952, 1951, 1950, 1949, 1948, 1947, 1946, 1945, 1944, 1942, 1940, 1939, 1938, 1937, 1936, 1935, 1934, 1933, 1932, 1931, 1930, 1929, 1928, 1927, 1926, 1925, 1924, 1923, 1921, 1920
3730 W Century Blvd	2006, 2004, 2003, 2001, 2000, 1999, 1996, 1995, 1992, 1991, 1990, 1986, 1985, 1981, 1980, 1976, 1975, 1972, 1971, 1970, 1969, 1967, 1966, 1965, 1964, 1963, 1962, 1961, 1960, 1958, 1957, 1956, 1955, 1954, 1952, 1951, 1950, 1949, 1948, 1947, 1946, 1945, 1944, 1942, 1940, 1939, 1938, 1937, 1936, 1935, 1934, 1933, 1932, 1931, 1930, 1929, 1928, 1927, 1926, 1925, 1924, 1923, 1921, 1920
3731 105TH ST W	2014, 2010, 2006, 2004, 2003, 2001, 2000, 1999, 1996, 1995, 1992, 1991, 1990, 1986, 1985, 1981, 1980, 1976, 1975, 1972, 1971, 1970, 1969, 1967, 1966, 1964, 1963, 1962, 1961, 1960, 1958, 1957, 1956, 1955, 1954, 1952, 1951, 1950, 1949, 1948, 1947, 1946, 1945, 1944, 1942, 1940, 1939, 1938, 1937, 1936, 1935, 1934, 1933, 1932, 1931, 1930, 1929, 1928, 1927, 1926, 1925, 1924, 1923, 1921, 1920

FINDINGS

Address Researched	Address Not Identified in Research Source
3731 106TH ST W	2014, 2010, 2006, 2004, 2003, 2001, 2000, 1999, 1996, 1995, 1992, 1991, 1990, 1986, 1985, 1981, 1980, 1976, 1975, 1972, 1971, 1970, 1969, 1967, 1966, 1964, 1963, 1962, 1961, 1960, 1958, 1957, 1956, 1955, 1954, 1952, 1951, 1950, 1949, 1948, 1947, 1946, 1945, 1944, 1942, 1940, 1939, 1938, 1937, 1936, 1935, 1934, 1933, 1932, 1931, 1930, 1929, 1928, 1927, 1926, 1925, 1924, 1923, 1921, 1920
3731 W 105TH ST	2014, 2010, 2006, 2004, 2003, 2000, 1999, 1996, 1995, 1992, 1991, 1990, 1986, 1985, 1981, 1980, 1976, 1975, 1972, 1971, 1970, 1969, 1967, 1966, 1965, 1963, 1962, 1961, 1958, 1956, 1955, 1952, 1951, 1950, 1949, 1948, 1947, 1946, 1945, 1944, 1942, 1940, 1939, 1938, 1937, 1936, 1935, 1934, 1933, 1932, 1931, 1930, 1929, 1928, 1927, 1926, 1925, 1924, 1923, 1921, 1920
3731 W 106TH ST	2014, 2010, 2006, 2004, 2003, 2000, 1999, 1996, 1995, 1992, 1991, 1990, 1986, 1985, 1981, 1976, 1975, 1972, 1971, 1970, 1969, 1967, 1966, 1965, 1963, 1962, 1961, 1958, 1957, 1956, 1955, 1954, 1952, 1951, 1950, 1949, 1948, 1947, 1946, 1945, 1944, 1942, 1940, 1939, 1938, 1937, 1936, 1935, 1934, 1933, 1932, 1931, 1930, 1929, 1928, 1927, 1926, 1925, 1924, 1923, 1921, 1920
3732 105TH ST W	2014, 2010, 2006, 2004, 2003, 2001, 2000, 1999, 1996, 1995, 1992, 1991, 1990, 1986, 1985, 1981, 1980, 1976, 1975, 1972, 1971, 1970, 1969, 1967, 1966, 1964, 1963, 1962, 1961, 1960, 1958, 1957, 1956, 1955, 1954, 1952, 1951, 1950, 1949, 1948, 1947, 1946, 1945, 1944, 1942, 1940, 1939, 1938, 1937, 1936, 1935, 1934, 1933, 1932, 1931, 1930, 1929, 1928, 1927, 1926, 1925, 1924, 1923, 1921, 1920
3732 CENTURY BLVD W	2014, 2010, 2006, 2004, 2003, 2001, 1999, 1996, 1995, 1992, 1991, 1986, 1985, 1981, 1980, 1976, 1975, 1972, 1971, 1970, 1969, 1967, 1966, 1965, 1964, 1963, 1962, 1961, 1960, 1958, 1957, 1956, 1955, 1954, 1952, 1951, 1950, 1949, 1948, 1947, 1946, 1945, 1944, 1942, 1940, 1939, 1938, 1937, 1936, 1935, 1934, 1933, 1932, 1931, 1930, 1929, 1928, 1927, 1926, 1925, 1924, 1923, 1921, 1920
3732 W 102ND ST	2014, 2010, 2006, 2004, 2003, 2001, 2000, 1999, 1996, 1995, 1992, 1991, 1990, 1986, 1985, 1981, 1980, 1976, 1975, 1972, 1971, 1970, 1969, 1967, 1966, 1965, 1964, 1963, 1962, 1961, 1960, 1958, 1957, 1956, 1955, 1952, 1951, 1949, 1948, 1947, 1946, 1945, 1944, 1942, 1940, 1939, 1938, 1937, 1936, 1935, 1934, 1933, 1932, 1931, 1930, 1929, 1928, 1927, 1926, 1925, 1924, 1923, 1921, 1920
3732 W 105TH ST	2014, 2010, 2006, 2004, 2003, 2000, 1999, 1996, 1992, 1991, 1990, 1986, 1985, 1981, 1980, 1976, 1975, 1972, 1971, 1970, 1969, 1967, 1966, 1965, 1963, 1962, 1961, 1958, 1956, 1955, 1952, 1951, 1950, 1949, 1948, 1947, 1946, 1945, 1944, 1942, 1940, 1939, 1938, 1937, 1936, 1935, 1934, 1933, 1932, 1931, 1930, 1929, 1928, 1927, 1926, 1925, 1924, 1923, 1921, 1920
3732 W CENTURY BLVD	2014, 2010, 2006, 2004, 2003, 2000, 1999, 1996, 1995, 1992, 1991, 1990, 1986, 1985, 1981, 1980, 1976, 1975, 1972, 1971, 1970, 1969, 1967, 1966, 1965, 1964, 1963, 1962, 1961, 1960, 1958, 1957, 1956, 1955, 1954, 1952, 1951, 1950, 1949, 1948, 1947, 1946, 1945, 1944, 1942, 1940, 1939, 1938, 1937, 1936, 1935, 1934, 1933, 1932, 1931, 1930, 1929, 1928, 1927, 1926, 1925, 1924, 1923, 1921, 1920
3732 W Century Blvd	2006, 2004, 2003, 2001, 2000, 1999, 1996, 1995, 1992, 1991, 1990, 1986, 1985, 1981, 1980, 1976, 1975, 1972, 1971, 1970, 1969, 1967, 1966, 1965, 1964, 1963, 1962, 1961, 1960, 1958, 1957, 1956, 1955, 1954, 1952, 1951, 1950, 1949, 1948, 1947, 1946, 1945, 1944, 1942, 1940, 1939, 1938, 1937, 1936, 1935, 1934, 1933, 1932, 1931, 1930, 1929, 1928, 1927, 1926, 1925, 1924, 1923, 1921, 1920
3732 W Century Blvd	2006, 2004, 2003, 2001, 2000, 1999, 1996, 1995, 1992, 1991, 1990, 1986, 1985, 1981, 1980, 1976, 1975, 1972, 1971, 1970, 1969, 1967, 1966, 1965, 1964, 1963, 1962, 1961, 1960, 1958, 1957, 1956, 1955, 1954, 1952, 1951, 1950, 1949, 1948, 1947, 1946, 1945, 1944, 1942, 1940, 1939, 1938, 1937, 1936, 1935, 1934, 1933, 1932, 1931, 1930, 1929, 1928, 1927, 1926, 1925, 1924, 1923, 1921, 1920
3733 106TH ST W	2014, 2010, 2006, 2004, 2003, 2001, 2000, 1999, 1996, 1995, 1992, 1991, 1990, 1986, 1985, 1981, 1980, 1976, 1975, 1972, 1971, 1970, 1969, 1967, 1966, 1964, 1963, 1962, 1961, 1960, 1958, 1957, 1956, 1955, 1954, 1952, 1951, 1950, 1949, 1948, 1947, 1946, 1945, 1944, 1942, 1940, 1939, 1938, 1937, 1936, 1935, 1934, 1933, 1932, 1931, 1930, 1929, 1928, 1927, 1926, 1925, 1924, 1923, 1921, 1920

FINDINGS

Address Researched	Address Not Identified in Research Source
3733 107TH ST W	2014, 2010, 2006, 2004, 2003, 2001, 2000, 1999, 1996, 1995, 1992, 1991, 1990, 1986, 1985, 1981, 1980, 1976, 1975, 1972, 1971, 1970, 1969, 1967, 1966, 1964, 1963, 1962, 1961, 1960, 1958, 1957, 1956, 1955, 1954, 1952, 1951, 1950, 1949, 1948, 1947, 1946, 1945, 1944, 1942, 1940, 1939, 1938, 1937, 1936, 1935, 1934, 1933, 1932, 1931, 1930, 1929, 1928, 1927, 1926, 1925, 1924, 1923, 1921, 1920
3733 W 102ND ST	2014, 2010, 2006, 2004, 2003, 2001, 2000, 1999, 1996, 1995, 1992, 1991, 1990, 1986, 1985, 1981, 1980, 1976, 1975, 1972, 1971, 1970, 1969, 1967, 1966, 1965, 1964, 1963, 1962, 1961, 1960, 1958, 1957, 1956, 1955, 1952, 1951, 1949, 1948, 1947, 1946, 1945, 1944, 1942, 1940, 1939, 1938, 1937, 1936, 1935, 1934, 1933, 1932, 1931, 1930, 1929, 1928, 1927, 1926, 1925, 1924, 1923, 1921, 1920
3733 W 106TH ST	2014, 2010, 2006, 2004, 2003, 2000, 1999, 1996, 1995, 1992, 1991, 1986, 1985, 1981, 1976, 1975, 1972, 1971, 1970, 1969, 1967, 1966, 1965, 1964, 1963, 1962, 1961, 1958, 1956, 1955, 1952, 1951, 1950, 1949, 1948, 1947, 1946, 1945, 1944, 1942, 1940, 1939, 1938, 1937, 1936, 1935, 1934, 1933, 1932, 1931, 1930, 1929, 1928, 1927, 1926, 1925, 1924, 1923, 1921, 1920
3733 W 107TH	2014, 2010, 2006, 2004, 2003, 2001, 2000, 1999, 1996, 1995, 1992, 1991, 1990, 1986, 1985, 1980, 1976, 1975, 1972, 1971, 1970, 1969, 1967, 1966, 1965, 1964, 1963, 1962, 1961, 1960, 1958, 1957, 1956, 1955, 1954, 1952, 1951, 1950, 1949, 1948, 1947, 1946, 1945, 1944, 1942, 1940, 1939, 1938, 1937, 1936, 1935, 1934, 1933, 1932, 1931, 1930, 1929, 1928, 1927, 1926, 1925, 1924, 1923, 1921, 1920
3733 W 107TH ST	2014, 2010, 2006, 2004, 2003, 1999, 1996, 1995, 1992, 1991, 1986, 1985, 1981, 1972, 1971, 1970, 1969, 1966, 1965, 1963, 1962, 1961, 1958, 1956, 1955, 1952, 1951, 1950, 1949, 1948, 1947, 1946, 1945, 1944, 1942, 1940, 1939, 1938, 1937, 1936, 1935, 1934, 1933, 1932, 1931, 1930, 1929, 1928, 1927, 1926, 1925, 1924, 1923, 1921, 1920
3734 1/2 W 106TH ST	2014, 2010, 2006, 2004, 2003, 2001, 2000, 1999, 1996, 1995, 1992, 1991, 1990, 1986, 1985, 1981, 1980, 1976, 1975, 1972, 1971, 1970, 1969, 1967, 1966, 1965, 1963, 1962, 1961, 1958, 1957, 1956, 1955, 1954, 1952, 1951, 1949, 1948, 1947, 1946, 1945, 1944, 1942, 1940, 1939, 1938, 1937, 1936, 1935, 1934, 1933, 1932, 1931, 1930, 1929, 1928, 1927, 1926, 1925, 1924, 1923, 1921, 1920
3734 104TH ST W	2014, 2010, 2006, 2004, 2003, 2001, 2000, 1999, 1996, 1995, 1992, 1991, 1990, 1986, 1985, 1981, 1980, 1976, 1975, 1972, 1971, 1970, 1969, 1967, 1966, 1964, 1963, 1962, 1961, 1960, 1958, 1957, 1956, 1955, 1954, 1952, 1951, 1950, 1949, 1948, 1947, 1946, 1945, 1944, 1942, 1940, 1939, 1938, 1937, 1936, 1935, 1934, 1933, 1932, 1931, 1930, 1929, 1928, 1927, 1926, 1925, 1924, 1923, 1921, 1920
3734 106TH ST W	2014, 2010, 2006, 2004, 2003, 2001, 2000, 1999, 1996, 1995, 1992, 1991, 1990, 1986, 1985, 1981, 1980, 1976, 1975, 1972, 1971, 1970, 1969, 1967, 1966, 1964, 1963, 1962, 1961, 1960, 1958, 1957, 1956, 1955, 1954, 1952, 1951, 1950, 1949, 1948, 1947, 1946, 1945, 1944, 1942, 1940, 1939, 1938, 1937, 1936, 1935, 1934, 1933, 1932, 1931, 1930, 1929, 1928, 1927, 1926, 1925, 1924, 1923, 1921, 1920
3734 107TH ST W	2014, 2010, 2006, 2004, 2003, 2001, 2000, 1999, 1996, 1995, 1992, 1991, 1990, 1986, 1985, 1981, 1980, 1976, 1975, 1972, 1971, 1970, 1969, 1967, 1966, 1964, 1963, 1962, 1961, 1960, 1958, 1957, 1956, 1955, 1954, 1952, 1951, 1950, 1949, 1948, 1947, 1946, 1945, 1944, 1942, 1940, 1939, 1938, 1937, 1936, 1935, 1934, 1933, 1932, 1931, 1930, 1929, 1928, 1927, 1926, 1925, 1924, 1923, 1921, 1920
3734 CENTURY BLVD W	2014, 2010, 2006, 2004, 2003, 2001, 2000, 1999, 1996, 1995, 1992, 1991, 1986, 1985, 1981, 1980, 1976, 1975, 1972, 1971, 1970, 1969, 1967, 1966, 1965, 1964, 1963, 1962, 1961, 1960, 1958, 1957, 1956, 1955, 1954, 1952, 1951, 1950, 1949, 1948, 1947, 1946, 1945, 1944, 1942, 1940, 1939, 1938, 1937, 1936, 1935, 1934, 1933, 1932, 1931, 1930, 1929, 1928, 1927, 1926, 1925, 1924, 1923, 1921, 1920
3734 W 102ND ST	2014, 2010, 2006, 2004, 2003, 2000, 1999, 1996, 1995, 1992, 1991, 1990, 1986, 1985, 1981, 1976, 1975, 1972, 1971, 1969, 1967, 1966, 1965, 1963, 1962, 1961, 1958, 1956, 1955, 1954, 1952, 1951, 1950, 1949, 1948, 1947, 1946, 1945, 1944, 1942, 1940, 1939, 1938, 1937, 1936, 1935, 1934, 1933, 1932, 1931, 1930, 1929, 1928, 1927, 1926, 1925, 1924, 1923, 1921, 1920

FINDINGS

Address Researched	Address Not Identified in Research Source
3734 W 104TH ST	2014, 2010, 2006, 2004, 2003, 2001, 2000, 1999, 1996, 1992, 1991, 1990, 1986, 1985, 1981, 1980, 1976, 1975, 1972, 1971, 1969, 1967, 1966, 1965, 1963, 1962, 1961, 1958, 1957, 1956, 1955, 1954, 1952, 1951, 1950, 1949, 1948, 1947, 1946, 1945, 1944, 1942, 1940, 1939, 1938, 1937, 1936, 1935, 1934, 1933, 1932, 1931, 1930, 1929, 1928, 1927, 1926, 1925, 1924, 1923, 1921, 1920
3734 W 106TH ST	2014, 2010, 2006, 2004, 2003, 2000, 1999, 1996, 1995, 1992, 1991, 1986, 1985, 1981, 1980, 1976, 1972, 1971, 1969, 1967, 1966, 1965, 1964, 1963, 1962, 1961, 1960, 1958, 1956, 1955, 1954, 1952, 1951, 1950, 1949, 1948, 1947, 1946, 1945, 1944, 1942, 1940, 1939, 1938, 1937, 1936, 1935, 1934, 1933, 1932, 1931, 1930, 1929, 1928, 1927, 1926, 1925, 1924, 1923, 1921, 1920
3734 W 107TH ST	2014, 2010, 2006, 2004, 2003, 1999, 1996, 1992, 1991, 1990, 1986, 1985, 1981, 1976, 1975, 1972, 1971, 1970, 1969, 1967, 1966, 1965, 1964, 1963, 1962, 1961, 1958, 1956, 1955, 1954, 1952, 1951, 1950, 1949, 1948, 1947, 1946, 1945, 1944, 1942, 1940, 1939, 1938, 1937, 1936, 1935, 1934, 1933, 1932, 1931, 1930, 1929, 1928, 1927, 1926, 1925, 1924, 1923, 1921, 1920
3734 W CENTURY BLVD	2014, 2010, 2006, 2004, 2003, 2000, 1999, 1996, 1995, 1992, 1991, 1990, 1986, 1985, 1981, 1980, 1976, 1975, 1972, 1971, 1970, 1969, 1967, 1966, 1965, 1964, 1963, 1962, 1961, 1960, 1958, 1957, 1956, 1955, 1954, 1952, 1951, 1950, 1949, 1948, 1947, 1946, 1945, 1944, 1942, 1940, 1939, 1938, 1937, 1936, 1935, 1934, 1933, 1932, 1931, 1930, 1929, 1928, 1927, 1926, 1925, 1924, 1923, 1921, 1920
3734 W Century Blvd	2006, 2004, 2003, 2001, 2000, 1999, 1996, 1995, 1992, 1991, 1990, 1986, 1985, 1981, 1980, 1976, 1975, 1972, 1971, 1970, 1969, 1967, 1966, 1965, 1964, 1963, 1962, 1961, 1960, 1958, 1957, 1956, 1955, 1954, 1952, 1951, 1950, 1949, 1948, 1947, 1946, 1945, 1944, 1942, 1940, 1939, 1938, 1937, 1936, 1935, 1934, 1933, 1932, 1931, 1930, 1929, 1928, 1927, 1926, 1925, 1924, 1923, 1921, 1920
3734 W Century Blvd	2006, 2004, 2003, 2001, 2000, 1999, 1996, 1995, 1992, 1991, 1990, 1986, 1985, 1981, 1980, 1976, 1975, 1972, 1971, 1970, 1969, 1967, 1966, 1965, 1964, 1963, 1962, 1961, 1960, 1958, 1957, 1956, 1955, 1954, 1952, 1951, 1950, 1949, 1948, 1947, 1946, 1945, 1944, 1942, 1940, 1939, 1938, 1937, 1936, 1935, 1934, 1933, 1932, 1931, 1930, 1929, 1928, 1927, 1926, 1925, 1924, 1923, 1921, 1920
3735 105TH ST W	2014, 2010, 2006, 2004, 2003, 2001, 2000, 1999, 1996, 1995, 1992, 1991, 1990, 1986, 1985, 1981, 1980, 1976, 1975, 1972, 1971, 1970, 1969, 1967, 1966, 1964, 1963, 1962, 1961, 1960, 1958, 1957, 1956, 1955, 1954, 1952, 1951, 1950, 1949, 1948, 1947, 1946, 1945, 1944, 1942, 1940, 1939, 1938, 1937, 1936, 1935, 1934, 1933, 1932, 1931, 1930, 1929, 1928, 1927, 1926, 1925, 1924, 1923, 1921, 1920
3735 107TH ST W	2014, 2010, 2006, 2004, 2003, 2001, 2000, 1999, 1996, 1995, 1992, 1991, 1990, 1986, 1985, 1981, 1980, 1976, 1975, 1972, 1971, 1970, 1969, 1967, 1966, 1964, 1963, 1962, 1961, 1960, 1958, 1957, 1956, 1955, 1954, 1952, 1951, 1950, 1949, 1948, 1947, 1946, 1945, 1944, 1942, 1940, 1939, 1938, 1937, 1936, 1935, 1934, 1933, 1932, 1931, 1930, 1929, 1928, 1927, 1926, 1925, 1924, 1923, 1921, 1920
3735 W 105TH ST	2014, 2010, 2006, 2004, 2003, 2000, 1999, 1996, 1995, 1992, 1991, 1990, 1986, 1985, 1981, 1976, 1972, 1971, 1970, 1969, 1967, 1966, 1965, 1964, 1963, 1962, 1961, 1958, 1956, 1955, 1952, 1951, 1949, 1948, 1947, 1945, 1944, 1942, 1940, 1939, 1938, 1937, 1936, 1935, 1934, 1933, 1932, 1931, 1930, 1929, 1928, 1927, 1926, 1925, 1924, 1923, 1921, 1920
3735 W 106TH ST	2014, 2010, 2006, 2004, 2003, 2000, 1999, 1996, 1995, 1992, 1991, 1990, 1986, 1985, 1981, 1980, 1976, 1972, 1971, 1970, 1969, 1967, 1966, 1965, 1964, 1963, 1962, 1961, 1958, 1956, 1955, 1954, 1952, 1951, 1950, 1949, 1948, 1947, 1946, 1945, 1944, 1942, 1940, 1939, 1938, 1937, 1936, 1935, 1934, 1933, 1932, 1931, 1930, 1929, 1928, 1927, 1926, 1925, 1924, 1923, 1921, 1920
3735 W 107TH ST	2014, 2010, 2006, 2004, 2003, 2001, 2000, 1999, 1996, 1995, 1992, 1991, 1986, 1985, 1981, 1980, 1976, 1975, 1972, 1971, 1970, 1969, 1967, 1966, 1965, 1963, 1962, 1961, 1958, 1956, 1955, 1954, 1952, 1951, 1950, 1949, 1948, 1947, 1946, 1945, 1944, 1942, 1940, 1939, 1938, 1937, 1936, 1935, 1934, 1933, 1932, 1931, 1930, 1929, 1928, 1927, 1926, 1925, 1924, 1923, 1921, 1920

FINDINGS

Address Researched	Address Not Identified in Research Source
3736 1/1 W 104TH ST	2014, 2010, 2006, 2004, 2003, 2001, 2000, 1999, 1996, 1995, 1992, 1991, 1990, 1986, 1985, 1981, 1980, 1976, 1975, 1972, 1971, 1970, 1969, 1967, 1966, 1965, 1964, 1963, 1962, 1961, 1958, 1957, 1956, 1955, 1954, 1952, 1951, 1950, 1949, 1948, 1947, 1946, 1945, 1944, 1942, 1940, 1939, 1938, 1937, 1936, 1935, 1934, 1933, 1932, 1931, 1930, 1929, 1928, 1927, 1926, 1925, 1924, 1923, 1921, 1920
3736 1/2 W 102ND ST	2014, 2010, 2006, 2004, 2003, 2001, 2000, 1999, 1996, 1995, 1992, 1991, 1990, 1986, 1985, 1981, 1980, 1976, 1975, 1972, 1971, 1970, 1969, 1967, 1966, 1965, 1963, 1962, 1961, 1958, 1956, 1955, 1954, 1952, 1951, 1950, 1949, 1948, 1947, 1946, 1945, 1944, 1942, 1940, 1939, 1938, 1937, 1936, 1935, 1934, 1933, 1932, 1931, 1930, 1929, 1928, 1927, 1926, 1925, 1924, 1923, 1921, 1920
3736 104TH ST W	2014, 2010, 2006, 2004, 2003, 2001, 2000, 1999, 1996, 1995, 1992, 1991, 1990, 1986, 1985, 1981, 1980, 1976, 1975, 1972, 1971, 1970, 1969, 1967, 1966, 1964, 1963, 1962, 1961, 1960, 1958, 1957, 1956, 1955, 1954, 1952, 1951, 1950, 1949, 1948, 1947, 1946, 1945, 1944, 1942, 1940, 1939, 1938, 1937, 1936, 1935, 1934, 1933, 1932, 1931, 1930, 1929, 1928, 1927, 1926, 1925, 1924, 1923, 1921, 1920
3736 106TH ST W	2014, 2010, 2006, 2004, 2003, 2001, 2000, 1999, 1996, 1995, 1992, 1991, 1990, 1986, 1985, 1981, 1980, 1976, 1975, 1972, 1971, 1970, 1969, 1967, 1966, 1964, 1963, 1962, 1961, 1960, 1958, 1957, 1956, 1955, 1954, 1952, 1951, 1950, 1949, 1948, 1947, 1946, 1945, 1944, 1942, 1940, 1939, 1938, 1937, 1936, 1935, 1934, 1933, 1932, 1931, 1930, 1929, 1928, 1927, 1926, 1925, 1924, 1923, 1921, 1920
3736 107TH ST W	2014, 2010, 2006, 2004, 2003, 2001, 2000, 1999, 1996, 1995, 1992, 1991, 1990, 1986, 1985, 1981, 1980, 1976, 1975, 1972, 1971, 1970, 1969, 1967, 1966, 1964, 1963, 1962, 1961, 1960, 1958, 1957, 1956, 1955, 1954, 1952, 1951, 1950, 1949, 1948, 1947, 1946, 1945, 1944, 1942, 1940, 1939, 1938, 1937, 1936, 1935, 1934, 1933, 1932, 1931, 1930, 1929, 1928, 1927, 1926, 1925, 1924, 1923, 1921, 1920
3736 W 102ND ST	2014, 2010, 2006, 2004, 2003, 2000, 1999, 1996, 1995, 1992, 1991, 1990, 1986, 1985, 1981, 1976, 1975, 1972, 1971, 1970, 1969, 1967, 1966, 1965, 1964, 1963, 1962, 1961, 1960, 1958, 1957, 1956, 1955, 1954, 1952, 1951, 1950, 1949, 1948, 1947, 1946, 1945, 1944, 1942, 1940, 1939, 1938, 1937, 1936, 1935, 1934, 1933, 1932, 1931, 1930, 1929, 1928, 1927, 1926, 1925, 1924, 1923, 1921, 1920
3736 W 102nd St	2010, 2006, 2004, 2003, 2001, 2000, 1999, 1996, 1995, 1992, 1991, 1990, 1986, 1985, 1981, 1980, 1976, 1975, 1972, 1971, 1970, 1969, 1967, 1966, 1965, 1964, 1963, 1962, 1961, 1960, 1958, 1957, 1956, 1955, 1954, 1952, 1951, 1950, 1949, 1948, 1947, 1946, 1945, 1944, 1942, 1940, 1939, 1938, 1937, 1936, 1935, 1934, 1933, 1932, 1931, 1930, 1929, 1928, 1927, 1926, 1925, 1924, 1923, 1921, 1920
3736 W 102nd St	2010, 2006, 2004, 2003, 2001, 2000, 1999, 1996, 1995, 1992, 1991, 1990, 1986, 1985, 1981, 1980, 1976, 1975, 1972, 1971, 1970, 1969, 1967, 1966, 1965, 1964, 1963, 1962, 1961, 1960, 1958, 1957, 1956, 1955, 1954, 1952, 1951, 1950, 1949, 1948, 1947, 1946, 1945, 1944, 1942, 1940, 1939, 1938, 1937, 1936, 1935, 1934, 1933, 1932, 1931, 1930, 1929, 1928, 1927, 1926, 1925, 1924, 1923, 1921, 1920
3736 W 104TH ST	2014, 2010, 2006, 2004, 2003, 2001, 2000, 1999, 1996, 1995, 1992, 1991, 1990, 1986, 1985, 1981, 1980, 1976, 1972, 1971, 1970, 1969, 1967, 1966, 1965, 1963, 1962, 1961, 1958, 1957, 1956, 1955, 1952, 1951, 1950, 1949, 1948, 1947, 1946, 1945, 1944, 1942, 1940, 1939, 1938, 1937, 1936, 1935, 1934, 1933, 1932, 1931, 1930, 1929, 1928, 1927, 1926, 1925, 1924, 1923, 1921, 1920
3736 W 106TH ST	2014, 2010, 2006, 2004, 2003, 2000, 1999, 1996, 1995, 1992, 1991, 1990, 1986, 1985, 1981, 1980, 1976, 1972, 1971, 1969, 1967, 1966, 1965, 1963, 1962, 1961, 1958, 1957, 1956, 1955, 1954, 1952, 1951, 1950, 1949, 1948, 1947, 1946, 1945, 1944, 1942, 1940, 1939, 1938, 1937, 1936, 1935, 1934, 1933, 1932, 1931, 1930, 1929, 1928, 1927, 1926, 1925, 1924, 1923, 1921, 1920
3736 W 107TH ST	2014, 2010, 2006, 2004, 2003, 2000, 1999, 1996, 1995, 1992, 1991, 1990, 1986, 1985, 1981, 1980, 1976, 1975, 1972, 1971, 1970, 1969, 1967, 1966, 1965, 1963, 1962, 1961, 1958, 1956, 1955, 1952, 1951, 1949, 1948, 1947, 1945, 1944, 1942, 1940, 1939, 1938, 1937, 1936, 1935, 1934, 1933, 1932, 1931, 1930, 1929, 1928, 1927, 1926, 1925, 1924, 1923, 1921, 1920

FINDINGS

Address Researched	Address Not Identified in Research Source
3737 106TH ST W	2014, 2010, 2006, 2004, 2003, 2001, 2000, 1999, 1996, 1995, 1992, 1991, 1990, 1986, 1985, 1981, 1980, 1976, 1975, 1972, 1971, 1970, 1969, 1967, 1966, 1964, 1963, 1962, 1961, 1960, 1958, 1957, 1956, 1955, 1954, 1952, 1951, 1950, 1949, 1948, 1947, 1946, 1945, 1944, 1942, 1940, 1939, 1938, 1937, 1936, 1935, 1934, 1933, 1932, 1931, 1930, 1929, 1928, 1927, 1926, 1925, 1924, 1923, 1921, 1920
3737 E CENTURY BLVD	2014, 2010, 2006, 2004, 2003, 2001, 2000, 1999, 1996, 1995, 1992, 1991, 1976, 1972, 1971, 1970, 1969, 1967, 1966, 1965, 1964, 1963, 1962, 1961, 1960, 1958, 1957, 1956, 1955, 1954, 1952, 1951, 1950, 1949, 1948, 1947, 1946, 1945, 1944, 1942, 1940, 1939, 1938, 1937, 1936, 1935, 1934, 1933, 1932, 1931, 1930, 1929, 1928, 1927, 1926, 1925, 1924, 1923, 1921, 1920
3737 W 104TH ST	2014, 2010, 2006, 2004, 2003, 2001, 2000, 1999, 1996, 1995, 1992, 1991, 1990, 1986, 1985, 1981, 1980, 1976, 1975, 1972, 1971, 1970, 1969, 1967, 1966, 1965, 1963, 1962, 1961, 1958, 1956, 1955, 1954, 1952, 1951, 1949, 1948, 1947, 1946, 1945, 1944, 1942, 1940, 1939, 1938, 1937, 1936, 1935, 1934, 1933, 1932, 1931, 1930, 1929, 1928, 1927, 1926, 1925, 1924, 1923, 1921, 1920
3737 W 106TH ST	2014, 2010, 2006, 2004, 2003, 2000, 1999, 1996, 1995, 1992, 1991, 1990, 1986, 1985, 1981, 1976, 1972, 1971, 1969, 1967, 1966, 1965, 1963, 1962, 1961, 1958, 1956, 1955, 1952, 1951, 1949, 1948, 1947, 1946, 1945, 1944, 1942, 1940, 1939, 1938, 1937, 1936, 1935, 1934, 1933, 1932, 1931, 1930, 1929, 1928, 1927, 1926, 1925, 1924, 1923, 1921, 1920
3738 1/2 W 102ND ST	2014, 2010, 2006, 2004, 2003, 2001, 2000, 1999, 1996, 1995, 1992, 1991, 1990, 1986, 1985, 1981, 1980, 1976, 1975, 1972, 1971, 1970, 1969, 1967, 1966, 1965, 1964, 1963, 1962, 1961, 1960, 1958, 1956, 1955, 1954, 1952, 1951, 1950, 1949, 1948, 1947, 1946, 1945, 1944, 1942, 1940, 1939, 1938, 1937, 1936, 1935, 1934, 1933, 1932, 1931, 1930, 1929, 1928, 1927, 1926, 1925, 1924, 1923, 1921, 1920
3738 102ND ST W	2014, 2010, 2006, 2004, 2003, 2001, 2000, 1999, 1996, 1995, 1992, 1991, 1990, 1986, 1985, 1981, 1980, 1976, 1975, 1972, 1971, 1970, 1969, 1967, 1966, 1964, 1963, 1962, 1961, 1960, 1958, 1957, 1956, 1955, 1954, 1952, 1951, 1950, 1949, 1948, 1947, 1946, 1945, 1944, 1942, 1940, 1939, 1938, 1937, 1936, 1935, 1934, 1933, 1932, 1931, 1930, 1929, 1928, 1927, 1926, 1925, 1924, 1923, 1921, 1920
3738 105TH ST W	2014, 2010, 2006, 2004, 2003, 2001, 2000, 1999, 1996, 1995, 1992, 1991, 1990, 1986, 1985, 1981, 1980, 1976, 1975, 1972, 1971, 1970, 1969, 1967, 1966, 1964, 1963, 1962, 1961, 1960, 1958, 1957, 1956, 1955, 1954, 1952, 1951, 1950, 1949, 1948, 1947, 1946, 1945, 1944, 1942, 1940, 1939, 1938, 1937, 1936, 1935, 1934, 1933, 1932, 1931, 1930, 1929, 1928, 1927, 1926, 1925, 1924, 1923, 1921, 1920
3738 106TH ST W	2014, 2010, 2006, 2004, 2003, 2001, 2000, 1999, 1996, 1995, 1992, 1991, 1990, 1986, 1985, 1981, 1980, 1976, 1975, 1972, 1971, 1970, 1969, 1967, 1966, 1964, 1963, 1962, 1961, 1960, 1958, 1957, 1956, 1955, 1954, 1952, 1951, 1950, 1949, 1948, 1947, 1946, 1945, 1944, 1942, 1940, 1939, 1938, 1937, 1936, 1935, 1934, 1933, 1932, 1931, 1930, 1929, 1928, 1927, 1926, 1925, 1924, 1923, 1921, 1920
3738 CENTURY BLVD W	2014, 2010, 2006, 2004, 2003, 2001, 1999, 1996, 1995, 1992, 1991, 1986, 1985, 1981, 1980, 1976, 1975, 1972, 1971, 1970, 1969, 1967, 1966, 1965, 1964, 1963, 1962, 1961, 1960, 1958, 1957, 1956, 1955, 1954, 1952, 1951, 1950, 1949, 1948, 1947, 1946, 1945, 1944, 1942, 1940, 1939, 1938, 1937, 1936, 1935, 1934, 1933, 1932, 1931, 1930, 1929, 1928, 1927, 1926, 1925, 1924, 1923, 1921, 1920
3738 W 102ND ST	2014, 2010, 2006, 2004, 2003, 1999, 1996, 1995, 1992, 1991, 1990, 1986, 1985, 1981, 1976, 1975, 1972, 1971, 1969, 1967, 1966, 1965, 1963, 1962, 1961, 1960, 1958, 1957, 1956, 1955, 1954, 1952, 1951, 1950, 1949, 1948, 1947, 1946, 1945, 1944, 1942, 1940, 1939, 1938, 1937, 1936, 1935, 1934, 1933, 1932, 1931, 1930, 1929, 1928, 1927, 1926, 1925, 1924, 1923, 1921, 1920
3738 W 105TH ST	2014, 2010, 2006, 2004, 2003, 2000, 1999, 1996, 1995, 1992, 1991, 1990, 1986, 1985, 1981, 1980, 1976, 1972, 1971, 1970, 1969, 1967, 1966, 1965, 1963, 1962, 1961, 1958, 1956, 1955, 1952, 1951, 1950, 1949, 1948, 1947, 1946, 1945, 1944, 1942, 1940, 1939, 1938, 1937, 1936, 1935, 1934, 1933, 1932, 1931, 1930, 1929, 1928, 1927, 1926, 1925, 1924, 1923, 1921, 1920

FINDINGS

Address Researched	Address Not Identified in Research Source
3738 W 106TH ST	2014, 2010, 2006, 2004, 2003, 2001, 2000, 1999, 1996, 1995, 1992, 1991, 1990, 1986, 1985, 1981, 1980, 1976, 1975, 1972, 1971, 1969, 1967, 1966, 1965, 1963, 1962, 1961, 1960, 1958, 1957, 1956, 1955, 1954, 1952, 1951, 1950, 1949, 1948, 1947, 1946, 1945, 1944, 1942, 1940, 1939, 1938, 1937, 1936, 1935, 1934, 1933, 1932, 1931, 1930, 1929, 1928, 1927, 1926, 1925, 1924, 1923, 1921, 1920
4015 W Century Blvd	2006, 2004, 2003, 2001, 2000, 1999, 1996, 1995, 1992, 1991, 1990, 1986, 1985, 1981, 1980, 1976, 1975, 1972, 1971, 1970, 1969, 1967, 1966, 1965, 1964, 1963, 1962, 1961, 1960, 1958, 1957, 1956, 1955, 1954, 1952, 1951, 1950, 1949, 1948, 1947, 1946, 1945, 1944, 1942, 1940, 1939, 1938, 1937, 1936, 1935, 1934, 1933, 1932, 1931, 1930, 1929, 1928, 1927, 1926, 1925, 1924, 1923, 1921, 1920
4016 1/2 W 102ND ST	2014, 2010, 2006, 2004, 2003, 2001, 2000, 1999, 1996, 1995, 1992, 1991, 1990, 1986, 1985, 1981, 1980, 1976, 1975, 1972, 1971, 1970, 1969, 1967, 1966, 1965, 1963, 1962, 1961, 1958, 1957, 1956, 1955, 1954, 1952, 1951, 1949, 1948, 1947, 1946, 1945, 1944, 1942, 1940, 1939, 1938, 1937, 1936, 1935, 1934, 1933, 1932, 1931, 1930, 1929, 1928, 1927, 1926, 1925, 1924, 1923, 1921, 1920
4016 1/2 W 104TH ST	2014, 2010, 2006, 2004, 2003, 2001, 2000, 1999, 1996, 1995, 1992, 1991, 1990, 1986, 1985, 1981, 1980, 1976, 1975, 1972, 1971, 1970, 1969, 1967, 1966, 1965, 1964, 1963, 1962, 1961, 1958, 1957, 1956, 1955, 1954, 1952, 1951, 1950, 1949, 1948, 1947, 1946, 1945, 1944, 1942, 1940, 1939, 1938, 1937, 1936, 1935, 1934, 1933, 1932, 1931, 1930, 1929, 1928, 1927, 1926, 1925, 1924, 1923, 1921, 1920
4016 CENTURY BLVD W	2014, 2010, 2006, 2004, 2003, 2001, 1999, 1996, 1995, 1992, 1991, 1990, 1986, 1985, 1981, 1976, 1975, 1972, 1971, 1970, 1969, 1967, 1966, 1965, 1964, 1963, 1962, 1961, 1960, 1958, 1957, 1956, 1955, 1954, 1952, 1951, 1950, 1949, 1948, 1947, 1946, 1945, 1944, 1942, 1940, 1939, 1938, 1937, 1936, 1935, 1934, 1933, 1932, 1931, 1930, 1929, 1928, 1927, 1926, 1925, 1924, 1923, 1921, 1920
4016 W 102ND ST	2014, 2010, 2006, 2004, 2003, 2001, 2000, 1999, 1996, 1995, 1992, 1991, 1990, 1986, 1985, 1981, 1980, 1976, 1975, 1972, 1971, 1969, 1967, 1966, 1965, 1964, 1963, 1962, 1961, 1958, 1957, 1956, 1955, 1954, 1952, 1951, 1950, 1949, 1948, 1947, 1945, 1944, 1942, 1940, 1939, 1938, 1937, 1936, 1935, 1934, 1933, 1932, 1931, 1930, 1929, 1928, 1927, 1926, 1925, 1924, 1923, 1921, 1920
4016 W 103RD ST	2014, 2010, 2006, 2004, 2003, 2000, 1999, 1996, 1995, 1992, 1991, 1990, 1986, 1985, 1981, 1980, 1976, 1975, 1972, 1971, 1970, 1969, 1967, 1966, 1965, 1964, 1963, 1962, 1961, 1958, 1957, 1956, 1955, 1954, 1952, 1951, 1950, 1949, 1948, 1947, 1946, 1945, 1944, 1942, 1940, 1939, 1938, 1937, 1936, 1935, 1934, 1933, 1932, 1931, 1930, 1929, 1928, 1927, 1926, 1925, 1924, 1923, 1921, 1920
4016 W 104TH ST	2014, 2010, 2006, 2004, 2003, 1999, 1996, 1995, 1992, 1991, 1990, 1986, 1985, 1981, 1976, 1972, 1971, 1970, 1969, 1967, 1966, 1965, 1963, 1962, 1961, 1958, 1957, 1956, 1955, 1954, 1952, 1951, 1950, 1949, 1948, 1947, 1946, 1945, 1944, 1942, 1940, 1939, 1938, 1937, 1936, 1935, 1934, 1933, 1932, 1931, 1930, 1929, 1928, 1927, 1926, 1925, 1924, 1923, 1921, 1920
4016 W CENTURY BLVD	2014, 2010, 2006, 2004, 2003, 2000, 1999, 1996, 1995, 1992, 1991, 1990, 1986, 1985, 1981, 1980, 1976, 1975, 1972, 1971, 1970, 1969, 1967, 1966, 1965, 1964, 1963, 1962, 1961, 1960, 1958, 1956, 1955, 1952, 1951, 1950, 1949, 1948, 1947, 1946, 1945, 1944, 1942, 1940, 1939, 1938, 1937, 1936, 1935, 1934, 1933, 1932, 1931, 1930, 1929, 1928, 1927, 1926, 1925, 1924, 1923, 1921, 1920
4017 W 102ND ST	2014, 2010, 2006, 2004, 2003, 2000, 1999, 1996, 1992, 1991, 1990, 1986, 1985, 1981, 1980, 1976, 1975, 1972, 1971, 1969, 1967, 1966, 1965, 1964, 1963, 1962, 1961, 1960, 1958, 1957, 1956, 1955, 1952, 1951, 1949, 1948, 1947, 1946, 1945, 1944, 1942, 1940, 1939, 1938, 1937, 1936, 1935, 1934, 1933, 1932, 1931, 1930, 1929, 1928, 1927, 1926, 1925, 1924, 1923, 1921, 1920
4017 W 104TH ST	2014, 2010, 2006, 2004, 2003, 2000, 1999, 1996, 1992, 1991, 1990, 1986, 1985, 1981, 1980, 1976, 1975, 1972, 1971, 1970, 1969, 1967, 1966, 1965, 1963, 1962, 1961, 1958, 1956, 1955, 1954, 1952, 1951, 1950, 1949, 1948, 1947, 1946, 1945, 1944, 1942, 1940, 1939, 1938, 1937, 1936, 1935, 1934, 1933, 1932, 1931, 1930, 1929, 1928, 1927, 1926, 1925, 1924, 1923, 1921, 1920

FINDINGS

Address Researched	Address Not Identified in Research Source
4017 W 106TH ST	2014, 2010, 2006, 2004, 2003, 2000, 1999, 1996, 1995, 1992, 1991, 1990, 1986, 1985, 1981, 1980, 1976, 1975, 1972, 1971, 1970, 1969, 1967, 1966, 1965, 1963, 1962, 1961, 1958, 1956, 1955, 1952, 1951, 1949, 1948, 1947, 1946, 1945, 1944, 1942, 1940, 1939, 1938, 1937, 1936, 1935, 1934, 1933, 1932, 1931, 1930, 1929, 1928, 1927, 1926, 1925, 1924, 1923, 1921, 1920
4018 1/2 W 102ND ST	2014, 2010, 2006, 2004, 2003, 2001, 2000, 1999, 1996, 1995, 1992, 1991, 1990, 1986, 1985, 1981, 1980, 1976, 1975, 1972, 1971, 1970, 1969, 1967, 1966, 1965, 1963, 1962, 1961, 1960, 1958, 1957, 1956, 1955, 1954, 1952, 1951, 1950, 1949, 1948, 1947, 1946, 1945, 1944, 1942, 1940, 1939, 1938, 1937, 1936, 1935, 1934, 1933, 1932, 1931, 1930, 1929, 1928, 1927, 1926, 1925, 1924, 1923, 1921, 1920
4018 1/4 W 102ND ST	2014, 2010, 2006, 2004, 2003, 2001, 2000, 1999, 1996, 1995, 1992, 1991, 1990, 1986, 1985, 1981, 1980, 1976, 1975, 1972, 1971, 1970, 1969, 1967, 1966, 1965, 1964, 1963, 1962, 1961, 1960, 1958, 1956, 1955, 1954, 1952, 1951, 1950, 1949, 1948, 1947, 1946, 1945, 1944, 1942, 1940, 1939, 1938, 1937, 1936, 1935, 1934, 1933, 1932, 1931, 1930, 1929, 1928, 1927, 1926, 1925, 1924, 1923, 1921, 1920
4018 W 101ST ST	2014, 2010, 2006, 2004, 2003, 2001, 2000, 1999, 1996, 1995, 1992, 1991, 1986, 1985, 1981, 1976, 1972, 1971, 1969, 1967, 1966, 1965, 1963, 1962, 1961, 1958, 1957, 1956, 1955, 1952, 1951, 1949, 1948, 1947, 1945, 1944, 1942, 1940, 1939, 1938, 1937, 1936, 1935, 1934, 1933, 1932, 1931, 1930, 1929, 1928, 1927, 1926, 1925, 1924, 1923, 1921, 1920
4018 W 102ND ST	2014, 2010, 2006, 2004, 2003, 2001, 2000, 1999, 1996, 1995, 1992, 1991, 1990, 1986, 1985, 1981, 1980, 1976, 1975, 1972, 1971, 1970, 1969, 1967, 1966, 1965, 1963, 1962, 1961, 1960, 1958, 1956, 1955, 1952, 1951, 1949, 1948, 1947, 1946, 1945, 1944, 1942, 1940, 1939, 1938, 1937, 1936, 1935, 1934, 1933, 1932, 1931, 1930, 1929, 1928, 1927, 1926, 1925, 1924, 1923, 1921, 1920
4018 W 103RD ST	2014, 2010, 2006, 2004, 2003, 2000, 1999, 1996, 1995, 1992, 1991, 1990, 1986, 1985, 1981, 1980, 1976, 1975, 1972, 1971, 1970, 1969, 1967, 1966, 1965, 1964, 1963, 1962, 1961, 1960, 1958, 1957, 1956, 1955, 1954, 1952, 1951, 1950, 1949, 1948, 1947, 1946, 1945, 1944, 1942, 1940, 1939, 1938, 1937, 1936, 1935, 1934, 1933, 1932, 1931, 1930, 1929, 1928, 1927, 1926, 1925, 1924, 1923, 1921, 1920
4018 W 104TH ST	2014, 2010, 2006, 2004, 2003, 2001, 2000, 1999, 1996, 1992, 1991, 1986, 1985, 1981, 1980, 1976, 1972, 1971, 1970, 1969, 1967, 1966, 1965, 1964, 1963, 1962, 1961, 1960, 1958, 1957, 1956, 1955, 1954, 1952, 1951, 1950, 1949, 1948, 1947, 1946, 1945, 1944, 1942, 1940, 1939, 1938, 1937, 1936, 1935, 1934, 1933, 1932, 1931, 1930, 1929, 1928, 1927, 1926, 1925, 1924, 1923, 1921, 1920
4018 W 105TH ST	2014, 2010, 2006, 2004, 2003, 2000, 1999, 1996, 1995, 1992, 1991, 1990, 1986, 1985, 1981, 1976, 1972, 1971, 1969, 1967, 1966, 1965, 1963, 1962, 1961, 1958, 1956, 1955, 1952, 1951, 1949, 1948, 1947, 1946, 1945, 1944, 1942, 1940, 1939, 1938, 1937, 1936, 1935, 1934, 1933, 1932, 1931, 1930, 1929, 1928, 1927, 1926, 1925, 1924, 1923, 1921, 1920
4018 W 106TH ST	2014, 2010, 2006, 2004, 2003, 1999, 1996, 1995, 1992, 1991, 1990, 1986, 1985, 1981, 1980, 1976, 1975, 1972, 1971, 1970, 1969, 1967, 1966, 1965, 1963, 1962, 1961, 1958, 1957, 1956, 1955, 1952, 1951, 1949, 1948, 1947, 1945, 1944, 1942, 1940, 1939, 1938, 1937, 1936, 1935, 1934, 1933, 1932, 1931, 1930, 1929, 1928, 1927, 1926, 1925, 1924, 1923, 1921, 1920
4019 CENTURY BLVD	2014, 2010, 2006, 2004, 2003, 2001, 2000, 1999, 1996, 1995, 1992, 1991, 1990, 1986, 1985, 1981, 1980, 1976, 1975, 1972, 1971, 1970, 1969, 1967, 1966, 1965, 1964, 1963, 1962, 1961, 1960, 1958, 1957, 1956, 1955, 1954, 1952, 1951, 1950, 1949, 1948, 1947, 1946, 1945, 1944, 1942, 1940, 1939, 1938, 1937, 1936, 1934, 1933, 1932, 1931, 1930, 1929, 1928, 1927, 1926, 1925, 1924, 1923, 1921, 1920
4019 CENTURY BLVD W	2014, 2010, 2006, 2004, 2003, 2001, 2000, 1999, 1996, 1995, 1992, 1991, 1990, 1986, 1985, 1981, 1980, 1976, 1975, 1972, 1971, 1970, 1969, 1967, 1966, 1965, 1964, 1963, 1962, 1961, 1958, 1957, 1956, 1955, 1954, 1952, 1951, 1950, 1949, 1948, 1947, 1946, 1945, 1944, 1942, 1940, 1939, 1938, 1937, 1936, 1935, 1934, 1933, 1932, 1931, 1930, 1929, 1928, 1927, 1926, 1925, 1924, 1923, 1921, 1920

FINDINGS

Address Researched	Address Not Identified in Research Source
4019 LENNOX BLVD	2014, 2010, 2006, 2004, 2003, 2001, 2000, 1999, 1996, 1995, 1992, 1991, 1990, 1986, 1985, 1981, 1976, 1972, 1971, 1969, 1967, 1966, 1964, 1963, 1962, 1961, 1958, 1957, 1956, 1955, 1954, 1952, 1951, 1950, 1949, 1948, 1947, 1946, 1945, 1944, 1942, 1940, 1939, 1938, 1937, 1936, 1935, 1934, 1933, 1932, 1931, 1930, 1929, 1928, 1927, 1926, 1925, 1924, 1923, 1921, 1920
4019 Lennox Blvd	2010, 2006, 2004, 2003, 2001, 2000, 1999, 1996, 1995, 1992, 1991, 1990, 1986, 1985, 1981, 1980, 1976, 1975, 1972, 1971, 1970, 1969, 1967, 1966, 1965, 1964, 1963, 1962, 1961, 1960, 1958, 1957, 1956, 1955, 1954, 1952, 1951, 1950, 1949, 1948, 1947, 1946, 1945, 1944, 1942, 1940, 1939, 1938, 1937, 1936, 1935, 1934, 1933, 1932, 1931, 1930, 1929, 1928, 1927, 1926, 1925, 1924, 1923, 1921, 1920
4019 Lennox Blvd	2010, 2006, 2004, 2003, 2001, 2000, 1999, 1996, 1995, 1992, 1991, 1990, 1986, 1985, 1981, 1980, 1976, 1975, 1972, 1971, 1970, 1969, 1967, 1966, 1965, 1964, 1963, 1962, 1961, 1960, 1958, 1957, 1956, 1955, 1954, 1952, 1951, 1950, 1949, 1948, 1947, 1946, 1945, 1944, 1942, 1940, 1939, 1938, 1937, 1936, 1935, 1934, 1933, 1932, 1931, 1930, 1929, 1928, 1927, 1926, 1925, 1924, 1923, 1921, 1920
4019 W 101ST ST	2014, 2010, 2006, 2004, 2003, 2001, 2000, 1999, 1996, 1995, 1992, 1991, 1990, 1986, 1985, 1981, 1976, 1972, 1971, 1969, 1967, 1966, 1965, 1963, 1962, 1961, 1958, 1956, 1955, 1952, 1951, 1949, 1948, 1947, 1945, 1944, 1942, 1940, 1939, 1938, 1937, 1936, 1935, 1934, 1933, 1932, 1931, 1930, 1929, 1928, 1927, 1926, 1925, 1924, 1923, 1921, 1920
4019 W 102ND ST	2014, 2010, 2006, 2004, 2003, 2000, 1999, 1996, 1992, 1991, 1990, 1986, 1985, 1981, 1980, 1976, 1975, 1972, 1971, 1970, 1969, 1967, 1966, 1965, 1963, 1962, 1961, 1958, 1956, 1955, 1952, 1951, 1949, 1948, 1947, 1945, 1944, 1942, 1940, 1939, 1938, 1937, 1936, 1935, 1934, 1933, 1932, 1931, 1930, 1929, 1928, 1927, 1926, 1925, 1924, 1923, 1921, 1920
4019 W 103RD ST	2014, 2010, 2006, 2004, 2003, 2000, 1999, 1996, 1995, 1992, 1991, 1990, 1986, 1985, 1981, 1980, 1976, 1975, 1972, 1971, 1969, 1967, 1966, 1965, 1964, 1963, 1962, 1961, 1960, 1958, 1957, 1956, 1955, 1954, 1952, 1951, 1949, 1948, 1947, 1946, 1945, 1944, 1942, 1940, 1939, 1938, 1937, 1936, 1935, 1934, 1933, 1932, 1931, 1930, 1929, 1928, 1927, 1926, 1925, 1924, 1923, 1921, 1920
4019 W 104TH ST	2014, 2010, 2006, 2004, 2003, 2001, 2000, 1999, 1996, 1995, 1992, 1991, 1990, 1986, 1985, 1981, 1976, 1972, 1971, 1970, 1969, 1967, 1966, 1965, 1964, 1963, 1962, 1961, 1958, 1957, 1956, 1955, 1952, 1951, 1950, 1949, 1948, 1947, 1946, 1945, 1944, 1942, 1940, 1939, 1938, 1937, 1936, 1935, 1934, 1933, 1932, 1931, 1930, 1929, 1928, 1927, 1926, 1925, 1924, 1923, 1921, 1920
4019 W 105TH ST	2014, 2010, 2006, 2004, 2003, 2000, 1999, 1996, 1995, 1992, 1991, 1990, 1986, 1985, 1981, 1976, 1975, 1972, 1971, 1969, 1967, 1966, 1965, 1963, 1962, 1961, 1958, 1956, 1955, 1954, 1952, 1951, 1950, 1949, 1948, 1947, 1946, 1945, 1944, 1942, 1940, 1939, 1938, 1937, 1936, 1935, 1934, 1933, 1932, 1931, 1930, 1929, 1928, 1927, 1926, 1925, 1924, 1923, 1921, 1920
4019 W 106TH ST	2014, 2010, 2006, 2004, 2003, 2000, 1999, 1996, 1995, 1992, 1991, 1990, 1986, 1985, 1981, 1980, 1976, 1975, 1972, 1971, 1970, 1969, 1967, 1966, 1965, 1964, 1963, 1962, 1961, 1960, 1958, 1957, 1956, 1955, 1954, 1952, 1951, 1950, 1949, 1948, 1947, 1946, 1945, 1944, 1942, 1940, 1939, 1938, 1937, 1936, 1935, 1934, 1933, 1932, 1931, 1930, 1929, 1928, 1927, 1926, 1925, 1924, 1923, 1921, 1920
4019 W 107TH ST	2014, 2010, 2006, 2004, 2003, 2000, 1999, 1996, 1992, 1991, 1986, 1985, 1981, 1980, 1976, 1975, 1972, 1971, 1970, 1969, 1967, 1966, 1965, 1963, 1962, 1961, 1956, 1955, 1952, 1951, 1949, 1948, 1947, 1945, 1944, 1942, 1940, 1939, 1938, 1937, 1936, 1935, 1934, 1933, 1932, 1931, 1930, 1929, 1928, 1927, 1926, 1925, 1924, 1923, 1921, 1920
4019 W CENTURY BLVD	2014, 2010, 2006, 2004, 2003, 2001, 2000, 1999, 1996, 1995, 1992, 1991, 1990, 1986, 1985, 1981, 1980, 1976, 1975, 1972, 1971, 1970, 1969, 1967, 1966, 1965, 1963, 1962, 1961, 1958, 1956, 1955, 1952, 1951, 1949, 1948, 1947, 1946, 1945, 1944, 1942, 1940, 1939, 1938, 1937, 1936, 1935, 1934, 1933, 1932, 1931, 1930, 1929, 1928, 1927, 1926, 1925, 1924, 1923, 1921, 1920

FINDINGS

Address Researched	Address Not Identified in Research Source
4020 CENTURY BLVD	2014, 2010, 2006, 2004, 2003, 2001, 2000, 1999, 1996, 1995, 1992, 1991, 1990, 1986, 1985, 1981, 1980, 1975, 1972, 1971, 1969, 1967, 1966, 1965, 1964, 1963, 1962, 1961, 1960, 1958, 1957, 1956, 1955, 1954, 1952, 1951, 1950, 1949, 1948, 1947, 1946, 1945, 1944, 1942, 1940, 1939, 1938, 1937, 1936, 1935, 1934, 1933, 1932, 1931, 1930, 1929, 1928, 1927, 1926, 1925, 1924, 1923, 1921, 1920
4020 CENTURY BLVD W	2014, 2010, 2006, 2004, 2003, 2001, 1999, 1996, 1992, 1991, 1986, 1985, 1981, 1976, 1972, 1971, 1970, 1969, 1967, 1966, 1965, 1964, 1963, 1962, 1961, 1958, 1957, 1956, 1955, 1954, 1952, 1951, 1950, 1949, 1948, 1947, 1946, 1945, 1944, 1942, 1940, 1939, 1938, 1937, 1936, 1935, 1934, 1933, 1932, 1931, 1930, 1929, 1928, 1927, 1926, 1925, 1924, 1923, 1921, 1920
4020 W 102ND ST	2014, 2010, 2006, 2004, 2003, 2001, 2000, 1999, 1996, 1995, 1992, 1991, 1990, 1986, 1985, 1981, 1980, 1976, 1975, 1972, 1971, 1970, 1969, 1967, 1966, 1965, 1963, 1962, 1961, 1958, 1957, 1956, 1955, 1954, 1952, 1951, 1950, 1949, 1948, 1947, 1946, 1945, 1944, 1942, 1940, 1939, 1938, 1937, 1936, 1935, 1934, 1933, 1932, 1931, 1930, 1929, 1928, 1927, 1926, 1925, 1924, 1923, 1921, 1920
4020 W 103RD ST	2014, 2010, 2006, 2004, 2003, 2000, 1999, 1996, 1992, 1991, 1990, 1986, 1985, 1981, 1980, 1976, 1975, 1972, 1971, 1969, 1967, 1966, 1965, 1963, 1962, 1961, 1958, 1957, 1956, 1955, 1954, 1952, 1951, 1950, 1949, 1948, 1947, 1946, 1945, 1944, 1942, 1940, 1939, 1938, 1937, 1936, 1935, 1934, 1933, 1932, 1931, 1930, 1929, 1928, 1927, 1926, 1925, 1924, 1923, 1921, 1920
4020 W CENTURY BLVD	2014, 2010, 2006, 2004, 2003, 2000, 1999, 1996, 1995, 1992, 1991, 1985, 1980, 1976, 1975, 1972, 1971, 1970, 1969, 1966, 1965, 1963, 1961, 1958, 1956, 1955, 1952, 1951, 1949, 1948, 1947, 1945, 1944, 1942, 1940, 1939, 1938, 1937, 1936, 1935, 1934, 1933, 1932, 1931, 1930, 1929, 1928, 1927, 1926, 1925, 1924, 1923, 1921, 1920
4020 W Century Blvd	2014, 2006, 2004, 2003, 2001, 2000, 1999, 1996, 1995, 1992, 1991, 1990, 1986, 1985, 1981, 1980, 1976, 1975, 1972, 1971, 1970, 1969, 1967, 1966, 1965, 1964, 1963, 1962, 1961, 1960, 1958, 1957, 1956, 1955, 1954, 1952, 1951, 1950, 1949, 1948, 1947, 1946, 1945, 1944, 1942, 1940, 1939, 1938, 1937, 1936, 1935, 1934, 1933, 1932, 1931, 1930, 1929, 1928, 1927, 1926, 1925, 1924, 1923, 1921, 1920
4020 W Century Blvd	2014, 2006, 2004, 2003, 2001, 2000, 1999, 1996, 1995, 1992, 1991, 1990, 1986, 1985, 1981, 1980, 1976, 1975, 1972, 1971, 1970, 1969, 1967, 1966, 1965, 1964, 1963, 1962, 1961, 1960, 1958, 1957, 1956, 1955, 1954, 1952, 1951, 1950, 1949, 1948, 1947, 1946, 1945, 1944, 1942, 1940, 1939, 1938, 1937, 1936, 1935, 1934, 1933, 1932, 1931, 1930, 1929, 1928, 1927, 1926, 1925, 1924, 1923, 1921, 1920
4021 Lennox Blvd	2006, 2004, 2003, 2001, 2000, 1999, 1996, 1995, 1992, 1991, 1990, 1986, 1985, 1981, 1980, 1976, 1975, 1972, 1971, 1970, 1969, 1967, 1966, 1965, 1964, 1963, 1962, 1961, 1960, 1958, 1957, 1956, 1955, 1954, 1952, 1951, 1950, 1949, 1948, 1947, 1946, 1945, 1944, 1942, 1940, 1939, 1938, 1937, 1936, 1935, 1934, 1933, 1932, 1931, 1930, 1929, 1928, 1927, 1926, 1925, 1924, 1923, 1921, 1920
4021 Lennox Blvd	2006, 2004, 2003, 2001, 2000, 1999, 1996, 1995, 1992, 1991, 1990, 1986, 1985, 1981, 1980, 1976, 1975, 1972, 1971, 1970, 1969, 1967, 1966, 1965, 1964, 1963, 1962, 1961, 1960, 1958, 1957, 1956, 1955, 1954, 1952, 1951, 1950, 1949, 1948, 1947, 1946, 1945, 1944, 1942, 1940, 1939, 1938, 1937, 1936, 1935, 1934, 1933, 1932, 1931, 1930, 1929, 1928, 1927, 1926, 1925, 1924, 1923, 1921, 1920
4021 LENNOX BLVD	2014, 2010, 2006, 2004, 2003, 2001, 1999, 1996, 1995, 1992, 1991, 1990, 1986, 1985, 1981, 1980, 1976, 1972, 1971, 1969, 1967, 1966, 1965, 1964, 1963, 1962, 1961, 1958, 1957, 1956, 1955, 1952, 1951, 1949, 1948, 1947, 1945, 1944, 1942, 1940, 1939, 1938, 1937, 1936, 1935, 1934, 1933, 1932, 1931, 1930, 1929, 1928, 1927, 1926, 1925, 1924, 1923, 1921, 1920
4021 W 105TH ST	2014, 2010, 2006, 2004, 2003, 2000, 1999, 1996, 1995, 1992, 1991, 1986, 1985, 1981, 1980, 1976, 1972, 1971, 1969, 1967, 1966, 1965, 1964, 1963, 1962, 1961, 1960, 1958, 1957, 1956, 1955, 1952, 1951, 1950, 1949, 1948, 1947, 1946, 1945, 1944, 1942, 1940, 1939, 1938, 1937, 1936, 1935, 1934, 1933, 1932, 1931, 1930, 1929, 1928, 1927, 1926, 1925, 1924, 1923, 1921, 1920

FINDINGS

Address Researched	Address Not Identified in Research Source
4021 W 106TH ST	2014, 2010, 2006, 2004, 2003, 2000, 1999, 1996, 1995, 1992, 1991, 1990, 1986, 1985, 1981, 1976, 1975, 1972, 1971, 1970, 1969, 1967, 1966, 1965, 1964, 1963, 1962, 1961, 1958, 1957, 1956, 1955, 1954, 1952, 1951, 1949, 1948, 1947, 1946, 1945, 1944, 1942, 1940, 1939, 1938, 1937, 1936, 1935, 1934, 1933, 1932, 1931, 1930, 1929, 1928, 1927, 1926, 1925, 1924, 1923, 1921, 1920
4021 W CENTURY BLVD	2014, 2010, 2006, 2004, 2003, 2000, 1999, 1996, 1995, 1992, 1991, 1990, 1986, 1985, 1981, 1980, 1976, 1975, 1972, 1971, 1970, 1969, 1967, 1966, 1965, 1964, 1963, 1962, 1961, 1960, 1958, 1957, 1956, 1955, 1954, 1952, 1951, 1950, 1949, 1948, 1947, 1946, 1945, 1944, 1942, 1940, 1939, 1938, 1937, 1936, 1935, 1934, 1933, 1932, 1931, 1930, 1929, 1928, 1927, 1926, 1925, 1924, 1923, 1921, 1920
4022 1/2 W 101ST ST	2014, 2010, 2006, 2004, 2003, 2001, 2000, 1999, 1996, 1995, 1992, 1991, 1990, 1986, 1985, 1981, 1980, 1976, 1975, 1972, 1971, 1970, 1969, 1967, 1966, 1965, 1963, 1962, 1961, 1958, 1957, 1956, 1955, 1954, 1952, 1951, 1950, 1949, 1948, 1947, 1946, 1945, 1944, 1942, 1940, 1939, 1938, 1937, 1936, 1935, 1934, 1933, 1932, 1931, 1930, 1929, 1928, 1927, 1926, 1925, 1924, 1923, 1921, 1920
4022 W 101ST ST	2014, 2010, 2006, 2004, 2003, 2000, 1999, 1996, 1995, 1992, 1991, 1986, 1985, 1981, 1980, 1976, 1972, 1971, 1969, 1967, 1966, 1965, 1964, 1963, 1962, 1961, 1958, 1957, 1956, 1955, 1952, 1951, 1950, 1949, 1948, 1947, 1946, 1945, 1944, 1942, 1940, 1939, 1938, 1937, 1936, 1935, 1934, 1933, 1932, 1931, 1930, 1929, 1928, 1927, 1926, 1925, 1924, 1923, 1921, 1920
4022 W 104TH ST	2014, 2010, 2006, 2004, 2003, 2000, 1999, 1996, 1992, 1991, 1990, 1986, 1985, 1981, 1980, 1976, 1975, 1972, 1971, 1970, 1969, 1967, 1966, 1965, 1963, 1962, 1961, 1960, 1958, 1956, 1955, 1954, 1952, 1951, 1950, 1949, 1948, 1947, 1946, 1945, 1944, 1942, 1940, 1939, 1938, 1937, 1936, 1935, 1934, 1933, 1932, 1931, 1930, 1929, 1928, 1927, 1926, 1925, 1924, 1923, 1921, 1920
4022 W 105TH ST	2014, 2010, 2006, 2004, 2003, 2000, 1999, 1996, 1995, 1992, 1991, 1990, 1986, 1985, 1981, 1976, 1972, 1971, 1969, 1967, 1966, 1965, 1964, 1963, 1962, 1961, 1958, 1956, 1955, 1952, 1951, 1949, 1948, 1947, 1946, 1945, 1944, 1942, 1940, 1939, 1938, 1937, 1936, 1935, 1934, 1933, 1932, 1931, 1930, 1929, 1928, 1927, 1926, 1925, 1924, 1923, 1921, 1920
4022 W 106TH ST	2014, 2010, 2006, 2004, 2003, 2001, 1999, 1996, 1992, 1991, 1990, 1986, 1985, 1981, 1976, 1972, 1971, 1970, 1969, 1967, 1966, 1965, 1963, 1962, 1961, 1958, 1956, 1955, 1954, 1952, 1951, 1949, 1948, 1947, 1946, 1945, 1944, 1942, 1940, 1939, 1938, 1937, 1936, 1935, 1934, 1933, 1932, 1931, 1930, 1929, 1928, 1927, 1926, 1925, 1924, 1923, 1921, 1920
4022 W 107TH ST	2014, 2010, 2006, 2004, 2003, 2000, 1999, 1996, 1995, 1992, 1991, 1986, 1985, 1981, 1976, 1972, 1971, 1970, 1969, 1967, 1966, 1965, 1964, 1963, 1962, 1961, 1960, 1958, 1956, 1955, 1954, 1952, 1951, 1950, 1949, 1948, 1947, 1946, 1945, 1944, 1942, 1940, 1939, 1938, 1937, 1936, 1935, 1934, 1933, 1932, 1931, 1930, 1929, 1928, 1927, 1926, 1925, 1924, 1923, 1921, 1920
4022 W CENTURY BLVD	2014, 2010, 2006, 2004, 2003, 2001, 2000, 1999, 1996, 1995, 1992, 1991, 1990, 1986, 1985, 1981, 1980, 1976, 1975, 1972, 1971, 1970, 1969, 1967, 1966, 1965, 1964, 1963, 1962, 1961, 1960, 1958, 1957, 1956, 1955, 1954, 1952, 1951, 1949, 1948, 1947, 1945, 1944, 1942, 1940, 1939, 1938, 1937, 1936, 1935, 1934, 1933, 1932, 1931, 1930, 1929, 1928, 1927, 1926, 1925, 1924, 1923, 1921, 1920
4023 1/2 W 103RD ST	2014, 2010, 2006, 2004, 2003, 2001, 2000, 1999, 1996, 1995, 1992, 1991, 1990, 1986, 1985, 1981, 1980, 1976, 1975, 1972, 1971, 1970, 1969, 1967, 1966, 1965, 1964, 1963, 1962, 1961, 1958, 1957, 1956, 1955, 1954, 1952, 1951, 1950, 1949, 1948, 1947, 1946, 1945, 1944, 1942, 1940, 1939, 1938, 1937, 1936, 1935, 1934, 1933, 1932, 1931, 1930, 1929, 1928, 1927, 1926, 1925, 1924, 1923, 1921, 1920
4023 W 102ND ST	2014, 2010, 2006, 2004, 2003, 2001, 2000, 1999, 1996, 1995, 1992, 1991, 1990, 1986, 1985, 1981, 1980, 1976, 1975, 1972, 1971, 1970, 1969, 1967, 1966, 1965, 1963, 1962, 1961, 1958, 1956, 1955, 1952, 1951, 1949, 1948, 1947, 1945, 1944, 1942, 1940, 1939, 1938, 1937, 1936, 1935, 1934, 1933, 1932, 1931, 1930, 1929, 1928, 1927, 1926, 1925, 1924, 1923, 1921, 1920

FINDINGS

Address Researched	Address Not Identified in Research Source
4023 W 103RD ST	2014, 2010, 2006, 2004, 2003, 2000, 1999, 1996, 1992, 1991, 1990, 1986, 1985, 1981, 1980, 1976, 1975, 1972, 1971, 1970, 1969, 1967, 1966, 1965, 1964, 1963, 1962, 1961, 1958, 1957, 1956, 1955, 1954, 1952, 1951, 1950, 1949, 1948, 1947, 1946, 1945, 1944, 1942, 1940, 1939, 1938, 1937, 1936, 1935, 1934, 1933, 1932, 1931, 1930, 1929, 1928, 1927, 1926, 1925, 1924, 1923, 1921, 1920
4023 W 105TH ST	2014, 2010, 2006, 2004, 2003, 2000, 1999, 1996, 1995, 1992, 1991, 1990, 1986, 1985, 1981, 1980, 1976, 1972, 1971, 1970, 1969, 1967, 1966, 1965, 1964, 1963, 1962, 1961, 1960, 1958, 1956, 1955, 1952, 1951, 1950, 1949, 1948, 1947, 1946, 1945, 1944, 1942, 1940, 1939, 1938, 1937, 1936, 1935, 1934, 1933, 1932, 1931, 1930, 1929, 1928, 1927, 1926, 1925, 1924, 1923, 1921, 1920
4023 W 106TH ST	2014, 2010, 2006, 2004, 2003, 2000, 1999, 1996, 1995, 1992, 1991, 1990, 1986, 1985, 1981, 1980, 1976, 1975, 1972, 1971, 1970, 1969, 1967, 1966, 1965, 1964, 1963, 1962, 1961, 1958, 1957, 1956, 1955, 1954, 1952, 1951, 1950, 1949, 1948, 1947, 1946, 1945, 1944, 1942, 1940, 1939, 1938, 1937, 1936, 1935, 1934, 1933, 1932, 1931, 1930, 1929, 1928, 1927, 1926, 1925, 1924, 1923, 1921, 1920
4023 W 107TH ST	2014, 2010, 2006, 2004, 2003, 2000, 1999, 1996, 1992, 1991, 1986, 1985, 1981, 1976, 1972, 1971, 1970, 1969, 1967, 1966, 1965, 1963, 1962, 1961, 1958, 1956, 1955, 1952, 1951, 1950, 1949, 1948, 1947, 1946, 1945, 1944, 1942, 1940, 1939, 1938, 1937, 1936, 1935, 1934, 1933, 1932, 1931, 1930, 1929, 1928, 1927, 1926, 1925, 1924, 1923, 1921, 1920
4024 1/2 W 102ND ST	2014, 2010, 2006, 2004, 2003, 2001, 2000, 1999, 1996, 1995, 1992, 1991, 1990, 1986, 1985, 1981, 1980, 1976, 1975, 1972, 1971, 1970, 1969, 1967, 1966, 1965, 1963, 1962, 1961, 1960, 1958, 1957, 1956, 1955, 1954, 1952, 1951, 1950, 1949, 1948, 1947, 1946, 1945, 1944, 1942, 1940, 1939, 1938, 1937, 1936, 1935, 1934, 1933, 1932, 1931, 1930, 1929, 1928, 1927, 1926, 1925, 1924, 1923, 1921, 1920
4024 W 101ST ST	2014, 2010, 2006, 2004, 2003, 2001, 2000, 1999, 1996, 1995, 1992, 1991, 1986, 1985, 1981, 1980, 1976, 1975, 1972, 1971, 1970, 1969, 1967, 1966, 1965, 1964, 1963, 1962, 1961, 1960, 1958, 1957, 1956, 1955, 1954, 1952, 1951, 1950, 1949, 1948, 1947, 1946, 1945, 1944, 1942, 1940, 1939, 1938, 1937, 1936, 1935, 1934, 1933, 1932, 1931, 1930, 1929, 1928, 1927, 1926, 1925, 1924, 1923, 1921, 1920
4024 W 102ND ST	2014, 2010, 2006, 2004, 2003, 2000, 1999, 1996, 1992, 1991, 1990, 1986, 1985, 1981, 1980, 1976, 1972, 1971, 1969, 1967, 1966, 1965, 1964, 1963, 1962, 1961, 1958, 1956, 1955, 1952, 1951, 1949, 1948, 1947, 1945, 1944, 1942, 1940, 1939, 1938, 1937, 1936, 1935, 1934, 1933, 1932, 1931, 1930, 1929, 1928, 1927, 1926, 1925, 1924, 1923, 1921, 1920
4024 W 103RD ST	2014, 2010, 2006, 2004, 2003, 2000, 1999, 1996, 1995, 1992, 1991, 1990, 1986, 1985, 1981, 1980, 1976, 1975, 1972, 1971, 1970, 1969, 1967, 1966, 1965, 1964, 1963, 1962, 1961, 1958, 1956, 1955, 1952, 1951, 1950, 1949, 1948, 1947, 1946, 1945, 1944, 1942, 1940, 1939, 1938, 1937, 1936, 1935, 1934, 1933, 1932, 1931, 1930, 1929, 1928, 1927, 1926, 1925, 1924, 1923, 1921, 1920
4024 W 104TH ST	2014, 2010, 2006, 2004, 2003, 2000, 1999, 1996, 1992, 1991, 1986, 1985, 1981, 1980, 1976, 1975, 1972, 1971, 1970, 1969, 1967, 1966, 1965, 1963, 1962, 1961, 1958, 1957, 1956, 1955, 1954, 1952, 1951, 1950, 1949, 1948, 1947, 1946, 1945, 1944, 1942, 1940, 1939, 1938, 1937, 1936, 1935, 1934, 1933, 1932, 1931, 1930, 1929, 1928, 1927, 1926, 1925, 1924, 1923, 1921, 1920
4025 W 101ST ST	2014, 2010, 2006, 2004, 2003, 2001, 2000, 1999, 1996, 1995, 1992, 1991, 1990, 1986, 1985, 1981, 1980, 1976, 1975, 1972, 1971, 1970, 1969, 1967, 1966, 1965, 1964, 1963, 1962, 1961, 1960, 1958, 1957, 1956, 1955, 1954, 1952, 1951, 1949, 1948, 1947, 1945, 1944, 1942, 1940, 1939, 1938, 1937, 1936, 1935, 1934, 1933, 1932, 1931, 1930, 1929, 1928, 1927, 1926, 1925, 1924, 1923, 1921, 1920
4025 W 102ND ST	2014, 2010, 2006, 2004, 2003, 2001, 2000, 1999, 1996, 1995, 1992, 1991, 1990, 1986, 1985, 1981, 1980, 1976, 1975, 1972, 1971, 1970, 1969, 1967, 1966, 1965, 1964, 1963, 1962, 1961, 1960, 1958, 1956, 1955, 1952, 1951, 1950, 1949, 1948, 1947, 1946, 1945, 1944, 1942, 1940, 1939, 1938, 1937, 1936, 1935, 1934, 1933, 1932, 1931, 1930, 1929, 1928, 1927, 1926, 1925, 1924, 1923, 1921, 1920

FINDINGS

Address Researched	Address Not Identified in Research Source
4025 W 103RD ST	2014, 2010, 2006, 2004, 2003, 2000, 1999, 1996, 1995, 1992, 1991, 1990, 1986, 1985, 1981, 1980, 1976, 1972, 1971, 1969, 1967, 1966, 1965, 1963, 1962, 1961, 1958, 1956, 1955, 1952, 1951, 1950, 1949, 1948, 1947, 1946, 1945, 1944, 1942, 1940, 1939, 1938, 1937, 1936, 1935, 1934, 1933, 1932, 1931, 1930, 1929, 1928, 1927, 1926, 1925, 1924, 1923, 1921, 1920
4025 W 104TH ST	2014, 2010, 2006, 2004, 2003, 2000, 1999, 1996, 1995, 1992, 1991, 1990, 1986, 1985, 1981, 1976, 1972, 1971, 1970, 1969, 1967, 1966, 1965, 1964, 1963, 1962, 1961, 1958, 1956, 1955, 1952, 1951, 1949, 1948, 1947, 1946, 1945, 1944, 1942, 1940, 1939, 1938, 1937, 1936, 1935, 1934, 1933, 1932, 1931, 1930, 1929, 1928, 1927, 1926, 1925, 1924, 1923, 1921, 1920
4025 W 105TH ST	2014, 2010, 2006, 2004, 2003, 2000, 1999, 1996, 1995, 1992, 1991, 1990, 1986, 1985, 1981, 1980, 1976, 1972, 1971, 1969, 1967, 1966, 1965, 1963, 1962, 1961, 1956, 1955, 1952, 1951, 1950, 1949, 1948, 1947, 1946, 1945, 1944, 1942, 1940, 1939, 1938, 1937, 1936, 1935, 1934, 1933, 1932, 1931, 1930, 1929, 1928, 1927, 1926, 1925, 1924, 1923, 1921, 1920
4026 CENTURY BLVD	2014, 2010, 2006, 2004, 2003, 2001, 2000, 1999, 1996, 1995, 1992, 1991, 1990, 1986, 1985, 1981, 1980, 1976, 1975, 1972, 1971, 1969, 1967, 1966, 1965, 1964, 1963, 1962, 1961, 1960, 1958, 1957, 1956, 1955, 1954, 1952, 1951, 1950, 1949, 1948, 1947, 1946, 1945, 1944, 1942, 1940, 1939, 1938, 1937, 1936, 1935, 1934, 1933, 1932, 1931, 1930, 1929, 1928, 1927, 1926, 1925, 1924, 1923, 1921, 1920
4026 CENTURY BLVD W	2014, 2010, 2006, 2004, 2003, 2001, 2000, 1999, 1996, 1992, 1991, 1986, 1985, 1981, 1976, 1972, 1971, 1970, 1969, 1967, 1966, 1965, 1964, 1963, 1962, 1961, 1958, 1957, 1956, 1955, 1954, 1952, 1951, 1950, 1949, 1948, 1947, 1946, 1945, 1944, 1942, 1940, 1939, 1938, 1937, 1936, 1935, 1934, 1933, 1932, 1931, 1930, 1929, 1928, 1927, 1926, 1925, 1924, 1923, 1921, 1920
4026 W 101ST ST	2014, 2010, 2006, 2004, 2003, 2001, 2000, 1999, 1996, 1995, 1992, 1991, 1990, 1986, 1985, 1981, 1976, 1972, 1971, 1970, 1969, 1967, 1966, 1965, 1964, 1963, 1962, 1961, 1960, 1958, 1957, 1956, 1955, 1954, 1952, 1951, 1949, 1948, 1947, 1945, 1944, 1942, 1940, 1939, 1938, 1937, 1936, 1935, 1934, 1933, 1932, 1931, 1930, 1929, 1928, 1927, 1926, 1925, 1924, 1923, 1921, 1920
4026 W 103RD ST	2014, 2010, 2006, 2004, 2003, 2000, 1999, 1996, 1995, 1992, 1991, 1990, 1986, 1985, 1981, 1980, 1976, 1975, 1972, 1971, 1970, 1969, 1967, 1966, 1965, 1963, 1962, 1961, 1960, 1958, 1957, 1956, 1955, 1952, 1951, 1949, 1948, 1947, 1946, 1945, 1944, 1942, 1940, 1939, 1938, 1937, 1936, 1935, 1934, 1933, 1932, 1931, 1930, 1929, 1928, 1927, 1926, 1925, 1924, 1923, 1921, 1920
4026 W 105TH ST	2014, 2010, 2006, 2004, 2003, 2000, 1999, 1996, 1992, 1991, 1986, 1985, 1981, 1976, 1972, 1971, 1969, 1967, 1966, 1965, 1963, 1962, 1961, 1958, 1956, 1955, 1952, 1951, 1949, 1948, 1947, 1946, 1945, 1944, 1942, 1940, 1939, 1938, 1937, 1936, 1935, 1934, 1933, 1932, 1931, 1930, 1929, 1928, 1927, 1926, 1925, 1924, 1923, 1921, 1920
4026 W 106TH ST	2014, 2010, 2006, 2004, 2003, 1999, 1996, 1995, 1992, 1991, 1986, 1985, 1981, 1980, 1976, 1972, 1971, 1970, 1969, 1967, 1966, 1965, 1963, 1962, 1961, 1958, 1957, 1956, 1955, 1954, 1952, 1951, 1950, 1949, 1948, 1947, 1946, 1945, 1944, 1942, 1940, 1939, 1938, 1937, 1936, 1935, 1934, 1933, 1932, 1931, 1930, 1929, 1928, 1927, 1926, 1925, 1924, 1923, 1921, 1920
4026 W 107TH ST	2014, 2010, 2006, 2004, 2003, 2000, 1999, 1996, 1992, 1991, 1986, 1985, 1981, 1980, 1976, 1975, 1972, 1971, 1970, 1969, 1967, 1966, 1965, 1963, 1962, 1961, 1960, 1958, 1956, 1955, 1952, 1951, 1949, 1948, 1947, 1945, 1944, 1942, 1940, 1939, 1938, 1937, 1936, 1935, 1934, 1933, 1932, 1931, 1930, 1929, 1928, 1927, 1926, 1925, 1924, 1923, 1921, 1920
4026 W CENTURY BLVD	2014, 2010, 2006, 2004, 2003, 2000, 1999, 1996, 1995, 1992, 1991, 1990, 1986, 1985, 1981, 1980, 1976, 1975, 1972, 1971, 1970, 1969, 1967, 1966, 1965, 1963, 1962, 1961, 1958, 1956, 1955, 1954, 1952, 1951, 1949, 1948, 1947, 1946, 1945, 1944, 1942, 1940, 1939, 1938, 1937, 1936, 1935, 1934, 1933, 1932, 1931, 1930, 1929, 1928, 1927, 1926, 1925, 1924, 1923, 1921, 1920

FINDINGS

Address Researched	Address Not Identified in Research Source
4026 W Century Blvd	2014, 2006, 2004, 2003, 2001, 2000, 1999, 1996, 1995, 1992, 1991, 1990, 1986, 1985, 1981, 1980, 1976, 1975, 1972, 1971, 1970, 1969, 1967, 1966, 1965, 1964, 1963, 1962, 1961, 1960, 1958, 1957, 1956, 1955, 1954, 1952, 1951, 1950, 1949, 1948, 1947, 1946, 1945, 1944, 1942, 1940, 1939, 1938, 1937, 1936, 1935, 1934, 1933, 1932, 1931, 1930, 1929, 1928, 1927, 1926, 1925, 1924, 1923, 1921, 1920
4026 W Century Blvd	2014, 2006, 2004, 2003, 2001, 2000, 1999, 1996, 1995, 1992, 1991, 1990, 1986, 1985, 1981, 1980, 1976, 1975, 1972, 1971, 1970, 1969, 1967, 1966, 1965, 1964, 1963, 1962, 1961, 1960, 1958, 1957, 1956, 1955, 1954, 1952, 1951, 1950, 1949, 1948, 1947, 1946, 1945, 1944, 1942, 1940, 1939, 1938, 1937, 1936, 1935, 1934, 1933, 1932, 1931, 1930, 1929, 1928, 1927, 1926, 1925, 1924, 1923, 1921, 1920
4027 1/2 W 105TH ST	2014, 2010, 2006, 2004, 2003, 2001, 2000, 1999, 1996, 1995, 1992, 1991, 1990, 1986, 1985, 1981, 1980, 1976, 1975, 1972, 1971, 1970, 1969, 1967, 1966, 1965, 1963, 1962, 1961, 1960, 1958, 1957, 1956, 1955, 1954, 1952, 1951, 1950, 1949, 1948, 1947, 1946, 1945, 1944, 1942, 1940, 1939, 1938, 1937, 1936, 1935, 1934, 1933, 1932, 1931, 1930, 1929, 1928, 1927, 1926, 1925, 1924, 1923, 1921, 1920
4027 1/2 W 106TH ST	2014, 2010, 2006, 2004, 2003, 2001, 2000, 1999, 1996, 1995, 1992, 1991, 1990, 1986, 1985, 1981, 1980, 1976, 1975, 1972, 1971, 1970, 1969, 1967, 1966, 1965, 1964, 1963, 1962, 1961, 1958, 1957, 1956, 1955, 1954, 1952, 1951, 1950, 1949, 1948, 1947, 1946, 1945, 1944, 1942, 1940, 1939, 1938, 1937, 1936, 1935, 1934, 1933, 1932, 1931, 1930, 1929, 1928, 1927, 1926, 1925, 1924, 1923, 1921, 1920
4027 CENTURY BLVD	2014, 2010, 2006, 2004, 2003, 2001, 2000, 1999, 1996, 1995, 1992, 1991, 1990, 1986, 1985, 1981, 1980, 1976, 1975, 1972, 1971, 1969, 1967, 1966, 1965, 1964, 1963, 1962, 1961, 1960, 1958, 1957, 1956, 1955, 1954, 1952, 1951, 1950, 1949, 1948, 1947, 1946, 1945, 1944, 1942, 1940, 1939, 1938, 1937, 1936, 1935, 1934, 1933, 1932, 1931, 1930, 1929, 1928, 1927, 1926, 1925, 1924, 1923, 1921, 1920
4027 CENTURY BLVD W	2014, 2010, 2006, 2004, 2003, 2001, 1999, 1996, 1992, 1991, 1986, 1985, 1981, 1976, 1972, 1971, 1970, 1969, 1967, 1966, 1965, 1964, 1963, 1962, 1961, 1958, 1957, 1956, 1955, 1954, 1952, 1951, 1950, 1949, 1948, 1947, 1946, 1945, 1944, 1942, 1940, 1939, 1938, 1937, 1936, 1935, 1934, 1933, 1932, 1931, 1930, 1929, 1928, 1927, 1926, 1925, 1924, 1923, 1921, 1920
4027 LENNOX BLVD	2014, 2010, 2006, 2004, 2003, 2001, 2000, 1999, 1996, 1995, 1992, 1991, 1990, 1986, 1985, 1981, 1980, 1976, 1975, 1972, 1971, 1970, 1969, 1967, 1966, 1963, 1962, 1961, 1958, 1956, 1955, 1952, 1951, 1949, 1948, 1947, 1945, 1944, 1942, 1940, 1939, 1938, 1937, 1936, 1935, 1934, 1933, 1932, 1931, 1930, 1929, 1928, 1927, 1926, 1925, 1924, 1923, 1921, 1920
4027 W 101ST ST	2014, 2010, 2006, 2004, 2003, 2001, 2000, 1999, 1996, 1995, 1992, 1991, 1990, 1986, 1985, 1981, 1980, 1976, 1975, 1972, 1971, 1970, 1969, 1967, 1966, 1965, 1964, 1963, 1962, 1961, 1960, 1958, 1956, 1955, 1954, 1952, 1951, 1949, 1948, 1947, 1946, 1945, 1944, 1942, 1940, 1939, 1938, 1937, 1936, 1935, 1934, 1933, 1932, 1931, 1930, 1929, 1928, 1927, 1926, 1925, 1924, 1923, 1921, 1920
4027 W 103RD ST	2014, 2010, 2006, 2004, 2003, 2000, 1999, 1996, 1995, 1992, 1991, 1990, 1986, 1985, 1981, 1980, 1976, 1975, 1972, 1971, 1970, 1969, 1967, 1966, 1965, 1963, 1962, 1961, 1958, 1957, 1956, 1955, 1954, 1952, 1951, 1950, 1949, 1948, 1947, 1946, 1945, 1944, 1942, 1940, 1939, 1938, 1937, 1936, 1935, 1934, 1933, 1932, 1931, 1930, 1929, 1928, 1927, 1926, 1925, 1924, 1923, 1921, 1920
4027 W 104TH ST	2014, 2010, 2006, 2004, 2003, 2000, 1999, 1996, 1995, 1992, 1991, 1990, 1986, 1985, 1981, 1980, 1976, 1975, 1972, 1971, 1970, 1969, 1967, 1966, 1965, 1964, 1963, 1962, 1961, 1958, 1957, 1956, 1955, 1954, 1952, 1951, 1950, 1949, 1948, 1947, 1946, 1945, 1944, 1942, 1940, 1939, 1938, 1937, 1936, 1935, 1934, 1933, 1932, 1931, 1930, 1929, 1928, 1927, 1926, 1925, 1924, 1923, 1921, 1920
4027 W 105TH ST	2014, 2010, 2006, 2004, 2003, 2001, 2000, 1999, 1996, 1995, 1992, 1991, 1986, 1985, 1981, 1976, 1972, 1971, 1969, 1967, 1966, 1965, 1963, 1962, 1961, 1960, 1958, 1957, 1956, 1955, 1954, 1952, 1951, 1950, 1949, 1948, 1947, 1946, 1945, 1944, 1942, 1940, 1939, 1938, 1937, 1936, 1935, 1934, 1933, 1932, 1931, 1930, 1929, 1928, 1927, 1926, 1925, 1924, 1923, 1921, 1920

FINDINGS

Address Researched	Address Not Identified in Research Source
4027 W 106TH ST	2014, 2010, 2006, 2004, 2003, 1999, 1996, 1992, 1991, 1986, 1985, 1981, 1980, 1976, 1975, 1972, 1971, 1970, 1969, 1967, 1966, 1965, 1964, 1963, 1962, 1961, 1958, 1956, 1955, 1952, 1951, 1949, 1948, 1947, 1946, 1945, 1944, 1942, 1940, 1939, 1938, 1937, 1936, 1935, 1934, 1933, 1932, 1931, 1930, 1929, 1928, 1927, 1926, 1925, 1924, 1923, 1921, 1920
4027 W 107TH ST	2014, 2010, 2006, 2004, 2003, 2001, 2000, 1999, 1996, 1995, 1992, 1991, 1990, 1986, 1985, 1981, 1980, 1976, 1975, 1972, 1971, 1970, 1969, 1967, 1966, 1965, 1964, 1963, 1962, 1961, 1960, 1958, 1956, 1955, 1954, 1952, 1951, 1950, 1949, 1948, 1947, 1946, 1945, 1944, 1942, 1940, 1939, 1938, 1937, 1936, 1935, 1934, 1933, 1932, 1931, 1930, 1929, 1928, 1927, 1926, 1925, 1924, 1923, 1921, 1920
4027 W CENTURY BLVD	2014, 2010, 2006, 2004, 2003, 2000, 1999, 1996, 1995, 1992, 1991, 1990, 1986, 1985, 1981, 1980, 1976, 1975, 1972, 1971, 1970, 1969, 1967, 1966, 1965, 1963, 1962, 1961, 1958, 1957, 1956, 1955, 1954, 1952, 1951, 1950, 1949, 1948, 1947, 1946, 1945, 1944, 1942, 1940, 1939, 1938, 1937, 1936, 1935, 1934, 1933, 1932, 1931, 1930, 1929, 1928, 1927, 1926, 1925, 1924, 1923, 1921, 1920
4027 W Century Blvd	2006, 2004, 2003, 2001, 2000, 1999, 1996, 1995, 1992, 1991, 1990, 1986, 1985, 1981, 1980, 1976, 1975, 1972, 1971, 1970, 1969, 1967, 1966, 1965, 1964, 1963, 1962, 1961, 1960, 1958, 1957, 1956, 1955, 1954, 1952, 1951, 1950, 1949, 1948, 1947, 1946, 1945, 1944, 1942, 1940, 1939, 1938, 1937, 1936, 1935, 1934, 1933, 1932, 1931, 1930, 1929, 1928, 1927, 1926, 1925, 1924, 1923, 1921, 1920
4027 W Century Blvd	2006, 2004, 2003, 2001, 2000, 1999, 1996, 1995, 1992, 1991, 1990, 1986, 1985, 1981, 1980, 1976, 1975, 1972, 1971, 1970, 1969, 1967, 1966, 1965, 1964, 1963, 1962, 1961, 1960, 1958, 1957, 1956, 1955, 1954, 1952, 1951, 1950, 1949, 1948, 1947, 1946, 1945, 1944, 1942, 1940, 1939, 1938, 1937, 1936, 1935, 1934, 1933, 1932, 1931, 1930, 1929, 1928, 1927, 1926, 1925, 1924, 1923, 1921, 1920
4028 W 102ND ST	2014, 2010, 2006, 2004, 2003, 2000, 1999, 1996, 1992, 1991, 1990, 1986, 1985, 1981, 1980, 1976, 1972, 1971, 1969, 1967, 1966, 1965, 1963, 1962, 1961, 1958, 1957, 1956, 1955, 1954, 1952, 1951, 1950, 1949, 1948, 1947, 1946, 1945, 1944, 1942, 1940, 1939, 1938, 1937, 1936, 1935, 1934, 1933, 1932, 1931, 1930, 1929, 1928, 1927, 1926, 1925, 1924, 1923, 1921, 1920
4028 W 103RD ST	2014, 2010, 2006, 2004, 2003, 2000, 1999, 1996, 1995, 1992, 1991, 1990, 1986, 1985, 1981, 1980, 1976, 1975, 1972, 1971, 1969, 1967, 1966, 1965, 1963, 1962, 1961, 1958, 1956, 1955, 1954, 1952, 1951, 1950, 1949, 1948, 1947, 1946, 1945, 1944, 1942, 1940, 1939, 1938, 1937, 1936, 1935, 1934, 1933, 1932, 1931, 1930, 1929, 1928, 1927, 1926, 1925, 1924, 1923, 1921, 1920
4028 W 105TH ST	2014, 2010, 2006, 2004, 2003, 2001, 2000, 1999, 1996, 1995, 1992, 1991, 1990, 1986, 1985, 1981, 1980, 1976, 1975, 1972, 1971, 1970, 1969, 1967, 1966, 1965, 1963, 1962, 1961, 1958, 1956, 1955, 1952, 1951, 1950, 1949, 1948, 1947, 1946, 1945, 1944, 1942, 1940, 1939, 1938, 1937, 1936, 1935, 1934, 1933, 1932, 1931, 1930, 1929, 1928, 1927, 1926, 1925, 1924, 1923, 1921, 1920
4028 W 105th St	2014, 2006, 2004, 2003, 2001, 2000, 1999, 1996, 1995, 1992, 1991, 1990, 1986, 1985, 1981, 1980, 1976, 1975, 1972, 1971, 1970, 1969, 1967, 1966, 1965, 1964, 1963, 1962, 1961, 1960, 1958, 1957, 1956, 1955, 1954, 1952, 1951, 1950, 1949, 1948, 1947, 1946, 1945, 1944, 1942, 1940, 1939, 1938, 1937, 1936, 1935, 1934, 1933, 1932, 1931, 1930, 1929, 1928, 1927, 1926, 1925, 1924, 1923, 1921, 1920
4028 W 105th St	2014, 2006, 2004, 2003, 2001, 2000, 1999, 1996, 1995, 1992, 1991, 1990, 1986, 1985, 1981, 1980, 1976, 1975, 1972, 1971, 1970, 1969, 1967, 1966, 1965, 1964, 1963, 1962, 1961, 1960, 1958, 1957, 1956, 1955, 1954, 1952, 1951, 1950, 1949, 1948, 1947, 1946, 1945, 1944, 1942, 1940, 1939, 1938, 1937, 1936, 1935, 1934, 1933, 1932, 1931, 1930, 1929, 1928, 1927, 1926, 1925, 1924, 1923, 1921, 1920
4028 W 106TH ST	2014, 2010, 2006, 2004, 2003, 2000, 1999, 1996, 1995, 1992, 1991, 1986, 1985, 1981, 1980, 1976, 1975, 1972, 1971, 1970, 1969, 1967, 1966, 1965, 1964, 1963, 1962, 1961, 1958, 1956, 1955, 1952, 1951, 1950, 1949, 1948, 1947, 1946, 1945, 1944, 1942, 1940, 1939, 1938, 1937, 1936, 1935, 1934, 1933, 1932, 1931, 1930, 1929, 1928, 1927, 1926, 1925, 1924, 1923, 1921, 1920

FINDINGS

Address Researched	Address Not Identified in Research Source
4028 W CENTURY BLVD	2014, 2010, 2006, 2004, 2003, 2001, 2000, 1999, 1996, 1995, 1992, 1991, 1990, 1986, 1985, 1981, 1980, 1976, 1975, 1972, 1971, 1970, 1969, 1967, 1966, 1965, 1964, 1963, 1962, 1961, 1960, 1958, 1956, 1955, 1954, 1952, 1951, 1950, 1949, 1948, 1947, 1946, 1945, 1944, 1942, 1940, 1939, 1938, 1937, 1936, 1935, 1934, 1933, 1932, 1931, 1930, 1929, 1928, 1927, 1926, 1925, 1924, 1923, 1921, 1920
4029 1/2 W 106TH ST	2014, 2010, 2006, 2004, 2003, 2001, 2000, 1999, 1996, 1995, 1992, 1991, 1990, 1986, 1985, 1981, 1980, 1976, 1975, 1972, 1971, 1970, 1969, 1967, 1966, 1965, 1964, 1963, 1962, 1961, 1958, 1957, 1956, 1955, 1954, 1952, 1951, 1950, 1949, 1948, 1947, 1946, 1945, 1944, 1942, 1940, 1939, 1938, 1937, 1936, 1935, 1934, 1933, 1932, 1931, 1930, 1929, 1928, 1927, 1926, 1925, 1924, 1923, 1921, 1920
4029 CENTURY BLVD	2014, 2010, 2006, 2004, 2003, 2001, 2000, 1999, 1996, 1995, 1992, 1991, 1990, 1986, 1985, 1981, 1980, 1976, 1975, 1972, 1971, 1970, 1969, 1967, 1966, 1965, 1964, 1963, 1962, 1961, 1960, 1958, 1957, 1956, 1955, 1954, 1952, 1951, 1950, 1949, 1948, 1947, 1946, 1945, 1944, 1942, 1940, 1939, 1938, 1937, 1936, 1934, 1933, 1932, 1931, 1930, 1929, 1928, 1927, 1926, 1925, 1924, 1923, 1921, 1920
4029 W 103RD ST	2014, 2010, 2006, 2004, 2003, 2000, 1999, 1996, 1995, 1992, 1991, 1990, 1986, 1985, 1981, 1980, 1976, 1975, 1972, 1971, 1969, 1967, 1966, 1965, 1963, 1962, 1961, 1958, 1957, 1956, 1955, 1954, 1952, 1951, 1950, 1949, 1948, 1947, 1946, 1945, 1944, 1942, 1940, 1939, 1938, 1937, 1936, 1935, 1934, 1933, 1932, 1931, 1930, 1929, 1928, 1927, 1926, 1925, 1924, 1923, 1921, 1920
4029 W 103rd St	2006, 2004, 2003, 2001, 2000, 1999, 1996, 1995, 1992, 1991, 1990, 1986, 1985, 1981, 1980, 1976, 1975, 1972, 1971, 1970, 1969, 1967, 1966, 1965, 1964, 1963, 1962, 1961, 1960, 1958, 1957, 1956, 1955, 1954, 1952, 1951, 1950, 1949, 1948, 1947, 1946, 1945, 1944, 1942, 1940, 1939, 1938, 1937, 1936, 1935, 1934, 1933, 1932, 1931, 1930, 1929, 1928, 1927, 1926, 1925, 1924, 1923, 1921, 1920
4029 W 103rd St	2006, 2004, 2003, 2001, 2000, 1999, 1996, 1995, 1992, 1991, 1990, 1986, 1985, 1981, 1980, 1976, 1975, 1972, 1971, 1970, 1969, 1967, 1966, 1965, 1964, 1963, 1962, 1961, 1960, 1958, 1957, 1956, 1955, 1954, 1952, 1951, 1950, 1949, 1948, 1947, 1946, 1945, 1944, 1942, 1940, 1939, 1938, 1937, 1936, 1935, 1934, 1933, 1932, 1931, 1930, 1929, 1928, 1927, 1926, 1925, 1924, 1923, 1921, 1920
4029 W 104TH ST	2014, 2010, 2006, 2004, 2003, 2001, 2000, 1999, 1996, 1995, 1992, 1991, 1990, 1986, 1985, 1981, 1980, 1976, 1972, 1971, 1970, 1969, 1967, 1966, 1965, 1963, 1962, 1961, 1960, 1958, 1956, 1955, 1954, 1952, 1951, 1949, 1948, 1947, 1945, 1944, 1942, 1940, 1939, 1938, 1937, 1936, 1935, 1934, 1933, 1932, 1931, 1930, 1929, 1928, 1927, 1926, 1925, 1924, 1923, 1921, 1920
4029 W 105TH ST	2014, 2010, 2006, 2004, 2003, 2000, 1999, 1996, 1995, 1992, 1991, 1990, 1986, 1985, 1981, 1980, 1976, 1975, 1972, 1971, 1969, 1967, 1966, 1965, 1963, 1962, 1961, 1958, 1956, 1955, 1952, 1951, 1949, 1948, 1947, 1945, 1944, 1942, 1940, 1939, 1938, 1937, 1936, 1935, 1934, 1933, 1932, 1931, 1930, 1929, 1928, 1927, 1926, 1925, 1924, 1923, 1921, 1920
4029 W 106TH ST	2014, 2010, 2006, 2004, 2003, 1999, 1996, 1992, 1991, 1986, 1985, 1981, 1976, 1972, 1971, 1970, 1969, 1967, 1966, 1965, 1964, 1963, 1962, 1961, 1958, 1957, 1956, 1955, 1954, 1952, 1951, 1950, 1949, 1948, 1947, 1946, 1945, 1944, 1942, 1940, 1939, 1938, 1937, 1936, 1935, 1934, 1933, 1932, 1931, 1930, 1929, 1928, 1927, 1926, 1925, 1924, 1923, 1921, 1920
4029 W 107TH ST	2014, 2010, 2006, 2004, 2003, 2000, 1999, 1996, 1992, 1991, 1986, 1985, 1981, 1980, 1976, 1975, 1972, 1971, 1970, 1969, 1967, 1966, 1965, 1963, 1962, 1961, 1958, 1956, 1955, 1952, 1951, 1949, 1948, 1947, 1945, 1944, 1942, 1940, 1939, 1938, 1937, 1936, 1935, 1934, 1933, 1932, 1931, 1930, 1929, 1928, 1927, 1926, 1925, 1924, 1923, 1921, 1920
4029 W CENTURY BLVD	2014, 2010, 2006, 2004, 2003, 2001, 2000, 1999, 1996, 1995, 1992, 1991, 1990, 1986, 1985, 1981, 1980, 1976, 1975, 1972, 1971, 1970, 1969, 1967, 1966, 1965, 1964, 1963, 1962, 1961, 1960, 1958, 1957, 1956, 1955, 1952, 1951, 1950, 1949, 1948, 1947, 1946, 1945, 1944, 1942, 1940, 1939, 1938, 1937, 1936, 1935, 1934, 1933, 1932, 1931, 1930, 1929, 1928, 1927, 1926, 1925, 1924, 1923, 1921, 1920

FINDINGS

Address Researched	Address Not Identified in Research Source
403 E 98TH ST	2014, 2010, 2006, 2004, 2003, 2000, 1999, 1996, 1995, 1992, 1991, 1990, 1986, 1985, 1981, 1980, 1976, 1975, 1972, 1971, 1970, 1969, 1967, 1966, 1965, 1964, 1963, 1962, 1961, 1960, 1958, 1957, 1956, 1955, 1954, 1952, 1951, 1950, 1949, 1948, 1947, 1946, 1945, 1944, 1942, 1940, 1939, 1938, 1937, 1936, 1935, 1934, 1933, 1932, 1931, 1930, 1929, 1928, 1927, 1926, 1925, 1924, 1923, 1921, 1920
403 E 99TH ST	2014, 2010, 2006, 2004, 2003, 2000, 1999, 1996, 1995, 1992, 1991, 1990, 1986, 1985, 1981, 1980, 1976, 1972, 1971, 1969, 1967, 1966, 1965, 1963, 1962, 1961, 1960, 1958, 1956, 1955, 1952, 1951, 1950, 1949, 1948, 1947, 1946, 1945, 1944, 1942, 1940, 1939, 1938, 1937, 1936, 1935, 1934, 1933, 1932, 1931, 1930, 1929, 1928, 1927, 1926, 1925, 1924, 1923, 1921, 1920
4030 W 101ST ST	2014, 2010, 2006, 2004, 2003, 2001, 2000, 1999, 1996, 1995, 1992, 1991, 1986, 1985, 1981, 1972, 1971, 1969, 1967, 1966, 1965, 1964, 1963, 1962, 1961, 1960, 1958, 1957, 1956, 1955, 1954, 1952, 1951, 1950, 1949, 1948, 1947, 1946, 1945, 1944, 1942, 1940, 1939, 1938, 1937, 1936, 1935, 1934, 1933, 1932, 1931, 1930, 1929, 1928, 1927, 1926, 1925, 1924, 1923, 1921, 1920
4030 W 104TH ST	2014, 2010, 2006, 2004, 2003, 1999, 1996, 1992, 1991, 1986, 1985, 1981, 1976, 1972, 1971, 1970, 1969, 1967, 1966, 1965, 1963, 1962, 1961, 1958, 1956, 1955, 1952, 1951, 1950, 1949, 1948, 1947, 1946, 1945, 1944, 1942, 1940, 1939, 1938, 1937, 1936, 1935, 1934, 1933, 1932, 1931, 1930, 1929, 1928, 1927, 1926, 1925, 1924, 1923, 1921, 1920
4031 1/2 W 102ND ST	2014, 2010, 2006, 2004, 2003, 2001, 2000, 1999, 1996, 1995, 1992, 1991, 1990, 1986, 1985, 1981, 1980, 1976, 1975, 1972, 1971, 1970, 1969, 1967, 1966, 1965, 1963, 1962, 1961, 1960, 1958, 1957, 1956, 1955, 1954, 1952, 1951, 1950, 1949, 1948, 1947, 1946, 1945, 1944, 1942, 1940, 1939, 1938, 1937, 1936, 1935, 1934, 1933, 1932, 1931, 1930, 1929, 1928, 1927, 1926, 1925, 1924, 1923, 1921, 1920
4031 1/2 W 107TH ST	2014, 2010, 2006, 2004, 2003, 2001, 2000, 1999, 1996, 1995, 1992, 1991, 1990, 1986, 1985, 1981, 1980, 1976, 1975, 1972, 1971, 1970, 1969, 1967, 1966, 1965, 1963, 1962, 1961, 1958, 1956, 1955, 1954, 1952, 1951, 1950, 1949, 1948, 1947, 1946, 1945, 1944, 1942, 1940, 1939, 1938, 1937, 1936, 1935, 1934, 1933, 1932, 1931, 1930, 1929, 1928, 1927, 1926, 1925, 1924, 1923, 1921, 1920
4031 W 102ND ST	2014, 2010, 2006, 2004, 2003, 2001, 2000, 1999, 1996, 1995, 1992, 1991, 1990, 1986, 1985, 1981, 1980, 1976, 1975, 1972, 1971, 1969, 1967, 1966, 1965, 1964, 1963, 1962, 1961, 1958, 1957, 1956, 1955, 1954, 1952, 1951, 1950, 1949, 1948, 1947, 1946, 1945, 1944, 1942, 1940, 1939, 1938, 1937, 1936, 1935, 1934, 1933, 1932, 1931, 1930, 1929, 1928, 1927, 1926, 1925, 1924, 1923, 1921, 1920
4031 W 103RD ST	2014, 2010, 2006, 2004, 2003, 2000, 1999, 1996, 1995, 1992, 1991, 1990, 1986, 1985, 1981, 1980, 1976, 1975, 1972, 1971, 1970, 1969, 1967, 1966, 1965, 1964, 1963, 1962, 1961, 1958, 1957, 1956, 1955, 1954, 1952, 1951, 1950, 1949, 1948, 1947, 1946, 1945, 1944, 1942, 1940, 1939, 1938, 1937, 1936, 1935, 1934, 1933, 1932, 1931, 1930, 1929, 1928, 1927, 1926, 1925, 1924, 1923, 1921, 1920
4031 W 104TH ST	2014, 2010, 2006, 2004, 2003, 1999, 1996, 1992, 1991, 1986, 1985, 1981, 1976, 1972, 1971, 1970, 1969, 1967, 1966, 1965, 1963, 1962, 1961, 1958, 1957, 1956, 1955, 1954, 1952, 1951, 1950, 1949, 1948, 1947, 1946, 1945, 1944, 1942, 1940, 1939, 1938, 1937, 1936, 1935, 1934, 1933, 1932, 1931, 1930, 1929, 1928, 1927, 1926, 1925, 1924, 1923, 1921, 1920
4031 W 106TH ST	2014, 2010, 2006, 2004, 2003, 1999, 1996, 1992, 1991, 1986, 1985, 1981, 1976, 1972, 1971, 1970, 1969, 1967, 1966, 1965, 1963, 1962, 1961, 1958, 1956, 1955, 1954, 1952, 1951, 1949, 1948, 1947, 1946, 1945, 1944, 1942, 1940, 1939, 1938, 1937, 1936, 1935, 1934, 1933, 1932, 1931, 1930, 1929, 1928, 1927, 1926, 1925, 1924, 1923, 1921, 1920
4031 W 106th St	2010, 2006, 2004, 2003, 2001, 2000, 1999, 1996, 1995, 1992, 1991, 1990, 1986, 1985, 1981, 1980, 1976, 1975, 1972, 1971, 1970, 1969, 1967, 1966, 1965, 1964, 1963, 1962, 1961, 1960, 1958, 1957, 1956, 1955, 1954, 1952, 1951, 1950, 1949, 1948, 1947, 1946, 1945, 1944, 1942, 1940, 1939, 1938, 1937, 1936, 1935, 1934, 1933, 1932, 1931, 1930, 1929, 1928, 1927, 1926, 1925, 1924, 1923, 1921, 1920

FINDINGS

Address Researched	Address Not Identified in Research Source
4031 W 106th St	2010, 2006, 2004, 2003, 2001, 2000, 1999, 1996, 1995, 1992, 1991, 1990, 1986, 1985, 1981, 1980, 1976, 1975, 1972, 1971, 1970, 1969, 1967, 1966, 1965, 1964, 1963, 1962, 1961, 1960, 1958, 1957, 1956, 1955, 1954, 1952, 1951, 1950, 1949, 1948, 1947, 1946, 1945, 1944, 1942, 1940, 1939, 1938, 1937, 1936, 1935, 1934, 1933, 1932, 1931, 1930, 1929, 1928, 1927, 1926, 1925, 1924, 1923, 1921, 1920
4031 W 107TH ST	2014, 2010, 2006, 2004, 2003, 2000, 1999, 1996, 1992, 1991, 1986, 1985, 1981, 1976, 1972, 1971, 1970, 1969, 1967, 1966, 1965, 1964, 1963, 1962, 1961, 1958, 1956, 1955, 1954, 1952, 1951, 1950, 1949, 1948, 1947, 1946, 1945, 1944, 1942, 1940, 1939, 1938, 1937, 1936, 1935, 1934, 1933, 1932, 1931, 1930, 1929, 1928, 1927, 1926, 1925, 1924, 1923, 1921, 1920
4031 W CENTURY BLVD	2014, 2010, 2006, 2004, 2003, 2001, 2000, 1999, 1996, 1995, 1992, 1991, 1990, 1986, 1985, 1981, 1980, 1976, 1975, 1972, 1971, 1970, 1969, 1967, 1966, 1965, 1964, 1963, 1962, 1961, 1960, 1958, 1957, 1956, 1955, 1952, 1951, 1950, 1949, 1948, 1947, 1946, 1945, 1944, 1942, 1940, 1939, 1938, 1937, 1936, 1935, 1934, 1933, 1932, 1931, 1930, 1929, 1928, 1927, 1926, 1925, 1924, 1923, 1921, 1920
4032 CENTURY BLVD	2014, 2010, 2006, 2004, 2003, 2001, 2000, 1999, 1996, 1995, 1992, 1991, 1990, 1986, 1985, 1981, 1980, 1976, 1975, 1972, 1971, 1969, 1967, 1966, 1965, 1964, 1963, 1962, 1961, 1960, 1958, 1957, 1956, 1955, 1954, 1952, 1951, 1950, 1949, 1948, 1947, 1946, 1945, 1944, 1942, 1940, 1939, 1938, 1937, 1936, 1935, 1934, 1933, 1932, 1931, 1930, 1929, 1928, 1927, 1926, 1925, 1924, 1923, 1921, 1920
4032 CENTURY BLVD W	2014, 2010, 2006, 2004, 2003, 2001, 1999, 1996, 1992, 1991, 1986, 1985, 1981, 1976, 1972, 1971, 1970, 1969, 1967, 1966, 1965, 1964, 1963, 1962, 1961, 1958, 1957, 1956, 1955, 1954, 1952, 1951, 1950, 1949, 1948, 1947, 1946, 1945, 1944, 1942, 1940, 1939, 1938, 1937, 1936, 1935, 1934, 1933, 1932, 1931, 1930, 1929, 1928, 1927, 1926, 1925, 1924, 1923, 1921, 1920
4032 W 102ND ST	2014, 2010, 2006, 2004, 2003, 1999, 1996, 1992, 1991, 1990, 1986, 1985, 1981, 1980, 1972, 1971, 1969, 1967, 1966, 1965, 1963, 1962, 1961, 1958, 1957, 1956, 1955, 1954, 1952, 1951, 1950, 1949, 1948, 1947, 1946, 1945, 1944, 1942, 1940, 1939, 1938, 1937, 1936, 1935, 1934, 1933, 1932, 1931, 1930, 1929, 1928, 1927, 1926, 1925, 1924, 1923, 1921, 1920
4032 W 102nd St	2010, 2006, 2004, 2003, 2001, 2000, 1999, 1996, 1995, 1992, 1991, 1990, 1986, 1985, 1981, 1980, 1976, 1975, 1972, 1971, 1970, 1969, 1967, 1966, 1965, 1964, 1963, 1962, 1961, 1960, 1958, 1957, 1956, 1955, 1954, 1952, 1951, 1950, 1949, 1948, 1947, 1946, 1945, 1944, 1942, 1940, 1939, 1938, 1937, 1936, 1935, 1934, 1933, 1932, 1931, 1930, 1929, 1928, 1927, 1926, 1925, 1924, 1923, 1921, 1920
4032 W 103RD ST	2014, 2010, 2006, 2004, 2003, 2000, 1999, 1996, 1995, 1992, 1991, 1990, 1986, 1985, 1981, 1980, 1976, 1972, 1971, 1969, 1967, 1966, 1965, 1963, 1962, 1961, 1960, 1958, 1957, 1956, 1955, 1954, 1952, 1951, 1950, 1949, 1948, 1947, 1946, 1945, 1944, 1942, 1940, 1939, 1938, 1937, 1936, 1935, 1934, 1933, 1932, 1931, 1930, 1929, 1928, 1927, 1926, 1925, 1924, 1923, 1921, 1920
4032 W 106TH ST	2014, 2010, 2006, 2004, 2003, 2000, 1999, 1996, 1992, 1991, 1986, 1985, 1981, 1976, 1972, 1971, 1970, 1969, 1967, 1966, 1965, 1964, 1963, 1962, 1961, 1958, 1957, 1956, 1955, 1954, 1952, 1951, 1949, 1948, 1947, 1946, 1945, 1944, 1942, 1940, 1939, 1938, 1937, 1936, 1935, 1934, 1933, 1932, 1931, 1930, 1929, 1928, 1927, 1926, 1925, 1924, 1923, 1921, 1920
4032 W 107TH ST	2014, 2010, 2006, 2004, 2003, 2000, 1999, 1996, 1992, 1991, 1990, 1986, 1985, 1981, 1980, 1976, 1972, 1971, 1970, 1969, 1967, 1966, 1965, 1963, 1962, 1961, 1958, 1956, 1955, 1952, 1951, 1950, 1949, 1948, 1947, 1946, 1945, 1944, 1942, 1940, 1939, 1938, 1937, 1936, 1935, 1934, 1933, 1932, 1931, 1930, 1929, 1928, 1927, 1926, 1925, 1924, 1923, 1921, 1920
4032 W CENTURY BLVD	2014, 2010, 2006, 2004, 2003, 2000, 1999, 1996, 1995, 1992, 1991, 1990, 1986, 1985, 1981, 1980, 1976, 1975, 1972, 1971, 1970, 1969, 1967, 1966, 1965, 1963, 1962, 1961, 1958, 1956, 1955, 1954, 1952, 1951, 1949, 1948, 1947, 1946, 1945, 1944, 1942, 1940, 1939, 1938, 1937, 1936, 1935, 1934, 1933, 1932, 1931, 1930, 1929, 1928, 1927, 1926, 1925, 1924, 1923, 1921, 1920

FINDINGS

Address Researched	Address Not Identified in Research Source
4033 1/2 W 103RD ST	2014, 2010, 2006, 2004, 2003, 2001, 2000, 1999, 1996, 1995, 1992, 1991, 1990, 1986, 1985, 1981, 1980, 1976, 1975, 1972, 1971, 1970, 1969, 1967, 1966, 1965, 1964, 1963, 1962, 1961, 1958, 1957, 1956, 1955, 1954, 1952, 1951, 1950, 1949, 1948, 1947, 1946, 1945, 1944, 1942, 1940, 1939, 1938, 1937, 1936, 1935, 1934, 1933, 1932, 1931, 1930, 1929, 1928, 1927, 1926, 1925, 1924, 1923, 1921, 1920
4033 LENNOX BLVD	2014, 2010, 2006, 2004, 2003, 2001, 2000, 1999, 1996, 1995, 1992, 1991, 1986, 1985, 1981, 1980, 1976, 1975, 1972, 1971, 1970, 1969, 1967, 1966, 1964, 1963, 1962, 1961, 1958, 1956, 1955, 1954, 1952, 1951, 1949, 1948, 1947, 1945, 1944, 1942, 1940, 1939, 1938, 1937, 1936, 1935, 1934, 1933, 1932, 1931, 1930, 1929, 1928, 1927, 1926, 1925, 1924, 1923, 1921, 1920
4033 W 101ST ST	2014, 2010, 2006, 2004, 2003, 2001, 2000, 1999, 1996, 1995, 1992, 1991, 1986, 1985, 1981, 1976, 1972, 1971, 1969, 1967, 1966, 1965, 1963, 1962, 1961, 1958, 1956, 1955, 1952, 1951, 1949, 1948, 1947, 1945, 1944, 1942, 1940, 1939, 1938, 1937, 1936, 1935, 1934, 1933, 1932, 1931, 1930, 1929, 1928, 1927, 1926, 1925, 1924, 1923, 1921, 1920
4033 W 103RD ST	2014, 2010, 2006, 2004, 2003, 2001, 2000, 1999, 1996, 1992, 1991, 1990, 1986, 1985, 1981, 1980, 1976, 1972, 1971, 1969, 1966, 1965, 1963, 1962, 1961, 1958, 1957, 1956, 1955, 1954, 1952, 1951, 1950, 1949, 1948, 1947, 1946, 1945, 1944, 1942, 1940, 1939, 1938, 1937, 1936, 1935, 1934, 1933, 1932, 1931, 1930, 1929, 1928, 1927, 1926, 1925, 1924, 1923, 1921, 1920
4033 W 104TH ST	2014, 2010, 2006, 2004, 2003, 2000, 1999, 1996, 1995, 1992, 1991, 1990, 1986, 1985, 1981, 1980, 1976, 1975, 1972, 1971, 1970, 1969, 1967, 1966, 1965, 1964, 1963, 1962, 1961, 1960, 1958, 1957, 1956, 1955, 1954, 1952, 1951, 1950, 1949, 1948, 1947, 1946, 1945, 1944, 1942, 1940, 1939, 1938, 1937, 1936, 1935, 1934, 1933, 1932, 1931, 1930, 1929, 1928, 1927, 1926, 1925, 1924, 1923, 1921, 1920
4033 W 105TH ST	2014, 2010, 2006, 2004, 2003, 2000, 1999, 1996, 1992, 1991, 1990, 1986, 1985, 1981, 1980, 1976, 1975, 1972, 1971, 1970, 1969, 1967, 1966, 1965, 1964, 1963, 1962, 1961, 1960, 1958, 1957, 1956, 1955, 1952, 1951, 1949, 1948, 1947, 1945, 1944, 1942, 1940, 1939, 1938, 1937, 1936, 1935, 1934, 1933, 1932, 1931, 1930, 1929, 1928, 1927, 1926, 1925, 1924, 1923, 1921, 1920
4033 W 106TH ST	2014, 2010, 2006, 2004, 2003, 2001, 2000, 1999, 1996, 1995, 1992, 1991, 1990, 1986, 1985, 1981, 1980, 1976, 1975, 1972, 1971, 1970, 1969, 1967, 1966, 1965, 1964, 1963, 1962, 1961, 1960, 1958, 1956, 1955, 1952, 1951, 1950, 1949, 1948, 1947, 1945, 1944, 1942, 1940, 1939, 1938, 1937, 1936, 1935, 1934, 1933, 1932, 1931, 1930, 1929, 1928, 1927, 1926, 1925, 1924, 1923, 1921, 1920
4033 W 107TH ST	2014, 2010, 2006, 2004, 2003, 2000, 1999, 1996, 1995, 1992, 1991, 1990, 1986, 1985, 1981, 1980, 1976, 1975, 1972, 1971, 1970, 1969, 1967, 1966, 1965, 1964, 1963, 1962, 1961, 1960, 1958, 1956, 1955, 1954, 1952, 1951, 1949, 1948, 1947, 1946, 1945, 1944, 1942, 1940, 1939, 1938, 1937, 1936, 1935, 1934, 1933, 1932, 1931, 1930, 1929, 1928, 1927, 1926, 1925, 1924, 1923, 1921, 1920
4033/ W 103RD ST	2014, 2010, 2006, 2004, 2003, 2000, 1999, 1996, 1995, 1992, 1991, 1990, 1986, 1985, 1981, 1980, 1976, 1975, 1972, 1971, 1970, 1969, 1967, 1966, 1965, 1964, 1963, 1962, 1961, 1960, 1958, 1957, 1956, 1955, 1954, 1952, 1951, 1950, 1949, 1948, 1947, 1946, 1945, 1944, 1942, 1940, 1939, 1938, 1937, 1936, 1935, 1934, 1933, 1932, 1931, 1930, 1929, 1928, 1927, 1926, 1925, 1924, 1923, 1921, 1920
4034 LENNOX BLVD	2014, 2010, 2006, 2004, 2003, 2001, 2000, 1999, 1996, 1995, 1992, 1991, 1990, 1986, 1985, 1981, 1980, 1976, 1975, 1972, 1971, 1970, 1969, 1967, 1966, 1965, 1964, 1963, 1962, 1961, 1960, 1958, 1957, 1956, 1955, 1952, 1951, 1949, 1948, 1947, 1945, 1944, 1942, 1940, 1939, 1938, 1937, 1936, 1935, 1934, 1933, 1932, 1931, 1930, 1929, 1928, 1927, 1926, 1925, 1924, 1923, 1921, 1920
4034 W 103RD ST	2014, 2010, 2006, 2004, 2003, 2000, 1999, 1996, 1992, 1991, 1990, 1986, 1985, 1981, 1980, 1976, 1975, 1972, 1971, 1970, 1969, 1967, 1966, 1965, 1964, 1963, 1962, 1961, 1960, 1958, 1957, 1956, 1955, 1954, 1952, 1951, 1950, 1949, 1948, 1947, 1946, 1945, 1944, 1942, 1940, 1939, 1938, 1937, 1936, 1935, 1934, 1933, 1932, 1931, 1930, 1929, 1928, 1927, 1926, 1925, 1924, 1923, 1921, 1920

FINDINGS

Address Researched	Address Not Identified in Research Source
4034 W 104TH ST	2014, 2010, 2006, 2004, 2003, 2001, 2000, 1999, 1996, 1992, 1991, 1986, 1985, 1981, 1976, 1975, 1972, 1971, 1970, 1969, 1967, 1966, 1965, 1963, 1962, 1961, 1960, 1958, 1957, 1956, 1955, 1954, 1952, 1951, 1950, 1949, 1948, 1947, 1946, 1945, 1944, 1942, 1940, 1939, 1938, 1937, 1936, 1935, 1934, 1933, 1932, 1931, 1930, 1929, 1928, 1927, 1926, 1925, 1924, 1923, 1921, 1920
4034 W 105TH ST	2014, 2010, 2006, 2004, 2003, 2000, 1999, 1996, 1992, 1991, 1986, 1985, 1981, 1980, 1976, 1975, 1972, 1971, 1969, 1967, 1966, 1965, 1963, 1962, 1961, 1960, 1958, 1957, 1956, 1955, 1954, 1952, 1951, 1950, 1949, 1948, 1947, 1946, 1945, 1944, 1942, 1940, 1939, 1938, 1937, 1936, 1935, 1934, 1933, 1932, 1931, 1930, 1929, 1928, 1927, 1926, 1925, 1924, 1923, 1921, 1920
4034 W 106TH ST	2014, 2010, 2006, 2004, 2003, 1999, 1996, 1992, 1991, 1986, 1985, 1981, 1980, 1976, 1972, 1971, 1970, 1969, 1967, 1966, 1965, 1964, 1963, 1962, 1961, 1958, 1956, 1955, 1954, 1952, 1951, 1950, 1949, 1948, 1947, 1946, 1945, 1944, 1942, 1940, 1939, 1938, 1937, 1936, 1935, 1934, 1933, 1932, 1931, 1930, 1929, 1928, 1927, 1926, 1925, 1924, 1923, 1921, 1920
4041 W 106TH ST	2014, 2010, 2006, 2004, 2003, 2000, 1999, 1996, 1995, 1992, 1991, 1990, 1986, 1985, 1981, 1980, 1976, 1972, 1971, 1970, 1969, 1967, 1966, 1965, 1963, 1962, 1961, 1958, 1956, 1955, 1952, 1951, 1949, 1948, 1947, 1945, 1944, 1942, 1940, 1939, 1938, 1937, 1936, 1935, 1934, 1933, 1932, 1931, 1930, 1929, 1928, 1927, 1926, 1925, 1924, 1923, 1921, 1920
521 E 97TH ST	2014, 2010, 2006, 2004, 2003, 2000, 1999, 1996, 1995, 1992, 1991, 1986, 1985, 1981, 1976, 1972, 1971, 1969, 1967, 1966, 1965, 1963, 1962, 1961, 1960, 1958, 1957, 1956, 1955, 1954, 1952, 1951, 1950, 1949, 1948, 1947, 1946, 1945, 1944, 1942, 1940, 1939, 1938, 1937, 1936, 1935, 1934, 1933, 1932, 1931, 1930, 1929, 1928, 1927, 1926, 1925, 1924, 1923, 1921, 1920
521 E 99TH ST	2014, 2010, 2006, 2004, 2003, 2000, 1999, 1996, 1995, 1992, 1991, 1990, 1986, 1985, 1981, 1980, 1976, 1975, 1972, 1971, 1970, 1969, 1967, 1966, 1965, 1964, 1963, 1962, 1961, 1960, 1958, 1956, 1955, 1952, 1951, 1949, 1948, 1947, 1945, 1944, 1942, 1940, 1939, 1938, 1937, 1936, 1935, 1934, 1933, 1932, 1931, 1930, 1929, 1928, 1927, 1926, 1925, 1924, 1923, 1921, 1920
521 E HARDY ST	2014, 2010, 2006, 2004, 2003, 2001, 2000, 1999, 1996, 1995, 1992, 1991, 1990, 1986, 1985, 1981, 1980, 1976, 1975, 1972, 1971, 1970, 1969, 1967, 1966, 1965, 1964, 1963, 1962, 1961, 1958, 1957, 1956, 1955, 1952, 1951, 1949, 1948, 1947, 1946, 1945, 1944, 1942, 1939, 1938, 1937, 1936, 1935, 1934, 1933, 1932, 1931, 1930, 1929, 1928, 1927, 1926, 1925, 1924, 1923, 1921, 1920
522 1/2 E 97TH ST	2014, 2010, 2006, 2004, 2003, 2001, 2000, 1999, 1996, 1995, 1992, 1991, 1990, 1986, 1985, 1981, 1980, 1976, 1975, 1972, 1971, 1970, 1969, 1967, 1966, 1965, 1963, 1962, 1961, 1960, 1958, 1957, 1956, 1955, 1954, 1952, 1951, 1950, 1949, 1948, 1947, 1946, 1945, 1944, 1942, 1940, 1939, 1938, 1937, 1936, 1935, 1934, 1933, 1932, 1931, 1930, 1929, 1928, 1927, 1926, 1925, 1924, 1923, 1921, 1920
522 E 97TH ST	2014, 2010, 2006, 2004, 2003, 1999, 1996, 1995, 1992, 1991, 1990, 1986, 1985, 1981, 1980, 1976, 1972, 1971, 1969, 1967, 1966, 1965, 1964, 1963, 1962, 1961, 1960, 1958, 1957, 1956, 1955, 1954, 1952, 1951, 1949, 1948, 1947, 1946, 1945, 1944, 1942, 1940, 1939, 1938, 1937, 1936, 1935, 1934, 1933, 1932, 1931, 1930, 1929, 1928, 1927, 1926, 1925, 1924, 1923, 1921, 1920
522 E 99TH ST	2014, 2010, 2006, 2004, 2003, 2000, 1999, 1996, 1995, 1992, 1991, 1986, 1985, 1981, 1976, 1972, 1971, 1969, 1967, 1966, 1965, 1964, 1963, 1962, 1961, 1960, 1958, 1957, 1956, 1955, 1954, 1952, 1951, 1950, 1949, 1948, 1947, 1946, 1945, 1944, 1942, 1940, 1939, 1938, 1937, 1936, 1935, 1934, 1933, 1932, 1931, 1930, 1929, 1928, 1927, 1926, 1925, 1924, 1923, 1921, 1920
522 E HARDY ST	2014, 2010, 2006, 2004, 2003, 2001, 2000, 1999, 1996, 1995, 1992, 1991, 1990, 1986, 1985, 1981, 1980, 1976, 1975, 1972, 1971, 1970, 1969, 1967, 1966, 1965, 1963, 1962, 1961, 1958, 1956, 1955, 1952, 1951, 1949, 1948, 1947, 1946, 1945, 1944, 1942, 1940, 1939, 1938, 1937, 1936, 1935, 1934, 1933, 1932, 1931, 1930, 1929, 1928, 1927, 1926, 1925, 1924, 1923, 1921, 1920

FINDINGS

Address Researched	Address Not Identified in Research Source
524 99TH	2014, 2010, 2006, 2004, 2003, 2001, 2000, 1999, 1996, 1995, 1992, 1991, 1990, 1986, 1985, 1981, 1980, 1976, 1975, 1972, 1971, 1970, 1969, 1967, 1966, 1965, 1964, 1963, 1962, 1961, 1960, 1958, 1957, 1956, 1955, 1954, 1952, 1951, 1949, 1948, 1947, 1945, 1944, 1942, 1940, 1939, 1938, 1937, 1936, 1935, 1934, 1933, 1932, 1931, 1930, 1929, 1928, 1927, 1926, 1925, 1924, 1923, 1921, 1920
524 E 97TH ST	2014, 2010, 2006, 2004, 2003, 1999, 1996, 1995, 1992, 1991, 1986, 1985, 1981, 1976, 1972, 1971, 1969, 1967, 1966, 1965, 1964, 1963, 1962, 1961, 1960, 1958, 1957, 1956, 1955, 1954, 1952, 1951, 1950, 1949, 1948, 1947, 1946, 1945, 1944, 1942, 1940, 1939, 1938, 1937, 1936, 1935, 1934, 1933, 1932, 1931, 1930, 1929, 1928, 1927, 1926, 1925, 1924, 1923, 1921, 1920
524 E 99TH ST	2014, 2010, 2006, 2004, 2003, 1999, 1996, 1995, 1992, 1991, 1990, 1986, 1985, 1981, 1976, 1972, 1971, 1969, 1967, 1966, 1965, 1964, 1963, 1962, 1961, 1960, 1958, 1957, 1956, 1955, 1954, 1952, 1951, 1950, 1949, 1948, 1947, 1946, 1945, 1944, 1942, 1940, 1939, 1938, 1937, 1936, 1935, 1934, 1933, 1932, 1931, 1930, 1929, 1928, 1927, 1926, 1925, 1924, 1923, 1921, 1920
524 E HARDY ST	2014, 2010, 2006, 2004, 2003, 2001, 2000, 1999, 1996, 1995, 1992, 1991, 1990, 1986, 1985, 1981, 1980, 1976, 1975, 1972, 1971, 1970, 1969, 1967, 1966, 1965, 1963, 1962, 1961, 1958, 1956, 1955, 1954, 1952, 1951, 1949, 1948, 1947, 1945, 1944, 1942, 1939, 1938, 1937, 1936, 1935, 1934, 1933, 1932, 1931, 1930, 1929, 1928, 1927, 1926, 1925, 1924, 1923, 1921, 1920
525 E 97TH ST	2014, 2010, 2006, 2004, 2003, 1999, 1996, 1995, 1992, 1991, 1986, 1985, 1981, 1976, 1972, 1971, 1969, 1967, 1966, 1965, 1963, 1962, 1961, 1958, 1957, 1956, 1955, 1954, 1952, 1951, 1950, 1949, 1948, 1947, 1946, 1945, 1944, 1942, 1940, 1939, 1938, 1937, 1936, 1935, 1934, 1933, 1932, 1931, 1930, 1929, 1928, 1927, 1926, 1925, 1924, 1923, 1921, 1920
525 E 97th St	2014, 2006, 2004, 2003, 2001, 2000, 1999, 1996, 1995, 1992, 1991, 1990, 1986, 1985, 1981, 1980, 1976, 1975, 1972, 1971, 1970, 1969, 1967, 1966, 1965, 1964, 1963, 1962, 1961, 1960, 1958, 1957, 1956, 1955, 1954, 1952, 1951, 1950, 1949, 1948, 1947, 1946, 1945, 1944, 1942, 1940, 1939, 1938, 1937, 1936, 1935, 1934, 1933, 1932, 1931, 1930, 1929, 1928, 1927, 1926, 1925, 1924, 1923, 1921, 1920
525 E 97th St	2014, 2006, 2004, 2003, 2001, 2000, 1999, 1996, 1995, 1992, 1991, 1990, 1986, 1985, 1981, 1980, 1976, 1975, 1972, 1971, 1970, 1969, 1967, 1966, 1965, 1964, 1963, 1962, 1961, 1960, 1958, 1957, 1956, 1955, 1954, 1952, 1951, 1950, 1949, 1948, 1947, 1946, 1945, 1944, 1942, 1940, 1939, 1938, 1937, 1936, 1935, 1934, 1933, 1932, 1931, 1930, 1929, 1928, 1927, 1926, 1925, 1924, 1923, 1921, 1920
525 E 99th St	2014, 2006, 2004, 2003, 2001, 2000, 1999, 1996, 1995, 1992, 1991, 1990, 1986, 1985, 1981, 1980, 1976, 1975, 1972, 1971, 1970, 1969, 1967, 1966, 1965, 1964, 1963, 1962, 1961, 1960, 1958, 1957, 1956, 1955, 1954, 1952, 1951, 1950, 1949, 1948, 1947, 1946, 1945, 1944, 1942, 1940, 1939, 1938, 1937, 1936, 1935, 1934, 1933, 1932, 1931, 1930, 1929, 1928, 1927, 1926, 1925, 1924, 1923, 1921, 1920
525 E 99th St	2014, 2006, 2004, 2003, 2001, 2000, 1999, 1996, 1995, 1992, 1991, 1990, 1986, 1985, 1981, 1980, 1976, 1975, 1972, 1971, 1970, 1969, 1967, 1966, 1965, 1964, 1963, 1962, 1961, 1960, 1958, 1957, 1956, 1955, 1954, 1952, 1951, 1950, 1949, 1948, 1947, 1946, 1945, 1944, 1942, 1940, 1939, 1938, 1937, 1936, 1935, 1934, 1933, 1932, 1931, 1930, 1929, 1928, 1927, 1926, 1925, 1924, 1923, 1921, 1920
525 E 99TH ST	2014, 2010, 2006, 2004, 2003, 2000, 1999, 1996, 1995, 1992, 1991, 1990, 1986, 1985, 1981, 1976, 1972, 1971, 1970, 1969, 1967, 1966, 1965, 1964, 1963, 1962, 1961, 1960, 1958, 1957, 1956, 1955, 1954, 1952, 1951, 1950, 1949, 1948, 1947, 1946, 1945, 1944, 1942, 1940, 1939, 1938, 1937, 1936, 1935, 1934, 1933, 1932, 1931, 1930, 1929, 1928, 1927, 1926, 1925, 1924, 1923, 1921, 1920
525 E HARDY ST	2014, 2010, 2006, 2004, 2003, 2001, 2000, 1999, 1996, 1995, 1992, 1991, 1990, 1986, 1985, 1981, 1980, 1976, 1975, 1972, 1971, 1970, 1969, 1967, 1966, 1965, 1963, 1962, 1961, 1958, 1956, 1955, 1952, 1951, 1949, 1948, 1947, 1945, 1944, 1942, 1939, 1938, 1937, 1936, 1935, 1934, 1933, 1932, 1931, 1930, 1929, 1928, 1927, 1926, 1925, 1924, 1923, 1921, 1920

FINDINGS

Address Researched	Address Not Identified in Research Source
10218 DOTY AVE	2014, 2010, 2006, 2004, 2003, 2000, 1999, 1996, 1992, 1991, 1986, 1985, 1972, 1971, 1969, 1967, 1966, 1963, 1962, 1961, 1958, 1956, 1955, 1952, 1951, 1949, 1948, 1947, 1946, 1945, 1944, 1942, 1940, 1939, 1938, 1937, 1936, 1935, 1934, 1933, 1932, 1931, 1930, 1929, 1928, 1927, 1926, 1925, 1924, 1923, 1921, 1920
526 E 99TH ST	2014, 2010, 2006, 2004, 2003, 2000, 1999, 1996, 1995, 1992, 1991, 1990, 1986, 1985, 1981, 1976, 1975, 1972, 1971, 1969, 1967, 1966, 1965, 1964, 1963, 1962, 1961, 1960, 1958, 1957, 1956, 1955, 1954, 1952, 1951, 1950, 1949, 1948, 1947, 1946, 1945, 1944, 1942, 1940, 1939, 1938, 1937, 1936, 1935, 1934, 1933, 1932, 1931, 1930, 1929, 1928, 1927, 1926, 1925, 1924, 1923, 1921, 1920
527 E 97TH ST	2014, 2010, 2006, 2004, 2003, 1999, 1996, 1992, 1991, 1986, 1985, 1981, 1976, 1972, 1971, 1969, 1967, 1966, 1965, 1964, 1963, 1962, 1961, 1958, 1957, 1956, 1955, 1954, 1952, 1951, 1950, 1949, 1948, 1947, 1946, 1945, 1944, 1942, 1940, 1939, 1938, 1937, 1936, 1935, 1934, 1933, 1932, 1931, 1930, 1929, 1928, 1927, 1926, 1925, 1924, 1923, 1921, 1920
527 E HARDY ST	2014, 2010, 2006, 2004, 2003, 2001, 2000, 1999, 1996, 1995, 1992, 1991, 1990, 1986, 1985, 1981, 1980, 1976, 1975, 1972, 1971, 1970, 1969, 1967, 1966, 1965, 1963, 1962, 1961, 1958, 1956, 1955, 1952, 1951, 1949, 1948, 1947, 1945, 1944, 1942, 1939, 1938, 1937, 1936, 1935, 1934, 1933, 1932, 1931, 1930, 1929, 1928, 1927, 1926, 1925, 1924, 1923, 1921, 1920
528 E 99TH ST	2014, 2010, 2006, 2004, 2003, 2000, 1999, 1996, 1995, 1992, 1991, 1990, 1986, 1985, 1981, 1976, 1972, 1971, 1969, 1967, 1966, 1965, 1964, 1963, 1962, 1961, 1958, 1957, 1956, 1955, 1954, 1952, 1951, 1950, 1949, 1948, 1947, 1946, 1945, 1944, 1942, 1940, 1939, 1938, 1937, 1936, 1935, 1934, 1933, 1932, 1931, 1930, 1929, 1928, 1927, 1926, 1925, 1924, 1923, 1921, 1920
528 E HARDY ST	2014, 2010, 2006, 2004, 2003, 2001, 2000, 1999, 1996, 1995, 1992, 1991, 1990, 1986, 1985, 1981, 1980, 1976, 1972, 1971, 1969, 1967, 1966, 1965, 1963, 1962, 1961, 1958, 1956, 1955, 1952, 1951, 1949, 1948, 1947, 1945, 1944, 1942, 1939, 1938, 1937, 1936, 1935, 1934, 1933, 1932, 1931, 1930, 1929, 1928, 1927, 1926, 1925, 1924, 1923, 1921, 1920
529 E 97TH ST	2014, 2010, 2006, 2004, 2003, 2000, 1999, 1996, 1995, 1992, 1991, 1990, 1986, 1985, 1981, 1980, 1976, 1975, 1972, 1971, 1969, 1967, 1966, 1965, 1964, 1963, 1962, 1961, 1960, 1958, 1957, 1956, 1955, 1954, 1952, 1951, 1950, 1949, 1948, 1947, 1946, 1945, 1944, 1942, 1940, 1939, 1938, 1937, 1936, 1935, 1934, 1933, 1932, 1931, 1930, 1929, 1928, 1927, 1926, 1925, 1924, 1923, 1921, 1920
529 E 99TH ST	2014, 2010, 2006, 2004, 2003, 1999, 1996, 1995, 1992, 1991, 1990, 1986, 1985, 1981, 1976, 1972, 1971, 1969, 1967, 1966, 1965, 1964, 1963, 1962, 1961, 1958, 1956, 1955, 1952, 1951, 1949, 1948, 1947, 1945, 1944, 1942, 1940, 1939, 1938, 1937, 1936, 1935, 1934, 1933, 1932, 1931, 1930, 1929, 1928, 1927, 1926, 1925, 1924, 1923, 1921, 1920
529 E 99th St	2010, 2006, 2004, 2003, 2001, 2000, 1999, 1996, 1995, 1992, 1991, 1990, 1986, 1985, 1981, 1980, 1976, 1975, 1972, 1971, 1970, 1969, 1967, 1966, 1965, 1964, 1963, 1962, 1961, 1960, 1958, 1957, 1956, 1955, 1954, 1952, 1951, 1950, 1949, 1948, 1947, 1946, 1945, 1944, 1942, 1940, 1939, 1938, 1937, 1936, 1935, 1934, 1933, 1932, 1931, 1930, 1929, 1928, 1927, 1926, 1925, 1924, 1923, 1921, 1920
529 E 99th St	2010, 2006, 2004, 2003, 2001, 2000, 1999, 1996, 1995, 1992, 1991, 1990, 1986, 1985, 1981, 1980, 1976, 1975, 1972, 1971, 1970, 1969, 1967, 1966, 1965, 1964, 1963, 1962, 1961, 1960, 1958, 1957, 1956, 1955, 1954, 1952, 1951, 1950, 1949, 1948, 1947, 1946, 1945, 1944, 1942, 1940, 1939, 1938, 1937, 1936, 1935, 1934, 1933, 1932, 1931, 1930, 1929, 1928, 1927, 1926, 1925, 1924, 1923, 1921, 1920
530 E 97TH ST	2014, 2010, 2006, 2004, 2003, 2000, 1999, 1996, 1995, 1992, 1991, 1986, 1985, 1981, 1976, 1972, 1971, 1969, 1967, 1966, 1965, 1963, 1962, 1961, 1960, 1958, 1957, 1956, 1955, 1954, 1952, 1951, 1950, 1949, 1948, 1947, 1946, 1945, 1944, 1942, 1940, 1939, 1938, 1937, 1936, 1935, 1934, 1933, 1932, 1931, 1930, 1929, 1928, 1927, 1926, 1925, 1924, 1923, 1921, 1920

FINDINGS

Address Researched	Address Not Identified in Research Source
530 E 99TH ST	2014, 2010, 2006, 2004, 2003, 2001, 2000, 1999, 1996, 1995, 1992, 1991, 1986, 1985, 1981, 1980, 1976, 1975, 1972, 1971, 1969, 1967, 1966, 1965, 1963, 1962, 1961, 1960, 1958, 1956, 1955, 1952, 1951, 1949, 1948, 1947, 1946, 1945, 1944, 1942, 1940, 1939, 1938, 1937, 1936, 1935, 1934, 1933, 1932, 1931, 1930, 1929, 1928, 1927, 1926, 1925, 1924, 1923, 1921, 1920
531 E HARDY ST	2014, 2010, 2006, 2004, 2003, 2001, 2000, 1999, 1996, 1995, 1992, 1991, 1990, 1986, 1985, 1981, 1980, 1976, 1975, 1972, 1971, 1970, 1969, 1967, 1966, 1965, 1963, 1962, 1961, 1958, 1957, 1956, 1955, 1954, 1952, 1951, 1950, 1949, 1948, 1947, 1946, 1945, 1944, 1942, 1939, 1938, 1937, 1936, 1935, 1934, 1933, 1932, 1931, 1930, 1929, 1928, 1927, 1926, 1925, 1924, 1923, 1921, 1920
532 E 97TH ST	2014, 2010, 2006, 2004, 2003, 2000, 1999, 1996, 1995, 1992, 1991, 1990, 1986, 1985, 1981, 1980, 1976, 1975, 1972, 1971, 1970, 1969, 1967, 1966, 1965, 1964, 1963, 1962, 1961, 1960, 1958, 1957, 1956, 1955, 1954, 1952, 1951, 1950, 1949, 1948, 1947, 1946, 1945, 1944, 1942, 1940, 1939, 1938, 1937, 1936, 1935, 1934, 1933, 1932, 1931, 1930, 1929, 1928, 1927, 1926, 1925, 1924, 1923, 1921, 1920
532 E 99TH ST	2014, 2010, 2006, 2004, 2003, 1999, 1996, 1995, 1992, 1991, 1986, 1985, 1981, 1976, 1975, 1972, 1971, 1970, 1969, 1967, 1966, 1965, 1964, 1963, 1962, 1961, 1960, 1958, 1957, 1956, 1955, 1954, 1952, 1951, 1950, 1949, 1948, 1947, 1946, 1945, 1944, 1942, 1940, 1939, 1938, 1937, 1936, 1935, 1934, 1933, 1932, 1931, 1930, 1929, 1928, 1927, 1926, 1925, 1924, 1923, 1921, 1920
532 E HARDY ST	2014, 2010, 2006, 2004, 2003, 2001, 2000, 1999, 1996, 1995, 1992, 1991, 1990, 1986, 1985, 1981, 1980, 1976, 1972, 1971, 1969, 1967, 1966, 1965, 1963, 1962, 1961, 1958, 1956, 1955, 1952, 1951, 1950, 1949, 1948, 1947, 1945, 1944, 1942, 1939, 1938, 1937, 1936, 1935, 1934, 1933, 1932, 1931, 1930, 1929, 1928, 1927, 1926, 1925, 1924, 1923, 1921, 1920
533 E 97TH ST	2014, 2010, 2006, 2004, 2003, 1999, 1996, 1992, 1991, 1990, 1986, 1985, 1981, 1976, 1972, 1971, 1969, 1967, 1966, 1965, 1963, 1962, 1961, 1958, 1957, 1956, 1955, 1954, 1952, 1951, 1950, 1949, 1948, 1947, 1946, 1945, 1944, 1942, 1940, 1939, 1938, 1937, 1936, 1935, 1934, 1933, 1932, 1931, 1930, 1929, 1928, 1927, 1926, 1925, 1924, 1923, 1921, 1920
533 E 99TH	2014, 2010, 2006, 2004, 2003, 2001, 2000, 1999, 1996, 1995, 1992, 1991, 1990, 1986, 1985, 1980, 1976, 1975, 1972, 1971, 1970, 1969, 1967, 1966, 1965, 1964, 1963, 1962, 1961, 1960, 1958, 1957, 1956, 1955, 1954, 1952, 1951, 1950, 1949, 1948, 1947, 1946, 1945, 1944, 1942, 1940, 1939, 1938, 1937, 1936, 1935, 1934, 1933, 1932, 1931, 1930, 1929, 1928, 1927, 1926, 1925, 1924, 1923, 1921, 1920
533 E 99TH ST	2014, 2010, 2006, 2004, 2003, 2000, 1999, 1996, 1995, 1992, 1991, 1986, 1985, 1981, 1976, 1972, 1971, 1969, 1967, 1966, 1965, 1963, 1962, 1961, 1958, 1956, 1955, 1952, 1951, 1949, 1948, 1947, 1946, 1945, 1944, 1942, 1940, 1939, 1938, 1937, 1936, 1935, 1934, 1933, 1932, 1931, 1930, 1929, 1928, 1927, 1926, 1925, 1924, 1923, 1921, 1920
533 E HARDY ST	2014, 2010, 2006, 2004, 2003, 2001, 2000, 1999, 1996, 1995, 1992, 1991, 1990, 1986, 1985, 1981, 1980, 1976, 1975, 1972, 1971, 1970, 1969, 1967, 1966, 1965, 1964, 1963, 1962, 1961, 1960, 1958, 1957, 1956, 1955, 1952, 1951, 1949, 1948, 1947, 1945, 1944, 1942, 1939, 1938, 1937, 1936, 1935, 1934, 1933, 1932, 1931, 1930, 1929, 1928, 1927, 1926, 1925, 1924, 1923, 1921, 1920
534 E 99TH ST	2014, 2010, 2006, 2004, 2003, 2000, 1999, 1996, 1995, 1992, 1991, 1990, 1986, 1985, 1981, 1980, 1976, 1972, 1971, 1969, 1967, 1966, 1965, 1963, 1962, 1961, 1958, 1956, 1955, 1952, 1951, 1950, 1949, 1948, 1947, 1946, 1945, 1944, 1942, 1940, 1939, 1938, 1937, 1936, 1935, 1934, 1933, 1932, 1931, 1930, 1929, 1928, 1927, 1926, 1925, 1924, 1923, 1921, 1920
536 E 97TH ST	2014, 2010, 2006, 2004, 2003, 1999, 1996, 1995, 1992, 1991, 1990, 1986, 1985, 1981, 1976, 1975, 1972, 1971, 1969, 1967, 1966, 1965, 1963, 1962, 1961, 1958, 1956, 1955, 1952, 1951, 1949, 1948, 1947, 1946, 1945, 1944, 1942, 1940, 1939, 1938, 1937, 1936, 1935, 1934, 1933, 1932, 1931, 1930, 1929, 1928, 1927, 1926, 1925, 1924, 1923, 1921, 1920

FINDINGS

Address Researched	Address Not Identified in Research Source
536 E 99TH ST	2014, 2010, 2006, 2004, 2003, 2001, 2000, 1999, 1996, 1995, 1992, 1991, 1990, 1986, 1985, 1981, 1976, 1972, 1971, 1969, 1967, 1966, 1965, 1963, 1962, 1961, 1960, 1958, 1957, 1956, 1955, 1954, 1952, 1951, 1950, 1949, 1948, 1947, 1946, 1945, 1944, 1942, 1940, 1939, 1938, 1937, 1936, 1935, 1934, 1933, 1932, 1931, 1930, 1929, 1928, 1927, 1926, 1925, 1924, 1923, 1921, 1920
536 E 99th St	2010, 2006, 2004, 2003, 2001, 2000, 1999, 1996, 1995, 1992, 1991, 1990, 1986, 1985, 1981, 1980, 1976, 1975, 1972, 1971, 1970, 1969, 1967, 1966, 1965, 1964, 1963, 1962, 1961, 1960, 1958, 1957, 1956, 1955, 1954, 1952, 1951, 1950, 1949, 1948, 1947, 1946, 1945, 1944, 1942, 1940, 1939, 1938, 1937, 1936, 1935, 1934, 1933, 1932, 1931, 1930, 1929, 1928, 1927, 1926, 1925, 1924, 1923, 1921, 1920
536 E 99th St	2010, 2006, 2004, 2003, 2001, 2000, 1999, 1996, 1995, 1992, 1991, 1990, 1986, 1985, 1981, 1980, 1976, 1975, 1972, 1971, 1970, 1969, 1967, 1966, 1965, 1964, 1963, 1962, 1961, 1960, 1958, 1957, 1956, 1955, 1954, 1952, 1951, 1950, 1949, 1948, 1947, 1946, 1945, 1944, 1942, 1940, 1939, 1938, 1937, 1936, 1935, 1934, 1933, 1932, 1931, 1930, 1929, 1928, 1927, 1926, 1925, 1924, 1923, 1921, 1920
536 E HARDY ST	2014, 2010, 2006, 2004, 2003, 2001, 2000, 1999, 1996, 1995, 1992, 1991, 1990, 1986, 1985, 1981, 1980, 1976, 1972, 1971, 1969, 1967, 1966, 1965, 1963, 1962, 1961, 1958, 1956, 1955, 1954, 1952, 1951, 1949, 1948, 1947, 1945, 1944, 1942, 1939, 1938, 1937, 1936, 1935, 1934, 1933, 1932, 1931, 1930, 1929, 1928, 1927, 1926, 1925, 1924, 1923, 1921, 1920
5361/2 E HARDY ST	2014, 2010, 2006, 2004, 2003, 2001, 2000, 1999, 1996, 1995, 1992, 1991, 1990, 1986, 1985, 1981, 1980, 1976, 1975, 1972, 1971, 1970, 1969, 1967, 1966, 1965, 1964, 1963, 1962, 1961, 1960, 1958, 1956, 1955, 1954, 1952, 1951, 1950, 1949, 1948, 1947, 1946, 1945, 1944, 1942, 1940, 1939, 1938, 1937, 1936, 1935, 1934, 1933, 1932, 1931, 1930, 1929, 1928, 1927, 1926, 1925, 1924, 1923, 1921, 1920
537 1/2 E 97TH ST	2014, 2010, 2006, 2004, 2003, 2001, 2000, 1999, 1996, 1995, 1992, 1991, 1990, 1986, 1985, 1981, 1980, 1976, 1975, 1972, 1971, 1970, 1969, 1967, 1966, 1965, 1964, 1963, 1962, 1961, 1958, 1957, 1956, 1955, 1954, 1952, 1951, 1950, 1949, 1948, 1947, 1946, 1945, 1944, 1942, 1940, 1939, 1938, 1937, 1936, 1935, 1934, 1933, 1932, 1931, 1930, 1929, 1928, 1927, 1926, 1925, 1924, 1923, 1921, 1920
537 E 97TH ST	2014, 2010, 2006, 2004, 2003, 2000, 1999, 1996, 1995, 1992, 1991, 1990, 1986, 1985, 1981, 1980, 1976, 1975, 1972, 1971, 1969, 1967, 1966, 1965, 1964, 1963, 1962, 1961, 1960, 1958, 1957, 1956, 1955, 1954, 1952, 1951, 1950, 1949, 1948, 1947, 1946, 1945, 1944, 1942, 1940, 1939, 1938, 1937, 1936, 1935, 1934, 1933, 1932, 1931, 1930, 1929, 1928, 1927, 1926, 1925, 1924, 1923, 1921, 1920
537 E 99TH	2014, 2010, 2006, 2004, 2003, 2001, 2000, 1999, 1996, 1995, 1992, 1991, 1990, 1986, 1985, 1980, 1976, 1975, 1972, 1971, 1970, 1969, 1967, 1966, 1965, 1964, 1963, 1962, 1961, 1960, 1958, 1957, 1956, 1955, 1954, 1952, 1951, 1950, 1949, 1948, 1947, 1946, 1945, 1944, 1942, 1940, 1939, 1938, 1937, 1936, 1935, 1934, 1933, 1932, 1931, 1930, 1929, 1928, 1927, 1926, 1925, 1924, 1923, 1921, 1920
537 E 99TH ST	2014, 2010, 2006, 2004, 2003, 2000, 1999, 1996, 1995, 1992, 1991, 1990, 1986, 1985, 1981, 1976, 1975, 1972, 1971, 1970, 1969, 1967, 1966, 1965, 1963, 1962, 1961, 1958, 1956, 1955, 1954, 1952, 1951, 1950, 1949, 1948, 1947, 1946, 1945, 1944, 1942, 1940, 1939, 1938, 1937, 1936, 1935, 1934, 1933, 1932, 1931, 1930, 1929, 1928, 1927, 1926, 1925, 1924, 1923, 1921, 1920
537 E HARDY ST	2014, 2010, 2006, 2004, 2003, 2001, 2000, 1999, 1996, 1995, 1992, 1991, 1990, 1986, 1985, 1981, 1980, 1976, 1975, 1972, 1971, 1970, 1969, 1967, 1966, 1965, 1964, 1963, 1962, 1961, 1960, 1958, 1957, 1956, 1955, 1954, 1952, 1951, 1950, 1949, 1948, 1947, 1945, 1944, 1942, 1939, 1938, 1937, 1936, 1935, 1934, 1933, 1932, 1931, 1930, 1929, 1928, 1927, 1926, 1925, 1924, 1923, 1921, 1920
537B E 99TH ST	2014, 2010, 2006, 2004, 2003, 2001, 2000, 1999, 1996, 1995, 1992, 1991, 1990, 1986, 1985, 1981, 1980, 1976, 1975, 1972, 1971, 1970, 1969, 1967, 1966, 1965, 1964, 1963, 1962, 1961, 1960, 1958, 1957, 1956, 1955, 1954, 1952, 1951, 1949, 1948, 1947, 1946, 1945, 1944, 1942, 1940, 1939, 1938, 1937, 1936, 1935, 1934, 1933, 1932, 1931, 1930, 1929, 1928, 1927, 1926, 1925, 1924, 1923, 1921, 1920

FINDINGS

Address Researched	Address Not Identified in Research Source
540 1/2 E 97TH ST	2014, 2010, 2006, 2004, 2003, 2001, 2000, 1999, 1996, 1995, 1992, 1991, 1990, 1986, 1985, 1981, 1980, 1976, 1975, 1972, 1971, 1970, 1969, 1967, 1966, 1965, 1964, 1963, 1962, 1961, 1960, 1958, 1957, 1956, 1955, 1954, 1952, 1951, 1949, 1948, 1947, 1946, 1945, 1944, 1942, 1940, 1939, 1938, 1937, 1936, 1935, 1934, 1933, 1932, 1931, 1930, 1929, 1928, 1927, 1926, 1925, 1924, 1923, 1921, 1920
540 E 97TH ST	2014, 2010, 2006, 2004, 2003, 2000, 1999, 1996, 1995, 1992, 1991, 1990, 1986, 1985, 1981, 1980, 1976, 1975, 1972, 1971, 1970, 1969, 1967, 1966, 1965, 1963, 1962, 1961, 1960, 1958, 1956, 1955, 1952, 1951, 1949, 1948, 1947, 1945, 1944, 1942, 1940, 1939, 1938, 1937, 1936, 1935, 1934, 1933, 1932, 1931, 1930, 1929, 1928, 1927, 1926, 1925, 1924, 1923, 1921, 1920
540 E 97th St	2006, 2004, 2003, 2001, 2000, 1999, 1996, 1995, 1992, 1991, 1990, 1986, 1985, 1981, 1980, 1976, 1975, 1972, 1971, 1970, 1969, 1967, 1966, 1965, 1964, 1963, 1962, 1961, 1960, 1958, 1957, 1956, 1955, 1954, 1952, 1951, 1950, 1949, 1948, 1947, 1946, 1945, 1944, 1942, 1940, 1939, 1938, 1937, 1936, 1935, 1934, 1933, 1932, 1931, 1930, 1929, 1928, 1927, 1926, 1925, 1924, 1923, 1921, 1920
540 E 97th St	2006, 2004, 2003, 2001, 2000, 1999, 1996, 1995, 1992, 1991, 1990, 1986, 1985, 1981, 1980, 1976, 1975, 1972, 1971, 1970, 1969, 1967, 1966, 1965, 1964, 1963, 1962, 1961, 1960, 1958, 1957, 1956, 1955, 1954, 1952, 1951, 1950, 1949, 1948, 1947, 1946, 1945, 1944, 1942, 1940, 1939, 1938, 1937, 1936, 1935, 1934, 1933, 1932, 1931, 1930, 1929, 1928, 1927, 1926, 1925, 1924, 1923, 1921, 1920
540 E 99TH ST	2014, 2010, 2006, 2004, 2003, 2000, 1999, 1996, 1995, 1992, 1991, 1986, 1985, 1981, 1976, 1972, 1971, 1969, 1967, 1966, 1965, 1963, 1962, 1961, 1958, 1956, 1955, 1954, 1952, 1951, 1950, 1949, 1948, 1947, 1946, 1945, 1944, 1942, 1940, 1939, 1938, 1937, 1936, 1935, 1934, 1933, 1932, 1931, 1930, 1929, 1928, 1927, 1926, 1925, 1924, 1923, 1921, 1920
541 E 97TH ST	2014, 2010, 2006, 2004, 2003, 1999, 1996, 1995, 1992, 1991, 1986, 1985, 1981, 1976, 1972, 1971, 1969, 1967, 1966, 1965, 1963, 1962, 1961, 1960, 1958, 1957, 1956, 1955, 1954, 1952, 1951, 1950, 1949, 1948, 1947, 1946, 1945, 1944, 1942, 1940, 1939, 1938, 1937, 1936, 1935, 1934, 1933, 1932, 1931, 1930, 1929, 1928, 1927, 1926, 1925, 1924, 1923, 1921, 1920
541 E 99TH ST	2014, 2010, 2006, 2004, 2003, 2000, 1999, 1996, 1995, 1992, 1991, 1990, 1986, 1985, 1981, 1980, 1976, 1975, 1972, 1971, 1970, 1969, 1967, 1966, 1965, 1964, 1963, 1962, 1961, 1960, 1958, 1957, 1956, 1955, 1954, 1952, 1951, 1950, 1949, 1948, 1947, 1946, 1945, 1944, 1942, 1940, 1939, 1938, 1937, 1936, 1935, 1934, 1933, 1932, 1931, 1930, 1929, 1928, 1927, 1926, 1925, 1924, 1923, 1921, 1920
541 E 99th St	2014, 2006, 2004, 2003, 2001, 2000, 1999, 1996, 1995, 1992, 1991, 1990, 1986, 1985, 1981, 1980, 1976, 1975, 1972, 1971, 1970, 1969, 1967, 1966, 1965, 1964, 1963, 1962, 1961, 1960, 1958, 1957, 1956, 1955, 1954, 1952, 1951, 1950, 1949, 1948, 1947, 1946, 1945, 1944, 1942, 1940, 1939, 1938, 1937, 1936, 1935, 1934, 1933, 1932, 1931, 1930, 1929, 1928, 1927, 1926, 1925, 1924, 1923, 1921, 1920
541 E 99th St	2014, 2006, 2004, 2003, 2001, 2000, 1999, 1996, 1995, 1992, 1991, 1990, 1986, 1985, 1981, 1980, 1976, 1975, 1972, 1971, 1970, 1969, 1967, 1966, 1965, 1964, 1963, 1962, 1961, 1960, 1958, 1957, 1956, 1955, 1954, 1952, 1951, 1950, 1949, 1948, 1947, 1946, 1945, 1944, 1942, 1940, 1939, 1938, 1937, 1936, 1935, 1934, 1933, 1932, 1931, 1930, 1929, 1928, 1927, 1926, 1925, 1924, 1923, 1921, 1920
543 E 99TH ST	2014, 2010, 2006, 2004, 2003, 2000, 1999, 1996, 1995, 1992, 1991, 1990, 1986, 1985, 1981, 1980, 1976, 1975, 1972, 1971, 1970, 1969, 1967, 1966, 1965, 1964, 1963, 1962, 1961, 1960, 1958, 1957, 1956, 1955, 1954, 1952, 1951, 1950, 1949, 1948, 1947, 1946, 1945, 1944, 1942, 1940, 1939, 1938, 1937, 1936, 1935, 1934, 1933, 1932, 1931, 1930, 1929, 1928, 1927, 1926, 1925, 1924, 1923, 1921, 1920
544 E 97TH ST	2014, 2010, 2006, 2004, 2003, 1999, 1996, 1992, 1991, 1986, 1985, 1981, 1976, 1975, 1972, 1971, 1970, 1969, 1967, 1966, 1965, 1964, 1963, 1962, 1961, 1960, 1958, 1956, 1955, 1952, 1951, 1949, 1948, 1947, 1946, 1945, 1944, 1942, 1940, 1939, 1938, 1937, 1936, 1935, 1934, 1933, 1932, 1931, 1930, 1929, 1928, 1927, 1926, 1925, 1924, 1923, 1921, 1920

FINDINGS

Address Researched	Address Not Identified in Research Source
544 E 99TH ST	2014, 2010, 2006, 2004, 2003, 1999, 1996, 1995, 1992, 1991, 1986, 1985, 1981, 1976, 1972, 1971, 1969, 1967, 1966, 1965, 1963, 1962, 1961, 1960, 1958, 1957, 1956, 1955, 1952, 1951, 1950, 1949, 1948, 1947, 1946, 1945, 1944, 1942, 1940, 1939, 1938, 1937, 1936, 1935, 1934, 1933, 1932, 1931, 1930, 1929, 1928, 1927, 1926, 1925, 1924, 1923, 1921, 1920
545 E 97TH ST	2014, 2010, 2006, 2004, 2003, 2000, 1999, 1996, 1995, 1992, 1991, 1986, 1985, 1981, 1976, 1972, 1971, 1969, 1967, 1966, 1965, 1963, 1962, 1961, 1960, 1958, 1957, 1956, 1955, 1954, 1952, 1951, 1949, 1948, 1947, 1945, 1944, 1942, 1940, 1939, 1938, 1937, 1936, 1935, 1934, 1933, 1932, 1931, 1930, 1929, 1928, 1927, 1926, 1925, 1924, 1923, 1921, 1920
545 E 99TH ST	2014, 2010, 2006, 2004, 2003, 2000, 1999, 1996, 1995, 1992, 1991, 1990, 1986, 1985, 1981, 1976, 1972, 1971, 1969, 1967, 1966, 1965, 1963, 1962, 1961, 1958, 1957, 1956, 1955, 1954, 1952, 1951, 1950, 1949, 1948, 1947, 1946, 1945, 1944, 1942, 1940, 1939, 1938, 1937, 1936, 1935, 1934, 1933, 1932, 1931, 1930, 1929, 1928, 1927, 1926, 1925, 1924, 1923, 1921, 1920
545 E 99th St	2010, 2006, 2004, 2003, 2001, 2000, 1999, 1996, 1995, 1992, 1991, 1990, 1986, 1985, 1981, 1980, 1976, 1975, 1972, 1971, 1970, 1969, 1967, 1966, 1965, 1964, 1963, 1962, 1961, 1960, 1958, 1957, 1956, 1955, 1954, 1952, 1951, 1950, 1949, 1948, 1947, 1946, 1945, 1944, 1942, 1940, 1939, 1938, 1937, 1936, 1935, 1934, 1933, 1932, 1931, 1930, 1929, 1928, 1927, 1926, 1925, 1924, 1923, 1921, 1920
545 E 99th St	2010, 2006, 2004, 2003, 2001, 2000, 1999, 1996, 1995, 1992, 1991, 1990, 1986, 1985, 1981, 1980, 1976, 1975, 1972, 1971, 1970, 1969, 1967, 1966, 1965, 1964, 1963, 1962, 1961, 1960, 1958, 1957, 1956, 1955, 1954, 1952, 1951, 1950, 1949, 1948, 1947, 1946, 1945, 1944, 1942, 1940, 1939, 1938, 1937, 1936, 1935, 1934, 1933, 1932, 1931, 1930, 1929, 1928, 1927, 1926, 1925, 1924, 1923, 1921, 1920
547 E 99TH ST	2014, 2010, 2006, 2004, 2003, 2001, 2000, 1999, 1996, 1995, 1992, 1991, 1990, 1986, 1985, 1981, 1980, 1976, 1975, 1972, 1971, 1970, 1969, 1967, 1966, 1965, 1964, 1963, 1962, 1961, 1960, 1958, 1957, 1956, 1955, 1952, 1951, 1950, 1949, 1948, 1947, 1946, 1945, 1944, 1942, 1940, 1939, 1938, 1937, 1936, 1935, 1934, 1933, 1932, 1931, 1930, 1929, 1928, 1927, 1926, 1925, 1924, 1923, 1921, 1920
547 E HARDY	2014, 2010, 2006, 2004, 2003, 2001, 2000, 1999, 1996, 1995, 1992, 1991, 1986, 1985, 1981, 1980, 1976, 1975, 1972, 1971, 1970, 1969, 1967, 1966, 1965, 1964, 1963, 1962, 1961, 1960, 1958, 1957, 1956, 1955, 1954, 1952, 1951, 1950, 1949, 1948, 1947, 1946, 1945, 1944, 1942, 1940, 1939, 1938, 1937, 1936, 1935, 1934, 1933, 1932, 1931, 1930, 1929, 1928, 1927, 1926, 1925, 1924, 1923, 1921, 1920
547 E HARDY ST	2014, 2010, 2006, 2004, 2003, 2000, 1999, 1996, 1995, 1992, 1991, 1990, 1986, 1985, 1981, 1980, 1976, 1975, 1972, 1971, 1970, 1969, 1967, 1966, 1965, 1964, 1963, 1962, 1961, 1960, 1958, 1957, 1956, 1955, 1954, 1952, 1951, 1950, 1949, 1948, 1947, 1946, 1945, 1944, 1942, 1940, 1939, 1938, 1937, 1936, 1935, 1934, 1933, 1932, 1931, 1930, 1929, 1928, 1927, 1926, 1925, 1924, 1923, 1921, 1920
548 E 99TH ST	2014, 2010, 2006, 2004, 2003, 2000, 1999, 1996, 1995, 1992, 1991, 1986, 1985, 1981, 1980, 1976, 1972, 1971, 1970, 1969, 1967, 1966, 1965, 1964, 1963, 1962, 1961, 1960, 1958, 1957, 1956, 1955, 1952, 1951, 1950, 1949, 1948, 1947, 1946, 1945, 1944, 1942, 1940, 1939, 1938, 1937, 1936, 1935, 1934, 1933, 1932, 1931, 1930, 1929, 1928, 1927, 1926, 1925, 1924, 1923, 1921, 1920
549 E 99TH ST	2014, 2010, 2006, 2004, 2003, 1999, 1996, 1995, 1992, 1991, 1990, 1986, 1985, 1981, 1980, 1976, 1972, 1971, 1969, 1967, 1966, 1965, 1963, 1962, 1961, 1960, 1958, 1957, 1956, 1955, 1954, 1952, 1951, 1950, 1949, 1948, 1947, 1946, 1945, 1944, 1942, 1940, 1939, 1938, 1937, 1936, 1935, 1934, 1933, 1932, 1931, 1930, 1929, 1928, 1927, 1926, 1925, 1924, 1923, 1921, 1920
550 E 97TH ST	2014, 2010, 2006, 2004, 2003, 1999, 1996, 1992, 1991, 1990, 1986, 1985, 1981, 1980, 1976, 1972, 1971, 1969, 1967, 1966, 1965, 1964, 1963, 1962, 1961, 1960, 1958, 1957, 1956, 1955, 1954, 1952, 1951, 1950, 1949, 1948, 1947, 1946, 1945, 1944, 1942, 1940, 1939, 1938, 1937, 1936, 1935, 1934, 1933, 1932, 1931, 1930, 1929, 1928, 1927, 1926, 1925, 1924, 1923, 1921, 1920

FINDINGS

Address Researched	Address Not Identified in Research Source
551 E 97TH ST	2014, 2010, 2006, 2004, 2003, 1999, 1996, 1992, 1991, 1986, 1985, 1981, 1980, 1976, 1975, 1972, 1971, 1970, 1969, 1967, 1966, 1965, 1964, 1963, 1962, 1961, 1960, 1958, 1957, 1956, 1955, 1954, 1952, 1951, 1950, 1949, 1948, 1947, 1946, 1945, 1944, 1942, 1940, 1939, 1938, 1937, 1936, 1935, 1934, 1933, 1932, 1931, 1930, 1929, 1928, 1927, 1926, 1925, 1924, 1923, 1921, 1920
551 E HARDY ST	2014, 2010, 2006, 2004, 2003, 2001, 2000, 1999, 1996, 1995, 1992, 1991, 1990, 1986, 1985, 1981, 1980, 1976, 1975, 1972, 1971, 1970, 1969, 1967, 1966, 1965, 1963, 1962, 1961, 1960, 1958, 1957, 1956, 1955, 1954, 1952, 1951, 1950, 1949, 1948, 1947, 1946, 1945, 1944, 1942, 1940, 1939, 1938, 1937, 1936, 1935, 1934, 1933, 1932, 1931, 1930, 1929, 1928, 1927, 1926, 1925, 1924, 1923, 1921, 1920
552 E 97TH ST	2014, 2010, 2006, 2004, 2003, 2001, 2000, 1999, 1996, 1995, 1992, 1991, 1990, 1986, 1985, 1981, 1980, 1976, 1975, 1972, 1971, 1970, 1969, 1967, 1966, 1965, 1964, 1963, 1962, 1961, 1958, 1957, 1956, 1955, 1952, 1951, 1949, 1948, 1947, 1946, 1945, 1944, 1942, 1940, 1939, 1938, 1937, 1936, 1935, 1934, 1933, 1932, 1931, 1930, 1929, 1928, 1927, 1926, 1925, 1924, 1923, 1921, 1920
555 E 97TH ST	2014, 2010, 2006, 2004, 2003, 2000, 1999, 1996, 1995, 1992, 1991, 1986, 1985, 1981, 1976, 1975, 1972, 1971, 1969, 1967, 1966, 1965, 1964, 1963, 1962, 1961, 1960, 1958, 1957, 1956, 1955, 1954, 1952, 1951, 1950, 1949, 1948, 1947, 1946, 1945, 1944, 1942, 1940, 1939, 1938, 1937, 1936, 1935, 1934, 1933, 1932, 1931, 1930, 1929, 1928, 1927, 1926, 1925, 1924, 1923, 1921, 1920
555 E HARDY	2014, 2010, 2006, 2004, 2003, 2001, 2000, 1999, 1996, 1995, 1992, 1991, 1985, 1980, 1976, 1975, 1972, 1970, 1969, 1967, 1966, 1965, 1964, 1963, 1962, 1961, 1960, 1958, 1957, 1956, 1955, 1954, 1952, 1951, 1950, 1949, 1948, 1947, 1946, 1945, 1944, 1942, 1940, 1939, 1938, 1937, 1936, 1935, 1934, 1933, 1932, 1931, 1930, 1929, 1928, 1927, 1926, 1925, 1924, 1923, 1921, 1920
555 E HARDY ST	2014, 2010, 2006, 2004, 2003, 1999, 1996, 1992, 1986, 1985, 1981, 1976, 1972, 1971, 1969, 1967, 1966, 1965, 1964, 1963, 1962, 1961, 1960, 1958, 1957, 1956, 1955, 1954, 1952, 1951, 1950, 1949, 1948, 1947, 1946, 1945, 1944, 1942, 1940, 1939, 1938, 1937, 1936, 1935, 1934, 1933, 1932, 1931, 1930, 1929, 1928, 1927, 1926, 1925, 1924, 1923, 1921, 1920
555 E Hardy St	2006, 2004, 2003, 2001, 2000, 1999, 1996, 1995, 1992, 1991, 1990, 1986, 1985, 1981, 1980, 1976, 1975, 1972, 1971, 1970, 1969, 1967, 1966, 1965, 1964, 1963, 1962, 1961, 1960, 1958, 1957, 1956, 1955, 1954, 1952, 1951, 1950, 1949, 1948, 1947, 1946, 1945, 1944, 1942, 1940, 1939, 1938, 1937, 1936, 1935, 1934, 1933, 1932, 1931, 1930, 1929, 1928, 1927, 1926, 1925, 1924, 1923, 1921, 1920
555 E Hardy St	2006, 2004, 2003, 2001, 2000, 1999, 1996, 1995, 1992, 1991, 1990, 1986, 1985, 1981, 1980, 1976, 1975, 1972, 1971, 1970, 1969, 1967, 1966, 1965, 1964, 1963, 1962, 1961, 1960, 1958, 1957, 1956, 1955, 1954, 1952, 1951, 1950, 1949, 1948, 1947, 1946, 1945, 1944, 1942, 1940, 1939, 1938, 1937, 1936, 1935, 1934, 1933, 1932, 1931, 1930, 1929, 1928, 1927, 1926, 1925, 1924, 1923, 1921, 1920
575 E HARDY	2014, 2010, 2006, 2004, 2003, 2001, 2000, 1999, 1996, 1995, 1992, 1985, 1980, 1976, 1975, 1972, 1971, 1970, 1969, 1967, 1966, 1965, 1964, 1963, 1962, 1961, 1960, 1958, 1957, 1956, 1955, 1954, 1952, 1951, 1950, 1949, 1948, 1947, 1946, 1945, 1944, 1942, 1940, 1939, 1938, 1937, 1936, 1935, 1934, 1933, 1932, 1931, 1930, 1929, 1928, 1927, 1926, 1925, 1924, 1923, 1921, 1920
575 E HARDY ST	2014, 2010, 2006, 2004, 2003, 2000, 1999, 1996, 1995, 1992, 1991, 1990, 1986, 1985, 1981, 1980, 1976, 1975, 1972, 1971, 1970, 1969, 1967, 1966, 1965, 1964, 1963, 1962, 1961, 1960, 1958, 1957, 1956, 1955, 1954, 1952, 1951, 1950, 1949, 1948, 1947, 1946, 1945, 1944, 1942, 1940, 1939, 1938, 1937, 1936, 1935, 1934, 1933, 1932, 1931, 1930, 1929, 1928, 1927, 1926, 1925, 1924, 1923, 1921, 1920
575 E HARDY ST	2014, 2010, 2006, 2004, 2003, 2001, 1999, 1996, 1992, 1986, 1985, 1981, 1976, 1972, 1971, 1970, 1969, 1967, 1966, 1965, 1964, 1963, 1962, 1961, 1960, 1958, 1957, 1956, 1955, 1954, 1952, 1951, 1950, 1949, 1948, 1947, 1946, 1945, 1944, 1942, 1940, 1939, 1938, 1937, 1936, 1935, 1934, 1933, 1932, 1931, 1930, 1929, 1928, 1927, 1926, 1925, 1924, 1923, 1921, 1920

FINDINGS

Address Researched	Address Not Identified in Research Source
575 E Hardy St	2006, 2004, 2003, 2001, 2000, 1999, 1996, 1995, 1992, 1991, 1990, 1986, 1985, 1981, 1980, 1976, 1975, 1972, 1971, 1970, 1969, 1967, 1966, 1965, 1964, 1963, 1962, 1961, 1960, 1958, 1957, 1956, 1955, 1954, 1952, 1951, 1950, 1949, 1948, 1947, 1946, 1945, 1944, 1942, 1940, 1939, 1938, 1937, 1936, 1935, 1934, 1933, 1932, 1931, 1930, 1929, 1928, 1927, 1926, 1925, 1924, 1923, 1921, 1920
575 E Hardy St	2006, 2004, 2003, 2001, 2000, 1999, 1996, 1995, 1992, 1991, 1990, 1986, 1985, 1981, 1980, 1976, 1975, 1972, 1971, 1970, 1969, 1967, 1966, 1965, 1964, 1963, 1962, 1961, 1960, 1958, 1957, 1956, 1955, 1954, 1952, 1951, 1950, 1949, 1948, 1947, 1946, 1945, 1944, 1942, 1940, 1939, 1938, 1937, 1936, 1935, 1934, 1933, 1932, 1931, 1930, 1929, 1928, 1927, 1926, 1925, 1924, 1923, 1921, 1920
600 E 97th St	2010, 2006, 2004, 2003, 2001, 2000, 1999, 1996, 1995, 1992, 1991, 1990, 1986, 1985, 1981, 1980, 1976, 1975, 1972, 1971, 1970, 1969, 1967, 1966, 1965, 1964, 1963, 1962, 1961, 1960, 1958, 1957, 1956, 1955, 1954, 1952, 1951, 1950, 1949, 1948, 1947, 1946, 1945, 1944, 1942, 1940, 1939, 1938, 1937, 1936, 1935, 1934, 1933, 1932, 1931, 1930, 1929, 1928, 1927, 1926, 1925, 1924, 1923, 1921, 1920
600 E 97TH ST	2014, 2010, 2006, 2004, 2003, 2000, 1999, 1996, 1995, 1992, 1991, 1986, 1985, 1981, 1980, 1976, 1975, 1972, 1971, 1970, 1969, 1967, 1966, 1965, 1963, 1962, 1961, 1960, 1958, 1957, 1956, 1955, 1954, 1952, 1951, 1950, 1949, 1948, 1947, 1946, 1945, 1944, 1942, 1940, 1939, 1938, 1937, 1936, 1935, 1934, 1933, 1932, 1931, 1930, 1929, 1928, 1927, 1926, 1925, 1924, 1923, 1921, 1920
600 E 97th St	2010, 2006, 2004, 2003, 2001, 2000, 1999, 1996, 1995, 1992, 1991, 1990, 1986, 1985, 1981, 1980, 1976, 1975, 1972, 1971, 1970, 1969, 1967, 1966, 1965, 1964, 1963, 1962, 1961, 1960, 1958, 1957, 1956, 1955, 1954, 1952, 1951, 1950, 1949, 1948, 1947, 1946, 1945, 1944, 1942, 1940, 1939, 1938, 1937, 1936, 1935, 1934, 1933, 1932, 1931, 1930, 1929, 1928, 1927, 1926, 1925, 1924, 1923, 1921, 1920
600 E HARDY ST	2014, 2010, 2006, 2004, 2003, 2001, 2000, 1999, 1996, 1995, 1992, 1991, 1990, 1986, 1985, 1981, 1980, 1976, 1972, 1971, 1969, 1967, 1966, 1965, 1963, 1962, 1961, 1958, 1956, 1955, 1952, 1951, 1949, 1948, 1947, 1946, 1945, 1944, 1942, 1939, 1938, 1937, 1936, 1935, 1934, 1933, 1932, 1931, 1930, 1929, 1928, 1927, 1926, 1925, 1924, 1923, 1921, 1920
601 E 97TH ST	2014, 2010, 2006, 2004, 2003, 2001, 2000, 1999, 1996, 1995, 1992, 1991, 1990, 1986, 1985, 1981, 1980, 1976, 1975, 1972, 1971, 1970, 1969, 1967, 1966, 1965, 1964, 1963, 1962, 1961, 1960, 1958, 1956, 1955, 1954, 1952, 1951, 1950, 1949, 1948, 1947, 1946, 1945, 1944, 1942, 1940, 1939, 1938, 1937, 1936, 1935, 1934, 1933, 1932, 1931, 1930, 1929, 1928, 1927, 1926, 1925, 1924, 1923, 1921, 1920
601 E 99TH ST	2014, 2010, 2006, 2004, 2003, 1999, 1996, 1995, 1992, 1991, 1986, 1985, 1981, 1976, 1972, 1971, 1969, 1967, 1966, 1965, 1963, 1962, 1961, 1958, 1957, 1956, 1955, 1954, 1952, 1951, 1950, 1949, 1948, 1947, 1946, 1945, 1944, 1942, 1940, 1939, 1938, 1937, 1936, 1935, 1934, 1933, 1932, 1931, 1930, 1929, 1928, 1927, 1926, 1925, 1924, 1923, 1921, 1920
601 E 99th St	2006, 2004, 2003, 2001, 2000, 1999, 1996, 1995, 1992, 1991, 1990, 1986, 1985, 1981, 1980, 1976, 1975, 1972, 1971, 1970, 1969, 1967, 1966, 1965, 1964, 1963, 1962, 1961, 1960, 1958, 1957, 1956, 1955, 1954, 1952, 1951, 1950, 1949, 1948, 1947, 1946, 1945, 1944, 1942, 1940, 1939, 1938, 1937, 1936, 1935, 1934, 1933, 1932, 1931, 1930, 1929, 1928, 1927, 1926, 1925, 1924, 1923, 1921, 1920
601 E 99th St	2006, 2004, 2003, 2001, 2000, 1999, 1996, 1995, 1992, 1991, 1990, 1986, 1985, 1981, 1980, 1976, 1975, 1972, 1971, 1970, 1969, 1967, 1966, 1965, 1964, 1963, 1962, 1961, 1960, 1958, 1957, 1956, 1955, 1954, 1952, 1951, 1950, 1949, 1948, 1947, 1946, 1945, 1944, 1942, 1940, 1939, 1938, 1937, 1936, 1935, 1934, 1933, 1932, 1931, 1930, 1929, 1928, 1927, 1926, 1925, 1924, 1923, 1921, 1920
601 E HARDY ST	2014, 2010, 2006, 2004, 2003, 2000, 1999, 1996, 1995, 1992, 1991, 1990, 1986, 1985, 1981, 1980, 1976, 1975, 1972, 1971, 1969, 1967, 1966, 1965, 1963, 1962, 1961, 1960, 1958, 1957, 1956, 1955, 1952, 1951, 1949, 1948, 1947, 1945, 1944, 1942, 1939, 1938, 1937, 1936, 1935, 1934, 1933, 1932, 1931, 1930, 1929, 1928, 1927, 1926, 1925, 1924, 1923, 1921, 1920

FINDINGS

Address Researched	Address Not Identified in Research Source
604 E HARDY ST	2014, 2010, 2006, 2004, 2003, 2000, 1999, 1996, 1995, 1992, 1991, 1990, 1986, 1985, 1981, 1980, 1976, 1972, 1971, 1969, 1967, 1966, 1965, 1963, 1962, 1961, 1958, 1956, 1955, 1952, 1951, 1950, 1949, 1948, 1947, 1946, 1945, 1944, 1942, 1939, 1938, 1937, 1936, 1935, 1934, 1933, 1932, 1931, 1930, 1929, 1928, 1927, 1926, 1925, 1924, 1923, 1921, 1920
605 E 97TH ST	2014, 2010, 2006, 2004, 2003, 1999, 1996, 1992, 1991, 1986, 1985, 1981, 1976, 1972, 1971, 1969, 1967, 1966, 1965, 1964, 1963, 1962, 1961, 1960, 1958, 1957, 1956, 1955, 1954, 1952, 1951, 1950, 1949, 1948, 1947, 1946, 1945, 1944, 1942, 1940, 1939, 1938, 1937, 1936, 1935, 1934, 1933, 1932, 1931, 1930, 1929, 1928, 1927, 1926, 1925, 1924, 1923, 1921, 1920
605 E HARDY ST	2014, 2010, 2006, 2004, 2003, 2001, 2000, 1999, 1996, 1995, 1992, 1991, 1990, 1986, 1985, 1981, 1980, 1976, 1975, 1972, 1971, 1970, 1969, 1967, 1966, 1965, 1964, 1963, 1962, 1961, 1958, 1956, 1955, 1954, 1952, 1951, 1949, 1948, 1947, 1945, 1944, 1942, 1939, 1938, 1937, 1936, 1935, 1934, 1933, 1932, 1931, 1930, 1929, 1928, 1927, 1926, 1925, 1924, 1923, 1921, 1920
608 E HARDY ST	2014, 2010, 2006, 2004, 2003, 2001, 2000, 1999, 1996, 1995, 1992, 1991, 1990, 1986, 1985, 1981, 1980, 1976, 1975, 1972, 1971, 1969, 1967, 1966, 1965, 1963, 1962, 1961, 1958, 1956, 1955, 1952, 1951, 1949, 1948, 1947, 1945, 1944, 1942, 1939, 1938, 1937, 1936, 1935, 1934, 1933, 1932, 1931, 1930, 1929, 1928, 1927, 1926, 1925, 1924, 1923, 1921, 1920
609 E 99TH ST	2014, 2010, 2006, 2004, 2003, 2001, 2000, 1999, 1996, 1995, 1992, 1991, 1990, 1986, 1985, 1981, 1980, 1976, 1975, 1972, 1971, 1970, 1969, 1967, 1966, 1965, 1963, 1962, 1961, 1958, 1956, 1955, 1952, 1951, 1949, 1948, 1947, 1946, 1945, 1944, 1942, 1940, 1939, 1938, 1937, 1936, 1935, 1934, 1933, 1932, 1931, 1930, 1929, 1928, 1927, 1926, 1925, 1924, 1923, 1921, 1920
609 E HARDY ST	2014, 2010, 2006, 2004, 2003, 2001, 2000, 1999, 1996, 1995, 1992, 1991, 1990, 1986, 1985, 1981, 1980, 1976, 1975, 1972, 1971, 1970, 1969, 1967, 1966, 1965, 1963, 1962, 1961, 1958, 1956, 1955, 1952, 1951, 1950, 1949, 1948, 1947, 1945, 1944, 1942, 1939, 1938, 1937, 1936, 1935, 1934, 1933, 1932, 1931, 1930, 1929, 1928, 1927, 1926, 1925, 1924, 1923, 1921, 1920
610 E 97TH ST	2014, 2010, 2006, 2004, 2003, 1999, 1996, 1992, 1991, 1986, 1985, 1981, 1976, 1972, 1971, 1969, 1967, 1966, 1965, 1963, 1962, 1961, 1956, 1955, 1954, 1952, 1951, 1950, 1949, 1948, 1947, 1946, 1945, 1944, 1942, 1940, 1939, 1938, 1937, 1936, 1935, 1934, 1933, 1932, 1931, 1930, 1929, 1928, 1927, 1926, 1925, 1924, 1923, 1921, 1920
610 E 97th St	2014, 2006, 2004, 2003, 2001, 2000, 1999, 1996, 1995, 1992, 1991, 1990, 1986, 1985, 1981, 1980, 1976, 1975, 1972, 1971, 1970, 1969, 1967, 1966, 1965, 1964, 1963, 1962, 1961, 1960, 1958, 1957, 1956, 1955, 1954, 1952, 1951, 1950, 1949, 1948, 1947, 1946, 1945, 1944, 1942, 1940, 1939, 1938, 1937, 1936, 1935, 1934, 1933, 1932, 1931, 1930, 1929, 1928, 1927, 1926, 1925, 1924, 1923, 1921, 1920
610 E 97th St	2014, 2006, 2004, 2003, 2001, 2000, 1999, 1996, 1995, 1992, 1991, 1990, 1986, 1985, 1981, 1980, 1976, 1975, 1972, 1971, 1970, 1969, 1967, 1966, 1965, 1964, 1963, 1962, 1961, 1960, 1958, 1957, 1956, 1955, 1954, 1952, 1951, 1950, 1949, 1948, 1947, 1946, 1945, 1944, 1942, 1940, 1939, 1938, 1937, 1936, 1935, 1934, 1933, 1932, 1931, 1930, 1929, 1928, 1927, 1926, 1925, 1924, 1923, 1921, 1920
610 E 99th St	2006, 2004, 2003, 2001, 2000, 1999, 1996, 1995, 1992, 1991, 1990, 1986, 1985, 1981, 1980, 1976, 1975, 1972, 1971, 1970, 1969, 1967, 1966, 1965, 1964, 1963, 1962, 1961, 1960, 1958, 1957, 1956, 1955, 1954, 1952, 1951, 1950, 1949, 1948, 1947, 1946, 1945, 1944, 1942, 1940, 1939, 1938, 1937, 1936, 1935, 1934, 1933, 1932, 1931, 1930, 1929, 1928, 1927, 1926, 1925, 1924, 1923, 1921, 1920
610 E 99th St	2006, 2004, 2003, 2001, 2000, 1999, 1996, 1995, 1992, 1991, 1990, 1986, 1985, 1981, 1980, 1976, 1975, 1972, 1971, 1970, 1969, 1967, 1966, 1965, 1964, 1963, 1962, 1961, 1960, 1958, 1957, 1956, 1955, 1954, 1952, 1951, 1950, 1949, 1948, 1947, 1946, 1945, 1944, 1942, 1940, 1939, 1938, 1937, 1936, 1935, 1934, 1933, 1932, 1931, 1930, 1929, 1928, 1927, 1926, 1925, 1924, 1923, 1921, 1920

FINDINGS

Address Researched	Address Not Identified in Research Source
610 E 99TH ST	2014, 2010, 2006, 2004, 2003, 1999, 1996, 1995, 1992, 1991, 1986, 1985, 1981, 1976, 1972, 1971, 1969, 1967, 1966, 1965, 1963, 1962, 1961, 1958, 1956, 1955, 1952, 1951, 1950, 1949, 1948, 1947, 1946, 1945, 1944, 1942, 1940, 1939, 1938, 1937, 1936, 1935, 1934, 1933, 1932, 1931, 1930, 1929, 1928, 1927, 1926, 1925, 1924, 1923, 1921, 1920
611 E 97TH ST	2014, 2010, 2006, 2004, 2003, 2000, 1999, 1996, 1995, 1992, 1991, 1986, 1985, 1981, 1976, 1972, 1971, 1969, 1967, 1966, 1965, 1963, 1962, 1961, 1958, 1956, 1955, 1952, 1951, 1949, 1948, 1947, 1945, 1944, 1942, 1940, 1939, 1938, 1937, 1936, 1935, 1934, 1933, 1932, 1931, 1930, 1929, 1928, 1927, 1926, 1925, 1924, 1923, 1921, 1920
611 E HARDY ST	2014, 2010, 2006, 2004, 2003, 2001, 2000, 1999, 1996, 1995, 1992, 1991, 1990, 1986, 1985, 1981, 1980, 1976, 1975, 1972, 1971, 1969, 1967, 1966, 1965, 1964, 1963, 1962, 1961, 1960, 1958, 1957, 1956, 1955, 1952, 1951, 1949, 1948, 1947, 1945, 1944, 1942, 1939, 1938, 1937, 1936, 1935, 1934, 1933, 1932, 1931, 1930, 1929, 1928, 1927, 1926, 1925, 1924, 1923, 1921, 1920
612 E 99TH ST	2014, 2010, 2006, 2004, 2003, 2001, 2000, 1999, 1996, 1995, 1992, 1991, 1990, 1986, 1985, 1981, 1980, 1976, 1975, 1972, 1971, 1970, 1969, 1967, 1966, 1965, 1963, 1962, 1961, 1960, 1958, 1957, 1956, 1955, 1954, 1952, 1951, 1950, 1949, 1948, 1947, 1946, 1945, 1944, 1942, 1940, 1939, 1938, 1937, 1936, 1935, 1934, 1933, 1932, 1931, 1930, 1929, 1928, 1927, 1926, 1925, 1924, 1923, 1921, 1920
612 E HARDY ST	2014, 2010, 2006, 2004, 2003, 2001, 2000, 1999, 1996, 1995, 1992, 1991, 1990, 1986, 1985, 1981, 1980, 1976, 1975, 1972, 1971, 1969, 1967, 1966, 1965, 1963, 1962, 1961, 1958, 1956, 1955, 1954, 1952, 1951, 1949, 1948, 1947, 1945, 1944, 1942, 1939, 1938, 1937, 1936, 1935, 1934, 1933, 1932, 1931, 1930, 1929, 1928, 1927, 1926, 1925, 1924, 1923, 1921, 1920
612B E HARDY ST	2014, 2010, 2006, 2004, 2003, 2001, 2000, 1999, 1996, 1995, 1992, 1991, 1990, 1986, 1985, 1981, 1980, 1976, 1975, 1972, 1971, 1970, 1969, 1967, 1966, 1965, 1963, 1962, 1961, 1960, 1958, 1957, 1956, 1955, 1954, 1952, 1951, 1950, 1949, 1948, 1947, 1946, 1945, 1944, 1942, 1940, 1939, 1938, 1937, 1936, 1935, 1934, 1933, 1932, 1931, 1930, 1929, 1928, 1927, 1926, 1925, 1924, 1923, 1921, 1920
614 E 97TH ST	2014, 2010, 2006, 2004, 2003, 1999, 1996, 1995, 1992, 1991, 1986, 1985, 1981, 1976, 1972, 1971, 1969, 1967, 1966, 1965, 1963, 1962, 1961, 1958, 1957, 1956, 1955, 1954, 1952, 1951, 1950, 1949, 1948, 1947, 1946, 1945, 1944, 1942, 1940, 1939, 1938, 1937, 1936, 1935, 1934, 1933, 1932, 1931, 1930, 1929, 1928, 1927, 1926, 1925, 1924, 1923, 1921, 1920
615 1/2 E 97TH ST	2014, 2010, 2006, 2004, 2003, 2001, 2000, 1999, 1996, 1995, 1992, 1991, 1990, 1986, 1985, 1981, 1980, 1976, 1975, 1972, 1971, 1970, 1969, 1967, 1966, 1965, 1963, 1962, 1961, 1958, 1956, 1955, 1954, 1952, 1951, 1950, 1949, 1948, 1947, 1946, 1945, 1944, 1942, 1940, 1939, 1938, 1937, 1936, 1935, 1934, 1933, 1932, 1931, 1930, 1929, 1928, 1927, 1926, 1925, 1924, 1923, 1921, 1920
615 E 97TH ST	2014, 2010, 2006, 2004, 2003, 1999, 1996, 1995, 1992, 1991, 1990, 1986, 1985, 1981, 1976, 1975, 1972, 1971, 1970, 1969, 1967, 1966, 1965, 1964, 1963, 1962, 1961, 1960, 1958, 1957, 1956, 1955, 1954, 1952, 1951, 1950, 1949, 1948, 1947, 1946, 1945, 1944, 1942, 1940, 1939, 1938, 1937, 1936, 1935, 1934, 1933, 1932, 1931, 1930, 1929, 1928, 1927, 1926, 1925, 1924, 1923, 1921, 1920
616 E 99TH ST	2014, 2010, 2006, 2004, 2003, 2000, 1999, 1996, 1995, 1992, 1991, 1990, 1986, 1985, 1981, 1980, 1976, 1975, 1972, 1971, 1970, 1969, 1967, 1966, 1965, 1964, 1963, 1962, 1961, 1960, 1958, 1957, 1956, 1955, 1952, 1951, 1950, 1949, 1948, 1947, 1946, 1945, 1944, 1942, 1940, 1939, 1938, 1937, 1936, 1935, 1934, 1933, 1932, 1931, 1930, 1929, 1928, 1927, 1926, 1925, 1924, 1923, 1921, 1920
617 E 97TH ST	2014, 2010, 2006, 2004, 2003, 1999, 1996, 1992, 1991, 1990, 1986, 1985, 1981, 1976, 1972, 1971, 1969, 1967, 1966, 1965, 1963, 1962, 1961, 1958, 1956, 1955, 1952, 1951, 1950, 1949, 1948, 1947, 1946, 1945, 1944, 1942, 1940, 1939, 1938, 1937, 1936, 1935, 1934, 1933, 1932, 1931, 1930, 1929, 1928, 1927, 1926, 1925, 1924, 1923, 1921, 1920

FINDINGS

Address Researched	Address Not Identified in Research Source
617 E 97th St	2014, 2006, 2004, 2003, 2001, 2000, 1999, 1996, 1995, 1992, 1991, 1990, 1986, 1985, 1981, 1980, 1976, 1975, 1972, 1971, 1970, 1969, 1967, 1966, 1965, 1964, 1963, 1962, 1961, 1960, 1958, 1957, 1956, 1955, 1954, 1952, 1951, 1950, 1949, 1948, 1947, 1946, 1945, 1944, 1942, 1940, 1939, 1938, 1937, 1936, 1935, 1934, 1933, 1932, 1931, 1930, 1929, 1928, 1927, 1926, 1925, 1924, 1923, 1921, 1920
617 E 97th St	2014, 2006, 2004, 2003, 2001, 2000, 1999, 1996, 1995, 1992, 1991, 1990, 1986, 1985, 1981, 1980, 1976, 1975, 1972, 1971, 1970, 1969, 1967, 1966, 1965, 1964, 1963, 1962, 1961, 1960, 1958, 1957, 1956, 1955, 1954, 1952, 1951, 1950, 1949, 1948, 1947, 1946, 1945, 1944, 1942, 1940, 1939, 1938, 1937, 1936, 1935, 1934, 1933, 1932, 1931, 1930, 1929, 1928, 1927, 1926, 1925, 1924, 1923, 1921, 1920
617 E 99TH ST	2014, 2010, 2006, 2004, 2003, 2001, 2000, 1999, 1996, 1995, 1992, 1991, 1990, 1986, 1985, 1981, 1980, 1976, 1975, 1972, 1971, 1970, 1969, 1967, 1966, 1965, 1964, 1963, 1962, 1961, 1958, 1956, 1955, 1952, 1951, 1949, 1948, 1947, 1945, 1944, 1942, 1940, 1939, 1938, 1937, 1936, 1935, 1934, 1933, 1932, 1931, 1930, 1929, 1928, 1927, 1926, 1925, 1924, 1923, 1921, 1920
617 E HARDY ST	2014, 2010, 2006, 2004, 2003, 2001, 2000, 1999, 1996, 1995, 1992, 1991, 1990, 1986, 1985, 1981, 1980, 1976, 1975, 1972, 1971, 1969, 1967, 1966, 1965, 1963, 1962, 1961, 1958, 1956, 1955, 1952, 1951, 1949, 1948, 1947, 1945, 1944, 1942, 1939, 1938, 1937, 1936, 1935, 1934, 1933, 1932, 1931, 1930, 1929, 1928, 1927, 1926, 1925, 1924, 1923, 1921, 1920
618 E 97TH ST	2014, 2010, 2006, 2004, 2003, 2001, 1999, 1996, 1992, 1991, 1986, 1985, 1981, 1976, 1975, 1972, 1971, 1969, 1967, 1966, 1965, 1963, 1962, 1961, 1960, 1958, 1957, 1956, 1955, 1954, 1952, 1951, 1950, 1949, 1948, 1947, 1946, 1945, 1944, 1942, 1940, 1939, 1938, 1937, 1936, 1935, 1934, 1933, 1932, 1931, 1930, 1929, 1928, 1927, 1926, 1925, 1924, 1923, 1921, 1920
619 E 97TH ST	2014, 2010, 2006, 2004, 2003, 2000, 1999, 1996, 1995, 1992, 1991, 1990, 1986, 1985, 1981, 1976, 1972, 1971, 1970, 1969, 1967, 1966, 1965, 1964, 1963, 1962, 1961, 1958, 1956, 1955, 1954, 1952, 1951, 1950, 1949, 1948, 1947, 1946, 1945, 1944, 1942, 1940, 1939, 1938, 1937, 1936, 1935, 1934, 1933, 1932, 1931, 1930, 1929, 1928, 1927, 1926, 1925, 1924, 1923, 1921, 1920
620 E 97TH ST	2014, 2010, 2006, 2004, 2003, 2000, 1999, 1996, 1992, 1991, 1986, 1985, 1981, 1976, 1975, 1972, 1971, 1970, 1969, 1967, 1966, 1965, 1964, 1963, 1962, 1961, 1960, 1958, 1957, 1956, 1955, 1954, 1952, 1951, 1950, 1949, 1948, 1947, 1946, 1945, 1944, 1942, 1940, 1939, 1938, 1937, 1936, 1935, 1934, 1933, 1932, 1931, 1930, 1929, 1928, 1927, 1926, 1925, 1924, 1923, 1921, 1920
620 E 99TH ST	2014, 2010, 2006, 2004, 2003, 2000, 1999, 1996, 1995, 1992, 1991, 1990, 1986, 1985, 1981, 1980, 1976, 1972, 1971, 1970, 1969, 1967, 1966, 1965, 1963, 1962, 1961, 1960, 1958, 1956, 1955, 1952, 1951, 1949, 1948, 1947, 1946, 1945, 1944, 1942, 1940, 1939, 1938, 1937, 1936, 1935, 1934, 1933, 1932, 1931, 1930, 1929, 1928, 1927, 1926, 1925, 1924, 1923, 1921, 1920
620 E HARDY ST	2014, 2010, 2006, 2004, 2003, 2001, 2000, 1999, 1996, 1992, 1991, 1986, 1985, 1981, 1980, 1976, 1972, 1971, 1970, 1969, 1967, 1966, 1965, 1964, 1963, 1962, 1961, 1960, 1956, 1955, 1952, 1951, 1949, 1948, 1947, 1945, 1944, 1942, 1939, 1938, 1937, 1936, 1935, 1934, 1933, 1932, 1931, 1930, 1929, 1928, 1927, 1926, 1925, 1924, 1923, 1921, 1920
620/ E HARDY ST	2014, 2010, 2006, 2004, 2003, 2000, 1999, 1996, 1995, 1992, 1991, 1990, 1986, 1985, 1981, 1980, 1976, 1975, 1972, 1971, 1970, 1969, 1967, 1966, 1965, 1964, 1963, 1962, 1961, 1960, 1958, 1957, 1956, 1955, 1954, 1952, 1951, 1950, 1949, 1948, 1947, 1946, 1945, 1944, 1942, 1940, 1939, 1938, 1937, 1936, 1935, 1934, 1933, 1932, 1931, 1930, 1929, 1928, 1927, 1926, 1925, 1924, 1923, 1921, 1920
621 E 97TH ST	2014, 2010, 2006, 2004, 2003, 2000, 1999, 1996, 1995, 1992, 1991, 1990, 1986, 1985, 1981, 1980, 1976, 1972, 1971, 1970, 1969, 1967, 1966, 1965, 1964, 1963, 1962, 1961, 1960, 1958, 1957, 1956, 1955, 1954, 1952, 1951, 1949, 1948, 1947, 1946, 1945, 1944, 1942, 1940, 1939, 1938, 1937, 1936, 1935, 1934, 1933, 1932, 1931, 1930, 1929, 1928, 1927, 1926, 1925, 1924, 1923, 1921, 1920

FINDINGS

Address Researched	Address Not Identified in Research Source
621 E 99TH	2014, 2010, 2006, 2004, 2003, 2001, 2000, 1999, 1996, 1995, 1992, 1991, 1990, 1986, 1985, 1980, 1976, 1975, 1972, 1970, 1969, 1967, 1966, 1965, 1964, 1963, 1962, 1961, 1960, 1958, 1957, 1956, 1955, 1954, 1952, 1951, 1950, 1949, 1948, 1947, 1946, 1945, 1944, 1942, 1940, 1939, 1938, 1937, 1936, 1935, 1934, 1933, 1932, 1931, 1930, 1929, 1928, 1927, 1926, 1925, 1924, 1923, 1921, 1920
10822 EASTWOOD AVE	2014, 2010, 2006, 2004, 2003, 2000, 1999, 1996, 1995, 1992, 1991, 1990, 1986, 1985, 1981, 1976, 1972, 1971, 1969, 1967, 1966, 1965, 1963, 1962, 1961, 1958, 1956, 1955, 1952, 1951, 1949, 1948, 1947, 1945, 1944, 1942, 1940, 1939, 1938, 1937, 1936, 1935, 1934, 1933, 1932, 1931, 1930, 1929, 1928, 1927, 1926, 1925, 1924, 1923, 1921, 1920
621 E 99TH ST	2014, 2010, 2006, 2004, 2003, 2000, 1999, 1996, 1995, 1992, 1991, 1990, 1986, 1985, 1981, 1980, 1976, 1975, 1972, 1971, 1970, 1969, 1967, 1966, 1965, 1964, 1963, 1962, 1961, 1960, 1958, 1957, 1956, 1955, 1954, 1952, 1951, 1950, 1949, 1948, 1947, 1946, 1945, 1944, 1942, 1940, 1939, 1938, 1937, 1936, 1935, 1934, 1933, 1932, 1931, 1930, 1929, 1928, 1927, 1926, 1925, 1924, 1923, 1921, 1920
621 E 99TH ST	2014, 2010, 2006, 2004, 2003, 2000, 1999, 1996, 1995, 1992, 1991, 1986, 1985, 1981, 1976, 1972, 1971, 1969, 1967, 1966, 1965, 1963, 1962, 1961, 1960, 1958, 1957, 1956, 1955, 1954, 1952, 1951, 1950, 1949, 1948, 1947, 1946, 1945, 1944, 1942, 1940, 1939, 1938, 1937, 1936, 1935, 1934, 1933, 1932, 1931, 1930, 1929, 1928, 1927, 1926, 1925, 1924, 1923, 1921, 1920
621 E 99th St	2006, 2004, 2003, 2001, 2000, 1999, 1996, 1995, 1992, 1991, 1990, 1986, 1985, 1981, 1980, 1976, 1975, 1972, 1971, 1970, 1969, 1967, 1966, 1965, 1964, 1963, 1962, 1961, 1960, 1958, 1957, 1956, 1955, 1954, 1952, 1951, 1950, 1949, 1948, 1947, 1946, 1945, 1944, 1942, 1940, 1939, 1938, 1937, 1936, 1935, 1934, 1933, 1932, 1931, 1930, 1929, 1928, 1927, 1926, 1925, 1924, 1923, 1921, 1920
621 E 99th St	2006, 2004, 2003, 2001, 2000, 1999, 1996, 1995, 1992, 1991, 1990, 1986, 1985, 1981, 1980, 1976, 1975, 1972, 1971, 1970, 1969, 1967, 1966, 1965, 1964, 1963, 1962, 1961, 1960, 1958, 1957, 1956, 1955, 1954, 1952, 1951, 1950, 1949, 1948, 1947, 1946, 1945, 1944, 1942, 1940, 1939, 1938, 1937, 1936, 1935, 1934, 1933, 1932, 1931, 1930, 1929, 1928, 1927, 1926, 1925, 1924, 1923, 1921, 1920
621 E HARDY ST	2014, 2010, 2006, 2004, 2003, 2000, 1999, 1996, 1995, 1992, 1991, 1990, 1986, 1985, 1981, 1980, 1976, 1975, 1972, 1971, 1969, 1967, 1966, 1965, 1963, 1962, 1961, 1958, 1956, 1955, 1952, 1951, 1949, 1948, 1947, 1946, 1945, 1944, 1942, 1940, 1939, 1938, 1937, 1936, 1935, 1934, 1933, 1932, 1931, 1930, 1929, 1928, 1927, 1926, 1925, 1924, 1923, 1921, 1920
622 1/2 E 97TH	2014, 2010, 2006, 2004, 2003, 2001, 2000, 1999, 1996, 1995, 1992, 1991, 1990, 1986, 1985, 1980, 1976, 1975, 1972, 1971, 1970, 1969, 1967, 1966, 1965, 1964, 1963, 1962, 1961, 1960, 1958, 1957, 1956, 1955, 1954, 1952, 1951, 1950, 1949, 1948, 1947, 1946, 1945, 1944, 1942, 1940, 1939, 1938, 1937, 1936, 1935, 1934, 1933, 1932, 1931, 1930, 1929, 1928, 1927, 1926, 1925, 1924, 1923, 1921, 1920
622 1/2 E 97TH ST	2014, 2010, 2006, 2004, 2003, 2001, 2000, 1999, 1996, 1995, 1992, 1991, 1990, 1986, 1985, 1981, 1980, 1976, 1975, 1972, 1971, 1970, 1969, 1967, 1966, 1965, 1963, 1962, 1961, 1958, 1956, 1955, 1952, 1951, 1950, 1949, 1948, 1947, 1946, 1945, 1944, 1942, 1940, 1939, 1938, 1937, 1936, 1935, 1934, 1933, 1932, 1931, 1930, 1929, 1928, 1927, 1926, 1925, 1924, 1923, 1921, 1920
622 E 97TH ST	2014, 2010, 2006, 2004, 2003, 2000, 1999, 1996, 1995, 1992, 1991, 1990, 1986, 1985, 1981, 1976, 1972, 1971, 1970, 1969, 1967, 1966, 1965, 1964, 1963, 1962, 1961, 1960, 1958, 1957, 1956, 1955, 1954, 1952, 1951, 1950, 1949, 1948, 1947, 1946, 1945, 1944, 1942, 1940, 1939, 1938, 1937, 1936, 1935, 1934, 1933, 1932, 1931, 1930, 1929, 1928, 1927, 1926, 1925, 1924, 1923, 1921, 1920
623 E 97TH ST	2014, 2010, 2006, 2004, 2003, 2001, 2000, 1999, 1996, 1995, 1992, 1991, 1990, 1986, 1985, 1981, 1976, 1972, 1971, 1970, 1969, 1967, 1966, 1965, 1964, 1963, 1962, 1961, 1960, 1958, 1957, 1956, 1955, 1954, 1952, 1951, 1950, 1949, 1948, 1947, 1946, 1945, 1944, 1942, 1940, 1939, 1938, 1937, 1936, 1935, 1934, 1933, 1932, 1931, 1930, 1929, 1928, 1927, 1926, 1925, 1924, 1923, 1921, 1920

FINDINGS

Address Researched	Address Not Identified in Research Source
623 E HARDY ST	2014, 2010, 2006, 2004, 2003, 2001, 2000, 1999, 1996, 1995, 1992, 1991, 1990, 1986, 1985, 1981, 1980, 1976, 1975, 1972, 1971, 1970, 1969, 1967, 1966, 1965, 1963, 1962, 1961, 1960, 1958, 1957, 1956, 1955, 1954, 1952, 1951, 1950, 1949, 1948, 1947, 1946, 1945, 1944, 1942, 1940, 1939, 1938, 1937, 1936, 1935, 1934, 1933, 1932, 1931, 1930, 1929, 1928, 1927, 1926, 1925, 1924, 1923, 1921, 1920
624 E 99TH ST	2014, 2010, 2006, 2004, 2003, 2000, 1999, 1996, 1995, 1992, 1991, 1986, 1985, 1981, 1976, 1972, 1971, 1969, 1967, 1966, 1965, 1963, 1962, 1961, 1958, 1956, 1955, 1952, 1951, 1949, 1948, 1947, 1945, 1944, 1942, 1940, 1939, 1938, 1937, 1936, 1935, 1934, 1933, 1932, 1931, 1930, 1929, 1928, 1927, 1926, 1925, 1924, 1923, 1921, 1920
624 E 99th St	2014, 2006, 2004, 2003, 2001, 2000, 1999, 1996, 1995, 1992, 1991, 1990, 1986, 1985, 1981, 1980, 1976, 1975, 1972, 1971, 1970, 1969, 1967, 1966, 1965, 1964, 1963, 1962, 1961, 1960, 1958, 1957, 1956, 1955, 1954, 1952, 1951, 1950, 1949, 1948, 1947, 1946, 1945, 1944, 1942, 1940, 1939, 1938, 1937, 1936, 1935, 1934, 1933, 1932, 1931, 1930, 1929, 1928, 1927, 1926, 1925, 1924, 1923, 1921, 1920
624 E 99th St	2014, 2006, 2004, 2003, 2001, 2000, 1999, 1996, 1995, 1992, 1991, 1990, 1986, 1985, 1981, 1980, 1976, 1975, 1972, 1971, 1970, 1969, 1967, 1966, 1965, 1964, 1963, 1962, 1961, 1960, 1958, 1957, 1956, 1955, 1954, 1952, 1951, 1950, 1949, 1948, 1947, 1946, 1945, 1944, 1942, 1940, 1939, 1938, 1937, 1936, 1935, 1934, 1933, 1932, 1931, 1930, 1929, 1928, 1927, 1926, 1925, 1924, 1923, 1921, 1920
625 E 97TH ST	2014, 2010, 2006, 2004, 2003, 1999, 1996, 1995, 1992, 1991, 1990, 1986, 1985, 1981, 1976, 1972, 1971, 1970, 1969, 1967, 1966, 1965, 1963, 1962, 1961, 1958, 1956, 1955, 1952, 1951, 1949, 1948, 1947, 1946, 1945, 1944, 1942, 1940, 1939, 1938, 1937, 1936, 1935, 1934, 1933, 1932, 1931, 1930, 1929, 1928, 1927, 1926, 1925, 1924, 1923, 1921, 1920
625 E 99TH ST	2014, 2010, 2006, 2004, 2003, 1999, 1996, 1995, 1992, 1991, 1986, 1985, 1981, 1976, 1975, 1972, 1971, 1969, 1967, 1966, 1965, 1963, 1962, 1961, 1958, 1956, 1955, 1954, 1952, 1951, 1949, 1948, 1947, 1945, 1944, 1942, 1940, 1939, 1938, 1937, 1936, 1935, 1934, 1933, 1932, 1931, 1930, 1929, 1928, 1927, 1926, 1925, 1924, 1923, 1921, 1920
625 E HARDY	2014, 2010, 2006, 2004, 2003, 2001, 2000, 1999, 1996, 1995, 1992, 1991, 1990, 1985, 1980, 1976, 1975, 1972, 1971, 1970, 1969, 1967, 1966, 1965, 1964, 1963, 1962, 1961, 1960, 1958, 1957, 1956, 1955, 1954, 1952, 1951, 1950, 1949, 1948, 1947, 1946, 1945, 1944, 1942, 1940, 1939, 1938, 1937, 1936, 1935, 1934, 1933, 1932, 1931, 1930, 1929, 1928, 1927, 1926, 1925, 1924, 1923, 1921, 1920
625 E HARDY ST	2014, 2010, 2006, 2004, 2003, 2001, 1999, 1996, 1992, 1991, 1990, 1986, 1985, 1981, 1976, 1975, 1972, 1971, 1969, 1967, 1966, 1965, 1963, 1962, 1961, 1958, 1956, 1955, 1952, 1951, 1949, 1948, 1947, 1946, 1945, 1944, 1942, 1940, 1939, 1938, 1937, 1936, 1935, 1934, 1933, 1932, 1931, 1930, 1929, 1928, 1927, 1926, 1925, 1924, 1923, 1921, 1920
625 E Hardy St	2014, 2006, 2004, 2003, 2001, 2000, 1999, 1996, 1995, 1992, 1991, 1990, 1986, 1985, 1981, 1980, 1976, 1975, 1972, 1971, 1970, 1969, 1967, 1966, 1965, 1964, 1963, 1962, 1961, 1960, 1958, 1957, 1956, 1955, 1954, 1952, 1951, 1950, 1949, 1948, 1947, 1946, 1945, 1944, 1942, 1940, 1939, 1938, 1937, 1936, 1935, 1934, 1933, 1932, 1931, 1930, 1929, 1928, 1927, 1926, 1925, 1924, 1923, 1921, 1920
328 E 98TH ST	2014, 2010, 2006, 2004, 2003, 1999, 1996, 1995, 1992, 1991, 1990, 1986, 1985, 1981, 1980, 1976, 1975, 1972, 1971, 1969, 1967, 1966, 1965, 1963, 1962, 1961, 1958, 1956, 1955, 1952, 1951, 1949, 1948, 1947, 1946, 1945, 1944, 1942, 1940, 1939, 1938, 1937, 1936, 1935, 1934, 1933, 1932, 1931, 1930, 1929, 1928, 1927, 1926, 1925, 1924, 1923, 1921, 1920
10701 PRAIRIE AVE	2014, 2010, 2006, 2004, 2003, 2001, 2000, 1999, 1996, 1995, 1992, 1991, 1990, 1986, 1985, 1981, 1980, 1976, 1975, 1972, 1971, 1970, 1969, 1967, 1966, 1964, 1963, 1962, 1961, 1960, 1958, 1957, 1956, 1955, 1954, 1952, 1951, 1950, 1949, 1948, 1947, 1946, 1945, 1944, 1942, 1940, 1939, 1938, 1937, 1936, 1935, 1934, 1933, 1932, 1931, 1930, 1929, 1928, 1927, 1926, 1925, 1924, 1923, 1921, 1920

FINDINGS

Address Researched	Address Not Identified in Research Source
10701 PRAIRIE AVE S	2014, 2010, 2006, 2004, 2003, 2001, 2000, 1999, 1996, 1995, 1992, 1991, 1990, 1986, 1985, 1981, 1980, 1976, 1975, 1972, 1971, 1969, 1967, 1966, 1965, 1964, 1963, 1962, 1961, 1960, 1958, 1957, 1956, 1955, 1954, 1952, 1951, 1950, 1949, 1948, 1947, 1946, 1945, 1944, 1942, 1940, 1939, 1938, 1937, 1936, 1935, 1934, 1933, 1932, 1931, 1930, 1929, 1928, 1927, 1926, 1925, 1924, 1923, 1921, 1920
10701 S FREEMAN AVE	2014, 2010, 2006, 2004, 2003, 2000, 1999, 1996, 1995, 1992, 1991, 1986, 1985, 1981, 1980, 1976, 1972, 1971, 1970, 1969, 1967, 1966, 1965, 1964, 1963, 1962, 1961, 1960, 1958, 1957, 1956, 1955, 1954, 1952, 1951, 1950, 1949, 1948, 1947, 1946, 1945, 1944, 1942, 1940, 1939, 1938, 1937, 1936, 1935, 1934, 1933, 1932, 1931, 1930, 1929, 1928, 1927, 1926, 1925, 1924, 1923, 1921, 1920
10701 S PRAIRIE AVE	2014, 2010, 2006, 2004, 2003, 1999, 1996, 1992, 1991, 1986, 1985, 1981, 1976, 1972, 1971, 1970, 1969, 1967, 1966, 1965, 1964, 1963, 1962, 1961, 1960, 1958, 1957, 1956, 1955, 1954, 1952, 1951, 1950, 1949, 1948, 1947, 1946, 1945, 1944, 1942, 1940, 1939, 1938, 1937, 1936, 1935, 1934, 1933, 1932, 1931, 1930, 1929, 1928, 1927, 1926, 1925, 1924, 1923, 1921, 1920
10701 S Prairie Ave	2006, 2004, 2003, 2001, 2000, 1999, 1996, 1995, 1992, 1991, 1990, 1986, 1985, 1981, 1980, 1976, 1975, 1972, 1971, 1970, 1969, 1967, 1966, 1965, 1964, 1963, 1962, 1961, 1960, 1958, 1957, 1956, 1955, 1954, 1952, 1951, 1950, 1949, 1948, 1947, 1946, 1945, 1944, 1942, 1940, 1939, 1938, 1937, 1936, 1935, 1934, 1933, 1932, 1931, 1930, 1929, 1928, 1927, 1926, 1925, 1924, 1923, 1921, 1920
10701 S Prairie Ave	2006, 2004, 2003, 2001, 2000, 1999, 1996, 1995, 1992, 1991, 1990, 1986, 1985, 1981, 1980, 1976, 1975, 1972, 1971, 1970, 1969, 1967, 1966, 1965, 1964, 1963, 1962, 1961, 1960, 1958, 1957, 1956, 1955, 1954, 1952, 1951, 1950, 1949, 1948, 1947, 1946, 1945, 1944, 1942, 1940, 1939, 1938, 1937, 1936, 1935, 1934, 1933, 1932, 1931, 1930, 1929, 1928, 1927, 1926, 1925, 1924, 1923, 1921, 1920
10702 FREEMAN AVE	2014, 2010, 2006, 2004, 2003, 2001, 2000, 1999, 1996, 1995, 1992, 1991, 1990, 1986, 1985, 1981, 1980, 1976, 1975, 1972, 1971, 1970, 1969, 1967, 1966, 1965, 1963, 1962, 1961, 1958, 1957, 1956, 1955, 1952, 1951, 1949, 1948, 1947, 1946, 1945, 1944, 1942, 1940, 1939, 1938, 1937, 1936, 1935, 1934, 1933, 1932, 1931, 1930, 1929, 1928, 1927, 1926, 1925, 1924, 1923, 1921, 1920
10702 S FREEMAN AVE	2014, 2010, 2006, 2004, 2003, 1999, 1996, 1995, 1992, 1991, 1990, 1986, 1985, 1981, 1980, 1976, 1975, 1972, 1971, 1969, 1967, 1966, 1965, 1964, 1963, 1962, 1961, 1960, 1958, 1957, 1956, 1955, 1954, 1952, 1951, 1950, 1949, 1948, 1947, 1946, 1945, 1944, 1942, 1940, 1939, 1938, 1937, 1936, 1935, 1934, 1933, 1932, 1931, 1930, 1929, 1928, 1927, 1926, 1925, 1924, 1923, 1921, 1920
10703 FREEMAN AVE	2014, 2010, 2006, 2004, 2003, 2001, 2000, 1999, 1996, 1995, 1992, 1991, 1990, 1986, 1985, 1981, 1980, 1976, 1975, 1972, 1971, 1970, 1969, 1967, 1966, 1965, 1964, 1963, 1962, 1961, 1958, 1957, 1956, 1955, 1954, 1952, 1951, 1950, 1949, 1948, 1947, 1946, 1945, 1944, 1942, 1940, 1939, 1938, 1937, 1936, 1935, 1934, 1933, 1932, 1931, 1930, 1929, 1928, 1927, 1926, 1925, 1924, 1923, 1921, 1920
10703 PRAIRIE AVE S	2014, 2010, 2006, 2004, 2003, 2001, 2000, 1999, 1996, 1995, 1992, 1991, 1990, 1986, 1985, 1981, 1980, 1976, 1975, 1972, 1971, 1969, 1967, 1966, 1965, 1964, 1963, 1962, 1961, 1960, 1958, 1957, 1956, 1955, 1954, 1952, 1951, 1950, 1949, 1948, 1947, 1946, 1945, 1944, 1942, 1940, 1939, 1938, 1937, 1936, 1935, 1934, 1933, 1932, 1931, 1930, 1929, 1928, 1927, 1926, 1925, 1924, 1923, 1921, 1920
10703 S FREEMAN AVE	2014, 2010, 2006, 2004, 2003, 2001, 2000, 1999, 1996, 1995, 1992, 1991, 1990, 1986, 1985, 1981, 1976, 1972, 1971, 1970, 1969, 1967, 1966, 1965, 1964, 1963, 1962, 1961, 1960, 1958, 1957, 1956, 1955, 1954, 1952, 1951, 1950, 1949, 1948, 1947, 1946, 1945, 1944, 1942, 1940, 1939, 1938, 1937, 1936, 1935, 1934, 1933, 1932, 1931, 1930, 1929, 1928, 1927, 1926, 1925, 1924, 1923, 1921, 1920
10703 S PRAIRIE AVE	2014, 2010, 2006, 2004, 2003, 1999, 1996, 1992, 1991, 1986, 1985, 1981, 1972, 1971, 1970, 1969, 1967, 1966, 1965, 1964, 1963, 1962, 1961, 1960, 1958, 1957, 1956, 1955, 1954, 1952, 1951, 1950, 1949, 1948, 1947, 1946, 1945, 1944, 1942, 1940, 1939, 1938, 1937, 1936, 1935, 1934, 1933, 1932, 1931, 1930, 1929, 1928, 1927, 1926, 1925, 1924, 1923, 1921, 1920

FINDINGS

Address Researched	Address Not Identified in Research Source
10703 S Prairie Ave	2014, 2006, 2004, 2003, 2001, 2000, 1999, 1996, 1995, 1992, 1991, 1990, 1986, 1985, 1981, 1980, 1976, 1975, 1972, 1971, 1970, 1969, 1967, 1966, 1965, 1964, 1963, 1962, 1961, 1960, 1958, 1957, 1956, 1955, 1954, 1952, 1951, 1950, 1949, 1948, 1947, 1946, 1945, 1944, 1942, 1940, 1939, 1938, 1937, 1936, 1935, 1934, 1933, 1932, 1931, 1930, 1929, 1928, 1927, 1926, 1925, 1924, 1923, 1921, 1920
10703 S Prairie Ave	2014, 2006, 2004, 2003, 2001, 2000, 1999, 1996, 1995, 1992, 1991, 1990, 1986, 1985, 1981, 1980, 1976, 1975, 1972, 1971, 1970, 1969, 1967, 1966, 1965, 1964, 1963, 1962, 1961, 1960, 1958, 1957, 1956, 1955, 1954, 1952, 1951, 1950, 1949, 1948, 1947, 1946, 1945, 1944, 1942, 1940, 1939, 1938, 1937, 1936, 1935, 1934, 1933, 1932, 1931, 1930, 1929, 1928, 1927, 1926, 1925, 1924, 1923, 1921, 1920
10705 DOTY AVE	2014, 2010, 2006, 2004, 2003, 2000, 1999, 1996, 1995, 1992, 1991, 1990, 1986, 1985, 1981, 1980, 1976, 1972, 1971, 1969, 1967, 1966, 1963, 1962, 1961, 1958, 1956, 1955, 1954, 1952, 1951, 1950, 1949, 1948, 1947, 1946, 1945, 1944, 1942, 1940, 1939, 1938, 1937, 1936, 1935, 1934, 1933, 1932, 1931, 1930, 1929, 1928, 1927, 1926, 1925, 1924, 1923, 1921, 1920
10705 S PRAIRIE AVE	2014, 2010, 2006, 2004, 2003, 1999, 1996, 1992, 1991, 1986, 1985, 1981, 1976, 1975, 1972, 1971, 1970, 1969, 1967, 1966, 1965, 1964, 1963, 1962, 1961, 1960, 1958, 1957, 1956, 1955, 1954, 1952, 1951, 1950, 1949, 1948, 1947, 1946, 1945, 1944, 1942, 1940, 1939, 1938, 1937, 1936, 1935, 1934, 1933, 1932, 1931, 1930, 1929, 1928, 1927, 1926, 1925, 1924, 1923, 1921, 1920
10706 FREEMAN AVE	2014, 2010, 2006, 2004, 2003, 2001, 2000, 1999, 1996, 1995, 1992, 1991, 1990, 1986, 1985, 1981, 1980, 1976, 1975, 1972, 1971, 1970, 1969, 1967, 1966, 1965, 1964, 1963, 1962, 1961, 1958, 1957, 1956, 1955, 1954, 1952, 1951, 1950, 1949, 1948, 1947, 1946, 1945, 1944, 1942, 1940, 1939, 1938, 1937, 1936, 1935, 1934, 1933, 1932, 1931, 1930, 1929, 1928, 1927, 1926, 1925, 1924, 1923, 1921, 1920
10706 PRAIRIE AVE	2014, 2010, 2006, 2004, 2003, 2001, 2000, 1999, 1996, 1995, 1992, 1991, 1990, 1986, 1985, 1981, 1980, 1976, 1975, 1972, 1971, 1970, 1969, 1967, 1966, 1964, 1963, 1962, 1961, 1960, 1958, 1957, 1956, 1955, 1954, 1952, 1951, 1950, 1949, 1948, 1947, 1946, 1945, 1944, 1942, 1940, 1939, 1938, 1937, 1936, 1935, 1934, 1933, 1932, 1931, 1930, 1929, 1928, 1927, 1926, 1925, 1924, 1923, 1921, 1920
10706 PRAIRIE AVE S	2014, 2010, 2006, 2004, 2003, 2001, 2000, 1999, 1996, 1995, 1992, 1991, 1990, 1986, 1985, 1981, 1980, 1976, 1975, 1972, 1971, 1969, 1967, 1966, 1965, 1964, 1963, 1962, 1961, 1960, 1958, 1957, 1956, 1955, 1954, 1952, 1951, 1950, 1949, 1948, 1947, 1946, 1945, 1944, 1942, 1940, 1939, 1938, 1937, 1936, 1935, 1934, 1933, 1932, 1931, 1930, 1929, 1928, 1927, 1926, 1925, 1924, 1923, 1921, 1920
10706 S FREEMAN AVE	2014, 2010, 2006, 2004, 2003, 1999, 1996, 1992, 1991, 1986, 1985, 1981, 1976, 1972, 1971, 1969, 1967, 1966, 1965, 1964, 1963, 1962, 1961, 1960, 1958, 1957, 1956, 1955, 1954, 1952, 1951, 1950, 1949, 1948, 1947, 1946, 1945, 1944, 1942, 1940, 1939, 1938, 1937, 1936, 1935, 1934, 1933, 1932, 1931, 1930, 1929, 1928, 1927, 1926, 1925, 1924, 1923, 1921, 1920
10706 S PRAIRIE AVE	2014, 2010, 2006, 2004, 2003, 2000, 1999, 1996, 1992, 1991, 1986, 1985, 1981, 1976, 1972, 1971, 1970, 1969, 1967, 1966, 1965, 1964, 1963, 1962, 1961, 1960, 1958, 1957, 1956, 1955, 1954, 1952, 1951, 1950, 1949, 1948, 1947, 1946, 1945, 1944, 1942, 1940, 1939, 1938, 1937, 1936, 1935, 1934, 1933, 1932, 1931, 1930, 1929, 1928, 1927, 1926, 1925, 1924, 1923, 1921, 1920
10706 S Prairie Ave	2014, 2006, 2004, 2003, 2001, 2000, 1999, 1996, 1995, 1992, 1991, 1990, 1986, 1985, 1981, 1980, 1976, 1975, 1972, 1971, 1970, 1969, 1967, 1966, 1965, 1964, 1963, 1962, 1961, 1960, 1958, 1957, 1956, 1955, 1954, 1952, 1951, 1950, 1949, 1948, 1947, 1946, 1945, 1944, 1942, 1940, 1939, 1938, 1937, 1936, 1935, 1934, 1933, 1932, 1931, 1930, 1929, 1928, 1927, 1926, 1925, 1924, 1923, 1921, 1920
10706 S Prairie Ave	2014, 2006, 2004, 2003, 2001, 2000, 1999, 1996, 1995, 1992, 1991, 1990, 1986, 1985, 1981, 1980, 1976, 1975, 1972, 1971, 1970, 1969, 1967, 1966, 1965, 1964, 1963, 1962, 1961, 1960, 1958, 1957, 1956, 1955, 1954, 1952, 1951, 1950, 1949, 1948, 1947, 1946, 1945, 1944, 1942, 1940, 1939, 1938, 1937, 1936, 1935, 1934, 1933, 1932, 1931, 1930, 1929, 1928, 1927, 1926, 1925, 1924, 1923, 1921, 1920

FINDINGS

Address Researched	Address Not Identified in Research Source
10707 DOTY AVE	2014, 2010, 2006, 2004, 2003, 2000, 1999, 1996, 1995, 1992, 1991, 1986, 1985, 1981, 1976, 1975, 1972, 1971, 1969, 1967, 1966, 1963, 1962, 1961, 1958, 1956, 1955, 1952, 1951, 1949, 1948, 1947, 1945, 1944, 1942, 1940, 1939, 1938, 1937, 1936, 1935, 1934, 1933, 1932, 1931, 1930, 1929, 1928, 1927, 1926, 1925, 1924, 1923, 1921, 1920
10707 FREEMAN AVE	2014, 2010, 2006, 2004, 2003, 2001, 2000, 1999, 1996, 1995, 1992, 1991, 1990, 1986, 1985, 1981, 1980, 1976, 1975, 1972, 1971, 1970, 1969, 1967, 1966, 1965, 1964, 1963, 1962, 1961, 1958, 1957, 1956, 1955, 1954, 1952, 1951, 1949, 1948, 1947, 1946, 1945, 1944, 1942, 1940, 1939, 1938, 1937, 1936, 1935, 1934, 1933, 1932, 1931, 1930, 1929, 1928, 1927, 1926, 1925, 1924, 1923, 1921, 1920
10707 S FREEMAN AVE	2014, 2010, 2006, 2004, 2003, 2000, 1999, 1996, 1995, 1992, 1991, 1990, 1986, 1985, 1981, 1980, 1976, 1975, 1972, 1971, 1969, 1967, 1966, 1965, 1964, 1963, 1962, 1961, 1960, 1958, 1957, 1956, 1955, 1954, 1952, 1951, 1950, 1949, 1948, 1947, 1946, 1945, 1944, 1942, 1940, 1939, 1938, 1937, 1936, 1935, 1934, 1933, 1932, 1931, 1930, 1929, 1928, 1927, 1926, 1925, 1924, 1923, 1921, 1920
10708 FREEMAN AVE	2014, 2010, 2006, 2004, 2003, 2001, 2000, 1999, 1996, 1995, 1992, 1991, 1990, 1986, 1985, 1981, 1980, 1976, 1975, 1972, 1971, 1970, 1969, 1967, 1966, 1965, 1964, 1963, 1962, 1961, 1958, 1957, 1956, 1955, 1954, 1952, 1951, 1950, 1949, 1948, 1947, 1946, 1945, 1944, 1942, 1940, 1939, 1938, 1937, 1936, 1935, 1934, 1933, 1932, 1931, 1930, 1929, 1928, 1927, 1926, 1925, 1924, 1923, 1921, 1920
10708 S FREEMAN AVE	2014, 2010, 2006, 2004, 2003, 1999, 1996, 1992, 1991, 1986, 1985, 1981, 1976, 1972, 1971, 1969, 1967, 1966, 1965, 1964, 1963, 1962, 1961, 1960, 1958, 1957, 1956, 1955, 1954, 1952, 1951, 1950, 1949, 1948, 1947, 1946, 1945, 1944, 1942, 1940, 1939, 1938, 1937, 1936, 1935, 1934, 1933, 1932, 1931, 1930, 1929, 1928, 1927, 1926, 1925, 1924, 1923, 1921, 1920
10709 S FREEMAN AVE	2014, 2010, 2006, 2004, 2003, 2000, 1999, 1996, 1995, 1992, 1991, 1990, 1986, 1985, 1981, 1980, 1976, 1972, 1971, 1969, 1967, 1966, 1965, 1964, 1963, 1962, 1961, 1960, 1958, 1957, 1956, 1955, 1954, 1952, 1951, 1950, 1949, 1948, 1947, 1946, 1945, 1944, 1942, 1940, 1939, 1938, 1937, 1936, 1935, 1934, 1933, 1932, 1931, 1930, 1929, 1928, 1927, 1926, 1925, 1924, 1923, 1921, 1920
10709 S Freeman Ave	2014, 2006, 2004, 2003, 2001, 2000, 1999, 1996, 1995, 1992, 1991, 1990, 1986, 1985, 1981, 1980, 1976, 1975, 1972, 1971, 1970, 1969, 1967, 1966, 1965, 1964, 1963, 1962, 1961, 1960, 1958, 1957, 1956, 1955, 1954, 1952, 1951, 1950, 1949, 1948, 1947, 1946, 1945, 1944, 1942, 1940, 1939, 1938, 1937, 1936, 1935, 1934, 1933, 1932, 1931, 1930, 1929, 1928, 1927, 1926, 1925, 1924, 1923, 1921, 1920
10709 S Freeman Ave	2014, 2006, 2004, 2003, 2001, 2000, 1999, 1996, 1995, 1992, 1991, 1990, 1986, 1985, 1981, 1980, 1976, 1975, 1972, 1971, 1970, 1969, 1967, 1966, 1965, 1964, 1963, 1962, 1961, 1960, 1958, 1957, 1956, 1955, 1954, 1952, 1951, 1950, 1949, 1948, 1947, 1946, 1945, 1944, 1942, 1940, 1939, 1938, 1937, 1936, 1935, 1934, 1933, 1932, 1931, 1930, 1929, 1928, 1927, 1926, 1925, 1924, 1923, 1921, 1920
10710 DOTY AVE	2014, 2010, 2006, 2004, 2003, 2000, 1999, 1996, 1995, 1992, 1991, 1990, 1986, 1985, 1981, 1980, 1976, 1975, 1972, 1971, 1969, 1967, 1966, 1963, 1962, 1961, 1958, 1957, 1956, 1955, 1954, 1952, 1951, 1950, 1949, 1948, 1947, 1946, 1945, 1944, 1942, 1940, 1939, 1938, 1937, 1936, 1935, 1934, 1933, 1932, 1931, 1930, 1929, 1928, 1927, 1926, 1925, 1924, 1923, 1921, 1920
10710 FREEMAN AVE	2014, 2010, 2006, 2004, 2003, 2001, 2000, 1999, 1996, 1995, 1992, 1991, 1990, 1986, 1985, 1981, 1980, 1976, 1975, 1972, 1971, 1970, 1969, 1967, 1966, 1965, 1964, 1963, 1962, 1961, 1958, 1957, 1956, 1955, 1954, 1952, 1951, 1950, 1949, 1948, 1947, 1946, 1945, 1944, 1942, 1940, 1939, 1938, 1937, 1936, 1935, 1934, 1933, 1932, 1931, 1930, 1929, 1928, 1927, 1926, 1925, 1924, 1923, 1921, 1920
10710 S FREEMAN AVE	2014, 2010, 2006, 2004, 2003, 2000, 1999, 1996, 1995, 1992, 1991, 1990, 1986, 1985, 1981, 1980, 1976, 1975, 1972, 1971, 1969, 1967, 1966, 1965, 1964, 1963, 1962, 1961, 1960, 1958, 1957, 1956, 1955, 1954, 1952, 1951, 1950, 1949, 1948, 1947, 1946, 1945, 1944, 1942, 1940, 1939, 1938, 1937, 1936, 1935, 1934, 1933, 1932, 1931, 1930, 1929, 1928, 1927, 1926, 1925, 1924, 1923, 1921, 1920

FINDINGS

Address Researched	Address Not Identified in Research Source
10711 FREEMAN AVE	2014, 2010, 2006, 2004, 2003, 2001, 2000, 1999, 1996, 1995, 1992, 1991, 1990, 1986, 1985, 1981, 1980, 1976, 1975, 1972, 1971, 1970, 1969, 1967, 1966, 1965, 1964, 1963, 1962, 1961, 1958, 1957, 1956, 1955, 1954, 1952, 1951, 1950, 1949, 1948, 1947, 1946, 1945, 1944, 1942, 1940, 1939, 1938, 1937, 1936, 1935, 1934, 1933, 1932, 1931, 1930, 1929, 1928, 1927, 1926, 1925, 1924, 1923, 1921, 1920
10711 LARCH AVE	2014, 2010, 2006, 2004, 2003, 1999, 1996, 1992, 1991, 1986, 1985, 1981, 1980, 1976, 1975, 1972, 1971, 1969, 1967, 1966, 1965, 1963, 1962, 1961, 1958, 1956, 1955, 1952, 1951, 1949, 1948, 1947, 1946, 1945, 1944, 1942, 1940, 1939, 1938, 1937, 1936, 1935, 1934, 1933, 1932, 1931, 1930, 1929, 1928, 1927, 1926, 1925, 1924, 1923, 1921, 1920
10711 PRAIRIE AVE S	2014, 2010, 2006, 2004, 2003, 2001, 2000, 1999, 1996, 1995, 1992, 1991, 1990, 1986, 1985, 1981, 1980, 1976, 1975, 1972, 1971, 1969, 1967, 1966, 1965, 1964, 1963, 1962, 1961, 1960, 1958, 1957, 1956, 1955, 1954, 1952, 1951, 1950, 1949, 1948, 1947, 1946, 1945, 1944, 1942, 1940, 1939, 1938, 1937, 1936, 1935, 1934, 1933, 1932, 1931, 1930, 1929, 1928, 1927, 1926, 1925, 1924, 1923, 1921, 1920
10711 S FREEMAN AVE	2014, 2010, 2006, 2004, 2003, 1999, 1996, 1995, 1992, 1991, 1986, 1985, 1981, 1976, 1975, 1972, 1971, 1969, 1967, 1966, 1965, 1964, 1963, 1962, 1961, 1960, 1958, 1957, 1956, 1955, 1954, 1952, 1951, 1950, 1949, 1948, 1947, 1946, 1945, 1944, 1942, 1940, 1939, 1938, 1937, 1936, 1935, 1934, 1933, 1932, 1931, 1930, 1929, 1928, 1927, 1926, 1925, 1924, 1923, 1921, 1920
10711 S PRAIRIE AVE	2014, 2010, 2006, 2004, 2003, 1999, 1996, 1992, 1991, 1986, 1985, 1981, 1980, 1976, 1972, 1971, 1970, 1969, 1967, 1966, 1965, 1964, 1963, 1962, 1961, 1960, 1958, 1957, 1956, 1955, 1954, 1952, 1951, 1950, 1949, 1948, 1947, 1946, 1945, 1944, 1942, 1940, 1939, 1938, 1937, 1936, 1935, 1934, 1933, 1932, 1931, 1930, 1929, 1928, 1927, 1926, 1925, 1924, 1923, 1921, 1920
10711 S Prairie Ave	2006, 2004, 2003, 2001, 2000, 1999, 1996, 1995, 1992, 1991, 1990, 1986, 1985, 1981, 1980, 1976, 1975, 1972, 1971, 1970, 1969, 1967, 1966, 1965, 1964, 1963, 1962, 1961, 1960, 1958, 1957, 1956, 1955, 1954, 1952, 1951, 1950, 1949, 1948, 1947, 1946, 1945, 1944, 1942, 1940, 1939, 1938, 1937, 1936, 1935, 1934, 1933, 1932, 1931, 1930, 1929, 1928, 1927, 1926, 1925, 1924, 1923, 1921, 1920
10711 S Prairie Ave	2006, 2004, 2003, 2001, 2000, 1999, 1996, 1995, 1992, 1991, 1990, 1986, 1985, 1981, 1980, 1976, 1975, 1972, 1971, 1970, 1969, 1967, 1966, 1965, 1964, 1963, 1962, 1961, 1960, 1958, 1957, 1956, 1955, 1954, 1952, 1951, 1950, 1949, 1948, 1947, 1946, 1945, 1944, 1942, 1940, 1939, 1938, 1937, 1936, 1935, 1934, 1933, 1932, 1931, 1930, 1929, 1928, 1927, 1926, 1925, 1924, 1923, 1921, 1920
10712 DOTY AVE	2014, 2010, 2006, 2004, 2003, 2000, 1999, 1996, 1995, 1992, 1991, 1986, 1985, 1981, 1976, 1975, 1972, 1971, 1970, 1969, 1967, 1966, 1965, 1964, 1963, 1962, 1961, 1958, 1956, 1955, 1954, 1952, 1951, 1950, 1949, 1948, 1947, 1946, 1945, 1944, 1942, 1940, 1939, 1938, 1937, 1936, 1935, 1934, 1933, 1932, 1931, 1930, 1929, 1928, 1927, 1926, 1925, 1924, 1923, 1921, 1920
10712 FREEMAN AVE	2014, 2010, 2006, 2004, 2003, 2001, 2000, 1999, 1996, 1995, 1992, 1991, 1990, 1986, 1985, 1981, 1980, 1976, 1975, 1972, 1971, 1970, 1969, 1967, 1966, 1965, 1964, 1963, 1962, 1961, 1958, 1957, 1956, 1955, 1954, 1952, 1951, 1950, 1949, 1948, 1947, 1946, 1945, 1944, 1942, 1940, 1939, 1938, 1937, 1936, 1935, 1934, 1933, 1932, 1931, 1930, 1929, 1928, 1927, 1926, 1925, 1924, 1923, 1921, 1920
10712 PRAIRIE AVE	2014, 2010, 2006, 2004, 2003, 2001, 2000, 1999, 1996, 1995, 1992, 1991, 1990, 1986, 1985, 1981, 1980, 1976, 1975, 1972, 1971, 1970, 1969, 1967, 1966, 1963, 1962, 1961, 1958, 1956, 1955, 1952, 1951, 1949, 1948, 1947, 1945, 1944, 1942, 1940, 1939, 1938, 1937, 1936, 1935, 1934, 1933, 1932, 1931, 1930, 1929, 1928, 1927, 1926, 1925, 1924, 1923, 1921, 1920
10712 PRAIRIE AVE S	2014, 2010, 2006, 2004, 2003, 2001, 2000, 1999, 1996, 1995, 1992, 1991, 1990, 1986, 1985, 1981, 1980, 1976, 1975, 1972, 1971, 1969, 1967, 1966, 1965, 1964, 1963, 1962, 1961, 1960, 1958, 1957, 1956, 1955, 1954, 1952, 1951, 1950, 1949, 1948, 1947, 1946, 1945, 1944, 1942, 1940, 1939, 1938, 1937, 1936, 1935, 1934, 1933, 1932, 1931, 1930, 1929, 1928, 1927, 1926, 1925, 1924, 1923, 1921, 1920

FINDINGS

Address Researched	Address Not Identified in Research Source
10712 S FREEMAN AVE	2014, 2010, 2006, 2004, 2003, 2000, 1999, 1996, 1995, 1992, 1991, 1990, 1986, 1985, 1981, 1980, 1976, 1975, 1972, 1971, 1969, 1967, 1966, 1965, 1964, 1963, 1962, 1961, 1960, 1958, 1957, 1956, 1955, 1954, 1952, 1951, 1950, 1949, 1948, 1947, 1946, 1945, 1944, 1942, 1940, 1939, 1938, 1937, 1936, 1935, 1934, 1933, 1932, 1931, 1930, 1929, 1928, 1927, 1926, 1925, 1924, 1923, 1921, 1920
10712 S PRAIRIE AVE	2014, 2010, 2006, 2004, 2003, 1999, 1996, 1992, 1991, 1990, 1986, 1985, 1981, 1980, 1976, 1972, 1971, 1970, 1969, 1967, 1966, 1965, 1964, 1963, 1962, 1961, 1960, 1958, 1957, 1956, 1955, 1954, 1952, 1951, 1950, 1949, 1948, 1947, 1946, 1945, 1944, 1942, 1940, 1939, 1938, 1937, 1936, 1935, 1934, 1933, 1932, 1931, 1930, 1929, 1928, 1927, 1926, 1925, 1924, 1923, 1921, 1920
10712 S Prairie Ave	2006, 2004, 2003, 2001, 2000, 1999, 1996, 1995, 1992, 1991, 1990, 1986, 1985, 1981, 1980, 1976, 1975, 1972, 1971, 1970, 1969, 1967, 1966, 1965, 1964, 1963, 1962, 1961, 1960, 1958, 1957, 1956, 1955, 1954, 1952, 1951, 1950, 1949, 1948, 1947, 1946, 1945, 1944, 1942, 1940, 1939, 1938, 1937, 1936, 1935, 1934, 1933, 1932, 1931, 1930, 1929, 1928, 1927, 1926, 1925, 1924, 1923, 1921, 1920
10712 S Prairie Ave	2006, 2004, 2003, 2001, 2000, 1999, 1996, 1995, 1992, 1991, 1990, 1986, 1985, 1981, 1980, 1976, 1975, 1972, 1971, 1970, 1969, 1967, 1966, 1965, 1964, 1963, 1962, 1961, 1960, 1958, 1957, 1956, 1955, 1954, 1952, 1951, 1950, 1949, 1948, 1947, 1946, 1945, 1944, 1942, 1940, 1939, 1938, 1937, 1936, 1935, 1934, 1933, 1932, 1931, 1930, 1929, 1928, 1927, 1926, 1925, 1924, 1923, 1921, 1920
10713 DOTY AVE	2014, 2010, 2006, 2004, 2003, 2000, 1999, 1996, 1995, 1992, 1991, 1986, 1985, 1981, 1980, 1976, 1972, 1971, 1969, 1967, 1966, 1963, 1962, 1961, 1958, 1956, 1955, 1952, 1951, 1950, 1949, 1948, 1947, 1946, 1945, 1944, 1942, 1940, 1939, 1938, 1937, 1936, 1935, 1934, 1933, 1932, 1931, 1930, 1929, 1928, 1927, 1926, 1925, 1924, 1923, 1921, 1920
10713 FREEMAN AVE	2014, 2010, 2006, 2004, 2003, 2001, 2000, 1999, 1996, 1995, 1992, 1991, 1990, 1986, 1985, 1981, 1980, 1976, 1975, 1972, 1971, 1970, 1969, 1967, 1966, 1965, 1963, 1962, 1961, 1958, 1957, 1956, 1955, 1954, 1952, 1951, 1949, 1948, 1947, 1946, 1945, 1944, 1942, 1940, 1939, 1938, 1937, 1936, 1935, 1934, 1933, 1932, 1931, 1930, 1929, 1928, 1927, 1926, 1925, 1924, 1923, 1921, 1920
10713 S FREEMAN AVE	2014, 2010, 2006, 2004, 2003, 2000, 1999, 1996, 1995, 1992, 1991, 1990, 1986, 1985, 1981, 1980, 1976, 1975, 1972, 1971, 1969, 1967, 1966, 1965, 1964, 1963, 1962, 1961, 1960, 1958, 1957, 1956, 1955, 1954, 1952, 1951, 1950, 1949, 1948, 1947, 1946, 1945, 1944, 1942, 1940, 1939, 1938, 1937, 1936, 1935, 1934, 1933, 1932, 1931, 1930, 1929, 1928, 1927, 1926, 1925, 1924, 1923, 1921, 1920
10714 S FREEMAN AVE	2014, 2010, 2006, 2004, 2003, 2000, 1999, 1996, 1995, 1992, 1991, 1990, 1986, 1985, 1981, 1976, 1975, 1972, 1971, 1970, 1969, 1967, 1966, 1965, 1964, 1963, 1962, 1961, 1960, 1958, 1957, 1956, 1955, 1954, 1952, 1951, 1950, 1949, 1948, 1947, 1946, 1945, 1944, 1942, 1940, 1939, 1938, 1937, 1936, 1935, 1934, 1933, 1932, 1931, 1930, 1929, 1928, 1927, 1926, 1925, 1924, 1923, 1921, 1920
10715 S PRAIRIE AVE	2014, 2010, 2006, 2004, 2003, 1999, 1996, 1995, 1992, 1991, 1986, 1985, 1981, 1980, 1976, 1975, 1972, 1971, 1970, 1969, 1967, 1966, 1965, 1964, 1963, 1962, 1961, 1960, 1958, 1957, 1956, 1955, 1954, 1952, 1951, 1950, 1949, 1948, 1947, 1946, 1945, 1944, 1942, 1940, 1939, 1938, 1937, 1936, 1935, 1934, 1933, 1932, 1931, 1930, 1929, 1928, 1927, 1926, 1925, 1924, 1923, 1921, 1920
10715 S Prairie Ave	2006, 2004, 2003, 2001, 2000, 1999, 1996, 1995, 1992, 1991, 1990, 1986, 1985, 1981, 1980, 1976, 1975, 1972, 1971, 1970, 1969, 1967, 1966, 1965, 1964, 1963, 1962, 1961, 1960, 1958, 1957, 1956, 1955, 1954, 1952, 1951, 1950, 1949, 1948, 1947, 1946, 1945, 1944, 1942, 1940, 1939, 1938, 1937, 1936, 1935, 1934, 1933, 1932, 1931, 1930, 1929, 1928, 1927, 1926, 1925, 1924, 1923, 1921, 1920
10715 S Prairie Ave	2006, 2004, 2003, 2001, 2000, 1999, 1996, 1995, 1992, 1991, 1990, 1986, 1985, 1981, 1980, 1976, 1975, 1972, 1971, 1970, 1969, 1967, 1966, 1965, 1964, 1963, 1962, 1961, 1960, 1958, 1957, 1956, 1955, 1954, 1952, 1951, 1950, 1949, 1948, 1947, 1946, 1945, 1944, 1942, 1940, 1939, 1938, 1937, 1936, 1935, 1934, 1933, 1932, 1931, 1930, 1929, 1928, 1927, 1926, 1925, 1924, 1923, 1921, 1920

FINDINGS

Address Researched	Address Not Identified in Research Source
10716 DOTY AVE	2014, 2010, 2006, 2004, 2003, 2000, 1999, 1996, 1995, 1992, 1991, 1986, 1985, 1981, 1980, 1976, 1975, 1972, 1971, 1970, 1969, 1967, 1966, 1963, 1962, 1961, 1958, 1956, 1955, 1952, 1951, 1949, 1948, 1947, 1945, 1944, 1942, 1940, 1939, 1938, 1937, 1936, 1935, 1934, 1933, 1932, 1931, 1930, 1929, 1928, 1927, 1926, 1925, 1924, 1923, 1921, 1920
10717 DOTY AVE	2014, 2010, 2006, 2004, 2003, 2000, 1999, 1996, 1992, 1991, 1986, 1985, 1981, 1980, 1976, 1972, 1971, 1969, 1967, 1966, 1963, 1962, 1961, 1958, 1956, 1955, 1952, 1951, 1949, 1948, 1947, 1945, 1944, 1942, 1940, 1939, 1938, 1937, 1936, 1935, 1934, 1933, 1932, 1931, 1930, 1929, 1928, 1927, 1926, 1925, 1924, 1923, 1921, 1920
10717 Doty Ave	2006, 2004, 2003, 2001, 2000, 1999, 1996, 1995, 1992, 1991, 1990, 1986, 1985, 1981, 1980, 1976, 1975, 1972, 1971, 1970, 1969, 1967, 1966, 1965, 1964, 1963, 1962, 1961, 1960, 1958, 1957, 1956, 1955, 1954, 1952, 1951, 1950, 1949, 1948, 1947, 1946, 1945, 1944, 1942, 1940, 1939, 1938, 1937, 1936, 1935, 1934, 1933, 1932, 1931, 1930, 1929, 1928, 1927, 1926, 1925, 1924, 1923, 1921, 1920
10717 Doty Ave	2006, 2004, 2003, 2001, 2000, 1999, 1996, 1995, 1992, 1991, 1990, 1986, 1985, 1981, 1980, 1976, 1975, 1972, 1971, 1970, 1969, 1967, 1966, 1965, 1964, 1963, 1962, 1961, 1960, 1958, 1957, 1956, 1955, 1954, 1952, 1951, 1950, 1949, 1948, 1947, 1946, 1945, 1944, 1942, 1940, 1939, 1938, 1937, 1936, 1935, 1934, 1933, 1932, 1931, 1930, 1929, 1928, 1927, 1926, 1925, 1924, 1923, 1921, 1920
10717 S Prairie Ave	2006, 2004, 2003, 2001, 2000, 1999, 1996, 1995, 1992, 1991, 1990, 1986, 1985, 1981, 1980, 1976, 1975, 1972, 1971, 1970, 1969, 1967, 1966, 1965, 1964, 1963, 1962, 1961, 1960, 1958, 1957, 1956, 1955, 1954, 1952, 1951, 1950, 1949, 1948, 1947, 1946, 1945, 1944, 1942, 1940, 1939, 1938, 1937, 1936, 1935, 1934, 1933, 1932, 1931, 1930, 1929, 1928, 1927, 1926, 1925, 1924, 1923, 1921, 1920
10717 S Prairie Ave	2006, 2004, 2003, 2001, 2000, 1999, 1996, 1995, 1992, 1991, 1990, 1986, 1985, 1981, 1980, 1976, 1975, 1972, 1971, 1970, 1969, 1967, 1966, 1965, 1964, 1963, 1962, 1961, 1960, 1958, 1957, 1956, 1955, 1954, 1952, 1951, 1950, 1949, 1948, 1947, 1946, 1945, 1944, 1942, 1940, 1939, 1938, 1937, 1936, 1935, 1934, 1933, 1932, 1931, 1930, 1929, 1928, 1927, 1926, 1925, 1924, 1923, 1921, 1920
10717 S PRAIRIE AVE	2014, 2010, 2006, 2004, 2003, 1999, 1996, 1992, 1991, 1986, 1985, 1981, 1980, 1976, 1975, 1972, 1971, 1970, 1969, 1967, 1966, 1965, 1964, 1963, 1962, 1961, 1960, 1958, 1957, 1956, 1955, 1954, 1952, 1951, 1950, 1949, 1948, 1947, 1946, 1945, 1944, 1942, 1940, 1939, 1938, 1937, 1936, 1935, 1934, 1933, 1932, 1931, 1930, 1929, 1928, 1927, 1926, 1925, 1924, 1923, 1921, 1920
10719 S FREEMAN AVE	2014, 2010, 2006, 2004, 2003, 2000, 1999, 1996, 1995, 1992, 1991, 1986, 1985, 1981, 1980, 1976, 1975, 1972, 1971, 1970, 1969, 1967, 1966, 1965, 1964, 1963, 1962, 1961, 1960, 1958, 1957, 1956, 1955, 1954, 1952, 1951, 1949, 1948, 1947, 1946, 1945, 1944, 1942, 1940, 1939, 1938, 1937, 1936, 1935, 1934, 1933, 1932, 1931, 1930, 1929, 1928, 1927, 1926, 1925, 1924, 1923, 1921, 1920
10719 S PRAIRIE AVE	2014, 2010, 2006, 2004, 2003, 1999, 1996, 1992, 1991, 1986, 1985, 1981, 1980, 1976, 1975, 1972, 1971, 1970, 1969, 1967, 1966, 1965, 1964, 1963, 1962, 1961, 1960, 1958, 1957, 1956, 1955, 1954, 1952, 1951, 1950, 1949, 1948, 1947, 1946, 1945, 1944, 1942, 1940, 1939, 1938, 1937, 1936, 1935, 1934, 1933, 1932, 1931, 1930, 1929, 1928, 1927, 1926, 1925, 1924, 1923, 1921, 1920
10719 S Prairie Ave	2014, 2006, 2004, 2003, 2001, 2000, 1999, 1996, 1995, 1992, 1991, 1990, 1986, 1985, 1981, 1980, 1976, 1975, 1972, 1971, 1970, 1969, 1967, 1966, 1965, 1964, 1963, 1962, 1961, 1960, 1958, 1957, 1956, 1955, 1954, 1952, 1951, 1950, 1949, 1948, 1947, 1946, 1945, 1944, 1942, 1940, 1939, 1938, 1937, 1936, 1935, 1934, 1933, 1932, 1931, 1930, 1929, 1928, 1927, 1926, 1925, 1924, 1923, 1921, 1920
10719 S Prairie Ave	2006, 2004, 2003, 2001, 2000, 1999, 1996, 1995, 1992, 1991, 1990, 1986, 1985, 1981, 1980, 1976, 1975, 1972, 1971, 1970, 1969, 1967, 1966, 1965, 1964, 1963, 1962, 1961, 1960, 1958, 1957, 1956, 1955, 1954, 1952, 1951, 1950, 1949, 1948, 1947, 1946, 1945, 1944, 1942, 1940, 1939, 1938, 1937, 1936, 1935, 1934, 1933, 1932, 1931, 1930, 1929, 1928, 1927, 1926, 1925, 1924, 1923, 1921, 1920

FINDINGS

Address Researched	Address Not Identified in Research Source
10719 S Prairie Ave	2014, 2006, 2004, 2003, 2001, 2000, 1999, 1996, 1995, 1992, 1991, 1990, 1986, 1985, 1981, 1980, 1976, 1975, 1972, 1971, 1970, 1969, 1967, 1966, 1965, 1964, 1963, 1962, 1961, 1960, 1958, 1957, 1956, 1955, 1954, 1952, 1951, 1950, 1949, 1948, 1947, 1946, 1945, 1944, 1942, 1940, 1939, 1938, 1937, 1936, 1935, 1934, 1933, 1932, 1931, 1930, 1929, 1928, 1927, 1926, 1925, 1924, 1923, 1921, 1920
10719 S Prairie Ave	2006, 2004, 2003, 2001, 2000, 1999, 1996, 1995, 1992, 1991, 1990, 1986, 1985, 1981, 1980, 1976, 1975, 1972, 1971, 1970, 1969, 1967, 1966, 1965, 1964, 1963, 1962, 1961, 1960, 1958, 1957, 1956, 1955, 1954, 1952, 1951, 1950, 1949, 1948, 1947, 1946, 1945, 1944, 1942, 1940, 1939, 1938, 1937, 1936, 1935, 1934, 1933, 1932, 1931, 1930, 1929, 1928, 1927, 1926, 1925, 1924, 1923, 1921, 1920
10719/ S PRAIRIE AVE	2014, 2010, 2006, 2004, 2003, 2000, 1999, 1996, 1995, 1992, 1991, 1990, 1986, 1985, 1981, 1980, 1976, 1975, 1972, 1971, 1970, 1969, 1967, 1966, 1965, 1964, 1963, 1962, 1961, 1960, 1958, 1957, 1956, 1955, 1954, 1952, 1951, 1950, 1949, 1948, 1947, 1946, 1945, 1944, 1942, 1940, 1939, 1938, 1937, 1936, 1935, 1934, 1933, 1932, 1931, 1930, 1929, 1928, 1927, 1926, 1925, 1924, 1923, 1921, 1920
10721 PRAIRIE AVE	2014, 2010, 2006, 2004, 2003, 2001, 2000, 1999, 1996, 1995, 1992, 1991, 1990, 1986, 1985, 1981, 1980, 1976, 1975, 1972, 1971, 1970, 1969, 1967, 1966, 1964, 1963, 1962, 1961, 1960, 1958, 1957, 1956, 1955, 1954, 1952, 1951, 1950, 1949, 1948, 1947, 1946, 1945, 1944, 1942, 1940, 1939, 1938, 1937, 1936, 1935, 1934, 1933, 1932, 1931, 1930, 1929, 1928, 1927, 1926, 1925, 1924, 1923, 1921, 1920
10721 PRAIRIE AVE S	2014, 2010, 2006, 2004, 2003, 2001, 2000, 1999, 1996, 1995, 1992, 1991, 1990, 1986, 1985, 1981, 1980, 1976, 1975, 1972, 1971, 1969, 1967, 1966, 1965, 1964, 1963, 1962, 1961, 1960, 1958, 1957, 1956, 1955, 1954, 1952, 1951, 1950, 1949, 1948, 1947, 1946, 1945, 1944, 1942, 1940, 1939, 1938, 1937, 1936, 1935, 1934, 1933, 1932, 1931, 1930, 1929, 1928, 1927, 1926, 1925, 1924, 1923, 1921, 1920
10721 S PRAIRIE AVE	2014, 2010, 2006, 2004, 2003, 1999, 1996, 1992, 1991, 1986, 1985, 1981, 1980, 1976, 1972, 1971, 1970, 1969, 1967, 1966, 1965, 1964, 1963, 1962, 1961, 1960, 1958, 1957, 1956, 1955, 1954, 1952, 1951, 1950, 1949, 1948, 1947, 1946, 1945, 1944, 1942, 1940, 1939, 1938, 1937, 1936, 1935, 1934, 1933, 1932, 1931, 1930, 1929, 1928, 1927, 1926, 1925, 1924, 1923, 1921, 1920
10721 S Prairie Ave	2006, 2004, 2003, 2001, 2000, 1999, 1996, 1995, 1992, 1991, 1990, 1986, 1985, 1981, 1980, 1976, 1975, 1972, 1971, 1970, 1969, 1967, 1966, 1965, 1964, 1963, 1962, 1961, 1960, 1958, 1957, 1956, 1955, 1954, 1952, 1951, 1950, 1949, 1948, 1947, 1946, 1945, 1944, 1942, 1940, 1939, 1938, 1937, 1936, 1935, 1934, 1933, 1932, 1931, 1930, 1929, 1928, 1927, 1926, 1925, 1924, 1923, 1921, 1920
10721 S Prairie Ave	2006, 2004, 2003, 2001, 2000, 1999, 1996, 1995, 1992, 1991, 1990, 1986, 1985, 1981, 1980, 1976, 1975, 1972, 1971, 1970, 1969, 1967, 1966, 1965, 1964, 1963, 1962, 1961, 1960, 1958, 1957, 1956, 1955, 1954, 1952, 1951, 1950, 1949, 1948, 1947, 1946, 1945, 1944, 1942, 1940, 1939, 1938, 1937, 1936, 1935, 1934, 1933, 1932, 1931, 1930, 1929, 1928, 1927, 1926, 1925, 1924, 1923, 1921, 1920
10722 DOTY AVE	2014, 2010, 2006, 2004, 2003, 2000, 1999, 1996, 1995, 1992, 1991, 1990, 1986, 1985, 1981, 1980, 1976, 1975, 1972, 1971, 1969, 1967, 1966, 1964, 1963, 1962, 1961, 1960, 1958, 1957, 1956, 1955, 1954, 1952, 1951, 1950, 1949, 1948, 1947, 1946, 1945, 1944, 1942, 1940, 1939, 1938, 1937, 1936, 1935, 1934, 1933, 1932, 1931, 1930, 1929, 1928, 1927, 1926, 1925, 1924, 1923, 1921, 1920
10722 PRAIRIE AVE	2014, 2010, 2006, 2004, 2003, 2001, 2000, 1999, 1996, 1995, 1992, 1991, 1990, 1986, 1985, 1981, 1980, 1976, 1975, 1972, 1971, 1970, 1969, 1967, 1966, 1964, 1963, 1962, 1961, 1960, 1958, 1957, 1956, 1955, 1954, 1952, 1951, 1950, 1949, 1948, 1947, 1946, 1945, 1944, 1942, 1940, 1939, 1938, 1937, 1936, 1935, 1934, 1933, 1932, 1931, 1930, 1929, 1928, 1927, 1926, 1925, 1924, 1923, 1921, 1920
10722 PRAIRIE AVE S	2014, 2010, 2006, 2004, 2003, 2001, 2000, 1999, 1996, 1995, 1992, 1991, 1990, 1986, 1985, 1981, 1980, 1976, 1975, 1972, 1971, 1969, 1967, 1966, 1965, 1964, 1963, 1962, 1961, 1960, 1958, 1957, 1956, 1955, 1954, 1952, 1951, 1950, 1949, 1948, 1947, 1946, 1945, 1944, 1942, 1940, 1939, 1938, 1937, 1936, 1935, 1934, 1933, 1932, 1931, 1930, 1929, 1928, 1927, 1926, 1925, 1924, 1923, 1921, 1920

FINDINGS

Address Researched	Address Not Identified in Research Source
10722 S PRAIRIE AVE	2014, 2010, 2006, 2004, 2003, 1999, 1996, 1992, 1991, 1986, 1985, 1981, 1976, 1972, 1971, 1970, 1969, 1967, 1966, 1965, 1964, 1963, 1962, 1961, 1958, 1956, 1955, 1952, 1951, 1949, 1948, 1947, 1946, 1945, 1944, 1942, 1940, 1939, 1938, 1937, 1936, 1935, 1934, 1933, 1932, 1931, 1930, 1929, 1928, 1927, 1926, 1925, 1924, 1923, 1921, 1920
10722 S Prairie Ave	2006, 2004, 2003, 2001, 2000, 1999, 1996, 1995, 1992, 1991, 1990, 1986, 1985, 1981, 1980, 1976, 1975, 1972, 1971, 1970, 1969, 1967, 1966, 1965, 1964, 1963, 1962, 1961, 1960, 1958, 1957, 1956, 1955, 1954, 1952, 1951, 1950, 1949, 1948, 1947, 1946, 1945, 1944, 1942, 1940, 1939, 1938, 1937, 1936, 1935, 1934, 1933, 1932, 1931, 1930, 1929, 1928, 1927, 1926, 1925, 1924, 1923, 1921, 1920
10722 S Prairie Ave	2006, 2004, 2003, 2001, 2000, 1999, 1996, 1995, 1992, 1991, 1990, 1986, 1985, 1981, 1980, 1976, 1975, 1972, 1971, 1970, 1969, 1967, 1966, 1965, 1964, 1963, 1962, 1961, 1960, 1958, 1957, 1956, 1955, 1954, 1952, 1951, 1950, 1949, 1948, 1947, 1946, 1945, 1944, 1942, 1940, 1939, 1938, 1937, 1936, 1935, 1934, 1933, 1932, 1931, 1930, 1929, 1928, 1927, 1926, 1925, 1924, 1923, 1921, 1920
10728 PRAIRIE AVE	2014, 2010, 2006, 2004, 2003, 2001, 2000, 1999, 1996, 1995, 1992, 1991, 1990, 1986, 1985, 1981, 1980, 1976, 1975, 1972, 1971, 1970, 1969, 1967, 1966, 1965, 1964, 1963, 1962, 1961, 1960, 1958, 1957, 1956, 1955, 1952, 1951, 1949, 1948, 1947, 1945, 1944, 1942, 1940, 1939, 1938, 1937, 1936, 1935, 1934, 1933, 1932, 1931, 1930, 1929, 1928, 1927, 1926, 1925, 1924, 1923, 1921, 1920
10760 S OSAGE AVE	2014, 2010, 2006, 2004, 2003, 2000, 1999, 1996, 1995, 1992, 1991, 1990, 1986, 1985, 1981, 1980, 1976, 1975, 1972, 1971, 1970, 1969, 1967, 1966, 1965, 1964, 1963, 1962, 1961, 1960, 1958, 1957, 1956, 1955, 1954, 1952, 1951, 1950, 1949, 1948, 1947, 1946, 1945, 1944, 1942, 1940, 1939, 1938, 1937, 1936, 1935, 1934, 1933, 1932, 1931, 1930, 1929, 1928, 1927, 1926, 1925, 1924, 1923, 1921, 1920
1077 MYRTLE AVE	2014, 2010, 2006, 2004, 2003, 2001, 2000, 1999, 1996, 1995, 1992, 1991, 1990, 1986, 1985, 1981, 1980, 1976, 1975, 1972, 1971, 1970, 1969, 1967, 1966, 1965, 1964, 1963, 1962, 1961, 1960, 1958, 1957, 1956, 1955, 1954, 1952, 1951, 1950, 1949, 1948, 1947, 1946, 1945, 1944, 1942, 1940, 1939, 1938, 1937, 1936, 1935, 1934, 1932, 1931, 1930, 1929, 1928, 1927, 1926, 1925, 1924, 1923, 1921, 1920
10800 PRAIRIE AVE	2014, 2010, 2006, 2004, 2003, 2001, 2000, 1999, 1996, 1995, 1992, 1991, 1990, 1986, 1985, 1981, 1980, 1976, 1975, 1972, 1971, 1970, 1969, 1967, 1966, 1963, 1962, 1961, 1958, 1957, 1956, 1955, 1954, 1952, 1951, 1949, 1948, 1947, 1945, 1944, 1942, 1940, 1939, 1938, 1937, 1936, 1935, 1934, 1933, 1932, 1931, 1930, 1929, 1928, 1927, 1926, 1925, 1924, 1923, 1921, 1920
10800 PRAIRIE AVE S	2014, 2010, 2006, 2004, 2003, 2001, 2000, 1999, 1996, 1995, 1992, 1991, 1990, 1986, 1985, 1981, 1980, 1976, 1975, 1972, 1971, 1969, 1967, 1966, 1965, 1964, 1963, 1962, 1961, 1960, 1958, 1957, 1956, 1955, 1954, 1952, 1951, 1950, 1949, 1948, 1947, 1946, 1945, 1944, 1942, 1940, 1939, 1938, 1937, 1936, 1935, 1934, 1933, 1932, 1931, 1930, 1929, 1928, 1927, 1926, 1925, 1924, 1923, 1921, 1920
10800 S PRAIRIE AVE	2014, 2010, 2006, 2004, 2003, 1999, 1996, 1992, 1991, 1990, 1986, 1985, 1981, 1976, 1972, 1971, 1970, 1969, 1967, 1966, 1965, 1964, 1963, 1962, 1961, 1960, 1958, 1957, 1956, 1955, 1954, 1952, 1951, 1950, 1949, 1948, 1947, 1946, 1945, 1944, 1942, 1940, 1939, 1938, 1937, 1936, 1935, 1934, 1933, 1932, 1931, 1930, 1929, 1928, 1927, 1926, 1925, 1924, 1923, 1921, 1920
10801 PRAIRIE AVE	2014, 2010, 2006, 2004, 2003, 2001, 2000, 1999, 1996, 1995, 1992, 1991, 1990, 1986, 1985, 1981, 1980, 1976, 1975, 1972, 1971, 1970, 1969, 1967, 1966, 1964, 1963, 1962, 1961, 1960, 1958, 1957, 1956, 1955, 1954, 1952, 1951, 1950, 1949, 1948, 1947, 1946, 1945, 1944, 1942, 1940, 1939, 1938, 1937, 1936, 1935, 1934, 1933, 1932, 1931, 1930, 1929, 1928, 1927, 1926, 1925, 1924, 1923, 1921, 1920
10801 PRAIRIE AVE S	2014, 2010, 2006, 2004, 2003, 2001, 2000, 1999, 1996, 1995, 1992, 1991, 1990, 1986, 1985, 1981, 1980, 1976, 1975, 1972, 1971, 1969, 1967, 1966, 1965, 1964, 1963, 1962, 1961, 1960, 1958, 1957, 1956, 1955, 1954, 1952, 1951, 1950, 1949, 1948, 1947, 1946, 1945, 1944, 1942, 1940, 1939, 1938, 1937, 1936, 1935, 1934, 1933, 1932, 1931, 1930, 1929, 1928, 1927, 1926, 1925, 1924, 1923, 1921, 1920

FINDINGS

Address Researched	Address Not Identified in Research Source
10801 S PRAIRIE AVE	2014, 2010, 2006, 2004, 2003, 1999, 1996, 1992, 1991, 1986, 1985, 1981, 1980, 1972, 1970, 1969, 1967, 1966, 1965, 1964, 1963, 1962, 1961, 1960, 1958, 1957, 1956, 1955, 1952, 1951, 1949, 1948, 1947, 1945, 1944, 1942, 1940, 1939, 1938, 1937, 1936, 1935, 1934, 1933, 1932, 1931, 1930, 1929, 1928, 1927, 1926, 1925, 1924, 1923, 1921, 1920
10801 S Prairie Ave	2014, 2006, 2004, 2003, 2001, 2000, 1999, 1996, 1995, 1992, 1991, 1990, 1986, 1985, 1981, 1980, 1976, 1975, 1972, 1971, 1970, 1969, 1967, 1966, 1965, 1964, 1963, 1962, 1961, 1960, 1958, 1957, 1956, 1955, 1954, 1952, 1951, 1950, 1949, 1948, 1947, 1946, 1945, 1944, 1942, 1940, 1939, 1938, 1937, 1936, 1935, 1934, 1933, 1932, 1931, 1930, 1929, 1928, 1927, 1926, 1925, 1924, 1923, 1921, 1920
10801 S Prairie Ave	2014, 2006, 2004, 2003, 2001, 2000, 1999, 1996, 1995, 1992, 1991, 1990, 1986, 1985, 1981, 1980, 1976, 1975, 1972, 1971, 1970, 1969, 1967, 1966, 1965, 1964, 1963, 1962, 1961, 1960, 1958, 1957, 1956, 1955, 1954, 1952, 1951, 1950, 1949, 1948, 1947, 1946, 1945, 1944, 1942, 1940, 1939, 1938, 1937, 1936, 1935, 1934, 1933, 1932, 1931, 1930, 1929, 1928, 1927, 1926, 1925, 1924, 1923, 1921, 1920
10802 DOTY AVE	2014, 2010, 2006, 2004, 2003, 2000, 1999, 1996, 1995, 1992, 1991, 1986, 1985, 1981, 1980, 1976, 1975, 1972, 1971, 1970, 1969, 1967, 1966, 1965, 1963, 1962, 1961, 1958, 1956, 1955, 1954, 1952, 1951, 1950, 1949, 1948, 1947, 1946, 1945, 1944, 1942, 1940, 1939, 1938, 1937, 1936, 1935, 1934, 1933, 1932, 1931, 1930, 1929, 1928, 1927, 1926, 1925, 1924, 1923, 1921, 1920
10802 FREEMAN AVE	2014, 2010, 2006, 2004, 2003, 2001, 2000, 1999, 1996, 1995, 1992, 1991, 1990, 1986, 1985, 1981, 1980, 1976, 1975, 1972, 1971, 1970, 1969, 1967, 1966, 1965, 1964, 1963, 1962, 1961, 1958, 1957, 1956, 1955, 1954, 1952, 1951, 1950, 1949, 1948, 1947, 1946, 1945, 1944, 1942, 1940, 1939, 1938, 1937, 1936, 1935, 1934, 1933, 1932, 1931, 1930, 1929, 1928, 1927, 1926, 1925, 1924, 1923, 1921, 1920
10802 S FREEMAN AVE	2014, 2010, 2006, 2004, 2003, 2000, 1999, 1996, 1995, 1992, 1991, 1990, 1986, 1985, 1981, 1980, 1976, 1972, 1971, 1969, 1967, 1966, 1965, 1964, 1963, 1962, 1961, 1960, 1958, 1957, 1956, 1955, 1954, 1952, 1951, 1950, 1949, 1948, 1947, 1946, 1945, 1944, 1942, 1940, 1939, 1938, 1937, 1936, 1935, 1934, 1933, 1932, 1931, 1930, 1929, 1928, 1927, 1926, 1925, 1924, 1923, 1921, 1920
10802 S OSAGE AVE	2014, 2010, 2006, 2004, 2003, 2000, 1999, 1996, 1995, 1992, 1991, 1990, 1986, 1985, 1981, 1980, 1976, 1975, 1972, 1971, 1970, 1969, 1967, 1966, 1965, 1964, 1963, 1962, 1961, 1960, 1958, 1957, 1956, 1955, 1954, 1952, 1951, 1950, 1949, 1948, 1947, 1946, 1945, 1944, 1942, 1940, 1939, 1938, 1937, 1936, 1935, 1934, 1933, 1932, 1931, 1930, 1929, 1928, 1927, 1926, 1925, 1924, 1923, 1921, 1920
10803 DOTY AVE	2014, 2010, 2006, 2004, 2003, 2000, 1999, 1996, 1995, 1992, 1991, 1990, 1986, 1985, 1981, 1980, 1976, 1972, 1971, 1970, 1969, 1967, 1966, 1965, 1964, 1963, 1962, 1961, 1958, 1957, 1956, 1955, 1952, 1951, 1949, 1948, 1947, 1945, 1944, 1942, 1940, 1939, 1938, 1937, 1936, 1935, 1934, 1933, 1932, 1931, 1930, 1929, 1928, 1927, 1926, 1925, 1924, 1923, 1921, 1920
10803 S FREEMAN AVE	2014, 2010, 2006, 2004, 2003, 2000, 1999, 1996, 1995, 1992, 1991, 1990, 1986, 1985, 1981, 1980, 1976, 1975, 1972, 1971, 1970, 1969, 1967, 1966, 1965, 1964, 1963, 1962, 1961, 1960, 1958, 1957, 1956, 1955, 1954, 1952, 1951, 1950, 1949, 1948, 1947, 1946, 1945, 1944, 1942, 1940, 1939, 1938, 1937, 1936, 1935, 1934, 1933, 1932, 1931, 1930, 1929, 1928, 1927, 1926, 1925, 1924, 1923, 1921, 1920
10805 DOTY AVE	2014, 2010, 2006, 2004, 2003, 2000, 1999, 1996, 1995, 1992, 1991, 1990, 1986, 1985, 1981, 1976, 1975, 1972, 1971, 1969, 1967, 1966, 1964, 1963, 1962, 1961, 1958, 1956, 1955, 1954, 1952, 1951, 1950, 1949, 1948, 1947, 1946, 1945, 1944, 1942, 1940, 1939, 1938, 1937, 1936, 1935, 1934, 1933, 1932, 1931, 1930, 1929, 1928, 1927, 1926, 1925, 1924, 1923, 1921, 1920
10806 DOTY AVE	2014, 2010, 2006, 2004, 2003, 2001, 2000, 1999, 1996, 1995, 1992, 1991, 1990, 1986, 1985, 1981, 1980, 1976, 1975, 1972, 1971, 1970, 1969, 1967, 1966, 1963, 1962, 1961, 1958, 1957, 1956, 1955, 1954, 1952, 1951, 1950, 1949, 1948, 1947, 1946, 1945, 1944, 1942, 1940, 1939, 1938, 1937, 1936, 1935, 1934, 1933, 1932, 1931, 1930, 1929, 1928, 1927, 1926, 1925, 1924, 1923, 1921, 1920

FINDINGS

Address Researched	Address Not Identified in Research Source
10806 FREEMAN AVE	2014, 2010, 2006, 2004, 2003, 2001, 2000, 1999, 1996, 1995, 1992, 1991, 1990, 1986, 1985, 1981, 1980, 1976, 1975, 1972, 1971, 1970, 1969, 1967, 1966, 1965, 1964, 1963, 1962, 1961, 1958, 1957, 1956, 1955, 1954, 1952, 1951, 1950, 1949, 1948, 1947, 1946, 1945, 1944, 1942, 1940, 1939, 1938, 1937, 1936, 1935, 1934, 1933, 1932, 1931, 1930, 1929, 1928, 1927, 1926, 1925, 1924, 1923, 1921, 1920
10806 OSAGE AVE	2014, 2010, 2006, 2004, 2003, 2001, 2000, 1999, 1996, 1995, 1992, 1991, 1986, 1985, 1981, 1976, 1975, 1972, 1971, 1969, 1967, 1966, 1965, 1964, 1963, 1962, 1961, 1958, 1957, 1956, 1955, 1954, 1952, 1951, 1950, 1949, 1948, 1947, 1946, 1945, 1944, 1942, 1940, 1939, 1938, 1937, 1936, 1935, 1934, 1933, 1932, 1931, 1930, 1929, 1928, 1927, 1926, 1925, 1924, 1923, 1921, 1920
10806 S FREEMAN AVE	2014, 2010, 2006, 2004, 2003, 2000, 1999, 1996, 1995, 1992, 1991, 1990, 1986, 1985, 1981, 1980, 1976, 1972, 1971, 1969, 1967, 1966, 1965, 1964, 1963, 1962, 1961, 1960, 1958, 1957, 1956, 1955, 1954, 1952, 1951, 1950, 1949, 1948, 1947, 1946, 1945, 1944, 1942, 1940, 1939, 1938, 1937, 1936, 1935, 1934, 1933, 1932, 1931, 1930, 1929, 1928, 1927, 1926, 1925, 1924, 1923, 1921, 1920
10806 S OSAGE AVE	2014, 2010, 2006, 2004, 2003, 2000, 1999, 1996, 1995, 1992, 1991, 1990, 1986, 1985, 1981, 1980, 1976, 1975, 1972, 1971, 1970, 1969, 1967, 1966, 1965, 1964, 1963, 1962, 1961, 1960, 1958, 1957, 1956, 1955, 1954, 1952, 1951, 1950, 1949, 1948, 1947, 1946, 1945, 1944, 1942, 1940, 1939, 1938, 1937, 1936, 1935, 1934, 1933, 1932, 1931, 1930, 1929, 1928, 1927, 1926, 1925, 1924, 1923, 1921, 1920
10807 DOTY AVE	2014, 2010, 2006, 2004, 2003, 2000, 1999, 1996, 1992, 1991, 1986, 1985, 1981, 1976, 1975, 1972, 1971, 1970, 1969, 1967, 1966, 1963, 1962, 1961, 1960, 1958, 1956, 1955, 1952, 1951, 1949, 1948, 1947, 1946, 1945, 1944, 1942, 1940, 1939, 1938, 1937, 1936, 1935, 1934, 1933, 1932, 1931, 1930, 1929, 1928, 1927, 1926, 1925, 1924, 1923, 1921, 1920
10808 DOTY AVE	2014, 2010, 2006, 2004, 2003, 2001, 2000, 1999, 1996, 1995, 1992, 1991, 1990, 1986, 1985, 1981, 1980, 1976, 1975, 1972, 1971, 1970, 1969, 1967, 1966, 1965, 1964, 1963, 1962, 1961, 1960, 1958, 1957, 1956, 1955, 1952, 1951, 1949, 1948, 1947, 1945, 1944, 1942, 1940, 1939, 1938, 1937, 1936, 1935, 1934, 1933, 1932, 1931, 1930, 1929, 1928, 1927, 1926, 1925, 1924, 1923, 1921, 1920
10808 S PRAIRIE AVE	2014, 2010, 2006, 2004, 2003, 1999, 1996, 1992, 1991, 1986, 1985, 1981, 1980, 1976, 1975, 1972, 1971, 1970, 1969, 1967, 1966, 1965, 1964, 1963, 1962, 1961, 1960, 1958, 1957, 1956, 1955, 1954, 1952, 1951, 1950, 1949, 1948, 1947, 1946, 1945, 1944, 1942, 1940, 1939, 1938, 1937, 1936, 1935, 1934, 1933, 1932, 1931, 1930, 1929, 1928, 1927, 1926, 1925, 1924, 1923, 1921, 1920
10810 EASTWOOD AVE	2014, 2010, 2006, 2004, 2003, 1999, 1996, 1992, 1991, 1986, 1985, 1981, 1976, 1975, 1972, 1971, 1969, 1967, 1966, 1965, 1964, 1963, 1962, 1961, 1958, 1956, 1955, 1952, 1951, 1949, 1948, 1947, 1945, 1944, 1942, 1940, 1939, 1938, 1937, 1936, 1935, 1934, 1933, 1932, 1931, 1930, 1929, 1928, 1927, 1926, 1925, 1924, 1923, 1921, 1920
10810 OSAGE AVE	2014, 2010, 2006, 2004, 2003, 2001, 2000, 1999, 1996, 1995, 1992, 1991, 1990, 1986, 1985, 1981, 1980, 1976, 1972, 1971, 1969, 1967, 1966, 1965, 1964, 1963, 1962, 1961, 1958, 1957, 1956, 1955, 1952, 1951, 1949, 1948, 1947, 1945, 1944, 1942, 1940, 1939, 1938, 1937, 1936, 1935, 1934, 1933, 1932, 1931, 1930, 1929, 1928, 1927, 1926, 1925, 1924, 1923, 1921, 1920
10810 S OSAGE AVE	2014, 2010, 2006, 2004, 2003, 2000, 1999, 1996, 1995, 1992, 1991, 1990, 1986, 1985, 1981, 1980, 1976, 1975, 1972, 1971, 1970, 1969, 1967, 1966, 1965, 1964, 1963, 1962, 1961, 1960, 1958, 1957, 1956, 1955, 1954, 1952, 1951, 1950, 1949, 1948, 1947, 1946, 1945, 1944, 1942, 1940, 1939, 1938, 1937, 1936, 1935, 1934, 1933, 1932, 1931, 1930, 1929, 1928, 1927, 1926, 1925, 1924, 1923, 1921, 1920
10811 EASTWOOD AVE	2014, 2010, 2006, 2004, 2003, 2000, 1999, 1996, 1995, 1992, 1991, 1990, 1986, 1985, 1981, 1980, 1976, 1972, 1971, 1970, 1969, 1967, 1966, 1965, 1964, 1963, 1962, 1961, 1958, 1957, 1956, 1955, 1954, 1952, 1951, 1949, 1948, 1947, 1945, 1944, 1942, 1939, 1938, 1937, 1936, 1935, 1934, 1933, 1932, 1931, 1930, 1929, 1928, 1927, 1926, 1925, 1924, 1923, 1921, 1920

FINDINGS

Address Researched	Address Not Identified in Research Source
10811 OSAGE AVE	2014, 2010, 2006, 2004, 2003, 2001, 2000, 1999, 1996, 1995, 1992, 1991, 1986, 1985, 1981, 1980, 1976, 1975, 1972, 1971, 1969, 1967, 1966, 1965, 1964, 1963, 1962, 1961, 1958, 1957, 1956, 1955, 1954, 1952, 1951, 1950, 1949, 1948, 1947, 1946, 1945, 1944, 1942, 1940, 1939, 1938, 1937, 1936, 1935, 1934, 1933, 1932, 1931, 1930, 1929, 1928, 1927, 1926, 1925, 1924, 1923, 1921, 1920
10811 S OSAGE AVE	2014, 2010, 2006, 2004, 2003, 2000, 1999, 1996, 1995, 1992, 1991, 1990, 1986, 1985, 1981, 1980, 1976, 1975, 1972, 1971, 1970, 1969, 1967, 1966, 1965, 1964, 1963, 1962, 1961, 1960, 1958, 1957, 1956, 1955, 1954, 1952, 1951, 1950, 1949, 1948, 1947, 1946, 1945, 1944, 1942, 1940, 1939, 1938, 1937, 1936, 1935, 1934, 1933, 1932, 1931, 1930, 1929, 1928, 1927, 1926, 1925, 1924, 1923, 1921, 1920
10813 DOTY AVE	2014, 2010, 2006, 2004, 2003, 2000, 1999, 1996, 1995, 1992, 1991, 1986, 1985, 1981, 1976, 1975, 1972, 1971, 1969, 1967, 1966, 1965, 1964, 1963, 1962, 1961, 1958, 1957, 1956, 1955, 1954, 1952, 1951, 1950, 1949, 1948, 1947, 1946, 1945, 1944, 1942, 1940, 1939, 1938, 1937, 1936, 1935, 1934, 1933, 1932, 1931, 1930, 1929, 1928, 1927, 1926, 1925, 1924, 1923, 1921, 1920
10813 EASTWOOD AVE	2014, 2010, 2006, 2004, 2003, 2000, 1999, 1996, 1995, 1992, 1991, 1990, 1986, 1985, 1981, 1976, 1972, 1971, 1970, 1969, 1967, 1966, 1965, 1964, 1963, 1962, 1961, 1958, 1957, 1956, 1955, 1954, 1952, 1951, 1950, 1949, 1948, 1947, 1946, 1945, 1944, 1942, 1940, 1939, 1938, 1937, 1936, 1935, 1934, 1933, 1932, 1931, 1930, 1929, 1928, 1927, 1926, 1925, 1924, 1923, 1921, 1920
10813 OSAGE AVE	2014, 2010, 2006, 2004, 2003, 2001, 1999, 1996, 1995, 1992, 1991, 1986, 1985, 1981, 1980, 1976, 1972, 1971, 1969, 1967, 1966, 1965, 1964, 1963, 1962, 1961, 1958, 1957, 1956, 1955, 1954, 1952, 1951, 1950, 1949, 1948, 1947, 1946, 1945, 1944, 1942, 1940, 1939, 1938, 1937, 1936, 1935, 1934, 1933, 1932, 1931, 1930, 1929, 1928, 1927, 1926, 1925, 1924, 1923, 1921, 1920
10813 S FREEMAN AVE	2014, 2010, 2006, 2004, 2003, 2000, 1999, 1996, 1995, 1992, 1991, 1990, 1986, 1985, 1981, 1980, 1976, 1975, 1972, 1971, 1970, 1969, 1967, 1966, 1965, 1964, 1963, 1962, 1961, 1960, 1958, 1957, 1956, 1955, 1954, 1952, 1951, 1950, 1949, 1948, 1947, 1946, 1945, 1944, 1942, 1940, 1939, 1938, 1937, 1936, 1935, 1934, 1933, 1932, 1931, 1930, 1929, 1928, 1927, 1926, 1925, 1924, 1923, 1921, 1920
10813 S OSAGE AVE	2014, 2010, 2006, 2004, 2003, 2000, 1999, 1996, 1995, 1992, 1991, 1990, 1986, 1985, 1981, 1980, 1976, 1975, 1972, 1971, 1970, 1969, 1967, 1966, 1965, 1964, 1963, 1962, 1961, 1960, 1958, 1957, 1956, 1955, 1954, 1952, 1951, 1950, 1949, 1948, 1947, 1946, 1945, 1944, 1942, 1940, 1939, 1938, 1937, 1936, 1935, 1934, 1933, 1932, 1931, 1930, 1929, 1928, 1927, 1926, 1925, 1924, 1923, 1921, 1920
10814 DOTY AVE	2014, 2010, 2006, 2004, 2003, 2000, 1999, 1996, 1995, 1992, 1991, 1990, 1986, 1985, 1981, 1980, 1976, 1972, 1971, 1969, 1967, 1966, 1963, 1962, 1961, 1958, 1956, 1955, 1952, 1951, 1949, 1948, 1947, 1946, 1945, 1944, 1942, 1940, 1939, 1938, 1937, 1936, 1935, 1934, 1933, 1932, 1931, 1930, 1929, 1928, 1927, 1926, 1925, 1924, 1923, 1921, 1920
10814 S FREEMAN AVE	2014, 2010, 2006, 2004, 2003, 2000, 1999, 1996, 1995, 1992, 1991, 1990, 1986, 1985, 1981, 1976, 1975, 1972, 1971, 1970, 1969, 1967, 1966, 1965, 1964, 1963, 1962, 1961, 1960, 1958, 1957, 1956, 1955, 1954, 1952, 1951, 1950, 1949, 1948, 1947, 1946, 1945, 1944, 1942, 1940, 1939, 1938, 1937, 1936, 1935, 1934, 1933, 1932, 1931, 1930, 1929, 1928, 1927, 1926, 1925, 1924, 1923, 1921, 1920
10815 DOTY AVE	2014, 2010, 2006, 2004, 2003, 2000, 1999, 1996, 1995, 1992, 1991, 1986, 1985, 1981, 1980, 1976, 1975, 1972, 1971, 1970, 1969, 1967, 1966, 1964, 1963, 1962, 1961, 1958, 1956, 1955, 1954, 1952, 1951, 1950, 1949, 1948, 1947, 1946, 1945, 1944, 1942, 1940, 1939, 1938, 1937, 1936, 1935, 1934, 1933, 1932, 1931, 1930, 1929, 1928, 1927, 1926, 1925, 1924, 1923, 1921, 1920
10815 EASTWOOD AVE	2014, 2010, 2006, 2004, 2003, 2001, 2000, 1999, 1996, 1995, 1992, 1991, 1990, 1986, 1985, 1981, 1980, 1976, 1975, 1972, 1971, 1969, 1967, 1966, 1965, 1964, 1963, 1962, 1961, 1958, 1957, 1956, 1955, 1954, 1952, 1951, 1950, 1949, 1948, 1947, 1946, 1945, 1944, 1942, 1940, 1939, 1938, 1937, 1936, 1935, 1934, 1933, 1932, 1931, 1930, 1929, 1928, 1927, 1926, 1925, 1924, 1923, 1921, 1920

FINDINGS

Address Researched	Address Not Identified in Research Source
10815 FREEMAN AVE	2014, 2010, 2006, 2004, 2003, 2001, 2000, 1999, 1996, 1995, 1992, 1991, 1990, 1986, 1985, 1981, 1980, 1976, 1975, 1972, 1971, 1970, 1969, 1967, 1966, 1965, 1964, 1963, 1962, 1961, 1958, 1957, 1956, 1955, 1954, 1952, 1951, 1950, 1949, 1948, 1947, 1946, 1945, 1944, 1942, 1940, 1939, 1938, 1937, 1936, 1935, 1934, 1933, 1932, 1931, 1930, 1929, 1928, 1927, 1926, 1925, 1924, 1923, 1921, 1920
10815 S FREEMAN AVE	2014, 2010, 2006, 2004, 2003, 2001, 2000, 1999, 1996, 1992, 1991, 1986, 1985, 1981, 1976, 1972, 1971, 1969, 1967, 1966, 1965, 1964, 1963, 1962, 1961, 1960, 1958, 1957, 1956, 1955, 1954, 1952, 1951, 1950, 1949, 1948, 1947, 1946, 1945, 1944, 1942, 1940, 1939, 1938, 1937, 1936, 1935, 1934, 1933, 1932, 1931, 1930, 1929, 1928, 1927, 1926, 1925, 1924, 1923, 1921, 1920
10816 EASTWOOD AVE	2014, 2010, 2006, 2004, 2003, 2000, 1999, 1996, 1995, 1992, 1991, 1990, 1986, 1985, 1981, 1980, 1976, 1975, 1972, 1971, 1969, 1967, 1966, 1965, 1964, 1963, 1962, 1961, 1958, 1957, 1956, 1955, 1954, 1952, 1951, 1949, 1948, 1947, 1945, 1944, 1942, 1940, 1939, 1938, 1937, 1936, 1935, 1934, 1933, 1932, 1931, 1930, 1929, 1928, 1927, 1926, 1925, 1924, 1923, 1921, 1920
10816 FREEMAN AVE	2014, 2010, 2006, 2004, 2003, 2001, 2000, 1999, 1996, 1995, 1992, 1991, 1990, 1986, 1985, 1981, 1980, 1976, 1975, 1972, 1971, 1970, 1969, 1967, 1966, 1965, 1964, 1963, 1962, 1961, 1958, 1957, 1956, 1955, 1954, 1952, 1951, 1950, 1949, 1948, 1947, 1946, 1945, 1944, 1942, 1940, 1939, 1938, 1937, 1936, 1935, 1934, 1933, 1932, 1931, 1930, 1929, 1928, 1927, 1926, 1925, 1924, 1923, 1921, 1920
10816 S FREEMAN AVE	2014, 2010, 2006, 2004, 2003, 1999, 1996, 1995, 1992, 1991, 1990, 1986, 1985, 1981, 1976, 1975, 1972, 1971, 1970, 1969, 1967, 1966, 1965, 1964, 1963, 1962, 1961, 1960, 1958, 1957, 1956, 1955, 1954, 1952, 1951, 1950, 1949, 1948, 1947, 1946, 1945, 1944, 1942, 1940, 1939, 1938, 1937, 1936, 1935, 1934, 1933, 1932, 1931, 1930, 1929, 1928, 1927, 1926, 1925, 1924, 1923, 1921, 1920
10817 DOTY AVE	2014, 2010, 2006, 2004, 2003, 2000, 1999, 1996, 1995, 1992, 1991, 1990, 1986, 1985, 1981, 1980, 1976, 1975, 1972, 1971, 1970, 1969, 1967, 1966, 1963, 1962, 1961, 1958, 1956, 1955, 1954, 1952, 1951, 1950, 1949, 1948, 1947, 1946, 1945, 1944, 1942, 1940, 1939, 1938, 1937, 1936, 1935, 1934, 1933, 1932, 1931, 1930, 1929, 1928, 1927, 1926, 1925, 1924, 1923, 1921, 1920
10817 FREEMAN AVE	2014, 2010, 2006, 2004, 2003, 2001, 2000, 1999, 1996, 1995, 1992, 1991, 1990, 1986, 1985, 1981, 1980, 1976, 1975, 1972, 1971, 1970, 1969, 1967, 1966, 1965, 1964, 1963, 1962, 1961, 1958, 1957, 1956, 1955, 1954, 1952, 1951, 1950, 1949, 1948, 1947, 1946, 1945, 1944, 1942, 1940, 1939, 1938, 1937, 1936, 1935, 1934, 1933, 1932, 1931, 1930, 1929, 1928, 1927, 1926, 1925, 1924, 1923, 1921, 1920
10817 PRAIRIE AVE	2014, 2010, 2006, 2004, 2003, 2001, 2000, 1999, 1996, 1995, 1992, 1991, 1990, 1986, 1985, 1981, 1980, 1976, 1975, 1972, 1971, 1970, 1969, 1967, 1966, 1965, 1964, 1963, 1962, 1961, 1960, 1958, 1957, 1956, 1955, 1954, 1952, 1951, 1949, 1948, 1947, 1946, 1945, 1944, 1942, 1940, 1939, 1938, 1937, 1936, 1935, 1934, 1933, 1932, 1931, 1930, 1929, 1928, 1927, 1926, 1925, 1924, 1923, 1921, 1920
10817 S FREEMAN AVE	2014, 2010, 2006, 2004, 2003, 1999, 1996, 1995, 1992, 1991, 1986, 1985, 1981, 1976, 1972, 1971, 1969, 1967, 1966, 1965, 1964, 1963, 1962, 1961, 1960, 1958, 1957, 1956, 1955, 1954, 1952, 1951, 1950, 1949, 1948, 1947, 1946, 1945, 1944, 1942, 1940, 1939, 1938, 1937, 1936, 1935, 1934, 1933, 1932, 1931, 1930, 1929, 1928, 1927, 1926, 1925, 1924, 1923, 1921, 1920
10817/ S FREEMAN AVE	2014, 2010, 2006, 2004, 2003, 2000, 1999, 1996, 1995, 1992, 1991, 1990, 1986, 1985, 1981, 1980, 1976, 1975, 1972, 1971, 1970, 1969, 1967, 1966, 1965, 1964, 1963, 1962, 1961, 1960, 1958, 1957, 1956, 1955, 1954, 1952, 1951, 1950, 1949, 1948, 1947, 1946, 1945, 1944, 1942, 1940, 1939, 1938, 1937, 1936, 1935, 1934, 1933, 1932, 1931, 1930, 1929, 1928, 1927, 1926, 1925, 1924, 1923, 1921, 1920
10818 PRAIRIE AVE	2014, 2010, 2006, 2004, 2003, 2001, 2000, 1999, 1996, 1995, 1992, 1991, 1990, 1986, 1985, 1981, 1980, 1976, 1975, 1972, 1971, 1970, 1969, 1967, 1966, 1964, 1963, 1962, 1961, 1960, 1958, 1957, 1956, 1955, 1954, 1952, 1951, 1950, 1949, 1948, 1947, 1946, 1945, 1944, 1942, 1940, 1939, 1938, 1937, 1936, 1935, 1934, 1933, 1932, 1931, 1930, 1929, 1928, 1927, 1926, 1925, 1924, 1923, 1921, 1920

FINDINGS

Address Researched	Address Not Identified in Research Source
10818 PRAIRIE AVE S	2014, 2010, 2006, 2004, 2003, 2001, 2000, 1999, 1996, 1995, 1992, 1991, 1990, 1986, 1985, 1981, 1980, 1976, 1975, 1972, 1971, 1969, 1967, 1966, 1965, 1964, 1963, 1962, 1961, 1960, 1958, 1957, 1956, 1955, 1954, 1952, 1951, 1950, 1949, 1948, 1947, 1946, 1945, 1944, 1942, 1940, 1939, 1938, 1937, 1936, 1935, 1934, 1933, 1932, 1931, 1930, 1929, 1928, 1927, 1926, 1925, 1924, 1923, 1921, 1920
10818 S PRAIRIE AVE	2014, 2010, 2006, 2004, 2003, 1999, 1996, 1992, 1991, 1986, 1985, 1981, 1980, 1972, 1971, 1970, 1969, 1967, 1966, 1965, 1964, 1963, 1962, 1961, 1960, 1958, 1957, 1956, 1955, 1954, 1952, 1951, 1950, 1949, 1948, 1947, 1946, 1945, 1944, 1942, 1940, 1939, 1938, 1937, 1936, 1935, 1934, 1933, 1932, 1931, 1930, 1929, 1928, 1927, 1926, 1925, 1924, 1923, 1921, 1920
10819 DOTY AVE	2014, 2010, 2006, 2004, 2003, 2000, 1999, 1996, 1995, 1992, 1991, 1990, 1986, 1985, 1981, 1976, 1975, 1972, 1971, 1969, 1967, 1966, 1963, 1962, 1961, 1960, 1958, 1956, 1955, 1954, 1952, 1951, 1950, 1949, 1948, 1947, 1946, 1945, 1944, 1942, 1940, 1939, 1938, 1937, 1936, 1935, 1934, 1933, 1932, 1931, 1930, 1929, 1928, 1927, 1926, 1925, 1924, 1923, 1921, 1920
10819 EASTWOOD AVE	2014, 2010, 2006, 2004, 2003, 1999, 1996, 1992, 1991, 1990, 1986, 1985, 1981, 1980, 1976, 1975, 1972, 1971, 1969, 1967, 1966, 1965, 1964, 1963, 1962, 1961, 1958, 1957, 1956, 1955, 1954, 1952, 1951, 1950, 1949, 1948, 1947, 1946, 1945, 1944, 1942, 1940, 1939, 1938, 1937, 1936, 1935, 1934, 1933, 1932, 1931, 1930, 1929, 1928, 1927, 1926, 1925, 1924, 1923, 1921, 1920
10819 S FREEMAN AVE	2014, 2010, 2006, 2004, 2003, 1999, 1996, 1995, 1992, 1991, 1986, 1985, 1981, 1976, 1972, 1971, 1969, 1967, 1966, 1965, 1964, 1963, 1962, 1961, 1960, 1958, 1957, 1956, 1955, 1954, 1952, 1951, 1950, 1949, 1948, 1947, 1946, 1945, 1944, 1942, 1940, 1939, 1938, 1937, 1936, 1935, 1934, 1933, 1932, 1931, 1930, 1929, 1928, 1927, 1926, 1925, 1924, 1923, 1921, 1920
10820 1/2 FREEMAN AVE	2014, 2010, 2006, 2004, 2003, 2001, 2000, 1999, 1996, 1995, 1992, 1991, 1990, 1986, 1985, 1981, 1980, 1976, 1975, 1972, 1971, 1970, 1969, 1967, 1966, 1965, 1964, 1963, 1962, 1961, 1960, 1958, 1957, 1956, 1955, 1952, 1951, 1949, 1948, 1947, 1946, 1945, 1944, 1942, 1940, 1939, 1938, 1937, 1936, 1935, 1934, 1933, 1932, 1931, 1930, 1929, 1928, 1927, 1926, 1925, 1924, 1923, 1921, 1920
10820 S FREEMAN AVE	2014, 2010, 2006, 2004, 2003, 1999, 1996, 1992, 1991, 1990, 1986, 1985, 1981, 1976, 1972, 1971, 1969, 1967, 1966, 1965, 1964, 1963, 1962, 1961, 1960, 1958, 1957, 1956, 1955, 1954, 1952, 1951, 1950, 1949, 1948, 1947, 1946, 1945, 1944, 1942, 1940, 1939, 1938, 1937, 1936, 1935, 1934, 1933, 1932, 1931, 1930, 1929, 1928, 1927, 1926, 1925, 1924, 1923, 1921, 1920
10821 DOTY AVE	2014, 2010, 2006, 2004, 2003, 2001, 2000, 1999, 1996, 1992, 1991, 1986, 1985, 1981, 1976, 1975, 1972, 1971, 1970, 1969, 1967, 1966, 1963, 1962, 1961, 1958, 1956, 1955, 1954, 1952, 1951, 1950, 1949, 1948, 1947, 1946, 1945, 1944, 1942, 1940, 1939, 1938, 1937, 1936, 1935, 1934, 1933, 1932, 1931, 1930, 1929, 1928, 1927, 1926, 1925, 1924, 1923, 1921, 1920
10821 EASTWOOD AVE	2014, 2010, 2006, 2004, 2003, 2000, 1999, 1996, 1995, 1992, 1991, 1990, 1986, 1985, 1981, 1980, 1976, 1972, 1971, 1969, 1967, 1966, 1965, 1964, 1963, 1962, 1961, 1958, 1957, 1956, 1955, 1954, 1952, 1951, 1950, 1949, 1948, 1947, 1946, 1945, 1944, 1942, 1940, 1939, 1938, 1937, 1936, 1935, 1934, 1933, 1932, 1931, 1930, 1929, 1928, 1927, 1926, 1925, 1924, 1923, 1921, 1920
10821 FREEMAN AVE	2014, 2010, 2006, 2004, 2003, 2001, 2000, 1999, 1996, 1995, 1992, 1991, 1990, 1986, 1985, 1981, 1980, 1976, 1975, 1972, 1971, 1970, 1969, 1967, 1966, 1965, 1963, 1962, 1961, 1958, 1956, 1955, 1952, 1951, 1949, 1948, 1947, 1946, 1945, 1944, 1942, 1940, 1939, 1938, 1937, 1936, 1935, 1934, 1933, 1932, 1931, 1930, 1929, 1928, 1927, 1926, 1925, 1924, 1923, 1921, 1920
10821 S FREEMAN AVE	2014, 2010, 2006, 2004, 2003, 2000, 1999, 1996, 1995, 1992, 1991, 1986, 1985, 1981, 1980, 1976, 1972, 1971, 1969, 1967, 1966, 1965, 1964, 1963, 1962, 1961, 1960, 1958, 1957, 1956, 1955, 1954, 1952, 1951, 1950, 1949, 1948, 1947, 1946, 1945, 1944, 1942, 1940, 1939, 1938, 1937, 1936, 1935, 1934, 1933, 1932, 1931, 1930, 1929, 1928, 1927, 1926, 1925, 1924, 1923, 1921, 1920

FINDINGS

Address Researched	Address Not Identified in Research Source
3801 W 106TH ST	2014, 2010, 2006, 2004, 2003, 2000, 1999, 1996, 1992, 1991, 1986, 1985, 1981, 1975, 1972, 1971, 1969, 1967, 1966, 1965, 1963, 1962, 1961, 1958, 1956, 1955, 1954, 1952, 1951, 1949, 1948, 1947, 1946, 1945, 1944, 1942, 1940, 1939, 1938, 1937, 1936, 1935, 1934, 1933, 1932, 1931, 1930, 1929, 1928, 1927, 1926, 1925, 1924, 1923, 1921, 1920
3801 W 108TH	2014, 2010, 2006, 2004, 2003, 2001, 2000, 1999, 1996, 1995, 1992, 1991, 1986, 1985, 1981, 1980, 1976, 1975, 1972, 1971, 1970, 1969, 1967, 1966, 1965, 1964, 1963, 1962, 1961, 1960, 1958, 1957, 1956, 1955, 1954, 1952, 1951, 1950, 1949, 1948, 1947, 1946, 1945, 1944, 1942, 1940, 1939, 1938, 1937, 1936, 1935, 1934, 1933, 1932, 1931, 1930, 1929, 1928, 1927, 1926, 1925, 1924, 1923, 1921, 1920
3801 W 108TH ST	2014, 2010, 2006, 2004, 2003, 2000, 1999, 1996, 1995, 1992, 1991, 1986, 1985, 1981, 1976, 1975, 1972, 1971, 1969, 1967, 1966, 1965, 1964, 1963, 1962, 1961, 1958, 1957, 1956, 1955, 1954, 1952, 1951, 1949, 1948, 1947, 1946, 1945, 1944, 1942, 1940, 1939, 1938, 1937, 1936, 1935, 1934, 1933, 1932, 1931, 1930, 1929, 1928, 1927, 1926, 1925, 1924, 1923, 1921, 1920
3802 106TH ST W	2014, 2010, 2006, 2004, 2003, 2001, 2000, 1999, 1996, 1995, 1992, 1991, 1990, 1986, 1985, 1981, 1980, 1976, 1975, 1972, 1971, 1970, 1969, 1967, 1966, 1964, 1963, 1962, 1961, 1960, 1958, 1957, 1956, 1955, 1954, 1952, 1951, 1950, 1949, 1948, 1947, 1946, 1945, 1944, 1942, 1940, 1939, 1938, 1937, 1936, 1935, 1934, 1933, 1932, 1931, 1930, 1929, 1928, 1927, 1926, 1925, 1924, 1923, 1921, 1920
3802 107TH ST W	2014, 2010, 2006, 2004, 2003, 2001, 2000, 1999, 1996, 1995, 1992, 1991, 1990, 1986, 1985, 1981, 1980, 1976, 1975, 1972, 1971, 1970, 1969, 1967, 1966, 1964, 1963, 1962, 1961, 1960, 1958, 1957, 1956, 1955, 1954, 1952, 1951, 1950, 1949, 1948, 1947, 1946, 1945, 1944, 1942, 1940, 1939, 1938, 1937, 1936, 1935, 1934, 1933, 1932, 1931, 1930, 1929, 1928, 1927, 1926, 1925, 1924, 1923, 1921, 1920
3802 W 106TH ST	2014, 2010, 2006, 2004, 2003, 2000, 1999, 1996, 1995, 1992, 1991, 1986, 1985, 1981, 1976, 1972, 1971, 1969, 1967, 1966, 1965, 1963, 1962, 1961, 1960, 1958, 1956, 1955, 1954, 1952, 1951, 1950, 1949, 1948, 1947, 1946, 1945, 1944, 1942, 1940, 1939, 1938, 1937, 1936, 1935, 1934, 1933, 1932, 1931, 1930, 1929, 1928, 1927, 1926, 1925, 1924, 1923, 1921, 1920
3802 W 107TH ST	2014, 2010, 2006, 2004, 2003, 2000, 1999, 1996, 1995, 1992, 1991, 1990, 1986, 1985, 1981, 1980, 1976, 1975, 1972, 1971, 1970, 1969, 1967, 1966, 1965, 1964, 1963, 1962, 1961, 1960, 1958, 1957, 1956, 1955, 1952, 1951, 1949, 1948, 1947, 1946, 1945, 1944, 1942, 1940, 1939, 1938, 1937, 1936, 1935, 1934, 1933, 1932, 1931, 1930, 1929, 1928, 1927, 1926, 1925, 1924, 1923, 1921, 1920
3803 107TH ST W	2014, 2010, 2006, 2004, 2003, 2001, 2000, 1999, 1996, 1995, 1992, 1991, 1990, 1986, 1985, 1981, 1980, 1976, 1975, 1972, 1971, 1970, 1969, 1967, 1966, 1964, 1963, 1962, 1961, 1960, 1958, 1957, 1956, 1955, 1954, 1952, 1951, 1950, 1949, 1948, 1947, 1946, 1945, 1944, 1942, 1940, 1939, 1938, 1937, 1936, 1935, 1934, 1933, 1932, 1931, 1930, 1929, 1928, 1927, 1926, 1925, 1924, 1923, 1921, 1920
3803 108TH ST W	2014, 2010, 2006, 2004, 2003, 2001, 2000, 1999, 1996, 1995, 1992, 1991, 1990, 1986, 1985, 1981, 1980, 1976, 1975, 1972, 1971, 1970, 1969, 1967, 1966, 1964, 1963, 1962, 1961, 1960, 1958, 1957, 1956, 1955, 1954, 1952, 1951, 1950, 1949, 1948, 1947, 1946, 1945, 1944, 1942, 1940, 1939, 1938, 1937, 1936, 1935, 1934, 1933, 1932, 1931, 1930, 1929, 1928, 1927, 1926, 1925, 1924, 1923, 1921, 1920
3803 W 107TH ST	2014, 2010, 2006, 2004, 2003, 2001, 1999, 1996, 1992, 1991, 1986, 1985, 1981, 1976, 1972, 1971, 1970, 1969, 1967, 1966, 1965, 1963, 1962, 1961, 1958, 1956, 1955, 1952, 1951, 1949, 1948, 1947, 1945, 1944, 1942, 1940, 1939, 1938, 1937, 1936, 1935, 1934, 1933, 1932, 1931, 1930, 1929, 1928, 1927, 1926, 1925, 1924, 1923, 1921, 1920
3803 W 108TH ST	2014, 2010, 2006, 2004, 2003, 2000, 1999, 1996, 1992, 1991, 1986, 1985, 1981, 1980, 1976, 1975, 1972, 1971, 1970, 1969, 1967, 1966, 1965, 1963, 1962, 1961, 1958, 1956, 1955, 1954, 1952, 1951, 1949, 1948, 1947, 1946, 1945, 1944, 1942, 1940, 1939, 1938, 1937, 1936, 1935, 1934, 1933, 1932, 1931, 1930, 1929, 1928, 1927, 1926, 1925, 1924, 1923, 1921, 1920

FINDINGS

Address Researched	Address Not Identified in Research Source
3804 107TH ST W	2014, 2010, 2006, 2004, 2003, 2001, 2000, 1999, 1996, 1995, 1992, 1991, 1990, 1986, 1985, 1981, 1980, 1976, 1975, 1972, 1971, 1970, 1969, 1967, 1966, 1964, 1963, 1962, 1961, 1960, 1958, 1957, 1956, 1955, 1954, 1952, 1951, 1950, 1949, 1948, 1947, 1946, 1945, 1944, 1942, 1940, 1939, 1938, 1937, 1936, 1935, 1934, 1933, 1932, 1931, 1930, 1929, 1928, 1927, 1926, 1925, 1924, 1923, 1921, 1920
3804 E CENTURY BLVD	2014, 2010, 2006, 2004, 2003, 2001, 2000, 1999, 1996, 1995, 1992, 1991, 1990, 1985, 1981, 1980, 1976, 1975, 1972, 1971, 1970, 1969, 1967, 1966, 1965, 1964, 1963, 1962, 1961, 1960, 1958, 1957, 1956, 1955, 1954, 1952, 1951, 1950, 1949, 1948, 1947, 1946, 1945, 1944, 1942, 1940, 1939, 1938, 1937, 1936, 1935, 1934, 1933, 1932, 1931, 1930, 1929, 1928, 1927, 1926, 1925, 1924, 1923, 1921, 1920
3804 W 105TH ST	2014, 2010, 2006, 2004, 2003, 2000, 1999, 1996, 1995, 1992, 1991, 1990, 1986, 1985, 1981, 1980, 1976, 1975, 1972, 1971, 1970, 1969, 1967, 1966, 1965, 1964, 1963, 1962, 1961, 1960, 1958, 1957, 1956, 1955, 1954, 1952, 1951, 1950, 1949, 1948, 1947, 1946, 1945, 1944, 1942, 1940, 1939, 1938, 1937, 1936, 1935, 1934, 1933, 1932, 1931, 1930, 1929, 1928, 1927, 1926, 1925, 1924, 1923, 1921, 1920
3804 W 106TH ST	2014, 2010, 2006, 2004, 2003, 2000, 1999, 1996, 1995, 1992, 1991, 1986, 1985, 1981, 1980, 1976, 1972, 1971, 1970, 1969, 1967, 1966, 1965, 1964, 1963, 1962, 1961, 1958, 1956, 1955, 1952, 1951, 1950, 1949, 1948, 1947, 1946, 1945, 1944, 1942, 1940, 1939, 1938, 1937, 1936, 1935, 1934, 1933, 1932, 1931, 1930, 1929, 1928, 1927, 1926, 1925, 1924, 1923, 1921, 1920
3804 W 107TH ST	2014, 2010, 2006, 2004, 2003, 2000, 1999, 1996, 1992, 1991, 1990, 1986, 1985, 1981, 1976, 1972, 1971, 1970, 1969, 1967, 1966, 1965, 1963, 1962, 1961, 1958, 1956, 1955, 1952, 1951, 1950, 1949, 1948, 1947, 1946, 1945, 1944, 1942, 1940, 1939, 1938, 1937, 1936, 1935, 1934, 1933, 1932, 1931, 1930, 1929, 1928, 1927, 1926, 1925, 1924, 1923, 1921, 1920
3804 W CENTURY BLVD	2014, 2010, 2006, 2004, 2003, 2001, 2000, 1999, 1996, 1995, 1992, 1991, 1990, 1986, 1985, 1981, 1980, 1976, 1975, 1972, 1971, 1970, 1969, 1967, 1966, 1965, 1964, 1963, 1962, 1961, 1960, 1958, 1957, 1956, 1955, 1954, 1952, 1951, 1950, 1949, 1948, 1947, 1945, 1944, 1942, 1940, 1939, 1938, 1937, 1936, 1935, 1934, 1933, 1932, 1931, 1930, 1929, 1928, 1927, 1926, 1925, 1924, 1923, 1921, 1920
3805 108TH ST W	2014, 2010, 2006, 2004, 2003, 2001, 2000, 1999, 1996, 1995, 1992, 1991, 1990, 1986, 1985, 1981, 1980, 1976, 1975, 1972, 1971, 1970, 1969, 1967, 1966, 1964, 1963, 1962, 1961, 1960, 1958, 1957, 1956, 1955, 1954, 1952, 1951, 1950, 1949, 1948, 1947, 1946, 1945, 1944, 1942, 1940, 1939, 1938, 1937, 1936, 1935, 1934, 1933, 1932, 1931, 1930, 1929, 1928, 1927, 1926, 1925, 1924, 1923, 1921, 1920
3805 W 106TH	2014, 2010, 2006, 2004, 2003, 2001, 2000, 1999, 1996, 1995, 1992, 1991, 1986, 1985, 1981, 1980, 1976, 1975, 1972, 1971, 1970, 1969, 1967, 1966, 1965, 1964, 1963, 1962, 1961, 1960, 1958, 1957, 1956, 1955, 1954, 1952, 1951, 1950, 1949, 1948, 1947, 1946, 1945, 1944, 1942, 1940, 1939, 1938, 1937, 1936, 1935, 1934, 1933, 1932, 1931, 1930, 1929, 1928, 1927, 1926, 1925, 1924, 1923, 1921, 1920
3805 W 106TH ST	2014, 2010, 2006, 2004, 2003, 2000, 1999, 1996, 1992, 1991, 1986, 1985, 1981, 1972, 1971, 1969, 1967, 1966, 1965, 1963, 1962, 1961, 1958, 1956, 1955, 1954, 1952, 1951, 1949, 1948, 1947, 1946, 1945, 1944, 1942, 1940, 1939, 1938, 1937, 1936, 1935, 1934, 1933, 1932, 1931, 1930, 1929, 1928, 1927, 1926, 1925, 1924, 1923, 1921, 1920
3805 W 107TH ST	2014, 2010, 2006, 2004, 2003, 2001, 2000, 1999, 1996, 1995, 1992, 1991, 1990, 1986, 1985, 1981, 1980, 1976, 1975, 1972, 1971, 1970, 1969, 1967, 1966, 1965, 1964, 1963, 1962, 1961, 1958, 1957, 1956, 1955, 1954, 1952, 1951, 1950, 1949, 1948, 1947, 1946, 1945, 1944, 1942, 1940, 1939, 1938, 1937, 1936, 1935, 1934, 1933, 1932, 1931, 1930, 1929, 1928, 1927, 1926, 1925, 1924, 1923, 1921, 1920
3805 W 108TH ST	2014, 2010, 2006, 2004, 2003, 2000, 1999, 1996, 1995, 1992, 1991, 1986, 1985, 1981, 1976, 1975, 1972, 1971, 1969, 1967, 1966, 1965, 1963, 1962, 1961, 1960, 1958, 1956, 1955, 1952, 1951, 1949, 1948, 1947, 1945, 1944, 1942, 1940, 1939, 1938, 1937, 1936, 1935, 1934, 1933, 1932, 1931, 1930, 1929, 1928, 1927, 1926, 1925, 1924, 1923, 1921, 1920

FINDINGS

Address Researched	Address Not Identified in Research Source
3806 102ND ST W	2014, 2010, 2006, 2004, 2003, 2001, 2000, 1999, 1996, 1995, 1992, 1991, 1990, 1986, 1985, 1981, 1980, 1976, 1975, 1972, 1971, 1970, 1969, 1967, 1966, 1964, 1963, 1962, 1961, 1960, 1958, 1957, 1956, 1955, 1954, 1952, 1951, 1950, 1949, 1948, 1947, 1946, 1945, 1944, 1942, 1940, 1939, 1938, 1937, 1936, 1935, 1934, 1933, 1932, 1931, 1930, 1929, 1928, 1927, 1926, 1925, 1924, 1923, 1921, 1920
3806 107TH ST W	2014, 2010, 2006, 2004, 2003, 2001, 2000, 1999, 1996, 1995, 1992, 1991, 1990, 1986, 1985, 1981, 1980, 1976, 1975, 1972, 1971, 1970, 1969, 1967, 1966, 1964, 1963, 1962, 1961, 1960, 1958, 1957, 1956, 1955, 1954, 1952, 1951, 1950, 1949, 1948, 1947, 1946, 1945, 1944, 1942, 1940, 1939, 1938, 1937, 1936, 1935, 1934, 1933, 1932, 1931, 1930, 1929, 1928, 1927, 1926, 1925, 1924, 1923, 1921, 1920
3806 CENTURY BLVD W	2014, 2010, 2006, 2004, 2003, 2001, 2000, 1999, 1996, 1995, 1992, 1991, 1990, 1986, 1985, 1981, 1980, 1976, 1972, 1971, 1970, 1969, 1967, 1966, 1964, 1963, 1962, 1961, 1960, 1958, 1957, 1956, 1955, 1954, 1952, 1951, 1950, 1949, 1948, 1947, 1946, 1945, 1944, 1942, 1940, 1939, 1938, 1937, 1936, 1935, 1934, 1933, 1932, 1931, 1930, 1929, 1928, 1927, 1926, 1925, 1924, 1923, 1921, 1920
3806 W 102ND ST	2014, 2010, 2006, 2004, 2003, 2000, 1999, 1996, 1995, 1992, 1991, 1990, 1986, 1985, 1981, 1980, 1976, 1975, 1972, 1971, 1969, 1967, 1966, 1965, 1963, 1962, 1961, 1958, 1957, 1956, 1955, 1952, 1951, 1949, 1948, 1947, 1945, 1944, 1942, 1940, 1939, 1938, 1937, 1936, 1935, 1934, 1933, 1932, 1931, 1930, 1929, 1928, 1927, 1926, 1925, 1924, 1923, 1921, 1920
3806 W 106TH ST	2014, 2010, 2006, 2004, 2003, 2000, 1999, 1996, 1995, 1992, 1991, 1990, 1986, 1985, 1981, 1976, 1975, 1972, 1971, 1970, 1969, 1967, 1966, 1965, 1964, 1963, 1962, 1961, 1960, 1958, 1957, 1956, 1955, 1954, 1952, 1951, 1950, 1949, 1948, 1947, 1946, 1945, 1944, 1942, 1940, 1939, 1938, 1937, 1936, 1935, 1934, 1933, 1932, 1931, 1930, 1929, 1928, 1927, 1926, 1925, 1924, 1923, 1921, 1920
3806 W 107TH ST	2014, 2010, 2006, 2004, 2003, 2000, 1999, 1996, 1995, 1992, 1991, 1990, 1986, 1985, 1981, 1980, 1976, 1975, 1972, 1971, 1970, 1969, 1967, 1966, 1965, 1964, 1963, 1962, 1961, 1960, 1958, 1956, 1955, 1952, 1951, 1949, 1948, 1947, 1945, 1944, 1942, 1940, 1939, 1938, 1937, 1936, 1935, 1934, 1933, 1932, 1931, 1930, 1929, 1928, 1927, 1926, 1925, 1924, 1923, 1921, 1920
3806 W CENTURY BLVD	2014, 2010, 2006, 2004, 2003, 2000, 1999, 1996, 1995, 1992, 1991, 1990, 1986, 1985, 1981, 1980, 1976, 1975, 1972, 1971, 1970, 1969, 1967, 1966, 1965, 1963, 1962, 1961, 1958, 1956, 1955, 1952, 1951, 1949, 1948, 1947, 1946, 1945, 1944, 1942, 1940, 1939, 1938, 1937, 1936, 1935, 1934, 1933, 1932, 1931, 1930, 1929, 1928, 1927, 1926, 1925, 1924, 1923, 1921, 1920
3807 105TH ST W	2014, 2010, 2006, 2004, 2003, 2001, 2000, 1999, 1996, 1995, 1992, 1991, 1990, 1986, 1985, 1981, 1980, 1976, 1975, 1972, 1971, 1970, 1969, 1967, 1966, 1964, 1963, 1962, 1961, 1960, 1958, 1957, 1956, 1955, 1954, 1952, 1951, 1950, 1949, 1948, 1947, 1946, 1945, 1944, 1942, 1940, 1939, 1938, 1937, 1936, 1935, 1934, 1933, 1932, 1931, 1930, 1929, 1928, 1927, 1926, 1925, 1924, 1923, 1921, 1920
3807 W 102ND ST	2014, 2010, 2006, 2004, 2003, 2000, 1999, 1996, 1995, 1992, 1991, 1990, 1986, 1985, 1981, 1976, 1975, 1972, 1971, 1970, 1969, 1967, 1966, 1965, 1964, 1963, 1962, 1961, 1960, 1958, 1957, 1956, 1955, 1954, 1952, 1951, 1949, 1948, 1947, 1946, 1945, 1944, 1942, 1940, 1939, 1938, 1937, 1936, 1935, 1934, 1933, 1932, 1931, 1930, 1929, 1928, 1927, 1926, 1925, 1924, 1923, 1921, 1920
3807 W 105TH ST	2014, 2010, 2006, 2004, 2003, 2000, 1999, 1996, 1995, 1992, 1991, 1986, 1985, 1981, 1976, 1975, 1972, 1971, 1970, 1969, 1967, 1966, 1965, 1963, 1962, 1961, 1960, 1958, 1956, 1955, 1952, 1951, 1949, 1948, 1947, 1945, 1944, 1942, 1940, 1939, 1938, 1937, 1936, 1935, 1934, 1933, 1932, 1931, 1930, 1929, 1928, 1927, 1926, 1925, 1924, 1923, 1921, 1920
3808 106TH ST W	2014, 2010, 2006, 2004, 2003, 2001, 2000, 1999, 1996, 1995, 1992, 1991, 1990, 1986, 1985, 1981, 1980, 1976, 1975, 1972, 1971, 1970, 1969, 1967, 1966, 1964, 1963, 1962, 1961, 1960, 1958, 1957, 1956, 1955, 1954, 1952, 1951, 1950, 1949, 1948, 1947, 1946, 1945, 1944, 1942, 1940, 1939, 1938, 1937, 1936, 1935, 1934, 1933, 1932, 1931, 1930, 1929, 1928, 1927, 1926, 1925, 1924, 1923, 1921, 1920

FINDINGS

Address Researched	Address Not Identified in Research Source
3808 W 105TH ST	2014, 2010, 2006, 2004, 2003, 2001, 2000, 1999, 1996, 1995, 1992, 1991, 1986, 1985, 1981, 1976, 1972, 1971, 1970, 1969, 1967, 1966, 1965, 1964, 1963, 1962, 1961, 1958, 1957, 1956, 1955, 1954, 1952, 1951, 1950, 1949, 1948, 1947, 1946, 1945, 1944, 1942, 1940, 1939, 1938, 1937, 1936, 1935, 1934, 1933, 1932, 1931, 1930, 1929, 1928, 1927, 1926, 1925, 1924, 1923, 1921, 1920
3808 W 106TH ST	2014, 2010, 2006, 2004, 2003, 2000, 1999, 1996, 1995, 1992, 1991, 1986, 1985, 1981, 1980, 1976, 1975, 1972, 1971, 1969, 1967, 1966, 1965, 1963, 1962, 1961, 1958, 1956, 1955, 1952, 1951, 1949, 1948, 1947, 1945, 1944, 1942, 1940, 1939, 1938, 1937, 1936, 1935, 1934, 1933, 1932, 1931, 1930, 1929, 1928, 1927, 1926, 1925, 1924, 1923, 1921, 1920
3808 W 107TH ST	2014, 2010, 2006, 2004, 2003, 2000, 1999, 1996, 1992, 1991, 1990, 1986, 1985, 1981, 1972, 1971, 1970, 1969, 1967, 1966, 1965, 1964, 1963, 1962, 1961, 1960, 1958, 1957, 1956, 1955, 1954, 1952, 1951, 1950, 1949, 1948, 1947, 1946, 1945, 1944, 1942, 1940, 1939, 1938, 1937, 1936, 1935, 1934, 1933, 1932, 1931, 1930, 1929, 1928, 1927, 1926, 1925, 1924, 1923, 1921, 1920
3809 108TH ST W	2014, 2010, 2006, 2004, 2003, 2001, 2000, 1999, 1996, 1995, 1992, 1991, 1990, 1986, 1985, 1981, 1980, 1976, 1975, 1972, 1971, 1970, 1969, 1967, 1966, 1964, 1963, 1962, 1961, 1960, 1958, 1957, 1956, 1955, 1954, 1952, 1951, 1950, 1949, 1948, 1947, 1946, 1945, 1944, 1942, 1940, 1939, 1938, 1937, 1936, 1935, 1934, 1933, 1932, 1931, 1930, 1929, 1928, 1927, 1926, 1925, 1924, 1923, 1921, 1920
3809 W 105TH ST	2014, 2010, 2006, 2004, 2003, 2000, 1999, 1996, 1995, 1992, 1991, 1990, 1986, 1985, 1981, 1980, 1976, 1975, 1972, 1971, 1970, 1969, 1967, 1966, 1965, 1964, 1963, 1962, 1961, 1960, 1958, 1957, 1956, 1955, 1954, 1952, 1951, 1950, 1949, 1948, 1947, 1946, 1945, 1944, 1942, 1940, 1939, 1938, 1937, 1936, 1935, 1934, 1933, 1932, 1931, 1930, 1929, 1928, 1927, 1926, 1925, 1924, 1923, 1921, 1920
3809 W 106TH ST	2014, 2010, 2006, 2004, 2003, 2000, 1999, 1996, 1995, 1992, 1991, 1990, 1986, 1985, 1981, 1980, 1976, 1975, 1972, 1971, 1970, 1969, 1967, 1966, 1965, 1964, 1963, 1962, 1961, 1958, 1956, 1955, 1952, 1951, 1949, 1948, 1947, 1945, 1944, 1942, 1940, 1939, 1938, 1937, 1936, 1935, 1934, 1933, 1932, 1931, 1930, 1929, 1928, 1927, 1926, 1925, 1924, 1923, 1921, 1920
3809 W 107TH ST	2014, 2010, 2006, 2004, 2003, 2000, 1999, 1996, 1995, 1992, 1991, 1990, 1986, 1985, 1981, 1980, 1976, 1975, 1972, 1971, 1970, 1969, 1967, 1966, 1965, 1964, 1963, 1962, 1961, 1960, 1958, 1957, 1956, 1955, 1954, 1952, 1951, 1950, 1949, 1948, 1947, 1946, 1945, 1944, 1942, 1940, 1939, 1938, 1937, 1936, 1935, 1934, 1933, 1932, 1931, 1930, 1929, 1928, 1927, 1926, 1925, 1924, 1923, 1921, 1920
3809 W 108TH ST	2014, 2010, 2006, 2004, 2003, 2000, 1999, 1996, 1995, 1992, 1991, 1990, 1986, 1985, 1981, 1980, 1976, 1972, 1971, 1969, 1967, 1966, 1965, 1963, 1962, 1961, 1958, 1956, 1955, 1954, 1952, 1951, 1950, 1949, 1948, 1947, 1946, 1945, 1944, 1942, 1940, 1939, 1938, 1937, 1936, 1935, 1934, 1933, 1932, 1931, 1930, 1929, 1928, 1927, 1926, 1925, 1924, 1923, 1921, 1920
3810 104TH ST W	2014, 2010, 2006, 2004, 2003, 2001, 2000, 1999, 1996, 1995, 1992, 1991, 1990, 1986, 1985, 1981, 1980, 1976, 1975, 1972, 1971, 1970, 1969, 1967, 1966, 1964, 1963, 1962, 1961, 1960, 1958, 1957, 1956, 1955, 1954, 1952, 1951, 1950, 1949, 1948, 1947, 1946, 1945, 1944, 1942, 1940, 1939, 1938, 1937, 1936, 1935, 1934, 1933, 1932, 1931, 1930, 1929, 1928, 1927, 1926, 1925, 1924, 1923, 1921, 1920
3810 105TH ST W	2014, 2010, 2006, 2004, 2003, 2001, 2000, 1999, 1996, 1995, 1992, 1991, 1990, 1986, 1985, 1981, 1980, 1976, 1975, 1972, 1971, 1970, 1969, 1967, 1966, 1964, 1963, 1962, 1961, 1960, 1958, 1957, 1956, 1955, 1954, 1952, 1951, 1950, 1949, 1948, 1947, 1946, 1945, 1944, 1942, 1940, 1939, 1938, 1937, 1936, 1935, 1934, 1933, 1932, 1931, 1930, 1929, 1928, 1927, 1926, 1925, 1924, 1923, 1921, 1920
3810 W 104TH ST	2014, 2010, 2006, 2004, 2003, 2000, 1999, 1996, 1995, 1992, 1991, 1990, 1986, 1985, 1981, 1976, 1975, 1972, 1971, 1969, 1967, 1966, 1965, 1963, 1962, 1961, 1958, 1956, 1955, 1952, 1951, 1950, 1949, 1948, 1947, 1946, 1945, 1944, 1942, 1940, 1939, 1938, 1937, 1936, 1935, 1934, 1933, 1932, 1931, 1930, 1929, 1928, 1927, 1926, 1925, 1924, 1923, 1921, 1920

FINDINGS

Address Researched	Address Not Identified in Research Source
3810 W 105TH ST	2014, 2010, 2006, 2004, 2003, 2000, 1999, 1996, 1995, 1992, 1991, 1990, 1986, 1985, 1981, 1980, 1976, 1975, 1972, 1971, 1970, 1969, 1967, 1966, 1965, 1963, 1962, 1961, 1960, 1958, 1956, 1955, 1952, 1951, 1949, 1948, 1947, 1945, 1944, 1942, 1940, 1939, 1938, 1937, 1936, 1935, 1934, 1933, 1932, 1931, 1930, 1929, 1928, 1927, 1926, 1925, 1924, 1923, 1921, 1920
3810 W 105th St	2010, 2006, 2004, 2003, 2001, 2000, 1999, 1996, 1995, 1992, 1991, 1990, 1986, 1985, 1981, 1980, 1976, 1975, 1972, 1971, 1970, 1969, 1967, 1966, 1965, 1964, 1963, 1962, 1961, 1960, 1958, 1957, 1956, 1955, 1954, 1952, 1951, 1950, 1949, 1948, 1947, 1946, 1945, 1944, 1942, 1940, 1939, 1938, 1937, 1936, 1935, 1934, 1933, 1932, 1931, 1930, 1929, 1928, 1927, 1926, 1925, 1924, 1923, 1921, 1920
3810 W 105th St	2010, 2006, 2004, 2003, 2001, 2000, 1999, 1996, 1995, 1992, 1991, 1990, 1986, 1985, 1981, 1980, 1976, 1975, 1972, 1971, 1970, 1969, 1967, 1966, 1965, 1964, 1963, 1962, 1961, 1960, 1958, 1957, 1956, 1955, 1954, 1952, 1951, 1950, 1949, 1948, 1947, 1946, 1945, 1944, 1942, 1940, 1939, 1938, 1937, 1936, 1935, 1934, 1933, 1932, 1931, 1930, 1929, 1928, 1927, 1926, 1925, 1924, 1923, 1921, 1920
3810 W 106TH ST	2014, 2010, 2006, 2004, 2003, 2000, 1999, 1996, 1995, 1992, 1991, 1986, 1985, 1981, 1976, 1975, 1972, 1971, 1969, 1967, 1966, 1965, 1963, 1962, 1961, 1958, 1956, 1955, 1954, 1952, 1951, 1950, 1949, 1948, 1947, 1946, 1945, 1944, 1942, 1940, 1939, 1938, 1937, 1936, 1935, 1934, 1933, 1932, 1931, 1930, 1929, 1928, 1927, 1926, 1925, 1924, 1923, 1921, 1920
3811 102ND ST W	2014, 2010, 2006, 2004, 2003, 2001, 2000, 1999, 1996, 1995, 1992, 1991, 1990, 1986, 1985, 1981, 1980, 1976, 1975, 1972, 1971, 1970, 1969, 1967, 1966, 1964, 1963, 1962, 1961, 1960, 1958, 1957, 1956, 1955, 1954, 1952, 1951, 1950, 1949, 1948, 1947, 1946, 1945, 1944, 1942, 1940, 1939, 1938, 1937, 1936, 1935, 1934, 1933, 1932, 1931, 1930, 1929, 1928, 1927, 1926, 1925, 1924, 1923, 1921, 1920
3811 105TH ST W	2014, 2010, 2006, 2004, 2003, 2001, 2000, 1999, 1996, 1995, 1992, 1991, 1990, 1986, 1985, 1981, 1980, 1976, 1975, 1972, 1971, 1970, 1969, 1967, 1966, 1964, 1963, 1962, 1961, 1960, 1958, 1957, 1956, 1955, 1954, 1952, 1951, 1950, 1949, 1948, 1947, 1946, 1945, 1944, 1942, 1940, 1939, 1938, 1937, 1936, 1935, 1934, 1933, 1932, 1931, 1930, 1929, 1928, 1927, 1926, 1925, 1924, 1923, 1921, 1920
3811 107TH ST W	2014, 2010, 2006, 2004, 2003, 2001, 2000, 1999, 1996, 1995, 1992, 1991, 1990, 1986, 1985, 1981, 1980, 1976, 1975, 1972, 1971, 1970, 1969, 1967, 1966, 1964, 1963, 1962, 1961, 1960, 1958, 1957, 1956, 1955, 1954, 1952, 1951, 1950, 1949, 1948, 1947, 1946, 1945, 1944, 1942, 1940, 1939, 1938, 1937, 1936, 1935, 1934, 1933, 1932, 1931, 1930, 1929, 1928, 1927, 1926, 1925, 1924, 1923, 1921, 1920
3811 108TH ST W	2014, 2010, 2006, 2004, 2003, 2001, 2000, 1999, 1996, 1995, 1992, 1991, 1990, 1986, 1985, 1981, 1980, 1976, 1975, 1972, 1971, 1970, 1969, 1967, 1966, 1964, 1963, 1962, 1961, 1960, 1958, 1957, 1956, 1955, 1954, 1952, 1951, 1950, 1949, 1948, 1947, 1946, 1945, 1944, 1942, 1940, 1939, 1938, 1937, 1936, 1935, 1934, 1933, 1932, 1931, 1930, 1929, 1928, 1927, 1926, 1925, 1924, 1923, 1921, 1920
3811 W 102ND ST	2014, 2010, 2006, 2004, 2003, 2001, 2000, 1999, 1996, 1995, 1992, 1991, 1990, 1986, 1985, 1981, 1980, 1976, 1975, 1972, 1971, 1970, 1969, 1967, 1966, 1965, 1963, 1962, 1961, 1958, 1956, 1955, 1952, 1951, 1949, 1948, 1947, 1946, 1945, 1944, 1942, 1940, 1939, 1938, 1937, 1936, 1935, 1934, 1933, 1932, 1931, 1930, 1929, 1928, 1927, 1926, 1925, 1924, 1923, 1921, 1920
3811 W 105TH ST	2014, 2010, 2006, 2004, 2003, 2001, 2000, 1999, 1996, 1995, 1992, 1991, 1990, 1986, 1985, 1981, 1976, 1975, 1972, 1971, 1970, 1969, 1967, 1966, 1965, 1963, 1962, 1961, 1958, 1957, 1956, 1955, 1954, 1952, 1951, 1950, 1949, 1948, 1947, 1946, 1945, 1944, 1942, 1940, 1939, 1938, 1937, 1936, 1935, 1934, 1933, 1932, 1931, 1930, 1929, 1928, 1927, 1926, 1925, 1924, 1923, 1921, 1920
3811 W 107TH ST	2014, 2010, 2006, 2004, 2003, 2000, 1999, 1996, 1995, 1992, 1991, 1990, 1986, 1985, 1981, 1976, 1972, 1971, 1970, 1969, 1967, 1966, 1965, 1964, 1963, 1962, 1961, 1960, 1958, 1957, 1956, 1955, 1954, 1952, 1951, 1950, 1949, 1948, 1947, 1946, 1945, 1944, 1942, 1940, 1939, 1938, 1937, 1936, 1935, 1934, 1933, 1932, 1931, 1930, 1929, 1928, 1927, 1926, 1925, 1924, 1923, 1921, 1920

FINDINGS

Address Researched	Address Not Identified in Research Source
3811 W 108TH ST	2014, 2010, 2006, 2004, 2003, 2000, 1999, 1996, 1992, 1991, 1986, 1985, 1981, 1980, 1976, 1975, 1972, 1971, 1969, 1967, 1966, 1965, 1964, 1963, 1962, 1961, 1960, 1958, 1957, 1956, 1955, 1954, 1952, 1951, 1950, 1949, 1948, 1947, 1946, 1945, 1944, 1942, 1940, 1939, 1938, 1937, 1936, 1935, 1934, 1933, 1932, 1931, 1930, 1929, 1928, 1927, 1926, 1925, 1924, 1923, 1921, 1920
3812 102ND ST W	2014, 2010, 2006, 2004, 2003, 2001, 2000, 1999, 1996, 1995, 1992, 1991, 1990, 1986, 1985, 1981, 1980, 1976, 1975, 1972, 1971, 1970, 1969, 1967, 1966, 1964, 1963, 1962, 1961, 1960, 1958, 1957, 1956, 1955, 1954, 1952, 1951, 1950, 1949, 1948, 1947, 1946, 1945, 1944, 1942, 1940, 1939, 1938, 1937, 1936, 1935, 1934, 1933, 1932, 1931, 1930, 1929, 1928, 1927, 1926, 1925, 1924, 1923, 1921, 1920
3812 104TH ST W	2014, 2010, 2006, 2004, 2003, 2001, 2000, 1999, 1996, 1995, 1992, 1991, 1990, 1986, 1985, 1981, 1980, 1976, 1975, 1972, 1971, 1970, 1969, 1967, 1966, 1964, 1963, 1962, 1961, 1960, 1958, 1957, 1956, 1955, 1954, 1952, 1951, 1950, 1949, 1948, 1947, 1946, 1945, 1944, 1942, 1940, 1939, 1938, 1937, 1936, 1935, 1934, 1933, 1932, 1931, 1930, 1929, 1928, 1927, 1926, 1925, 1924, 1923, 1921, 1920
3812 106TH ST W	2014, 2010, 2006, 2004, 2003, 2001, 2000, 1999, 1996, 1995, 1992, 1991, 1990, 1986, 1985, 1981, 1980, 1976, 1975, 1972, 1971, 1970, 1969, 1967, 1966, 1964, 1963, 1962, 1961, 1960, 1958, 1957, 1956, 1955, 1954, 1952, 1951, 1950, 1949, 1948, 1947, 1946, 1945, 1944, 1942, 1940, 1939, 1938, 1937, 1936, 1935, 1934, 1933, 1932, 1931, 1930, 1929, 1928, 1927, 1926, 1925, 1924, 1923, 1921, 1920
3812 107TH ST W	2014, 2010, 2006, 2004, 2003, 2001, 2000, 1999, 1996, 1995, 1992, 1991, 1990, 1986, 1985, 1981, 1980, 1976, 1975, 1972, 1971, 1970, 1969, 1967, 1966, 1964, 1963, 1962, 1961, 1960, 1958, 1957, 1956, 1955, 1954, 1952, 1951, 1950, 1949, 1948, 1947, 1946, 1945, 1944, 1942, 1940, 1939, 1938, 1937, 1936, 1935, 1934, 1933, 1932, 1931, 1930, 1929, 1928, 1927, 1926, 1925, 1924, 1923, 1921, 1920
3812 CENTURY BLVD W	2014, 2010, 2006, 2004, 2003, 2001, 2000, 1999, 1996, 1995, 1992, 1991, 1990, 1986, 1985, 1981, 1980, 1976, 1972, 1971, 1970, 1969, 1967, 1966, 1964, 1963, 1962, 1961, 1960, 1958, 1957, 1956, 1955, 1954, 1952, 1951, 1950, 1949, 1948, 1947, 1946, 1945, 1944, 1942, 1940, 1939, 1938, 1937, 1936, 1935, 1934, 1933, 1932, 1931, 1930, 1929, 1928, 1927, 1926, 1925, 1924, 1923, 1921, 1920
3812 W 102ND	2014, 2010, 2006, 2004, 2003, 2001, 2000, 1999, 1996, 1995, 1992, 1991, 1990, 1985, 1981, 1980, 1976, 1975, 1972, 1971, 1970, 1969, 1967, 1966, 1965, 1964, 1963, 1962, 1961, 1960, 1958, 1957, 1956, 1955, 1954, 1952, 1951, 1950, 1949, 1948, 1947, 1946, 1945, 1944, 1942, 1940, 1939, 1938, 1937, 1936, 1935, 1934, 1933, 1932, 1931, 1930, 1929, 1928, 1927, 1926, 1925, 1924, 1923, 1921, 1920
3812 W 102ND ST	2014, 2010, 2006, 2004, 2003, 2000, 1999, 1996, 1995, 1992, 1991, 1990, 1986, 1985, 1981, 1980, 1976, 1975, 1972, 1971, 1969, 1967, 1966, 1965, 1963, 1962, 1961, 1958, 1956, 1955, 1952, 1951, 1950, 1949, 1948, 1947, 1946, 1945, 1944, 1942, 1940, 1939, 1938, 1937, 1936, 1935, 1934, 1933, 1932, 1931, 1930, 1929, 1928, 1927, 1926, 1925, 1924, 1923, 1921, 1920
3812 W 104TH ST	2014, 2010, 2006, 2004, 2003, 2000, 1999, 1996, 1995, 1992, 1991, 1990, 1986, 1985, 1981, 1980, 1976, 1972, 1971, 1969, 1967, 1966, 1965, 1963, 1962, 1961, 1958, 1956, 1955, 1952, 1951, 1950, 1949, 1948, 1947, 1946, 1945, 1944, 1942, 1940, 1939, 1938, 1937, 1936, 1935, 1934, 1933, 1932, 1931, 1930, 1929, 1928, 1927, 1926, 1925, 1924, 1923, 1921, 1920
3812 W 106TH ST	2014, 2010, 2006, 2004, 2003, 2000, 1999, 1996, 1995, 1992, 1991, 1990, 1986, 1985, 1981, 1980, 1976, 1975, 1972, 1971, 1969, 1967, 1966, 1965, 1963, 1962, 1961, 1960, 1958, 1956, 1955, 1954, 1952, 1951, 1949, 1948, 1947, 1945, 1944, 1942, 1940, 1939, 1938, 1937, 1936, 1935, 1934, 1933, 1932, 1931, 1930, 1929, 1928, 1927, 1926, 1925, 1924, 1923, 1921, 1920
3812 W 107TH ST	2014, 2010, 2006, 2004, 2003, 2000, 1999, 1996, 1992, 1991, 1986, 1985, 1981, 1976, 1972, 1971, 1970, 1969, 1967, 1966, 1965, 1963, 1962, 1961, 1960, 1958, 1956, 1955, 1952, 1951, 1950, 1949, 1948, 1947, 1946, 1945, 1944, 1942, 1940, 1939, 1938, 1937, 1936, 1935, 1934, 1933, 1932, 1931, 1930, 1929, 1928, 1927, 1926, 1925, 1924, 1923, 1921, 1920

FINDINGS

Address Researched	Address Not Identified in Research Source
3812 W CENTURY BLVD	2014, 2010, 2006, 2004, 2003, 2000, 1999, 1996, 1995, 1992, 1991, 1990, 1986, 1985, 1981, 1980, 1975, 1972, 1971, 1970, 1969, 1967, 1966, 1965, 1963, 1961, 1958, 1957, 1956, 1955, 1952, 1951, 1949, 1948, 1947, 1946, 1945, 1944, 1942, 1940, 1939, 1938, 1937, 1936, 1935, 1934, 1933, 1932, 1931, 1930, 1929, 1928, 1927, 1926, 1925, 1924, 1923, 1921, 1920
3813 1/2 W 104TH ST	2014, 2010, 2006, 2004, 2003, 2001, 2000, 1999, 1996, 1995, 1992, 1991, 1990, 1986, 1985, 1981, 1980, 1976, 1975, 1972, 1971, 1970, 1969, 1967, 1966, 1965, 1964, 1963, 1962, 1961, 1958, 1957, 1956, 1955, 1954, 1952, 1951, 1950, 1949, 1948, 1947, 1946, 1945, 1944, 1942, 1940, 1939, 1938, 1937, 1936, 1935, 1934, 1933, 1932, 1931, 1930, 1929, 1928, 1927, 1926, 1925, 1924, 1923, 1921, 1920
3813 105TH ST W	2014, 2010, 2006, 2004, 2003, 2001, 2000, 1999, 1996, 1995, 1992, 1991, 1990, 1986, 1985, 1981, 1980, 1976, 1975, 1972, 1971, 1970, 1969, 1967, 1966, 1964, 1963, 1962, 1961, 1960, 1958, 1957, 1956, 1955, 1954, 1952, 1951, 1950, 1949, 1948, 1947, 1946, 1945, 1944, 1942, 1940, 1939, 1938, 1937, 1936, 1935, 1934, 1933, 1932, 1931, 1930, 1929, 1928, 1927, 1926, 1925, 1924, 1923, 1921, 1920
3813 W 104TH ST	2014, 2010, 2006, 2004, 2003, 2001, 2000, 1999, 1996, 1992, 1991, 1990, 1986, 1985, 1981, 1980, 1976, 1972, 1971, 1969, 1967, 1966, 1965, 1963, 1962, 1961, 1958, 1956, 1955, 1954, 1952, 1951, 1949, 1948, 1947, 1945, 1944, 1942, 1940, 1939, 1938, 1937, 1936, 1935, 1934, 1933, 1932, 1931, 1930, 1929, 1928, 1927, 1926, 1925, 1924, 1923, 1921, 1920
3813 W 105TH ST	2014, 2010, 2006, 2004, 2003, 2000, 1999, 1996, 1995, 1992, 1991, 1990, 1986, 1985, 1981, 1976, 1975, 1972, 1971, 1970, 1969, 1967, 1966, 1965, 1963, 1962, 1961, 1960, 1958, 1957, 1956, 1955, 1954, 1952, 1951, 1950, 1949, 1948, 1947, 1946, 1945, 1944, 1942, 1940, 1939, 1938, 1937, 1936, 1935, 1934, 1933, 1932, 1931, 1930, 1929, 1928, 1927, 1926, 1925, 1924, 1923, 1921, 1920
3813 W 106TH ST	2014, 2010, 2006, 2004, 2003, 2000, 1999, 1996, 1995, 1992, 1991, 1990, 1986, 1985, 1981, 1980, 1976, 1975, 1972, 1971, 1970, 1969, 1967, 1966, 1965, 1964, 1963, 1962, 1961, 1958, 1956, 1955, 1952, 1951, 1950, 1949, 1948, 1947, 1946, 1945, 1944, 1942, 1940, 1939, 1938, 1937, 1936, 1935, 1934, 1933, 1932, 1931, 1930, 1929, 1928, 1927, 1926, 1925, 1924, 1923, 1921, 1920
3813 W 107TH ST	2014, 2010, 2006, 2004, 2003, 2000, 1999, 1996, 1995, 1992, 1991, 1986, 1985, 1981, 1976, 1975, 1972, 1971, 1970, 1969, 1967, 1966, 1965, 1964, 1963, 1962, 1961, 1958, 1956, 1955, 1952, 1951, 1949, 1948, 1947, 1945, 1944, 1942, 1940, 1939, 1938, 1937, 1936, 1935, 1934, 1933, 1932, 1931, 1930, 1929, 1928, 1927, 1926, 1925, 1924, 1923, 1921, 1920
3813 W 107th St	2014, 2006, 2004, 2003, 2001, 2000, 1999, 1996, 1995, 1992, 1991, 1990, 1986, 1985, 1981, 1980, 1976, 1975, 1972, 1971, 1970, 1969, 1967, 1966, 1965, 1964, 1963, 1962, 1961, 1960, 1958, 1957, 1956, 1955, 1954, 1952, 1951, 1950, 1949, 1948, 1947, 1946, 1945, 1944, 1942, 1940, 1939, 1938, 1937, 1936, 1935, 1934, 1933, 1932, 1931, 1930, 1929, 1928, 1927, 1926, 1925, 1924, 1923, 1921, 1920
3813 W 107th St	2014, 2006, 2004, 2003, 2001, 2000, 1999, 1996, 1995, 1992, 1991, 1990, 1986, 1985, 1981, 1980, 1976, 1975, 1972, 1971, 1970, 1969, 1967, 1966, 1965, 1964, 1963, 1962, 1961, 1960, 1958, 1957, 1956, 1955, 1954, 1952, 1951, 1950, 1949, 1948, 1947, 1946, 1945, 1944, 1942, 1940, 1939, 1938, 1937, 1936, 1935, 1934, 1933, 1932, 1931, 1930, 1929, 1928, 1927, 1926, 1925, 1924, 1923, 1921, 1920
3813 W 108TH ST	2014, 2010, 2006, 2004, 2003, 2000, 1999, 1996, 1995, 1992, 1991, 1990, 1986, 1985, 1981, 1980, 1976, 1975, 1972, 1971, 1970, 1969, 1967, 1966, 1965, 1964, 1963, 1962, 1961, 1958, 1956, 1955, 1954, 1952, 1951, 1950, 1949, 1948, 1947, 1946, 1945, 1944, 1942, 1940, 1939, 1938, 1937, 1936, 1935, 1934, 1933, 1932, 1931, 1930, 1929, 1928, 1927, 1926, 1925, 1924, 1923, 1921, 1920
3814 108TH ST W	2014, 2010, 2006, 2004, 2003, 2001, 2000, 1999, 1996, 1995, 1992, 1991, 1990, 1986, 1985, 1981, 1980, 1976, 1975, 1972, 1971, 1970, 1969, 1967, 1966, 1964, 1963, 1962, 1961, 1960, 1958, 1957, 1956, 1955, 1954, 1952, 1951, 1950, 1949, 1948, 1947, 1946, 1945, 1944, 1942, 1940, 1939, 1938, 1937, 1936, 1935, 1934, 1933, 1932, 1931, 1930, 1929, 1928, 1927, 1926, 1925, 1924, 1923, 1921, 1920

FINDINGS

Address Researched	Address Not Identified in Research Source
3814 W 105TH ST	2014, 2010, 2006, 2004, 2003, 2000, 1999, 1996, 1995, 1992, 1991, 1990, 1986, 1985, 1981, 1976, 1975, 1972, 1971, 1970, 1969, 1967, 1966, 1965, 1964, 1963, 1962, 1961, 1958, 1956, 1955, 1952, 1951, 1950, 1949, 1948, 1947, 1946, 1945, 1944, 1942, 1940, 1939, 1938, 1937, 1936, 1935, 1934, 1933, 1932, 1931, 1930, 1929, 1928, 1927, 1926, 1925, 1924, 1923, 1921, 1920
3814 W 106TH ST	2014, 2010, 2006, 2004, 2003, 2000, 1999, 1996, 1995, 1992, 1991, 1990, 1986, 1985, 1981, 1980, 1976, 1975, 1972, 1971, 1970, 1969, 1967, 1966, 1965, 1964, 1963, 1962, 1961, 1958, 1957, 1956, 1955, 1952, 1951, 1950, 1949, 1948, 1947, 1946, 1945, 1944, 1942, 1940, 1939, 1938, 1937, 1936, 1935, 1934, 1933, 1932, 1931, 1930, 1929, 1928, 1927, 1926, 1925, 1924, 1923, 1921, 1920
3814 W 108TH ST	2014, 2010, 2006, 2004, 2003, 2000, 1999, 1996, 1992, 1991, 1986, 1985, 1981, 1980, 1976, 1975, 1972, 1971, 1969, 1967, 1966, 1965, 1963, 1962, 1961, 1958, 1956, 1955, 1952, 1951, 1950, 1949, 1948, 1947, 1946, 1945, 1944, 1942, 1940, 1939, 1938, 1937, 1936, 1935, 1934, 1933, 1932, 1931, 1930, 1929, 1928, 1927, 1926, 1925, 1924, 1923, 1921, 1920
3815 1/2 W 104TH ST	2014, 2010, 2006, 2004, 2003, 2001, 2000, 1999, 1996, 1995, 1992, 1991, 1990, 1986, 1985, 1981, 1980, 1976, 1975, 1972, 1971, 1970, 1969, 1967, 1966, 1965, 1964, 1963, 1962, 1961, 1958, 1956, 1955, 1954, 1952, 1951, 1950, 1949, 1948, 1947, 1946, 1945, 1944, 1942, 1940, 1939, 1938, 1937, 1936, 1935, 1934, 1933, 1932, 1931, 1930, 1929, 1928, 1927, 1926, 1925, 1924, 1923, 1921, 1920
3815 105TH ST W	2014, 2010, 2006, 2004, 2003, 2001, 2000, 1999, 1996, 1995, 1992, 1991, 1990, 1986, 1985, 1981, 1980, 1976, 1975, 1972, 1971, 1970, 1969, 1967, 1966, 1964, 1963, 1962, 1961, 1960, 1958, 1957, 1956, 1955, 1954, 1952, 1951, 1950, 1949, 1948, 1947, 1946, 1945, 1944, 1942, 1940, 1939, 1938, 1937, 1936, 1935, 1934, 1933, 1932, 1931, 1930, 1929, 1928, 1927, 1926, 1925, 1924, 1923, 1921, 1920
3815 108TH ST W	2014, 2010, 2006, 2004, 2003, 2001, 2000, 1999, 1996, 1995, 1992, 1991, 1990, 1986, 1985, 1981, 1980, 1976, 1975, 1972, 1971, 1970, 1969, 1967, 1966, 1964, 1963, 1962, 1961, 1960, 1958, 1957, 1956, 1955, 1954, 1952, 1951, 1950, 1949, 1948, 1947, 1946, 1945, 1944, 1942, 1940, 1939, 1938, 1937, 1936, 1935, 1934, 1933, 1932, 1931, 1930, 1929, 1928, 1927, 1926, 1925, 1924, 1923, 1921, 1920
3815 E CENTURY BLVD	2014, 2010, 2006, 2004, 2003, 2001, 2000, 1999, 1996, 1995, 1992, 1991, 1990, 1985, 1976, 1972, 1971, 1970, 1969, 1967, 1966, 1965, 1963, 1962, 1961, 1958, 1957, 1956, 1955, 1954, 1952, 1951, 1950, 1949, 1948, 1947, 1946, 1945, 1944, 1942, 1940, 1939, 1938, 1937, 1936, 1935, 1934, 1933, 1932, 1931, 1930, 1929, 1928, 1927, 1926, 1925, 1924, 1923, 1921, 1920
3815 W 102ND ST	2014, 2010, 2006, 2004, 2003, 2001, 2000, 1999, 1996, 1995, 1992, 1991, 1990, 1986, 1985, 1981, 1980, 1976, 1975, 1972, 1971, 1970, 1969, 1967, 1966, 1965, 1964, 1963, 1962, 1961, 1960, 1958, 1956, 1955, 1952, 1951, 1949, 1948, 1947, 1946, 1945, 1944, 1942, 1940, 1939, 1938, 1937, 1936, 1935, 1934, 1933, 1932, 1931, 1930, 1929, 1928, 1927, 1926, 1925, 1924, 1923, 1921, 1920
3815 W 104TH ST	2014, 2010, 2006, 2004, 2003, 2000, 1999, 1996, 1995, 1992, 1991, 1986, 1985, 1981, 1976, 1975, 1972, 1971, 1970, 1969, 1967, 1966, 1965, 1963, 1962, 1961, 1958, 1956, 1955, 1952, 1951, 1950, 1949, 1948, 1947, 1946, 1945, 1944, 1942, 1940, 1939, 1938, 1937, 1936, 1935, 1934, 1933, 1932, 1931, 1930, 1929, 1928, 1927, 1926, 1925, 1924, 1923, 1921, 1920
3815 W 105TH ST	2014, 2010, 2006, 2004, 2003, 2000, 1999, 1996, 1995, 1992, 1991, 1990, 1986, 1985, 1981, 1976, 1975, 1972, 1971, 1970, 1969, 1967, 1966, 1965, 1963, 1962, 1961, 1958, 1956, 1955, 1952, 1951, 1949, 1948, 1947, 1946, 1945, 1944, 1942, 1940, 1939, 1938, 1937, 1936, 1935, 1934, 1933, 1932, 1931, 1930, 1929, 1928, 1927, 1926, 1925, 1924, 1923, 1921, 1920
3815 W 106TH ST	2014, 2010, 2006, 2004, 2003, 2001, 2000, 1999, 1996, 1995, 1992, 1991, 1990, 1986, 1985, 1981, 1980, 1976, 1972, 1971, 1970, 1969, 1967, 1966, 1965, 1964, 1963, 1962, 1961, 1958, 1957, 1956, 1955, 1954, 1952, 1951, 1949, 1948, 1947, 1946, 1945, 1944, 1942, 1940, 1939, 1938, 1937, 1936, 1935, 1934, 1933, 1932, 1931, 1930, 1929, 1928, 1927, 1926, 1925, 1924, 1923, 1921, 1920

FINDINGS

Address Researched	Address Not Identified in Research Source
3815 W 108TH ST	2014, 2010, 2006, 2004, 2003, 2000, 1999, 1996, 1995, 1992, 1991, 1990, 1986, 1985, 1981, 1976, 1975, 1972, 1971, 1970, 1969, 1967, 1966, 1965, 1963, 1962, 1961, 1958, 1957, 1956, 1955, 1952, 1951, 1950, 1949, 1948, 1947, 1946, 1945, 1944, 1942, 1940, 1939, 1938, 1937, 1936, 1935, 1934, 1933, 1932, 1931, 1930, 1929, 1928, 1927, 1926, 1925, 1924, 1923, 1921, 1920
3816 1/2 W 105TH ST	2014, 2010, 2006, 2004, 2003, 2001, 2000, 1999, 1996, 1995, 1992, 1991, 1990, 1986, 1985, 1981, 1980, 1976, 1975, 1972, 1971, 1970, 1969, 1967, 1966, 1965, 1964, 1963, 1962, 1961, 1958, 1957, 1956, 1955, 1954, 1952, 1951, 1950, 1949, 1948, 1947, 1946, 1945, 1944, 1942, 1940, 1939, 1938, 1937, 1936, 1935, 1934, 1933, 1932, 1931, 1930, 1929, 1928, 1927, 1926, 1925, 1924, 1923, 1921, 1920
3816 104TH ST W	2014, 2010, 2006, 2004, 2003, 2001, 2000, 1999, 1996, 1995, 1992, 1991, 1990, 1986, 1985, 1981, 1980, 1976, 1975, 1972, 1971, 1970, 1969, 1967, 1966, 1964, 1963, 1962, 1961, 1960, 1958, 1957, 1956, 1955, 1954, 1952, 1951, 1950, 1949, 1948, 1947, 1946, 1945, 1944, 1942, 1940, 1939, 1938, 1937, 1936, 1935, 1934, 1933, 1932, 1931, 1930, 1929, 1928, 1927, 1926, 1925, 1924, 1923, 1921, 1920
3816 105TH ST W	2014, 2010, 2006, 2004, 2003, 2001, 2000, 1999, 1996, 1995, 1992, 1991, 1990, 1986, 1985, 1981, 1980, 1976, 1975, 1972, 1971, 1970, 1969, 1967, 1966, 1964, 1963, 1962, 1961, 1960, 1958, 1957, 1956, 1955, 1954, 1952, 1951, 1950, 1949, 1948, 1947, 1946, 1945, 1944, 1942, 1940, 1939, 1938, 1937, 1936, 1935, 1934, 1933, 1932, 1931, 1930, 1929, 1928, 1927, 1926, 1925, 1924, 1923, 1921, 1920
3816 107TH ST W	2014, 2010, 2006, 2004, 2003, 2001, 2000, 1999, 1996, 1995, 1992, 1991, 1990, 1986, 1985, 1981, 1980, 1976, 1975, 1972, 1971, 1970, 1969, 1967, 1966, 1964, 1963, 1962, 1961, 1960, 1958, 1957, 1956, 1955, 1954, 1952, 1951, 1950, 1949, 1948, 1947, 1946, 1945, 1944, 1942, 1940, 1939, 1938, 1937, 1936, 1935, 1934, 1933, 1932, 1931, 1930, 1929, 1928, 1927, 1926, 1925, 1924, 1923, 1921, 1920
3816 W 104TH ST	2014, 2010, 2006, 2004, 2003, 2000, 1999, 1996, 1995, 1992, 1991, 1990, 1986, 1985, 1981, 1976, 1972, 1971, 1969, 1966, 1965, 1963, 1962, 1961, 1958, 1956, 1955, 1954, 1952, 1951, 1950, 1949, 1948, 1947, 1946, 1945, 1944, 1942, 1940, 1939, 1938, 1937, 1936, 1935, 1934, 1933, 1932, 1931, 1930, 1929, 1928, 1927, 1926, 1925, 1924, 1923, 1921, 1920
3816 W 105TH ST	2014, 2010, 2006, 2004, 2003, 2000, 1999, 1996, 1995, 1992, 1991, 1986, 1985, 1981, 1976, 1972, 1971, 1970, 1969, 1967, 1966, 1965, 1964, 1963, 1962, 1961, 1958, 1956, 1955, 1952, 1951, 1950, 1949, 1948, 1947, 1946, 1945, 1944, 1942, 1940, 1939, 1938, 1937, 1936, 1935, 1934, 1933, 1932, 1931, 1930, 1929, 1928, 1927, 1926, 1925, 1924, 1923, 1921, 1920
3816 W 107TH ST	2014, 2010, 2006, 2004, 2003, 2001, 2000, 1999, 1996, 1995, 1992, 1991, 1990, 1986, 1985, 1981, 1980, 1976, 1972, 1971, 1970, 1969, 1967, 1966, 1965, 1963, 1962, 1961, 1960, 1958, 1956, 1955, 1952, 1951, 1950, 1949, 1948, 1947, 1946, 1945, 1944, 1942, 1940, 1939, 1938, 1937, 1936, 1935, 1934, 1933, 1932, 1931, 1930, 1929, 1928, 1927, 1926, 1925, 1924, 1923, 1921, 1920
3816 W CENTURY BLVD	2014, 2010, 2006, 2004, 2003, 2001, 2000, 1999, 1996, 1995, 1992, 1991, 1990, 1986, 1985, 1981, 1980, 1976, 1975, 1972, 1971, 1970, 1969, 1967, 1966, 1965, 1963, 1962, 1961, 1958, 1956, 1955, 1952, 1951, 1949, 1948, 1947, 1945, 1944, 1942, 1940, 1939, 1938, 1937, 1936, 1935, 1934, 1933, 1932, 1931, 1930, 1929, 1928, 1927, 1926, 1925, 1924, 1923, 1921, 1920
38161/2 W 105TH ST	2014, 2010, 2006, 2004, 2003, 2001, 2000, 1999, 1996, 1995, 1992, 1991, 1990, 1986, 1985, 1981, 1980, 1976, 1975, 1972, 1971, 1970, 1969, 1967, 1966, 1965, 1964, 1963, 1962, 1961, 1960, 1958, 1956, 1955, 1954, 1952, 1951, 1950, 1949, 1948, 1947, 1946, 1945, 1944, 1942, 1940, 1939, 1938, 1937, 1936, 1935, 1934, 1933, 1932, 1931, 1930, 1929, 1928, 1927, 1926, 1925, 1924, 1923, 1921, 1920
3816B W 107TH ST	2014, 2010, 2006, 2004, 2003, 2001, 2000, 1999, 1996, 1995, 1992, 1991, 1990, 1986, 1985, 1981, 1980, 1976, 1975, 1972, 1971, 1970, 1969, 1967, 1966, 1965, 1963, 1962, 1961, 1960, 1958, 1957, 1956, 1955, 1954, 1952, 1951, 1950, 1949, 1948, 1947, 1946, 1945, 1944, 1942, 1940, 1939, 1938, 1937, 1936, 1935, 1934, 1933, 1932, 1931, 1930, 1929, 1928, 1927, 1926, 1925, 1924, 1923, 1921, 1920

FINDINGS

Address Researched	Address Not Identified in Research Source
3817 102ND ST W	2014, 2010, 2006, 2004, 2003, 2001, 2000, 1999, 1996, 1995, 1992, 1991, 1990, 1986, 1985, 1981, 1980, 1976, 1975, 1972, 1971, 1970, 1969, 1967, 1966, 1964, 1963, 1962, 1961, 1960, 1958, 1957, 1956, 1955, 1954, 1952, 1951, 1950, 1949, 1948, 1947, 1946, 1945, 1944, 1942, 1940, 1939, 1938, 1937, 1936, 1935, 1934, 1933, 1932, 1931, 1930, 1929, 1928, 1927, 1926, 1925, 1924, 1923, 1921, 1920
3817 104TH ST W	2014, 2010, 2006, 2004, 2003, 2001, 2000, 1999, 1996, 1995, 1992, 1991, 1990, 1986, 1985, 1981, 1980, 1976, 1975, 1972, 1971, 1970, 1969, 1967, 1966, 1964, 1963, 1962, 1961, 1960, 1958, 1957, 1956, 1955, 1954, 1952, 1951, 1950, 1949, 1948, 1947, 1946, 1945, 1944, 1942, 1940, 1939, 1938, 1937, 1936, 1935, 1934, 1933, 1932, 1931, 1930, 1929, 1928, 1927, 1926, 1925, 1924, 1923, 1921, 1920
3817 107TH ST W	2014, 2010, 2006, 2004, 2003, 2001, 2000, 1999, 1996, 1995, 1992, 1991, 1990, 1986, 1985, 1981, 1980, 1976, 1975, 1972, 1971, 1970, 1969, 1967, 1966, 1964, 1963, 1962, 1961, 1960, 1958, 1957, 1956, 1955, 1954, 1952, 1951, 1950, 1949, 1948, 1947, 1946, 1945, 1944, 1942, 1940, 1939, 1938, 1937, 1936, 1935, 1934, 1933, 1932, 1931, 1930, 1929, 1928, 1927, 1926, 1925, 1924, 1923, 1921, 1920
3817 W 102ND ST	2014, 2010, 2006, 2004, 2003, 2000, 1999, 1996, 1995, 1992, 1991, 1990, 1986, 1985, 1981, 1976, 1975, 1972, 1971, 1969, 1967, 1966, 1965, 1963, 1962, 1961, 1958, 1957, 1956, 1955, 1954, 1952, 1951, 1950, 1949, 1948, 1947, 1946, 1945, 1944, 1942, 1940, 1939, 1938, 1937, 1936, 1935, 1934, 1933, 1932, 1931, 1930, 1929, 1928, 1927, 1926, 1925, 1924, 1923, 1921, 1920
3817 W 104TH ST	2014, 2010, 2006, 2004, 2003, 2000, 1999, 1996, 1995, 1992, 1991, 1990, 1986, 1985, 1981, 1980, 1976, 1975, 1972, 1971, 1969, 1967, 1966, 1965, 1964, 1963, 1962, 1961, 1958, 1956, 1955, 1952, 1951, 1950, 1949, 1948, 1947, 1946, 1945, 1944, 1942, 1940, 1939, 1938, 1937, 1936, 1935, 1934, 1933, 1932, 1931, 1930, 1929, 1928, 1927, 1926, 1925, 1924, 1923, 1921, 1920
3817 W 106TH	2014, 2010, 2006, 2004, 2003, 2001, 2000, 1999, 1996, 1995, 1992, 1991, 1990, 1986, 1985, 1980, 1976, 1975, 1972, 1971, 1970, 1969, 1967, 1966, 1965, 1964, 1963, 1962, 1961, 1960, 1958, 1957, 1956, 1955, 1954, 1952, 1951, 1950, 1949, 1948, 1947, 1946, 1945, 1944, 1942, 1940, 1939, 1938, 1937, 1936, 1935, 1934, 1933, 1932, 1931, 1930, 1929, 1928, 1927, 1926, 1925, 1924, 1923, 1921, 1920
3817 W 106TH ST	2014, 2010, 2006, 2004, 2003, 2000, 1999, 1996, 1995, 1992, 1991, 1990, 1986, 1985, 1981, 1980, 1976, 1975, 1972, 1971, 1969, 1967, 1966, 1965, 1964, 1963, 1962, 1961, 1960, 1958, 1957, 1956, 1955, 1954, 1952, 1951, 1950, 1949, 1948, 1947, 1946, 1945, 1944, 1942, 1940, 1939, 1938, 1937, 1936, 1935, 1934, 1933, 1932, 1931, 1930, 1929, 1928, 1927, 1926, 1925, 1924, 1923, 1921, 1920
3817 W 107TH ST	2014, 2010, 2006, 2004, 2003, 1999, 1996, 1995, 1992, 1991, 1986, 1985, 1981, 1976, 1972, 1971, 1970, 1969, 1967, 1966, 1965, 1963, 1962, 1961, 1958, 1957, 1956, 1955, 1954, 1952, 1951, 1950, 1949, 1948, 1947, 1946, 1945, 1944, 1942, 1940, 1939, 1938, 1937, 1936, 1935, 1934, 1933, 1932, 1931, 1930, 1929, 1928, 1927, 1926, 1925, 1924, 1923, 1921, 1920
3817 W 108TH ST	2014, 2010, 2006, 2004, 2003, 2000, 1999, 1996, 1995, 1992, 1991, 1990, 1986, 1985, 1981, 1980, 1976, 1975, 1972, 1971, 1969, 1967, 1966, 1965, 1963, 1962, 1961, 1960, 1958, 1956, 1955, 1954, 1952, 1951, 1950, 1949, 1948, 1947, 1946, 1945, 1944, 1942, 1940, 1939, 1938, 1937, 1936, 1935, 1934, 1933, 1932, 1931, 1930, 1929, 1928, 1927, 1926, 1925, 1924, 1923, 1921, 1920
3817/ W 108TH ST	2014, 2010, 2006, 2004, 2003, 2000, 1999, 1996, 1995, 1992, 1991, 1990, 1986, 1985, 1981, 1980, 1976, 1975, 1972, 1971, 1970, 1969, 1967, 1966, 1965, 1964, 1963, 1962, 1961, 1960, 1958, 1957, 1956, 1955, 1954, 1952, 1951, 1950, 1949, 1948, 1947, 1946, 1945, 1944, 1942, 1940, 1939, 1938, 1937, 1936, 1935, 1934, 1933, 1932, 1931, 1930, 1929, 1928, 1927, 1926, 1925, 1924, 1923, 1921, 1920
3818 1/2 W 108TH ST	2014, 2010, 2006, 2004, 2003, 2001, 2000, 1999, 1996, 1995, 1992, 1991, 1990, 1986, 1985, 1981, 1980, 1976, 1975, 1972, 1971, 1970, 1969, 1967, 1966, 1965, 1964, 1963, 1962, 1961, 1958, 1957, 1956, 1955, 1954, 1952, 1951, 1950, 1949, 1948, 1947, 1946, 1945, 1944, 1942, 1940, 1939, 1938, 1937, 1936, 1935, 1934, 1933, 1932, 1931, 1930, 1929, 1928, 1927, 1926, 1925, 1924, 1923, 1921, 1920

FINDINGS

Address Researched	Address Not Identified in Research Source
3818 102ND ST W	2014, 2010, 2006, 2004, 2003, 2001, 2000, 1999, 1996, 1995, 1992, 1991, 1990, 1986, 1985, 1981, 1980, 1976, 1975, 1972, 1971, 1970, 1969, 1967, 1966, 1964, 1963, 1962, 1961, 1960, 1958, 1957, 1956, 1955, 1954, 1952, 1951, 1950, 1949, 1948, 1947, 1946, 1945, 1944, 1942, 1940, 1939, 1938, 1937, 1936, 1935, 1934, 1933, 1932, 1931, 1930, 1929, 1928, 1927, 1926, 1925, 1924, 1923, 1921, 1920
3818 105TH ST W	2014, 2010, 2006, 2004, 2003, 2001, 2000, 1999, 1996, 1995, 1992, 1991, 1990, 1986, 1985, 1981, 1980, 1976, 1975, 1972, 1971, 1970, 1969, 1967, 1966, 1964, 1963, 1962, 1961, 1960, 1958, 1957, 1956, 1955, 1954, 1952, 1951, 1950, 1949, 1948, 1947, 1946, 1945, 1944, 1942, 1940, 1939, 1938, 1937, 1936, 1935, 1934, 1933, 1932, 1931, 1930, 1929, 1928, 1927, 1926, 1925, 1924, 1923, 1921, 1920
3818 108TH ST W	2014, 2010, 2006, 2004, 2003, 2001, 2000, 1999, 1996, 1995, 1992, 1991, 1990, 1986, 1985, 1981, 1980, 1976, 1975, 1972, 1971, 1970, 1969, 1967, 1966, 1964, 1963, 1962, 1961, 1960, 1958, 1957, 1956, 1955, 1954, 1952, 1951, 1950, 1949, 1948, 1947, 1946, 1945, 1944, 1942, 1940, 1939, 1938, 1937, 1936, 1935, 1934, 1933, 1932, 1931, 1930, 1929, 1928, 1927, 1926, 1925, 1924, 1923, 1921, 1920
3818 W 102ND	2014, 2010, 2006, 2004, 2003, 2001, 2000, 1999, 1996, 1995, 1992, 1991, 1990, 1986, 1985, 1980, 1976, 1975, 1972, 1970, 1969, 1967, 1966, 1965, 1964, 1963, 1962, 1961, 1960, 1958, 1957, 1956, 1955, 1954, 1952, 1951, 1950, 1949, 1948, 1947, 1946, 1945, 1944, 1942, 1940, 1939, 1938, 1937, 1936, 1935, 1934, 1933, 1932, 1931, 1930, 1929, 1928, 1927, 1926, 1925, 1924, 1923, 1921, 1920
3818 W 102ND ST	2014, 2010, 2006, 2004, 2003, 2000, 1999, 1996, 1992, 1991, 1990, 1986, 1985, 1981, 1975, 1972, 1971, 1969, 1967, 1966, 1965, 1963, 1962, 1961, 1960, 1958, 1957, 1956, 1955, 1954, 1952, 1951, 1950, 1949, 1948, 1947, 1946, 1945, 1944, 1942, 1940, 1939, 1938, 1937, 1936, 1935, 1934, 1933, 1932, 1931, 1930, 1929, 1928, 1927, 1926, 1925, 1924, 1923, 1921, 1920
3818 W 105TH ST	2014, 2010, 2006, 2004, 2003, 2000, 1999, 1996, 1995, 1992, 1991, 1986, 1985, 1981, 1980, 1976, 1975, 1972, 1971, 1970, 1969, 1967, 1966, 1965, 1963, 1962, 1961, 1958, 1956, 1955, 1952, 1951, 1950, 1949, 1948, 1947, 1946, 1945, 1944, 1942, 1940, 1939, 1938, 1937, 1936, 1935, 1934, 1933, 1932, 1931, 1930, 1929, 1928, 1927, 1926, 1925, 1924, 1923, 1921, 1920
3818 W 106TH ST	2014, 2010, 2006, 2004, 2003, 2000, 1999, 1996, 1995, 1992, 1991, 1990, 1986, 1985, 1981, 1980, 1976, 1972, 1971, 1969, 1967, 1966, 1965, 1963, 1962, 1961, 1960, 1958, 1956, 1955, 1952, 1951, 1950, 1949, 1948, 1947, 1946, 1945, 1944, 1942, 1940, 1939, 1938, 1937, 1936, 1935, 1934, 1933, 1932, 1931, 1930, 1929, 1928, 1927, 1926, 1925, 1924, 1923, 1921, 1920
3818 W 108TH ST	2014, 2010, 2006, 2004, 2003, 2000, 1999, 1996, 1995, 1992, 1991, 1990, 1986, 1985, 1981, 1976, 1972, 1971, 1969, 1966, 1965, 1963, 1962, 1961, 1958, 1957, 1956, 1955, 1952, 1951, 1949, 1948, 1947, 1946, 1945, 1944, 1942, 1940, 1939, 1938, 1937, 1936, 1935, 1934, 1933, 1932, 1931, 1930, 1929, 1928, 1927, 1926, 1925, 1924, 1923, 1921, 1920
3819 105TH ST W	2014, 2010, 2006, 2004, 2003, 2001, 2000, 1999, 1996, 1995, 1992, 1991, 1990, 1986, 1985, 1981, 1980, 1976, 1975, 1972, 1971, 1970, 1969, 1967, 1966, 1964, 1963, 1962, 1961, 1960, 1958, 1957, 1956, 1955, 1954, 1952, 1951, 1950, 1949, 1948, 1947, 1946, 1945, 1944, 1942, 1940, 1939, 1938, 1937, 1936, 1935, 1934, 1933, 1932, 1931, 1930, 1929, 1928, 1927, 1926, 1925, 1924, 1923, 1921, 1920
3819 106TH ST W	2014, 2010, 2006, 2004, 2003, 2001, 2000, 1999, 1996, 1995, 1992, 1991, 1990, 1986, 1985, 1981, 1980, 1976, 1975, 1972, 1971, 1970, 1969, 1967, 1966, 1964, 1963, 1962, 1961, 1960, 1958, 1957, 1956, 1955, 1954, 1952, 1951, 1950, 1949, 1948, 1947, 1946, 1945, 1944, 1942, 1940, 1939, 1938, 1937, 1936, 1935, 1934, 1933, 1932, 1931, 1930, 1929, 1928, 1927, 1926, 1925, 1924, 1923, 1921, 1920
3819 W 105TH ST	2014, 2010, 2006, 2004, 2003, 2000, 1999, 1996, 1995, 1992, 1991, 1990, 1986, 1985, 1981, 1980, 1976, 1972, 1971, 1970, 1969, 1967, 1966, 1965, 1964, 1963, 1962, 1961, 1958, 1956, 1955, 1952, 1951, 1949, 1948, 1947, 1946, 1945, 1944, 1942, 1940, 1939, 1938, 1937, 1936, 1935, 1934, 1933, 1932, 1931, 1930, 1929, 1928, 1927, 1926, 1925, 1924, 1923, 1921, 1920

FINDINGS

Address Researched	Address Not Identified in Research Source
3819 W 106TH ST	2014, 2010, 2006, 2004, 2003, 2000, 1999, 1996, 1995, 1992, 1991, 1990, 1986, 1985, 1981, 1980, 1976, 1972, 1971, 1969, 1967, 1966, 1965, 1963, 1962, 1961, 1958, 1956, 1955, 1952, 1951, 1949, 1948, 1947, 1945, 1944, 1942, 1940, 1939, 1938, 1937, 1936, 1935, 1934, 1933, 1932, 1931, 1930, 1929, 1928, 1927, 1926, 1925, 1924, 1923, 1921, 1920
3820 107TH ST W	2014, 2010, 2006, 2004, 2003, 2001, 2000, 1999, 1996, 1995, 1992, 1991, 1990, 1986, 1985, 1981, 1980, 1976, 1975, 1972, 1971, 1970, 1969, 1967, 1966, 1964, 1963, 1962, 1961, 1960, 1958, 1957, 1956, 1955, 1954, 1952, 1951, 1950, 1949, 1948, 1947, 1946, 1945, 1944, 1942, 1940, 1939, 1938, 1937, 1936, 1935, 1934, 1933, 1932, 1931, 1930, 1929, 1928, 1927, 1926, 1925, 1924, 1923, 1921, 1920
3820 W 102ND ST	2014, 2010, 2006, 2004, 2003, 2000, 1999, 1996, 1992, 1991, 1990, 1986, 1985, 1981, 1980, 1976, 1975, 1972, 1971, 1970, 1969, 1967, 1966, 1965, 1964, 1963, 1962, 1961, 1958, 1957, 1956, 1955, 1954, 1952, 1951, 1950, 1949, 1948, 1947, 1946, 1945, 1944, 1942, 1940, 1939, 1938, 1937, 1936, 1935, 1934, 1933, 1932, 1931, 1930, 1929, 1928, 1927, 1926, 1925, 1924, 1923, 1921, 1920
3820 W 102nd St	2006, 2004, 2003, 2001, 2000, 1999, 1996, 1995, 1992, 1991, 1990, 1986, 1985, 1981, 1980, 1976, 1975, 1972, 1971, 1970, 1969, 1967, 1966, 1965, 1964, 1963, 1962, 1961, 1960, 1958, 1957, 1956, 1955, 1954, 1952, 1951, 1950, 1949, 1948, 1947, 1946, 1945, 1944, 1942, 1940, 1939, 1938, 1937, 1936, 1935, 1934, 1933, 1932, 1931, 1930, 1929, 1928, 1927, 1926, 1925, 1924, 1923, 1921, 1920
3820 W 102nd St	2006, 2004, 2003, 2001, 2000, 1999, 1996, 1995, 1992, 1991, 1990, 1986, 1985, 1981, 1980, 1976, 1975, 1972, 1971, 1970, 1969, 1967, 1966, 1965, 1964, 1963, 1962, 1961, 1960, 1958, 1957, 1956, 1955, 1954, 1952, 1951, 1950, 1949, 1948, 1947, 1946, 1945, 1944, 1942, 1940, 1939, 1938, 1937, 1936, 1935, 1934, 1933, 1932, 1931, 1930, 1929, 1928, 1927, 1926, 1925, 1924, 1923, 1921, 1920
3820 W 107TH	2014, 2010, 2006, 2004, 2003, 2001, 2000, 1999, 1996, 1995, 1992, 1991, 1990, 1986, 1985, 1980, 1976, 1975, 1972, 1971, 1970, 1969, 1967, 1966, 1965, 1964, 1963, 1962, 1961, 1960, 1958, 1957, 1956, 1955, 1954, 1952, 1951, 1950, 1949, 1948, 1947, 1946, 1945, 1944, 1942, 1940, 1939, 1938, 1937, 1936, 1935, 1934, 1933, 1932, 1931, 1930, 1929, 1928, 1927, 1926, 1925, 1924, 1923, 1921, 1920
3820 W 107TH ST	2014, 2010, 2006, 2004, 2003, 2000, 1999, 1996, 1992, 1991, 1986, 1985, 1981, 1976, 1972, 1971, 1970, 1969, 1967, 1966, 1965, 1963, 1962, 1961, 1960, 1958, 1956, 1955, 1952, 1951, 1950, 1949, 1948, 1947, 1946, 1945, 1944, 1942, 1940, 1939, 1938, 1937, 1936, 1935, 1934, 1933, 1932, 1931, 1930, 1929, 1928, 1927, 1926, 1925, 1924, 1923, 1921, 1920
3821 1/2 W 108TH ST	2014, 2010, 2006, 2004, 2003, 2001, 2000, 1999, 1996, 1995, 1992, 1991, 1990, 1986, 1985, 1981, 1980, 1976, 1975, 1972, 1971, 1970, 1969, 1967, 1966, 1965, 1964, 1963, 1962, 1961, 1958, 1957, 1956, 1955, 1954, 1952, 1951, 1950, 1949, 1948, 1947, 1946, 1945, 1944, 1942, 1940, 1939, 1938, 1937, 1936, 1935, 1934, 1933, 1932, 1931, 1930, 1929, 1928, 1927, 1926, 1925, 1924, 1923, 1921, 1920
3821 102ND ST W	2014, 2010, 2006, 2004, 2003, 2001, 2000, 1999, 1996, 1995, 1992, 1991, 1990, 1986, 1985, 1981, 1980, 1976, 1975, 1972, 1971, 1970, 1969, 1967, 1966, 1964, 1963, 1962, 1961, 1960, 1958, 1957, 1956, 1955, 1954, 1952, 1951, 1950, 1949, 1948, 1947, 1946, 1945, 1944, 1942, 1940, 1939, 1938, 1937, 1936, 1935, 1934, 1933, 1932, 1931, 1930, 1929, 1928, 1927, 1926, 1925, 1924, 1923, 1921, 1920
3821 104TH ST W	2014, 2010, 2006, 2004, 2003, 2001, 2000, 1999, 1996, 1995, 1992, 1991, 1990, 1986, 1985, 1981, 1980, 1976, 1975, 1972, 1971, 1970, 1969, 1967, 1966, 1964, 1963, 1962, 1961, 1960, 1958, 1957, 1956, 1955, 1954, 1952, 1951, 1950, 1949, 1948, 1947, 1946, 1945, 1944, 1942, 1940, 1939, 1938, 1937, 1936, 1935, 1934, 1933, 1932, 1931, 1930, 1929, 1928, 1927, 1926, 1925, 1924, 1923, 1921, 1920
3821 W 102ND ST	2014, 2010, 2006, 2004, 2003, 2000, 1999, 1996, 1995, 1992, 1991, 1990, 1986, 1985, 1981, 1976, 1975, 1972, 1971, 1969, 1967, 1966, 1965, 1963, 1962, 1961, 1960, 1958, 1957, 1956, 1955, 1952, 1951, 1949, 1948, 1947, 1946, 1945, 1944, 1942, 1940, 1939, 1938, 1937, 1936, 1935, 1934, 1933, 1932, 1931, 1930, 1929, 1928, 1927, 1926, 1925, 1924, 1923, 1921, 1920

FINDINGS

Address Researched	Address Not Identified in Research Source
3821 W 104TH ST	2014, 2010, 2006, 2004, 2003, 2000, 1999, 1996, 1992, 1991, 1990, 1986, 1985, 1981, 1980, 1976, 1975, 1972, 1971, 1970, 1969, 1967, 1966, 1965, 1963, 1962, 1961, 1958, 1956, 1955, 1952, 1951, 1949, 1948, 1947, 1946, 1945, 1944, 1942, 1940, 1939, 1938, 1937, 1936, 1935, 1934, 1933, 1932, 1931, 1930, 1929, 1928, 1927, 1926, 1925, 1924, 1923, 1921, 1920
3821 W 105TH ST	2014, 2010, 2006, 2004, 2003, 2000, 1999, 1996, 1992, 1991, 1990, 1986, 1985, 1981, 1976, 1975, 1972, 1971, 1970, 1969, 1967, 1966, 1965, 1964, 1963, 1962, 1961, 1958, 1956, 1955, 1954, 1952, 1951, 1950, 1949, 1948, 1947, 1946, 1945, 1944, 1942, 1940, 1939, 1938, 1937, 1936, 1935, 1934, 1933, 1932, 1931, 1930, 1929, 1928, 1927, 1926, 1925, 1924, 1923, 1921, 1920
3821 W 108TH ST	2014, 2010, 2006, 2004, 2003, 2000, 1999, 1996, 1995, 1992, 1991, 1986, 1985, 1981, 1975, 1972, 1971, 1969, 1967, 1966, 1965, 1963, 1962, 1961, 1958, 1956, 1955, 1952, 1951, 1950, 1949, 1948, 1947, 1946, 1945, 1944, 1942, 1940, 1939, 1938, 1937, 1936, 1935, 1934, 1933, 1932, 1931, 1930, 1929, 1928, 1927, 1926, 1925, 1924, 1923, 1921, 1920
38211/2 W 108TH ST	2014, 2010, 2006, 2004, 2003, 2001, 2000, 1999, 1996, 1995, 1992, 1991, 1990, 1986, 1985, 1981, 1980, 1976, 1975, 1972, 1971, 1970, 1969, 1967, 1966, 1965, 1964, 1963, 1962, 1961, 1960, 1958, 1956, 1955, 1954, 1952, 1951, 1950, 1949, 1948, 1947, 1946, 1945, 1944, 1942, 1940, 1939, 1938, 1937, 1936, 1935, 1934, 1933, 1932, 1931, 1930, 1929, 1928, 1927, 1926, 1925, 1924, 1923, 1921, 1920
3822 105TH ST W	2014, 2010, 2006, 2004, 2003, 2001, 2000, 1999, 1996, 1995, 1992, 1991, 1990, 1986, 1985, 1981, 1980, 1976, 1975, 1972, 1971, 1970, 1969, 1967, 1966, 1964, 1963, 1962, 1961, 1960, 1958, 1957, 1956, 1955, 1954, 1952, 1951, 1950, 1949, 1948, 1947, 1946, 1945, 1944, 1942, 1940, 1939, 1938, 1937, 1936, 1935, 1934, 1933, 1932, 1931, 1930, 1929, 1928, 1927, 1926, 1925, 1924, 1923, 1921, 1920
3822 CENTURY BLVD W	2014, 2010, 2006, 2004, 2003, 2001, 2000, 1999, 1996, 1995, 1992, 1991, 1986, 1985, 1981, 1980, 1976, 1972, 1971, 1970, 1969, 1967, 1966, 1964, 1963, 1962, 1961, 1960, 1958, 1957, 1956, 1955, 1954, 1952, 1951, 1950, 1949, 1948, 1947, 1946, 1945, 1944, 1942, 1940, 1939, 1938, 1937, 1936, 1935, 1934, 1933, 1932, 1931, 1930, 1929, 1928, 1927, 1926, 1925, 1924, 1923, 1921, 1920
3822 W 102ND ST	2014, 2010, 2006, 2004, 2003, 2001, 2000, 1999, 1996, 1995, 1992, 1991, 1990, 1986, 1985, 1981, 1980, 1976, 1975, 1972, 1971, 1969, 1967, 1966, 1965, 1964, 1963, 1962, 1961, 1958, 1956, 1955, 1954, 1952, 1951, 1949, 1948, 1947, 1946, 1945, 1944, 1942, 1940, 1939, 1938, 1937, 1936, 1935, 1934, 1933, 1932, 1931, 1930, 1929, 1928, 1927, 1926, 1925, 1924, 1923, 1921, 1920
3822 W 105TH ST	2014, 2010, 2006, 2004, 2003, 2000, 1999, 1996, 1992, 1991, 1986, 1985, 1981, 1976, 1975, 1972, 1971, 1970, 1969, 1967, 1966, 1965, 1963, 1962, 1961, 1958, 1957, 1956, 1955, 1954, 1952, 1951, 1950, 1949, 1948, 1947, 1946, 1945, 1944, 1942, 1940, 1939, 1938, 1937, 1936, 1935, 1934, 1933, 1932, 1931, 1930, 1929, 1928, 1927, 1926, 1925, 1924, 1923, 1921, 1920
3822 W 105th St	2014, 2006, 2004, 2003, 2001, 2000, 1999, 1996, 1995, 1992, 1991, 1990, 1986, 1985, 1981, 1980, 1976, 1975, 1972, 1971, 1970, 1969, 1967, 1966, 1965, 1964, 1963, 1962, 1961, 1960, 1958, 1957, 1956, 1955, 1954, 1952, 1951, 1950, 1949, 1948, 1947, 1946, 1945, 1944, 1942, 1940, 1939, 1938, 1937, 1936, 1935, 1934, 1933, 1932, 1931, 1930, 1929, 1928, 1927, 1926, 1925, 1924, 1923, 1921, 1920
3822 W 105th St	2014, 2006, 2004, 2003, 2001, 2000, 1999, 1996, 1995, 1992, 1991, 1990, 1986, 1985, 1981, 1980, 1976, 1975, 1972, 1971, 1970, 1969, 1967, 1966, 1965, 1964, 1963, 1962, 1961, 1960, 1958, 1957, 1956, 1955, 1954, 1952, 1951, 1950, 1949, 1948, 1947, 1946, 1945, 1944, 1942, 1940, 1939, 1938, 1937, 1936, 1935, 1934, 1933, 1932, 1931, 1930, 1929, 1928, 1927, 1926, 1925, 1924, 1923, 1921, 1920
3822 W CENTURY BLVD	2014, 2010, 2006, 2004, 2003, 2001, 2000, 1999, 1996, 1995, 1992, 1991, 1986, 1985, 1981, 1980, 1976, 1975, 1972, 1971, 1970, 1969, 1967, 1966, 1965, 1964, 1963, 1962, 1961, 1958, 1956, 1955, 1952, 1951, 1949, 1948, 1947, 1945, 1944, 1942, 1940, 1939, 1938, 1937, 1936, 1935, 1934, 1933, 1932, 1931, 1930, 1929, 1928, 1927, 1926, 1925, 1924, 1923, 1921, 1920

FINDINGS

Address Researched	Address Not Identified in Research Source
3823 102ND ST W	2014, 2010, 2006, 2004, 2003, 2001, 2000, 1999, 1996, 1995, 1992, 1991, 1990, 1986, 1985, 1981, 1980, 1976, 1975, 1972, 1971, 1970, 1969, 1967, 1966, 1964, 1963, 1962, 1961, 1960, 1958, 1957, 1956, 1955, 1954, 1952, 1951, 1950, 1949, 1948, 1947, 1946, 1945, 1944, 1942, 1940, 1939, 1938, 1937, 1936, 1935, 1934, 1933, 1932, 1931, 1930, 1929, 1928, 1927, 1926, 1925, 1924, 1923, 1921, 1920
4055 LENNOX BLVD	2014, 2010, 2006, 2004, 2003, 2001, 2000, 1999, 1996, 1995, 1992, 1991, 1990, 1986, 1985, 1981, 1980, 1976, 1975, 1972, 1971, 1970, 1969, 1967, 1966, 1965, 1964, 1963, 1962, 1961, 1960, 1958, 1957, 1956, 1955, 1954, 1952, 1951, 1949, 1948, 1947, 1946, 1945, 1944, 1942, 1940, 1939, 1938, 1937, 1936, 1935, 1934, 1933, 1932, 1931, 1930, 1929, 1928, 1927, 1926, 1925, 1924, 1923, 1921, 1920
4055 W 101ST ST	2014, 2010, 2006, 2004, 2003, 2001, 2000, 1999, 1996, 1995, 1992, 1991, 1990, 1986, 1985, 1981, 1976, 1975, 1972, 1971, 1970, 1969, 1967, 1966, 1965, 1963, 1962, 1961, 1960, 1958, 1957, 1956, 1955, 1954, 1952, 1951, 1950, 1949, 1948, 1947, 1946, 1945, 1944, 1942, 1940, 1939, 1938, 1937, 1936, 1935, 1934, 1933, 1932, 1931, 1930, 1929, 1928, 1927, 1926, 1925, 1924, 1923, 1921, 1920
4055 W 103RD ST	2014, 2010, 2006, 2004, 2003, 2000, 1999, 1996, 1995, 1992, 1991, 1990, 1986, 1985, 1981, 1980, 1976, 1975, 1972, 1971, 1969, 1967, 1966, 1965, 1963, 1962, 1961, 1958, 1956, 1955, 1952, 1951, 1950, 1949, 1948, 1947, 1946, 1945, 1944, 1942, 1940, 1939, 1938, 1937, 1936, 1935, 1934, 1933, 1932, 1931, 1930, 1929, 1928, 1927, 1926, 1925, 1924, 1923, 1921, 1920
4055 W 104TH ST	2014, 2010, 2006, 2004, 2003, 2000, 1999, 1996, 1995, 1992, 1991, 1986, 1985, 1981, 1980, 1976, 1975, 1972, 1971, 1970, 1969, 1967, 1966, 1965, 1964, 1963, 1962, 1961, 1958, 1956, 1955, 1952, 1951, 1949, 1948, 1947, 1945, 1944, 1942, 1940, 1939, 1938, 1937, 1936, 1935, 1934, 1933, 1932, 1931, 1930, 1929, 1928, 1927, 1926, 1925, 1924, 1923, 1921, 1920
4055 W 105TH ST	2014, 2010, 2006, 2004, 2003, 2000, 1999, 1996, 1995, 1992, 1991, 1990, 1986, 1985, 1981, 1980, 1976, 1975, 1972, 1971, 1970, 1969, 1967, 1966, 1965, 1964, 1963, 1962, 1961, 1960, 1958, 1957, 1956, 1955, 1954, 1952, 1951, 1950, 1949, 1948, 1947, 1946, 1945, 1944, 1942, 1940, 1939, 1938, 1937, 1936, 1935, 1934, 1933, 1932, 1931, 1930, 1929, 1928, 1927, 1926, 1925, 1924, 1923, 1921, 1920
4055 W 106TH ST	2014, 2010, 2006, 2004, 2003, 2000, 1999, 1996, 1995, 1992, 1991, 1986, 1985, 1981, 1980, 1976, 1975, 1972, 1971, 1970, 1969, 1967, 1966, 1965, 1963, 1962, 1961, 1958, 1956, 1955, 1952, 1951, 1950, 1949, 1948, 1947, 1946, 1945, 1944, 1942, 1940, 1939, 1938, 1937, 1936, 1935, 1934, 1933, 1932, 1931, 1930, 1929, 1928, 1927, 1926, 1925, 1924, 1923, 1921, 1920
4055 W CENTURY BLVD	2014, 2010, 2006, 2004, 2003, 2000, 1999, 1996, 1995, 1992, 1991, 1990, 1985, 1981, 1980, 1976, 1975, 1972, 1971, 1970, 1969, 1967, 1966, 1965, 1964, 1963, 1962, 1961, 1958, 1956, 1955, 1952, 1951, 1949, 1948, 1947, 1946, 1945, 1944, 1942, 1940, 1939, 1938, 1937, 1936, 1935, 1934, 1933, 1932, 1931, 1930, 1929, 1928, 1927, 1926, 1925, 1924, 1923, 1921, 1920
4055 W Century Blvd	2006, 2004, 2003, 2001, 2000, 1999, 1996, 1995, 1992, 1991, 1990, 1986, 1985, 1981, 1980, 1976, 1975, 1972, 1971, 1970, 1969, 1967, 1966, 1965, 1964, 1963, 1962, 1961, 1960, 1958, 1957, 1956, 1955, 1954, 1952, 1951, 1950, 1949, 1948, 1947, 1946, 1945, 1944, 1942, 1940, 1939, 1938, 1937, 1936, 1935, 1934, 1933, 1932, 1931, 1930, 1929, 1928, 1927, 1926, 1925, 1924, 1923, 1921, 1920
4055 W Century Blvd	2006, 2004, 2003, 2001, 2000, 1999, 1996, 1995, 1992, 1991, 1990, 1986, 1985, 1981, 1980, 1976, 1975, 1972, 1971, 1970, 1969, 1967, 1966, 1965, 1964, 1963, 1962, 1961, 1960, 1958, 1957, 1956, 1955, 1954, 1952, 1951, 1950, 1949, 1948, 1947, 1946, 1945, 1944, 1942, 1940, 1939, 1938, 1937, 1936, 1935, 1934, 1933, 1932, 1931, 1930, 1929, 1928, 1927, 1926, 1925, 1924, 1923, 1921, 1920
4056 1/2 W 101ST ST	2014, 2010, 2006, 2004, 2003, 2001, 2000, 1999, 1996, 1995, 1992, 1991, 1990, 1986, 1985, 1981, 1980, 1976, 1975, 1972, 1971, 1970, 1969, 1967, 1966, 1965, 1964, 1963, 1962, 1961, 1960, 1958, 1956, 1955, 1954, 1952, 1951, 1950, 1949, 1948, 1947, 1946, 1945, 1944, 1942, 1940, 1939, 1938, 1937, 1936, 1935, 1934, 1933, 1932, 1931, 1930, 1929, 1928, 1927, 1926, 1925, 1924, 1923, 1921, 1920

FINDINGS

Address Researched	Address Not Identified in Research Source
4056 Lennox Blvd	2014, 2006, 2004, 2003, 2001, 2000, 1999, 1996, 1995, 1992, 1991, 1990, 1986, 1985, 1981, 1980, 1976, 1975, 1972, 1971, 1970, 1969, 1967, 1966, 1965, 1964, 1963, 1962, 1961, 1960, 1958, 1957, 1956, 1955, 1954, 1952, 1951, 1950, 1949, 1948, 1947, 1946, 1945, 1944, 1942, 1940, 1939, 1938, 1937, 1936, 1935, 1934, 1933, 1932, 1931, 1930, 1929, 1928, 1927, 1926, 1925, 1924, 1923, 1921, 1920
4056 Lennox Blvd	2014, 2006, 2004, 2003, 2001, 2000, 1999, 1996, 1995, 1992, 1991, 1990, 1986, 1985, 1981, 1980, 1976, 1975, 1972, 1971, 1970, 1969, 1967, 1966, 1965, 1964, 1963, 1962, 1961, 1960, 1958, 1957, 1956, 1955, 1954, 1952, 1951, 1950, 1949, 1948, 1947, 1946, 1945, 1944, 1942, 1940, 1939, 1938, 1937, 1936, 1935, 1934, 1933, 1932, 1931, 1930, 1929, 1928, 1927, 1926, 1925, 1924, 1923, 1921, 1920
4056 W 101ST ST	2014, 2010, 2006, 2004, 2003, 2000, 1999, 1996, 1995, 1992, 1991, 1986, 1985, 1981, 1976, 1975, 1972, 1971, 1970, 1969, 1967, 1966, 1965, 1963, 1962, 1961, 1958, 1957, 1956, 1955, 1954, 1952, 1951, 1949, 1948, 1947, 1946, 1945, 1944, 1942, 1940, 1939, 1938, 1937, 1936, 1935, 1934, 1933, 1932, 1931, 1930, 1929, 1928, 1927, 1926, 1925, 1924, 1923, 1921, 1920
4056 W 102ND ST	2014, 2010, 2006, 2004, 2003, 2000, 1999, 1996, 1995, 1992, 1991, 1990, 1986, 1985, 1981, 1980, 1976, 1975, 1972, 1971, 1970, 1969, 1967, 1966, 1965, 1963, 1962, 1961, 1958, 1956, 1955, 1952, 1951, 1950, 1949, 1948, 1947, 1945, 1944, 1942, 1940, 1939, 1938, 1937, 1936, 1935, 1934, 1933, 1932, 1931, 1930, 1929, 1928, 1927, 1926, 1925, 1924, 1923, 1921, 1920
4056 W 103RD ST	2014, 2010, 2006, 2004, 2003, 2000, 1999, 1996, 1995, 1992, 1991, 1990, 1986, 1985, 1981, 1980, 1976, 1975, 1972, 1971, 1970, 1969, 1967, 1966, 1965, 1964, 1963, 1962, 1961, 1958, 1957, 1956, 1955, 1952, 1951, 1949, 1948, 1947, 1946, 1945, 1944, 1942, 1940, 1939, 1938, 1937, 1936, 1935, 1934, 1933, 1932, 1931, 1930, 1929, 1928, 1927, 1926, 1925, 1924, 1923, 1921, 1920
4056 W 104TH ST	2014, 2010, 2006, 2004, 2003, 1999, 1996, 1995, 1992, 1991, 1990, 1986, 1985, 1981, 1980, 1976, 1975, 1972, 1971, 1970, 1969, 1967, 1966, 1965, 1963, 1962, 1961, 1958, 1956, 1955, 1952, 1951, 1949, 1948, 1947, 1945, 1944, 1942, 1940, 1939, 1938, 1937, 1936, 1935, 1934, 1933, 1932, 1931, 1930, 1929, 1928, 1927, 1926, 1925, 1924, 1923, 1921, 1920
4056 W 105TH ST	2014, 2010, 2006, 2004, 2003, 2000, 1999, 1996, 1995, 1992, 1991, 1990, 1986, 1985, 1981, 1976, 1975, 1972, 1971, 1969, 1967, 1966, 1965, 1964, 1963, 1962, 1961, 1958, 1957, 1956, 1955, 1954, 1952, 1951, 1950, 1949, 1948, 1947, 1946, 1945, 1944, 1942, 1940, 1939, 1938, 1937, 1936, 1935, 1934, 1933, 1932, 1931, 1930, 1929, 1928, 1927, 1926, 1925, 1924, 1923, 1921, 1920
4056B W 101ST ST	2014, 2010, 2006, 2004, 2003, 2001, 2000, 1999, 1996, 1995, 1992, 1991, 1990, 1986, 1985, 1981, 1980, 1976, 1975, 1972, 1971, 1970, 1969, 1967, 1966, 1965, 1964, 1963, 1962, 1961, 1958, 1957, 1956, 1955, 1954, 1952, 1951, 1950, 1949, 1948, 1947, 1946, 1945, 1944, 1942, 1940, 1939, 1938, 1937, 1936, 1935, 1934, 1933, 1932, 1931, 1930, 1929, 1928, 1927, 1926, 1925, 1924, 1923, 1921, 1920
4057 LENNOX BLVD	2014, 2010, 2006, 2004, 2003, 2001, 2000, 1999, 1996, 1995, 1992, 1991, 1990, 1986, 1985, 1981, 1980, 1976, 1975, 1972, 1971, 1969, 1967, 1966, 1964, 1963, 1962, 1961, 1958, 1957, 1956, 1955, 1954, 1952, 1951, 1950, 1949, 1948, 1947, 1946, 1945, 1944, 1942, 1940, 1939, 1938, 1937, 1936, 1935, 1934, 1933, 1932, 1931, 1930, 1929, 1928, 1927, 1926, 1925, 1924, 1923, 1921, 1920
4057 W 101ST ST	2014, 2010, 2006, 2004, 2003, 2001, 2000, 1999, 1996, 1995, 1992, 1991, 1986, 1985, 1981, 1976, 1975, 1972, 1971, 1969, 1967, 1966, 1965, 1963, 1962, 1961, 1958, 1956, 1955, 1954, 1952, 1951, 1950, 1949, 1948, 1947, 1946, 1945, 1944, 1942, 1940, 1939, 1938, 1937, 1936, 1935, 1934, 1933, 1932, 1931, 1930, 1929, 1928, 1927, 1926, 1925, 1924, 1923, 1921, 1920
4057 W 102ND ST	2014, 2010, 2006, 2004, 2003, 2000, 1999, 1996, 1992, 1991, 1990, 1986, 1985, 1981, 1980, 1976, 1975, 1972, 1971, 1970, 1969, 1967, 1966, 1965, 1963, 1962, 1961, 1958, 1956, 1955, 1952, 1951, 1950, 1949, 1948, 1947, 1946, 1945, 1944, 1942, 1940, 1939, 1938, 1937, 1936, 1935, 1934, 1933, 1932, 1931, 1930, 1929, 1928, 1927, 1926, 1925, 1924, 1923, 1921, 1920

FINDINGS

Address Researched	Address Not Identified in Research Source
4057 W 105TH ST	2014, 2010, 2006, 2004, 2003, 2000, 1999, 1996, 1992, 1991, 1990, 1986, 1985, 1981, 1976, 1975, 1972, 1971, 1970, 1969, 1967, 1966, 1965, 1963, 1962, 1961, 1958, 1956, 1955, 1952, 1951, 1950, 1949, 1948, 1947, 1946, 1945, 1944, 1942, 1940, 1939, 1938, 1937, 1936, 1935, 1934, 1933, 1932, 1931, 1930, 1929, 1928, 1927, 1926, 1925, 1924, 1923, 1921, 1920
4057 W 106TH ST	2014, 2010, 2006, 2004, 2003, 2000, 1999, 1996, 1995, 1992, 1991, 1990, 1986, 1985, 1981, 1976, 1975, 1972, 1971, 1970, 1969, 1967, 1966, 1965, 1964, 1963, 1962, 1961, 1960, 1958, 1957, 1956, 1955, 1954, 1952, 1951, 1950, 1949, 1948, 1947, 1946, 1945, 1944, 1942, 1940, 1939, 1938, 1937, 1936, 1935, 1934, 1933, 1932, 1931, 1930, 1929, 1928, 1927, 1926, 1925, 1924, 1923, 1921, 1920
4057/ W 102ND ST	2014, 2010, 2006, 2004, 2003, 2000, 1999, 1996, 1995, 1992, 1991, 1990, 1986, 1985, 1981, 1980, 1976, 1975, 1972, 1971, 1970, 1969, 1967, 1966, 1965, 1964, 1963, 1962, 1961, 1960, 1958, 1957, 1956, 1955, 1954, 1952, 1951, 1950, 1949, 1948, 1947, 1946, 1945, 1944, 1942, 1940, 1939, 1938, 1937, 1936, 1935, 1934, 1933, 1932, 1931, 1930, 1929, 1928, 1927, 1926, 1925, 1924, 1923, 1921, 1920
4058 W 105TH ST	2014, 2010, 2006, 2004, 2003, 2001, 2000, 1999, 1996, 1995, 1992, 1991, 1990, 1986, 1985, 1981, 1976, 1975, 1972, 1971, 1970, 1969, 1967, 1966, 1965, 1963, 1962, 1961, 1958, 1956, 1955, 1952, 1951, 1950, 1949, 1948, 1947, 1946, 1945, 1944, 1942, 1940, 1939, 1938, 1937, 1936, 1935, 1934, 1933, 1932, 1931, 1930, 1929, 1928, 1927, 1926, 1925, 1924, 1923, 1921, 1920
4058 W 107TH ST	2014, 2010, 2006, 2004, 2003, 2000, 1999, 1996, 1992, 1991, 1986, 1985, 1981, 1976, 1972, 1971, 1970, 1969, 1967, 1966, 1965, 1963, 1962, 1961, 1958, 1956, 1955, 1952, 1951, 1949, 1948, 1947, 1946, 1945, 1944, 1942, 1940, 1939, 1938, 1937, 1936, 1935, 1934, 1933, 1932, 1931, 1930, 1929, 1928, 1927, 1926, 1925, 1924, 1923, 1921, 1920
4059 1/2 W 105TH ST	2014, 2010, 2006, 2004, 2003, 2001, 2000, 1999, 1996, 1995, 1992, 1991, 1990, 1986, 1985, 1981, 1980, 1976, 1975, 1972, 1971, 1970, 1969, 1967, 1966, 1965, 1964, 1963, 1962, 1961, 1960, 1958, 1956, 1955, 1954, 1952, 1951, 1950, 1949, 1948, 1947, 1946, 1945, 1944, 1942, 1940, 1939, 1938, 1937, 1936, 1935, 1934, 1933, 1932, 1931, 1930, 1929, 1928, 1927, 1926, 1925, 1924, 1923, 1921, 1920
4059 1/2 W CENTURY BLVD	2014, 2010, 2006, 2004, 2003, 2001, 2000, 1999, 1996, 1995, 1992, 1991, 1990, 1986, 1985, 1981, 1980, 1976, 1975, 1972, 1971, 1970, 1969, 1967, 1966, 1965, 1964, 1963, 1962, 1961, 1960, 1958, 1957, 1956, 1955, 1954, 1952, 1951, 1949, 1948, 1947, 1946, 1945, 1944, 1942, 1940, 1939, 1938, 1937, 1936, 1935, 1934, 1933, 1932, 1931, 1930, 1929, 1928, 1927, 1926, 1925, 1924, 1923, 1921, 1920
4059 CENTURY BLVD	2014, 2010, 2006, 2004, 2003, 2001, 2000, 1999, 1996, 1995, 1992, 1991, 1990, 1986, 1985, 1981, 1980, 1976, 1975, 1972, 1971, 1969, 1967, 1966, 1965, 1964, 1963, 1962, 1961, 1960, 1958, 1957, 1956, 1955, 1954, 1952, 1951, 1950, 1949, 1948, 1947, 1946, 1945, 1944, 1942, 1940, 1939, 1938, 1937, 1936, 1934, 1933, 1932, 1931, 1930, 1929, 1928, 1927, 1926, 1925, 1924, 1923, 1921, 1920
4059 CENTURY BLVD W	2014, 2010, 2006, 2004, 2003, 2001, 2000, 1999, 1996, 1995, 1992, 1991, 1986, 1985, 1981, 1976, 1972, 1971, 1970, 1969, 1967, 1966, 1965, 1964, 1963, 1962, 1961, 1958, 1957, 1956, 1955, 1954, 1952, 1951, 1950, 1949, 1948, 1947, 1946, 1945, 1944, 1942, 1940, 1939, 1938, 1937, 1936, 1935, 1934, 1933, 1932, 1931, 1930, 1929, 1928, 1927, 1926, 1925, 1924, 1923, 1921, 1920
4059 LENNOX BLVD	2014, 2010, 2006, 2004, 2003, 2001, 2000, 1999, 1996, 1995, 1992, 1991, 1986, 1985, 1981, 1976, 1972, 1971, 1969, 1967, 1966, 1965, 1964, 1963, 1962, 1961, 1958, 1956, 1955, 1952, 1951, 1950, 1949, 1948, 1947, 1946, 1945, 1944, 1942, 1940, 1939, 1938, 1937, 1936, 1935, 1934, 1933, 1932, 1931, 1930, 1929, 1928, 1927, 1926, 1925, 1924, 1923, 1921, 1920
4059 W 103RD ST	2014, 2010, 2006, 2004, 2003, 2000, 1999, 1996, 1995, 1992, 1991, 1990, 1986, 1985, 1981, 1980, 1976, 1975, 1972, 1971, 1969, 1967, 1966, 1965, 1963, 1962, 1961, 1958, 1956, 1955, 1954, 1952, 1951, 1950, 1949, 1948, 1947, 1946, 1945, 1944, 1942, 1940, 1939, 1938, 1937, 1936, 1935, 1934, 1933, 1932, 1931, 1930, 1929, 1928, 1927, 1926, 1925, 1924, 1923, 1921, 1920

FINDINGS

Address Researched	Address Not Identified in Research Source
4059 W 104TH ST	2014, 2010, 2006, 2004, 2003, 1999, 1996, 1995, 1992, 1991, 1990, 1986, 1985, 1981, 1980, 1976, 1972, 1971, 1970, 1969, 1967, 1966, 1965, 1963, 1962, 1961, 1956, 1955, 1952, 1951, 1949, 1948, 1947, 1946, 1945, 1944, 1942, 1940, 1939, 1938, 1937, 1936, 1935, 1934, 1933, 1932, 1931, 1930, 1929, 1928, 1927, 1926, 1925, 1924, 1923, 1921, 1920
4059 W 105TH ST	2014, 2010, 2006, 2004, 2003, 2000, 1999, 1996, 1995, 1992, 1991, 1990, 1986, 1985, 1981, 1976, 1972, 1971, 1969, 1967, 1966, 1965, 1964, 1963, 1962, 1961, 1958, 1957, 1956, 1955, 1954, 1952, 1951, 1949, 1948, 1947, 1946, 1945, 1944, 1942, 1940, 1939, 1938, 1937, 1936, 1935, 1934, 1933, 1932, 1931, 1930, 1929, 1928, 1927, 1926, 1925, 1924, 1923, 1921, 1920
4059 W 106TH ST	2014, 2010, 2006, 2004, 2003, 2000, 1999, 1996, 1995, 1992, 1991, 1990, 1986, 1985, 1981, 1976, 1972, 1971, 1970, 1969, 1967, 1966, 1965, 1963, 1962, 1961, 1960, 1958, 1956, 1955, 1954, 1952, 1951, 1949, 1948, 1947, 1946, 1945, 1944, 1942, 1940, 1939, 1938, 1937, 1936, 1935, 1934, 1933, 1932, 1931, 1930, 1929, 1928, 1927, 1926, 1925, 1924, 1923, 1921, 1920
4059 W CENTURY BLVD	2014, 2010, 2006, 2004, 2003, 2000, 1999, 1996, 1995, 1992, 1991, 1990, 1986, 1985, 1981, 1980, 1976, 1975, 1972, 1971, 1970, 1969, 1967, 1966, 1965, 1963, 1961, 1958, 1956, 1955, 1952, 1951, 1949, 1948, 1947, 1945, 1944, 1942, 1940, 1939, 1938, 1937, 1936, 1935, 1934, 1933, 1932, 1931, 1930, 1929, 1928, 1927, 1926, 1925, 1924, 1923, 1921, 1920
406 E 97TH ST	2014, 2010, 2006, 2004, 2003, 2000, 1999, 1996, 1995, 1992, 1991, 1990, 1986, 1985, 1981, 1976, 1972, 1971, 1969, 1967, 1966, 1965, 1964, 1963, 1962, 1961, 1960, 1958, 1957, 1956, 1955, 1954, 1952, 1951, 1949, 1948, 1947, 1945, 1944, 1942, 1940, 1939, 1938, 1937, 1936, 1935, 1934, 1933, 1932, 1931, 1930, 1929, 1928, 1927, 1926, 1925, 1924, 1923, 1921, 1920
406 E 99TH ST	2014, 2010, 2006, 2004, 2003, 2000, 1999, 1996, 1995, 1992, 1991, 1990, 1986, 1985, 1981, 1976, 1972, 1971, 1969, 1967, 1966, 1965, 1963, 1962, 1961, 1960, 1958, 1957, 1956, 1955, 1954, 1952, 1951, 1950, 1949, 1948, 1947, 1946, 1945, 1944, 1942, 1940, 1939, 1938, 1937, 1936, 1935, 1934, 1933, 1932, 1931, 1930, 1929, 1928, 1927, 1926, 1925, 1924, 1923, 1921, 1920
406 E 99th St	2010, 2006, 2004, 2003, 2001, 2000, 1999, 1996, 1995, 1992, 1991, 1990, 1986, 1985, 1981, 1980, 1976, 1975, 1972, 1971, 1970, 1969, 1967, 1966, 1965, 1964, 1963, 1962, 1961, 1960, 1958, 1957, 1956, 1955, 1954, 1952, 1951, 1950, 1949, 1948, 1947, 1946, 1945, 1944, 1942, 1940, 1939, 1938, 1937, 1936, 1935, 1934, 1933, 1932, 1931, 1930, 1929, 1928, 1927, 1926, 1925, 1924, 1923, 1921, 1920
406 E 99th St	2010, 2006, 2004, 2003, 2001, 2000, 1999, 1996, 1995, 1992, 1991, 1990, 1986, 1985, 1981, 1980, 1976, 1975, 1972, 1971, 1970, 1969, 1967, 1966, 1965, 1964, 1963, 1962, 1961, 1960, 1958, 1957, 1956, 1955, 1954, 1952, 1951, 1950, 1949, 1948, 1947, 1946, 1945, 1944, 1942, 1940, 1939, 1938, 1937, 1936, 1935, 1934, 1933, 1932, 1931, 1930, 1929, 1928, 1927, 1926, 1925, 1924, 1923, 1921, 1920
406 E HARDY ST	2014, 2010, 2006, 2004, 2003, 2001, 2000, 1999, 1996, 1995, 1992, 1991, 1986, 1985, 1981, 1976, 1972, 1971, 1969, 1967, 1966, 1965, 1963, 1962, 1961, 1958, 1956, 1955, 1954, 1952, 1951, 1950, 1949, 1948, 1947, 1945, 1944, 1942, 1939, 1938, 1937, 1936, 1935, 1934, 1933, 1932, 1931, 1930, 1929, 1928, 1927, 1926, 1925, 1924, 1923, 1921, 1920
4060 CENTURY BLVD	2014, 2010, 2006, 2004, 2003, 2001, 2000, 1999, 1996, 1995, 1992, 1991, 1990, 1986, 1985, 1981, 1980, 1976, 1975, 1972, 1971, 1969, 1967, 1966, 1965, 1964, 1963, 1962, 1961, 1960, 1958, 1957, 1956, 1955, 1954, 1952, 1951, 1950, 1949, 1948, 1947, 1946, 1945, 1944, 1942, 1940, 1939, 1938, 1937, 1936, 1935, 1934, 1933, 1932, 1931, 1930, 1929, 1928, 1927, 1926, 1925, 1924, 1923, 1921, 1920
4060 CENTURY BLVD W	2014, 2010, 2006, 2004, 2003, 2001, 2000, 1999, 1996, 1995, 1992, 1991, 1990, 1986, 1985, 1981, 1976, 1975, 1972, 1971, 1970, 1969, 1967, 1966, 1965, 1964, 1963, 1962, 1961, 1958, 1957, 1956, 1955, 1954, 1952, 1951, 1950, 1949, 1948, 1947, 1946, 1945, 1944, 1942, 1940, 1939, 1938, 1937, 1936, 1935, 1934, 1933, 1932, 1931, 1930, 1929, 1928, 1927, 1926, 1925, 1924, 1923, 1921, 1920

FINDINGS

Address Researched	Address Not Identified in Research Source
4060 W 101ST ST	2014, 2010, 2006, 2004, 2003, 2001, 2000, 1999, 1996, 1995, 1992, 1991, 1990, 1986, 1985, 1981, 1976, 1972, 1971, 1970, 1969, 1967, 1966, 1965, 1963, 1962, 1961, 1958, 1957, 1956, 1955, 1952, 1951, 1949, 1948, 1947, 1945, 1944, 1942, 1940, 1939, 1938, 1937, 1936, 1935, 1934, 1933, 1932, 1931, 1930, 1929, 1928, 1927, 1926, 1925, 1924, 1923, 1921, 1920
4060 W 102ND ST	2014, 2010, 2006, 2004, 2003, 2001, 2000, 1999, 1996, 1995, 1992, 1991, 1990, 1986, 1985, 1981, 1980, 1976, 1972, 1971, 1969, 1967, 1966, 1965, 1964, 1963, 1962, 1961, 1960, 1958, 1957, 1956, 1955, 1954, 1952, 1951, 1950, 1949, 1948, 1947, 1946, 1945, 1944, 1942, 1940, 1939, 1938, 1937, 1936, 1935, 1934, 1933, 1932, 1931, 1930, 1929, 1928, 1927, 1926, 1925, 1924, 1923, 1921, 1920
4060 W CENTURY BLVD	2014, 2010, 2006, 2004, 2003, 2001, 2000, 1999, 1996, 1995, 1992, 1991, 1990, 1986, 1985, 1981, 1980, 1976, 1975, 1972, 1971, 1970, 1969, 1966, 1965, 1963, 1961, 1958, 1956, 1955, 1954, 1952, 1951, 1950, 1949, 1948, 1947, 1946, 1945, 1944, 1942, 1940, 1939, 1938, 1937, 1936, 1935, 1934, 1933, 1932, 1931, 1930, 1929, 1928, 1927, 1926, 1925, 1924, 1923, 1921, 1920
4061 W 101ST ST	2014, 2010, 2006, 2004, 2003, 2001, 2000, 1999, 1996, 1995, 1992, 1991, 1990, 1986, 1985, 1981, 1980, 1976, 1975, 1972, 1971, 1969, 1967, 1966, 1965, 1963, 1962, 1961, 1958, 1956, 1955, 1952, 1951, 1949, 1948, 1947, 1946, 1945, 1944, 1942, 1940, 1939, 1938, 1937, 1936, 1935, 1934, 1933, 1932, 1931, 1930, 1929, 1928, 1927, 1926, 1925, 1924, 1923, 1921, 1920
4061 W 102ND ST	2014, 2010, 2006, 2004, 2003, 2001, 2000, 1999, 1996, 1995, 1992, 1991, 1990, 1986, 1985, 1981, 1980, 1976, 1975, 1972, 1971, 1970, 1969, 1967, 1966, 1965, 1964, 1963, 1962, 1961, 1958, 1956, 1955, 1952, 1951, 1949, 1948, 1947, 1945, 1944, 1942, 1940, 1939, 1938, 1937, 1936, 1935, 1934, 1933, 1932, 1931, 1930, 1929, 1928, 1927, 1926, 1925, 1924, 1923, 1921, 1920
4061 W 103RD ST	2014, 2010, 2006, 2004, 2003, 1999, 1996, 1992, 1991, 1990, 1986, 1985, 1981, 1980, 1976, 1975, 1972, 1971, 1969, 1967, 1966, 1965, 1963, 1962, 1961, 1960, 1958, 1956, 1955, 1954, 1952, 1951, 1950, 1949, 1948, 1947, 1946, 1945, 1944, 1942, 1940, 1939, 1938, 1937, 1936, 1935, 1934, 1933, 1932, 1931, 1930, 1929, 1928, 1927, 1926, 1925, 1924, 1923, 1921, 1920
4061 W 105TH ST	2014, 2010, 2006, 2004, 2003, 2001, 2000, 1999, 1996, 1995, 1992, 1991, 1990, 1986, 1985, 1981, 1980, 1976, 1972, 1971, 1969, 1967, 1966, 1965, 1964, 1963, 1962, 1961, 1960, 1958, 1957, 1956, 1955, 1954, 1952, 1951, 1950, 1949, 1948, 1947, 1946, 1945, 1944, 1942, 1940, 1939, 1938, 1937, 1936, 1935, 1934, 1933, 1932, 1931, 1930, 1929, 1928, 1927, 1926, 1925, 1924, 1923, 1921, 1920
4062 CENTURY BLVD W	2014, 2010, 2006, 2004, 2003, 2001, 2000, 1999, 1996, 1995, 1992, 1991, 1990, 1986, 1985, 1981, 1976, 1975, 1972, 1971, 1970, 1969, 1967, 1966, 1965, 1964, 1963, 1962, 1961, 1960, 1958, 1957, 1956, 1955, 1954, 1952, 1951, 1950, 1949, 1948, 1947, 1946, 1945, 1944, 1942, 1940, 1939, 1938, 1937, 1936, 1935, 1934, 1933, 1932, 1931, 1930, 1929, 1928, 1927, 1926, 1925, 1924, 1923, 1921, 1920
4062 W 102ND ST	2014, 2010, 2006, 2004, 2003, 2000, 1999, 1996, 1995, 1992, 1991, 1990, 1986, 1985, 1981, 1980, 1976, 1972, 1971, 1970, 1969, 1967, 1966, 1965, 1963, 1962, 1961, 1960, 1958, 1957, 1956, 1955, 1954, 1952, 1951, 1950, 1949, 1948, 1947, 1946, 1945, 1944, 1942, 1940, 1939, 1938, 1937, 1936, 1935, 1934, 1933, 1932, 1931, 1930, 1929, 1928, 1927, 1926, 1925, 1924, 1923, 1921, 1920
4062 W 103RD ST	2014, 2010, 2006, 2004, 2003, 2000, 1999, 1996, 1995, 1992, 1991, 1990, 1986, 1985, 1981, 1980, 1976, 1972, 1971, 1969, 1967, 1966, 1965, 1963, 1962, 1961, 1958, 1956, 1955, 1952, 1951, 1950, 1949, 1948, 1947, 1946, 1945, 1944, 1942, 1940, 1939, 1938, 1937, 1936, 1935, 1934, 1933, 1932, 1931, 1930, 1929, 1928, 1927, 1926, 1925, 1924, 1923, 1921, 1920
4062 W 105TH ST	2014, 2010, 2006, 2004, 2003, 2000, 1999, 1996, 1992, 1991, 1986, 1985, 1981, 1976, 1972, 1971, 1969, 1967, 1966, 1965, 1963, 1962, 1961, 1958, 1956, 1955, 1952, 1951, 1949, 1948, 1947, 1945, 1944, 1942, 1940, 1939, 1938, 1937, 1936, 1935, 1934, 1933, 1932, 1931, 1930, 1929, 1928, 1927, 1926, 1925, 1924, 1923, 1921, 1920

FINDINGS

Address Researched	Address Not Identified in Research Source
4062 W 107TH ST	2014, 2010, 2006, 2004, 2003, 2000, 1999, 1996, 1992, 1991, 1990, 1986, 1985, 1981, 1980, 1976, 1972, 1971, 1970, 1969, 1967, 1966, 1965, 1963, 1962, 1961, 1958, 1957, 1956, 1955, 1954, 1952, 1951, 1950, 1949, 1948, 1947, 1946, 1945, 1944, 1942, 1940, 1939, 1938, 1937, 1936, 1935, 1934, 1933, 1932, 1931, 1930, 1929, 1928, 1927, 1926, 1925, 1924, 1923, 1921, 1920
4069 W 101ST ST	2014, 2010, 2006, 2004, 2003, 2000, 1999, 1996, 1995, 1992, 1991, 1986, 1985, 1981, 1976, 1972, 1971, 1969, 1966, 1965, 1963, 1962, 1961, 1958, 1956, 1955, 1952, 1951, 1950, 1949, 1948, 1947, 1946, 1945, 1944, 1942, 1940, 1939, 1938, 1937, 1936, 1935, 1934, 1933, 1932, 1931, 1930, 1929, 1928, 1927, 1926, 1925, 1924, 1923, 1921, 1920
4062 W CENTURY BLVD	2014, 2010, 2006, 2004, 2003, 2000, 1999, 1996, 1995, 1992, 1991, 1990, 1986, 1985, 1981, 1980, 1976, 1975, 1972, 1971, 1970, 1969, 1967, 1966, 1965, 1964, 1963, 1962, 1961, 1960, 1958, 1956, 1955, 1954, 1952, 1951, 1950, 1949, 1948, 1947, 1946, 1945, 1944, 1942, 1940, 1939, 1938, 1937, 1936, 1935, 1934, 1933, 1932, 1931, 1930, 1929, 1928, 1927, 1926, 1925, 1924, 1923, 1921, 1920
4063 W 103RD ST	2014, 2010, 2006, 2004, 2003, 2000, 1999, 1996, 1995, 1992, 1991, 1990, 1986, 1985, 1981, 1980, 1976, 1975, 1972, 1971, 1970, 1969, 1967, 1966, 1965, 1964, 1963, 1962, 1961, 1958, 1956, 1955, 1954, 1952, 1951, 1950, 1949, 1948, 1947, 1946, 1945, 1944, 1942, 1940, 1939, 1938, 1937, 1936, 1935, 1934, 1933, 1932, 1931, 1930, 1929, 1928, 1927, 1926, 1925, 1924, 1923, 1921, 1920
4063 W 106TH ST	2014, 2010, 2006, 2004, 2003, 2000, 1999, 1996, 1995, 1992, 1991, 1990, 1986, 1985, 1981, 1976, 1975, 1972, 1971, 1970, 1969, 1967, 1966, 1965, 1964, 1963, 1962, 1961, 1960, 1958, 1957, 1956, 1955, 1954, 1952, 1951, 1950, 1949, 1948, 1947, 1946, 1945, 1944, 1942, 1940, 1939, 1938, 1937, 1936, 1935, 1934, 1933, 1932, 1931, 1930, 1929, 1928, 1927, 1926, 1925, 1924, 1923, 1921, 1920
4064 CENTURY BLVD	2014, 2010, 2006, 2004, 2003, 2001, 2000, 1999, 1996, 1995, 1992, 1991, 1990, 1986, 1985, 1981, 1980, 1976, 1975, 1972, 1971, 1969, 1967, 1966, 1965, 1964, 1963, 1962, 1961, 1960, 1958, 1957, 1956, 1955, 1954, 1952, 1951, 1950, 1949, 1948, 1947, 1946, 1945, 1944, 1942, 1940, 1939, 1938, 1937, 1936, 1935, 1934, 1933, 1932, 1931, 1930, 1929, 1928, 1927, 1926, 1925, 1924, 1923, 1921, 1920
4064 CENTURY BLVD W	2014, 2010, 2006, 2004, 2003, 2001, 2000, 1999, 1996, 1995, 1992, 1991, 1990, 1986, 1985, 1981, 1980, 1976, 1975, 1972, 1971, 1970, 1969, 1967, 1966, 1965, 1964, 1963, 1962, 1961, 1958, 1957, 1956, 1955, 1954, 1952, 1951, 1950, 1949, 1948, 1947, 1946, 1945, 1944, 1942, 1940, 1939, 1938, 1937, 1936, 1935, 1934, 1933, 1932, 1931, 1930, 1929, 1928, 1927, 1926, 1925, 1924, 1923, 1921, 1920
4064 W 101ST ST	2014, 2010, 2006, 2004, 2003, 2000, 1999, 1996, 1995, 1992, 1991, 1986, 1985, 1981, 1980, 1976, 1975, 1972, 1971, 1970, 1969, 1967, 1966, 1965, 1964, 1963, 1962, 1961, 1960, 1958, 1956, 1955, 1952, 1951, 1950, 1949, 1948, 1947, 1945, 1944, 1942, 1940, 1939, 1938, 1937, 1936, 1935, 1934, 1933, 1932, 1931, 1930, 1929, 1928, 1927, 1926, 1925, 1924, 1923, 1921, 1920
4064 W 102ND ST	2014, 2010, 2006, 2004, 2003, 2000, 1999, 1996, 1992, 1991, 1990, 1986, 1985, 1981, 1980, 1976, 1972, 1971, 1969, 1967, 1966, 1965, 1964, 1963, 1962, 1961, 1958, 1957, 1956, 1955, 1952, 1951, 1949, 1948, 1947, 1946, 1945, 1944, 1942, 1940, 1939, 1938, 1937, 1936, 1935, 1934, 1933, 1932, 1931, 1930, 1929, 1928, 1927, 1926, 1925, 1924, 1923, 1921, 1920
4064 W 104TH ST	2014, 2010, 2006, 2004, 2003, 1999, 1996, 1992, 1991, 1986, 1985, 1981, 1976, 1972, 1971, 1970, 1969, 1967, 1966, 1965, 1963, 1962, 1961, 1958, 1956, 1955, 1952, 1951, 1950, 1949, 1948, 1947, 1946, 1945, 1944, 1942, 1940, 1939, 1938, 1937, 1936, 1935, 1934, 1933, 1932, 1931, 1930, 1929, 1928, 1927, 1926, 1925, 1924, 1923, 1921, 1920
4064 W 105TH ST	2014, 2010, 2006, 2004, 2003, 2000, 1999, 1996, 1995, 1992, 1991, 1986, 1985, 1981, 1980, 1976, 1975, 1972, 1971, 1969, 1967, 1966, 1965, 1963, 1962, 1961, 1958, 1957, 1956, 1955, 1954, 1952, 1951, 1950, 1949, 1948, 1947, 1946, 1945, 1944, 1942, 1940, 1939, 1938, 1937, 1936, 1935, 1934, 1933, 1932, 1931, 1930, 1929, 1928, 1927, 1926, 1925, 1924, 1923, 1921, 1920

FINDINGS

Address Researched	Address Not Identified in Research Source
4064 W 107TH	2014, 2010, 2006, 2004, 2003, 2001, 2000, 1999, 1996, 1995, 1992, 1991, 1990, 1986, 1985, 1980, 1976, 1975, 1972, 1971, 1970, 1969, 1967, 1966, 1965, 1964, 1963, 1962, 1961, 1960, 1958, 1957, 1956, 1955, 1954, 1952, 1951, 1950, 1949, 1948, 1947, 1946, 1945, 1944, 1942, 1940, 1939, 1938, 1937, 1936, 1935, 1934, 1933, 1932, 1931, 1930, 1929, 1928, 1927, 1926, 1925, 1924, 1923, 1921, 1920
4064 W 107TH ST	2014, 2010, 2006, 2004, 2003, 2001, 2000, 1999, 1996, 1995, 1992, 1991, 1990, 1986, 1985, 1981, 1972, 1971, 1970, 1969, 1967, 1966, 1965, 1963, 1962, 1961, 1958, 1957, 1956, 1955, 1954, 1952, 1951, 1950, 1949, 1948, 1947, 1946, 1945, 1944, 1942, 1940, 1939, 1938, 1937, 1936, 1935, 1934, 1933, 1932, 1931, 1930, 1929, 1928, 1927, 1926, 1925, 1924, 1923, 1921, 1920
4064 W CENTURY BLVD	2014, 2010, 2006, 2004, 2003, 2000, 1999, 1996, 1995, 1992, 1991, 1990, 1986, 1985, 1981, 1980, 1976, 1975, 1972, 1971, 1970, 1969, 1967, 1966, 1965, 1964, 1963, 1962, 1961, 1958, 1956, 1955, 1952, 1951, 1949, 1948, 1947, 1945, 1944, 1942, 1940, 1939, 1938, 1937, 1936, 1935, 1934, 1933, 1932, 1931, 1930, 1929, 1928, 1927, 1926, 1925, 1924, 1923, 1921, 1920
4065 CENTURY BLVD	2014, 2010, 2006, 2004, 2003, 2001, 2000, 1999, 1996, 1995, 1992, 1991, 1990, 1986, 1985, 1981, 1980, 1976, 1975, 1972, 1971, 1970, 1969, 1967, 1966, 1965, 1964, 1963, 1962, 1961, 1960, 1958, 1957, 1956, 1955, 1954, 1952, 1951, 1950, 1949, 1948, 1947, 1946, 1945, 1944, 1942, 1940, 1939, 1938, 1937, 1936, 1934, 1933, 1932, 1931, 1930, 1929, 1928, 1927, 1926, 1925, 1924, 1923, 1921, 1920
4065 W 102ND ST	2014, 2010, 2006, 2004, 2003, 2000, 1999, 1996, 1995, 1992, 1991, 1990, 1986, 1985, 1981, 1980, 1976, 1972, 1971, 1969, 1967, 1966, 1965, 1964, 1963, 1962, 1961, 1958, 1956, 1955, 1952, 1951, 1949, 1948, 1947, 1946, 1945, 1944, 1942, 1940, 1939, 1938, 1937, 1936, 1935, 1934, 1933, 1932, 1931, 1930, 1929, 1928, 1927, 1926, 1925, 1924, 1923, 1921, 1920
4065 W 103RD ST	2014, 2010, 2006, 2004, 2003, 2000, 1999, 1996, 1995, 1992, 1991, 1990, 1986, 1985, 1981, 1980, 1975, 1972, 1971, 1969, 1967, 1966, 1965, 1963, 1962, 1961, 1958, 1956, 1955, 1954, 1952, 1951, 1950, 1949, 1948, 1947, 1946, 1945, 1944, 1942, 1940, 1939, 1938, 1937, 1936, 1935, 1934, 1933, 1932, 1931, 1930, 1929, 1928, 1927, 1926, 1925, 1924, 1923, 1921, 1920
4065 W 104TH ST	2014, 2010, 2006, 2004, 2003, 2000, 1999, 1996, 1995, 1992, 1991, 1990, 1986, 1985, 1981, 1980, 1976, 1975, 1972, 1971, 1970, 1969, 1967, 1966, 1965, 1964, 1963, 1962, 1961, 1958, 1956, 1955, 1952, 1951, 1950, 1949, 1948, 1947, 1946, 1945, 1944, 1942, 1940, 1939, 1938, 1937, 1936, 1935, 1934, 1933, 1932, 1931, 1930, 1929, 1928, 1927, 1926, 1925, 1924, 1923, 1921, 1920
4065 W 106TH ST	2014, 2010, 2006, 2004, 2003, 1999, 1996, 1992, 1991, 1986, 1985, 1981, 1980, 1976, 1972, 1971, 1970, 1969, 1967, 1966, 1965, 1964, 1963, 1962, 1961, 1960, 1958, 1957, 1956, 1955, 1954, 1952, 1951, 1950, 1949, 1948, 1947, 1946, 1945, 1944, 1942, 1940, 1939, 1938, 1937, 1936, 1935, 1934, 1933, 1932, 1931, 1930, 1929, 1928, 1927, 1926, 1925, 1924, 1923, 1921, 1920
4066 W 101ST ST	2014, 2010, 2006, 2004, 2003, 2001, 2000, 1999, 1996, 1995, 1992, 1991, 1990, 1986, 1985, 1981, 1980, 1976, 1975, 1972, 1971, 1969, 1967, 1966, 1965, 1964, 1963, 1962, 1961, 1958, 1957, 1956, 1955, 1954, 1952, 1951, 1950, 1949, 1948, 1947, 1946, 1945, 1944, 1942, 1940, 1939, 1938, 1937, 1936, 1935, 1934, 1933, 1932, 1931, 1930, 1929, 1928, 1927, 1926, 1925, 1924, 1923, 1921, 1920
4066 W 102ND ST	2014, 2010, 2006, 2004, 2003, 2000, 1999, 1996, 1995, 1992, 1991, 1990, 1986, 1985, 1981, 1980, 1976, 1975, 1972, 1971, 1970, 1969, 1967, 1966, 1965, 1964, 1963, 1962, 1961, 1960, 1958, 1957, 1956, 1955, 1954, 1952, 1951, 1950, 1949, 1948, 1947, 1946, 1945, 1944, 1942, 1940, 1939, 1938, 1937, 1936, 1935, 1934, 1933, 1932, 1931, 1930, 1929, 1928, 1927, 1926, 1925, 1924, 1923, 1921, 1920
4066 W 103RD ST	2014, 2010, 2006, 2004, 2003, 2000, 1999, 1996, 1995, 1992, 1991, 1990, 1986, 1985, 1981, 1980, 1976, 1972, 1971, 1969, 1967, 1966, 1965, 1963, 1962, 1961, 1956, 1955, 1952, 1951, 1950, 1949, 1948, 1947, 1946, 1945, 1944, 1942, 1940, 1939, 1938, 1937, 1936, 1935, 1934, 1933, 1932, 1931, 1930, 1929, 1928, 1927, 1926, 1925, 1924, 1923, 1921, 1920

FINDINGS

Address Researched	Address Not Identified in Research Source
4066 W 104TH ST	2014, 2010, 2006, 2004, 2003, 1999, 1996, 1995, 1992, 1991, 1986, 1985, 1981, 1976, 1975, 1972, 1971, 1970, 1969, 1967, 1966, 1965, 1964, 1963, 1962, 1961, 1960, 1958, 1957, 1956, 1955, 1954, 1952, 1951, 1950, 1949, 1948, 1947, 1946, 1945, 1944, 1942, 1940, 1939, 1938, 1937, 1936, 1935, 1934, 1933, 1932, 1931, 1930, 1929, 1928, 1927, 1926, 1925, 1924, 1923, 1921, 1920
4067 W 102ND ST	2014, 2010, 2006, 2004, 2003, 2000, 1999, 1996, 1995, 1992, 1991, 1990, 1986, 1985, 1981, 1980, 1976, 1975, 1972, 1971, 1970, 1969, 1967, 1966, 1965, 1964, 1963, 1962, 1961, 1960, 1958, 1957, 1956, 1955, 1954, 1952, 1951, 1950, 1949, 1948, 1947, 1946, 1945, 1944, 1942, 1940, 1939, 1938, 1937, 1936, 1935, 1934, 1933, 1932, 1931, 1930, 1929, 1928, 1927, 1926, 1925, 1924, 1923, 1921, 1920
4067 W 103RD ST	2014, 2010, 2006, 2004, 2003, 2000, 1999, 1996, 1995, 1992, 1991, 1990, 1986, 1985, 1981, 1980, 1976, 1975, 1972, 1971, 1970, 1969, 1967, 1966, 1965, 1964, 1963, 1962, 1961, 1958, 1957, 1956, 1955, 1954, 1952, 1951, 1950, 1949, 1948, 1947, 1946, 1945, 1944, 1942, 1940, 1939, 1938, 1937, 1936, 1935, 1934, 1933, 1932, 1931, 1930, 1929, 1928, 1927, 1926, 1925, 1924, 1923, 1921, 1920
4067 W 104TH ST	2014, 2010, 2006, 2004, 2003, 1999, 1996, 1992, 1991, 1990, 1986, 1985, 1981, 1980, 1976, 1972, 1971, 1970, 1969, 1967, 1966, 1965, 1964, 1963, 1962, 1961, 1958, 1956, 1955, 1954, 1952, 1951, 1950, 1949, 1948, 1947, 1946, 1945, 1944, 1942, 1940, 1939, 1938, 1937, 1936, 1935, 1934, 1933, 1932, 1931, 1930, 1929, 1928, 1927, 1926, 1925, 1924, 1923, 1921, 1920
4068 1/2 W 101ST ST	2014, 2010, 2006, 2004, 2003, 2001, 2000, 1999, 1996, 1995, 1992, 1991, 1990, 1986, 1985, 1981, 1980, 1976, 1975, 1972, 1971, 1970, 1969, 1967, 1966, 1965, 1964, 1963, 1962, 1961, 1960, 1958, 1956, 1955, 1954, 1952, 1951, 1950, 1949, 1948, 1947, 1946, 1945, 1944, 1942, 1940, 1939, 1938, 1937, 1936, 1935, 1934, 1933, 1932, 1931, 1930, 1929, 1928, 1927, 1926, 1925, 1924, 1923, 1921, 1920
4068 CENTURY BLVD	2014, 2010, 2006, 2004, 2003, 2001, 2000, 1999, 1996, 1995, 1992, 1991, 1990, 1986, 1985, 1981, 1980, 1976, 1975, 1972, 1971, 1969, 1967, 1966, 1965, 1964, 1963, 1962, 1961, 1960, 1958, 1957, 1956, 1955, 1954, 1952, 1951, 1950, 1949, 1948, 1947, 1946, 1945, 1944, 1942, 1940, 1939, 1938, 1937, 1936, 1935, 1934, 1933, 1932, 1931, 1930, 1929, 1928, 1927, 1926, 1925, 1924, 1923, 1921, 1920
4068 CENTURY BLVD W	2014, 2010, 2006, 2004, 2003, 2001, 2000, 1999, 1996, 1995, 1992, 1991, 1986, 1985, 1981, 1976, 1975, 1972, 1971, 1970, 1969, 1967, 1966, 1965, 1964, 1963, 1962, 1961, 1958, 1957, 1956, 1955, 1954, 1952, 1951, 1950, 1949, 1948, 1947, 1946, 1945, 1944, 1942, 1940, 1939, 1938, 1937, 1936, 1935, 1934, 1933, 1932, 1931, 1930, 1929, 1928, 1927, 1926, 1925, 1924, 1923, 1921, 1920
4068 W 101ST ST	2014, 2010, 2006, 2004, 2003, 2001, 2000, 1999, 1996, 1995, 1992, 1991, 1990, 1986, 1985, 1981, 1980, 1976, 1975, 1972, 1971, 1970, 1969, 1967, 1966, 1965, 1964, 1963, 1962, 1961, 1960, 1958, 1956, 1955, 1952, 1951, 1950, 1949, 1948, 1947, 1946, 1945, 1944, 1942, 1940, 1939, 1938, 1937, 1936, 1935, 1934, 1933, 1932, 1931, 1930, 1929, 1928, 1927, 1926, 1925, 1924, 1923, 1921, 1920
4068 W 102ND ST	2014, 2010, 2006, 2004, 2003, 2000, 1999, 1996, 1992, 1991, 1990, 1986, 1985, 1981, 1980, 1976, 1975, 1972, 1971, 1969, 1967, 1966, 1965, 1963, 1962, 1961, 1958, 1956, 1955, 1952, 1951, 1949, 1948, 1947, 1945, 1944, 1942, 1940, 1939, 1938, 1937, 1936, 1935, 1934, 1933, 1932, 1931, 1930, 1929, 1928, 1927, 1926, 1925, 1924, 1923, 1921, 1920
4068 W 102nd St	2010, 2006, 2004, 2003, 2001, 2000, 1999, 1996, 1995, 1992, 1991, 1990, 1986, 1985, 1981, 1980, 1976, 1975, 1972, 1971, 1970, 1969, 1967, 1966, 1965, 1964, 1963, 1962, 1961, 1960, 1958, 1957, 1956, 1955, 1954, 1952, 1951, 1950, 1949, 1948, 1947, 1946, 1945, 1944, 1942, 1940, 1939, 1938, 1937, 1936, 1935, 1934, 1933, 1932, 1931, 1930, 1929, 1928, 1927, 1926, 1925, 1924, 1923, 1921, 1920
4068 W 102nd St	2010, 2006, 2004, 2003, 2001, 2000, 1999, 1996, 1995, 1992, 1991, 1990, 1986, 1985, 1981, 1980, 1976, 1975, 1972, 1971, 1970, 1969, 1967, 1966, 1965, 1964, 1963, 1962, 1961, 1960, 1958, 1957, 1956, 1955, 1954, 1952, 1951, 1950, 1949, 1948, 1947, 1946, 1945, 1944, 1942, 1940, 1939, 1938, 1937, 1936, 1935, 1934, 1933, 1932, 1931, 1930, 1929, 1928, 1927, 1926, 1925, 1924, 1923, 1921, 1920

FINDINGS

Address Researched	Address Not Identified in Research Source
4068 W 103RD ST	2014, 2010, 2006, 2004, 2003, 2000, 1999, 1996, 1995, 1992, 1991, 1990, 1986, 1985, 1981, 1980, 1976, 1972, 1971, 1970, 1969, 1967, 1966, 1965, 1963, 1962, 1961, 1960, 1958, 1956, 1955, 1954, 1952, 1951, 1950, 1949, 1948, 1947, 1946, 1945, 1944, 1942, 1940, 1939, 1938, 1937, 1936, 1935, 1934, 1933, 1932, 1931, 1930, 1929, 1928, 1927, 1926, 1925, 1924, 1923, 1921, 1920
4068 W 105TH ST	2014, 2010, 2006, 2004, 2003, 2000, 1999, 1996, 1995, 1992, 1991, 1986, 1985, 1981, 1976, 1972, 1971, 1969, 1967, 1966, 1965, 1964, 1963, 1962, 1961, 1960, 1958, 1957, 1956, 1955, 1954, 1952, 1951, 1950, 1949, 1948, 1947, 1946, 1945, 1944, 1942, 1940, 1939, 1938, 1937, 1936, 1935, 1934, 1933, 1932, 1931, 1930, 1929, 1928, 1927, 1926, 1925, 1924, 1923, 1921, 1920
4068 W CENTURY BLVD	2014, 2010, 2006, 2004, 2003, 2001, 2000, 1999, 1996, 1995, 1992, 1991, 1990, 1986, 1985, 1981, 1980, 1976, 1975, 1972, 1971, 1969, 1966, 1963, 1961, 1958, 1956, 1955, 1952, 1951, 1950, 1949, 1948, 1947, 1945, 1944, 1942, 1940, 1939, 1938, 1937, 1936, 1935, 1934, 1933, 1932, 1931, 1930, 1929, 1928, 1927, 1926, 1925, 1924, 1923, 1921, 1920
4069 CENTURY BLVD	2014, 2010, 2006, 2004, 2003, 2001, 2000, 1999, 1996, 1995, 1992, 1991, 1990, 1986, 1985, 1981, 1980, 1976, 1975, 1972, 1971, 1969, 1967, 1966, 1965, 1964, 1963, 1962, 1961, 1960, 1958, 1957, 1956, 1955, 1954, 1952, 1951, 1950, 1949, 1948, 1947, 1946, 1945, 1944, 1942, 1940, 1939, 1938, 1937, 1936, 1935, 1934, 1933, 1932, 1931, 1930, 1929, 1928, 1927, 1926, 1925, 1924, 1923, 1921, 1920
4069 CENTURY BLVD W	2014, 2010, 2006, 2004, 2003, 2001, 1999, 1996, 1992, 1991, 1986, 1985, 1981, 1980, 1976, 1972, 1971, 1970, 1969, 1967, 1966, 1965, 1964, 1963, 1962, 1961, 1958, 1957, 1956, 1955, 1954, 1952, 1951, 1950, 1949, 1948, 1947, 1946, 1945, 1944, 1942, 1940, 1939, 1938, 1937, 1936, 1935, 1934, 1933, 1932, 1931, 1930, 1929, 1928, 1927, 1926, 1925, 1924, 1923, 1921, 1920
4069 W 102ND ST	2014, 2010, 2006, 2004, 2003, 2000, 1999, 1996, 1992, 1991, 1990, 1986, 1985, 1981, 1980, 1976, 1975, 1972, 1971, 1969, 1967, 1966, 1965, 1963, 1962, 1961, 1958, 1956, 1955, 1952, 1951, 1949, 1948, 1947, 1946, 1945, 1944, 1942, 1940, 1939, 1938, 1937, 1936, 1935, 1934, 1933, 1932, 1931, 1930, 1929, 1928, 1927, 1926, 1925, 1924, 1923, 1921, 1920
4069 W 103RD ST	2014, 2010, 2006, 2004, 2003, 2001, 2000, 1999, 1996, 1992, 1991, 1990, 1986, 1985, 1981, 1980, 1976, 1972, 1971, 1969, 1967, 1966, 1965, 1963, 1962, 1961, 1958, 1956, 1955, 1954, 1952, 1951, 1950, 1949, 1948, 1947, 1946, 1945, 1944, 1942, 1940, 1939, 1938, 1937, 1936, 1935, 1934, 1933, 1932, 1931, 1930, 1929, 1928, 1927, 1926, 1925, 1924, 1923, 1921, 1920
4069 W 104TH ST	2014, 2010, 2006, 2004, 2003, 2000, 1999, 1996, 1995, 1992, 1991, 1986, 1985, 1981, 1980, 1976, 1975, 1972, 1971, 1970, 1969, 1967, 1966, 1965, 1963, 1962, 1961, 1958, 1956, 1955, 1952, 1951, 1949, 1948, 1947, 1946, 1945, 1944, 1942, 1940, 1939, 1938, 1937, 1936, 1935, 1934, 1933, 1932, 1931, 1930, 1929, 1928, 1927, 1926, 1925, 1924, 1923, 1921, 1920
4069 W CENTURY BLVD	2014, 2010, 2006, 2004, 2003, 2000, 1999, 1996, 1995, 1992, 1991, 1990, 1986, 1985, 1981, 1980, 1976, 1975, 1972, 1971, 1970, 1969, 1967, 1966, 1965, 1964, 1963, 1962, 1961, 1958, 1956, 1955, 1952, 1951, 1949, 1948, 1947, 1945, 1944, 1942, 1940, 1939, 1938, 1937, 1936, 1935, 1934, 1933, 1932, 1931, 1930, 1929, 1928, 1927, 1926, 1925, 1924, 1923, 1921, 1920
4069 W Century Blvd	2006, 2004, 2003, 2001, 2000, 1999, 1996, 1995, 1992, 1991, 1990, 1986, 1985, 1981, 1980, 1976, 1975, 1972, 1971, 1970, 1969, 1967, 1966, 1965, 1964, 1963, 1962, 1961, 1960, 1958, 1957, 1956, 1955, 1954, 1952, 1951, 1950, 1949, 1948, 1947, 1946, 1945, 1944, 1942, 1940, 1939, 1938, 1937, 1936, 1935, 1934, 1933, 1932, 1931, 1930, 1929, 1928, 1927, 1926, 1925, 1924, 1923, 1921, 1920
4069 W Century Blvd	2006, 2004, 2003, 2001, 2000, 1999, 1996, 1995, 1992, 1991, 1990, 1986, 1985, 1981, 1980, 1976, 1975, 1972, 1971, 1970, 1969, 1967, 1966, 1965, 1964, 1963, 1962, 1961, 1960, 1958, 1957, 1956, 1955, 1954, 1952, 1951, 1950, 1949, 1948, 1947, 1946, 1945, 1944, 1942, 1940, 1939, 1938, 1937, 1936, 1935, 1934, 1933, 1932, 1931, 1930, 1929, 1928, 1927, 1926, 1925, 1924, 1923, 1921, 1920

FINDINGS

Address Researched	Address Not Identified in Research Source
407 1/2 E HARDY ST	2014, 2010, 2006, 2004, 2003, 2001, 2000, 1999, 1996, 1995, 1992, 1991, 1990, 1986, 1985, 1981, 1980, 1976, 1975, 1972, 1971, 1970, 1969, 1967, 1966, 1965, 1963, 1962, 1961, 1958, 1956, 1955, 1952, 1951, 1949, 1948, 1947, 1946, 1945, 1944, 1942, 1940, 1939, 1938, 1937, 1936, 1935, 1934, 1933, 1932, 1931, 1930, 1929, 1928, 1927, 1926, 1925, 1924, 1923, 1921, 1920
407 99TH ST E	2014, 2010, 2006, 2004, 2003, 2001, 2000, 1999, 1996, 1995, 1992, 1991, 1990, 1986, 1985, 1981, 1980, 1976, 1975, 1972, 1971, 1970, 1969, 1967, 1966, 1965, 1964, 1963, 1962, 1961, 1960, 1958, 1957, 1956, 1955, 1954, 1952, 1950, 1949, 1948, 1947, 1946, 1945, 1944, 1942, 1940, 1939, 1938, 1937, 1936, 1935, 1934, 1933, 1932, 1931, 1930, 1929, 1928, 1927, 1926, 1925, 1924, 1923, 1921, 1920
407 E 97TH	2014, 2010, 2006, 2004, 2003, 2001, 2000, 1999, 1996, 1995, 1992, 1991, 1990, 1986, 1985, 1980, 1976, 1975, 1972, 1971, 1970, 1969, 1967, 1966, 1965, 1964, 1963, 1962, 1961, 1960, 1958, 1957, 1956, 1955, 1954, 1952, 1951, 1950, 1949, 1948, 1947, 1946, 1945, 1944, 1942, 1940, 1939, 1938, 1937, 1936, 1935, 1934, 1933, 1932, 1931, 1930, 1929, 1928, 1927, 1926, 1925, 1924, 1923, 1921, 1920
407 E 97TH ST	2014, 2010, 2006, 2004, 2003, 2000, 1999, 1996, 1995, 1992, 1991, 1990, 1986, 1985, 1981, 1976, 1972, 1971, 1969, 1966, 1965, 1963, 1962, 1961, 1960, 1958, 1957, 1956, 1955, 1954, 1952, 1951, 1950, 1949, 1948, 1947, 1946, 1945, 1944, 1942, 1940, 1939, 1938, 1937, 1936, 1935, 1934, 1933, 1932, 1931, 1930, 1929, 1928, 1927, 1926, 1925, 1924, 1923, 1921, 1920
407 E 99TH ST	2014, 2010, 2006, 2004, 2003, 2001, 2000, 1999, 1996, 1995, 1992, 1991, 1990, 1986, 1985, 1981, 1976, 1975, 1972, 1971, 1969, 1967, 1966, 1965, 1964, 1963, 1962, 1961, 1960, 1958, 1957, 1956, 1955, 1954, 1952, 1951, 1950, 1949, 1948, 1947, 1946, 1945, 1944, 1942, 1940, 1939, 1938, 1937, 1936, 1935, 1934, 1933, 1932, 1931, 1930, 1929, 1928, 1927, 1926, 1925, 1924, 1923, 1921, 1920
407 E 99th St	2006, 2004, 2003, 2001, 2000, 1999, 1996, 1995, 1992, 1991, 1990, 1986, 1985, 1981, 1980, 1976, 1975, 1972, 1971, 1970, 1969, 1967, 1966, 1965, 1964, 1963, 1962, 1961, 1960, 1958, 1957, 1956, 1955, 1954, 1952, 1951, 1950, 1949, 1948, 1947, 1946, 1945, 1944, 1942, 1940, 1939, 1938, 1937, 1936, 1935, 1934, 1933, 1932, 1931, 1930, 1929, 1928, 1927, 1926, 1925, 1924, 1923, 1921, 1920
407 E 99th St	2006, 2004, 2003, 2001, 2000, 1999, 1996, 1995, 1992, 1991, 1990, 1986, 1985, 1981, 1980, 1976, 1975, 1972, 1971, 1970, 1969, 1967, 1966, 1965, 1964, 1963, 1962, 1961, 1960, 1958, 1957, 1956, 1955, 1954, 1952, 1951, 1950, 1949, 1948, 1947, 1946, 1945, 1944, 1942, 1940, 1939, 1938, 1937, 1936, 1935, 1934, 1933, 1932, 1931, 1930, 1929, 1928, 1927, 1926, 1925, 1924, 1923, 1921, 1920
407 E HARDY ST	2014, 2010, 2006, 2004, 2003, 2001, 1999, 1996, 1992, 1991, 1990, 1986, 1985, 1981, 1976, 1975, 1972, 1971, 1969, 1967, 1966, 1965, 1963, 1962, 1961, 1958, 1956, 1955, 1952, 1951, 1949, 1948, 1947, 1945, 1944, 1942, 1939, 1938, 1937, 1936, 1935, 1934, 1933, 1932, 1931, 1930, 1929, 1928, 1927, 1926, 1925, 1924, 1923, 1921, 1920
4070 CENTURY BLVD	2014, 2010, 2006, 2004, 2003, 2001, 2000, 1999, 1996, 1995, 1992, 1991, 1990, 1986, 1985, 1981, 1980, 1976, 1975, 1972, 1971, 1969, 1967, 1966, 1965, 1964, 1963, 1962, 1961, 1960, 1958, 1957, 1956, 1955, 1954, 1952, 1951, 1950, 1949, 1948, 1947, 1946, 1945, 1944, 1942, 1940, 1939, 1938, 1937, 1936, 1935, 1934, 1933, 1932, 1931, 1930, 1929, 1928, 1927, 1926, 1925, 1924, 1923, 1921, 1920
4070 CENTURY BLVD W	2014, 2010, 2006, 2004, 2003, 2001, 2000, 1999, 1996, 1995, 1992, 1991, 1990, 1986, 1985, 1981, 1976, 1975, 1972, 1971, 1970, 1969, 1967, 1966, 1965, 1964, 1963, 1962, 1961, 1960, 1958, 1957, 1956, 1955, 1954, 1952, 1951, 1950, 1949, 1948, 1947, 1946, 1945, 1944, 1942, 1940, 1939, 1938, 1937, 1936, 1935, 1934, 1933, 1932, 1931, 1930, 1929, 1928, 1927, 1926, 1925, 1924, 1923, 1921, 1920
4070 W 101ST ST	2014, 2010, 2006, 2004, 2003, 2001, 2000, 1999, 1996, 1995, 1992, 1991, 1986, 1985, 1981, 1976, 1975, 1972, 1971, 1969, 1967, 1966, 1965, 1964, 1963, 1962, 1961, 1960, 1958, 1956, 1955, 1954, 1952, 1951, 1950, 1949, 1948, 1947, 1945, 1944, 1942, 1940, 1939, 1938, 1937, 1936, 1935, 1934, 1933, 1932, 1931, 1930, 1929, 1928, 1927, 1926, 1925, 1924, 1923, 1921, 1920

FINDINGS

Address Researched	Address Not Identified in Research Source
4070 W 104TH ST	2014, 2010, 2006, 2004, 2003, 2000, 1999, 1996, 1995, 1992, 1991, 1990, 1986, 1985, 1981, 1980, 1976, 1975, 1972, 1971, 1970, 1969, 1967, 1966, 1965, 1963, 1962, 1961, 1958, 1956, 1955, 1952, 1951, 1950, 1949, 1948, 1947, 1946, 1945, 1944, 1942, 1940, 1939, 1938, 1937, 1936, 1935, 1934, 1933, 1932, 1931, 1930, 1929, 1928, 1927, 1926, 1925, 1924, 1923, 1921, 1920
4070 W 105TH ST	2014, 2010, 2006, 2004, 2003, 2000, 1999, 1996, 1995, 1992, 1991, 1990, 1986, 1985, 1981, 1980, 1976, 1972, 1971, 1969, 1967, 1966, 1965, 1963, 1962, 1961, 1958, 1956, 1955, 1954, 1952, 1951, 1950, 1949, 1948, 1947, 1946, 1945, 1944, 1942, 1940, 1939, 1938, 1937, 1936, 1935, 1934, 1933, 1932, 1931, 1930, 1929, 1928, 1927, 1926, 1925, 1924, 1923, 1921, 1920
4071 W 101ST ST	2014, 2010, 2006, 2004, 2003, 2000, 1999, 1996, 1995, 1992, 1991, 1990, 1986, 1985, 1981, 1980, 1976, 1975, 1972, 1971, 1970, 1969, 1967, 1966, 1965, 1963, 1962, 1961, 1960, 1958, 1956, 1955, 1954, 1952, 1951, 1950, 1949, 1948, 1947, 1946, 1945, 1944, 1942, 1940, 1939, 1938, 1937, 1936, 1935, 1934, 1933, 1932, 1931, 1930, 1929, 1928, 1927, 1926, 1925, 1924, 1923, 1921, 1920
4071 W 102ND ST	2014, 2010, 2006, 2004, 2003, 2000, 1999, 1996, 1992, 1991, 1990, 1986, 1985, 1981, 1980, 1972, 1971, 1969, 1967, 1966, 1965, 1963, 1962, 1961, 1960, 1958, 1957, 1956, 1955, 1954, 1952, 1951, 1950, 1949, 1948, 1947, 1946, 1945, 1944, 1942, 1940, 1939, 1938, 1937, 1936, 1935, 1934, 1933, 1932, 1931, 1930, 1929, 1928, 1927, 1926, 1925, 1924, 1923, 1921, 1920
4072 CENTURY BLVD W	2014, 2010, 2006, 2004, 2003, 2001, 2000, 1999, 1996, 1992, 1991, 1990, 1986, 1985, 1981, 1976, 1972, 1971, 1970, 1969, 1967, 1966, 1965, 1964, 1963, 1962, 1961, 1960, 1958, 1957, 1956, 1955, 1954, 1952, 1951, 1950, 1949, 1948, 1947, 1946, 1945, 1944, 1942, 1940, 1939, 1938, 1937, 1936, 1935, 1934, 1933, 1932, 1931, 1930, 1929, 1928, 1927, 1926, 1925, 1924, 1923, 1921, 1920
4072 W 103RD ST	2014, 2010, 2006, 2004, 2003, 2000, 1999, 1996, 1995, 1992, 1991, 1990, 1986, 1985, 1981, 1980, 1976, 1972, 1971, 1969, 1967, 1966, 1965, 1963, 1962, 1961, 1958, 1956, 1955, 1954, 1952, 1951, 1950, 1949, 1948, 1947, 1946, 1945, 1944, 1942, 1940, 1939, 1938, 1937, 1936, 1935, 1934, 1933, 1932, 1931, 1930, 1929, 1928, 1927, 1926, 1925, 1924, 1923, 1921, 1920
4072 W 105TH ST	2014, 2010, 2006, 2004, 2003, 2000, 1999, 1996, 1995, 1992, 1991, 1990, 1986, 1985, 1981, 1976, 1975, 1972, 1971, 1969, 1967, 1966, 1965, 1964, 1963, 1962, 1961, 1958, 1957, 1956, 1955, 1954, 1952, 1951, 1950, 1949, 1948, 1947, 1946, 1945, 1944, 1942, 1940, 1939, 1938, 1937, 1936, 1935, 1934, 1933, 1932, 1931, 1930, 1929, 1928, 1927, 1926, 1925, 1924, 1923, 1921, 1920
4072 W CENTURY BLVD	2014, 2010, 2006, 2004, 2003, 2001, 2000, 1999, 1996, 1995, 1992, 1991, 1990, 1986, 1985, 1981, 1980, 1975, 1972, 1971, 1970, 1969, 1967, 1966, 1965, 1964, 1963, 1962, 1961, 1960, 1958, 1957, 1956, 1955, 1954, 1952, 1951, 1950, 1949, 1948, 1947, 1946, 1945, 1944, 1942, 1940, 1939, 1938, 1937, 1936, 1935, 1934, 1933, 1932, 1931, 1930, 1929, 1928, 1927, 1926, 1925, 1924, 1923, 1921, 1920
4073 W 103RD ST	2014, 2010, 2006, 2004, 2003, 2000, 1999, 1996, 1992, 1991, 1990, 1986, 1985, 1981, 1980, 1976, 1975, 1972, 1971, 1969, 1967, 1966, 1965, 1963, 1962, 1961, 1958, 1956, 1955, 1952, 1951, 1950, 1949, 1948, 1947, 1946, 1945, 1944, 1942, 1940, 1939, 1938, 1937, 1936, 1935, 1934, 1933, 1932, 1931, 1930, 1929, 1928, 1927, 1926, 1925, 1924, 1923, 1921, 1920
4074 CENTURY BLVD	2014, 2010, 2006, 2004, 2003, 2001, 2000, 1999, 1996, 1995, 1992, 1991, 1990, 1986, 1985, 1981, 1980, 1976, 1975, 1972, 1971, 1969, 1967, 1966, 1965, 1964, 1963, 1962, 1961, 1960, 1958, 1957, 1956, 1955, 1954, 1952, 1951, 1950, 1949, 1948, 1947, 1946, 1945, 1944, 1942, 1940, 1939, 1938, 1937, 1936, 1935, 1934, 1933, 1932, 1931, 1930, 1929, 1928, 1927, 1926, 1925, 1924, 1923, 1921, 1920
4074 CENTURY BLVD W	2014, 2010, 2006, 2004, 2003, 2001, 2000, 1999, 1996, 1995, 1992, 1991, 1986, 1985, 1981, 1980, 1976, 1972, 1971, 1970, 1969, 1967, 1966, 1965, 1964, 1963, 1962, 1961, 1960, 1958, 1957, 1956, 1955, 1954, 1952, 1951, 1950, 1949, 1948, 1947, 1946, 1945, 1944, 1942, 1940, 1939, 1938, 1937, 1936, 1935, 1934, 1933, 1932, 1931, 1930, 1929, 1928, 1927, 1926, 1925, 1924, 1923, 1921, 1920

FINDINGS

Address Researched	Address Not Identified in Research Source
4074 W 102ND ST	2014, 2010, 2006, 2004, 2003, 2000, 1999, 1996, 1995, 1992, 1991, 1990, 1986, 1985, 1981, 1980, 1976, 1972, 1971, 1969, 1967, 1966, 1965, 1964, 1963, 1962, 1961, 1958, 1956, 1955, 1952, 1951, 1949, 1948, 1947, 1945, 1944, 1942, 1940, 1939, 1938, 1937, 1936, 1935, 1934, 1933, 1932, 1931, 1930, 1929, 1928, 1927, 1926, 1925, 1924, 1923, 1921, 1920
4074 W CENTURY BLVD	2014, 2010, 2006, 2004, 2003, 2000, 1999, 1996, 1995, 1992, 1991, 1990, 1986, 1985, 1981, 1980, 1976, 1975, 1972, 1971, 1970, 1969, 1967, 1966, 1965, 1964, 1963, 1962, 1961, 1960, 1958, 1957, 1956, 1955, 1954, 1952, 1951, 1950, 1949, 1948, 1947, 1946, 1945, 1944, 1942, 1940, 1939, 1938, 1937, 1936, 1935, 1934, 1933, 1932, 1931, 1930, 1929, 1928, 1927, 1926, 1925, 1924, 1923, 1921, 1920
4074 W Century Blvd	2014, 2006, 2004, 2003, 2001, 2000, 1999, 1996, 1995, 1992, 1991, 1990, 1986, 1985, 1981, 1980, 1976, 1975, 1972, 1971, 1970, 1969, 1967, 1966, 1965, 1964, 1963, 1962, 1961, 1960, 1958, 1957, 1956, 1955, 1954, 1952, 1951, 1950, 1949, 1948, 1947, 1946, 1945, 1944, 1942, 1940, 1939, 1938, 1937, 1936, 1935, 1934, 1933, 1932, 1931, 1930, 1929, 1928, 1927, 1926, 1925, 1924, 1923, 1921, 1920
4074 W Century Blvd	2014, 2006, 2004, 2003, 2001, 2000, 1999, 1996, 1995, 1992, 1991, 1990, 1986, 1985, 1981, 1980, 1976, 1975, 1972, 1971, 1970, 1969, 1967, 1966, 1965, 1964, 1963, 1962, 1961, 1960, 1958, 1957, 1956, 1955, 1954, 1952, 1951, 1950, 1949, 1948, 1947, 1946, 1945, 1944, 1942, 1940, 1939, 1938, 1937, 1936, 1935, 1934, 1933, 1932, 1931, 1930, 1929, 1928, 1927, 1926, 1925, 1924, 1923, 1921, 1920
4075 W 103RD ST	2014, 2010, 2006, 2004, 2003, 2000, 1999, 1996, 1995, 1992, 1991, 1990, 1986, 1985, 1981, 1980, 1976, 1975, 1972, 1971, 1970, 1969, 1967, 1966, 1965, 1964, 1963, 1962, 1961, 1960, 1958, 1957, 1956, 1955, 1954, 1952, 1951, 1950, 1949, 1948, 1947, 1946, 1945, 1944, 1942, 1940, 1939, 1938, 1937, 1936, 1935, 1934, 1933, 1932, 1931, 1930, 1929, 1928, 1927, 1926, 1925, 1924, 1923, 1921, 1920
4076 W 103RD ST	2014, 2010, 2006, 2004, 2003, 2000, 1999, 1996, 1992, 1991, 1990, 1986, 1985, 1981, 1980, 1976, 1975, 1972, 1971, 1970, 1969, 1967, 1966, 1965, 1964, 1963, 1962, 1961, 1960, 1958, 1957, 1956, 1955, 1954, 1952, 1951, 1949, 1948, 1947, 1946, 1945, 1944, 1942, 1940, 1939, 1938, 1937, 1936, 1935, 1934, 1933, 1932, 1931, 1930, 1929, 1928, 1927, 1926, 1925, 1924, 1923, 1921, 1920
4076 W 105TH ST	2014, 2010, 2006, 2004, 2003, 2000, 1999, 1996, 1992, 1991, 1986, 1985, 1981, 1980, 1976, 1975, 1972, 1971, 1970, 1969, 1967, 1966, 1965, 1964, 1963, 1962, 1961, 1958, 1956, 1955, 1952, 1951, 1949, 1948, 1947, 1946, 1945, 1944, 1942, 1940, 1939, 1938, 1937, 1936, 1935, 1934, 1933, 1932, 1931, 1930, 1929, 1928, 1927, 1926, 1925, 1924, 1923, 1921, 1920
4077 W 103RD ST	2014, 2010, 2006, 2004, 2003, 2000, 1999, 1996, 1995, 1992, 1991, 1990, 1986, 1985, 1981, 1980, 1976, 1975, 1972, 1971, 1969, 1967, 1966, 1965, 1963, 1962, 1961, 1958, 1956, 1955, 1952, 1951, 1950, 1949, 1948, 1947, 1946, 1945, 1944, 1942, 1940, 1939, 1938, 1937, 1936, 1935, 1934, 1933, 1932, 1931, 1930, 1929, 1928, 1927, 1926, 1925, 1924, 1923, 1921, 1920
4078 CENTURY BLVD	2014, 2010, 2006, 2004, 2003, 2001, 2000, 1999, 1996, 1995, 1992, 1991, 1990, 1986, 1985, 1981, 1980, 1976, 1975, 1972, 1971, 1969, 1967, 1966, 1965, 1964, 1963, 1962, 1961, 1960, 1958, 1957, 1956, 1955, 1954, 1952, 1951, 1950, 1949, 1948, 1947, 1946, 1945, 1944, 1942, 1940, 1939, 1938, 1937, 1936, 1935, 1934, 1933, 1932, 1931, 1930, 1929, 1928, 1927, 1926, 1925, 1924, 1923, 1921, 1920
4078 W 103RD ST	2014, 2010, 2006, 2004, 2003, 2000, 1999, 1996, 1995, 1992, 1991, 1990, 1986, 1985, 1981, 1980, 1976, 1975, 1972, 1971, 1970, 1969, 1967, 1966, 1965, 1964, 1963, 1962, 1961, 1960, 1958, 1957, 1956, 1955, 1954, 1952, 1951, 1950, 1949, 1948, 1947, 1946, 1945, 1944, 1942, 1940, 1939, 1938, 1937, 1936, 1935, 1934, 1933, 1932, 1931, 1930, 1929, 1928, 1927, 1926, 1925, 1924, 1923, 1921, 1920
4078 W 104TH ST	2014, 2010, 2006, 2004, 2003, 1999, 1996, 1992, 1991, 1986, 1985, 1981, 1976, 1975, 1972, 1971, 1970, 1969, 1967, 1966, 1965, 1963, 1962, 1961, 1958, 1956, 1955, 1954, 1952, 1951, 1950, 1949, 1948, 1947, 1946, 1945, 1944, 1942, 1940, 1939, 1938, 1937, 1936, 1935, 1934, 1933, 1932, 1931, 1930, 1929, 1928, 1927, 1926, 1925, 1924, 1923, 1921, 1920

FINDINGS

Address Researched	Address Not Identified in Research Source
4078 W CENTURY BLVD	2014, 2010, 2006, 2004, 2003, 2001, 2000, 1999, 1996, 1995, 1992, 1991, 1990, 1986, 1985, 1981, 1980, 1976, 1975, 1972, 1971, 1970, 1969, 1967, 1966, 1965, 1963, 1962, 1961, 1960, 1958, 1957, 1956, 1955, 1954, 1952, 1951, 1950, 1949, 1948, 1947, 1946, 1945, 1944, 1942, 1940, 1939, 1938, 1937, 1936, 1935, 1934, 1933, 1932, 1931, 1930, 1929, 1928, 1927, 1926, 1925, 1924, 1923, 1921, 1920
4079 W 103RD ST	2014, 2010, 2006, 2004, 2003, 2001, 2000, 1999, 1996, 1995, 1992, 1991, 1990, 1986, 1985, 1981, 1980, 1976, 1975, 1972, 1971, 1970, 1969, 1967, 1966, 1965, 1964, 1963, 1962, 1961, 1958, 1956, 1955, 1952, 1951, 1950, 1949, 1948, 1947, 1946, 1945, 1944, 1942, 1940, 1939, 1938, 1937, 1936, 1935, 1934, 1933, 1932, 1931, 1930, 1929, 1928, 1927, 1926, 1925, 1924, 1923, 1921, 1920
4079 W 104TH ST	2014, 2010, 2006, 2004, 2003, 2000, 1999, 1996, 1995, 1992, 1991, 1990, 1986, 1985, 1981, 1980, 1976, 1975, 1972, 1971, 1970, 1969, 1967, 1966, 1965, 1963, 1962, 1961, 1958, 1956, 1955, 1952, 1951, 1949, 1948, 1947, 1945, 1944, 1942, 1940, 1939, 1938, 1937, 1936, 1935, 1934, 1933, 1932, 1931, 1930, 1929, 1928, 1927, 1926, 1925, 1924, 1923, 1921, 1920
408 E 97TH ST	2014, 2010, 2006, 2004, 2003, 2000, 1999, 1996, 1995, 1992, 1991, 1990, 1986, 1985, 1981, 1976, 1972, 1971, 1969, 1967, 1966, 1965, 1964, 1963, 1962, 1961, 1960, 1958, 1957, 1956, 1955, 1954, 1952, 1951, 1950, 1949, 1948, 1947, 1946, 1945, 1944, 1942, 1940, 1939, 1938, 1937, 1936, 1935, 1934, 1933, 1932, 1931, 1930, 1929, 1928, 1927, 1926, 1925, 1924, 1923, 1921, 1920
408 E 98TH ST	2014, 2010, 2006, 2004, 2003, 1999, 1996, 1992, 1991, 1986, 1985, 1981, 1980, 1976, 1975, 1972, 1971, 1970, 1969, 1967, 1966, 1965, 1964, 1963, 1962, 1961, 1958, 1956, 1955, 1952, 1951, 1949, 1948, 1947, 1946, 1945, 1944, 1942, 1940, 1939, 1938, 1937, 1936, 1935, 1934, 1933, 1932, 1931, 1930, 1929, 1928, 1927, 1926, 1925, 1924, 1923, 1921, 1920
4080 CENTURY BLVD	2014, 2010, 2006, 2004, 2003, 2001, 2000, 1999, 1996, 1995, 1992, 1991, 1990, 1986, 1985, 1981, 1980, 1976, 1975, 1972, 1971, 1969, 1967, 1966, 1965, 1964, 1963, 1962, 1961, 1960, 1958, 1957, 1956, 1955, 1954, 1952, 1951, 1950, 1949, 1948, 1947, 1946, 1945, 1944, 1942, 1940, 1939, 1938, 1937, 1936, 1935, 1934, 1933, 1932, 1931, 1930, 1929, 1928, 1927, 1926, 1925, 1924, 1923, 1921, 1920
4080 W 103RD ST	2014, 2010, 2006, 2004, 2003, 2000, 1999, 1996, 1995, 1992, 1991, 1990, 1986, 1985, 1981, 1980, 1976, 1975, 1972, 1971, 1969, 1967, 1966, 1965, 1964, 1963, 1962, 1961, 1960, 1958, 1957, 1956, 1955, 1954, 1952, 1951, 1950, 1949, 1948, 1947, 1946, 1945, 1944, 1942, 1940, 1939, 1938, 1937, 1936, 1935, 1934, 1933, 1932, 1931, 1930, 1929, 1928, 1927, 1926, 1925, 1924, 1923, 1921, 1920
4080 W 105TH ST	2014, 2010, 2006, 2004, 2003, 2001, 2000, 1999, 1996, 1992, 1991, 1986, 1985, 1981, 1976, 1975, 1972, 1971, 1970, 1969, 1967, 1966, 1965, 1963, 1962, 1961, 1958, 1956, 1955, 1952, 1951, 1949, 1948, 1947, 1945, 1944, 1942, 1940, 1939, 1938, 1937, 1936, 1935, 1934, 1933, 1932, 1931, 1930, 1929, 1928, 1927, 1926, 1925, 1924, 1923, 1921, 1920
4080 W CENTURY BLVD	2014, 2010, 2006, 2004, 2003, 2001, 2000, 1999, 1996, 1995, 1992, 1991, 1990, 1986, 1985, 1981, 1980, 1976, 1975, 1972, 1971, 1970, 1969, 1967, 1966, 1965, 1963, 1962, 1961, 1960, 1958, 1957, 1956, 1955, 1954, 1952, 1951, 1950, 1949, 1948, 1947, 1946, 1945, 1944, 1942, 1940, 1939, 1938, 1937, 1936, 1935, 1934, 1933, 1932, 1931, 1930, 1929, 1928, 1927, 1926, 1925, 1924, 1923, 1921, 1920
4081 W 103RD ST	2014, 2010, 2006, 2004, 2003, 2000, 1999, 1996, 1995, 1992, 1991, 1990, 1986, 1985, 1981, 1980, 1976, 1972, 1971, 1969, 1967, 1966, 1965, 1964, 1963, 1962, 1961, 1958, 1957, 1956, 1955, 1954, 1952, 1951, 1950, 1949, 1948, 1947, 1946, 1945, 1944, 1942, 1940, 1939, 1938, 1937, 1936, 1935, 1934, 1933, 1932, 1931, 1930, 1929, 1928, 1927, 1926, 1925, 1924, 1923, 1921, 1920
4082 CENTURY BLVD	2014, 2010, 2006, 2004, 2003, 2001, 2000, 1999, 1996, 1995, 1992, 1991, 1990, 1986, 1985, 1981, 1980, 1976, 1975, 1972, 1971, 1969, 1967, 1966, 1965, 1964, 1963, 1962, 1961, 1960, 1958, 1957, 1956, 1955, 1954, 1952, 1951, 1950, 1949, 1948, 1947, 1946, 1945, 1944, 1942, 1940, 1939, 1938, 1937, 1936, 1935, 1934, 1933, 1932, 1931, 1930, 1929, 1928, 1927, 1926, 1925, 1924, 1923, 1921, 1920

FINDINGS

Address Researched	Address Not Identified in Research Source
4082 CENTURY BLVD W	2014, 2010, 2006, 2004, 2003, 2001, 1999, 1996, 1995, 1992, 1991, 1986, 1985, 1981, 1976, 1972, 1971, 1970, 1969, 1967, 1966, 1965, 1964, 1963, 1962, 1961, 1960, 1958, 1957, 1956, 1955, 1954, 1952, 1951, 1950, 1949, 1948, 1947, 1946, 1945, 1944, 1942, 1940, 1939, 1938, 1937, 1936, 1935, 1934, 1933, 1932, 1931, 1930, 1929, 1928, 1927, 1926, 1925, 1924, 1923, 1921, 1920
4082 W CENTURY BLVD	2014, 2010, 2006, 2004, 2003, 2000, 1999, 1996, 1995, 1992, 1991, 1990, 1986, 1985, 1981, 1980, 1976, 1975, 1972, 1971, 1970, 1969, 1967, 1966, 1965, 1963, 1962, 1961, 1960, 1958, 1957, 1956, 1955, 1954, 1952, 1951, 1950, 1949, 1948, 1947, 1946, 1945, 1944, 1942, 1940, 1939, 1938, 1937, 1936, 1935, 1934, 1933, 1932, 1931, 1930, 1929, 1928, 1927, 1926, 1925, 1924, 1923, 1921, 1920
4082 W Century Blvd	2006, 2004, 2003, 2001, 2000, 1999, 1996, 1995, 1992, 1991, 1990, 1986, 1985, 1981, 1980, 1976, 1975, 1972, 1971, 1970, 1969, 1967, 1966, 1965, 1964, 1963, 1962, 1961, 1960, 1958, 1957, 1956, 1955, 1954, 1952, 1951, 1950, 1949, 1948, 1947, 1946, 1945, 1944, 1942, 1940, 1939, 1938, 1937, 1936, 1935, 1934, 1933, 1932, 1931, 1930, 1929, 1928, 1927, 1926, 1925, 1924, 1923, 1921, 1920
4082 W Century Blvd	2006, 2004, 2003, 2001, 2000, 1999, 1996, 1995, 1992, 1991, 1990, 1986, 1985, 1981, 1980, 1976, 1975, 1972, 1971, 1970, 1969, 1967, 1966, 1965, 1964, 1963, 1962, 1961, 1960, 1958, 1957, 1956, 1955, 1954, 1952, 1951, 1950, 1949, 1948, 1947, 1946, 1945, 1944, 1942, 1940, 1939, 1938, 1937, 1936, 1935, 1934, 1933, 1932, 1931, 1930, 1929, 1928, 1927, 1926, 1925, 1924, 1923, 1921, 1920
625 E Hardy St	2014, 2006, 2004, 2003, 2001, 2000, 1999, 1996, 1995, 1992, 1991, 1990, 1986, 1985, 1981, 1980, 1976, 1975, 1972, 1971, 1970, 1969, 1967, 1966, 1965, 1964, 1963, 1962, 1961, 1960, 1958, 1957, 1956, 1955, 1954, 1952, 1951, 1950, 1949, 1948, 1947, 1946, 1945, 1944, 1942, 1940, 1939, 1938, 1937, 1936, 1935, 1934, 1933, 1932, 1931, 1930, 1929, 1928, 1927, 1926, 1925, 1924, 1923, 1921, 1920
625-1 E HARDY ST	2014, 2010, 2006, 2004, 2003, 2001, 2000, 1999, 1996, 1995, 1992, 1991, 1990, 1986, 1985, 1981, 1980, 1976, 1975, 1972, 1971, 1970, 1969, 1967, 1966, 1965, 1964, 1963, 1962, 1961, 1960, 1958, 1957, 1956, 1955, 1954, 1952, 1951, 1949, 1948, 1947, 1946, 1945, 1944, 1942, 1940, 1939, 1938, 1937, 1936, 1935, 1934, 1933, 1932, 1931, 1930, 1929, 1928, 1927, 1926, 1925, 1924, 1923, 1921, 1920
625-3 E 97TH ST	2014, 2010, 2006, 2004, 2003, 2001, 2000, 1999, 1996, 1995, 1992, 1991, 1990, 1986, 1985, 1981, 1980, 1976, 1975, 1972, 1971, 1970, 1969, 1967, 1966, 1965, 1964, 1963, 1962, 1961, 1960, 1958, 1957, 1956, 1955, 1954, 1952, 1951, 1949, 1948, 1947, 1946, 1945, 1944, 1942, 1940, 1939, 1938, 1937, 1936, 1935, 1934, 1933, 1932, 1931, 1930, 1929, 1928, 1927, 1926, 1925, 1924, 1923, 1921, 1920
625-3 E HARDY ST	2014, 2010, 2006, 2004, 2003, 2001, 2000, 1999, 1996, 1995, 1992, 1991, 1990, 1986, 1985, 1981, 1980, 1976, 1975, 1972, 1971, 1970, 1969, 1967, 1966, 1965, 1964, 1963, 1962, 1961, 1960, 1958, 1957, 1956, 1955, 1954, 1952, 1951, 1949, 1948, 1947, 1946, 1945, 1944, 1942, 1940, 1939, 1938, 1937, 1936, 1935, 1934, 1933, 1932, 1931, 1930, 1929, 1928, 1927, 1926, 1925, 1924, 1923, 1921, 1920
626 E 99TH ST	2014, 2010, 2006, 2004, 2003, 2001, 2000, 1999, 1996, 1995, 1992, 1991, 1986, 1985, 1981, 1976, 1972, 1971, 1969, 1967, 1966, 1965, 1963, 1962, 1961, 1958, 1956, 1955, 1954, 1952, 1951, 1950, 1949, 1948, 1947, 1946, 1945, 1944, 1942, 1940, 1939, 1938, 1937, 1936, 1935, 1934, 1933, 1932, 1931, 1930, 1929, 1928, 1927, 1926, 1925, 1924, 1923, 1921, 1920
627 E 97TH ST	2014, 2010, 2006, 2004, 2003, 2001, 2000, 1999, 1996, 1995, 1992, 1991, 1990, 1986, 1985, 1981, 1980, 1976, 1975, 1972, 1971, 1970, 1969, 1967, 1966, 1965, 1964, 1963, 1962, 1961, 1960, 1958, 1957, 1956, 1955, 1954, 1952, 1951, 1950, 1949, 1948, 1947, 1945, 1944, 1942, 1940, 1939, 1938, 1937, 1936, 1935, 1934, 1933, 1932, 1931, 1930, 1929, 1928, 1927, 1926, 1925, 1924, 1923, 1921, 1920
627 E HARDY ST	2014, 2010, 2006, 2004, 2003, 2000, 1999, 1996, 1992, 1991, 1990, 1986, 1985, 1981, 1980, 1976, 1975, 1972, 1971, 1970, 1969, 1967, 1966, 1965, 1964, 1963, 1962, 1961, 1960, 1958, 1957, 1956, 1955, 1954, 1952, 1951, 1950, 1949, 1948, 1947, 1946, 1945, 1944, 1942, 1940, 1939, 1938, 1937, 1936, 1935, 1934, 1933, 1932, 1931, 1930, 1929, 1928, 1927, 1926, 1925, 1924, 1923, 1921, 1920

FINDINGS

Address Researched	Address Not Identified in Research Source
628 E 99TH	2014, 2010, 2006, 2004, 2003, 2001, 2000, 1999, 1996, 1995, 1992, 1991, 1990, 1986, 1985, 1980, 1976, 1975, 1972, 1971, 1970, 1969, 1967, 1966, 1965, 1964, 1963, 1962, 1961, 1960, 1958, 1957, 1956, 1955, 1954, 1952, 1951, 1950, 1949, 1948, 1947, 1945, 1944, 1942, 1940, 1939, 1938, 1937, 1936, 1935, 1934, 1933, 1932, 1931, 1930, 1929, 1928, 1927, 1926, 1925, 1924, 1923, 1921, 1920
628 E 99TH ST	2014, 2010, 2006, 2004, 2003, 2001, 1999, 1996, 1995, 1992, 1991, 1986, 1985, 1981, 1976, 1972, 1971, 1969, 1967, 1966, 1965, 1963, 1962, 1961, 1958, 1957, 1956, 1955, 1954, 1952, 1951, 1949, 1948, 1947, 1945, 1944, 1942, 1940, 1939, 1938, 1937, 1936, 1935, 1934, 1933, 1932, 1931, 1930, 1929, 1928, 1927, 1926, 1925, 1924, 1923, 1921, 1920
628 E HARDY ST	2014, 2010, 2006, 2004, 2003, 1999, 1996, 1995, 1992, 1991, 1986, 1985, 1981, 1976, 1972, 1971, 1969, 1967, 1966, 1965, 1963, 1962, 1961, 1958, 1957, 1956, 1955, 1952, 1951, 1949, 1948, 1947, 1946, 1945, 1944, 1942, 1939, 1938, 1937, 1936, 1935, 1934, 1933, 1932, 1931, 1930, 1929, 1928, 1927, 1926, 1925, 1924, 1923, 1921, 1920
629 E 97TH	2014, 2010, 2006, 2004, 2003, 2001, 2000, 1999, 1996, 1995, 1992, 1991, 1990, 1985, 1981, 1980, 1976, 1975, 1972, 1971, 1970, 1969, 1967, 1966, 1965, 1964, 1963, 1962, 1961, 1960, 1958, 1957, 1956, 1955, 1954, 1952, 1951, 1950, 1949, 1948, 1947, 1946, 1945, 1944, 1942, 1940, 1939, 1938, 1937, 1936, 1935, 1934, 1933, 1932, 1931, 1930, 1929, 1928, 1927, 1926, 1925, 1924, 1923, 1921, 1920
629 E 97TH ST	2014, 2010, 2006, 2004, 2003, 1999, 1996, 1992, 1991, 1990, 1986, 1985, 1981, 1976, 1975, 1972, 1971, 1970, 1969, 1967, 1966, 1965, 1964, 1963, 1962, 1961, 1958, 1957, 1956, 1955, 1954, 1952, 1951, 1949, 1948, 1947, 1945, 1944, 1942, 1940, 1939, 1938, 1937, 1936, 1935, 1934, 1933, 1932, 1931, 1930, 1929, 1928, 1927, 1926, 1925, 1924, 1923, 1921, 1920
629 E 99TH ST	2014, 2010, 2006, 2004, 2003, 1999, 1996, 1995, 1992, 1991, 1986, 1985, 1981, 1980, 1976, 1972, 1971, 1969, 1967, 1966, 1965, 1963, 1962, 1961, 1958, 1956, 1955, 1954, 1952, 1951, 1950, 1949, 1948, 1947, 1946, 1945, 1944, 1942, 1940, 1939, 1938, 1937, 1936, 1935, 1934, 1933, 1932, 1931, 1930, 1929, 1928, 1927, 1926, 1925, 1924, 1923, 1921, 1920
629 E HARDY ST	2014, 2010, 2006, 2004, 2003, 2000, 1999, 1996, 1992, 1991, 1990, 1986, 1985, 1981, 1976, 1975, 1972, 1971, 1969, 1967, 1966, 1965, 1963, 1962, 1961, 1958, 1956, 1955, 1954, 1952, 1951, 1949, 1948, 1947, 1946, 1945, 1944, 1942, 1940, 1939, 1938, 1937, 1936, 1935, 1934, 1933, 1932, 1931, 1930, 1929, 1928, 1927, 1926, 1925, 1924, 1923, 1921, 1920
629C E 97TH ST	2014, 2010, 2006, 2004, 2003, 2001, 2000, 1999, 1996, 1995, 1992, 1991, 1990, 1986, 1985, 1981, 1980, 1976, 1975, 1972, 1971, 1970, 1969, 1967, 1966, 1965, 1964, 1963, 1962, 1961, 1960, 1958, 1957, 1956, 1955, 1954, 1952, 1951, 1949, 1948, 1947, 1946, 1945, 1944, 1942, 1940, 1939, 1938, 1937, 1936, 1935, 1934, 1933, 1932, 1931, 1930, 1929, 1928, 1927, 1926, 1925, 1924, 1923, 1921, 1920
630 E 97TH	2014, 2010, 2006, 2004, 2003, 2001, 2000, 1999, 1996, 1995, 1992, 1991, 1990, 1986, 1985, 1980, 1976, 1975, 1972, 1971, 1970, 1969, 1967, 1966, 1965, 1964, 1963, 1962, 1961, 1960, 1958, 1957, 1956, 1955, 1954, 1952, 1951, 1950, 1949, 1948, 1947, 1946, 1945, 1944, 1942, 1940, 1939, 1938, 1937, 1936, 1935, 1934, 1933, 1932, 1931, 1930, 1929, 1928, 1927, 1926, 1925, 1924, 1923, 1921, 1920
630 E 97TH ST	2014, 2010, 2006, 2004, 2003, 1999, 1996, 1992, 1991, 1986, 1985, 1981, 1976, 1972, 1971, 1970, 1969, 1967, 1966, 1965, 1964, 1963, 1962, 1961, 1960, 1958, 1957, 1956, 1955, 1954, 1952, 1951, 1950, 1949, 1948, 1947, 1946, 1945, 1944, 1942, 1940, 1939, 1938, 1937, 1936, 1935, 1934, 1933, 1932, 1931, 1930, 1929, 1928, 1927, 1926, 1925, 1924, 1923, 1921, 1920
632 E 97TH ST	2014, 2010, 2006, 2004, 2003, 1999, 1996, 1992, 1991, 1986, 1985, 1981, 1976, 1972, 1971, 1970, 1969, 1967, 1966, 1965, 1963, 1962, 1961, 1958, 1957, 1956, 1955, 1954, 1952, 1951, 1950, 1949, 1948, 1947, 1946, 1945, 1944, 1942, 1940, 1939, 1938, 1937, 1936, 1935, 1934, 1933, 1932, 1931, 1930, 1929, 1928, 1927, 1926, 1925, 1924, 1923, 1921, 1920

FINDINGS

Address Researched	Address Not Identified in Research Source
632 E 99TH ST	2014, 2010, 2006, 2004, 2003, 2000, 1999, 1996, 1995, 1992, 1991, 1990, 1986, 1985, 1981, 1976, 1972, 1971, 1970, 1969, 1967, 1966, 1965, 1963, 1962, 1961, 1960, 1958, 1957, 1956, 1955, 1954, 1952, 1951, 1950, 1949, 1948, 1947, 1945, 1944, 1942, 1940, 1939, 1938, 1937, 1936, 1935, 1934, 1933, 1932, 1931, 1930, 1929, 1928, 1927, 1926, 1925, 1924, 1923, 1921, 1920
632A E HARDY ST	2014, 2010, 2006, 2004, 2003, 2001, 2000, 1999, 1996, 1995, 1992, 1991, 1990, 1986, 1985, 1981, 1980, 1976, 1975, 1972, 1971, 1970, 1969, 1967, 1966, 1965, 1964, 1963, 1962, 1961, 1960, 1958, 1957, 1956, 1955, 1954, 1952, 1951, 1949, 1948, 1947, 1946, 1945, 1944, 1942, 1940, 1939, 1938, 1937, 1936, 1935, 1934, 1933, 1932, 1931, 1930, 1929, 1928, 1927, 1926, 1925, 1924, 1923, 1921, 1920
632D E HARDY ST	2014, 2010, 2006, 2004, 2003, 2001, 2000, 1999, 1996, 1995, 1992, 1991, 1990, 1986, 1985, 1981, 1980, 1976, 1975, 1972, 1971, 1970, 1969, 1967, 1966, 1965, 1964, 1963, 1962, 1961, 1960, 1958, 1957, 1956, 1955, 1952, 1951, 1950, 1949, 1948, 1947, 1946, 1945, 1944, 1942, 1940, 1939, 1938, 1937, 1936, 1935, 1934, 1933, 1932, 1931, 1930, 1929, 1928, 1927, 1926, 1925, 1924, 1923, 1921, 1920
633 E 97TH ST	2014, 2010, 2006, 2004, 2003, 2000, 1999, 1996, 1995, 1992, 1991, 1990, 1986, 1985, 1981, 1976, 1972, 1971, 1970, 1969, 1967, 1966, 1965, 1964, 1963, 1962, 1961, 1960, 1958, 1957, 1956, 1955, 1954, 1952, 1951, 1950, 1949, 1948, 1947, 1946, 1945, 1944, 1942, 1940, 1939, 1938, 1937, 1936, 1935, 1934, 1933, 1932, 1931, 1930, 1929, 1928, 1927, 1926, 1925, 1924, 1923, 1921, 1920
633 E 97th St	2014, 2006, 2004, 2003, 2001, 2000, 1999, 1996, 1995, 1992, 1991, 1990, 1986, 1985, 1981, 1980, 1976, 1975, 1972, 1971, 1970, 1969, 1967, 1966, 1965, 1964, 1963, 1962, 1961, 1960, 1958, 1957, 1956, 1955, 1954, 1952, 1951, 1950, 1949, 1948, 1947, 1946, 1945, 1944, 1942, 1940, 1939, 1938, 1937, 1936, 1935, 1934, 1933, 1932, 1931, 1930, 1929, 1928, 1927, 1926, 1925, 1924, 1923, 1921, 1920
633 E 97th St	2014, 2006, 2004, 2003, 2001, 2000, 1999, 1996, 1995, 1992, 1991, 1990, 1986, 1985, 1981, 1980, 1976, 1975, 1972, 1971, 1970, 1969, 1967, 1966, 1965, 1964, 1963, 1962, 1961, 1960, 1958, 1957, 1956, 1955, 1954, 1952, 1951, 1950, 1949, 1948, 1947, 1946, 1945, 1944, 1942, 1940, 1939, 1938, 1937, 1936, 1935, 1934, 1933, 1932, 1931, 1930, 1929, 1928, 1927, 1926, 1925, 1924, 1923, 1921, 1920
633 E 99TH ST	2014, 2010, 2006, 2004, 2003, 1999, 1996, 1995, 1992, 1991, 1986, 1985, 1981, 1976, 1972, 1971, 1969, 1967, 1966, 1965, 1963, 1962, 1961, 1958, 1957, 1956, 1955, 1954, 1952, 1951, 1950, 1949, 1948, 1947, 1946, 1945, 1944, 1942, 1940, 1939, 1938, 1937, 1936, 1935, 1934, 1933, 1932, 1931, 1930, 1929, 1928, 1927, 1926, 1925, 1924, 1923, 1921, 1920
636 E 97TH ST	2014, 2010, 2006, 2004, 2003, 1999, 1996, 1992, 1991, 1986, 1985, 1981, 1976, 1972, 1971, 1970, 1969, 1967, 1966, 1965, 1963, 1962, 1961, 1958, 1956, 1955, 1954, 1952, 1951, 1950, 1949, 1948, 1947, 1946, 1945, 1944, 1942, 1940, 1939, 1938, 1937, 1936, 1935, 1934, 1933, 1932, 1931, 1930, 1929, 1928, 1927, 1926, 1925, 1924, 1923, 1921, 1920
636 E HARDY ST	2014, 2010, 2006, 2004, 2003, 1999, 1996, 1995, 1992, 1991, 1990, 1986, 1985, 1981, 1980, 1976, 1975, 1972, 1971, 1969, 1967, 1966, 1965, 1963, 1962, 1961, 1958, 1956, 1955, 1952, 1951, 1949, 1948, 1947, 1946, 1945, 1944, 1942, 1940, 1939, 1938, 1937, 1936, 1935, 1934, 1933, 1932, 1931, 1930, 1929, 1928, 1927, 1926, 1925, 1924, 1923, 1921, 1920
637 E 97TH ST	2014, 2010, 2006, 2004, 2003, 2000, 1999, 1996, 1995, 1992, 1991, 1990, 1986, 1985, 1981, 1980, 1976, 1972, 1971, 1970, 1969, 1967, 1966, 1965, 1963, 1962, 1961, 1958, 1956, 1955, 1952, 1951, 1949, 1948, 1947, 1945, 1944, 1942, 1940, 1939, 1938, 1937, 1936, 1935, 1934, 1933, 1932, 1931, 1930, 1929, 1928, 1927, 1926, 1925, 1924, 1923, 1921, 1920
637 E 99TH ST	2014, 2010, 2006, 2004, 2003, 2000, 1999, 1996, 1995, 1992, 1991, 1990, 1986, 1985, 1981, 1976, 1972, 1971, 1970, 1969, 1967, 1966, 1965, 1964, 1963, 1962, 1961, 1960, 1958, 1957, 1956, 1955, 1954, 1952, 1951, 1950, 1949, 1948, 1947, 1945, 1944, 1942, 1940, 1939, 1938, 1937, 1936, 1935, 1934, 1933, 1932, 1931, 1930, 1929, 1928, 1927, 1926, 1925, 1924, 1923, 1921, 1920

FINDINGS

Address Researched	Address Not Identified in Research Source
638 E HARDY ST	2014, 2010, 2006, 2004, 2003, 1999, 1996, 1995, 1992, 1991, 1986, 1985, 1981, 1976, 1972, 1971, 1969, 1967, 1966, 1965, 1963, 1962, 1961, 1960, 1958, 1956, 1955, 1954, 1952, 1951, 1950, 1949, 1948, 1947, 1946, 1945, 1944, 1942, 1940, 1939, 1938, 1937, 1936, 1935, 1934, 1933, 1932, 1931, 1930, 1929, 1928, 1927, 1926, 1925, 1924, 1923, 1921, 1920
638 E Hardy St	2014, 2006, 2004, 2003, 2001, 2000, 1999, 1996, 1995, 1992, 1991, 1990, 1986, 1985, 1981, 1980, 1976, 1975, 1972, 1971, 1970, 1969, 1967, 1966, 1965, 1964, 1963, 1962, 1961, 1960, 1958, 1957, 1956, 1955, 1954, 1952, 1951, 1950, 1949, 1948, 1947, 1946, 1945, 1944, 1942, 1940, 1939, 1938, 1937, 1936, 1935, 1934, 1933, 1932, 1931, 1930, 1929, 1928, 1927, 1926, 1925, 1924, 1923, 1921, 1920
638 E Hardy St	2014, 2006, 2004, 2003, 2001, 2000, 1999, 1996, 1995, 1992, 1991, 1990, 1986, 1985, 1981, 1980, 1976, 1975, 1972, 1971, 1970, 1969, 1967, 1966, 1965, 1964, 1963, 1962, 1961, 1960, 1958, 1957, 1956, 1955, 1954, 1952, 1951, 1950, 1949, 1948, 1947, 1946, 1945, 1944, 1942, 1940, 1939, 1938, 1937, 1936, 1935, 1934, 1933, 1932, 1931, 1930, 1929, 1928, 1927, 1926, 1925, 1924, 1923, 1921, 1920
640 E 97TH ST	2014, 2010, 2006, 2004, 2003, 2000, 1999, 1996, 1995, 1992, 1991, 1990, 1986, 1985, 1981, 1976, 1972, 1971, 1970, 1969, 1966, 1965, 1963, 1962, 1961, 1960, 1958, 1957, 1956, 1955, 1954, 1952, 1951, 1950, 1949, 1948, 1947, 1946, 1945, 1944, 1942, 1940, 1939, 1938, 1937, 1936, 1935, 1934, 1933, 1932, 1931, 1930, 1929, 1928, 1927, 1926, 1925, 1924, 1923, 1921, 1920
640 E 99TH ST	2014, 2010, 2006, 2004, 2003, 1999, 1996, 1995, 1992, 1991, 1990, 1986, 1985, 1981, 1980, 1976, 1972, 1971, 1969, 1967, 1966, 1965, 1963, 1962, 1961, 1960, 1958, 1957, 1956, 1955, 1952, 1951, 1949, 1948, 1947, 1946, 1945, 1944, 1942, 1940, 1939, 1938, 1937, 1936, 1935, 1934, 1933, 1932, 1931, 1930, 1929, 1928, 1927, 1926, 1925, 1924, 1923, 1921, 1920
640 E HARDY ST	2014, 2010, 2006, 2004, 2003, 2000, 1999, 1996, 1995, 1992, 1991, 1990, 1986, 1985, 1981, 1980, 1976, 1975, 1972, 1971, 1969, 1967, 1966, 1965, 1963, 1962, 1961, 1958, 1956, 1955, 1952, 1951, 1950, 1949, 1948, 1947, 1946, 1945, 1944, 1942, 1940, 1939, 1938, 1937, 1936, 1935, 1934, 1933, 1932, 1931, 1930, 1929, 1928, 1927, 1926, 1925, 1924, 1923, 1921, 1920
641 1/2 E 97TH ST	2014, 2010, 2006, 2004, 2003, 2001, 2000, 1999, 1996, 1995, 1992, 1991, 1990, 1986, 1985, 1981, 1980, 1976, 1975, 1972, 1971, 1970, 1969, 1967, 1966, 1965, 1964, 1963, 1962, 1961, 1960, 1958, 1956, 1955, 1954, 1952, 1951, 1950, 1949, 1948, 1947, 1946, 1945, 1944, 1942, 1940, 1939, 1938, 1937, 1936, 1935, 1934, 1933, 1932, 1931, 1930, 1929, 1928, 1927, 1926, 1925, 1924, 1923, 1921, 1920
641 E 97TH ST	2014, 2010, 2006, 2004, 2003, 2000, 1999, 1996, 1995, 1992, 1991, 1986, 1985, 1981, 1976, 1972, 1971, 1970, 1969, 1967, 1966, 1965, 1964, 1963, 1962, 1961, 1960, 1958, 1957, 1956, 1955, 1954, 1952, 1951, 1950, 1949, 1948, 1947, 1946, 1945, 1944, 1942, 1940, 1939, 1938, 1937, 1936, 1935, 1934, 1933, 1932, 1931, 1930, 1929, 1928, 1927, 1926, 1925, 1924, 1923, 1921, 1920
720 E HARDY ST	2014, 2010, 2006, 2004, 2003, 1999, 1996, 1995, 1992, 1991, 1986, 1985, 1981, 1976, 1972, 1971, 1969, 1967, 1966, 1965, 1963, 1962, 1961, 1958, 1956, 1955, 1952, 1951, 1950, 1949, 1948, 1947, 1945, 1944, 1942, 1939, 1938, 1937, 1936, 1935, 1934, 1933, 1932, 1931, 1930, 1929, 1928, 1927, 1926, 1925, 1924, 1923, 1921, 1920
642 E HARDY ST	2014, 2010, 2006, 2004, 2003, 2001, 2000, 1999, 1996, 1995, 1992, 1991, 1990, 1986, 1985, 1981, 1980, 1976, 1975, 1972, 1971, 1970, 1969, 1967, 1966, 1965, 1964, 1963, 1962, 1961, 1960, 1958, 1956, 1955, 1952, 1951, 1949, 1948, 1947, 1946, 1945, 1944, 1942, 1940, 1939, 1938, 1937, 1936, 1935, 1934, 1933, 1932, 1931, 1930, 1929, 1928, 1927, 1926, 1925, 1924, 1923, 1921, 1920
643 E 99TH ST	2014, 2010, 2006, 2004, 2003, 2000, 1999, 1996, 1995, 1992, 1991, 1990, 1986, 1985, 1981, 1976, 1972, 1971, 1969, 1967, 1966, 1965, 1963, 1962, 1961, 1958, 1957, 1956, 1955, 1954, 1952, 1951, 1949, 1948, 1947, 1945, 1944, 1942, 1940, 1939, 1938, 1937, 1936, 1935, 1934, 1933, 1932, 1931, 1930, 1929, 1928, 1927, 1926, 1925, 1924, 1923, 1921, 1920

FINDINGS

Address Researched	Address Not Identified in Research Source
643 E 99th St	2014, 2006, 2004, 2003, 2001, 2000, 1999, 1996, 1995, 1992, 1991, 1990, 1986, 1985, 1981, 1980, 1976, 1975, 1972, 1971, 1970, 1969, 1967, 1966, 1965, 1964, 1963, 1962, 1961, 1960, 1958, 1957, 1956, 1955, 1954, 1952, 1951, 1950, 1949, 1948, 1947, 1946, 1945, 1944, 1942, 1940, 1939, 1938, 1937, 1936, 1935, 1934, 1933, 1932, 1931, 1930, 1929, 1928, 1927, 1926, 1925, 1924, 1923, 1921, 1920
643 E 99th St	2014, 2006, 2004, 2003, 2001, 2000, 1999, 1996, 1995, 1992, 1991, 1990, 1986, 1985, 1981, 1980, 1976, 1975, 1972, 1971, 1970, 1969, 1967, 1966, 1965, 1964, 1963, 1962, 1961, 1960, 1958, 1957, 1956, 1955, 1954, 1952, 1951, 1950, 1949, 1948, 1947, 1946, 1945, 1944, 1942, 1940, 1939, 1938, 1937, 1936, 1935, 1934, 1933, 1932, 1931, 1930, 1929, 1928, 1927, 1926, 1925, 1924, 1923, 1921, 1920
644 E 97TH ST	2014, 2010, 2006, 2004, 2003, 1999, 1996, 1995, 1992, 1991, 1986, 1985, 1981, 1976, 1972, 1971, 1970, 1969, 1967, 1966, 1965, 1963, 1962, 1961, 1958, 1956, 1955, 1952, 1951, 1949, 1948, 1947, 1945, 1944, 1942, 1940, 1939, 1938, 1937, 1936, 1935, 1934, 1933, 1932, 1931, 1930, 1929, 1928, 1927, 1926, 1925, 1924, 1923, 1921, 1920
644 E 99TH ST	2014, 2010, 2006, 2004, 2003, 1999, 1996, 1995, 1992, 1991, 1990, 1986, 1985, 1981, 1980, 1976, 1975, 1972, 1971, 1969, 1967, 1966, 1965, 1964, 1963, 1962, 1961, 1960, 1958, 1957, 1956, 1955, 1954, 1952, 1951, 1950, 1949, 1948, 1947, 1946, 1945, 1944, 1942, 1940, 1939, 1938, 1937, 1936, 1935, 1934, 1933, 1932, 1931, 1930, 1929, 1928, 1927, 1926, 1925, 1924, 1923, 1921, 1920
645 E 97TH ST	2014, 2010, 2006, 2004, 2003, 2001, 1999, 1996, 1992, 1991, 1986, 1985, 1981, 1976, 1972, 1971, 1970, 1969, 1967, 1966, 1965, 1964, 1963, 1962, 1961, 1960, 1958, 1957, 1956, 1955, 1954, 1952, 1951, 1950, 1949, 1948, 1947, 1946, 1945, 1944, 1942, 1940, 1939, 1938, 1937, 1936, 1935, 1934, 1933, 1932, 1931, 1930, 1929, 1928, 1927, 1926, 1925, 1924, 1923, 1921, 1920
645 E 97th St	2014, 2006, 2004, 2003, 2001, 2000, 1999, 1996, 1995, 1992, 1991, 1990, 1986, 1985, 1981, 1980, 1976, 1975, 1972, 1971, 1970, 1969, 1967, 1966, 1965, 1964, 1963, 1962, 1961, 1960, 1958, 1957, 1956, 1955, 1954, 1952, 1951, 1950, 1949, 1948, 1947, 1946, 1945, 1944, 1942, 1940, 1939, 1938, 1937, 1936, 1935, 1934, 1933, 1932, 1931, 1930, 1929, 1928, 1927, 1926, 1925, 1924, 1923, 1921, 1920
645 E 97th St	2014, 2006, 2004, 2003, 2001, 2000, 1999, 1996, 1995, 1992, 1991, 1990, 1986, 1985, 1981, 1980, 1976, 1975, 1972, 1971, 1970, 1969, 1967, 1966, 1965, 1964, 1963, 1962, 1961, 1960, 1958, 1957, 1956, 1955, 1954, 1952, 1951, 1950, 1949, 1948, 1947, 1946, 1945, 1944, 1942, 1940, 1939, 1938, 1937, 1936, 1935, 1934, 1933, 1932, 1931, 1930, 1929, 1928, 1927, 1926, 1925, 1924, 1923, 1921, 1920
648 1/2 E 99TH ST	2014, 2010, 2006, 2004, 2003, 2001, 2000, 1999, 1996, 1995, 1992, 1991, 1990, 1986, 1985, 1981, 1980, 1976, 1975, 1972, 1971, 1970, 1969, 1967, 1966, 1965, 1964, 1963, 1962, 1961, 1958, 1957, 1956, 1955, 1954, 1952, 1951, 1950, 1949, 1948, 1947, 1946, 1945, 1944, 1942, 1940, 1939, 1938, 1937, 1936, 1935, 1934, 1933, 1932, 1931, 1930, 1929, 1928, 1927, 1926, 1925, 1924, 1923, 1921, 1920
648 E 97TH	2014, 2010, 2006, 2004, 2003, 2001, 2000, 1999, 1996, 1995, 1992, 1991, 1990, 1986, 1985, 1980, 1976, 1975, 1972, 1971, 1970, 1969, 1967, 1966, 1965, 1964, 1963, 1962, 1961, 1960, 1958, 1957, 1956, 1955, 1954, 1952, 1951, 1950, 1949, 1948, 1947, 1946, 1945, 1944, 1942, 1940, 1939, 1938, 1937, 1936, 1935, 1934, 1933, 1932, 1931, 1930, 1929, 1928, 1927, 1926, 1925, 1924, 1923, 1921, 1920
648 E 97TH ST	2014, 2010, 2006, 2004, 2003, 2001, 1999, 1996, 1995, 1992, 1991, 1990, 1986, 1985, 1981, 1976, 1972, 1971, 1970, 1969, 1967, 1966, 1965, 1964, 1963, 1962, 1961, 1958, 1956, 1955, 1952, 1951, 1949, 1948, 1947, 1945, 1944, 1942, 1940, 1939, 1938, 1937, 1936, 1935, 1934, 1933, 1932, 1931, 1930, 1929, 1928, 1927, 1926, 1925, 1924, 1923, 1921, 1920
648 E 99TH ST	2014, 2010, 2006, 2004, 2003, 2000, 1999, 1996, 1995, 1992, 1991, 1986, 1985, 1981, 1980, 1976, 1972, 1971, 1970, 1969, 1966, 1965, 1963, 1962, 1961, 1960, 1958, 1957, 1956, 1955, 1954, 1952, 1951, 1949, 1948, 1947, 1946, 1945, 1944, 1942, 1940, 1939, 1938, 1937, 1936, 1935, 1934, 1933, 1932, 1931, 1930, 1929, 1928, 1927, 1926, 1925, 1924, 1923, 1921, 1920

FINDINGS

Address Researched	Address Not Identified in Research Source
649 E 97TH ST	2014, 2010, 2006, 2004, 2003, 1999, 1996, 1992, 1991, 1986, 1985, 1981, 1976, 1972, 1971, 1970, 1969, 1967, 1966, 1965, 1963, 1962, 1961, 1958, 1957, 1956, 1955, 1954, 1952, 1951, 1949, 1948, 1947, 1946, 1945, 1944, 1942, 1940, 1939, 1938, 1937, 1936, 1935, 1934, 1933, 1932, 1931, 1930, 1929, 1928, 1927, 1926, 1925, 1924, 1923, 1921, 1920
649 E 99TH ST	2014, 2010, 2006, 2004, 2003, 1999, 1996, 1995, 1992, 1991, 1986, 1985, 1981, 1976, 1972, 1971, 1969, 1967, 1966, 1965, 1963, 1962, 1961, 1960, 1958, 1957, 1956, 1955, 1954, 1952, 1951, 1950, 1949, 1948, 1947, 1946, 1945, 1944, 1942, 1940, 1939, 1938, 1937, 1936, 1935, 1934, 1933, 1932, 1931, 1930, 1929, 1928, 1927, 1926, 1925, 1924, 1923, 1921, 1920
649 E 99th St	2014, 2006, 2004, 2003, 2001, 2000, 1999, 1996, 1995, 1992, 1991, 1990, 1986, 1985, 1981, 1980, 1976, 1975, 1972, 1971, 1970, 1969, 1967, 1966, 1965, 1964, 1963, 1962, 1961, 1960, 1958, 1957, 1956, 1955, 1954, 1952, 1951, 1950, 1949, 1948, 1947, 1946, 1945, 1944, 1942, 1940, 1939, 1938, 1937, 1936, 1935, 1934, 1933, 1932, 1931, 1930, 1929, 1928, 1927, 1926, 1925, 1924, 1923, 1921, 1920
649 E 99th St	2014, 2006, 2004, 2003, 2001, 2000, 1999, 1996, 1995, 1992, 1991, 1990, 1986, 1985, 1981, 1980, 1976, 1975, 1972, 1971, 1970, 1969, 1967, 1966, 1965, 1964, 1963, 1962, 1961, 1960, 1958, 1957, 1956, 1955, 1954, 1952, 1951, 1950, 1949, 1948, 1947, 1946, 1945, 1944, 1942, 1940, 1939, 1938, 1937, 1936, 1935, 1934, 1933, 1932, 1931, 1930, 1929, 1928, 1927, 1926, 1925, 1924, 1923, 1921, 1920
652 E 97TH ST	2014, 2010, 2006, 2004, 2003, 1999, 1996, 1992, 1991, 1986, 1985, 1981, 1976, 1972, 1971, 1970, 1969, 1967, 1966, 1965, 1963, 1962, 1961, 1960, 1958, 1957, 1956, 1955, 1954, 1952, 1951, 1950, 1949, 1948, 1947, 1946, 1945, 1944, 1942, 1940, 1939, 1938, 1937, 1936, 1935, 1934, 1933, 1932, 1931, 1930, 1929, 1928, 1927, 1926, 1925, 1924, 1923, 1921, 1920
652 E 99TH ST	2014, 2010, 2006, 2004, 2003, 2000, 1999, 1996, 1995, 1992, 1991, 1990, 1986, 1985, 1981, 1976, 1972, 1971, 1969, 1967, 1966, 1965, 1963, 1962, 1961, 1958, 1957, 1956, 1955, 1954, 1952, 1951, 1950, 1949, 1948, 1947, 1946, 1945, 1944, 1942, 1940, 1939, 1938, 1937, 1936, 1935, 1934, 1933, 1932, 1931, 1930, 1929, 1928, 1927, 1926, 1925, 1924, 1923, 1921, 1920
653 E 97TH ST	2014, 2010, 2006, 2004, 2003, 1999, 1996, 1995, 1992, 1991, 1986, 1985, 1981, 1976, 1972, 1971, 1970, 1969, 1967, 1966, 1965, 1964, 1963, 1962, 1961, 1960, 1958, 1957, 1956, 1955, 1954, 1952, 1951, 1950, 1949, 1948, 1947, 1946, 1945, 1944, 1942, 1940, 1939, 1938, 1937, 1936, 1935, 1934, 1933, 1932, 1931, 1930, 1929, 1928, 1927, 1926, 1925, 1924, 1923, 1921, 1920
653 E 99TH ST	2014, 2010, 2006, 2004, 2003, 2000, 1999, 1996, 1995, 1992, 1991, 1990, 1986, 1985, 1981, 1980, 1976, 1975, 1972, 1971, 1970, 1969, 1967, 1966, 1965, 1964, 1963, 1962, 1961, 1960, 1958, 1957, 1956, 1955, 1954, 1952, 1951, 1950, 1949, 1948, 1947, 1946, 1945, 1944, 1942, 1940, 1939, 1938, 1937, 1936, 1935, 1934, 1933, 1932, 1931, 1930, 1929, 1928, 1927, 1926, 1925, 1924, 1923, 1921, 1920
681 E 97TH ST	2014, 2010, 2006, 2004, 2003, 2000, 1999, 1996, 1995, 1992, 1991, 1990, 1986, 1985, 1981, 1980, 1976, 1975, 1972, 1971, 1970, 1969, 1967, 1966, 1965, 1964, 1963, 1962, 1961, 1960, 1958, 1957, 1956, 1955, 1954, 1952, 1951, 1950, 1949, 1948, 1947, 1946, 1945, 1944, 1942, 1940, 1939, 1938, 1937, 1936, 1935, 1934, 1933, 1932, 1931, 1930, 1929, 1928, 1927, 1926, 1925, 1924, 1923, 1921, 1920
700 E HARDY ST	2014, 2010, 2006, 2004, 2003, 1999, 1996, 1995, 1992, 1991, 1990, 1986, 1985, 1981, 1980, 1976, 1975, 1972, 1971, 1969, 1967, 1966, 1965, 1963, 1962, 1961, 1958, 1956, 1955, 1952, 1951, 1949, 1948, 1947, 1945, 1944, 1942, 1939, 1938, 1937, 1936, 1935, 1934, 1933, 1932, 1931, 1930, 1929, 1928, 1927, 1926, 1925, 1924, 1923, 1921, 1920
701 E HARDY ST	2014, 2010, 2006, 2004, 2003, 2000, 1999, 1996, 1995, 1992, 1991, 1990, 1986, 1985, 1981, 1980, 1976, 1975, 1972, 1971, 1969, 1967, 1966, 1965, 1964, 1963, 1962, 1961, 1958, 1956, 1955, 1952, 1951, 1949, 1948, 1947, 1945, 1944, 1942, 1939, 1938, 1937, 1936, 1935, 1934, 1933, 1932, 1931, 1930, 1929, 1928, 1927, 1926, 1925, 1924, 1923, 1921, 1920

FINDINGS

Address Researched	Address Not Identified in Research Source
704 E HARDY ST	2014, 2010, 2006, 2004, 2003, 1999, 1996, 1992, 1991, 1986, 1985, 1981, 1976, 1975, 1972, 1971, 1969, 1967, 1966, 1965, 1964, 1963, 1962, 1961, 1958, 1956, 1955, 1954, 1952, 1951, 1949, 1948, 1947, 1945, 1944, 1942, 1939, 1938, 1937, 1936, 1935, 1934, 1933, 1932, 1931, 1930, 1929, 1928, 1927, 1926, 1925, 1924, 1923, 1921, 1920
705 E HARDY ST	2014, 2010, 2006, 2004, 2003, 2000, 1999, 1996, 1995, 1992, 1991, 1986, 1985, 1981, 1976, 1972, 1971, 1969, 1967, 1966, 1965, 1963, 1962, 1961, 1958, 1956, 1955, 1952, 1951, 1950, 1949, 1948, 1947, 1946, 1945, 1944, 1942, 1940, 1939, 1938, 1937, 1936, 1935, 1934, 1933, 1932, 1931, 1930, 1929, 1928, 1927, 1926, 1925, 1924, 1923, 1921, 1920
706 E HARDY ST	2014, 2010, 2006, 2004, 2003, 2001, 2000, 1999, 1996, 1995, 1992, 1991, 1990, 1986, 1985, 1981, 1976, 1972, 1971, 1969, 1967, 1966, 1965, 1964, 1963, 1962, 1961, 1960, 1958, 1957, 1956, 1955, 1954, 1952, 1951, 1950, 1949, 1948, 1947, 1946, 1945, 1944, 1942, 1940, 1939, 1938, 1937, 1936, 1935, 1934, 1933, 1932, 1931, 1930, 1929, 1928, 1927, 1926, 1925, 1924, 1923, 1921, 1920
708 E HARDY ST	2014, 2010, 2006, 2004, 2003, 2000, 1999, 1996, 1995, 1992, 1991, 1990, 1986, 1985, 1981, 1980, 1976, 1975, 1972, 1971, 1970, 1969, 1967, 1966, 1965, 1963, 1962, 1961, 1958, 1956, 1955, 1952, 1951, 1949, 1948, 1947, 1945, 1944, 1942, 1939, 1938, 1937, 1936, 1935, 1934, 1933, 1932, 1931, 1930, 1929, 1928, 1927, 1926, 1925, 1924, 1923, 1921, 1920
712 E HARDY ST	2014, 2010, 2006, 2004, 2003, 1999, 1996, 1992, 1991, 1986, 1985, 1981, 1976, 1972, 1971, 1969, 1967, 1966, 1965, 1963, 1962, 1961, 1958, 1956, 1955, 1952, 1951, 1949, 1948, 1947, 1945, 1944, 1942, 1939, 1938, 1937, 1936, 1935, 1934, 1933, 1932, 1931, 1930, 1929, 1928, 1927, 1926, 1925, 1924, 1923, 1921, 1920
712 E Hardy St	2014, 2006, 2004, 2003, 2001, 2000, 1999, 1996, 1995, 1992, 1991, 1990, 1986, 1985, 1981, 1980, 1976, 1975, 1972, 1971, 1970, 1969, 1967, 1966, 1965, 1964, 1963, 1962, 1961, 1960, 1958, 1957, 1956, 1955, 1954, 1952, 1951, 1950, 1949, 1948, 1947, 1946, 1945, 1944, 1942, 1940, 1939, 1938, 1937, 1936, 1935, 1934, 1933, 1932, 1931, 1930, 1929, 1928, 1927, 1926, 1925, 1924, 1923, 1921, 1920
715 E Hardy St	2006, 2004, 2003, 2001, 2000, 1999, 1996, 1995, 1992, 1991, 1990, 1986, 1985, 1981, 1980, 1976, 1975, 1972, 1971, 1970, 1969, 1967, 1966, 1965, 1964, 1963, 1962, 1961, 1960, 1958, 1957, 1956, 1955, 1954, 1952, 1951, 1950, 1949, 1948, 1947, 1946, 1945, 1944, 1942, 1940, 1939, 1938, 1937, 1936, 1935, 1934, 1933, 1932, 1931, 1930, 1929, 1928, 1927, 1926, 1925, 1924, 1923, 1921, 1920
715 E HARDY ST	2014, 2010, 2006, 2004, 2003, 2000, 1999, 1996, 1995, 1992, 1991, 1990, 1986, 1985, 1981, 1980, 1976, 1972, 1971, 1969, 1967, 1966, 1965, 1963, 1962, 1961, 1958, 1956, 1955, 1952, 1951, 1950, 1949, 1948, 1947, 1946, 1945, 1944, 1942, 1940, 1939, 1938, 1937, 1936, 1935, 1934, 1933, 1932, 1931, 1930, 1929, 1928, 1927, 1926, 1925, 1924, 1923, 1921, 1920
716 E HARDY ST	2014, 2010, 2006, 2004, 2003, 2000, 1999, 1996, 1992, 1991, 1986, 1985, 1981, 1980, 1976, 1975, 1972, 1971, 1969, 1967, 1966, 1965, 1963, 1962, 1961, 1958, 1956, 1955, 1952, 1951, 1949, 1948, 1947, 1945, 1944, 1942, 1939, 1938, 1937, 1936, 1935, 1934, 1933, 1932, 1931, 1930, 1929, 1928, 1927, 1926, 1925, 1924, 1923, 1921, 1920

FINDINGS

Address Researched	Address Not Identified in Research Source
717 E HARDY ST	2014, 2010, 2006, 2004, 2003, 2000, 1999, 1996, 1995, 1992, 1991, 1986, 1985, 1981, 1980, 1976, 1972, 1971, 1969, 1967, 1966, 1965, 1963, 1962, 1961, 1958, 1956, 1955, 1952, 1951, 1950, 1949, 1948, 1947, 1946, 1945, 1944, 1942, 1940, 1939, 1938, 1937, 1936, 1935, 1934, 1933, 1932, 1931, 1930, 1929, 1928, 1927, 1926, 1925, 1924, 1923, 1921, 1920
718 E HARDY ST	2014, 2010, 2006, 2004, 2003, 2000, 1999, 1996, 1995, 1992, 1991, 1990, 1986, 1985, 1981, 1980, 1976, 1972, 1971, 1969, 1967, 1966, 1965, 1963, 1962, 1961, 1960, 1958, 1956, 1955, 1952, 1951, 1950, 1949, 1948, 1947, 1945, 1944, 1942, 1939, 1938, 1937, 1936, 1935, 1934, 1933, 1932, 1931, 1930, 1929, 1928, 1927, 1926, 1925, 1924, 1923, 1921, 1920
720 E HARDY	2014, 2010, 2006, 2004, 2003, 2001, 2000, 1999, 1996, 1995, 1992, 1991, 1990, 1986, 1985, 1980, 1976, 1975, 1972, 1971, 1970, 1969, 1967, 1966, 1965, 1964, 1963, 1962, 1961, 1960, 1958, 1957, 1956, 1955, 1954, 1952, 1951, 1950, 1949, 1948, 1947, 1946, 1945, 1944, 1942, 1940, 1939, 1938, 1937, 1936, 1935, 1934, 1933, 1932, 1931, 1930, 1929, 1928, 1927, 1926, 1925, 1924, 1923, 1921, 1920
720 E Hardy St	2006, 2004, 2003, 2001, 2000, 1999, 1996, 1995, 1992, 1991, 1990, 1986, 1985, 1981, 1980, 1976, 1975, 1972, 1971, 1970, 1969, 1967, 1966, 1965, 1964, 1963, 1962, 1961, 1960, 1958, 1957, 1956, 1955, 1954, 1952, 1951, 1950, 1949, 1948, 1947, 1946, 1945, 1944, 1942, 1940, 1939, 1938, 1937, 1936, 1935, 1934, 1933, 1932, 1931, 1930, 1929, 1928, 1927, 1926, 1925, 1924, 1923, 1921, 1920
720 E Hardy St	2006, 2004, 2003, 2001, 2000, 1999, 1996, 1995, 1992, 1991, 1990, 1986, 1985, 1981, 1980, 1976, 1975, 1972, 1971, 1970, 1969, 1967, 1966, 1965, 1964, 1963, 1962, 1961, 1960, 1958, 1957, 1956, 1955, 1954, 1952, 1951, 1950, 1949, 1948, 1947, 1946, 1945, 1944, 1942, 1940, 1939, 1938, 1937, 1936, 1935, 1934, 1933, 1932, 1931, 1930, 1929, 1928, 1927, 1926, 1925, 1924, 1923, 1921, 1920
721 E HARDY ST	2014, 2010, 2006, 2004, 2003, 2000, 1999, 1996, 1995, 1992, 1991, 1986, 1985, 1981, 1980, 1976, 1975, 1972, 1971, 1970, 1969, 1967, 1966, 1965, 1964, 1963, 1962, 1961, 1960, 1958, 1957, 1956, 1955, 1954, 1952, 1951, 1950, 1949, 1948, 1947, 1946, 1945, 1944, 1942, 1939, 1938, 1937, 1936, 1935, 1934, 1933, 1932, 1931, 1930, 1929, 1928, 1927, 1926, 1925, 1924, 1923, 1921, 1920
724 E HARDY ST	2014, 2010, 2006, 2004, 2003, 1999, 1996, 1992, 1991, 1986, 1985, 1981, 1976, 1972, 1971, 1969, 1967, 1966, 1965, 1963, 1962, 1961, 1958, 1956, 1955, 1952, 1951, 1949, 1948, 1947, 1945, 1944, 1942, 1939, 1938, 1937, 1936, 1935, 1934, 1933, 1932, 1931, 1930, 1929, 1928, 1927, 1926, 1925, 1924, 1923, 1921, 1920
727 E HARDY ST	2014, 2010, 2006, 2004, 2003, 2000, 1999, 1996, 1995, 1992, 1991, 1990, 1986, 1985, 1981, 1980, 1976, 1975, 1972, 1971, 1969, 1967, 1966, 1965, 1963, 1962, 1961, 1958, 1956, 1955, 1952, 1951, 1949, 1948, 1947, 1945, 1944, 1942, 1939, 1938, 1937, 1936, 1935, 1934, 1933, 1932, 1931, 1930, 1929, 1928, 1927, 1926, 1925, 1924, 1923, 1921, 1920
731 E HARDY ST	2014, 2010, 2006, 2004, 2003, 2001, 2000, 1999, 1996, 1995, 1992, 1991, 1990, 1986, 1985, 1981, 1980, 1976, 1975, 1972, 1971, 1970, 1969, 1967, 1966, 1965, 1964, 1963, 1962, 1961, 1960, 1958, 1957, 1956, 1955, 1954, 1952, 1951, 1949, 1948, 1947, 1946, 1945, 1944, 1942, 1940, 1939, 1938, 1937, 1936, 1935, 1934, 1933, 1932, 1931, 1930, 1929, 1928, 1927, 1926, 1925, 1924, 1923, 1921, 1920
731C E HARDY ST	2014, 2010, 2006, 2004, 2003, 2001, 2000, 1999, 1996, 1995, 1992, 1991, 1990, 1986, 1985, 1981, 1980, 1976, 1975, 1972, 1971, 1970, 1969, 1967, 1966, 1965, 1964, 1963, 1962, 1961, 1958, 1956, 1955, 1952, 1951, 1950, 1949, 1948, 1947, 1946, 1945, 1944, 1942, 1940, 1939, 1938, 1937, 1936, 1935, 1934, 1933, 1932, 1931, 1930, 1929, 1928, 1927, 1926, 1925, 1924, 1923, 1921, 1920
732 E HARDY ST	2014, 2010, 2006, 2004, 2003, 2001, 2000, 1999, 1996, 1995, 1992, 1991, 1990, 1986, 1985, 1981, 1980, 1976, 1975, 1972, 1971, 1970, 1969, 1967, 1966, 1965, 1964, 1963, 1962, 1961, 1960, 1958, 1957, 1956, 1955, 1954, 1952, 1951, 1949, 1948, 1947, 1946, 1945, 1944, 1942, 1939, 1938, 1937, 1936, 1935, 1934, 1933, 1932, 1931, 1930, 1929, 1928, 1927, 1926, 1925, 1924, 1923, 1921, 1920

FINDINGS

Address Researched	Address Not Identified in Research Source
908 S FLOWER ST	2014, 2010, 2006, 2004, 2003, 2001, 2000, 1999, 1996, 1995, 1992, 1991, 1990, 1986, 1985, 1981, 1980, 1976, 1972, 1971, 1969, 1967, 1966, 1965, 1964, 1963, 1962, 1961, 1960, 1958, 1957, 1956, 1955, 1954, 1952, 1951, 1950, 1949, 1948, 1947, 1946, 1945, 1944, 1942, 1940, 1939, 1938, 1937, 1936, 1935, 1934, 1933, 1932, 1931, 1930, 1929, 1928, 1927, 1926, 1925, 1924, 1923, 1921, 1920
912 S FLOWER ST	2014, 2010, 2006, 2004, 2003, 2001, 2000, 1999, 1996, 1995, 1992, 1991, 1990, 1986, 1985, 1981, 1980, 1976, 1975, 1972, 1971, 1970, 1969, 1967, 1966, 1965, 1964, 1963, 1962, 1961, 1960, 1958, 1957, 1956, 1955, 1954, 1952, 1951, 1950, 1949, 1948, 1947, 1945, 1944, 1942, 1940, 1939, 1938, 1937, 1936, 1935, 1934, 1933, 1932, 1931, 1930, 1929, 1928, 1927, 1926, 1925, 1924, 1923, 1921, 1920
913 S FLOWER ST	2014, 2010, 2006, 2004, 2003, 2001, 2000, 1999, 1996, 1995, 1992, 1991, 1986, 1985, 1981, 1976, 1975, 1972, 1971, 1970, 1969, 1967, 1966, 1965, 1964, 1963, 1962, 1961, 1960, 1958, 1957, 1956, 1955, 1954, 1952, 1951, 1950, 1949, 1948, 1947, 1946, 1945, 1944, 1942, 1940, 1939, 1938, 1937, 1936, 1935, 1934, 1933, 1932, 1931, 1930, 1929, 1928, 1927, 1926, 1925, 1924, 1923, 1921, 1920
915 S FLOWER ST	2014, 2010, 2006, 2004, 2003, 2001, 2000, 1999, 1996, 1995, 1992, 1991, 1986, 1985, 1981, 1976, 1972, 1971, 1969, 1967, 1966, 1965, 1964, 1963, 1962, 1961, 1960, 1958, 1957, 1956, 1955, 1954, 1952, 1951, 1950, 1949, 1948, 1947, 1946, 1945, 1944, 1942, 1940, 1939, 1938, 1937, 1936, 1935, 1934, 1933, 1932, 1931, 1930, 1929, 1928, 1927, 1926, 1925, 1924, 1923, 1921, 1920
916 S FLOWER ST	2014, 2010, 2006, 2004, 2003, 2001, 2000, 1999, 1996, 1995, 1992, 1991, 1990, 1986, 1985, 1981, 1980, 1976, 1972, 1971, 1969, 1967, 1966, 1965, 1964, 1963, 1962, 1961, 1960, 1958, 1957, 1956, 1955, 1954, 1952, 1951, 1950, 1949, 1948, 1947, 1946, 1945, 1944, 1942, 1940, 1939, 1938, 1937, 1936, 1935, 1934, 1933, 1932, 1931, 1930, 1929, 1928, 1927, 1926, 1925, 1924, 1923, 1921, 1920
918 S FLOWER ST	2014, 2010, 2006, 2004, 2003, 2001, 2000, 1999, 1996, 1995, 1992, 1991, 1990, 1986, 1985, 1981, 1980, 1976, 1975, 1972, 1971, 1969, 1967, 1966, 1965, 1964, 1963, 1962, 1961, 1960, 1958, 1957, 1956, 1955, 1954, 1952, 1951, 1950, 1949, 1948, 1947, 1946, 1945, 1944, 1942, 1940, 1939, 1938, 1937, 1936, 1935, 1934, 1933, 1932, 1931, 1930, 1929, 1928, 1927, 1926, 1925, 1924, 1923, 1921, 1920
919 S FLOWER	2014, 2010, 2006, 2004, 2003, 2001, 2000, 1999, 1996, 1995, 1992, 1991, 1990, 1986, 1985, 1980, 1976, 1975, 1972, 1971, 1970, 1969, 1967, 1966, 1965, 1964, 1963, 1962, 1961, 1960, 1958, 1957, 1956, 1955, 1954, 1952, 1951, 1950, 1949, 1948, 1947, 1946, 1945, 1944, 1942, 1940, 1939, 1938, 1937, 1936, 1935, 1934, 1933, 1932, 1931, 1930, 1929, 1928, 1927, 1926, 1925, 1924, 1923, 1921, 1920
919 S FLOWER ST	2014, 2010, 2006, 2004, 2003, 2001, 1999, 1996, 1995, 1992, 1991, 1986, 1985, 1981, 1972, 1971, 1969, 1967, 1966, 1965, 1964, 1963, 1962, 1961, 1960, 1958, 1957, 1956, 1955, 1954, 1952, 1951, 1950, 1949, 1948, 1947, 1946, 1945, 1944, 1942, 1940, 1939, 1938, 1937, 1936, 1935, 1934, 1933, 1932, 1931, 1930, 1929, 1928, 1927, 1926, 1925, 1924, 1923, 1921, 1920
923 S FLOWER ST	2014, 2010, 2006, 2004, 2003, 2001, 2000, 1999, 1996, 1995, 1992, 1991, 1990, 1986, 1985, 1981, 1976, 1972, 1971, 1969, 1967, 1966, 1965, 1964, 1963, 1962, 1961, 1960, 1958, 1957, 1956, 1955, 1954, 1952, 1951, 1950, 1949, 1948, 1947, 1945, 1944, 1942, 1940, 1939, 1938, 1937, 1936, 1935, 1934, 1933, 1932, 1931, 1930, 1929, 1928, 1927, 1926, 1925, 1924, 1923, 1921, 1920
924 S OSAGE AVE	2014, 2010, 2006, 2004, 2003, 2001, 2000, 1999, 1996, 1995, 1992, 1991, 1990, 1986, 1985, 1981, 1976, 1972, 1971, 1969, 1967, 1966, 1965, 1964, 1963, 1962, 1961, 1960, 1958, 1957, 1956, 1955, 1954, 1952, 1951, 1950, 1949, 1948, 1947, 1946, 1945, 1944, 1942, 1940, 1939, 1938, 1937, 1936, 1935, 1934, 1933, 1932, 1931, 1930, 1929, 1928, 1927, 1926, 1925, 1924, 1923, 1921, 1920
925 S PRAIRIE AVE	2014, 2010, 2006, 2004, 2003, 2000, 1999, 1996, 1995, 1992, 1991, 1990, 1986, 1985, 1981, 1980, 1976, 1975, 1972, 1971, 1970, 1969, 1967, 1966, 1965, 1964, 1963, 1962, 1961, 1960, 1958, 1957, 1956, 1955, 1954, 1952, 1951, 1950, 1949, 1948, 1947, 1946, 1945, 1944, 1942, 1940, 1939, 1938, 1937, 1936, 1935, 1934, 1933, 1932, 1931, 1930, 1929, 1928, 1927, 1926, 1925, 1924, 1923, 1921, 1920

FINDINGS

Address Researched	Address Not Identified in Research Source
926 S FLOWER ST	2014, 2010, 2006, 2004, 2003, 2001, 2000, 1999, 1996, 1995, 1992, 1991, 1990, 1986, 1985, 1981, 1980, 1976, 1972, 1971, 1969, 1967, 1966, 1965, 1964, 1963, 1962, 1961, 1960, 1958, 1957, 1956, 1955, 1954, 1952, 1951, 1950, 1949, 1948, 1947, 1945, 1944, 1942, 1940, 1939, 1938, 1937, 1936, 1935, 1934, 1933, 1932, 1931, 1930, 1929, 1928, 1927, 1926, 1925, 1924, 1923, 1921, 1920
926 S OSAGE AVE	2014, 2010, 2006, 2004, 2003, 2001, 2000, 1999, 1996, 1995, 1992, 1991, 1990, 1986, 1985, 1981, 1980, 1976, 1972, 1971, 1969, 1967, 1966, 1965, 1964, 1963, 1962, 1961, 1960, 1958, 1957, 1956, 1955, 1954, 1952, 1951, 1950, 1949, 1948, 1947, 1946, 1945, 1944, 1942, 1940, 1939, 1938, 1937, 1936, 1935, 1934, 1933, 1932, 1931, 1930, 1929, 1928, 1927, 1926, 1925, 1924, 1923, 1921, 1920
930 MYRTLE AVE	2014, 2010, 2006, 2004, 2003, 2001, 2000, 1999, 1996, 1995, 1992, 1991, 1990, 1986, 1985, 1981, 1980, 1976, 1975, 1972, 1971, 1970, 1969, 1967, 1966, 1965, 1964, 1963, 1962, 1961, 1960, 1958, 1957, 1956, 1955, 1952, 1951, 1949, 1948, 1947, 1946, 1945, 1944, 1942, 1939, 1938, 1937, 1936, 1935, 1934, 1933, 1932, 1931, 1930, 1929, 1928, 1927, 1926, 1925, 1924, 1923, 1921, 1920
930 S OSAGE AVE	2014, 2010, 2006, 2004, 2003, 2001, 2000, 1999, 1996, 1992, 1991, 1985, 1975, 1972, 1971, 1969, 1967, 1966, 1965, 1964, 1963, 1962, 1961, 1960, 1958, 1957, 1956, 1955, 1954, 1952, 1951, 1950, 1949, 1948, 1947, 1946, 1945, 1944, 1942, 1940, 1939, 1938, 1937, 1936, 1935, 1934, 1933, 1932, 1931, 1930, 1929, 1928, 1927, 1926, 1925, 1924, 1923, 1921, 1920
930 S PRAIRIE AVE	2014, 2010, 2006, 2004, 2003, 2001, 2000, 1999, 1996, 1995, 1992, 1991, 1990, 1986, 1985, 1981, 1980, 1976, 1975, 1972, 1971, 1970, 1969, 1967, 1966, 1965, 1964, 1963, 1962, 1961, 1958, 1956, 1955, 1952, 1951, 1949, 1948, 1947, 1946, 1945, 1944, 1942, 1940, 1939, 1938, 1937, 1936, 1935, 1934, 1933, 1932, 1931, 1930, 1929, 1928, 1927, 1926, 1925, 1924, 1923, 1921, 1920
930B S MYRTLE AVE	2014, 2010, 2006, 2004, 2003, 2001, 2000, 1999, 1996, 1995, 1992, 1991, 1990, 1986, 1985, 1981, 1980, 1976, 1975, 1972, 1971, 1970, 1969, 1967, 1966, 1965, 1964, 1963, 1962, 1961, 1960, 1958, 1957, 1956, 1955, 1952, 1951, 1949, 1948, 1947, 1946, 1945, 1944, 1942, 1940, 1939, 1938, 1937, 1936, 1935, 1934, 1933, 1932, 1931, 1930, 1929, 1928, 1927, 1926, 1925, 1924, 1923, 1921, 1920
931 S FLOWER ST	2014, 2010, 2006, 2004, 2003, 2001, 2000, 1999, 1996, 1995, 1992, 1991, 1990, 1986, 1985, 1981, 1980, 1976, 1972, 1971, 1969, 1967, 1966, 1965, 1964, 1963, 1962, 1961, 1960, 1958, 1957, 1956, 1955, 1954, 1952, 1951, 1950, 1949, 1948, 1947, 1945, 1944, 1942, 1940, 1939, 1938, 1937, 1936, 1935, 1934, 1933, 1932, 1931, 1930, 1929, 1928, 1927, 1926, 1925, 1924, 1923, 1921, 1920
931 S Flower St	2010, 2006, 2004, 2003, 2001, 2000, 1999, 1996, 1995, 1992, 1991, 1990, 1986, 1985, 1981, 1980, 1976, 1975, 1972, 1971, 1970, 1969, 1967, 1966, 1965, 1964, 1963, 1962, 1961, 1960, 1958, 1957, 1956, 1955, 1954, 1952, 1951, 1950, 1949, 1948, 1947, 1946, 1945, 1944, 1942, 1940, 1939, 1938, 1937, 1936, 1935, 1934, 1933, 1932, 1931, 1930, 1929, 1928, 1927, 1926, 1925, 1924, 1923, 1921, 1920
931 S Flower St	2010, 2006, 2004, 2003, 2001, 2000, 1999, 1996, 1995, 1992, 1991, 1990, 1986, 1985, 1981, 1980, 1976, 1975, 1972, 1971, 1970, 1969, 1967, 1966, 1965, 1964, 1963, 1962, 1961, 1960, 1958, 1957, 1956, 1955, 1954, 1952, 1951, 1950, 1949, 1948, 1947, 1946, 1945, 1944, 1942, 1940, 1939, 1938, 1937, 1936, 1935, 1934, 1933, 1932, 1931, 1930, 1929, 1928, 1927, 1926, 1925, 1924, 1923, 1921, 1920
931 S PRAIRIE AVE	2014, 2010, 2006, 2004, 2003, 2001, 2000, 1999, 1996, 1995, 1992, 1991, 1990, 1986, 1985, 1981, 1980, 1976, 1975, 1972, 1971, 1970, 1969, 1967, 1966, 1965, 1963, 1962, 1961, 1956, 1955, 1954, 1952, 1951, 1950, 1949, 1948, 1947, 1946, 1945, 1944, 1942, 1940, 1939, 1938, 1937, 1936, 1935, 1934, 1933, 1932, 1931, 1930, 1929, 1928, 1927, 1926, 1925, 1924, 1923, 1921, 1920
932 S FLOWER ST	2014, 2010, 2006, 2004, 2003, 2001, 2000, 1999, 1996, 1995, 1992, 1991, 1990, 1986, 1985, 1981, 1980, 1976, 1972, 1971, 1969, 1967, 1966, 1965, 1964, 1963, 1962, 1961, 1960, 1958, 1957, 1956, 1955, 1954, 1952, 1951, 1950, 1949, 1948, 1947, 1946, 1945, 1944, 1942, 1940, 1939, 1938, 1937, 1936, 1935, 1934, 1933, 1932, 1931, 1930, 1929, 1928, 1927, 1926, 1925, 1924, 1923, 1921, 1920

FINDINGS

Address Researched	Address Not Identified in Research Source
933 S FLOWER ST	2014, 2010, 2006, 2004, 2003, 2001, 2000, 1999, 1996, 1995, 1992, 1991, 1990, 1986, 1985, 1981, 1980, 1976, 1972, 1971, 1969, 1967, 1966, 1965, 1964, 1963, 1962, 1961, 1960, 1958, 1957, 1956, 1955, 1954, 1952, 1951, 1950, 1949, 1948, 1947, 1946, 1945, 1944, 1942, 1940, 1939, 1938, 1937, 1936, 1935, 1934, 1933, 1932, 1931, 1930, 1929, 1928, 1927, 1926, 1925, 1924, 1923, 1921, 1920
934 S FLOWER ST	2014, 2010, 2006, 2004, 2003, 2001, 2000, 1999, 1996, 1995, 1992, 1991, 1990, 1986, 1985, 1981, 1980, 1976, 1975, 1972, 1971, 1970, 1969, 1967, 1966, 1965, 1964, 1963, 1962, 1961, 1960, 1958, 1957, 1956, 1955, 1954, 1952, 1951, 1950, 1949, 1948, 1947, 1945, 1944, 1942, 1940, 1939, 1938, 1937, 1936, 1935, 1934, 1933, 1932, 1931, 1930, 1929, 1928, 1927, 1926, 1925, 1924, 1923, 1921, 1920
935 S FLOWER ST	2014, 2010, 2006, 2004, 2003, 2001, 2000, 1999, 1996, 1995, 1992, 1991, 1990, 1986, 1985, 1981, 1980, 1976, 1975, 1972, 1971, 1970, 1969, 1967, 1966, 1965, 1964, 1963, 1962, 1961, 1960, 1957, 1956, 1955, 1954, 1952, 1951, 1950, 1949, 1948, 1947, 1945, 1944, 1942, 1940, 1939, 1938, 1937, 1936, 1935, 1934, 1933, 1932, 1931, 1930, 1929, 1928, 1927, 1926, 1925, 1924, 1923, 1921, 1920
937 S OSAGE AVE	2014, 2010, 2006, 2004, 2003, 2001, 2000, 1999, 1996, 1995, 1992, 1991, 1990, 1986, 1985, 1981, 1980, 1975, 1972, 1971, 1969, 1967, 1966, 1965, 1964, 1963, 1962, 1961, 1960, 1958, 1957, 1956, 1955, 1954, 1952, 1951, 1950, 1949, 1948, 1947, 1946, 1945, 1944, 1942, 1940, 1939, 1938, 1937, 1936, 1935, 1934, 1933, 1932, 1931, 1930, 1929, 1928, 1927, 1926, 1925, 1924, 1923, 1921, 1920
937 S PRAIRIE AVE	2014, 2010, 2006, 2004, 2003, 2001, 2000, 1999, 1996, 1995, 1992, 1991, 1990, 1986, 1985, 1981, 1980, 1976, 1975, 1972, 1971, 1969, 1967, 1966, 1965, 1963, 1962, 1961, 1958, 1956, 1955, 1952, 1951, 1949, 1948, 1947, 1945, 1944, 1942, 1940, 1939, 1938, 1937, 1936, 1935, 1934, 1933, 1932, 1931, 1930, 1929, 1928, 1927, 1926, 1925, 1924, 1923, 1921, 1920
940 MYRTLE AVE	2014, 2010, 2006, 2004, 2003, 2001, 2000, 1999, 1996, 1995, 1992, 1991, 1990, 1986, 1985, 1981, 1980, 1976, 1975, 1972, 1971, 1970, 1969, 1967, 1966, 1965, 1964, 1963, 1962, 1961, 1960, 1958, 1957, 1956, 1955, 1954, 1952, 1951, 1949, 1948, 1947, 1946, 1945, 1944, 1942, 1939, 1938, 1937, 1936, 1935, 1934, 1933, 1932, 1931, 1930, 1929, 1928, 1927, 1926, 1925, 1924, 1923, 1921, 1920
940 S FLOWER ST	2014, 2010, 2006, 2004, 2003, 2001, 1999, 1996, 1992, 1991, 1986, 1985, 1981, 1976, 1972, 1971, 1969, 1967, 1966, 1965, 1964, 1963, 1962, 1961, 1960, 1958, 1957, 1956, 1955, 1954, 1952, 1951, 1950, 1949, 1948, 1947, 1945, 1944, 1942, 1940, 1939, 1938, 1937, 1936, 1935, 1934, 1933, 1932, 1931, 1930, 1929, 1928, 1927, 1926, 1925, 1924, 1923, 1921, 1920
940 S PRAIRIE AVE	2014, 2010, 2006, 2004, 2003, 2001, 2000, 1999, 1996, 1995, 1992, 1991, 1990, 1986, 1985, 1981, 1980, 1976, 1975, 1972, 1971, 1970, 1969, 1967, 1966, 1965, 1964, 1963, 1962, 1961, 1958, 1956, 1955, 1952, 1951, 1950, 1949, 1948, 1947, 1946, 1945, 1944, 1942, 1940, 1939, 1938, 1937, 1936, 1935, 1934, 1933, 1932, 1931, 1930, 1929, 1928, 1927, 1926, 1925, 1924, 1923, 1921, 1920
941 OSAGE AVE	2014, 2010, 2006, 2004, 2003, 2001, 1999, 1996, 1995, 1992, 1991, 1990, 1986, 1985, 1981, 1980, 1976, 1975, 1972, 1971, 1970, 1969, 1967, 1966, 1965, 1964, 1963, 1962, 1961, 1960, 1958, 1957, 1956, 1955, 1954, 1952, 1951, 1950, 1949, 1948, 1947, 1946, 1945, 1944, 1942, 1940, 1939, 1938, 1937, 1936, 1935, 1934, 1933, 1932, 1931, 1930, 1929, 1928, 1927, 1926, 1925, 1924, 1923, 1921, 1920
941 OSAGE AVE S	2014, 2010, 2006, 2004, 2003, 2001, 1999, 1996, 1995, 1992, 1991, 1990, 1986, 1985, 1981, 1980, 1976, 1975, 1972, 1971, 1970, 1969, 1967, 1966, 1965, 1964, 1963, 1962, 1961, 1960, 1958, 1957, 1956, 1955, 1954, 1952, 1951, 1950, 1949, 1948, 1947, 1946, 1945, 1944, 1942, 1940, 1939, 1938, 1937, 1936, 1935, 1934, 1933, 1932, 1931, 1930, 1929, 1928, 1927, 1926, 1925, 1924, 1923, 1921, 1920
941 S OSAGE AVE	2014, 2010, 2006, 2004, 2003, 2001, 2000, 1999, 1996, 1992, 1991, 1985, 1981, 1972, 1971, 1969, 1967, 1966, 1965, 1964, 1963, 1962, 1961, 1960, 1958, 1957, 1956, 1955, 1954, 1952, 1951, 1950, 1949, 1948, 1947, 1946, 1945, 1944, 1942, 1940, 1939, 1938, 1937, 1936, 1935, 1934, 1933, 1932, 1931, 1930, 1929, 1928, 1927, 1926, 1925, 1924, 1923, 1921, 1920

FINDINGS

Address Researched	Address Not Identified in Research Source
942 S FLOWER	2014, 2010, 2006, 2004, 2003, 2001, 2000, 1999, 1996, 1995, 1992, 1991, 1990, 1986, 1985, 1980, 1976, 1975, 1972, 1971, 1970, 1969, 1967, 1966, 1965, 1964, 1963, 1962, 1961, 1960, 1958, 1957, 1956, 1955, 1954, 1952, 1951, 1950, 1949, 1948, 1947, 1946, 1945, 1944, 1942, 1940, 1939, 1938, 1937, 1936, 1935, 1934, 1933, 1932, 1931, 1930, 1929, 1928, 1927, 1926, 1925, 1924, 1923, 1921, 1920
942 S FLOWER ST	2014, 2010, 2006, 2004, 2003, 2001, 1999, 1996, 1995, 1992, 1991, 1986, 1985, 1981, 1976, 1972, 1971, 1969, 1967, 1966, 1965, 1964, 1963, 1962, 1961, 1960, 1958, 1957, 1956, 1955, 1954, 1952, 1951, 1950, 1949, 1948, 1947, 1945, 1944, 1942, 1940, 1939, 1938, 1937, 1936, 1935, 1934, 1933, 1932, 1931, 1930, 1929, 1928, 1927, 1926, 1925, 1924, 1923, 1921, 1920
944 S PRAIRIE AVE	2014, 2010, 2006, 2004, 2003, 2001, 2000, 1999, 1996, 1995, 1992, 1991, 1990, 1986, 1985, 1981, 1980, 1976, 1975, 1972, 1971, 1970, 1969, 1967, 1966, 1965, 1964, 1963, 1962, 1961, 1958, 1957, 1956, 1955, 1954, 1952, 1951, 1950, 1949, 1948, 1947, 1946, 1945, 1944, 1942, 1940, 1939, 1938, 1937, 1936, 1934, 1933, 1932, 1930, 1929, 1928, 1927, 1926, 1925, 1924, 1923, 1921, 1920
945 OSAGE AVE S	2014, 2010, 2006, 2004, 2003, 2001, 1999, 1996, 1995, 1992, 1991, 1990, 1986, 1985, 1981, 1980, 1976, 1975, 1972, 1971, 1970, 1969, 1967, 1966, 1965, 1964, 1963, 1962, 1961, 1960, 1958, 1957, 1956, 1955, 1954, 1952, 1951, 1950, 1949, 1948, 1947, 1946, 1945, 1944, 1942, 1940, 1939, 1938, 1937, 1936, 1935, 1934, 1933, 1932, 1931, 1930, 1929, 1928, 1927, 1926, 1925, 1924, 1923, 1921, 1920
945 S OSAGE AVE	2014, 2010, 2006, 2004, 2003, 2001, 2000, 1999, 1996, 1992, 1991, 1986, 1985, 1972, 1971, 1969, 1967, 1966, 1965, 1964, 1963, 1962, 1961, 1960, 1958, 1957, 1956, 1955, 1954, 1952, 1951, 1950, 1949, 1948, 1947, 1946, 1945, 1944, 1942, 1940, 1939, 1938, 1937, 1936, 1935, 1934, 1933, 1932, 1931, 1930, 1929, 1928, 1927, 1926, 1925, 1924, 1923, 1921, 1920
945 S PRAIRIE AVE	2014, 2010, 2006, 2004, 2003, 1999, 1996, 1995, 1992, 1991, 1972, 1969, 1967, 1966, 1965, 1964, 1963, 1962, 1961, 1958, 1956, 1955, 1952, 1951, 1949, 1948, 1947, 1946, 1945, 1944, 1942, 1940, 1939, 1938, 1937, 1936, 1935, 1934, 1933, 1932, 1931, 1930, 1929, 1928, 1927, 1926, 1925, 1924, 1923, 1921, 1920
945 S Prairie Ave	2006, 2004, 2003, 2001, 2000, 1999, 1996, 1995, 1992, 1991, 1990, 1986, 1985, 1981, 1980, 1976, 1975, 1972, 1971, 1970, 1969, 1967, 1966, 1965, 1964, 1963, 1962, 1961, 1960, 1958, 1957, 1956, 1955, 1954, 1952, 1951, 1950, 1949, 1948, 1947, 1946, 1945, 1944, 1942, 1940, 1939, 1938, 1937, 1936, 1935, 1934, 1933, 1932, 1931, 1930, 1929, 1928, 1927, 1926, 1925, 1924, 1923, 1921, 1920
945 S Prairie Ave	2006, 2004, 2003, 2001, 2000, 1999, 1996, 1995, 1992, 1991, 1990, 1986, 1985, 1981, 1980, 1976, 1975, 1972, 1971, 1970, 1969, 1967, 1966, 1965, 1964, 1963, 1962, 1961, 1960, 1958, 1957, 1956, 1955, 1954, 1952, 1951, 1950, 1949, 1948, 1947, 1946, 1945, 1944, 1942, 1940, 1939, 1938, 1937, 1936, 1935, 1934, 1933, 1932, 1931, 1930, 1929, 1928, 1927, 1926, 1925, 1924, 1923, 1921, 1920
946 S OSAGE AVE	2014, 2010, 2006, 2004, 2003, 2001, 2000, 1999, 1996, 1995, 1992, 1991, 1990, 1986, 1985, 1981, 1980, 1976, 1975, 1972, 1971, 1970, 1969, 1967, 1966, 1965, 1964, 1963, 1962, 1961, 1960, 1958, 1957, 1956, 1955, 1954, 1952, 1951, 1950, 1949, 1948, 1947, 1945, 1944, 1942, 1940, 1939, 1938, 1937, 1936, 1935, 1934, 1933, 1932, 1931, 1930, 1929, 1928, 1927, 1926, 1925, 1924, 1923, 1921, 1920
946 S PRAIRIE AVE	2014, 2010, 2006, 2004, 2003, 2001, 2000, 1999, 1996, 1995, 1992, 1991, 1990, 1986, 1985, 1981, 1980, 1976, 1975, 1972, 1971, 1970, 1969, 1967, 1966, 1965, 1964, 1963, 1962, 1961, 1960, 1958, 1957, 1956, 1955, 1952, 1951, 1949, 1948, 1947, 1946, 1945, 1944, 1942, 1940, 1939, 1938, 1937, 1936, 1935, 1934, 1933, 1932, 1931, 1930, 1929, 1928, 1927, 1926, 1925, 1924, 1923, 1921, 1920
950 S FLOWER	2014, 2010, 2006, 2004, 2003, 2001, 2000, 1999, 1996, 1995, 1992, 1991, 1985, 1981, 1980, 1976, 1975, 1972, 1970, 1969, 1966, 1965, 1964, 1963, 1962, 1961, 1960, 1958, 1957, 1956, 1955, 1954, 1952, 1951, 1950, 1949, 1948, 1947, 1946, 1945, 1944, 1942, 1940, 1939, 1938, 1937, 1936, 1935, 1934, 1933, 1932, 1931, 1930, 1929, 1928, 1927, 1926, 1925, 1924, 1923, 1921, 1920

FINDINGS

Address Researched	Address Not Identified in Research Source
950 S FLOWER ST	2014, 2010, 2006, 2004, 2003, 2001, 1999, 1996, 1992, 1991, 1986, 1985, 1981, 1972, 1971, 1969, 1967, 1966, 1965, 1964, 1963, 1962, 1961, 1960, 1958, 1957, 1956, 1955, 1954, 1952, 1951, 1950, 1949, 1948, 1947, 1945, 1944, 1942, 1940, 1939, 1938, 1937, 1936, 1935, 1934, 1933, 1932, 1931, 1930, 1929, 1928, 1927, 1926, 1925, 1924, 1923, 1921, 1920
950 S Flower St	2006, 2004, 2003, 2001, 2000, 1999, 1996, 1995, 1992, 1991, 1990, 1986, 1985, 1981, 1980, 1976, 1975, 1972, 1971, 1970, 1969, 1967, 1966, 1965, 1964, 1963, 1962, 1961, 1960, 1958, 1957, 1956, 1955, 1954, 1952, 1951, 1950, 1949, 1948, 1947, 1946, 1945, 1944, 1942, 1940, 1939, 1938, 1937, 1936, 1935, 1934, 1933, 1932, 1931, 1930, 1929, 1928, 1927, 1926, 1925, 1924, 1923, 1921, 1920
950 S Flower St	2006, 2004, 2003, 2001, 2000, 1999, 1996, 1995, 1992, 1991, 1990, 1986, 1985, 1981, 1980, 1976, 1975, 1972, 1971, 1970, 1969, 1967, 1966, 1965, 1964, 1963, 1962, 1961, 1960, 1958, 1957, 1956, 1955, 1954, 1952, 1951, 1950, 1949, 1948, 1947, 1946, 1945, 1944, 1942, 1940, 1939, 1938, 1937, 1936, 1935, 1934, 1933, 1932, 1931, 1930, 1929, 1928, 1927, 1926, 1925, 1924, 1923, 1921, 1920
954 S PRAIRIE AVE	2014, 2010, 2006, 2004, 2003, 2001, 2000, 1999, 1996, 1995, 1992, 1991, 1990, 1986, 1985, 1981, 1980, 1976, 1975, 1972, 1971, 1970, 1969, 1967, 1966, 1965, 1964, 1963, 1962, 1961, 1958, 1957, 1956, 1955, 1952, 1951, 1949, 1948, 1947, 1946, 1945, 1944, 1942, 1940, 1939, 1938, 1937, 1936, 1935, 1934, 1933, 1932, 1931, 1930, 1929, 1928, 1927, 1926, 1925, 1924, 1923, 1921, 1920
1000 OSAGE AVE	2014, 2010, 2006, 2004, 2003, 2001, 1999, 1996, 1995, 1992, 1991, 1990, 1986, 1985, 1981, 1980, 1976, 1975, 1972, 1971, 1970, 1969, 1967, 1966, 1965, 1964, 1963, 1962, 1961, 1960, 1958, 1957, 1956, 1955, 1954, 1952, 1951, 1950, 1949, 1948, 1947, 1946, 1945, 1944, 1942, 1940, 1939, 1938, 1937, 1936, 1935, 1934, 1933, 1932, 1931, 1930, 1929, 1928, 1927, 1926, 1925, 1924, 1923, 1921, 1920
1000 OSAGE AVE S	2014, 2010, 2006, 2004, 2003, 2001, 1999, 1996, 1995, 1992, 1991, 1990, 1986, 1985, 1981, 1980, 1976, 1975, 1972, 1971, 1970, 1969, 1967, 1966, 1965, 1964, 1963, 1962, 1961, 1960, 1958, 1957, 1956, 1955, 1954, 1952, 1951, 1950, 1949, 1948, 1947, 1946, 1945, 1944, 1942, 1940, 1939, 1938, 1937, 1936, 1935, 1934, 1933, 1932, 1931, 1930, 1929, 1928, 1927, 1926, 1925, 1924, 1923, 1921, 1920
1000 S FLOWER ST	2014, 2010, 2006, 2004, 2003, 2001, 1999, 1996, 1992, 1991, 1990, 1986, 1985, 1981, 1976, 1972, 1971, 1969, 1967, 1966, 1965, 1964, 1963, 1962, 1961, 1960, 1958, 1957, 1956, 1955, 1954, 1952, 1951, 1950, 1949, 1948, 1947, 1946, 1945, 1944, 1942, 1940, 1939, 1938, 1937, 1936, 1935, 1934, 1933, 1932, 1931, 1930, 1929, 1928, 1927, 1926, 1925, 1924, 1923, 1921, 1920
1000 S Flower St	2010, 2006, 2004, 2003, 2001, 2000, 1999, 1996, 1995, 1992, 1991, 1990, 1986, 1985, 1981, 1980, 1976, 1975, 1972, 1971, 1970, 1969, 1967, 1966, 1965, 1964, 1963, 1962, 1961, 1960, 1958, 1957, 1956, 1955, 1954, 1952, 1951, 1950, 1949, 1948, 1947, 1946, 1945, 1944, 1942, 1940, 1939, 1938, 1937, 1936, 1935, 1934, 1933, 1932, 1931, 1930, 1929, 1928, 1927, 1926, 1925, 1924, 1923, 1921, 1920
1000 S Flower St	2010, 2006, 2004, 2003, 2001, 2000, 1999, 1996, 1995, 1992, 1991, 1990, 1986, 1985, 1981, 1980, 1976, 1975, 1972, 1971, 1970, 1969, 1967, 1966, 1965, 1964, 1963, 1962, 1961, 1960, 1958, 1957, 1956, 1955, 1954, 1952, 1951, 1950, 1949, 1948, 1947, 1946, 1945, 1944, 1942, 1940, 1939, 1938, 1937, 1936, 1935, 1934, 1933, 1932, 1931, 1930, 1929, 1928, 1927, 1926, 1925, 1924, 1923, 1921, 1920
1000 S Osage Ave	2014, 2006, 2004, 2003, 2001, 2000, 1999, 1996, 1995, 1992, 1991, 1990, 1986, 1985, 1981, 1980, 1976, 1975, 1972, 1971, 1970, 1969, 1967, 1966, 1965, 1964, 1963, 1962, 1961, 1960, 1958, 1957, 1956, 1955, 1954, 1952, 1951, 1950, 1949, 1948, 1947, 1946, 1945, 1944, 1942, 1940, 1939, 1938, 1937, 1936, 1935, 1934, 1933, 1932, 1931, 1930, 1929, 1928, 1927, 1926, 1925, 1924, 1923, 1921, 1920
1000 S Osage Ave	2014, 2006, 2004, 2003, 2001, 2000, 1999, 1996, 1995, 1992, 1991, 1990, 1986, 1985, 1981, 1980, 1976, 1975, 1972, 1971, 1970, 1969, 1967, 1966, 1965, 1964, 1963, 1962, 1961, 1960, 1958, 1957, 1956, 1955, 1954, 1952, 1951, 1950, 1949, 1948, 1947, 1946, 1945, 1944, 1942, 1940, 1939, 1938, 1937, 1936, 1935, 1934, 1933, 1932, 1931, 1930, 1929, 1928, 1927, 1926, 1925, 1924, 1923, 1921, 1920

FINDINGS

Address Researched	Address Not Identified in Research Source
1000 S OSAGE AVE	2014, 2010, 2006, 2004, 2003, 2001, 2000, 1999, 1996, 1995, 1992, 1991, 1990, 1986, 1985, 1981, 1972, 1971, 1969, 1967, 1966, 1965, 1964, 1963, 1962, 1961, 1960, 1958, 1957, 1956, 1955, 1954, 1952, 1951, 1950, 1949, 1948, 1947, 1946, 1945, 1944, 1942, 1940, 1939, 1938, 1937, 1936, 1935, 1934, 1933, 1932, 1931, 1930, 1929, 1928, 1927, 1926, 1925, 1924, 1923, 1921, 1920
10000 HAWTHORNE AVE	2014, 2010, 2006, 2004, 2003, 2001, 2000, 1999, 1996, 1995, 1992, 1991, 1990, 1986, 1985, 1981, 1980, 1976, 1975, 1972, 1971, 1970, 1969, 1967, 1966, 1965, 1964, 1963, 1962, 1961, 1958, 1956, 1955, 1952, 1951, 1949, 1948, 1947, 1945, 1944, 1942, 1940, 1939, 1938, 1937, 1936, 1935, 1934, 1933, 1932, 1931, 1930, 1929, 1928, 1927, 1926, 1925, 1924, 1923, 1921, 1920
10000 HAWTHORNE BLVD	2014, 2010, 2006, 2004, 2003, 2001, 2000, 1999, 1996, 1995, 1992, 1991, 1990, 1986, 1985, 1981, 1980, 1976, 1975, 1972, 1971, 1970, 1969, 1967, 1966, 1964, 1963, 1962, 1961, 1958, 1957, 1956, 1955, 1954, 1952, 1951, 1950, 1949, 1948, 1947, 1946, 1945, 1944, 1942, 1939, 1938, 1937, 1936, 1934, 1933, 1932, 1930, 1929, 1928, 1926, 1925, 1924, 1923, 1921, 1920
10000 HAWTHORNE BLVD S	2014, 2010, 2006, 2004, 2003, 2001, 2000, 1999, 1996, 1995, 1992, 1991, 1990, 1986, 1985, 1981, 1976, 1972, 1971, 1969, 1967, 1966, 1965, 1964, 1963, 1962, 1961, 1960, 1958, 1957, 1956, 1955, 1954, 1952, 1951, 1950, 1949, 1948, 1947, 1946, 1945, 1944, 1942, 1940, 1939, 1938, 1937, 1936, 1935, 1934, 1933, 1932, 1931, 1930, 1929, 1928, 1927, 1926, 1925, 1924, 1923, 1921, 1920
10002 HAWTHORNE BLVD	2014, 2010, 2006, 2004, 2003, 2001, 2000, 1999, 1996, 1995, 1992, 1991, 1990, 1986, 1985, 1981, 1980, 1976, 1975, 1972, 1971, 1970, 1969, 1967, 1966, 1965, 1964, 1963, 1962, 1961, 1960, 1958, 1957, 1956, 1955, 1954, 1952, 1951, 1950, 1949, 1948, 1947, 1946, 1945, 1944, 1942, 1939, 1938, 1937, 1936, 1934, 1933, 1932, 1930, 1929, 1928, 1927, 1926, 1925, 1924, 1923, 1921, 1920
10002 S FREEMAN AVE	2014, 2010, 2006, 2004, 2003, 2001, 2000, 1999, 1996, 1995, 1992, 1991, 1990, 1986, 1985, 1981, 1980, 1976, 1975, 1972, 1971, 1970, 1969, 1967, 1966, 1965, 1964, 1963, 1962, 1961, 1960, 1958, 1957, 1956, 1955, 1954, 1952, 1951, 1950, 1949, 1948, 1947, 1946, 1945, 1944, 1942, 1940, 1939, 1938, 1937, 1936, 1935, 1934, 1933, 1932, 1931, 1930, 1929, 1928, 1926, 1925, 1924, 1923, 1921, 1920
10004 HAWTHORNE AVE	2014, 2010, 2006, 2004, 2003, 2001, 2000, 1999, 1996, 1995, 1992, 1991, 1990, 1986, 1985, 1981, 1980, 1976, 1975, 1972, 1971, 1970, 1969, 1967, 1966, 1963, 1962, 1961, 1958, 1956, 1955, 1952, 1951, 1949, 1948, 1947, 1946, 1945, 1944, 1942, 1940, 1939, 1938, 1937, 1936, 1935, 1934, 1933, 1932, 1931, 1930, 1929, 1928, 1927, 1926, 1925, 1924, 1923, 1921, 1920
10004 HAWTHORNE BLVD	2014, 2010, 2006, 2004, 2003, 2001, 2000, 1999, 1996, 1995, 1992, 1991, 1990, 1986, 1985, 1981, 1980, 1976, 1975, 1972, 1971, 1970, 1969, 1967, 1966, 1964, 1963, 1962, 1961, 1958, 1957, 1956, 1955, 1954, 1952, 1951, 1950, 1949, 1948, 1947, 1946, 1945, 1944, 1942, 1940, 1939, 1938, 1937, 1936, 1934, 1933, 1932, 1930, 1929, 1928, 1926, 1925, 1924, 1923, 1921, 1920
10004 HAWTHORNE BLVD S	2014, 2010, 2006, 2004, 2003, 2001, 2000, 1999, 1996, 1992, 1991, 1986, 1985, 1981, 1980, 1976, 1975, 1972, 1971, 1970, 1969, 1967, 1966, 1965, 1964, 1963, 1962, 1961, 1960, 1958, 1957, 1956, 1955, 1954, 1952, 1951, 1950, 1949, 1948, 1947, 1946, 1945, 1944, 1942, 1940, 1939, 1938, 1937, 1936, 1935, 1934, 1933, 1932, 1931, 1930, 1929, 1928, 1927, 1926, 1925, 1924, 1923, 1921, 1920
10822 FREEMAN AVE	2014, 2010, 2006, 2004, 2003, 2001, 2000, 1999, 1996, 1995, 1992, 1991, 1990, 1986, 1985, 1981, 1980, 1976, 1975, 1972, 1971, 1970, 1969, 1967, 1966, 1965, 1963, 1962, 1961, 1958, 1956, 1955, 1952, 1951, 1949, 1948, 1947, 1946, 1945, 1944, 1942, 1940, 1939, 1938, 1937, 1936, 1935, 1934, 1933, 1932, 1931, 1930, 1929, 1928, 1927, 1926, 1925, 1924, 1923, 1921, 1920
10822 S FREEMAN AVE	2014, 2010, 2006, 2004, 2003, 2000, 1999, 1996, 1995, 1992, 1991, 1990, 1986, 1985, 1981, 1980, 1976, 1975, 1972, 1971, 1969, 1967, 1966, 1965, 1964, 1963, 1962, 1961, 1960, 1958, 1957, 1956, 1955, 1954, 1952, 1951, 1950, 1949, 1948, 1947, 1946, 1945, 1944, 1942, 1940, 1939, 1938, 1937, 1936, 1935, 1934, 1933, 1932, 1931, 1930, 1929, 1928, 1927, 1926, 1925, 1924, 1923, 1921, 1920

FINDINGS

Address Researched	Address Not Identified in Research Source
10822 S PRAIRIE AVE	2014, 2010, 2006, 2004, 2003, 1999, 1996, 1995, 1992, 1991, 1986, 1985, 1981, 1980, 1976, 1975, 1972, 1971, 1970, 1969, 1967, 1966, 1965, 1964, 1963, 1962, 1961, 1960, 1958, 1957, 1956, 1955, 1954, 1952, 1951, 1950, 1949, 1948, 1947, 1946, 1945, 1944, 1942, 1940, 1939, 1938, 1937, 1936, 1935, 1934, 1933, 1932, 1931, 1930, 1929, 1928, 1927, 1926, 1925, 1924, 1923, 1921, 1920
10823 FREEMAN AVE	2014, 2010, 2006, 2004, 2003, 2001, 2000, 1999, 1996, 1995, 1992, 1991, 1990, 1986, 1985, 1981, 1980, 1976, 1975, 1972, 1971, 1970, 1969, 1967, 1966, 1965, 1964, 1963, 1962, 1961, 1958, 1957, 1956, 1955, 1954, 1952, 1951, 1950, 1949, 1948, 1947, 1946, 1945, 1944, 1942, 1940, 1939, 1938, 1937, 1936, 1935, 1934, 1933, 1932, 1931, 1930, 1929, 1928, 1927, 1926, 1925, 1924, 1923, 1921, 1920
10823 S FREEMAN AVE	2014, 2010, 2006, 2004, 2003, 2000, 1999, 1996, 1995, 1992, 1991, 1990, 1986, 1985, 1981, 1976, 1972, 1971, 1970, 1969, 1967, 1966, 1965, 1964, 1963, 1962, 1961, 1960, 1958, 1957, 1956, 1955, 1954, 1952, 1951, 1950, 1949, 1948, 1947, 1946, 1945, 1944, 1942, 1940, 1939, 1938, 1937, 1936, 1935, 1934, 1933, 1932, 1931, 1930, 1929, 1928, 1927, 1926, 1925, 1924, 1923, 1921, 1920
10825 FREEMAN AVE	2014, 2010, 2006, 2004, 2003, 2001, 2000, 1999, 1996, 1995, 1992, 1991, 1990, 1986, 1985, 1981, 1980, 1976, 1975, 1972, 1971, 1970, 1969, 1967, 1966, 1965, 1964, 1963, 1962, 1961, 1958, 1957, 1956, 1955, 1954, 1952, 1951, 1950, 1949, 1948, 1947, 1946, 1945, 1944, 1942, 1940, 1939, 1938, 1937, 1936, 1935, 1934, 1933, 1932, 1931, 1930, 1929, 1928, 1927, 1926, 1925, 1924, 1923, 1921, 1920
10825 S FREEMAN AVE	2014, 2010, 2006, 2004, 2003, 2000, 1999, 1996, 1995, 1992, 1991, 1990, 1986, 1985, 1981, 1980, 1976, 1972, 1971, 1969, 1967, 1966, 1965, 1964, 1963, 1962, 1961, 1960, 1958, 1957, 1956, 1955, 1954, 1952, 1951, 1950, 1949, 1948, 1947, 1946, 1945, 1944, 1942, 1940, 1939, 1938, 1937, 1936, 1935, 1934, 1933, 1932, 1931, 1930, 1929, 1928, 1927, 1926, 1925, 1924, 1923, 1921, 1920
10826 EASTWOOD AVE	2014, 2010, 2006, 2004, 2003, 2000, 1999, 1996, 1995, 1992, 1991, 1986, 1985, 1981, 1980, 1976, 1972, 1971, 1969, 1967, 1966, 1965, 1964, 1963, 1962, 1961, 1958, 1957, 1956, 1955, 1954, 1952, 1951, 1950, 1949, 1948, 1947, 1946, 1945, 1944, 1942, 1939, 1938, 1937, 1936, 1935, 1934, 1933, 1932, 1931, 1930, 1929, 1928, 1927, 1926, 1925, 1924, 1923, 1921, 1920
10826 FREEMAN AVE	2014, 2010, 2006, 2004, 2003, 2001, 2000, 1999, 1996, 1995, 1992, 1991, 1990, 1986, 1985, 1981, 1980, 1976, 1975, 1972, 1971, 1970, 1969, 1967, 1966, 1965, 1963, 1962, 1961, 1958, 1956, 1955, 1952, 1951, 1949, 1948, 1947, 1946, 1945, 1944, 1942, 1940, 1939, 1938, 1937, 1936, 1935, 1934, 1933, 1932, 1931, 1930, 1929, 1928, 1927, 1926, 1925, 1924, 1923, 1921, 1920
10826 S FREEMAN AVE	2014, 2010, 2006, 2004, 2003, 2000, 1999, 1996, 1995, 1992, 1991, 1986, 1985, 1981, 1976, 1972, 1971, 1969, 1967, 1966, 1965, 1964, 1963, 1962, 1961, 1960, 1958, 1957, 1956, 1955, 1954, 1952, 1951, 1950, 1949, 1948, 1947, 1946, 1945, 1944, 1942, 1940, 1939, 1938, 1937, 1936, 1935, 1934, 1933, 1932, 1931, 1930, 1929, 1928, 1927, 1926, 1925, 1924, 1923, 1921, 1920
10827 DOTY AVE	2014, 2010, 2006, 2004, 2003, 2000, 1999, 1996, 1995, 1992, 1991, 1990, 1986, 1985, 1981, 1980, 1976, 1972, 1971, 1969, 1967, 1966, 1963, 1962, 1961, 1958, 1956, 1955, 1952, 1951, 1950, 1949, 1948, 1947, 1946, 1945, 1944, 1942, 1940, 1939, 1938, 1937, 1936, 1935, 1934, 1933, 1932, 1931, 1930, 1929, 1928, 1927, 1926, 1925, 1924, 1923, 1921, 1920
10827 EASTWOOD AVE	2014, 2010, 2006, 2004, 2003, 1999, 1996, 1995, 1992, 1991, 1990, 1986, 1985, 1981, 1976, 1972, 1971, 1969, 1967, 1966, 1965, 1964, 1963, 1962, 1961, 1958, 1956, 1955, 1952, 1951, 1949, 1948, 1947, 1945, 1944, 1942, 1940, 1939, 1938, 1937, 1936, 1935, 1934, 1933, 1932, 1931, 1930, 1929, 1928, 1927, 1926, 1925, 1924, 1923, 1921, 1920
10827 FREEMAN AVE	2014, 2010, 2006, 2004, 2003, 2001, 2000, 1999, 1996, 1995, 1992, 1991, 1990, 1986, 1985, 1981, 1980, 1976, 1975, 1972, 1971, 1970, 1969, 1967, 1966, 1965, 1964, 1963, 1962, 1961, 1960, 1958, 1957, 1956, 1955, 1954, 1952, 1951, 1949, 1948, 1947, 1945, 1944, 1942, 1940, 1939, 1938, 1937, 1936, 1935, 1934, 1933, 1932, 1931, 1930, 1929, 1928, 1927, 1926, 1925, 1924, 1923, 1921, 1920

FINDINGS

Address Researched	Address Not Identified in Research Source
10827 PRAIRIE AVE	2014, 2010, 2006, 2004, 2003, 2001, 2000, 1999, 1996, 1995, 1992, 1991, 1990, 1986, 1985, 1981, 1980, 1976, 1975, 1972, 1971, 1970, 1969, 1967, 1966, 1965, 1964, 1963, 1962, 1961, 1960, 1958, 1957, 1956, 1955, 1952, 1951, 1949, 1948, 1947, 1945, 1944, 1942, 1940, 1939, 1938, 1937, 1936, 1935, 1934, 1933, 1932, 1931, 1930, 1929, 1928, 1927, 1926, 1925, 1924, 1923, 1921, 1920
10827 S PRAIRIE AVE	2014, 2010, 2006, 2004, 2003, 2001, 2000, 1999, 1996, 1995, 1992, 1991, 1990, 1986, 1985, 1981, 1980, 1976, 1975, 1972, 1971, 1970, 1969, 1967, 1966, 1965, 1964, 1963, 1962, 1961, 1960, 1958, 1957, 1956, 1955, 1952, 1951, 1950, 1949, 1948, 1947, 1946, 1945, 1944, 1942, 1940, 1939, 1938, 1937, 1936, 1935, 1934, 1933, 1932, 1931, 1930, 1929, 1928, 1927, 1926, 1925, 1924, 1923, 1921, 1920
10828 EASTWOOD AVE	2014, 2010, 2006, 2004, 2003, 2001, 2000, 1999, 1996, 1995, 1992, 1991, 1990, 1986, 1985, 1981, 1980, 1976, 1975, 1972, 1971, 1969, 1967, 1966, 1965, 1964, 1963, 1962, 1961, 1960, 1958, 1957, 1956, 1955, 1954, 1952, 1951, 1950, 1949, 1948, 1947, 1946, 1945, 1944, 1942, 1940, 1939, 1938, 1937, 1936, 1935, 1934, 1933, 1932, 1931, 1930, 1929, 1928, 1927, 1926, 1925, 1924, 1923, 1921, 1920
10829 FREEMAN AVE	2014, 2010, 2006, 2004, 2003, 2001, 2000, 1999, 1996, 1995, 1992, 1991, 1990, 1986, 1985, 1981, 1980, 1976, 1975, 1972, 1971, 1970, 1969, 1967, 1966, 1965, 1964, 1963, 1962, 1961, 1958, 1957, 1956, 1955, 1954, 1952, 1951, 1950, 1949, 1948, 1947, 1946, 1945, 1944, 1942, 1940, 1939, 1938, 1937, 1936, 1935, 1934, 1933, 1932, 1931, 1930, 1929, 1928, 1927, 1926, 1925, 1924, 1923, 1921, 1920
10829 S FREEMAN AVE	2014, 2010, 2006, 2004, 2003, 2001, 2000, 1999, 1996, 1992, 1991, 1986, 1985, 1981, 1980, 1976, 1972, 1971, 1970, 1969, 1967, 1966, 1965, 1964, 1963, 1962, 1961, 1960, 1958, 1957, 1956, 1955, 1954, 1952, 1951, 1950, 1949, 1948, 1947, 1946, 1945, 1944, 1942, 1940, 1939, 1938, 1937, 1936, 1935, 1934, 1933, 1932, 1931, 1930, 1929, 1928, 1927, 1926, 1925, 1924, 1923, 1921, 1920
10830 PRAIRIE AVE S	2014, 2010, 2006, 2004, 2003, 2001, 2000, 1999, 1996, 1995, 1992, 1991, 1990, 1986, 1985, 1981, 1980, 1976, 1975, 1972, 1971, 1969, 1967, 1966, 1965, 1964, 1963, 1962, 1961, 1960, 1958, 1957, 1956, 1955, 1954, 1952, 1951, 1950, 1949, 1948, 1947, 1946, 1945, 1944, 1942, 1940, 1939, 1938, 1937, 1936, 1935, 1934, 1933, 1932, 1931, 1930, 1929, 1928, 1927, 1926, 1925, 1924, 1923, 1921, 1920
10831 EASTWOOD AVE	2014, 2010, 2006, 2004, 2003, 1999, 1996, 1992, 1991, 1990, 1986, 1985, 1981, 1976, 1975, 1972, 1971, 1970, 1969, 1967, 1966, 1965, 1964, 1963, 1962, 1961, 1958, 1957, 1956, 1955, 1954, 1952, 1951, 1949, 1948, 1947, 1945, 1944, 1942, 1940, 1939, 1938, 1937, 1936, 1935, 1934, 1933, 1932, 1931, 1930, 1929, 1928, 1927, 1926, 1925, 1924, 1923, 1921, 1920
10831 FREEMAN AVE	2014, 2010, 2006, 2004, 2003, 2001, 2000, 1999, 1996, 1995, 1992, 1991, 1990, 1986, 1985, 1981, 1980, 1976, 1975, 1972, 1971, 1970, 1969, 1967, 1966, 1965, 1964, 1963, 1962, 1961, 1958, 1957, 1956, 1955, 1954, 1952, 1951, 1950, 1949, 1948, 1947, 1946, 1945, 1944, 1942, 1940, 1939, 1938, 1937, 1936, 1935, 1934, 1933, 1932, 1931, 1930, 1929, 1928, 1927, 1926, 1925, 1924, 1923, 1921, 1920
10831 S FREEMAN AVE	2014, 2010, 2006, 2004, 2003, 2001, 2000, 1999, 1996, 1992, 1991, 1986, 1985, 1981, 1976, 1972, 1971, 1969, 1967, 1966, 1965, 1964, 1963, 1962, 1961, 1960, 1958, 1957, 1956, 1955, 1954, 1952, 1951, 1950, 1949, 1948, 1947, 1946, 1945, 1944, 1942, 1940, 1939, 1938, 1937, 1936, 1935, 1934, 1933, 1932, 1931, 1930, 1929, 1928, 1927, 1926, 1925, 1924, 1923, 1921, 1920
10833 FREEMAN AVE	2014, 2010, 2006, 2004, 2003, 2001, 2000, 1999, 1996, 1995, 1992, 1991, 1990, 1986, 1985, 1981, 1980, 1976, 1975, 1972, 1971, 1970, 1969, 1967, 1966, 1965, 1964, 1963, 1962, 1961, 1958, 1957, 1956, 1955, 1954, 1952, 1951, 1950, 1949, 1948, 1947, 1946, 1945, 1944, 1942, 1940, 1939, 1938, 1937, 1936, 1935, 1934, 1933, 1932, 1931, 1930, 1929, 1928, 1927, 1926, 1925, 1924, 1923, 1921, 1920
10833 PRAIRIE AVE	2014, 2010, 2006, 2004, 2003, 2001, 2000, 1999, 1996, 1995, 1992, 1991, 1990, 1986, 1985, 1981, 1980, 1976, 1975, 1972, 1971, 1970, 1969, 1967, 1966, 1964, 1963, 1962, 1961, 1960, 1958, 1957, 1956, 1955, 1954, 1952, 1951, 1950, 1949, 1948, 1947, 1946, 1945, 1944, 1942, 1940, 1939, 1938, 1937, 1936, 1935, 1934, 1933, 1932, 1931, 1930, 1929, 1928, 1927, 1926, 1925, 1924, 1923, 1921, 1920

FINDINGS

Address Researched	Address Not Identified in Research Source
10833 PRAIRIE AVE S	2014, 2010, 2006, 2004, 2003, 2001, 2000, 1999, 1996, 1995, 1992, 1991, 1990, 1986, 1985, 1981, 1980, 1976, 1975, 1972, 1971, 1969, 1967, 1966, 1965, 1964, 1963, 1962, 1961, 1960, 1958, 1957, 1956, 1955, 1954, 1952, 1951, 1950, 1949, 1948, 1947, 1946, 1945, 1944, 1942, 1940, 1939, 1938, 1937, 1936, 1935, 1934, 1933, 1932, 1931, 1930, 1929, 1928, 1927, 1926, 1925, 1924, 1923, 1921, 1920
10833 S PRAIRIE AVE	2014, 2010, 2006, 2004, 2003, 1999, 1996, 1992, 1991, 1986, 1985, 1976, 1975, 1972, 1971, 1970, 1969, 1967, 1966, 1965, 1964, 1963, 1962, 1961, 1960, 1958, 1957, 1956, 1955, 1954, 1952, 1951, 1950, 1949, 1948, 1947, 1946, 1945, 1944, 1942, 1940, 1939, 1938, 1937, 1936, 1935, 1934, 1933, 1932, 1931, 1930, 1929, 1928, 1927, 1926, 1925, 1924, 1923, 1921, 1920
10834 EASTWOOD AVE	2014, 2010, 2006, 2004, 2003, 2000, 1999, 1996, 1995, 1992, 1991, 1990, 1986, 1985, 1981, 1980, 1976, 1972, 1971, 1969, 1967, 1966, 1965, 1964, 1963, 1962, 1961, 1958, 1957, 1956, 1955, 1954, 1952, 1951, 1949, 1948, 1947, 1945, 1944, 1942, 1940, 1939, 1938, 1937, 1936, 1935, 1934, 1933, 1932, 1931, 1930, 1929, 1928, 1927, 1926, 1925, 1924, 1923, 1921, 1920
10834 FREEMAN AVE	2014, 2010, 2006, 2004, 2003, 2001, 2000, 1999, 1996, 1995, 1992, 1991, 1990, 1986, 1985, 1981, 1980, 1976, 1975, 1972, 1971, 1970, 1969, 1967, 1966, 1965, 1964, 1963, 1962, 1961, 1958, 1956, 1955, 1952, 1951, 1949, 1948, 1947, 1946, 1945, 1944, 1942, 1940, 1939, 1938, 1937, 1936, 1935, 1934, 1933, 1932, 1931, 1930, 1929, 1928, 1927, 1926, 1925, 1924, 1923, 1921, 1920
10834 S FREEMAN AVE	2014, 2010, 2006, 2004, 2003, 2001, 2000, 1999, 1996, 1995, 1992, 1991, 1990, 1986, 1985, 1981, 1976, 1972, 1971, 1969, 1967, 1966, 1965, 1964, 1963, 1962, 1961, 1960, 1958, 1957, 1956, 1955, 1954, 1952, 1951, 1950, 1949, 1948, 1947, 1946, 1945, 1944, 1942, 1940, 1939, 1938, 1937, 1936, 1935, 1934, 1933, 1932, 1931, 1930, 1929, 1928, 1927, 1926, 1925, 1924, 1923, 1921, 1920
10835 S FREEMAN AVE	2014, 2010, 2006, 2004, 2003, 2000, 1999, 1996, 1995, 1992, 1991, 1990, 1986, 1985, 1981, 1976, 1972, 1971, 1969, 1967, 1966, 1965, 1964, 1963, 1962, 1961, 1960, 1958, 1957, 1956, 1955, 1954, 1952, 1951, 1950, 1949, 1948, 1947, 1946, 1945, 1944, 1942, 1940, 1939, 1938, 1937, 1936, 1935, 1934, 1933, 1932, 1931, 1930, 1929, 1928, 1927, 1926, 1925, 1924, 1923, 1921, 1920
10836 EASTWOOD AVE	2014, 2010, 2006, 2004, 2003, 2000, 1999, 1996, 1995, 1992, 1991, 1990, 1986, 1985, 1981, 1980, 1976, 1975, 1972, 1971, 1969, 1967, 1966, 1965, 1964, 1963, 1962, 1961, 1960, 1958, 1957, 1956, 1955, 1954, 1952, 1951, 1950, 1949, 1948, 1947, 1946, 1945, 1944, 1942, 1940, 1939, 1938, 1937, 1936, 1935, 1934, 1933, 1932, 1931, 1930, 1929, 1928, 1927, 1926, 1925, 1924, 1923, 1921, 1920
10837 EASTWOOD AVE	2014, 2010, 2006, 2004, 2003, 1999, 1996, 1992, 1991, 1990, 1986, 1985, 1981, 1980, 1976, 1972, 1971, 1970, 1969, 1967, 1966, 1965, 1963, 1962, 1961, 1958, 1956, 1955, 1952, 1951, 1949, 1948, 1947, 1946, 1945, 1944, 1942, 1940, 1939, 1938, 1937, 1936, 1935, 1934, 1933, 1932, 1931, 1930, 1929, 1928, 1927, 1926, 1925, 1924, 1923, 1921, 1920
10837 FREEMAN AVE	2014, 2010, 2006, 2004, 2003, 2001, 2000, 1999, 1996, 1995, 1992, 1991, 1990, 1986, 1985, 1981, 1980, 1976, 1975, 1972, 1971, 1970, 1969, 1967, 1966, 1965, 1964, 1963, 1962, 1961, 1958, 1957, 1956, 1955, 1954, 1952, 1951, 1950, 1949, 1948, 1947, 1946, 1945, 1944, 1942, 1940, 1939, 1938, 1937, 1936, 1935, 1934, 1933, 1932, 1931, 1930, 1929, 1928, 1927, 1926, 1925, 1924, 1923, 1921, 1920
10837 S FREEMAN AVE	2014, 2010, 2006, 2004, 2003, 2001, 2000, 1999, 1996, 1995, 1992, 1991, 1986, 1985, 1981, 1976, 1972, 1971, 1969, 1967, 1966, 1965, 1964, 1963, 1962, 1961, 1960, 1958, 1957, 1956, 1955, 1954, 1952, 1951, 1950, 1949, 1948, 1947, 1946, 1945, 1944, 1942, 1940, 1939, 1938, 1937, 1936, 1935, 1934, 1933, 1932, 1931, 1930, 1929, 1928, 1927, 1926, 1925, 1924, 1923, 1921, 1920
10841 PRAIRIE AVE S	2014, 2010, 2006, 2004, 2003, 2001, 2000, 1999, 1996, 1995, 1992, 1991, 1990, 1986, 1985, 1981, 1980, 1976, 1975, 1972, 1971, 1969, 1967, 1966, 1965, 1964, 1963, 1962, 1961, 1960, 1958, 1957, 1956, 1955, 1954, 1952, 1951, 1950, 1949, 1948, 1947, 1946, 1945, 1944, 1942, 1940, 1939, 1938, 1937, 1936, 1935, 1934, 1933, 1932, 1931, 1930, 1929, 1928, 1927, 1926, 1925, 1924, 1923, 1921, 1920

FINDINGS

Address Researched	Address Not Identified in Research Source
10843 PRAIRIE AVE S	2014, 2010, 2006, 2004, 2003, 2001, 2000, 1999, 1996, 1995, 1992, 1991, 1990, 1986, 1985, 1981, 1980, 1976, 1975, 1972, 1971, 1969, 1967, 1966, 1965, 1964, 1963, 1962, 1961, 1960, 1958, 1957, 1956, 1955, 1954, 1952, 1951, 1950, 1949, 1948, 1947, 1946, 1945, 1944, 1942, 1940, 1939, 1938, 1937, 1936, 1935, 1934, 1933, 1932, 1931, 1930, 1929, 1928, 1927, 1926, 1925, 1924, 1923, 1921, 1920
10845 PRAIRIE AVE S	2014, 2010, 2006, 2004, 2003, 2001, 2000, 1999, 1996, 1995, 1992, 1991, 1990, 1986, 1985, 1981, 1980, 1976, 1975, 1972, 1971, 1969, 1967, 1966, 1965, 1964, 1963, 1962, 1961, 1960, 1958, 1957, 1956, 1955, 1954, 1952, 1951, 1950, 1949, 1948, 1947, 1946, 1945, 1944, 1942, 1940, 1939, 1938, 1937, 1936, 1935, 1934, 1933, 1932, 1931, 1930, 1929, 1928, 1927, 1926, 1925, 1924, 1923, 1921, 1920
1088 S PRAIRIE AVE	2014, 2010, 2006, 2004, 2003, 2000, 1999, 1996, 1992, 1991, 1990, 1986, 1985, 1981, 1980, 1976, 1975, 1972, 1971, 1970, 1969, 1967, 1966, 1965, 1964, 1963, 1962, 1961, 1960, 1958, 1957, 1956, 1955, 1954, 1952, 1951, 1950, 1949, 1948, 1947, 1946, 1945, 1944, 1942, 1940, 1939, 1938, 1937, 1936, 1935, 1934, 1933, 1932, 1931, 1930, 1929, 1928, 1927, 1926, 1925, 1924, 1923, 1921, 1920
1099 S PRAIRIE AVE	2014, 2010, 2006, 2004, 2003, 2000, 1999, 1996, 1995, 1992, 1991, 1990, 1986, 1985, 1981, 1980, 1976, 1975, 1972, 1971, 1970, 1969, 1967, 1966, 1965, 1964, 1963, 1962, 1961, 1960, 1958, 1957, 1956, 1955, 1954, 1952, 1951, 1950, 1949, 1948, 1947, 1946, 1945, 1944, 1942, 1940, 1939, 1938, 1937, 1936, 1935, 1934, 1933, 1932, 1931, 1930, 1929, 1928, 1927, 1926, 1925, 1924, 1923, 1921, 1920
1100 MYRTLE AVE	2014, 2010, 2006, 2004, 2003, 2000, 1999, 1996, 1995, 1992, 1991, 1990, 1986, 1985, 1981, 1980, 1976, 1972, 1971, 1969, 1967, 1966, 1964, 1963, 1962, 1961, 1960, 1958, 1957, 1956, 1955, 1954, 1952, 1951, 1950, 1949, 1948, 1947, 1946, 1945, 1944, 1942, 1940, 1939, 1938, 1937, 1936, 1935, 1934, 1933, 1932, 1931, 1930, 1929, 1928, 1927, 1926, 1925, 1924, 1923, 1921, 1920
1100 S MYRTLE AVE	2014, 2010, 2006, 2004, 2003, 2001, 2000, 1999, 1996, 1995, 1992, 1991, 1990, 1986, 1985, 1981, 1980, 1976, 1975, 1972, 1971, 1970, 1969, 1967, 1966, 1965, 1963, 1962, 1961, 1960, 1958, 1957, 1956, 1955, 1954, 1952, 1951, 1950, 1949, 1948, 1947, 1946, 1945, 1944, 1942, 1940, 1939, 1938, 1937, 1936, 1935, 1934, 1933, 1932, 1931, 1930, 1929, 1928, 1927, 1926, 1925, 1924, 1923, 1921, 1920
1101 MYRTLE AVE	2014, 2010, 2006, 2004, 2003, 2000, 1999, 1996, 1995, 1992, 1991, 1990, 1986, 1985, 1981, 1980, 1976, 1975, 1972, 1971, 1969, 1967, 1966, 1964, 1963, 1962, 1961, 1958, 1957, 1956, 1955, 1954, 1952, 1951, 1949, 1948, 1947, 1945, 1944, 1942, 1939, 1938, 1937, 1936, 1935, 1934, 1933, 1932, 1931, 1930, 1929, 1928, 1927, 1926, 1925, 1924, 1923, 1921, 1920
1101 S PRAIRIE AVE	2014, 2010, 2006, 2004, 2003, 1999, 1996, 1992, 1991, 1990, 1986, 1985, 1981, 1976, 1972, 1971, 1969, 1967, 1966, 1965, 1964, 1963, 1962, 1961, 1958, 1956, 1955, 1952, 1951, 1950, 1949, 1948, 1947, 1946, 1945, 1944, 1942, 1940, 1939, 1938, 1937, 1936, 1935, 1934, 1933, 1932, 1931, 1930, 1929, 1928, 1927, 1926, 1925, 1924, 1923, 1921, 1920
1101 S Prairie Ave	2006, 2004, 2003, 2001, 2000, 1999, 1996, 1995, 1992, 1991, 1990, 1986, 1985, 1981, 1980, 1976, 1975, 1972, 1971, 1970, 1969, 1967, 1966, 1965, 1964, 1963, 1962, 1961, 1960, 1958, 1957, 1956, 1955, 1954, 1952, 1951, 1950, 1949, 1948, 1947, 1946, 1945, 1944, 1942, 1940, 1939, 1938, 1937, 1936, 1935, 1934, 1933, 1932, 1931, 1930, 1929, 1928, 1927, 1926, 1925, 1924, 1923, 1921, 1920
1101 S Prairie Ave	2006, 2004, 2003, 2001, 2000, 1999, 1996, 1995, 1992, 1991, 1990, 1986, 1985, 1981, 1980, 1976, 1975, 1972, 1971, 1970, 1969, 1967, 1966, 1965, 1964, 1963, 1962, 1961, 1960, 1958, 1957, 1956, 1955, 1954, 1952, 1951, 1950, 1949, 1948, 1947, 1946, 1945, 1944, 1942, 1940, 1939, 1938, 1937, 1936, 1935, 1934, 1933, 1932, 1931, 1930, 1929, 1928, 1927, 1926, 1925, 1924, 1923, 1921, 1920
1102 PRAIRIE AVE S	2014, 2010, 2006, 2004, 2003, 2001, 2000, 1999, 1996, 1995, 1992, 1991, 1990, 1986, 1985, 1981, 1980, 1976, 1975, 1972, 1971, 1970, 1969, 1967, 1966, 1965, 1964, 1963, 1962, 1961, 1960, 1958, 1957, 1956, 1955, 1954, 1952, 1951, 1950, 1949, 1948, 1947, 1946, 1945, 1944, 1942, 1939, 1938, 1937, 1936, 1935, 1934, 1933, 1932, 1931, 1930, 1929, 1928, 1927, 1926, 1925, 1924, 1923, 1921, 1920

FINDINGS

Address Researched	Address Not Identified in Research Source
1102 S PRAIRIE AVE	2014, 2010, 2006, 2004, 2003, 2001, 2000, 1999, 1996, 1995, 1992, 1991, 1990, 1986, 1985, 1981, 1980, 1976, 1975, 1972, 1971, 1970, 1969, 1967, 1966, 1965, 1964, 1963, 1962, 1961, 1960, 1958, 1957, 1956, 1955, 1954, 1952, 1951, 1949, 1948, 1947, 1946, 1945, 1944, 1942, 1940, 1939, 1938, 1937, 1936, 1934, 1933, 1932, 1930, 1929, 1928, 1926, 1925, 1924, 1923, 1921, 1920
1105 MYRTLE AVE	2014, 2010, 2006, 2004, 2003, 2000, 1999, 1996, 1992, 1991, 1986, 1985, 1981, 1980, 1976, 1975, 1972, 1971, 1969, 1967, 1966, 1964, 1963, 1962, 1961, 1960, 1958, 1957, 1956, 1955, 1952, 1951, 1949, 1948, 1947, 1945, 1944, 1942, 1939, 1938, 1937, 1936, 1935, 1934, 1933, 1932, 1931, 1930, 1929, 1928, 1927, 1926, 1925, 1924, 1923, 1921, 1920
1105 S MYRTLE AVE	2014, 2010, 2006, 2004, 2003, 2001, 2000, 1999, 1996, 1995, 1992, 1991, 1990, 1986, 1985, 1981, 1980, 1976, 1975, 1972, 1971, 1970, 1969, 1967, 1966, 1965, 1963, 1962, 1961, 1960, 1958, 1957, 1956, 1955, 1954, 1952, 1951, 1950, 1949, 1948, 1947, 1946, 1945, 1944, 1942, 1940, 1939, 1938, 1937, 1936, 1935, 1934, 1933, 1932, 1931, 1930, 1929, 1928, 1927, 1926, 1925, 1924, 1923, 1921, 1920
1106 S FLOWER ST	2014, 2010, 2006, 2004, 2003, 2001, 2000, 1999, 1996, 1995, 1992, 1991, 1990, 1986, 1985, 1981, 1976, 1972, 1971, 1969, 1967, 1966, 1965, 1964, 1963, 1962, 1961, 1960, 1958, 1957, 1956, 1955, 1954, 1952, 1951, 1950, 1949, 1948, 1947, 1945, 1944, 1942, 1940, 1939, 1938, 1937, 1936, 1935, 1934, 1933, 1932, 1931, 1930, 1929, 1928, 1927, 1926, 1925, 1924, 1923, 1921, 1920
1107 MYRTLE AVE	2014, 2010, 2006, 2004, 2003, 1999, 1996, 1995, 1992, 1991, 1986, 1985, 1981, 1976, 1972, 1971, 1969, 1967, 1966, 1963, 1962, 1961, 1958, 1956, 1955, 1952, 1951, 1949, 1948, 1947, 1946, 1945, 1944, 1942, 1939, 1938, 1937, 1936, 1935, 1934, 1933, 1932, 1931, 1930, 1929, 1928, 1927, 1926, 1925, 1924, 1923, 1921, 1920
1108 MYRTLE AVE	2014, 2010, 2006, 2004, 2003, 2001, 2000, 1999, 1996, 1995, 1992, 1991, 1990, 1986, 1985, 1981, 1980, 1976, 1975, 1972, 1971, 1970, 1969, 1967, 1966, 1965, 1964, 1963, 1962, 1961, 1958, 1957, 1956, 1955, 1954, 1952, 1951, 1949, 1948, 1947, 1946, 1945, 1944, 1942, 1939, 1938, 1937, 1936, 1935, 1934, 1933, 1932, 1931, 1930, 1929, 1928, 1927, 1926, 1925, 1924, 1923, 1921, 1920
1108 S MYRTLE AVE	2014, 2010, 2006, 2004, 2003, 2001, 2000, 1999, 1996, 1995, 1992, 1991, 1990, 1986, 1985, 1981, 1980, 1976, 1975, 1972, 1971, 1970, 1969, 1967, 1966, 1965, 1963, 1962, 1961, 1960, 1958, 1957, 1956, 1955, 1954, 1952, 1951, 1950, 1949, 1948, 1947, 1946, 1945, 1944, 1942, 1940, 1939, 1938, 1937, 1936, 1935, 1934, 1933, 1932, 1931, 1930, 1929, 1928, 1927, 1926, 1925, 1924, 1923, 1921, 1920
1110 PRAIRIE AVE S	2014, 2010, 2006, 2004, 2003, 2001, 2000, 1999, 1996, 1995, 1992, 1991, 1990, 1986, 1985, 1981, 1980, 1976, 1975, 1972, 1971, 1970, 1969, 1967, 1966, 1965, 1964, 1963, 1962, 1961, 1960, 1958, 1957, 1956, 1955, 1954, 1952, 1951, 1950, 1949, 1948, 1947, 1946, 1945, 1944, 1942, 1939, 1938, 1937, 1936, 1935, 1934, 1933, 1932, 1931, 1930, 1929, 1928, 1927, 1926, 1925, 1924, 1923, 1921, 1920
1110 S PRAIRIE AVE	2014, 2010, 2006, 2004, 2003, 2001, 2000, 1999, 1996, 1995, 1992, 1991, 1990, 1986, 1985, 1981, 1980, 1976, 1975, 1972, 1971, 1970, 1969, 1967, 1966, 1965, 1964, 1963, 1962, 1961, 1960, 1958, 1957, 1956, 1955, 1954, 1952, 1951, 1950, 1949, 1948, 1947, 1946, 1945, 1944, 1942, 1940, 1939, 1938, 1937, 1936, 1934, 1933, 1932, 1930, 1929, 1928, 1927, 1926, 1925, 1924, 1923, 1921, 1920
1111 MYRTLE AVE	2014, 2010, 2006, 2004, 2003, 2000, 1999, 1996, 1995, 1992, 1991, 1990, 1986, 1985, 1981, 1980, 1976, 1975, 1972, 1971, 1970, 1969, 1967, 1966, 1964, 1963, 1962, 1961, 1958, 1957, 1956, 1955, 1954, 1952, 1951, 1949, 1948, 1947, 1945, 1944, 1942, 1939, 1938, 1937, 1936, 1935, 1934, 1933, 1932, 1931, 1930, 1929, 1928, 1927, 1926, 1925, 1924, 1923, 1921, 1920
1111 S PRAIRIE AVE	2014, 2010, 2006, 2004, 2003, 2001, 2000, 1999, 1996, 1995, 1992, 1991, 1990, 1986, 1985, 1981, 1980, 1976, 1975, 1972, 1971, 1970, 1969, 1967, 1966, 1965, 1964, 1963, 1962, 1961, 1958, 1956, 1955, 1952, 1951, 1950, 1949, 1948, 1947, 1946, 1945, 1944, 1942, 1940, 1939, 1938, 1937, 1936, 1935, 1934, 1933, 1932, 1931, 1930, 1929, 1928, 1927, 1926, 1925, 1924, 1923, 1921, 1920

FINDINGS

Address Researched	Address Not Identified in Research Source
1112 MYRTLE AVE	2014, 2010, 2006, 2004, 2003, 2001, 2000, 1999, 1996, 1995, 1992, 1991, 1990, 1986, 1985, 1981, 1980, 1976, 1972, 1971, 1969, 1967, 1966, 1964, 1963, 1962, 1961, 1958, 1957, 1956, 1955, 1952, 1951, 1950, 1949, 1948, 1947, 1946, 1945, 1944, 1942, 1939, 1938, 1937, 1936, 1935, 1934, 1933, 1932, 1931, 1930, 1929, 1928, 1927, 1926, 1925, 1924, 1923, 1921, 1920
1112 PRAIRIE AVE	2014, 2010, 2006, 2004, 2003, 2001, 2000, 1999, 1996, 1995, 1992, 1991, 1990, 1986, 1985, 1981, 1980, 1976, 1975, 1972, 1971, 1970, 1969, 1967, 1966, 1965, 1964, 1963, 1962, 1961, 1960, 1958, 1957, 1956, 1955, 1954, 1952, 1951, 1949, 1948, 1947, 1946, 1945, 1944, 1942, 1940, 1939, 1938, 1937, 1936, 1935, 1934, 1933, 1932, 1931, 1930, 1929, 1928, 1927, 1926, 1925, 1924, 1923, 1921, 1920
1112 S PRAIRIE AVE	2014, 2010, 2006, 2004, 2003, 2000, 1999, 1996, 1995, 1992, 1991, 1990, 1986, 1985, 1981, 1980, 1976, 1975, 1972, 1971, 1970, 1969, 1967, 1966, 1965, 1964, 1963, 1962, 1961, 1958, 1956, 1955, 1952, 1951, 1949, 1948, 1947, 1946, 1945, 1944, 1942, 1940, 1939, 1938, 1937, 1936, 1935, 1934, 1933, 1932, 1930, 1929, 1928, 1926, 1925, 1924, 1923, 1921, 1920
1115 MYRTLE AVE	2014, 2010, 2006, 2004, 2003, 2001, 2000, 1999, 1996, 1995, 1992, 1991, 1990, 1986, 1985, 1981, 1980, 1976, 1975, 1972, 1971, 1970, 1969, 1967, 1966, 1965, 1964, 1963, 1962, 1961, 1958, 1957, 1956, 1955, 1954, 1952, 1951, 1950, 1949, 1948, 1947, 1946, 1945, 1944, 1942, 1940, 1939, 1938, 1937, 1936, 1935, 1934, 1933, 1932, 1931, 1930, 1929, 1928, 1927, 1926, 1925, 1924, 1923, 1921, 1920
1115 S PRAIRIE AVE	2014, 2010, 2006, 2004, 2003, 1999, 1996, 1992, 1991, 1986, 1985, 1981, 1976, 1975, 1972, 1971, 1969, 1967, 1966, 1965, 1963, 1962, 1961, 1960, 1958, 1957, 1956, 1955, 1954, 1952, 1951, 1950, 1949, 1948, 1947, 1946, 1945, 1944, 1942, 1940, 1939, 1938, 1937, 1936, 1935, 1934, 1933, 1932, 1931, 1930, 1929, 1928, 1927, 1926, 1925, 1924, 1923, 1921, 1920
1115 S Prairie Ave	2006, 2004, 2003, 2001, 2000, 1999, 1996, 1995, 1992, 1991, 1990, 1986, 1985, 1981, 1980, 1976, 1975, 1972, 1971, 1970, 1969, 1967, 1966, 1965, 1964, 1963, 1962, 1961, 1960, 1958, 1957, 1956, 1955, 1954, 1952, 1951, 1950, 1949, 1948, 1947, 1946, 1945, 1944, 1942, 1940, 1939, 1938, 1937, 1936, 1935, 1934, 1933, 1932, 1931, 1930, 1929, 1928, 1927, 1926, 1925, 1924, 1923, 1921, 1920
1115 S Prairie Ave	2006, 2004, 2003, 2001, 2000, 1999, 1996, 1995, 1992, 1991, 1990, 1986, 1985, 1981, 1980, 1976, 1975, 1972, 1971, 1970, 1969, 1967, 1966, 1965, 1964, 1963, 1962, 1961, 1960, 1958, 1957, 1956, 1955, 1954, 1952, 1951, 1950, 1949, 1948, 1947, 1946, 1945, 1944, 1942, 1940, 1939, 1938, 1937, 1936, 1935, 1934, 1933, 1932, 1931, 1930, 1929, 1928, 1927, 1926, 1925, 1924, 1923, 1921, 1920
1116 MYRTLE AVE	2014, 2010, 2006, 2004, 2003, 2000, 1999, 1996, 1995, 1992, 1991, 1990, 1985, 1976, 1972, 1971, 1969, 1967, 1966, 1964, 1963, 1962, 1961, 1960, 1958, 1957, 1956, 1955, 1954, 1952, 1951, 1950, 1949, 1948, 1947, 1946, 1945, 1944, 1942, 1940, 1939, 1938, 1937, 1936, 1935, 1934, 1933, 1932, 1931, 1930, 1929, 1928, 1927, 1926, 1925, 1924, 1923, 1921, 1920
1116 S MYRTLE AVE	2014, 2010, 2006, 2004, 2003, 2001, 2000, 1999, 1996, 1995, 1992, 1991, 1990, 1986, 1985, 1981, 1980, 1976, 1975, 1972, 1971, 1970, 1969, 1967, 1966, 1965, 1964, 1963, 1962, 1961, 1960, 1958, 1957, 1956, 1955, 1952, 1951, 1950, 1949, 1948, 1947, 1946, 1945, 1944, 1942, 1940, 1939, 1938, 1937, 1936, 1935, 1934, 1933, 1932, 1931, 1930, 1929, 1928, 1927, 1926, 1925, 1924, 1923, 1921, 1920
1116 S PRAIRIE AVE	2014, 2010, 2006, 2004, 2003, 2000, 1999, 1996, 1995, 1992, 1991, 1990, 1986, 1985, 1981, 1980, 1976, 1975, 1972, 1971, 1970, 1969, 1967, 1966, 1965, 1964, 1963, 1962, 1961, 1960, 1958, 1957, 1956, 1955, 1954, 1952, 1951, 1950, 1949, 1948, 1947, 1946, 1945, 1944, 1942, 1940, 1939, 1938, 1937, 1936, 1935, 1934, 1933, 1932, 1931, 1930, 1929, 1928, 1927, 1926, 1925, 1924, 1923, 1921, 1920
1117 MYRTLE AVE	2014, 2010, 2006, 2004, 2003, 2000, 1999, 1996, 1995, 1992, 1991, 1990, 1986, 1985, 1981, 1976, 1975, 1972, 1971, 1970, 1969, 1967, 1966, 1963, 1962, 1961, 1958, 1957, 1956, 1955, 1954, 1952, 1951, 1950, 1949, 1948, 1947, 1945, 1944, 1942, 1939, 1938, 1937, 1936, 1935, 1934, 1933, 1932, 1931, 1930, 1929, 1928, 1927, 1926, 1925, 1924, 1923, 1921, 1920

FINDINGS

Address Researched	Address Not Identified in Research Source
1117 Myrtle Ave	2006, 2004, 2003, 2001, 2000, 1999, 1996, 1995, 1992, 1991, 1990, 1986, 1985, 1981, 1980, 1976, 1975, 1972, 1971, 1970, 1969, 1967, 1966, 1965, 1964, 1963, 1962, 1961, 1960, 1958, 1957, 1956, 1955, 1954, 1952, 1951, 1950, 1949, 1948, 1947, 1946, 1945, 1944, 1942, 1940, 1939, 1938, 1937, 1936, 1935, 1934, 1933, 1932, 1931, 1930, 1929, 1928, 1927, 1926, 1925, 1924, 1923, 1921, 1920
1117 Myrtle Ave	2006, 2004, 2003, 2001, 2000, 1999, 1996, 1995, 1992, 1991, 1990, 1986, 1985, 1981, 1980, 1976, 1975, 1972, 1971, 1970, 1969, 1967, 1966, 1965, 1964, 1963, 1962, 1961, 1960, 1958, 1957, 1956, 1955, 1954, 1952, 1951, 1950, 1949, 1948, 1947, 1946, 1945, 1944, 1942, 1940, 1939, 1938, 1937, 1936, 1935, 1934, 1933, 1932, 1931, 1930, 1929, 1928, 1927, 1926, 1925, 1924, 1923, 1921, 1920
1117 S MYRTLE AVE	2014, 2010, 2006, 2004, 2003, 2001, 2000, 1999, 1996, 1995, 1992, 1991, 1990, 1986, 1985, 1981, 1980, 1976, 1975, 1972, 1971, 1970, 1969, 1967, 1966, 1965, 1963, 1962, 1961, 1960, 1958, 1957, 1956, 1955, 1954, 1952, 1951, 1950, 1949, 1948, 1947, 1946, 1945, 1944, 1942, 1940, 1939, 1938, 1937, 1936, 1935, 1934, 1933, 1932, 1931, 1930, 1929, 1928, 1927, 1926, 1925, 1924, 1923, 1921, 1920
1117 S PRAIRIE AVE	2014, 2010, 2006, 2004, 2003, 2001, 2000, 1999, 1996, 1995, 1992, 1991, 1990, 1986, 1985, 1981, 1972, 1971, 1969, 1967, 1966, 1965, 1963, 1962, 1961, 1958, 1957, 1956, 1955, 1954, 1952, 1951, 1950, 1949, 1948, 1947, 1945, 1944, 1942, 1940, 1939, 1938, 1937, 1936, 1935, 1934, 1933, 1932, 1931, 1930, 1929, 1928, 1927, 1926, 1925, 1924, 1923, 1921, 1920
1118 S FLOWER ST	2014, 2010, 2006, 2004, 2003, 2001, 2000, 1999, 1996, 1995, 1992, 1991, 1990, 1986, 1985, 1981, 1980, 1976, 1975, 1972, 1971, 1970, 1969, 1967, 1966, 1965, 1964, 1963, 1962, 1961, 1960, 1958, 1957, 1956, 1955, 1954, 1952, 1951, 1950, 1949, 1948, 1947, 1945, 1944, 1942, 1940, 1939, 1938, 1937, 1936, 1935, 1934, 1933, 1932, 1931, 1930, 1929, 1928, 1927, 1926, 1925, 1924, 1923, 1921, 1920
1119 MYRTLE AVE	2014, 2010, 2006, 2004, 2003, 2001, 2000, 1999, 1996, 1995, 1992, 1991, 1990, 1986, 1985, 1981, 1980, 1976, 1975, 1972, 1971, 1970, 1969, 1967, 1966, 1965, 1964, 1963, 1962, 1961, 1958, 1957, 1956, 1955, 1954, 1952, 1951, 1950, 1949, 1948, 1947, 1946, 1945, 1944, 1942, 1940, 1939, 1938, 1937, 1936, 1935, 1934, 1933, 1932, 1931, 1930, 1929, 1928, 1927, 1926, 1925, 1924, 1923, 1921, 1920
1121 S PRAIRIE AVE	2014, 2010, 2006, 2004, 2003, 2001, 2000, 1999, 1996, 1995, 1992, 1991, 1990, 1986, 1985, 1981, 1980, 1976, 1975, 1972, 1971, 1970, 1969, 1967, 1966, 1965, 1964, 1963, 1962, 1961, 1958, 1956, 1955, 1952, 1951, 1950, 1949, 1948, 1947, 1946, 1945, 1944, 1942, 1940, 1939, 1938, 1937, 1936, 1935, 1934, 1933, 1932, 1931, 1930, 1929, 1928, 1927, 1926, 1925, 1924, 1923, 1921, 1920
1122 MYRTLE AVE	2014, 2010, 2006, 2004, 2003, 1999, 1996, 1992, 1991, 1986, 1985, 1981, 1976, 1972, 1971, 1969, 1967, 1966, 1964, 1963, 1962, 1961, 1958, 1957, 1956, 1955, 1954, 1952, 1951, 1950, 1949, 1948, 1947, 1946, 1945, 1944, 1942, 1940, 1939, 1938, 1937, 1936, 1935, 1934, 1933, 1932, 1931, 1930, 1929, 1928, 1927, 1926, 1925, 1924, 1923, 1921, 1920
1122 S FLOWER ST	2014, 2010, 2006, 2004, 2003, 2001, 2000, 1999, 1996, 1995, 1992, 1991, 1990, 1986, 1985, 1981, 1980, 1976, 1975, 1972, 1971, 1970, 1969, 1967, 1966, 1965, 1964, 1963, 1962, 1961, 1960, 1958, 1957, 1956, 1955, 1954, 1952, 1951, 1950, 1949, 1948, 1947, 1945, 1944, 1942, 1940, 1939, 1938, 1937, 1936, 1935, 1934, 1933, 1932, 1931, 1930, 1929, 1928, 1927, 1926, 1925, 1924, 1923, 1921, 1920
1125 S PRAIRIE AVE	2014, 2010, 2006, 2004, 2003, 1999, 1996, 1992, 1991, 1986, 1985, 1981, 1980, 1976, 1972, 1971, 1969, 1967, 1966, 1965, 1963, 1962, 1961, 1958, 1956, 1955, 1954, 1952, 1951, 1950, 1949, 1948, 1947, 1946, 1945, 1944, 1942, 1940, 1939, 1938, 1937, 1936, 1935, 1934, 1933, 1932, 1931, 1930, 1929, 1928, 1927, 1926, 1925, 1924, 1923, 1921, 1920
1126 S FLOWER ST	2014, 2010, 2006, 2004, 2003, 2001, 2000, 1999, 1996, 1995, 1992, 1991, 1990, 1986, 1985, 1981, 1976, 1975, 1972, 1971, 1969, 1967, 1966, 1965, 1964, 1963, 1962, 1961, 1960, 1958, 1957, 1956, 1955, 1954, 1952, 1951, 1950, 1949, 1948, 1947, 1945, 1944, 1942, 1940, 1939, 1938, 1937, 1936, 1935, 1934, 1933, 1932, 1931, 1930, 1929, 1928, 1927, 1926, 1925, 1924, 1923, 1921, 1920

FINDINGS

Address Researched	Address Not Identified in Research Source
1128 S PRAIRIE AVE	2014, 2010, 2006, 2004, 2003, 2001, 2000, 1999, 1996, 1995, 1992, 1991, 1990, 1986, 1985, 1981, 1980, 1976, 1975, 1972, 1971, 1970, 1969, 1967, 1966, 1965, 1964, 1963, 1962, 1961, 1958, 1957, 1956, 1955, 1954, 1952, 1951, 1950, 1949, 1948, 1947, 1946, 1945, 1944, 1942, 1940, 1939, 1938, 1937, 1936, 1935, 1934, 1933, 1932, 1931, 1930, 1929, 1928, 1927, 1926, 1925, 1924, 1923, 1921, 1920
1130 S LA BREA AVE	2014, 2010, 2006, 2004, 2003, 2000, 1999, 1996, 1995, 1992, 1991, 1990, 1986, 1985, 1981, 1980, 1976, 1975, 1972, 1971, 1970, 1969, 1967, 1966, 1965, 1964, 1963, 1962, 1961, 1960, 1958, 1957, 1956, 1955, 1954, 1952, 1951, 1950, 1949, 1948, 1947, 1946, 1945, 1944, 1942, 1940, 1939, 1938, 1937, 1936, 1935, 1934, 1933, 1932, 1931, 1930, 1929, 1928, 1927, 1926, 1925, 1924, 1923, 1921, 1920
1134 MYRTLE AVE	2014, 2010, 2006, 2004, 2003, 2001, 2000, 1999, 1996, 1995, 1992, 1991, 1990, 1986, 1985, 1981, 1980, 1976, 1975, 1972, 1971, 1970, 1969, 1967, 1966, 1965, 1964, 1963, 1962, 1961, 1958, 1957, 1956, 1955, 1954, 1952, 1951, 1950, 1949, 1948, 1947, 1946, 1945, 1944, 1942, 1940, 1939, 1938, 1937, 1936, 1935, 1934, 1933, 1932, 1931, 1930, 1929, 1928, 1927, 1926, 1925, 1924, 1923, 1921, 1920
1134 S PRAIRIE AVE	2014, 2010, 2006, 2004, 2003, 2001, 2000, 1999, 1996, 1995, 1992, 1991, 1990, 1986, 1985, 1981, 1980, 1976, 1975, 1972, 1971, 1970, 1969, 1967, 1966, 1965, 1963, 1962, 1961, 1960, 1958, 1957, 1956, 1955, 1954, 1952, 1951, 1950, 1949, 1948, 1947, 1946, 1945, 1944, 1942, 1940, 1939, 1938, 1937, 1936, 1935, 1934, 1933, 1932, 1931, 1930, 1929, 1928, 1927, 1926, 1925, 1924, 1923, 1921, 1920
1135 LARCH	2014, 2010, 2006, 2004, 2003, 2001, 1999, 1996, 1995, 1992, 1991, 1990, 1986, 1985, 1981, 1980, 1976, 1975, 1972, 1971, 1970, 1969, 1967, 1966, 1965, 1964, 1963, 1962, 1961, 1960, 1958, 1957, 1956, 1955, 1954, 1952, 1951, 1950, 1949, 1948, 1947, 1946, 1945, 1944, 1942, 1940, 1939, 1938, 1937, 1936, 1935, 1934, 1933, 1932, 1931, 1930, 1929, 1928, 1927, 1926, 1925, 1924, 1923, 1921, 1920
1135 LARCH AVE	2014, 2010, 2006, 2004, 2003, 2001, 2000, 1999, 1996, 1995, 1992, 1991, 1990, 1986, 1985, 1981, 1980, 1976, 1975, 1972, 1971, 1970, 1969, 1967, 1966, 1965, 1963, 1962, 1961, 1958, 1956, 1955, 1952, 1951, 1949, 1948, 1947, 1946, 1945, 1944, 1942, 1940, 1939, 1938, 1937, 1936, 1935, 1934, 1933, 1932, 1931, 1930, 1929, 1928, 1927, 1926, 1925, 1924, 1923, 1921, 1920
1135 LARCH ST	2014, 2010, 2006, 2004, 2003, 2000, 1999, 1996, 1995, 1992, 1991, 1990, 1986, 1985, 1981, 1980, 1976, 1975, 1972, 1971, 1970, 1969, 1967, 1966, 1964, 1963, 1962, 1961, 1960, 1958, 1957, 1956, 1955, 1954, 1952, 1951, 1950, 1949, 1948, 1947, 1946, 1945, 1944, 1942, 1940, 1939, 1938, 1937, 1936, 1935, 1934, 1933, 1932, 1931, 1930, 1929, 1928, 1927, 1926, 1925, 1924, 1923, 1921, 1920
1135 MYRTLE AVE	2014, 2010, 2006, 2004, 2003, 2000, 1999, 1996, 1995, 1992, 1991, 1986, 1985, 1981, 1980, 1976, 1975, 1972, 1971, 1969, 1967, 1966, 1964, 1963, 1962, 1961, 1960, 1958, 1957, 1956, 1955, 1954, 1952, 1951, 1950, 1949, 1948, 1947, 1946, 1945, 1944, 1942, 1940, 1939, 1938, 1937, 1936, 1935, 1934, 1933, 1932, 1931, 1930, 1929, 1928, 1927, 1926, 1925, 1924, 1923, 1921, 1920
1135 S PRAIRIE AVE	2014, 2010, 2006, 2004, 2003, 2001, 1999, 1996, 1992, 1991, 1985, 1981, 1976, 1972, 1971, 1970, 1969, 1967, 1966, 1965, 1963, 1962, 1961, 1958, 1957, 1956, 1955, 1952, 1951, 1949, 1948, 1947, 1945, 1944, 1942, 1940, 1939, 1938, 1937, 1936, 1935, 1934, 1933, 1932, 1931, 1930, 1929, 1928, 1927, 1926, 1925, 1924, 1923, 1921, 1920
1135 S Prairie Ave	2014, 2006, 2004, 2003, 2001, 2000, 1999, 1996, 1995, 1992, 1991, 1990, 1986, 1985, 1981, 1980, 1976, 1975, 1972, 1971, 1970, 1969, 1967, 1966, 1965, 1964, 1963, 1962, 1961, 1960, 1958, 1957, 1956, 1955, 1954, 1952, 1951, 1950, 1949, 1948, 1947, 1946, 1945, 1944, 1942, 1940, 1939, 1938, 1937, 1936, 1935, 1934, 1933, 1932, 1931, 1930, 1929, 1928, 1927, 1926, 1925, 1924, 1923, 1921, 1920
1135 S Prairie Ave	2014, 2006, 2004, 2003, 2001, 2000, 1999, 1996, 1995, 1992, 1991, 1990, 1986, 1985, 1981, 1980, 1976, 1975, 1972, 1971, 1970, 1969, 1967, 1966, 1965, 1964, 1963, 1962, 1961, 1960, 1958, 1957, 1956, 1955, 1954, 1952, 1951, 1950, 1949, 1948, 1947, 1946, 1945, 1944, 1942, 1940, 1939, 1938, 1937, 1936, 1935, 1934, 1933, 1932, 1931, 1930, 1929, 1928, 1927, 1926, 1925, 1924, 1923, 1921, 1920

FINDINGS

Address Researched	Address Not Identified in Research Source
1136 1/2 S PRAIRIE AVE	2014, 2010, 2006, 2004, 2003, 2001, 2000, 1999, 1996, 1995, 1992, 1991, 1990, 1986, 1985, 1981, 1980, 1976, 1975, 1972, 1971, 1970, 1969, 1967, 1966, 1965, 1964, 1963, 1962, 1961, 1958, 1957, 1956, 1955, 1954, 1952, 1951, 1950, 1949, 1948, 1947, 1946, 1945, 1944, 1942, 1940, 1939, 1938, 1937, 1936, 1935, 1934, 1933, 1932, 1931, 1930, 1929, 1928, 1927, 1926, 1925, 1924, 1923, 1921, 1920
1136 S PRAIRIE AVE	2014, 2010, 2006, 2004, 2003, 2001, 2000, 1999, 1996, 1995, 1992, 1991, 1990, 1986, 1985, 1981, 1980, 1976, 1975, 1972, 1971, 1970, 1969, 1967, 1966, 1965, 1964, 1963, 1962, 1961, 1956, 1955, 1952, 1951, 1950, 1949, 1948, 1947, 1946, 1945, 1944, 1942, 1940, 1939, 1938, 1937, 1936, 1935, 1934, 1933, 1932, 1931, 1930, 1929, 1928, 1927, 1926, 1925, 1924, 1923, 1921, 1920
11361/2 S PRAIRIE AVE	2014, 2010, 2006, 2004, 2003, 2001, 2000, 1999, 1996, 1995, 1992, 1991, 1990, 1986, 1985, 1981, 1980, 1976, 1975, 1972, 1971, 1970, 1969, 1967, 1966, 1965, 1964, 1963, 1962, 1961, 1960, 1958, 1956, 1955, 1952, 1951, 1950, 1949, 1948, 1947, 1946, 1945, 1944, 1942, 1940, 1939, 1938, 1937, 1936, 1935, 1934, 1933, 1932, 1931, 1930, 1929, 1928, 1927, 1926, 1925, 1924, 1923, 1921, 1920
1137 MYRTLE AVE	2014, 2010, 2006, 2004, 2003, 1999, 1996, 1995, 1992, 1991, 1990, 1985, 1972, 1971, 1969, 1967, 1966, 1963, 1962, 1961, 1958, 1956, 1955, 1952, 1951, 1949, 1948, 1947, 1946, 1945, 1944, 1942, 1939, 1938, 1937, 1936, 1935, 1934, 1933, 1932, 1931, 1930, 1929, 1928, 1927, 1926, 1925, 1924, 1923, 1921, 1920
1137 S PRAIRIE AVE	2014, 2010, 2006, 2004, 2003, 2001, 2000, 1999, 1996, 1995, 1992, 1991, 1986, 1985, 1981, 1980, 1976, 1972, 1971, 1970, 1969, 1967, 1966, 1965, 1964, 1963, 1962, 1961, 1960, 1958, 1957, 1956, 1955, 1954, 1952, 1951, 1950, 1949, 1948, 1947, 1946, 1945, 1944, 1942, 1940, 1939, 1938, 1937, 1936, 1935, 1934, 1933, 1932, 1931, 1930, 1929, 1928, 1927, 1926, 1925, 1924, 1923, 1921, 1920
1138 LARCH	2014, 2010, 2006, 2004, 2003, 2001, 1999, 1996, 1992, 1991, 1986, 1985, 1981, 1980, 1976, 1972, 1971, 1969, 1967, 1966, 1965, 1964, 1963, 1962, 1961, 1960, 1958, 1957, 1956, 1955, 1954, 1952, 1951, 1950, 1949, 1948, 1947, 1946, 1945, 1944, 1942, 1940, 1939, 1938, 1937, 1936, 1935, 1934, 1933, 1932, 1931, 1930, 1929, 1928, 1927, 1926, 1925, 1924, 1923, 1921, 1920
1138 LARCH AVE	2014, 2010, 2006, 2004, 2003, 2001, 2000, 1999, 1996, 1995, 1992, 1991, 1990, 1986, 1985, 1981, 1980, 1976, 1975, 1972, 1971, 1970, 1969, 1967, 1966, 1965, 1964, 1963, 1962, 1961, 1960, 1958, 1957, 1956, 1955, 1952, 1951, 1949, 1948, 1947, 1946, 1945, 1944, 1942, 1940, 1939, 1938, 1937, 1936, 1935, 1934, 1933, 1932, 1931, 1930, 1929, 1928, 1927, 1926, 1925, 1924, 1923, 1921, 1920
1138 LARCH ST	2014, 2010, 2006, 2004, 2003, 2000, 1999, 1996, 1995, 1992, 1991, 1990, 1986, 1985, 1981, 1980, 1976, 1975, 1972, 1971, 1970, 1969, 1967, 1966, 1964, 1963, 1962, 1961, 1960, 1958, 1957, 1956, 1955, 1954, 1952, 1951, 1950, 1949, 1948, 1947, 1945, 1944, 1942, 1940, 1939, 1938, 1937, 1936, 1935, 1934, 1933, 1932, 1931, 1930, 1929, 1928, 1927, 1926, 1925, 1924, 1923, 1921, 1920
1138 Larch St	2014, 2006, 2004, 2003, 2001, 2000, 1999, 1996, 1995, 1992, 1991, 1990, 1986, 1985, 1981, 1980, 1976, 1975, 1972, 1971, 1970, 1969, 1967, 1966, 1965, 1964, 1963, 1962, 1961, 1960, 1958, 1957, 1956, 1955, 1954, 1952, 1951, 1950, 1949, 1948, 1947, 1946, 1945, 1944, 1942, 1940, 1939, 1938, 1937, 1936, 1935, 1934, 1933, 1932, 1931, 1930, 1929, 1928, 1927, 1926, 1925, 1924, 1923, 1921, 1920
1138 Larch St	2014, 2006, 2004, 2003, 2001, 2000, 1999, 1996, 1995, 1992, 1991, 1990, 1986, 1985, 1981, 1980, 1976, 1975, 1972, 1971, 1970, 1969, 1967, 1966, 1965, 1964, 1963, 1962, 1961, 1960, 1958, 1957, 1956, 1955, 1954, 1952, 1951, 1950, 1949, 1948, 1947, 1946, 1945, 1944, 1942, 1940, 1939, 1938, 1937, 1936, 1935, 1934, 1933, 1932, 1931, 1930, 1929, 1928, 1927, 1926, 1925, 1924, 1923, 1921, 1920
1139 LARCH	2014, 2010, 2006, 2004, 2003, 2001, 1999, 1996, 1995, 1992, 1991, 1990, 1986, 1985, 1981, 1980, 1976, 1972, 1971, 1970, 1969, 1967, 1966, 1965, 1964, 1963, 1962, 1961, 1960, 1958, 1957, 1956, 1955, 1954, 1952, 1951, 1950, 1949, 1948, 1947, 1946, 1945, 1944, 1942, 1940, 1939, 1938, 1937, 1936, 1935, 1934, 1933, 1932, 1931, 1930, 1929, 1928, 1927, 1926, 1925, 1924, 1923, 1921, 1920

FINDINGS

Address Researched	Address Not Identified in Research Source
1139 LARCH ST	2014, 2010, 2006, 2004, 2003, 2000, 1999, 1996, 1995, 1992, 1991, 1990, 1986, 1985, 1981, 1980, 1976, 1975, 1972, 1971, 1970, 1969, 1967, 1966, 1964, 1963, 1962, 1961, 1960, 1958, 1957, 1956, 1955, 1954, 1952, 1951, 1950, 1949, 1948, 1947, 1946, 1945, 1944, 1942, 1940, 1939, 1938, 1937, 1936, 1935, 1934, 1933, 1932, 1931, 1930, 1929, 1928, 1927, 1926, 1925, 1924, 1923, 1921, 1920
1139 MYRTLE AVE	2014, 2010, 2006, 2004, 2003, 2000, 1999, 1996, 1995, 1992, 1991, 1990, 1986, 1985, 1981, 1980, 1976, 1975, 1972, 1971, 1969, 1967, 1966, 1964, 1963, 1962, 1961, 1960, 1958, 1957, 1956, 1955, 1954, 1952, 1951, 1950, 1949, 1948, 1947, 1946, 1945, 1944, 1942, 1939, 1938, 1937, 1936, 1935, 1934, 1933, 1932, 1931, 1930, 1929, 1928, 1927, 1926, 1925, 1924, 1923, 1921, 1920
1139 S LARCH ST	2014, 2010, 2006, 2004, 2003, 2001, 2000, 1999, 1996, 1995, 1992, 1991, 1990, 1986, 1985, 1981, 1980, 1976, 1975, 1972, 1971, 1970, 1969, 1967, 1966, 1965, 1963, 1962, 1961, 1958, 1956, 1955, 1952, 1951, 1950, 1949, 1948, 1947, 1946, 1945, 1944, 1942, 1940, 1939, 1938, 1937, 1936, 1935, 1934, 1933, 1932, 1931, 1930, 1929, 1928, 1927, 1926, 1925, 1924, 1923, 1921, 1920
1139 S MYRTLE AVE	2014, 2010, 2006, 2004, 2003, 2001, 2000, 1999, 1996, 1995, 1992, 1991, 1990, 1986, 1985, 1981, 1980, 1976, 1975, 1972, 1971, 1970, 1969, 1967, 1966, 1965, 1963, 1962, 1961, 1958, 1957, 1956, 1955, 1954, 1952, 1951, 1950, 1949, 1948, 1947, 1946, 1945, 1944, 1942, 1940, 1939, 1938, 1937, 1936, 1935, 1934, 1933, 1932, 1931, 1930, 1929, 1928, 1927, 1926, 1925, 1924, 1923, 1921, 1920
1139 S PRAIRIE AVE	2014, 2010, 2006, 2004, 2003, 2001, 1999, 1996, 1995, 1992, 1991, 1986, 1985, 1981, 1976, 1975, 1972, 1971, 1969, 1967, 1966, 1965, 1964, 1963, 1962, 1961, 1960, 1958, 1957, 1956, 1955, 1954, 1952, 1951, 1950, 1949, 1948, 1947, 1946, 1945, 1944, 1942, 1940, 1939, 1938, 1937, 1936, 1935, 1934, 1933, 1932, 1931, 1930, 1929, 1928, 1927, 1926, 1925, 1924, 1923, 1921, 1920
1140 S LA BREA AVE	2014, 2010, 2006, 2004, 2003, 2000, 1999, 1996, 1995, 1992, 1985, 1972, 1971, 1969, 1967, 1966, 1965, 1964, 1963, 1962, 1961, 1960, 1958, 1957, 1956, 1955, 1954, 1952, 1951, 1950, 1949, 1948, 1947, 1946, 1945, 1944, 1942, 1940, 1939, 1938, 1937, 1936, 1935, 1934, 1933, 1932, 1931, 1930, 1929, 1928, 1927, 1926, 1925, 1924, 1923, 1921, 1920
1141 MYRTLE AVE	2014, 2010, 2006, 2004, 2003, 1999, 1996, 1992, 1991, 1986, 1985, 1981, 1976, 1972, 1971, 1969, 1967, 1966, 1963, 1962, 1961, 1958, 1956, 1955, 1952, 1951, 1950, 1949, 1948, 1947, 1945, 1944, 1942, 1939, 1938, 1937, 1936, 1935, 1934, 1933, 1932, 1931, 1930, 1929, 1928, 1927, 1926, 1925, 1924, 1923, 1921, 1920
1141 Myrtle Ave	2006, 2004, 2003, 2001, 2000, 1999, 1996, 1995, 1992, 1991, 1990, 1986, 1985, 1981, 1980, 1976, 1975, 1972, 1971, 1970, 1969, 1967, 1966, 1965, 1964, 1963, 1962, 1961, 1960, 1958, 1957, 1956, 1955, 1954, 1952, 1951, 1950, 1949, 1948, 1947, 1946, 1945, 1944, 1942, 1940, 1939, 1938, 1937, 1936, 1935, 1934, 1933, 1932, 1931, 1930, 1929, 1928, 1927, 1926, 1925, 1924, 1923, 1921, 1920
1141 Myrtle Ave	2006, 2004, 2003, 2001, 2000, 1999, 1996, 1995, 1992, 1991, 1990, 1986, 1985, 1981, 1980, 1976, 1975, 1972, 1971, 1970, 1969, 1967, 1966, 1965, 1964, 1963, 1962, 1961, 1960, 1958, 1957, 1956, 1955, 1954, 1952, 1951, 1950, 1949, 1948, 1947, 1946, 1945, 1944, 1942, 1940, 1939, 1938, 1937, 1936, 1935, 1934, 1933, 1932, 1931, 1930, 1929, 1928, 1927, 1926, 1925, 1924, 1923, 1921, 1920
1141 S PRAIRIE AVE	2014, 2010, 2006, 2004, 2003, 2001, 2000, 1999, 1996, 1995, 1992, 1991, 1990, 1986, 1985, 1981, 1980, 1976, 1975, 1972, 1971, 1970, 1969, 1967, 1966, 1965, 1963, 1962, 1961, 1960, 1958, 1957, 1956, 1955, 1954, 1952, 1951, 1950, 1949, 1948, 1947, 1946, 1945, 1944, 1942, 1940, 1939, 1938, 1937, 1936, 1935, 1934, 1933, 1932, 1931, 1930, 1929, 1928, 1927, 1926, 1925, 1924, 1923, 1921, 1920
1142 S PRAIRIE AVE	2014, 2010, 2006, 2004, 2003, 2001, 2000, 1999, 1996, 1995, 1992, 1991, 1990, 1986, 1985, 1981, 1980, 1976, 1975, 1972, 1971, 1970, 1969, 1967, 1966, 1965, 1964, 1963, 1962, 1961, 1960, 1958, 1956, 1955, 1952, 1951, 1949, 1948, 1947, 1946, 1945, 1944, 1942, 1940, 1939, 1938, 1937, 1936, 1935, 1934, 1933, 1932, 1931, 1930, 1929, 1928, 1927, 1926, 1925, 1924, 1923, 1921, 1920

FINDINGS

Address Researched	Address Not Identified in Research Source
1143 S FLOWER ST	2014, 2010, 2006, 2004, 2003, 2001, 2000, 1999, 1996, 1995, 1992, 1991, 1990, 1986, 1985, 1981, 1976, 1972, 1971, 1969, 1967, 1966, 1965, 1964, 1963, 1962, 1961, 1960, 1958, 1957, 1956, 1955, 1954, 1952, 1951, 1950, 1949, 1948, 1947, 1946, 1945, 1944, 1942, 1940, 1939, 1938, 1937, 1936, 1935, 1934, 1933, 1932, 1931, 1930, 1929, 1928, 1927, 1926, 1925, 1924, 1923, 1921, 1920
1143 S Flower St	2014, 2006, 2004, 2003, 2001, 2000, 1999, 1996, 1995, 1992, 1991, 1990, 1986, 1985, 1981, 1980, 1976, 1975, 1972, 1971, 1970, 1969, 1967, 1966, 1965, 1964, 1963, 1962, 1961, 1960, 1958, 1957, 1956, 1955, 1954, 1952, 1951, 1950, 1949, 1948, 1947, 1946, 1945, 1944, 1942, 1940, 1939, 1938, 1937, 1936, 1935, 1934, 1933, 1932, 1931, 1930, 1929, 1928, 1927, 1926, 1925, 1924, 1923, 1921, 1920
1143 S Flower St	2014, 2006, 2004, 2003, 2001, 2000, 1999, 1996, 1995, 1992, 1991, 1990, 1986, 1985, 1981, 1980, 1976, 1975, 1972, 1971, 1970, 1969, 1967, 1966, 1965, 1964, 1963, 1962, 1961, 1960, 1958, 1957, 1956, 1955, 1954, 1952, 1951, 1950, 1949, 1948, 1947, 1946, 1945, 1944, 1942, 1940, 1939, 1938, 1937, 1936, 1935, 1934, 1933, 1932, 1931, 1930, 1929, 1928, 1927, 1926, 1925, 1924, 1923, 1921, 1920
1143 S PRAIRIE AVE	2014, 2010, 2006, 2004, 2003, 2001, 2000, 1999, 1996, 1995, 1992, 1991, 1990, 1986, 1985, 1976, 1975, 1972, 1971, 1970, 1969, 1967, 1966, 1965, 1964, 1963, 1962, 1961, 1960, 1958, 1957, 1956, 1955, 1954, 1952, 1951, 1950, 1949, 1948, 1947, 1946, 1945, 1944, 1942, 1940, 1939, 1938, 1937, 1936, 1935, 1934, 1933, 1932, 1931, 1930, 1929, 1928, 1927, 1926, 1925, 1924, 1923, 1921, 1920
1145 MYRTLE AVE	2014, 2010, 2006, 2004, 2003, 2001, 2000, 1999, 1996, 1995, 1992, 1991, 1990, 1986, 1985, 1981, 1976, 1975, 1972, 1971, 1970, 1969, 1967, 1966, 1965, 1963, 1962, 1961, 1960, 1958, 1957, 1956, 1955, 1954, 1952, 1951, 1950, 1949, 1948, 1947, 1946, 1945, 1944, 1942, 1940, 1939, 1938, 1937, 1936, 1935, 1934, 1933, 1932, 1931, 1930, 1929, 1928, 1927, 1926, 1925, 1924, 1923, 1921, 1920
1145 S PRAIRIE AVE	2014, 2010, 2006, 2004, 2003, 2001, 1999, 1996, 1992, 1991, 1986, 1985, 1981, 1976, 1975, 1972, 1971, 1970, 1969, 1967, 1966, 1965, 1964, 1963, 1962, 1961, 1960, 1958, 1957, 1956, 1955, 1954, 1952, 1951, 1950, 1949, 1948, 1947, 1946, 1945, 1944, 1942, 1940, 1939, 1938, 1937, 1936, 1935, 1934, 1933, 1932, 1931, 1930, 1929, 1928, 1927, 1926, 1925, 1924, 1923, 1921, 1920
1146 MYRTLE AVE	2014, 2010, 2006, 2004, 2003, 1999, 1996, 1995, 1992, 1991, 1990, 1986, 1985, 1981, 1976, 1975, 1972, 1971, 1970, 1969, 1967, 1966, 1964, 1963, 1962, 1961, 1958, 1957, 1956, 1955, 1954, 1952, 1951, 1950, 1949, 1948, 1947, 1946, 1945, 1944, 1942, 1939, 1938, 1937, 1936, 1935, 1934, 1933, 1932, 1931, 1930, 1929, 1928, 1927, 1926, 1925, 1924, 1923, 1921, 1920
1146 S MYRTLE AVE	2014, 2010, 2006, 2004, 2003, 2001, 2000, 1999, 1996, 1995, 1992, 1991, 1990, 1986, 1985, 1981, 1980, 1976, 1975, 1972, 1971, 1970, 1969, 1967, 1966, 1965, 1964, 1963, 1962, 1961, 1960, 1958, 1957, 1956, 1955, 1954, 1952, 1951, 1949, 1948, 1947, 1946, 1945, 1944, 1942, 1940, 1939, 1938, 1937, 1936, 1935, 1934, 1933, 1932, 1931, 1930, 1929, 1928, 1927, 1926, 1925, 1924, 1923, 1921, 1920
1147 S FLOWER ST	2014, 2010, 2006, 2004, 2003, 2001, 2000, 1999, 1996, 1995, 1992, 1991, 1990, 1986, 1985, 1981, 1972, 1971, 1969, 1967, 1966, 1965, 1964, 1963, 1962, 1961, 1960, 1958, 1957, 1956, 1955, 1954, 1952, 1951, 1950, 1949, 1948, 1947, 1946, 1945, 1944, 1942, 1940, 1939, 1938, 1937, 1936, 1935, 1934, 1933, 1932, 1931, 1930, 1929, 1928, 1927, 1926, 1925, 1924, 1923, 1921, 1920
1148 MYRTLE AVE	2014, 2010, 2006, 2004, 2003, 2000, 1999, 1996, 1995, 1992, 1991, 1990, 1986, 1985, 1981, 1976, 1972, 1971, 1970, 1969, 1967, 1966, 1964, 1963, 1962, 1961, 1958, 1956, 1955, 1952, 1951, 1949, 1948, 1947, 1946, 1945, 1944, 1942, 1939, 1938, 1937, 1936, 1935, 1934, 1933, 1932, 1931, 1930, 1929, 1928, 1927, 1926, 1925, 1924, 1923, 1921, 1920
1150 S PRAIRIE AVE	2014, 2010, 2006, 2004, 2003, 2001, 2000, 1999, 1996, 1995, 1992, 1991, 1990, 1986, 1985, 1981, 1980, 1976, 1975, 1972, 1971, 1970, 1969, 1967, 1966, 1965, 1964, 1963, 1962, 1961, 1958, 1956, 1955, 1952, 1951, 1949, 1948, 1947, 1946, 1945, 1944, 1942, 1940, 1939, 1938, 1937, 1936, 1935, 1934, 1933, 1932, 1931, 1930, 1929, 1928, 1927, 1926, 1925, 1924, 1923, 1921, 1920

FINDINGS

Address Researched	Address Not Identified in Research Source
1158 PRAIRIE AVE S	2014, 2010, 2006, 2004, 2003, 2001, 2000, 1999, 1996, 1995, 1992, 1991, 1990, 1986, 1985, 1981, 1980, 1976, 1975, 1972, 1971, 1970, 1969, 1967, 1966, 1965, 1964, 1963, 1962, 1961, 1960, 1958, 1957, 1956, 1955, 1954, 1952, 1951, 1950, 1949, 1948, 1947, 1946, 1945, 1944, 1942, 1939, 1938, 1937, 1936, 1935, 1934, 1933, 1932, 1931, 1930, 1929, 1928, 1927, 1926, 1925, 1924, 1923, 1921, 1920
1158 S PRAIRIE AVE	2014, 2010, 2006, 2004, 2003, 2001, 2000, 1999, 1996, 1995, 1992, 1991, 1990, 1986, 1985, 1981, 1980, 1976, 1975, 1972, 1971, 1970, 1969, 1967, 1966, 1965, 1964, 1963, 1962, 1961, 1960, 1958, 1956, 1955, 1952, 1951, 1950, 1949, 1948, 1947, 1946, 1945, 1944, 1942, 1940, 1939, 1938, 1937, 1936, 1934, 1933, 1932, 1930, 1929, 1928, 1926, 1925, 1924, 1923, 1921, 1920
1160 S PRAIRIE AVE	2014, 2010, 2006, 2004, 2003, 2001, 2000, 1999, 1996, 1995, 1992, 1991, 1990, 1986, 1985, 1981, 1980, 1976, 1975, 1972, 1971, 1970, 1969, 1967, 1966, 1965, 1964, 1963, 1962, 1961, 1960, 1958, 1957, 1956, 1955, 1952, 1951, 1950, 1949, 1948, 1947, 1946, 1945, 1944, 1942, 1940, 1939, 1938, 1937, 1936, 1935, 1934, 1933, 1932, 1931, 1930, 1929, 1928, 1927, 1926, 1925, 1924, 1923, 1921, 1920
1166 S LA BREA AVE	2014, 2010, 2006, 2004, 2003, 2001, 2000, 1999, 1996, 1995, 1992, 1991, 1990, 1986, 1985, 1981, 1980, 1976, 1975, 1972, 1971, 1970, 1969, 1967, 1966, 1965, 1964, 1963, 1962, 1961, 1960, 1958, 1956, 1955, 1952, 1951, 1949, 1948, 1947, 1946, 1945, 1944, 1942, 1940, 1939, 1938, 1937, 1936, 1935, 1934, 1933, 1932, 1931, 1930, 1929, 1928, 1927, 1926, 1925, 1924, 1923, 1921, 1920
1170 LA BREA AVE S	2014, 2010, 2006, 2004, 2003, 2001, 2000, 1999, 1996, 1992, 1991, 1986, 1985, 1981, 1980, 1976, 1975, 1972, 1971, 1970, 1969, 1967, 1966, 1965, 1964, 1963, 1962, 1961, 1960, 1958, 1957, 1956, 1955, 1954, 1952, 1951, 1950, 1949, 1948, 1947, 1946, 1945, 1944, 1942, 1940, 1939, 1938, 1937, 1936, 1935, 1934, 1933, 1932, 1931, 1930, 1929, 1928, 1927, 1926, 1925, 1924, 1923, 1921, 1920
1170 S LA BREA AVE	2014, 2010, 2006, 2004, 2003, 2000, 1999, 1996, 1995, 1992, 1991, 1990, 1986, 1985, 1981, 1980, 1976, 1975, 1972, 1971, 1969, 1967, 1966, 1965, 1964, 1963, 1962, 1961, 1960, 1958, 1957, 1956, 1955, 1954, 1952, 1951, 1950, 1949, 1948, 1947, 1946, 1945, 1944, 1942, 1940, 1939, 1938, 1937, 1936, 1935, 1934, 1933, 1932, 1931, 1930, 1929, 1928, 1927, 1926, 1925, 1924, 1923, 1921, 1920
1190 LA BREA AVE S	2014, 2010, 2006, 2004, 2003, 2001, 2000, 1999, 1996, 1992, 1991, 1986, 1985, 1981, 1980, 1976, 1975, 1972, 1971, 1970, 1969, 1967, 1966, 1965, 1964, 1963, 1962, 1961, 1960, 1958, 1957, 1956, 1955, 1954, 1952, 1951, 1950, 1949, 1948, 1947, 1946, 1945, 1944, 1942, 1940, 1939, 1938, 1937, 1936, 1935, 1934, 1933, 1932, 1931, 1930, 1929, 1928, 1927, 1926, 1925, 1924, 1923, 1921, 1920
1190 S LA BREA AVE	2014, 2010, 2006, 2004, 2003, 2000, 1999, 1996, 1995, 1992, 1991, 1990, 1986, 1985, 1981, 1976, 1972, 1971, 1969, 1967, 1966, 1965, 1963, 1962, 1961, 1958, 1956, 1955, 1952, 1951, 1949, 1948, 1947, 1946, 1945, 1944, 1942, 1940, 1939, 1938, 1937, 1936, 1935, 1934, 1933, 1932, 1931, 1930, 1929, 1928, 1927, 1926, 1925, 1924, 1923, 1921, 1920
1200 MYRTLE AVE	2014, 2010, 2006, 2004, 2003, 2000, 1999, 1996, 1995, 1992, 1991, 1990, 1986, 1985, 1981, 1976, 1972, 1971, 1969, 1967, 1966, 1964, 1963, 1962, 1961, 1958, 1957, 1956, 1955, 1954, 1952, 1951, 1950, 1949, 1948, 1947, 1946, 1945, 1944, 1942, 1940, 1939, 1938, 1937, 1936, 1935, 1934, 1933, 1932, 1931, 1930, 1929, 1928, 1927, 1926, 1925, 1924, 1923, 1921, 1920
1200 S MYRTLE AVE	2014, 2010, 2006, 2004, 2003, 2001, 2000, 1999, 1996, 1995, 1992, 1991, 1990, 1986, 1985, 1981, 1980, 1976, 1975, 1972, 1971, 1970, 1969, 1967, 1966, 1965, 1963, 1962, 1961, 1960, 1958, 1957, 1956, 1955, 1954, 1952, 1951, 1950, 1949, 1948, 1947, 1946, 1945, 1944, 1942, 1940, 1939, 1938, 1937, 1936, 1935, 1934, 1933, 1932, 1931, 1930, 1929, 1928, 1927, 1926, 1925, 1924, 1923, 1921, 1920
1200 S PRAIRIE AVE	2014, 2010, 2006, 2004, 2003, 2001, 2000, 1999, 1996, 1995, 1992, 1991, 1990, 1986, 1985, 1981, 1980, 1976, 1975, 1972, 1971, 1970, 1969, 1967, 1966, 1965, 1964, 1963, 1962, 1961, 1956, 1955, 1952, 1951, 1950, 1949, 1948, 1947, 1946, 1945, 1944, 1942, 1940, 1939, 1938, 1937, 1936, 1935, 1934, 1933, 1932, 1931, 1930, 1929, 1928, 1927, 1926, 1925, 1924, 1923, 1921, 1920

FINDINGS

Address Researched	Address Not Identified in Research Source
1201 1/2 MYRTLE AVE	2014, 2010, 2006, 2004, 2003, 2001, 2000, 1999, 1996, 1995, 1992, 1991, 1990, 1986, 1985, 1981, 1980, 1976, 1975, 1972, 1971, 1970, 1969, 1967, 1966, 1965, 1964, 1963, 1962, 1961, 1960, 1958, 1957, 1956, 1955, 1954, 1952, 1951, 1949, 1948, 1947, 1946, 1945, 1944, 1942, 1940, 1939, 1938, 1937, 1936, 1935, 1934, 1933, 1932, 1931, 1930, 1929, 1928, 1927, 1926, 1925, 1924, 1923, 1921, 1920
1201 MYRTLE AVE	2014, 2010, 2006, 2004, 2003, 2000, 1999, 1996, 1995, 1992, 1991, 1986, 1985, 1981, 1980, 1976, 1972, 1971, 1969, 1967, 1966, 1964, 1963, 1962, 1961, 1958, 1957, 1956, 1955, 1954, 1952, 1951, 1949, 1948, 1947, 1946, 1945, 1944, 1942, 1940, 1939, 1938, 1937, 1936, 1935, 1934, 1933, 1932, 1931, 1930, 1929, 1928, 1927, 1926, 1925, 1924, 1923, 1921, 1920
1201 PRAIRIE AVE S	2014, 2010, 2006, 2004, 2003, 2001, 2000, 1999, 1996, 1995, 1992, 1991, 1990, 1986, 1985, 1981, 1980, 1976, 1975, 1972, 1971, 1970, 1969, 1967, 1966, 1965, 1964, 1963, 1962, 1961, 1960, 1958, 1957, 1956, 1955, 1954, 1952, 1951, 1950, 1949, 1948, 1947, 1946, 1945, 1944, 1942, 1939, 1938, 1937, 1936, 1935, 1934, 1933, 1932, 1931, 1930, 1929, 1928, 1927, 1926, 1925, 1924, 1923, 1921, 1920
1201 S FLOWER ST	2014, 2010, 2006, 2004, 2003, 2001, 2000, 1999, 1996, 1995, 1992, 1991, 1990, 1986, 1985, 1981, 1980, 1976, 1975, 1972, 1971, 1970, 1969, 1967, 1966, 1965, 1964, 1963, 1962, 1961, 1960, 1958, 1957, 1956, 1955, 1954, 1952, 1951, 1950, 1949, 1948, 1947, 1945, 1944, 1942, 1940, 1939, 1938, 1937, 1936, 1935, 1934, 1933, 1932, 1931, 1930, 1929, 1928, 1927, 1926, 1925, 1924, 1923, 1921, 1920
1201 S MYRTLE AVE	2014, 2010, 2006, 2004, 2003, 2001, 2000, 1999, 1996, 1995, 1992, 1991, 1990, 1986, 1985, 1981, 1980, 1976, 1975, 1972, 1971, 1970, 1969, 1967, 1966, 1965, 1963, 1962, 1961, 1960, 1958, 1957, 1956, 1955, 1954, 1952, 1951, 1950, 1949, 1948, 1947, 1946, 1945, 1944, 1942, 1940, 1939, 1938, 1937, 1936, 1935, 1934, 1933, 1932, 1931, 1930, 1929, 1928, 1927, 1926, 1925, 1924, 1923, 1921, 1920
1201 S PRAIRIE AVE	2014, 2010, 2006, 2004, 2003, 2001, 1999, 1996, 1992, 1991, 1986, 1985, 1981, 1980, 1976, 1972, 1971, 1970, 1969, 1967, 1966, 1965, 1963, 1962, 1961, 1958, 1956, 1955, 1952, 1951, 1950, 1949, 1948, 1947, 1946, 1945, 1944, 1942, 1940, 1939, 1938, 1937, 1936, 1934, 1933, 1932, 1930, 1929, 1928, 1927, 1926, 1925, 1924, 1923, 1921, 1920
1201 S Prairie Ave	2006, 2004, 2003, 2001, 2000, 1999, 1996, 1995, 1992, 1991, 1990, 1986, 1985, 1981, 1980, 1976, 1975, 1972, 1971, 1970, 1969, 1967, 1966, 1965, 1964, 1963, 1962, 1961, 1960, 1958, 1957, 1956, 1955, 1954, 1952, 1951, 1950, 1949, 1948, 1947, 1946, 1945, 1944, 1942, 1940, 1939, 1938, 1937, 1936, 1935, 1934, 1933, 1932, 1931, 1930, 1929, 1928, 1927, 1926, 1925, 1924, 1923, 1921, 1920
1201 S Prairie Ave	2006, 2004, 2003, 2001, 2000, 1999, 1996, 1995, 1992, 1991, 1990, 1986, 1985, 1981, 1980, 1976, 1975, 1972, 1971, 1970, 1969, 1967, 1966, 1965, 1964, 1963, 1962, 1961, 1960, 1958, 1957, 1956, 1955, 1954, 1952, 1951, 1950, 1949, 1948, 1947, 1946, 1945, 1944, 1942, 1940, 1939, 1938, 1937, 1936, 1935, 1934, 1933, 1932, 1931, 1930, 1929, 1928, 1927, 1926, 1925, 1924, 1923, 1921, 1920
1202 S LA BREA AVE	2014, 2010, 2006, 2004, 2003, 2000, 1999, 1996, 1995, 1992, 1991, 1990, 1986, 1985, 1981, 1980, 1976, 1975, 1972, 1971, 1969, 1967, 1966, 1965, 1963, 1962, 1961, 1958, 1956, 1955, 1952, 1951, 1950, 1949, 1948, 1947, 1946, 1945, 1944, 1942, 1940, 1939, 1938, 1937, 1936, 1935, 1934, 1933, 1932, 1931, 1930, 1929, 1928, 1927, 1926, 1925, 1924, 1923, 1921, 1920
1203 S PRAIRIE AVE	2014, 2010, 2006, 2004, 2003, 2000, 1999, 1996, 1995, 1992, 1991, 1990, 1986, 1985, 1981, 1976, 1972, 1971, 1969, 1967, 1966, 1965, 1964, 1963, 1962, 1961, 1960, 1958, 1957, 1956, 1955, 1954, 1952, 1951, 1950, 1949, 1948, 1947, 1946, 1945, 1944, 1942, 1940, 1939, 1938, 1937, 1936, 1935, 1934, 1933, 1932, 1931, 1930, 1929, 1928, 1927, 1926, 1925, 1924, 1923, 1921, 1920
3823 104TH ST W	2014, 2010, 2006, 2004, 2003, 2001, 2000, 1999, 1996, 1995, 1992, 1991, 1990, 1986, 1985, 1981, 1980, 1976, 1975, 1972, 1971, 1970, 1969, 1967, 1966, 1964, 1963, 1962, 1961, 1960, 1958, 1957, 1956, 1955, 1954, 1952, 1951, 1950, 1949, 1948, 1947, 1946, 1945, 1944, 1942, 1940, 1939, 1938, 1937, 1936, 1935, 1934, 1933, 1932, 1931, 1930, 1929, 1928, 1927, 1926, 1925, 1924, 1923, 1921, 1920

FINDINGS

Address Researched	Address Not Identified in Research Source
3823 105TH ST W	2014, 2010, 2006, 2004, 2003, 2001, 2000, 1999, 1996, 1995, 1992, 1991, 1990, 1986, 1985, 1981, 1980, 1976, 1975, 1972, 1971, 1970, 1969, 1967, 1966, 1964, 1963, 1962, 1961, 1960, 1958, 1957, 1956, 1955, 1954, 1952, 1951, 1950, 1949, 1948, 1947, 1946, 1945, 1944, 1942, 1940, 1939, 1938, 1937, 1936, 1935, 1934, 1933, 1932, 1931, 1930, 1929, 1928, 1927, 1926, 1925, 1924, 1923, 1921, 1920
3823 106TH ST W	2014, 2010, 2006, 2004, 2003, 2001, 2000, 1999, 1996, 1995, 1992, 1991, 1990, 1986, 1985, 1981, 1980, 1976, 1975, 1972, 1971, 1970, 1969, 1967, 1966, 1964, 1963, 1962, 1961, 1960, 1958, 1957, 1956, 1955, 1954, 1952, 1951, 1950, 1949, 1948, 1947, 1946, 1945, 1944, 1942, 1940, 1939, 1938, 1937, 1936, 1935, 1934, 1933, 1932, 1931, 1930, 1929, 1928, 1927, 1926, 1925, 1924, 1923, 1921, 1920
3823 W 102ND ST	2014, 2010, 2006, 2004, 2003, 2001, 2000, 1999, 1996, 1995, 1992, 1991, 1990, 1986, 1985, 1981, 1976, 1975, 1972, 1971, 1970, 1969, 1967, 1966, 1965, 1963, 1962, 1961, 1958, 1957, 1956, 1955, 1954, 1952, 1951, 1950, 1949, 1948, 1947, 1946, 1945, 1944, 1942, 1940, 1939, 1938, 1937, 1936, 1935, 1934, 1933, 1932, 1931, 1930, 1929, 1928, 1927, 1926, 1925, 1924, 1923, 1921, 1920
3823 W 104TH ST	2014, 2010, 2006, 2004, 2003, 2000, 1999, 1996, 1995, 1992, 1991, 1990, 1986, 1985, 1981, 1980, 1976, 1975, 1972, 1971, 1970, 1969, 1967, 1966, 1965, 1963, 1962, 1961, 1958, 1957, 1956, 1955, 1954, 1952, 1951, 1950, 1949, 1948, 1947, 1946, 1945, 1944, 1942, 1940, 1939, 1938, 1937, 1936, 1935, 1934, 1933, 1932, 1931, 1930, 1929, 1928, 1927, 1926, 1925, 1924, 1923, 1921, 1920
3823 W 105TH	2014, 2010, 2006, 2004, 2003, 2001, 2000, 1999, 1996, 1995, 1992, 1991, 1990, 1985, 1981, 1980, 1976, 1975, 1972, 1971, 1970, 1969, 1967, 1966, 1965, 1964, 1963, 1962, 1961, 1960, 1958, 1957, 1956, 1955, 1954, 1952, 1951, 1950, 1949, 1948, 1947, 1946, 1945, 1944, 1942, 1940, 1939, 1938, 1937, 1936, 1935, 1934, 1933, 1932, 1931, 1930, 1929, 1928, 1927, 1926, 1925, 1924, 1923, 1921, 1920
3823 W 105TH ST	2014, 2010, 2006, 2004, 2003, 2000, 1999, 1996, 1995, 1992, 1991, 1990, 1986, 1985, 1981, 1980, 1972, 1971, 1970, 1969, 1967, 1966, 1965, 1963, 1962, 1961, 1958, 1956, 1955, 1954, 1952, 1951, 1950, 1949, 1948, 1947, 1946, 1945, 1944, 1942, 1940, 1939, 1938, 1937, 1936, 1935, 1934, 1933, 1932, 1931, 1930, 1929, 1928, 1927, 1926, 1925, 1924, 1923, 1921, 1920
3823 W 105th St	2010, 2006, 2004, 2003, 2001, 2000, 1999, 1996, 1995, 1992, 1991, 1990, 1986, 1985, 1981, 1980, 1976, 1975, 1972, 1971, 1970, 1969, 1967, 1966, 1965, 1964, 1963, 1962, 1961, 1960, 1958, 1957, 1956, 1955, 1954, 1952, 1951, 1950, 1949, 1948, 1947, 1946, 1945, 1944, 1942, 1940, 1939, 1938, 1937, 1936, 1935, 1934, 1933, 1932, 1931, 1930, 1929, 1928, 1927, 1926, 1925, 1924, 1923, 1921, 1920
3823 W 105th St	2010, 2006, 2004, 2003, 2001, 2000, 1999, 1996, 1995, 1992, 1991, 1990, 1986, 1985, 1981, 1980, 1976, 1975, 1972, 1971, 1970, 1969, 1967, 1966, 1965, 1964, 1963, 1962, 1961, 1960, 1958, 1957, 1956, 1955, 1954, 1952, 1951, 1950, 1949, 1948, 1947, 1946, 1945, 1944, 1942, 1940, 1939, 1938, 1937, 1936, 1935, 1934, 1933, 1932, 1931, 1930, 1929, 1928, 1927, 1926, 1925, 1924, 1923, 1921, 1920
3823 W 106TH ST	2014, 2010, 2006, 2004, 2003, 2000, 1999, 1996, 1995, 1992, 1991, 1990, 1986, 1985, 1981, 1980, 1976, 1972, 1971, 1969, 1967, 1966, 1965, 1963, 1962, 1961, 1958, 1956, 1955, 1952, 1951, 1950, 1949, 1948, 1947, 1946, 1945, 1944, 1942, 1940, 1939, 1938, 1937, 1936, 1935, 1934, 1933, 1932, 1931, 1930, 1929, 1928, 1927, 1926, 1925, 1924, 1923, 1921, 1920
3823 W 107TH ST	2014, 2010, 2006, 2004, 2003, 2001, 2000, 1999, 1996, 1995, 1992, 1991, 1990, 1986, 1985, 1981, 1980, 1976, 1975, 1972, 1971, 1970, 1969, 1967, 1966, 1965, 1963, 1962, 1961, 1958, 1956, 1955, 1952, 1951, 1949, 1948, 1947, 1945, 1944, 1942, 1940, 1939, 1938, 1937, 1936, 1935, 1934, 1933, 1932, 1931, 1930, 1929, 1928, 1927, 1926, 1925, 1924, 1923, 1921, 1920
3823 W 108TH ST	2014, 2010, 2006, 2004, 2003, 2000, 1999, 1996, 1995, 1992, 1991, 1986, 1985, 1981, 1980, 1976, 1975, 1972, 1971, 1970, 1969, 1967, 1966, 1965, 1964, 1963, 1962, 1961, 1960, 1958, 1957, 1956, 1955, 1954, 1952, 1951, 1950, 1949, 1948, 1947, 1946, 1945, 1944, 1942, 1940, 1939, 1938, 1937, 1936, 1935, 1934, 1933, 1932, 1931, 1930, 1929, 1928, 1927, 1926, 1925, 1924, 1923, 1921, 1920

FINDINGS

Address Researched	Address Not Identified in Research Source
3824 1/2 W 107TH ST	2014, 2010, 2006, 2004, 2003, 2001, 2000, 1999, 1996, 1995, 1992, 1991, 1990, 1986, 1985, 1981, 1980, 1976, 1975, 1972, 1971, 1970, 1969, 1967, 1966, 1965, 1963, 1962, 1961, 1958, 1957, 1956, 1955, 1954, 1952, 1951, 1950, 1949, 1948, 1947, 1946, 1945, 1944, 1942, 1940, 1939, 1938, 1937, 1936, 1935, 1934, 1933, 1932, 1931, 1930, 1929, 1928, 1927, 1926, 1925, 1924, 1923, 1921, 1920
3824 104TH ST W	2014, 2010, 2006, 2004, 2003, 2001, 2000, 1999, 1996, 1995, 1992, 1991, 1990, 1986, 1985, 1981, 1980, 1976, 1975, 1972, 1971, 1970, 1969, 1967, 1966, 1964, 1963, 1962, 1961, 1960, 1958, 1957, 1956, 1955, 1954, 1952, 1951, 1950, 1949, 1948, 1947, 1946, 1945, 1944, 1942, 1940, 1939, 1938, 1937, 1936, 1935, 1934, 1933, 1932, 1931, 1930, 1929, 1928, 1927, 1926, 1925, 1924, 1923, 1921, 1920
3824 105TH ST W	2014, 2010, 2006, 2004, 2003, 2001, 2000, 1999, 1996, 1995, 1992, 1991, 1990, 1986, 1985, 1981, 1980, 1976, 1975, 1972, 1971, 1970, 1969, 1967, 1966, 1964, 1963, 1962, 1961, 1960, 1958, 1957, 1956, 1955, 1954, 1952, 1951, 1950, 1949, 1948, 1947, 1946, 1945, 1944, 1942, 1940, 1939, 1938, 1937, 1936, 1935, 1934, 1933, 1932, 1931, 1930, 1929, 1928, 1927, 1926, 1925, 1924, 1923, 1921, 1920
3824 107TH ST W	2014, 2010, 2006, 2004, 2003, 2001, 2000, 1999, 1996, 1995, 1992, 1991, 1990, 1986, 1985, 1981, 1980, 1976, 1975, 1972, 1971, 1970, 1969, 1967, 1966, 1964, 1963, 1962, 1961, 1960, 1958, 1957, 1956, 1955, 1954, 1952, 1951, 1950, 1949, 1948, 1947, 1946, 1945, 1944, 1942, 1940, 1939, 1938, 1937, 1936, 1935, 1934, 1933, 1932, 1931, 1930, 1929, 1928, 1927, 1926, 1925, 1924, 1923, 1921, 1920
3824 108TH ST W	2014, 2010, 2006, 2004, 2003, 2001, 2000, 1999, 1996, 1995, 1992, 1991, 1990, 1986, 1985, 1981, 1980, 1976, 1975, 1972, 1971, 1970, 1969, 1967, 1966, 1964, 1963, 1962, 1961, 1960, 1958, 1957, 1956, 1955, 1954, 1952, 1951, 1950, 1949, 1948, 1947, 1946, 1945, 1944, 1942, 1940, 1939, 1938, 1937, 1936, 1935, 1934, 1933, 1932, 1931, 1930, 1929, 1928, 1927, 1926, 1925, 1924, 1923, 1921, 1920
3824 W 102ND ST	2014, 2010, 2006, 2004, 2003, 2000, 1999, 1996, 1995, 1992, 1991, 1990, 1986, 1985, 1981, 1980, 1976, 1975, 1972, 1971, 1969, 1967, 1966, 1965, 1963, 1962, 1961, 1958, 1956, 1955, 1952, 1951, 1949, 1948, 1947, 1945, 1944, 1942, 1940, 1939, 1938, 1937, 1936, 1935, 1934, 1933, 1932, 1931, 1930, 1929, 1928, 1927, 1926, 1925, 1924, 1923, 1921, 1920
3824 W 104TH ST	2014, 2010, 2006, 2004, 2003, 2000, 1999, 1996, 1995, 1992, 1991, 1990, 1986, 1985, 1981, 1976, 1972, 1971, 1969, 1967, 1966, 1965, 1963, 1962, 1961, 1958, 1956, 1955, 1952, 1951, 1950, 1949, 1948, 1947, 1945, 1944, 1942, 1940, 1939, 1938, 1937, 1936, 1935, 1934, 1933, 1932, 1931, 1930, 1929, 1928, 1927, 1926, 1925, 1924, 1923, 1921, 1920
3824 W 105TH ST	2014, 2010, 2006, 2004, 2003, 2000, 1999, 1996, 1995, 1992, 1991, 1990, 1986, 1985, 1981, 1976, 1975, 1972, 1971, 1970, 1969, 1967, 1966, 1965, 1963, 1962, 1961, 1958, 1956, 1955, 1952, 1951, 1949, 1948, 1947, 1945, 1944, 1942, 1940, 1939, 1938, 1937, 1936, 1935, 1934, 1933, 1932, 1931, 1930, 1929, 1928, 1927, 1926, 1925, 1924, 1923, 1921, 1920
3824 W 107TH ST	2014, 2010, 2006, 2004, 2003, 2001, 1999, 1996, 1995, 1992, 1991, 1986, 1985, 1981, 1976, 1975, 1972, 1971, 1970, 1969, 1967, 1966, 1965, 1964, 1963, 1962, 1961, 1958, 1957, 1956, 1955, 1954, 1952, 1951, 1950, 1949, 1948, 1947, 1946, 1945, 1944, 1942, 1940, 1939, 1938, 1937, 1936, 1935, 1934, 1933, 1932, 1931, 1930, 1929, 1928, 1927, 1926, 1925, 1924, 1923, 1921, 1920
3824 W 108TH ST	2014, 2010, 2006, 2004, 2003, 2000, 1999, 1996, 1995, 1992, 1991, 1990, 1986, 1985, 1981, 1976, 1972, 1971, 1969, 1967, 1966, 1965, 1963, 1962, 1961, 1958, 1956, 1955, 1952, 1951, 1949, 1948, 1947, 1946, 1945, 1944, 1942, 1940, 1939, 1938, 1937, 1936, 1935, 1934, 1933, 1932, 1931, 1930, 1929, 1928, 1927, 1926, 1925, 1924, 1923, 1921, 1920
3825 1/2 W 104TH ST	2014, 2010, 2006, 2004, 2003, 2001, 2000, 1999, 1996, 1995, 1992, 1991, 1990, 1986, 1985, 1981, 1980, 1976, 1975, 1972, 1971, 1970, 1969, 1967, 1966, 1965, 1964, 1963, 1962, 1961, 1958, 1957, 1956, 1955, 1954, 1952, 1951, 1950, 1949, 1948, 1947, 1946, 1945, 1944, 1942, 1940, 1939, 1938, 1937, 1936, 1935, 1934, 1933, 1932, 1931, 1930, 1929, 1928, 1927, 1926, 1925, 1924, 1923, 1921, 1920

FINDINGS

Address Researched	Address Not Identified in Research Source
3825 1/2 W 108TH ST	2014, 2010, 2006, 2004, 2003, 2001, 2000, 1999, 1996, 1995, 1992, 1991, 1990, 1986, 1985, 1981, 1980, 1976, 1975, 1972, 1971, 1970, 1969, 1967, 1966, 1965, 1964, 1963, 1962, 1961, 1958, 1956, 1955, 1954, 1952, 1951, 1950, 1949, 1948, 1947, 1946, 1945, 1944, 1942, 1940, 1939, 1938, 1937, 1936, 1935, 1934, 1933, 1932, 1931, 1930, 1929, 1928, 1927, 1926, 1925, 1924, 1923, 1921, 1920
3825 102ND ST W	2014, 2010, 2006, 2004, 2003, 2001, 2000, 1999, 1996, 1995, 1992, 1991, 1990, 1986, 1985, 1981, 1980, 1976, 1975, 1972, 1971, 1970, 1969, 1967, 1966, 1964, 1963, 1962, 1961, 1960, 1958, 1957, 1956, 1955, 1954, 1952, 1951, 1950, 1949, 1948, 1947, 1946, 1945, 1944, 1942, 1940, 1939, 1938, 1937, 1936, 1935, 1934, 1933, 1932, 1931, 1930, 1929, 1928, 1927, 1926, 1925, 1924, 1923, 1921, 1920
3825 104TH ST W	2014, 2010, 2006, 2004, 2003, 2001, 2000, 1999, 1996, 1995, 1992, 1991, 1990, 1986, 1985, 1981, 1980, 1976, 1975, 1972, 1971, 1970, 1969, 1967, 1966, 1964, 1963, 1962, 1961, 1960, 1958, 1957, 1956, 1955, 1954, 1952, 1951, 1950, 1949, 1948, 1947, 1946, 1945, 1944, 1942, 1940, 1939, 1938, 1937, 1936, 1935, 1934, 1933, 1932, 1931, 1930, 1929, 1928, 1927, 1926, 1925, 1924, 1923, 1921, 1920
3825 W 102ND ST	2014, 2010, 2006, 2004, 2003, 2000, 1999, 1996, 1995, 1992, 1991, 1990, 1986, 1985, 1981, 1976, 1975, 1972, 1971, 1969, 1967, 1966, 1965, 1963, 1962, 1961, 1958, 1957, 1956, 1955, 1954, 1952, 1951, 1950, 1949, 1948, 1947, 1946, 1945, 1944, 1942, 1940, 1939, 1938, 1937, 1936, 1935, 1934, 1933, 1932, 1931, 1930, 1929, 1928, 1927, 1926, 1925, 1924, 1923, 1921, 1920
3825 W 104TH ST	2014, 2010, 2006, 2004, 2003, 2001, 2000, 1999, 1996, 1992, 1991, 1986, 1985, 1981, 1980, 1976, 1972, 1971, 1969, 1967, 1966, 1965, 1963, 1962, 1961, 1960, 1958, 1957, 1956, 1955, 1954, 1952, 1951, 1950, 1949, 1948, 1947, 1946, 1945, 1944, 1942, 1940, 1939, 1938, 1937, 1936, 1935, 1934, 1933, 1932, 1931, 1930, 1929, 1928, 1927, 1926, 1925, 1924, 1923, 1921, 1920
3825 W 107TH ST	2014, 2010, 2006, 2004, 2003, 2000, 1999, 1996, 1995, 1992, 1991, 1990, 1986, 1985, 1981, 1976, 1975, 1972, 1971, 1970, 1969, 1967, 1966, 1965, 1964, 1963, 1962, 1961, 1958, 1957, 1956, 1955, 1954, 1952, 1951, 1950, 1949, 1948, 1947, 1946, 1945, 1944, 1942, 1940, 1939, 1938, 1937, 1936, 1935, 1934, 1933, 1932, 1931, 1930, 1929, 1928, 1927, 1926, 1925, 1924, 1923, 1921, 1920
3825 W 108TH ST	2014, 2010, 2006, 2004, 2003, 2000, 1999, 1996, 1995, 1992, 1991, 1990, 1986, 1985, 1981, 1980, 1976, 1972, 1971, 1970, 1969, 1967, 1966, 1965, 1964, 1963, 1962, 1961, 1958, 1957, 1956, 1955, 1954, 1952, 1951, 1950, 1949, 1948, 1947, 1946, 1945, 1944, 1942, 1940, 1939, 1938, 1937, 1936, 1935, 1934, 1933, 1932, 1931, 1930, 1929, 1928, 1927, 1926, 1925, 1924, 1923, 1921, 1920
3825/ W 104TH ST	2014, 2010, 2006, 2004, 2003, 2000, 1999, 1996, 1995, 1992, 1991, 1990, 1986, 1985, 1981, 1980, 1976, 1975, 1972, 1971, 1970, 1969, 1967, 1966, 1965, 1964, 1963, 1962, 1961, 1960, 1958, 1957, 1956, 1955, 1954, 1952, 1951, 1950, 1949, 1948, 1947, 1946, 1945, 1944, 1942, 1940, 1939, 1938, 1937, 1936, 1935, 1934, 1933, 1932, 1931, 1930, 1929, 1928, 1927, 1926, 1925, 1924, 1923, 1921, 1920
3826 106TH ST W	2014, 2010, 2006, 2004, 2003, 2001, 2000, 1999, 1996, 1995, 1992, 1991, 1990, 1986, 1985, 1981, 1980, 1976, 1975, 1972, 1971, 1970, 1969, 1967, 1966, 1964, 1963, 1962, 1961, 1960, 1958, 1957, 1956, 1955, 1954, 1952, 1951, 1950, 1949, 1948, 1947, 1946, 1945, 1944, 1942, 1940, 1939, 1938, 1937, 1936, 1935, 1934, 1933, 1932, 1931, 1930, 1929, 1928, 1927, 1926, 1925, 1924, 1923, 1921, 1920
3826 CENTURY BLVD W	2014, 2010, 2006, 2004, 2003, 2001, 2000, 1999, 1996, 1995, 1992, 1991, 1990, 1986, 1985, 1981, 1980, 1976, 1975, 1972, 1971, 1970, 1969, 1967, 1966, 1964, 1963, 1962, 1961, 1960, 1958, 1957, 1956, 1955, 1954, 1952, 1951, 1950, 1949, 1948, 1947, 1946, 1945, 1944, 1942, 1940, 1939, 1938, 1937, 1936, 1935, 1934, 1933, 1932, 1931, 1930, 1929, 1928, 1927, 1926, 1925, 1924, 1923, 1921, 1920
3826 W 106TH	2014, 2010, 2006, 2004, 2003, 2001, 2000, 1999, 1996, 1995, 1992, 1991, 1990, 1986, 1985, 1980, 1976, 1975, 1972, 1971, 1970, 1969, 1967, 1966, 1965, 1964, 1963, 1962, 1961, 1960, 1958, 1957, 1956, 1955, 1954, 1952, 1951, 1950, 1949, 1948, 1947, 1946, 1945, 1944, 1942, 1940, 1939, 1938, 1937, 1936, 1935, 1934, 1933, 1932, 1931, 1930, 1929, 1928, 1927, 1926, 1925, 1924, 1923, 1921, 1920

FINDINGS

Address Researched	Address Not Identified in Research Source
3826 W 106TH ST	2014, 2010, 2006, 2004, 2003, 2000, 1999, 1996, 1992, 1991, 1990, 1986, 1985, 1981, 1976, 1975, 1972, 1971, 1969, 1967, 1966, 1965, 1964, 1963, 1962, 1961, 1958, 1956, 1955, 1952, 1951, 1950, 1949, 1948, 1947, 1945, 1944, 1942, 1940, 1939, 1938, 1937, 1936, 1935, 1934, 1933, 1932, 1931, 1930, 1929, 1928, 1927, 1926, 1925, 1924, 1923, 1921, 1920
3826 W 106th St	2006, 2004, 2003, 2001, 2000, 1999, 1996, 1995, 1992, 1991, 1990, 1986, 1985, 1981, 1980, 1976, 1975, 1972, 1971, 1970, 1969, 1967, 1966, 1965, 1964, 1963, 1962, 1961, 1960, 1958, 1957, 1956, 1955, 1954, 1952, 1951, 1950, 1949, 1948, 1947, 1946, 1945, 1944, 1942, 1940, 1939, 1938, 1937, 1936, 1935, 1934, 1933, 1932, 1931, 1930, 1929, 1928, 1927, 1926, 1925, 1924, 1923, 1921, 1920
3826 W 106th St	2006, 2004, 2003, 2001, 2000, 1999, 1996, 1995, 1992, 1991, 1990, 1986, 1985, 1981, 1980, 1976, 1975, 1972, 1971, 1970, 1969, 1967, 1966, 1965, 1964, 1963, 1962, 1961, 1960, 1958, 1957, 1956, 1955, 1954, 1952, 1951, 1950, 1949, 1948, 1947, 1946, 1945, 1944, 1942, 1940, 1939, 1938, 1937, 1936, 1935, 1934, 1933, 1932, 1931, 1930, 1929, 1928, 1927, 1926, 1925, 1924, 1923, 1921, 1920
3826 W 107TH ST	2014, 2010, 2006, 2004, 2003, 1999, 1996, 1995, 1992, 1991, 1990, 1986, 1985, 1981, 1976, 1975, 1972, 1971, 1970, 1969, 1967, 1966, 1965, 1964, 1963, 1962, 1961, 1960, 1958, 1957, 1956, 1955, 1954, 1952, 1951, 1950, 1949, 1948, 1947, 1946, 1945, 1944, 1942, 1940, 1939, 1938, 1937, 1936, 1935, 1934, 1933, 1932, 1931, 1930, 1929, 1928, 1927, 1926, 1925, 1924, 1923, 1921, 1920
3826 W CENTURY BLVD	2014, 2010, 2006, 2004, 2003, 2001, 2000, 1999, 1996, 1995, 1992, 1991, 1990, 1986, 1985, 1981, 1980, 1976, 1975, 1972, 1971, 1970, 1969, 1967, 1966, 1965, 1964, 1963, 1962, 1961, 1958, 1956, 1955, 1952, 1951, 1949, 1948, 1947, 1945, 1944, 1942, 1940, 1939, 1938, 1937, 1936, 1935, 1934, 1933, 1932, 1931, 1930, 1929, 1928, 1927, 1926, 1925, 1924, 1923, 1921, 1920
3827 1/2 W 108TH ST	2014, 2010, 2006, 2004, 2003, 2001, 2000, 1999, 1996, 1995, 1992, 1991, 1990, 1986, 1985, 1981, 1980, 1976, 1975, 1972, 1971, 1970, 1969, 1967, 1966, 1965, 1963, 1962, 1961, 1958, 1956, 1955, 1954, 1952, 1951, 1950, 1949, 1948, 1947, 1946, 1945, 1944, 1942, 1940, 1939, 1938, 1937, 1936, 1935, 1934, 1933, 1932, 1931, 1930, 1929, 1928, 1927, 1926, 1925, 1924, 1923, 1921, 1920
3827 102ND ST W	2014, 2010, 2006, 2004, 2003, 2001, 2000, 1999, 1996, 1995, 1992, 1991, 1990, 1986, 1985, 1981, 1980, 1976, 1975, 1972, 1971, 1970, 1969, 1967, 1966, 1964, 1963, 1962, 1961, 1960, 1958, 1957, 1956, 1955, 1954, 1952, 1951, 1950, 1949, 1948, 1947, 1946, 1945, 1944, 1942, 1940, 1939, 1938, 1937, 1936, 1935, 1934, 1933, 1932, 1931, 1930, 1929, 1928, 1927, 1926, 1925, 1924, 1923, 1921, 1920
3827 106TH ST W	2014, 2010, 2006, 2004, 2003, 2001, 2000, 1999, 1996, 1995, 1992, 1991, 1990, 1986, 1985, 1981, 1980, 1976, 1975, 1972, 1971, 1970, 1969, 1967, 1966, 1964, 1963, 1962, 1961, 1960, 1958, 1957, 1956, 1955, 1954, 1952, 1951, 1950, 1949, 1948, 1947, 1946, 1945, 1944, 1942, 1940, 1939, 1938, 1937, 1936, 1935, 1934, 1933, 1932, 1931, 1930, 1929, 1928, 1927, 1926, 1925, 1924, 1923, 1921, 1920
3827 107TH ST W	2014, 2010, 2006, 2004, 2003, 2001, 2000, 1999, 1996, 1995, 1992, 1991, 1990, 1986, 1985, 1981, 1980, 1976, 1975, 1972, 1971, 1970, 1969, 1967, 1966, 1964, 1963, 1962, 1961, 1960, 1958, 1957, 1956, 1955, 1954, 1952, 1951, 1950, 1949, 1948, 1947, 1946, 1945, 1944, 1942, 1940, 1939, 1938, 1937, 1936, 1935, 1934, 1933, 1932, 1931, 1930, 1929, 1928, 1927, 1926, 1925, 1924, 1923, 1921, 1920
3827 108TH ST W	2014, 2010, 2006, 2004, 2003, 2001, 2000, 1999, 1996, 1995, 1992, 1991, 1990, 1986, 1985, 1981, 1980, 1976, 1975, 1972, 1971, 1970, 1969, 1967, 1966, 1964, 1963, 1962, 1961, 1960, 1958, 1957, 1956, 1955, 1954, 1952, 1951, 1950, 1949, 1948, 1947, 1946, 1945, 1944, 1942, 1940, 1939, 1938, 1937, 1936, 1935, 1934, 1933, 1932, 1931, 1930, 1929, 1928, 1927, 1926, 1925, 1924, 1923, 1921, 1920
3827 W 102ND	2014, 2010, 2006, 2004, 2003, 2001, 2000, 1999, 1996, 1995, 1992, 1991, 1990, 1985, 1981, 1980, 1976, 1975, 1972, 1971, 1970, 1969, 1967, 1966, 1965, 1964, 1963, 1962, 1961, 1960, 1958, 1957, 1956, 1955, 1954, 1952, 1951, 1950, 1949, 1948, 1947, 1946, 1945, 1944, 1942, 1940, 1939, 1938, 1937, 1936, 1935, 1934, 1933, 1932, 1931, 1930, 1929, 1928, 1927, 1926, 1925, 1924, 1923, 1921, 1920

FINDINGS

Address Researched	Address Not Identified in Research Source
3827 W 102ND ST	2014, 2010, 2006, 2004, 2003, 2001, 2000, 1999, 1996, 1995, 1992, 1991, 1990, 1986, 1985, 1981, 1976, 1975, 1972, 1971, 1969, 1967, 1966, 1965, 1963, 1962, 1961, 1958, 1957, 1956, 1955, 1954, 1952, 1951, 1950, 1949, 1948, 1947, 1946, 1945, 1944, 1942, 1940, 1939, 1938, 1937, 1936, 1935, 1934, 1933, 1932, 1931, 1930, 1929, 1928, 1927, 1926, 1925, 1924, 1923, 1921, 1920
3827 W 104TH ST	2014, 2010, 2006, 2004, 2003, 2000, 1999, 1996, 1995, 1992, 1991, 1986, 1985, 1981, 1980, 1976, 1972, 1971, 1969, 1967, 1966, 1965, 1964, 1963, 1962, 1961, 1960, 1958, 1957, 1956, 1955, 1954, 1952, 1951, 1950, 1949, 1948, 1947, 1946, 1945, 1944, 1942, 1940, 1939, 1938, 1937, 1936, 1935, 1934, 1933, 1932, 1931, 1930, 1929, 1928, 1927, 1926, 1925, 1924, 1923, 1921, 1920
3827 W 106TH ST	2014, 2010, 2006, 2004, 2003, 2001, 2000, 1999, 1996, 1995, 1992, 1991, 1990, 1986, 1985, 1981, 1980, 1976, 1975, 1972, 1971, 1969, 1967, 1966, 1965, 1963, 1962, 1961, 1958, 1956, 1955, 1952, 1951, 1949, 1948, 1947, 1946, 1945, 1944, 1942, 1940, 1939, 1938, 1937, 1936, 1935, 1934, 1933, 1932, 1931, 1930, 1929, 1928, 1927, 1926, 1925, 1924, 1923, 1921, 1920
3827 W 107TH ST	2014, 2010, 2006, 2004, 2003, 2000, 1999, 1996, 1995, 1992, 1991, 1986, 1985, 1981, 1976, 1972, 1971, 1970, 1969, 1967, 1966, 1965, 1963, 1962, 1961, 1958, 1956, 1955, 1952, 1951, 1949, 1948, 1947, 1945, 1944, 1942, 1940, 1939, 1938, 1937, 1936, 1935, 1934, 1933, 1932, 1931, 1930, 1929, 1928, 1927, 1926, 1925, 1924, 1923, 1921, 1920
3827 W 107th St	2006, 2004, 2003, 2001, 2000, 1999, 1996, 1995, 1992, 1991, 1990, 1986, 1985, 1981, 1980, 1976, 1975, 1972, 1971, 1970, 1969, 1967, 1966, 1965, 1964, 1963, 1962, 1961, 1960, 1958, 1957, 1956, 1955, 1954, 1952, 1951, 1950, 1949, 1948, 1947, 1946, 1945, 1944, 1942, 1940, 1939, 1938, 1937, 1936, 1935, 1934, 1933, 1932, 1931, 1930, 1929, 1928, 1927, 1926, 1925, 1924, 1923, 1921, 1920
3827 W 107th St	2006, 2004, 2003, 2001, 2000, 1999, 1996, 1995, 1992, 1991, 1990, 1986, 1985, 1981, 1980, 1976, 1975, 1972, 1971, 1970, 1969, 1967, 1966, 1965, 1964, 1963, 1962, 1961, 1960, 1958, 1957, 1956, 1955, 1954, 1952, 1951, 1950, 1949, 1948, 1947, 1946, 1945, 1944, 1942, 1940, 1939, 1938, 1937, 1936, 1935, 1934, 1933, 1932, 1931, 1930, 1929, 1928, 1927, 1926, 1925, 1924, 1923, 1921, 1920
3827 W 108TH ST	2014, 2010, 2006, 2004, 2003, 2001, 2000, 1999, 1996, 1995, 1992, 1991, 1990, 1986, 1985, 1981, 1976, 1972, 1971, 1969, 1967, 1966, 1965, 1964, 1963, 1962, 1961, 1958, 1957, 1956, 1955, 1954, 1952, 1951, 1950, 1949, 1948, 1947, 1946, 1945, 1944, 1942, 1940, 1939, 1938, 1937, 1936, 1935, 1934, 1933, 1932, 1931, 1930, 1929, 1928, 1927, 1926, 1925, 1924, 1923, 1921, 1920
3828 105TH ST W	2014, 2010, 2006, 2004, 2003, 2001, 2000, 1999, 1996, 1995, 1992, 1991, 1990, 1986, 1985, 1981, 1980, 1976, 1975, 1972, 1971, 1970, 1969, 1967, 1966, 1964, 1963, 1962, 1961, 1960, 1958, 1957, 1956, 1955, 1954, 1952, 1951, 1950, 1949, 1948, 1947, 1946, 1945, 1944, 1942, 1940, 1939, 1938, 1937, 1936, 1935, 1934, 1933, 1932, 1931, 1930, 1929, 1928, 1927, 1926, 1925, 1924, 1923, 1921, 1920
3828 W 105TH ST	2014, 2010, 2006, 2004, 2003, 2000, 1999, 1996, 1995, 1992, 1991, 1986, 1985, 1981, 1980, 1976, 1975, 1972, 1971, 1970, 1969, 1967, 1966, 1965, 1963, 1962, 1961, 1958, 1956, 1955, 1954, 1952, 1951, 1950, 1949, 1948, 1947, 1946, 1945, 1944, 1942, 1940, 1939, 1938, 1937, 1936, 1935, 1934, 1933, 1932, 1931, 1930, 1929, 1928, 1927, 1926, 1925, 1924, 1923, 1921, 1920
3828 W 108TH ST	2014, 2010, 2006, 2004, 2003, 2000, 1999, 1996, 1995, 1992, 1991, 1990, 1986, 1985, 1981, 1980, 1976, 1975, 1972, 1971, 1970, 1969, 1967, 1966, 1965, 1964, 1963, 1962, 1961, 1960, 1958, 1957, 1956, 1955, 1952, 1951, 1949, 1948, 1947, 1946, 1945, 1944, 1942, 1940, 1939, 1938, 1937, 1936, 1935, 1934, 1933, 1932, 1931, 1930, 1929, 1928, 1927, 1926, 1925, 1924, 1923, 1921, 1920
3829 105TH ST W	2014, 2010, 2006, 2004, 2003, 2001, 2000, 1999, 1996, 1995, 1992, 1991, 1990, 1986, 1985, 1981, 1980, 1976, 1975, 1972, 1971, 1970, 1969, 1967, 1966, 1964, 1963, 1962, 1961, 1960, 1958, 1957, 1956, 1955, 1954, 1952, 1951, 1950, 1949, 1948, 1947, 1946, 1945, 1944, 1942, 1940, 1939, 1938, 1937, 1936, 1935, 1934, 1933, 1932, 1931, 1930, 1929, 1928, 1927, 1926, 1925, 1924, 1923, 1921, 1920

FINDINGS

Address Researched	Address Not Identified in Research Source
3829 W 105TH ST	2014, 2010, 2006, 2004, 2003, 2000, 1999, 1996, 1995, 1992, 1991, 1990, 1986, 1985, 1981, 1976, 1975, 1972, 1971, 1970, 1969, 1967, 1966, 1965, 1963, 1962, 1961, 1960, 1958, 1957, 1956, 1955, 1954, 1952, 1951, 1950, 1949, 1948, 1947, 1946, 1945, 1944, 1942, 1940, 1939, 1938, 1937, 1936, 1935, 1934, 1933, 1932, 1931, 1930, 1929, 1928, 1927, 1926, 1925, 1924, 1923, 1921, 1920
3830 1/2 W 105TH ST	2014, 2010, 2006, 2004, 2003, 2001, 2000, 1999, 1996, 1995, 1992, 1991, 1990, 1986, 1985, 1981, 1980, 1976, 1975, 1972, 1971, 1970, 1969, 1967, 1966, 1965, 1963, 1962, 1961, 1958, 1957, 1956, 1955, 1954, 1952, 1951, 1950, 1949, 1948, 1947, 1946, 1945, 1944, 1942, 1940, 1939, 1938, 1937, 1936, 1935, 1934, 1933, 1932, 1931, 1930, 1929, 1928, 1927, 1926, 1925, 1924, 1923, 1921, 1920
3830 105TH ST W	2014, 2010, 2006, 2004, 2003, 2001, 2000, 1999, 1996, 1995, 1992, 1991, 1990, 1986, 1985, 1981, 1980, 1976, 1975, 1972, 1971, 1970, 1969, 1967, 1966, 1964, 1963, 1962, 1961, 1960, 1958, 1957, 1956, 1955, 1954, 1952, 1951, 1950, 1949, 1948, 1947, 1946, 1945, 1944, 1942, 1940, 1939, 1938, 1937, 1936, 1935, 1934, 1933, 1932, 1931, 1930, 1929, 1928, 1927, 1926, 1925, 1924, 1923, 1921, 1920
3830 W 104TH ST	2014, 2010, 2006, 2004, 2003, 2000, 1999, 1996, 1995, 1992, 1991, 1990, 1986, 1985, 1981, 1976, 1975, 1972, 1971, 1970, 1969, 1967, 1966, 1965, 1964, 1963, 1962, 1961, 1958, 1957, 1956, 1955, 1954, 1952, 1951, 1950, 1949, 1948, 1947, 1946, 1945, 1944, 1942, 1940, 1939, 1938, 1937, 1936, 1935, 1934, 1933, 1932, 1931, 1930, 1929, 1928, 1927, 1926, 1925, 1924, 1923, 1921, 1920
3830 W 105TH ST	2014, 2010, 2006, 2004, 2003, 2000, 1999, 1996, 1992, 1991, 1986, 1985, 1981, 1980, 1976, 1972, 1971, 1970, 1969, 1967, 1966, 1965, 1963, 1962, 1961, 1960, 1958, 1956, 1955, 1952, 1951, 1950, 1949, 1948, 1947, 1946, 1945, 1944, 1942, 1940, 1939, 1938, 1937, 1936, 1935, 1934, 1933, 1932, 1931, 1930, 1929, 1928, 1927, 1926, 1925, 1924, 1923, 1921, 1920
3830 W 107TH ST	2014, 2010, 2006, 2004, 2003, 1999, 1996, 1992, 1991, 1990, 1986, 1985, 1981, 1976, 1975, 1972, 1971, 1970, 1969, 1967, 1966, 1965, 1964, 1963, 1962, 1961, 1960, 1958, 1957, 1956, 1955, 1954, 1952, 1951, 1950, 1949, 1948, 1947, 1946, 1945, 1944, 1942, 1940, 1939, 1938, 1937, 1936, 1935, 1934, 1933, 1932, 1931, 1930, 1929, 1928, 1927, 1926, 1925, 1924, 1923, 1921, 1920
3830 W 108TH ST	2014, 2010, 2006, 2004, 2003, 2000, 1999, 1996, 1995, 1992, 1991, 1990, 1986, 1985, 1981, 1980, 1976, 1975, 1972, 1971, 1970, 1969, 1967, 1966, 1965, 1964, 1963, 1962, 1961, 1960, 1958, 1957, 1956, 1955, 1954, 1952, 1951, 1950, 1949, 1948, 1947, 1946, 1945, 1944, 1942, 1940, 1939, 1938, 1937, 1936, 1935, 1934, 1933, 1932, 1931, 1930, 1929, 1928, 1927, 1926, 1925, 1924, 1923, 1921, 1920
3831 1/2 W 104TH ST	2014, 2010, 2006, 2004, 2003, 2001, 2000, 1999, 1996, 1995, 1992, 1991, 1990, 1986, 1985, 1981, 1980, 1976, 1975, 1972, 1971, 1970, 1969, 1967, 1966, 1965, 1964, 1963, 1962, 1961, 1958, 1956, 1955, 1954, 1952, 1951, 1950, 1949, 1948, 1947, 1946, 1945, 1944, 1942, 1940, 1939, 1938, 1937, 1936, 1935, 1934, 1933, 1932, 1931, 1930, 1929, 1928, 1927, 1926, 1925, 1924, 1923, 1921, 1920
3831 102ND ST W	2014, 2010, 2006, 2004, 2003, 2001, 2000, 1999, 1996, 1995, 1992, 1991, 1990, 1986, 1985, 1981, 1980, 1976, 1975, 1972, 1971, 1970, 1969, 1967, 1966, 1964, 1963, 1962, 1961, 1960, 1958, 1957, 1956, 1955, 1954, 1952, 1951, 1950, 1949, 1948, 1947, 1946, 1945, 1944, 1942, 1940, 1939, 1938, 1937, 1936, 1935, 1934, 1933, 1932, 1931, 1930, 1929, 1928, 1927, 1926, 1925, 1924, 1923, 1921, 1920
3831 105TH ST W	2014, 2010, 2006, 2004, 2003, 2001, 2000, 1999, 1996, 1995, 1992, 1991, 1990, 1986, 1985, 1981, 1980, 1976, 1975, 1972, 1971, 1970, 1969, 1967, 1966, 1964, 1963, 1962, 1961, 1960, 1958, 1957, 1956, 1955, 1954, 1952, 1951, 1950, 1949, 1948, 1947, 1946, 1945, 1944, 1942, 1940, 1939, 1938, 1937, 1936, 1935, 1934, 1933, 1932, 1931, 1930, 1929, 1928, 1927, 1926, 1925, 1924, 1923, 1921, 1920
3831 106TH ST W	2014, 2010, 2006, 2004, 2003, 2001, 2000, 1999, 1996, 1995, 1992, 1991, 1990, 1986, 1985, 1981, 1980, 1976, 1975, 1972, 1971, 1970, 1969, 1967, 1966, 1964, 1963, 1962, 1961, 1960, 1958, 1957, 1956, 1955, 1954, 1952, 1951, 1950, 1949, 1948, 1947, 1946, 1945, 1944, 1942, 1940, 1939, 1938, 1937, 1936, 1935, 1934, 1933, 1932, 1931, 1930, 1929, 1928, 1927, 1926, 1925, 1924, 1923, 1921, 1920

FINDINGS

Address Researched	Address Not Identified in Research Source
3831 107TH ST W	2014, 2010, 2006, 2004, 2003, 2001, 2000, 1999, 1996, 1995, 1992, 1991, 1990, 1986, 1985, 1981, 1980, 1976, 1975, 1972, 1971, 1970, 1969, 1967, 1966, 1964, 1963, 1962, 1961, 1960, 1958, 1957, 1956, 1955, 1954, 1952, 1951, 1950, 1949, 1948, 1947, 1946, 1945, 1944, 1942, 1940, 1939, 1938, 1937, 1936, 1935, 1934, 1933, 1932, 1931, 1930, 1929, 1928, 1927, 1926, 1925, 1924, 1923, 1921, 1920
3831 E CENTURY BLVD	2014, 2010, 2006, 2004, 2003, 2001, 2000, 1999, 1996, 1995, 1992, 1991, 1990, 1986, 1980, 1976, 1972, 1971, 1970, 1969, 1967, 1966, 1965, 1963, 1962, 1961, 1958, 1956, 1955, 1952, 1951, 1950, 1949, 1948, 1947, 1946, 1945, 1944, 1942, 1940, 1939, 1938, 1937, 1936, 1935, 1934, 1933, 1932, 1931, 1930, 1929, 1928, 1927, 1926, 1925, 1924, 1923, 1921, 1920
3831 W 102ND ST	2014, 2010, 2006, 2004, 2003, 2001, 2000, 1999, 1996, 1995, 1992, 1991, 1990, 1986, 1985, 1981, 1976, 1975, 1972, 1971, 1970, 1969, 1967, 1966, 1965, 1963, 1962, 1961, 1958, 1956, 1955, 1954, 1952, 1951, 1950, 1949, 1948, 1947, 1946, 1945, 1944, 1942, 1940, 1939, 1938, 1937, 1936, 1935, 1934, 1933, 1932, 1931, 1930, 1929, 1928, 1927, 1926, 1925, 1924, 1923, 1921, 1920
3831 W 104TH ST	2014, 2010, 2006, 2004, 2003, 2001, 2000, 1999, 1996, 1995, 1992, 1991, 1990, 1986, 1985, 1981, 1980, 1976, 1975, 1972, 1971, 1970, 1969, 1967, 1966, 1965, 1964, 1963, 1962, 1961, 1960, 1958, 1956, 1955, 1952, 1951, 1950, 1949, 1948, 1947, 1946, 1945, 1944, 1942, 1940, 1939, 1938, 1937, 1936, 1935, 1934, 1933, 1932, 1931, 1930, 1929, 1928, 1927, 1926, 1925, 1924, 1923, 1921, 1920
3831 W 105TH ST	2014, 2010, 2006, 2004, 2003, 2000, 1999, 1996, 1995, 1992, 1991, 1990, 1986, 1985, 1981, 1980, 1976, 1975, 1972, 1971, 1970, 1969, 1967, 1966, 1965, 1963, 1962, 1961, 1958, 1957, 1956, 1955, 1954, 1952, 1951, 1950, 1949, 1948, 1947, 1946, 1945, 1944, 1942, 1940, 1939, 1938, 1937, 1936, 1935, 1934, 1933, 1932, 1931, 1930, 1929, 1928, 1927, 1926, 1925, 1924, 1923, 1921, 1920
3831 W 106TH ST	2014, 2010, 2006, 2004, 2003, 2000, 1999, 1996, 1995, 1992, 1991, 1990, 1986, 1985, 1981, 1980, 1976, 1972, 1971, 1969, 1967, 1966, 1965, 1963, 1962, 1961, 1960, 1958, 1957, 1956, 1955, 1954, 1952, 1951, 1950, 1949, 1948, 1947, 1946, 1945, 1944, 1942, 1940, 1939, 1938, 1937, 1936, 1935, 1934, 1933, 1932, 1931, 1930, 1929, 1928, 1927, 1926, 1925, 1924, 1923, 1921, 1920
3831 W 107TH ST	2014, 2010, 2006, 2004, 2003, 2000, 1999, 1996, 1995, 1992, 1991, 1990, 1986, 1985, 1981, 1980, 1976, 1975, 1972, 1971, 1970, 1969, 1967, 1966, 1965, 1964, 1963, 1962, 1961, 1958, 1956, 1955, 1952, 1951, 1950, 1949, 1948, 1947, 1946, 1945, 1944, 1942, 1940, 1939, 1938, 1937, 1936, 1935, 1934, 1933, 1932, 1931, 1930, 1929, 1928, 1927, 1926, 1925, 1924, 1923, 1921, 1920
3832 1/2 W 107TH ST	2014, 2010, 2006, 2004, 2003, 2001, 2000, 1999, 1996, 1995, 1992, 1991, 1990, 1986, 1985, 1981, 1980, 1976, 1975, 1972, 1971, 1970, 1969, 1967, 1966, 1965, 1963, 1962, 1961, 1960, 1958, 1957, 1956, 1955, 1954, 1952, 1951, 1950, 1949, 1948, 1947, 1946, 1945, 1944, 1942, 1940, 1939, 1938, 1937, 1936, 1935, 1934, 1933, 1932, 1931, 1930, 1929, 1928, 1927, 1926, 1925, 1924, 1923, 1921, 1920
3832 102ND ST W	2014, 2010, 2006, 2004, 2003, 2001, 2000, 1999, 1996, 1995, 1992, 1991, 1990, 1986, 1985, 1981, 1980, 1976, 1975, 1972, 1971, 1970, 1969, 1967, 1966, 1964, 1963, 1962, 1961, 1960, 1958, 1957, 1956, 1955, 1954, 1952, 1951, 1950, 1949, 1948, 1947, 1946, 1945, 1944, 1942, 1940, 1939, 1938, 1937, 1936, 1935, 1934, 1933, 1932, 1931, 1930, 1929, 1928, 1927, 1926, 1925, 1924, 1923, 1921, 1920
3832 104TH ST W	2014, 2010, 2006, 2004, 2003, 2001, 2000, 1999, 1996, 1995, 1992, 1991, 1990, 1986, 1985, 1981, 1980, 1976, 1975, 1972, 1971, 1970, 1969, 1967, 1966, 1964, 1963, 1962, 1961, 1960, 1958, 1957, 1956, 1955, 1954, 1952, 1951, 1950, 1949, 1948, 1947, 1946, 1945, 1944, 1942, 1940, 1939, 1938, 1937, 1936, 1935, 1934, 1933, 1932, 1931, 1930, 1929, 1928, 1927, 1926, 1925, 1924, 1923, 1921, 1920
3832 107TH ST W	2014, 2010, 2006, 2004, 2003, 2001, 2000, 1999, 1996, 1995, 1992, 1991, 1990, 1986, 1985, 1981, 1980, 1976, 1975, 1972, 1971, 1970, 1969, 1967, 1966, 1964, 1963, 1962, 1961, 1960, 1958, 1957, 1956, 1955, 1954, 1952, 1951, 1950, 1949, 1948, 1947, 1946, 1945, 1944, 1942, 1940, 1939, 1938, 1937, 1936, 1935, 1934, 1933, 1932, 1931, 1930, 1929, 1928, 1927, 1926, 1925, 1924, 1923, 1921, 1920

FINDINGS

Address Researched	Address Not Identified in Research Source
3832 108TH ST W	2014, 2010, 2006, 2004, 2003, 2001, 2000, 1999, 1996, 1995, 1992, 1991, 1990, 1986, 1985, 1981, 1980, 1976, 1975, 1972, 1971, 1970, 1969, 1967, 1966, 1964, 1963, 1962, 1961, 1960, 1958, 1957, 1956, 1955, 1954, 1952, 1951, 1950, 1949, 1948, 1947, 1946, 1945, 1944, 1942, 1940, 1939, 1938, 1937, 1936, 1935, 1934, 1933, 1932, 1931, 1930, 1929, 1928, 1927, 1926, 1925, 1924, 1923, 1921, 1920
3832 W 102ND ST	2014, 2010, 2006, 2004, 2003, 2001, 2000, 1999, 1996, 1995, 1992, 1991, 1990, 1986, 1985, 1981, 1980, 1976, 1975, 1972, 1971, 1969, 1967, 1966, 1965, 1963, 1962, 1961, 1958, 1957, 1956, 1955, 1954, 1952, 1951, 1950, 1949, 1948, 1947, 1946, 1945, 1944, 1942, 1940, 1939, 1938, 1937, 1936, 1935, 1934, 1933, 1932, 1931, 1930, 1929, 1928, 1927, 1926, 1925, 1924, 1923, 1921, 1920
3832 W 104TH ST	2014, 2010, 2006, 2004, 2003, 2000, 1999, 1996, 1995, 1992, 1991, 1990, 1986, 1985, 1981, 1980, 1976, 1975, 1972, 1971, 1969, 1967, 1966, 1965, 1963, 1962, 1961, 1958, 1956, 1955, 1952, 1951, 1950, 1949, 1948, 1947, 1946, 1945, 1944, 1942, 1940, 1939, 1938, 1937, 1936, 1935, 1934, 1933, 1932, 1931, 1930, 1929, 1928, 1927, 1926, 1925, 1924, 1923, 1921, 1920
3832 W 105TH ST	2014, 2010, 2006, 2004, 2003, 2001, 2000, 1999, 1996, 1995, 1992, 1991, 1990, 1986, 1985, 1981, 1980, 1976, 1975, 1972, 1971, 1970, 1969, 1967, 1966, 1965, 1964, 1963, 1962, 1961, 1960, 1958, 1957, 1956, 1955, 1952, 1951, 1950, 1949, 1948, 1947, 1945, 1944, 1942, 1940, 1939, 1938, 1937, 1936, 1935, 1934, 1933, 1932, 1931, 1930, 1929, 1928, 1927, 1926, 1925, 1924, 1923, 1921, 1920
3832 W 106TH ST	2014, 2010, 2006, 2004, 2003, 2001, 2000, 1999, 1996, 1995, 1992, 1991, 1990, 1986, 1985, 1981, 1980, 1976, 1972, 1971, 1969, 1967, 1966, 1965, 1963, 1962, 1961, 1958, 1956, 1955, 1952, 1951, 1950, 1949, 1948, 1947, 1946, 1945, 1944, 1942, 1940, 1939, 1938, 1937, 1936, 1935, 1934, 1933, 1932, 1931, 1930, 1929, 1928, 1927, 1926, 1925, 1924, 1923, 1921, 1920
3832 W 107TH ST	2014, 2010, 2006, 2004, 2003, 2001, 1999, 1996, 1992, 1991, 1986, 1985, 1981, 1980, 1976, 1975, 1972, 1971, 1970, 1969, 1967, 1966, 1965, 1963, 1962, 1961, 1958, 1957, 1956, 1955, 1954, 1952, 1951, 1950, 1949, 1948, 1947, 1946, 1945, 1944, 1942, 1940, 1939, 1938, 1937, 1936, 1935, 1934, 1933, 1932, 1931, 1930, 1929, 1928, 1927, 1926, 1925, 1924, 1923, 1921, 1920
3832 W 108TH ST	2014, 2010, 2006, 2004, 2003, 2000, 1999, 1996, 1995, 1992, 1991, 1990, 1986, 1985, 1981, 1980, 1976, 1975, 1972, 1971, 1969, 1967, 1966, 1965, 1963, 1962, 1961, 1958, 1956, 1955, 1952, 1951, 1949, 1948, 1947, 1946, 1945, 1944, 1942, 1940, 1939, 1938, 1937, 1936, 1935, 1934, 1933, 1932, 1931, 1930, 1929, 1928, 1927, 1926, 1925, 1924, 1923, 1921, 1920
3833 1/2 W 102ND ST	2014, 2010, 2006, 2004, 2003, 2001, 2000, 1999, 1996, 1995, 1992, 1991, 1990, 1986, 1985, 1981, 1980, 1976, 1975, 1972, 1971, 1970, 1969, 1967, 1966, 1965, 1963, 1962, 1961, 1958, 1957, 1956, 1955, 1954, 1952, 1951, 1950, 1949, 1948, 1947, 1946, 1945, 1944, 1942, 1940, 1939, 1938, 1937, 1936, 1935, 1934, 1933, 1932, 1931, 1930, 1929, 1928, 1927, 1926, 1925, 1924, 1923, 1921, 1920
3833 102ND ST W	2014, 2010, 2006, 2004, 2003, 2001, 2000, 1999, 1996, 1995, 1992, 1991, 1990, 1986, 1985, 1981, 1980, 1976, 1975, 1972, 1971, 1970, 1969, 1967, 1966, 1964, 1963, 1962, 1961, 1960, 1958, 1957, 1956, 1955, 1954, 1952, 1951, 1950, 1949, 1948, 1947, 1946, 1945, 1944, 1942, 1940, 1939, 1938, 1937, 1936, 1935, 1934, 1933, 1932, 1931, 1930, 1929, 1928, 1927, 1926, 1925, 1924, 1923, 1921, 1920
3833 105TH ST W	2014, 2010, 2006, 2004, 2003, 2001, 2000, 1999, 1996, 1995, 1992, 1991, 1990, 1986, 1985, 1981, 1980, 1976, 1975, 1972, 1971, 1970, 1969, 1967, 1966, 1964, 1963, 1962, 1961, 1960, 1958, 1957, 1956, 1955, 1954, 1952, 1951, 1950, 1949, 1948, 1947, 1946, 1945, 1944, 1942, 1940, 1939, 1938, 1937, 1936, 1935, 1934, 1933, 1932, 1931, 1930, 1929, 1928, 1927, 1926, 1925, 1924, 1923, 1921, 1920
3833 107TH ST W	2014, 2010, 2006, 2004, 2003, 2001, 2000, 1999, 1996, 1995, 1992, 1991, 1990, 1986, 1985, 1981, 1980, 1976, 1975, 1972, 1971, 1970, 1969, 1967, 1966, 1964, 1963, 1962, 1961, 1960, 1958, 1957, 1956, 1955, 1954, 1952, 1951, 1950, 1949, 1948, 1947, 1946, 1945, 1944, 1942, 1940, 1939, 1938, 1937, 1936, 1935, 1934, 1933, 1932, 1931, 1930, 1929, 1928, 1927, 1926, 1925, 1924, 1923, 1921, 1920

FINDINGS

Address Researched	Address Not Identified in Research Source
3833 W 102ND ST	2014, 2010, 2006, 2004, 2003, 2001, 2000, 1999, 1996, 1995, 1992, 1991, 1990, 1986, 1985, 1981, 1980, 1975, 1972, 1971, 1969, 1967, 1966, 1965, 1963, 1962, 1961, 1958, 1956, 1955, 1954, 1952, 1951, 1950, 1949, 1948, 1947, 1946, 1945, 1944, 1942, 1940, 1939, 1938, 1937, 1936, 1935, 1934, 1933, 1932, 1931, 1930, 1929, 1928, 1927, 1926, 1925, 1924, 1923, 1921, 1920
3833 W 104TH ST	2014, 2010, 2006, 2004, 2003, 2001, 2000, 1999, 1996, 1995, 1992, 1991, 1990, 1986, 1985, 1981, 1980, 1976, 1975, 1972, 1971, 1970, 1969, 1967, 1966, 1965, 1964, 1963, 1962, 1961, 1958, 1956, 1955, 1952, 1951, 1950, 1949, 1948, 1947, 1946, 1945, 1944, 1942, 1940, 1939, 1938, 1937, 1936, 1935, 1934, 1933, 1932, 1931, 1930, 1929, 1928, 1927, 1926, 1925, 1924, 1923, 1921, 1920
3833 W 105TH ST	2014, 2010, 2006, 2004, 2003, 2000, 1999, 1996, 1995, 1992, 1991, 1990, 1986, 1985, 1981, 1980, 1976, 1975, 1972, 1971, 1970, 1969, 1967, 1966, 1965, 1964, 1963, 1962, 1961, 1958, 1957, 1956, 1955, 1954, 1952, 1951, 1950, 1949, 1948, 1947, 1946, 1945, 1944, 1942, 1940, 1939, 1938, 1937, 1936, 1935, 1934, 1933, 1932, 1931, 1930, 1929, 1928, 1927, 1926, 1925, 1924, 1923, 1921, 1920
3833 W 106TH ST	2014, 2010, 2006, 2004, 2003, 2001, 2000, 1999, 1996, 1995, 1992, 1991, 1990, 1986, 1985, 1981, 1980, 1976, 1975, 1972, 1971, 1970, 1969, 1967, 1966, 1965, 1963, 1962, 1961, 1958, 1957, 1956, 1955, 1954, 1952, 1951, 1950, 1949, 1948, 1947, 1946, 1945, 1944, 1942, 1940, 1939, 1938, 1937, 1936, 1935, 1934, 1933, 1932, 1931, 1930, 1929, 1928, 1927, 1926, 1925, 1924, 1923, 1921, 1920
3833 W 107TH ST	2014, 2010, 2006, 2004, 2003, 2000, 1999, 1996, 1995, 1992, 1991, 1990, 1986, 1985, 1981, 1976, 1975, 1972, 1971, 1970, 1969, 1967, 1966, 1965, 1964, 1963, 1962, 1961, 1958, 1956, 1955, 1952, 1951, 1949, 1948, 1947, 1945, 1944, 1942, 1940, 1939, 1938, 1937, 1936, 1935, 1934, 1933, 1932, 1931, 1930, 1929, 1928, 1927, 1926, 1925, 1924, 1923, 1921, 1920
3833 W 108TH ST	2014, 2010, 2006, 2004, 2003, 2000, 1999, 1996, 1995, 1992, 1991, 1986, 1985, 1981, 1976, 1972, 1971, 1969, 1967, 1966, 1965, 1964, 1963, 1962, 1961, 1958, 1956, 1955, 1952, 1951, 1949, 1948, 1947, 1945, 1944, 1942, 1940, 1939, 1938, 1937, 1936, 1935, 1934, 1933, 1932, 1931, 1930, 1929, 1928, 1927, 1926, 1925, 1924, 1923, 1921, 1920
38331/2 W 102ND ST	2014, 2010, 2006, 2004, 2003, 2001, 2000, 1999, 1996, 1995, 1992, 1991, 1990, 1986, 1985, 1981, 1980, 1976, 1975, 1972, 1971, 1970, 1969, 1967, 1966, 1965, 1964, 1963, 1962, 1961, 1960, 1958, 1956, 1955, 1954, 1952, 1951, 1950, 1949, 1948, 1947, 1946, 1945, 1944, 1942, 1940, 1939, 1938, 1937, 1936, 1935, 1934, 1933, 1932, 1931, 1930, 1929, 1928, 1927, 1926, 1925, 1924, 1923, 1921, 1920
3834 1/2 W 107TH ST	2014, 2010, 2006, 2004, 2003, 2001, 2000, 1999, 1996, 1995, 1992, 1991, 1990, 1986, 1985, 1981, 1980, 1976, 1975, 1972, 1971, 1970, 1969, 1967, 1966, 1965, 1963, 1962, 1961, 1958, 1957, 1956, 1955, 1954, 1952, 1951, 1949, 1948, 1947, 1946, 1945, 1944, 1942, 1940, 1939, 1938, 1937, 1936, 1935, 1934, 1933, 1932, 1931, 1930, 1929, 1928, 1927, 1926, 1925, 1924, 1923, 1921, 1920
3834 1/2 W 108TH ST	2014, 2010, 2006, 2004, 2003, 2001, 2000, 1999, 1996, 1995, 1992, 1991, 1990, 1986, 1985, 1981, 1980, 1976, 1975, 1972, 1971, 1970, 1969, 1967, 1966, 1965, 1963, 1962, 1961, 1960, 1958, 1957, 1956, 1955, 1954, 1952, 1951, 1950, 1949, 1948, 1947, 1946, 1945, 1944, 1942, 1940, 1939, 1938, 1937, 1936, 1935, 1934, 1933, 1932, 1931, 1930, 1929, 1928, 1927, 1926, 1925, 1924, 1923, 1921, 1920
3834 105TH ST W	2014, 2010, 2006, 2004, 2003, 2001, 2000, 1999, 1996, 1995, 1992, 1991, 1990, 1986, 1985, 1981, 1980, 1976, 1975, 1972, 1971, 1970, 1969, 1967, 1966, 1964, 1963, 1962, 1961, 1960, 1958, 1957, 1956, 1955, 1954, 1952, 1951, 1950, 1949, 1948, 1947, 1946, 1945, 1944, 1942, 1940, 1939, 1938, 1937, 1936, 1935, 1934, 1933, 1932, 1931, 1930, 1929, 1928, 1927, 1926, 1925, 1924, 1923, 1921, 1920
3834 106TH ST W	2014, 2010, 2006, 2004, 2003, 2001, 2000, 1999, 1996, 1995, 1992, 1991, 1990, 1986, 1985, 1981, 1980, 1976, 1975, 1972, 1971, 1970, 1969, 1967, 1966, 1964, 1963, 1962, 1961, 1960, 1958, 1957, 1956, 1955, 1954, 1952, 1951, 1950, 1949, 1948, 1947, 1946, 1945, 1944, 1942, 1940, 1939, 1938, 1937, 1936, 1935, 1934, 1933, 1932, 1931, 1930, 1929, 1928, 1927, 1926, 1925, 1924, 1923, 1921, 1920

FINDINGS

Address Researched	Address Not Identified in Research Source
3834 107TH ST W	2014, 2010, 2006, 2004, 2003, 2001, 2000, 1999, 1996, 1995, 1992, 1991, 1990, 1986, 1985, 1981, 1980, 1976, 1975, 1972, 1971, 1970, 1969, 1967, 1966, 1964, 1963, 1962, 1961, 1960, 1958, 1957, 1956, 1955, 1954, 1952, 1951, 1950, 1949, 1948, 1947, 1946, 1945, 1944, 1942, 1940, 1939, 1938, 1937, 1936, 1935, 1934, 1933, 1932, 1931, 1930, 1929, 1928, 1927, 1926, 1925, 1924, 1923, 1921, 1920
3834 108TH ST W	2014, 2010, 2006, 2004, 2003, 2001, 2000, 1999, 1996, 1995, 1992, 1991, 1990, 1986, 1985, 1981, 1980, 1976, 1975, 1972, 1971, 1970, 1969, 1967, 1966, 1964, 1963, 1962, 1961, 1960, 1958, 1957, 1956, 1955, 1954, 1952, 1951, 1950, 1949, 1948, 1947, 1946, 1945, 1944, 1942, 1940, 1939, 1938, 1937, 1936, 1935, 1934, 1933, 1932, 1931, 1930, 1929, 1928, 1927, 1926, 1925, 1924, 1923, 1921, 1920
3834 W 102ND ST	2014, 2010, 2006, 2004, 2003, 2001, 2000, 1999, 1996, 1995, 1992, 1991, 1990, 1986, 1985, 1981, 1980, 1976, 1975, 1972, 1971, 1970, 1969, 1967, 1966, 1965, 1964, 1963, 1962, 1961, 1960, 1958, 1956, 1955, 1952, 1951, 1949, 1948, 1947, 1945, 1944, 1942, 1940, 1939, 1938, 1937, 1936, 1935, 1934, 1933, 1932, 1931, 1930, 1929, 1928, 1927, 1926, 1925, 1924, 1923, 1921, 1920
3834 W 104TH ST	2014, 2010, 2006, 2004, 2003, 2000, 1999, 1996, 1995, 1992, 1991, 1990, 1986, 1985, 1981, 1976, 1975, 1972, 1971, 1970, 1969, 1967, 1966, 1965, 1964, 1963, 1962, 1961, 1960, 1958, 1957, 1956, 1955, 1954, 1952, 1951, 1950, 1949, 1948, 1947, 1946, 1945, 1944, 1942, 1940, 1939, 1938, 1937, 1936, 1935, 1934, 1933, 1932, 1931, 1930, 1929, 1928, 1927, 1926, 1925, 1924, 1923, 1921, 1920
3834 W 105TH ST	2014, 2010, 2006, 2004, 2003, 2000, 1999, 1996, 1995, 1992, 1991, 1990, 1986, 1985, 1981, 1980, 1976, 1972, 1971, 1970, 1969, 1967, 1966, 1965, 1963, 1962, 1961, 1958, 1957, 1956, 1955, 1954, 1952, 1951, 1950, 1949, 1948, 1947, 1946, 1945, 1944, 1942, 1940, 1939, 1938, 1937, 1936, 1935, 1934, 1933, 1932, 1931, 1930, 1929, 1928, 1927, 1926, 1925, 1924, 1923, 1921, 1920
3834 W 106TH ST	2014, 2010, 2006, 2004, 2003, 2000, 1999, 1996, 1995, 1992, 1991, 1990, 1986, 1985, 1981, 1980, 1976, 1975, 1972, 1971, 1970, 1969, 1967, 1966, 1965, 1963, 1962, 1961, 1958, 1956, 1955, 1954, 1952, 1951, 1950, 1949, 1948, 1947, 1945, 1944, 1942, 1940, 1939, 1938, 1937, 1936, 1935, 1934, 1933, 1932, 1931, 1930, 1929, 1928, 1927, 1926, 1925, 1924, 1923, 1921, 1920
3834 W 107TH ST	2014, 2010, 2006, 2004, 2003, 2000, 1999, 1996, 1995, 1992, 1991, 1990, 1986, 1985, 1981, 1980, 1976, 1975, 1972, 1971, 1970, 1969, 1967, 1966, 1965, 1963, 1962, 1961, 1958, 1957, 1956, 1955, 1952, 1951, 1950, 1949, 1948, 1947, 1946, 1945, 1944, 1942, 1940, 1939, 1938, 1937, 1936, 1935, 1934, 1933, 1932, 1931, 1930, 1929, 1928, 1927, 1926, 1925, 1924, 1923, 1921, 1920
3834 W 108TH ST	2014, 2010, 2006, 2004, 2003, 2000, 1999, 1996, 1995, 1992, 1991, 1990, 1986, 1985, 1981, 1976, 1972, 1971, 1969, 1967, 1966, 1965, 1963, 1962, 1961, 1958, 1956, 1955, 1952, 1951, 1949, 1948, 1947, 1946, 1945, 1944, 1942, 1940, 1939, 1938, 1937, 1936, 1935, 1934, 1933, 1932, 1931, 1930, 1929, 1928, 1927, 1926, 1925, 1924, 1923, 1921, 1920
3835 1/2 W 102ND ST	2014, 2010, 2006, 2004, 2003, 2001, 2000, 1999, 1996, 1995, 1992, 1991, 1990, 1986, 1985, 1981, 1980, 1976, 1975, 1972, 1971, 1970, 1969, 1967, 1966, 1965, 1964, 1963, 1962, 1961, 1958, 1957, 1956, 1955, 1954, 1952, 1951, 1950, 1949, 1948, 1947, 1946, 1945, 1944, 1942, 1940, 1939, 1938, 1937, 1936, 1935, 1934, 1933, 1932, 1931, 1930, 1929, 1928, 1927, 1926, 1925, 1924, 1923, 1921, 1920
3835 1/4 W 102ND ST	2014, 2010, 2006, 2004, 2003, 2001, 2000, 1999, 1996, 1995, 1992, 1991, 1990, 1986, 1985, 1981, 1980, 1976, 1975, 1972, 1971, 1970, 1969, 1967, 1966, 1965, 1964, 1963, 1962, 1961, 1958, 1957, 1956, 1955, 1954, 1952, 1951, 1950, 1949, 1948, 1947, 1946, 1945, 1944, 1942, 1940, 1939, 1938, 1937, 1936, 1935, 1934, 1933, 1932, 1931, 1930, 1929, 1928, 1927, 1926, 1925, 1924, 1923, 1921, 1920
3835 102ND ST W	2014, 2010, 2006, 2004, 2003, 2001, 2000, 1999, 1996, 1995, 1992, 1991, 1990, 1986, 1985, 1981, 1980, 1976, 1975, 1972, 1971, 1970, 1969, 1967, 1966, 1964, 1963, 1962, 1961, 1960, 1958, 1957, 1956, 1955, 1954, 1952, 1951, 1950, 1949, 1948, 1947, 1946, 1945, 1944, 1942, 1940, 1939, 1938, 1937, 1936, 1935, 1934, 1933, 1932, 1931, 1930, 1929, 1928, 1927, 1926, 1925, 1924, 1923, 1921, 1920

FINDINGS

Address Researched	Address Not Identified in Research Source
3835 104TH ST W	2014, 2010, 2006, 2004, 2003, 2001, 2000, 1999, 1996, 1995, 1992, 1991, 1990, 1986, 1985, 1981, 1980, 1976, 1975, 1972, 1971, 1970, 1969, 1967, 1966, 1964, 1963, 1962, 1961, 1960, 1958, 1957, 1956, 1955, 1954, 1952, 1951, 1950, 1949, 1948, 1947, 1946, 1945, 1944, 1942, 1940, 1939, 1938, 1937, 1936, 1935, 1934, 1933, 1932, 1931, 1930, 1929, 1928, 1927, 1926, 1925, 1924, 1923, 1921, 1920
3835 106TH ST W	2014, 2010, 2006, 2004, 2003, 2001, 2000, 1999, 1996, 1995, 1992, 1991, 1990, 1986, 1985, 1981, 1980, 1976, 1975, 1972, 1971, 1970, 1969, 1967, 1966, 1964, 1963, 1962, 1961, 1960, 1958, 1957, 1956, 1955, 1954, 1952, 1951, 1950, 1949, 1948, 1947, 1946, 1945, 1944, 1942, 1940, 1939, 1938, 1937, 1936, 1935, 1934, 1933, 1932, 1931, 1930, 1929, 1928, 1927, 1926, 1925, 1924, 1923, 1921, 1920
3835 W 102ND ST	2014, 2010, 2006, 2004, 2003, 2001, 2000, 1999, 1996, 1995, 1992, 1991, 1990, 1986, 1985, 1981, 1976, 1975, 1972, 1971, 1969, 1967, 1966, 1965, 1963, 1962, 1961, 1960, 1958, 1956, 1955, 1954, 1952, 1951, 1950, 1949, 1948, 1947, 1946, 1945, 1944, 1942, 1940, 1939, 1938, 1937, 1936, 1935, 1934, 1933, 1932, 1931, 1930, 1929, 1928, 1927, 1926, 1925, 1924, 1923, 1921, 1920
3835 W 104TH	2014, 2010, 2006, 2004, 2003, 2001, 2000, 1999, 1996, 1995, 1992, 1991, 1990, 1986, 1985, 1980, 1976, 1975, 1972, 1970, 1969, 1967, 1966, 1965, 1964, 1963, 1961, 1960, 1958, 1957, 1956, 1955, 1954, 1952, 1951, 1950, 1949, 1948, 1947, 1946, 1945, 1944, 1942, 1940, 1939, 1938, 1937, 1936, 1935, 1934, 1933, 1932, 1931, 1930, 1929, 1928, 1927, 1926, 1925, 1924, 1923, 1921, 1920
3835 W 104TH ST	2014, 2010, 2006, 2004, 2003, 2000, 1999, 1996, 1992, 1991, 1986, 1985, 1981, 1976, 1972, 1971, 1969, 1966, 1965, 1963, 1962, 1961, 1960, 1958, 1956, 1955, 1952, 1951, 1949, 1948, 1947, 1945, 1944, 1942, 1940, 1939, 1938, 1937, 1936, 1935, 1934, 1933, 1932, 1931, 1930, 1929, 1928, 1927, 1926, 1925, 1924, 1923, 1921, 1920
3835 W 104th St	2006, 2004, 2003, 2001, 2000, 1999, 1996, 1995, 1992, 1991, 1990, 1986, 1985, 1981, 1980, 1976, 1975, 1972, 1971, 1970, 1969, 1967, 1966, 1965, 1964, 1963, 1962, 1961, 1960, 1958, 1957, 1956, 1955, 1954, 1952, 1951, 1950, 1949, 1948, 1947, 1946, 1945, 1944, 1942, 1940, 1939, 1938, 1937, 1936, 1935, 1934, 1933, 1932, 1931, 1930, 1929, 1928, 1927, 1926, 1925, 1924, 1923, 1921, 1920
3835 W 104th St	2006, 2004, 2003, 2001, 2000, 1999, 1996, 1995, 1992, 1991, 1990, 1986, 1985, 1981, 1980, 1976, 1975, 1972, 1971, 1970, 1969, 1967, 1966, 1965, 1964, 1963, 1962, 1961, 1960, 1958, 1957, 1956, 1955, 1954, 1952, 1951, 1950, 1949, 1948, 1947, 1946, 1945, 1944, 1942, 1940, 1939, 1938, 1937, 1936, 1935, 1934, 1933, 1932, 1931, 1930, 1929, 1928, 1927, 1926, 1925, 1924, 1923, 1921, 1920
3835 W 106TH ST	2014, 2010, 2006, 2004, 2003, 2000, 1999, 1996, 1995, 1992, 1991, 1986, 1985, 1981, 1980, 1972, 1971, 1969, 1967, 1966, 1965, 1963, 1962, 1961, 1958, 1956, 1955, 1952, 1951, 1949, 1948, 1947, 1945, 1944, 1942, 1940, 1939, 1938, 1937, 1936, 1935, 1934, 1933, 1932, 1931, 1930, 1929, 1928, 1927, 1926, 1925, 1924, 1923, 1921, 1920
3836 1/2 W 104TH ST	2014, 2010, 2006, 2004, 2003, 2001, 2000, 1999, 1996, 1995, 1992, 1991, 1990, 1986, 1985, 1981, 1980, 1976, 1975, 1972, 1971, 1970, 1969, 1967, 1966, 1965, 1963, 1962, 1961, 1958, 1956, 1955, 1954, 1952, 1951, 1950, 1949, 1948, 1947, 1946, 1945, 1944, 1942, 1940, 1939, 1938, 1937, 1936, 1935, 1934, 1933, 1932, 1931, 1930, 1929, 1928, 1927, 1926, 1925, 1924, 1923, 1921, 1920
3836 102ND ST W	2014, 2010, 2006, 2004, 2003, 2001, 2000, 1999, 1996, 1995, 1992, 1991, 1990, 1986, 1985, 1981, 1980, 1976, 1975, 1972, 1971, 1970, 1969, 1967, 1966, 1964, 1963, 1962, 1961, 1960, 1958, 1957, 1956, 1955, 1954, 1952, 1951, 1950, 1949, 1948, 1947, 1946, 1945, 1944, 1942, 1940, 1939, 1938, 1937, 1936, 1935, 1934, 1933, 1932, 1931, 1930, 1929, 1928, 1927, 1926, 1925, 1924, 1923, 1921, 1920
3836 104TH ST W	2014, 2010, 2006, 2004, 2003, 2001, 2000, 1999, 1996, 1995, 1992, 1991, 1990, 1986, 1985, 1981, 1980, 1976, 1975, 1972, 1971, 1970, 1969, 1967, 1966, 1964, 1963, 1962, 1961, 1960, 1958, 1957, 1956, 1955, 1954, 1952, 1951, 1950, 1949, 1948, 1947, 1946, 1945, 1944, 1942, 1940, 1939, 1938, 1937, 1936, 1935, 1934, 1933, 1932, 1931, 1930, 1929, 1928, 1927, 1926, 1925, 1924, 1923, 1921, 1920

FINDINGS

Address Researched	Address Not Identified in Research Source
3836 W 102ND ST	2014, 2010, 2006, 2004, 2003, 2001, 2000, 1999, 1996, 1992, 1991, 1990, 1986, 1985, 1981, 1976, 1975, 1972, 1971, 1969, 1967, 1966, 1965, 1963, 1962, 1961, 1960, 1958, 1957, 1956, 1955, 1954, 1952, 1951, 1950, 1949, 1948, 1947, 1946, 1945, 1944, 1942, 1940, 1939, 1938, 1937, 1936, 1935, 1934, 1933, 1932, 1931, 1930, 1929, 1928, 1927, 1926, 1925, 1924, 1923, 1921, 1920
3836 W 104TH ST	2014, 2010, 2006, 2004, 2003, 2000, 1999, 1996, 1995, 1992, 1991, 1990, 1986, 1985, 1981, 1980, 1976, 1975, 1972, 1971, 1969, 1967, 1966, 1965, 1963, 1962, 1961, 1960, 1958, 1957, 1956, 1955, 1954, 1952, 1951, 1950, 1949, 1948, 1947, 1946, 1945, 1944, 1942, 1940, 1939, 1938, 1937, 1936, 1935, 1934, 1933, 1932, 1931, 1930, 1929, 1928, 1927, 1926, 1925, 1924, 1923, 1921, 1920
3836 W 105TH ST	2014, 2010, 2006, 2004, 2003, 2001, 2000, 1999, 1996, 1995, 1992, 1991, 1990, 1986, 1985, 1981, 1976, 1975, 1972, 1971, 1970, 1969, 1967, 1966, 1965, 1964, 1963, 1962, 1961, 1958, 1957, 1956, 1955, 1954, 1952, 1951, 1950, 1949, 1948, 1947, 1946, 1945, 1944, 1942, 1940, 1939, 1938, 1937, 1936, 1935, 1934, 1933, 1932, 1931, 1930, 1929, 1928, 1927, 1926, 1925, 1924, 1923, 1921, 1920
3836 W 107TH ST	2014, 2010, 2006, 2004, 2003, 2000, 1999, 1996, 1995, 1992, 1991, 1990, 1986, 1985, 1981, 1980, 1976, 1975, 1972, 1971, 1970, 1969, 1967, 1966, 1965, 1964, 1963, 1962, 1961, 1958, 1957, 1956, 1955, 1954, 1952, 1951, 1950, 1949, 1948, 1947, 1946, 1945, 1944, 1942, 1940, 1939, 1938, 1937, 1936, 1935, 1934, 1933, 1932, 1931, 1930, 1929, 1928, 1927, 1926, 1925, 1924, 1923, 1921, 1920
3836 W 107th St	2014, 2006, 2004, 2003, 2001, 2000, 1999, 1996, 1995, 1992, 1991, 1990, 1986, 1985, 1981, 1980, 1976, 1975, 1972, 1971, 1970, 1969, 1967, 1966, 1965, 1964, 1963, 1962, 1961, 1960, 1958, 1957, 1956, 1955, 1954, 1952, 1951, 1950, 1949, 1948, 1947, 1946, 1945, 1944, 1942, 1940, 1939, 1938, 1937, 1936, 1935, 1934, 1933, 1932, 1931, 1930, 1929, 1928, 1927, 1926, 1925, 1924, 1923, 1921, 1920
3836 W 107th St	2014, 2006, 2004, 2003, 2001, 2000, 1999, 1996, 1995, 1992, 1991, 1990, 1986, 1985, 1981, 1980, 1976, 1975, 1972, 1971, 1970, 1969, 1967, 1966, 1965, 1964, 1963, 1962, 1961, 1960, 1958, 1957, 1956, 1955, 1954, 1952, 1951, 1950, 1949, 1948, 1947, 1946, 1945, 1944, 1942, 1940, 1939, 1938, 1937, 1936, 1935, 1934, 1933, 1932, 1931, 1930, 1929, 1928, 1927, 1926, 1925, 1924, 1923, 1921, 1920
3836 W 108TH ST	2014, 2010, 2006, 2004, 2003, 2001, 2000, 1999, 1996, 1995, 1992, 1991, 1990, 1986, 1985, 1981, 1980, 1976, 1975, 1972, 1971, 1970, 1969, 1967, 1966, 1965, 1964, 1963, 1962, 1961, 1960, 1958, 1956, 1955, 1954, 1952, 1951, 1950, 1949, 1948, 1947, 1946, 1945, 1944, 1942, 1940, 1939, 1938, 1937, 1936, 1935, 1934, 1933, 1932, 1931, 1930, 1929, 1928, 1927, 1926, 1925, 1924, 1923, 1921, 1920
3837 1/2 W 102ND ST	2014, 2010, 2006, 2004, 2003, 2001, 2000, 1999, 1996, 1995, 1992, 1991, 1990, 1986, 1985, 1981, 1980, 1976, 1975, 1972, 1971, 1970, 1969, 1967, 1966, 1965, 1963, 1962, 1961, 1960, 1958, 1957, 1956, 1955, 1954, 1952, 1951, 1950, 1949, 1948, 1947, 1946, 1945, 1944, 1942, 1940, 1939, 1938, 1937, 1936, 1935, 1934, 1933, 1932, 1931, 1930, 1929, 1928, 1927, 1926, 1925, 1924, 1923, 1921, 1920
3837 1/4 W 102ND ST	2014, 2010, 2006, 2004, 2003, 2001, 2000, 1999, 1996, 1995, 1992, 1991, 1990, 1986, 1985, 1981, 1980, 1976, 1975, 1972, 1971, 1970, 1969, 1967, 1966, 1965, 1963, 1962, 1961, 1960, 1958, 1957, 1956, 1955, 1954, 1952, 1951, 1950, 1949, 1948, 1947, 1946, 1945, 1944, 1942, 1940, 1939, 1938, 1937, 1936, 1935, 1934, 1933, 1932, 1931, 1930, 1929, 1928, 1927, 1926, 1925, 1924, 1923, 1921, 1920
3837 102ND ST W	2014, 2010, 2006, 2004, 2003, 2001, 2000, 1999, 1996, 1995, 1992, 1991, 1990, 1986, 1985, 1981, 1980, 1976, 1975, 1972, 1971, 1970, 1969, 1967, 1966, 1964, 1963, 1962, 1961, 1960, 1958, 1957, 1956, 1955, 1954, 1952, 1951, 1950, 1949, 1948, 1947, 1946, 1945, 1944, 1942, 1940, 1939, 1938, 1937, 1936, 1935, 1934, 1933, 1932, 1931, 1930, 1929, 1928, 1927, 1926, 1925, 1924, 1923, 1921, 1920
3837 107TH ST W	2014, 2010, 2006, 2004, 2003, 2001, 2000, 1999, 1996, 1995, 1992, 1991, 1990, 1986, 1985, 1981, 1980, 1976, 1975, 1972, 1971, 1970, 1969, 1967, 1966, 1964, 1963, 1962, 1961, 1960, 1958, 1957, 1956, 1955, 1954, 1952, 1951, 1950, 1949, 1948, 1947, 1946, 1945, 1944, 1942, 1940, 1939, 1938, 1937, 1936, 1935, 1934, 1933, 1932, 1931, 1930, 1929, 1928, 1927, 1926, 1925, 1924, 1923, 1921, 1920

FINDINGS

Address Researched	Address Not Identified in Research Source
3837 108TH ST W	2014, 2010, 2006, 2004, 2003, 2001, 2000, 1999, 1996, 1995, 1992, 1991, 1990, 1986, 1985, 1981, 1980, 1976, 1975, 1972, 1971, 1970, 1969, 1967, 1966, 1964, 1963, 1962, 1961, 1960, 1958, 1957, 1956, 1955, 1954, 1952, 1951, 1950, 1949, 1948, 1947, 1946, 1945, 1944, 1942, 1940, 1939, 1938, 1937, 1936, 1935, 1934, 1933, 1932, 1931, 1930, 1929, 1928, 1927, 1926, 1925, 1924, 1923, 1921, 1920
3837 W 102ND ST	2014, 2010, 2006, 2004, 2003, 2001, 2000, 1999, 1996, 1995, 1992, 1991, 1990, 1986, 1985, 1981, 1980, 1976, 1975, 1972, 1971, 1969, 1967, 1966, 1965, 1963, 1962, 1961, 1960, 1958, 1957, 1956, 1955, 1954, 1952, 1951, 1950, 1949, 1948, 1947, 1946, 1945, 1944, 1942, 1940, 1939, 1938, 1937, 1936, 1935, 1934, 1933, 1932, 1931, 1930, 1929, 1928, 1927, 1926, 1925, 1924, 1923, 1921, 1920
3837 W 105TH	2014, 2010, 2006, 2004, 2003, 2001, 2000, 1999, 1996, 1995, 1992, 1991, 1990, 1985, 1981, 1980, 1976, 1975, 1972, 1971, 1970, 1969, 1967, 1966, 1965, 1964, 1963, 1962, 1961, 1960, 1958, 1957, 1956, 1955, 1954, 1952, 1951, 1950, 1949, 1948, 1947, 1946, 1945, 1944, 1942, 1940, 1939, 1938, 1937, 1936, 1935, 1934, 1933, 1932, 1931, 1930, 1929, 1928, 1927, 1926, 1925, 1924, 1923, 1921, 1920
3837 W 105TH ST	2014, 2010, 2006, 2004, 2003, 2000, 1999, 1996, 1995, 1992, 1991, 1990, 1986, 1985, 1981, 1976, 1972, 1971, 1970, 1969, 1967, 1966, 1965, 1964, 1963, 1962, 1961, 1960, 1958, 1957, 1956, 1955, 1954, 1952, 1951, 1950, 1949, 1948, 1947, 1946, 1945, 1944, 1942, 1940, 1939, 1938, 1937, 1936, 1935, 1934, 1933, 1932, 1931, 1930, 1929, 1928, 1927, 1926, 1925, 1924, 1923, 1921, 1920
3837 W 106TH ST	2014, 2010, 2006, 2004, 2003, 2000, 1999, 1996, 1995, 1992, 1991, 1990, 1986, 1985, 1981, 1980, 1976, 1975, 1972, 1971, 1970, 1969, 1967, 1966, 1965, 1964, 1963, 1962, 1961, 1960, 1958, 1957, 1956, 1955, 1954, 1952, 1951, 1950, 1949, 1948, 1947, 1946, 1945, 1944, 1942, 1940, 1939, 1938, 1937, 1936, 1935, 1934, 1933, 1932, 1931, 1930, 1929, 1928, 1927, 1926, 1925, 1924, 1923, 1921, 1920
3837 W 107TH ST	2014, 2010, 2006, 2004, 2003, 2001, 2000, 1999, 1996, 1995, 1992, 1991, 1990, 1986, 1985, 1981, 1980, 1976, 1975, 1972, 1971, 1970, 1969, 1967, 1966, 1965, 1963, 1962, 1961, 1958, 1957, 1956, 1955, 1954, 1952, 1951, 1950, 1949, 1948, 1947, 1946, 1945, 1944, 1942, 1940, 1939, 1938, 1937, 1936, 1935, 1934, 1933, 1932, 1931, 1930, 1929, 1928, 1927, 1926, 1925, 1924, 1923, 1921, 1920
3837 W 108TH ST	2014, 2010, 2006, 2004, 2003, 2000, 1999, 1996, 1995, 1992, 1991, 1990, 1986, 1985, 1981, 1976, 1975, 1972, 1971, 1969, 1967, 1966, 1965, 1963, 1962, 1961, 1958, 1956, 1955, 1952, 1951, 1950, 1949, 1948, 1947, 1946, 1945, 1944, 1942, 1940, 1939, 1938, 1937, 1936, 1935, 1934, 1933, 1932, 1931, 1930, 1929, 1928, 1927, 1926, 1925, 1924, 1923, 1921, 1920
3838 104TH ST W	2014, 2010, 2006, 2004, 2003, 2001, 2000, 1999, 1996, 1995, 1992, 1991, 1990, 1986, 1985, 1981, 1980, 1976, 1975, 1972, 1971, 1970, 1969, 1967, 1966, 1964, 1963, 1962, 1961, 1960, 1958, 1957, 1956, 1955, 1954, 1952, 1951, 1950, 1949, 1948, 1947, 1946, 1945, 1944, 1942, 1940, 1939, 1938, 1937, 1936, 1935, 1934, 1933, 1932, 1931, 1930, 1929, 1928, 1927, 1926, 1925, 1924, 1923, 1921, 1920
3838 105TH ST W	2014, 2010, 2006, 2004, 2003, 2001, 2000, 1999, 1996, 1995, 1992, 1991, 1990, 1986, 1985, 1981, 1980, 1976, 1975, 1972, 1971, 1970, 1969, 1967, 1966, 1964, 1963, 1962, 1961, 1960, 1958, 1957, 1956, 1955, 1954, 1952, 1951, 1950, 1949, 1948, 1947, 1946, 1945, 1944, 1942, 1940, 1939, 1938, 1937, 1936, 1935, 1934, 1933, 1932, 1931, 1930, 1929, 1928, 1927, 1926, 1925, 1924, 1923, 1921, 1920
3838 108TH ST W	2014, 2010, 2006, 2004, 2003, 2001, 2000, 1999, 1996, 1995, 1992, 1991, 1990, 1986, 1985, 1981, 1980, 1976, 1975, 1972, 1971, 1970, 1969, 1967, 1966, 1964, 1963, 1962, 1961, 1960, 1958, 1957, 1956, 1955, 1954, 1952, 1951, 1950, 1949, 1948, 1947, 1946, 1945, 1944, 1942, 1940, 1939, 1938, 1937, 1936, 1935, 1934, 1933, 1932, 1931, 1930, 1929, 1928, 1927, 1926, 1925, 1924, 1923, 1921, 1920
3838 CENTURY BLVD	2014, 2010, 2006, 2004, 2003, 2001, 2000, 1999, 1996, 1995, 1992, 1991, 1990, 1986, 1985, 1981, 1980, 1976, 1975, 1972, 1971, 1970, 1969, 1967, 1966, 1965, 1964, 1963, 1962, 1961, 1960, 1958, 1957, 1956, 1955, 1954, 1952, 1951, 1950, 1949, 1948, 1947, 1945, 1944, 1942, 1940, 1939, 1938, 1937, 1936, 1935, 1934, 1933, 1932, 1931, 1930, 1929, 1928, 1927, 1926, 1925, 1924, 1923, 1921, 1920

FINDINGS

Address Researched	Address Not Identified in Research Source
4083 W 103RD ST	2014, 2010, 2006, 2004, 2003, 2000, 1999, 1996, 1995, 1992, 1991, 1990, 1986, 1985, 1981, 1980, 1976, 1972, 1971, 1969, 1967, 1966, 1965, 1963, 1962, 1961, 1960, 1958, 1957, 1956, 1955, 1954, 1952, 1951, 1950, 1949, 1948, 1947, 1946, 1945, 1944, 1942, 1940, 1939, 1938, 1937, 1936, 1935, 1934, 1933, 1932, 1931, 1930, 1929, 1928, 1927, 1926, 1925, 1924, 1923, 1921, 1920
409 99TH ST E	2014, 2010, 2006, 2004, 2003, 2001, 2000, 1999, 1996, 1995, 1992, 1991, 1990, 1986, 1985, 1981, 1980, 1976, 1975, 1972, 1971, 1970, 1969, 1967, 1966, 1965, 1964, 1963, 1962, 1961, 1960, 1958, 1957, 1956, 1955, 1954, 1952, 1950, 1949, 1948, 1947, 1946, 1945, 1944, 1942, 1940, 1939, 1938, 1937, 1936, 1935, 1934, 1933, 1932, 1931, 1930, 1929, 1928, 1927, 1926, 1925, 1924, 1923, 1921, 1920
409 E 97TH	2014, 2010, 2006, 2004, 2003, 2001, 2000, 1999, 1996, 1995, 1992, 1991, 1990, 1985, 1981, 1980, 1976, 1975, 1972, 1971, 1970, 1969, 1967, 1966, 1965, 1964, 1963, 1962, 1961, 1960, 1958, 1957, 1956, 1955, 1954, 1952, 1951, 1950, 1949, 1948, 1947, 1946, 1945, 1944, 1942, 1940, 1939, 1938, 1937, 1936, 1935, 1934, 1933, 1932, 1931, 1930, 1929, 1928, 1927, 1926, 1925, 1924, 1923, 1921, 1920
4090 W 105TH ST	2014, 2010, 2006, 2004, 2003, 2000, 1999, 1996, 1995, 1992, 1991, 1990, 1986, 1985, 1981, 1980, 1976, 1975, 1972, 1971, 1970, 1969, 1967, 1966, 1965, 1964, 1963, 1962, 1961, 1960, 1958, 1957, 1956, 1955, 1954, 1952, 1951, 1950, 1949, 1948, 1947, 1946, 1945, 1944, 1942, 1940, 1939, 1938, 1937, 1936, 1935, 1934, 1933, 1932, 1931, 1930, 1929, 1928, 1927, 1926, 1925, 1924, 1923, 1921, 1920
410 98TH ST E	2014, 2010, 2006, 2004, 2003, 2001, 2000, 1999, 1996, 1995, 1992, 1991, 1990, 1986, 1985, 1981, 1980, 1976, 1975, 1972, 1971, 1970, 1969, 1967, 1966, 1965, 1964, 1963, 1962, 1961, 1960, 1958, 1957, 1956, 1955, 1954, 1952, 1950, 1949, 1948, 1947, 1946, 1945, 1944, 1942, 1940, 1939, 1938, 1937, 1936, 1935, 1934, 1933, 1932, 1931, 1930, 1929, 1928, 1927, 1926, 1925, 1924, 1923, 1921, 1920
410 99TH ST E	2014, 2010, 2006, 2004, 2003, 2001, 2000, 1999, 1996, 1995, 1992, 1991, 1990, 1986, 1985, 1981, 1980, 1976, 1975, 1972, 1971, 1970, 1969, 1967, 1966, 1965, 1964, 1963, 1962, 1961, 1960, 1958, 1957, 1956, 1955, 1954, 1952, 1950, 1949, 1948, 1947, 1946, 1945, 1944, 1942, 1940, 1939, 1938, 1937, 1936, 1935, 1934, 1933, 1932, 1931, 1930, 1929, 1928, 1927, 1926, 1925, 1924, 1923, 1921, 1920
410 E 99TH ST	2014, 2010, 2006, 2004, 2003, 2000, 1999, 1996, 1995, 1992, 1991, 1986, 1985, 1981, 1976, 1972, 1971, 1969, 1966, 1965, 1963, 1962, 1961, 1960, 1958, 1957, 1956, 1955, 1954, 1952, 1951, 1950, 1949, 1948, 1947, 1945, 1944, 1942, 1940, 1939, 1938, 1937, 1936, 1935, 1934, 1933, 1932, 1931, 1930, 1929, 1928, 1927, 1926, 1925, 1924, 1923, 1921, 1920
4100 CENTURY BLVD	2014, 2010, 2006, 2004, 2003, 2001, 2000, 1999, 1996, 1995, 1992, 1991, 1990, 1986, 1985, 1981, 1980, 1976, 1975, 1972, 1971, 1969, 1967, 1966, 1965, 1964, 1963, 1962, 1961, 1960, 1958, 1957, 1956, 1955, 1954, 1952, 1951, 1950, 1949, 1948, 1947, 1946, 1945, 1944, 1942, 1940, 1939, 1938, 1937, 1936, 1935, 1934, 1933, 1932, 1931, 1930, 1929, 1928, 1927, 1926, 1925, 1924, 1923, 1921, 1920
4100 CENTURY BLVD W	2014, 2010, 2006, 2004, 2003, 2001, 2000, 1999, 1996, 1995, 1992, 1991, 1986, 1985, 1981, 1980, 1976, 1975, 1972, 1971, 1970, 1969, 1967, 1966, 1965, 1964, 1963, 1962, 1961, 1960, 1958, 1957, 1956, 1955, 1954, 1952, 1951, 1950, 1949, 1948, 1947, 1946, 1945, 1944, 1942, 1940, 1939, 1938, 1937, 1936, 1935, 1934, 1933, 1932, 1931, 1930, 1929, 1928, 1927, 1926, 1925, 1924, 1923, 1921, 1920
4100 LENNOX BLVD	2014, 2010, 2006, 2004, 2003, 2001, 2000, 1999, 1996, 1995, 1992, 1991, 1986, 1985, 1981, 1980, 1976, 1972, 1971, 1969, 1967, 1966, 1963, 1962, 1961, 1958, 1956, 1955, 1952, 1951, 1949, 1948, 1947, 1945, 1944, 1942, 1940, 1939, 1938, 1937, 1936, 1935, 1934, 1933, 1932, 1931, 1930, 1929, 1928, 1927, 1926, 1925, 1924, 1923, 1921, 1920
4100 W 101ST ST	2014, 2010, 2006, 2004, 2003, 2000, 1999, 1996, 1995, 1992, 1991, 1990, 1986, 1985, 1981, 1980, 1976, 1975, 1972, 1971, 1970, 1969, 1967, 1966, 1965, 1964, 1963, 1962, 1961, 1958, 1956, 1955, 1952, 1951, 1950, 1949, 1948, 1947, 1946, 1945, 1944, 1942, 1940, 1939, 1938, 1937, 1936, 1935, 1934, 1933, 1932, 1931, 1930, 1929, 1928, 1927, 1926, 1925, 1924, 1923, 1921, 1920

FINDINGS

Address Researched	Address Not Identified in Research Source
4100 W 103RD ST	2014, 2010, 2006, 2004, 2003, 2001, 2000, 1999, 1996, 1995, 1992, 1991, 1990, 1986, 1985, 1981, 1980, 1976, 1975, 1972, 1971, 1969, 1967, 1966, 1965, 1964, 1963, 1962, 1961, 1960, 1958, 1957, 1956, 1955, 1954, 1952, 1951, 1950, 1949, 1948, 1947, 1946, 1945, 1944, 1942, 1940, 1939, 1938, 1937, 1936, 1935, 1934, 1933, 1932, 1931, 1930, 1929, 1928, 1927, 1926, 1925, 1924, 1923, 1921, 1920
4100 W 104TH ST	2014, 2010, 2006, 2004, 2003, 2000, 1999, 1996, 1995, 1992, 1991, 1986, 1985, 1981, 1976, 1972, 1971, 1970, 1969, 1967, 1966, 1965, 1964, 1963, 1962, 1961, 1958, 1956, 1955, 1952, 1951, 1949, 1948, 1947, 1945, 1944, 1942, 1940, 1939, 1938, 1937, 1936, 1935, 1934, 1933, 1932, 1931, 1930, 1929, 1928, 1927, 1926, 1925, 1924, 1923, 1921, 1920
4100 W 107TH ST	2014, 2010, 2006, 2004, 2003, 2000, 1999, 1996, 1995, 1992, 1991, 1990, 1986, 1985, 1981, 1980, 1976, 1972, 1971, 1970, 1969, 1967, 1966, 1965, 1964, 1963, 1962, 1961, 1960, 1958, 1957, 1956, 1955, 1954, 1952, 1951, 1950, 1949, 1948, 1947, 1946, 1945, 1944, 1942, 1940, 1939, 1938, 1937, 1936, 1935, 1934, 1933, 1932, 1931, 1930, 1929, 1928, 1927, 1926, 1925, 1924, 1923, 1921, 1920
4100 W CENTURY BLVD	2014, 2010, 2006, 2004, 2003, 2000, 1999, 1996, 1995, 1992, 1991, 1990, 1986, 1985, 1981, 1980, 1976, 1975, 1972, 1971, 1970, 1969, 1967, 1966, 1965, 1964, 1963, 1961, 1960, 1958, 1957, 1956, 1955, 1954, 1952, 1951, 1950, 1949, 1948, 1947, 1946, 1945, 1944, 1942, 1940, 1939, 1938, 1937, 1936, 1935, 1934, 1933, 1932, 1931, 1930, 1929, 1928, 1927, 1926, 1925, 1924, 1923, 1921, 1920
4100 W Century Blvd	2006, 2004, 2003, 2001, 2000, 1999, 1996, 1995, 1992, 1991, 1990, 1986, 1985, 1981, 1980, 1976, 1975, 1972, 1971, 1970, 1969, 1967, 1966, 1965, 1964, 1963, 1962, 1961, 1960, 1958, 1957, 1956, 1955, 1954, 1952, 1951, 1950, 1949, 1948, 1947, 1946, 1945, 1944, 1942, 1940, 1939, 1938, 1937, 1936, 1935, 1934, 1933, 1932, 1931, 1930, 1929, 1928, 1927, 1926, 1925, 1924, 1923, 1921, 1920
4100 W Century Blvd	2006, 2004, 2003, 2001, 2000, 1999, 1996, 1995, 1992, 1991, 1990, 1986, 1985, 1981, 1980, 1976, 1975, 1972, 1971, 1970, 1969, 1967, 1966, 1965, 1964, 1963, 1962, 1961, 1960, 1958, 1957, 1956, 1955, 1954, 1952, 1951, 1950, 1949, 1948, 1947, 1946, 1945, 1944, 1942, 1940, 1939, 1938, 1937, 1936, 1935, 1934, 1933, 1932, 1931, 1930, 1929, 1928, 1927, 1926, 1925, 1924, 1923, 1921, 1920
4101 CENTURY BLVD	2014, 2010, 2006, 2004, 2003, 2001, 2000, 1999, 1996, 1995, 1992, 1991, 1990, 1986, 1985, 1981, 1980, 1976, 1975, 1972, 1971, 1969, 1967, 1966, 1965, 1964, 1963, 1962, 1961, 1960, 1958, 1957, 1956, 1955, 1954, 1952, 1951, 1950, 1949, 1948, 1947, 1946, 1945, 1944, 1942, 1940, 1939, 1938, 1937, 1936, 1935, 1934, 1933, 1932, 1931, 1930, 1929, 1928, 1927, 1926, 1925, 1924, 1923, 1921, 1920
4101 CENTURY BLVD W	2014, 2010, 2006, 2004, 2003, 2001, 1999, 1996, 1992, 1991, 1986, 1985, 1981, 1976, 1972, 1971, 1970, 1969, 1967, 1966, 1965, 1964, 1963, 1962, 1961, 1958, 1957, 1956, 1955, 1954, 1952, 1951, 1950, 1949, 1948, 1947, 1946, 1945, 1944, 1942, 1940, 1939, 1938, 1937, 1936, 1935, 1934, 1933, 1932, 1931, 1930, 1929, 1928, 1927, 1926, 1925, 1924, 1923, 1921, 1920
4101 LENNOX BLVD	2014, 2010, 2006, 2004, 2003, 2001, 2000, 1999, 1996, 1995, 1992, 1991, 1990, 1986, 1985, 1981, 1980, 1976, 1975, 1972, 1971, 1969, 1967, 1966, 1964, 1963, 1962, 1961, 1958, 1956, 1955, 1952, 1951, 1949, 1948, 1947, 1946, 1945, 1944, 1942, 1940, 1939, 1938, 1937, 1936, 1935, 1934, 1933, 1932, 1931, 1930, 1929, 1928, 1927, 1926, 1925, 1924, 1923, 1921, 1920
4101 W 102ND ST	2014, 2010, 2006, 2004, 2003, 2000, 1999, 1996, 1995, 1992, 1991, 1990, 1986, 1985, 1981, 1980, 1976, 1975, 1972, 1971, 1970, 1969, 1967, 1966, 1965, 1963, 1962, 1961, 1958, 1956, 1955, 1952, 1951, 1949, 1948, 1947, 1945, 1944, 1942, 1940, 1939, 1938, 1937, 1936, 1935, 1934, 1933, 1932, 1931, 1930, 1929, 1928, 1927, 1926, 1925, 1924, 1923, 1921, 1920
4101 W 106TH ST	2014, 2010, 2006, 2004, 2003, 2000, 1999, 1996, 1995, 1992, 1991, 1990, 1986, 1985, 1981, 1980, 1976, 1975, 1972, 1971, 1970, 1969, 1967, 1966, 1965, 1964, 1963, 1962, 1961, 1958, 1956, 1955, 1952, 1951, 1950, 1949, 1948, 1947, 1945, 1944, 1942, 1940, 1939, 1938, 1937, 1936, 1935, 1934, 1933, 1932, 1931, 1930, 1929, 1928, 1927, 1926, 1925, 1924, 1923, 1921, 1920

FINDINGS

Address Researched	Address Not Identified in Research Source
4101 W CENTURY BLVD	2014, 2010, 2006, 2004, 2003, 2000, 1999, 1996, 1995, 1992, 1991, 1985, 1980, 1975, 1972, 1971, 1970, 1969, 1966, 1965, 1963, 1962, 1961, 1958, 1956, 1955, 1952, 1951, 1950, 1949, 1948, 1947, 1946, 1945, 1944, 1942, 1940, 1939, 1938, 1937, 1936, 1935, 1934, 1933, 1932, 1931, 1930, 1929, 1928, 1927, 1926, 1925, 1924, 1923, 1921, 1920
4101 W Century Blvd	2006, 2004, 2003, 2001, 2000, 1999, 1996, 1995, 1992, 1991, 1990, 1986, 1985, 1981, 1980, 1976, 1975, 1972, 1971, 1970, 1969, 1967, 1966, 1965, 1964, 1963, 1962, 1961, 1960, 1958, 1957, 1956, 1955, 1954, 1952, 1951, 1950, 1949, 1948, 1947, 1946, 1945, 1944, 1942, 1940, 1939, 1938, 1937, 1936, 1935, 1934, 1933, 1932, 1931, 1930, 1929, 1928, 1927, 1926, 1925, 1924, 1923, 1921, 1920
4101 W Century Blvd	2006, 2004, 2003, 2001, 2000, 1999, 1996, 1995, 1992, 1991, 1990, 1986, 1985, 1981, 1980, 1976, 1975, 1972, 1971, 1970, 1969, 1967, 1966, 1965, 1964, 1963, 1962, 1961, 1960, 1958, 1957, 1956, 1955, 1954, 1952, 1951, 1950, 1949, 1948, 1947, 1946, 1945, 1944, 1942, 1940, 1939, 1938, 1937, 1936, 1935, 1934, 1933, 1932, 1931, 1930, 1929, 1928, 1927, 1926, 1925, 1924, 1923, 1921, 1920
4102 CENTURY BLVD	2014, 2010, 2006, 2004, 2003, 2001, 2000, 1999, 1996, 1995, 1992, 1991, 1990, 1986, 1985, 1981, 1980, 1976, 1975, 1972, 1971, 1969, 1967, 1966, 1965, 1964, 1963, 1962, 1961, 1960, 1958, 1957, 1956, 1955, 1954, 1952, 1951, 1950, 1949, 1948, 1947, 1946, 1945, 1944, 1942, 1940, 1939, 1938, 1937, 1936, 1935, 1934, 1933, 1932, 1931, 1930, 1929, 1928, 1927, 1926, 1925, 1924, 1923, 1921, 1920
4102 CENTURY BLVD W	2014, 2010, 2006, 2004, 2003, 2001, 2000, 1999, 1996, 1992, 1991, 1990, 1986, 1985, 1981, 1980, 1976, 1972, 1971, 1970, 1969, 1967, 1966, 1965, 1964, 1963, 1962, 1961, 1960, 1958, 1957, 1956, 1955, 1954, 1952, 1951, 1950, 1949, 1948, 1947, 1946, 1945, 1944, 1942, 1940, 1939, 1938, 1937, 1936, 1935, 1934, 1933, 1932, 1931, 1930, 1929, 1928, 1927, 1926, 1925, 1924, 1923, 1921, 1920
4102 W 103RD ST	2014, 2010, 2006, 2004, 2003, 2000, 1999, 1996, 1995, 1992, 1991, 1990, 1986, 1985, 1981, 1980, 1975, 1972, 1971, 1970, 1969, 1967, 1966, 1965, 1964, 1963, 1962, 1961, 1960, 1958, 1957, 1956, 1955, 1954, 1952, 1951, 1950, 1949, 1948, 1947, 1946, 1945, 1944, 1942, 1940, 1939, 1938, 1937, 1936, 1935, 1934, 1933, 1932, 1931, 1930, 1929, 1928, 1927, 1926, 1925, 1924, 1923, 1921, 1920
4102 W 105TH ST	2014, 2010, 2006, 2004, 2003, 2000, 1999, 1996, 1995, 1992, 1991, 1986, 1985, 1981, 1980, 1976, 1975, 1972, 1971, 1969, 1967, 1966, 1965, 1963, 1962, 1961, 1958, 1957, 1956, 1955, 1954, 1952, 1951, 1950, 1949, 1948, 1947, 1946, 1945, 1944, 1942, 1940, 1939, 1938, 1937, 1936, 1935, 1934, 1933, 1932, 1931, 1930, 1929, 1928, 1927, 1926, 1925, 1924, 1923, 1921, 1920
4102 W 107TH	2014, 2010, 2006, 2004, 2003, 2001, 2000, 1999, 1996, 1995, 1992, 1991, 1990, 1986, 1985, 1980, 1976, 1975, 1972, 1971, 1970, 1969, 1967, 1966, 1965, 1964, 1963, 1962, 1961, 1960, 1958, 1957, 1956, 1955, 1954, 1952, 1951, 1950, 1949, 1948, 1947, 1946, 1945, 1944, 1942, 1940, 1939, 1938, 1937, 1936, 1935, 1934, 1933, 1932, 1931, 1930, 1929, 1928, 1927, 1926, 1925, 1924, 1923, 1921, 1920
4102 W 107TH ST	2014, 2010, 2006, 2004, 2003, 2000, 1999, 1996, 1995, 1992, 1991, 1990, 1986, 1985, 1981, 1976, 1975, 1972, 1971, 1970, 1969, 1967, 1966, 1965, 1964, 1963, 1962, 1961, 1958, 1957, 1956, 1955, 1954, 1952, 1951, 1950, 1949, 1948, 1947, 1946, 1945, 1944, 1942, 1940, 1939, 1938, 1937, 1936, 1935, 1934, 1933, 1932, 1931, 1930, 1929, 1928, 1927, 1926, 1925, 1924, 1923, 1921, 1920
4102 W CENTURY BLVD	2014, 2010, 2006, 2004, 2003, 2000, 1999, 1996, 1995, 1992, 1991, 1990, 1986, 1985, 1981, 1980, 1976, 1975, 1972, 1971, 1970, 1969, 1967, 1966, 1965, 1963, 1962, 1961, 1960, 1958, 1957, 1956, 1955, 1954, 1952, 1951, 1950, 1949, 1948, 1947, 1946, 1945, 1944, 1942, 1940, 1939, 1938, 1937, 1936, 1935, 1934, 1933, 1932, 1931, 1930, 1929, 1928, 1927, 1926, 1925, 1924, 1923, 1921, 1920
4103 LENNOX BLVD	2014, 2010, 2006, 2004, 2003, 2001, 2000, 1999, 1996, 1995, 1992, 1991, 1986, 1985, 1981, 1976, 1972, 1971, 1969, 1967, 1966, 1963, 1962, 1961, 1958, 1957, 1956, 1955, 1954, 1952, 1951, 1950, 1949, 1948, 1947, 1946, 1945, 1944, 1942, 1940, 1939, 1938, 1937, 1936, 1935, 1934, 1933, 1932, 1931, 1930, 1929, 1928, 1927, 1926, 1925, 1924, 1923, 1921, 1920

FINDINGS

Address Researched	Address Not Identified in Research Source
4103 W 101ST ST	2014, 2010, 2006, 2004, 2003, 2000, 1999, 1996, 1995, 1992, 1991, 1990, 1986, 1985, 1981, 1980, 1976, 1975, 1972, 1971, 1970, 1969, 1967, 1966, 1965, 1963, 1962, 1961, 1958, 1956, 1955, 1952, 1951, 1950, 1949, 1948, 1947, 1946, 1945, 1944, 1942, 1940, 1939, 1938, 1937, 1936, 1935, 1934, 1933, 1932, 1931, 1930, 1929, 1928, 1927, 1926, 1925, 1924, 1923, 1921, 1920
4103 W 101st St	2014, 2006, 2004, 2003, 2001, 2000, 1999, 1996, 1995, 1992, 1991, 1990, 1986, 1985, 1981, 1980, 1976, 1975, 1972, 1971, 1970, 1969, 1967, 1966, 1965, 1964, 1963, 1962, 1961, 1960, 1958, 1957, 1956, 1955, 1954, 1952, 1951, 1950, 1949, 1948, 1947, 1946, 1945, 1944, 1942, 1940, 1939, 1938, 1937, 1936, 1935, 1934, 1933, 1932, 1931, 1930, 1929, 1928, 1927, 1926, 1925, 1924, 1923, 1921, 1920
4103 W 101st St	2014, 2006, 2004, 2003, 2001, 2000, 1999, 1996, 1995, 1992, 1991, 1990, 1986, 1985, 1981, 1980, 1976, 1975, 1972, 1971, 1970, 1969, 1967, 1966, 1965, 1964, 1963, 1962, 1961, 1960, 1958, 1957, 1956, 1955, 1954, 1952, 1951, 1950, 1949, 1948, 1947, 1946, 1945, 1944, 1942, 1940, 1939, 1938, 1937, 1936, 1935, 1934, 1933, 1932, 1931, 1930, 1929, 1928, 1927, 1926, 1925, 1924, 1923, 1921, 1920
4103 W 103RD ST	2014, 2010, 2006, 2004, 2003, 2001, 2000, 1999, 1996, 1995, 1992, 1991, 1990, 1986, 1985, 1981, 1980, 1976, 1972, 1971, 1969, 1967, 1966, 1965, 1963, 1962, 1961, 1958, 1956, 1955, 1952, 1951, 1950, 1949, 1948, 1947, 1945, 1944, 1942, 1940, 1939, 1938, 1937, 1936, 1935, 1934, 1933, 1932, 1931, 1930, 1929, 1928, 1927, 1926, 1925, 1924, 1923, 1921, 1920
4103 W 104TH ST	2014, 2010, 2006, 2004, 2003, 2000, 1999, 1996, 1995, 1992, 1991, 1990, 1986, 1985, 1981, 1980, 1976, 1972, 1971, 1970, 1969, 1967, 1966, 1965, 1963, 1962, 1961, 1958, 1956, 1955, 1952, 1951, 1949, 1948, 1947, 1946, 1945, 1944, 1942, 1940, 1939, 1938, 1937, 1936, 1935, 1934, 1933, 1932, 1931, 1930, 1929, 1928, 1927, 1926, 1925, 1924, 1923, 1921, 1920
4103 W 106TH ST	2014, 2010, 2006, 2004, 2003, 2001, 2000, 1999, 1996, 1995, 1992, 1991, 1990, 1986, 1985, 1981, 1976, 1972, 1971, 1970, 1969, 1967, 1966, 1965, 1964, 1963, 1962, 1961, 1960, 1958, 1957, 1956, 1955, 1954, 1952, 1951, 1950, 1949, 1948, 1947, 1946, 1945, 1944, 1942, 1940, 1939, 1938, 1937, 1936, 1935, 1934, 1933, 1932, 1931, 1930, 1929, 1928, 1927, 1926, 1925, 1924, 1923, 1921, 1920
4104 1/2 W 101ST ST	2014, 2010, 2006, 2004, 2003, 2001, 2000, 1999, 1996, 1995, 1992, 1991, 1990, 1986, 1985, 1981, 1980, 1976, 1975, 1972, 1971, 1970, 1969, 1967, 1966, 1965, 1964, 1963, 1962, 1961, 1960, 1958, 1956, 1955, 1954, 1952, 1951, 1950, 1949, 1948, 1947, 1946, 1945, 1944, 1942, 1940, 1939, 1938, 1937, 1936, 1935, 1934, 1933, 1932, 1931, 1930, 1929, 1928, 1927, 1926, 1925, 1924, 1923, 1921, 1920
4104 CENTURY BLVD	2014, 2010, 2006, 2004, 2003, 2001, 2000, 1999, 1996, 1995, 1992, 1991, 1990, 1986, 1985, 1981, 1980, 1976, 1975, 1972, 1971, 1969, 1967, 1966, 1965, 1964, 1963, 1962, 1961, 1960, 1958, 1957, 1956, 1955, 1954, 1952, 1951, 1950, 1949, 1948, 1947, 1946, 1945, 1944, 1942, 1940, 1939, 1938, 1937, 1936, 1935, 1934, 1933, 1932, 1931, 1930, 1929, 1928, 1927, 1926, 1925, 1924, 1923, 1921, 1920
4104 CENTURY BLVD W	2014, 2010, 2006, 2004, 2003, 2001, 2000, 1999, 1996, 1995, 1992, 1991, 1986, 1985, 1981, 1976, 1972, 1971, 1970, 1969, 1967, 1966, 1965, 1964, 1963, 1962, 1961, 1960, 1958, 1957, 1956, 1955, 1954, 1952, 1951, 1950, 1949, 1948, 1947, 1946, 1945, 1944, 1942, 1940, 1939, 1938, 1937, 1936, 1935, 1934, 1933, 1932, 1931, 1930, 1929, 1928, 1927, 1926, 1925, 1924, 1923, 1921, 1920
4104 W 101ST ST	2014, 2010, 2006, 2004, 2003, 2000, 1999, 1996, 1995, 1992, 1991, 1990, 1986, 1985, 1981, 1980, 1976, 1975, 1972, 1971, 1970, 1969, 1967, 1966, 1965, 1963, 1962, 1961, 1960, 1958, 1956, 1955, 1954, 1952, 1951, 1949, 1948, 1947, 1946, 1945, 1944, 1942, 1940, 1939, 1938, 1937, 1936, 1935, 1934, 1933, 1932, 1931, 1930, 1929, 1928, 1927, 1926, 1925, 1924, 1923, 1921, 1920
4104 W 103RD ST	2014, 2010, 2006, 2004, 2003, 2000, 1999, 1996, 1992, 1991, 1990, 1986, 1985, 1981, 1980, 1976, 1975, 1972, 1971, 1970, 1969, 1967, 1966, 1965, 1964, 1963, 1962, 1961, 1960, 1958, 1957, 1956, 1955, 1954, 1952, 1951, 1950, 1949, 1948, 1947, 1946, 1945, 1944, 1942, 1940, 1939, 1938, 1937, 1936, 1935, 1934, 1933, 1932, 1931, 1930, 1929, 1928, 1927, 1926, 1925, 1924, 1923, 1921, 1920

FINDINGS

Address Researched	Address Not Identified in Research Source
4104 W 104TH ST	2014, 2010, 2006, 2004, 2003, 2001, 2000, 1999, 1996, 1995, 1992, 1991, 1990, 1986, 1985, 1981, 1980, 1976, 1975, 1972, 1971, 1970, 1969, 1967, 1966, 1965, 1963, 1962, 1961, 1958, 1956, 1955, 1952, 1951, 1949, 1948, 1947, 1946, 1945, 1944, 1942, 1940, 1939, 1938, 1937, 1936, 1935, 1934, 1933, 1932, 1931, 1930, 1929, 1928, 1927, 1926, 1925, 1924, 1923, 1921, 1920
4104 W 105TH ST	2014, 2010, 2006, 2004, 2003, 2000, 1999, 1996, 1995, 1992, 1991, 1990, 1986, 1985, 1981, 1976, 1975, 1972, 1971, 1970, 1969, 1967, 1966, 1965, 1963, 1962, 1961, 1958, 1957, 1956, 1955, 1952, 1951, 1950, 1949, 1948, 1947, 1945, 1944, 1942, 1940, 1939, 1938, 1937, 1936, 1935, 1934, 1933, 1932, 1931, 1930, 1929, 1928, 1927, 1926, 1925, 1924, 1923, 1921, 1920
4104 W CENTURY BLVD	2014, 2010, 2006, 2004, 2003, 2000, 1999, 1996, 1995, 1992, 1991, 1986, 1985, 1981, 1980, 1976, 1975, 1972, 1971, 1970, 1969, 1967, 1966, 1965, 1963, 1962, 1961, 1960, 1958, 1957, 1956, 1955, 1954, 1952, 1951, 1950, 1949, 1948, 1947, 1946, 1945, 1944, 1942, 1940, 1939, 1938, 1937, 1936, 1935, 1934, 1933, 1932, 1931, 1930, 1929, 1928, 1927, 1926, 1925, 1924, 1923, 1921, 1920
4105 LENNOX BLVD	2014, 2010, 2006, 2004, 2003, 2001, 1999, 1996, 1995, 1992, 1991, 1990, 1986, 1985, 1981, 1976, 1972, 1971, 1969, 1967, 1966, 1964, 1963, 1962, 1961, 1958, 1957, 1956, 1955, 1954, 1952, 1951, 1950, 1949, 1948, 1947, 1946, 1945, 1944, 1942, 1940, 1939, 1938, 1937, 1936, 1935, 1934, 1933, 1932, 1931, 1930, 1929, 1928, 1927, 1926, 1925, 1924, 1923, 1921, 1920
4105 W 103RD ST	2014, 2010, 2006, 2004, 2003, 2000, 1999, 1996, 1995, 1992, 1991, 1990, 1986, 1985, 1981, 1980, 1976, 1972, 1971, 1970, 1969, 1967, 1966, 1965, 1964, 1963, 1962, 1961, 1960, 1958, 1956, 1955, 1952, 1951, 1949, 1948, 1947, 1946, 1945, 1944, 1942, 1940, 1939, 1938, 1937, 1936, 1935, 1934, 1933, 1932, 1931, 1930, 1929, 1928, 1927, 1926, 1925, 1924, 1923, 1921, 1920
4106 LENNOX BLVD	2014, 2010, 2006, 2004, 2003, 2001, 1999, 1996, 1995, 1992, 1991, 1990, 1986, 1985, 1981, 1980, 1976, 1975, 1972, 1971, 1970, 1969, 1967, 1966, 1963, 1962, 1961, 1958, 1956, 1955, 1952, 1951, 1949, 1948, 1947, 1945, 1944, 1940, 1939, 1938, 1937, 1936, 1935, 1934, 1933, 1932, 1931, 1930, 1929, 1928, 1927, 1926, 1925, 1924, 1923, 1921, 1920
4106 Lennox Blvd	2014, 2006, 2004, 2003, 2001, 2000, 1999, 1996, 1995, 1992, 1991, 1990, 1986, 1985, 1981, 1980, 1976, 1975, 1972, 1971, 1970, 1969, 1967, 1966, 1965, 1964, 1963, 1962, 1961, 1960, 1958, 1957, 1956, 1955, 1954, 1952, 1951, 1950, 1949, 1948, 1947, 1946, 1945, 1944, 1942, 1940, 1939, 1938, 1937, 1936, 1935, 1934, 1933, 1932, 1931, 1930, 1929, 1928, 1927, 1926, 1925, 1924, 1923, 1921, 1920
4106 Lennox Blvd	2014, 2006, 2004, 2003, 2001, 2000, 1999, 1996, 1995, 1992, 1991, 1990, 1986, 1985, 1981, 1980, 1976, 1975, 1972, 1971, 1970, 1969, 1967, 1966, 1965, 1964, 1963, 1962, 1961, 1960, 1958, 1957, 1956, 1955, 1954, 1952, 1951, 1950, 1949, 1948, 1947, 1946, 1945, 1944, 1942, 1940, 1939, 1938, 1937, 1936, 1935, 1934, 1933, 1932, 1931, 1930, 1929, 1928, 1927, 1926, 1925, 1924, 1923, 1921, 1920
4106 W 101ST ST	2014, 2010, 2006, 2004, 2003, 2001, 2000, 1999, 1996, 1995, 1992, 1991, 1986, 1985, 1981, 1976, 1972, 1971, 1969, 1967, 1966, 1965, 1964, 1963, 1962, 1961, 1958, 1956, 1955, 1952, 1951, 1950, 1949, 1948, 1947, 1946, 1945, 1944, 1942, 1940, 1939, 1938, 1937, 1936, 1935, 1934, 1933, 1932, 1931, 1930, 1929, 1928, 1927, 1926, 1925, 1924, 1923, 1921, 1920
4106 W 102ND ST	2014, 2010, 2006, 2004, 2003, 2000, 1999, 1996, 1995, 1992, 1991, 1990, 1986, 1985, 1981, 1980, 1976, 1975, 1972, 1971, 1969, 1967, 1966, 1965, 1964, 1963, 1962, 1961, 1958, 1956, 1955, 1954, 1952, 1951, 1950, 1949, 1948, 1947, 1945, 1944, 1942, 1940, 1939, 1938, 1937, 1936, 1935, 1934, 1933, 1932, 1931, 1930, 1929, 1928, 1927, 1926, 1925, 1924, 1923, 1921, 1920
4106 W 105TH ST	2014, 2010, 2006, 2004, 2003, 2000, 1999, 1996, 1992, 1991, 1990, 1986, 1985, 1981, 1980, 1976, 1975, 1972, 1971, 1970, 1969, 1967, 1966, 1965, 1964, 1963, 1962, 1961, 1958, 1956, 1955, 1952, 1951, 1949, 1948, 1947, 1946, 1945, 1944, 1942, 1940, 1939, 1938, 1937, 1936, 1935, 1934, 1933, 1932, 1931, 1930, 1929, 1928, 1927, 1926, 1925, 1924, 1923, 1921, 1920

FINDINGS

Address Researched	Address Not Identified in Research Source
4106 W 107TH ST	2014, 2010, 2006, 2004, 2003, 2000, 1999, 1996, 1992, 1991, 1986, 1985, 1981, 1976, 1972, 1971, 1970, 1969, 1967, 1966, 1965, 1963, 1962, 1961, 1958, 1957, 1956, 1955, 1954, 1952, 1951, 1950, 1949, 1948, 1947, 1946, 1945, 1944, 1942, 1940, 1939, 1938, 1937, 1936, 1935, 1934, 1933, 1932, 1931, 1930, 1929, 1928, 1927, 1926, 1925, 1924, 1923, 1921, 1920
4107 LENNOX BLVD	2014, 2010, 2006, 2004, 2003, 2001, 2000, 1999, 1996, 1995, 1992, 1991, 1990, 1986, 1985, 1981, 1980, 1976, 1972, 1971, 1969, 1967, 1966, 1963, 1962, 1961, 1958, 1956, 1955, 1952, 1951, 1949, 1948, 1947, 1946, 1945, 1944, 1942, 1940, 1939, 1938, 1937, 1936, 1935, 1934, 1933, 1932, 1931, 1930, 1929, 1928, 1927, 1926, 1925, 1924, 1923, 1921, 1920
4107 W 101ST ST	2014, 2010, 2006, 2004, 2003, 2000, 1999, 1996, 1995, 1992, 1991, 1990, 1986, 1985, 1981, 1980, 1976, 1975, 1972, 1971, 1969, 1967, 1966, 1965, 1963, 1962, 1961, 1958, 1956, 1955, 1952, 1951, 1949, 1948, 1947, 1945, 1944, 1942, 1940, 1939, 1938, 1937, 1936, 1935, 1934, 1933, 1932, 1931, 1930, 1929, 1928, 1927, 1926, 1925, 1924, 1923, 1921, 1920
4107 W 102ND ST	2014, 2010, 2006, 2004, 2003, 2001, 2000, 1999, 1996, 1992, 1991, 1990, 1986, 1985, 1981, 1980, 1976, 1972, 1971, 1969, 1967, 1966, 1965, 1963, 1962, 1961, 1958, 1957, 1956, 1955, 1952, 1951, 1949, 1948, 1947, 1946, 1945, 1944, 1942, 1940, 1939, 1938, 1937, 1936, 1935, 1934, 1933, 1932, 1931, 1930, 1929, 1928, 1927, 1926, 1925, 1924, 1923, 1921, 1920
4107 W 103RD ST	2014, 2010, 2006, 2004, 2003, 2000, 1999, 1996, 1995, 1992, 1991, 1990, 1986, 1985, 1981, 1980, 1976, 1975, 1972, 1971, 1970, 1969, 1967, 1966, 1965, 1964, 1963, 1962, 1961, 1960, 1958, 1957, 1956, 1955, 1954, 1952, 1951, 1949, 1948, 1947, 1946, 1945, 1944, 1942, 1940, 1939, 1938, 1937, 1936, 1935, 1934, 1933, 1932, 1931, 1930, 1929, 1928, 1927, 1926, 1925, 1924, 1923, 1921, 1920
4107 W 106TH ST	2014, 2010, 2006, 2004, 2003, 1999, 1996, 1995, 1992, 1991, 1990, 1986, 1985, 1981, 1976, 1972, 1971, 1970, 1969, 1967, 1966, 1965, 1963, 1962, 1961, 1960, 1958, 1957, 1956, 1955, 1952, 1951, 1950, 1949, 1948, 1947, 1945, 1944, 1942, 1940, 1939, 1938, 1937, 1936, 1935, 1934, 1933, 1932, 1931, 1930, 1929, 1928, 1927, 1926, 1925, 1924, 1923, 1921, 1920
4107 W CENTURY BLVD	2014, 2010, 2006, 2004, 2003, 2000, 1999, 1996, 1995, 1992, 1991, 1990, 1986, 1985, 1981, 1980, 1976, 1975, 1972, 1971, 1970, 1969, 1967, 1966, 1965, 1964, 1963, 1962, 1961, 1960, 1958, 1957, 1956, 1955, 1954, 1952, 1951, 1949, 1948, 1947, 1945, 1944, 1942, 1940, 1939, 1938, 1937, 1936, 1935, 1934, 1933, 1932, 1931, 1930, 1929, 1928, 1927, 1926, 1925, 1924, 1923, 1921, 1920
4108 W 101ST ST	2014, 2010, 2006, 2004, 2003, 2000, 1999, 1996, 1995, 1992, 1991, 1990, 1986, 1985, 1981, 1980, 1976, 1975, 1972, 1971, 1969, 1967, 1966, 1965, 1964, 1963, 1962, 1961, 1958, 1957, 1956, 1955, 1954, 1952, 1951, 1950, 1949, 1948, 1947, 1946, 1945, 1944, 1942, 1940, 1939, 1938, 1937, 1936, 1935, 1934, 1933, 1932, 1931, 1930, 1929, 1928, 1927, 1926, 1925, 1924, 1923, 1921, 1920
4108 W 103RD ST	2014, 2010, 2006, 2004, 2003, 2001, 2000, 1999, 1996, 1995, 1992, 1991, 1990, 1986, 1985, 1981, 1980, 1976, 1975, 1972, 1971, 1970, 1969, 1967, 1966, 1965, 1963, 1962, 1961, 1960, 1958, 1956, 1955, 1954, 1952, 1951, 1949, 1948, 1947, 1946, 1945, 1944, 1942, 1940, 1939, 1938, 1937, 1936, 1935, 1934, 1933, 1932, 1931, 1930, 1929, 1928, 1927, 1926, 1925, 1924, 1923, 1921, 1920
4108 W 105TH ST	2014, 2010, 2006, 2004, 2003, 2001, 2000, 1999, 1996, 1995, 1992, 1991, 1986, 1985, 1981, 1976, 1975, 1972, 1971, 1969, 1967, 1966, 1965, 1964, 1963, 1962, 1961, 1960, 1958, 1957, 1956, 1955, 1954, 1952, 1951, 1950, 1949, 1948, 1947, 1946, 1945, 1944, 1942, 1940, 1939, 1938, 1937, 1936, 1935, 1934, 1933, 1932, 1931, 1930, 1929, 1928, 1927, 1926, 1925, 1924, 1923, 1921, 1920
4108 W 105th St	2014, 2006, 2004, 2003, 2001, 2000, 1999, 1996, 1995, 1992, 1991, 1990, 1986, 1985, 1981, 1980, 1976, 1975, 1972, 1971, 1970, 1969, 1967, 1966, 1965, 1964, 1963, 1962, 1961, 1960, 1958, 1957, 1956, 1955, 1954, 1952, 1951, 1950, 1949, 1948, 1947, 1946, 1945, 1944, 1942, 1940, 1939, 1938, 1937, 1936, 1935, 1934, 1933, 1932, 1931, 1930, 1929, 1928, 1927, 1926, 1925, 1924, 1923, 1921, 1920

FINDINGS

Address Researched	Address Not Identified in Research Source
4108 W 105th St	2014, 2006, 2004, 2003, 2001, 2000, 1999, 1996, 1995, 1992, 1991, 1990, 1986, 1985, 1981, 1980, 1976, 1975, 1972, 1971, 1970, 1969, 1967, 1966, 1965, 1964, 1963, 1962, 1961, 1960, 1958, 1957, 1956, 1955, 1954, 1952, 1951, 1950, 1949, 1948, 1947, 1946, 1945, 1944, 1942, 1940, 1939, 1938, 1937, 1936, 1935, 1934, 1933, 1932, 1931, 1930, 1929, 1928, 1927, 1926, 1925, 1924, 1923, 1921, 1920
4108 W 106th St	2006, 2004, 2003, 2001, 2000, 1999, 1996, 1995, 1992, 1991, 1990, 1986, 1985, 1981, 1980, 1976, 1975, 1972, 1971, 1970, 1969, 1967, 1966, 1965, 1964, 1963, 1962, 1961, 1960, 1958, 1957, 1956, 1955, 1954, 1952, 1951, 1950, 1949, 1948, 1947, 1946, 1945, 1944, 1942, 1940, 1939, 1938, 1937, 1936, 1935, 1934, 1933, 1932, 1931, 1930, 1929, 1928, 1927, 1926, 1925, 1924, 1923, 1921, 1920
4108 W 106th St	2006, 2004, 2003, 2001, 2000, 1999, 1996, 1995, 1992, 1991, 1990, 1986, 1985, 1981, 1980, 1976, 1975, 1972, 1971, 1970, 1969, 1967, 1966, 1965, 1964, 1963, 1962, 1961, 1960, 1958, 1957, 1956, 1955, 1954, 1952, 1951, 1950, 1949, 1948, 1947, 1946, 1945, 1944, 1942, 1940, 1939, 1938, 1937, 1936, 1935, 1934, 1933, 1932, 1931, 1930, 1929, 1928, 1927, 1926, 1925, 1924, 1923, 1921, 1920
4108 W 106TH ST	2014, 2010, 2006, 2004, 2003, 1999, 1996, 1992, 1991, 1986, 1985, 1981, 1976, 1975, 1972, 1971, 1970, 1969, 1967, 1966, 1965, 1964, 1963, 1962, 1961, 1960, 1958, 1957, 1956, 1955, 1954, 1952, 1951, 1950, 1949, 1948, 1947, 1946, 1945, 1944, 1942, 1940, 1939, 1938, 1937, 1936, 1935, 1934, 1933, 1932, 1931, 1930, 1929, 1928, 1927, 1926, 1925, 1924, 1923, 1921, 1920
4108 W 107TH ST	2014, 2010, 2006, 2004, 2003, 2000, 1999, 1996, 1992, 1991, 1986, 1985, 1981, 1976, 1972, 1971, 1970, 1969, 1967, 1966, 1965, 1963, 1962, 1961, 1958, 1957, 1956, 1955, 1954, 1952, 1951, 1950, 1949, 1948, 1947, 1946, 1945, 1944, 1942, 1940, 1939, 1938, 1937, 1936, 1935, 1934, 1933, 1932, 1931, 1930, 1929, 1928, 1927, 1926, 1925, 1924, 1923, 1921, 1920
4109 1/2 W 103RD ST	2014, 2010, 2006, 2004, 2003, 2001, 2000, 1999, 1996, 1995, 1992, 1991, 1990, 1986, 1985, 1981, 1980, 1976, 1975, 1972, 1971, 1970, 1969, 1967, 1966, 1965, 1963, 1962, 1961, 1958, 1956, 1955, 1952, 1951, 1950, 1949, 1948, 1947, 1946, 1945, 1944, 1942, 1940, 1939, 1938, 1937, 1936, 1935, 1934, 1933, 1932, 1931, 1930, 1929, 1928, 1927, 1926, 1925, 1924, 1923, 1921, 1920
4119 W 106TH ST	2014, 2010, 2006, 2004, 2003, 2000, 1999, 1996, 1995, 1992, 1991, 1986, 1985, 1981, 1980, 1976, 1972, 1971, 1970, 1969, 1967, 1966, 1965, 1963, 1962, 1961, 1958, 1956, 1955, 1952, 1951, 1949, 1948, 1947, 1946, 1945, 1944, 1942, 1940, 1939, 1938, 1937, 1936, 1935, 1934, 1933, 1932, 1931, 1930, 1929, 1928, 1927, 1926, 1925, 1924, 1923, 1921, 1920
4109 W 103RD ST	2014, 2010, 2006, 2004, 2003, 2000, 1999, 1996, 1992, 1991, 1990, 1986, 1985, 1981, 1980, 1976, 1972, 1971, 1969, 1967, 1966, 1965, 1964, 1963, 1962, 1961, 1958, 1956, 1955, 1952, 1951, 1950, 1949, 1948, 1947, 1946, 1945, 1944, 1942, 1940, 1939, 1938, 1937, 1936, 1935, 1934, 1933, 1932, 1931, 1930, 1929, 1928, 1927, 1926, 1925, 1924, 1923, 1921, 1920
4109 W CENTURY BLVD	2014, 2010, 2006, 2004, 2003, 2001, 2000, 1999, 1996, 1995, 1992, 1991, 1990, 1986, 1985, 1981, 1980, 1976, 1975, 1972, 1971, 1970, 1969, 1967, 1966, 1965, 1964, 1963, 1962, 1961, 1960, 1958, 1956, 1955, 1954, 1952, 1951, 1950, 1949, 1948, 1947, 1946, 1945, 1944, 1942, 1940, 1939, 1938, 1937, 1936, 1935, 1934, 1933, 1932, 1931, 1930, 1929, 1928, 1927, 1926, 1925, 1924, 1923, 1921, 1920
410A E 99TH ST	2014, 2010, 2006, 2004, 2003, 2001, 2000, 1999, 1996, 1995, 1992, 1991, 1990, 1986, 1985, 1981, 1980, 1976, 1975, 1972, 1971, 1970, 1969, 1967, 1966, 1965, 1964, 1963, 1962, 1961, 1960, 1958, 1957, 1956, 1955, 1952, 1951, 1949, 1948, 1947, 1946, 1945, 1944, 1942, 1940, 1939, 1938, 1937, 1936, 1935, 1934, 1933, 1932, 1931, 1930, 1929, 1928, 1927, 1926, 1925, 1924, 1923, 1921, 1920
411 E 97TH ST	2014, 2010, 2006, 2004, 2003, 1999, 1996, 1992, 1991, 1986, 1985, 1981, 1976, 1972, 1971, 1969, 1967, 1966, 1965, 1963, 1962, 1961, 1958, 1956, 1955, 1952, 1951, 1949, 1948, 1947, 1946, 1945, 1944, 1942, 1940, 1939, 1938, 1937, 1936, 1935, 1934, 1933, 1932, 1931, 1930, 1929, 1928, 1927, 1926, 1925, 1924, 1923, 1921, 1920

FINDINGS

Address Researched	Address Not Identified in Research Source
411 E 98TH ST	2014, 2010, 2006, 2004, 2003, 1999, 1996, 1992, 1991, 1990, 1986, 1985, 1981, 1976, 1975, 1972, 1971, 1969, 1967, 1966, 1965, 1964, 1963, 1962, 1961, 1960, 1958, 1957, 1956, 1955, 1954, 1952, 1951, 1950, 1949, 1948, 1947, 1946, 1945, 1944, 1942, 1940, 1939, 1938, 1937, 1936, 1935, 1934, 1933, 1932, 1931, 1930, 1929, 1928, 1927, 1926, 1925, 1924, 1923, 1921, 1920
411 E 99TH ST	2014, 2010, 2006, 2004, 2003, 2000, 1999, 1996, 1995, 1992, 1991, 1986, 1985, 1981, 1980, 1976, 1975, 1972, 1971, 1969, 1967, 1966, 1965, 1963, 1962, 1961, 1960, 1958, 1957, 1956, 1955, 1952, 1951, 1950, 1949, 1948, 1947, 1946, 1945, 1944, 1942, 1940, 1939, 1938, 1937, 1936, 1935, 1934, 1933, 1932, 1931, 1930, 1929, 1928, 1927, 1926, 1925, 1924, 1923, 1921, 1920
411 E HARDY ST	2014, 2010, 2006, 2004, 2003, 2001, 2000, 1999, 1996, 1992, 1991, 1986, 1985, 1981, 1980, 1976, 1972, 1971, 1970, 1969, 1967, 1966, 1965, 1964, 1963, 1962, 1961, 1958, 1956, 1955, 1952, 1951, 1949, 1948, 1947, 1945, 1944, 1942, 1939, 1938, 1937, 1936, 1935, 1934, 1933, 1932, 1931, 1930, 1929, 1928, 1927, 1926, 1925, 1924, 1923, 1921, 1920
4110 CENTURY BLVD W	2014, 2010, 2006, 2004, 2003, 2001, 2000, 1999, 1996, 1995, 1992, 1991, 1986, 1985, 1981, 1976, 1975, 1972, 1971, 1970, 1969, 1967, 1966, 1965, 1964, 1963, 1962, 1961, 1958, 1957, 1956, 1955, 1954, 1952, 1951, 1950, 1949, 1948, 1947, 1946, 1945, 1944, 1942, 1940, 1939, 1938, 1937, 1936, 1935, 1934, 1933, 1932, 1931, 1930, 1929, 1928, 1927, 1926, 1925, 1924, 1923, 1921, 1920
4110 LENNOX BLVD	2014, 2010, 2006, 2004, 2003, 2001, 2000, 1999, 1996, 1995, 1992, 1991, 1990, 1986, 1985, 1981, 1980, 1976, 1975, 1972, 1971, 1970, 1969, 1967, 1966, 1965, 1964, 1963, 1962, 1961, 1958, 1957, 1956, 1955, 1954, 1952, 1951, 1950, 1949, 1948, 1947, 1946, 1945, 1944, 1942, 1940, 1939, 1938, 1937, 1936, 1935, 1934, 1933, 1932, 1931, 1930, 1929, 1928, 1927, 1926, 1925, 1924, 1923, 1921, 1920
4110 W 101ST ST	2014, 2010, 2006, 2004, 2003, 2000, 1999, 1996, 1995, 1992, 1991, 1986, 1985, 1981, 1976, 1975, 1972, 1971, 1969, 1967, 1966, 1965, 1963, 1962, 1961, 1958, 1956, 1955, 1952, 1951, 1950, 1949, 1948, 1947, 1946, 1945, 1944, 1942, 1940, 1939, 1938, 1937, 1936, 1935, 1934, 1933, 1932, 1931, 1930, 1929, 1928, 1927, 1926, 1925, 1924, 1923, 1921, 1920
4110 W 101st St	2014, 2006, 2004, 2003, 2001, 2000, 1999, 1996, 1995, 1992, 1991, 1990, 1986, 1985, 1981, 1980, 1976, 1975, 1972, 1971, 1970, 1969, 1967, 1966, 1965, 1964, 1963, 1962, 1961, 1960, 1958, 1957, 1956, 1955, 1954, 1952, 1951, 1950, 1949, 1948, 1947, 1946, 1945, 1944, 1942, 1940, 1939, 1938, 1937, 1936, 1935, 1934, 1933, 1932, 1931, 1930, 1929, 1928, 1927, 1926, 1925, 1924, 1923, 1921, 1920
4110 W 101st St	2014, 2006, 2004, 2003, 2001, 2000, 1999, 1996, 1995, 1992, 1991, 1990, 1986, 1985, 1981, 1980, 1976, 1975, 1972, 1971, 1970, 1969, 1967, 1966, 1965, 1964, 1963, 1962, 1961, 1960, 1958, 1957, 1956, 1955, 1954, 1952, 1951, 1950, 1949, 1948, 1947, 1946, 1945, 1944, 1942, 1940, 1939, 1938, 1937, 1936, 1935, 1934, 1933, 1932, 1931, 1930, 1929, 1928, 1927, 1926, 1925, 1924, 1923, 1921, 1920
4110 W 103RD ST	2014, 2010, 2006, 2004, 2003, 2001, 2000, 1999, 1996, 1995, 1992, 1991, 1990, 1986, 1985, 1981, 1980, 1976, 1975, 1972, 1971, 1970, 1969, 1967, 1966, 1965, 1964, 1963, 1962, 1961, 1958, 1956, 1955, 1952, 1951, 1950, 1949, 1948, 1947, 1946, 1945, 1944, 1942, 1940, 1939, 1938, 1937, 1936, 1935, 1934, 1933, 1932, 1931, 1930, 1929, 1928, 1927, 1926, 1925, 1924, 1923, 1921, 1920
4110 W CENTURY BLVD	2014, 2010, 2006, 2004, 2003, 2000, 1999, 1996, 1995, 1992, 1991, 1990, 1986, 1985, 1981, 1980, 1976, 1975, 1972, 1971, 1970, 1969, 1967, 1966, 1965, 1963, 1962, 1961, 1958, 1956, 1955, 1952, 1951, 1950, 1949, 1948, 1947, 1946, 1945, 1944, 1942, 1940, 1939, 1938, 1937, 1936, 1935, 1934, 1933, 1932, 1931, 1930, 1929, 1928, 1927, 1926, 1925, 1924, 1923, 1921, 1920
4110 W Century Blvd	2006, 2004, 2003, 2001, 2000, 1999, 1996, 1995, 1992, 1991, 1990, 1986, 1985, 1981, 1980, 1976, 1975, 1972, 1971, 1970, 1969, 1967, 1966, 1965, 1964, 1963, 1962, 1961, 1960, 1958, 1957, 1956, 1955, 1954, 1952, 1951, 1950, 1949, 1948, 1947, 1946, 1945, 1944, 1942, 1940, 1939, 1938, 1937, 1936, 1935, 1934, 1933, 1932, 1931, 1930, 1929, 1928, 1927, 1926, 1925, 1924, 1923, 1921, 1920

FINDINGS

Address Researched	Address Not Identified in Research Source
4110 W Century Blvd	2006, 2004, 2003, 2001, 2000, 1999, 1996, 1995, 1992, 1991, 1990, 1986, 1985, 1981, 1980, 1976, 1975, 1972, 1971, 1970, 1969, 1967, 1966, 1965, 1964, 1963, 1962, 1961, 1960, 1958, 1957, 1956, 1955, 1954, 1952, 1951, 1950, 1949, 1948, 1947, 1946, 1945, 1944, 1942, 1940, 1939, 1938, 1937, 1936, 1935, 1934, 1933, 1932, 1931, 1930, 1929, 1928, 1927, 1926, 1925, 1924, 1923, 1921, 1920
4111 1/2 W 102ND ST	2014, 2010, 2006, 2004, 2003, 2001, 2000, 1999, 1996, 1995, 1992, 1991, 1990, 1986, 1985, 1981, 1980, 1976, 1975, 1972, 1971, 1970, 1969, 1967, 1966, 1965, 1963, 1962, 1961, 1960, 1958, 1957, 1956, 1955, 1954, 1952, 1951, 1950, 1949, 1948, 1947, 1946, 1945, 1944, 1942, 1940, 1939, 1938, 1937, 1936, 1935, 1934, 1933, 1932, 1931, 1930, 1929, 1928, 1927, 1926, 1925, 1924, 1923, 1921, 1920
4111 W 101ST ST	2014, 2010, 2006, 2004, 2003, 2000, 1999, 1996, 1995, 1992, 1991, 1990, 1986, 1985, 1981, 1980, 1976, 1975, 1972, 1971, 1970, 1969, 1967, 1966, 1965, 1964, 1963, 1962, 1961, 1960, 1958, 1956, 1955, 1954, 1952, 1951, 1949, 1948, 1947, 1946, 1945, 1944, 1942, 1940, 1939, 1938, 1937, 1936, 1935, 1934, 1933, 1932, 1931, 1930, 1929, 1928, 1927, 1926, 1925, 1924, 1923, 1921, 1920
4111 W 102ND ST	2014, 2010, 2006, 2004, 2003, 2000, 1999, 1996, 1995, 1992, 1991, 1990, 1986, 1985, 1981, 1980, 1976, 1975, 1972, 1971, 1970, 1969, 1967, 1966, 1965, 1964, 1963, 1962, 1961, 1956, 1955, 1952, 1951, 1949, 1948, 1947, 1946, 1945, 1944, 1942, 1940, 1939, 1938, 1937, 1936, 1935, 1934, 1933, 1932, 1931, 1930, 1929, 1928, 1927, 1926, 1925, 1924, 1923, 1921, 1920
4111 W 103RD ST	2014, 2010, 2006, 2004, 2003, 2000, 1999, 1996, 1995, 1992, 1991, 1990, 1986, 1985, 1981, 1980, 1976, 1975, 1972, 1971, 1970, 1969, 1967, 1966, 1965, 1963, 1962, 1961, 1958, 1957, 1956, 1955, 1954, 1952, 1951, 1950, 1949, 1948, 1947, 1946, 1945, 1944, 1942, 1940, 1939, 1938, 1937, 1936, 1935, 1934, 1933, 1932, 1931, 1930, 1929, 1928, 1927, 1926, 1925, 1924, 1923, 1921, 1920
4111 W 106TH ST	2014, 2010, 2006, 2004, 2003, 1999, 1996, 1992, 1991, 1990, 1986, 1985, 1981, 1980, 1976, 1975, 1972, 1971, 1970, 1969, 1967, 1966, 1965, 1964, 1963, 1962, 1961, 1960, 1958, 1957, 1956, 1955, 1954, 1952, 1951, 1950, 1949, 1948, 1947, 1946, 1945, 1944, 1942, 1940, 1939, 1938, 1937, 1936, 1935, 1934, 1933, 1932, 1931, 1930, 1929, 1928, 1927, 1926, 1925, 1924, 1923, 1921, 1920
4111 W 106th St	2006, 2004, 2003, 2001, 2000, 1999, 1996, 1995, 1992, 1991, 1990, 1986, 1985, 1981, 1980, 1976, 1975, 1972, 1971, 1970, 1969, 1967, 1966, 1965, 1964, 1963, 1962, 1961, 1960, 1958, 1957, 1956, 1955, 1954, 1952, 1951, 1950, 1949, 1948, 1947, 1946, 1945, 1944, 1942, 1940, 1939, 1938, 1937, 1936, 1935, 1934, 1933, 1932, 1931, 1930, 1929, 1928, 1927, 1926, 1925, 1924, 1923, 1921, 1920
4111 W 106th St	2006, 2004, 2003, 2001, 2000, 1999, 1996, 1995, 1992, 1991, 1990, 1986, 1985, 1981, 1980, 1976, 1975, 1972, 1971, 1970, 1969, 1967, 1966, 1965, 1964, 1963, 1962, 1961, 1960, 1958, 1957, 1956, 1955, 1954, 1952, 1951, 1950, 1949, 1948, 1947, 1946, 1945, 1944, 1942, 1940, 1939, 1938, 1937, 1936, 1935, 1934, 1933, 1932, 1931, 1930, 1929, 1928, 1927, 1926, 1925, 1924, 1923, 1921, 1920
4111 W 107TH ST	2014, 2010, 2006, 2004, 2003, 2000, 1999, 1996, 1995, 1992, 1991, 1990, 1986, 1985, 1981, 1976, 1975, 1972, 1971, 1970, 1969, 1967, 1966, 1965, 1964, 1963, 1962, 1961, 1958, 1956, 1955, 1952, 1951, 1949, 1948, 1947, 1946, 1945, 1944, 1942, 1940, 1939, 1938, 1937, 1936, 1935, 1934, 1933, 1932, 1931, 1930, 1929, 1928, 1927, 1926, 1925, 1924, 1923, 1921, 1920
41111/2 W 102ND ST	2014, 2010, 2006, 2004, 2003, 2001, 2000, 1999, 1996, 1995, 1992, 1991, 1990, 1986, 1985, 1981, 1980, 1976, 1975, 1972, 1971, 1970, 1969, 1967, 1966, 1965, 1964, 1963, 1962, 1961, 1960, 1958, 1956, 1955, 1954, 1952, 1951, 1950, 1949, 1948, 1947, 1946, 1945, 1944, 1942, 1940, 1939, 1938, 1937, 1936, 1935, 1934, 1933, 1932, 1931, 1930, 1929, 1928, 1927, 1926, 1925, 1924, 1923, 1921, 1920
4112 W 101ST ST	2014, 2010, 2006, 2004, 2003, 2000, 1999, 1996, 1995, 1992, 1991, 1986, 1985, 1981, 1980, 1976, 1975, 1972, 1971, 1970, 1969, 1967, 1966, 1965, 1964, 1963, 1962, 1961, 1960, 1958, 1956, 1955, 1952, 1951, 1950, 1949, 1948, 1947, 1946, 1945, 1944, 1942, 1940, 1939, 1938, 1937, 1936, 1935, 1934, 1933, 1932, 1931, 1930, 1929, 1928, 1927, 1926, 1925, 1924, 1923, 1921, 1920

FINDINGS

Address Researched	Address Not Identified in Research Source
4112 W 102ND ST	2014, 2010, 2006, 2004, 2003, 2000, 1999, 1996, 1992, 1991, 1990, 1986, 1985, 1981, 1980, 1976, 1972, 1971, 1969, 1967, 1966, 1965, 1963, 1962, 1961, 1960, 1958, 1956, 1955, 1952, 1951, 1949, 1948, 1947, 1946, 1945, 1944, 1942, 1940, 1939, 1938, 1937, 1936, 1935, 1934, 1933, 1932, 1931, 1930, 1929, 1928, 1927, 1926, 1925, 1924, 1923, 1921, 1920
4112 W 103RD ST	2014, 2010, 2006, 2004, 2003, 2001, 2000, 1999, 1996, 1995, 1992, 1991, 1990, 1986, 1985, 1981, 1980, 1976, 1975, 1972, 1971, 1970, 1969, 1967, 1966, 1965, 1964, 1963, 1962, 1961, 1960, 1958, 1956, 1955, 1952, 1951, 1950, 1949, 1948, 1947, 1946, 1945, 1944, 1942, 1940, 1939, 1938, 1937, 1936, 1935, 1934, 1933, 1932, 1931, 1930, 1929, 1928, 1927, 1926, 1925, 1924, 1923, 1921, 1920
4112 W 105TH ST	2014, 2010, 2006, 2004, 2003, 2000, 1999, 1996, 1992, 1991, 1986, 1985, 1981, 1976, 1975, 1972, 1971, 1969, 1967, 1966, 1965, 1964, 1963, 1962, 1961, 1958, 1956, 1955, 1952, 1951, 1950, 1949, 1948, 1947, 1946, 1945, 1944, 1942, 1940, 1939, 1938, 1937, 1936, 1935, 1934, 1933, 1932, 1931, 1930, 1929, 1928, 1927, 1926, 1925, 1924, 1923, 1921, 1920
4112 W 106TH ST	2014, 2010, 2006, 2004, 2003, 1999, 1996, 1992, 1991, 1990, 1986, 1985, 1981, 1980, 1976, 1975, 1972, 1971, 1970, 1969, 1967, 1966, 1965, 1963, 1962, 1961, 1958, 1956, 1955, 1952, 1951, 1950, 1949, 1948, 1947, 1945, 1944, 1942, 1940, 1939, 1938, 1937, 1936, 1935, 1934, 1933, 1932, 1931, 1930, 1929, 1928, 1927, 1926, 1925, 1924, 1923, 1921, 1920
4112 W 107TH ST	2014, 2010, 2006, 2004, 2003, 2000, 1999, 1996, 1995, 1992, 1991, 1990, 1986, 1985, 1981, 1976, 1972, 1971, 1970, 1969, 1967, 1966, 1965, 1963, 1962, 1961, 1958, 1956, 1955, 1952, 1951, 1950, 1949, 1948, 1947, 1946, 1945, 1944, 1942, 1940, 1939, 1938, 1937, 1936, 1935, 1934, 1933, 1932, 1931, 1930, 1929, 1928, 1927, 1926, 1925, 1924, 1923, 1921, 1920
4113 LENNOX BLVD	2014, 2010, 2006, 2004, 2003, 2001, 2000, 1999, 1996, 1995, 1992, 1991, 1986, 1985, 1981, 1976, 1975, 1972, 1971, 1969, 1967, 1966, 1964, 1963, 1962, 1961, 1958, 1957, 1956, 1955, 1954, 1952, 1951, 1950, 1949, 1948, 1947, 1946, 1945, 1944, 1942, 1940, 1939, 1938, 1937, 1936, 1935, 1934, 1933, 1932, 1931, 1930, 1929, 1928, 1927, 1926, 1925, 1924, 1923, 1921, 1920
4113 W 103RD ST	2014, 2010, 2006, 2004, 2003, 2000, 1999, 1996, 1995, 1992, 1991, 1990, 1986, 1985, 1981, 1980, 1976, 1972, 1971, 1969, 1967, 1966, 1965, 1964, 1963, 1962, 1961, 1958, 1957, 1956, 1955, 1954, 1952, 1951, 1950, 1949, 1948, 1947, 1946, 1945, 1944, 1942, 1940, 1939, 1938, 1937, 1936, 1935, 1934, 1933, 1932, 1931, 1930, 1929, 1928, 1927, 1926, 1925, 1924, 1923, 1921, 1920
4113 W 106TH ST	2014, 2010, 2006, 2004, 2003, 1999, 1996, 1995, 1992, 1991, 1990, 1986, 1985, 1981, 1980, 1976, 1975, 1972, 1971, 1970, 1969, 1967, 1966, 1965, 1964, 1963, 1962, 1961, 1960, 1958, 1957, 1956, 1955, 1954, 1952, 1951, 1950, 1949, 1948, 1947, 1946, 1945, 1944, 1942, 1940, 1939, 1938, 1937, 1936, 1935, 1934, 1933, 1932, 1931, 1930, 1929, 1928, 1927, 1926, 1925, 1924, 1923, 1921, 1920
4114 CENTURY BLVD W	2014, 2010, 2006, 2004, 2003, 2001, 2000, 1999, 1996, 1995, 1992, 1991, 1986, 1985, 1981, 1976, 1972, 1971, 1970, 1969, 1967, 1966, 1965, 1964, 1963, 1962, 1961, 1958, 1957, 1956, 1955, 1954, 1952, 1951, 1950, 1949, 1948, 1947, 1946, 1945, 1944, 1942, 1940, 1939, 1938, 1937, 1936, 1935, 1934, 1933, 1932, 1931, 1930, 1929, 1928, 1927, 1926, 1925, 1924, 1923, 1921, 1920
4114 LENNOX BLVD	2014, 2010, 2006, 2004, 2003, 2001, 2000, 1999, 1996, 1995, 1992, 1991, 1990, 1986, 1985, 1981, 1976, 1975, 1972, 1971, 1970, 1969, 1967, 1966, 1965, 1964, 1963, 1962, 1961, 1960, 1958, 1956, 1955, 1952, 1951, 1949, 1948, 1947, 1945, 1944, 1942, 1940, 1939, 1938, 1937, 1936, 1935, 1934, 1933, 1932, 1931, 1930, 1929, 1928, 1927, 1926, 1925, 1924, 1923, 1921, 1920
4124 W 101ST ST	2014, 2010, 2006, 2004, 2003, 2000, 1999, 1996, 1995, 1992, 1991, 1986, 1985, 1981, 1976, 1972, 1971, 1969, 1967, 1966, 1965, 1964, 1963, 1962, 1961, 1958, 1957, 1956, 1955, 1952, 1951, 1949, 1948, 1947, 1945, 1944, 1942, 1940, 1939, 1938, 1937, 1936, 1935, 1934, 1933, 1932, 1931, 1930, 1929, 1928, 1927, 1926, 1925, 1924, 1923, 1921, 1920

FINDINGS

Address Researched	Address Not Identified in Research Source
4114 W 103RD ST	2014, 2010, 2006, 2004, 2003, 2001, 2000, 1999, 1996, 1995, 1992, 1991, 1990, 1986, 1985, 1981, 1980, 1976, 1975, 1972, 1971, 1970, 1969, 1967, 1966, 1965, 1963, 1962, 1961, 1958, 1956, 1955, 1952, 1951, 1950, 1949, 1948, 1947, 1946, 1945, 1944, 1942, 1940, 1939, 1938, 1937, 1936, 1935, 1934, 1933, 1932, 1931, 1930, 1929, 1928, 1927, 1926, 1925, 1924, 1923, 1921, 1920
4114 W 105TH ST	2014, 2010, 2006, 2004, 2003, 2000, 1999, 1996, 1995, 1992, 1991, 1990, 1986, 1985, 1981, 1980, 1976, 1972, 1971, 1969, 1967, 1966, 1965, 1963, 1962, 1961, 1958, 1957, 1956, 1955, 1954, 1952, 1951, 1950, 1949, 1948, 1947, 1946, 1945, 1944, 1942, 1940, 1939, 1938, 1937, 1936, 1935, 1934, 1933, 1932, 1931, 1930, 1929, 1928, 1927, 1926, 1925, 1924, 1923, 1921, 1920
4114 W 106TH ST	2014, 2010, 2006, 2004, 2003, 2000, 1999, 1996, 1995, 1992, 1991, 1990, 1986, 1985, 1981, 1976, 1975, 1972, 1971, 1970, 1969, 1967, 1966, 1965, 1963, 1962, 1961, 1958, 1956, 1955, 1954, 1952, 1951, 1950, 1949, 1948, 1947, 1946, 1945, 1944, 1942, 1940, 1939, 1938, 1937, 1936, 1935, 1934, 1933, 1932, 1931, 1930, 1929, 1928, 1927, 1926, 1925, 1924, 1923, 1921, 1920
4114 W 107TH ST	2014, 2010, 2006, 2004, 2003, 2000, 1999, 1996, 1992, 1991, 1990, 1986, 1985, 1981, 1976, 1975, 1972, 1971, 1970, 1969, 1967, 1966, 1965, 1964, 1963, 1962, 1961, 1960, 1958, 1957, 1956, 1955, 1954, 1952, 1951, 1950, 1949, 1948, 1947, 1946, 1945, 1944, 1942, 1940, 1939, 1938, 1937, 1936, 1935, 1934, 1933, 1932, 1931, 1930, 1929, 1928, 1927, 1926, 1925, 1924, 1923, 1921, 1920
4114 W CENTURY BLVD	2014, 2010, 2006, 2004, 2003, 2000, 1999, 1996, 1995, 1992, 1991, 1990, 1986, 1985, 1981, 1980, 1976, 1975, 1972, 1971, 1970, 1969, 1967, 1966, 1965, 1963, 1962, 1961, 1958, 1956, 1955, 1952, 1951, 1950, 1949, 1948, 1947, 1945, 1944, 1942, 1940, 1939, 1938, 1937, 1936, 1935, 1934, 1933, 1932, 1931, 1930, 1929, 1928, 1927, 1926, 1925, 1924, 1923, 1921, 1920
4115 CENTURY BLVD	2014, 2010, 2006, 2004, 2003, 2001, 2000, 1999, 1996, 1995, 1992, 1991, 1990, 1986, 1985, 1981, 1980, 1976, 1975, 1972, 1971, 1969, 1967, 1966, 1965, 1964, 1963, 1962, 1961, 1960, 1958, 1957, 1956, 1955, 1954, 1952, 1951, 1950, 1949, 1948, 1947, 1946, 1945, 1944, 1942, 1940, 1939, 1938, 1937, 1936, 1935, 1934, 1933, 1932, 1931, 1930, 1929, 1928, 1927, 1926, 1925, 1924, 1923, 1921, 1920
4115 CENTURY BLVD W	2014, 2010, 2006, 2004, 2003, 2001, 1999, 1996, 1992, 1991, 1986, 1985, 1981, 1976, 1975, 1972, 1971, 1970, 1969, 1967, 1966, 1965, 1964, 1963, 1962, 1961, 1958, 1957, 1956, 1955, 1954, 1952, 1951, 1950, 1949, 1948, 1947, 1946, 1945, 1944, 1942, 1940, 1939, 1938, 1937, 1936, 1935, 1934, 1933, 1932, 1931, 1930, 1929, 1928, 1927, 1926, 1925, 1924, 1923, 1921, 1920
4115 LENNOX BLVD	2014, 2010, 2006, 2004, 2003, 2001, 2000, 1999, 1996, 1995, 1992, 1991, 1990, 1986, 1985, 1981, 1980, 1976, 1972, 1971, 1969, 1967, 1966, 1963, 1962, 1961, 1958, 1956, 1955, 1952, 1951, 1949, 1948, 1947, 1946, 1945, 1944, 1942, 1940, 1939, 1938, 1937, 1936, 1935, 1934, 1933, 1932, 1931, 1930, 1929, 1928, 1927, 1926, 1925, 1924, 1923, 1921, 1920
4115 W 101ST	2014, 2010, 2006, 2004, 2003, 2001, 2000, 1999, 1996, 1995, 1992, 1991, 1986, 1985, 1981, 1980, 1976, 1975, 1972, 1971, 1970, 1969, 1967, 1966, 1965, 1964, 1963, 1962, 1961, 1960, 1958, 1957, 1956, 1955, 1954, 1952, 1951, 1950, 1949, 1948, 1947, 1946, 1945, 1944, 1942, 1940, 1939, 1938, 1937, 1936, 1935, 1934, 1933, 1932, 1931, 1930, 1929, 1928, 1927, 1926, 1925, 1924, 1923, 1921, 1920
4115 W 101ST ST	2014, 2010, 2006, 2004, 2003, 2000, 1999, 1996, 1995, 1992, 1991, 1986, 1985, 1981, 1976, 1972, 1971, 1969, 1967, 1966, 1965, 1964, 1963, 1962, 1961, 1960, 1958, 1957, 1956, 1955, 1954, 1952, 1951, 1949, 1948, 1947, 1946, 1945, 1944, 1942, 1940, 1939, 1938, 1937, 1936, 1935, 1934, 1933, 1932, 1931, 1930, 1929, 1928, 1927, 1926, 1925, 1924, 1923, 1921, 1920
4115 W 101st St	2006, 2004, 2003, 2001, 2000, 1999, 1996, 1995, 1992, 1991, 1990, 1986, 1985, 1981, 1980, 1976, 1975, 1972, 1971, 1970, 1969, 1967, 1966, 1965, 1964, 1963, 1962, 1961, 1960, 1958, 1957, 1956, 1955, 1954, 1952, 1951, 1950, 1949, 1948, 1947, 1946, 1945, 1944, 1942, 1940, 1939, 1938, 1937, 1936, 1935, 1934, 1933, 1932, 1931, 1930, 1929, 1928, 1927, 1926, 1925, 1924, 1923, 1921, 1920

FINDINGS

Address Researched	Address Not Identified in Research Source
4115 W 101st St	2006, 2004, 2003, 2001, 2000, 1999, 1996, 1995, 1992, 1991, 1990, 1986, 1985, 1981, 1980, 1976, 1975, 1972, 1971, 1970, 1969, 1967, 1966, 1965, 1964, 1963, 1962, 1961, 1960, 1958, 1957, 1956, 1955, 1954, 1952, 1951, 1950, 1949, 1948, 1947, 1946, 1945, 1944, 1942, 1940, 1939, 1938, 1937, 1936, 1935, 1934, 1933, 1932, 1931, 1930, 1929, 1928, 1927, 1926, 1925, 1924, 1923, 1921, 1920
4115 W 102ND ST	2014, 2010, 2006, 2004, 2003, 2000, 1999, 1996, 1995, 1992, 1991, 1990, 1986, 1985, 1981, 1980, 1976, 1972, 1971, 1969, 1967, 1966, 1965, 1963, 1962, 1961, 1958, 1956, 1955, 1952, 1951, 1949, 1948, 1947, 1945, 1944, 1942, 1940, 1939, 1938, 1937, 1936, 1935, 1934, 1933, 1932, 1931, 1930, 1929, 1928, 1927, 1926, 1925, 1924, 1923, 1921, 1920
4115 W 103RD ST	2014, 2010, 2006, 2004, 2003, 2000, 1999, 1996, 1992, 1991, 1990, 1986, 1985, 1981, 1980, 1976, 1975, 1972, 1971, 1970, 1969, 1967, 1966, 1965, 1964, 1963, 1962, 1961, 1960, 1958, 1957, 1956, 1955, 1954, 1952, 1951, 1950, 1949, 1948, 1947, 1946, 1945, 1944, 1942, 1940, 1939, 1938, 1937, 1936, 1935, 1934, 1933, 1932, 1931, 1930, 1929, 1928, 1927, 1926, 1925, 1924, 1923, 1921, 1920
4115 W 106TH ST	2014, 2010, 2006, 2004, 2003, 2000, 1999, 1996, 1995, 1992, 1991, 1990, 1986, 1985, 1981, 1976, 1972, 1971, 1970, 1969, 1967, 1966, 1965, 1963, 1962, 1961, 1958, 1956, 1955, 1952, 1951, 1949, 1948, 1947, 1946, 1945, 1944, 1942, 1940, 1939, 1938, 1937, 1936, 1935, 1934, 1933, 1932, 1931, 1930, 1929, 1928, 1927, 1926, 1925, 1924, 1923, 1921, 1920
4115 W 107TH ST	2014, 2010, 2006, 2004, 2003, 2000, 1999, 1996, 1995, 1992, 1991, 1990, 1986, 1985, 1981, 1980, 1976, 1975, 1972, 1971, 1970, 1969, 1967, 1966, 1965, 1963, 1962, 1961, 1958, 1956, 1955, 1952, 1951, 1949, 1948, 1947, 1945, 1944, 1942, 1940, 1939, 1938, 1937, 1936, 1935, 1934, 1933, 1932, 1931, 1930, 1929, 1928, 1927, 1926, 1925, 1924, 1923, 1921, 1920
4115 W CENTURY BLVD	2014, 2010, 2006, 2004, 2003, 2000, 1999, 1996, 1995, 1992, 1991, 1990, 1986, 1985, 1981, 1980, 1976, 1975, 1972, 1971, 1970, 1969, 1967, 1966, 1965, 1963, 1962, 1961, 1958, 1957, 1956, 1955, 1954, 1952, 1951, 1949, 1948, 1947, 1946, 1945, 1944, 1942, 1940, 1939, 1938, 1937, 1936, 1935, 1934, 1933, 1932, 1931, 1930, 1929, 1928, 1927, 1926, 1925, 1924, 1923, 1921, 1920
4115 W Century Blvd	2006, 2004, 2003, 2001, 2000, 1999, 1996, 1995, 1992, 1991, 1990, 1986, 1985, 1981, 1980, 1976, 1975, 1972, 1971, 1970, 1969, 1967, 1966, 1965, 1964, 1963, 1962, 1961, 1960, 1958, 1957, 1956, 1955, 1954, 1952, 1951, 1950, 1949, 1948, 1947, 1946, 1945, 1944, 1942, 1940, 1939, 1938, 1937, 1936, 1935, 1934, 1933, 1932, 1931, 1930, 1929, 1928, 1927, 1926, 1925, 1924, 1923, 1921, 1920
4115 W Century Blvd	2006, 2004, 2003, 2001, 2000, 1999, 1996, 1995, 1992, 1991, 1990, 1986, 1985, 1981, 1980, 1976, 1975, 1972, 1971, 1970, 1969, 1967, 1966, 1965, 1964, 1963, 1962, 1961, 1960, 1958, 1957, 1956, 1955, 1954, 1952, 1951, 1950, 1949, 1948, 1947, 1946, 1945, 1944, 1942, 1940, 1939, 1938, 1937, 1936, 1935, 1934, 1933, 1932, 1931, 1930, 1929, 1928, 1927, 1926, 1925, 1924, 1923, 1921, 1920
4116 1/2 W 107TH ST	2014, 2010, 2006, 2004, 2003, 2001, 2000, 1999, 1996, 1995, 1992, 1991, 1990, 1986, 1985, 1981, 1980, 1976, 1975, 1972, 1971, 1970, 1969, 1967, 1966, 1965, 1964, 1963, 1962, 1961, 1958, 1956, 1955, 1954, 1952, 1951, 1950, 1949, 1948, 1947, 1946, 1945, 1944, 1942, 1940, 1939, 1938, 1937, 1936, 1935, 1934, 1933, 1932, 1931, 1930, 1929, 1928, 1927, 1926, 1925, 1924, 1923, 1921, 1920
4116 CENTURY BLVD W	2014, 2010, 2006, 2004, 2003, 2001, 2000, 1999, 1996, 1995, 1992, 1991, 1990, 1986, 1985, 1981, 1980, 1976, 1975, 1972, 1971, 1970, 1969, 1967, 1966, 1965, 1964, 1963, 1962, 1961, 1958, 1957, 1956, 1955, 1954, 1952, 1951, 1950, 1949, 1948, 1947, 1946, 1945, 1944, 1942, 1940, 1939, 1938, 1937, 1936, 1935, 1934, 1933, 1932, 1931, 1930, 1929, 1928, 1927, 1926, 1925, 1924, 1923, 1921, 1920
4116 W 102ND ST	2014, 2010, 2006, 2004, 2003, 2000, 1999, 1996, 1995, 1992, 1991, 1990, 1986, 1985, 1981, 1980, 1976, 1972, 1971, 1969, 1967, 1966, 1965, 1963, 1962, 1961, 1958, 1956, 1955, 1952, 1951, 1949, 1948, 1947, 1945, 1944, 1942, 1940, 1939, 1938, 1937, 1936, 1935, 1934, 1933, 1932, 1931, 1930, 1929, 1928, 1927, 1926, 1925, 1924, 1923, 1921, 1920

FINDINGS

Address Researched	Address Not Identified in Research Source
4116 W 103RD ST	2014, 2010, 2006, 2004, 2003, 2001, 2000, 1999, 1996, 1995, 1992, 1991, 1990, 1986, 1985, 1981, 1980, 1976, 1975, 1972, 1971, 1970, 1969, 1967, 1966, 1965, 1964, 1963, 1962, 1961, 1958, 1956, 1955, 1954, 1952, 1951, 1950, 1949, 1948, 1947, 1946, 1945, 1944, 1942, 1940, 1939, 1938, 1937, 1936, 1935, 1934, 1933, 1932, 1931, 1930, 1929, 1928, 1927, 1926, 1925, 1924, 1923, 1921, 1920
4116 W 105TH ST	2014, 2010, 2006, 2004, 2003, 2000, 1999, 1996, 1995, 1992, 1991, 1990, 1986, 1985, 1981, 1980, 1976, 1972, 1971, 1970, 1969, 1967, 1966, 1965, 1964, 1963, 1962, 1961, 1958, 1957, 1956, 1955, 1954, 1952, 1951, 1950, 1949, 1948, 1947, 1946, 1945, 1944, 1942, 1940, 1939, 1938, 1937, 1936, 1935, 1934, 1933, 1932, 1931, 1930, 1929, 1928, 1927, 1926, 1925, 1924, 1923, 1921, 1920
4116 W 106TH ST	2014, 2010, 2006, 2004, 2003, 2000, 1999, 1996, 1995, 1992, 1991, 1990, 1986, 1985, 1981, 1976, 1972, 1971, 1970, 1969, 1967, 1966, 1965, 1963, 1962, 1961, 1958, 1956, 1955, 1952, 1951, 1949, 1948, 1947, 1945, 1944, 1942, 1940, 1939, 1938, 1937, 1936, 1935, 1934, 1933, 1932, 1931, 1930, 1929, 1928, 1927, 1926, 1925, 1924, 1923, 1921, 1920
4116 W 107TH ST	2014, 2010, 2006, 2004, 2003, 2000, 1999, 1996, 1992, 1991, 1986, 1985, 1981, 1980, 1976, 1975, 1972, 1971, 1970, 1969, 1967, 1966, 1965, 1964, 1963, 1962, 1961, 1958, 1957, 1956, 1955, 1952, 1951, 1949, 1948, 1947, 1946, 1945, 1944, 1942, 1940, 1939, 1938, 1937, 1936, 1935, 1934, 1933, 1932, 1931, 1930, 1929, 1928, 1927, 1926, 1925, 1924, 1923, 1921, 1920
4116 W CENTURY BLVD	2014, 2010, 2006, 2004, 2003, 2000, 1999, 1996, 1995, 1992, 1991, 1990, 1986, 1985, 1981, 1980, 1976, 1975, 1972, 1971, 1970, 1969, 1967, 1966, 1965, 1964, 1963, 1962, 1961, 1958, 1956, 1955, 1952, 1951, 1949, 1948, 1947, 1946, 1945, 1944, 1942, 1940, 1939, 1938, 1937, 1936, 1935, 1934, 1933, 1932, 1931, 1930, 1929, 1928, 1927, 1926, 1925, 1924, 1923, 1921, 1920
4117 CENTURY BLVD	2014, 2010, 2006, 2004, 2003, 2001, 2000, 1999, 1996, 1995, 1992, 1991, 1990, 1986, 1985, 1981, 1980, 1976, 1975, 1972, 1971, 1970, 1969, 1967, 1966, 1965, 1964, 1963, 1962, 1961, 1960, 1958, 1957, 1956, 1955, 1954, 1952, 1951, 1950, 1949, 1948, 1947, 1946, 1945, 1944, 1942, 1940, 1939, 1938, 1937, 1936, 1934, 1933, 1932, 1931, 1930, 1929, 1928, 1927, 1926, 1925, 1924, 1923, 1921, 1920
4117 W 104TH ST	2014, 2010, 2006, 2004, 2003, 2001, 2000, 1999, 1996, 1995, 1992, 1991, 1990, 1986, 1985, 1981, 1980, 1976, 1975, 1972, 1971, 1970, 1969, 1967, 1966, 1965, 1963, 1962, 1961, 1958, 1956, 1955, 1952, 1951, 1950, 1949, 1948, 1947, 1946, 1945, 1944, 1942, 1940, 1939, 1938, 1937, 1936, 1935, 1934, 1933, 1932, 1931, 1930, 1929, 1928, 1927, 1926, 1925, 1924, 1923, 1921, 1920
4117 W 107TH ST	2014, 2010, 2006, 2004, 2003, 2000, 1999, 1996, 1995, 1992, 1991, 1990, 1986, 1985, 1981, 1976, 1975, 1972, 1971, 1970, 1969, 1967, 1966, 1965, 1964, 1963, 1962, 1961, 1960, 1958, 1957, 1956, 1955, 1954, 1952, 1951, 1950, 1949, 1948, 1947, 1946, 1945, 1944, 1942, 1940, 1939, 1938, 1937, 1936, 1935, 1934, 1933, 1932, 1931, 1930, 1929, 1928, 1927, 1926, 1925, 1924, 1923, 1921, 1920
4117 W CENTURY BLVD	2014, 2010, 2006, 2004, 2003, 2001, 2000, 1999, 1996, 1995, 1992, 1991, 1990, 1986, 1985, 1981, 1980, 1976, 1975, 1972, 1971, 1970, 1969, 1967, 1966, 1965, 1964, 1963, 1962, 1961, 1960, 1958, 1956, 1955, 1952, 1951, 1949, 1948, 1947, 1945, 1944, 1942, 1940, 1939, 1938, 1937, 1936, 1935, 1934, 1933, 1932, 1931, 1930, 1929, 1928, 1927, 1926, 1925, 1924, 1923, 1921, 1920
4118 LENNOX BLVD	2014, 2010, 2006, 2004, 2003, 2001, 1999, 1996, 1995, 1992, 1991, 1990, 1986, 1985, 1981, 1976, 1975, 1972, 1971, 1969, 1967, 1966, 1964, 1963, 1962, 1961, 1958, 1957, 1956, 1955, 1952, 1951, 1949, 1948, 1947, 1945, 1944, 1942, 1940, 1939, 1938, 1937, 1936, 1935, 1934, 1933, 1932, 1931, 1930, 1929, 1928, 1927, 1926, 1925, 1924, 1923, 1921, 1920
4118 W 105TH ST	2014, 2010, 2006, 2004, 2003, 2000, 1999, 1996, 1995, 1992, 1991, 1990, 1986, 1985, 1981, 1975, 1972, 1971, 1969, 1967, 1966, 1965, 1964, 1963, 1962, 1961, 1960, 1958, 1957, 1956, 1955, 1954, 1952, 1951, 1950, 1949, 1948, 1947, 1945, 1944, 1942, 1940, 1939, 1938, 1937, 1936, 1935, 1934, 1933, 1932, 1931, 1930, 1929, 1928, 1927, 1926, 1925, 1924, 1923, 1921, 1920

FINDINGS

Address Researched	Address Not Identified in Research Source
4118 W 106TH ST	2014, 2010, 2006, 2004, 2003, 1999, 1996, 1995, 1992, 1991, 1990, 1986, 1985, 1981, 1980, 1976, 1975, 1972, 1971, 1970, 1969, 1967, 1966, 1965, 1963, 1962, 1961, 1958, 1956, 1955, 1952, 1951, 1949, 1948, 1947, 1945, 1944, 1942, 1940, 1939, 1938, 1937, 1936, 1935, 1934, 1933, 1932, 1931, 1930, 1929, 1928, 1927, 1926, 1925, 1924, 1923, 1921, 1920
4118 W 107TH ST	2014, 2010, 2006, 2004, 2003, 2000, 1999, 1996, 1995, 1992, 1991, 1986, 1985, 1981, 1980, 1976, 1972, 1971, 1970, 1969, 1967, 1966, 1965, 1963, 1962, 1961, 1958, 1956, 1955, 1952, 1951, 1950, 1949, 1948, 1947, 1946, 1945, 1944, 1942, 1940, 1939, 1938, 1937, 1936, 1935, 1934, 1933, 1932, 1931, 1930, 1929, 1928, 1927, 1926, 1925, 1924, 1923, 1921, 1920
4119 LENNOX BLVD	2014, 2010, 2006, 2004, 2003, 2001, 1999, 1996, 1995, 1992, 1991, 1986, 1985, 1981, 1976, 1972, 1971, 1969, 1967, 1966, 1963, 1962, 1961, 1958, 1956, 1955, 1952, 1951, 1949, 1948, 1947, 1946, 1945, 1944, 1942, 1940, 1939, 1938, 1937, 1936, 1935, 1934, 1933, 1932, 1931, 1930, 1929, 1928, 1927, 1926, 1925, 1924, 1923, 1921, 1920
4119 W 104TH ST	2014, 2010, 2006, 2004, 2003, 2001, 2000, 1999, 1996, 1995, 1992, 1991, 1990, 1986, 1985, 1981, 1980, 1976, 1975, 1972, 1971, 1970, 1969, 1967, 1966, 1965, 1963, 1962, 1961, 1960, 1958, 1956, 1955, 1952, 1951, 1949, 1948, 1947, 1945, 1944, 1942, 1940, 1939, 1938, 1937, 1936, 1935, 1934, 1933, 1932, 1931, 1930, 1929, 1928, 1927, 1926, 1925, 1924, 1923, 1921, 1920
10004 PRAIRIE AVE	2014, 2010, 2006, 2004, 2003, 2001, 2000, 1999, 1996, 1995, 1992, 1991, 1990, 1986, 1985, 1981, 1980, 1976, 1975, 1972, 1971, 1970, 1969, 1967, 1966, 1963, 1962, 1961, 1958, 1956, 1955, 1952, 1951, 1949, 1948, 1947, 1946, 1945, 1944, 1942, 1940, 1939, 1938, 1937, 1936, 1935, 1934, 1933, 1932, 1931, 1930, 1929, 1928, 1927, 1926, 1925, 1924, 1923, 1921, 1920
10004 PRAIRIE AVE S	2014, 2010, 2006, 2004, 2003, 2001, 2000, 1999, 1996, 1995, 1992, 1991, 1990, 1986, 1985, 1981, 1980, 1976, 1975, 1972, 1971, 1969, 1967, 1966, 1965, 1964, 1963, 1962, 1961, 1960, 1958, 1957, 1956, 1955, 1954, 1952, 1951, 1950, 1949, 1948, 1947, 1946, 1945, 1944, 1942, 1940, 1939, 1938, 1937, 1936, 1935, 1934, 1933, 1932, 1931, 1930, 1929, 1928, 1927, 1926, 1925, 1924, 1923, 1921, 1920
10006 HAWTHORNE BLVD	2014, 2010, 2006, 2004, 2003, 2001, 2000, 1999, 1996, 1995, 1992, 1991, 1990, 1986, 1985, 1981, 1980, 1976, 1975, 1972, 1971, 1970, 1969, 1967, 1966, 1965, 1964, 1963, 1962, 1961, 1960, 1958, 1957, 1956, 1955, 1954, 1952, 1951, 1950, 1949, 1948, 1947, 1946, 1945, 1944, 1942, 1939, 1938, 1937, 1936, 1934, 1933, 1932, 1930, 1929, 1928, 1926, 1925, 1924, 1923, 1921, 1920
10008 FREEMAN AVE	2014, 2010, 2006, 2004, 2003, 2001, 2000, 1999, 1996, 1995, 1992, 1991, 1990, 1986, 1985, 1981, 1980, 1976, 1975, 1972, 1971, 1970, 1969, 1967, 1966, 1965, 1964, 1963, 1962, 1961, 1958, 1957, 1956, 1955, 1954, 1952, 1951, 1950, 1949, 1948, 1947, 1946, 1945, 1944, 1942, 1940, 1939, 1938, 1937, 1936, 1935, 1934, 1933, 1932, 1931, 1930, 1929, 1928, 1927, 1926, 1925, 1924, 1923, 1921, 1920
10008 HAWTHORNE BLVD	2014, 2010, 2006, 2004, 2003, 2001, 2000, 1999, 1996, 1995, 1992, 1991, 1990, 1986, 1985, 1981, 1980, 1976, 1975, 1972, 1971, 1970, 1969, 1967, 1966, 1965, 1964, 1963, 1962, 1961, 1960, 1958, 1957, 1956, 1955, 1954, 1952, 1951, 1950, 1949, 1948, 1947, 1946, 1945, 1944, 1942, 1939, 1938, 1937, 1936, 1934, 1933, 1932, 1930, 1929, 1928, 1927, 1926, 1925, 1924, 1923, 1921, 1920
10009 PRAIRIE AVE S	2014, 2010, 2006, 2004, 2003, 2001, 2000, 1999, 1996, 1995, 1992, 1991, 1990, 1986, 1985, 1981, 1980, 1976, 1975, 1972, 1971, 1969, 1967, 1966, 1965, 1964, 1963, 1962, 1961, 1960, 1958, 1957, 1956, 1955, 1954, 1952, 1951, 1950, 1949, 1948, 1947, 1946, 1945, 1944, 1942, 1940, 1939, 1938, 1937, 1936, 1935, 1934, 1933, 1932, 1931, 1930, 1929, 1928, 1927, 1926, 1925, 1924, 1923, 1921, 1920
10009 S PRAIRIE AVE	2014, 2010, 2006, 2004, 2003, 2001, 2000, 1999, 1996, 1995, 1992, 1991, 1990, 1986, 1985, 1981, 1976, 1972, 1971, 1970, 1969, 1967, 1966, 1965, 1964, 1963, 1962, 1961, 1960, 1958, 1957, 1956, 1955, 1954, 1952, 1951, 1950, 1949, 1948, 1947, 1946, 1945, 1944, 1942, 1940, 1939, 1938, 1937, 1936, 1935, 1934, 1933, 1932, 1931, 1930, 1929, 1928, 1927, 1926, 1925, 1924, 1923, 1921, 1920

FINDINGS

Address Researched	Address Not Identified in Research Source
1001 MYRTLE AVE	2014, 2010, 2006, 2004, 2003, 2001, 2000, 1999, 1996, 1992, 1991, 1990, 1986, 1985, 1981, 1976, 1972, 1971, 1969, 1967, 1966, 1963, 1962, 1961, 1958, 1956, 1955, 1952, 1951, 1949, 1948, 1947, 1946, 1945, 1944, 1942, 1940, 1939, 1938, 1937, 1936, 1935, 1934, 1933, 1932, 1931, 1930, 1929, 1928, 1927, 1926, 1925, 1924, 1923, 1921, 1920
1001 OSAGE AVE S	2014, 2010, 2006, 2004, 2003, 2001, 1999, 1996, 1995, 1992, 1991, 1990, 1986, 1985, 1981, 1980, 1976, 1975, 1972, 1971, 1970, 1969, 1967, 1966, 1965, 1964, 1963, 1962, 1961, 1960, 1958, 1957, 1956, 1955, 1954, 1952, 1951, 1950, 1949, 1948, 1947, 1946, 1945, 1944, 1942, 1940, 1939, 1938, 1937, 1936, 1935, 1934, 1933, 1932, 1931, 1930, 1929, 1928, 1927, 1926, 1925, 1924, 1923, 1921, 1920
1001 S MYRTLE AVE	2014, 2010, 2006, 2004, 2003, 2001, 2000, 1999, 1996, 1995, 1992, 1991, 1990, 1986, 1985, 1981, 1980, 1976, 1975, 1972, 1971, 1970, 1969, 1967, 1966, 1965, 1963, 1962, 1961, 1958, 1957, 1956, 1955, 1954, 1952, 1951, 1950, 1949, 1948, 1947, 1946, 1945, 1944, 1942, 1940, 1939, 1938, 1937, 1936, 1935, 1934, 1933, 1932, 1931, 1930, 1929, 1928, 1927, 1926, 1925, 1924, 1923, 1921, 1920
1001 S OSAGE AVE	2014, 2010, 2006, 2004, 2003, 2001, 2000, 1999, 1996, 1995, 1992, 1991, 1986, 1985, 1981, 1980, 1976, 1972, 1971, 1969, 1967, 1966, 1965, 1964, 1963, 1962, 1961, 1960, 1958, 1957, 1956, 1955, 1954, 1952, 1951, 1950, 1949, 1948, 1947, 1946, 1945, 1944, 1942, 1940, 1939, 1938, 1937, 1936, 1935, 1934, 1933, 1932, 1931, 1930, 1929, 1928, 1927, 1926, 1925, 1924, 1923, 1921, 1920
1001 S Osage Ave	2006, 2004, 2003, 2001, 2000, 1999, 1996, 1995, 1992, 1991, 1990, 1986, 1985, 1981, 1980, 1976, 1975, 1972, 1971, 1970, 1969, 1967, 1966, 1965, 1964, 1963, 1962, 1961, 1960, 1958, 1957, 1956, 1955, 1954, 1952, 1951, 1950, 1949, 1948, 1947, 1946, 1945, 1944, 1942, 1940, 1939, 1938, 1937, 1936, 1935, 1934, 1933, 1932, 1931, 1930, 1929, 1928, 1927, 1926, 1925, 1924, 1923, 1921, 1920
1001 S Osage Ave	2006, 2004, 2003, 2001, 2000, 1999, 1996, 1995, 1992, 1991, 1990, 1986, 1985, 1981, 1980, 1976, 1975, 1972, 1971, 1970, 1969, 1967, 1966, 1965, 1964, 1963, 1962, 1961, 1960, 1958, 1957, 1956, 1955, 1954, 1952, 1951, 1950, 1949, 1948, 1947, 1946, 1945, 1944, 1942, 1940, 1939, 1938, 1937, 1936, 1935, 1934, 1933, 1932, 1931, 1930, 1929, 1928, 1927, 1926, 1925, 1924, 1923, 1921, 1920
10010 HAWTHORNE BLVD	2014, 2010, 2006, 2004, 2003, 2001, 2000, 1999, 1996, 1995, 1992, 1991, 1990, 1986, 1985, 1981, 1980, 1976, 1975, 1972, 1971, 1970, 1969, 1967, 1966, 1965, 1964, 1963, 1962, 1961, 1960, 1958, 1957, 1956, 1955, 1954, 1952, 1951, 1950, 1949, 1948, 1947, 1946, 1945, 1944, 1942, 1939, 1938, 1937, 1936, 1935, 1934, 1933, 1932, 1930, 1929, 1928, 1927, 1926, 1925, 1924, 1923, 1921, 1920
10012 HAWTHORNE BLVD	2014, 2010, 2006, 2004, 2003, 2001, 2000, 1999, 1996, 1995, 1992, 1991, 1990, 1986, 1985, 1981, 1980, 1976, 1975, 1972, 1971, 1970, 1969, 1967, 1966, 1965, 1964, 1963, 1962, 1961, 1960, 1958, 1957, 1956, 1955, 1954, 1952, 1951, 1950, 1949, 1948, 1947, 1946, 1945, 1944, 1942, 1939, 1938, 1937, 1936, 1934, 1933, 1932, 1930, 1929, 1928, 1927, 1926, 1925, 1924, 1923, 1921, 1920
10012 HAWTHORNE BLVD S	2014, 2010, 2006, 2004, 2003, 2001, 1999, 1996, 1995, 1992, 1991, 1986, 1985, 1981, 1976, 1972, 1971, 1969, 1967, 1966, 1965, 1964, 1963, 1962, 1961, 1960, 1958, 1957, 1956, 1955, 1954, 1952, 1951, 1950, 1949, 1948, 1947, 1946, 1945, 1944, 1942, 1940, 1939, 1938, 1937, 1936, 1935, 1934, 1933, 1932, 1931, 1930, 1929, 1928, 1927, 1926, 1925, 1924, 1923, 1921, 1920
10013 PRAIRIE AVE	2014, 2010, 2006, 2004, 2003, 2001, 2000, 1999, 1996, 1995, 1992, 1991, 1990, 1986, 1985, 1981, 1980, 1976, 1975, 1972, 1971, 1970, 1969, 1967, 1966, 1964, 1963, 1962, 1961, 1960, 1958, 1957, 1956, 1955, 1954, 1952, 1951, 1950, 1949, 1948, 1947, 1946, 1945, 1944, 1942, 1940, 1939, 1938, 1937, 1936, 1935, 1934, 1933, 1932, 1931, 1930, 1929, 1928, 1927, 1926, 1925, 1924, 1923, 1921, 1920
10013 PRAIRIE AVE S	2014, 2010, 2006, 2004, 2003, 2001, 2000, 1999, 1996, 1995, 1992, 1991, 1990, 1986, 1985, 1981, 1980, 1976, 1975, 1972, 1971, 1969, 1967, 1966, 1965, 1964, 1963, 1962, 1961, 1960, 1958, 1957, 1956, 1955, 1954, 1952, 1951, 1950, 1949, 1948, 1947, 1946, 1945, 1944, 1942, 1940, 1939, 1938, 1937, 1936, 1935, 1934, 1933, 1932, 1931, 1930, 1929, 1928, 1927, 1926, 1925, 1924, 1923, 1921, 1920

FINDINGS

Address Researched	Address Not Identified in Research Source
10013 S PRAIRIE AVE	2014, 2010, 2006, 2004, 2003, 2000, 1999, 1996, 1995, 1992, 1991, 1990, 1986, 1985, 1981, 1976, 1972, 1971, 1970, 1969, 1967, 1966, 1965, 1964, 1963, 1962, 1961, 1960, 1958, 1957, 1956, 1955, 1954, 1952, 1951, 1950, 1949, 1948, 1947, 1946, 1945, 1944, 1942, 1940, 1939, 1938, 1937, 1936, 1935, 1934, 1933, 1932, 1931, 1930, 1929, 1928, 1927, 1926, 1925, 1924, 1923, 1921, 1920
10014 DOTY AVE	2014, 2010, 2006, 2004, 2003, 2000, 1999, 1996, 1995, 1992, 1991, 1990, 1986, 1985, 1981, 1976, 1975, 1972, 1971, 1970, 1969, 1967, 1966, 1965, 1964, 1963, 1962, 1961, 1960, 1958, 1956, 1955, 1954, 1952, 1951, 1950, 1949, 1948, 1947, 1946, 1945, 1944, 1942, 1940, 1939, 1938, 1937, 1936, 1935, 1934, 1933, 1932, 1931, 1930, 1929, 1928, 1927, 1926, 1925, 1924, 1923, 1921, 1920
10014 HAWTHORNE BLVD	2014, 2010, 2006, 2004, 2003, 2001, 2000, 1999, 1996, 1995, 1992, 1991, 1990, 1986, 1985, 1981, 1980, 1976, 1975, 1972, 1971, 1970, 1969, 1967, 1966, 1965, 1964, 1963, 1962, 1961, 1960, 1958, 1957, 1956, 1955, 1954, 1952, 1951, 1950, 1949, 1948, 1947, 1946, 1945, 1944, 1942, 1939, 1938, 1937, 1936, 1935, 1934, 1933, 1932, 1931, 1930, 1929, 1928, 1927, 1926, 1925, 1924, 1923, 1921, 1920
10014 PRAIRIE AVE	2014, 2010, 2006, 2004, 2003, 2001, 2000, 1999, 1996, 1995, 1992, 1991, 1990, 1986, 1985, 1981, 1980, 1976, 1975, 1972, 1971, 1970, 1969, 1967, 1966, 1965, 1963, 1962, 1961, 1960, 1958, 1956, 1955, 1952, 1951, 1949, 1948, 1947, 1946, 1945, 1944, 1942, 1940, 1939, 1938, 1937, 1936, 1935, 1934, 1933, 1932, 1931, 1930, 1929, 1928, 1927, 1926, 1925, 1924, 1923, 1921, 1920
10014 S FREEMAN AVE	2014, 2010, 2006, 2004, 2003, 2001, 1999, 1996, 1992, 1991, 1986, 1985, 1981, 1976, 1975, 1972, 1971, 1970, 1969, 1967, 1966, 1965, 1964, 1963, 1962, 1961, 1960, 1958, 1957, 1956, 1955, 1954, 1952, 1951, 1950, 1949, 1948, 1947, 1946, 1945, 1944, 1942, 1940, 1939, 1938, 1937, 1936, 1935, 1934, 1933, 1932, 1931, 1930, 1929, 1928, 1927, 1926, 1925, 1924, 1923, 1921, 1920
10015 PRAIRIE AVE S	2014, 2010, 2006, 2004, 2003, 2001, 2000, 1999, 1996, 1995, 1992, 1991, 1990, 1986, 1985, 1981, 1980, 1976, 1975, 1972, 1971, 1969, 1967, 1966, 1965, 1964, 1963, 1962, 1961, 1960, 1958, 1957, 1956, 1955, 1954, 1952, 1951, 1950, 1949, 1948, 1947, 1946, 1945, 1944, 1942, 1940, 1939, 1938, 1937, 1936, 1935, 1934, 1933, 1932, 1931, 1930, 1929, 1928, 1927, 1926, 1925, 1924, 1923, 1921, 1920
10015 S PRAIRIE AVE	2014, 2010, 2006, 2004, 2003, 2001, 2000, 1999, 1996, 1995, 1992, 1991, 1990, 1986, 1985, 1981, 1980, 1976, 1972, 1971, 1970, 1969, 1967, 1966, 1965, 1964, 1963, 1962, 1961, 1960, 1958, 1957, 1956, 1955, 1954, 1952, 1951, 1950, 1949, 1948, 1947, 1946, 1945, 1944, 1942, 1940, 1939, 1938, 1937, 1936, 1935, 1934, 1933, 1932, 1931, 1930, 1929, 1928, 1927, 1926, 1925, 1924, 1923, 1921, 1920
10016 1/2 DOTY AVE	2014, 2010, 2006, 2004, 2003, 2001, 2000, 1999, 1996, 1995, 1992, 1991, 1990, 1986, 1985, 1981, 1980, 1976, 1975, 1972, 1971, 1970, 1969, 1967, 1966, 1965, 1964, 1963, 1962, 1961, 1960, 1958, 1956, 1955, 1954, 1952, 1951, 1950, 1949, 1948, 1947, 1946, 1945, 1944, 1942, 1940, 1939, 1938, 1937, 1936, 1935, 1934, 1933, 1932, 1931, 1930, 1929, 1928, 1927, 1926, 1925, 1924, 1923, 1921, 1920
10016 DOTY AVE	2014, 2010, 2006, 2004, 2003, 2000, 1999, 1996, 1995, 1992, 1991, 1990, 1986, 1985, 1981, 1976, 1972, 1971, 1969, 1967, 1966, 1963, 1962, 1961, 1958, 1957, 1956, 1955, 1954, 1952, 1951, 1950, 1949, 1948, 1947, 1946, 1945, 1944, 1942, 1940, 1939, 1938, 1937, 1936, 1935, 1934, 1933, 1932, 1931, 1930, 1929, 1928, 1927, 1926, 1925, 1924, 1923, 1921, 1920
10016 FREEMAN AVE	2014, 2010, 2006, 2004, 2003, 2001, 2000, 1999, 1996, 1995, 1992, 1991, 1990, 1986, 1985, 1981, 1980, 1976, 1975, 1972, 1971, 1970, 1969, 1967, 1966, 1965, 1964, 1963, 1962, 1961, 1958, 1957, 1956, 1955, 1954, 1952, 1951, 1950, 1949, 1948, 1947, 1946, 1945, 1944, 1942, 1940, 1939, 1938, 1937, 1936, 1935, 1934, 1933, 1932, 1931, 1930, 1929, 1928, 1927, 1926, 1925, 1924, 1923, 1921, 1920
10016 HAWTHORNE AVE	2014, 2010, 2006, 2004, 2003, 2001, 2000, 1999, 1996, 1995, 1992, 1991, 1990, 1986, 1985, 1981, 1980, 1976, 1975, 1972, 1971, 1970, 1969, 1967, 1966, 1965, 1964, 1963, 1962, 1961, 1960, 1958, 1957, 1956, 1955, 1954, 1952, 1951, 1949, 1948, 1947, 1946, 1945, 1944, 1942, 1940, 1939, 1938, 1937, 1936, 1935, 1934, 1933, 1932, 1931, 1930, 1929, 1928, 1927, 1926, 1925, 1924, 1923, 1921, 1920

FINDINGS

Address Researched	Address Not Identified in Research Source
10016 HAWTHORNE BLVD	2014, 2010, 2006, 2004, 2003, 2001, 2000, 1999, 1996, 1995, 1992, 1991, 1990, 1986, 1985, 1981, 1980, 1976, 1975, 1972, 1971, 1970, 1969, 1967, 1966, 1965, 1964, 1963, 1962, 1961, 1960, 1958, 1957, 1956, 1955, 1954, 1952, 1951, 1950, 1949, 1948, 1947, 1946, 1945, 1944, 1942, 1939, 1938, 1937, 1936, 1934, 1933, 1932, 1930, 1929, 1928, 1927, 1926, 1925, 1924, 1923, 1921, 1920
10016 HAWTHORNE BLVD S	2014, 2010, 2006, 2004, 2003, 2001, 1999, 1996, 1992, 1991, 1986, 1985, 1981, 1980, 1976, 1975, 1972, 1971, 1969, 1967, 1966, 1965, 1964, 1963, 1962, 1961, 1960, 1958, 1957, 1956, 1955, 1954, 1952, 1951, 1950, 1949, 1948, 1947, 1946, 1945, 1944, 1942, 1940, 1939, 1938, 1937, 1936, 1935, 1934, 1933, 1932, 1931, 1930, 1929, 1928, 1927, 1926, 1925, 1924, 1923, 1921, 1920
10016 S FREEMAN AVE	2014, 2010, 2006, 2004, 2003, 1999, 1996, 1992, 1991, 1990, 1986, 1985, 1981, 1976, 1975, 1972, 1971, 1969, 1967, 1966, 1965, 1964, 1963, 1962, 1961, 1960, 1958, 1957, 1956, 1955, 1954, 1952, 1951, 1950, 1949, 1948, 1947, 1946, 1945, 1944, 1942, 1940, 1939, 1938, 1937, 1936, 1935, 1934, 1933, 1932, 1931, 1930, 1929, 1928, 1927, 1926, 1925, 1924, 1923, 1921, 1920
10016 S Freeman Ave	2014, 2006, 2004, 2003, 2001, 2000, 1999, 1996, 1995, 1992, 1991, 1990, 1986, 1985, 1981, 1980, 1976, 1975, 1972, 1971, 1970, 1969, 1967, 1966, 1965, 1964, 1963, 1962, 1961, 1960, 1958, 1957, 1956, 1955, 1954, 1952, 1951, 1950, 1949, 1948, 1947, 1946, 1945, 1944, 1942, 1940, 1939, 1938, 1937, 1936, 1935, 1934, 1933, 1932, 1931, 1930, 1929, 1928, 1927, 1926, 1925, 1924, 1923, 1921, 1920
10016 S Freeman Ave	2014, 2006, 2004, 2003, 2001, 2000, 1999, 1996, 1995, 1992, 1991, 1990, 1986, 1985, 1981, 1980, 1976, 1975, 1972, 1971, 1970, 1969, 1967, 1966, 1965, 1964, 1963, 1962, 1961, 1960, 1958, 1957, 1956, 1955, 1954, 1952, 1951, 1950, 1949, 1948, 1947, 1946, 1945, 1944, 1942, 1940, 1939, 1938, 1937, 1936, 1935, 1934, 1933, 1932, 1931, 1930, 1929, 1928, 1927, 1926, 1925, 1924, 1923, 1921, 1920
10017 PRAIRIE AVE S	2014, 2010, 2006, 2004, 2003, 2001, 2000, 1999, 1996, 1995, 1992, 1991, 1990, 1986, 1985, 1981, 1980, 1976, 1975, 1972, 1971, 1969, 1967, 1966, 1965, 1964, 1963, 1962, 1961, 1960, 1958, 1957, 1956, 1955, 1954, 1952, 1951, 1950, 1949, 1948, 1947, 1946, 1945, 1944, 1942, 1940, 1939, 1938, 1937, 1936, 1935, 1934, 1933, 1932, 1931, 1930, 1929, 1928, 1927, 1926, 1925, 1924, 1923, 1921, 1920
10017 S PRAIRIE AVE	2014, 2010, 2006, 2004, 2003, 2000, 1999, 1996, 1995, 1992, 1991, 1990, 1986, 1985, 1981, 1980, 1976, 1972, 1971, 1970, 1969, 1967, 1966, 1965, 1964, 1963, 1962, 1961, 1960, 1958, 1957, 1956, 1955, 1954, 1952, 1951, 1950, 1949, 1948, 1947, 1946, 1945, 1944, 1942, 1940, 1939, 1938, 1937, 1936, 1935, 1934, 1933, 1932, 1931, 1930, 1929, 1928, 1927, 1926, 1925, 1924, 1923, 1921, 1920
10018 HAWTHORNE BLVD	2014, 2010, 2006, 2004, 2003, 2001, 2000, 1999, 1996, 1995, 1992, 1991, 1990, 1986, 1985, 1981, 1980, 1976, 1975, 1972, 1971, 1970, 1969, 1967, 1966, 1965, 1964, 1963, 1962, 1961, 1958, 1957, 1956, 1955, 1954, 1952, 1951, 1950, 1949, 1948, 1947, 1946, 1945, 1944, 1942, 1940, 1939, 1938, 1937, 1936, 1935, 1934, 1933, 1932, 1931, 1930, 1929, 1928, 1927, 1926, 1925, 1924, 1923, 1921, 1920
10018 PRAIRIE AVE	2014, 2010, 2006, 2004, 2003, 2001, 2000, 1999, 1996, 1995, 1992, 1991, 1990, 1986, 1985, 1981, 1980, 1976, 1975, 1972, 1971, 1970, 1969, 1967, 1966, 1963, 1962, 1961, 1958, 1956, 1955, 1952, 1951, 1949, 1948, 1947, 1946, 1945, 1944, 1942, 1940, 1939, 1938, 1937, 1936, 1935, 1934, 1933, 1932, 1931, 1930, 1929, 1928, 1927, 1926, 1925, 1924, 1923, 1921, 1920
10020 HAWTHORNE BLVD	2014, 2010, 2006, 2004, 2003, 2001, 2000, 1999, 1996, 1995, 1992, 1991, 1990, 1986, 1985, 1980, 1975, 1972, 1971, 1970, 1969, 1967, 1966, 1965, 1964, 1963, 1962, 1961, 1960, 1958, 1957, 1956, 1955, 1954, 1952, 1951, 1950, 1949, 1948, 1947, 1946, 1945, 1944, 1942, 1939, 1938, 1937, 1936, 1934, 1933, 1932, 1930, 1929, 1928, 1926, 1925, 1924, 1923, 1921, 1920
10020 HAWTHORNE BLVD S	2014, 2010, 2006, 2004, 2003, 2001, 2000, 1999, 1996, 1992, 1991, 1986, 1985, 1981, 1976, 1972, 1971, 1970, 1969, 1967, 1966, 1965, 1964, 1963, 1962, 1961, 1960, 1958, 1957, 1956, 1955, 1954, 1952, 1951, 1950, 1949, 1948, 1947, 1946, 1945, 1944, 1942, 1940, 1939, 1938, 1937, 1936, 1935, 1934, 1933, 1932, 1931, 1930, 1929, 1928, 1927, 1926, 1925, 1924, 1923, 1921, 1920

FINDINGS

Address Researched	Address Not Identified in Research Source
10020 PRAIRIE AVE	2014, 2010, 2006, 2004, 2003, 2001, 2000, 1999, 1996, 1995, 1992, 1991, 1990, 1986, 1985, 1981, 1980, 1976, 1975, 1972, 1971, 1970, 1969, 1967, 1966, 1965, 1964, 1963, 1962, 1961, 1960, 1958, 1957, 1956, 1955, 1952, 1951, 1949, 1948, 1947, 1946, 1945, 1944, 1942, 1940, 1939, 1938, 1937, 1936, 1935, 1934, 1933, 1932, 1931, 1930, 1929, 1928, 1927, 1926, 1925, 1924, 1923, 1921, 1920
10020 S FREEMAN AVE	2014, 2010, 2006, 2004, 2003, 2000, 1999, 1996, 1995, 1992, 1991, 1990, 1986, 1985, 1981, 1976, 1975, 1972, 1971, 1970, 1969, 1967, 1966, 1965, 1964, 1963, 1962, 1961, 1960, 1958, 1957, 1956, 1955, 1954, 1952, 1951, 1950, 1949, 1948, 1947, 1946, 1945, 1944, 1942, 1940, 1939, 1938, 1937, 1936, 1935, 1934, 1933, 1932, 1931, 1930, 1929, 1928, 1927, 1926, 1925, 1924, 1923, 1921, 1920
10022 FREEMAN AVE	2014, 2010, 2006, 2004, 2003, 2001, 2000, 1999, 1996, 1995, 1992, 1991, 1990, 1986, 1985, 1981, 1980, 1976, 1975, 1972, 1971, 1970, 1969, 1967, 1966, 1965, 1964, 1963, 1962, 1961, 1958, 1957, 1956, 1955, 1954, 1952, 1951, 1950, 1949, 1948, 1947, 1946, 1945, 1944, 1942, 1940, 1939, 1938, 1937, 1936, 1935, 1934, 1933, 1932, 1931, 1930, 1929, 1928, 1927, 1926, 1925, 1924, 1923, 1921, 1920
10022 HAWTHORNE AVE	2014, 2010, 2006, 2004, 2003, 2001, 2000, 1999, 1996, 1995, 1992, 1991, 1990, 1986, 1985, 1981, 1980, 1976, 1975, 1972, 1971, 1970, 1969, 1967, 1966, 1965, 1964, 1963, 1962, 1961, 1960, 1958, 1957, 1956, 1955, 1954, 1952, 1951, 1949, 1948, 1947, 1946, 1945, 1944, 1942, 1940, 1939, 1938, 1937, 1936, 1935, 1934, 1933, 1932, 1931, 1930, 1929, 1928, 1927, 1926, 1925, 1924, 1923, 1921, 1920
10022 S FREEMAN AVE	2014, 2010, 2006, 2004, 2003, 2001, 2000, 1999, 1996, 1995, 1992, 1991, 1990, 1986, 1985, 1981, 1976, 1975, 1972, 1971, 1970, 1969, 1967, 1966, 1965, 1964, 1963, 1962, 1961, 1960, 1958, 1957, 1956, 1955, 1954, 1952, 1951, 1950, 1949, 1948, 1947, 1946, 1945, 1944, 1942, 1940, 1939, 1938, 1937, 1936, 1935, 1934, 1933, 1932, 1931, 1930, 1929, 1928, 1927, 1926, 1925, 1924, 1923, 1921, 1920
10022 S PRAIRIE AVE	2014, 2010, 2006, 2004, 2003, 2001, 2000, 1999, 1996, 1995, 1992, 1991, 1990, 1986, 1985, 1981, 1980, 1976, 1975, 1972, 1971, 1970, 1969, 1967, 1966, 1965, 1964, 1963, 1962, 1961, 1960, 1958, 1957, 1956, 1955, 1954, 1952, 1951, 1949, 1948, 1947, 1946, 1945, 1944, 1942, 1940, 1939, 1938, 1937, 1936, 1935, 1934, 1933, 1932, 1931, 1930, 1929, 1928, 1927, 1926, 1925, 1924, 1923, 1921, 1920
10023 S PRAIRIE AVE	2014, 2010, 2006, 2004, 2003, 2001, 1999, 1996, 1992, 1991, 1986, 1985, 1981, 1980, 1976, 1972, 1971, 1970, 1969, 1967, 1966, 1965, 1964, 1963, 1962, 1961, 1960, 1958, 1957, 1956, 1955, 1954, 1952, 1951, 1950, 1949, 1948, 1947, 1946, 1945, 1944, 1942, 1940, 1939, 1938, 1937, 1936, 1935, 1934, 1933, 1932, 1931, 1930, 1929, 1928, 1927, 1926, 1925, 1924, 1923, 1921, 1920
10024 HAWTHORNE BLVD	2014, 2010, 2006, 2004, 2003, 2001, 2000, 1999, 1996, 1995, 1992, 1991, 1990, 1986, 1985, 1981, 1980, 1976, 1975, 1972, 1971, 1970, 1969, 1967, 1966, 1965, 1964, 1963, 1962, 1961, 1960, 1958, 1957, 1956, 1955, 1954, 1952, 1951, 1950, 1949, 1948, 1947, 1946, 1945, 1944, 1942, 1940, 1939, 1938, 1937, 1936, 1935, 1934, 1933, 1932, 1930, 1929, 1928, 1927, 1926, 1925, 1924, 1923, 1921, 1920
10024 HAWTHORNE BLVD S	2014, 2010, 2006, 2004, 2003, 2001, 1999, 1996, 1992, 1991, 1986, 1985, 1981, 1980, 1976, 1975, 1972, 1971, 1970, 1969, 1967, 1966, 1965, 1964, 1963, 1962, 1961, 1960, 1958, 1957, 1956, 1955, 1954, 1952, 1951, 1950, 1949, 1948, 1947, 1946, 1945, 1944, 1942, 1940, 1939, 1938, 1937, 1936, 1935, 1934, 1933, 1932, 1931, 1930, 1929, 1928, 1927, 1926, 1925, 1924, 1923, 1921, 1920
10025 PRAIRIE AVE	2014, 2010, 2006, 2004, 2003, 2001, 2000, 1999, 1996, 1995, 1992, 1991, 1990, 1986, 1985, 1981, 1980, 1976, 1975, 1972, 1971, 1970, 1969, 1967, 1966, 1964, 1963, 1962, 1961, 1960, 1958, 1957, 1956, 1955, 1954, 1952, 1951, 1950, 1949, 1948, 1947, 1946, 1945, 1944, 1942, 1940, 1939, 1938, 1937, 1936, 1935, 1934, 1933, 1932, 1931, 1930, 1929, 1928, 1927, 1926, 1925, 1924, 1923, 1921, 1920
10025 PRAIRIE AVE S	2014, 2010, 2006, 2004, 2003, 2001, 2000, 1999, 1996, 1995, 1992, 1991, 1990, 1986, 1985, 1981, 1980, 1976, 1975, 1972, 1971, 1969, 1967, 1966, 1965, 1964, 1963, 1962, 1961, 1960, 1958, 1957, 1956, 1955, 1954, 1952, 1951, 1950, 1949, 1948, 1947, 1946, 1945, 1944, 1942, 1940, 1939, 1938, 1937, 1936, 1935, 1934, 1933, 1932, 1931, 1930, 1929, 1928, 1927, 1926, 1925, 1924, 1923, 1921, 1920

FINDINGS

Address Researched	Address Not Identified in Research Source
10025 S PRAIRIE AVE	2014, 2010, 2006, 2004, 2003, 1999, 1996, 1992, 1991, 1986, 1985, 1981, 1976, 1972, 1971, 1970, 1969, 1967, 1966, 1965, 1964, 1963, 1962, 1961, 1960, 1958, 1957, 1956, 1955, 1954, 1952, 1951, 1950, 1949, 1948, 1947, 1946, 1945, 1944, 1942, 1940, 1939, 1938, 1937, 1936, 1935, 1934, 1933, 1932, 1931, 1930, 1929, 1928, 1927, 1926, 1925, 1924, 1923, 1921, 1920
10025 S Prairie Ave	2006, 2004, 2003, 2001, 2000, 1999, 1996, 1995, 1992, 1991, 1990, 1986, 1985, 1981, 1980, 1976, 1975, 1972, 1971, 1970, 1969, 1967, 1966, 1965, 1964, 1963, 1962, 1961, 1960, 1958, 1957, 1956, 1955, 1954, 1952, 1951, 1950, 1949, 1948, 1947, 1946, 1945, 1944, 1942, 1940, 1939, 1938, 1937, 1936, 1935, 1934, 1933, 1932, 1931, 1930, 1929, 1928, 1927, 1926, 1925, 1924, 1923, 1921, 1920
10025 S Prairie Ave	2006, 2004, 2003, 2001, 2000, 1999, 1996, 1995, 1992, 1991, 1990, 1986, 1985, 1981, 1980, 1976, 1975, 1972, 1971, 1970, 1969, 1967, 1966, 1965, 1964, 1963, 1962, 1961, 1960, 1958, 1957, 1956, 1955, 1954, 1952, 1951, 1950, 1949, 1948, 1947, 1946, 1945, 1944, 1942, 1940, 1939, 1938, 1937, 1936, 1935, 1934, 1933, 1932, 1931, 1930, 1929, 1928, 1927, 1926, 1925, 1924, 1923, 1921, 1920
10026 FREEMAN AVE	2014, 2010, 2006, 2004, 2003, 2001, 2000, 1999, 1996, 1995, 1992, 1991, 1990, 1986, 1985, 1981, 1980, 1976, 1975, 1972, 1971, 1970, 1969, 1967, 1966, 1965, 1964, 1963, 1962, 1961, 1958, 1957, 1956, 1955, 1954, 1952, 1951, 1950, 1949, 1948, 1947, 1946, 1945, 1944, 1942, 1940, 1939, 1938, 1937, 1936, 1935, 1934, 1933, 1932, 1931, 1930, 1929, 1928, 1927, 1926, 1925, 1924, 1923, 1921, 1920
10026 HAWTHORNE BLVD	2014, 2010, 2006, 2004, 2003, 2001, 2000, 1999, 1996, 1995, 1992, 1991, 1990, 1986, 1985, 1981, 1980, 1976, 1975, 1972, 1971, 1970, 1969, 1967, 1966, 1965, 1964, 1963, 1962, 1961, 1960, 1958, 1957, 1956, 1955, 1954, 1952, 1951, 1950, 1949, 1948, 1947, 1946, 1945, 1944, 1942, 1939, 1938, 1937, 1936, 1934, 1933, 1932, 1931, 1930, 1929, 1928, 1927, 1926, 1925, 1924, 1923, 1921, 1920
10026 S FREEMAN AVE	2014, 2010, 2006, 2004, 2003, 2000, 1999, 1996, 1995, 1992, 1991, 1990, 1986, 1985, 1981, 1976, 1972, 1971, 1969, 1967, 1966, 1965, 1964, 1963, 1962, 1961, 1960, 1958, 1957, 1956, 1955, 1954, 1952, 1951, 1950, 1949, 1948, 1947, 1946, 1945, 1944, 1942, 1940, 1939, 1938, 1937, 1936, 1935, 1934, 1933, 1932, 1931, 1930, 1929, 1928, 1927, 1926, 1925, 1924, 1923, 1921, 1920
10028 DOTY AVE	2014, 2010, 2006, 2004, 2003, 2001, 2000, 1999, 1996, 1995, 1992, 1991, 1990, 1986, 1985, 1981, 1976, 1975, 1972, 1971, 1970, 1969, 1967, 1966, 1965, 1964, 1963, 1962, 1961, 1960, 1958, 1957, 1956, 1955, 1954, 1952, 1951, 1950, 1949, 1948, 1947, 1946, 1945, 1944, 1942, 1940, 1939, 1938, 1937, 1936, 1935, 1934, 1933, 1932, 1931, 1930, 1929, 1928, 1927, 1926, 1925, 1924, 1923, 1921, 1920
10028 HAWTHORNE BLVD S	2014, 2010, 2006, 2004, 2003, 2001, 1999, 1996, 1992, 1991, 1986, 1985, 1981, 1980, 1976, 1975, 1972, 1971, 1970, 1969, 1967, 1966, 1965, 1964, 1963, 1962, 1961, 1960, 1958, 1957, 1956, 1955, 1954, 1952, 1951, 1950, 1949, 1948, 1947, 1946, 1945, 1944, 1942, 1940, 1939, 1938, 1937, 1936, 1935, 1934, 1933, 1932, 1931, 1930, 1929, 1928, 1927, 1926, 1925, 1924, 1923, 1921, 1920
1003 S PRAIRIE AVE	2014, 2010, 2006, 2004, 2003, 1999, 1996, 1992, 1991, 1986, 1985, 1981, 1972, 1971, 1969, 1967, 1966, 1965, 1963, 1962, 1961, 1956, 1955, 1954, 1952, 1951, 1950, 1949, 1948, 1947, 1946, 1945, 1944, 1942, 1940, 1939, 1938, 1937, 1936, 1935, 1934, 1933, 1932, 1931, 1930, 1929, 1928, 1927, 1926, 1925, 1924, 1923, 1921, 1920
10030 HAWTHORNE BLVD	2014, 2010, 2006, 2004, 2003, 2001, 2000, 1999, 1996, 1995, 1992, 1991, 1990, 1986, 1985, 1981, 1980, 1976, 1975, 1972, 1971, 1970, 1969, 1967, 1966, 1964, 1963, 1962, 1961, 1958, 1957, 1956, 1955, 1954, 1952, 1951, 1950, 1949, 1948, 1947, 1946, 1945, 1944, 1942, 1940, 1939, 1938, 1937, 1936, 1935, 1934, 1933, 1932, 1931, 1930, 1929, 1928, 1927, 1926, 1925, 1924, 1923, 1921, 1920
10030 HAWTHORNE BLVD S	2014, 2010, 2006, 2004, 2003, 2001, 2000, 1999, 1996, 1995, 1992, 1991, 1990, 1986, 1985, 1981, 1980, 1976, 1975, 1972, 1971, 1969, 1967, 1966, 1965, 1964, 1963, 1962, 1961, 1960, 1958, 1957, 1956, 1955, 1954, 1952, 1951, 1950, 1949, 1948, 1947, 1946, 1945, 1944, 1942, 1940, 1939, 1938, 1937, 1936, 1935, 1934, 1933, 1932, 1931, 1930, 1929, 1928, 1927, 1926, 1925, 1924, 1923, 1921, 1920

FINDINGS

Address Researched	Address Not Identified in Research Source
10030 S HAWTHORNE BLVD	2014, 2010, 2006, 2004, 2003, 2001, 2000, 1999, 1996, 1995, 1992, 1991, 1990, 1986, 1985, 1980, 1976, 1975, 1972, 1971, 1970, 1969, 1967, 1966, 1965, 1964, 1963, 1962, 1961, 1960, 1958, 1957, 1956, 1955, 1954, 1952, 1951, 1950, 1949, 1948, 1947, 1946, 1945, 1944, 1942, 1940, 1939, 1938, 1937, 1936, 1935, 1934, 1933, 1932, 1931, 1930, 1929, 1928, 1927, 1926, 1925, 1924, 1923, 1921, 1920
10032 HAWTHORNE BLVD S	2014, 2010, 2006, 2004, 2003, 2001, 1999, 1996, 1992, 1991, 1990, 1986, 1985, 1981, 1980, 1976, 1975, 1972, 1971, 1970, 1969, 1967, 1966, 1965, 1964, 1963, 1962, 1961, 1960, 1958, 1957, 1956, 1955, 1954, 1952, 1951, 1950, 1949, 1948, 1947, 1946, 1945, 1944, 1942, 1940, 1939, 1938, 1937, 1936, 1935, 1934, 1933, 1932, 1931, 1930, 1929, 1928, 1927, 1926, 1925, 1924, 1923, 1921, 1920
10036 HAWTHORNE BLVD S	2014, 2010, 2006, 2004, 2003, 2001, 1999, 1996, 1992, 1991, 1986, 1985, 1981, 1980, 1976, 1975, 1972, 1971, 1970, 1969, 1967, 1966, 1965, 1964, 1963, 1962, 1961, 1960, 1958, 1957, 1956, 1955, 1954, 1952, 1951, 1950, 1949, 1948, 1947, 1946, 1945, 1944, 1942, 1940, 1939, 1938, 1937, 1936, 1935, 1934, 1933, 1932, 1931, 1930, 1929, 1928, 1927, 1926, 1925, 1924, 1923, 1921, 1920
10048 HAWTHORNE BLVD S	2014, 2010, 2006, 2004, 2003, 2001, 1999, 1996, 1992, 1991, 1986, 1985, 1981, 1980, 1976, 1975, 1972, 1971, 1970, 1969, 1967, 1966, 1965, 1964, 1963, 1962, 1961, 1960, 1958, 1957, 1956, 1955, 1954, 1952, 1951, 1950, 1949, 1948, 1947, 1946, 1945, 1944, 1942, 1940, 1939, 1938, 1937, 1936, 1935, 1934, 1933, 1932, 1931, 1930, 1929, 1928, 1927, 1926, 1925, 1924, 1923, 1921, 1920
1006 OSAGE AVE S	2014, 2010, 2006, 2004, 2003, 2001, 1999, 1996, 1995, 1992, 1991, 1990, 1986, 1985, 1981, 1980, 1976, 1975, 1972, 1971, 1970, 1969, 1967, 1966, 1965, 1964, 1963, 1962, 1961, 1960, 1958, 1957, 1956, 1955, 1954, 1952, 1951, 1950, 1949, 1948, 1947, 1946, 1945, 1944, 1942, 1940, 1939, 1938, 1937, 1936, 1935, 1934, 1933, 1932, 1931, 1930, 1929, 1928, 1927, 1926, 1925, 1924, 1923, 1921, 1920
1006 S OSAGE AVE	2014, 2010, 2006, 2004, 2003, 2001, 2000, 1999, 1996, 1995, 1992, 1991, 1986, 1985, 1981, 1972, 1971, 1969, 1967, 1966, 1965, 1964, 1963, 1962, 1961, 1960, 1958, 1957, 1956, 1955, 1954, 1952, 1951, 1950, 1949, 1948, 1947, 1946, 1945, 1944, 1942, 1940, 1939, 1938, 1937, 1936, 1935, 1934, 1933, 1932, 1931, 1930, 1929, 1928, 1927, 1926, 1925, 1924, 1923, 1921, 1920
1006 S Osage Ave	2010, 2006, 2004, 2003, 2001, 2000, 1999, 1996, 1995, 1992, 1991, 1990, 1986, 1985, 1981, 1980, 1976, 1975, 1972, 1971, 1970, 1969, 1967, 1966, 1965, 1964, 1963, 1962, 1961, 1960, 1958, 1957, 1956, 1955, 1954, 1952, 1951, 1950, 1949, 1948, 1947, 1946, 1945, 1944, 1942, 1940, 1939, 1938, 1937, 1936, 1935, 1934, 1933, 1932, 1931, 1930, 1929, 1928, 1927, 1926, 1925, 1924, 1923, 1921, 1920
1006 S Osage Ave	2010, 2006, 2004, 2003, 2001, 2000, 1999, 1996, 1995, 1992, 1991, 1990, 1986, 1985, 1981, 1980, 1976, 1975, 1972, 1971, 1970, 1969, 1967, 1966, 1965, 1964, 1963, 1962, 1961, 1960, 1958, 1957, 1956, 1955, 1954, 1952, 1951, 1950, 1949, 1948, 1947, 1946, 1945, 1944, 1942, 1940, 1939, 1938, 1937, 1936, 1935, 1934, 1933, 1932, 1931, 1930, 1929, 1928, 1927, 1926, 1925, 1924, 1923, 1921, 1920
1007 MYRTLE AVE	2014, 2010, 2006, 2004, 2003, 1999, 1996, 1992, 1991, 1990, 1986, 1985, 1981, 1976, 1972, 1971, 1969, 1967, 1966, 1964, 1963, 1962, 1961, 1958, 1957, 1956, 1955, 1954, 1952, 1951, 1949, 1948, 1947, 1945, 1944, 1942, 1940, 1939, 1938, 1937, 1936, 1935, 1934, 1933, 1932, 1931, 1930, 1929, 1928, 1927, 1926, 1925, 1924, 1923, 1921, 1920
1007 S MYRTLE AVE	2014, 2010, 2006, 2004, 2003, 2001, 2000, 1999, 1996, 1995, 1992, 1991, 1990, 1986, 1985, 1981, 1980, 1976, 1975, 1972, 1971, 1970, 1969, 1967, 1966, 1965, 1964, 1963, 1962, 1961, 1958, 1956, 1955, 1952, 1951, 1950, 1949, 1948, 1947, 1946, 1945, 1944, 1942, 1940, 1939, 1938, 1937, 1936, 1935, 1934, 1933, 1932, 1931, 1930, 1929, 1928, 1927, 1926, 1925, 1924, 1923, 1921, 1920
1007 S PRAIRIE AVE	2014, 2010, 2006, 2004, 2003, 2001, 2000, 1999, 1996, 1995, 1992, 1991, 1990, 1986, 1985, 1981, 1980, 1976, 1975, 1972, 1971, 1970, 1969, 1967, 1966, 1965, 1964, 1963, 1962, 1961, 1960, 1957, 1956, 1955, 1952, 1951, 1949, 1948, 1947, 1946, 1945, 1944, 1942, 1940, 1939, 1938, 1937, 1936, 1935, 1934, 1933, 1932, 1931, 1930, 1929, 1928, 1927, 1926, 1925, 1924, 1923, 1921, 1920

FINDINGS

Address Researched	Address Not Identified in Research Source
1008 S FLOWER ST	2014, 2010, 2006, 2004, 2003, 2001, 1999, 1996, 1995, 1992, 1991, 1986, 1985, 1981, 1976, 1972, 1971, 1969, 1967, 1966, 1965, 1964, 1963, 1962, 1961, 1960, 1958, 1957, 1956, 1955, 1954, 1952, 1951, 1950, 1949, 1948, 1947, 1946, 1945, 1944, 1942, 1940, 1939, 1938, 1937, 1936, 1935, 1934, 1933, 1932, 1931, 1930, 1929, 1928, 1927, 1926, 1925, 1924, 1923, 1921, 1920
1008 S Flower St	2014, 2006, 2004, 2003, 2001, 2000, 1999, 1996, 1995, 1992, 1991, 1990, 1986, 1985, 1981, 1980, 1976, 1975, 1972, 1971, 1970, 1969, 1967, 1966, 1965, 1964, 1963, 1962, 1961, 1960, 1958, 1957, 1956, 1955, 1954, 1952, 1951, 1950, 1949, 1948, 1947, 1946, 1945, 1944, 1942, 1940, 1939, 1938, 1937, 1936, 1935, 1934, 1933, 1932, 1931, 1930, 1929, 1928, 1927, 1926, 1925, 1924, 1923, 1921, 1920
1008 S Flower St	2014, 2006, 2004, 2003, 2001, 2000, 1999, 1996, 1995, 1992, 1991, 1990, 1986, 1985, 1981, 1980, 1976, 1975, 1972, 1971, 1970, 1969, 1967, 1966, 1965, 1964, 1963, 1962, 1961, 1960, 1958, 1957, 1956, 1955, 1954, 1952, 1951, 1950, 1949, 1948, 1947, 1946, 1945, 1944, 1942, 1940, 1939, 1938, 1937, 1936, 1935, 1934, 1933, 1932, 1931, 1930, 1929, 1928, 1927, 1926, 1925, 1924, 1923, 1921, 1920
1010 MYRTLE AVE	2014, 2010, 2006, 2004, 2003, 2001, 2000, 1999, 1996, 1995, 1992, 1991, 1990, 1986, 1985, 1981, 1980, 1976, 1975, 1972, 1971, 1970, 1969, 1967, 1966, 1965, 1964, 1963, 1962, 1961, 1960, 1958, 1957, 1956, 1955, 1954, 1952, 1951, 1950, 1949, 1948, 1947, 1946, 1945, 1944, 1942, 1940, 1939, 1938, 1937, 1936, 1935, 1934, 1933, 1932, 1931, 1930, 1929, 1928, 1927, 1926, 1925, 1923, 1921, 1920
1010 S FLOWER ST	2014, 2010, 2006, 2004, 2003, 2001, 1999, 1996, 1995, 1992, 1991, 1986, 1985, 1981, 1976, 1972, 1971, 1969, 1967, 1966, 1965, 1964, 1963, 1962, 1961, 1960, 1958, 1957, 1956, 1955, 1954, 1952, 1951, 1950, 1949, 1948, 1947, 1946, 1945, 1944, 1942, 1940, 1939, 1938, 1937, 1936, 1935, 1934, 1933, 1932, 1931, 1930, 1929, 1928, 1927, 1926, 1925, 1924, 1923, 1921, 1920
1010 S Flower St	2014, 2006, 2004, 2003, 2001, 2000, 1999, 1996, 1995, 1992, 1991, 1990, 1986, 1985, 1981, 1980, 1976, 1975, 1972, 1971, 1970, 1969, 1967, 1966, 1965, 1964, 1963, 1962, 1961, 1960, 1958, 1957, 1956, 1955, 1954, 1952, 1951, 1950, 1949, 1948, 1947, 1946, 1945, 1944, 1942, 1940, 1939, 1938, 1937, 1936, 1935, 1934, 1933, 1932, 1931, 1930, 1929, 1928, 1927, 1926, 1925, 1924, 1923, 1921, 1920
1010 S Flower St	2014, 2006, 2004, 2003, 2001, 2000, 1999, 1996, 1995, 1992, 1991, 1990, 1986, 1985, 1981, 1980, 1976, 1975, 1972, 1971, 1970, 1969, 1967, 1966, 1965, 1964, 1963, 1962, 1961, 1960, 1958, 1957, 1956, 1955, 1954, 1952, 1951, 1950, 1949, 1948, 1947, 1946, 1945, 1944, 1942, 1940, 1939, 1938, 1937, 1936, 1935, 1934, 1933, 1932, 1931, 1930, 1929, 1928, 1927, 1926, 1925, 1924, 1923, 1921, 1920
10100 HAWTHORNE AVE	2014, 2010, 2006, 2004, 2003, 2001, 2000, 1999, 1996, 1995, 1992, 1991, 1990, 1986, 1985, 1981, 1980, 1976, 1975, 1972, 1971, 1970, 1969, 1967, 1966, 1965, 1963, 1962, 1961, 1958, 1956, 1955, 1952, 1951, 1949, 1948, 1947, 1946, 1945, 1944, 1942, 1940, 1939, 1938, 1937, 1936, 1935, 1934, 1933, 1932, 1931, 1930, 1929, 1928, 1927, 1926, 1925, 1924, 1923, 1921, 1920
10100 HAWTHORNE BLVD	2014, 2010, 2006, 2004, 2003, 2001, 2000, 1999, 1996, 1995, 1992, 1991, 1990, 1986, 1985, 1981, 1980, 1976, 1975, 1972, 1971, 1970, 1969, 1967, 1966, 1964, 1963, 1962, 1961, 1958, 1957, 1956, 1955, 1954, 1952, 1951, 1950, 1949, 1948, 1947, 1946, 1945, 1944, 1942, 1939, 1938, 1937, 1936, 1935, 1934, 1933, 1932, 1931, 1930, 1929, 1928, 1927, 1926, 1925, 1924, 1923, 1921, 1920
10100 HAWTHORNE BLVD S	2014, 2010, 2006, 2004, 2003, 2001, 2000, 1999, 1996, 1992, 1991, 1986, 1985, 1981, 1976, 1972, 1971, 1969, 1967, 1966, 1965, 1964, 1963, 1962, 1961, 1960, 1958, 1957, 1956, 1955, 1954, 1952, 1951, 1950, 1949, 1948, 1947, 1946, 1945, 1944, 1942, 1940, 1939, 1938, 1937, 1936, 1935, 1934, 1933, 1932, 1931, 1930, 1929, 1928, 1927, 1926, 1925, 1924, 1923, 1921, 1920
10100 S HAWTHORNE BLVD	2014, 2010, 2006, 2004, 2003, 2001, 2000, 1999, 1996, 1995, 1992, 1991, 1985, 1981, 1980, 1975, 1972, 1971, 1970, 1969, 1967, 1966, 1965, 1964, 1963, 1962, 1961, 1960, 1958, 1957, 1956, 1955, 1954, 1952, 1951, 1950, 1949, 1948, 1947, 1946, 1945, 1944, 1942, 1940, 1939, 1938, 1937, 1936, 1935, 1934, 1933, 1932, 1931, 1930, 1929, 1928, 1927, 1926, 1925, 1924, 1923, 1921, 1920

FINDINGS

Address Researched	Address Not Identified in Research Source
10102 DOTY AVE	2014, 2010, 2006, 2004, 2003, 2001, 2000, 1999, 1996, 1995, 1992, 1991, 1990, 1986, 1985, 1981, 1980, 1976, 1975, 1972, 1971, 1970, 1969, 1967, 1966, 1963, 1962, 1961, 1958, 1956, 1955, 1952, 1951, 1949, 1948, 1947, 1946, 1945, 1944, 1942, 1940, 1939, 1938, 1937, 1936, 1935, 1934, 1933, 1932, 1931, 1930, 1929, 1928, 1927, 1926, 1925, 1924, 1923, 1921, 1920
10102 S FREEMAN AVE	2014, 2010, 2006, 2004, 2003, 2000, 1999, 1996, 1995, 1992, 1991, 1990, 1986, 1985, 1981, 1980, 1976, 1975, 1972, 1971, 1969, 1967, 1966, 1965, 1964, 1963, 1962, 1961, 1960, 1958, 1957, 1956, 1955, 1954, 1952, 1951, 1950, 1949, 1948, 1947, 1946, 1945, 1944, 1942, 1940, 1939, 1938, 1937, 1936, 1935, 1934, 1933, 1932, 1931, 1930, 1929, 1928, 1927, 1926, 1925, 1924, 1923, 1921, 1920
10103 FREEMAN AVE	2014, 2010, 2006, 2004, 2003, 2001, 2000, 1999, 1996, 1995, 1992, 1991, 1990, 1986, 1985, 1981, 1980, 1976, 1975, 1972, 1971, 1970, 1969, 1967, 1966, 1965, 1964, 1963, 1962, 1961, 1958, 1957, 1956, 1955, 1954, 1952, 1951, 1950, 1949, 1948, 1947, 1946, 1945, 1944, 1942, 1940, 1939, 1938, 1937, 1936, 1935, 1934, 1933, 1932, 1931, 1930, 1929, 1928, 1927, 1926, 1925, 1924, 1923, 1921, 1920
10103 S FREEMAN AVE	2014, 2010, 2006, 2004, 2003, 1999, 1996, 1992, 1991, 1986, 1985, 1981, 1980, 1976, 1975, 1972, 1971, 1969, 1967, 1966, 1965, 1964, 1963, 1962, 1961, 1960, 1958, 1957, 1956, 1955, 1954, 1952, 1951, 1950, 1949, 1948, 1947, 1946, 1945, 1944, 1942, 1940, 1939, 1938, 1937, 1936, 1935, 1934, 1933, 1932, 1931, 1930, 1929, 1928, 1927, 1926, 1925, 1924, 1923, 1921, 1920
10104 PRAIRIE AVE	2014, 2010, 2006, 2004, 2003, 2001, 2000, 1999, 1996, 1995, 1992, 1991, 1990, 1986, 1985, 1981, 1980, 1976, 1975, 1972, 1971, 1970, 1969, 1967, 1966, 1964, 1963, 1962, 1961, 1960, 1958, 1957, 1956, 1955, 1954, 1952, 1951, 1950, 1949, 1948, 1947, 1946, 1945, 1944, 1942, 1940, 1939, 1938, 1937, 1936, 1935, 1934, 1933, 1932, 1931, 1930, 1929, 1928, 1927, 1926, 1925, 1924, 1923, 1921, 1920
10104 PRAIRIE AVE S	2014, 2010, 2006, 2004, 2003, 2001, 2000, 1999, 1996, 1995, 1992, 1991, 1990, 1986, 1985, 1981, 1980, 1976, 1975, 1972, 1971, 1969, 1967, 1966, 1965, 1964, 1963, 1962, 1961, 1960, 1958, 1957, 1956, 1955, 1954, 1952, 1951, 1950, 1949, 1948, 1947, 1946, 1945, 1944, 1942, 1940, 1939, 1938, 1937, 1936, 1935, 1934, 1933, 1932, 1931, 1930, 1929, 1928, 1927, 1926, 1925, 1924, 1923, 1921, 1920
10104 S FREEMAN AVE	2014, 2010, 2006, 2004, 2003, 2001, 2000, 1999, 1996, 1995, 1992, 1991, 1990, 1986, 1985, 1981, 1980, 1976, 1975, 1972, 1971, 1970, 1969, 1967, 1966, 1965, 1964, 1963, 1962, 1961, 1960, 1958, 1957, 1956, 1955, 1954, 1952, 1951, 1950, 1949, 1948, 1947, 1946, 1945, 1944, 1942, 1940, 1939, 1938, 1937, 1936, 1935, 1934, 1933, 1932, 1931, 1930, 1929, 1928, 1926, 1925, 1924, 1923, 1921, 1920
10104 S PRAIRIE AVE	2014, 2010, 2006, 2004, 2003, 2001, 2000, 1999, 1996, 1995, 1992, 1991, 1990, 1986, 1985, 1981, 1980, 1976, 1972, 1970, 1969, 1967, 1966, 1965, 1963, 1962, 1961, 1958, 1956, 1955, 1952, 1951, 1949, 1948, 1947, 1945, 1944, 1942, 1940, 1939, 1938, 1937, 1936, 1935, 1934, 1933, 1932, 1931, 1930, 1929, 1928, 1927, 1926, 1925, 1924, 1923, 1921, 1920
10105 DOTY AVE	2014, 2010, 2006, 2004, 2003, 2000, 1999, 1996, 1992, 1991, 1986, 1985, 1981, 1976, 1975, 1972, 1971, 1970, 1969, 1967, 1966, 1963, 1962, 1961, 1958, 1956, 1955, 1952, 1951, 1949, 1948, 1947, 1946, 1945, 1944, 1942, 1940, 1939, 1938, 1937, 1936, 1935, 1934, 1933, 1932, 1931, 1930, 1929, 1928, 1927, 1926, 1925, 1924, 1923, 1921, 1920
10105 Doty Ave	2006, 2004, 2003, 2001, 2000, 1999, 1996, 1995, 1992, 1991, 1990, 1986, 1985, 1981, 1980, 1976, 1975, 1972, 1971, 1970, 1969, 1967, 1966, 1965, 1964, 1963, 1962, 1961, 1960, 1958, 1957, 1956, 1955, 1954, 1952, 1951, 1950, 1949, 1948, 1947, 1946, 1945, 1944, 1942, 1940, 1939, 1938, 1937, 1936, 1935, 1934, 1933, 1932, 1931, 1930, 1929, 1928, 1927, 1926, 1925, 1924, 1923, 1921, 1920
10105 Doty Ave	2006, 2004, 2003, 2001, 2000, 1999, 1996, 1995, 1992, 1991, 1990, 1986, 1985, 1981, 1980, 1976, 1975, 1972, 1971, 1970, 1969, 1967, 1966, 1965, 1964, 1963, 1962, 1961, 1960, 1958, 1957, 1956, 1955, 1954, 1952, 1951, 1950, 1949, 1948, 1947, 1946, 1945, 1944, 1942, 1940, 1939, 1938, 1937, 1936, 1935, 1934, 1933, 1932, 1931, 1930, 1929, 1928, 1927, 1926, 1925, 1924, 1923, 1921, 1920

FINDINGS

Address Researched	Address Not Identified in Research Source
10106 DOTY AVE	2014, 2010, 2006, 2004, 2003, 2000, 1999, 1996, 1995, 1992, 1991, 1990, 1986, 1985, 1981, 1976, 1972, 1971, 1969, 1967, 1966, 1963, 1962, 1961, 1958, 1956, 1955, 1952, 1951, 1950, 1949, 1948, 1947, 1946, 1945, 1944, 1942, 1940, 1939, 1938, 1937, 1936, 1935, 1934, 1933, 1932, 1931, 1930, 1929, 1928, 1927, 1926, 1925, 1924, 1923, 1921, 1920
10108 FREEMAN AVE	2014, 2010, 2006, 2004, 2003, 2001, 2000, 1999, 1996, 1995, 1992, 1991, 1990, 1986, 1985, 1981, 1980, 1976, 1975, 1972, 1971, 1970, 1969, 1967, 1966, 1965, 1964, 1963, 1962, 1961, 1958, 1957, 1956, 1955, 1954, 1952, 1951, 1950, 1949, 1948, 1947, 1946, 1945, 1944, 1942, 1940, 1939, 1938, 1937, 1936, 1935, 1934, 1933, 1932, 1931, 1930, 1929, 1928, 1927, 1926, 1925, 1924, 1923, 1921, 1920
10108 PRAIRIE AVE	2014, 2010, 2006, 2004, 2003, 2001, 2000, 1999, 1996, 1995, 1992, 1991, 1990, 1986, 1985, 1981, 1980, 1976, 1975, 1972, 1971, 1970, 1969, 1967, 1966, 1963, 1962, 1961, 1958, 1956, 1955, 1954, 1952, 1951, 1949, 1948, 1947, 1945, 1944, 1942, 1940, 1939, 1938, 1937, 1936, 1935, 1934, 1933, 1932, 1931, 1930, 1929, 1928, 1927, 1926, 1925, 1924, 1923, 1921, 1920
10108 S FREEMAN AVE	2014, 2010, 2006, 2004, 2003, 1999, 1996, 1992, 1991, 1986, 1985, 1981, 1976, 1972, 1971, 1969, 1967, 1966, 1965, 1964, 1963, 1962, 1961, 1960, 1958, 1957, 1956, 1955, 1954, 1952, 1951, 1950, 1949, 1948, 1947, 1946, 1945, 1944, 1942, 1940, 1939, 1938, 1937, 1936, 1935, 1934, 1933, 1932, 1931, 1930, 1929, 1928, 1926, 1925, 1924, 1923, 1921, 1920
10108 S PRAIRIE AVE	2014, 2010, 2006, 2004, 2003, 2000, 1999, 1996, 1995, 1992, 1991, 1990, 1986, 1985, 1981, 1976, 1975, 1972, 1971, 1970, 1969, 1967, 1966, 1965, 1964, 1963, 1962, 1961, 1960, 1958, 1957, 1956, 1955, 1954, 1952, 1951, 1950, 1949, 1948, 1947, 1946, 1945, 1944, 1942, 1940, 1939, 1938, 1937, 1936, 1935, 1934, 1933, 1932, 1931, 1930, 1929, 1928, 1927, 1926, 1925, 1924, 1923, 1921, 1920
10109 DOTY AVE	2014, 2010, 2006, 2004, 2003, 2000, 1999, 1996, 1995, 1992, 1991, 1990, 1986, 1985, 1981, 1980, 1976, 1975, 1972, 1971, 1970, 1969, 1967, 1966, 1965, 1964, 1963, 1962, 1961, 1958, 1956, 1955, 1954, 1952, 1951, 1950, 1949, 1948, 1947, 1946, 1945, 1944, 1942, 1940, 1939, 1938, 1937, 1936, 1935, 1934, 1933, 1932, 1931, 1930, 1929, 1928, 1927, 1926, 1925, 1924, 1923, 1921, 1920
10109 FREEMAN AVE	2014, 2010, 2006, 2004, 2003, 2001, 2000, 1999, 1996, 1995, 1992, 1991, 1990, 1986, 1985, 1981, 1980, 1976, 1975, 1972, 1971, 1970, 1969, 1967, 1966, 1965, 1964, 1963, 1962, 1961, 1958, 1957, 1956, 1955, 1954, 1952, 1951, 1950, 1949, 1948, 1947, 1946, 1945, 1944, 1942, 1940, 1939, 1938, 1937, 1936, 1935, 1934, 1933, 1932, 1931, 1930, 1929, 1928, 1927, 1926, 1925, 1924, 1923, 1921, 1920
10109 S FREEMAN AVE	2014, 2010, 2006, 2004, 2003, 2001, 2000, 1999, 1996, 1995, 1992, 1991, 1990, 1986, 1985, 1981, 1976, 1972, 1971, 1969, 1967, 1966, 1965, 1964, 1963, 1962, 1961, 1960, 1958, 1957, 1956, 1955, 1954, 1952, 1951, 1950, 1949, 1948, 1947, 1946, 1945, 1944, 1942, 1940, 1939, 1938, 1937, 1936, 1935, 1934, 1933, 1932, 1931, 1930, 1929, 1928, 1927, 1926, 1925, 1924, 1923, 1921, 1920
1011 MYRTLE AVE	2014, 2010, 2006, 2004, 2003, 2001, 2000, 1999, 1996, 1995, 1992, 1991, 1990, 1986, 1985, 1981, 1980, 1976, 1972, 1971, 1969, 1967, 1966, 1964, 1963, 1962, 1961, 1958, 1957, 1956, 1955, 1954, 1952, 1951, 1949, 1948, 1947, 1946, 1945, 1944, 1942, 1939, 1938, 1937, 1936, 1935, 1934, 1933, 1932, 1931, 1930, 1929, 1928, 1927, 1926, 1925, 1924, 1923, 1921, 1920
1011 S FLOWER ST	2014, 2010, 2006, 2004, 2003, 2001, 2000, 1999, 1996, 1995, 1992, 1991, 1990, 1986, 1985, 1981, 1980, 1976, 1975, 1972, 1971, 1970, 1969, 1967, 1966, 1965, 1964, 1963, 1962, 1961, 1960, 1958, 1957, 1956, 1955, 1954, 1952, 1951, 1950, 1949, 1948, 1947, 1945, 1944, 1942, 1940, 1939, 1938, 1937, 1936, 1935, 1934, 1933, 1932, 1931, 1930, 1929, 1928, 1927, 1926, 1925, 1924, 1923, 1921, 1920
1011 S MYRTLE AVE	2014, 2010, 2006, 2004, 2003, 2001, 2000, 1999, 1996, 1995, 1992, 1991, 1990, 1986, 1985, 1981, 1980, 1976, 1975, 1972, 1971, 1970, 1969, 1967, 1966, 1965, 1964, 1963, 1962, 1961, 1958, 1957, 1956, 1955, 1954, 1952, 1951, 1950, 1949, 1948, 1947, 1946, 1945, 1944, 1942, 1940, 1939, 1938, 1937, 1936, 1935, 1934, 1933, 1932, 1931, 1930, 1929, 1928, 1927, 1926, 1925, 1924, 1923, 1921, 1920

FINDINGS

Address Researched	Address Not Identified in Research Source
1011 S OSAGE AVE	2014, 2010, 2006, 2004, 2003, 2001, 2000, 1999, 1996, 1995, 1992, 1991, 1990, 1986, 1985, 1981, 1976, 1972, 1971, 1969, 1967, 1966, 1965, 1964, 1963, 1962, 1961, 1960, 1958, 1957, 1956, 1955, 1954, 1952, 1951, 1950, 1949, 1948, 1947, 1946, 1945, 1944, 1942, 1940, 1939, 1938, 1937, 1936, 1935, 1934, 1933, 1932, 1931, 1930, 1929, 1928, 1927, 1926, 1925, 1924, 1923, 1921, 1920
1011 S PRAIRIE AVE	2014, 2010, 2006, 2004, 2003, 2000, 1999, 1996, 1995, 1992, 1991, 1990, 1986, 1985, 1981, 1976, 1972, 1971, 1969, 1967, 1966, 1965, 1963, 1962, 1961, 1956, 1955, 1952, 1951, 1949, 1948, 1947, 1945, 1944, 1942, 1940, 1939, 1938, 1937, 1936, 1935, 1934, 1933, 1932, 1931, 1930, 1929, 1928, 1927, 1926, 1925, 1924, 1923, 1921, 1920
10110 DOTY AVE	2014, 2010, 2006, 2004, 2003, 2000, 1999, 1996, 1995, 1992, 1991, 1990, 1986, 1985, 1981, 1980, 1976, 1975, 1972, 1971, 1970, 1969, 1967, 1966, 1965, 1963, 1962, 1961, 1960, 1958, 1957, 1956, 1955, 1954, 1952, 1951, 1950, 1949, 1948, 1947, 1946, 1945, 1944, 1942, 1940, 1939, 1938, 1937, 1936, 1935, 1934, 1933, 1932, 1931, 1930, 1929, 1928, 1927, 1926, 1925, 1924, 1923, 1921, 1920
10110 HAWTHORNE BLVD S	2014, 2010, 2006, 2004, 2003, 2001, 1999, 1996, 1995, 1992, 1991, 1990, 1986, 1985, 1981, 1980, 1976, 1975, 1972, 1971, 1970, 1969, 1967, 1966, 1965, 1964, 1963, 1962, 1961, 1960, 1958, 1957, 1956, 1955, 1954, 1952, 1951, 1950, 1949, 1948, 1947, 1946, 1945, 1944, 1942, 1940, 1939, 1938, 1937, 1936, 1935, 1934, 1933, 1932, 1931, 1930, 1929, 1928, 1927, 1926, 1925, 1924, 1923, 1921, 1920
10110 S FREEMAN AVE	2014, 2010, 2006, 2004, 2003, 2001, 2000, 1999, 1996, 1995, 1992, 1991, 1990, 1986, 1985, 1981, 1980, 1976, 1975, 1972, 1971, 1970, 1969, 1967, 1966, 1965, 1964, 1963, 1962, 1961, 1960, 1958, 1957, 1956, 1955, 1954, 1952, 1951, 1950, 1949, 1948, 1947, 1946, 1945, 1944, 1942, 1940, 1939, 1938, 1937, 1936, 1935, 1934, 1933, 1932, 1931, 1930, 1929, 1928, 1926, 1925, 1924, 1923, 1921, 1920
10112 DOTY AVE	2014, 2010, 2006, 2004, 2003, 2001, 2000, 1999, 1996, 1995, 1992, 1991, 1990, 1986, 1985, 1981, 1976, 1972, 1971, 1969, 1967, 1966, 1965, 1964, 1963, 1962, 1961, 1958, 1956, 1955, 1952, 1951, 1950, 1949, 1948, 1947, 1946, 1945, 1944, 1942, 1940, 1939, 1938, 1937, 1936, 1935, 1934, 1933, 1932, 1931, 1930, 1929, 1928, 1927, 1926, 1925, 1924, 1923, 1921, 1920
10112 FREEMAN AVE	2014, 2010, 2006, 2004, 2003, 2001, 2000, 1999, 1996, 1995, 1992, 1991, 1990, 1986, 1985, 1981, 1980, 1976, 1975, 1972, 1971, 1970, 1969, 1967, 1966, 1965, 1964, 1963, 1962, 1961, 1958, 1957, 1956, 1955, 1954, 1952, 1951, 1950, 1949, 1948, 1947, 1946, 1945, 1944, 1942, 1940, 1939, 1938, 1937, 1936, 1935, 1934, 1933, 1932, 1931, 1930, 1929, 1928, 1927, 1926, 1925, 1924, 1923, 1921, 1920
10112 PRAIRIE AVE	2014, 2010, 2006, 2004, 2003, 2001, 2000, 1999, 1996, 1995, 1992, 1991, 1990, 1986, 1985, 1981, 1980, 1976, 1975, 1972, 1971, 1970, 1969, 1967, 1966, 1964, 1963, 1962, 1961, 1960, 1958, 1957, 1956, 1955, 1954, 1952, 1951, 1950, 1949, 1948, 1947, 1946, 1945, 1944, 1942, 1940, 1939, 1938, 1937, 1936, 1935, 1934, 1933, 1932, 1931, 1930, 1929, 1928, 1927, 1926, 1925, 1924, 1923, 1921, 1920
10112 PRAIRIE AVE S	2014, 2010, 2006, 2004, 2003, 2001, 2000, 1999, 1996, 1995, 1992, 1991, 1990, 1986, 1985, 1981, 1980, 1976, 1975, 1972, 1971, 1969, 1967, 1966, 1965, 1964, 1963, 1962, 1961, 1960, 1958, 1957, 1956, 1955, 1954, 1952, 1951, 1950, 1949, 1948, 1947, 1946, 1945, 1944, 1942, 1940, 1939, 1938, 1937, 1936, 1935, 1934, 1933, 1932, 1931, 1930, 1929, 1928, 1927, 1926, 1925, 1924, 1923, 1921, 1920
10112 S FREEMAN AVE	2014, 2010, 2006, 2004, 2003, 2000, 1999, 1996, 1995, 1992, 1991, 1990, 1986, 1985, 1981, 1980, 1976, 1975, 1972, 1971, 1969, 1967, 1966, 1965, 1964, 1963, 1962, 1961, 1960, 1958, 1957, 1956, 1955, 1954, 1952, 1951, 1950, 1949, 1948, 1947, 1946, 1945, 1944, 1942, 1940, 1939, 1938, 1937, 1936, 1935, 1934, 1933, 1932, 1931, 1930, 1929, 1928, 1927, 1926, 1925, 1924, 1923, 1921, 1920
10112 S PRAIRIE AVE	2014, 2010, 2006, 2004, 2003, 2001, 2000, 1999, 1996, 1995, 1992, 1991, 1986, 1985, 1981, 1976, 1975, 1972, 1971, 1970, 1969, 1967, 1966, 1965, 1964, 1963, 1962, 1961, 1960, 1958, 1957, 1956, 1955, 1954, 1952, 1951, 1950, 1949, 1948, 1947, 1946, 1945, 1944, 1942, 1940, 1939, 1938, 1937, 1936, 1935, 1934, 1933, 1932, 1931, 1930, 1929, 1928, 1927, 1926, 1925, 1924, 1923, 1921, 1920

FINDINGS

Address Researched	Address Not Identified in Research Source
10114 FREEMAN AVE	2014, 2010, 2006, 2004, 2003, 2001, 2000, 1999, 1996, 1995, 1992, 1991, 1990, 1986, 1985, 1981, 1980, 1976, 1975, 1972, 1971, 1970, 1969, 1967, 1966, 1965, 1964, 1963, 1962, 1961, 1958, 1957, 1956, 1955, 1954, 1952, 1951, 1950, 1949, 1948, 1947, 1946, 1945, 1944, 1942, 1940, 1939, 1938, 1937, 1936, 1935, 1934, 1933, 1932, 1931, 1930, 1929, 1928, 1927, 1926, 1925, 1924, 1923, 1921, 1920
10114 S FREEMAN AVE	2014, 2010, 2006, 2004, 2003, 2000, 1999, 1996, 1995, 1992, 1991, 1990, 1986, 1985, 1981, 1980, 1976, 1972, 1971, 1970, 1969, 1967, 1966, 1965, 1964, 1963, 1962, 1961, 1960, 1958, 1957, 1956, 1955, 1954, 1952, 1951, 1950, 1949, 1948, 1947, 1946, 1945, 1944, 1942, 1940, 1939, 1938, 1937, 1936, 1935, 1934, 1933, 1932, 1931, 1930, 1929, 1928, 1927, 1926, 1925, 1924, 1923, 1921, 1920
10115 DOTY AVE	2014, 2010, 2006, 2004, 2003, 2001, 2000, 1999, 1996, 1995, 1992, 1991, 1990, 1986, 1985, 1981, 1980, 1976, 1975, 1972, 1971, 1970, 1969, 1967, 1966, 1963, 1962, 1961, 1958, 1956, 1955, 1952, 1951, 1949, 1948, 1947, 1946, 1945, 1944, 1942, 1940, 1939, 1938, 1937, 1936, 1935, 1934, 1933, 1932, 1931, 1930, 1929, 1928, 1927, 1926, 1925, 1924, 1923, 1921, 1920
10115 FREEMAN AVE	2014, 2010, 2006, 2004, 2003, 2001, 2000, 1999, 1996, 1995, 1992, 1991, 1990, 1986, 1985, 1981, 1980, 1976, 1975, 1972, 1971, 1970, 1969, 1967, 1966, 1965, 1964, 1963, 1962, 1961, 1958, 1957, 1956, 1955, 1954, 1952, 1951, 1950, 1949, 1948, 1947, 1946, 1945, 1944, 1942, 1940, 1939, 1938, 1937, 1936, 1935, 1934, 1933, 1932, 1931, 1930, 1929, 1928, 1927, 1926, 1925, 1924, 1923, 1921, 1920
10115 S FREEMAN AVE	2014, 2010, 2006, 2004, 2003, 2000, 1999, 1996, 1995, 1992, 1991, 1990, 1986, 1985, 1981, 1976, 1972, 1971, 1969, 1967, 1966, 1965, 1964, 1963, 1962, 1961, 1960, 1958, 1957, 1956, 1955, 1954, 1952, 1951, 1950, 1949, 1948, 1947, 1946, 1945, 1944, 1942, 1940, 1939, 1938, 1937, 1936, 1935, 1934, 1933, 1932, 1931, 1930, 1929, 1928, 1927, 1926, 1925, 1924, 1923, 1921, 1920
10116 DOTY AVE	2014, 2010, 2006, 2004, 2003, 2001, 2000, 1999, 1996, 1995, 1992, 1991, 1990, 1986, 1985, 1981, 1980, 1976, 1975, 1972, 1971, 1970, 1969, 1967, 1966, 1965, 1964, 1963, 1962, 1961, 1960, 1958, 1957, 1956, 1955, 1952, 1951, 1949, 1948, 1947, 1946, 1945, 1944, 1942, 1940, 1939, 1938, 1937, 1936, 1935, 1934, 1933, 1932, 1931, 1930, 1929, 1928, 1927, 1926, 1925, 1924, 1923, 1921, 1920
10116 PRAIRIE AVE	2014, 2010, 2006, 2004, 2003, 2001, 2000, 1999, 1996, 1995, 1992, 1991, 1990, 1986, 1985, 1981, 1980, 1976, 1975, 1972, 1971, 1970, 1969, 1967, 1966, 1964, 1963, 1962, 1961, 1960, 1958, 1957, 1956, 1955, 1954, 1952, 1951, 1950, 1949, 1948, 1947, 1946, 1945, 1944, 1942, 1940, 1939, 1938, 1937, 1936, 1935, 1934, 1933, 1932, 1931, 1930, 1929, 1928, 1927, 1926, 1925, 1924, 1923, 1921, 1920
10116 S FREEMAN AVE	2014, 2010, 2006, 2004, 2003, 2000, 1999, 1996, 1995, 1992, 1991, 1990, 1986, 1985, 1981, 1980, 1976, 1972, 1971, 1970, 1969, 1967, 1966, 1965, 1964, 1963, 1962, 1961, 1960, 1958, 1957, 1956, 1955, 1954, 1952, 1951, 1950, 1949, 1948, 1947, 1946, 1945, 1944, 1942, 1940, 1939, 1938, 1937, 1936, 1935, 1934, 1933, 1932, 1931, 1930, 1929, 1928, 1927, 1926, 1925, 1924, 1923, 1921, 1920
10116 S PRAIRIE AVE	2014, 2010, 2006, 2004, 2003, 2000, 1999, 1996, 1995, 1992, 1991, 1986, 1985, 1981, 1976, 1975, 1972, 1971, 1970, 1969, 1967, 1966, 1965, 1964, 1963, 1962, 1961, 1960, 1958, 1957, 1956, 1955, 1954, 1952, 1951, 1950, 1949, 1948, 1947, 1946, 1945, 1944, 1942, 1940, 1939, 1938, 1937, 1936, 1935, 1934, 1933, 1932, 1931, 1930, 1929, 1928, 1927, 1926, 1925, 1924, 1923, 1921, 1920
10117 PRAIRIE AVE	2014, 2010, 2006, 2004, 2003, 2001, 2000, 1999, 1996, 1995, 1992, 1991, 1990, 1986, 1985, 1981, 1980, 1976, 1975, 1972, 1971, 1970, 1969, 1967, 1966, 1963, 1962, 1961, 1958, 1956, 1955, 1952, 1951, 1949, 1948, 1947, 1946, 1945, 1944, 1942, 1940, 1939, 1938, 1937, 1936, 1935, 1934, 1933, 1932, 1931, 1930, 1929, 1928, 1927, 1926, 1925, 1924, 1923, 1921, 1920
10117 PRAIRIE AVE S	2014, 2010, 2006, 2004, 2003, 2001, 2000, 1999, 1996, 1995, 1992, 1991, 1990, 1986, 1985, 1981, 1980, 1976, 1975, 1972, 1971, 1969, 1967, 1966, 1965, 1964, 1963, 1962, 1961, 1960, 1958, 1957, 1956, 1955, 1954, 1952, 1951, 1950, 1949, 1948, 1947, 1946, 1945, 1944, 1942, 1940, 1939, 1938, 1937, 1936, 1935, 1934, 1933, 1932, 1931, 1930, 1929, 1928, 1927, 1926, 1925, 1924, 1923, 1921, 1920

FINDINGS

Address Researched	Address Not Identified in Research Source
10117 S PRAIRIE AVE	2014, 2010, 2006, 2004, 2003, 2000, 1999, 1996, 1992, 1991, 1986, 1985, 1981, 1976, 1972, 1971, 1970, 1969, 1967, 1966, 1965, 1963, 1962, 1961, 1958, 1956, 1955, 1954, 1952, 1951, 1950, 1949, 1948, 1947, 1946, 1945, 1944, 1942, 1940, 1939, 1938, 1937, 1936, 1935, 1934, 1933, 1932, 1931, 1930, 1929, 1928, 1927, 1926, 1925, 1924, 1923, 1921, 1920
10118 FREEMAN AVE	2014, 2010, 2006, 2004, 2003, 2001, 2000, 1999, 1996, 1995, 1992, 1991, 1990, 1986, 1985, 1981, 1980, 1976, 1975, 1972, 1971, 1970, 1969, 1967, 1966, 1965, 1964, 1963, 1962, 1961, 1958, 1957, 1956, 1955, 1954, 1952, 1951, 1950, 1949, 1948, 1947, 1946, 1945, 1944, 1942, 1940, 1939, 1938, 1937, 1936, 1935, 1934, 1933, 1932, 1931, 1930, 1929, 1928, 1927, 1926, 1925, 1924, 1923, 1921, 1920
10118 HAWTHORNE BLVD	2014, 2010, 2006, 2004, 2003, 2001, 2000, 1999, 1996, 1995, 1992, 1991, 1990, 1986, 1985, 1981, 1980, 1976, 1975, 1972, 1971, 1970, 1969, 1967, 1966, 1965, 1964, 1963, 1962, 1961, 1960, 1958, 1957, 1956, 1955, 1954, 1952, 1951, 1950, 1949, 1948, 1947, 1946, 1945, 1944, 1942, 1939, 1938, 1937, 1936, 1934, 1933, 1932, 1930, 1929, 1928, 1927, 1926, 1925, 1924, 1923, 1921, 1920
10118 PRAIRIE AVE	2014, 2010, 2006, 2004, 2003, 2001, 2000, 1999, 1996, 1995, 1992, 1991, 1990, 1986, 1985, 1981, 1980, 1976, 1975, 1972, 1971, 1970, 1969, 1967, 1966, 1964, 1963, 1962, 1961, 1960, 1958, 1957, 1956, 1955, 1954, 1952, 1951, 1950, 1949, 1948, 1947, 1946, 1945, 1944, 1942, 1940, 1939, 1938, 1937, 1936, 1935, 1934, 1933, 1932, 1931, 1930, 1929, 1928, 1927, 1926, 1925, 1924, 1923, 1921, 1920
10118 S FREEMAN AVE	2014, 2010, 2006, 2004, 2003, 2000, 1999, 1996, 1995, 1992, 1991, 1990, 1986, 1985, 1981, 1980, 1976, 1972, 1971, 1970, 1969, 1967, 1966, 1965, 1964, 1963, 1962, 1961, 1960, 1958, 1957, 1956, 1955, 1954, 1952, 1951, 1950, 1949, 1948, 1947, 1946, 1945, 1944, 1942, 1940, 1939, 1938, 1937, 1936, 1935, 1934, 1933, 1932, 1931, 1930, 1929, 1928, 1927, 1926, 1925, 1924, 1923, 1921, 1920
10118 S PRAIRIE AVE	2014, 2010, 2006, 2004, 2003, 2001, 2000, 1999, 1996, 1995, 1992, 1991, 1986, 1985, 1981, 1980, 1976, 1975, 1972, 1971, 1970, 1969, 1967, 1966, 1965, 1964, 1963, 1962, 1961, 1960, 1958, 1957, 1956, 1955, 1954, 1952, 1951, 1950, 1949, 1948, 1947, 1946, 1945, 1944, 1942, 1940, 1939, 1938, 1937, 1936, 1935, 1934, 1933, 1932, 1931, 1930, 1929, 1928, 1927, 1926, 1925, 1924, 1923, 1921, 1920
10120 FREEMAN AVE	2014, 2010, 2006, 2004, 2003, 2001, 2000, 1999, 1996, 1995, 1992, 1991, 1990, 1986, 1985, 1981, 1980, 1976, 1975, 1972, 1971, 1970, 1969, 1967, 1966, 1965, 1964, 1963, 1962, 1961, 1958, 1957, 1956, 1955, 1954, 1952, 1951, 1950, 1949, 1948, 1947, 1946, 1945, 1944, 1942, 1940, 1939, 1938, 1937, 1936, 1935, 1934, 1933, 1932, 1931, 1930, 1929, 1928, 1927, 1926, 1925, 1924, 1923, 1921, 1920
10120 HAWTHORNE AVE	2014, 2010, 2006, 2004, 2003, 2001, 2000, 1999, 1996, 1995, 1992, 1991, 1990, 1986, 1985, 1981, 1980, 1976, 1975, 1972, 1971, 1970, 1969, 1967, 1966, 1965, 1964, 1963, 1962, 1961, 1958, 1956, 1955, 1952, 1951, 1949, 1948, 1947, 1946, 1945, 1944, 1942, 1940, 1939, 1938, 1937, 1936, 1935, 1934, 1933, 1932, 1931, 1930, 1929, 1928, 1927, 1926, 1925, 1924, 1923, 1921, 1920
10120 HAWTHORNE BLVD	2014, 2010, 2006, 2004, 2003, 2001, 2000, 1999, 1996, 1995, 1992, 1991, 1990, 1986, 1985, 1981, 1980, 1976, 1975, 1972, 1971, 1970, 1969, 1967, 1966, 1965, 1964, 1963, 1962, 1961, 1958, 1957, 1956, 1955, 1954, 1952, 1951, 1950, 1949, 1948, 1947, 1946, 1945, 1944, 1942, 1939, 1938, 1937, 1936, 1934, 1933, 1932, 1930, 1929, 1928, 1927, 1926, 1925, 1924, 1923, 1921, 1920
10120 S FREEMAN AVE	2014, 2010, 2006, 2004, 2003, 2000, 1999, 1996, 1995, 1992, 1991, 1986, 1985, 1981, 1976, 1972, 1971, 1969, 1967, 1966, 1965, 1964, 1963, 1962, 1961, 1960, 1958, 1957, 1956, 1955, 1954, 1952, 1951, 1950, 1949, 1948, 1947, 1946, 1945, 1944, 1942, 1940, 1939, 1938, 1937, 1936, 1935, 1934, 1933, 1932, 1931, 1930, 1929, 1928, 1927, 1926, 1925, 1924, 1923, 1921, 1920
10121 FREEMAN AVE	2014, 2010, 2006, 2004, 2003, 2001, 2000, 1999, 1996, 1995, 1992, 1991, 1990, 1986, 1985, 1981, 1980, 1976, 1975, 1972, 1971, 1970, 1969, 1967, 1966, 1965, 1964, 1963, 1962, 1961, 1958, 1957, 1956, 1955, 1954, 1952, 1951, 1950, 1949, 1948, 1947, 1946, 1945, 1944, 1942, 1940, 1939, 1938, 1937, 1936, 1935, 1934, 1933, 1932, 1931, 1930, 1929, 1928, 1927, 1926, 1925, 1924, 1923, 1921, 1920

FINDINGS

Address Researched	Address Not Identified in Research Source
10121 S FREEMAN AVE	2014, 2010, 2006, 2004, 2003, 2000, 1999, 1996, 1995, 1992, 1991, 1990, 1986, 1985, 1981, 1980, 1976, 1972, 1971, 1969, 1967, 1966, 1965, 1964, 1963, 1962, 1961, 1960, 1958, 1957, 1956, 1955, 1954, 1952, 1951, 1950, 1949, 1948, 1947, 1946, 1945, 1944, 1942, 1940, 1939, 1938, 1937, 1936, 1935, 1934, 1933, 1932, 1931, 1930, 1929, 1928, 1927, 1926, 1925, 1924, 1923, 1921, 1920
10122 DOTY AVE	2014, 2010, 2006, 2004, 2003, 2001, 2000, 1999, 1996, 1995, 1992, 1991, 1990, 1986, 1985, 1981, 1980, 1976, 1975, 1972, 1971, 1970, 1969, 1967, 1966, 1963, 1962, 1961, 1958, 1956, 1955, 1952, 1951, 1949, 1948, 1947, 1946, 1945, 1944, 1942, 1940, 1939, 1938, 1937, 1936, 1935, 1934, 1933, 1932, 1931, 1930, 1929, 1928, 1927, 1926, 1925, 1924, 1923, 1921, 1920
10122 HAWTHORNE AVE	2014, 2010, 2006, 2004, 2003, 2001, 2000, 1999, 1996, 1995, 1992, 1991, 1990, 1986, 1985, 1981, 1980, 1976, 1975, 1972, 1971, 1970, 1969, 1967, 1966, 1965, 1964, 1963, 1962, 1961, 1958, 1956, 1955, 1952, 1951, 1949, 1948, 1947, 1946, 1945, 1944, 1942, 1940, 1939, 1938, 1937, 1936, 1935, 1934, 1933, 1932, 1931, 1930, 1929, 1928, 1927, 1926, 1925, 1924, 1923, 1921, 1920
10122 HAWTHORNE BLVD	2014, 2010, 2006, 2004, 2003, 2001, 2000, 1999, 1996, 1995, 1992, 1991, 1990, 1986, 1985, 1981, 1980, 1976, 1975, 1972, 1971, 1970, 1969, 1967, 1966, 1965, 1964, 1963, 1962, 1961, 1958, 1957, 1956, 1955, 1954, 1952, 1951, 1950, 1949, 1948, 1947, 1946, 1945, 1944, 1942, 1939, 1938, 1937, 1936, 1934, 1933, 1932, 1930, 1929, 1928, 1927, 1926, 1925, 1924, 1923, 1921, 1920
10122 PRAIRIE AVE	2014, 2010, 2006, 2004, 2003, 2001, 2000, 1999, 1996, 1995, 1992, 1991, 1990, 1986, 1985, 1981, 1980, 1976, 1975, 1972, 1971, 1970, 1969, 1967, 1966, 1963, 1962, 1961, 1958, 1956, 1955, 1952, 1951, 1949, 1948, 1947, 1945, 1944, 1942, 1940, 1939, 1938, 1937, 1936, 1935, 1934, 1933, 1932, 1931, 1930, 1929, 1928, 1927, 1926, 1925, 1924, 1923, 1921, 1920
1203 S Prairie Ave	2006, 2004, 2003, 2001, 2000, 1999, 1996, 1995, 1992, 1991, 1990, 1986, 1985, 1981, 1980, 1976, 1975, 1972, 1971, 1970, 1969, 1967, 1966, 1965, 1964, 1963, 1962, 1961, 1960, 1958, 1957, 1956, 1955, 1954, 1952, 1951, 1950, 1949, 1948, 1947, 1946, 1945, 1944, 1942, 1940, 1939, 1938, 1937, 1936, 1935, 1934, 1933, 1932, 1931, 1930, 1929, 1928, 1927, 1926, 1925, 1924, 1923, 1921, 1920
1203 S Prairie Ave	2006, 2004, 2003, 2001, 2000, 1999, 1996, 1995, 1992, 1991, 1990, 1986, 1985, 1981, 1980, 1976, 1975, 1972, 1971, 1970, 1969, 1967, 1966, 1965, 1964, 1963, 1962, 1961, 1960, 1958, 1957, 1956, 1955, 1954, 1952, 1951, 1950, 1949, 1948, 1947, 1946, 1945, 1944, 1942, 1940, 1939, 1938, 1937, 1936, 1935, 1934, 1933, 1932, 1931, 1930, 1929, 1928, 1927, 1926, 1925, 1924, 1923, 1921, 1920
1205 S PRAIRIE AVE	2014, 2010, 2006, 2004, 2003, 2001, 2000, 1999, 1996, 1995, 1992, 1991, 1990, 1986, 1985, 1981, 1980, 1976, 1975, 1972, 1971, 1970, 1969, 1967, 1966, 1965, 1964, 1963, 1962, 1961, 1958, 1956, 1955, 1952, 1951, 1949, 1948, 1947, 1946, 1945, 1944, 1942, 1940, 1939, 1938, 1937, 1936, 1935, 1934, 1933, 1932, 1931, 1930, 1929, 1928, 1927, 1926, 1925, 1924, 1923, 1921, 1920
1206 S LA BREA AVE	2014, 2010, 2006, 2004, 2003, 2001, 2000, 1999, 1996, 1995, 1992, 1991, 1990, 1986, 1985, 1981, 1980, 1976, 1975, 1972, 1971, 1970, 1969, 1967, 1966, 1965, 1963, 1962, 1961, 1958, 1956, 1955, 1954, 1952, 1951, 1949, 1948, 1947, 1946, 1945, 1944, 1942, 1940, 1939, 1938, 1937, 1936, 1935, 1934, 1933, 1932, 1931, 1930, 1929, 1928, 1927, 1926, 1925, 1924, 1923, 1921, 1920
1209 S PRAIRIE AVE	2014, 2010, 2006, 2004, 2003, 2001, 2000, 1999, 1996, 1995, 1992, 1991, 1990, 1986, 1985, 1981, 1976, 1972, 1971, 1969, 1967, 1966, 1965, 1963, 1962, 1961, 1958, 1956, 1955, 1954, 1952, 1951, 1950, 1949, 1948, 1947, 1946, 1945, 1944, 1942, 1940, 1939, 1938, 1937, 1936, 1935, 1934, 1933, 1932, 1931, 1930, 1929, 1928, 1927, 1926, 1925, 1924, 1923, 1921, 1920
1210 LA BREA AVE S	2014, 2010, 2006, 2004, 2003, 2001, 2000, 1999, 1996, 1992, 1991, 1986, 1985, 1981, 1980, 1976, 1975, 1972, 1971, 1970, 1969, 1967, 1966, 1965, 1964, 1963, 1962, 1961, 1960, 1958, 1957, 1956, 1955, 1954, 1952, 1951, 1950, 1949, 1948, 1947, 1946, 1945, 1944, 1942, 1940, 1939, 1938, 1937, 1936, 1935, 1934, 1933, 1932, 1931, 1930, 1929, 1928, 1927, 1926, 1925, 1924, 1923, 1921, 1920

FINDINGS

Address Researched	Address Not Identified in Research Source
1210 S LA BREA AVE	2014, 2010, 2006, 2004, 2003, 2000, 1999, 1996, 1995, 1992, 1991, 1981, 1972, 1971, 1969, 1967, 1966, 1965, 1963, 1962, 1961, 1958, 1956, 1955, 1952, 1951, 1949, 1948, 1947, 1946, 1945, 1944, 1942, 1940, 1939, 1938, 1937, 1936, 1935, 1934, 1933, 1932, 1931, 1930, 1929, 1928, 1927, 1926, 1925, 1924, 1923, 1921, 1920
1210 S PRAIRIE AVE	2014, 2010, 2006, 2004, 2003, 2001, 2000, 1999, 1996, 1995, 1992, 1991, 1990, 1986, 1985, 1981, 1980, 1976, 1975, 1972, 1971, 1970, 1969, 1967, 1966, 1965, 1964, 1963, 1962, 1961, 1958, 1956, 1955, 1952, 1951, 1950, 1949, 1948, 1947, 1946, 1945, 1944, 1942, 1940, 1939, 1938, 1937, 1936, 1935, 1934, 1933, 1932, 1931, 1930, 1929, 1928, 1927, 1926, 1925, 1924, 1923, 1921, 1920
1212 S PRAIRIE AVE	2014, 2010, 2006, 2004, 2003, 2001, 2000, 1999, 1996, 1995, 1992, 1991, 1990, 1986, 1985, 1981, 1980, 1976, 1975, 1972, 1971, 1970, 1969, 1967, 1966, 1965, 1963, 1962, 1961, 1960, 1958, 1957, 1956, 1955, 1954, 1952, 1951, 1950, 1949, 1948, 1947, 1946, 1945, 1944, 1942, 1940, 1939, 1938, 1937, 1936, 1935, 1934, 1933, 1932, 1931, 1930, 1929, 1928, 1927, 1926, 1925, 1924, 1923, 1921, 1920
1220 LA BREA AVE S	2014, 2010, 2006, 2004, 2003, 2001, 2000, 1999, 1996, 1992, 1991, 1990, 1986, 1985, 1981, 1980, 1976, 1975, 1972, 1971, 1970, 1969, 1967, 1966, 1965, 1964, 1963, 1962, 1961, 1960, 1958, 1957, 1956, 1955, 1954, 1952, 1951, 1950, 1949, 1948, 1947, 1946, 1945, 1944, 1942, 1940, 1939, 1938, 1937, 1936, 1935, 1934, 1933, 1932, 1931, 1930, 1929, 1928, 1927, 1926, 1925, 1924, 1923, 1921, 1920
1220 S FLOWER ST	2014, 2010, 2006, 2004, 2003, 2001, 2000, 1999, 1996, 1995, 1992, 1991, 1990, 1986, 1985, 1981, 1980, 1976, 1972, 1971, 1970, 1969, 1967, 1966, 1965, 1964, 1963, 1962, 1961, 1960, 1958, 1957, 1956, 1955, 1954, 1952, 1951, 1950, 1949, 1948, 1947, 1945, 1944, 1942, 1940, 1939, 1938, 1937, 1936, 1935, 1934, 1933, 1932, 1931, 1930, 1929, 1928, 1927, 1926, 1925, 1924, 1923, 1921, 1920
1220 S LA BREA AVE	2014, 2010, 2006, 2004, 2003, 2000, 1999, 1996, 1995, 1992, 1991, 1990, 1986, 1985, 1981, 1980, 1976, 1972, 1971, 1969, 1967, 1966, 1965, 1963, 1962, 1961, 1958, 1957, 1956, 1955, 1952, 1951, 1949, 1948, 1947, 1946, 1945, 1944, 1942, 1940, 1939, 1938, 1937, 1936, 1935, 1934, 1933, 1932, 1931, 1930, 1929, 1928, 1927, 1926, 1925, 1924, 1923, 1921, 1920
1221 MYRTLE AVE	2014, 2010, 2006, 2004, 2003, 1999, 1996, 1995, 1992, 1991, 1990, 1986, 1985, 1981, 1976, 1975, 1972, 1971, 1970, 1969, 1967, 1966, 1965, 1964, 1963, 1962, 1961, 1958, 1957, 1956, 1955, 1954, 1952, 1951, 1950, 1949, 1948, 1947, 1946, 1945, 1944, 1942, 1939, 1938, 1937, 1936, 1935, 1934, 1933, 1932, 1931, 1930, 1929, 1928, 1927, 1926, 1925, 1924, 1923, 1921, 1920
1222 S FLOWER ST	2014, 2010, 2006, 2004, 2003, 2001, 2000, 1999, 1996, 1995, 1992, 1991, 1990, 1986, 1985, 1981, 1980, 1976, 1975, 1972, 1971, 1969, 1967, 1966, 1965, 1964, 1963, 1962, 1961, 1960, 1958, 1957, 1956, 1955, 1954, 1952, 1951, 1950, 1949, 1948, 1947, 1946, 1945, 1944, 1942, 1940, 1939, 1938, 1937, 1936, 1935, 1934, 1933, 1932, 1931, 1930, 1929, 1928, 1927, 1926, 1925, 1924, 1923, 1921, 1920
1222 S LA BREA AVE	2014, 2010, 2006, 2004, 2003, 2000, 1999, 1996, 1995, 1992, 1991, 1990, 1986, 1985, 1981, 1980, 1976, 1975, 1972, 1971, 1970, 1969, 1967, 1966, 1965, 1964, 1963, 1962, 1961, 1960, 1958, 1957, 1956, 1955, 1954, 1952, 1951, 1950, 1949, 1948, 1947, 1946, 1945, 1944, 1942, 1940, 1939, 1938, 1937, 1936, 1935, 1934, 1933, 1932, 1931, 1930, 1929, 1928, 1927, 1926, 1925, 1924, 1923, 1921, 1920
1223 S FLOWER ST	2014, 2010, 2006, 2004, 2003, 2001, 1999, 1996, 1992, 1991, 1986, 1985, 1981, 1976, 1975, 1972, 1971, 1969, 1967, 1966, 1965, 1964, 1963, 1962, 1961, 1960, 1958, 1957, 1956, 1955, 1954, 1952, 1951, 1950, 1949, 1948, 1947, 1946, 1945, 1944, 1942, 1940, 1939, 1938, 1937, 1936, 1935, 1934, 1933, 1932, 1931, 1930, 1929, 1928, 1927, 1926, 1925, 1924, 1923, 1921, 1920
1224 MYRTLE AVE	2014, 2010, 2006, 2004, 2003, 2001, 2000, 1999, 1996, 1995, 1992, 1991, 1990, 1986, 1985, 1981, 1980, 1976, 1975, 1972, 1971, 1970, 1969, 1967, 1966, 1965, 1964, 1963, 1962, 1961, 1960, 1958, 1957, 1956, 1955, 1954, 1952, 1951, 1950, 1949, 1948, 1947, 1946, 1945, 1944, 1942, 1939, 1938, 1937, 1936, 1935, 1934, 1933, 1932, 1931, 1930, 1929, 1928, 1927, 1926, 1925, 1924, 1923, 1921, 1920

FINDINGS

Address Researched	Address Not Identified in Research Source
1225 MYRTLE AVE	2014, 2010, 2006, 2004, 2003, 2000, 1999, 1996, 1992, 1991, 1986, 1985, 1981, 1976, 1972, 1971, 1969, 1967, 1966, 1964, 1963, 1962, 1961, 1958, 1957, 1956, 1955, 1954, 1952, 1951, 1949, 1948, 1947, 1945, 1944, 1942, 1939, 1938, 1937, 1936, 1935, 1934, 1933, 1932, 1931, 1930, 1929, 1928, 1927, 1926, 1925, 1924, 1923, 1921, 1920
1225 S Prairie Ave	2014, 2006, 2004, 2003, 2001, 2000, 1999, 1996, 1995, 1992, 1991, 1990, 1986, 1985, 1981, 1980, 1976, 1975, 1972, 1971, 1970, 1969, 1967, 1966, 1965, 1964, 1963, 1962, 1961, 1960, 1958, 1957, 1956, 1955, 1954, 1952, 1951, 1950, 1949, 1948, 1947, 1946, 1945, 1944, 1942, 1940, 1939, 1938, 1937, 1936, 1935, 1934, 1933, 1932, 1931, 1930, 1929, 1928, 1927, 1926, 1925, 1924, 1923, 1921, 1920
1225 S Prairie Ave	2014, 2006, 2004, 2003, 2001, 2000, 1999, 1996, 1995, 1992, 1991, 1990, 1986, 1985, 1981, 1980, 1976, 1975, 1972, 1971, 1970, 1969, 1967, 1966, 1965, 1964, 1963, 1962, 1961, 1960, 1958, 1957, 1956, 1955, 1954, 1952, 1951, 1950, 1949, 1948, 1947, 1946, 1945, 1944, 1942, 1940, 1939, 1938, 1937, 1936, 1935, 1934, 1933, 1932, 1931, 1930, 1929, 1928, 1927, 1926, 1925, 1924, 1923, 1921, 1920
1227 MYRTLE AVE	2014, 2010, 2006, 2004, 2003, 2000, 1999, 1996, 1995, 1992, 1991, 1986, 1985, 1981, 1980, 1976, 1975, 1972, 1971, 1970, 1969, 1967, 1966, 1964, 1963, 1962, 1961, 1958, 1957, 1956, 1955, 1954, 1952, 1951, 1950, 1949, 1948, 1947, 1946, 1945, 1944, 1942, 1939, 1938, 1937, 1936, 1935, 1934, 1933, 1932, 1931, 1930, 1929, 1928, 1927, 1926, 1925, 1924, 1923, 1921, 1920
1227 S FLOWER ST	2014, 2010, 2006, 2004, 2003, 2001, 2000, 1999, 1996, 1995, 1992, 1991, 1990, 1986, 1985, 1981, 1976, 1975, 1972, 1971, 1969, 1967, 1966, 1965, 1964, 1963, 1962, 1961, 1960, 1958, 1957, 1956, 1955, 1954, 1952, 1951, 1950, 1949, 1948, 1947, 1945, 1944, 1942, 1940, 1939, 1938, 1937, 1936, 1935, 1934, 1933, 1932, 1931, 1930, 1929, 1928, 1927, 1926, 1925, 1924, 1923, 1921, 1920
1227 S PRAIRIE AVE	2014, 2010, 2006, 2004, 2003, 1999, 1996, 1992, 1991, 1986, 1985, 1981, 1980, 1976, 1975, 1972, 1971, 1970, 1969, 1967, 1966, 1965, 1964, 1963, 1962, 1961, 1958, 1956, 1955, 1952, 1951, 1949, 1948, 1947, 1945, 1944, 1942, 1940, 1939, 1938, 1937, 1936, 1935, 1934, 1933, 1932, 1931, 1930, 1929, 1928, 1927, 1926, 1925, 1924, 1923, 1921, 1920
1228 MYRTLE AVE	2014, 2010, 2006, 2004, 2003, 2000, 1999, 1996, 1995, 1992, 1991, 1986, 1985, 1981, 1980, 1976, 1972, 1971, 1969, 1967, 1966, 1964, 1963, 1962, 1961, 1958, 1957, 1956, 1955, 1954, 1952, 1951, 1950, 1949, 1948, 1947, 1946, 1945, 1944, 1942, 1940, 1939, 1938, 1937, 1936, 1935, 1934, 1933, 1932, 1931, 1930, 1929, 1928, 1927, 1926, 1925, 1924, 1923, 1921, 1920
1229 S PRAIRIE AVE	2014, 2010, 2006, 2004, 2003, 2001, 2000, 1999, 1996, 1995, 1992, 1991, 1990, 1986, 1985, 1981, 1976, 1975, 1972, 1971, 1969, 1967, 1966, 1965, 1963, 1962, 1961, 1960, 1958, 1956, 1955, 1954, 1952, 1951, 1950, 1949, 1948, 1947, 1946, 1945, 1944, 1942, 1940, 1939, 1938, 1937, 1936, 1935, 1934, 1933, 1932, 1931, 1930, 1929, 1928, 1927, 1926, 1925, 1924, 1923, 1921, 1920
1229 S Prairie Ave	2014, 2006, 2004, 2003, 2001, 2000, 1999, 1996, 1995, 1992, 1991, 1990, 1986, 1985, 1981, 1980, 1976, 1975, 1972, 1971, 1970, 1969, 1967, 1966, 1965, 1964, 1963, 1962, 1961, 1960, 1958, 1957, 1956, 1955, 1954, 1952, 1951, 1950, 1949, 1948, 1947, 1946, 1945, 1944, 1942, 1940, 1939, 1938, 1937, 1936, 1935, 1934, 1933, 1932, 1931, 1930, 1929, 1928, 1927, 1926, 1925, 1924, 1923, 1921, 1920
1229 S Prairie Ave	2014, 2006, 2004, 2003, 2001, 2000, 1999, 1996, 1995, 1992, 1991, 1990, 1986, 1985, 1981, 1980, 1976, 1975, 1972, 1971, 1970, 1969, 1967, 1966, 1965, 1964, 1963, 1962, 1961, 1960, 1958, 1957, 1956, 1955, 1954, 1952, 1951, 1950, 1949, 1948, 1947, 1946, 1945, 1944, 1942, 1940, 1939, 1938, 1937, 1936, 1935, 1934, 1933, 1932, 1931, 1930, 1929, 1928, 1927, 1926, 1925, 1924, 1923, 1921, 1920
1230 MYRTLE AVE	2014, 2010, 2006, 2004, 2003, 2000, 1999, 1996, 1992, 1991, 1986, 1985, 1981, 1980, 1976, 1972, 1971, 1969, 1967, 1966, 1964, 1963, 1962, 1961, 1958, 1956, 1955, 1952, 1951, 1950, 1949, 1948, 1947, 1946, 1945, 1944, 1942, 1940, 1939, 1938, 1937, 1936, 1935, 1934, 1933, 1932, 1931, 1930, 1929, 1928, 1927, 1926, 1925, 1923, 1921, 1920

FINDINGS

Address Researched	Address Not Identified in Research Source
1230 S FLOWER ST	2014, 2010, 2006, 2004, 2003, 2001, 2000, 1999, 1996, 1995, 1992, 1991, 1990, 1986, 1985, 1981, 1976, 1975, 1972, 1971, 1970, 1969, 1967, 1966, 1965, 1964, 1963, 1962, 1961, 1960, 1958, 1957, 1956, 1955, 1954, 1952, 1951, 1950, 1949, 1948, 1947, 1946, 1945, 1944, 1942, 1940, 1939, 1938, 1937, 1936, 1935, 1934, 1933, 1932, 1931, 1930, 1929, 1928, 1927, 1926, 1925, 1924, 1923, 1921, 1920
1231 MYRTLE AVE	2014, 2010, 2006, 2004, 2003, 2000, 1999, 1996, 1995, 1992, 1991, 1990, 1986, 1985, 1976, 1975, 1972, 1971, 1969, 1967, 1966, 1965, 1964, 1963, 1962, 1961, 1960, 1958, 1957, 1956, 1955, 1954, 1952, 1951, 1949, 1948, 1947, 1945, 1944, 1942, 1939, 1938, 1937, 1936, 1935, 1934, 1933, 1932, 1931, 1930, 1929, 1928, 1927, 1926, 1925, 1924, 1923, 1921, 1920
1231 Myrtle Ave	2006, 2004, 2003, 2001, 2000, 1999, 1996, 1995, 1992, 1991, 1990, 1986, 1985, 1981, 1980, 1976, 1975, 1972, 1971, 1970, 1969, 1967, 1966, 1965, 1964, 1963, 1962, 1961, 1960, 1958, 1957, 1956, 1955, 1954, 1952, 1951, 1950, 1949, 1948, 1947, 1946, 1945, 1944, 1942, 1940, 1939, 1938, 1937, 1936, 1935, 1934, 1933, 1932, 1931, 1930, 1929, 1928, 1927, 1926, 1925, 1924, 1923, 1921, 1920
1231 Myrtle Ave	2006, 2004, 2003, 2001, 2000, 1999, 1996, 1995, 1992, 1991, 1990, 1986, 1985, 1981, 1980, 1976, 1975, 1972, 1971, 1970, 1969, 1967, 1966, 1965, 1964, 1963, 1962, 1961, 1960, 1958, 1957, 1956, 1955, 1954, 1952, 1951, 1950, 1949, 1948, 1947, 1946, 1945, 1944, 1942, 1940, 1939, 1938, 1937, 1936, 1935, 1934, 1933, 1932, 1931, 1930, 1929, 1928, 1927, 1926, 1925, 1924, 1923, 1921, 1920
1231 S Flower St	2014, 2006, 2004, 2003, 2001, 2000, 1999, 1996, 1995, 1992, 1991, 1990, 1986, 1985, 1981, 1980, 1976, 1975, 1972, 1971, 1970, 1969, 1967, 1966, 1965, 1964, 1963, 1962, 1961, 1960, 1958, 1957, 1956, 1955, 1954, 1952, 1951, 1950, 1949, 1948, 1947, 1946, 1945, 1944, 1942, 1940, 1939, 1938, 1937, 1936, 1935, 1934, 1933, 1932, 1931, 1930, 1929, 1928, 1927, 1926, 1925, 1924, 1923, 1921, 1920
1231 S Flower St	2014, 2006, 2004, 2003, 2001, 2000, 1999, 1996, 1995, 1992, 1991, 1990, 1986, 1985, 1981, 1980, 1976, 1975, 1972, 1971, 1970, 1969, 1967, 1966, 1965, 1964, 1963, 1962, 1961, 1960, 1958, 1957, 1956, 1955, 1954, 1952, 1951, 1950, 1949, 1948, 1947, 1946, 1945, 1944, 1942, 1940, 1939, 1938, 1937, 1936, 1935, 1934, 1933, 1932, 1931, 1930, 1929, 1928, 1927, 1926, 1925, 1924, 1923, 1921, 1920
1231 S FLOWER ST	2014, 2010, 2006, 2004, 2003, 2001, 2000, 1999, 1996, 1995, 1992, 1991, 1990, 1986, 1985, 1981, 1980, 1976, 1972, 1971, 1969, 1967, 1966, 1965, 1964, 1963, 1962, 1961, 1960, 1958, 1957, 1956, 1955, 1954, 1952, 1951, 1950, 1949, 1948, 1947, 1946, 1945, 1944, 1942, 1940, 1939, 1938, 1937, 1936, 1935, 1934, 1933, 1932, 1931, 1930, 1929, 1928, 1927, 1926, 1925, 1924, 1923, 1921, 1920
1232 MYRTLE AVE	2014, 2010, 2006, 2004, 2003, 2000, 1999, 1996, 1995, 1992, 1991, 1990, 1986, 1985, 1981, 1976, 1975, 1972, 1971, 1970, 1969, 1967, 1966, 1965, 1964, 1963, 1962, 1961, 1960, 1958, 1957, 1956, 1955, 1954, 1952, 1951, 1950, 1949, 1948, 1947, 1946, 1945, 1944, 1942, 1940, 1939, 1938, 1937, 1936, 1935, 1934, 1933, 1932, 1931, 1930, 1929, 1928, 1927, 1926, 1925, 1924, 1923, 1921, 1920
1232 Myrtle Ave	2014, 2006, 2004, 2003, 2001, 2000, 1999, 1996, 1995, 1992, 1991, 1990, 1986, 1985, 1981, 1980, 1976, 1975, 1972, 1971, 1970, 1969, 1967, 1966, 1965, 1964, 1963, 1962, 1961, 1960, 1958, 1957, 1956, 1955, 1954, 1952, 1951, 1950, 1949, 1948, 1947, 1946, 1945, 1944, 1942, 1940, 1939, 1938, 1937, 1936, 1935, 1934, 1933, 1932, 1931, 1930, 1929, 1928, 1927, 1926, 1925, 1924, 1923, 1921, 1920
1232 Myrtle Ave	2014, 2006, 2004, 2003, 2001, 2000, 1999, 1996, 1995, 1992, 1991, 1990, 1986, 1985, 1981, 1980, 1976, 1975, 1972, 1971, 1970, 1969, 1967, 1966, 1965, 1964, 1963, 1962, 1961, 1960, 1958, 1957, 1956, 1955, 1954, 1952, 1951, 1950, 1949, 1948, 1947, 1946, 1945, 1944, 1942, 1940, 1939, 1938, 1937, 1936, 1935, 1934, 1933, 1932, 1931, 1930, 1929, 1928, 1927, 1926, 1925, 1924, 1923, 1921, 1920
1233 MYRTLE AVE	2014, 2010, 2006, 2004, 2003, 1999, 1996, 1992, 1991, 1990, 1986, 1985, 1981, 1976, 1972, 1971, 1969, 1967, 1966, 1964, 1963, 1962, 1961, 1960, 1958, 1957, 1956, 1955, 1954, 1952, 1951, 1950, 1949, 1948, 1947, 1946, 1945, 1944, 1942, 1940, 1939, 1938, 1937, 1936, 1935, 1934, 1933, 1932, 1931, 1930, 1929, 1928, 1927, 1926, 1925, 1924, 1923, 1921, 1920

FINDINGS

Address Researched	Address Not Identified in Research Source
1234 MYRTLE AVE	2014, 2010, 2006, 2004, 2003, 2000, 1999, 1996, 1995, 1992, 1991, 1990, 1986, 1985, 1981, 1976, 1972, 1971, 1970, 1969, 1967, 1966, 1964, 1963, 1962, 1961, 1960, 1958, 1957, 1956, 1955, 1954, 1952, 1951, 1950, 1949, 1948, 1947, 1946, 1945, 1944, 1942, 1940, 1939, 1938, 1937, 1936, 1935, 1934, 1933, 1932, 1931, 1930, 1929, 1928, 1927, 1926, 1925, 1924, 1923, 1921, 1920
1234 S PRAIRIE AVE	2014, 2010, 2006, 2004, 2003, 2001, 2000, 1999, 1996, 1995, 1992, 1991, 1990, 1986, 1985, 1981, 1980, 1976, 1975, 1972, 1971, 1970, 1969, 1967, 1966, 1965, 1964, 1963, 1962, 1961, 1958, 1956, 1955, 1952, 1951, 1950, 1949, 1948, 1947, 1946, 1945, 1944, 1942, 1940, 1939, 1938, 1937, 1936, 1935, 1934, 1933, 1932, 1931, 1930, 1929, 1928, 1927, 1926, 1925, 1924, 1923, 1921, 1920
1235 MYRTLE AVE	2014, 2010, 2006, 2004, 2003, 2000, 1999, 1996, 1995, 1992, 1991, 1990, 1986, 1985, 1981, 1980, 1976, 1975, 1972, 1971, 1970, 1969, 1967, 1966, 1964, 1963, 1962, 1961, 1960, 1958, 1957, 1956, 1955, 1954, 1952, 1951, 1950, 1949, 1948, 1947, 1946, 1945, 1944, 1942, 1940, 1939, 1938, 1937, 1936, 1935, 1934, 1933, 1932, 1931, 1930, 1929, 1928, 1927, 1926, 1925, 1924, 1923, 1921, 1920
1236 S FLOWER ST	2014, 2010, 2006, 2004, 2003, 2001, 1999, 1996, 1992, 1991, 1990, 1986, 1985, 1981, 1976, 1975, 1972, 1971, 1969, 1967, 1966, 1965, 1964, 1963, 1962, 1961, 1960, 1958, 1957, 1956, 1955, 1954, 1952, 1951, 1950, 1949, 1948, 1947, 1946, 1945, 1944, 1942, 1940, 1939, 1938, 1937, 1936, 1935, 1934, 1933, 1932, 1931, 1930, 1929, 1928, 1927, 1926, 1925, 1924, 1923, 1921, 1920
1236 S Flower St	2014, 2006, 2004, 2003, 2001, 2000, 1999, 1996, 1995, 1992, 1991, 1990, 1986, 1985, 1981, 1980, 1976, 1975, 1972, 1971, 1970, 1969, 1967, 1966, 1965, 1964, 1963, 1962, 1961, 1960, 1958, 1957, 1956, 1955, 1954, 1952, 1951, 1950, 1949, 1948, 1947, 1946, 1945, 1944, 1942, 1940, 1939, 1938, 1937, 1936, 1935, 1934, 1933, 1932, 1931, 1930, 1929, 1928, 1927, 1926, 1925, 1924, 1923, 1921, 1920
1236 S Flower St	2014, 2006, 2004, 2003, 2001, 2000, 1999, 1996, 1995, 1992, 1991, 1990, 1986, 1985, 1981, 1980, 1976, 1975, 1972, 1971, 1970, 1969, 1967, 1966, 1965, 1964, 1963, 1962, 1961, 1960, 1958, 1957, 1956, 1955, 1954, 1952, 1951, 1950, 1949, 1948, 1947, 1946, 1945, 1944, 1942, 1940, 1939, 1938, 1937, 1936, 1935, 1934, 1933, 1932, 1931, 1930, 1929, 1928, 1927, 1926, 1925, 1924, 1923, 1921, 1920
1237 S FLOWER ST	2014, 2010, 2006, 2004, 2003, 2001, 2000, 1999, 1996, 1995, 1992, 1991, 1990, 1986, 1985, 1981, 1980, 1976, 1972, 1971, 1969, 1967, 1966, 1965, 1964, 1963, 1962, 1961, 1960, 1958, 1957, 1956, 1955, 1954, 1952, 1951, 1950, 1949, 1948, 1947, 1946, 1945, 1944, 1942, 1940, 1939, 1938, 1937, 1936, 1935, 1934, 1933, 1932, 1931, 1930, 1929, 1928, 1927, 1926, 1925, 1924, 1923, 1921, 1920
1240 LA BREA AVE S	2014, 2010, 2006, 2004, 2003, 2001, 2000, 1999, 1996, 1992, 1991, 1986, 1985, 1981, 1980, 1976, 1975, 1972, 1971, 1970, 1969, 1967, 1966, 1965, 1964, 1963, 1962, 1961, 1960, 1958, 1957, 1956, 1955, 1954, 1952, 1951, 1950, 1949, 1948, 1947, 1946, 1945, 1944, 1942, 1940, 1939, 1938, 1937, 1936, 1935, 1934, 1933, 1932, 1931, 1930, 1929, 1928, 1927, 1926, 1925, 1924, 1923, 1921, 1920
1240 S LA BREA AVE	2014, 2010, 2006, 2004, 2003, 2000, 1999, 1996, 1995, 1992, 1991, 1985, 1972, 1971, 1969, 1967, 1966, 1965, 1964, 1963, 1962, 1961, 1958, 1956, 1955, 1952, 1951, 1949, 1948, 1947, 1946, 1945, 1944, 1942, 1940, 1939, 1938, 1937, 1936, 1935, 1934, 1933, 1932, 1931, 1930, 1929, 1928, 1927, 1926, 1925, 1924, 1923, 1921, 1920
1240 S PRAIRIE AVE	2014, 2010, 2006, 2004, 2003, 2001, 2000, 1999, 1996, 1995, 1992, 1991, 1990, 1986, 1985, 1981, 1980, 1976, 1975, 1972, 1971, 1970, 1969, 1967, 1966, 1965, 1964, 1963, 1962, 1961, 1956, 1955, 1952, 1951, 1949, 1948, 1947, 1946, 1945, 1944, 1942, 1940, 1939, 1938, 1937, 1936, 1935, 1934, 1933, 1932, 1931, 1930, 1929, 1928, 1927, 1926, 1925, 1924, 1923, 1921, 1920
1241 S FLOWER ST	2014, 2010, 2006, 2004, 2003, 2001, 2000, 1999, 1996, 1995, 1992, 1991, 1990, 1986, 1985, 1981, 1976, 1972, 1971, 1969, 1967, 1966, 1965, 1964, 1963, 1962, 1961, 1960, 1958, 1957, 1956, 1955, 1954, 1952, 1951, 1950, 1949, 1948, 1947, 1946, 1945, 1944, 1942, 1940, 1939, 1938, 1937, 1936, 1935, 1934, 1933, 1932, 1931, 1930, 1929, 1928, 1927, 1926, 1925, 1924, 1923, 1921, 1920

FINDINGS

Address Researched	Address Not Identified in Research Source
1245 S FLOWER ST	2014, 2010, 2006, 2004, 2003, 2001, 2000, 1999, 1996, 1995, 1992, 1991, 1990, 1986, 1985, 1981, 1980, 1976, 1975, 1972, 1971, 1969, 1967, 1966, 1965, 1964, 1963, 1962, 1961, 1960, 1958, 1957, 1956, 1955, 1954, 1952, 1951, 1950, 1949, 1948, 1947, 1946, 1945, 1944, 1942, 1940, 1939, 1938, 1937, 1936, 1935, 1934, 1933, 1932, 1931, 1930, 1929, 1928, 1927, 1926, 1925, 1924, 1923, 1921, 1920
1251 S PRAIRIE AVE	2014, 2010, 2006, 2004, 2003, 2001, 2000, 1999, 1996, 1995, 1992, 1991, 1990, 1986, 1985, 1981, 1980, 1976, 1975, 1972, 1971, 1970, 1969, 1967, 1966, 1965, 1964, 1963, 1961, 1957, 1956, 1955, 1952, 1951, 1949, 1948, 1947, 1946, 1945, 1944, 1942, 1940, 1939, 1938, 1937, 1936, 1935, 1934, 1933, 1932, 1931, 1930, 1929, 1928, 1927, 1926, 1925, 1924, 1923, 1921, 1920
1270 S PRAIRIE AVE	2014, 2010, 2006, 2004, 2003, 2001, 2000, 1999, 1996, 1995, 1992, 1991, 1990, 1986, 1985, 1981, 1980, 1976, 1975, 1972, 1971, 1970, 1969, 1967, 1966, 1965, 1964, 1963, 1962, 1961, 1958, 1956, 1955, 1952, 1951, 1949, 1948, 1947, 1946, 1945, 1944, 1942, 1940, 1939, 1938, 1937, 1936, 1935, 1934, 1933, 1932, 1931, 1930, 1929, 1928, 1927, 1926, 1925, 1924, 1923, 1921, 1920
1294 S PRAIRIE AVE	2014, 2010, 2006, 2004, 2003, 2000, 1999, 1996, 1995, 1992, 1991, 1990, 1986, 1985, 1981, 1980, 1976, 1975, 1972, 1971, 1970, 1969, 1967, 1966, 1965, 1964, 1963, 1962, 1961, 1960, 1958, 1957, 1956, 1955, 1954, 1952, 1951, 1950, 1949, 1948, 1947, 1946, 1945, 1944, 1942, 1940, 1939, 1938, 1937, 1936, 1935, 1934, 1933, 1932, 1931, 1930, 1929, 1928, 1927, 1926, 1925, 1924, 1923, 1921, 1920
1299 S PRAIRIE AVE	2014, 2010, 2006, 2004, 2003, 2001, 2000, 1999, 1996, 1995, 1992, 1991, 1990, 1986, 1985, 1981, 1980, 1976, 1975, 1972, 1971, 1970, 1969, 1967, 1966, 1965, 1963, 1962, 1961, 1960, 1958, 1957, 1956, 1955, 1954, 1952, 1951, 1950, 1949, 1948, 1947, 1946, 1945, 1944, 1942, 1940, 1939, 1938, 1937, 1936, 1935, 1934, 1933, 1932, 1931, 1930, 1929, 1928, 1927, 1926, 1925, 1924, 1923, 1921, 1920
201 E 98TH ST	2014, 2010, 2006, 2004, 2003, 2001, 2000, 1999, 1996, 1995, 1992, 1991, 1990, 1986, 1985, 1981, 1980, 1976, 1975, 1972, 1971, 1970, 1969, 1967, 1966, 1965, 1964, 1963, 1962, 1961, 1958, 1956, 1955, 1952, 1951, 1949, 1948, 1947, 1946, 1945, 1944, 1942, 1940, 1939, 1938, 1937, 1936, 1935, 1934, 1933, 1932, 1931, 1930, 1929, 1928, 1927, 1926, 1925, 1924, 1923, 1921, 1920
203 E 98TH ST	2014, 2010, 2006, 2004, 2003, 2001, 2000, 1999, 1996, 1995, 1992, 1991, 1990, 1986, 1985, 1981, 1980, 1976, 1975, 1972, 1971, 1970, 1969, 1967, 1966, 1965, 1964, 1963, 1962, 1961, 1958, 1956, 1955, 1952, 1951, 1949, 1948, 1947, 1946, 1945, 1944, 1942, 1940, 1939, 1938, 1937, 1936, 1935, 1934, 1933, 1932, 1931, 1930, 1929, 1928, 1927, 1926, 1925, 1924, 1923, 1921, 1920
205 E 98TH ST	2014, 2010, 2006, 2004, 2003, 2001, 2000, 1999, 1996, 1995, 1992, 1991, 1990, 1986, 1985, 1981, 1980, 1976, 1975, 1972, 1971, 1970, 1969, 1967, 1966, 1965, 1963, 1962, 1961, 1958, 1956, 1955, 1954, 1952, 1951, 1949, 1948, 1947, 1945, 1944, 1942, 1940, 1939, 1938, 1937, 1936, 1935, 1934, 1933, 1932, 1931, 1930, 1929, 1928, 1927, 1926, 1925, 1924, 1923, 1921, 1920
207 E 98TH ST	2014, 2010, 2006, 2004, 2003, 2001, 2000, 1999, 1996, 1995, 1992, 1991, 1990, 1986, 1985, 1981, 1980, 1976, 1975, 1972, 1971, 1970, 1969, 1967, 1966, 1965, 1964, 1963, 1962, 1961, 1960, 1958, 1956, 1955, 1952, 1951, 1949, 1948, 1947, 1946, 1945, 1944, 1942, 1940, 1939, 1938, 1937, 1936, 1935, 1934, 1933, 1932, 1931, 1930, 1929, 1928, 1927, 1926, 1925, 1924, 1923, 1921, 1920
208 E 98TH ST	2014, 2010, 2006, 2004, 2003, 2001, 2000, 1999, 1996, 1995, 1992, 1991, 1990, 1986, 1985, 1981, 1980, 1976, 1975, 1972, 1971, 1970, 1969, 1967, 1966, 1965, 1964, 1963, 1962, 1961, 1958, 1956, 1955, 1952, 1951, 1949, 1948, 1947, 1945, 1944, 1942, 1940, 1939, 1938, 1937, 1936, 1935, 1934, 1933, 1932, 1931, 1930, 1929, 1928, 1927, 1926, 1925, 1924, 1923, 1921, 1920
300 E 97TH ST	2014, 2010, 2006, 2004, 2003, 2001, 2000, 1999, 1996, 1995, 1992, 1991, 1990, 1986, 1985, 1981, 1980, 1976, 1975, 1972, 1971, 1970, 1969, 1967, 1966, 1965, 1963, 1962, 1961, 1958, 1956, 1955, 1954, 1952, 1951, 1950, 1949, 1948, 1947, 1946, 1945, 1944, 1942, 1940, 1939, 1938, 1937, 1936, 1935, 1934, 1933, 1932, 1931, 1930, 1929, 1928, 1927, 1926, 1925, 1924, 1923, 1921, 1920

FINDINGS

Address Researched	Address Not Identified in Research Source
304 E 97TH ST	2014, 2010, 2006, 2004, 2003, 1999, 1996, 1992, 1991, 1986, 1985, 1981, 1980, 1976, 1972, 1971, 1970, 1969, 1967, 1966, 1965, 1964, 1963, 1962, 1961, 1960, 1958, 1957, 1956, 1955, 1954, 1952, 1951, 1950, 1949, 1948, 1947, 1946, 1945, 1944, 1942, 1940, 1939, 1938, 1937, 1936, 1935, 1934, 1933, 1932, 1931, 1930, 1929, 1928, 1927, 1926, 1925, 1924, 1923, 1921, 1920
306 E 98TH ST	2014, 2010, 2006, 2004, 2003, 2000, 1999, 1996, 1995, 1992, 1991, 1990, 1986, 1985, 1981, 1980, 1976, 1975, 1972, 1971, 1969, 1967, 1966, 1965, 1963, 1962, 1961, 1958, 1956, 1955, 1952, 1951, 1949, 1948, 1947, 1945, 1944, 1942, 1940, 1939, 1938, 1937, 1936, 1935, 1934, 1933, 1932, 1931, 1930, 1929, 1928, 1927, 1926, 1925, 1924, 1923, 1921, 1920
306 E 99TH ST	2014, 2010, 2006, 2004, 2003, 2001, 2000, 1999, 1996, 1995, 1992, 1991, 1990, 1986, 1985, 1981, 1980, 1976, 1975, 1972, 1971, 1970, 1969, 1967, 1966, 1965, 1964, 1963, 1962, 1961, 1958, 1956, 1955, 1954, 1952, 1951, 1950, 1949, 1948, 1947, 1946, 1945, 1944, 1942, 1940, 1939, 1938, 1937, 1936, 1935, 1934, 1933, 1932, 1931, 1930, 1929, 1928, 1927, 1926, 1925, 1924, 1923, 1921, 1920
307 E 98TH ST	2014, 2010, 2006, 2004, 2003, 2001, 2000, 1999, 1996, 1995, 1992, 1991, 1990, 1986, 1985, 1981, 1980, 1976, 1975, 1972, 1971, 1970, 1969, 1967, 1966, 1965, 1964, 1963, 1962, 1961, 1960, 1958, 1956, 1955, 1952, 1951, 1949, 1948, 1947, 1946, 1945, 1944, 1942, 1940, 1939, 1938, 1937, 1936, 1935, 1934, 1933, 1932, 1931, 1930, 1929, 1928, 1927, 1926, 1925, 1924, 1923, 1921, 1920
308 E 97TH ST	2014, 2010, 2006, 2004, 2003, 2001, 2000, 1999, 1996, 1992, 1991, 1986, 1985, 1981, 1976, 1975, 1972, 1971, 1969, 1967, 1966, 1965, 1963, 1962, 1961, 1960, 1958, 1957, 1956, 1955, 1954, 1952, 1951, 1950, 1949, 1948, 1947, 1946, 1945, 1944, 1942, 1940, 1939, 1938, 1937, 1936, 1935, 1934, 1933, 1932, 1931, 1930, 1929, 1928, 1927, 1926, 1925, 1924, 1923, 1921, 1920
308 E 98TH ST	2014, 2010, 2006, 2004, 2003, 2001, 2000, 1999, 1996, 1995, 1992, 1991, 1990, 1986, 1985, 1981, 1980, 1976, 1975, 1972, 1971, 1969, 1967, 1966, 1965, 1963, 1962, 1961, 1958, 1956, 1955, 1952, 1951, 1950, 1949, 1948, 1947, 1946, 1945, 1944, 1942, 1940, 1939, 1938, 1937, 1936, 1935, 1934, 1933, 1932, 1931, 1930, 1929, 1928, 1927, 1926, 1925, 1924, 1923, 1921, 1920
309 E 97TH ST	2014, 2010, 2006, 2004, 2003, 2000, 1999, 1996, 1995, 1992, 1991, 1990, 1986, 1985, 1981, 1980, 1976, 1975, 1972, 1971, 1970, 1969, 1967, 1966, 1965, 1964, 1963, 1962, 1961, 1960, 1958, 1957, 1956, 1955, 1954, 1952, 1951, 1950, 1949, 1948, 1947, 1946, 1945, 1944, 1942, 1940, 1939, 1938, 1937, 1936, 1935, 1934, 1933, 1932, 1931, 1930, 1929, 1928, 1927, 1926, 1925, 1924, 1923, 1921, 1920
310 1/2 E 99TH ST	2014, 2010, 2006, 2004, 2003, 2001, 2000, 1999, 1996, 1995, 1992, 1991, 1990, 1986, 1985, 1981, 1980, 1976, 1975, 1972, 1971, 1970, 1969, 1967, 1966, 1965, 1964, 1963, 1962, 1961, 1958, 1957, 1956, 1955, 1952, 1951, 1950, 1949, 1948, 1947, 1946, 1945, 1944, 1942, 1940, 1939, 1938, 1937, 1936, 1935, 1934, 1933, 1932, 1931, 1930, 1929, 1928, 1927, 1926, 1925, 1924, 1923, 1921, 1920
311 E 98TH ST	2014, 2010, 2006, 2004, 2003, 1999, 1996, 1995, 1992, 1991, 1990, 1986, 1985, 1981, 1976, 1972, 1971, 1969, 1967, 1966, 1965, 1963, 1962, 1961, 1960, 1958, 1956, 1955, 1952, 1951, 1950, 1949, 1948, 1947, 1946, 1945, 1944, 1942, 1940, 1939, 1938, 1937, 1936, 1935, 1934, 1933, 1932, 1931, 1930, 1929, 1928, 1927, 1926, 1925, 1924, 1923, 1921, 1920
312 99TH ST E	2014, 2010, 2006, 2004, 2003, 2001, 2000, 1999, 1996, 1995, 1992, 1991, 1990, 1986, 1985, 1981, 1980, 1976, 1975, 1972, 1971, 1970, 1969, 1967, 1966, 1965, 1964, 1963, 1962, 1961, 1960, 1958, 1957, 1956, 1955, 1954, 1952, 1950, 1949, 1948, 1947, 1946, 1945, 1944, 1942, 1940, 1939, 1938, 1937, 1936, 1935, 1934, 1933, 1932, 1931, 1930, 1929, 1928, 1927, 1926, 1925, 1924, 1923, 1921, 1920
312 E 97TH ST	2014, 2010, 2006, 2004, 2003, 2000, 1999, 1996, 1992, 1991, 1990, 1986, 1985, 1981, 1976, 1972, 1971, 1969, 1967, 1966, 1965, 1963, 1962, 1961, 1960, 1958, 1957, 1956, 1955, 1954, 1952, 1951, 1949, 1948, 1947, 1946, 1945, 1944, 1942, 1940, 1939, 1938, 1937, 1936, 1935, 1934, 1933, 1932, 1931, 1930, 1929, 1928, 1927, 1926, 1925, 1924, 1923, 1921, 1920

FINDINGS

Address Researched	Address Not Identified in Research Source
312 E 98TH ST	2014, 2010, 2006, 2004, 2003, 2000, 1999, 1996, 1995, 1992, 1991, 1986, 1985, 1981, 1976, 1972, 1971, 1969, 1967, 1966, 1965, 1963, 1962, 1961, 1958, 1956, 1955, 1952, 1951, 1949, 1948, 1947, 1946, 1945, 1944, 1942, 1940, 1939, 1938, 1937, 1936, 1935, 1934, 1933, 1932, 1931, 1930, 1929, 1928, 1927, 1926, 1925, 1924, 1923, 1921, 1920
312 E HARDY ST	2014, 2010, 2006, 2004, 2003, 2000, 1999, 1996, 1995, 1992, 1991, 1990, 1986, 1985, 1981, 1980, 1976, 1975, 1972, 1971, 1970, 1969, 1967, 1966, 1965, 1963, 1962, 1961, 1958, 1956, 1955, 1952, 1951, 1949, 1948, 1947, 1946, 1945, 1944, 1942, 1939, 1938, 1937, 1936, 1935, 1934, 1933, 1932, 1931, 1930, 1929, 1928, 1927, 1926, 1925, 1924, 1923, 1921, 1920
313 E 97TH ST	2014, 2010, 2006, 2004, 2003, 2000, 1999, 1996, 1995, 1992, 1991, 1990, 1986, 1985, 1981, 1980, 1976, 1972, 1971, 1969, 1967, 1966, 1965, 1964, 1963, 1962, 1961, 1960, 1958, 1957, 1956, 1955, 1954, 1952, 1951, 1950, 1949, 1948, 1947, 1946, 1945, 1944, 1942, 1940, 1939, 1938, 1937, 1936, 1935, 1934, 1933, 1932, 1931, 1930, 1929, 1928, 1927, 1926, 1925, 1924, 1923, 1921, 1920
314 99TH ST E	2014, 2010, 2006, 2004, 2003, 2001, 2000, 1999, 1996, 1995, 1992, 1991, 1990, 1986, 1985, 1981, 1980, 1976, 1975, 1972, 1971, 1970, 1969, 1967, 1966, 1965, 1964, 1963, 1962, 1961, 1960, 1958, 1957, 1956, 1955, 1954, 1952, 1950, 1949, 1948, 1947, 1946, 1945, 1944, 1942, 1940, 1939, 1938, 1937, 1936, 1935, 1934, 1933, 1932, 1931, 1930, 1929, 1928, 1927, 1926, 1925, 1924, 1923, 1921, 1920
314 E 98TH ST	2014, 2010, 2006, 2004, 2003, 1999, 1996, 1992, 1991, 1986, 1985, 1981, 1976, 1972, 1971, 1969, 1967, 1966, 1965, 1964, 1963, 1962, 1961, 1958, 1956, 1955, 1952, 1951, 1949, 1948, 1947, 1945, 1944, 1942, 1940, 1939, 1938, 1937, 1936, 1935, 1934, 1933, 1932, 1931, 1930, 1929, 1928, 1927, 1926, 1925, 1924, 1923, 1921, 1920
314 E 99TH ST	2014, 2010, 2006, 2004, 2003, 2001, 1999, 1996, 1995, 1992, 1991, 1986, 1985, 1981, 1976, 1972, 1971, 1969, 1967, 1966, 1965, 1963, 1962, 1961, 1960, 1958, 1957, 1956, 1955, 1954, 1952, 1951, 1950, 1949, 1948, 1947, 1946, 1945, 1944, 1942, 1940, 1939, 1938, 1937, 1936, 1935, 1934, 1933, 1932, 1931, 1930, 1929, 1928, 1927, 1926, 1925, 1924, 1923, 1921, 1920
314C E 99TH ST	2014, 2010, 2006, 2004, 2003, 2001, 2000, 1999, 1996, 1995, 1992, 1991, 1990, 1986, 1985, 1981, 1980, 1976, 1975, 1972, 1971, 1970, 1969, 1967, 1966, 1965, 1964, 1963, 1962, 1961, 1960, 1958, 1957, 1956, 1955, 1954, 1952, 1951, 1949, 1948, 1947, 1946, 1945, 1944, 1942, 1940, 1939, 1938, 1937, 1936, 1935, 1934, 1933, 1932, 1931, 1930, 1929, 1928, 1927, 1926, 1925, 1924, 1923, 1921, 1920
315 99TH ST E	2014, 2010, 2006, 2004, 2003, 2001, 2000, 1999, 1996, 1995, 1992, 1991, 1990, 1986, 1985, 1981, 1980, 1976, 1975, 1972, 1971, 1970, 1969, 1967, 1966, 1965, 1964, 1963, 1962, 1961, 1960, 1958, 1957, 1956, 1955, 1954, 1952, 1950, 1949, 1948, 1947, 1946, 1945, 1944, 1942, 1940, 1939, 1938, 1937, 1936, 1935, 1934, 1933, 1932, 1931, 1930, 1929, 1928, 1927, 1926, 1925, 1924, 1923, 1921, 1920
315 E 97TH ST	2014, 2010, 2006, 2004, 2003, 2000, 1999, 1996, 1995, 1992, 1991, 1990, 1986, 1985, 1981, 1980, 1976, 1975, 1972, 1971, 1970, 1969, 1967, 1966, 1965, 1964, 1963, 1962, 1961, 1960, 1958, 1957, 1956, 1955, 1954, 1952, 1951, 1950, 1949, 1948, 1947, 1945, 1944, 1942, 1940, 1939, 1938, 1937, 1936, 1935, 1934, 1933, 1932, 1931, 1930, 1929, 1928, 1927, 1926, 1925, 1924, 1923, 1921, 1920
315 E 98TH ST	2014, 2010, 2006, 2004, 2003, 2001, 2000, 1999, 1996, 1995, 1992, 1991, 1990, 1986, 1985, 1981, 1980, 1976, 1975, 1972, 1971, 1970, 1969, 1967, 1966, 1965, 1964, 1963, 1962, 1961, 1958, 1957, 1956, 1955, 1952, 1951, 1949, 1948, 1947, 1945, 1944, 1942, 1940, 1939, 1938, 1937, 1936, 1935, 1934, 1933, 1932, 1931, 1930, 1929, 1928, 1927, 1926, 1925, 1924, 1923, 1921, 1920
315 E 99TH ST	2014, 2010, 2006, 2004, 2003, 2001, 2000, 1999, 1996, 1995, 1992, 1991, 1986, 1985, 1981, 1980, 1976, 1975, 1972, 1971, 1969, 1967, 1966, 1965, 1963, 1962, 1961, 1958, 1956, 1955, 1954, 1952, 1951, 1949, 1948, 1947, 1945, 1944, 1942, 1940, 1939, 1938, 1937, 1936, 1935, 1934, 1933, 1932, 1931, 1930, 1929, 1928, 1927, 1926, 1925, 1924, 1923, 1921, 1920

FINDINGS

Address Researched	Address Not Identified in Research Source
315 E HARDY ST	2014, 2010, 2006, 2004, 2003, 1999, 1996, 1992, 1991, 1990, 1986, 1985, 1981, 1976, 1972, 1971, 1969, 1967, 1966, 1965, 1963, 1962, 1961, 1958, 1957, 1956, 1955, 1954, 1952, 1951, 1950, 1949, 1948, 1947, 1946, 1945, 1944, 1942, 1940, 1939, 1938, 1937, 1936, 1935, 1934, 1933, 1932, 1931, 1930, 1929, 1928, 1927, 1926, 1925, 1924, 1923, 1921, 1920
315A E 97TH ST	2014, 2010, 2006, 2004, 2003, 2001, 2000, 1999, 1996, 1995, 1992, 1991, 1990, 1986, 1985, 1981, 1980, 1976, 1975, 1972, 1971, 1970, 1969, 1967, 1966, 1965, 1963, 1962, 1961, 1960, 1958, 1957, 1956, 1955, 1954, 1952, 1951, 1950, 1949, 1948, 1947, 1946, 1945, 1944, 1942, 1940, 1939, 1938, 1937, 1936, 1935, 1934, 1933, 1932, 1931, 1930, 1929, 1928, 1927, 1926, 1925, 1924, 1923, 1921, 1920
316 E 97TH ST	2014, 2010, 2006, 2004, 2003, 1999, 1996, 1995, 1992, 1991, 1990, 1986, 1985, 1981, 1976, 1972, 1971, 1969, 1967, 1966, 1965, 1964, 1963, 1962, 1961, 1960, 1958, 1957, 1956, 1955, 1954, 1952, 1951, 1949, 1948, 1947, 1946, 1945, 1944, 1942, 1940, 1939, 1938, 1937, 1936, 1935, 1934, 1933, 1932, 1931, 1930, 1929, 1928, 1927, 1926, 1925, 1924, 1923, 1921, 1920
316 E HARDY ST	2014, 2010, 2006, 2004, 2003, 2001, 2000, 1999, 1996, 1995, 1992, 1991, 1990, 1986, 1985, 1981, 1976, 1972, 1971, 1969, 1967, 1966, 1965, 1964, 1963, 1962, 1961, 1958, 1956, 1955, 1952, 1951, 1949, 1948, 1947, 1946, 1945, 1944, 1942, 1939, 1938, 1937, 1936, 1935, 1934, 1933, 1932, 1931, 1930, 1929, 1928, 1927, 1926, 1925, 1924, 1923, 1921, 1920
316A E 97TH ST	2014, 2010, 2006, 2004, 2003, 2001, 2000, 1999, 1996, 1995, 1992, 1991, 1990, 1986, 1985, 1981, 1980, 1976, 1975, 1972, 1971, 1970, 1969, 1967, 1966, 1965, 1963, 1962, 1961, 1958, 1957, 1956, 1955, 1954, 1952, 1951, 1950, 1949, 1948, 1947, 1946, 1945, 1944, 1942, 1940, 1939, 1938, 1937, 1936, 1935, 1934, 1933, 1932, 1931, 1930, 1929, 1928, 1927, 1926, 1925, 1924, 1923, 1921, 1920
316C E HARDY ST	2014, 2010, 2006, 2004, 2003, 2001, 2000, 1999, 1996, 1995, 1992, 1991, 1990, 1986, 1985, 1981, 1980, 1976, 1975, 1972, 1971, 1970, 1969, 1967, 1966, 1965, 1964, 1963, 1962, 1961, 1960, 1958, 1956, 1955, 1954, 1952, 1951, 1950, 1949, 1948, 1947, 1946, 1945, 1944, 1942, 1940, 1939, 1938, 1937, 1936, 1935, 1934, 1933, 1932, 1931, 1930, 1929, 1928, 1927, 1926, 1925, 1924, 1923, 1921, 1920
317 E 97TH ST	2014, 2010, 2006, 2004, 2003, 2000, 1999, 1996, 1995, 1992, 1991, 1990, 1986, 1985, 1981, 1980, 1976, 1972, 1971, 1969, 1967, 1966, 1965, 1963, 1962, 1961, 1958, 1956, 1955, 1952, 1951, 1950, 1949, 1948, 1947, 1946, 1945, 1944, 1942, 1940, 1939, 1938, 1937, 1936, 1935, 1934, 1933, 1932, 1931, 1930, 1929, 1928, 1927, 1926, 1925, 1924, 1923, 1921, 1920
317 E 98TH ST	2014, 2010, 2006, 2004, 2003, 1999, 1996, 1995, 1992, 1991, 1990, 1986, 1985, 1981, 1976, 1972, 1971, 1969, 1967, 1966, 1965, 1963, 1962, 1961, 1958, 1956, 1955, 1952, 1951, 1949, 1948, 1947, 1945, 1944, 1942, 1940, 1939, 1938, 1937, 1936, 1935, 1934, 1933, 1932, 1931, 1930, 1929, 1928, 1927, 1926, 1925, 1924, 1923, 1921, 1920
317 E 99TH ST	2014, 2010, 2006, 2004, 2003, 2000, 1999, 1996, 1995, 1992, 1991, 1990, 1986, 1985, 1981, 1976, 1972, 1971, 1969, 1967, 1966, 1965, 1963, 1962, 1961, 1958, 1957, 1956, 1955, 1954, 1952, 1951, 1949, 1948, 1947, 1946, 1945, 1944, 1942, 1940, 1939, 1938, 1937, 1936, 1935, 1934, 1933, 1932, 1931, 1930, 1929, 1928, 1927, 1926, 1925, 1924, 1923, 1921, 1920
317 E HARDY ST	2014, 2010, 2006, 2004, 2003, 2001, 2000, 1999, 1996, 1995, 1992, 1991, 1990, 1986, 1985, 1981, 1980, 1976, 1975, 1972, 1971, 1970, 1969, 1967, 1966, 1965, 1964, 1963, 1962, 1961, 1960, 1958, 1957, 1956, 1955, 1952, 1951, 1950, 1949, 1948, 1947, 1946, 1945, 1944, 1942, 1939, 1938, 1937, 1936, 1935, 1934, 1933, 1932, 1931, 1930, 1929, 1928, 1927, 1926, 1925, 1924, 1923, 1921, 1920
318 98TH ST E	2014, 2010, 2006, 2004, 2003, 2001, 2000, 1999, 1996, 1995, 1992, 1991, 1990, 1986, 1985, 1981, 1980, 1976, 1975, 1972, 1971, 1970, 1969, 1967, 1966, 1965, 1964, 1963, 1962, 1961, 1960, 1958, 1957, 1956, 1955, 1954, 1952, 1950, 1949, 1948, 1947, 1946, 1945, 1944, 1942, 1940, 1939, 1938, 1937, 1936, 1935, 1934, 1933, 1932, 1931, 1930, 1929, 1928, 1927, 1926, 1925, 1924, 1923, 1921, 1920

FINDINGS

Address Researched	Address Not Identified in Research Source
318 99TH ST E	2014, 2010, 2006, 2004, 2003, 2001, 2000, 1999, 1996, 1995, 1992, 1991, 1990, 1986, 1985, 1981, 1980, 1976, 1975, 1972, 1971, 1970, 1969, 1967, 1966, 1965, 1964, 1963, 1962, 1961, 1960, 1958, 1957, 1956, 1955, 1954, 1952, 1950, 1949, 1948, 1947, 1946, 1945, 1944, 1942, 1940, 1939, 1938, 1937, 1936, 1935, 1934, 1933, 1932, 1931, 1930, 1929, 1928, 1927, 1926, 1925, 1924, 1923, 1921, 1920
318 E 98TH ST	2014, 2010, 2006, 2004, 2003, 2000, 1999, 1996, 1995, 1992, 1991, 1990, 1986, 1985, 1981, 1980, 1976, 1972, 1971, 1969, 1967, 1966, 1965, 1964, 1963, 1962, 1961, 1958, 1957, 1956, 1955, 1952, 1951, 1949, 1948, 1947, 1945, 1944, 1942, 1940, 1939, 1938, 1937, 1936, 1935, 1934, 1933, 1932, 1931, 1930, 1929, 1928, 1927, 1926, 1925, 1924, 1923, 1921, 1920
318 E 99TH ST	2014, 2010, 2006, 2004, 2003, 2001, 1999, 1996, 1995, 1992, 1991, 1986, 1985, 1981, 1976, 1972, 1971, 1969, 1967, 1966, 1965, 1963, 1962, 1961, 1958, 1957, 1956, 1955, 1954, 1952, 1951, 1950, 1949, 1948, 1947, 1946, 1945, 1944, 1942, 1940, 1939, 1938, 1937, 1936, 1935, 1934, 1933, 1932, 1931, 1930, 1929, 1928, 1927, 1926, 1925, 1924, 1923, 1921, 1920
318A E 99TH ST	2014, 2010, 2006, 2004, 2003, 2001, 2000, 1999, 1996, 1995, 1992, 1991, 1990, 1986, 1985, 1981, 1980, 1976, 1975, 1972, 1971, 1970, 1969, 1967, 1966, 1965, 1964, 1963, 1962, 1961, 1960, 1958, 1956, 1955, 1954, 1952, 1951, 1950, 1949, 1948, 1947, 1946, 1945, 1944, 1942, 1940, 1939, 1938, 1937, 1936, 1935, 1934, 1933, 1932, 1931, 1930, 1929, 1928, 1927, 1926, 1925, 1924, 1923, 1921, 1920
318D E 99TH ST	2014, 2010, 2006, 2004, 2003, 2001, 2000, 1999, 1996, 1995, 1992, 1991, 1990, 1986, 1985, 1981, 1980, 1976, 1975, 1972, 1971, 1970, 1969, 1967, 1966, 1965, 1964, 1963, 1962, 1961, 1960, 1958, 1957, 1956, 1955, 1954, 1952, 1951, 1949, 1948, 1947, 1946, 1945, 1944, 1942, 1940, 1939, 1938, 1937, 1936, 1935, 1934, 1933, 1932, 1931, 1930, 1929, 1928, 1927, 1926, 1925, 1924, 1923, 1921, 1920
319 1/2 E 98TH ST	2014, 2010, 2006, 2004, 2003, 2001, 2000, 1999, 1996, 1995, 1992, 1991, 1990, 1986, 1985, 1981, 1980, 1976, 1975, 1972, 1971, 1970, 1969, 1967, 1966, 1965, 1963, 1962, 1961, 1960, 1958, 1957, 1956, 1955, 1954, 1952, 1951, 1950, 1949, 1948, 1947, 1946, 1945, 1944, 1942, 1940, 1939, 1938, 1937, 1936, 1935, 1934, 1933, 1932, 1931, 1930, 1929, 1928, 1927, 1926, 1925, 1924, 1923, 1921, 1920
319 E 97TH ST	2014, 2010, 2006, 2004, 2003, 2000, 1999, 1996, 1995, 1992, 1991, 1990, 1986, 1985, 1981, 1976, 1972, 1971, 1969, 1967, 1966, 1965, 1964, 1963, 1962, 1961, 1960, 1958, 1957, 1956, 1955, 1954, 1952, 1951, 1949, 1948, 1947, 1945, 1944, 1942, 1940, 1939, 1938, 1937, 1936, 1935, 1934, 1933, 1932, 1931, 1930, 1929, 1928, 1927, 1926, 1925, 1924, 1923, 1921, 1920
319 E 98TH ST	2014, 2010, 2006, 2004, 2003, 2000, 1999, 1996, 1992, 1991, 1986, 1985, 1981, 1980, 1976, 1975, 1972, 1971, 1970, 1969, 1967, 1966, 1965, 1963, 1962, 1961, 1958, 1957, 1956, 1955, 1954, 1952, 1951, 1950, 1949, 1948, 1947, 1945, 1944, 1942, 1940, 1939, 1938, 1937, 1936, 1935, 1934, 1933, 1932, 1931, 1930, 1929, 1928, 1927, 1926, 1925, 1924, 1923, 1921, 1920
319 E 99TH ST	2014, 2010, 2006, 2004, 2003, 1999, 1996, 1995, 1992, 1991, 1986, 1985, 1981, 1976, 1975, 1972, 1971, 1969, 1967, 1966, 1965, 1964, 1963, 1962, 1961, 1960, 1958, 1957, 1956, 1955, 1954, 1952, 1951, 1950, 1949, 1948, 1947, 1945, 1944, 1942, 1940, 1939, 1938, 1937, 1936, 1935, 1934, 1933, 1932, 1931, 1930, 1929, 1928, 1927, 1926, 1925, 1924, 1923, 1921, 1920
319 E HARDY ST	2014, 2010, 2006, 2004, 2003, 2000, 1999, 1996, 1992, 1991, 1986, 1985, 1981, 1980, 1976, 1975, 1972, 1971, 1970, 1969, 1967, 1966, 1965, 1964, 1963, 1962, 1961, 1960, 1958, 1956, 1955, 1952, 1951, 1949, 1948, 1947, 1945, 1944, 1942, 1939, 1938, 1937, 1936, 1935, 1934, 1933, 1932, 1931, 1930, 1929, 1928, 1927, 1926, 1925, 1924, 1923, 1921, 1920
320 E 98TH ST	2014, 2010, 2006, 2004, 2003, 2000, 1999, 1996, 1992, 1991, 1990, 1986, 1985, 1981, 1976, 1975, 1972, 1971, 1970, 1969, 1967, 1966, 1965, 1963, 1962, 1961, 1960, 1958, 1957, 1956, 1955, 1952, 1951, 1950, 1949, 1948, 1947, 1946, 1945, 1944, 1942, 1940, 1939, 1938, 1937, 1936, 1935, 1934, 1933, 1932, 1931, 1930, 1929, 1928, 1927, 1926, 1925, 1924, 1923, 1921, 1920

FINDINGS

Address Researched	Address Not Identified in Research Source
321 1/2 E 97TH ST	2014, 2010, 2006, 2004, 2003, 2001, 2000, 1999, 1996, 1995, 1992, 1991, 1990, 1986, 1985, 1981, 1980, 1976, 1975, 1972, 1971, 1970, 1969, 1967, 1966, 1965, 1964, 1963, 1962, 1961, 1958, 1957, 1956, 1955, 1954, 1952, 1951, 1950, 1949, 1948, 1947, 1946, 1945, 1944, 1942, 1940, 1939, 1938, 1937, 1936, 1935, 1934, 1933, 1932, 1931, 1930, 1929, 1928, 1927, 1926, 1925, 1924, 1923, 1921, 1920
321 E 97TH ST	2014, 2010, 2006, 2004, 2003, 1999, 1996, 1992, 1991, 1986, 1985, 1981, 1976, 1972, 1971, 1969, 1967, 1966, 1965, 1964, 1963, 1962, 1961, 1960, 1958, 1957, 1956, 1955, 1954, 1952, 1951, 1950, 1949, 1948, 1947, 1946, 1945, 1944, 1942, 1940, 1939, 1938, 1937, 1936, 1935, 1934, 1933, 1932, 1931, 1930, 1929, 1928, 1927, 1926, 1925, 1924, 1923, 1921, 1920
321 E 98TH	2014, 2010, 2006, 2004, 2003, 2001, 2000, 1999, 1996, 1995, 1992, 1991, 1990, 1986, 1985, 1980, 1976, 1975, 1972, 1971, 1970, 1969, 1967, 1966, 1965, 1964, 1963, 1962, 1961, 1960, 1958, 1957, 1956, 1955, 1954, 1952, 1951, 1950, 1949, 1948, 1947, 1946, 1945, 1944, 1942, 1940, 1939, 1938, 1937, 1936, 1935, 1934, 1933, 1932, 1931, 1930, 1929, 1928, 1927, 1926, 1925, 1924, 1923, 1921, 1920
321 E 98TH ST	2014, 2010, 2006, 2004, 2003, 2000, 1999, 1996, 1995, 1992, 1991, 1990, 1986, 1985, 1981, 1976, 1972, 1971, 1969, 1967, 1966, 1965, 1963, 1962, 1961, 1958, 1956, 1955, 1952, 1951, 1949, 1948, 1947, 1946, 1945, 1944, 1942, 1940, 1939, 1938, 1937, 1936, 1935, 1934, 1933, 1932, 1931, 1930, 1929, 1928, 1927, 1926, 1925, 1924, 1923, 1921, 1920
322 98TH ST E	2014, 2010, 2006, 2004, 2003, 2001, 2000, 1999, 1996, 1995, 1992, 1991, 1990, 1986, 1985, 1981, 1980, 1976, 1975, 1972, 1971, 1970, 1969, 1967, 1966, 1965, 1964, 1963, 1962, 1961, 1960, 1958, 1957, 1956, 1955, 1954, 1952, 1950, 1949, 1948, 1947, 1946, 1945, 1944, 1942, 1940, 1939, 1938, 1937, 1936, 1935, 1934, 1933, 1932, 1931, 1930, 1929, 1928, 1927, 1926, 1925, 1924, 1923, 1921, 1920
322 E 97TH ST	2014, 2010, 2006, 2004, 2003, 2000, 1999, 1996, 1995, 1992, 1991, 1990, 1986, 1985, 1981, 1976, 1972, 1971, 1969, 1967, 1966, 1965, 1963, 1962, 1961, 1958, 1956, 1955, 1952, 1951, 1949, 1948, 1947, 1945, 1944, 1942, 1940, 1939, 1938, 1937, 1936, 1935, 1934, 1933, 1932, 1931, 1930, 1929, 1928, 1927, 1926, 1925, 1924, 1923, 1921, 1920
322 E 98TH ST	2014, 2010, 2006, 2004, 2003, 2000, 1999, 1996, 1995, 1992, 1991, 1990, 1986, 1985, 1981, 1980, 1976, 1972, 1971, 1969, 1967, 1966, 1965, 1963, 1962, 1961, 1958, 1957, 1956, 1955, 1954, 1952, 1951, 1950, 1949, 1948, 1947, 1946, 1945, 1944, 1942, 1940, 1939, 1938, 1937, 1936, 1935, 1934, 1933, 1932, 1931, 1930, 1929, 1928, 1927, 1926, 1925, 1924, 1923, 1921, 1920
322 E 99TH ST	2014, 2010, 2006, 2004, 2003, 2001, 2000, 1999, 1996, 1995, 1992, 1991, 1986, 1985, 1981, 1976, 1972, 1971, 1969, 1967, 1966, 1965, 1964, 1963, 1962, 1961, 1960, 1958, 1957, 1956, 1955, 1952, 1951, 1950, 1949, 1948, 1947, 1945, 1944, 1942, 1940, 1939, 1938, 1937, 1936, 1935, 1934, 1933, 1932, 1931, 1930, 1929, 1928, 1927, 1926, 1925, 1924, 1923, 1921, 1920
322 E HARDY ST	2014, 2010, 2006, 2004, 2003, 2000, 1999, 1996, 1995, 1992, 1991, 1990, 1986, 1985, 1981, 1976, 1972, 1971, 1969, 1967, 1966, 1965, 1963, 1962, 1961, 1958, 1956, 1955, 1952, 1951, 1949, 1948, 1947, 1945, 1944, 1942, 1939, 1938, 1937, 1936, 1935, 1934, 1933, 1932, 1931, 1930, 1929, 1928, 1927, 1926, 1925, 1924, 1923, 1921, 1920
322B E 99TH ST	2014, 2010, 2006, 2004, 2003, 2001, 2000, 1999, 1996, 1995, 1992, 1991, 1990, 1986, 1985, 1981, 1980, 1976, 1975, 1972, 1971, 1970, 1969, 1967, 1966, 1965, 1964, 1963, 1962, 1961, 1960, 1958, 1957, 1956, 1955, 1954, 1952, 1951, 1949, 1948, 1947, 1946, 1945, 1944, 1942, 1940, 1939, 1938, 1937, 1936, 1935, 1934, 1933, 1932, 1931, 1930, 1929, 1928, 1927, 1926, 1925, 1924, 1923, 1921, 1920
322D E 99TH ST	2014, 2010, 2006, 2004, 2003, 2001, 2000, 1999, 1996, 1995, 1992, 1991, 1990, 1986, 1985, 1981, 1980, 1976, 1975, 1972, 1971, 1970, 1969, 1967, 1966, 1965, 1964, 1963, 1962, 1961, 1960, 1958, 1957, 1956, 1955, 1954, 1952, 1951, 1949, 1948, 1947, 1946, 1945, 1944, 1942, 1940, 1939, 1938, 1937, 1936, 1935, 1934, 1933, 1932, 1931, 1930, 1929, 1928, 1927, 1926, 1925, 1924, 1923, 1921, 1920

FINDINGS

Address Researched	Address Not Identified in Research Source
323 99TH ST E	2014, 2010, 2006, 2004, 2003, 2001, 2000, 1999, 1996, 1995, 1992, 1991, 1990, 1986, 1985, 1981, 1980, 1976, 1975, 1972, 1971, 1970, 1969, 1967, 1966, 1965, 1964, 1963, 1962, 1961, 1960, 1958, 1957, 1956, 1955, 1954, 1952, 1950, 1949, 1948, 1947, 1946, 1945, 1944, 1942, 1940, 1939, 1938, 1937, 1936, 1935, 1934, 1933, 1932, 1931, 1930, 1929, 1928, 1927, 1926, 1925, 1924, 1923, 1921, 1920
323 E 97TH ST	2014, 2010, 2006, 2004, 2003, 2000, 1999, 1996, 1995, 1992, 1991, 1990, 1986, 1985, 1981, 1976, 1972, 1971, 1969, 1967, 1966, 1965, 1964, 1963, 1962, 1961, 1960, 1958, 1957, 1956, 1955, 1952, 1951, 1950, 1949, 1948, 1947, 1946, 1945, 1944, 1942, 1940, 1939, 1938, 1937, 1936, 1935, 1934, 1933, 1932, 1931, 1930, 1929, 1928, 1927, 1926, 1925, 1924, 1923, 1921, 1920
323 E 98TH ST	2014, 2010, 2006, 2004, 2003, 2000, 1999, 1996, 1995, 1992, 1991, 1986, 1985, 1981, 1980, 1976, 1975, 1972, 1971, 1970, 1969, 1967, 1966, 1965, 1964, 1963, 1962, 1961, 1960, 1958, 1957, 1956, 1955, 1952, 1951, 1949, 1948, 1947, 1945, 1944, 1942, 1940, 1939, 1938, 1937, 1936, 1935, 1934, 1933, 1932, 1931, 1930, 1929, 1928, 1927, 1926, 1925, 1924, 1923, 1921, 1920
323 E HARDY ST	2014, 2010, 2006, 2004, 2003, 1999, 1996, 1995, 1992, 1991, 1990, 1986, 1985, 1981, 1980, 1976, 1972, 1971, 1969, 1967, 1966, 1965, 1963, 1962, 1961, 1958, 1956, 1955, 1952, 1951, 1950, 1949, 1948, 1947, 1945, 1944, 1942, 1939, 1938, 1937, 1936, 1935, 1934, 1933, 1932, 1931, 1930, 1929, 1928, 1927, 1926, 1925, 1924, 1923, 1921, 1920
324 E 98TH ST	2014, 2010, 2006, 2004, 2003, 2000, 1999, 1996, 1995, 1992, 1991, 1990, 1986, 1985, 1981, 1976, 1972, 1971, 1970, 1969, 1967, 1966, 1965, 1964, 1963, 1962, 1961, 1958, 1956, 1955, 1952, 1951, 1950, 1949, 1948, 1947, 1946, 1945, 1944, 1942, 1940, 1939, 1938, 1937, 1936, 1935, 1934, 1933, 1932, 1931, 1930, 1929, 1928, 1927, 1926, 1925, 1924, 1923, 1921, 1920
325 E 99TH ST	2014, 2010, 2006, 2004, 2003, 2001, 2000, 1999, 1996, 1995, 1992, 1991, 1986, 1985, 1981, 1976, 1975, 1972, 1971, 1969, 1967, 1966, 1965, 1964, 1963, 1962, 1961, 1960, 1958, 1957, 1956, 1955, 1954, 1952, 1951, 1949, 1948, 1947, 1946, 1945, 1944, 1942, 1940, 1939, 1938, 1937, 1936, 1935, 1934, 1933, 1932, 1931, 1930, 1929, 1928, 1927, 1926, 1925, 1924, 1923, 1921, 1920
326 E 97TH ST	2014, 2010, 2006, 2004, 2003, 1999, 1996, 1992, 1991, 1986, 1985, 1981, 1976, 1972, 1971, 1969, 1967, 1966, 1965, 1964, 1963, 1962, 1961, 1960, 1958, 1957, 1956, 1955, 1954, 1952, 1951, 1949, 1948, 1947, 1946, 1945, 1944, 1942, 1940, 1939, 1938, 1937, 1936, 1935, 1934, 1933, 1932, 1931, 1930, 1929, 1928, 1927, 1926, 1925, 1924, 1923, 1921, 1920
326 E 99TH ST	2014, 2010, 2006, 2004, 2003, 1999, 1996, 1995, 1992, 1991, 1986, 1985, 1981, 1976, 1972, 1971, 1969, 1967, 1966, 1965, 1963, 1962, 1961, 1958, 1956, 1955, 1952, 1951, 1949, 1948, 1947, 1946, 1945, 1944, 1942, 1940, 1939, 1938, 1937, 1936, 1935, 1934, 1933, 1932, 1931, 1930, 1929, 1928, 1927, 1926, 1925, 1924, 1923, 1921, 1920
326 E HARDY ST	2014, 2010, 2006, 2004, 2003, 1999, 1996, 1995, 1992, 1991, 1986, 1985, 1981, 1976, 1972, 1971, 1969, 1967, 1966, 1965, 1964, 1963, 1962, 1961, 1958, 1956, 1955, 1952, 1951, 1949, 1948, 1947, 1945, 1944, 1942, 1939, 1938, 1937, 1936, 1935, 1934, 1933, 1932, 1931, 1930, 1929, 1928, 1927, 1926, 1925, 1924, 1923, 1921, 1920
327 99TH ST E	2014, 2010, 2006, 2004, 2003, 2001, 2000, 1999, 1996, 1995, 1992, 1991, 1990, 1986, 1985, 1981, 1980, 1976, 1975, 1972, 1971, 1970, 1969, 1967, 1966, 1965, 1964, 1963, 1962, 1961, 1960, 1958, 1957, 1956, 1955, 1954, 1952, 1950, 1949, 1948, 1947, 1946, 1945, 1944, 1942, 1940, 1939, 1938, 1937, 1936, 1935, 1934, 1933, 1932, 1931, 1930, 1929, 1928, 1927, 1926, 1925, 1924, 1923, 1921, 1920
327 E 97TH ST	2014, 2010, 2006, 2004, 2003, 1999, 1996, 1995, 1992, 1991, 1990, 1986, 1985, 1981, 1976, 1972, 1971, 1969, 1967, 1966, 1965, 1963, 1962, 1961, 1958, 1957, 1956, 1955, 1954, 1952, 1951, 1950, 1949, 1948, 1947, 1946, 1945, 1944, 1942, 1940, 1939, 1938, 1937, 1936, 1935, 1934, 1933, 1932, 1931, 1930, 1929, 1928, 1927, 1926, 1925, 1924, 1923, 1921, 1920

FINDINGS

Address Researched	Address Not Identified in Research Source
327 E 98TH ST	2014, 2010, 2006, 2004, 2003, 2000, 1999, 1996, 1995, 1992, 1991, 1990, 1986, 1985, 1981, 1976, 1972, 1971, 1969, 1967, 1966, 1965, 1963, 1962, 1961, 1958, 1956, 1955, 1952, 1951, 1949, 1948, 1947, 1946, 1945, 1944, 1942, 1940, 1939, 1938, 1937, 1936, 1935, 1934, 1933, 1932, 1931, 1930, 1929, 1928, 1927, 1926, 1925, 1924, 1923, 1921, 1920
327 E HARDY ST	2014, 2010, 2006, 2004, 2003, 1999, 1996, 1992, 1991, 1986, 1985, 1981, 1980, 1976, 1975, 1972, 1971, 1970, 1969, 1967, 1966, 1965, 1963, 1962, 1961, 1958, 1956, 1955, 1952, 1951, 1949, 1948, 1947, 1946, 1945, 1944, 1942, 1939, 1938, 1937, 1936, 1935, 1934, 1933, 1932, 1931, 1930, 1929, 1928, 1927, 1926, 1925, 1924, 1923, 1921, 1920
328 98TH ST E	2014, 2010, 2006, 2004, 2003, 2001, 2000, 1999, 1996, 1995, 1992, 1991, 1990, 1986, 1985, 1981, 1980, 1976, 1975, 1972, 1971, 1970, 1969, 1967, 1966, 1965, 1964, 1963, 1962, 1961, 1960, 1958, 1957, 1956, 1955, 1954, 1952, 1950, 1949, 1948, 1947, 1946, 1945, 1944, 1942, 1940, 1939, 1938, 1937, 1936, 1935, 1934, 1933, 1932, 1931, 1930, 1929, 1928, 1927, 1926, 1925, 1924, 1923, 1921, 1920
328 E HARDY ST	2014, 2010, 2006, 2004, 2003, 2000, 1999, 1996, 1995, 1992, 1991, 1990, 1986, 1985, 1981, 1980, 1976, 1975, 1972, 1971, 1970, 1969, 1967, 1966, 1965, 1964, 1963, 1962, 1961, 1960, 1958, 1957, 1956, 1955, 1952, 1951, 1949, 1948, 1947, 1945, 1944, 1942, 1939, 1938, 1937, 1936, 1935, 1934, 1933, 1932, 1931, 1930, 1929, 1928, 1927, 1926, 1925, 1924, 1923, 1921, 1920
329 99TH ST E	2014, 2010, 2006, 2004, 2003, 2001, 2000, 1999, 1996, 1995, 1992, 1991, 1990, 1986, 1985, 1981, 1980, 1976, 1975, 1972, 1971, 1970, 1969, 1967, 1966, 1965, 1964, 1963, 1962, 1961, 1960, 1958, 1957, 1956, 1955, 1954, 1952, 1950, 1949, 1948, 1947, 1946, 1945, 1944, 1942, 1940, 1939, 1938, 1937, 1936, 1935, 1934, 1933, 1932, 1931, 1930, 1929, 1928, 1927, 1926, 1925, 1924, 1923, 1921, 1920
329 E 99TH ST	2014, 2010, 2006, 2004, 2003, 1999, 1996, 1995, 1992, 1991, 1990, 1986, 1985, 1981, 1976, 1972, 1971, 1969, 1967, 1966, 1965, 1964, 1963, 1962, 1961, 1960, 1958, 1957, 1956, 1955, 1954, 1952, 1951, 1950, 1949, 1948, 1947, 1946, 1945, 1944, 1942, 1940, 1939, 1938, 1937, 1936, 1935, 1934, 1933, 1932, 1931, 1930, 1929, 1928, 1927, 1926, 1925, 1924, 1923, 1921, 1920
330 99TH ST E	2014, 2010, 2006, 2004, 2003, 2001, 2000, 1999, 1996, 1995, 1992, 1991, 1990, 1986, 1985, 1981, 1980, 1976, 1975, 1972, 1971, 1970, 1969, 1967, 1966, 1965, 1964, 1963, 1962, 1961, 1960, 1958, 1957, 1956, 1955, 1954, 1952, 1950, 1949, 1948, 1947, 1946, 1945, 1944, 1942, 1940, 1939, 1938, 1937, 1936, 1935, 1934, 1933, 1932, 1931, 1930, 1929, 1928, 1927, 1926, 1925, 1924, 1923, 1921, 1920
330 E 99TH ST	2014, 2010, 2006, 2004, 2003, 1999, 1996, 1995, 1992, 1991, 1990, 1986, 1985, 1981, 1976, 1972, 1971, 1969, 1966, 1965, 1963, 1962, 1961, 1958, 1957, 1956, 1955, 1954, 1952, 1951, 1950, 1949, 1948, 1947, 1946, 1945, 1944, 1942, 1940, 1939, 1938, 1937, 1936, 1935, 1934, 1933, 1932, 1931, 1930, 1929, 1928, 1927, 1926, 1925, 1924, 1923, 1921, 1920
332 E 98TH ST	2014, 2010, 2006, 2004, 2003, 2000, 1999, 1996, 1995, 1992, 1991, 1990, 1986, 1985, 1981, 1980, 1976, 1975, 1972, 1971, 1970, 1969, 1967, 1966, 1965, 1963, 1962, 1961, 1958, 1956, 1955, 1952, 1951, 1949, 1948, 1947, 1946, 1945, 1944, 1942, 1940, 1939, 1938, 1937, 1936, 1935, 1934, 1933, 1932, 1931, 1930, 1929, 1928, 1927, 1926, 1925, 1924, 1923, 1921, 1920
332 E 99TH ST	2014, 2010, 2006, 2004, 2003, 2000, 1999, 1996, 1995, 1992, 1991, 1990, 1986, 1985, 1981, 1980, 1976, 1975, 1972, 1971, 1970, 1969, 1967, 1966, 1965, 1964, 1963, 1962, 1961, 1960, 1958, 1957, 1956, 1955, 1954, 1952, 1951, 1950, 1949, 1948, 1947, 1946, 1945, 1944, 1942, 1940, 1939, 1938, 1937, 1936, 1935, 1934, 1933, 1932, 1931, 1930, 1929, 1928, 1927, 1926, 1925, 1924, 1923, 1921, 1920
333 99TH ST E	2014, 2010, 2006, 2004, 2003, 2001, 2000, 1999, 1996, 1995, 1992, 1991, 1990, 1986, 1985, 1981, 1980, 1976, 1975, 1972, 1971, 1970, 1969, 1967, 1966, 1965, 1964, 1963, 1962, 1961, 1960, 1958, 1957, 1956, 1955, 1954, 1952, 1950, 1949, 1948, 1947, 1946, 1945, 1944, 1942, 1940, 1939, 1938, 1937, 1936, 1935, 1934, 1933, 1932, 1931, 1930, 1929, 1928, 1927, 1926, 1925, 1924, 1923, 1921, 1920

FINDINGS

Address Researched	Address Not Identified in Research Source
333 E 97TH ST	2014, 2010, 2006, 2004, 2003, 2000, 1999, 1996, 1995, 1992, 1991, 1990, 1986, 1985, 1981, 1976, 1972, 1971, 1969, 1967, 1966, 1965, 1964, 1963, 1962, 1961, 1960, 1958, 1957, 1956, 1955, 1954, 1952, 1951, 1950, 1949, 1948, 1947, 1946, 1945, 1944, 1942, 1940, 1939, 1938, 1937, 1936, 1935, 1934, 1933, 1932, 1931, 1930, 1929, 1928, 1927, 1926, 1925, 1924, 1923, 1921, 1920
333 E 99TH ST	2014, 2010, 2006, 2004, 2003, 2000, 1999, 1996, 1995, 1992, 1991, 1990, 1986, 1985, 1981, 1980, 1976, 1975, 1972, 1971, 1970, 1969, 1967, 1966, 1965, 1963, 1962, 1961, 1960, 1958, 1957, 1956, 1955, 1954, 1952, 1951, 1950, 1949, 1948, 1947, 1946, 1945, 1944, 1942, 1940, 1939, 1938, 1937, 1936, 1935, 1934, 1933, 1932, 1931, 1930, 1929, 1928, 1927, 1926, 1925, 1924, 1923, 1921, 1920
334 98TH ST E	2014, 2010, 2006, 2004, 2003, 2001, 2000, 1999, 1996, 1995, 1992, 1991, 1990, 1986, 1985, 1981, 1980, 1976, 1975, 1972, 1971, 1970, 1969, 1967, 1966, 1965, 1964, 1963, 1962, 1961, 1960, 1958, 1957, 1956, 1955, 1954, 1952, 1950, 1949, 1948, 1947, 1946, 1945, 1944, 1942, 1940, 1939, 1938, 1937, 1936, 1935, 1934, 1933, 1932, 1931, 1930, 1929, 1928, 1927, 1926, 1925, 1924, 1923, 1921, 1920
334 99TH ST E	2014, 2010, 2006, 2004, 2003, 2001, 2000, 1999, 1996, 1995, 1992, 1991, 1990, 1986, 1985, 1981, 1980, 1976, 1975, 1972, 1971, 1970, 1969, 1967, 1966, 1965, 1964, 1963, 1962, 1961, 1960, 1958, 1957, 1956, 1955, 1954, 1952, 1950, 1949, 1948, 1947, 1946, 1945, 1944, 1942, 1940, 1939, 1938, 1937, 1936, 1935, 1934, 1933, 1932, 1931, 1930, 1929, 1928, 1927, 1926, 1925, 1924, 1923, 1921, 1920
334 E 99TH ST	2014, 2010, 2006, 2004, 2003, 2000, 1999, 1996, 1995, 1992, 1991, 1990, 1986, 1985, 1981, 1976, 1975, 1972, 1971, 1969, 1967, 1966, 1965, 1963, 1962, 1961, 1960, 1958, 1956, 1955, 1952, 1951, 1949, 1948, 1947, 1945, 1944, 1942, 1940, 1939, 1938, 1937, 1936, 1935, 1934, 1933, 1932, 1931, 1930, 1929, 1928, 1927, 1926, 1925, 1924, 1923, 1921, 1920
336 E HARDY ST	2014, 2010, 2006, 2004, 2003, 2000, 1999, 1996, 1995, 1992, 1991, 1990, 1986, 1985, 1981, 1980, 1976, 1975, 1972, 1971, 1970, 1969, 1967, 1966, 1965, 1964, 1963, 1962, 1961, 1960, 1958, 1957, 1956, 1955, 1954, 1952, 1951, 1950, 1949, 1948, 1947, 1946, 1945, 1944, 1942, 1939, 1938, 1937, 1936, 1935, 1934, 1933, 1932, 1931, 1930, 1929, 1928, 1927, 1926, 1925, 1924, 1923, 1921, 1920
337 99TH ST E	2014, 2010, 2006, 2004, 2003, 2001, 2000, 1999, 1996, 1995, 1992, 1991, 1990, 1986, 1985, 1981, 1980, 1976, 1975, 1972, 1971, 1970, 1969, 1967, 1966, 1965, 1964, 1963, 1962, 1961, 1960, 1958, 1957, 1956, 1955, 1954, 1952, 1950, 1949, 1948, 1947, 1946, 1945, 1944, 1942, 1940, 1939, 1938, 1937, 1936, 1935, 1934, 1933, 1932, 1931, 1930, 1929, 1928, 1927, 1926, 1925, 1924, 1923, 1921, 1920
338 99TH ST E	2014, 2010, 2006, 2004, 2003, 2001, 2000, 1999, 1996, 1995, 1992, 1991, 1990, 1986, 1985, 1981, 1980, 1976, 1975, 1972, 1971, 1970, 1969, 1967, 1966, 1965, 1964, 1963, 1962, 1961, 1960, 1958, 1957, 1956, 1955, 1954, 1952, 1950, 1949, 1948, 1947, 1946, 1945, 1944, 1942, 1940, 1939, 1938, 1937, 1936, 1935, 1934, 1933, 1932, 1931, 1930, 1929, 1928, 1927, 1926, 1925, 1924, 1923, 1921, 1920
338 E HARDY ST	2014, 2010, 2006, 2004, 2003, 1999, 1996, 1992, 1991, 1986, 1985, 1981, 1976, 1972, 1971, 1969, 1967, 1966, 1965, 1964, 1963, 1962, 1961, 1958, 1957, 1956, 1955, 1954, 1952, 1951, 1949, 1948, 1947, 1946, 1945, 1944, 1942, 1939, 1938, 1937, 1936, 1935, 1934, 1933, 1932, 1931, 1930, 1929, 1928, 1927, 1926, 1925, 1924, 1923, 1921, 1920
339 99TH ST E	2014, 2010, 2006, 2004, 2003, 2001, 2000, 1999, 1996, 1995, 1992, 1991, 1990, 1986, 1985, 1981, 1980, 1976, 1975, 1972, 1971, 1970, 1969, 1967, 1966, 1965, 1964, 1963, 1962, 1961, 1960, 1958, 1957, 1956, 1955, 1954, 1952, 1950, 1949, 1948, 1947, 1946, 1945, 1944, 1942, 1940, 1939, 1938, 1937, 1936, 1935, 1934, 1933, 1932, 1931, 1930, 1929, 1928, 1927, 1926, 1925, 1924, 1923, 1921, 1920
3838 CENTURY BLVD W	2014, 2010, 2006, 2004, 2003, 2001, 2000, 1999, 1996, 1995, 1992, 1991, 1990, 1986, 1985, 1981, 1980, 1976, 1975, 1972, 1971, 1970, 1969, 1967, 1966, 1964, 1963, 1962, 1961, 1960, 1958, 1957, 1956, 1955, 1954, 1952, 1951, 1950, 1949, 1948, 1947, 1946, 1945, 1944, 1942, 1940, 1939, 1938, 1937, 1936, 1935, 1934, 1933, 1932, 1931, 1930, 1929, 1928, 1927, 1926, 1925, 1924, 1923, 1921, 1920

FINDINGS

Address Researched	Address Not Identified in Research Source
3838 W 102ND ST	2014, 2010, 2006, 2004, 2003, 2001, 2000, 1999, 1996, 1992, 1991, 1990, 1986, 1985, 1981, 1980, 1976, 1975, 1972, 1971, 1970, 1969, 1967, 1966, 1965, 1964, 1963, 1962, 1961, 1960, 1958, 1957, 1956, 1955, 1954, 1952, 1951, 1950, 1949, 1948, 1947, 1946, 1945, 1944, 1942, 1940, 1939, 1938, 1937, 1936, 1935, 1934, 1933, 1932, 1931, 1930, 1929, 1928, 1927, 1926, 1925, 1924, 1923, 1921, 1920
3838 W 102nd St	2006, 2004, 2003, 2001, 2000, 1999, 1996, 1995, 1992, 1991, 1990, 1986, 1985, 1981, 1980, 1976, 1975, 1972, 1971, 1970, 1969, 1967, 1966, 1965, 1964, 1963, 1962, 1961, 1960, 1958, 1957, 1956, 1955, 1954, 1952, 1951, 1950, 1949, 1948, 1947, 1946, 1945, 1944, 1942, 1940, 1939, 1938, 1937, 1936, 1935, 1934, 1933, 1932, 1931, 1930, 1929, 1928, 1927, 1926, 1925, 1924, 1923, 1921, 1920
3838 W 102nd St	2006, 2004, 2003, 2001, 2000, 1999, 1996, 1995, 1992, 1991, 1990, 1986, 1985, 1981, 1980, 1976, 1975, 1972, 1971, 1970, 1969, 1967, 1966, 1965, 1964, 1963, 1962, 1961, 1960, 1958, 1957, 1956, 1955, 1954, 1952, 1951, 1950, 1949, 1948, 1947, 1946, 1945, 1944, 1942, 1940, 1939, 1938, 1937, 1936, 1935, 1934, 1933, 1932, 1931, 1930, 1929, 1928, 1927, 1926, 1925, 1924, 1923, 1921, 1920
3838 W 104TH ST	2014, 2010, 2006, 2004, 2003, 2000, 1999, 1996, 1995, 1992, 1991, 1990, 1986, 1985, 1981, 1980, 1976, 1975, 1972, 1971, 1969, 1967, 1966, 1965, 1963, 1962, 1961, 1958, 1956, 1955, 1954, 1952, 1951, 1950, 1949, 1948, 1947, 1946, 1945, 1944, 1942, 1940, 1939, 1938, 1937, 1936, 1935, 1934, 1933, 1932, 1931, 1930, 1929, 1928, 1927, 1926, 1925, 1924, 1923, 1921, 1920
3838 W 105TH ST	2014, 2010, 2006, 2004, 2003, 2000, 1999, 1996, 1995, 1992, 1991, 1986, 1985, 1981, 1976, 1972, 1971, 1970, 1969, 1967, 1966, 1965, 1963, 1962, 1961, 1960, 1958, 1956, 1955, 1952, 1951, 1949, 1948, 1947, 1946, 1945, 1944, 1942, 1940, 1939, 1938, 1937, 1936, 1935, 1934, 1933, 1932, 1931, 1930, 1929, 1928, 1927, 1926, 1925, 1924, 1923, 1921, 1920
3838 W 105th St	2006, 2004, 2003, 2001, 2000, 1999, 1996, 1995, 1992, 1991, 1990, 1986, 1985, 1981, 1980, 1976, 1975, 1972, 1971, 1970, 1969, 1967, 1966, 1965, 1964, 1963, 1962, 1961, 1960, 1958, 1957, 1956, 1955, 1954, 1952, 1951, 1950, 1949, 1948, 1947, 1946, 1945, 1944, 1942, 1940, 1939, 1938, 1937, 1936, 1935, 1934, 1933, 1932, 1931, 1930, 1929, 1928, 1927, 1926, 1925, 1924, 1923, 1921, 1920
3838 W 105th St	2006, 2004, 2003, 2001, 2000, 1999, 1996, 1995, 1992, 1991, 1990, 1986, 1985, 1981, 1980, 1976, 1975, 1972, 1971, 1970, 1969, 1967, 1966, 1965, 1964, 1963, 1962, 1961, 1960, 1958, 1957, 1956, 1955, 1954, 1952, 1951, 1950, 1949, 1948, 1947, 1946, 1945, 1944, 1942, 1940, 1939, 1938, 1937, 1936, 1935, 1934, 1933, 1932, 1931, 1930, 1929, 1928, 1927, 1926, 1925, 1924, 1923, 1921, 1920
3838 W 106TH ST	2014, 2010, 2006, 2004, 2003, 2001, 2000, 1999, 1996, 1995, 1992, 1991, 1990, 1986, 1985, 1981, 1976, 1972, 1971, 1969, 1967, 1966, 1965, 1964, 1963, 1962, 1961, 1960, 1958, 1957, 1956, 1955, 1954, 1952, 1951, 1950, 1949, 1948, 1947, 1946, 1945, 1944, 1942, 1940, 1939, 1938, 1937, 1936, 1935, 1934, 1933, 1932, 1931, 1930, 1929, 1928, 1927, 1926, 1925, 1924, 1923, 1921, 1920
3838 W 108TH ST	2014, 2010, 2006, 2004, 2003, 2000, 1999, 1996, 1992, 1991, 1986, 1985, 1981, 1976, 1972, 1971, 1969, 1967, 1966, 1965, 1963, 1962, 1961, 1958, 1957, 1956, 1955, 1954, 1952, 1951, 1950, 1949, 1948, 1947, 1946, 1945, 1944, 1942, 1940, 1939, 1938, 1937, 1936, 1935, 1934, 1933, 1932, 1931, 1930, 1929, 1928, 1927, 1926, 1925, 1924, 1923, 1921, 1920
3838 W CENTURY BLVD	2014, 2010, 2006, 2004, 2003, 2001, 2000, 1999, 1996, 1995, 1992, 1991, 1990, 1986, 1985, 1981, 1980, 1976, 1975, 1972, 1971, 1970, 1969, 1967, 1966, 1965, 1963, 1962, 1961, 1958, 1956, 1955, 1952, 1951, 1949, 1948, 1947, 1945, 1944, 1942, 1940, 1939, 1938, 1937, 1936, 1935, 1934, 1933, 1932, 1931, 1930, 1929, 1928, 1927, 1926, 1925, 1924, 1923, 1921, 1920
3839 1/2 W 102ND ST	2014, 2010, 2006, 2004, 2003, 2001, 2000, 1999, 1996, 1995, 1992, 1991, 1990, 1986, 1985, 1981, 1980, 1976, 1975, 1972, 1971, 1970, 1969, 1967, 1966, 1965, 1964, 1963, 1962, 1961, 1958, 1957, 1956, 1955, 1954, 1952, 1951, 1950, 1949, 1948, 1947, 1946, 1945, 1944, 1942, 1940, 1939, 1938, 1937, 1936, 1935, 1934, 1933, 1932, 1931, 1930, 1929, 1928, 1927, 1926, 1925, 1924, 1923, 1921, 1920

FINDINGS

Address Researched	Address Not Identified in Research Source
3839 102ND ST W	2014, 2010, 2006, 2004, 2003, 2001, 2000, 1999, 1996, 1995, 1992, 1991, 1990, 1986, 1985, 1981, 1980, 1976, 1975, 1972, 1971, 1970, 1969, 1967, 1966, 1964, 1963, 1962, 1961, 1960, 1958, 1957, 1956, 1955, 1954, 1952, 1951, 1950, 1949, 1948, 1947, 1946, 1945, 1944, 1942, 1940, 1939, 1938, 1937, 1936, 1935, 1934, 1933, 1932, 1931, 1930, 1929, 1928, 1927, 1926, 1925, 1924, 1923, 1921, 1920
3839 105TH ST W	2014, 2010, 2006, 2004, 2003, 2001, 2000, 1999, 1996, 1995, 1992, 1991, 1990, 1986, 1985, 1981, 1980, 1976, 1975, 1972, 1971, 1970, 1969, 1967, 1966, 1964, 1963, 1962, 1961, 1960, 1958, 1957, 1956, 1955, 1954, 1952, 1951, 1950, 1949, 1948, 1947, 1946, 1945, 1944, 1942, 1940, 1939, 1938, 1937, 1936, 1935, 1934, 1933, 1932, 1931, 1930, 1929, 1928, 1927, 1926, 1925, 1924, 1923, 1921, 1920
3839 108TH ST W	2014, 2010, 2006, 2004, 2003, 2001, 2000, 1999, 1996, 1995, 1992, 1991, 1990, 1986, 1985, 1981, 1980, 1976, 1975, 1972, 1971, 1970, 1969, 1967, 1966, 1964, 1963, 1962, 1961, 1960, 1958, 1957, 1956, 1955, 1954, 1952, 1951, 1950, 1949, 1948, 1947, 1946, 1945, 1944, 1942, 1940, 1939, 1938, 1937, 1936, 1935, 1934, 1933, 1932, 1931, 1930, 1929, 1928, 1927, 1926, 1925, 1924, 1923, 1921, 1920
3839 W 102ND ST	2014, 2010, 2006, 2004, 2003, 2001, 2000, 1999, 1996, 1995, 1992, 1991, 1990, 1986, 1985, 1981, 1976, 1975, 1972, 1971, 1969, 1967, 1966, 1965, 1963, 1962, 1961, 1958, 1957, 1956, 1955, 1954, 1952, 1951, 1950, 1949, 1948, 1947, 1946, 1945, 1944, 1942, 1940, 1939, 1938, 1937, 1936, 1935, 1934, 1933, 1932, 1931, 1930, 1929, 1928, 1927, 1926, 1925, 1924, 1923, 1921, 1920
3839 W 105TH ST	2014, 2010, 2006, 2004, 2003, 2001, 2000, 1999, 1996, 1995, 1992, 1991, 1990, 1986, 1985, 1981, 1980, 1976, 1975, 1972, 1971, 1970, 1969, 1967, 1966, 1965, 1963, 1962, 1961, 1958, 1957, 1956, 1955, 1954, 1952, 1951, 1950, 1949, 1948, 1947, 1946, 1945, 1944, 1942, 1940, 1939, 1938, 1937, 1936, 1935, 1934, 1933, 1932, 1931, 1930, 1929, 1928, 1927, 1926, 1925, 1924, 1923, 1921, 1920
3839 W 105th St	2014, 2006, 2004, 2003, 2001, 2000, 1999, 1996, 1995, 1992, 1991, 1990, 1986, 1985, 1981, 1980, 1976, 1975, 1972, 1971, 1970, 1969, 1967, 1966, 1965, 1964, 1963, 1962, 1961, 1960, 1958, 1957, 1956, 1955, 1954, 1952, 1951, 1950, 1949, 1948, 1947, 1946, 1945, 1944, 1942, 1940, 1939, 1938, 1937, 1936, 1935, 1934, 1933, 1932, 1931, 1930, 1929, 1928, 1927, 1926, 1925, 1924, 1923, 1921, 1920
3839 W 105th St	2014, 2006, 2004, 2003, 2001, 2000, 1999, 1996, 1995, 1992, 1991, 1990, 1986, 1985, 1981, 1980, 1976, 1975, 1972, 1971, 1970, 1969, 1967, 1966, 1965, 1964, 1963, 1962, 1961, 1960, 1958, 1957, 1956, 1955, 1954, 1952, 1951, 1950, 1949, 1948, 1947, 1946, 1945, 1944, 1942, 1940, 1939, 1938, 1937, 1936, 1935, 1934, 1933, 1932, 1931, 1930, 1929, 1928, 1927, 1926, 1925, 1924, 1923, 1921, 1920
3839 W 106TH ST	2014, 2010, 2006, 2004, 2003, 2000, 1999, 1996, 1995, 1992, 1991, 1990, 1986, 1985, 1981, 1980, 1976, 1975, 1972, 1971, 1970, 1969, 1967, 1966, 1965, 1964, 1963, 1962, 1961, 1960, 1958, 1957, 1956, 1955, 1954, 1952, 1951, 1950, 1949, 1948, 1947, 1946, 1945, 1944, 1942, 1940, 1939, 1938, 1937, 1936, 1935, 1934, 1933, 1932, 1931, 1930, 1929, 1928, 1927, 1926, 1925, 1924, 1923, 1921, 1920
3839 W 107TH ST	2014, 2010, 2006, 2004, 2003, 1999, 1996, 1995, 1992, 1991, 1990, 1986, 1985, 1981, 1980, 1976, 1972, 1971, 1970, 1969, 1967, 1966, 1965, 1964, 1963, 1962, 1961, 1960, 1958, 1957, 1956, 1955, 1954, 1952, 1951, 1950, 1949, 1948, 1947, 1946, 1945, 1944, 1942, 1940, 1939, 1938, 1937, 1936, 1935, 1934, 1933, 1932, 1931, 1930, 1929, 1928, 1927, 1926, 1925, 1924, 1923, 1921, 1920
3839 W 108TH ST	2014, 2010, 2006, 2004, 2003, 2000, 1999, 1996, 1992, 1991, 1990, 1986, 1985, 1981, 1976, 1975, 1972, 1971, 1970, 1969, 1967, 1966, 1965, 1963, 1962, 1961, 1958, 1957, 1956, 1955, 1952, 1951, 1949, 1948, 1947, 1946, 1945, 1944, 1942, 1940, 1939, 1938, 1937, 1936, 1935, 1934, 1933, 1932, 1931, 1930, 1929, 1928, 1927, 1926, 1925, 1924, 1923, 1921, 1920
3840 1/2 W 107TH ST	2014, 2010, 2006, 2004, 2003, 2001, 2000, 1999, 1996, 1995, 1992, 1991, 1990, 1986, 1985, 1981, 1980, 1976, 1975, 1972, 1971, 1970, 1969, 1967, 1966, 1965, 1963, 1962, 1961, 1958, 1956, 1955, 1954, 1952, 1951, 1950, 1949, 1948, 1947, 1946, 1945, 1944, 1942, 1940, 1939, 1938, 1937, 1936, 1935, 1934, 1933, 1932, 1931, 1930, 1929, 1928, 1927, 1926, 1925, 1924, 1923, 1921, 1920

FINDINGS

Address Researched	Address Not Identified in Research Source
3840 104TH ST W	2014, 2010, 2006, 2004, 2003, 2001, 2000, 1999, 1996, 1995, 1992, 1991, 1990, 1986, 1985, 1981, 1980, 1976, 1975, 1972, 1971, 1970, 1969, 1967, 1966, 1964, 1963, 1962, 1961, 1960, 1958, 1957, 1956, 1955, 1954, 1952, 1951, 1950, 1949, 1948, 1947, 1946, 1945, 1944, 1942, 1940, 1939, 1938, 1937, 1936, 1935, 1934, 1933, 1932, 1931, 1930, 1929, 1928, 1927, 1926, 1925, 1924, 1923, 1921, 1920
3840 107TH ST W	2014, 2010, 2006, 2004, 2003, 2001, 2000, 1999, 1996, 1995, 1992, 1991, 1990, 1986, 1985, 1981, 1980, 1976, 1975, 1972, 1971, 1970, 1969, 1967, 1966, 1964, 1963, 1962, 1961, 1960, 1958, 1957, 1956, 1955, 1954, 1952, 1951, 1950, 1949, 1948, 1947, 1946, 1945, 1944, 1942, 1940, 1939, 1938, 1937, 1936, 1935, 1934, 1933, 1932, 1931, 1930, 1929, 1928, 1927, 1926, 1925, 1924, 1923, 1921, 1920
3840 E CENTURY BLVD	2014, 2010, 2006, 2004, 2003, 2001, 2000, 1999, 1996, 1995, 1992, 1991, 1990, 1976, 1972, 1971, 1970, 1969, 1967, 1966, 1965, 1963, 1962, 1961, 1958, 1957, 1956, 1955, 1954, 1952, 1951, 1950, 1949, 1948, 1947, 1946, 1945, 1944, 1942, 1940, 1939, 1938, 1937, 1936, 1935, 1934, 1933, 1932, 1931, 1930, 1929, 1928, 1927, 1926, 1925, 1924, 1923, 1921, 1920
3840 W 102ND ST	2014, 2010, 2006, 2004, 2003, 2001, 2000, 1999, 1996, 1995, 1992, 1991, 1990, 1986, 1985, 1981, 1980, 1976, 1975, 1972, 1971, 1969, 1967, 1966, 1965, 1964, 1963, 1962, 1961, 1956, 1955, 1952, 1951, 1949, 1948, 1947, 1945, 1944, 1942, 1940, 1939, 1938, 1937, 1936, 1935, 1934, 1933, 1932, 1931, 1930, 1929, 1928, 1927, 1926, 1925, 1924, 1923, 1921, 1920
3840 W 104TH ST	2014, 2010, 2006, 2004, 2003, 2000, 1999, 1996, 1995, 1992, 1991, 1990, 1986, 1985, 1981, 1976, 1972, 1971, 1969, 1967, 1966, 1965, 1963, 1962, 1961, 1958, 1956, 1955, 1952, 1951, 1949, 1948, 1947, 1945, 1944, 1942, 1940, 1939, 1938, 1937, 1936, 1935, 1934, 1933, 1932, 1931, 1930, 1929, 1928, 1927, 1926, 1925, 1924, 1923, 1921, 1920
3840 W 106TH ST	2014, 2010, 2006, 2004, 2003, 2001, 2000, 1999, 1996, 1992, 1991, 1986, 1985, 1981, 1980, 1976, 1975, 1972, 1971, 1970, 1969, 1967, 1966, 1965, 1964, 1963, 1962, 1961, 1960, 1958, 1956, 1955, 1954, 1952, 1951, 1950, 1949, 1948, 1947, 1945, 1944, 1942, 1940, 1939, 1938, 1937, 1936, 1935, 1934, 1933, 1932, 1931, 1930, 1929, 1928, 1927, 1926, 1925, 1924, 1923, 1921, 1920
3840 W 107TH ST	2014, 2010, 2006, 2004, 2003, 2001, 2000, 1999, 1996, 1995, 1992, 1991, 1986, 1985, 1981, 1980, 1976, 1972, 1971, 1970, 1969, 1967, 1966, 1965, 1963, 1962, 1961, 1960, 1958, 1957, 1956, 1955, 1954, 1952, 1951, 1950, 1949, 1948, 1947, 1946, 1945, 1944, 1942, 1940, 1939, 1938, 1937, 1936, 1935, 1934, 1933, 1932, 1931, 1930, 1929, 1928, 1927, 1926, 1925, 1924, 1923, 1921, 1920
3841 102ND ST W	2014, 2010, 2006, 2004, 2003, 2001, 2000, 1999, 1996, 1995, 1992, 1991, 1990, 1986, 1985, 1981, 1980, 1976, 1975, 1972, 1971, 1970, 1969, 1967, 1966, 1964, 1963, 1962, 1961, 1960, 1958, 1957, 1956, 1955, 1954, 1952, 1951, 1950, 1949, 1948, 1947, 1946, 1945, 1944, 1942, 1940, 1939, 1938, 1937, 1936, 1935, 1934, 1933, 1932, 1931, 1930, 1929, 1928, 1927, 1926, 1925, 1924, 1923, 1921, 1920
3841 105TH ST W	2014, 2010, 2006, 2004, 2003, 2001, 2000, 1999, 1996, 1995, 1992, 1991, 1990, 1986, 1985, 1981, 1980, 1976, 1975, 1972, 1971, 1970, 1969, 1967, 1966, 1964, 1963, 1962, 1961, 1960, 1958, 1957, 1956, 1955, 1954, 1952, 1951, 1950, 1949, 1948, 1947, 1946, 1945, 1944, 1942, 1940, 1939, 1938, 1937, 1936, 1935, 1934, 1933, 1932, 1931, 1930, 1929, 1928, 1927, 1926, 1925, 1924, 1923, 1921, 1920
3841 106TH ST W	2014, 2010, 2006, 2004, 2003, 2001, 2000, 1999, 1996, 1995, 1992, 1991, 1990, 1986, 1985, 1981, 1980, 1976, 1975, 1972, 1971, 1970, 1969, 1967, 1966, 1964, 1963, 1962, 1961, 1960, 1958, 1957, 1956, 1955, 1954, 1952, 1951, 1950, 1949, 1948, 1947, 1946, 1945, 1944, 1942, 1940, 1939, 1938, 1937, 1936, 1935, 1934, 1933, 1932, 1931, 1930, 1929, 1928, 1927, 1926, 1925, 1924, 1923, 1921, 1920
3841 107TH ST W	2014, 2010, 2006, 2004, 2003, 2001, 2000, 1999, 1996, 1995, 1992, 1991, 1990, 1986, 1985, 1981, 1980, 1976, 1975, 1972, 1971, 1970, 1969, 1967, 1966, 1964, 1963, 1962, 1961, 1960, 1958, 1957, 1956, 1955, 1954, 1952, 1951, 1950, 1949, 1948, 1947, 1946, 1945, 1944, 1942, 1940, 1939, 1938, 1937, 1936, 1935, 1934, 1933, 1932, 1931, 1930, 1929, 1928, 1927, 1926, 1925, 1924, 1923, 1921, 1920

FINDINGS

Address Researched	Address Not Identified in Research Source
3841 W 102ND ST	2014, 2010, 2006, 2004, 2003, 2000, 1999, 1996, 1995, 1992, 1991, 1990, 1986, 1985, 1981, 1980, 1976, 1975, 1972, 1971, 1970, 1969, 1967, 1966, 1965, 1963, 1962, 1961, 1958, 1956, 1955, 1954, 1952, 1951, 1949, 1948, 1947, 1945, 1944, 1942, 1940, 1939, 1938, 1937, 1936, 1935, 1934, 1933, 1932, 1931, 1930, 1929, 1928, 1927, 1926, 1925, 1924, 1923, 1921, 1920
3841 W 105TH ST	2014, 2010, 2006, 2004, 2003, 2000, 1999, 1996, 1995, 1992, 1991, 1990, 1986, 1985, 1981, 1980, 1976, 1975, 1972, 1971, 1970, 1969, 1967, 1966, 1965, 1964, 1963, 1962, 1961, 1958, 1957, 1956, 1955, 1954, 1952, 1951, 1950, 1949, 1948, 1947, 1946, 1945, 1944, 1942, 1940, 1939, 1938, 1937, 1936, 1935, 1934, 1933, 1932, 1931, 1930, 1929, 1928, 1927, 1926, 1925, 1924, 1923, 1921, 1920
3841 W 106TH ST	2014, 2010, 2006, 2004, 2003, 2000, 1999, 1996, 1995, 1992, 1991, 1986, 1985, 1981, 1980, 1976, 1972, 1971, 1969, 1967, 1966, 1965, 1963, 1962, 1961, 1958, 1956, 1955, 1954, 1952, 1951, 1949, 1948, 1947, 1945, 1944, 1942, 1940, 1939, 1938, 1937, 1936, 1935, 1934, 1933, 1932, 1931, 1930, 1929, 1928, 1927, 1926, 1925, 1924, 1923, 1921, 1920
3841 W 107TH ST	2014, 2010, 2006, 2004, 2003, 2000, 1999, 1996, 1995, 1992, 1991, 1986, 1985, 1981, 1980, 1976, 1975, 1972, 1971, 1970, 1969, 1967, 1966, 1965, 1963, 1962, 1961, 1960, 1958, 1957, 1956, 1955, 1954, 1952, 1951, 1950, 1949, 1948, 1947, 1946, 1945, 1944, 1942, 1940, 1939, 1938, 1937, 1936, 1935, 1934, 1933, 1932, 1931, 1930, 1929, 1928, 1927, 1926, 1925, 1924, 1923, 1921, 1920
3842 1/2 W 107TH ST	2014, 2010, 2006, 2004, 2003, 2001, 2000, 1999, 1996, 1995, 1992, 1991, 1990, 1986, 1985, 1981, 1980, 1976, 1975, 1972, 1971, 1970, 1969, 1967, 1966, 1965, 1964, 1963, 1962, 1961, 1958, 1956, 1955, 1954, 1952, 1951, 1950, 1949, 1948, 1947, 1946, 1945, 1944, 1942, 1940, 1939, 1938, 1937, 1936, 1935, 1934, 1933, 1932, 1931, 1930, 1929, 1928, 1927, 1926, 1925, 1924, 1923, 1921, 1920
3842 107TH ST W	2014, 2010, 2006, 2004, 2003, 2001, 2000, 1999, 1996, 1995, 1992, 1991, 1990, 1986, 1985, 1981, 1980, 1976, 1975, 1972, 1971, 1970, 1969, 1967, 1966, 1964, 1963, 1962, 1961, 1960, 1958, 1957, 1956, 1955, 1954, 1952, 1951, 1950, 1949, 1948, 1947, 1946, 1945, 1944, 1942, 1940, 1939, 1938, 1937, 1936, 1935, 1934, 1933, 1932, 1931, 1930, 1929, 1928, 1927, 1926, 1925, 1924, 1923, 1921, 1920
3842 W 102ND ST	2014, 2010, 2006, 2004, 2003, 2001, 2000, 1999, 1996, 1995, 1992, 1991, 1990, 1986, 1985, 1981, 1980, 1976, 1975, 1972, 1971, 1970, 1969, 1967, 1966, 1965, 1964, 1963, 1962, 1961, 1958, 1957, 1956, 1955, 1954, 1952, 1951, 1949, 1948, 1947, 1946, 1945, 1944, 1942, 1940, 1939, 1938, 1937, 1936, 1935, 1934, 1933, 1932, 1931, 1930, 1929, 1928, 1927, 1926, 1925, 1924, 1923, 1921, 1920
3842 W 106TH ST	2014, 2010, 2006, 2004, 2003, 2001, 2000, 1999, 1996, 1995, 1992, 1991, 1990, 1986, 1985, 1981, 1980, 1976, 1975, 1972, 1971, 1970, 1969, 1967, 1966, 1965, 1964, 1963, 1962, 1961, 1958, 1957, 1956, 1955, 1954, 1952, 1951, 1950, 1949, 1948, 1947, 1946, 1945, 1944, 1942, 1940, 1939, 1938, 1937, 1936, 1935, 1934, 1933, 1932, 1931, 1930, 1929, 1928, 1927, 1926, 1925, 1924, 1923, 1921, 1920
3842 W 107TH ST	2014, 2010, 2006, 2004, 2003, 2001, 2000, 1999, 1996, 1992, 1991, 1990, 1986, 1985, 1981, 1976, 1972, 1971, 1970, 1969, 1967, 1966, 1965, 1963, 1962, 1961, 1958, 1956, 1955, 1954, 1952, 1951, 1950, 1949, 1948, 1947, 1946, 1945, 1944, 1942, 1940, 1939, 1938, 1937, 1936, 1935, 1934, 1933, 1932, 1931, 1930, 1929, 1928, 1927, 1926, 1925, 1924, 1923, 1921, 1920
3843 1/2 W 104TH ST	2014, 2010, 2006, 2004, 2003, 2001, 2000, 1999, 1996, 1995, 1992, 1991, 1990, 1986, 1985, 1981, 1980, 1976, 1975, 1972, 1971, 1970, 1969, 1967, 1966, 1965, 1963, 1962, 1961, 1958, 1957, 1956, 1955, 1954, 1952, 1951, 1950, 1949, 1948, 1947, 1946, 1945, 1944, 1942, 1940, 1939, 1938, 1937, 1936, 1935, 1934, 1933, 1932, 1931, 1930, 1929, 1928, 1927, 1926, 1925, 1924, 1923, 1921, 1920
3843 102ND ST W	2014, 2010, 2006, 2004, 2003, 2001, 2000, 1999, 1996, 1995, 1992, 1991, 1990, 1986, 1985, 1981, 1980, 1976, 1975, 1972, 1971, 1970, 1969, 1967, 1966, 1964, 1963, 1962, 1961, 1960, 1958, 1957, 1956, 1955, 1954, 1952, 1951, 1950, 1949, 1948, 1947, 1946, 1945, 1944, 1942, 1940, 1939, 1938, 1937, 1936, 1935, 1934, 1933, 1932, 1931, 1930, 1929, 1928, 1927, 1926, 1925, 1924, 1923, 1921, 1920

FINDINGS

Address Researched	Address Not Identified in Research Source
3843 104TH ST W	2014, 2010, 2006, 2004, 2003, 2001, 2000, 1999, 1996, 1995, 1992, 1991, 1990, 1986, 1985, 1981, 1980, 1976, 1975, 1972, 1971, 1970, 1969, 1967, 1966, 1964, 1963, 1962, 1961, 1960, 1958, 1957, 1956, 1955, 1954, 1952, 1951, 1950, 1949, 1948, 1947, 1946, 1945, 1944, 1942, 1940, 1939, 1938, 1937, 1936, 1935, 1934, 1933, 1932, 1931, 1930, 1929, 1928, 1927, 1926, 1925, 1924, 1923, 1921, 1920
3843 105TH ST W	2014, 2010, 2006, 2004, 2003, 2001, 2000, 1999, 1996, 1995, 1992, 1991, 1990, 1986, 1985, 1981, 1980, 1976, 1975, 1972, 1971, 1970, 1969, 1967, 1966, 1964, 1963, 1962, 1961, 1960, 1958, 1957, 1956, 1955, 1954, 1952, 1951, 1950, 1949, 1948, 1947, 1946, 1945, 1944, 1942, 1940, 1939, 1938, 1937, 1936, 1935, 1934, 1933, 1932, 1931, 1930, 1929, 1928, 1927, 1926, 1925, 1924, 1923, 1921, 1920
3843 107TH ST W	2014, 2010, 2006, 2004, 2003, 2001, 2000, 1999, 1996, 1995, 1992, 1991, 1990, 1986, 1985, 1981, 1980, 1976, 1975, 1972, 1971, 1970, 1969, 1967, 1966, 1964, 1963, 1962, 1961, 1960, 1958, 1957, 1956, 1955, 1954, 1952, 1951, 1950, 1949, 1948, 1947, 1946, 1945, 1944, 1942, 1940, 1939, 1938, 1937, 1936, 1935, 1934, 1933, 1932, 1931, 1930, 1929, 1928, 1927, 1926, 1925, 1924, 1923, 1921, 1920
3843 108TH ST W	2014, 2010, 2006, 2004, 2003, 2001, 2000, 1999, 1996, 1995, 1992, 1991, 1990, 1986, 1985, 1981, 1980, 1976, 1975, 1972, 1971, 1970, 1969, 1967, 1966, 1964, 1963, 1962, 1961, 1960, 1958, 1957, 1956, 1955, 1954, 1952, 1951, 1950, 1949, 1948, 1947, 1946, 1945, 1944, 1942, 1940, 1939, 1938, 1937, 1936, 1935, 1934, 1933, 1932, 1931, 1930, 1929, 1928, 1927, 1926, 1925, 1924, 1923, 1921, 1920
3843 W 102ND	2014, 2010, 2006, 2004, 2003, 2001, 2000, 1999, 1996, 1995, 1992, 1991, 1990, 1986, 1985, 1980, 1976, 1975, 1972, 1971, 1970, 1969, 1967, 1966, 1965, 1964, 1963, 1962, 1961, 1960, 1958, 1957, 1956, 1955, 1954, 1952, 1951, 1950, 1949, 1948, 1947, 1946, 1945, 1944, 1942, 1940, 1939, 1938, 1937, 1936, 1935, 1934, 1933, 1932, 1931, 1930, 1929, 1928, 1927, 1926, 1925, 1924, 1923, 1921, 1920
3843 W 102ND ST	2014, 2010, 2006, 2004, 2003, 2001, 2000, 1999, 1996, 1995, 1992, 1991, 1990, 1986, 1985, 1981, 1976, 1975, 1972, 1971, 1969, 1967, 1966, 1965, 1963, 1962, 1961, 1960, 1958, 1957, 1956, 1955, 1954, 1952, 1951, 1950, 1949, 1948, 1947, 1946, 1945, 1944, 1942, 1940, 1939, 1938, 1937, 1936, 1935, 1934, 1933, 1932, 1931, 1930, 1929, 1928, 1927, 1926, 1925, 1924, 1923, 1921, 1920
3843 W 104TH ST	2014, 2010, 2006, 2004, 2003, 2000, 1999, 1996, 1992, 1991, 1986, 1985, 1981, 1975, 1972, 1971, 1969, 1966, 1965, 1963, 1962, 1961, 1958, 1956, 1955, 1952, 1951, 1950, 1949, 1948, 1947, 1946, 1945, 1944, 1942, 1940, 1939, 1938, 1937, 1936, 1935, 1934, 1933, 1932, 1931, 1930, 1929, 1928, 1927, 1926, 1925, 1924, 1923, 1921, 1920
3843 W 105TH ST	2014, 2010, 2006, 2004, 2003, 2000, 1999, 1996, 1992, 1991, 1990, 1986, 1985, 1981, 1976, 1975, 1972, 1971, 1970, 1969, 1967, 1966, 1965, 1963, 1962, 1961, 1958, 1956, 1955, 1952, 1951, 1950, 1949, 1948, 1947, 1946, 1945, 1944, 1942, 1940, 1939, 1938, 1937, 1936, 1935, 1934, 1933, 1932, 1931, 1930, 1929, 1928, 1927, 1926, 1925, 1924, 1923, 1921, 1920
3843 W 107TH ST	2014, 2010, 2006, 2004, 2003, 2000, 1999, 1996, 1995, 1992, 1991, 1990, 1986, 1985, 1981, 1980, 1976, 1975, 1972, 1971, 1970, 1969, 1967, 1966, 1965, 1963, 1962, 1961, 1958, 1956, 1955, 1952, 1951, 1949, 1948, 1947, 1945, 1944, 1942, 1940, 1939, 1938, 1937, 1936, 1935, 1934, 1933, 1932, 1931, 1930, 1929, 1928, 1927, 1926, 1925, 1924, 1923, 1921, 1920
3843 W 108TH ST	2014, 2010, 2006, 2004, 2003, 2000, 1999, 1996, 1995, 1992, 1991, 1990, 1986, 1985, 1981, 1980, 1976, 1972, 1971, 1969, 1966, 1965, 1963, 1962, 1961, 1956, 1955, 1952, 1951, 1950, 1949, 1948, 1947, 1945, 1944, 1942, 1940, 1939, 1938, 1937, 1936, 1935, 1934, 1933, 1932, 1931, 1930, 1929, 1928, 1927, 1926, 1925, 1924, 1923, 1921, 1920
3844 1/2 W 107TH ST	2014, 2010, 2006, 2004, 2003, 2001, 2000, 1999, 1996, 1995, 1992, 1991, 1990, 1986, 1985, 1981, 1980, 1976, 1975, 1972, 1971, 1970, 1969, 1967, 1966, 1965, 1963, 1962, 1961, 1960, 1958, 1957, 1956, 1955, 1954, 1952, 1951, 1950, 1949, 1948, 1947, 1946, 1945, 1944, 1942, 1940, 1939, 1938, 1937, 1936, 1935, 1934, 1933, 1932, 1931, 1930, 1929, 1928, 1927, 1926, 1925, 1924, 1923, 1921, 1920

FINDINGS

Address Researched	Address Not Identified in Research Source
3844 102ND ST W	2014, 2010, 2006, 2004, 2003, 2001, 2000, 1999, 1996, 1995, 1992, 1991, 1990, 1986, 1985, 1981, 1980, 1976, 1975, 1972, 1971, 1970, 1969, 1967, 1966, 1964, 1963, 1962, 1961, 1960, 1958, 1957, 1956, 1955, 1954, 1952, 1951, 1950, 1949, 1948, 1947, 1946, 1945, 1944, 1942, 1940, 1939, 1938, 1937, 1936, 1935, 1934, 1933, 1932, 1931, 1930, 1929, 1928, 1927, 1926, 1925, 1924, 1923, 1921, 1920
3844 106TH ST W	2014, 2010, 2006, 2004, 2003, 2001, 2000, 1999, 1996, 1995, 1992, 1991, 1990, 1986, 1985, 1981, 1980, 1976, 1975, 1972, 1971, 1970, 1969, 1967, 1966, 1964, 1963, 1962, 1961, 1960, 1958, 1957, 1956, 1955, 1954, 1952, 1951, 1950, 1949, 1948, 1947, 1946, 1945, 1944, 1942, 1940, 1939, 1938, 1937, 1936, 1935, 1934, 1933, 1932, 1931, 1930, 1929, 1928, 1927, 1926, 1925, 1924, 1923, 1921, 1920
3844 108TH ST W	2014, 2010, 2006, 2004, 2003, 2001, 2000, 1999, 1996, 1995, 1992, 1991, 1990, 1986, 1985, 1981, 1980, 1976, 1975, 1972, 1971, 1970, 1969, 1967, 1966, 1964, 1963, 1962, 1961, 1960, 1958, 1957, 1956, 1955, 1954, 1952, 1951, 1950, 1949, 1948, 1947, 1946, 1945, 1944, 1942, 1940, 1939, 1938, 1937, 1936, 1935, 1934, 1933, 1932, 1931, 1930, 1929, 1928, 1927, 1926, 1925, 1924, 1923, 1921, 1920
3844 W 102ND ST	2014, 2010, 2006, 2004, 2003, 2000, 1999, 1996, 1995, 1992, 1991, 1990, 1986, 1985, 1981, 1976, 1975, 1972, 1971, 1970, 1969, 1967, 1966, 1965, 1963, 1962, 1961, 1958, 1957, 1956, 1955, 1954, 1952, 1951, 1950, 1949, 1948, 1947, 1946, 1945, 1944, 1942, 1940, 1939, 1938, 1937, 1936, 1935, 1934, 1933, 1932, 1931, 1930, 1929, 1928, 1927, 1926, 1925, 1924, 1923, 1921, 1920
3844 W 106TH ST	2014, 2010, 2006, 2004, 2003, 2000, 1999, 1996, 1995, 1992, 1991, 1990, 1986, 1985, 1981, 1976, 1972, 1971, 1969, 1967, 1966, 1965, 1963, 1962, 1961, 1958, 1956, 1955, 1952, 1951, 1949, 1948, 1947, 1946, 1945, 1944, 1942, 1940, 1939, 1938, 1937, 1936, 1935, 1934, 1933, 1932, 1931, 1930, 1929, 1928, 1927, 1926, 1925, 1924, 1923, 1921, 1920
3844 W 107TH ST	2014, 2010, 2006, 2004, 2003, 2000, 1999, 1996, 1995, 1992, 1991, 1990, 1986, 1985, 1981, 1980, 1976, 1972, 1971, 1970, 1969, 1967, 1966, 1965, 1964, 1963, 1962, 1961, 1960, 1958, 1956, 1955, 1954, 1952, 1951, 1950, 1949, 1948, 1947, 1946, 1945, 1944, 1942, 1940, 1939, 1938, 1937, 1936, 1935, 1934, 1933, 1932, 1931, 1930, 1929, 1928, 1927, 1926, 1925, 1924, 1923, 1921, 1920
3844 W 108TH ST	2014, 2010, 2006, 2004, 2003, 2000, 1999, 1996, 1992, 1991, 1990, 1986, 1985, 1981, 1976, 1972, 1971, 1969, 1967, 1966, 1965, 1963, 1962, 1961, 1958, 1956, 1955, 1952, 1951, 1949, 1948, 1947, 1946, 1945, 1944, 1942, 1940, 1939, 1938, 1937, 1936, 1935, 1934, 1933, 1932, 1931, 1930, 1929, 1928, 1927, 1926, 1925, 1924, 1923, 1921, 1920
3845 1/2 W 104TH ST	2014, 2010, 2006, 2004, 2003, 2001, 2000, 1999, 1996, 1995, 1992, 1991, 1990, 1986, 1985, 1981, 1980, 1976, 1975, 1972, 1971, 1970, 1969, 1967, 1966, 1965, 1964, 1963, 1962, 1961, 1958, 1957, 1956, 1955, 1954, 1952, 1951, 1950, 1949, 1948, 1947, 1946, 1945, 1944, 1942, 1940, 1939, 1938, 1937, 1936, 1935, 1934, 1933, 1932, 1931, 1930, 1929, 1928, 1927, 1926, 1925, 1924, 1923, 1921, 1920
3845 104TH ST W	2014, 2010, 2006, 2004, 2003, 2001, 2000, 1999, 1996, 1995, 1992, 1991, 1990, 1986, 1985, 1981, 1980, 1976, 1975, 1972, 1971, 1970, 1969, 1967, 1966, 1964, 1963, 1962, 1961, 1960, 1958, 1957, 1956, 1955, 1954, 1952, 1951, 1950, 1949, 1948, 1947, 1946, 1945, 1944, 1942, 1940, 1939, 1938, 1937, 1936, 1935, 1934, 1933, 1932, 1931, 1930, 1929, 1928, 1927, 1926, 1925, 1924, 1923, 1921, 1920
3845 108TH ST W	2014, 2010, 2006, 2004, 2003, 2001, 2000, 1999, 1996, 1995, 1992, 1991, 1990, 1986, 1985, 1981, 1980, 1976, 1975, 1972, 1971, 1970, 1969, 1967, 1966, 1964, 1963, 1962, 1961, 1960, 1958, 1957, 1956, 1955, 1954, 1952, 1951, 1950, 1949, 1948, 1947, 1946, 1945, 1944, 1942, 1940, 1939, 1938, 1937, 1936, 1935, 1934, 1933, 1932, 1931, 1930, 1929, 1928, 1927, 1926, 1925, 1924, 1923, 1921, 1920
3845 W 102ND ST	2014, 2010, 2006, 2004, 2003, 2000, 1999, 1996, 1995, 1992, 1991, 1990, 1986, 1985, 1981, 1980, 1976, 1975, 1972, 1971, 1970, 1969, 1967, 1966, 1965, 1964, 1963, 1962, 1961, 1960, 1958, 1957, 1956, 1955, 1954, 1952, 1951, 1950, 1949, 1948, 1947, 1946, 1945, 1944, 1942, 1940, 1939, 1938, 1937, 1936, 1935, 1934, 1933, 1932, 1931, 1930, 1929, 1928, 1927, 1926, 1925, 1924, 1923, 1921, 1920

FINDINGS

Address Researched	Address Not Identified in Research Source
3845 W 104TH ST	2014, 2010, 2006, 2004, 2003, 2000, 1999, 1996, 1992, 1991, 1990, 1986, 1985, 1981, 1976, 1972, 1971, 1969, 1967, 1966, 1965, 1963, 1962, 1961, 1958, 1957, 1956, 1955, 1954, 1952, 1951, 1950, 1949, 1948, 1947, 1946, 1945, 1944, 1942, 1940, 1939, 1938, 1937, 1936, 1935, 1934, 1933, 1932, 1931, 1930, 1929, 1928, 1927, 1926, 1925, 1924, 1923, 1921, 1920
3845 W 107TH ST	2014, 2010, 2006, 2004, 2003, 2000, 1999, 1996, 1995, 1992, 1991, 1990, 1986, 1985, 1981, 1980, 1976, 1972, 1971, 1970, 1969, 1967, 1966, 1965, 1964, 1963, 1962, 1961, 1958, 1957, 1956, 1955, 1954, 1952, 1951, 1950, 1949, 1948, 1947, 1946, 1945, 1944, 1942, 1940, 1939, 1938, 1937, 1936, 1935, 1934, 1933, 1932, 1931, 1930, 1929, 1928, 1927, 1926, 1925, 1924, 1923, 1921, 1920
3845 W 108TH ST	2014, 2010, 2006, 2004, 2003, 2000, 1999, 1996, 1995, 1992, 1991, 1986, 1985, 1981, 1980, 1976, 1972, 1971, 1969, 1967, 1966, 1965, 1963, 1962, 1961, 1958, 1957, 1956, 1955, 1954, 1952, 1951, 1950, 1949, 1948, 1947, 1946, 1945, 1944, 1942, 1940, 1939, 1938, 1937, 1936, 1935, 1934, 1933, 1932, 1931, 1930, 1929, 1928, 1927, 1926, 1925, 1924, 1923, 1921, 1920
3846 102ND ST W	2014, 2010, 2006, 2004, 2003, 2001, 2000, 1999, 1996, 1995, 1992, 1991, 1990, 1986, 1985, 1981, 1980, 1976, 1975, 1972, 1971, 1970, 1969, 1967, 1966, 1964, 1963, 1962, 1961, 1960, 1958, 1957, 1956, 1955, 1954, 1952, 1951, 1950, 1949, 1948, 1947, 1946, 1945, 1944, 1942, 1940, 1939, 1938, 1937, 1936, 1935, 1934, 1933, 1932, 1931, 1930, 1929, 1928, 1927, 1926, 1925, 1924, 1923, 1921, 1920
3846 104TH ST W	2014, 2010, 2006, 2004, 2003, 2001, 2000, 1999, 1996, 1995, 1992, 1991, 1990, 1986, 1985, 1981, 1980, 1976, 1975, 1972, 1971, 1970, 1969, 1967, 1966, 1964, 1963, 1962, 1961, 1960, 1958, 1957, 1956, 1955, 1954, 1952, 1951, 1950, 1949, 1948, 1947, 1946, 1945, 1944, 1942, 1940, 1939, 1938, 1937, 1936, 1935, 1934, 1933, 1932, 1931, 1930, 1929, 1928, 1927, 1926, 1925, 1924, 1923, 1921, 1920
3846 CENTURY BLVD W	2014, 2010, 2006, 2004, 2003, 2001, 1999, 1996, 1992, 1991, 1986, 1985, 1981, 1980, 1976, 1975, 1972, 1971, 1970, 1969, 1967, 1966, 1965, 1964, 1963, 1962, 1961, 1960, 1958, 1957, 1956, 1955, 1954, 1952, 1951, 1950, 1949, 1948, 1947, 1946, 1945, 1944, 1942, 1940, 1939, 1938, 1937, 1936, 1935, 1934, 1933, 1932, 1931, 1930, 1929, 1928, 1927, 1926, 1925, 1924, 1923, 1921, 1920
3846 W 102ND ST	2014, 2010, 2006, 2004, 2003, 2001, 2000, 1999, 1996, 1995, 1992, 1991, 1990, 1986, 1985, 1981, 1980, 1976, 1975, 1972, 1971, 1970, 1969, 1967, 1966, 1965, 1963, 1962, 1961, 1958, 1957, 1956, 1955, 1954, 1952, 1951, 1950, 1949, 1948, 1947, 1946, 1945, 1944, 1942, 1940, 1939, 1938, 1937, 1936, 1935, 1934, 1933, 1932, 1931, 1930, 1929, 1928, 1927, 1926, 1925, 1924, 1923, 1921, 1920
3846 W 104TH ST	2014, 2010, 2006, 2004, 2003, 2000, 1999, 1996, 1995, 1992, 1991, 1990, 1986, 1985, 1981, 1975, 1972, 1971, 1969, 1967, 1966, 1965, 1963, 1962, 1961, 1960, 1958, 1957, 1956, 1955, 1954, 1952, 1951, 1950, 1949, 1948, 1947, 1946, 1945, 1944, 1942, 1940, 1939, 1938, 1937, 1936, 1935, 1934, 1933, 1932, 1931, 1930, 1929, 1928, 1927, 1926, 1925, 1924, 1923, 1921, 1920
3846 W 105TH ST	2014, 2010, 2006, 2004, 2003, 2000, 1999, 1996, 1995, 1992, 1991, 1986, 1985, 1981, 1980, 1976, 1975, 1972, 1971, 1970, 1969, 1967, 1966, 1965, 1963, 1962, 1961, 1958, 1956, 1955, 1952, 1951, 1949, 1948, 1947, 1945, 1944, 1942, 1940, 1939, 1938, 1937, 1936, 1935, 1934, 1933, 1932, 1931, 1930, 1929, 1928, 1927, 1926, 1925, 1924, 1923, 1921, 1920
3846 W 106TH ST	2014, 2010, 2006, 2004, 2003, 2001, 2000, 1999, 1996, 1995, 1992, 1991, 1990, 1986, 1985, 1981, 1980, 1976, 1975, 1972, 1971, 1969, 1967, 1966, 1965, 1963, 1962, 1961, 1958, 1957, 1956, 1955, 1954, 1952, 1951, 1950, 1949, 1948, 1947, 1946, 1945, 1944, 1942, 1940, 1939, 1938, 1937, 1936, 1935, 1934, 1933, 1932, 1931, 1930, 1929, 1928, 1927, 1926, 1925, 1924, 1923, 1921, 1920
3846 W 107TH ST	2014, 2010, 2006, 2004, 2003, 2001, 2000, 1999, 1996, 1995, 1992, 1991, 1990, 1986, 1985, 1981, 1980, 1976, 1975, 1972, 1971, 1970, 1969, 1967, 1966, 1965, 1964, 1963, 1962, 1961, 1960, 1958, 1957, 1956, 1955, 1952, 1951, 1950, 1949, 1948, 1947, 1946, 1945, 1944, 1942, 1940, 1939, 1938, 1937, 1936, 1935, 1934, 1933, 1932, 1931, 1930, 1929, 1928, 1927, 1926, 1925, 1924, 1923, 1921, 1920

FINDINGS

Address Researched	Address Not Identified in Research Source
3846 W CENTURY BLVD	2014, 2010, 2006, 2004, 2003, 2000, 1999, 1996, 1995, 1992, 1991, 1990, 1986, 1985, 1981, 1980, 1976, 1975, 1972, 1971, 1970, 1969, 1967, 1966, 1965, 1964, 1963, 1962, 1961, 1960, 1958, 1957, 1956, 1955, 1952, 1951, 1949, 1948, 1947, 1946, 1945, 1944, 1942, 1940, 1939, 1938, 1937, 1936, 1935, 1934, 1933, 1932, 1931, 1930, 1929, 1928, 1927, 1926, 1925, 1924, 1923, 1921, 1920
3846 W Century Blvd	2006, 2004, 2003, 2001, 2000, 1999, 1996, 1995, 1992, 1991, 1990, 1986, 1985, 1981, 1980, 1976, 1975, 1972, 1971, 1970, 1969, 1967, 1966, 1965, 1964, 1963, 1962, 1961, 1960, 1958, 1957, 1956, 1955, 1954, 1952, 1951, 1950, 1949, 1948, 1947, 1946, 1945, 1944, 1942, 1940, 1939, 1938, 1937, 1936, 1935, 1934, 1933, 1932, 1931, 1930, 1929, 1928, 1927, 1926, 1925, 1924, 1923, 1921, 1920
3846 W Century Blvd	2006, 2004, 2003, 2001, 2000, 1999, 1996, 1995, 1992, 1991, 1990, 1986, 1985, 1981, 1980, 1976, 1975, 1972, 1971, 1970, 1969, 1967, 1966, 1965, 1964, 1963, 1962, 1961, 1960, 1958, 1957, 1956, 1955, 1954, 1952, 1951, 1950, 1949, 1948, 1947, 1946, 1945, 1944, 1942, 1940, 1939, 1938, 1937, 1936, 1935, 1934, 1933, 1932, 1931, 1930, 1929, 1928, 1927, 1926, 1925, 1924, 1923, 1921, 1920
3847 104TH ST W	2014, 2010, 2006, 2004, 2003, 2001, 2000, 1999, 1996, 1995, 1992, 1991, 1990, 1986, 1985, 1981, 1980, 1976, 1975, 1972, 1971, 1970, 1969, 1967, 1966, 1964, 1963, 1962, 1961, 1960, 1958, 1957, 1956, 1955, 1954, 1952, 1951, 1950, 1949, 1948, 1947, 1946, 1945, 1944, 1942, 1940, 1939, 1938, 1937, 1936, 1935, 1934, 1933, 1932, 1931, 1930, 1929, 1928, 1927, 1926, 1925, 1924, 1923, 1921, 1920
3847 107TH ST W	2014, 2010, 2006, 2004, 2003, 2001, 2000, 1999, 1996, 1995, 1992, 1991, 1990, 1986, 1985, 1981, 1980, 1976, 1975, 1972, 1971, 1970, 1969, 1967, 1966, 1964, 1963, 1962, 1961, 1960, 1958, 1957, 1956, 1955, 1954, 1952, 1951, 1950, 1949, 1948, 1947, 1946, 1945, 1944, 1942, 1940, 1939, 1938, 1937, 1936, 1935, 1934, 1933, 1932, 1931, 1930, 1929, 1928, 1927, 1926, 1925, 1924, 1923, 1921, 1920
3847 W 104TH ST	2014, 2010, 2006, 2004, 2003, 2000, 1999, 1996, 1995, 1992, 1991, 1986, 1985, 1981, 1976, 1972, 1971, 1969, 1967, 1966, 1965, 1964, 1963, 1962, 1961, 1958, 1956, 1955, 1952, 1951, 1950, 1949, 1948, 1947, 1946, 1945, 1944, 1942, 1940, 1939, 1938, 1937, 1936, 1935, 1934, 1933, 1932, 1931, 1930, 1929, 1928, 1927, 1926, 1925, 1924, 1923, 1921, 1920
3847 W 106TH ST	2014, 2010, 2006, 2004, 2003, 2000, 1999, 1996, 1995, 1992, 1991, 1990, 1986, 1985, 1981, 1980, 1976, 1975, 1972, 1971, 1969, 1967, 1966, 1965, 1963, 1962, 1961, 1958, 1956, 1955, 1954, 1952, 1951, 1950, 1949, 1948, 1947, 1946, 1945, 1944, 1942, 1940, 1939, 1938, 1937, 1936, 1935, 1934, 1933, 1932, 1931, 1930, 1929, 1928, 1927, 1926, 1925, 1924, 1923, 1921, 1920
3847 W 107TH ST	2014, 2010, 2006, 2004, 2003, 2000, 1999, 1996, 1995, 1992, 1991, 1990, 1986, 1985, 1981, 1980, 1976, 1975, 1972, 1971, 1970, 1969, 1967, 1966, 1965, 1963, 1962, 1961, 1960, 1958, 1957, 1956, 1955, 1954, 1952, 1951, 1950, 1949, 1948, 1947, 1946, 1945, 1944, 1942, 1940, 1939, 1938, 1937, 1936, 1935, 1934, 1933, 1932, 1931, 1930, 1929, 1928, 1927, 1926, 1925, 1924, 1923, 1921, 1920
3847 W 108TH ST	2014, 2010, 2006, 2004, 2003, 2000, 1999, 1996, 1995, 1992, 1991, 1986, 1985, 1981, 1980, 1976, 1975, 1972, 1971, 1969, 1967, 1966, 1965, 1964, 1963, 1962, 1961, 1958, 1956, 1955, 1952, 1951, 1950, 1949, 1948, 1947, 1946, 1945, 1944, 1942, 1940, 1939, 1938, 1937, 1936, 1935, 1934, 1933, 1932, 1931, 1930, 1929, 1928, 1927, 1926, 1925, 1924, 1923, 1921, 1920
3848 107TH ST W	2014, 2010, 2006, 2004, 2003, 2001, 2000, 1999, 1996, 1995, 1992, 1991, 1990, 1986, 1985, 1981, 1980, 1976, 1975, 1972, 1971, 1970, 1969, 1967, 1966, 1964, 1963, 1962, 1961, 1960, 1958, 1957, 1956, 1955, 1954, 1952, 1951, 1950, 1949, 1948, 1947, 1946, 1945, 1944, 1942, 1940, 1939, 1938, 1937, 1936, 1935, 1934, 1933, 1932, 1931, 1930, 1929, 1928, 1927, 1926, 1925, 1924, 1923, 1921, 1920
3848 108TH ST W	2014, 2010, 2006, 2004, 2003, 2001, 2000, 1999, 1996, 1995, 1992, 1991, 1990, 1986, 1985, 1981, 1980, 1976, 1975, 1972, 1971, 1970, 1969, 1967, 1966, 1964, 1963, 1962, 1961, 1960, 1958, 1957, 1956, 1955, 1954, 1952, 1951, 1950, 1949, 1948, 1947, 1946, 1945, 1944, 1942, 1940, 1939, 1938, 1937, 1936, 1935, 1934, 1933, 1932, 1931, 1930, 1929, 1928, 1927, 1926, 1925, 1924, 1923, 1921, 1920

FINDINGS

Address Researched	Address Not Identified in Research Source
3848 W 104TH ST	2014, 2010, 2006, 2004, 2003, 2001, 2000, 1999, 1996, 1995, 1992, 1991, 1990, 1986, 1985, 1981, 1980, 1976, 1975, 1972, 1971, 1970, 1969, 1967, 1966, 1965, 1964, 1963, 1962, 1961, 1958, 1956, 1955, 1952, 1951, 1949, 1948, 1947, 1946, 1945, 1944, 1942, 1940, 1939, 1938, 1937, 1936, 1935, 1934, 1933, 1932, 1931, 1930, 1929, 1928, 1927, 1926, 1925, 1924, 1923, 1921, 1920
3848 W 105TH ST	2014, 2010, 2006, 2004, 2003, 2000, 1999, 1996, 1995, 1992, 1991, 1990, 1986, 1985, 1981, 1980, 1976, 1975, 1972, 1971, 1970, 1969, 1967, 1966, 1965, 1964, 1963, 1962, 1961, 1960, 1958, 1957, 1956, 1955, 1954, 1952, 1951, 1950, 1949, 1948, 1947, 1946, 1945, 1944, 1942, 1940, 1939, 1938, 1937, 1936, 1935, 1934, 1933, 1932, 1931, 1930, 1929, 1928, 1927, 1926, 1925, 1924, 1923, 1921, 1920
3848 W 107TH ST	2014, 2010, 2006, 2004, 2003, 2001, 2000, 1999, 1996, 1995, 1992, 1991, 1986, 1985, 1981, 1976, 1975, 1972, 1971, 1970, 1969, 1967, 1966, 1965, 1964, 1963, 1962, 1961, 1960, 1958, 1956, 1955, 1952, 1951, 1949, 1948, 1947, 1946, 1945, 1944, 1942, 1940, 1939, 1938, 1937, 1936, 1935, 1934, 1933, 1932, 1931, 1930, 1929, 1928, 1927, 1926, 1925, 1924, 1923, 1921, 1920
3848 W 108TH ST	2014, 2010, 2006, 2004, 2003, 2000, 1999, 1996, 1995, 1992, 1991, 1990, 1986, 1985, 1981, 1980, 1976, 1975, 1972, 1971, 1969, 1967, 1966, 1965, 1963, 1962, 1961, 1958, 1956, 1955, 1952, 1951, 1950, 1949, 1948, 1947, 1945, 1944, 1942, 1940, 1939, 1938, 1937, 1936, 1935, 1934, 1933, 1932, 1931, 1930, 1929, 1928, 1927, 1926, 1925, 1924, 1923, 1921, 1920
3849 1/2 W 104TH ST	2014, 2010, 2006, 2004, 2003, 2001, 2000, 1999, 1996, 1995, 1992, 1991, 1990, 1986, 1985, 1981, 1980, 1976, 1975, 1972, 1971, 1970, 1969, 1967, 1966, 1965, 1963, 1962, 1961, 1958, 1957, 1956, 1955, 1954, 1952, 1951, 1950, 1949, 1948, 1947, 1946, 1945, 1944, 1942, 1940, 1939, 1938, 1937, 1936, 1935, 1934, 1933, 1932, 1931, 1930, 1929, 1928, 1927, 1926, 1925, 1924, 1923, 1921, 1920
3849 104TH ST W	2014, 2010, 2006, 2004, 2003, 2001, 2000, 1999, 1996, 1995, 1992, 1991, 1990, 1986, 1985, 1981, 1980, 1976, 1975, 1972, 1971, 1970, 1969, 1967, 1966, 1964, 1963, 1962, 1961, 1960, 1958, 1957, 1956, 1955, 1954, 1952, 1951, 1950, 1949, 1948, 1947, 1946, 1945, 1944, 1942, 1940, 1939, 1938, 1937, 1936, 1935, 1934, 1933, 1932, 1931, 1930, 1929, 1928, 1927, 1926, 1925, 1924, 1923, 1921, 1920
3849 106TH ST W	2014, 2010, 2006, 2004, 2003, 2001, 2000, 1999, 1996, 1995, 1992, 1991, 1990, 1986, 1985, 1981, 1980, 1976, 1975, 1972, 1971, 1970, 1969, 1967, 1966, 1964, 1963, 1962, 1961, 1960, 1958, 1957, 1956, 1955, 1954, 1952, 1951, 1950, 1949, 1948, 1947, 1946, 1945, 1944, 1942, 1940, 1939, 1938, 1937, 1936, 1935, 1934, 1933, 1932, 1931, 1930, 1929, 1928, 1927, 1926, 1925, 1924, 1923, 1921, 1920
3849 W 104TH ST	2014, 2010, 2006, 2004, 2003, 2000, 1999, 1996, 1995, 1992, 1991, 1986, 1985, 1981, 1980, 1976, 1972, 1971, 1970, 1969, 1967, 1966, 1965, 1963, 1962, 1961, 1960, 1958, 1957, 1956, 1955, 1954, 1952, 1951, 1950, 1949, 1948, 1947, 1946, 1945, 1944, 1942, 1940, 1939, 1938, 1937, 1936, 1935, 1934, 1933, 1932, 1931, 1930, 1929, 1928, 1927, 1926, 1925, 1924, 1923, 1921, 1920
3849 W 105TH ST	2014, 2010, 2006, 2004, 2003, 2000, 1999, 1996, 1995, 1992, 1991, 1990, 1986, 1985, 1981, 1980, 1976, 1975, 1972, 1971, 1970, 1969, 1967, 1966, 1965, 1964, 1963, 1962, 1961, 1960, 1958, 1956, 1955, 1952, 1951, 1949, 1948, 1947, 1945, 1944, 1942, 1940, 1939, 1938, 1937, 1936, 1935, 1934, 1933, 1932, 1931, 1930, 1929, 1928, 1927, 1926, 1925, 1924, 1923, 1921, 1920
3849 W 106TH ST	2014, 2010, 2006, 2004, 2003, 2000, 1999, 1996, 1995, 1992, 1991, 1990, 1986, 1985, 1981, 1980, 1976, 1972, 1971, 1970, 1969, 1967, 1966, 1965, 1963, 1962, 1961, 1958, 1956, 1955, 1954, 1952, 1951, 1950, 1949, 1948, 1947, 1946, 1945, 1944, 1942, 1940, 1939, 1938, 1937, 1936, 1935, 1934, 1933, 1932, 1931, 1930, 1929, 1928, 1927, 1926, 1925, 1924, 1923, 1921, 1920
3850 1/2 W 102ND ST	2014, 2010, 2006, 2004, 2003, 2001, 2000, 1999, 1996, 1995, 1992, 1991, 1990, 1986, 1985, 1981, 1980, 1976, 1975, 1972, 1971, 1970, 1969, 1967, 1966, 1965, 1963, 1962, 1961, 1960, 1958, 1957, 1956, 1955, 1954, 1952, 1951, 1950, 1949, 1948, 1947, 1946, 1945, 1944, 1942, 1940, 1939, 1938, 1937, 1936, 1935, 1934, 1933, 1932, 1931, 1930, 1929, 1928, 1927, 1926, 1925, 1924, 1923, 1921, 1920

FINDINGS

Address Researched	Address Not Identified in Research Source
3850 102ND ST W	2014, 2010, 2006, 2004, 2003, 2001, 2000, 1999, 1996, 1995, 1992, 1991, 1990, 1986, 1985, 1981, 1980, 1976, 1975, 1972, 1971, 1970, 1969, 1967, 1966, 1964, 1963, 1962, 1961, 1960, 1958, 1957, 1956, 1955, 1954, 1952, 1951, 1950, 1949, 1948, 1947, 1946, 1945, 1944, 1942, 1940, 1939, 1938, 1937, 1936, 1935, 1934, 1933, 1932, 1931, 1930, 1929, 1928, 1927, 1926, 1925, 1924, 1923, 1921, 1920
3850 W 102ND ST	2014, 2010, 2006, 2004, 2003, 2000, 1999, 1996, 1995, 1992, 1991, 1990, 1986, 1985, 1981, 1975, 1972, 1971, 1969, 1966, 1965, 1963, 1962, 1961, 1958, 1956, 1955, 1952, 1951, 1949, 1948, 1947, 1945, 1944, 1942, 1940, 1939, 1938, 1937, 1936, 1935, 1934, 1933, 1932, 1931, 1930, 1929, 1928, 1927, 1926, 1925, 1924, 1923, 1921, 1920
3850 W 102nd St	2014, 2006, 2004, 2003, 2001, 2000, 1999, 1996, 1995, 1992, 1991, 1990, 1986, 1985, 1981, 1980, 1976, 1975, 1972, 1971, 1970, 1969, 1967, 1966, 1965, 1964, 1963, 1962, 1961, 1960, 1958, 1957, 1956, 1955, 1954, 1952, 1951, 1950, 1949, 1948, 1947, 1946, 1945, 1944, 1942, 1940, 1939, 1938, 1937, 1936, 1935, 1934, 1933, 1932, 1931, 1930, 1929, 1928, 1927, 1926, 1925, 1924, 1923, 1921, 1920
3850 W 102nd St	2014, 2006, 2004, 2003, 2001, 2000, 1999, 1996, 1995, 1992, 1991, 1990, 1986, 1985, 1981, 1980, 1976, 1975, 1972, 1971, 1970, 1969, 1967, 1966, 1965, 1964, 1963, 1962, 1961, 1960, 1958, 1957, 1956, 1955, 1954, 1952, 1951, 1950, 1949, 1948, 1947, 1946, 1945, 1944, 1942, 1940, 1939, 1938, 1937, 1936, 1935, 1934, 1933, 1932, 1931, 1930, 1929, 1928, 1927, 1926, 1925, 1924, 1923, 1921, 1920
3850 W 106TH ST	2014, 2010, 2006, 2004, 2003, 2000, 1999, 1996, 1995, 1992, 1991, 1990, 1986, 1985, 1981, 1980, 1976, 1975, 1972, 1971, 1970, 1969, 1967, 1966, 1965, 1963, 1962, 1961, 1960, 1958, 1957, 1956, 1955, 1954, 1952, 1951, 1950, 1949, 1948, 1947, 1946, 1945, 1944, 1942, 1940, 1939, 1938, 1937, 1936, 1935, 1934, 1933, 1932, 1931, 1930, 1929, 1928, 1927, 1926, 1925, 1924, 1923, 1921, 1920
3850 W CENTURY BLVD	2014, 2010, 2006, 2004, 2003, 2001, 2000, 1999, 1996, 1995, 1992, 1991, 1990, 1986, 1985, 1981, 1980, 1976, 1975, 1972, 1971, 1970, 1969, 1967, 1966, 1965, 1964, 1963, 1962, 1961, 1958, 1956, 1955, 1952, 1951, 1950, 1949, 1948, 1947, 1946, 1945, 1944, 1942, 1940, 1939, 1938, 1937, 1936, 1935, 1934, 1933, 1932, 1931, 1930, 1929, 1928, 1927, 1926, 1925, 1924, 1923, 1921, 1920
3851 102ND ST W	2014, 2010, 2006, 2004, 2003, 2001, 2000, 1999, 1996, 1995, 1992, 1991, 1990, 1986, 1985, 1981, 1980, 1976, 1975, 1972, 1971, 1970, 1969, 1967, 1966, 1964, 1963, 1962, 1961, 1960, 1958, 1957, 1956, 1955, 1954, 1952, 1951, 1950, 1949, 1948, 1947, 1946, 1945, 1944, 1942, 1940, 1939, 1938, 1937, 1936, 1935, 1934, 1933, 1932, 1931, 1930, 1929, 1928, 1927, 1926, 1925, 1924, 1923, 1921, 1920
3851 104TH ST W	2014, 2010, 2006, 2004, 2003, 2001, 2000, 1999, 1996, 1995, 1992, 1991, 1990, 1986, 1985, 1981, 1980, 1976, 1975, 1972, 1971, 1970, 1969, 1967, 1966, 1964, 1963, 1962, 1961, 1960, 1958, 1957, 1956, 1955, 1954, 1952, 1951, 1950, 1949, 1948, 1947, 1946, 1945, 1944, 1942, 1940, 1939, 1938, 1937, 1936, 1935, 1934, 1933, 1932, 1931, 1930, 1929, 1928, 1927, 1926, 1925, 1924, 1923, 1921, 1920
3851 W 102ND	2014, 2010, 2006, 2004, 2003, 2001, 2000, 1999, 1996, 1995, 1992, 1991, 1990, 1986, 1985, 1980, 1976, 1975, 1972, 1970, 1969, 1967, 1966, 1965, 1964, 1963, 1962, 1961, 1960, 1958, 1957, 1956, 1955, 1954, 1952, 1951, 1950, 1949, 1948, 1947, 1946, 1945, 1944, 1942, 1940, 1939, 1938, 1937, 1936, 1935, 1934, 1933, 1932, 1931, 1930, 1929, 1928, 1927, 1926, 1925, 1924, 1923, 1921, 1920
3851 W 102ND ST	2014, 2010, 2006, 2004, 2003, 2001, 2000, 1999, 1996, 1995, 1992, 1991, 1990, 1986, 1985, 1981, 1975, 1972, 1971, 1969, 1966, 1965, 1963, 1962, 1961, 1960, 1958, 1957, 1956, 1955, 1954, 1952, 1951, 1950, 1949, 1948, 1947, 1946, 1945, 1944, 1942, 1940, 1939, 1938, 1937, 1936, 1935, 1934, 1933, 1932, 1931, 1930, 1929, 1928, 1927, 1926, 1925, 1924, 1923, 1921, 1920
3851 W 104TH ST	2014, 2010, 2006, 2004, 2003, 2000, 1999, 1996, 1992, 1991, 1986, 1985, 1981, 1980, 1976, 1975, 1972, 1971, 1970, 1969, 1967, 1966, 1965, 1964, 1963, 1962, 1961, 1958, 1956, 1955, 1952, 1951, 1949, 1948, 1947, 1945, 1944, 1942, 1940, 1939, 1938, 1937, 1936, 1935, 1934, 1933, 1932, 1931, 1930, 1929, 1928, 1927, 1926, 1925, 1924, 1923, 1921, 1920

FINDINGS

Address Researched	Address Not Identified in Research Source
3851 W 107TH ST	2014, 2010, 2006, 2004, 2003, 2000, 1999, 1996, 1995, 1992, 1991, 1990, 1986, 1985, 1981, 1980, 1976, 1975, 1972, 1971, 1970, 1969, 1967, 1966, 1965, 1964, 1963, 1962, 1961, 1958, 1957, 1956, 1955, 1954, 1952, 1951, 1949, 1948, 1947, 1945, 1944, 1942, 1940, 1939, 1938, 1937, 1936, 1935, 1934, 1933, 1932, 1931, 1930, 1929, 1928, 1927, 1926, 1925, 1924, 1923, 1921, 1920
3851 W 108TH ST	2014, 2010, 2006, 2004, 2003, 2000, 1999, 1996, 1995, 1992, 1991, 1990, 1986, 1985, 1981, 1980, 1976, 1975, 1972, 1971, 1970, 1969, 1967, 1966, 1965, 1964, 1963, 1962, 1961, 1958, 1956, 1955, 1952, 1951, 1949, 1948, 1947, 1945, 1944, 1942, 1940, 1939, 1938, 1937, 1936, 1935, 1934, 1933, 1932, 1931, 1930, 1929, 1928, 1927, 1926, 1925, 1924, 1923, 1921, 1920
3852 1/2 W 102ND ST	2014, 2010, 2006, 2004, 2003, 2001, 2000, 1999, 1996, 1995, 1992, 1991, 1990, 1986, 1985, 1981, 1980, 1976, 1975, 1972, 1971, 1970, 1969, 1967, 1966, 1965, 1964, 1963, 1962, 1961, 1958, 1957, 1956, 1955, 1954, 1952, 1951, 1950, 1949, 1948, 1947, 1946, 1945, 1944, 1942, 1940, 1939, 1938, 1937, 1936, 1935, 1934, 1933, 1932, 1931, 1930, 1929, 1928, 1927, 1926, 1925, 1924, 1923, 1921, 1920
3852 1/2 W 106TH ST	2014, 2010, 2006, 2004, 2003, 2001, 2000, 1999, 1996, 1995, 1992, 1991, 1990, 1986, 1985, 1981, 1980, 1976, 1975, 1972, 1971, 1970, 1969, 1967, 1966, 1965, 1963, 1962, 1961, 1958, 1957, 1956, 1955, 1954, 1952, 1951, 1950, 1949, 1948, 1947, 1946, 1945, 1944, 1942, 1940, 1939, 1938, 1937, 1936, 1935, 1934, 1933, 1932, 1931, 1930, 1929, 1928, 1927, 1926, 1925, 1924, 1923, 1921, 1920
3852 106TH ST W	2014, 2010, 2006, 2004, 2003, 2001, 2000, 1999, 1996, 1995, 1992, 1991, 1990, 1986, 1985, 1981, 1980, 1976, 1975, 1972, 1971, 1970, 1969, 1967, 1966, 1964, 1963, 1962, 1961, 1960, 1958, 1957, 1956, 1955, 1954, 1952, 1951, 1950, 1949, 1948, 1947, 1946, 1945, 1944, 1942, 1940, 1939, 1938, 1937, 1936, 1935, 1934, 1933, 1932, 1931, 1930, 1929, 1928, 1927, 1926, 1925, 1924, 1923, 1921, 1920
3852 107TH ST W	2014, 2010, 2006, 2004, 2003, 2001, 2000, 1999, 1996, 1995, 1992, 1991, 1990, 1986, 1985, 1981, 1980, 1976, 1975, 1972, 1971, 1970, 1969, 1967, 1966, 1964, 1963, 1962, 1961, 1960, 1958, 1957, 1956, 1955, 1954, 1952, 1951, 1950, 1949, 1948, 1947, 1946, 1945, 1944, 1942, 1940, 1939, 1938, 1937, 1936, 1935, 1934, 1933, 1932, 1931, 1930, 1929, 1928, 1927, 1926, 1925, 1924, 1923, 1921, 1920
3852 W 102ND ST	2014, 2010, 2006, 2004, 2003, 2001, 2000, 1999, 1996, 1995, 1992, 1991, 1990, 1986, 1985, 1981, 1980, 1976, 1975, 1972, 1971, 1970, 1969, 1967, 1966, 1965, 1964, 1963, 1962, 1961, 1958, 1957, 1956, 1955, 1954, 1952, 1951, 1950, 1949, 1948, 1947, 1946, 1945, 1944, 1942, 1940, 1939, 1938, 1937, 1936, 1935, 1934, 1933, 1932, 1931, 1930, 1929, 1928, 1927, 1926, 1925, 1924, 1923, 1921, 1920
3852 W 106TH ST	2014, 2010, 2006, 2004, 2003, 2001, 2000, 1999, 1996, 1995, 1992, 1991, 1986, 1985, 1981, 1980, 1976, 1972, 1971, 1969, 1967, 1966, 1965, 1964, 1963, 1962, 1961, 1958, 1956, 1955, 1954, 1952, 1951, 1950, 1949, 1948, 1947, 1946, 1945, 1944, 1942, 1940, 1939, 1938, 1937, 1936, 1935, 1934, 1933, 1932, 1931, 1930, 1929, 1928, 1927, 1926, 1925, 1924, 1923, 1921, 1920
3852 W 107TH ST	2014, 2010, 2006, 2004, 2003, 2000, 1999, 1996, 1995, 1992, 1991, 1990, 1986, 1985, 1981, 1976, 1972, 1971, 1970, 1969, 1967, 1966, 1965, 1963, 1962, 1961, 1958, 1956, 1955, 1954, 1952, 1951, 1950, 1949, 1948, 1947, 1946, 1945, 1944, 1942, 1940, 1939, 1938, 1937, 1936, 1935, 1934, 1933, 1932, 1931, 1930, 1929, 1928, 1927, 1926, 1925, 1924, 1923, 1921, 1920
3852 W 108TH ST	2014, 2010, 2006, 2004, 2003, 2000, 1999, 1996, 1995, 1992, 1991, 1990, 1986, 1985, 1981, 1980, 1976, 1975, 1972, 1971, 1970, 1969, 1967, 1966, 1965, 1964, 1963, 1962, 1961, 1958, 1956, 1955, 1952, 1951, 1950, 1949, 1948, 1947, 1946, 1945, 1944, 1942, 1940, 1939, 1938, 1937, 1936, 1935, 1934, 1933, 1932, 1931, 1930, 1929, 1928, 1927, 1926, 1925, 1924, 1923, 1921, 1920
3853 104TH ST W	2014, 2010, 2006, 2004, 2003, 2001, 2000, 1999, 1996, 1995, 1992, 1991, 1990, 1986, 1985, 1981, 1980, 1976, 1975, 1972, 1971, 1970, 1969, 1967, 1966, 1964, 1963, 1962, 1961, 1960, 1958, 1957, 1956, 1955, 1954, 1952, 1951, 1950, 1949, 1948, 1947, 1946, 1945, 1944, 1942, 1940, 1939, 1938, 1937, 1936, 1935, 1934, 1933, 1932, 1931, 1930, 1929, 1928, 1927, 1926, 1925, 1924, 1923, 1921, 1920

FINDINGS

Address Researched	Address Not Identified in Research Source
3853 W 104TH	2014, 2010, 2006, 2004, 2003, 2001, 2000, 1999, 1996, 1995, 1992, 1991, 1990, 1986, 1985, 1980, 1976, 1975, 1972, 1970, 1969, 1967, 1966, 1965, 1964, 1963, 1962, 1961, 1960, 1958, 1957, 1956, 1955, 1954, 1952, 1951, 1950, 1949, 1948, 1947, 1946, 1945, 1944, 1942, 1940, 1939, 1938, 1937, 1936, 1935, 1934, 1933, 1932, 1931, 1930, 1929, 1928, 1927, 1926, 1925, 1924, 1923, 1921, 1920
3853 W 104TH ST	2014, 2010, 2006, 2004, 2003, 2000, 1999, 1996, 1992, 1991, 1986, 1985, 1981, 1976, 1972, 1971, 1969, 1967, 1966, 1965, 1963, 1962, 1961, 1960, 1958, 1957, 1956, 1955, 1954, 1952, 1951, 1950, 1949, 1948, 1947, 1946, 1945, 1944, 1942, 1940, 1939, 1938, 1937, 1936, 1935, 1934, 1933, 1932, 1931, 1930, 1929, 1928, 1927, 1926, 1925, 1924, 1923, 1921, 1920
3854 1/2 W 106TH ST	2014, 2010, 2006, 2004, 2003, 2001, 2000, 1999, 1996, 1995, 1992, 1991, 1990, 1986, 1985, 1981, 1980, 1976, 1975, 1972, 1971, 1970, 1969, 1967, 1966, 1965, 1963, 1962, 1961, 1958, 1956, 1955, 1954, 1952, 1951, 1950, 1949, 1948, 1947, 1946, 1945, 1944, 1942, 1940, 1939, 1938, 1937, 1936, 1935, 1934, 1933, 1932, 1931, 1930, 1929, 1928, 1927, 1926, 1925, 1924, 1923, 1921, 1920
3854 106TH ST W	2014, 2010, 2006, 2004, 2003, 2001, 2000, 1999, 1996, 1995, 1992, 1991, 1990, 1986, 1985, 1981, 1980, 1976, 1975, 1972, 1971, 1970, 1969, 1967, 1966, 1964, 1963, 1962, 1961, 1960, 1958, 1957, 1956, 1955, 1954, 1952, 1951, 1950, 1949, 1948, 1947, 1946, 1945, 1944, 1942, 1940, 1939, 1938, 1937, 1936, 1935, 1934, 1933, 1932, 1931, 1930, 1929, 1928, 1927, 1926, 1925, 1924, 1923, 1921, 1920
3854 W 105TH ST	2014, 2010, 2006, 2004, 2003, 2000, 1999, 1996, 1992, 1991, 1986, 1985, 1981, 1976, 1972, 1971, 1970, 1969, 1967, 1966, 1965, 1964, 1963, 1962, 1961, 1960, 1958, 1957, 1956, 1955, 1954, 1952, 1951, 1950, 1949, 1948, 1947, 1946, 1945, 1944, 1942, 1940, 1939, 1938, 1937, 1936, 1935, 1934, 1933, 1932, 1931, 1930, 1929, 1928, 1927, 1926, 1925, 1924, 1923, 1921, 1920
3854 W 106TH ST	2014, 2010, 2006, 2004, 2003, 2000, 1999, 1996, 1995, 1992, 1991, 1990, 1986, 1985, 1981, 1980, 1976, 1972, 1971, 1969, 1967, 1966, 1965, 1963, 1962, 1961, 1960, 1958, 1956, 1955, 1954, 1952, 1951, 1950, 1949, 1948, 1947, 1946, 1945, 1944, 1942, 1940, 1939, 1938, 1937, 1936, 1935, 1934, 1933, 1932, 1931, 1930, 1929, 1928, 1927, 1926, 1925, 1924, 1923, 1921, 1920
3854 W 107TH ST	2014, 2010, 2006, 2004, 2003, 2000, 1999, 1996, 1995, 1992, 1991, 1990, 1986, 1985, 1981, 1980, 1976, 1975, 1972, 1971, 1970, 1969, 1967, 1966, 1965, 1964, 1963, 1962, 1961, 1960, 1958, 1956, 1955, 1954, 1952, 1951, 1949, 1948, 1947, 1946, 1945, 1944, 1942, 1940, 1939, 1938, 1937, 1936, 1935, 1934, 1933, 1932, 1931, 1930, 1929, 1928, 1927, 1926, 1925, 1924, 1923, 1921, 1920
3855 105TH ST W	2014, 2010, 2006, 2004, 2003, 2001, 2000, 1999, 1996, 1995, 1992, 1991, 1990, 1986, 1985, 1981, 1980, 1976, 1975, 1972, 1971, 1970, 1969, 1967, 1966, 1964, 1963, 1962, 1961, 1960, 1958, 1957, 1956, 1955, 1954, 1952, 1951, 1950, 1949, 1948, 1947, 1946, 1945, 1944, 1942, 1940, 1939, 1938, 1937, 1936, 1935, 1934, 1933, 1932, 1931, 1930, 1929, 1928, 1927, 1926, 1925, 1924, 1923, 1921, 1920
3855 106TH ST W	2014, 2010, 2006, 2004, 2003, 2001, 2000, 1999, 1996, 1995, 1992, 1991, 1990, 1986, 1985, 1981, 1980, 1976, 1975, 1972, 1971, 1970, 1969, 1967, 1966, 1964, 1963, 1962, 1961, 1960, 1958, 1957, 1956, 1955, 1954, 1952, 1951, 1950, 1949, 1948, 1947, 1946, 1945, 1944, 1942, 1940, 1939, 1938, 1937, 1936, 1935, 1934, 1933, 1932, 1931, 1930, 1929, 1928, 1927, 1926, 1925, 1924, 1923, 1921, 1920
3855 108TH ST W	2014, 2010, 2006, 2004, 2003, 2001, 2000, 1999, 1996, 1995, 1992, 1991, 1990, 1986, 1985, 1981, 1980, 1976, 1975, 1972, 1971, 1970, 1969, 1967, 1966, 1964, 1963, 1962, 1961, 1960, 1958, 1957, 1956, 1955, 1954, 1952, 1951, 1950, 1949, 1948, 1947, 1946, 1945, 1944, 1942, 1940, 1939, 1938, 1937, 1936, 1935, 1934, 1933, 1932, 1931, 1930, 1929, 1928, 1927, 1926, 1925, 1924, 1923, 1921, 1920
3855 W 104TH ST	2014, 2010, 2006, 2004, 2003, 2001, 2000, 1999, 1996, 1995, 1992, 1991, 1990, 1986, 1985, 1981, 1976, 1975, 1972, 1971, 1969, 1967, 1966, 1965, 1964, 1963, 1962, 1961, 1958, 1957, 1956, 1955, 1952, 1951, 1949, 1948, 1947, 1945, 1944, 1942, 1940, 1939, 1938, 1937, 1936, 1935, 1934, 1933, 1932, 1931, 1930, 1929, 1928, 1927, 1926, 1925, 1924, 1923, 1921, 1920

FINDINGS

Address Researched	Address Not Identified in Research Source
3855 W 105TH ST	2014, 2010, 2006, 2004, 2003, 2000, 1999, 1996, 1995, 1992, 1991, 1990, 1986, 1985, 1981, 1980, 1976, 1975, 1972, 1971, 1970, 1969, 1967, 1966, 1965, 1963, 1962, 1961, 1960, 1958, 1957, 1956, 1955, 1954, 1952, 1951, 1950, 1949, 1948, 1947, 1946, 1945, 1944, 1942, 1940, 1939, 1938, 1937, 1936, 1935, 1934, 1933, 1932, 1931, 1930, 1929, 1928, 1927, 1926, 1925, 1924, 1923, 1921, 1920
3855 W 106TH ST	2014, 2010, 2006, 2004, 2003, 2000, 1999, 1996, 1992, 1991, 1986, 1985, 1981, 1976, 1975, 1972, 1971, 1969, 1967, 1966, 1965, 1964, 1963, 1962, 1961, 1958, 1956, 1955, 1952, 1951, 1949, 1948, 1947, 1946, 1945, 1944, 1942, 1940, 1939, 1938, 1937, 1936, 1935, 1934, 1933, 1932, 1931, 1930, 1929, 1928, 1927, 1926, 1925, 1924, 1923, 1921, 1920
3855 W 107TH ST	2014, 2010, 2006, 2004, 2003, 2000, 1999, 1996, 1995, 1992, 1991, 1986, 1985, 1981, 1976, 1975, 1972, 1971, 1970, 1969, 1967, 1966, 1965, 1964, 1963, 1962, 1961, 1960, 1958, 1956, 1955, 1952, 1951, 1950, 1949, 1948, 1947, 1946, 1945, 1944, 1942, 1940, 1939, 1938, 1937, 1936, 1935, 1934, 1933, 1932, 1931, 1930, 1929, 1928, 1927, 1926, 1925, 1924, 1923, 1921, 1920
3855 W 108TH ST	2014, 2010, 2006, 2004, 2003, 2000, 1999, 1996, 1995, 1992, 1991, 1986, 1985, 1981, 1980, 1976, 1972, 1971, 1969, 1967, 1966, 1965, 1964, 1963, 1962, 1961, 1958, 1956, 1955, 1952, 1951, 1949, 1948, 1947, 1945, 1944, 1942, 1940, 1939, 1938, 1937, 1936, 1935, 1934, 1933, 1932, 1931, 1930, 1929, 1928, 1927, 1926, 1925, 1924, 1923, 1921, 1920
3856 108TH ST W	2014, 2010, 2006, 2004, 2003, 2001, 2000, 1999, 1996, 1995, 1992, 1991, 1990, 1986, 1985, 1981, 1980, 1976, 1975, 1972, 1971, 1970, 1969, 1967, 1966, 1964, 1963, 1962, 1961, 1960, 1958, 1957, 1956, 1955, 1954, 1952, 1951, 1950, 1949, 1948, 1947, 1946, 1945, 1944, 1942, 1940, 1939, 1938, 1937, 1936, 1935, 1934, 1933, 1932, 1931, 1930, 1929, 1928, 1927, 1926, 1925, 1924, 1923, 1921, 1920
3856 W 104TH ST	2014, 2010, 2006, 2004, 2003, 2001, 2000, 1999, 1996, 1992, 1991, 1986, 1985, 1981, 1976, 1972, 1971, 1970, 1969, 1967, 1966, 1965, 1964, 1963, 1962, 1961, 1960, 1958, 1957, 1956, 1955, 1954, 1952, 1951, 1950, 1949, 1948, 1947, 1946, 1945, 1944, 1942, 1940, 1939, 1938, 1937, 1936, 1935, 1934, 1933, 1932, 1931, 1930, 1929, 1928, 1927, 1926, 1925, 1924, 1923, 1921, 1920
3856 W 105TH ST	2014, 2010, 2006, 2004, 2003, 2000, 1999, 1996, 1995, 1992, 1991, 1990, 1986, 1985, 1981, 1976, 1972, 1971, 1970, 1969, 1967, 1966, 1965, 1963, 1962, 1961, 1960, 1958, 1957, 1956, 1955, 1954, 1952, 1951, 1950, 1949, 1948, 1947, 1946, 1945, 1944, 1942, 1940, 1939, 1938, 1937, 1936, 1935, 1934, 1933, 1932, 1931, 1930, 1929, 1928, 1927, 1926, 1925, 1924, 1923, 1921, 1920
3856 W 105th St	2010, 2006, 2004, 2003, 2001, 2000, 1999, 1996, 1995, 1992, 1991, 1990, 1986, 1985, 1981, 1980, 1976, 1975, 1972, 1971, 1970, 1969, 1967, 1966, 1965, 1964, 1963, 1962, 1961, 1960, 1958, 1957, 1956, 1955, 1954, 1952, 1951, 1950, 1949, 1948, 1947, 1946, 1945, 1944, 1942, 1940, 1939, 1938, 1937, 1936, 1935, 1934, 1933, 1932, 1931, 1930, 1929, 1928, 1927, 1926, 1925, 1924, 1923, 1921, 1920
3856 W 105th St	2010, 2006, 2004, 2003, 2001, 2000, 1999, 1996, 1995, 1992, 1991, 1990, 1986, 1985, 1981, 1980, 1976, 1975, 1972, 1971, 1970, 1969, 1967, 1966, 1965, 1964, 1963, 1962, 1961, 1960, 1958, 1957, 1956, 1955, 1954, 1952, 1951, 1950, 1949, 1948, 1947, 1946, 1945, 1944, 1942, 1940, 1939, 1938, 1937, 1936, 1935, 1934, 1933, 1932, 1931, 1930, 1929, 1928, 1927, 1926, 1925, 1924, 1923, 1921, 1920
3856 W 106TH ST	2014, 2010, 2006, 2004, 2003, 2000, 1999, 1996, 1995, 1992, 1991, 1990, 1986, 1985, 1981, 1980, 1976, 1975, 1972, 1971, 1970, 1969, 1967, 1966, 1965, 1964, 1963, 1962, 1961, 1960, 1958, 1957, 1956, 1955, 1954, 1952, 1951, 1950, 1949, 1948, 1947, 1946, 1945, 1944, 1942, 1940, 1939, 1938, 1937, 1936, 1935, 1934, 1933, 1932, 1931, 1930, 1929, 1928, 1927, 1926, 1925, 1924, 1923, 1921, 1920
3856 W 108TH ST	2014, 2010, 2006, 2004, 2003, 2001, 2000, 1999, 1996, 1995, 1992, 1991, 1990, 1986, 1985, 1981, 1980, 1976, 1972, 1971, 1969, 1967, 1966, 1965, 1963, 1962, 1961, 1958, 1956, 1955, 1952, 1951, 1949, 1948, 1947, 1946, 1945, 1944, 1942, 1940, 1939, 1938, 1937, 1936, 1935, 1934, 1933, 1932, 1931, 1930, 1929, 1928, 1927, 1926, 1925, 1924, 1923, 1921, 1920

FINDINGS

Address Researched	Address Not Identified in Research Source
411A E HARDY ST	2014, 2010, 2006, 2004, 2003, 2001, 2000, 1999, 1996, 1995, 1992, 1991, 1990, 1986, 1985, 1981, 1980, 1976, 1975, 1972, 1971, 1970, 1969, 1967, 1966, 1965, 1963, 1962, 1961, 1958, 1956, 1955, 1952, 1951, 1950, 1949, 1948, 1947, 1946, 1945, 1944, 1942, 1940, 1939, 1938, 1937, 1936, 1935, 1934, 1933, 1932, 1931, 1930, 1929, 1928, 1927, 1926, 1925, 1924, 1923, 1921, 1920
412 E 97TH ST	2014, 2010, 2006, 2004, 2003, 2000, 1999, 1996, 1995, 1992, 1991, 1990, 1986, 1985, 1981, 1980, 1976, 1972, 1971, 1969, 1967, 1966, 1965, 1964, 1963, 1962, 1961, 1960, 1958, 1957, 1956, 1955, 1952, 1951, 1950, 1949, 1948, 1947, 1946, 1945, 1944, 1942, 1940, 1939, 1938, 1937, 1936, 1935, 1934, 1933, 1932, 1931, 1930, 1929, 1928, 1927, 1926, 1925, 1924, 1923, 1921, 1920
412 E 99TH ST	2014, 2010, 2006, 2004, 2003, 2000, 1999, 1996, 1995, 1992, 1991, 1986, 1985, 1981, 1976, 1972, 1971, 1969, 1967, 1966, 1965, 1964, 1963, 1962, 1961, 1958, 1956, 1955, 1952, 1951, 1950, 1949, 1948, 1947, 1946, 1945, 1944, 1942, 1940, 1939, 1938, 1937, 1936, 1935, 1934, 1933, 1932, 1931, 1930, 1929, 1928, 1927, 1926, 1925, 1924, 1923, 1921, 1920
412 E HARDY ST	2014, 2010, 2006, 2004, 2003, 2001, 2000, 1999, 1996, 1995, 1992, 1991, 1990, 1986, 1985, 1981, 1980, 1976, 1972, 1971, 1969, 1967, 1966, 1965, 1963, 1962, 1961, 1960, 1958, 1956, 1955, 1952, 1951, 1949, 1948, 1947, 1946, 1945, 1944, 1942, 1939, 1938, 1937, 1936, 1935, 1934, 1933, 1932, 1931, 1930, 1929, 1928, 1927, 1926, 1925, 1924, 1923, 1921, 1920
412 E Hardy St	2006, 2004, 2003, 2001, 2000, 1999, 1996, 1995, 1992, 1991, 1990, 1986, 1985, 1981, 1980, 1976, 1975, 1972, 1971, 1970, 1969, 1967, 1966, 1965, 1964, 1963, 1962, 1961, 1960, 1958, 1957, 1956, 1955, 1954, 1952, 1951, 1950, 1949, 1948, 1947, 1946, 1945, 1944, 1942, 1940, 1939, 1938, 1937, 1936, 1935, 1934, 1933, 1932, 1931, 1930, 1929, 1928, 1927, 1926, 1925, 1924, 1923, 1921, 1920
412 E Hardy St	2006, 2004, 2003, 2001, 2000, 1999, 1996, 1995, 1992, 1991, 1990, 1986, 1985, 1981, 1980, 1976, 1975, 1972, 1971, 1970, 1969, 1967, 1966, 1965, 1964, 1963, 1962, 1961, 1960, 1958, 1957, 1956, 1955, 1954, 1952, 1951, 1950, 1949, 1948, 1947, 1946, 1945, 1944, 1942, 1940, 1939, 1938, 1937, 1936, 1935, 1934, 1933, 1932, 1931, 1930, 1929, 1928, 1927, 1926, 1925, 1924, 1923, 1921, 1920
4120 CENTURY BLVD	2014, 2010, 2006, 2004, 2003, 2001, 2000, 1999, 1996, 1995, 1992, 1991, 1990, 1986, 1985, 1981, 1980, 1976, 1975, 1972, 1971, 1969, 1967, 1966, 1965, 1964, 1963, 1962, 1961, 1960, 1958, 1957, 1956, 1955, 1954, 1952, 1951, 1950, 1949, 1948, 1947, 1946, 1945, 1944, 1942, 1940, 1939, 1938, 1937, 1936, 1935, 1934, 1933, 1932, 1931, 1930, 1929, 1928, 1927, 1926, 1925, 1924, 1923, 1921, 1920
4120 CENTURY BLVD W	2014, 2010, 2006, 2004, 2003, 2001, 1999, 1996, 1995, 1992, 1991, 1986, 1985, 1981, 1976, 1972, 1971, 1970, 1969, 1967, 1966, 1965, 1964, 1963, 1962, 1961, 1958, 1957, 1956, 1955, 1954, 1952, 1951, 1950, 1949, 1948, 1947, 1946, 1945, 1944, 1942, 1940, 1939, 1938, 1937, 1936, 1935, 1934, 1933, 1932, 1931, 1930, 1929, 1928, 1927, 1926, 1925, 1924, 1923, 1921, 1920
4120 W 101ST ST	2014, 2010, 2006, 2004, 2003, 2000, 1999, 1996, 1995, 1992, 1991, 1990, 1986, 1985, 1981, 1980, 1976, 1972, 1971, 1970, 1969, 1967, 1966, 1965, 1963, 1962, 1961, 1958, 1957, 1956, 1955, 1954, 1952, 1951, 1950, 1949, 1948, 1947, 1946, 1945, 1944, 1942, 1940, 1939, 1938, 1937, 1936, 1935, 1934, 1933, 1932, 1931, 1930, 1929, 1928, 1927, 1926, 1925, 1924, 1923, 1921, 1920
4120 W 102ND ST	2014, 2010, 2006, 2004, 2003, 2001, 2000, 1999, 1996, 1995, 1992, 1991, 1990, 1986, 1985, 1981, 1980, 1976, 1972, 1971, 1969, 1967, 1966, 1965, 1964, 1963, 1962, 1961, 1960, 1958, 1957, 1956, 1955, 1952, 1951, 1949, 1948, 1947, 1946, 1945, 1944, 1942, 1940, 1939, 1938, 1937, 1936, 1935, 1934, 1933, 1932, 1931, 1930, 1929, 1928, 1927, 1926, 1925, 1924, 1923, 1921, 1920
4120 W 106TH ST	2014, 2010, 2006, 2004, 2003, 2001, 2000, 1999, 1996, 1995, 1992, 1991, 1990, 1986, 1985, 1981, 1980, 1976, 1975, 1972, 1971, 1970, 1969, 1967, 1966, 1965, 1963, 1962, 1961, 1960, 1958, 1957, 1956, 1955, 1954, 1952, 1951, 1950, 1949, 1948, 1947, 1946, 1945, 1944, 1942, 1940, 1939, 1938, 1937, 1936, 1935, 1934, 1933, 1932, 1931, 1930, 1929, 1928, 1927, 1926, 1925, 1924, 1923, 1921, 1920

FINDINGS

Address Researched	Address Not Identified in Research Source
4120 W 107TH ST	2014, 2010, 2006, 2004, 2003, 2000, 1999, 1996, 1992, 1991, 1986, 1985, 1981, 1976, 1975, 1972, 1971, 1970, 1969, 1967, 1966, 1965, 1963, 1962, 1961, 1958, 1956, 1955, 1954, 1952, 1951, 1950, 1949, 1948, 1947, 1946, 1945, 1944, 1942, 1940, 1939, 1938, 1937, 1936, 1935, 1934, 1933, 1932, 1931, 1930, 1929, 1928, 1927, 1926, 1925, 1924, 1923, 1921, 1920
4120 W CENTURY BLVD	2014, 2010, 2006, 2004, 2003, 2000, 1999, 1996, 1995, 1992, 1991, 1990, 1986, 1985, 1981, 1980, 1976, 1975, 1972, 1971, 1970, 1969, 1967, 1966, 1965, 1964, 1963, 1962, 1961, 1958, 1956, 1955, 1954, 1952, 1951, 1950, 1949, 1948, 1947, 1946, 1945, 1944, 1942, 1940, 1939, 1938, 1937, 1936, 1935, 1934, 1933, 1932, 1931, 1930, 1929, 1928, 1927, 1926, 1925, 1924, 1923, 1921, 1920
4121 LENNOX BLVD	2014, 2010, 2006, 2004, 2003, 2001, 2000, 1999, 1996, 1995, 1992, 1991, 1986, 1985, 1981, 1980, 1976, 1975, 1972, 1971, 1969, 1967, 1966, 1965, 1963, 1962, 1961, 1958, 1956, 1955, 1954, 1952, 1951, 1949, 1948, 1947, 1946, 1945, 1944, 1942, 1940, 1939, 1938, 1937, 1936, 1935, 1934, 1933, 1932, 1931, 1930, 1929, 1928, 1927, 1926, 1925, 1924, 1923, 1921, 1920
4121 W 101ST ST	2014, 2010, 2006, 2004, 2003, 2000, 1999, 1996, 1995, 1992, 1991, 1990, 1986, 1985, 1981, 1976, 1972, 1971, 1970, 1969, 1967, 1966, 1965, 1963, 1962, 1961, 1958, 1957, 1956, 1955, 1954, 1952, 1951, 1950, 1949, 1948, 1947, 1946, 1945, 1944, 1942, 1940, 1939, 1938, 1937, 1936, 1935, 1934, 1933, 1932, 1931, 1930, 1929, 1928, 1927, 1926, 1925, 1924, 1923, 1921, 1920
4121 W 101st St	2006, 2004, 2003, 2001, 2000, 1999, 1996, 1995, 1992, 1991, 1990, 1986, 1985, 1981, 1980, 1976, 1975, 1972, 1971, 1970, 1969, 1967, 1966, 1965, 1964, 1963, 1962, 1961, 1960, 1958, 1957, 1956, 1955, 1954, 1952, 1951, 1950, 1949, 1948, 1947, 1946, 1945, 1944, 1942, 1940, 1939, 1938, 1937, 1936, 1935, 1934, 1933, 1932, 1931, 1930, 1929, 1928, 1927, 1926, 1925, 1924, 1923, 1921, 1920
4121 W 101st St	2006, 2004, 2003, 2001, 2000, 1999, 1996, 1995, 1992, 1991, 1990, 1986, 1985, 1981, 1980, 1976, 1975, 1972, 1971, 1970, 1969, 1967, 1966, 1965, 1964, 1963, 1962, 1961, 1960, 1958, 1957, 1956, 1955, 1954, 1952, 1951, 1950, 1949, 1948, 1947, 1946, 1945, 1944, 1942, 1940, 1939, 1938, 1937, 1936, 1935, 1934, 1933, 1932, 1931, 1930, 1929, 1928, 1927, 1926, 1925, 1924, 1923, 1921, 1920
4121 W 102ND ST	2014, 2010, 2006, 2004, 2003, 2000, 1999, 1996, 1992, 1991, 1990, 1986, 1985, 1981, 1980, 1976, 1972, 1971, 1969, 1967, 1966, 1965, 1963, 1962, 1961, 1958, 1956, 1955, 1952, 1951, 1949, 1948, 1947, 1945, 1944, 1942, 1940, 1939, 1938, 1937, 1936, 1935, 1934, 1933, 1932, 1931, 1930, 1929, 1928, 1927, 1926, 1925, 1924, 1923, 1921, 1920
4121 W 104TH ST	2014, 2010, 2006, 2004, 2003, 2001, 2000, 1999, 1996, 1995, 1992, 1991, 1990, 1986, 1985, 1981, 1980, 1976, 1975, 1972, 1971, 1970, 1969, 1967, 1966, 1965, 1963, 1962, 1961, 1958, 1956, 1955, 1952, 1951, 1950, 1949, 1948, 1947, 1946, 1945, 1944, 1942, 1940, 1939, 1938, 1937, 1936, 1935, 1934, 1933, 1932, 1931, 1930, 1929, 1928, 1927, 1926, 1925, 1924, 1923, 1921, 1920
4121 W 107TH ST	2014, 2010, 2006, 2004, 2003, 2000, 1999, 1996, 1992, 1991, 1986, 1985, 1981, 1976, 1972, 1971, 1970, 1969, 1967, 1966, 1965, 1964, 1963, 1962, 1961, 1958, 1956, 1955, 1952, 1951, 1950, 1949, 1948, 1947, 1946, 1945, 1944, 1942, 1940, 1939, 1938, 1937, 1936, 1935, 1934, 1933, 1932, 1931, 1930, 1929, 1928, 1927, 1926, 1925, 1924, 1923, 1921, 1920
4122 W 102ND ST	2014, 2010, 2006, 2004, 2003, 2000, 1999, 1996, 1995, 1992, 1991, 1990, 1986, 1985, 1981, 1980, 1976, 1975, 1972, 1971, 1969, 1967, 1966, 1965, 1964, 1963, 1962, 1961, 1960, 1958, 1956, 1955, 1952, 1951, 1949, 1948, 1947, 1946, 1945, 1944, 1942, 1940, 1939, 1938, 1937, 1936, 1935, 1934, 1933, 1932, 1931, 1930, 1929, 1928, 1927, 1926, 1925, 1924, 1923, 1921, 1920
4122 W 102nd St	2006, 2004, 2003, 2001, 2000, 1999, 1996, 1995, 1992, 1991, 1990, 1986, 1985, 1981, 1980, 1976, 1975, 1972, 1971, 1970, 1969, 1967, 1966, 1965, 1964, 1963, 1962, 1961, 1960, 1958, 1957, 1956, 1955, 1954, 1952, 1951, 1950, 1949, 1948, 1947, 1946, 1945, 1944, 1942, 1940, 1939, 1938, 1937, 1936, 1935, 1934, 1933, 1932, 1931, 1930, 1929, 1928, 1927, 1926, 1925, 1924, 1923, 1921, 1920

FINDINGS

Address Researched	Address Not Identified in Research Source
4122 W 102nd St	2006, 2004, 2003, 2001, 2000, 1999, 1996, 1995, 1992, 1991, 1990, 1986, 1985, 1981, 1980, 1976, 1975, 1972, 1971, 1970, 1969, 1967, 1966, 1965, 1964, 1963, 1962, 1961, 1960, 1958, 1957, 1956, 1955, 1954, 1952, 1951, 1950, 1949, 1948, 1947, 1946, 1945, 1944, 1942, 1940, 1939, 1938, 1937, 1936, 1935, 1934, 1933, 1932, 1931, 1930, 1929, 1928, 1927, 1926, 1925, 1924, 1923, 1921, 1920
4122 W 105TH ST	2014, 2010, 2006, 2004, 2003, 2000, 1999, 1996, 1995, 1992, 1991, 1990, 1986, 1985, 1981, 1976, 1975, 1972, 1971, 1970, 1969, 1967, 1966, 1965, 1964, 1963, 1962, 1961, 1958, 1956, 1955, 1954, 1952, 1951, 1950, 1949, 1948, 1947, 1945, 1944, 1942, 1940, 1939, 1938, 1937, 1936, 1935, 1934, 1933, 1932, 1931, 1930, 1929, 1928, 1927, 1926, 1925, 1924, 1923, 1921, 1920
4122 W 106TH ST	2014, 2010, 2006, 2004, 2003, 2000, 1999, 1996, 1995, 1992, 1991, 1990, 1986, 1985, 1981, 1980, 1976, 1975, 1972, 1971, 1970, 1969, 1967, 1966, 1965, 1964, 1963, 1962, 1961, 1960, 1958, 1957, 1956, 1955, 1954, 1952, 1951, 1949, 1948, 1947, 1945, 1944, 1942, 1940, 1939, 1938, 1937, 1936, 1935, 1934, 1933, 1932, 1931, 1930, 1929, 1928, 1927, 1926, 1925, 1924, 1923, 1921, 1920
4123 CENTURY BLVD	2014, 2010, 2006, 2004, 2003, 2001, 2000, 1999, 1996, 1995, 1992, 1991, 1990, 1986, 1985, 1981, 1980, 1976, 1975, 1972, 1971, 1969, 1967, 1966, 1965, 1964, 1963, 1962, 1961, 1960, 1958, 1957, 1956, 1955, 1954, 1952, 1951, 1950, 1949, 1948, 1947, 1946, 1945, 1944, 1942, 1940, 1939, 1938, 1937, 1936, 1934, 1933, 1932, 1931, 1930, 1929, 1928, 1927, 1926, 1925, 1924, 1923, 1921, 1920
4123 CENTURY BLVD W	2014, 2010, 2006, 2004, 2003, 2001, 1999, 1996, 1992, 1991, 1986, 1985, 1981, 1976, 1972, 1971, 1970, 1969, 1967, 1966, 1965, 1964, 1963, 1962, 1961, 1958, 1957, 1956, 1955, 1954, 1952, 1951, 1950, 1949, 1948, 1947, 1946, 1945, 1944, 1942, 1940, 1939, 1938, 1937, 1936, 1935, 1934, 1933, 1932, 1931, 1930, 1929, 1928, 1927, 1926, 1925, 1924, 1923, 1921, 1920
4123 W 104TH ST	2014, 2010, 2006, 2004, 2003, 2001, 2000, 1999, 1996, 1995, 1992, 1991, 1990, 1986, 1985, 1981, 1980, 1976, 1975, 1972, 1971, 1970, 1969, 1967, 1966, 1965, 1963, 1962, 1961, 1958, 1956, 1955, 1952, 1951, 1949, 1948, 1947, 1946, 1945, 1944, 1942, 1940, 1939, 1938, 1937, 1936, 1935, 1934, 1933, 1932, 1931, 1930, 1929, 1928, 1927, 1926, 1925, 1924, 1923, 1921, 1920
4123 W 107TH ST	2014, 2010, 2006, 2004, 2003, 2000, 1999, 1996, 1995, 1992, 1991, 1990, 1986, 1985, 1981, 1980, 1976, 1975, 1972, 1971, 1970, 1969, 1967, 1966, 1965, 1963, 1962, 1961, 1958, 1956, 1955, 1954, 1952, 1951, 1950, 1949, 1948, 1947, 1946, 1945, 1944, 1942, 1940, 1939, 1938, 1937, 1936, 1935, 1934, 1933, 1932, 1931, 1930, 1929, 1928, 1927, 1926, 1925, 1924, 1923, 1921, 1920
4123 W 107th St	2014, 2006, 2004, 2003, 2001, 2000, 1999, 1996, 1995, 1992, 1991, 1990, 1986, 1985, 1981, 1980, 1976, 1975, 1972, 1971, 1970, 1969, 1967, 1966, 1965, 1964, 1963, 1962, 1961, 1960, 1958, 1957, 1956, 1955, 1954, 1952, 1951, 1950, 1949, 1948, 1947, 1946, 1945, 1944, 1942, 1940, 1939, 1938, 1937, 1936, 1935, 1934, 1933, 1932, 1931, 1930, 1929, 1928, 1927, 1926, 1925, 1924, 1923, 1921, 1920
4123 W 107th St	2006, 2004, 2003, 2001, 2000, 1999, 1996, 1995, 1992, 1991, 1990, 1986, 1985, 1981, 1980, 1976, 1975, 1972, 1971, 1970, 1969, 1967, 1966, 1965, 1964, 1963, 1962, 1961, 1960, 1958, 1957, 1956, 1955, 1954, 1952, 1951, 1950, 1949, 1948, 1947, 1946, 1945, 1944, 1942, 1940, 1939, 1938, 1937, 1936, 1935, 1934, 1933, 1932, 1931, 1930, 1929, 1928, 1927, 1926, 1925, 1924, 1923, 1921, 1920

FINDINGS

Address Researched	Address Not Identified in Research Source
4123 W Century Blvd	2006, 2004, 2003, 2001, 2000, 1999, 1996, 1995, 1992, 1991, 1990, 1986, 1985, 1981, 1980, 1976, 1975, 1972, 1971, 1970, 1969, 1967, 1966, 1965, 1964, 1963, 1962, 1961, 1960, 1958, 1957, 1956, 1955, 1954, 1952, 1951, 1950, 1949, 1948, 1947, 1946, 1945, 1944, 1942, 1940, 1939, 1938, 1937, 1936, 1935, 1934, 1933, 1932, 1931, 1930, 1929, 1928, 1927, 1926, 1925, 1924, 1923, 1921, 1920
4123 W Century Blvd	2006, 2004, 2003, 2001, 2000, 1999, 1996, 1995, 1992, 1991, 1990, 1986, 1985, 1981, 1980, 1976, 1975, 1972, 1971, 1970, 1969, 1967, 1966, 1965, 1964, 1963, 1962, 1961, 1960, 1958, 1957, 1956, 1955, 1954, 1952, 1951, 1950, 1949, 1948, 1947, 1946, 1945, 1944, 1942, 1940, 1939, 1938, 1937, 1936, 1935, 1934, 1933, 1932, 1931, 1930, 1929, 1928, 1927, 1926, 1925, 1924, 1923, 1921, 1920
4123 W CENTURY BLVD	2014, 2010, 2006, 2004, 2003, 2000, 1999, 1996, 1995, 1992, 1991, 1990, 1986, 1985, 1981, 1980, 1976, 1975, 1972, 1971, 1970, 1969, 1967, 1966, 1965, 1963, 1962, 1961, 1958, 1956, 1955, 1952, 1951, 1949, 1948, 1947, 1945, 1944, 1942, 1940, 1939, 1938, 1937, 1936, 1935, 1934, 1933, 1932, 1931, 1930, 1929, 1928, 1927, 1926, 1925, 1924, 1923, 1921, 1920
4124 W 105TH ST	2014, 2010, 2006, 2004, 2003, 2000, 1999, 1996, 1992, 1991, 1986, 1985, 1981, 1980, 1976, 1975, 1972, 1971, 1970, 1969, 1967, 1966, 1965, 1964, 1963, 1962, 1961, 1960, 1958, 1957, 1956, 1955, 1954, 1952, 1951, 1950, 1949, 1948, 1947, 1946, 1945, 1944, 1942, 1940, 1939, 1938, 1937, 1936, 1935, 1934, 1933, 1932, 1931, 1930, 1929, 1928, 1927, 1926, 1925, 1924, 1923, 1921, 1920
4124 W 107TH ST	2014, 2010, 2006, 2004, 2003, 2000, 1999, 1996, 1995, 1992, 1991, 1986, 1985, 1981, 1976, 1975, 1972, 1971, 1970, 1969, 1967, 1966, 1965, 1964, 1963, 1962, 1961, 1960, 1958, 1957, 1956, 1955, 1952, 1951, 1950, 1949, 1948, 1947, 1946, 1945, 1944, 1942, 1940, 1939, 1938, 1937, 1936, 1935, 1934, 1933, 1932, 1931, 1930, 1929, 1928, 1927, 1926, 1925, 1924, 1923, 1921, 1920
4125 LENNOX BLVD	2014, 2010, 2006, 2004, 2003, 2001, 2000, 1999, 1996, 1995, 1992, 1991, 1986, 1985, 1981, 1976, 1972, 1971, 1969, 1967, 1966, 1964, 1963, 1962, 1961, 1958, 1957, 1956, 1955, 1954, 1952, 1951, 1950, 1949, 1948, 1947, 1945, 1944, 1942, 1940, 1939, 1938, 1937, 1936, 1935, 1934, 1933, 1932, 1931, 1930, 1929, 1928, 1927, 1926, 1925, 1924, 1923, 1921, 1920
4125 W 101ST ST	2014, 2010, 2006, 2004, 2003, 2000, 1999, 1996, 1995, 1992, 1991, 1990, 1986, 1985, 1981, 1980, 1976, 1975, 1972, 1971, 1970, 1969, 1967, 1966, 1965, 1963, 1962, 1961, 1960, 1958, 1957, 1956, 1955, 1952, 1951, 1950, 1949, 1948, 1947, 1946, 1945, 1944, 1940, 1939, 1938, 1937, 1936, 1935, 1934, 1933, 1932, 1931, 1930, 1929, 1928, 1927, 1926, 1925, 1924, 1923, 1921, 1920
4125 W 102ND ST	2014, 2010, 2006, 2004, 2003, 2000, 1999, 1996, 1992, 1991, 1990, 1986, 1985, 1981, 1980, 1976, 1975, 1972, 1971, 1969, 1967, 1966, 1965, 1964, 1963, 1962, 1961, 1958, 1956, 1955, 1952, 1951, 1950, 1949, 1948, 1947, 1945, 1944, 1942, 1940, 1939, 1938, 1937, 1936, 1935, 1934, 1933, 1932, 1931, 1930, 1929, 1928, 1927, 1926, 1925, 1924, 1923, 1921, 1920
4125 W 103RD ST	2014, 2010, 2006, 2004, 2003, 2000, 1999, 1996, 1992, 1991, 1990, 1986, 1985, 1981, 1980, 1976, 1972, 1971, 1969, 1967, 1966, 1965, 1964, 1963, 1962, 1961, 1958, 1956, 1955, 1952, 1951, 1950, 1949, 1948, 1947, 1946, 1945, 1944, 1942, 1940, 1939, 1938, 1937, 1936, 1935, 1934, 1933, 1932, 1931, 1930, 1929, 1928, 1927, 1926, 1925, 1924, 1923, 1921, 1920
4125 W 105TH ST	2014, 2010, 2006, 2004, 2003, 2000, 1999, 1996, 1995, 1992, 1991, 1990, 1986, 1985, 1981, 1980, 1976, 1975, 1972, 1971, 1970, 1969, 1967, 1966, 1965, 1964, 1963, 1962, 1961, 1960, 1958, 1957, 1956, 1955, 1954, 1952, 1951, 1950, 1949, 1948, 1947, 1946, 1945, 1944, 1942, 1940, 1939, 1938, 1937, 1936, 1935, 1934, 1933, 1932, 1931, 1930, 1929, 1928, 1927, 1926, 1925, 1924, 1923, 1921, 1920
4125 W 105th St	2006, 2004, 2003, 2001, 2000, 1999, 1996, 1995, 1992, 1991, 1990, 1986, 1985, 1981, 1980, 1976, 1975, 1972, 1971, 1970, 1969, 1967, 1966, 1965, 1964, 1963, 1962, 1961, 1960, 1958, 1957, 1956, 1955, 1954, 1952, 1951, 1950, 1949, 1948, 1947, 1946, 1945, 1944, 1942, 1940, 1939, 1938, 1937, 1936, 1935, 1934, 1933, 1932, 1931, 1930, 1929, 1928, 1927, 1926, 1925, 1924, 1923, 1921, 1920

FINDINGS

Address Researched	Address Not Identified in Research Source
4125 W 105th St	2006, 2004, 2003, 2001, 2000, 1999, 1996, 1995, 1992, 1991, 1990, 1986, 1985, 1981, 1980, 1976, 1975, 1972, 1971, 1970, 1969, 1967, 1966, 1965, 1964, 1963, 1962, 1961, 1960, 1958, 1957, 1956, 1955, 1954, 1952, 1951, 1950, 1949, 1948, 1947, 1946, 1945, 1944, 1942, 1940, 1939, 1938, 1937, 1936, 1935, 1934, 1933, 1932, 1931, 1930, 1929, 1928, 1927, 1926, 1925, 1924, 1923, 1921, 1920
4125 W 106TH ST	2014, 2010, 2006, 2004, 2003, 2000, 1999, 1996, 1995, 1992, 1991, 1986, 1985, 1981, 1976, 1972, 1971, 1970, 1969, 1967, 1966, 1965, 1964, 1963, 1962, 1961, 1958, 1957, 1956, 1955, 1952, 1951, 1950, 1949, 1948, 1947, 1946, 1945, 1944, 1942, 1940, 1939, 1938, 1937, 1936, 1935, 1934, 1933, 1932, 1931, 1930, 1929, 1928, 1927, 1926, 1925, 1924, 1923, 1921, 1920
4126 1/2 W 105TH ST	2014, 2010, 2006, 2004, 2003, 2001, 2000, 1999, 1996, 1995, 1992, 1991, 1990, 1986, 1985, 1981, 1980, 1976, 1975, 1972, 1971, 1970, 1969, 1967, 1966, 1965, 1964, 1963, 1962, 1961, 1960, 1958, 1957, 1956, 1955, 1954, 1952, 1951, 1949, 1948, 1947, 1946, 1945, 1944, 1942, 1940, 1939, 1938, 1937, 1936, 1935, 1934, 1933, 1932, 1931, 1930, 1929, 1928, 1927, 1926, 1925, 1924, 1923, 1921, 1920
4126 CENTURY BLVD	2014, 2010, 2006, 2004, 2003, 2001, 2000, 1999, 1996, 1995, 1992, 1991, 1990, 1986, 1985, 1981, 1980, 1976, 1975, 1972, 1971, 1969, 1967, 1966, 1965, 1964, 1963, 1962, 1961, 1960, 1958, 1957, 1956, 1955, 1954, 1952, 1951, 1950, 1949, 1948, 1947, 1946, 1945, 1944, 1942, 1940, 1939, 1938, 1937, 1936, 1935, 1934, 1933, 1932, 1931, 1930, 1929, 1928, 1927, 1926, 1925, 1924, 1923, 1921, 1920
4126 CENTURY BLVD W	2014, 2010, 2006, 2004, 2003, 2001, 1999, 1996, 1992, 1991, 1986, 1985, 1981, 1976, 1972, 1971, 1970, 1969, 1967, 1966, 1965, 1964, 1963, 1962, 1961, 1958, 1957, 1956, 1955, 1954, 1952, 1951, 1950, 1949, 1948, 1947, 1946, 1945, 1944, 1942, 1940, 1939, 1938, 1937, 1936, 1935, 1934, 1933, 1932, 1931, 1930, 1929, 1928, 1927, 1926, 1925, 1924, 1923, 1921, 1920
4126 LENNOX BLVD	2014, 2010, 2006, 2004, 2003, 2001, 2000, 1999, 1996, 1995, 1992, 1991, 1986, 1985, 1981, 1976, 1972, 1971, 1970, 1969, 1967, 1966, 1965, 1964, 1963, 1962, 1961, 1958, 1957, 1956, 1955, 1952, 1951, 1949, 1948, 1947, 1946, 1945, 1944, 1942, 1940, 1939, 1938, 1937, 1936, 1935, 1934, 1933, 1932, 1931, 1930, 1929, 1928, 1927, 1926, 1925, 1924, 1923, 1921, 1920
4126 W 101ST ST	2014, 2010, 2006, 2004, 2003, 2001, 2000, 1999, 1996, 1995, 1992, 1991, 1990, 1986, 1985, 1981, 1980, 1976, 1975, 1972, 1971, 1970, 1969, 1967, 1966, 1965, 1963, 1962, 1961, 1960, 1958, 1957, 1956, 1955, 1954, 1952, 1951, 1950, 1949, 1948, 1947, 1946, 1945, 1944, 1942, 1940, 1939, 1938, 1937, 1936, 1935, 1934, 1933, 1932, 1931, 1930, 1929, 1928, 1927, 1926, 1925, 1924, 1923, 1921, 1920
4126 W 105TH ST	2014, 2010, 2006, 2004, 2003, 2001, 2000, 1999, 1996, 1992, 1991, 1986, 1985, 1981, 1976, 1972, 1971, 1969, 1967, 1966, 1965, 1964, 1963, 1962, 1961, 1960, 1958, 1956, 1955, 1952, 1951, 1950, 1949, 1948, 1947, 1946, 1945, 1944, 1942, 1940, 1939, 1938, 1937, 1936, 1935, 1934, 1933, 1932, 1931, 1930, 1929, 1928, 1927, 1926, 1925, 1924, 1923, 1921, 1920
4126 W 107TH ST	2014, 2010, 2006, 2004, 2003, 2000, 1999, 1996, 1995, 1992, 1991, 1990, 1986, 1985, 1981, 1980, 1976, 1975, 1972, 1971, 1970, 1969, 1967, 1966, 1965, 1963, 1962, 1961, 1958, 1956, 1955, 1952, 1951, 1950, 1949, 1948, 1947, 1946, 1945, 1944, 1942, 1940, 1939, 1938, 1937, 1936, 1935, 1934, 1933, 1932, 1931, 1930, 1929, 1928, 1927, 1926, 1925, 1924, 1923, 1921, 1920
4126 W CENTURY BLVD	2014, 2010, 2006, 2004, 2003, 2000, 1999, 1996, 1995, 1992, 1991, 1990, 1986, 1985, 1981, 1980, 1976, 1975, 1972, 1971, 1970, 1969, 1967, 1966, 1965, 1963, 1962, 1961, 1958, 1956, 1955, 1952, 1951, 1950, 1949, 1948, 1947, 1946, 1945, 1944, 1942, 1940, 1939, 1938, 1937, 1936, 1935, 1934, 1933, 1932, 1931, 1930, 1929, 1928, 1927, 1926, 1925, 1924, 1923, 1921, 1920
4126 W Century Blvd	2014, 2006, 2004, 2003, 2001, 2000, 1999, 1996, 1995, 1992, 1991, 1990, 1986, 1985, 1981, 1980, 1976, 1975, 1972, 1971, 1970, 1969, 1967, 1966, 1965, 1964, 1963, 1962, 1961, 1960, 1958, 1957, 1956, 1955, 1954, 1952, 1951, 1950, 1949, 1948, 1947, 1946, 1945, 1944, 1942, 1940, 1939, 1938, 1937, 1936, 1935, 1934, 1933, 1932, 1931, 1930, 1929, 1928, 1927, 1926, 1925, 1924, 1923, 1921, 1920

FINDINGS

Address Researched	Address Not Identified in Research Source
4126 W Century Blvd	2014, 2006, 2004, 2003, 2001, 2000, 1999, 1996, 1995, 1992, 1991, 1990, 1986, 1985, 1981, 1980, 1976, 1975, 1972, 1971, 1970, 1969, 1967, 1966, 1965, 1964, 1963, 1962, 1961, 1960, 1958, 1957, 1956, 1955, 1954, 1952, 1951, 1950, 1949, 1948, 1947, 1946, 1945, 1944, 1942, 1940, 1939, 1938, 1937, 1936, 1935, 1934, 1933, 1932, 1931, 1930, 1929, 1928, 1927, 1926, 1925, 1924, 1923, 1921, 1920
4127 CENTURY BLVD	2014, 2010, 2006, 2004, 2003, 2001, 2000, 1999, 1996, 1995, 1992, 1991, 1990, 1986, 1985, 1981, 1980, 1976, 1975, 1972, 1971, 1969, 1967, 1966, 1965, 1964, 1963, 1962, 1961, 1960, 1958, 1957, 1956, 1955, 1954, 1952, 1951, 1950, 1949, 1948, 1947, 1946, 1945, 1944, 1942, 1940, 1939, 1938, 1937, 1936, 1935, 1934, 1933, 1932, 1931, 1930, 1929, 1928, 1927, 1926, 1925, 1924, 1923, 1921, 1920
4127 CENTURY BLVD W	2014, 2010, 2006, 2004, 2003, 2001, 1999, 1996, 1995, 1992, 1991, 1990, 1986, 1985, 1981, 1976, 1972, 1971, 1970, 1969, 1967, 1966, 1965, 1964, 1963, 1962, 1961, 1960, 1958, 1957, 1956, 1955, 1954, 1952, 1951, 1950, 1949, 1948, 1947, 1946, 1945, 1944, 1942, 1940, 1939, 1938, 1937, 1936, 1935, 1934, 1933, 1932, 1931, 1930, 1929, 1928, 1927, 1926, 1925, 1924, 1923, 1921, 1920
4127 W 106TH ST	2014, 2010, 2006, 2004, 2003, 2000, 1999, 1996, 1995, 1992, 1991, 1990, 1986, 1985, 1981, 1980, 1976, 1975, 1972, 1971, 1970, 1969, 1967, 1966, 1965, 1963, 1962, 1961, 1958, 1956, 1955, 1952, 1951, 1949, 1948, 1947, 1946, 1945, 1944, 1942, 1940, 1939, 1938, 1937, 1936, 1935, 1934, 1933, 1932, 1931, 1930, 1929, 1928, 1927, 1926, 1925, 1924, 1923, 1921, 1920
4127 W CENTURY BLVD	2014, 2010, 2006, 2004, 2003, 2000, 1999, 1996, 1995, 1992, 1991, 1990, 1986, 1985, 1981, 1980, 1976, 1975, 1972, 1971, 1970, 1969, 1966, 1965, 1963, 1962, 1961, 1960, 1958, 1956, 1955, 1954, 1952, 1951, 1950, 1949, 1948, 1947, 1946, 1945, 1944, 1942, 1940, 1939, 1938, 1937, 1936, 1935, 1934, 1933, 1932, 1931, 1930, 1929, 1928, 1927, 1926, 1925, 1924, 1923, 1921, 1920
4128 W 101ST ST	2014, 2010, 2006, 2004, 2003, 2000, 1999, 1996, 1995, 1992, 1991, 1986, 1985, 1981, 1976, 1972, 1971, 1969, 1967, 1966, 1965, 1964, 1963, 1962, 1961, 1958, 1956, 1955, 1952, 1951, 1950, 1949, 1948, 1947, 1946, 1945, 1944, 1942, 1940, 1939, 1938, 1937, 1936, 1935, 1934, 1933, 1932, 1931, 1930, 1929, 1928, 1927, 1926, 1925, 1924, 1923, 1921, 1920
4128 W 102ND ST	2014, 2010, 2006, 2004, 2003, 2000, 1999, 1996, 1992, 1991, 1990, 1986, 1985, 1981, 1980, 1976, 1972, 1971, 1969, 1967, 1966, 1965, 1963, 1962, 1961, 1958, 1956, 1955, 1952, 1951, 1949, 1948, 1947, 1945, 1944, 1942, 1940, 1939, 1938, 1937, 1936, 1935, 1934, 1933, 1932, 1931, 1930, 1929, 1928, 1927, 1926, 1925, 1924, 1923, 1921, 1920
4128 W 102nd St	2014, 2006, 2004, 2003, 2001, 2000, 1999, 1996, 1995, 1992, 1991, 1990, 1986, 1985, 1981, 1980, 1976, 1975, 1972, 1971, 1970, 1969, 1967, 1966, 1965, 1964, 1963, 1962, 1961, 1960, 1958, 1957, 1956, 1955, 1954, 1952, 1951, 1950, 1949, 1948, 1947, 1946, 1945, 1944, 1942, 1940, 1939, 1938, 1937, 1936, 1935, 1934, 1933, 1932, 1931, 1930, 1929, 1928, 1927, 1926, 1925, 1924, 1923, 1921, 1920
4128 W 102nd St	2014, 2006, 2004, 2003, 2001, 2000, 1999, 1996, 1995, 1992, 1991, 1990, 1986, 1985, 1981, 1980, 1976, 1975, 1972, 1971, 1970, 1969, 1967, 1966, 1965, 1964, 1963, 1962, 1961, 1960, 1958, 1957, 1956, 1955, 1954, 1952, 1951, 1950, 1949, 1948, 1947, 1946, 1945, 1944, 1942, 1940, 1939, 1938, 1937, 1936, 1935, 1934, 1933, 1932, 1931, 1930, 1929, 1928, 1927, 1926, 1925, 1924, 1923, 1921, 1920
4128 W 105TH ST	2014, 2010, 2006, 2004, 2003, 2000, 1999, 1996, 1992, 1991, 1986, 1985, 1981, 1976, 1972, 1971, 1970, 1969, 1967, 1966, 1965, 1964, 1963, 1962, 1961, 1958, 1956, 1955, 1954, 1952, 1951, 1950, 1949, 1948, 1947, 1946, 1945, 1944, 1942, 1940, 1939, 1938, 1937, 1936, 1935, 1934, 1933, 1932, 1931, 1930, 1929, 1928, 1927, 1926, 1925, 1924, 1923, 1921, 1920
4128 W 106TH ST	2014, 2010, 2006, 2004, 2003, 2000, 1999, 1996, 1995, 1992, 1991, 1990, 1986, 1985, 1981, 1980, 1976, 1972, 1971, 1970, 1969, 1967, 1966, 1965, 1964, 1963, 1962, 1961, 1958, 1957, 1956, 1955, 1954, 1952, 1951, 1950, 1949, 1948, 1947, 1946, 1945, 1944, 1942, 1940, 1939, 1938, 1937, 1936, 1935, 1934, 1933, 1932, 1931, 1930, 1929, 1928, 1927, 1926, 1925, 1924, 1923, 1921, 1920

FINDINGS

Address Researched	Address Not Identified in Research Source
4129 LENNOX BLVD	2014, 2010, 2006, 2004, 2003, 2001, 2000, 1999, 1996, 1995, 1992, 1991, 1990, 1986, 1985, 1981, 1976, 1975, 1972, 1971, 1970, 1969, 1967, 1966, 1964, 1963, 1962, 1961, 1958, 1956, 1955, 1954, 1952, 1951, 1950, 1949, 1948, 1947, 1946, 1945, 1944, 1942, 1940, 1939, 1938, 1937, 1936, 1935, 1934, 1933, 1932, 1931, 1930, 1929, 1928, 1927, 1926, 1925, 1924, 1923, 1921, 1920

Project Condor

10022 S Prairie Ave

Inglewood, CA 90303

Inquiry Number: 5040947.4

September 05, 2017

EDR Historical Topo Map Report

with QuadMatch™

6 Armstrong Road, 4th floor
Shelton, CT 06484
Toll Free: 800.352.0050
www.edrnet.com

EDR Historical Topo Map Report

09/05/17

Site Name:

Project Condor
10022 S Prairie Ave
Inglewood, CA 90303
EDR Inquiry # 5040947.4

Client Name:

Erler & Kalinowski, Inc.
12424 Wilshire Boulevard, Suite 740
Los Angeles, CA 90025
Contact: James Yoon

EDR Topographic Map Library has been searched by EDR and maps covering the target property location as provided by Erler & Kalinowski, Inc. were identified for the years listed below. EDR's Historical Topo Map Report is designed to assist professionals in evaluating potential liability on a target property resulting from past activities. EDRs Historical Topo Map Report includes a search of a collection of public and private color historical topographic maps, dating back to the late 1800s.

Search Results:

P.O.# B71091.00
Project: Project Condor

Coordinates:

Latitude:	33.944713 33° 56' 41" North
Longitude:	-118.343611 -118° 20' 37" West
UTM Zone:	Zone 11 North
UTM X Meters:	375835.79
UTM Y Meters:	3756838.92
Elevation:	88.10' above sea level

Maps Provided:

2012
1981
1972
1964
1952
1950
1948
1930
1924
1896

Disclaimer - Copyright and Trademark Notice

This Report contains certain information obtained from a variety of public and other sources reasonably available to Environmental Data Resources, Inc. It cannot be concluded from this Report that coverage information for the target and surrounding properties does not exist from other sources. NO WARRANTY EXPRESSED OR IMPLIED, IS MADE WHATSOEVER IN CONNECTION WITH THIS REPORT. ENVIRONMENTAL DATA RESOURCES, INC. SPECIFICALLY DISCLAIMS THE MAKING OF ANY SUCH WARRANTIES, INCLUDING WITHOUT LIMITATION, MERCHANTABILITY OR FITNESS FOR A PARTICULAR USE OR PURPOSE. ALL RISK IS ASSUMED BY THE USER. IN NO EVENT SHALL ENVIRONMENTAL DATA RESOURCES, INC. BE LIABLE TO ANYONE, WHETHER ARISING OUT OF ERRORS OR OMISSIONS, NEGLIGENCE, ACCIDENT OR ANY OTHER CAUSE, FOR ANY LOSS OF DAMAGE, INCLUDING, WITHOUT LIMITATION, SPECIAL, INCIDENTAL, CONSEQUENTIAL, OR EXEMPLARY DAMAGES. ANY LIABILITY ON THE PART OF ENVIRONMENTAL DATA RESOURCES, INC. IS STRICTLY LIMITED TO A REFUND OF THE AMOUNT PAID FOR THIS REPORT. Purchaser accepts this Report "AS IS". Any analyses, estimates, ratings, environmental risk levels or risk codes provided in this Report are provided for illustrative purposes only, and are not intended to provide, nor should they be interpreted as providing any facts regarding, or prediction or forecast of, any environmental risk for any property. Only a Phase I Environmental Site Assessment performed by an environmental professional can provide information regarding the environmental risk for any property. Additionally, the information provided in this Report is not to be construed as legal advice.

Copyright 2017 by Environmental Data Resources, Inc. All rights reserved. Reproduction in any media or format, in whole or in part, of any report or map of Environmental Data Resources, Inc., or its affiliates, is prohibited without prior written permission.

EDR and its logos (including Sanborn and Sanborn Map) are trademarks of Environmental Data Resources, Inc. or its affiliates. All other trademarks used herein are the property of their respective owners.

Topo Sheet Key

This EDR Topo Map Report is based upon the following USGS topographic map sheets.

2012 Source Sheets

Inglewood
2012
7.5-minute, 24000

1981 Source Sheets

Inglewood
1981
7.5-minute, 24000
Aerial Photo Revised 1978

1972 Source Sheets

Inglewood
1972
7.5-minute, 24000
Aerial Photo Revised 1972

1964 Source Sheets

Inglewood
1964
7.5-minute, 24000
Aerial Photo Revised 1963

Topo Sheet Key

This EDR Topo Map Report is based upon the following USGS topographic map sheets.

1952 Source Sheets

Inglewood
1952
7.5-minute, 24000
Aerial Photo Revised 1947

1950 Source Sheets

Inglewood
1950
7.5-minute, 24000
Aerial Photo Revised 1947

1948 Source Sheets

Inglewood
1948
7.5-minute, 24000

1930 Source Sheets

Inglewood
1930
7.5-minute, 24000

Topo Sheet Key

This EDR Topo Map Report is based upon the following USGS topographic map sheets.

1924 Source Sheets

Inglewood
1924
7.5-minute, 24000

1896 Source Sheets

Redondo
1896
15-minute, 62500

Historical Topo Map

2012

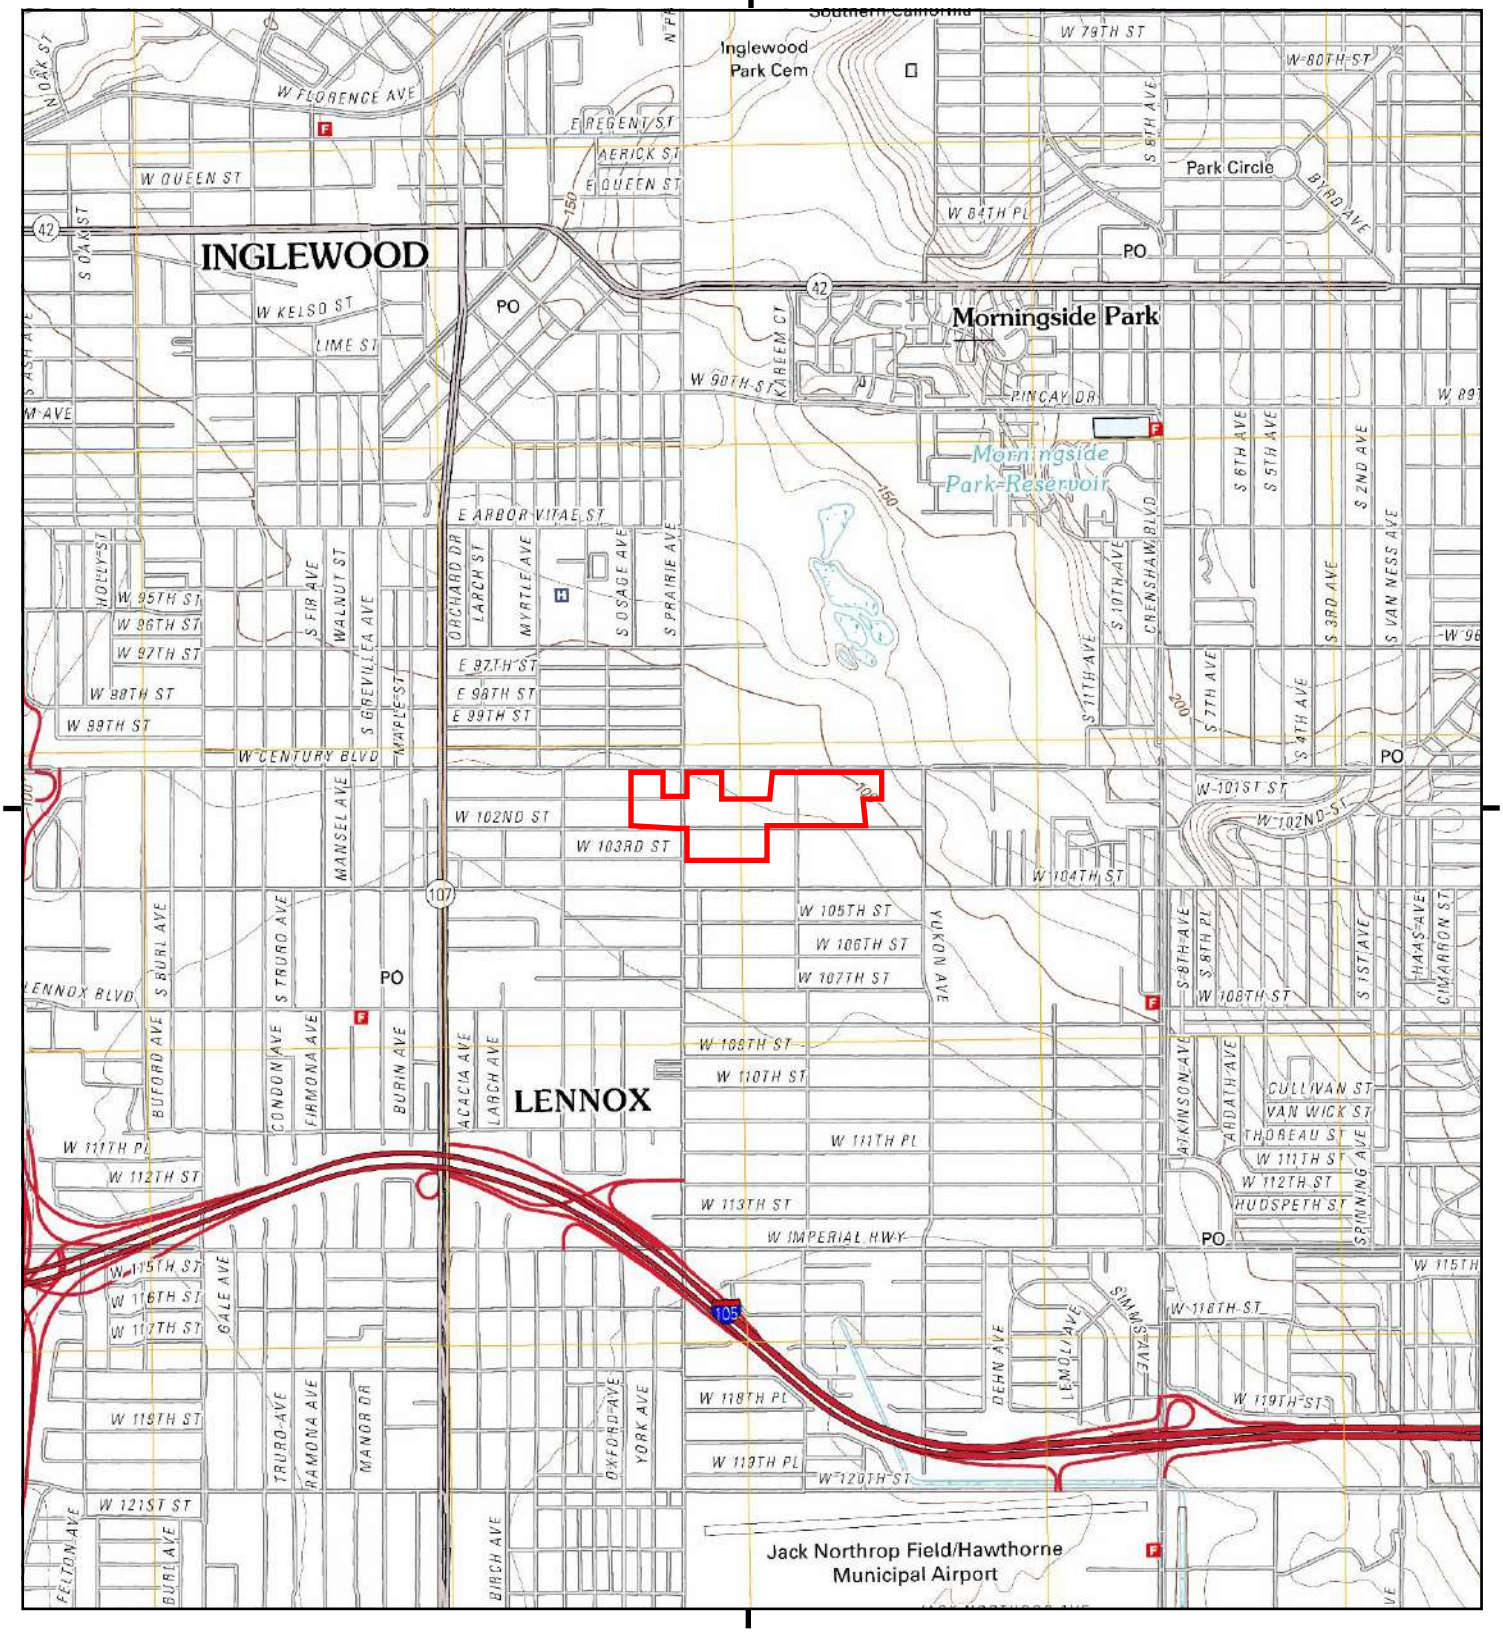

This report includes information from the following map sheet(s).

0 Miles 0.25 0.5 1 1.5

NW N NE
W E
SW S SE

TP, Inglewood, 2012, 7.5-minute

SITE NAME: Project Condor
ADDRESS: 10022 S Prairie Ave
Inglewood, CA 90303
CLIENT: Erler & Kalinowski, Inc.

N

Historical Topo Map

1981

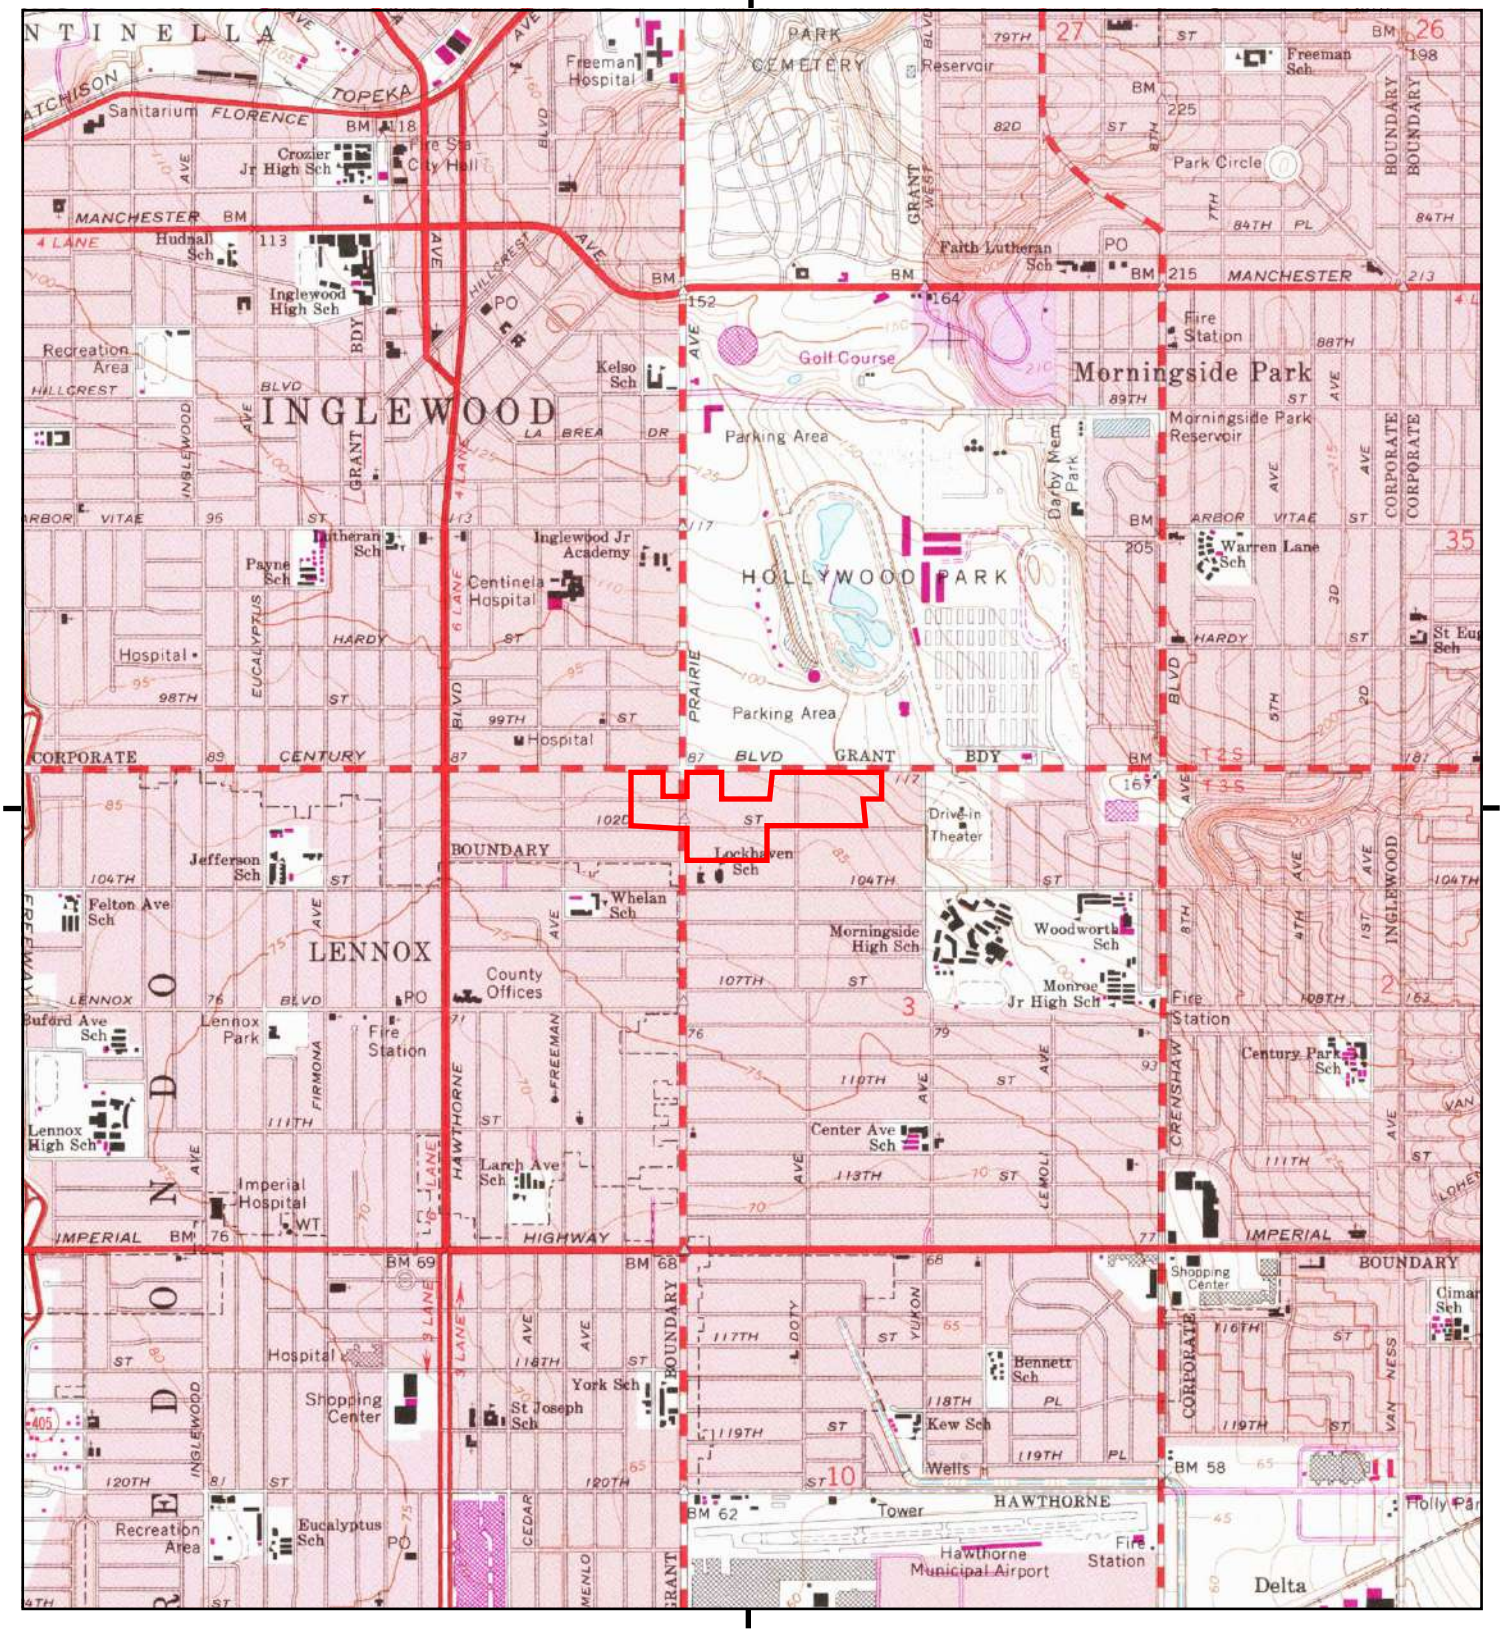

This report includes information from the following map sheet(s).

0 Miles 0.25 0.5 1 1.5

NW N NE
W E
SW S SE

TP, Inglewood, 1981, 7.5-minute

SITE NAME: Project Condor
ADDRESS: 10022 S Prairie Ave
Inglewood, CA 90303
CLIENT: Erler & Kalinowski, Inc.

N

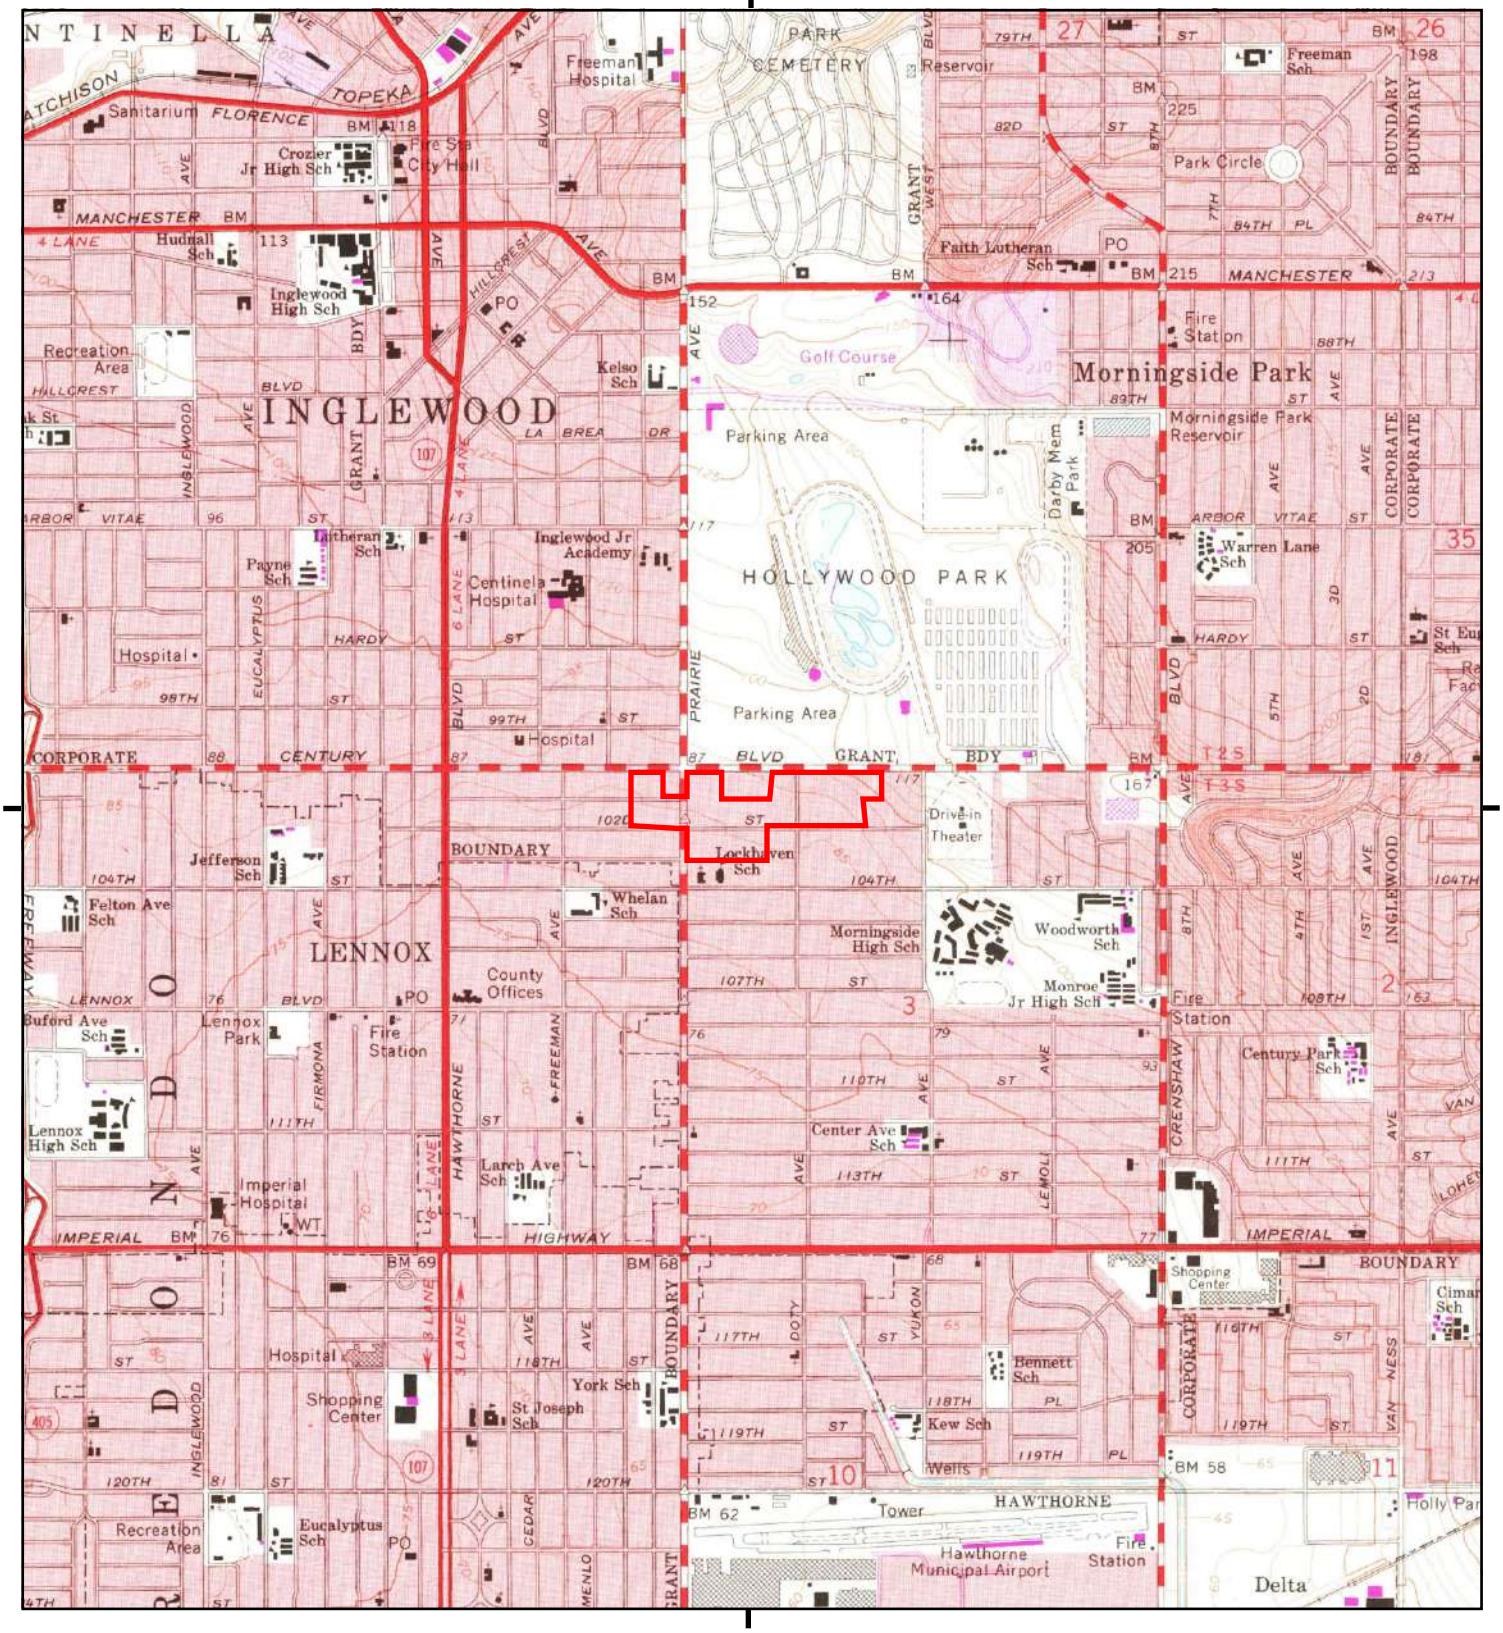

This report includes information from the following map sheet(s).

0 Miles 0.25 0.5 1 1.5

NW N NE
W E
SW S SE

TP, Inglewood, 1972, 7.5-minute

SITE NAME: Project Condor
ADDRESS: 10022 S Prairie Ave
Inglewood, CA 90303
CLIENT: Erler & Kalinowski, Inc.

N

Historical Topo Map

1964

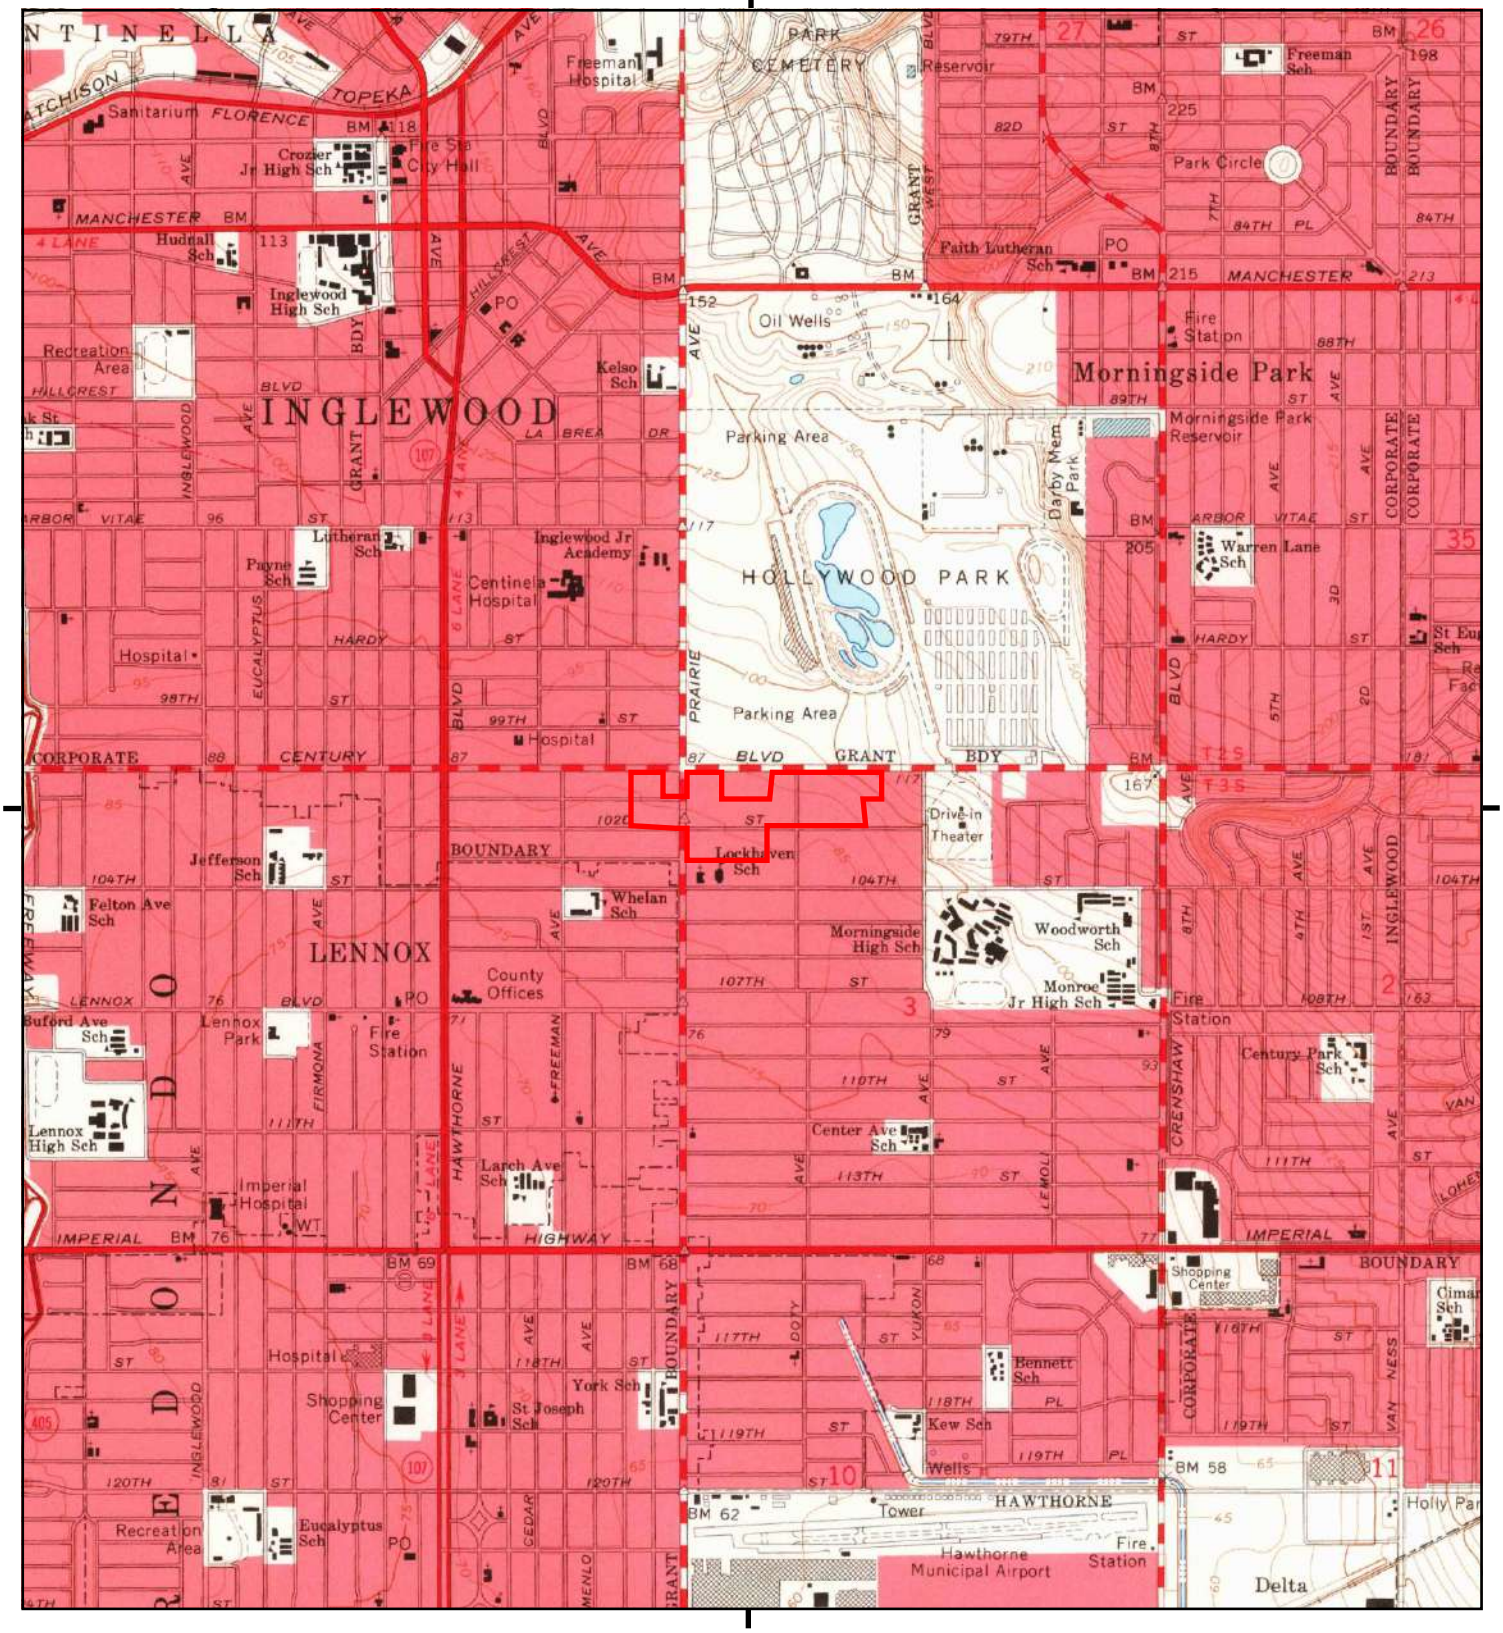

This report includes information from the following map sheet(s).

0 Miles 0.25 0.5 1 1.5

NW N NE
W E
SW S SE

TP, Inglewood, 1964, 7.5-minute

SITE NAME: Project Condor
ADDRESS: 10022 S Prairie Ave
Inglewood, CA 90303
CLIENT: Erler & Kalinowski, Inc.

N

Historical Topo Map

1952

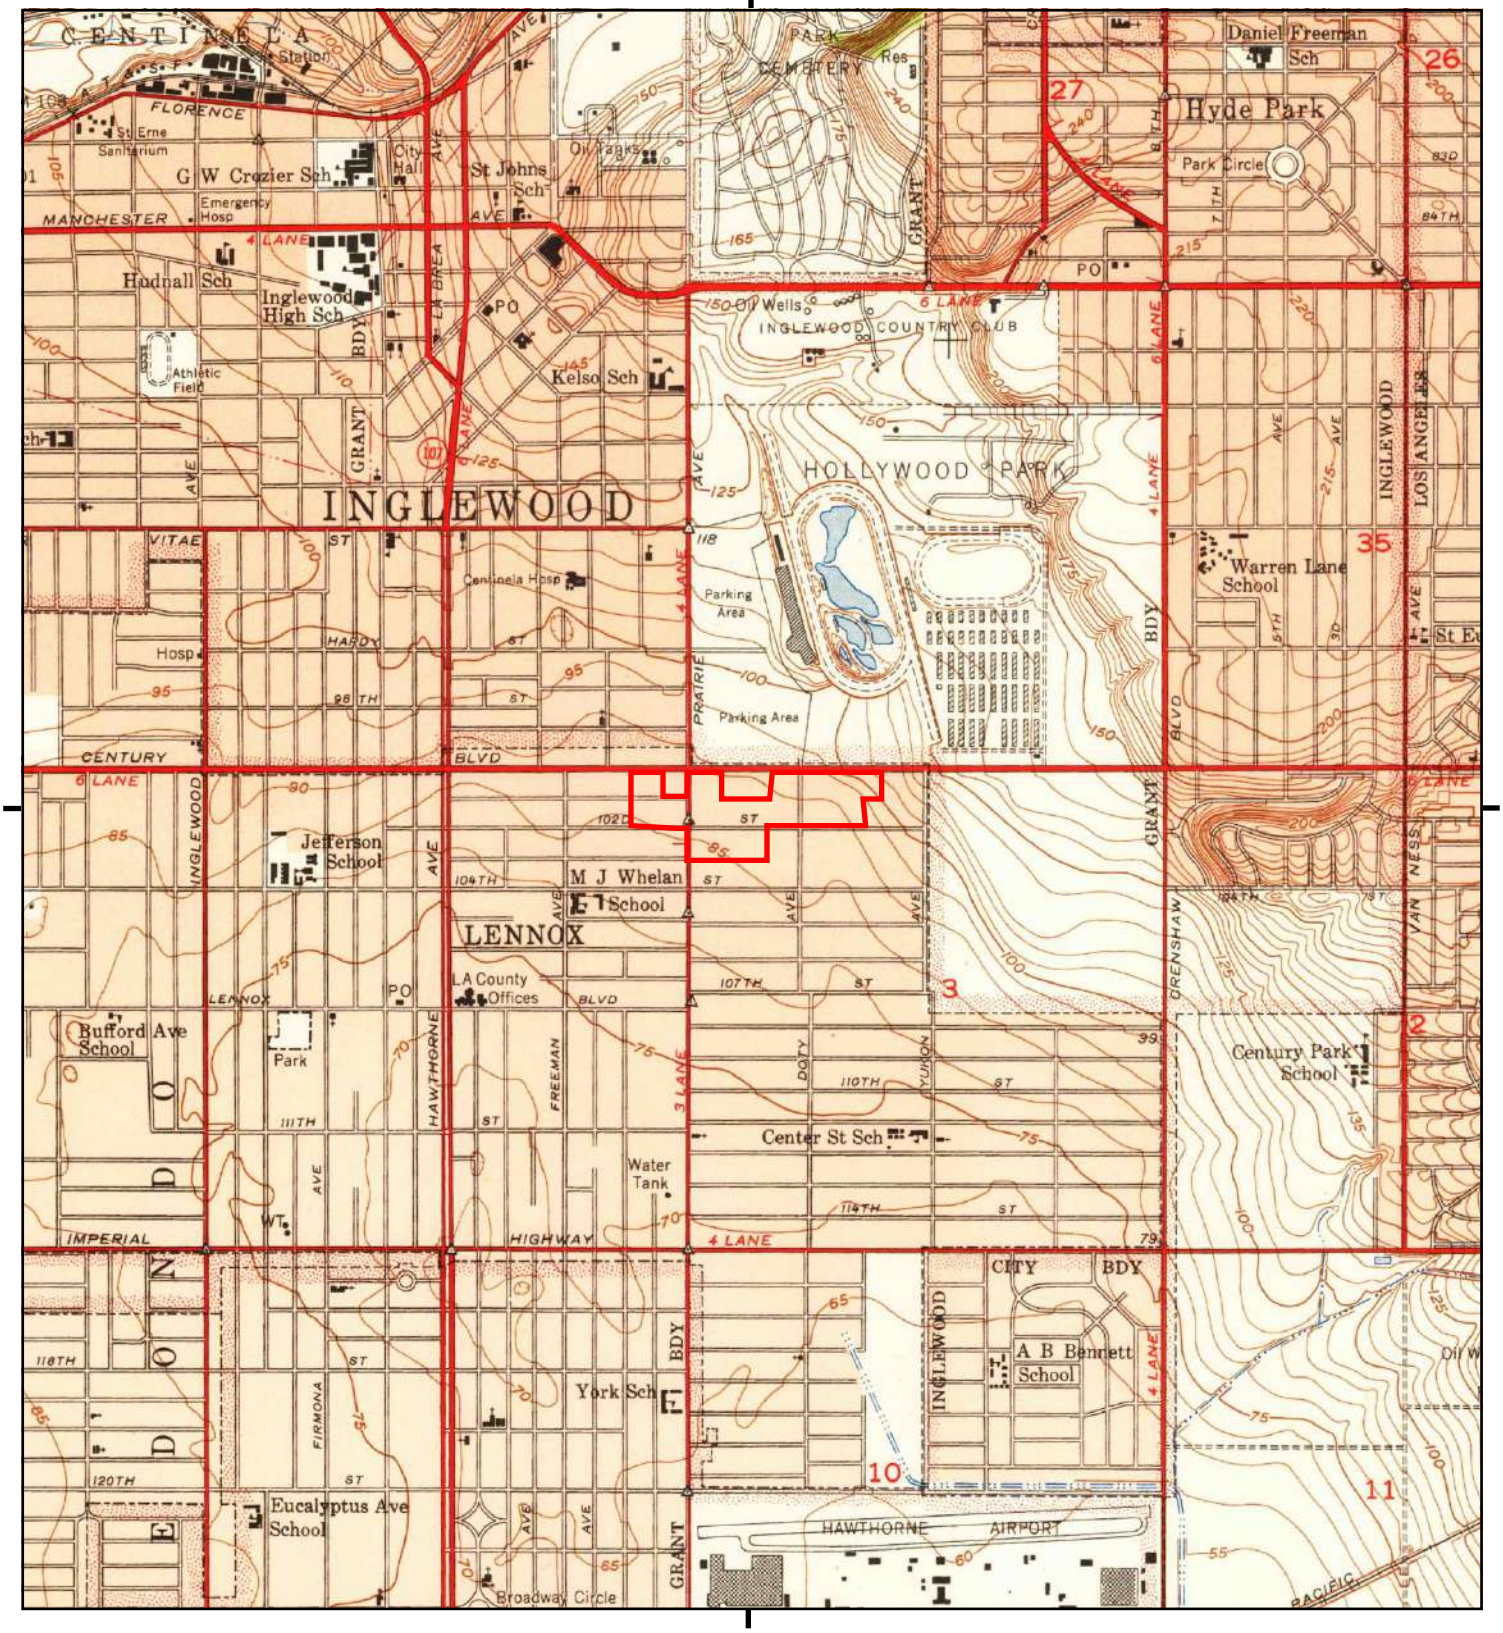

This report includes information from the following map sheet(s).

0 Miles 0.25 0.5 1 1.5

NW N NE
W E
SW S SE

TP, Inglewood, 1952, 7.5-minute

SITE NAME: Project Condor
ADDRESS: 10022 S Prairie Ave
Inglewood, CA 90303
CLIENT: Erler & Kalinowski, Inc.

N

Historical Topo Map

1950

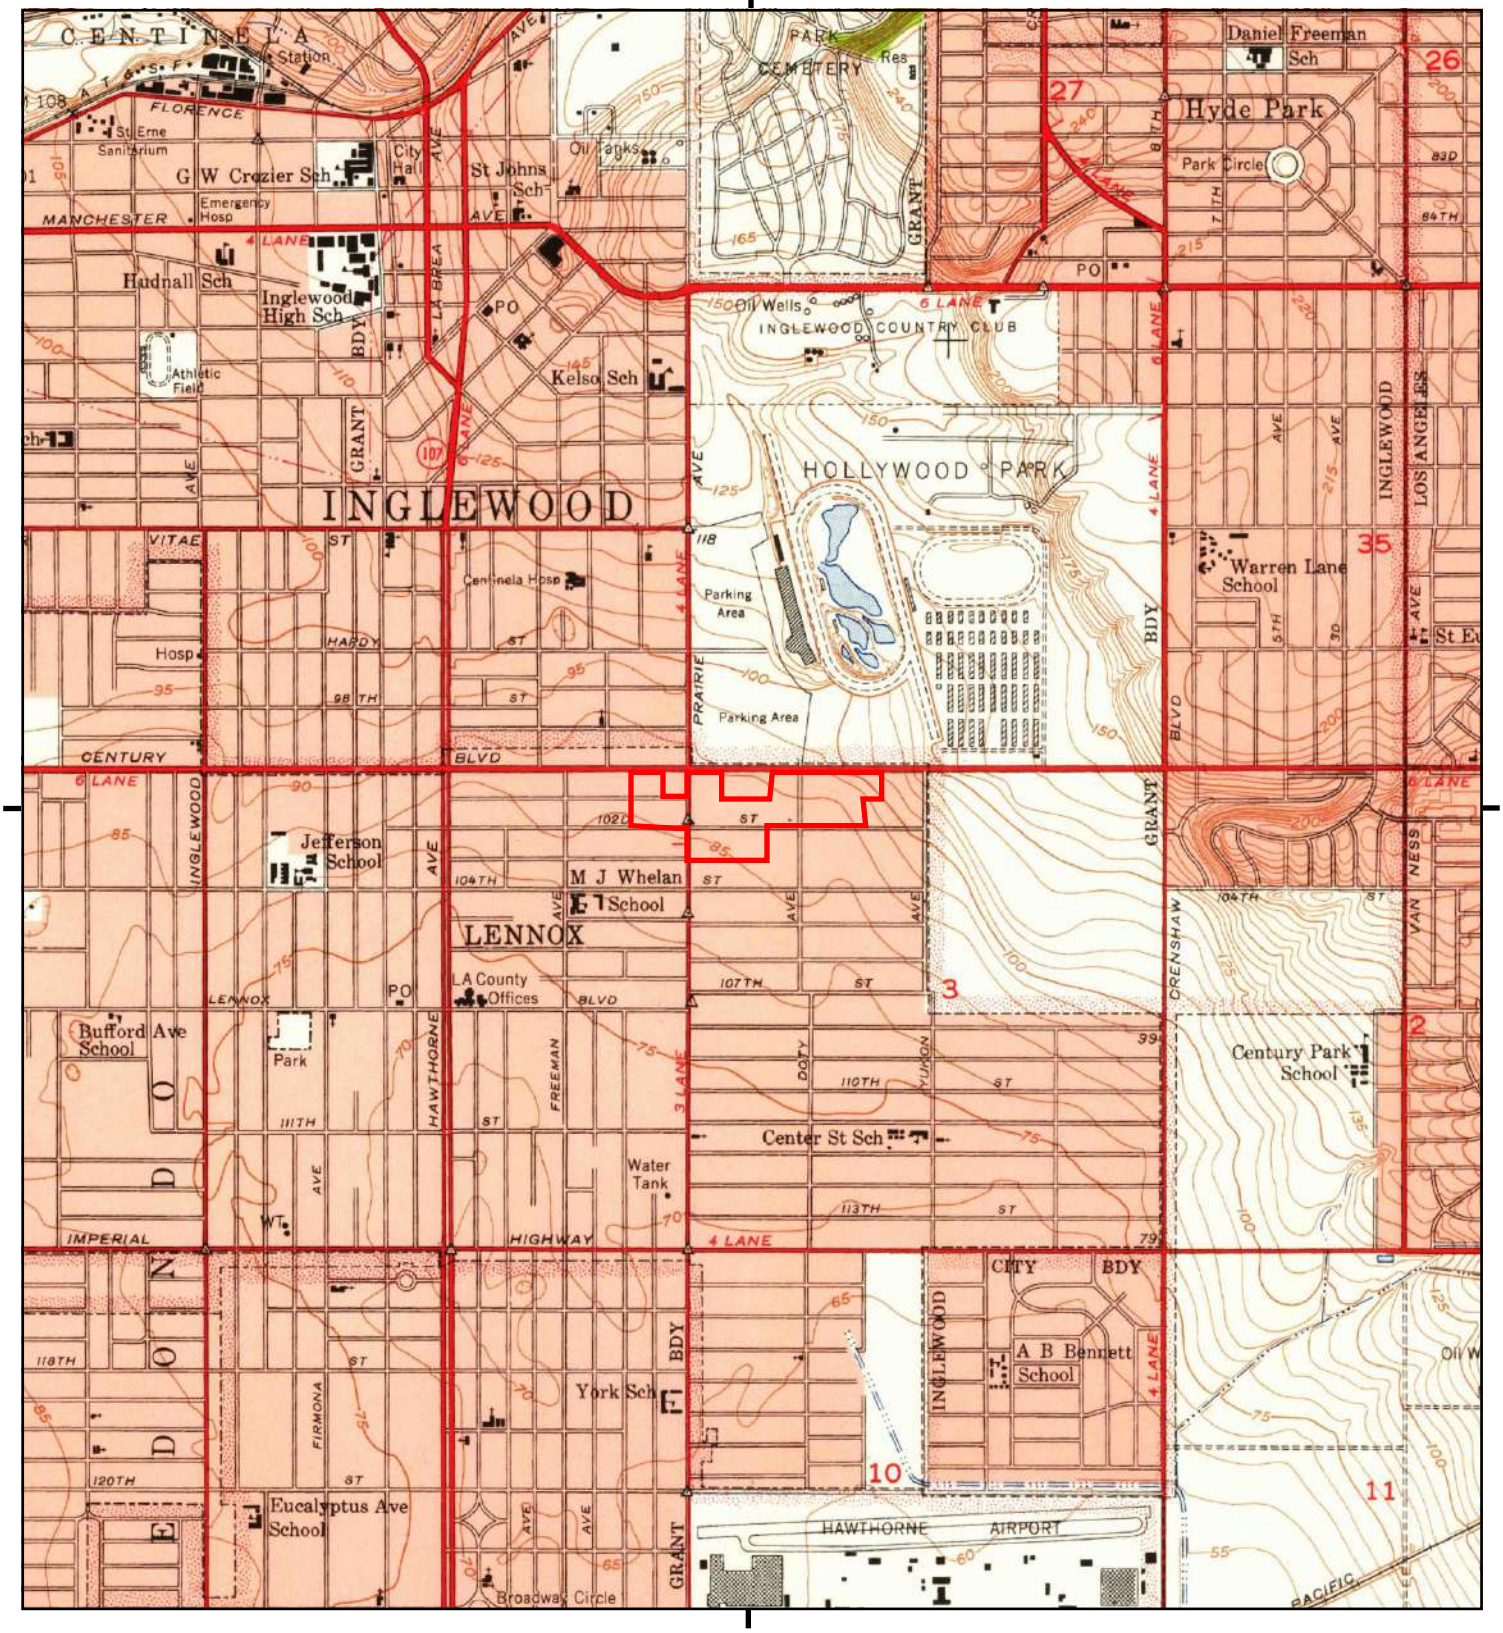

This report includes information from the following map sheet(s).

0 Miles 0.25 0.5 1 1.5

NW N NE
W E
SW S SE

TP, Inglewood, 1950, 7.5-minute

SITE NAME: Project Condor
ADDRESS: 10022 S Prairie Ave
Inglewood, CA 90303
CLIENT: Erler & Kalinowski, Inc.

N

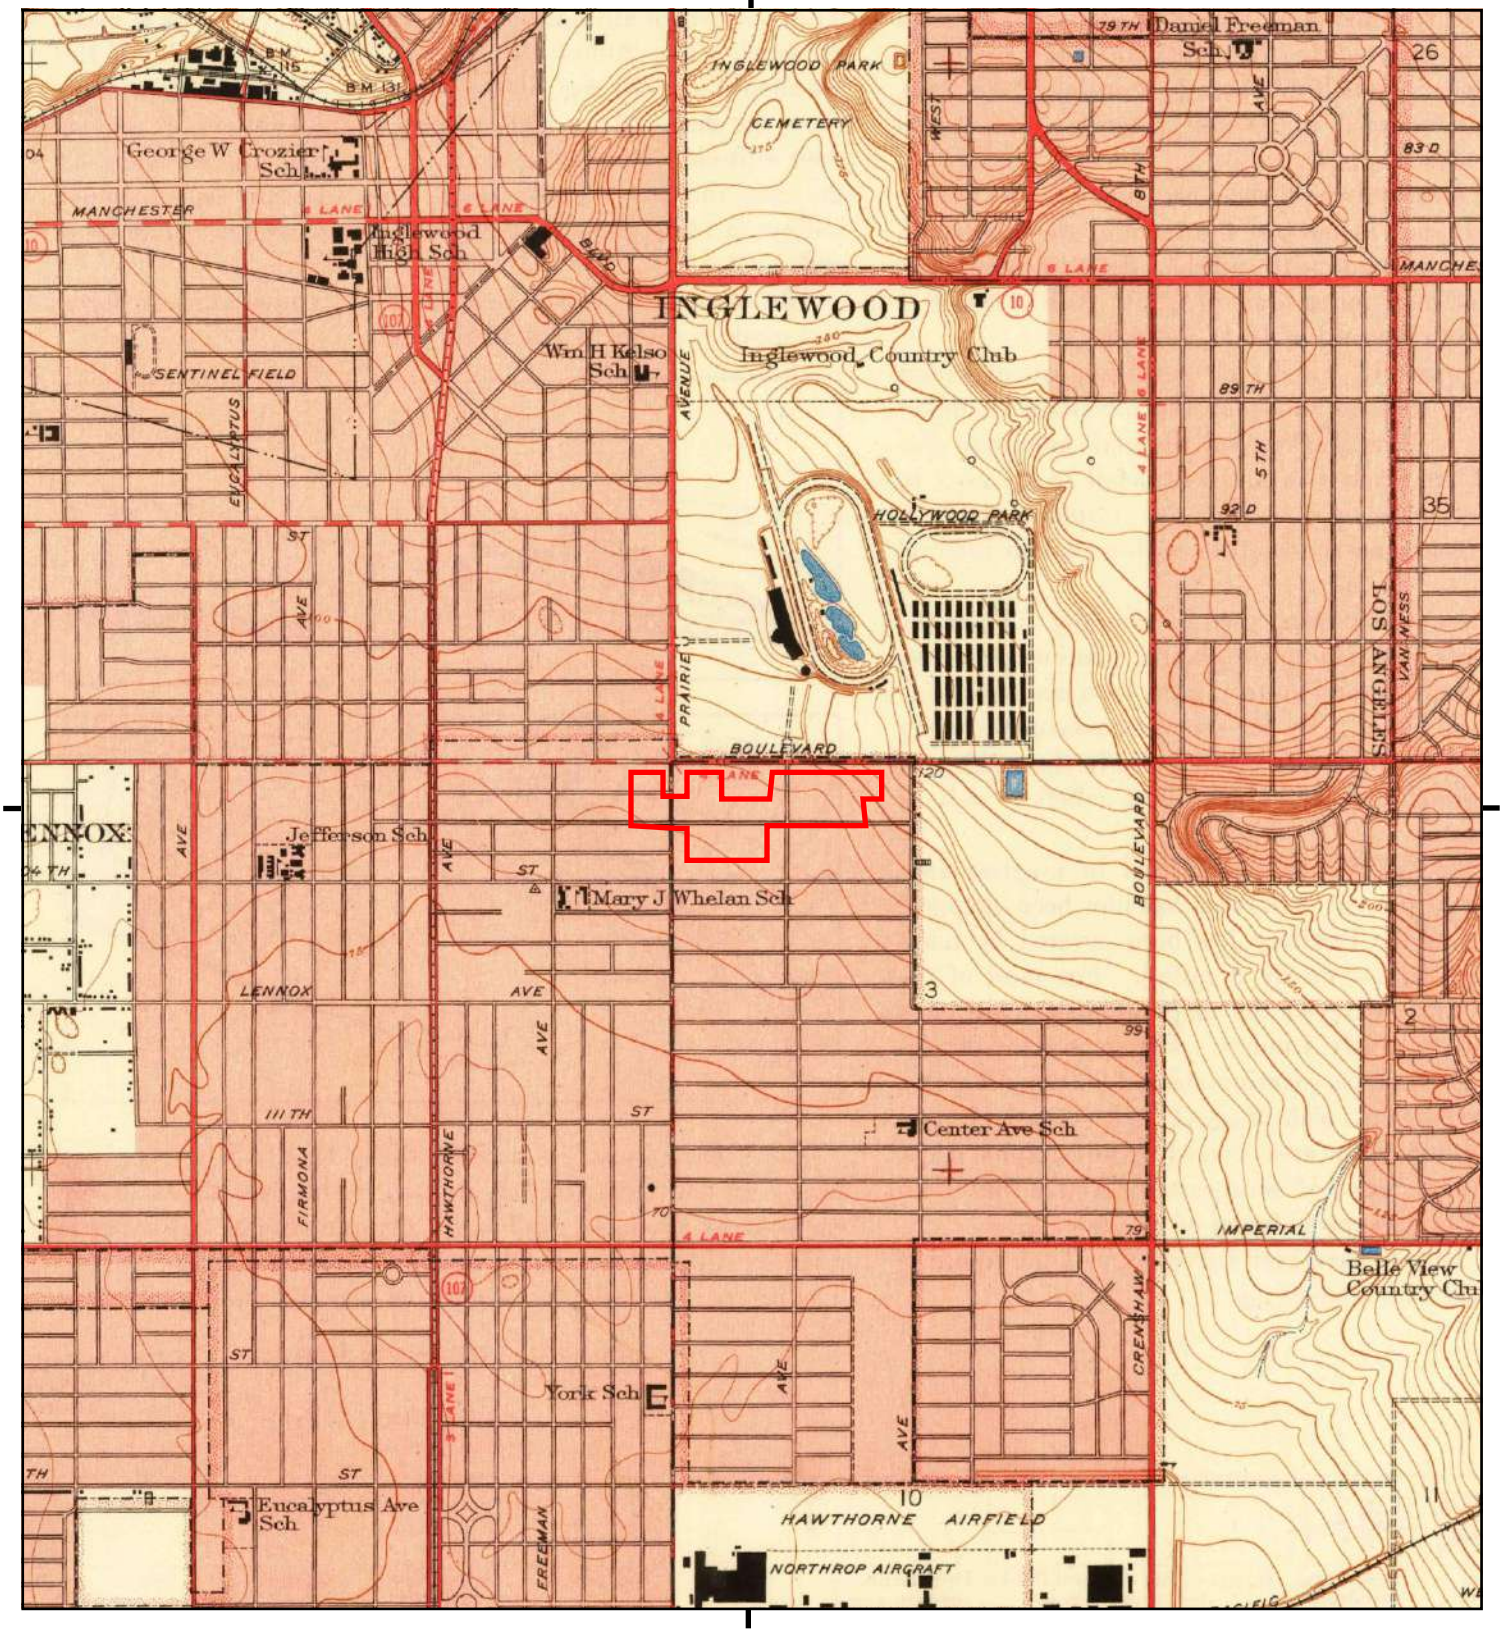

This report includes information from the following map sheet(s).

0 Miles 0.25 0.5 1 1.5

NW N NE
W E
SW S SE

TP, Inglewood, 1948, 7.5-minute

SITE NAME: Project Condor
ADDRESS: 10022 S Prairie Ave
Inglewood, CA 90303
CLIENT: Erler & Kalinowski, Inc.

N

Historical Topo Map

1930

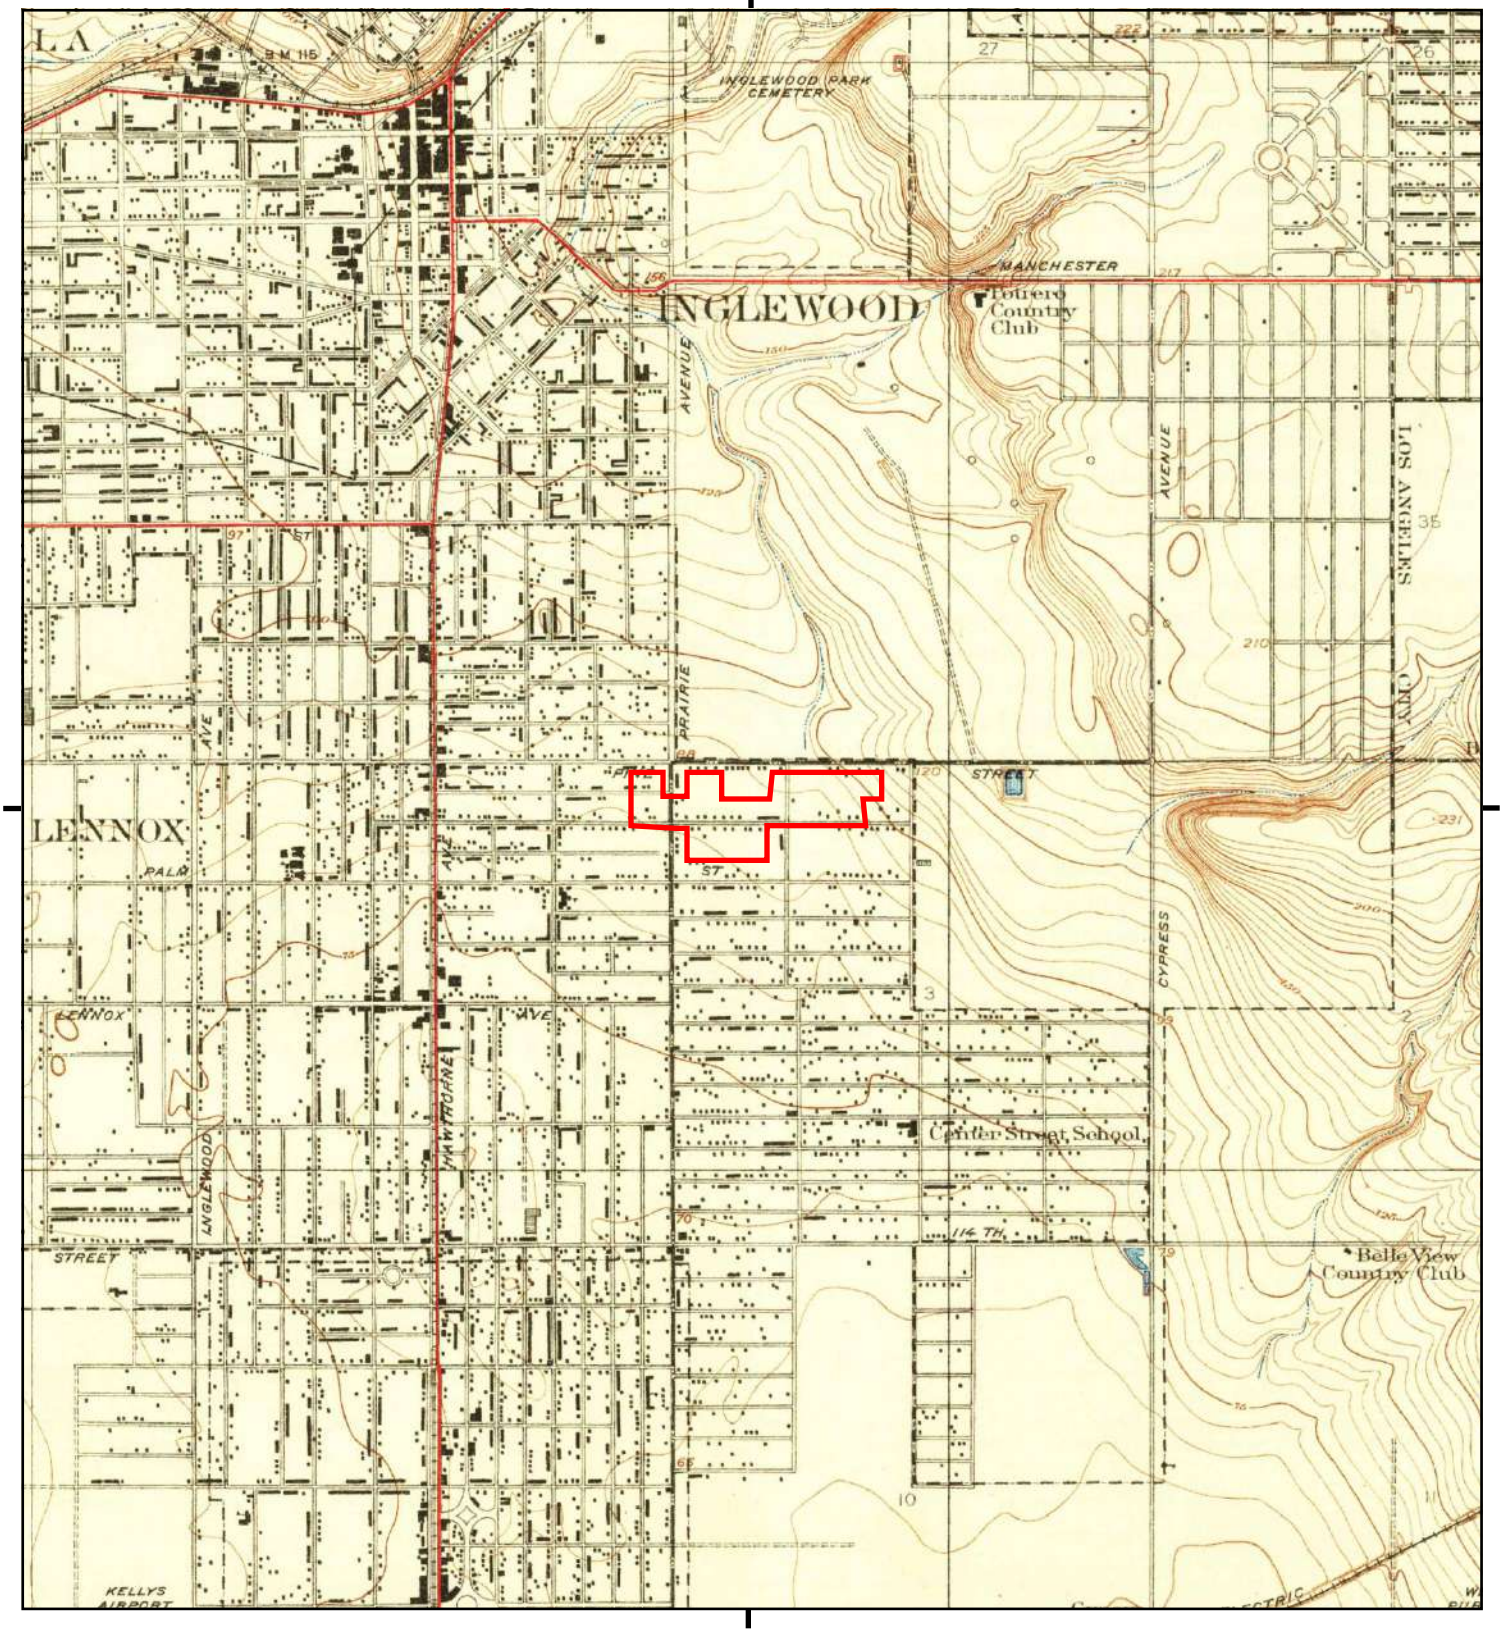

This report includes information from the following map sheet(s).

0 Miles 0.25 0.5 1 1.5

NW N NE
W E
SW S SE

TP, Inglewood, 1930, 7.5-minute

SITE NAME: Project Condor
ADDRESS: 10022 S Prairie Ave
Inglewood, CA 90303
CLIENT: Erler & Kalinowski, Inc.

N

Historical Topo Map

1924

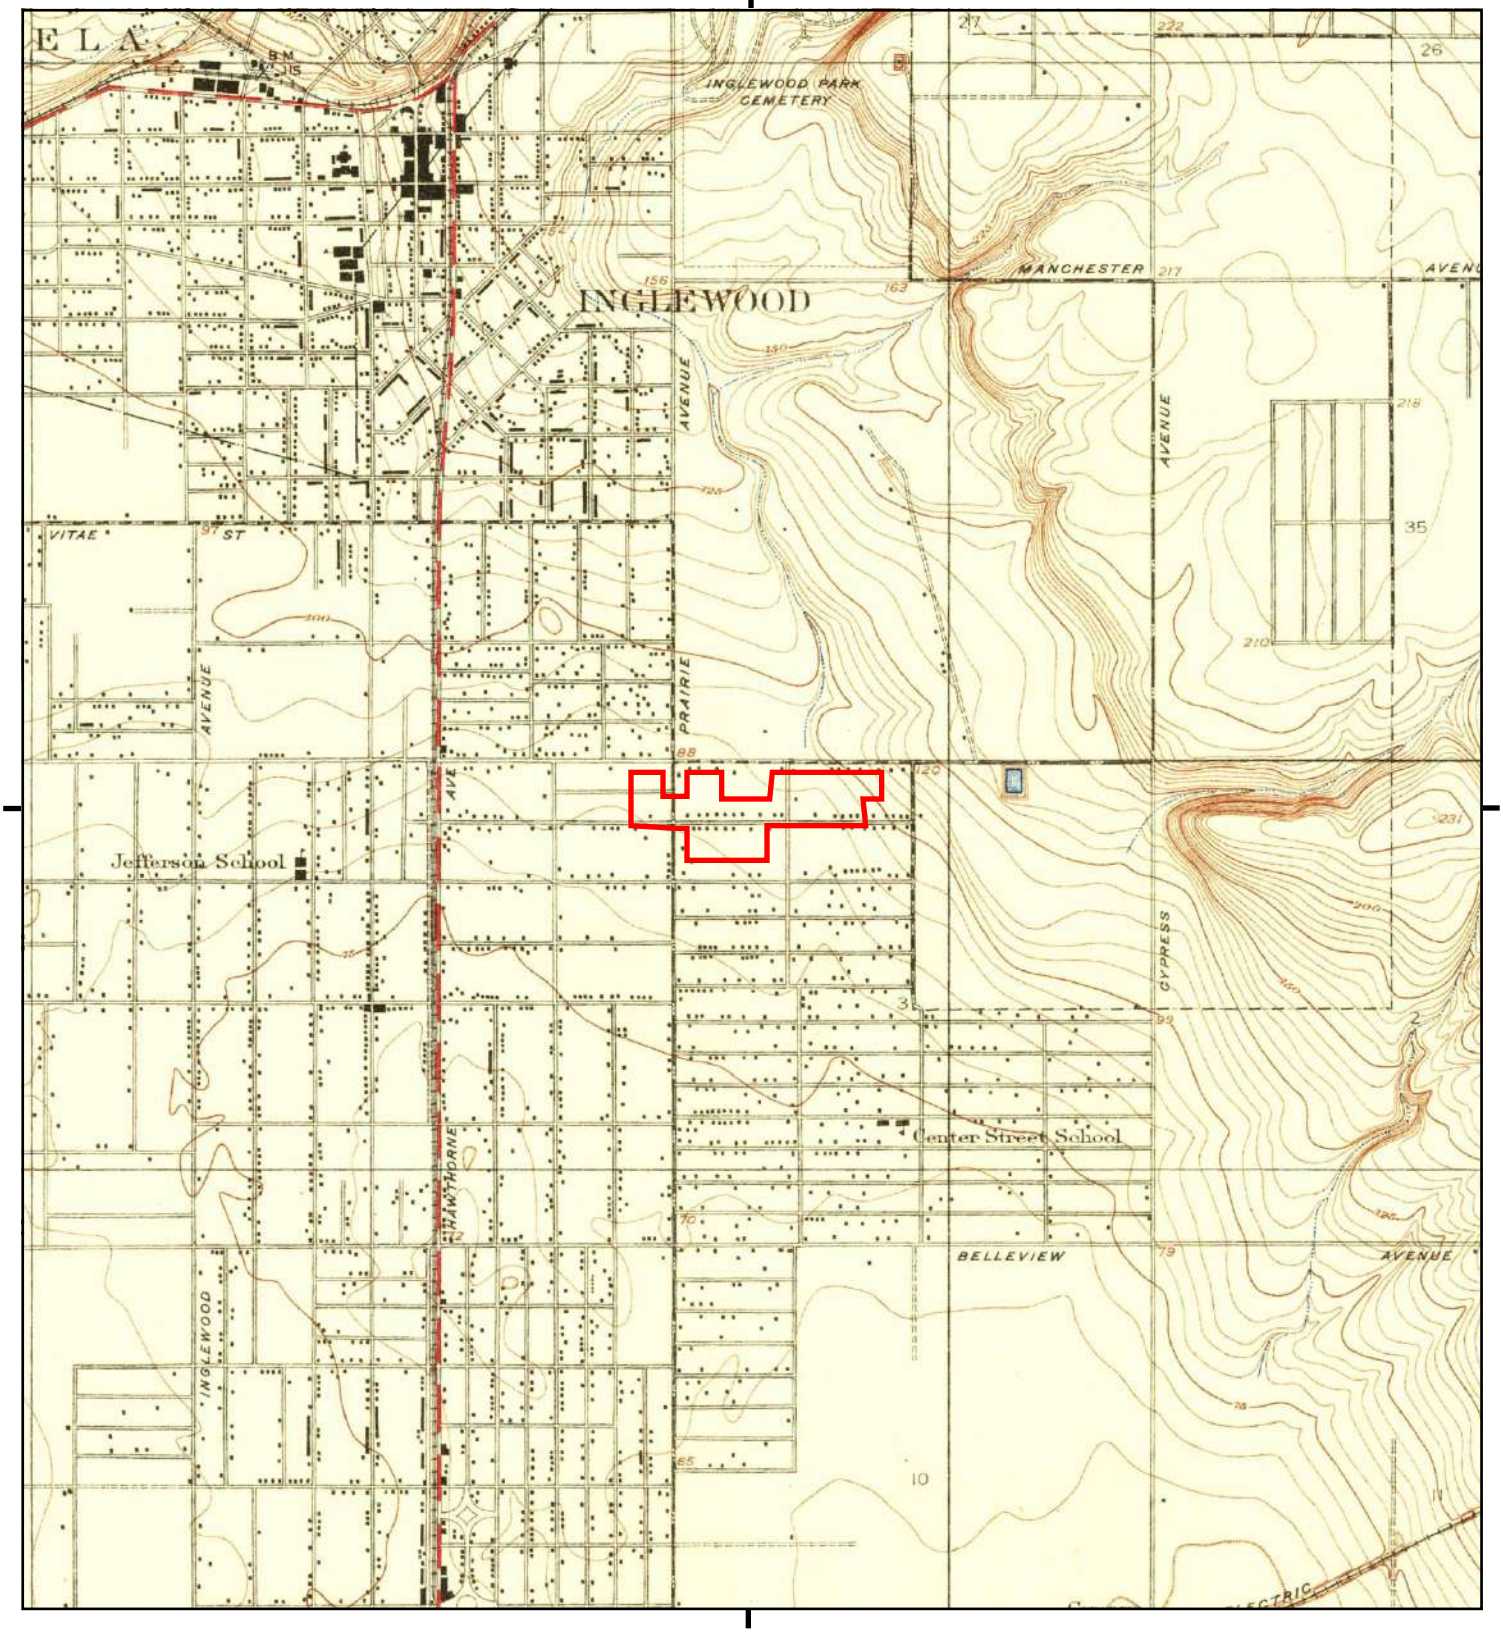

This report includes information from the following map sheet(s).

0 Miles 0.25 0.5 1 1.5

NW N NE
W E
SW S SE

TP, Inglewood, 1924, 7.5-minute

SITE NAME: Project Condor
ADDRESS: 10022 S Prairie Ave
Inglewood, CA 90303
CLIENT: Erler & Kalinowski, Inc.

N

Historical Topo Map

1896

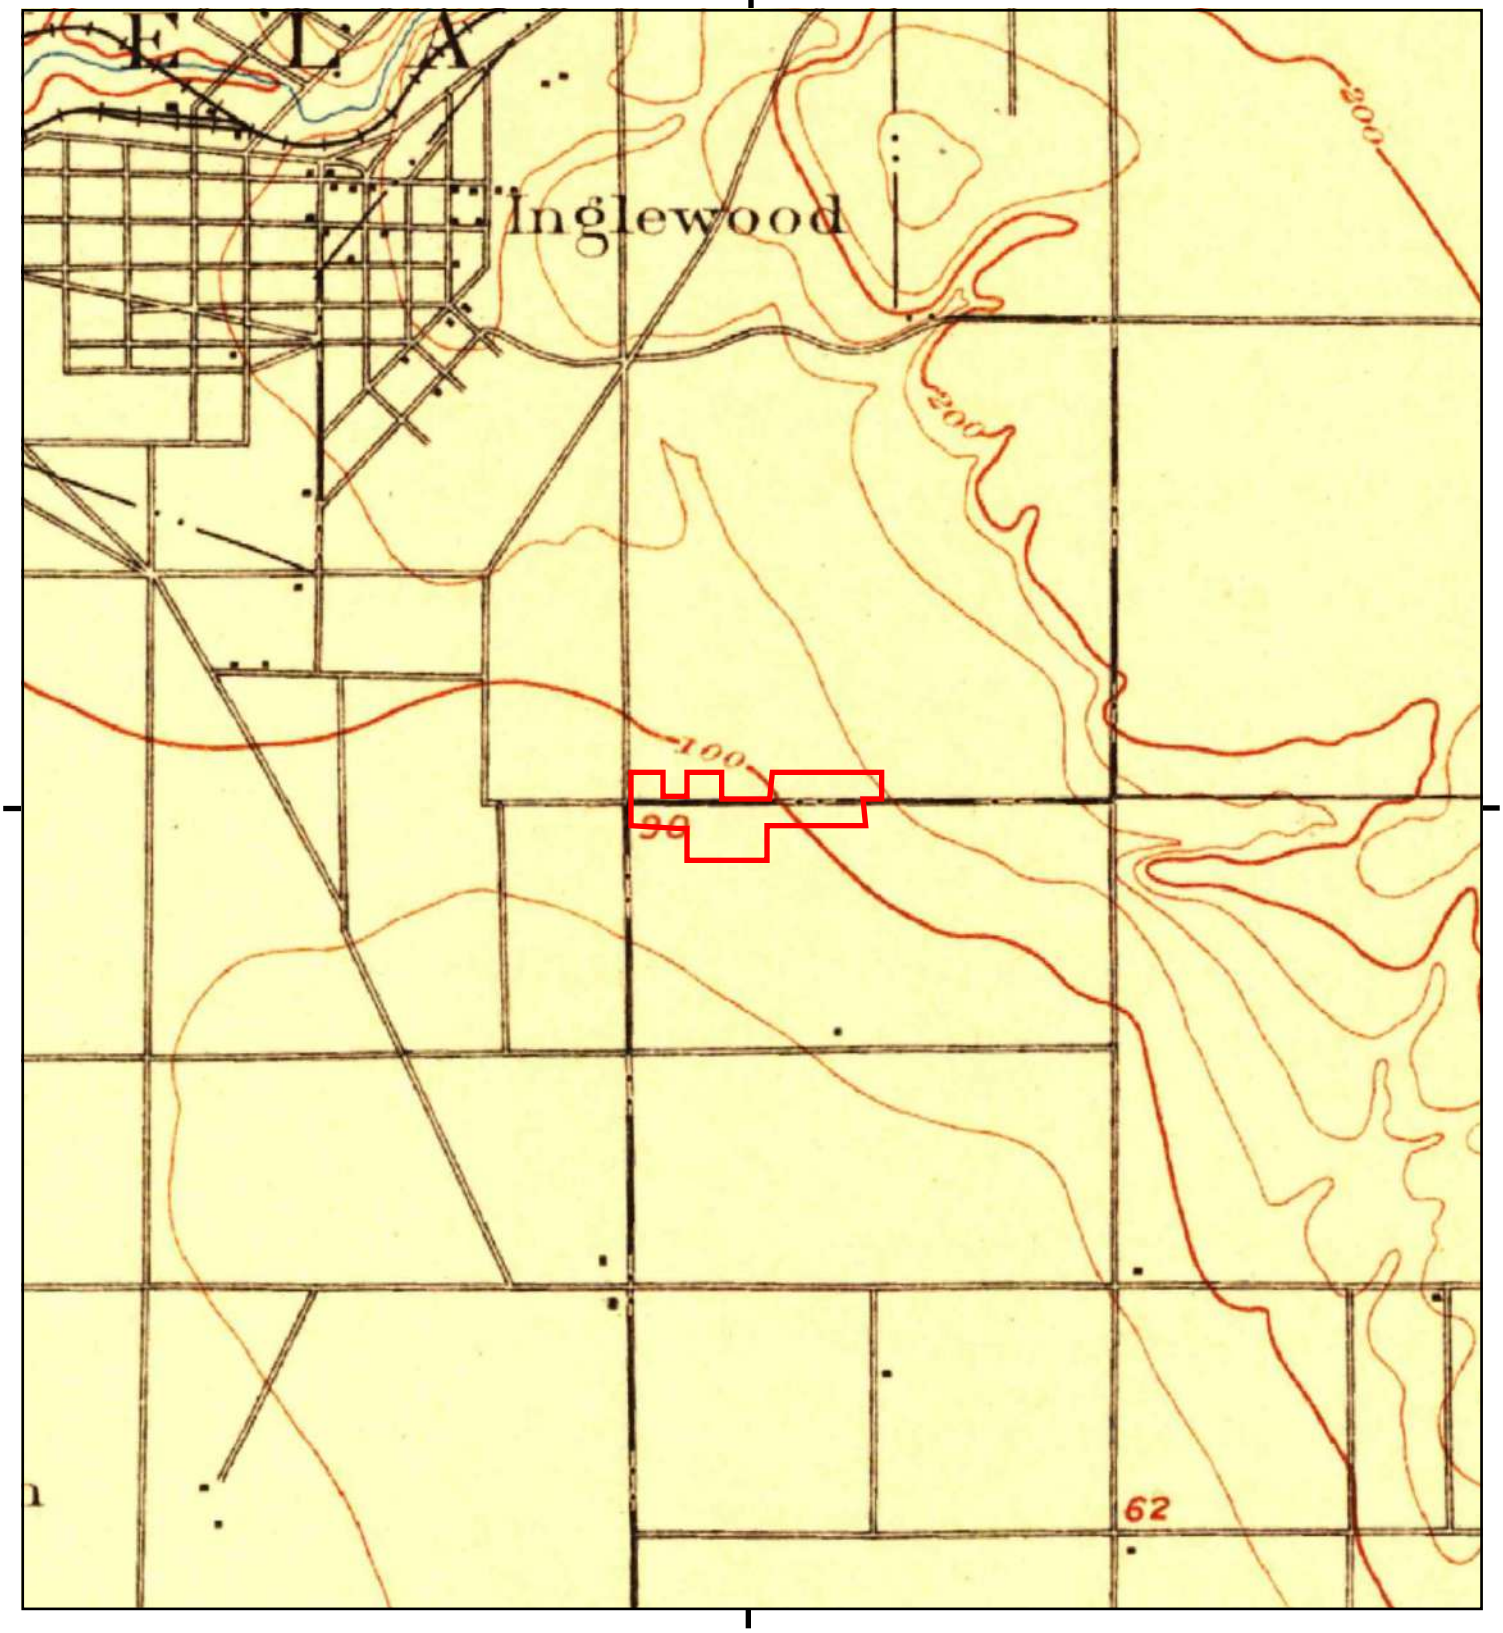

This report includes information from the following map sheet(s).

0 Miles 0.25 0.5 1 1.5

NW N NE
W E
SW S SE

TP, Redondo, 1896, 15-minute

SITE NAME: Project Condor
ADDRESS: 10022 S Prairie Ave
Inglewood, CA 90303
CLIENT: Erler & Kalinowski, Inc.

N

Project Condor
10022 S Prairie Ave
Inglewood, CA 90303

Inquiry Number: 5040947.2s
September 05, 2017

The EDR Radius Map™ Report with GeoCheck®

6 Armstrong Road, 4th floor
Shelton, CT 06484
Toll Free: 800.352.0050
www.edrnet.com

TABLE OF CONTENTS

SECTION	PAGE
Executive Summary	ES1
Overview Map	2
Detail Map	3
Map Findings Summary	4
Map Findings	8
Orphan Summary	174
Government Records Searched/Data Currency Tracking	GR-1

GEOCHECK ADDENDUM

Physical Setting Source Addendum	A-1
Physical Setting Source Summary	A-2
Physical Setting Source Map	A-8
Physical Setting Source Map Findings	A-9
Physical Setting Source Records Searched	PSGR-1

Thank you for your business.
Please contact EDR at 1-800-352-0050
with any questions or comments.

Disclaimer - Copyright and Trademark Notice

This Report contains certain information obtained from a variety of public and other sources reasonably available to Environmental Data Resources, Inc. It cannot be concluded from this Report that coverage information for the target and surrounding properties does not exist from other sources. **NO WARRANTY EXPRESSED OR IMPLIED, IS MADE WHATSOEVER IN CONNECTION WITH THIS REPORT. ENVIRONMENTAL DATA RESOURCES, INC. SPECIFICALLY DISCLAIMS THE MAKING OF ANY SUCH WARRANTIES, INCLUDING WITHOUT LIMITATION, MERCHANTABILITY OR FITNESS FOR A PARTICULAR USE OR PURPOSE. ALL RISK IS ASSUMED BY THE USER. IN NO EVENT SHALL ENVIRONMENTAL DATA RESOURCES, INC. BE LIABLE TO ANYONE, WHETHER ARISING OUT OF ERRORS OR OMISSIONS, NEGLIGENCE, ACCIDENT OR ANY OTHER CAUSE, FOR ANY LOSS OF DAMAGE, INCLUDING, WITHOUT LIMITATION, SPECIAL, INCIDENTAL, CONSEQUENTIAL, OR EXEMPLARY DAMAGES. ANY LIABILITY ON THE PART OF ENVIRONMENTAL DATA RESOURCES, INC. IS STRICTLY LIMITED TO A REFUND OF THE AMOUNT PAID FOR THIS REPORT.** Purchaser accepts this Report "AS IS". Any analyses, estimates, ratings, environmental risk levels or risk codes provided in this Report are provided for illustrative purposes only, and are not intended to provide, nor should they be interpreted as providing any facts regarding, or prediction or forecast of, any environmental risk for any property. Only a Phase I Environmental Site Assessment performed by an environmental professional can provide information regarding the environmental risk for any property. Additionally, the information provided in this Report is not to be construed as legal advice.

Copyright 2017 by Environmental Data Resources, Inc. All rights reserved. Reproduction in any media or format, in whole or in part, of any report or map of Environmental Data Resources, Inc., or its affiliates, is prohibited without prior written permission.

EDR and its logos (including Sanborn and Sanborn Map) are trademarks of Environmental Data Resources, Inc. or its affiliates. All other trademarks used herein are the property of their respective owners.

EXECUTIVE SUMMARY

A search of available environmental records was conducted by Environmental Data Resources, Inc (EDR). The report was designed to assist parties seeking to meet the search requirements of EPA's Standards and Practices for All Appropriate Inquiries (40 CFR Part 312), the ASTM Standard Practice for Environmental Site Assessments (E 1527-13) or custom requirements developed for the evaluation of environmental risk associated with a parcel of real estate.

TARGET PROPERTY INFORMATION

ADDRESS

10022 S PRAIRIE AVE
INGLEWOOD, CA 90303

COORDINATES

Latitude (North):	33.9447130 - 33° 56' 40.96''
Longitude (West):	118.3436110 - 118° 20' 36.99''
Universal Tranverse Mercator:	Zone 11
UTM X (Meters):	375833.0
UTM Y (Meters):	3756644.8
Elevation:	89 ft. above sea level

USGS TOPOGRAPHIC MAP ASSOCIATED WITH TARGET PROPERTY

Target Property Map:	5640440 INGLEWOOD, CA
Version Date:	2012

AERIAL PHOTOGRAPHY IN THIS REPORT

Portions of Photo from:	20140513
Source:	USDA

MAPPED SITES SUMMARY

Target Property Address:
10022 S PRAIRIE AVE
INGLEWOOD, CA 90303

Click on Map ID to see full detail.

MAP ID	SITE NAME	ADDRESS	DATABASE ACRONYMS	RELATIVE ELEVATION	DIST (ft. & mi.) DIRECTION
A1	VARIOUS CITY PROPERT	3900 102ND STREET	NPDES	Lower	1 ft.
B2	VERIZON WIRELESS: IN	3738 W CENTURY BLVD	FINDS	Higher	1 ft.
C3	S.E.S. INTERNATIONAL	10105 DOTY AVE UNIT	FINDS	Higher	1 ft.
B4	LA CUSTOM FINISH INC	3738 W CENTURY BLVD	HAZNET	Higher	1 ft.
A5	WELL NO. 6	3901 102ND ST	ENF, WDS	Lower	1 ft.
C6	COATINGS COMPOSITES	10105 DOTY AVE	RCRA-SQG, FINDS, ECHO, HAZNET	Higher	1 ft.
D7	EMMANUEL PERFECT AUT	3742 W CENTURY BLVD	EDR Hist Auto	Higher	1 ft.
D8	SPRINT CELL SITE LA2	3742 W CENTURY BLVD	FINDS	Higher	1 ft.
E9	E & M GERMAN CAR REP	10220 S PRAIRIE AVE	EDR Hist Auto	Lower	1 ft.
A10	INGLEWOOD REDEVELOPM	3901 W 102ND	HAZNET	Lower	1 ft.
11	OMEGA CARPET & UPHL	3822 W CENTURY BLVD	EDR Hist Cleaner	Higher	1 ft.
B12	INGLEWOOD	3738 WEST CENTURY BL	ICIS, FINDS, ECHO	Higher	1 ft.
A13	WELL NO. 1NA 2NA 4 &	3901 102ND	FINDS	Lower	1 ft.
C14	CORNER EXPRESS	3750 W CENTRY BLVD	HAZNET	Higher	1 ft.
B15	IMAGINE LOGISTICS IN	3734 W CENTURY BLVD	HAZNET	Higher	1 ft.
B16	SPORT TEES INC	3732 W CENTURY BLVD	HAZNET	Higher	1 ft.
B17	CUSTOM MADE T'S INC	3732 W CENTURY BLVD	HAZNET	Higher	1 ft.
B18	MIRACLE METHOD OF TH	3732 W CENTURY	DRYCLEANERS, EMI	Higher	1 ft.
B19	DIVERSIFIED ANALYTIC	3732 WEST CENTURY BL	HAZNET	Higher	1 ft.
E20	BUDGET AUTO ENTERPRI	10223 S PRAIRIE	EDR Hist Auto	Lower	26, 0.005, SSW
E21	NONE	10223 S PRAIRIE	SWEEPS UST, HIST UST	Lower	26, 0.005, SSW
22	BIEBER FLOURESCENT L	3666 W 102ND ST	SEMS-ARCHIVE	Higher	74, 0.014, ESE
F23	SERVICE STATION 5050	4000 W CENTURY BLVD	HIST UST	Higher	75, 0.014, WNW
F24	LEES UNION	4000 W CENTURY BLVD	EDR Hist Auto	Higher	75, 0.014, WNW
E25	MILNER H W	10324 PRARIE AV	EDR Hist Auto	Lower	88, 0.017, South
F26	CIRCLE K CORP #7905	1403 W CENTURY BLVD	SWEEPS UST	Higher	104, 0.020, NNW
F27		10023 S PRAIRIE AVE	EDR Hist Cleaner	Higher	106, 0.020, NW
F28	UNOCAL CORP SS 5050	4000 W CENTURY BLVD	LUST, SWEEPS UST, CA FID UST, HIST CORTESE, LOS...	Higher	106, 0.020, NW
G29	CENTURY DISCOOUNT TI	4055 CENTURY BLVD	EDR Hist Auto	Higher	111, 0.021, WNW
G30	UNIVERSAL AUTO SERVI	4055 W CENTURY BLVD	EDR Hist Auto	Higher	120, 0.023, WNW
E31	AUTO PERFORMANCE TEA	10305 S PRAIRIE AVE	EDR Hist Auto	Lower	128, 0.024, SSW
H32	CHEVRON USA SS 20690	4015 W CENTURY BLVD	UST	Higher	187, 0.035, NNW
H33	CHEVRON STATIONS INC	4015 W CENTURY BLVD	EDR Hist Auto	Higher	187, 0.035, NNW
H34	CHEVRON STATION NO 9	892 JOHN DALY BLVD	RCRA-SQG, LUST, FINDS, ECHO	Higher	187, 0.035, NNW
H35	CHEVRON STATION NO 2	4015 W CENTURY BLVD	RCRA-LQG, FINDS, ECHO	Higher	187, 0.035, NNW
I36	MILNER H W	10396 PRAIRIE VIEW	EDR Hist Auto	Lower	322, 0.061, South
G37	J & E BUGWAGON	4101 WEST CENTURY BL	EDR Hist Auto	Higher	331, 0.063, WNW
J38	EMERY WORLDWIDE/C/O	3612 W CENTURY BLVD	SWEEPS UST	Higher	360, 0.068, East
G39	SPARKLING CLEANERS	4102 W CENTURY BLVD	EDR Hist Cleaner	Higher	362, 0.069, WNW

MAPPED SITES SUMMARY

Target Property Address:
10022 S PRAIRIE AVE
INGLEWOOD, CA 90303

Click on Map ID to see full detail.

MAP ID	SITE NAME	ADDRESS	DATABASE ACRONYMS	RELATIVE ELEVATION	DIST (ft. & mi.) DIRECTION
K40	ALL N GEARS	4110 W CENTURY BLVD	EDR Hist Auto	Lower	409, 0.077, West
K41	ASTRO AUTOMOTIVE SER	4110 CENTURY BLVD	EDR Hist Auto	Higher	415, 0.079, WNW
I42	WHALEN ELEMENTARY SC	104TH STREET/105TH S	ENVIROSTOR, SCH	Lower	423, 0.080, SSW
I43	NEW WAY AUTOMATIC LA	10424 S PRAIRIE AVE	EDR Hist Cleaner	Lower	433, 0.082, South
I44	G & A AUTO REPAIR	10427 S PRAIRIE AVE	EDR Hist Auto	Lower	447, 0.085, South
I45	MINS DAIRY	10411 S PRAIRIE AVE	EDR Hist Auto	Lower	485, 0.092, South
I46	ROCKVIEW DAIRY FACIL	10411 PRAIRIE AVE	LUST, HIST CORTESE	Lower	485, 0.092, South
I47	BOB & MERCYS CLEANER	10412 S PRAIRIE AVE	EDR Hist Cleaner	Lower	492, 0.093, South
I48	MIRAGE CLEANERS	10412 S PRAIRIE	RCRA-SQG, FINDS, ECHO, DRYCLEANERS, EMI, HAZNET	Lower	492, 0.093, South
J49	EMERY WORLD WIDE	3600 W CENTURY BLVD	LUST, HIST CORTESE, NPDES, WDS	Higher	493, 0.093, East
J50	UPS CARTAGE SERVICES	3600 W CENTURY BLVD	UST, LOS ANGELES CO. HMS	Higher	493, 0.093, East
L51	SAM SCHWARTZ PRAIRE	1201 S PRAIRE AVE	SWEEPS UST	Higher	511, 0.097, North
L52		1201 S PRAIRIE AVE	EDR Hist Auto	Higher	511, 0.097, North
53	SMART AUTO REPAIR	10421 S PRAIRIE AVE	EDR Hist Auto	Lower	609, 0.115, SSW
L54	TRI-STATE GASOLINE	1205 S PRAIRIE	EDR Hist Auto	Higher	624, 0.118, North
L55	RALPHS AUTOMOTIVE SE	1203 S PRAIRIE AVE	EDR Hist Auto	Higher	624, 0.118, North
56	COSTCO WHOLESALE # 7	3560 WEST CENTURY BL	RCRA-LQG	Higher	629, 0.119, East
K57	ARCO #9645/ FORMER T	4130 CENTURY BLVD W	LUST, HIST CORTESE	Higher	665, 0.126, West
K58	THRIFTY OIL CO #251	4130 W CENTURY BLVD	SWEEPS UST, CA FID UST, HAZNET, LOS ANGELES CO....	Higher	692, 0.131, West
K59	ARCO FACILITY NO 096	4130 W CENTURY BLVD	RCRA-SQG, FINDS, ECHO	Higher	692, 0.131, West
K60	ARCO STN 251	4130 W CENTURY BLVD	HIST UST	Higher	692, 0.131, West
K61	TESORO (USA) 63251	4130 W CENTURY BLVD	UST, LOS ANGELES CO. HMS	Higher	692, 0.131, West
62	UNOCAL SS # 6370	4160 W CENTURY BLVD	SWEEPS UST	Higher	735, 0.139, West
63	HOME CLUB NO 81	3570 W CENTURY BLVD	RCRA-SQG, FINDS, ECHO	Higher	785, 0.149, East
64	COSTCO WHOLESALE #76	3560 W CENTURY BLVD	UST	Higher	975, 0.185, East
65	RAMAR INDUSTRIES	426 EAST 99TH STREET	LUST	Higher	1510, 0.286, WNW
66	HOLLYWOOD PARK RACE	1050 S PRAIRIE AVE	SLIC, UST, BROWNFIELDS, HIST UST, EMI, HAZNET, LOS...	Higher	1705, 0.323, North
M67	SHELL SERVICE STATIO	10800 PRAIRIE AVE S	LUST, HIST UST	Lower	1938, 0.367, South
M68	SHELL SERVICE STATIO	6800 PRAIRIE	LUST, HIST CORTESE	Lower	1955, 0.370, South
69	HOLLY PARK CAR WASH	3350 CENTURY BLVD W	LUST, HIST CORTESE	Higher	2017, 0.382, East
M70	PONCE RECYCLING	10801 PRAIRIE AVE	SWRCY	Lower	2019, 0.382, South
71	CENTURY/HAWTHORNE SH	10001-10025 HAWTHORN	LUST	Lower	2196, 0.416, West
N72	MILLER 1994 FAMILY T	1140 LA BREA AVE S	LUST	Higher	2248, 0.426, WNW
N73	DELORME CHEVROLET	1175 S LA BREA AVE	LUST, SWEEPS UST, LOS ANGELES CO. HMS	Higher	2326, 0.441, WNW
N74	DELORME CHEVROLET IN	1175 SOUTH LA BREA A	HIST UST, HIST CORTESE	Higher	2326, 0.441, WNW
O75	INGLEWOOD REDEVELOPM	3250 CENTURY BLVD W	LUST, HIST CORTESE	Higher	2434, 0.461, East
O76	INGLEWOOD RECYCLING	3200 W CENTURY BLVD	SWRCY	Higher	2481, 0.470, East
P77	LENNOX SHERIFF'S STA	4331 LENNOX BLVD	LUST	Lower	2517, 0.477, SW
P78	LENNOX SHERIFF'S STA	4331 LENNOX BLVD	LUST	Lower	2517, 0.477, SW

MAPPED SITES SUMMARY

Target Property Address:
10022 S PRAIRIE AVE
INGLEWOOD, CA 90303

Click on Map ID to see full detail.

MAP ID	SITE NAME	ADDRESS	DATABASE ACRONYMS	RELATIVE ELEVATION	DIST (ft. & mi.) DIRECTION
O79	CENTURY PARK CLEANER	3201 CENTURY BLVD W	LUST, HIST CORTESE	Higher	2579, 0.488, East
80	PLATINUM STEREO	4490 WEST CENTURY BL	LUST	Higher	2590, 0.491, West
81	JEFFERSON ELEMENTARY	CONDON AVENUE/FIRMON	ENVIROSTOR, SCH	Higher	3397, 0.643, West
82	MONROE MIDDLE SCHOOL	10711 10TH AVENUE	ENVIROSTOR, SCH	Higher	3472, 0.658, ESE
83	PCSD 111TH & FREEMAN	11044 AND 11111 SOUT	ENVIROSTOR, SCH	Lower	3494, 0.662, SSW
84	LENNOX ELEMENTARY /V	11036 HAWTHORNE BOUL	ENVIROSTOR, SCH	Lower	3650, 0.691, SW
85	PAYNE ELEMENTARY SCH	215 WEST 94TH STREET	ENVIROSTOR, SCH	Higher	3984, 0.755, WNW
Q86	JEFFERSON ELEMENTARY	10322 CONDON AVENUE	ENVIROSTOR, LUST, SCH, NPDES	Lower	4075, 0.772, West
Q87	JEFFERSON ELEMENTARY	CONDON AVENUE/CENTUR	ENVIROSTOR, SCH, LOS ANGELES CO. HMS	Lower	4075, 0.772, West
88	TODAY'S FRESH START	3405 W. IMPERIAL HIG	ENVIROSTOR, SCH	Lower	4836, 0.916, SE
89	COCKATOO SCHOOL SITE	HAWTHORNE BOULEVARD/	ENVIROSTOR, SCH	Lower	5018, 0.950, SSW
90	CAPRICE CLEANERS	11236 CRENSHAW BOULE	ENVIROSTOR, VCP	Lower	5238, 0.992, SE

EXECUTIVE SUMMARY

TARGET PROPERTY SEARCH RESULTS

The target property was not listed in any of the databases searched by EDR.

DATABASES WITH NO MAPPED SITES

No mapped sites were found in EDR's search of available ("reasonably ascertainable ") government records either on the target property or within the search radius around the target property for the following databases:

STANDARD ENVIRONMENTAL RECORDS

Federal NPL site list

NPL ---------- National Priority List
Proposed NPL ---------- Proposed National Priority List Sites
NPL LIENS ---------- Federal Superfund Liens

Federal Delisted NPL site list

Delisted NPL ---------- National Priority List Deletions

Federal CERCLIS list

FEDERAL FACILITY ---------- Federal Facility Site Information listing
SEMS ---------- Superfund Enterprise Management System

Federal RCRA CORRACTS facilities list

CORRACTS ---------- Corrective Action Report

Federal RCRA non-CORRACTS TSD facilities list

RCRA-TSDF ---------- RCRA - Treatment, Storage and Disposal

Federal RCRA generators list

RCRA-CESQG ---------- RCRA - Conditionally Exempt Small Quantity Generator

Federal institutional controls / engineering controls registries

LUCIS ---------- Land Use Control Information System
US ENG CONTROLS ---------- Engineering Controls Sites List
US INST CONTROL ---------- Sites with Institutional Controls

Federal ERNS list

ERNS ---------- Emergency Response Notification System

State- and tribal - equivalent NPL

RESPONSE ---------- State Response Sites

EXECUTIVE SUMMARY

State and tribal landfill and/or solid waste disposal site lists

SWF/LF ---------- Solid Waste Information System

State and tribal leaking storage tank lists

INDIAN LUST ---------- Leaking Underground Storage Tanks on Indian Land

State and tribal registered storage tank lists

FEMA UST ---------- Underground Storage Tank Listing
AST ---------- Aboveground Petroleum Storage Tank Facilities
INDIAN UST ---------- Underground Storage Tanks on Indian Land

State and tribal voluntary cleanup sites

VCP ---------- Voluntary Cleanup Program Properties
INDIAN VCP ---------- Voluntary Cleanup Priority Listing

ADDITIONAL ENVIRONMENTAL RECORDS

Local Brownfield lists

US BROWNFIELDS ---------- A Listing of Brownfields Sites

Local Lists of Landfill / Solid Waste Disposal Sites

WMUDS/SWAT ---------- Waste Management Unit Database
HAULERS ---------- Registered Waste Tire Haulers Listing
INDIAN ODI ---------- Report on the Status of Open Dumps on Indian Lands
DEBRIS REGION 9 ---------- Torres Martinez Reservation Illegal Dump Site Locations
ODI ---------- Open Dump Inventory
IHS OPEN DUMPS ---------- Open Dumps on Indian Land

Local Lists of Hazardous waste / Contaminated Sites

US HIST CDL ---------- Delisted National Clandestine Laboratory Register
AOCONCERN ---------- San Gabriel Valley Areas of Concern
HIST Cal-Sites ---------- Historical Calsites Database
CDL ---------- Clandestine Drug Labs
Toxic Pits ---------- Toxic Pits Cleanup Act Sites
US CDL ---------- National Clandestine Laboratory Register

Local Land Records

LIENS ---------- Environmental Liens Listing
LIENS 2 ---------- CERCLA Lien Information
DEED ---------- Deed Restriction Listing

Records of Emergency Release Reports

HMIRS ---------- Hazardous Materials Information Reporting System
CHMIRS ---------- California Hazardous Material Incident Report System

LDS	Land Disposal Sites Listing
MCS	Military Cleanup Sites Listing
SPILLS 90	SPILLS 90 data from FirstSearch

Other Ascertainable Records

RCRA NonGen / NLR	RCRA - Non Generators / No Longer Regulated
FUDS	Formerly Used Defense Sites
DOD	Department of Defense Sites
SCRD DRYCLEANERS	State Coalition for Remediation of Drycleaners Listing
US FIN ASSUR	Financial Assurance Information
EPA WATCH LIST	EPA WATCH LIST
2020 COR ACTION	2020 Corrective Action Program List
TSCA	Toxic Substances Control Act
TRIS	Toxic Chemical Release Inventory System
SSTS	Section 7 Tracking Systems
ROD	Records Of Decision
RMP	Risk Management Plans
RAATS	RCRA Administrative Action Tracking System
PRP	Potentially Responsible Parties
PADS	PCB Activity Database System
FTTS	FIFRA/ TSCA Tracking System - FIFRA (Federal Insecticide, Fungicide, & Rodenticide Act)/TSCA (Toxic Substances Control Act)
MLTS	Material Licensing Tracking System
COAL ASH DOE	Steam-Electric Plant Operation Data
COAL ASH EPA	Coal Combustion Residues Surface Impoundments List
PCB TRANSFORMER	PCB Transformer Registration Database
RADINFO	Radiation Information Database
HIST FTTS	FIFRA/TSCA Tracking System Administrative Case Listing
DOT OPS	Incident and Accident Data
CONSENT	Superfund (CERCLA) Consent Decrees
INDIAN RESERV	Indian Reservations
FUSRAP	Formerly Utilized Sites Remedial Action Program
UMTRA	Uranium Mill Tailings Sites
LEAD SMELTERS	Lead Smelter Sites
US AIRS	Aerometric Information Retrieval System Facility Subsystem
US MINES	Mines Master Index File
ABANDONED MINES	Abandoned Mines
UXO	Unexploded Ordnance Sites
DOCKET HWC	Hazardous Waste Compliance Docket Listing
FUELS PROGRAM	EPA Fuels Program Registered Listing
CA BOND EXP. PLAN	Bond Expenditure Plan
Cortese	"Cortese" Hazardous Waste & Substances Sites List
CUPA Listings	CUPA Resources List
Financial Assurance	Financial Assurance Information Listing
ICE	ICE
LOS ANGELES CO. HMS	HMS: Street Number List
HWP	EnviroStor Permitted Facilities Listing
HWT	Registered Hazardous Waste Transporter Database
MINES	Mines Site Location Listing
MWMP	Medical Waste Management Program Listing
PEST LIC	Pesticide Regulation Licenses Listing
PROC	Certified Processors Database
Notify 65	Proposition 65 Records
LA Co. Site Mitigation	Site Mitigation List

UIC ..... UIC Listing
WASTEWATER PITS ..... Oil Wastewater Pits Listing
WIP ..... Well Investigation Program Case List

EDR HIGH RISK HISTORICAL RECORDS

EDR Exclusive Records

EDR MGP ..... EDR Proprietary Manufactured Gas Plants

EDR RECOVERED GOVERNMENT ARCHIVES

Exclusive Recovered Govt. Archives

RGA LF ..... Recovered Government Archive Solid Waste Facilities List
RGA LUST ..... Recovered Government Archive Leaking Underground Storage Tank

SURROUNDING SITES: SEARCH RESULTS

Surrounding sites were identified in the following databases.

Elevations have been determined from the USGS Digital Elevation Model and should be evaluated on a relative (not an absolute) basis. Relative elevation information between sites of close proximity should be field verified. Sites with an elevation equal to or higher than the target property have been differentiated below from sites with an elevation lower than the target property.
Page numbers and map identification numbers refer to the EDR Radius Map report where detailed data on individual sites can be reviewed.

Sites listed in ***bold italics*** are in multiple databases.

Unmappable (orphan) sites are not considered in the foregoing analysis.

STANDARD ENVIRONMENTAL RECORDS

Federal CERCLIS NFRAP site list

SEMS-ARCHIVE: SEMS-ARCHIVE (Superfund Enterprise Management System Archive) tracks sites that have no further interest under the Federal Superfund Program based on available information. The list was formerly known as the CERCLIS-NFRAP, renamed to SEMS ARCHIVE by the EPA in 2015. EPA may perform a minimal level of assessment work at a site while it is archived if site conditions change and/or new information becomes available. Archived sites have been removed and archived from the inventory of SEMS sites. Archived status indicates that, to the best of EPA's knowledge, assessment at a site has been completed and that EPA has determined no further steps will be taken to list the site on the National Priorities List (NPL), unless information indicates this decision was not appropriate or other considerations require a recommendation for listing at a later time. The decision does not necessarily mean that there is no hazard associated with a given site; it only means that. based upon available information, the location is not judged to be potential NPL site.

A review of the SEMS-ARCHIVE list, as provided by EDR, and dated 02/07/2017 has revealed that there is 1 SEMS-ARCHIVE site within approximately 0.5 miles of the target property.

Equal/Higher Elevation	Address	Direction / Distance	Map ID	Page
BIEBER FLOURESCENT L	3666 W 102ND ST	ESE 0 - 1/8 (0.014 mi.)	22	30

EXECUTIVE SUMMARY

Federal RCRA generators list

RCRA-LQG: RCRAInfo is EPA's comprehensive information system, providing access to data supporting the Resource Conservation and Recovery Act (RCRA) of 1976 and the Hazardous and Solid Waste Amendments (HSWA) of 1984. The database includes selective information on sites which generate, transport, store, treat and/or dispose of hazardous waste as defined by the Resource Conservation and Recovery Act (RCRA). Large quantity generators (LQGs) generate over 1,000 kilograms (kg) of hazardous waste, or over 1 kg of acutely hazardous waste per month.

A review of the RCRA-LQG list, as provided by EDR, and dated 12/12/2016 has revealed that there are 2 RCRA-LQG sites within approximately 0.25 miles of the target property.

Equal/Higher Elevation	Address	Direction / Distance	Map ID	Page
CHEVRON STATION NO 2	***4015 W CENTURY BLVD***	***NNW 0 - 1/8 (0.035 mi.)***	***H35***	***42***
COSTCO WHOLESALE # 7	3560 WEST CENTURY BL	E 0 - 1/8 (0.119 mi.)	56	73

RCRA-SQG: RCRAInfo is EPA's comprehensive information system, providing access to data supporting the Resource Conservation and Recovery Act (RCRA) of 1976 and the Hazardous and Solid Waste Amendments (HSWA) of 1984. The database includes selective information on sites which generate, transport, store, treat and/or dispose of hazardous waste as defined by the Resource Conservation and Recovery Act (RCRA). Small quantity generators (SQGs) generate between 100 kg and 1,000 kg of hazardous waste per month.

A review of the RCRA-SQG list, as provided by EDR, and dated 12/12/2016 has revealed that there are 5 RCRA-SQG sites within approximately 0.25 miles of the target property.

Equal/Higher Elevation	Address	Direction / Distance	Map ID	Page
COATINGS COMPOSITES	***10105 DOTY AVE***	***0 - 1/8 (0.000 mi.)***	***C6***	***14***
CHEVRON STATION NO 9	***892 JOHN DALY BLVD***	***NNW 0 - 1/8 (0.035 mi.)***	***H34***	***40***
ARCO FACILITY NO 096	***4130 W CENTURY BLVD***	***W 1/8 - 1/4 (0.131 mi.)***	***K59***	***89***
HOME CLUB NO 81	***3570 W CENTURY BLVD***	***E 1/8 - 1/4 (0.149 mi.)***	***63***	***93***

Lower Elevation	Address	Direction / Distance	Map ID	Page
MIRAGE CLEANERS	***10412 S PRAIRIE***	***S 0 - 1/8 (0.093 mi.)***	***I48***	***54***

State- and tribal - equivalent CERCLIS

ENVIROSTOR: The Department of Toxic Substances Control's (DTSC's) Site Mitigation and Brownfields Reuse Program's (SMBRP's) EnviroStor database identifes sites that have known contamination or sites for which there may be reasons to investigate further. The database includes the following site types: Federal Superfund sites (National Priorities List (NPL)); State Response, including Military Facilities and State Superfund; Voluntary Cleanup; and School sites. EnviroStor provides similar information to the information that was available in CalSites, and provides additional site information, including, but not limited to, identification of formerly-contaminated properties that have been released for reuse, properties where environmental deed restrictions have been recorded to prevent inappropriate land uses, and risk characterization information that is used to assess potential impacts to public health and the environment at contaminated sites.

A review of the ENVIROSTOR list, as provided by EDR, and dated 07/31/2017 has revealed that there are 11 ENVIROSTOR sites within approximately 1 mile of the target property.

Equal/Higher Elevation	Address	Direction / Distance	Map ID	Page
JEFFERSON ELEMENTARY	***CONDON AVENUE/FIRMON***	***W 1/2 - 1 (0.643 mi.)***	***81***	***142***
Facility Id: 19880080				
Status: No Further Action				
MONROE MIDDLE SCHOOL	***10711 10TH AVENUE***	***ESE 1/2 - 1 (0.658 mi.)***	***82***	***144***
Facility Id: 60000417				
Status: No Action Required				
PAYNE ELEMENTARY SCH	***215 WEST 94TH STREET***	***WNW 1/2 - 1 (0.755 mi.)***	***85***	***151***
Facility Id: 60000005				
Status: No Action Required				

Lower Elevation	Address	Direction / Distance	Map ID	Page
WHALEN ELEMENTARY SC	***104TH STREET/105TH S***	***SSW 0 - 1/8 (0.080 mi.)***	***I42***	***47***
Facility Id: 19880081				
Status: No Further Action				
PCSD 111TH & FREEMAN	***11044 AND 11111 SOUT***	***SSW 1/2 - 1 (0.662 mi.)***	***83***	***146***
Facility Id: 60000628				
Status: No Further Action				
LENNOX ELEMENTARY /V	***11036 HAWTHORNE BOUL***	***SW 1/2 - 1 (0.691 mi.)***	***84***	***149***
Facility Id: 19540001				
Status: No Action Required				
JEFFERSON ELEMENTARY	***10322 CONDON AVENUE***	***W 1/2 - 1 (0.772 mi.)***	***Q86***	***154***
Facility Id: 60000695				
Status: Inactive - Withdrawn				
JEFFERSON ELEMENTARY	***CONDON AVENUE/CENTUR***	***W 1/2 - 1 (0.772 mi.)***	***Q87***	***161***
Facility Id: 60000033				
Status: Inactive - Withdrawn				
TODAY'S FRESH START	***3405 W. IMPERIAL HIG***	***SE 1/2 - 1 (0.916 mi.)***	***88***	***164***
Facility Id: 60000556				
Status: No Further Action				
COCKATOO SCHOOL SITE	***HAWTHORNE BOULEVARD/***	***SSW 1/2 - 1 (0.950 mi.)***	***89***	***167***
Facility Id: 19590003				
Status: Inactive - Needs Evaluation				
CAPRICE CLEANERS	***11236 CRENSHAW BOULE***	***SE 1/2 - 1 (0.992 mi.)***	***90***	***171***
Facility Id: 19720014				
Status: No Further Action				

State and tribal leaking storage tank lists

LUST: Leaking Underground Storage Tank (LUST) Sites included in GeoTracker. GeoTracker is the Water Boards data management system for sites that impact, or have the potential to impact, water quality in California, with emphasis on groundwater.

A review of the LUST list, as provided by EDR, has revealed that there are 17 LUST sites within approximately 0.5 miles of the target property.

Equal/Higher Elevation	Address	Direction / Distance	Map ID	Page
UNOCAL CORP SS 5050	***4000 W CENTURY BLVD***	***NW 0 - 1/8 (0.020 mi.)***	***F28***	***34***
Database: LUST REG 4, Date of Government Version: 09/07/2004				
Database: LUST, Date of Government Version: 06/12/2017				

Status: Completed - Case Closed
Facility Id: I-09966
Status: Case Closed
Global Id: T0603703538
Global ID: T0603703538

CHEVRON STATION NO 9 ***892 JOHN DALY BLVD*** ***NNW 0 - 1/8 (0.035 mi.)*** ***H34*** ***40***
Database: LUST REG 2, Date of Government Version: 09/30/2004
Facility Status: Pollution Characterization

EMERY WORLD WIDE ***3600 W CENTURY BLVD*** ***E 0 - 1/8 (0.093 mi.)*** ***J49*** ***59***
Database: LUST REG 4, Date of Government Version: 09/07/2004
Database: LUST, Date of Government Version: 06/12/2017
Status: Completed - Case Closed
Facility Id: I-10571
Facility Id: I-10571A
Status: Case Closed
Status: Leak being confirmed
Global Id: T0603703629
Global Id: T0603792976
Global ID: T0603703629
Global ID: T0603792976

ARCO #9645/ FORMER T ***4130 CENTURY BLVD W*** ***W 1/8 - 1/4 (0.126 mi.)*** ***K57*** ***81***
Database: LUST REG 4, Date of Government Version: 09/07/2004
Database: LUST, Date of Government Version: 06/12/2017
Status: Completed - Case Closed
Facility Id: R-25030
Status: Preliminary site assessment underway
Global Id: T0603705482
Global ID: T0603705482

RAMAR INDUSTRIES 426 EAST 99TH STREET WNW 1/4 - 1/2 (0.286 mi.) 65 94
Database: LUST, Date of Government Version: 06/12/2017
Status: Completed - Case Closed
Global Id: T0603722166

HOLLY PARK CAR WASH ***3350 CENTURY BLVD W*** ***E 1/4 - 1/2 (0.382 mi.)*** ***69*** ***112***
Database: LUST REG 4, Date of Government Version: 09/07/2004
Database: LUST, Date of Government Version: 06/12/2017
Status: Completed - Case Closed
Facility Id: I-10850
Status: Case Closed
Global Id: T0603703665
Global ID: T0603703665

MILLER 1994 FAMILY T 1140 LA BREA AVE S WNW 1/4 - 1/2 (0.426 mi.) N72 121
Database: LUST, Date of Government Version: 06/12/2017
Status: Open - Site Assessment
Global Id: T10000010158

DELORME CHEVROLET ***1175 S LA BREA AVE*** ***WNW 1/4 - 1/2 (0.441 mi.)*** ***N73*** ***123***
Database: LUST REG 4, Date of Government Version: 09/07/2004
Database: LUST, Date of Government Version: 06/12/2017
Status: Completed - Case Closed
Facility Id: I-12635
Status: Case Closed
Global Id: T0603703988
Global ID: T0603703988

INGLEWOOD REDEVELOPM ***3250 CENTURY BLVD W*** ***E 1/4 - 1/2 (0.461 mi.)*** ***O75*** ***128***
Database: LUST REG 4, Date of Government Version: 09/07/2004
Database: LUST, Date of Government Version: 06/12/2017

Status: Completed - Case Closed
Facility Id: I-21891
Status: Case Closed
Global Id: T0603704484
Global ID: T0603704484

CENTURY PARK CLEANER ***3201 CENTURY BLVD W*** ***E 1/4 - 1/2 (0.488 mi.)*** ***O79*** ***137***
Database: LUST REG 4, Date of Government Version: 09/07/2004
Database: LUST, Date of Government Version: 06/12/2017
Status: Completed - Case Closed
Facility Id: R-25548
Status: Case Closed
Global Id: T0603705515
Global ID: T0603705515

PLATINUM STEREO 4490 WEST CENTURY BL W 1/4 - 1/2 (0.491 mi.) 80 140
Database: LUST, Date of Government Version: 06/12/2017
Status: Completed - Case Closed
Global Id: T0603717271

Lower Elevation	Address	Direction / Distance	Map ID	Page

ROCKVIEW DAIRY FACIL ***10411 PRAIRIE AVE*** ***S 0 - 1/8 (0.092 mi.)*** ***I46*** ***51***
Database: LUST REG 4, Date of Government Version: 09/07/2004
Database: LUST, Date of Government Version: 06/12/2017
Status: Completed - Case Closed
Facility Id: I-01721
Status: Case Closed
Global Id: T0603702797
Global ID: T0603702797

SHELL SERVICE STATIO ***10800 PRAIRIE AVE S*** ***S 1/4 - 1/2 (0.367 mi.)*** ***M67*** ***109***
Database: LUST, Date of Government Version: 06/12/2017
Status: Completed - Case Closed
Global Id: T0603705368

SHELL SERVICE STATIO ***6800 PRAIRIE*** ***S 1/4 - 1/2 (0.370 mi.)*** ***M68*** ***111***
Database: LUST REG 4, Date of Government Version: 09/07/2004
Facility Id: R-22659
Status: Leak being confirmed
Global ID: T0603705368

CENTURY/HAWTHORNE SH 10001-10025 HAWTHORN W 1/4 - 1/2 (0.416 mi.) 71 119
Database: LUST, Date of Government Version: 06/12/2017
Status: Completed - Case Closed
Global Id: T10000005173

LENNOX SHERIFF'S STA 4331 LENNOX BLVD SW 1/4 - 1/2 (0.477 mi.) P77 131
Database: LUST, Date of Government Version: 06/12/2017
Status: Open - Remediation
Global Id: T0603792949

LENNOX SHERIFF'S STA 4331 LENNOX BLVD SW 1/4 - 1/2 (0.477 mi.) P78 136
Database: LUST REG 4, Date of Government Version: 09/07/2004
Facility Id: R-01724
Status: Remedial action (cleanup) Underway
Global ID: T0603792949

SLIC: Cleanup Program Sites (CPS; also known as Site Cleanups [SC] and formerly known as Spills, Leaks, Investigations, and Cleanups [SLIC] sites) included in GeoTracker. GeoTracker is the Water Boards data management system for sites that impact, or have the potential to impact, water quality in California, with emphasis on groundwater.

A review of the SLIC list, as provided by EDR, has revealed that there is 1 SLIC site within approximately 0.5 miles of the target property.

Equal/Higher Elevation	Address	Direction / Distance	Map ID	Page
HOLLYWOOD PARK RACE	***1050 S PRAIRIE AVE***	***N 1/4 - 1/2 (0.323 mi.)***	***66***	***96***
Database: SLIC, Date of Government Version: 06/12/2017 Facility Status: Open - Assessment & Interim Remedial Action Global Id: SL0603786356				

State and tribal registered storage tank lists

UST: The Underground Storage Tank database contains registered USTs. USTs are regulated under Subtitle I of the Resource Conservation and Recovery Act (RCRA). The data come from the State Water Resources Control Board's Hazardous Substance Storage Container Database.

A review of the UST list, as provided by EDR, has revealed that there are 4 UST sites within approximately 0.25 miles of the target property.

Equal/Higher Elevation	Address	Direction / Distance	Map ID	Page
CHEVRON USA SS 20690	4015 W CENTURY BLVD	NNW 0 - 1/8 (0.035 mi.)	H32	39
Database: UST, Date of Government Version: 06/12/2017 Facility Id: 25281 Facility Id: LACoFA0007105				
UPS CARTAGE SERVICES	***3600 W CENTURY BLVD***	***E 0 - 1/8 (0.093 mi.)***	***J50***	***69***
Database: UST, Date of Government Version: 06/12/2017 Facility Id: 10571 Facility Id: LACoFA0007128				
TESORO (USA) 63251	***4130 W CENTURY BLVD***	***W 1/8 - 1/4 (0.131 mi.)***	***K61***	***92***
Database: UST, Date of Government Version: 06/12/2017 Facility Id: 25030 Facility Id: LACoFA0007104				
COSTCO WHOLESALE #76	3560 W CENTURY BLVD	E 1/8 - 1/4 (0.185 mi.)	64	94
Database: UST, Date of Government Version: 06/12/2017 Facility Id: LACoFA0007135				

State and tribal Brownfields sites

BROWNFIELDS: A listing of sites the SWRCB considers to be Brownfields since these are sites have come to them through the MOA Process.

A review of the BROWNFIELDS list, as provided by EDR, and dated 01/03/2017 has revealed that there is 1 BROWNFIELDS site within approximately 0.5 miles of the target property.

Equal/Higher Elevation	Address	Direction / Distance	Map ID	Page
HOLLYWOOD PARK RACE	***1050 S PRAIRIE AVE***	***N 1/4 - 1/2 (0.323 mi.)***	***66***	***96***

EXECUTIVE SUMMARY

ADDITIONAL ENVIRONMENTAL RECORDS

Local Lists of Landfill / Solid Waste Disposal Sites

SWRCY: A listing of recycling facilities in California.

A review of the SWRCY list, as provided by EDR, and dated 03/13/2017 has revealed that there are 2 SWRCY sites within approximately 0.5 miles of the target property.

Equal/Higher Elevation	Address	Direction / Distance	Map ID	Page
INGLEWOOD RECYCLING Cert Id: RC13375	3200 W CENTURY BLVD	E 1/4 - 1/2 (0.470 mi.)	O76	130

Lower Elevation	Address	Direction / Distance	Map ID	Page
PONCE RECYCLING Cert Id: RC187842.001	10801 PRAIRIE AVE	S 1/4 - 1/2 (0.382 mi.)	M70	119

Local Lists of Hazardous waste / Contaminated Sites

SCH: This category contains proposed and existing school sites that are being evaluated by DTSC for possible hazardous materials contamination. In some cases, these properties may be listed in the CalSites category. depending on the level of threat to public health and safety or the. environment they pose.

A review of the SCH list, as provided by EDR, and dated 07/31/2017 has revealed that there is 1 SCH site within approximately 0.25 miles of the target property.

Lower Elevation	Address	Direction / Distance	Map ID	Page
WHALEN ELEMENTARY SC Facility Id: 19880081 Status: No Further Action	***104TH STREET/105TH S***	***SSW 0 - 1/8 (0.080 mi.)***	***I42***	***47***

Local Lists of Registered Storage Tanks

SWEEPS UST: Statewide Environmental Evaluation and Planning System. This underground storage tank listing was updated and maintained by a company contacted by the SWRCB in the early 1990's. The listing is no longer updated or maintained. The local agency is the contact for more information on a site on the SWEEPS list.

A review of the SWEEPS UST list, as provided by EDR, and dated 06/01/1994 has revealed that there are 7 SWEEPS UST sites within approximately 0.25 miles of the target property.

Equal/Higher Elevation	Address	Direction / Distance	Map ID	Page
CIRCLE K CORP #7905 Status: A Tank Status: A Comp Number: 5569	1403 W CENTURY BLVD	NNW 0 - 1/8 (0.020 mi.)	F26	32
UNOCAL CORP SS 5050	***4000 W CENTURY BLVD***	***NW 0 - 1/8 (0.020 mi.)***	***F28***	***34***

Status: A Tank Status: A Comp Number: 9966				
EMERY WORLDWIDE/C/O Status: A Tank Status: A Comp Number: 10571	3612 W CENTURY BLVD	E 0 - 1/8 (0.068 mi.)	J38	45
SAM SCHWARTZ PRAIRE Status: A Tank Status: A Comp Number: 13813	1201 S PRAIRE AVE	N 0 - 1/8 (0.097 mi.)	L51	70
THRIFTY OIL CO #251 Status: A Tank Status: A Comp Number: 9957	***4130 W CENTURY BLVD***	***W 1/8 - 1/4 (0.131 mi.)***	***K58***	***85***
UNOCAL SS # 6370 Status: A Comp Number: 14356	4160 W CENTURY BLVD	W 1/8 - 1/4 (0.139 mi.)	62	92

Lower Elevation	**Address**	**Direction / Distance**	**Map ID**	**Page**
NONE Status: A Comp Number: 13470	***10223 S PRAIRIE***	***SSW 0 - 1/8 (0.005 mi.)***	***E21***	***29***

HIST UST: Historical UST Registered Database.

A review of the HIST UST list, as provided by EDR, and dated 10/15/1990 has revealed that there are 3 HIST UST sites within approximately 0.25 miles of the target property.

Equal/Higher Elevation	**Address**	**Direction / Distance**	**Map ID**	**Page**
SERVICE STATION 5050 Facility Id: 00000017310	4000 W CENTURY BLVD	WNW 0 - 1/8 (0.014 mi.)	F23	31
ARCO STN 251 Facility Id: 00000006387	4130 W CENTURY BLVD	W 1/8 - 1/4 (0.131 mi.)	K60	90

Lower Elevation	**Address**	**Direction / Distance**	**Map ID**	**Page**
NONE Facility Id: 00000005143	***10223 S PRAIRIE***	***SSW 0 - 1/8 (0.005 mi.)***	***E21***	***29***

CA FID UST: The Facility Inventory Database contains active and inactive underground storage tank locations. The source is the State Water Resource Control Board.

A review of the CA FID UST list, as provided by EDR, and dated 10/31/1994 has revealed that there are 2 CA FID UST sites within approximately 0.25 miles of the target property.

Equal/Higher Elevation	**Address**	**Direction / Distance**	**Map ID**	**Page**
UNOCAL CORP SS 5050	***4000 W CENTURY BLVD***	***NW 0 - 1/8 (0.020 mi.)***	***F28***	***34***

Facility Id: 19003322
Status: A

THRIFTY OIL CO #251	***4130 W CENTURY BLVD***	***W 1/8 - 1/4 (0.131 mi.)***	***K58***	***85***

Facility Id: 19049219
Status: A

Other Ascertainable Records

ICIS: The Integrated Compliance Information System (ICIS) supports the information needs of the national enforcement and compliance program as well as the unique needs of the National Pollutant Discharge Elimination System (NPDES) program.

A review of the ICIS list, as provided by EDR, and dated 11/18/2016 has revealed that there is 1 ICIS site within approximately 0.001 miles of the target property.

Equal/Higher Elevation	Address	Direction / Distance	Map ID	Page
INGLEWOOD	***3738 WEST CENTURY BL***	***0 - 1/8 (0.000 mi.)***	***B12***	***19***

FINDS: The Facility Index System contains both facility information and "pointers" to other sources of information that contain more detail. These include: RCRIS; Permit Compliance System (PCS); Aerometric Information Retrieval System (AIRS); FATES (FIFRA [Federal Insecticide Fungicide Rodenticide Act] and TSCA Enforcement System, FTTS [FIFRA/TSCA Tracking System]; CERCLIS; DOCKET (Enforcement Docket used to manage and track information on civil judicial enforcement cases for all environmental statutes); Federal Underground Injection Control (FURS); Federal Reporting Data System (FRDS); Surface Impoundments (SIA); TSCA Chemicals in Commerce Information System (CICS); PADS; RCRA-J (medical waste transporters/disposers); TRIS; and TSCA. The source of this database is the U.S. EPA/NTIS.

A review of the FINDS list, as provided by EDR, and dated 04/04/2017 has revealed that there are 6 FINDS sites within approximately 0.001 miles of the target property.

Equal/Higher Elevation	Address	Direction / Distance	Map ID	Page
VERIZON WIRELESS: IN	3738 W CENTURY BLVD	0 - 1/8 (0.000 mi.)	B2	10
S.E.S. INTERNATIONAL	10105 DOTY AVE UNIT	0 - 1/8 (0.000 mi.)	C3	11
COATINGS COMPOSITES	***10105 DOTY AVE***	***0 - 1/8 (0.000 mi.)***	***C6***	***14***
SPRINT CELL SITE LA2	3742 W CENTURY BLVD	0 - 1/8 (0.000 mi.)	D8	18
INGLEWOOD	***3738 WEST CENTURY BL***	***0 - 1/8 (0.000 mi.)***	***B12***	***19***

Lower Elevation	Address	Direction / Distance	Map ID	Page
WELL NO. 1NA 2NA 4 &	3901 102ND	0 - 1/8 (0.000 mi.)	A13	20

ECHO: ECHO provides integrated compliance and enforcement information for about 800,000 regulated facilities nationwide.

A review of the ECHO list, as provided by EDR, and dated 03/19/2017 has revealed that there are 2 ECHO sites within approximately 0.001 miles of the target property.

Equal/Higher Elevation	Address	Direction / Distance	Map ID	Page
COATINGS COMPOSITES	***10105 DOTY AVE***	***0 - 1/8 (0.000 mi.)***	***C6***	***14***
INGLEWOOD	***3738 WEST CENTURY BL***	***0 - 1/8 (0.000 mi.)***	***B12***	***19***

DRYCLEANERS: A list of drycleaner related facilities that have EPA ID numbers. These are facilities with certain SIC codes: power laundries, family and commercial; garment pressing and cleaners' agents; linen supply; coin-operated laundries and cleaning; drycleaning plants except rugs; carpet and upholster cleaning; industrial launderers; laundry and garment services.

A review of the DRYCLEANERS list, as provided by EDR, and dated 03/09/2017 has revealed that there are 2 DRYCLEANERS sites within approximately 0.25 miles of the target property.

Equal/Higher Elevation	Address	Direction / Distance	Map ID	Page
MIRACLE METHOD OF TH	***3732 W CENTURY***	***0 - 1/8 (0.000 mi.)***	***B18***	***25***
EPA Id: CAL000347724				

Lower Elevation	Address	Direction / Distance	Map ID	Page
MIRAGE CLEANERS	***10412 S PRAIRIE***	***S 0 - 1/8 (0.093 mi.)***	***I48***	***54***
EPA Id: CAD981616477				

EMI: Toxics and criteria pollutant emissions data collected by the ARB and local air pollution agencies

A review of the EMI list, as provided by EDR, and dated 12/31/2015 has revealed that there is 1 EMI site within approximately 0.001 miles of the target property.

Equal/Higher Elevation	Address	Direction / Distance	Map ID	Page
MIRACLE METHOD OF TH	***3732 W CENTURY***	***0 - 1/8 (0.000 mi.)***	***B18***	***25***
Facility Id: 63797				

ENF: A listing of Water Board Enforcement Actions. Formal is everything except Oral/Verbal Communication, Notice of Violation, Expedited Payment Letter, and Staff Enforcement Letter.

A review of the ENF list, as provided by EDR, and dated 05/01/2017 has revealed that there is 1 ENF site within approximately 0.001 miles of the target property.

Lower Elevation	Address	Direction / Distance	Map ID	Page
WELL NO. 6	***3901 102ND ST***	***0 - 1/8 (0.000 mi.)***	***A5***	***12***
Status: Historical				
Status: Historical				
Facility Id: 273601				

HAZNET: The data is extracted from the copies of hazardous waste manifests received each year by the DTSC. The annual volume of manifests is typically 700,000-1,000,000 annually, representing approximately 350,000-500,000 shipments. Data from non-California manifests & continuation sheets are not included at the present time. Data are from the manifests submitted without correction, and therefore many contain some invalid values for data elements such as generator ID, TSD ID, waste category, & disposal method. The source is the Department of Toxic Substance Control is the agency. This database begins with calendar year 1993.

A review of the HAZNET list, as provided by EDR, and dated 12/31/2015 has revealed that there are 8 HAZNET sites within approximately 0.001 miles of the target property.

Equal/Higher Elevation	Address	Direction / Distance	Map ID	Page
LA CUSTOM FINISH INC	3738 W CENTURY BLVD	0 - 1/8 (0.000 mi.)	B4	11

GEPAID: CAL000345416				
COATINGS COMPOSITES GEPAID: CAD982407611	***10105 DOTY AVE***	***0 - 1/8 (0.000 mi.)***	***C6***	***14***
CORNER EXPRESS GEPAID: CAC002566003	3750 W CENTRY BLVD	0 - 1/8 (0.000 mi.)	C14	20
IMAGINE LOGISTICS IN GEPAID: CAL000281903	3734 W CENTURY BLVD	0 - 1/8 (0.000 mi.)	B15	21
SPORT TEES INC GEPAID: CAL000347724	3732 W CENTURY BLVD	0 - 1/8 (0.000 mi.)	B16	22
CUSTOM MADE T'S INC GEPAID: CAL000219814	3732 W CENTURY BLVD	0 - 1/8 (0.000 mi.)	B17	23
DIVERSIFIED ANALYTIC GEPAID: CAL000041229	3732 WEST CENTURY BL	0 - 1/8 (0.000 mi.)	B19	26

Lower Elevation	**Address**	**Direction / Distance**	**Map ID**	**Page**
INGLEWOOD REDEVELOPM GEPAID: CAC000954712	3901 W 102ND	0 - 1/8 (0.000 mi.)	A10	18

HIST CORTESE: The sites for the list are designated by the State Water Resource Control Board [LUST], the Integrated Waste Board [SWF/LS], and the Department of Toxic Substances Control [CALSITES]. This listing is no longer updated by the state agency.

A review of the HIST CORTESE list, as provided by EDR, and dated 04/01/2001 has revealed that there are 9 HIST CORTESE sites within approximately 0.5 miles of the target property.

Equal/Higher Elevation	**Address**	**Direction / Distance**	**Map ID**	**Page**
UNOCAL CORP SS 5050 Reg Id: I-09966	***4000 W CENTURY BLVD***	***NW 0 - 1/8 (0.020 mi.)***	***F28***	***34***
EMERY WORLD WIDE Reg Id: I-10571	***3600 W CENTURY BLVD***	***E 0 - 1/8 (0.093 mi.)***	***J49***	***59***
ARCO #9645/ FORMER T Reg Id: R-25030	***4130 CENTURY BLVD W***	***W 1/8 - 1/4 (0.126 mi.)***	***K57***	***81***
HOLLY PARK CAR WASH Reg Id: I-10850	***3350 CENTURY BLVD W***	***E 1/4 - 1/2 (0.382 mi.)***	***69***	***112***
DELORME CHEVROLET IN Reg Id: I-12635	***1175 SOUTH LA BREA A***	***WNW 1/4 - 1/2 (0.441 mi.)***	***N74***	***127***
INGLEWOOD REDEVELOPM Reg Id: I-21891	***3250 CENTURY BLVD W***	***E 1/4 - 1/2 (0.461 mi.)***	***O75***	***128***
CENTURY PARK CLEANER Reg Id: R-25548	***3201 CENTURY BLVD W***	***E 1/4 - 1/2 (0.488 mi.)***	***O79***	***137***

Lower Elevation	**Address**	**Direction / Distance**	**Map ID**	**Page**
ROCKVIEW DAIRY FACIL Reg Id: I-01721	***10411 PRAIRIE AVE***	***S 0 - 1/8 (0.092 mi.)***	***I46***	***51***
SHELL SERVICE STATIO Reg Id: R-22659	***6800 PRAIRIE***	***S 1/4 - 1/2 (0.370 mi.)***	***M68***	***111***

NPDES: A listing of NPDES permits, including stormwater.

A review of the NPDES list, as provided by EDR, and dated 11/14/2016 has revealed that there is 1 NPDES site within approximately 0.001 miles of the target property.

Lower Elevation	Address	Direction / Distance	Map ID	Page
VARIOUS CITY PROPERT Facility Status: Terminated	3900 102ND STREET	0 - 1/8 (0.000 mi.)	A1	8

WDS: California Water Resources Control Board - Waste Discharge System.

A review of the WDS list, as provided by EDR, and dated 06/19/2007 has revealed that there is 1 WDS site within approximately 0.001 miles of the target property.

Lower Elevation	Address	Direction / Distance	Map ID	Page
WELL NO. 6 Facility Status: A Facility Id: 4B196000633	***3901 102ND ST***	***0 - 1/8 (0.000 mi.)***	***A5***	***12***

EDR HIGH RISK HISTORICAL RECORDS

EDR Exclusive Records

EDR Hist Auto: EDR has searched selected national collections of business directories and has collected listings of potential gas station/filling station/service station sites that were available to EDR researchers. EDR's review was limited to those categories of sources that might, in EDR's opinion, include gas station/filling station/service station establishments. The categories reviewed included, but were not limited to gas, gas station, gasoline station, filling station, auto, automobile repair, auto service station, service station, etc. This database falls within a category of information EDR classifies as "High Risk Historical Records", or HRHR. EDR's HRHR effort presents unique and sometimes proprietary data about past sites and operations that typically create environmental concerns, but may not show up in current government records searches.

A review of the EDR Hist Auto list, as provided by EDR, has revealed that there are 19 EDR Hist Auto sites within approximately 0.125 miles of the target property.

Equal/Higher Elevation	Address	Direction / Distance	Map ID	Page
EMMANUEL PERFECT AUT	3742 W CENTURY BLVD	0 - 1/8 (0.000 mi.)	D7	18
LEES UNION	4000 W CENTURY BLVD	WNW 0 - 1/8 (0.014 mi.)	F24	32
CENTURY DISCOOUNT TI	4055 CENTURY BLVD	WNW 0 - 1/8 (0.021 mi.)	G29	37
UNIVERSAL AUTO SERVI	4055 W CENTURY BLVD	WNW 0 - 1/8 (0.023 mi.)	G30	37
CHEVRON STATIONS INC	4015 W CENTURY BLVD	NNW 0 - 1/8 (0.035 mi.)	H33	39
J & E BUGWAGON	4101 WEST CENTURY BL	WNW 0 - 1/8 (0.063 mi.)	G37	44
ASTRO AUTOMOTIVE SER	4110 CENTURY BLVD	WNW 0 - 1/8 (0.079 mi.)	K41	46
Not reported	1201 S PRAIRIE AVE	N 0 - 1/8 (0.097 mi.)	L52	70
TRI-STATE GASOLINE	1205 S PRAIRIE	N 0 - 1/8 (0.118 mi.)	L54	72
RALPHS AUTOMOTIVE SE	1203 S PRAIRIE AVE	N 0 - 1/8 (0.118 mi.)	L55	72

Lower Elevation	Address	Direction / Distance	Map ID	Page
E & M GERMAN CAR REP	10220 S PRAIRIE AVE	0 - 1/8 (0.000 mi.)	E9	18

EXECUTIVE SUMMARY

Lower Elevation	Address	Direction / Distance	Map ID	Page
BUDGET AUTO ENTERPRI	10223 S PRAIRIE	SSW 0 - 1/8 (0.005 mi.)	E20	28
MILNER H W	10324 PRARIE AV	S 0 - 1/8 (0.017 mi.)	E25	32
AUTO PERFORMANCE TEA	10305 S PRAIRIE AVE	SSW 0 - 1/8 (0.024 mi.)	E31	39
MILNER H W	10396 PRAIRIE VIEW	S 0 - 1/8 (0.061 mi.)	I36	44
ALL N GEARS	4110 W CENTURY BLVD	W 0 - 1/8 (0.077 mi.)	K40	46
G & A AUTO REPAIR	10427 S PRAIRIE AVE	S 0 - 1/8 (0.085 mi.)	I44	50
MINS DAIRY	10411 S PRAIRIE AVE	S 0 - 1/8 (0.092 mi.)	I45	50
SMART AUTO REPAIR	10421 S PRAIRIE AVE	SSW 0 - 1/8 (0.115 mi.)	53	71

EDR Hist Cleaner: EDR has searched selected national collections of business directories and has collected listings of potential dry cleaner sites that were available to EDR researchers. EDR's review was limited to those categories of sources that might, in EDR's opinion, include dry cleaning establishments. The categories reviewed included, but were not limited to dry cleaners, cleaners, laundry, laundromat, cleaning/laundry, wash & dry etc. This database falls within a category of information EDR classifies as "High Risk Historical Records", or HRHR. EDR's HRHR effort presents unique and sometimes proprietary data about past sites and operations that typically create environmental concerns, but may not show up in current government records searches.

A review of the EDR Hist Cleaner list, as provided by EDR, has revealed that there are 5 EDR Hist Cleaner sites within approximately 0.125 miles of the target property.

Equal/Higher Elevation	Address	Direction / Distance	Map ID	Page
OMEGA CARPET & UPHL	3822 W CENTURY BLVD	0 - 1/8 (0.000 mi.)	11	19
Not reported	10023 S PRAIRIE AVE	NW 0 - 1/8 (0.020 mi.)	F27	33
SPARKLING CLEANERS	4102 W CENTURY BLVD	WNW 0 - 1/8 (0.069 mi.)	G39	46

Lower Elevation	Address	Direction / Distance	Map ID	Page
NEW WAY AUTOMATIC LA	10424 S PRAIRIE AVE	S 0 - 1/8 (0.082 mi.)	I43	49
BOB & MERCYS CLEANER	10412 S PRAIRIE AVE	S 0 - 1/8 (0.093 mi.)	I47	53

EXECUTIVE SUMMARY

Due to poor or inadequate address information, the following sites were not mapped. Count: 4 records.

Site Name	Database(s)
CENTURY BLVD MOBILITY IMPROVEMENT	NPDES CDL
HUDNALL ELEMENTARY SCHOOL EXPANSIO	ENVIROSTOR, SCH
BNSF HR-LA-C-GET-HB-3/HB-4	ENVIROSTOR

OVERVIEW MAP - 5040947.2S

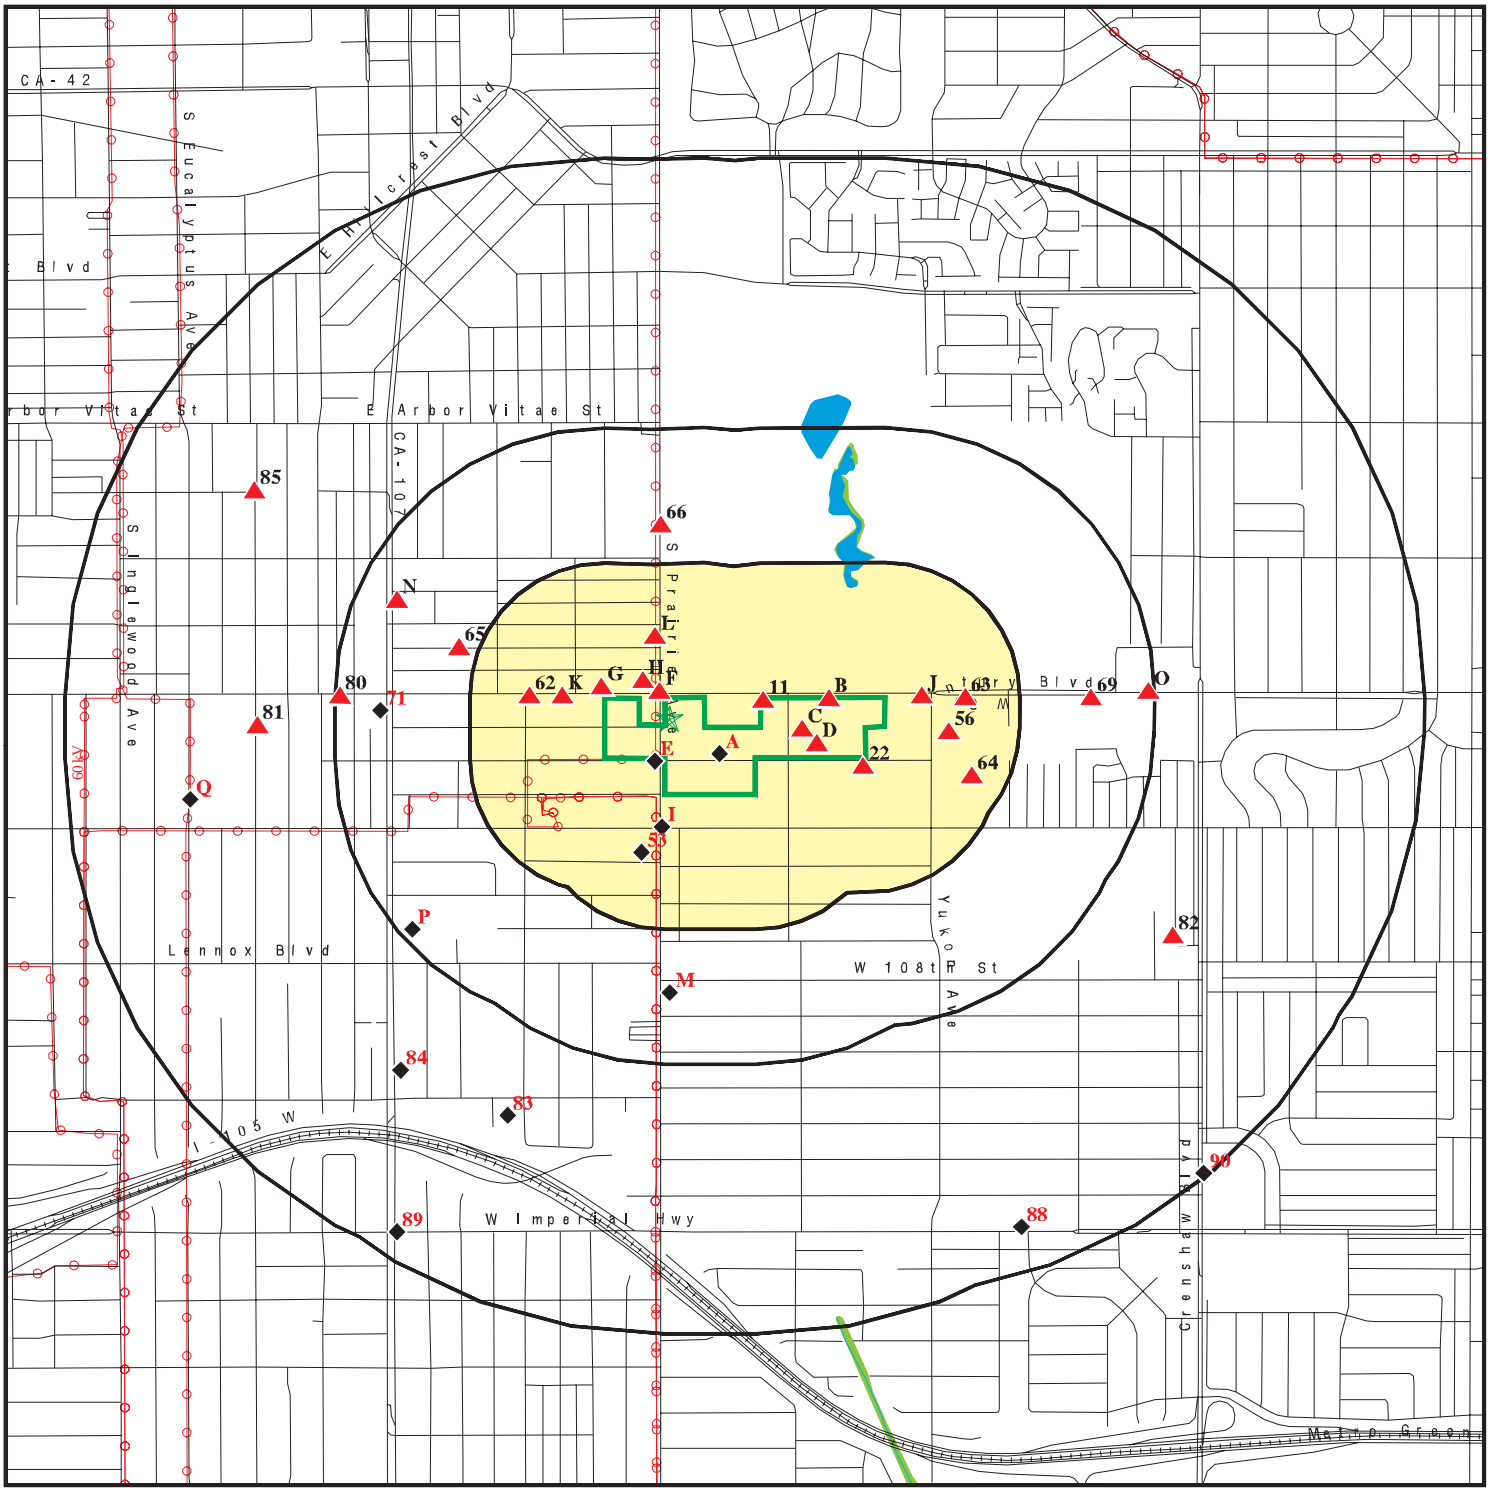

- Target Property
- Sites at elevations higher than or equal to the target property
- Sites at elevations lower than the target property
- Manufactured Gas Plants
- National Priority List Sites
- Dept. Defense Sites
- Indian Reservations BIA
- Power transmission lines
- 100-year flood zone
- 500-year flood zone
- National Wetland Inventory
- State Wetlands
- Upgradient Area
- Areas of Concern

This report includes Interactive Map Layers to display and/or hide map information. The legend includes only those icons for the default map view.

SITE NAME: Project Condor	CLIENT: Erler & Kalinowski, Inc.
ADDRESS: 10022 S Prairie Ave Inglewood CA 90303	CONTACT: James Yoon
LAT/LONG: 33.944713 / 118.343611	INQUIRY #: 5040947.2s DATE: September 05, 2017 5:36 pm

Copyright © 2017 EDR, Inc. © 2015 TomTom Rel. 2015.

DETAIL MAP - 5040947.2S

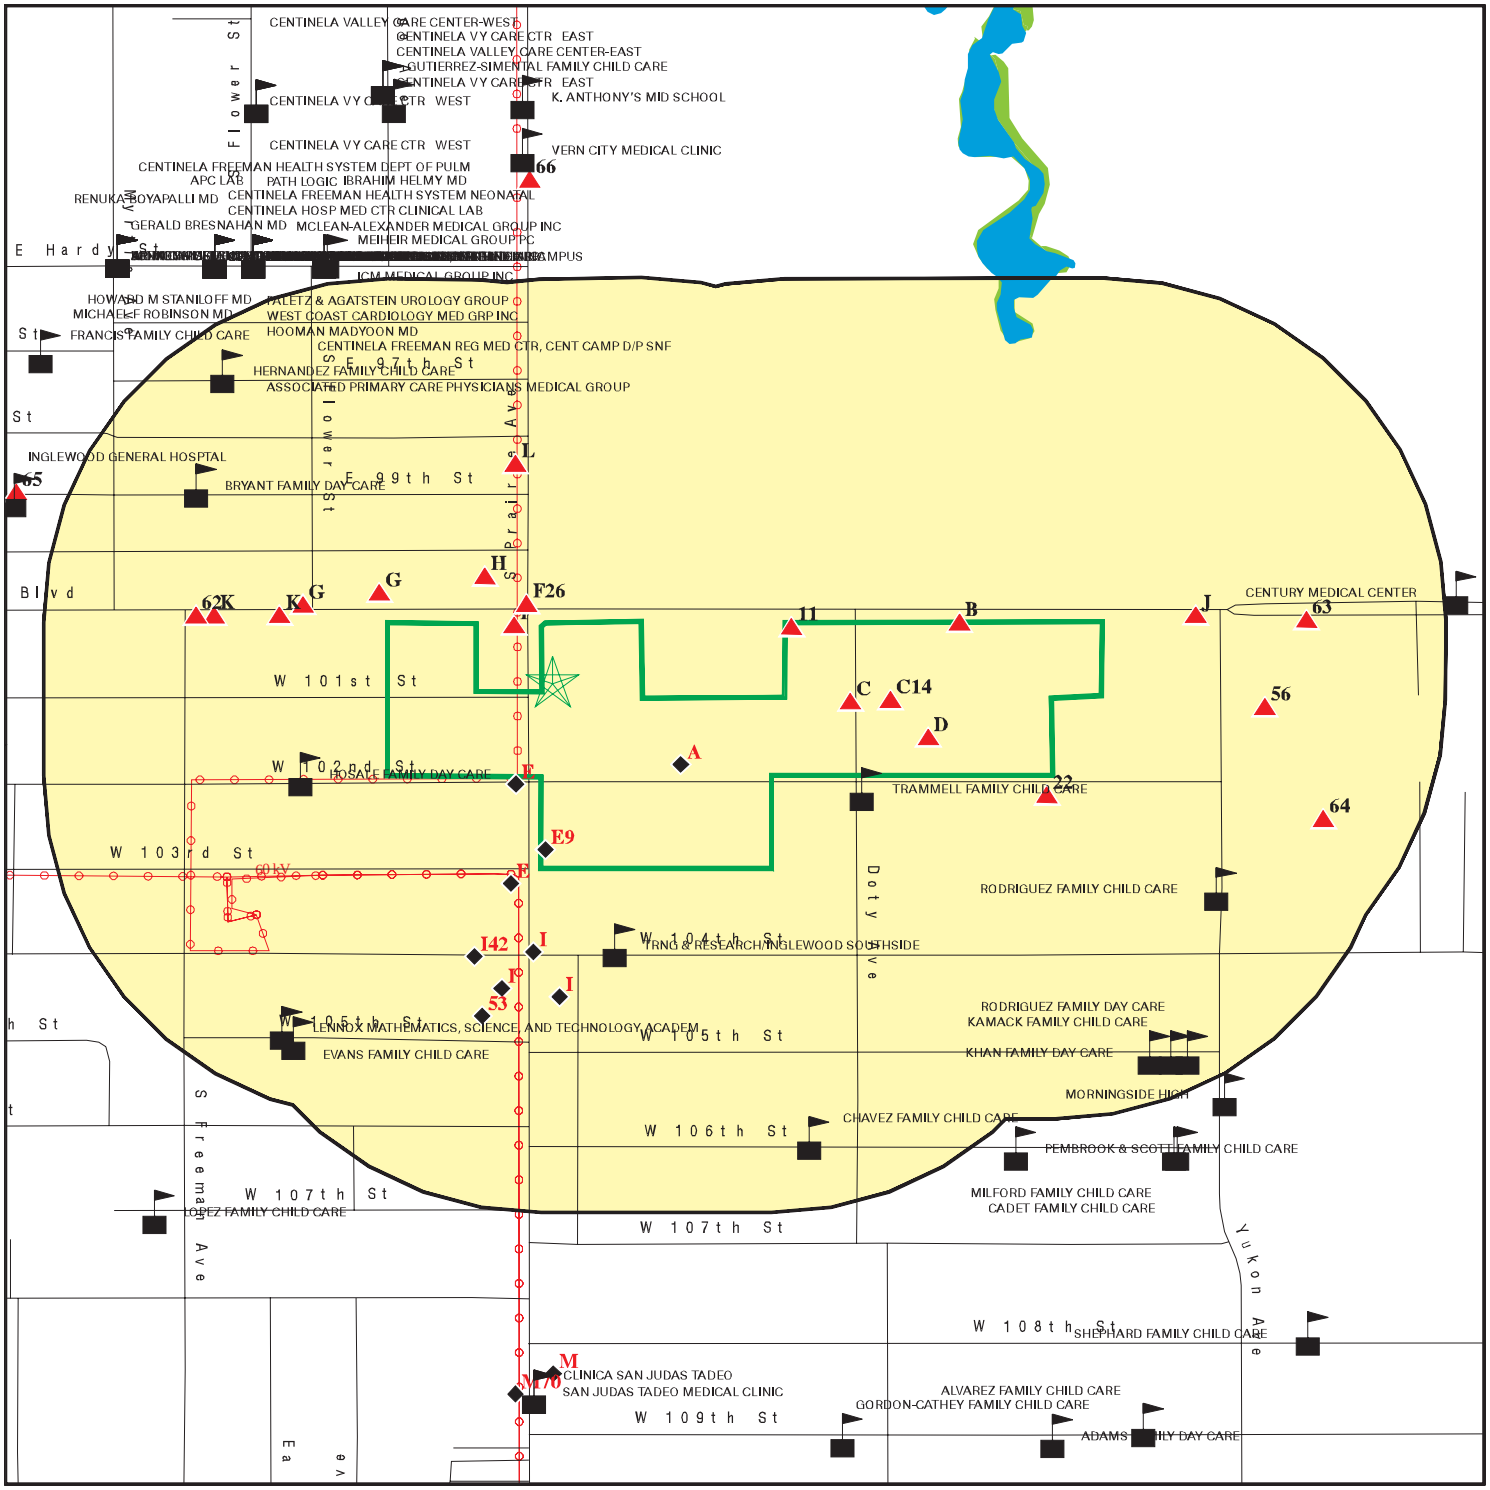

Target Property

Sites at elevations higher than or equal to the target property

Sites at elevations lower than the target property

Manufactured Gas Plants

Sensitive Receptors

National Priority List Sites

Dept. Defense Sites

0 1/8 1/4 1/2 Miles

Indian Reservations BIA

Power transmission lines

100-year flood zone

500-year flood zone

National Wetland Inventory

State Wetlands

Areas of Concern

This report includes Interactive Map Layers to display and/or hide map information. The legend includes only those icons for the default map view.

SITE NAME: Project Condor	CLIENT: Erler & Kalinowski, Inc.
ADDRESS: 10022 S Prairie Ave Inglewood CA 90303	CONTACT: James Yoon
LAT/LONG: 33.944713 / 118.343611	INQUIRY #: 5040947.2s DATE: September 05, 2017 5:41 pm

Copyright © 2017 EDR, Inc. © 2015 TomTom Rel. 2015.

MAP FINDINGS SUMMARY

Database	Search Distance (Miles)	Target Property	< 1/8	1/8 - 1/4	1/4 - 1/2	1/2 - 1	> 1	Total Plotted
STANDARD ENVIRONMENTAL RECORDS								
Federal NPL site list								
NPL	1.000		0	0	0	0	NR	0
Proposed NPL	1.000		0	0	0	0	NR	0
NPL LIENS	0.001		0	NR	NR	NR	NR	0
Federal Delisted NPL site list								
Delisted NPL	1.000		0	0	0	0	NR	0
Federal CERCLIS list								
FEDERAL FACILITY	0.500		0	0	0	NR	NR	0
SEMS	0.500		0	0	0	NR	NR	0
Federal CERCLIS NFRAP site list								
SEMS-ARCHIVE	0.500		1	0	0	NR	NR	1
Federal RCRA CORRACTS facilities list								
CORRACTS	1.000		0	0	0	0	NR	0
Federal RCRA non-CORRACTS TSD facilities list								
RCRA-TSDF	0.500		0	0	0	NR	NR	0
Federal RCRA generators list								
RCRA-LQG	0.250		2	0	NR	NR	NR	2
RCRA-SQG	0.250		3	2	NR	NR	NR	5
RCRA-CESQG	0.250		0	0	NR	NR	NR	0
Federal institutional controls / engineering controls registries								
LUCIS	0.500		0	0	0	NR	NR	0
US ENG CONTROLS	0.500		0	0	0	NR	NR	0
US INST CONTROL	0.500		0	0	0	NR	NR	0
Federal ERNS list								
ERNS	0.001		0	NR	NR	NR	NR	0
State- and tribal - equivalent NPL								
RESPONSE	1.000		0	0	0	0	NR	0
State- and tribal - equivalent CERCLIS								
ENVIROSTOR	1.000		1	0	0	10	NR	11
State and tribal landfill and/or solid waste disposal site lists								
SWF/LF	0.500		0	0	0	NR	NR	0
State and tribal leaking storage tank lists								
LUST	0.500		4	1	12	NR	NR	17

MAP FINDINGS SUMMARY

Database	Search Distance (Miles)	Target Property	< 1/8	1/8 - 1/4	1/4 - 1/2	1/2 - 1	> 1	Total Plotted
INDIAN LUST	0.500		0	0	0	NR	NR	0
SLIC	0.500		0	0	1	NR	NR	1
State and tribal registered storage tank lists								
FEMA UST	0.250		0	0	NR	NR	NR	0
UST	0.250		2	2	NR	NR	NR	4
AST	0.250		0	0	NR	NR	NR	0
INDIAN UST	0.250		0	0	NR	NR	NR	0
State and tribal voluntary cleanup sites								
VCP	0.500		0	0	0	NR	NR	0
INDIAN VCP	0.500		0	0	0	NR	NR	0
State and tribal Brownfields sites								
BROWNFIELDS	0.500		0	0	1	NR	NR	1
ADDITIONAL ENVIRONMENTAL RECORDS								
Local Brownfield lists								
US BROWNFIELDS	0.500		0	0	0	NR	NR	0
Local Lists of Landfill / Solid Waste Disposal Sites								
WMUDS/SWAT	0.500		0	0	0	NR	NR	0
SWRCY	0.500		0	0	2	NR	NR	2
HAULERS	0.001		0	NR	NR	NR	NR	0
INDIAN ODI	0.500		0	0	0	NR	NR	0
DEBRIS REGION 9	0.500		0	0	0	NR	NR	0
ODI	0.500		0	0	0	NR	NR	0
IHS OPEN DUMPS	0.500		0	0	0	NR	NR	0
Local Lists of Hazardous waste / Contaminated Sites								
US HIST CDL	0.001		0	NR	NR	NR	NR	0
AOCONCERN	1.000		0	0	0	0	NR	0
HIST Cal-Sites	1.000		0	0	0	0	NR	0
SCH	0.250		1	0	NR	NR	NR	1
CDL	0.001		0	NR	NR	NR	NR	0
Toxic Pits	1.000		0	0	0	0	NR	0
US CDL	0.001		0	NR	NR	NR	NR	0
Local Lists of Registered Storage Tanks								
SWEEPS UST	0.250		5	2	NR	NR	NR	7
HIST UST	0.250		2	1	NR	NR	NR	3
CA FID UST	0.250		1	1	NR	NR	NR	2
Local Land Records								
LIENS	0.001		0	NR	NR	NR	NR	0
LIENS 2	0.001		0	NR	NR	NR	NR	0
DEED	0.500		0	0	0	NR	NR	0

MAP FINDINGS SUMMARY

Database	Search Distance (Miles)	Target Property	< 1/8	1/8 - 1/4	1/4 - 1/2	1/2 - 1	> 1	Total Plotted
Records of Emergency Release Reports								
HMIRS	0.001		0	NR	NR	NR	NR	0
CHMIRS	0.001		0	NR	NR	NR	NR	0
LDS	0.001		0	NR	NR	NR	NR	0
MCS	0.001		0	NR	NR	NR	NR	0
SPILLS 90	0.001		0	NR	NR	NR	NR	0
Other Ascertainable Records								
RCRA NonGen / NLR	0.250		0	0	NR	NR	NR	0
FUDS	1.000		0	0	0	0	NR	0
DOD	1.000		0	0	0	0	NR	0
SCRD DRYCLEANERS	0.500		0	0	0	NR	NR	0
US FIN ASSUR	0.001		0	NR	NR	NR	NR	0
EPA WATCH LIST	0.001		0	NR	NR	NR	NR	0
2020 COR ACTION	0.250		0	0	NR	NR	NR	0
TSCA	0.001		0	NR	NR	NR	NR	0
TRIS	0.001		0	NR	NR	NR	NR	0
SSTS	0.001		0	NR	NR	NR	NR	0
ROD	1.000		0	0	0	0	NR	0
RMP	0.001		0	NR	NR	NR	NR	0
RAATS	0.001		0	NR	NR	NR	NR	0
PRP	0.001		0	NR	NR	NR	NR	0
PADS	0.001		0	NR	NR	NR	NR	0
ICIS	0.001		1	NR	NR	NR	NR	1
FTTS	0.001		0	NR	NR	NR	NR	0
MLTS	0.001		0	NR	NR	NR	NR	0
COAL ASH DOE	0.001		0	NR	NR	NR	NR	0
COAL ASH EPA	0.500		0	0	0	NR	NR	0
PCB TRANSFORMER	0.001		0	NR	NR	NR	NR	0
RADINFO	0.001		0	NR	NR	NR	NR	0
HIST FTTS	0.001		0	NR	NR	NR	NR	0
DOT OPS	0.001		0	NR	NR	NR	NR	0
CONSENT	1.000		0	0	0	0	NR	0
INDIAN RESERV	0.001		0	NR	NR	NR	NR	0
FUSRAP	1.000		0	0	0	0	NR	0
UMTRA	0.500		0	0	0	NR	NR	0
LEAD SMELTERS	0.001		0	NR	NR	NR	NR	0
US AIRS	0.001		0	NR	NR	NR	NR	0
US MINES	0.250		0	0	NR	NR	NR	0
ABANDONED MINES	0.001		0	NR	NR	NR	NR	0
FINDS	0.001		6	NR	NR	NR	NR	6
UXO	1.000		0	0	0	0	NR	0
DOCKET HWC	0.001		0	NR	NR	NR	NR	0
ECHO	0.001		2	NR	NR	NR	NR	2
FUELS PROGRAM	0.250		0	0	NR	NR	NR	0
CA BOND EXP. PLAN	1.000		0	0	0	0	NR	0
Cortese	0.500		0	0	0	NR	NR	0
CUPA Listings	0.250		0	0	NR	NR	NR	0
DRYCLEANERS	0.250		2	0	NR	NR	NR	2
EMI	0.001		1	NR	NR	NR	NR	1

MAP FINDINGS SUMMARY

Database	Search Distance (Miles)	Target Property	< 1/8	1/8 - 1/4	1/4 - 1/2	1/2 - 1	> 1	Total Plotted
ENF	0.001		1	NR	NR	NR	NR	1
Financial Assurance	0.001		0	NR	NR	NR	NR	0
HAZNET	0.001		8	NR	NR	NR	NR	8
ICE	0.001		0	NR	NR	NR	NR	0
HIST CORTESE	0.500		3	1	5	NR	NR	9
LOS ANGELES CO. HMS	0.001		0	NR	NR	NR	NR	0
HWP	1.000		0	0	0	0	NR	0
HWT	0.250		0	0	NR	NR	NR	0
MINES	0.001		0	NR	NR	NR	NR	0
MWMP	0.250		0	0	NR	NR	NR	0
NPDES	0.001		1	NR	NR	NR	NR	1
PEST LIC	0.001		0	NR	NR	NR	NR	0
PROC	0.500		0	0	0	NR	NR	0
Notify 65	1.000		0	0	0	0	NR	0
LA Co. Site Mitigation	0.001		0	NR	NR	NR	NR	0
UIC	0.001		0	NR	NR	NR	NR	0
WASTEWATER PITS	0.500		0	0	0	NR	NR	0
WDS	0.001		1	NR	NR	NR	NR	1
WIP	0.250		0	0	NR	NR	NR	0
EDR HIGH RISK HISTORICAL RECORDS								
EDR Exclusive Records								
EDR MGP	1.000		0	0	0	0	NR	0
EDR Hist Auto	0.125		19	NR	NR	NR	NR	19
EDR Hist Cleaner	0.125		5	NR	NR	NR	NR	5
EDR RECOVERED GOVERNMENT ARCHIVES								
Exclusive Recovered Govt. Archives								
RGA LF	0.001		0	NR	NR	NR	NR	0
RGA LUST	0.001		0	NR	NR	NR	NR	0
- Totals --		0	72	10	21	10	0	113

NOTES:

TP = Target Property

NR = Not Requested at this Search Distance

Sites may be listed in more than one database

A1
< 1/8
1 ft.

Relative:
Lower

Actual:
87 ft.

VARIOUS CITY PROPERTIES
3900 102ND STREET
INGLEWOOD, CA 90302

Site 1 of 4 in cluster A

NPDES **S113450630**
N/A

NPDES:

Npdes Number:	Not reported
Facility Status:	Not reported
Agency Id:	Not reported
Region:	4
Regulatory Measure Id:	436445
Order No:	Not reported
Regulatory Measure Type:	Construction
Place Id:	Not reported
WDID:	4 19C366314
Program Type:	Not reported
Adoption Date Of Regulatory Measure:	Not reported
Effective Date Of Regulatory Measure:	Not reported
Expiration Date Of Regulatory Measure:	Not reported
Termination Date Of Regulatory Measure:	6/1/2015
Discharge Name:	Not reported
Discharge Address:	Not reported
Discharge City:	Not reported
Discharge State:	Not reported
Discharge Zip:	Not reported
RECEIVED DATE:	4/8/2013
PROCESSED DATE:	4/30/2013
STATUS CODE NAME:	Terminated
STATUS DATE:	10/19/2015
PLACE SIZE:	5.5
PLACE SIZE UNIT:	Acres
FACILITY CONTACT NAME:	Margarita Cruz
FACILITY CONTACT TITLE:	Redevelopment Manager
FACILITY CONTACT PHONE:	310-412-5323
FACILITY CONTACT PHONE EXT:	Not reported
FACILITY CONTACT EMAIL:	mcruz@cityofinglewood.org
OPERATOR NAME:	City of Inglewood
OPERATOR ADDRESS:	1 W Manchester Blvd
OPERATOR CITY:	Inglewood
OPERATOR STATE:	California
OPERATOR ZIP:	90301
OPERATOR CONTACT NAME:	Louis Atwell
OPERATOR CONTACT TITLE:	Public Works Director
OPERATOR CONTACT PHONE:	310-412-5333
OPERATOR CONTACT PHONE EXT:	Not reported
OPERATOR CONTACT EMAIL:	latwell@cityofinglewood.org
OPERATOR TYPE:	City/Town Agency
DEVELOPER NAME:	Interior Demolition Inc
DEVELOPER ADDRESS:	2621 Honolulu Avenue
DEVELOPER CITY:	Montrose
DEVELOPER STATE:	California
DEVELOPER ZIP:	91020
DEVELOPER CONTACT NAME:	Marco Molina
DEVELOPER CONTACT TITLE:	Vice President
CONSTYPE LINEAR UTILITY IND:	N
EMERGENCY PHONE NO:	310-743-3207
EMERGENCY PHONE EXT:	Not reported
CONSTYPE ABOVE GROUND IND:	N

VARIOUS CITY PROPERTIES (Continued) **S113450630**

CONSTYPE BELOW GROUND IND:	N
CONSTYPE CABLE LINE IND:	N
CONSTYPE COMM LINE IND:	N
CONSTYPE COMMERTIAL IND:	N
CONSTYPE ELECTRICAL LINE IND:	N
CONSTYPE GAS LINE IND:	N
CONSTYPE INDUSTRIAL IND:	N
CONSTYPE OTHER DESRIPTION:	Demolition
CONSTYPE OTHER IND:	Y
CONSTYPE RECONS IND:	N
CONSTYPE RESIDENTIAL IND:	N
CONSTYPE TRANSPORT IND:	N
CONSTYPE UTILITY DESCRIPTION:	Not reported
CONSTYPE UTILITY IND:	N
CONSTYPE WATER SEWER IND:	N
DIR DISCHARGE USWATER IND:	N
RECEIVING WATER NAME:	Dominguez Channel
CERTIFIER NAME:	Louis Atwell
CERTIFIER TITLE:	Public Works Director
CERTIFICATION DATE:	08-APR-13
PRIMARY SIC:	Not reported
SECONDARY SIC:	Not reported
TERTIARY SIC:	Not reported
Npdes Number:	CAS000002
Facility Status:	Terminated
Agency Id:	0
Region:	4
Regulatory Measure Id:	436445
Order No:	2009-0009-DWQ
Regulatory Measure Type:	Enrollee
Place Id:	Not reported
WDID:	4 19C366314
Program Type:	Construction
Adoption Date Of Regulatory Measure:	Not reported
Effective Date Of Regulatory Measure:	04/30/2013
Expiration Date Of Regulatory Measure:	Not reported
Termination Date Of Regulatory Measure:	06/01/2015
Discharge Name:	City of Inglewood
Discharge Address:	1 W Manchester Blvd
Discharge City:	Inglewood
Discharge State:	California
Discharge Zip:	90301
RECEIVED DATE:	Not reported
PROCESSED DATE:	Not reported
STATUS CODE NAME:	Not reported
STATUS DATE:	Not reported
PLACE SIZE:	Not reported
PLACE SIZE UNIT:	Not reported
FACILITY CONTACT NAME:	Not reported
FACILITY CONTACT TITLE:	Not reported
FACILITY CONTACT PHONE:	Not reported
FACILITY CONTACT PHONE EXT:	Not reported
FACILITY CONTACT EMAIL:	Not reported
OPERATOR NAME:	Not reported
OPERATOR ADDRESS:	Not reported
OPERATOR CITY:	Not reported

VARIOUS CITY PROPERTIES (Continued) **S113450630**

OPERATOR STATE:	Not reported
OPERATOR ZIP:	Not reported
OPERATOR CONTACT NAME:	Not reported
OPERATOR CONTACT TITLE:	Not reported
OPERATOR CONTACT PHONE:	Not reported
OPERATOR CONTACT PHONE EXT:	Not reported
OPERATOR CONTACT EMAIL:	Not reported
OPERATOR TYPE:	Not reported
DEVELOPER NAME:	Not reported
DEVELOPER ADDRESS:	Not reported
DEVELOPER CITY:	Not reported
DEVELOPER STATE:	Not reported
DEVELOPER ZIP:	Not reported
DEVELOPER CONTACT NAME:	Not reported
DEVELOPER CONTACT TITLE:	Not reported
CONSTYPE LINEAR UTILITY IND:	Not reported
EMERGENCY PHONE NO:	Not reported
EMERGENCY PHONE EXT:	Not reported
CONSTYPE ABOVE GROUND IND:	Not reported
CONSTYPE BELOW GROUND IND:	Not reported
CONSTYPE CABLE LINE IND:	Not reported
CONSTYPE COMM LINE IND:	Not reported
CONSTYPE COMMERTIAL IND:	Not reported
CONSTYPE ELECTRICAL LINE IND:	Not reported
CONSTYPE GAS LINE IND:	Not reported
CONSTYPE INDUSTRIAL IND:	Not reported
CONSTYPE OTHER DESRIPTION:	Not reported
CONSTYPE OTHER IND:	Not reported
CONSTYPE RECONS IND:	Not reported
CONSTYPE RESIDENTIAL IND:	Not reported
CONSTYPE TRANSPORT IND:	Not reported
CONSTYPE UTILITY DESCRIPTION:	Not reported
CONSTYPE UTILITY IND:	Not reported
CONSTYPE WATER SEWER IND:	Not reported
DIR DISCHARGE USWATER IND:	Not reported
RECEIVING WATER NAME:	Not reported
CERTIFIER NAME:	Not reported
CERTIFIER TITLE:	Not reported
CERTIFICATION DATE:	Not reported
PRIMARY SIC:	Not reported
SECONDARY SIC:	Not reported
TERTIARY SIC:	Not reported

B2 **VERIZON WIRELESS: INGLEWOOD** **FINDS** **1023362649**
3738 W CENTURY BLVD # 8 **N/A**
< 1/8 **INGLEWOOD, CA 90303**
1 ft.

Site 1 of 8 in cluster B

Relative: Higher

FINDS:

Registry ID: 110066599559

Actual: 97 ft.

Environmental Interest/Information System
STATE MASTER

VERIZON WIRELESS: INGLEWOOD (Continued) **1023362649**

Click this hyperlink while viewing on your computer to access additional FINDS: detail in the EDR Site Report.

C3 **S.E.S. INTERNATIONAL EXPRESS INC** **FINDS** **1023276081**
10105 DOTY AVE UNIT A **N/A**
< 1/8 **INGLEWOOD, CA 90303**
1 ft.

Site 1 of 3 in cluster C

Relative: Higher

FINDS:

Registry ID: 110065663909

Actual: 91 ft.

Environmental Interest/Information System
STATE MASTER

Click this hyperlink while viewing on your computer to access additional FINDS: detail in the EDR Site Report.

B4 **LA CUSTOM FINISH INC** **HAZNET** **S113467351**
3738 W CENTURY BLVD **N/A**
< 1/8 **INGLEWOOD, CA 90303**
1 ft.

Site 2 of 8 in cluster B

Relative: Higher

HAZNET:

Actual: 97 ft.

envid:	S113467351
Year:	2010
GEPAID:	CAL000345416
Contact:	RON MANCINI
Telephone:	3106412150
Mailing Name:	Not reported
Mailing Address:	6454 W 77TH ST
Mailing City,St,Zip:	LOS ANGELES, CA 900451159
Gen County:	Not reported
TSD EPA ID:	CAD008353405
TSD County:	Not reported
Waste Category:	Unspecified solvent mixture
Disposal Method:	Fuel Blending Prior To Energy Recovery At Another Site
Tons:	0.396
Cat Decode:	Not reported
Method Decode:	Not reported
Facility County:	Los Angeles

envid:	S113467351
Year:	2010
GEPAID:	CAL000345416
Contact:	RON MANCINI
Telephone:	3106412150
Mailing Name:	Not reported
Mailing Address:	6454 W 77TH ST
Mailing City,St,Zip:	LOS ANGELES, CA 900451159
Gen County:	Not reported
TSD EPA ID:	CAD982444481

LA CUSTOM FINISH INC (Continued) **S113467351**

TSD County:	Not reported
Waste Category:	Unspecified organic liquid mixture
Disposal Method:	Storage, Bulking, And/Or Transfer Off Site--No Treatment/Reovery (H010-H129) Or (H131-H135)
Tons:	0.187
Cat Decode:	Not reported
Method Decode:	Not reported
Facility County:	Los Angeles

A5 **WELL NO. 6** **ENF S106103490**
3901 102ND ST **WDS N/A**
< 1/8 **INGLEWOOD, CA 90303**
1 ft.

Site 2 of 4 in cluster A

Relative:
Lower

Actual:
88 ft.

ENF:

Region:	4
Facility Id:	273601
Agency Name:	Inglewood City
Place Type:	Utility
Place Subtype:	Utility Structure
Facility Type:	All other facilities
Agency Type:	City Agency
# Of Agencies:	1
Place Latitude:	33.943642
Place Longitude:	-118.341857
SIC Code 1:	4941
SIC Desc 1:	Water Supply
SIC Code 2:	Not reported
SIC Desc 2:	Not reported
SIC Code 3:	Not reported
SIC Desc 3:	Not reported
NAICS Code 1:	Not reported
NAICS Desc 1:	Not reported
NAICS Code 2:	Not reported
NAICS Desc 2:	Not reported
NAICS Code 3:	Not reported
NAICS Desc 3:	Not reported
# Of Places:	1
Source Of Facility:	Reg Meas
Design Flow:	4
Threat To Water Quality:	3
Complexity:	C
Pretreatment:	X - Facility is not a POTW
Facility Waste Type:	Miscellaneous
Facility Waste Type 2:	Not reported
Facility Waste Type 3:	Not reported
Facility Waste Type 4:	Not reported
Program:	NPDNONMUNIPRCS
Program Category1:	NPDESWW
Program Category2:	NPDESWW
# Of Programs:	1
WDID:	4B196000633
Reg Measure Id:	193572
Reg Measure Type:	Enrollee - NPDES
Region:	4
Order #:	R4-2003-0108
Npdes# CA#:	CAG994005

WELL NO. 6 (Continued) **S106103490**

Major-Minor:	Minor
Npdes Type:	OTH
Reclamation:	N - No
Dredge Fill Fee:	Not reported
301H:	Not reported
Application Fee Amt Received:	2900
Status:	Historical
Status Date:	03/23/2017
Effective Date:	04/01/2003
Expiration/Review Date:	01/01/2011
Termination Date:	03/21/2017
WDR Review - Amend:	Not reported
WDR Review - Revise/Renew:	Not reported
WDR Review - Rescind:	Not reported
WDR Review - No Action Required:	Not reported
WDR Review - Pending:	Not reported
WDR Review - Planned:	Not reported
Status Enrollee:	N
Individual/General:	I
Fee Code:	61 - Require treatment to meet non priority limit Category 2
Direction/Voice:	Passive
Enforcement Id(EID):	373916
Region:	4
Order / Resolution Number:	R4-2010-0035-M
Enforcement Action Type:	Admin Civil Liability
Effective Date:	04/07/2010
Adoption/Issuance Date:	08/04/2010
Achieve Date:	Not reported
Termination Date:	08/04/2010
ACL Issuance Date:	08/04/2010
EPL Issuance Date:	04/07/2010
Status:	Historical
Title:	EPL R4-2010-0035-M for $3,000 sent 4/7/10 for 1 late monitoring report.
Description:	EPL R4-2010-0035-M for $3,000 sent 4/7/10 for 1 late monitoring report. MMP amt for 1 late monitoring report: $3,000 to CAA.
Program:	NPDNONMUNIPRCS
Latest Milestone Completion Date:	2010-05-11
# Of Programs1:	1
Total Assessment Amount:	3000
Initial Assessed Amount:	3000
Liability $ Amount:	3000
Project $ Amount:	0
Liability $ Paid:	3000
Project $ Completed:	0
Total $ Paid/Completed Amount:	3000

WDS:

Facility ID:	Los Angeles River 196000633
Facility Type:	Other - Does not fall into the category of Municipal/Domestic, Industrial, Agricultural or Solid Waste (Class I, II or III)
Facility Status:	Active - Any facility with a continuous or seasonal discharge that is under Waste Discharge Requirements.
NPDES Number:	CAG994005 The 1st 2 characters designate the state. The remaining 7 are assigned by the Regional Board
Subregion:	4

WELL NO. 6 (Continued) **S106103490**

Facility Telephone:	3104125383
Facility Contact:	Eric Escobar
Agency Name:	INGLEWOOD CITY OF
Agency Address:	One Manchester Boulevard
Agency City,St,Zip:	Inglewood 90301
Agency Contact:	Enrique Jimenez
Agency Telephone:	3104125333
Agency Type:	City
SIC Code:	4941
SIC Code 2:	Not reported
Primary Waste Type:	Nonhazardous Solid Wastes/Influent or Solid Wastes that contain nonhazardous putrescible and non putrescible solid, semisolid, and liquid wastes (E.G., garbage, trash, refuse, paper, demolition and construction wastes, manure, vegetable or animal solid and semisolid waste).
Primary Waste:	MISCEL
Waste Type2:	Not reported
Waste2:	Miscellaneous (Includes wastes from dewatering, recreational lake overflow, swimming pool wastes, water ride wastewater, ground water seepage and other wastes of this type)
Primary Waste Type:	Nonhazardous Solid Wastes/Influent or Solid Wastes that contain nonhazardous putrescible and non putrescible solid, semisolid, and liquid wastes (E.G., garbage, trash, refuse, paper, demolition and construction wastes, manure, vegetable or animal solid and semisolid waste).
Secondary Waste:	Not reported
Secondary Waste Type:	Not reported
Design Flow:	4
Baseline Flow:	4
Reclamation:	No reclamation requirements associated with this facility.
POTW:	The facility is not a POTW.
Treat To Water:	0
Complexity:	Not reported

C6 **COATINGS COMPOSITES** **RCRA-SQG 1000413436**
10105 DOTY AVE **FINDS CAD982407611**
< 1/8 **INGLEWOOD, CA 90303** **ECHO**
1 ft. **HAZNET**

Site 2 of 3 in cluster C

Relative: Higher

Actual: 91 ft.

RCRA-SQG:

Date form received by agency:	09/01/1996
Facility name:	COATINGS COMPOSITES
Facility address:	10105 DOTY AVE INGLEWOOD, CA 90303
EPA ID:	CAD982407611
Mailing address:	DOTY AVE INGLEWOOD, CA 90303
Contact:	Not reported
Contact address:	Not reported Not reported
Contact country:	US
Contact telephone:	Not reported
Contact email:	Not reported
EPA Region:	09
Classification:	Small Small Quantity Generator
Description:	Handler: generates more than 100 and less than 1000 kg of hazardous waste during any calendar month and accumulates less than 6000 kg of

COATINGS COMPOSITES (Continued) **1000413436**

hazardous waste at any time; or generates 100 kg or less of hazardous waste during any calendar month, and accumulates more than 1000 kg of hazardous waste at any time

Owner/Operator Summary:

Owner/operator name:	CENTURY COMMERCE DEV
Owner/operator address:	NOT REQUIRED
	NOT REQUIRED, ME 99999
Owner/operator country:	Not reported
Owner/operator telephone:	(415) 555-1212
Legal status:	Private
Owner/Operator Type:	Owner
Owner/Op start date:	Not reported
Owner/Op end date:	Not reported

Owner/operator name:	NOT REQUIRED
Owner/operator address:	NOT REQUIRED
	NOT REQUIRED, ME 99999
Owner/operator country:	Not reported
Owner/operator telephone:	(415) 555-1212
Legal status:	Private
Owner/Operator Type:	Operator
Owner/Op start date:	Not reported
Owner/Op end date:	Not reported

Handler Activities Summary:

U.S. importer of hazardous waste:	No
Mixed waste (haz. and radioactive):	No
Recycler of hazardous waste:	No
Transporter of hazardous waste:	No
Treater, storer or disposer of HW:	No
Underground injection activity:	No
On-site burner exemption:	No
Furnace exemption:	No
Used oil fuel burner:	No
Used oil processor:	No
User oil refiner:	No
Used oil fuel marketer to burner:	No
Used oil Specification marketer:	No
Used oil transfer facility:	No
Used oil transporter:	No

Historical Generators:

Date form received by agency:	09/01/1996
Site name:	COATINGS COMPOSITES
Classification:	Large Quantity Generator

Violation Status: No violations found

FINDS:

Registry ID: 110002805769

Environmental Interest/Information System

RCRAInfo is a national information system that supports the Resource Conservation and Recovery Act (RCRA) program through the tracking of

COATINGS COMPOSITES (Continued) **1000413436**

events and activities related to facilities that generate, transport, and treat, store, or dispose of hazardous waste. RCRAInfo allows RCRA program staff to track the notification, permit, compliance, and corrective action activities required under RCRA.

Click this hyperlink while viewing on your computer to access additional FINDS: detail in the EDR Site Report.

ECHO:

Envid:	1000413436
Registry ID:	110002805769
DFR URL:	http://echo.epa.gov/detailed-facility-report?fid=110002805769

HAZNET:

envid:	1000413436
Year:	1993
GEPAID:	CAD982407611
Contact:	Not reported
Telephone:	0000000000
Mailing Name:	Not reported
Mailing Address:	10105 DOTY AVE
Mailing City,St,Zip:	INGLEWOOD, CA 903030000
Gen County:	Not reported
TSD EPA ID:	NVT330010000
TSD County:	Not reported
Waste Category:	Off-specification, aged or surplus inorganics
Disposal Method:	Not reported
Tons:	8.09999999999
Cat Decode:	Not reported
Method Decode:	Not reported
Facility County:	Los Angeles

envid:	1000413436
Year:	1993
GEPAID:	CAD982407611
Contact:	Not reported
Telephone:	0000000000
Mailing Name:	Not reported
Mailing Address:	10105 DOTY AVE
Mailing City,St,Zip:	INGLEWOOD, CA 903030000
Gen County:	Not reported
TSD EPA ID:	CAD000088252
TSD County:	Not reported
Waste Category:	Laboratory waste chemicals
Disposal Method:	Transfer Station
Tons:	1.27170000000
Cat Decode:	Not reported
Method Decode:	Not reported
Facility County:	Los Angeles

envid:	1000413436
Year:	1993
GEPAID:	CAD982407611
Contact:	Not reported
Telephone:	0000000000

COATINGS COMPOSITES (Continued) **1000413436**

Mailing Name: Not reported
Mailing Address: 10105 DOTY AVE
Mailing City,St,Zip: INGLEWOOD, CA 903030000
Gen County: Not reported
TSD EPA ID: CAD000088252
TSD County: Not reported
Waste Category: Not reported
Disposal Method: Transfer Station
Tons: 0.4587
Cat Decode: Not reported
Method Decode: Not reported
Facility County: Los Angeles

envid: 1000413436
Year: 1993
GEPAID: CAD982407611
Contact: Not reported
Telephone: 0000000000
Mailing Name: Not reported
Mailing Address: 10105 DOTY AVE
Mailing City,St,Zip: INGLEWOOD, CA 903030000
Gen County: Not reported
TSD EPA ID: CAD089446710
TSD County: Not reported
Waste Category: Unspecified solvent mixture
Disposal Method: Recycler
Tons: 10.025
Cat Decode: Not reported
Method Decode: Not reported
Facility County: Los Angeles

envid: 1000413436
Year: 1993
GEPAID: CAD982407611
Contact: Not reported
Telephone: 0000000000
Mailing Name: Not reported
Mailing Address: 10105 DOTY AVE
Mailing City,St,Zip: INGLEWOOD, CA 903030000
Gen County: Not reported
TSD EPA ID: CAD089446710
TSD County: Not reported
Waste Category: Aqueous solution with total organic residues less than 10 percent
Disposal Method: Recycler
Tons: 0.45000000000
Cat Decode: Not reported
Method Decode: Not reported
Facility County: Los Angeles

Click this hyperlink while viewing on your computer to access
3 additional CA_HAZNET: record(s) in the EDR Site Report.

D7 **EMMANUEL PERFECT AUTO** **EDR Hist Auto** **1020419121**
3742 W CENTURY BLVD STE 4 **N/A**
< 1/8 **INGLEWOOD, CA 90303**
1 ft.

Site 1 of 2 in cluster D

Relative: EDR Hist Auto
Higher

Year:	Name:	Type:
1995	EMMANUEL PERFECT AUTO	General Automotive Repair Shops
1996	EMMANUEL PERFECT AUTO	General Automotive Repair Shops

Actual:
91 ft.

D8 **SPRINT CELL SITE LA25XC079** **FINDS** **1023230833**
3742 W CENTURY BLVD **N/A**
< 1/8 **INGLEWOOD, CA 90301**
1 ft.

Site 2 of 2 in cluster D

Relative: FINDS:
Higher

Registry ID: 110065179620

Actual:
91 ft.

Environmental Interest/Information System
STATE MASTER

Click this hyperlink while viewing on your computer to access additional FINDS: detail in the EDR Site Report.

E9 **E & M GERMAN CAR REPAIR** **EDR Hist Auto** **1022103896**
10220 S PRAIRIE AVE **N/A**
< 1/8 **INGLEWOOD, CA 90303**
1 ft.

Site 1 of 5 in cluster E

Relative: EDR Hist Auto
Lower

Year:	Name:	Type:
1990	E & M GERMAN CAR REPAIR	Automotive Repair Shops, NEC
1991	E & M GERMAN CAR REPAIR	Automotive Repair Shops, NEC
1992	E & M GERMAN CAR REPAIR	Automotive Repair Shops, NEC

Actual:
85 ft.

A10 **INGLEWOOD REDEVELOPMENT AGENCY** **HAZNET** **S112855951**
3901 W 102ND **N/A**
< 1/8 **INGLEWOOD, CA 90303**
1 ft.

Site 3 of 4 in cluster A

Relative: HAZNET:
Lower

envid:	S112855951
Year:	1994
GEPAID:	CAC000954712
Contact:	INGLEWOOD REDEVELOPMENT AGENCY
Telephone:	0000000000
Mailing Name:	Not reported
Mailing Address:	P O BOX 6500
Mailing City,St,Zip:	INGLEWOOD, CA 903010000

Actual:
88 ft.

INGLEWOOD REDEVELOPMENT AGENCY (Continued) **S112855951**

Gen County: Not reported
TSD EPA ID: CAD067786749
TSD County: Not reported
Waste Category: Asbestos containing waste
Disposal Method: Disposal, Land Fill
Tons: 33.7120
Cat Decode: Not reported
Method Decode: Not reported
Facility County: Los Angeles

---

11 **OMEGA CARPET & UPHL STM CLEANI** **EDR Hist Cleaner** **1018482266**
3822 W CENTURY BLVD **N/A**
< 1/8 **INGLEWOOD, CA 90303**
1 ft.

EDR Hist Cleaner

Relative: Higher

Actual: 93 ft.

Year:	Name:	Type:
1992	OMEGA CARPET & UPHL STM CLEANI	Carpet And Upholstery Cleaning

---

B12 **INGLEWOOD** **ICIS** **1010039332**
3738 WEST CENTURY BLVD. UNIT 8 **FINDS** **N/A**
< 1/8 **INGLEWOOD, CA 90303** **ECHO**
1 ft.

Site 3 of 8 in cluster B

Relative: Higher

Actual: 97 ft.

ICIS:

Enforcement Action ID: HQ-2005-8000
FRS ID: 110028070272
Action Name: Cellco Partnership dba Verizon Wirelss
Facility Name: INGLEWOOD
Facility Address: 3738 WEST CENTURY BLVD. UNIT 8
INGLEWOOD, CA 90303
Enforcement Action Type: EPCRA 325 Action For Penalty
Facility County: LOS ANGELES
Program System Acronym: ICIS
Enforcement Action Forum Desc: Administrative - Formal
EA Type Code: 325
Facility SIC Code: Not reported
Federal Facility ID: Not reported
Latitude in Decimal Degrees: 33.94546
Longitude in Decimal Degrees: -118.338409
Permit Type Desc: Not reported
Program System Acronym: 7377626
Facility NAICS Code: Not reported
Tribal Land Code: Not reported

FINDS:

Registry ID: 110028070272

Environmental Interest/Information System
ICIS (Integrated Compliance Information System) is the Integrated Compliance Information System and provides a database that, when complete, will contain integrated Enforcement and Compliance

INGLEWOOD (Continued) **1010039332**

information across most of EPA's programs. The vision for ICIS is to replace EPA's independent databases that contain Enforcement data with a single repository for that information. Currently, ICIS contains all Federal Administrative and Judicial enforcement actions. This information is maintained in ICIS by EPA in the Regional offices and it Headquarters. A future release of ICIS will replace the Permit Compliance System (PCS) which supports the NPDES and will integrate that information with Federal actions already in the system. ICIS also has the capability to track other activities occurring in the Region that support Compliance and Enforcement programs. These include; Incident Tracking, Compliance Assistance, and Compliance Monitoring.

Click this hyperlink while viewing on your computer to access additional FINDS: detail in the EDR Site Report.

ECHO:
Envid: 1010039332
Registry ID: 110028070272
DFR URL: http://echo.epa.gov/detailed-facility-report?fid=110028070272

A13 **WELL NO. 1NA 2NA 4 & 6** **FINDS** **1023376733**
3901 102ND **N/A**
< 1/8 **INGLEWOOD, CA 90303**
1 ft.

Site 4 of 4 in cluster A

Relative: Lower

Actual: 88 ft.

FINDS:

Registry ID: 110066749282

Environmental Interest/Information System
STATE MASTER

Click this hyperlink while viewing on your computer to access additional FINDS: detail in the EDR Site Report.

C14 **CORNER EXPRESS** **HAZNET** **S112930297**
3750 W CENTRY BLVD **N/A**
< 1/8 **INGLEWOOD, CA 90303**
1 ft.

Site 3 of 3 in cluster C

Relative: Higher

Actual: 92 ft.

HAZNET:
envid: S112930297
Year: 2003
GEPAID: CAC002566003
Contact: MIKE YANG
Telephone: 3106809820
Mailing Name: Not reported
Mailing Address: 3750 W CENTRY BLVD
Mailing City,St,Zip: INGELWOOD, CA 90303
Gen County: Not reported
TSD EPA ID: CAD028409019
TSD County: Not reported

CORNER EXPRESS (Continued) **S112930297**

Waste Category:	Unspecified oil-containing waste
Disposal Method:	Treatment, Tank
Tons:	0.06
Cat Decode:	Not reported
Method Decode:	Not reported
Facility County:	Los Angeles

envid:	S112930297
Year:	2003
GEPAID:	CAC002566003
Contact:	MIKE YANG
Telephone:	3106809820
Mailing Name:	Not reported
Mailing Address:	3750 W CENTRY BLVD
Mailing City,St,Zip:	INGELWOOD, CA 90303
Gen County:	Not reported
TSD EPA ID:	CAD028409019
TSD County:	Not reported
Waste Category:	Unspecified oil-containing waste
Disposal Method:	Transfer Station
Tons:	0.5
Cat Decode:	Not reported
Method Decode:	Not reported
Facility County:	Los Angeles

B15 **IMAGINE LOGISTICS INC** **HAZNET** **S113131869**
3734 W CENTURY BLVD STE 7 **N/A**
< 1/8 **INGLEWOOD, CA 90303**
1 ft.

Site 4 of 8 in cluster B

Relative: Higher

Actual: 101 ft.

HAZNET:

envid:	S113131869
Year:	2005
GEPAID:	CAL000281903
Contact:	SAMANTHA NGUYEN
Telephone:	3106735707
Mailing Name:	Not reported
Mailing Address:	3734 W CENTURY BLVD STE 7
Mailing City,St,Zip:	INGLEWOOD, CA 90303
Gen County:	Not reported
TSD EPA ID:	CAD044429835
TSD County:	Not reported
Waste Category:	Off-specification, aged or surplus organics
Disposal Method:	Disposal, Other
Tons:	0.41
Cat Decode:	Not reported
Method Decode:	Not reported
Facility County:	Los Angeles

B16 **SPORT TEES INC** **HAZNET** **S113157441**
3732 W CENTURY BLVD **N/A**
< 1/8 **INGLEWOOD, CA 90303**
1 ft.

Site 5 of 8 in cluster B

Relative:
Higher

Actual:
100 ft.

HAZNET:

envid:	S113157441
Year:	2015
GEPAID:	CAL000347724
Contact:	JUAN ENRIQUEZ
Telephone:	3103301377
Mailing Name:	Not reported
Mailing Address:	3732 W CENTURY BLVD STE 6
Mailing City,St,Zip:	INGLEWOOD, CA 903031198
Gen County:	Los Angeles
TSD EPA ID:	CAD099452708
TSD County:	Los Angeles
Waste Category:	Aqueous solution with total organic residues 10 percent or more
Disposal Method:	Other Recovery Of Reclamation For Reuse Including Acid Regeneration, Organics Recovery Ect
Tons:	0.3336
Cat Decode:	Aqueous solution with total organic residues 10 percent or more
Method Decode:	Other Recovery Of Reclamation For Reuse Including Acid Regeneration, Organics Recovery Ect
Facility County:	Los Angeles

envid:	S113157441
Year:	2014
GEPAID:	CAL000347724
Contact:	JUAN ENRIQUEZ
Telephone:	3103301377
Mailing Name:	Not reported
Mailing Address:	3732 W CENTURY BLVD STE 6
Mailing City,St,Zip:	INGLEWOOD, CA 903031198
Gen County:	Los Angeles
TSD EPA ID:	CAD099452708
TSD County:	Los Angeles
Waste Category:	Aqueous solution with total organic residues 10 percent or more
Disposal Method:	Other Recovery Of Reclamation For Reuse Including Acid Regeneration, Organics Recovery Ect
Tons:	0.39198
Cat Decode:	Not reported
Method Decode:	Not reported
Facility County:	Los Angeles

envid:	S113157441
Year:	2013
GEPAID:	CAL000347724
Contact:	JUAN ENRIQUEZ
Telephone:	3103301377
Mailing Name:	Not reported
Mailing Address:	3732 W CENTURY BLVD STE 6
Mailing City,St,Zip:	INGLEWOOD, CA 903031198
Gen County:	Los Angeles
TSD EPA ID:	CAD099452708
TSD County:	Los Angeles
Waste Category:	Not reported
Disposal Method:	Other Recovery Of Reclamation For Reuse Including Acid Regeneration,

SPORT TEES INC (Continued) **S113157441**

	Organics Recovery Ect
Tons:	0.25854
Cat Decode:	Not reported
Method Decode:	Not reported
Facility County:	Not reported
envid:	S113157441
Year:	2012
GEPAID:	CAL000347724
Contact:	JUAN ENRIQUEZ
Telephone:	3103301377
Mailing Name:	Not reported
Mailing Address:	3732 W CENTURY BLVD STE 6
Mailing City,St,Zip:	INGLEWOOD, CA 903031198
Gen County:	Los Angeles
TSD EPA ID:	CAD099452708
TSD County:	Los Angeles
Waste Category:	Not reported
Disposal Method:	Other Recovery Of Reclamation For Reuse Including Acid Regeneration, Organics Recovery Ect
Tons:	0.36696
Cat Decode:	Not reported
Method Decode:	Not reported
Facility County:	Los Angeles
envid:	S113157441
Year:	2011
GEPAID:	CAL000347724
Contact:	JUAN ENRIQUEZ
Telephone:	3103301377
Mailing Name:	Not reported
Mailing Address:	3732 W CENTURY BLVD STE 6
Mailing City,St,Zip:	INGLEWOOD, CA 903031198
Gen County:	Not reported
TSD EPA ID:	CAD099452708
TSD County:	Not reported
Waste Category:	Aqueous solution with total organic residues 10 percent or more
Disposal Method:	Other Recovery Of Reclamation For Reuse Including Acid Regeneration, Organics Recovery Ect
Tons:	0.12093
Cat Decode:	Not reported
Method Decode:	Not reported
Facility County:	Los Angeles

Click this hyperlink while viewing on your computer to access additional CA_HAZNET: detail in the EDR Site Report.

B17 **CUSTOM MADE T'S INC** **HAZNET** **S113110782**
3732 W CENTURY BLVD STE 6 **N/A**
< 1/8 **INGLEWOOD, CA 90303**
1 ft.

Site 6 of 8 in cluster B

Relative: Higher

Actual: 100 ft.

HAZNET:

envid:	S113110782
Year:	2008
GEPAID:	CAL000219814
Contact:	CHARLES MARCELIS/OWNER

CUSTOM MADE T'S INC (Continued) **S113110782**

Telephone:	3106777008
Mailing Name:	Not reported
Mailing Address:	3732 W CENTURY BLVD STE 6
Mailing City,St,Zip:	INGLEWOOD, CA 903030000
Gen County:	Not reported
TSD EPA ID:	CAT000613976
TSD County:	Not reported
Waste Category:	Hydrocarbon solvents (benzene, hexane, Stoddard, Etc.)
Disposal Method:	Storage, Bulking, And/Or Transfer Off Site--No Treatment/Reovery (H010-H129) Or (H131-H135)
Tons:	0.03336
Cat Decode:	Not reported
Method Decode:	Not reported
Facility County:	Los Angeles

envid:	S113110782
Year:	2008
GEPAID:	CAL000219814
Contact:	CHARLES MARCELIS/OWNER
Telephone:	3106777008
Mailing Name:	Not reported
Mailing Address:	3732 W CENTURY BLVD STE 6
Mailing City,St,Zip:	INGLEWOOD, CA 903030000
Gen County:	Not reported
TSD EPA ID:	CAD093459485
TSD County:	Not reported
Waste Category:	Unspecified solvent mixture
Disposal Method:	Not reported
Tons:	0.0576
Cat Decode:	Not reported
Method Decode:	Not reported
Facility County:	Los Angeles

envid:	S113110782
Year:	2007
GEPAID:	CAL000219814
Contact:	CHARLES MARCELIS/OWNER
Telephone:	3106777008
Mailing Name:	Not reported
Mailing Address:	3732 W CENTURY BLVD STE 6
Mailing City,St,Zip:	INGLEWOOD, CA 903030000
Gen County:	Not reported
TSD EPA ID:	CAT000613976
TSD County:	Not reported
Waste Category:	Hydrocarbon solvents (benzene, hexane, Stoddard, Etc.)
Disposal Method:	Storage, Bulking, And/Or Transfer Off Site--No Treatment/Reovery (H010-H129) Or (H131-H135)
Tons:	0.13
Cat Decode:	Not reported
Method Decode:	Not reported
Facility County:	Los Angeles

envid:	S113110782
Year:	2005
GEPAID:	CAL000219814
Contact:	CHARLES MARCELIS/OWNER
Telephone:	3106777008

CUSTOM MADE T'S INC (Continued) **S113110782**

Mailing Name:	Not reported
Mailing Address:	3732 W CENTURY BLVD STE 6
Mailing City,St,Zip:	INGLEWOOD, CA 903030000
Gen County:	Not reported
TSD EPA ID:	CAD982444481
TSD County:	Not reported
Waste Category:	Unspecified organic liquid mixture
Disposal Method:	Transfer Station
Tons:	0.22
Cat Decode:	Not reported
Method Decode:	Not reported
Facility County:	Los Angeles

envid:	S113110782
Year:	2005
GEPAID:	CAL000219814
Contact:	CHARLES MARCELIS/OWNER
Telephone:	3106777008
Mailing Name:	Not reported
Mailing Address:	3732 W CENTURY BLVD STE 6
Mailing City,St,Zip:	INGLEWOOD, CA 903030000
Gen County:	Not reported
TSD EPA ID:	CAT000613976
TSD County:	Not reported
Waste Category:	Liquids with halogenated organic compounds >= 1,000 Mg./L
Disposal Method:	Transfer Station
Tons:	0.05
Cat Decode:	Not reported
Method Decode:	Not reported
Facility County:	Los Angeles

Click this hyperlink while viewing on your computer to access
6 additional CA_HAZNET: record(s) in the EDR Site Report.

B18 **MIRACLE METHOD OF THE US** **DRYCLEANERS** **S105093404**
3732 W CENTURY **EMI** **N/A**
< 1/8 **INGLEWOOD, CA 90303**
1 ft.

Site 7 of 8 in cluster B

Relative:
Higher

Actual:
100 ft.

DRYCLEANERS:

EPA Id:	CAL000347724
NAICS Code:	81232
NAICS Description:	Drycleaning and Laundry Services (except Coin-Operated)
SIC Code:	7211
SIC Description:	Power Laundries, Family and Commercial
Create Date:	11/02/2009
Facility Active:	Yes
Inactive Date:	Not reported
Facility Addr2:	Not reported
Owner Name:	SPORT TEES INC
Owner Address:	4250 LINDBLADE DR #11
Owner Address 2:	Not reported
Owner Telephone:	3109024472
Contact Name:	JUAN ENRIQUEZ
Contact Address:	4250 LINDBLADE DR #11
Contact Address 2:	Not reported
Contact Telephone:	3109024472

MIRACLE METHOD OF THE US (Continued) **S105093404**

Mailing Name:	Not reported
Mailing Address 1:	3732 W CENTURY BLVD STE 6
Mailing Address 2:	Not reported
Mailing City:	INGLEWOOD
Mailing State:	CA
Mailing Zip:	90303
Owner Fax:	3104120561
Region Code:	3

EMI:

Year:	1990
County Code:	19
Air Basin:	SC
Facility ID:	63797
Air District Name:	SC
SIC Code:	9999
Air District Name:	SOUTH COAST AQMD
Community Health Air Pollution Info System:	Not reported
Consolidated Emission Reporting Rule:	Not reported
Total Organic Hydrocarbon Gases Tons/Yr:	0
Reactive Organic Gases Tons/Yr:	0
Carbon Monoxide Emissions Tons/Yr:	0
NOX - Oxides of Nitrogen Tons/Yr:	0
SOX - Oxides of Sulphur Tons/Yr:	0
Particulate Matter Tons/Yr:	0
Part. Matter 10 Micrometers and Smllr Tons/Yr:	0

B19 **DIVERSIFIED ANALYTICAL SERVICE** **HAZNET** **S113038151**
3732 WEST CENTURY BLVD UNIT 3 **N/A**
< 1/8 **INGLEWOOD, CA 90303**
1 ft.

Site 8 of 8 in cluster B

Relative:
Higher

Actual:
100 ft.

HAZNET:

envid:	S113038151
Year:	1995
GEPAID:	CAL000041229
Contact:	COLEMAN REGINA
Telephone:	0000000000
Mailing Name:	Not reported
Mailing Address:	3732 WEST CENTURY BLVD UNIT 3
Mailing City,St,Zip:	INGLEWOOD, CA 903030000
Gen County:	Not reported
TSD EPA ID:	CAD097030993
TSD County:	Not reported
Waste Category:	Aqueous solution (2 < pH < 12.5) containing reactive anions ...
Disposal Method:	Recycler
Tons:	.2502
Cat Decode:	Not reported
Method Decode:	Not reported
Facility County:	Los Angeles

envid:	S113038151
Year:	1995
GEPAID:	CAL000041229
Contact:	COLEMAN REGINA
Telephone:	0000000000

DIVERSIFIED ANALYTICAL SERVICE (Continued) **S113038151**

Mailing Name: Not reported
Mailing Address: 3732 WEST CENTURY BLVD UNIT 3
Mailing City,St,Zip: INGLEWOOD, CA 903030000
Gen County: Not reported
TSD EPA ID: CAT000646117
TSD County: Not reported
Waste Category: Other organic solids
Disposal Method: Disposal, Land Fill
Tons: .4000
Cat Decode: Not reported
Method Decode: Not reported
Facility County: Los Angeles

envid: S113038151
Year: 1994
GEPAID: CAL000041229
Contact: COLEMAN REGINA
Telephone: 0000000000
Mailing Name: Not reported
Mailing Address: 3732 WEST CENTURY BLVD UNIT 3
Mailing City,St,Zip: INGLEWOOD, CA 903030000
Gen County: Not reported
TSD EPA ID: CAT000646117
TSD County: Not reported
Waste Category: Contaminated soil from site clean-up
Disposal Method: Not reported
Tons: .1500
Cat Decode: Not reported
Method Decode: Not reported
Facility County: Los Angeles

envid: S113038151
Year: 1994
GEPAID: CAL000041229
Contact: COLEMAN REGINA
Telephone: 0000000000
Mailing Name: Not reported
Mailing Address: 3732 WEST CENTURY BLVD UNIT 3
Mailing City,St,Zip: INGLEWOOD, CA 903030000
Gen County: Not reported
TSD EPA ID: CAT000646117
TSD County: Not reported
Waste Category: Other organic solids
Disposal Method: Not reported
Tons: .1000
Cat Decode: Not reported
Method Decode: Not reported
Facility County: Los Angeles

envid: S113038151
Year: 1994
GEPAID: CAL000041229
Contact: COLEMAN REGINA
Telephone: 0000000000
Mailing Name: Not reported
Mailing Address: 3732 WEST CENTURY BLVD UNIT 3
Mailing City,St,Zip: INGLEWOOD, CA 903030000

DIVERSIFIED ANALYTICAL SERVICE (Continued) **S113038151**

Gen County:	Not reported
TSD EPA ID:	CAT000646117
TSD County:	Not reported
Waste Category:	Contaminated soil from site clean-up
Disposal Method:	Disposal, Land Fill
Tons:	.2400
Cat Decode:	Not reported
Method Decode:	Not reported
Facility County:	Los Angeles

Click this hyperlink while viewing on your computer to access
15 additional CA_HAZNET: record(s) in the EDR Site Report.

E20 **BUDGET AUTO ENTERPRISE** **EDR Hist Auto** **1021706355**
SSW **10223 S PRAIRIE** **N/A**
< 1/8 **INGLEWOOD, CA 90303**
0.005 mi.
26 ft. **Site 2 of 5 in cluster E**

Relative: EDR Hist Auto
Lower

Actual: **86 ft.**

Year:	Name:	Type:
1969	DUKES AUTOMOTIVE SERVICE	Gasoline Service Stations
1970	DUKES AUTOMOTIVE SERVICE	Gasoline Service Stations
1971	DUKES AUTOMOTIVE SERVICE	Gasoline Service Stations
1972	DUKES AUTOMOTIVE SERVICE	Gasoline Service Stations
1973	DUKES AUTOMOTIVE SERVICE	Gasoline Service Stations
1974	DUKES AUTOMOTIVE SERVICE	Gasoline Service Stations
1975	DUKES AUTOMOTIVE SERVICE	Gasoline Service Stations
1976	DUKES AUTOMOTIVE SERVICE	General Automotive Repair Shops
1977	DUKES AUTOMOTIVE SERVICE	General Automotive Repair Shops
1978	BUDGET AUTO ENTERPRISE	General Automotive Repair Shops
1979	BUDGET AUTO ENTERPRISE	General Automotive Repair Shops
1980	BUDGET AUTO ENTERPRISE	General Automotive Repair Shops
1982	BUDGET AUTO ENTERPRISE	General Automotive Repair Shops
1983	BUDGET AUTO ENTERPRISE	General Automotive Repair Shops
1988	E & M GERMAN CAR REPAIR	Automotive Repair Shops, NEC
1989	E & M GERMAN CAR REPAIR	Automotive Repair Shops, NEC
1993	E & M GERMAN CAR REPAIR	General Automotive Repair Shops
1994	E & M GERMAN CAR REPAIR	General Automotive Repair Shops
1995	GES AUTO PARTS	Auto And Truck Equipment And Parts
1995	E & M GERMAN CAR REPAIR	General Automotive Repair Shops
1996	GES AUTO PARTS	Auto And Truck Equipment And Parts
1996	E & M GERMAN CAR REPAIR	General Automotive Repair Shops
1997	GES AUTO PARTS	Auto And Truck Equipment And Parts
1997	E & M GERMAN CAR REPAIR	General Automotive Repair Shops
1998	GES AUTO PARTS	Auto And Truck Equipment And Parts
1998	E & M GERMAN CAR REPAIR	General Automotive Repair Shops
1999	E & M GERMAN CAR REPAIR	General Automotive Repair Shops
1999	GES AUTO PARTS	Auto And Truck Equipment And Parts
2000	E & M GERMAN CAR REPAIR	General Automotive Repair Shops
2000	GES AUTO PARTS	Auto And Truck Equipment And Parts
2001	GES AUTO PARTS	Auto And Truck Equipment And Parts
2001	E & M GERMAN CAR REPAIR	General Automotive Repair Shops
2002	GES AUTO PARTS	Auto And Truck Equipment And Parts
2002	E & M GERMAN CAR REPAIR	General Automotive Repair Shops
2003	GES AUTO PARTS	Auto And Truck Equipment And Parts
2003	E & M GERMAN CAR REPAIR	General Automotive Repair Shops

BUDGET AUTO ENTERPRISE (Continued) **1021706355**

2004	E & M GERMAN CAR REPAIR	General Automotive Repair Shops
2004	GES AUTO PARTS	Auto And Truck Equipment And Parts
2005	GES AUTO PARTS	Auto And Truck Equipment And Parts
2005	E & M GERMAN CAR REPAIR	General Automotive Repair Shops
2006	GES AUTO PARTS	Auto And Truck Equipment And Parts
2006	E & M GERMAN CAR REPAIR	General Automotive Repair Shops
2007	E & M GERMAN CAR REPAIR	General Automotive Repair Shops
2008	E & M GERMAN CAR REPAIR	General Automotive Repair Shops
2009	E & M GERMAN CAR REPAIR	General Automotive Repair Shops
2010	E & M GERMAN CAR REPAIR	General Automotive Repair Shops
2011	E & M GERMAN CAR REPAIR	General Automotive Repair Shops
2012	E & M GERMAN CAR REPAIR	General Automotive Repair Shops
2013	E & M GERMAN CAR REPAIR	General Automotive Repair Shops

E21 **NONE** **SWEEPS UST U001563862**
SSW **10223 S PRAIRIE** **HIST UST N/A**
< 1/8 **INGLEWOOD, CA 90303**
0.005 mi.
26 ft. **Site 3 of 5 in cluster E**

Relative:
Lower

Actual:
86 ft.

SWEEPS UST:

Status:	Active
Comp Number:	13470
Number:	9
Board Of Equalization:	Not reported
Referral Date:	06-30-89
Action Date:	Not reported
Created Date:	06-30-89
Owner Tank Id:	Not reported
SWRCB Tank Id:	Not reported
Tank Status:	Not reported
Capacity:	Not reported
Active Date:	Not reported
Tank Use:	Not reported
STG:	Not reported
Content:	Not reported
Number Of Tanks:	Not reported

HIST UST:

File Number:	0002643F
URL:	http://geotracker.waterboards.ca.gov/ustpdfs/pdf/0002643F.pdf
Region:	STATE
Facility ID:	00000005143
Facility Type:	Other
Other Type:	AUTO REPAIR
Contact Name:	Not reported
Telephone:	2136776304
Owner Name:	ELIAS FAGGOUSEL
Owner Address:	15027 KINGSDALE AVE
Owner City,St,Zip:	LAWNDALE, CA 90260
Total Tanks:	0003
Tank Num:	001
Container Num:	1
Year Installed:	Not reported
Tank Capacity:	00002000
Tank Used for:	PRODUCT

NONE (Continued) **U001563862**

Type of Fuel: UNLEADED
Container Construction Thickness: Not reported
Leak Detection: Pressure Test

Tank Num: 002
Container Num: 2
Year Installed: Not reported
Tank Capacity: 00004000
Tank Used for: PRODUCT
Type of Fuel: REGULAR
Container Construction Thickness: Not reported
Leak Detection: Pressure Test

Tank Num: 003
Container Num: 0000000001
Year Installed: Not reported
Tank Capacity: 00004000
Tank Used for: PRODUCT
Type of Fuel: PREMIUM
Container Construction Thickness: Not reported
Leak Detection: Pressure Test

Click here for Geo Tracker PDF:

---

22 **BIEBER FLOURESCENT LIGHT PRODUCTS** **SEMS-ARCHIVE** **1003878842**
ESE **3666 W 102ND ST** **CAD981371453**
< 1/8 **INGLEWOOD, CA 90302**
0.014 mi.
74 ft.

Relative:
Higher

Actual:
93 ft.

SEMS-ARCHIVE:
Site ID: 902290
EPA ID: CAD981371453
Federal Facility: N
NPL: Not on the NPL
Non NPL Status: NFRAP-Site does not qualify for the NPL based on existing information

Following information was gathered from the prior CERCLIS update completed in 10/2013:
Site ID: 0902290
Federal Facility: Not a Federal Facility
NPL Status: Not on the NPL
Non NPL Status: NFRAP-Site does not qualify for the NPL based on existing information

CERCLIS-NFRAP Site Contact Details:
Contact Sequence ID: 13289991.00000
Person ID: 13003854.00000

Contact Sequence ID: 13295586.00000
Person ID: 13003858.00000

Contact Sequence ID: 13301444.00000
Person ID: 13004003.00000

CERCLIS-NFRAP Assessment History:
Action: DISCOVERY
Date Started: / /
Date Completed: 02/01/86

BIEBER FLOURESCENT LIGHT PRODUCTS (Continued) **1003878842**

Priority Level: Not reported

Action: ARCHIVE SITE
Date Started: / /
Date Completed: 05/01/86
Priority Level: Not reported

Action: PRELIMINARY ASSESSMENT
Date Started: 12/01/85
Date Completed: 05/01/86
Priority Level: NFRAP-Site does not qualify for the NPL based on existing information

---

F23 **SERVICE STATION 5050** **HIST UST** **U001563890**
WNW **4000 W CENTURY BLVD** **N/A**
< 1/8 **INGLEWOOD, CA 90304**
0.014 mi.
75 ft. **Site 1 of 5 in cluster F**

Relative:
Higher

Actual:
89 ft.

HIST UST:

File Number:	Not reported
URL:	Not reported
Region:	STATE
Facility ID:	00000017310
Facility Type:	Gas Station
Other Type:	Not reported
Contact Name:	SI KYUN SONG
Telephone:	2134197153
Owner Name:	UNION OIL COMPANY OF CALIFORNI
Owner Address:	3701 WILSHIRE BLVD SUITE 830
Owner City,St,Zip:	LOS ANGELES, CA 90010
Total Tanks:	0002
Tank Num:	001
Container Num:	5050-2
Year Installed:	1983
Tank Capacity:	00011763
Tank Used for:	PRODUCT
Type of Fuel:	PREMIUM
Container Construction Thickness:	Not reported
Leak Detection:	Stock Inventor, Pressure Test
Tank Num:	002
Container Num:	5050-1
Year Installed:	1983
Tank Capacity:	00011763
Tank Used for:	PRODUCT
Type of Fuel:	UNLEADED
Container Construction Thickness:	Not reported
Leak Detection:	Stock Inventor, Pressure Test

F24 **LEES UNION** **EDR Hist Auto** **1020221746**
WNW **4000 W CENTURY BLVD** **N/A**
< 1/8 **INGLEWOOD, CA 90304**
0.014 mi.
75 ft. **Site 2 of 5 in cluster F**

Relative: EDR Hist Auto
Higher

Year:	Name:	Type:
1975	YOONS UNION SERVICE	Gasoline Service Stations
1976	YOONS UNION SERVICE	Gasoline Service Stations
1977	YOONS UNION SERVICE	Gasoline Service Stations
1978	YOONS UNION SERVICE	Gasoline Service Stations
1979	YOONS UNION SERVICE	Gasoline Service Stations
1989	LEES UNION	Gasoline Service Stations
1991	LEES UNION	Gasoline Service Stations
1992	LEES UNION	Gasoline Service Stations
1993	LEES UNION	Gasoline Service Stations

Actual:
89 ft.

E25 **MILNER H W** **EDR Hist Auto** **1009115956**
South **10324 PRARIE AV** **N/A**
< 1/8 **LENNOX, CA**
0.017 mi.
88 ft. **Site 4 of 5 in cluster E**

Relative: EDR Hist Auto
Lower

Year:	Name:	Type:
1940	MILNER H W	GASOLINE AND OIL SERVICE STATIONS

Actual:
85 ft.

F26 **CIRCLE K CORP #7905** **SWEEPS UST** **S106924508**
NNW **1403 W CENTURY BLVD** **N/A**
< 1/8 **INGLEWOOD, CA 90301**
0.020 mi.
104 ft. **Site 3 of 5 in cluster F**

Relative: SWEEPS UST:
Higher

Status:	Active
Comp Number:	5569
Number:	9
Board Of Equalization:	44-007949
Referral Date:	03-15-91
Action Date:	03-15-91
Created Date:	06-30-89
Owner Tank Id:	Not reported
SWRCB Tank Id:	19-000-005569-000001
Tank Status:	A
Capacity:	Not reported
Active Date:	06-30-89
Tank Use:	UNKNOWN
STG:	W
Content:	Not reported
Number Of Tanks:	4

Actual:
91 ft.

Status:	Active
Comp Number:	5569
Number:	9
Board Of Equalization:	44-007949

CIRCLE K CORP #7905 (Continued) **S106924508**

Referral Date:	03-15-91
Action Date:	03-15-91
Created Date:	06-30-89
Owner Tank Id:	Not reported
SWRCB Tank Id:	19-000-005569-000002
Tank Status:	A
Capacity:	Not reported
Active Date:	06-30-89
Tank Use:	UNKNOWN
STG:	W
Content:	Not reported
Number Of Tanks:	Not reported

Status:	Active
Comp Number:	5569
Number:	9
Board Of Equalization:	44-007949
Referral Date:	03-15-91
Action Date:	03-15-91
Created Date:	06-30-89
Owner Tank Id:	Not reported
SWRCB Tank Id:	19-000-005569-000003
Tank Status:	A
Capacity:	Not reported
Active Date:	06-30-89
Tank Use:	UNKNOWN
STG:	W
Content:	Not reported
Number Of Tanks:	Not reported

Status:	Active
Comp Number:	5569
Number:	9
Board Of Equalization:	44-007949
Referral Date:	03-15-91
Action Date:	03-15-91
Created Date:	06-30-89
Owner Tank Id:	Not reported
SWRCB Tank Id:	19-000-005569-000004
Tank Status:	A
Capacity:	Not reported
Active Date:	06-30-89
Tank Use:	UNKNOWN
STG:	W
Content:	Not reported
Number Of Tanks:	Not reported

F27 **EDR Hist Cleaner** **1009126697**
NW **10023 S PRAIRIE AVE** **N/A**
< 1/8 **INGLEWOOD, CA 90303**
0.020 mi.
106 ft. **Site 4 of 5 in cluster F**

Relative: EDR Hist Cleaner
Higher

	Year:	Name:	Type:
Actual: **90 ft.**	1998	COIN LAUNDRY	Not reported

F28 **UNOCAL CORP SS 5050** **LUST** **S101583306**
NW **4000 W CENTURY BLVD** **SWEEPS UST** **N/A**
< 1/8 **INGLEWOOD, CA 90305** **CA FID UST**
0.020 mi. **HIST CORTESE**
106 ft. **Site 5 of 5 in cluster F** **LOS ANGELES CO. HMS**

Relative:
Higher

Actual:
90 ft.

LUST:

Region:	STATE
Global Id:	T0603703538
Latitude:	33.944958
Longitude:	-118.344334
Case Type:	LUST Cleanup Site
Status:	Completed - Case Closed
Status Date:	10/22/1996
Lead Agency:	LOS ANGELES RWQCB (REGION 4)
Case Worker:	YR
Local Agency:	LOS ANGELES COUNTY
RB Case Number:	I-09966
LOC Case Number:	Not reported
File Location:	Not reported
Potential Media Affect:	Aquifer used for drinking water supply
Potential Contaminants of Concern:	Gasoline
Site History:	Not reported

Click here to access the California GeoTracker records for this facility:

Contact:

Global Id:	T0603703538
Contact Type:	Local Agency Caseworker
Contact Name:	JOHN AWUJO
Organization Name:	LOS ANGELES COUNTY
Address:	900 S FREMONT AVE
City:	ALHAMBRA
Email:	jawujo@dpw.lacounty.gov
Phone Number:	6264583507

Global Id:	T0603703538
Contact Type:	Regional Board Caseworker
Contact Name:	YUE RONG
Organization Name:	LOS ANGELES RWQCB (REGION 4)
Address:	320 W. 4TH ST., SUITE 200
City:	Los Angeles
Email:	yrong@waterboards.ca.gov
Phone Number:	Not reported

Status History:

Global Id:	T0603703538
Status:	Completed - Case Closed
Status Date:	10/22/1996

Global Id:	T0603703538
Status:	Open - Case Begin Date
Status Date:	09/11/1991

Global Id:	T0603703538
Status:	Open - Site Assessment
Status Date:	11/06/1991

UNOCAL CORP SS 5050 (Continued) **S101583306**

Regulatory Activities:

Global Id:	T0603703538
Action Type:	Other
Date:	11/06/1991
Action:	Leak Reported

Global Id:	T0603703538
Action Type:	Other
Date:	09/11/1991
Action:	Leak Discovery

LUST REG 4:

Region:	4	
Regional Board:	04	
County:	Los Angeles	
Facility Id:	I-09966	
Status:	Case Closed	
Substance:	Gasoline	
Substance Quantity:	Not reported	
Local Case No:	Not reported	
Case Type:	Groundwater	
Abatement Method Used at the Site:		Not reported
Global ID:	T0603703538	
W Global ID:	Not reported	
Staff:	UNK	
Local Agency:	19000	
Cross Street:	PRAIRIE	
Enforcement Type:	Not reported	
Date Leak Discovered:	9/11/1991	
Date Leak First Reported:		11/6/1991
Date Leak Record Entered:	12/19/1991	
Date Confirmation Began:	Not reported	
Date Leak Stopped:	Not reported	
Date Case Last Changed on Database:		2/13/1997
Date the Case was Closed:		10/22/1996
How Leak Discovered:	Subsurface Monitoring	
How Leak Stopped:	Not reported	
Cause of Leak:	UNK	
Leak Source:	UNK	
Operator:	Not reported	
Water System:	Not reported	
Well Name:	Not reported	
Approx. Dist To Production Well (ft):		4615.911038115489471734817050 9
Source of Cleanup Funding:		UNK
Preliminary Site Assessment Workplan Submitted:		Not reported
Preliminary Site Assessment Began:		11/6/1991
Pollution Characterization Began:		Not reported
Remediation Plan Submitted:		Not reported
Remedial Action Underway:		Not reported
Post Remedial Action Monitoring Began:		Not reported
Enforcement Action Date:		Not reported
Historical Max MTBE Date:		Not reported
Hist Max MTBE Conc in Groundwater:		Not reported
Hist Max MTBE Conc in Soil:		Not reported
Significant Interim Remedial Action Taken:		Not reported

UNOCAL CORP SS 5050 (Continued) **S101583306**

GW Qualifier:	Not reported
Soil Qualifier:	Not reported
Organization:	Not reported
Owner Contact:	Not reported
Responsible Party:	UNOCAL CORPORATION
RP Address:	376 S VALENCIA AVE, BREA CA 92621
Program:	LUST
Lat/Long:	33.9452929 / -1
Local Agency Staff:	Not reported
Beneficial Use:	Not reported
Priority:	Not reported
Cleanup Fund Id:	Not reported
Suspended:	Not reported
Assigned Name:	Not reported
Summary:	09/30/96 QUARTERLY MONITORING REPORT

SWEEPS UST:

Status:	Active
Comp Number:	9966
Number:	9
Board Of Equalization:	44-001057
Referral Date:	06-30-89
Action Date:	Not reported
Created Date:	06-30-89
Owner Tank Id:	Not reported
SWRCB Tank Id:	19-000-009966-000001
Tank Status:	A
Capacity:	Not reported
Active Date:	06-30-89
Tank Use:	UNKNOWN
STG:	W
Content:	Not reported
Number Of Tanks:	2

Status:	Active
Comp Number:	9966
Number:	9
Board Of Equalization:	44-001057
Referral Date:	06-30-89
Action Date:	Not reported
Created Date:	06-30-89
Owner Tank Id:	Not reported
SWRCB Tank Id:	19-000-009966-000002
Tank Status:	A
Capacity:	Not reported
Active Date:	06-30-89
Tank Use:	UNKNOWN
STG:	W
Content:	Not reported
Number Of Tanks:	Not reported

CA FID UST:

Facility ID:	19003322
Regulated By:	UTNKA
Regulated ID:	00017310
Cortese Code:	Not reported

UNOCAL CORP SS 5050 (Continued) **S101583306**

SIC Code: Not reported
Facility Phone: 8180000000
Mail To: Not reported
Mailing Address: 3701 WILSHIRE BLVD
Mailing Address 2: Not reported
Mailing City,St,Zip: INGLEWOOD
Contact: Not reported
Contact Phone: Not reported
DUNs Number: Not reported
NPDES Number: Not reported
EPA ID: Not reported
Comments: Not reported
Status: Active

HIST CORTESE:
Region: CORTESE
Facility County Code: 19
Reg By: LTNKA
Reg Id: I-09966

LOS ANGELES CO. HMS:
Region: LA
Permit Category: T
Facility Id: 010101-009966
Facility Type: 0
Facility Status: Removed
Area: 2E
Permit Number: 00001404T
Permit Status: Removed

G29 **CENTURY DISCOOUNT TIRE CE** **EDR Hist Auto** **1022233930**
WNW **4055 CENTURY BLVD** **N/A**
< 1/8 **INGLEWOOD, CA 90304**
0.021 mi.
111 ft. **Site 1 of 4 in cluster G**

Relative: Higher

EDR Hist Auto

Actual: 89 ft.

Year:	Name:	Type:
1989	CENTURY DISCOOUNT TIRE CE	General Automotive Repair Shops

---

G30 **UNIVERSAL AUTO SERVICE** **EDR Hist Auto** **1020191905**
WNW **4055 W CENTURY BLVD APT 6** **N/A**
< 1/8 **INGLEWOOD, CA 90304**
0.023 mi.
120 ft. **Site 2 of 4 in cluster G**

Relative: Higher

EDR Hist Auto

Actual: 90 ft.

Year:	Name:	Type:
1988	HLM PROJECT INC	General Automotive Repair Shops
1989	AMERICAN AUTOMOTIVE	General Automotive Repair Shops
1991	CENTURY DISCOOUNT TIRE CENTER	General Automotive Repair Shops
1991	AMERICAN AUTOMOTIVE	General Automotive Repair Shops
1992	AMERICAN AUTOMOTIVE CENTERS	General Automotive Repair Shops

UNIVERSAL AUTO SERVICE (Continued) **1020191905**

1992	CENTURY DISCOOUNT TIRE CENTER	General Automotive Repair Shops
1993	CENTURY DISCOOUNT TIRE CENTER	General Automotive Repair Shops
1993	AMERICAN AUTOMOTIVE CENTERS	General Automotive Repair Shops
1994	AMERICAN AUTOMOTIVE CENTERS	General Automotive Repair Shops
1994	CENTURY DISCOOUNT TIRE CENTER	General Automotive Repair Shops
1995	AMERICAN AUTOMOTIVE CENTERS	General Automotive Repair Shops
1995	CENTURY DISCOOUNT TIRE CENTER	General Automotive Repair Shops
1996	K&F AUTO REPAIR	General Automotive Repair Shops
1996	CENTURY DISCOUNT TIRE CENTER	General Automotive Repair Shops
1996	B&M AUTOMOTIVE	General Automotive Repair Shops
1996	UNIVERSAL AUTO SERVICE	General Automotive Repair Shops
1996	AMERICAN AUTOMOTIVE CENTERS	General Automotive Repair Shops
1997	B&M AUTOMOTIVE	General Automotive Repair Shops
1997	CENTURY DISCOUNT TIRE CENTER	General Automotive Repair Shops
1997	AMERICAN AUTOMOTIVE CENTERS	General Automotive Repair Shops
1997	UNIVERSAL AUTO SERVICE	General Automotive Repair Shops
1998	PERFORMANCE TRANSMISSION	Automotive Transmission Repair Shops
1998	UNIVERSAL AUTO SERVICE	General Automotive Repair Shops
1998	CENTURY DISCOUNT TIRE CENTER	General Automotive Repair Shops
1998	AMERICAN AUTOMOTIVE CENTERS	General Automotive Repair Shops
1998	B&M AUTOMOTIVE	General Automotive Repair Shops
1999	B&M AUTOMOTIVE	General Automotive Repair Shops
1999	PERFORMANCE TRANSMISSION	Automotive Transmission Repair Shops
1999	UNIVERSAL AUTO SERVICE	General Automotive Repair Shops
1999	AMERICAN AUTOMOTIVE CENTERS	General Automotive Repair Shops
2000	AMERICAN AUTOMOTIVE CENTERS	General Automotive Repair Shops
2000	B&M AUTOMOTIVE	General Automotive Repair Shops
2000	UNIVERSAL AUTO SERVICE	General Automotive Repair Shops
2000	PERFORMANCE TRANSMISSION	Automotive Transmission Repair Shops
2001	UNIVERSAL AUTO SERVICE	General Automotive Repair Shops
2001	AMERICAN AUTOMOTIVE CENTERS	General Automotive Repair Shops
2001	B&M AUTOMOTIVE	General Automotive Repair Shops
2002	UNIVERSAL AUTO SERVICE	General Automotive Repair Shops
2002	AMERICAN AUTOMOTIVE CENTERS	General Automotive Repair Shops
2002	B&M AUTOMOTIVE	General Automotive Repair Shops
2003	AMERICAN AUTOMOTIVE CENTERS	General Automotive Repair Shops
2003	B & M AUTOMOTIVE	General Automotive Repair Shops
2003	UNIVERSAL AUTO SERVICE	General Automotive Repair Shops
2004	B & M AUTOMOTIVE	General Automotive Repair Shops
2004	UNIVERSAL AUTO SERVICE	General Automotive Repair Shops
2004	AMERICAN AUTOMOTIVE CENTERS	General Automotive Repair Shops
2005	UNIVERSAL AUTO SERVICE	General Automotive Repair Shops
2006	UNIVERSAL AUTO SERVICE	General Automotive Repair Shops
2006	DR CARFIX INC	General Automotive Repair Shops
2007	UNIVERSAL AUTO SERVICE	General Automotive Repair Shops
2007	DR CARFIX INC	General Automotive Repair Shops
2008	DR CARFIX INC	General Automotive Repair Shops
2008	UNIVERSAL AUTO SERVICE	General Automotive Repair Shops
2009	UNIVERSAL AUTO SERVICE	General Automotive Repair Shops
2009	DR CARFIX INC	General Automotive Repair Shops
2010	UNIVERSAL AUTO SERVICE	General Automotive Repair Shops
2010	DR CARFIX INC	General Automotive Repair Shops
2011	DR CARFIX INC	General Automotive Repair Shops
2012	DR CARFIX INC	General Automotive Repair Shops
2013	RICARDO S AUTO	General Automotive Repair Shops
2013	DR CARFIX INC	General Automotive Repair Shops
2014	DR CARFIX INC	General Automotive Repair Shops

E31
SSW
< 1/8
0.024 mi.
128 ft.

AUTO PERFORMANCE TEAM CORP
10305 S PRAIRIE AVE
INGLEWOOD, CA 90303

Site 5 of 5 in cluster E

EDR Hist Auto **1021203679**
N/A

Relative:
Lower

Actual:
85 ft.

EDR Hist Auto

Year:	Name:	Type:
2006	AUTO PERFORMANCE TEAM CORP	General Automotive Repair Shops
2007	AUTO PERFORMANCE TEAM CORP	General Automotive Repair Shops
2008	AUTO PERFORMANCE TEAM CORP	General Automotive Repair Shops
2009	AUTO PERFORMANCE TEAM CORP	General Automotive Repair Shops
2010	AUTO PERFORMANCE TEAM CORP	General Automotive Repair Shops
2011	AUTO PERFORMANCE TEAM CORP	General Automotive Repair Shops
2012	AUTO PERFORMANCE TEAM CORP	General Automotive Repair Shops
2013	AUTO PERFORMANCE TEAM CORP	General Automotive Repair Shops
2014	AUTO PERFORMANCE TEAM CORP	General Automotive Repair Shops

---

H32
NNW
< 1/8
0.035 mi.
187 ft.

CHEVRON USA SS 206907
4015 W CENTURY BLVD
INGLEWOOD, CA 90304

Site 1 of 4 in cluster H

UST **U003777811**
N/A

Relative:
Higher

Actual:
91 ft.

UST:

Facility ID:	LACoFA0007105
Permitting Agency:	Los Angeles County Fire Department
Latitude:	33.94582
Longitude:	-118.34447

Facility ID:	25281
Permitting Agency:	LOS ANGELES COUNTY
Latitude:	33.9471294
Longitude:	-118.3432287

H33
NNW
< 1/8
0.035 mi.
187 ft.

CHEVRON STATIONS INC
4015 W CENTURY BLVD
INGLEWOOD, CA 90304

Site 2 of 4 in cluster H

EDR Hist Auto **1020882738**
N/A

Relative:
Higher

Actual:
91 ft.

EDR Hist Auto

Year:	Name:	Type:
2000	CHEVRON STATIONS INC	Gasoline Service Stations
2001	CHEVRON STATIONS INC	Gasoline Service Stations
2002	CHEVRON STATIONS INC	Gasoline Service Stations
2003	CHEVRON STATIONS INC	Gasoline Service Stations
2004	CHEVRON STATIONS INC	Gasoline Service Stations
2005	CHEVRON STATIONS INC	Gasoline Service Stations, NEC
2006	CHEVRON STATIONS INC	Gasoline Service Stations, NEC
2007	CHEVRON STATIONS INC	Gasoline Service Stations, NEC
2008	CHEVRON STATIONS INC	Gasoline Service Stations, NEC
2009	CHEVRON STATIONS INC	Gasoline Service Stations, NEC
2010	CHEVRON STATIONS INC	Gasoline Service Stations, NEC
2011	CHEVRON STATIONS INC	Gasoline Service Stations, NEC
2012	CHEVRON STATIONS INC	Gasoline Service Stations, NEC

CHEVRON STATIONS INC (Continued) **1020882738**

2013	CHEVRON STATIONS INC	Gasoline Service Stations, NEC
2014	CHEVRON STATIONS INC	Gasoline Service Stations, NEC

H34 **CHEVRON STATION NO 96982** **RCRA-SQG** **1000434512**
NNW **892 JOHN DALY BLVD** **LUST** **CAT080033244**
< 1/8 **DALY CITY, CA 94015** **FINDS**
0.035 mi. **ECHO**
187 ft. **Site 3 of 4 in cluster H**

Relative:
Higher

Actual:
91 ft.

RCRA-SQG:

Date form received by agency:	05/16/2002
Facility name:	CHEVRON STATION NO 96982
Facility address:	892 JOHN DALY BLVD DALY CITY, CA 940151045
EPA ID:	CAT080033244
Mailing address:	P O BOX 6004 SAN RAMON, CA 94583
Contact:	KATHY NORRIS
Contact address:	P O BOX 6004 SAN RAMON, CA 94583
Contact country:	US
Contact telephone:	(925) 842-5931
Contact email:	Not reported
EPA Region:	09
Classification:	Small Small Quantity Generator
Description:	Handler: generates more than 100 and less than 1000 kg of hazardous waste during any calendar month and accumulates less than 6000 kg of hazardous waste at any time; or generates 100 kg or less of hazardous waste during any calendar month, and accumulates more than 1000 kg of hazardous waste at any time

Owner/Operator Summary:

Owner/operator name:	CHEVRON PRODUCTS CO
Owner/operator address:	P O BOX 6004 SAN RAMON, CA 94583
Owner/operator country:	Not reported
Owner/operator telephone:	(925) 842-5931
Legal status:	Private
Owner/Operator Type:	Owner
Owner/Op start date:	Not reported
Owner/Op end date:	Not reported

Owner/operator name:	NOT REQUIRED
Owner/operator address:	NOT REQUIRED NOT REQUIRED, ME 99999
Owner/operator country:	Not reported
Owner/operator telephone:	(415) 555-1212
Legal status:	Private
Owner/Operator Type:	Operator
Owner/Op start date:	Not reported
Owner/Op end date:	Not reported

Handler Activities Summary:

U.S. importer of hazardous waste:	No
Mixed waste (haz. and radioactive):	No
Recycler of hazardous waste:	No
Transporter of hazardous waste:	No

CHEVRON STATION NO 96982 (Continued) **1000434512**

Treater, storer or disposer of HW: No
Underground injection activity: No
On-site burner exemption: No
Furnace exemption: No
Used oil fuel burner: No
Used oil processor: No
User oil refiner: No
Used oil fuel marketer to burner: No
Used oil Specification marketer: No
Used oil transfer facility: No
Used oil transporter: No

. Waste code: D001
. Waste name: IGNITABLE WASTE

. Waste code: D018
. Waste name: BENZENE

Historical Generators:
Date form received by agency: 09/01/1996
Site name: CHEVRON STATION NO 96982
Classification: Small Quantity Generator

Violation Status: No violations found

LUST REG 2:
Region: 2
Facility Id: Not reported
Facility Status: Pollution Characterization
Case Number: 220028
How Discovered: OM
Leak Cause: Unknown
Leak Source: Unknown
Date Leak Confirmed: Not reported
Oversight Program: LUST
Prelim. Site Assesment Wokplan Submitted: Not reported
Preliminary Site Assesment Began: Not reported
Pollution Characterization Began: 1/1/1965
Pollution Remediation Plan Submitted: Not reported
Date Remediation Action Underway: Not reported
Date Post Remedial Action Monitoring Began: Not reported

FINDS:

Registry ID: 110002957140

Environmental Interest/Information System
California Hazardous Waste Tracking System - Datamart (HWTS-DATAMART) provides California with information on hazardous waste shipments for generators, transporters, and treatment, storage, and disposal facilities.

RCRAInfo is a national information system that supports the Resource Conservation and Recovery Act (RCRA) program through the tracking of events and activities related to facilities that generate, transport, and treat, store, or dispose of hazardous waste. RCRAInfo allows RCRA program staff to track the notification, permit, compliance, and

CHEVRON STATION NO 96982 (Continued) **1000434512**

corrective action activities required under RCRA.

STATE MASTER

Click this hyperlink while viewing on your computer to access additional FINDS: detail in the EDR Site Report.

ECHO:
Envid: 1000434512
Registry ID: 110002957140
DFR URL: http://echo.epa.gov/detailed-facility-report?fid=110002957140

H35 NNW < 1/8 0.035 mi. 187 ft. **CHEVRON STATION NO 206907** **RCRA-LQG 1006805287**
4015 W CENTURY BLVD **FINDS CAR000125500**
INGLEWOOD, CA 90304 **ECHO**

Site 4 of 4 in cluster H

Relative: Higher

Actual: 91 ft.

RCRA-LQG:
Date form received by agency: 02/19/2008
Facility name: CHEVRON 206907
Facility address: 4015 W CENTURY BLVD.
INGLEWOOD, CA 90304
EPA ID: CAR000125500
Mailing address: PO BOX 6004
SAN RAMON, CA 94583
Contact: KATHY L NORRIS
Contact address: Not reported
Not reported
Contact country: US
Contact telephone: (925) 842-5931
Contact email: NAWTDESK@CHEVRON.COM
EPA Region: 09
Classification: Large Quantity Generator
Description: Handler: generates 1,000 kg or more of hazardous waste during any calendar month; or generates more than 1 kg of acutely hazardous waste during any calendar month; or generates more than 100 kg of any residue or contaminated soil, waste or other debris resulting from the cleanup of a spill, into or on any land or water, of acutely hazardous waste during any calendar month; or generates 1 kg or less of acutely hazardous waste during any calendar month, and accumulates more than 1 kg of acutely hazardous waste at any time; or generates 100 kg or less of any residue or contaminated soil, waste or other debris resulting from the cleanup of a spill, into or on any land or water, of acutely hazardous waste during any calendar month, and accumulates more than 100 kg of that material at any time

Owner/Operator Summary:
Owner/operator name: CHEVRON PRODUCTS CO
Owner/operator address: P O BOX 6004
SAN RAMON, CA 94583
Owner/operator country: Not reported
Owner/operator telephone: (925) 842-5931
Legal status: Private
Owner/Operator Type: Owner
Owner/Op start date: Not reported

CHEVRON STATION NO 206907 (Continued) **1006805287**

Owner/Op end date: Not reported

Owner/operator name: CHEVRON PRODUCTS CO.
Owner/operator address: PO BOX 6004
SAN RAMON, CA 94583
Owner/operator country: US
Owner/operator telephone: Not reported
Legal status: Private
Owner/Operator Type: Owner
Owner/Op start date: 12/31/1997
Owner/Op end date: Not reported

Owner/operator name: CHEVRON PRODUCTS CO.
Owner/operator address: Not reported
Not reported
Owner/operator country: US
Owner/operator telephone: Not reported
Legal status: Private
Owner/Operator Type: Operator
Owner/Op start date: 12/31/1997
Owner/Op end date: Not reported

Handler Activities Summary:
U.S. importer of hazardous waste: No
Mixed waste (haz. and radioactive): No
Recycler of hazardous waste: No
Transporter of hazardous waste: No
Treater, storer or disposer of HW: No
Underground injection activity: No
On-site burner exemption: No
Furnace exemption: No
Used oil fuel burner: No
Used oil processor: No
User oil refiner: No
Used oil fuel marketer to burner: No
Used oil Specification marketer: No
Used oil transfer facility: No
Used oil transporter: No

. Waste code: D001
. Waste name: IGNITABLE WASTE

. Waste code: D018
. Waste name: BENZENE

Historical Generators:
Date form received by agency: 06/17/2002
Site name: CHEVRON STATION NO 206907
Classification: Small Quantity Generator

. Waste code: D001
. Waste name: IGNITABLE WASTE

. Waste code: D018
. Waste name: BENZENE

CHEVRON STATION NO 206907 (Continued) **1006805287**

Violation Status: No violations found

FINDS:

Registry ID: 110013292034

Environmental Interest/Information System

California Hazardous Waste Tracking System - Datamart (HWTS-DATAMART) provides California with information on hazardous waste shipments for generators, transporters, and treatment, storage, and disposal facilities.

RCRAInfo is a national information system that supports the Resource Conservation and Recovery Act (RCRA) program through the tracking of events and activities related to facilities that generate, transport, and treat, store, or dispose of hazardous waste. RCRAInfo allows RCRA program staff to track the notification, permit, compliance, and corrective action activities required under RCRA.

STATE MASTER

HAZARDOUS WASTE BIENNIAL REPORTER

Click this hyperlink while viewing on your computer to access additional FINDS: detail in the EDR Site Report.

ECHO:

Envid: 1006805287
Registry ID: 110013292034
DFR URL: http://echo.epa.gov/detailed-facility-report?fid=110013292034

I36 **MILNER H W** **EDR Hist Auto** **1009116032**
South **10396 PRAIRIE VIEW RD** **N/A**
< 1/8 **INGLEWOOD, CA**
0.061 mi.
322 ft. **Site 1 of 8 in cluster I**

Relative: EDR Hist Auto
Lower

Year:	Name:	Type:
1927	MILNER H W	GASOLINE AND OIL SERVICE STATIONS

Actual:
84 ft.

G37 **J & E BUGWAGON** **EDR Hist Auto** **1020274028**
WNW **4101 WEST CENTURY BLVD** **N/A**
< 1/8 **INGLEWOOD, CA 90304**
0.063 mi.
331 ft. **Site 3 of 4 in cluster G**

Relative: EDR Hist Auto
Higher

Year:	Name:	Type:
1988	J & E BUGWAGON	General Automotive Repair Shops
1989	J & E BUGWAGON	General Automotive Repair Shops
1990	J & E BUGWAGON	General Automotive Repair Shops
1991	J & E BUGWAGON	General Automotive Repair Shops

Actual:
89 ft.

J & E BUGWAGON (Continued) **1020274028**

1992	J & E BUGWAGON	General Automotive Repair Shops
1993	J & E BUGWAGON	General Automotive Repair Shops
1994	J & E BUGWAGON	General Automotive Repair Shops
1995	BUGWAGON	General Automotive Repair Shops
2002	ADVANCED AUTO REPAIR	General Automotive Repair Shops
2003	ADVANCED AUTO REPAIR	General Automotive Repair Shops
2004	ADVANCED AUTO REPAIR	General Automotive Repair Shops
2005	ADVANCED AUTO REPAIR	General Automotive Repair Shops
2006	ADVANCED AUTO REPAIR	General Automotive Repair Shops
2007	ADVANCED AUTO REPAIR	General Automotive Repair Shops
2008	ADVANCED AUTO REPAIR	General Automotive Repair Shops
2009	ADVANCED AUTO REPAIR	General Automotive Repair Shops
2010	ADVANCED AUTO REPAIR	General Automotive Repair Shops
2011	ADVANCED AUTO REPAIR	General Automotive Repair Shops
2012	ADVANCED AUTO REPAIR	General Automotive Repair Shops
2013	ADVANCED AUTO REPAIR	General Automotive Repair Shops
2014	ADVANCED AUTO REPAIR	General Automotive Repair Shops

J38 **EMERY WORLDWIDE/C/O GARY VAN SLYKE** **SWEEPS UST** **S106925824**
East **3612 W CENTURY BLVD** **N/A**
< 1/8 **INGLEWOOD, CA 90303**
0.068 mi.
360 ft. **Site 1 of 3 in cluster J**

Relative:
Higher

Actual:
119 ft.

SWEEPS UST:

Status:	Active
Comp Number:	10571
Number:	1
Board Of Equalization:	44-000859
Referral Date:	06-19-90
Action Date:	06-19-90
Created Date:	06-30-89
Owner Tank Id:	Not reported
SWRCB Tank Id:	19-000-010571-000001
Tank Status:	A
Capacity:	Not reported
Active Date:	06-30-89
Tank Use:	UNKNOWN
STG:	W
Content:	Not reported
Number Of Tanks:	2

Status:	Active
Comp Number:	10571
Number:	1
Board Of Equalization:	44-000859
Referral Date:	06-19-90
Action Date:	06-19-90
Created Date:	06-30-89
Owner Tank Id:	Not reported
SWRCB Tank Id:	19-000-010571-000002
Tank Status:	A
Capacity:	Not reported
Active Date:	06-30-89
Tank Use:	UNKNOWN
STG:	W
Content:	Not reported
Number Of Tanks:	Not reported

G39 **SPARKLING CLEANERS** **EDR Hist Cleaner** **1009126669**
WNW **4102 W CENTURY BLVD** **N/A**
< 1/8 **INGLEWOOD, CA 90300**
0.069 mi.
362 ft. **Site 4 of 4 in cluster G**

Relative: EDR Hist Cleaner
Higher

Year:	Name:	Type:
1964	SPARKLING CLEANERS	Not reported

Actual:
89 ft.

K40 **ALL N GEARS** **EDR Hist Auto** **1021176225**
West **4110 W CENTURY BLVD** **N/A**
< 1/8 **INGLEWOOD, CA 90304**
0.077 mi.
409 ft. **Site 1 of 7 in cluster K**

Relative: EDR Hist Auto
Lower

Actual:
88 ft.

Year:	Name:	Type:
1986	PARKER BRO UPHLSTRY & AUTO REP	Not reported
1987	PARKER BRO UPHLSTRY & AUTO REP	Not reported
1988	PARKER BRO UPHLSTRY & AUTO REP	Not reported
1989	EXPRESS AUTO GLASS	General Automotive Repair Shops
1989	PARKER BRO UPHLSTRY & AUTO REP	General Automotive Repair Shops
1991	EXPRESS AUTO GLASS	General Automotive Repair Shops
1991	ASTRO AUTOMOTIVE SERVICE	General Automotive Repair Shops
1992	ASTRO AUTOMOTIVE SERVICE	General Automotive Repair Shops
1992	EXPRESS AUTO GLASS	General Automotive Repair Shops
1993	ASTRO AUTOMOTIVE SERVICE	General Automotive Repair Shops
1993	EXPRESS AUTO GLASS	General Automotive Repair Shops
1994	RISOS AUTO REPAIR	General Automotive Repair Shops
1994	EXPRESS AUTO GLASS	General Automotive Repair Shops
1994	ASTRO AUTOMOTIVE SERVICE	General Automotive Repair Shops
1995	EXPRESS AUTO GLASS	General Automotive Repair Shops
1995	RISOS AUTO REPAIR	General Automotive Repair Shops
1996	RISOS AUTO REPAIR	General Automotive Repair Shops
1997	RISOS AUTO REPAIR	General Automotive Repair Shops
1998	FERRERS TIRE & GEN MECHANICS	General Automotive Repair Shops
1999	FERRERS TIRE & GEN MECHANICS	General Automotive Repair Shops
2000	FERRERS TIRE & GEN MECHANICS	General Automotive Repair Shops
2009	ALL N GEARS	Automotive Transmission Repair Shops
2010	ALL N GEARS	Automotive Transmission Repair Shops
2011	ALL N GEARS	Automotive Transmission Repair Shops
2012	ALL N GEARS	Automotive Transmission Repair Shops
2013	ALL N GEARS	Automotive Transmission Repair Shops
2014	ALL N GEARS	Automotive Transmission Repair Shops

K41 **ASTRO AUTOMOTIVE SERVICE** **EDR Hist Auto** **1021624267**
WNW **4110 CENTURY BLVD** **N/A**
< 1/8 **INGLEWOOD, CA 90304**
0.079 mi.
415 ft. **Site 2 of 7 in cluster K**

Relative: EDR Hist Auto
Higher

Year:	Name:	Type:
1989	ASTRO AUTOMOTIVE SERVICE	General Automotive Repair Shops

Actual:
89 ft.

I42 **WHALEN ELEMENTARY SCHOOL EXPANSION** **ENVIROSTOR** **S105954520**
SSW **104TH STREET/105TH STREET** **SCH** **N/A**
< 1/8 **LENNOX, CA 90304**
0.080 mi.
423 ft. **Site 2 of 8 in cluster I**

Relative:
Lower

Actual:
84 ft.

ENVIROSTOR:

Facility ID:	19880081
Status:	No Further Action
Status Date:	12/27/2006
Site Code:	304379
Site Type:	School Investigation
Site Type Detailed:	School
Acres:	6.42
NPL:	NO
Regulatory Agencies:	SMBRP
Lead Agency:	SMBRP
Program Manager:	Shahir Haddad
Supervisor:	Shahir Haddad
Division Branch:	Southern California Schools & Brownfields Outreach
Assembly:	62
Senate:	35
Special Program:	Not reported
Restricted Use:	NO
Site Mgmt Req:	NONE SPECIFIED
Funding:	School District
Latitude:	33.9418
Longitude:	-118.3446
APN:	NONE SPECIFIED
Past Use:	RESIDENTIAL AREA
Potential COC:	Lead
Confirmed COC:	30013-NO No Contaminants found
Potential Description:	SOIL
Alias Name:	LENNOX SD-WHALEN ELEM EXPANSION
Alias Type:	Alternate Name
Alias Name:	WHALEN ELEMENTARY SCHOOL EXPANSION
Alias Type:	Alternate Name
Alias Name:	304379
Alias Type:	Project Code (Site Code)
Alias Name:	19880081
Alias Type:	Envirostor ID Number

Completed Info:

Completed Area Name:	PROJECT WIDE
Completed Sub Area Name:	Not reported
Completed Document Type:	Phase 1
Completed Date:	08/27/2002
Comments:	Not reported
Completed Area Name:	PROJECT WIDE
Completed Sub Area Name:	Not reported
Completed Document Type:	Fieldwork
Completed Date:	07/13/2005
Comments:	Fieldwork
Completed Area Name:	PROJECT WIDE
Completed Sub Area Name:	Not reported
Completed Document Type:	Phase 1 Addendum
Completed Date:	12/27/2006
Comments:	Phase I Addendum approved 12/27/2006. No Further Action required.

WHALEN ELEMENTARY SCHOOL EXPANSION (Continued) **S105954520**

Completed Area Name: PROJECT WIDE
Completed Sub Area Name: Not reported
Completed Document Type: 4.14 Request
Completed Date: 03/15/2004
Comments: Approved.

Completed Area Name: PROJECT WIDE
Completed Sub Area Name: Not reported
Completed Document Type: Cost Recovery Closeout Memo
Completed Date: 12/27/2006
Comments: Not reported

Future Area Name: Not reported
Future Sub Area Name: Not reported
Future Document Type: Not reported
Future Due Date: Not reported
Schedule Area Name: Not reported
Schedule Sub Area Name: Not reported
Schedule Document Type: Not reported
Schedule Due Date: Not reported
Schedule Revised Date: Not reported

SCH:

Facility ID: 19880081
Site Type: School Investigation
Site Type Detail: School
Site Mgmt. Req.: NONE SPECIFIED
Acres: 6.42
National Priorities List: NO
Cleanup Oversight Agencies: SMBRP
Lead Agency: SMBRP
Lead Agency Description: DTSC - Site Cleanup Program
Project Manager: Shahir Haddad
Supervisor: Shahir Haddad
Division Branch: Southern California Schools & Brownfields Outreach
Site Code: 304379
Assembly: 62
Senate: 35
Special Program Status: Not reported
Status: No Further Action
Status Date: 12/27/2006
Restricted Use: NO
Funding: School District
Latitude: 33.9418
Longitude: -118.3446
APN: NONE SPECIFIED
Past Use: RESIDENTIAL AREA
Potential COC: Lead
Confirmed COC: 30013-NO, No Contaminants found
Potential Description: SOIL
Alias Name: LENNOX SD-WHALEN ELEM EXPANSION
Alias Type: Alternate Name
Alias Name: WHALEN ELEMENTARY SCHOOL EXPANSION
Alias Type: Alternate Name
Alias Name: 304379
Alias Type: Project Code (Site Code)

WHALEN ELEMENTARY SCHOOL EXPANSION (Continued) **S105954520**

Alias Name: 19880081
Alias Type: Envirostor ID Number

Completed Info:
Completed Area Name: PROJECT WIDE
Completed Sub Area Name: Not reported
Completed Document Type: Phase 1
Completed Date: 08/27/2002
Comments: Not reported

Completed Area Name: PROJECT WIDE
Completed Sub Area Name: Not reported
Completed Document Type: Fieldwork
Completed Date: 07/13/2005
Comments: Fieldwork

Completed Area Name: PROJECT WIDE
Completed Sub Area Name: Not reported
Completed Document Type: Phase 1 Addendum
Completed Date: 12/27/2006
Comments: Phase I Addendum approved 12/27/2006. No Further Action required.

Completed Area Name: PROJECT WIDE
Completed Sub Area Name: Not reported
Completed Document Type: 4.14 Request
Completed Date: 03/15/2004
Comments: Approved.

Completed Area Name: PROJECT WIDE
Completed Sub Area Name: Not reported
Completed Document Type: Cost Recovery Closeout Memo
Completed Date: 12/27/2006
Comments: Not reported

Future Area Name: Not reported
Future Sub Area Name: Not reported
Future Document Type: Not reported
Future Due Date: Not reported
Schedule Area Name: Not reported
Schedule Sub Area Name: Not reported
Schedule Document Type: Not reported
Schedule Due Date: Not reported
Schedule Revised Date: Not reported

I43 **NEW WAY AUTOMATIC LAUNDRY** **EDR Hist Cleaner** **1009126547**
South **10424 S PRAIRIE AVE** **N/A**
< 1/8 **INGLEWOOD, CA 90300**
0.082 mi.
433 ft. **Site 3 of 8 in cluster I**

Relative: EDR Hist Cleaner
Lower

	Year:	Name:	Type:
Actual: **84 ft.**	1964	NEW WAY AUTOMATIC LAUNDRY	Not reported

I44 **G & A AUTO REPAIR** **EDR Hist Auto** **1020882760**
South **10427 S PRAIRIE AVE** **N/A**
< 1/8 **INGLEWOOD, CA 90303**
0.085 mi.
447 ft. **Site 4 of 8 in cluster I**

Relative: EDR Hist Auto
Lower

Actual: **84 ft.**

Year:	Name:	Type:
1990	G&A AUTO REPAIR	Lettering And Painting Services
1991	G&A AUTO REPAIR	Lettering And Painting Services
1992	G&A AUTO REPAIR	Lettering And Painting Services
1993	G&A AUTO REPAIR	Lettering And Painting Services
1994	G & A AUTO REPAIR	General Automotive Repair Shops
1995	G & A AUTO REPAIR	General Automotive Repair Shops
1996	G & A AUTO REPAIR	General Automotive Repair Shops
1997	G & A AUTO REPAIR	General Automotive Repair Shops
1998	G & A AUTO REPAIR	General Automotive Repair Shops
1999	G & A AUTO REPAIR	General Automotive Repair Shops
2000	G & A AUTO REPAIR	General Automotive Repair Shops
2001	G & A AUTO REPAIR	General Automotive Repair Shops
2002	G & A AUTO REPAIR	General Automotive Repair Shops
2003	G & A AUTO REPAIR	General Automotive Repair Shops
2004	G & A AUTO REPAIR	General Automotive Repair Shops
2005	G & A AUTO REPAIR	General Automotive Repair Shops
2006	G & A AUTO REPAIR	General Automotive Repair Shops
2007	G & A AUTO REPAIR	General Automotive Repair Shops
2008	G & A AUTO REPAIR	General Automotive Repair Shops
2009	G & A AUTO REPAIR	General Automotive Repair Shops
2010	G & A AUTO REPAIR	General Automotive Repair Shops
2011	G & A AUTO REPAIR	General Automotive Repair Shops
2012	G & A AUTO REPAIR	General Automotive Repair Shops
2013	G & A AUTO REPAIR	General Automotive Repair Shops
2014	G & A AUTO REPAIR	General Automotive Repair Shops

I45 **MINS DAIRY** **EDR Hist Auto** **1020851032**
South **10411 S PRAIRIE AVE** **N/A**
< 1/8 **INGLEWOOD, CA 90303**
0.092 mi.
485 ft. **Site 5 of 8 in cluster I**

Relative: EDR Hist Auto
Lower

Actual: **83 ft.**

Year:	Name:	Type:
1988	MINS DAIRY	Grocery Stores
1989	MINS DAIRY	Convenience Stores
1990	MINS DAIRY	Convenience Stores
1991	MINS DAIRY	Convenience Stores
1992	MINS DAIRY	Convenience Stores
1993	MINS DAIRY	Convenience Stores
1994	MINS DAIRY	Convenience Stores
1995	MINS DAIRY	Convenience Stores
1996	MINS DAIRY	Convenience Stores

I46 **ROCKVIEW DAIRY FACILITY** **LUST** **S104916190**
South **10411 PRAIRIE AVE** **HIST CORTESE** **N/A**
< 1/8 **LENNOX, CA 90304**
0.092 mi.
485 ft. **Site 6 of 8 in cluster I**

Relative:
Lower

Actual:
83 ft.

LUST:

Region:	STATE
Global Id:	T0603702797
Latitude:	33.9416609
Longitude:	-118.3440013
Case Type:	LUST Cleanup Site
Status:	Completed - Case Closed
Status Date:	04/25/1997
Lead Agency:	LOS ANGELES RWQCB (REGION 4)
Case Worker:	YR
Local Agency:	LOS ANGELES COUNTY
RB Case Number:	I-01721
LOC Case Number:	Not reported
File Location:	Not reported
Potential Media Affect:	Soil
Potential Contaminants of Concern:	Gasoline
Site History:	Not reported

Click here to access the California GeoTracker records for this facility:

Contact:

Global Id:	T0603702797
Contact Type:	Local Agency Caseworker
Contact Name:	JOHN AWUJO
Organization Name:	LOS ANGELES COUNTY
Address:	900 S FREMONT AVE
City:	ALHAMBRA
Email:	jawujo@dpw.lacounty.gov
Phone Number:	6264583507

Global Id:	T0603702797
Contact Type:	Regional Board Caseworker
Contact Name:	YUE RONG
Organization Name:	LOS ANGELES RWQCB (REGION 4)
Address:	320 W. 4TH ST., SUITE 200
City:	Los Angeles
Email:	yrong@waterboards.ca.gov
Phone Number:	Not reported

Status History:

Global Id:	T0603702797
Status:	Completed - Case Closed
Status Date:	04/25/1997

Global Id:	T0603702797
Status:	Open - Case Begin Date
Status Date:	11/10/1993

Global Id:	T0603702797
Status:	Open - Remediation
Status Date:	08/24/1995

Global Id:	T0603702797

ROCKVIEW DAIRY FACILITY (Continued) **S104916190**

Status: Open - Site Assessment
Status Date: 11/10/1993

Global Id: T0603702797
Status: Open - Site Assessment
Status Date: 12/10/1993

Global Id: T0603702797
Status: Open - Site Assessment
Status Date: 11/29/1995

Regulatory Activities:
Global Id: T0603702797
Action Type: Other
Date: 09/27/1994
Action: Leak Reported

Global Id: T0603702797
Action Type: Other
Date: 11/10/1993
Action: Leak Discovery

Global Id: T0603702797
Action Type: Other
Date: 11/10/1993
Action: Leak Stopped

LUST REG 4:
Region: 4
Regional Board: 04
County: Los Angeles
Facility Id: I-01721
Status: Case Closed
Substance: Gasoline
Substance Quantity: Not reported
Local Case No: Not reported
Case Type: Soil
Abatement Method Used at the Site: Not reported
Global ID: T0603702797
W Global ID: Not reported
Staff: UNK
Local Agency: 19000
Cross Street: 104TH ST & 105TH ST
Enforcement Type: Not reported
Date Leak Discovered: 11/10/1993
Date Leak First Reported: 9/27/1994
Date Leak Record Entered: 8/29/1995
Date Confirmation Began: 11/10/1993
Date Leak Stopped: 11/10/1993
Date Case Last Changed on Database: 11/16/1995
Date the Case was Closed: 4/25/1997
How Leak Discovered: Not reported
How Leak Stopped: Not reported
Cause of Leak: UNK
Leak Source: Other Source

ROCKVIEW DAIRY FACILITY (Continued) **S104916190**

Operator:	Not reported
Water System:	Not reported
Well Name:	Not reported
Approx. Dist To Production Well (ft):	3535.900164255435962557336849 1
Source of Cleanup Funding:	Other Source
Preliminary Site Assessment Workplan Submitted:	Not reported
Preliminary Site Assessment Began:	12/10/1993
Pollution Characterization Began:	11/29/1995
Remediation Plan Submitted:	8/24/1995
Remedial Action Underway:	Not reported
Post Remedial Action Monitoring Began:	Not reported
Enforcement Action Date:	Not reported
Historical Max MTBE Date:	Not reported
Hist Max MTBE Conc in Groundwater:	Not reported
Hist Max MTBE Conc in Soil:	Not reported
Significant Interim Remedial Action Taken:	Not reported
GW Qualifier:	Not reported
Soil Qualifier:	Not reported
Organization:	Not reported
Owner Contact:	Not reported
Responsible Party:	KURD, RAJAI
RP Address:	2907 CASSIA ST., NEWPORT BEACH, CA 92660
Program:	LUST
Lat/Long:	33.9416609 / -1
Local Agency Staff:	Not reported
Beneficial Use:	Not reported
Priority:	Not reported
Cleanup Fund Id:	Not reported
Suspended:	Not reported
Assigned Name:	Not reported
Summary:	MOST INFO FROM LTR OF COMMITTMENT FOR CLEANUP BY USTCF CLAIM#009347. LOP RBASE FILE REPORTS CONTAMINATION: 2,500 PPM TPH(G) & BTEX 0.36/34/23/20 PPM REGIONAL GW DEPTH 30 FT BGS.2 TANKS REMOVED. GW @ 110 FT... (SEE CLOSURE

HIST CORTESE:

Region:	CORTESE
Facility County Code:	19
Reg By:	LTNKA
Reg Id:	I-01721

I47 **BOB & MERCYS CLEANERS & LDRY** **EDR Hist Cleaner** **1009126687**
South **10412 S PRAIRIE AVE** **N/A**
< 1/8 **INGLEWOOD, CA 90304**
0.093 mi.
492 ft. **Site 7 of 8 in cluster I**

Relative: EDR Hist Cleaner
Lower

Actual: **84 ft.**

Year:	Name:	Type:
1964	HERB'S CLEANERS	Not reported
1971	BOB & MERCYS CLEANERS & LDRY	Drycleaning Plants, Except Rugs
1972	BOB & MERCYS CLEANERS & LDRY	Drycleaning Plants, Except Rugs
1973	BOB & MERCYS CLEANERS & LDRY	Drycleaning Plants, Except Rugs
1974	BOB & MERCYS CLEANERS & LDRY	Drycleaning Plants, Except Rugs
1976	BOB & MERCYS CLEANERS & LDRY	Drycleaning Plants, Except Rugs
1977	BOB & MERCYS CLEANERS & LDRY	Drycleaning Plants, Except Rugs

BOB & MERCYS CLEANERS & LDRY (Continued) **1009126687**

1978	BOB & MERCYS CLEANERS & LDRY	Drycleaning Plants, Except Rugs
1979	BOB & MERCYS CLEANERS & LDRY	Drycleaning Plants, Except Rugs
1980	BOB & MERCYS CLEANERS & LDRY	Drycleaning Plants, Except Rugs
1982	BOB & MERCYS CLEANERS & LDRY	Drycleaning Plants, Except Rugs
1983	BOB & MERCYS CLEANERS & LDRY	Drycleaning Plants, Except Rugs
1985	BOB & MERCYS CLEANERS & LDRY	Drycleaning Plants, Except Rugs
1986	BOB & MERCYS CLEANERS & LDRY	Drycleaning Plants, Except Rugs
1987	BOB & MERCYS CLEANERS & LDRY	Drycleaning Plants, Except Rugs
1988	BOB & MERCYS CLEANERS & LDRY	Drycleaning Plants, Except Rugs
1989	BOB & MERCYS CLEANERS & LDRY	Drycleaning Plants, Except Rugs
1990	BOB & MERCYS CLEANERS & LDRY	Drycleaning Plants, Except Rugs
1991	BOB & MERCYS CLEANERS & LDRY	Drycleaning Plants, Except Rugs
1992	BOB & MERCYS CLEANERS & LDRY	Drycleaning Plants, Except Rugs
1993	MIRAGE CLEANERS	Drycleaning Plants, Except Rugs
1994	MIRAGE CLEANERS	Drycleaning Plants, Except Rugs
1995	MIRAGE CLEANERS	Drycleaning Plants, Except Rugs
1996	MIRAGE CLEANERS	Drycleaning Plants, Except Rugs
1997	MIRAGE CLEANERS	Drycleaning Plants, Except Rugs
1998	MIRAGE CLEANERS	Not reported
1998	MIRAGE CLEANERS	Drycleaning Plants, Except Rugs
1999	MIRAGE CLEANERS	Drycleaning Plants, Except Rugs
2000	MIRAGE CLEANERS	Drycleaning Plants, Except Rugs
2001	MIRAGE CLEANERS	Drycleaning Plants, Except Rugs
2002	MIRAGE CLEANERS	Drycleaning Plants, Except Rugs
2003	MIRAGE CLEANERS	Drycleaning Plants, Except Rugs
2004	MIRAGE CLEANERS	Drycleaning Plants, Except Rugs
2005	MIRAGE CLEANERS	Drycleaning Plants, Except Rugs
2006	MIRAGE CLEANERS	Drycleaning Plants, Except Rugs

I48 **MIRAGE CLEANERS** **RCRA-SQG** **1000100467**
South **10412 S PRAIRIE** **FINDS** **CAD981616477**
< 1/8 **INGLEWOOD, CA 90303** **ECHO**
0.093 mi. **DRYCLEANERS**
492 ft. **Site 8 of 8 in cluster I** **EMI**
HAZNET

Relative:
Lower

Actual:
84 ft.

RCRA-SQG:

Date form received by agency:	03/06/1997
Facility name:	MIRAGE CLEANERS
Facility address:	10412 S PRAIRIE INGLEWOOD, CA 903031821
EPA ID:	CAD981616477
Mailing address:	10412 S PRAIRIE AVE INGLEWOOD, CA 903031821
Contact:	RAHIM PEDOOEM
Contact address:	10412 S PRAIRIE AVE INGLEWOOD, CA 903031821
Contact country:	US
Contact telephone:	(310) 677-6508
Contact email:	Not reported
EPA Region:	09
Land type:	Private
Classification:	Small Small Quantity Generator
Description:	Handler: generates more than 100 and less than 1000 kg of hazardous waste during any calendar month and accumulates less than 6000 kg of hazardous waste at any time; or generates 100 kg or less of hazardous waste during any calendar month, and accumulates more than 1000 kg of hazardous waste at any time

MIRAGE CLEANERS (Continued) **1000100467**

Owner/Operator Summary:
Owner/operator name: RAHIM PEDOOEM
Owner/operator address: 10412 S PRAIRIE AVE
INGLEWOOD, CA 90303
Owner/operator country: Not reported
Owner/operator telephone: (310) 677-6508
Legal status: Private
Owner/Operator Type: Owner
Owner/Op start date: Not reported
Owner/Op end date: Not reported

Handler Activities Summary:
U.S. importer of hazardous waste: No
Mixed waste (haz. and radioactive): No
Recycler of hazardous waste: No
Transporter of hazardous waste: No
Treater, storer or disposer of HW: No
Underground injection activity: No
On-site burner exemption: No
Furnace exemption: No
Used oil fuel burner: No
Used oil processor: No
User oil refiner: No
Used oil fuel marketer to burner: No
Used oil Specification marketer: No
Used oil transfer facility: No
Used oil transporter: No

. Waste code: D000
. Waste name: Not Defined

. Waste code: D039
. Waste name: TETRACHLOROETHYLENE

. Waste code: F002
. Waste name: THE FOLLOWING SPENT HALOGENATED SOLVENTS: TETRACHLOROETHYLENE, METHYLENE CHLORIDE, TRICHLOROETHYLENE, 1,1,1-TRICHLOROETHANE, CHLOROBENZENE, 1,1,2-TRICHLORO-1,2,2-TRIFLUOROETHANE, ORTHO-DICHLOROBENZENE, TRICHLOROFLUOROMETHANE, AND 1,1,2, TRICHLOROETHANE; ALL SPENT SOLVENT MIXTURES/BLENDS CONTAINING, BEFORE USE, A TOTAL OF TEN PERCENT OR MORE (BY VOLUME) OF ONE OR MORE OF THE ABOVE HALOGENATED SOLVENTS OR THOSE SOLVENTS LISTED IN F001, F004, AND F005; AND STILL BOTTOMS FROM THE RECOVERY OF THESE SPENT SOLVENTS AND SPENT SOLVENT MIXTURES.

Historical Generators:
Date form received by agency: 09/01/1996
Site name: MIRAGE CLEANERS
Classification: Small Quantity Generator

Date form received by agency: 12/04/1986
Site name: MIRAGE CLEANERS
Classification: Large Quantity Generator

Facility Has Received Notices of Violations:

MIRAGE CLEANERS (Continued) **1000100467**

Regulation violated: FR - 262.10-12.A
Area of violation: Generators - General
Date violation determined: 06/07/1994
Date achieved compliance: 06/07/1999
Violation lead agency: State
Enforcement action: Not reported
Enforcement action date: Not reported
Enf. disposition status: Not reported
Enf. disp. status date: Not reported
Enforcement lead agency: Not reported
Proposed penalty amount: Not reported
Final penalty amount: Not reported
Paid penalty amount: Not reported

Evaluation Action Summary:
Evaluation date: 06/07/1994
Evaluation: COMPLIANCE EVALUATION INSPECTION ON-SITE
Area of violation: Generators - General
Date achieved compliance: 06/07/1999
Evaluation lead agency: State Contractor/Grantee

FINDS:

Registry ID: 110002725338

Environmental Interest/Information System

California Hazardous Waste Tracking System - Datamart (HWTS-DATAMART) provides California with information on hazardous waste shipments for generators, transporters, and treatment, storage, and disposal facilities.

RCRAInfo is a national information system that supports the Resource Conservation and Recovery Act (RCRA) program through the tracking of events and activities related to facilities that generate, transport, and treat, store, or dispose of hazardous waste. RCRAInfo allows RCRA program staff to track the notification, permit, compliance, and corrective action activities required under RCRA.

Click this hyperlink while viewing on your computer to access additional FINDS: detail in the EDR Site Report.

ECHO:
Envid: 1000100467
Registry ID: 110002725338
DFR URL: http://echo.epa.gov/detailed-facility-report?fid=110002725338

DRYCLEANERS:
EPA Id: CAD981616477
NAICS Code: 81232
NAICS Description: Drycleaning and Laundry Services (except Coin-Operated)
SIC Code: 7211
SIC Description: Power Laundries, Family and Commercial
Create Date: 04/10/1987
Facility Active: No
Inactive Date: 06/30/2005

MIRAGE CLEANERS (Continued) **1000100467**

Facility Addr2:	Not reported
Owner Name:	ARIS AVANESIAN
Owner Address:	10412 S PRAIRIE AVE
Owner Address 2:	Not reported
Owner Telephone:	3106776508
Contact Name:	ROHIM PEDOEM
Contact Address:	10412 S PRAIRIE AVE
Contact Address 2:	Not reported
Contact Telephone:	3106776508
Mailing Name:	Not reported
Mailing Address 1:	10412 S PRAIRIE AVE
Mailing Address 2:	Not reported
Mailing City:	INGLEWOOD
Mailing State:	CA
Mailing Zip:	903041821
Owner Fax:	Not reported
Region Code:	3

EMI:

Year:	1987
County Code:	19
Air Basin:	SC
Facility ID:	35846
Air District Name:	SC
SIC Code:	7216
Air District Name:	SOUTH COAST AQMD
Community Health Air Pollution Info System:	Not reported
Consolidated Emission Reporting Rule:	Not reported
Total Organic Hydrocarbon Gases Tons/Yr:	0
Reactive Organic Gases Tons/Yr:	0
Carbon Monoxide Emissions Tons/Yr:	0
NOX - Oxides of Nitrogen Tons/Yr:	0
SOX - Oxides of Sulphur Tons/Yr:	0
Particulate Matter Tons/Yr:	0
Part. Matter 10 Micrometers and Smllr Tons/Yr:	0

Year:	1990
County Code:	19
Air Basin:	SC
Facility ID:	35846
Air District Name:	SC
SIC Code:	7216
Air District Name:	SOUTH COAST AQMD
Community Health Air Pollution Info System:	Not reported
Consolidated Emission Reporting Rule:	Not reported
Total Organic Hydrocarbon Gases Tons/Yr:	0
Reactive Organic Gases Tons/Yr:	0
Carbon Monoxide Emissions Tons/Yr:	0
NOX - Oxides of Nitrogen Tons/Yr:	0
SOX - Oxides of Sulphur Tons/Yr:	0
Particulate Matter Tons/Yr:	0
Part. Matter 10 Micrometers and Smllr Tons/Yr:	0

HAZNET:

envid:	1000100467
Year:	2000

MIRAGE CLEANERS (Continued) **1000100467**

GEPAID:	CAD981616477
Contact:	ROHIM PEDOEM
Telephone:	3106776508
Mailing Name:	Not reported
Mailing Address:	10412 S PRAIRIE AVE
Mailing City,St,Zip:	INGLEWOOD, CA 903041821
Gen County:	Not reported
TSD EPA ID:	AZD009015389
TSD County:	Not reported
Waste Category:	Halogenated solvents (chloroforms, methyl chloride, perchloroethylene, etc)
Disposal Method:	Recycler
Tons:	0.28
Cat Decode:	Not reported
Method Decode:	Not reported
Facility County:	Los Angeles

envid:	1000100467
Year:	2000
GEPAID:	CAD981616477
Contact:	ROHIM PEDOEM
Telephone:	3106776508
Mailing Name:	Not reported
Mailing Address:	10412 S PRAIRIE AVE
Mailing City,St,Zip:	INGLEWOOD, CA 903041821
Gen County:	Not reported
TSD EPA ID:	AZD009015389
TSD County:	Not reported
Waste Category:	Halogenated solvents (chloroforms, methyl chloride, perchloroethylene, etc)
Disposal Method:	Recycler
Tons:	0.28
Cat Decode:	Not reported
Method Decode:	Not reported
Facility County:	Los Angeles

envid:	1000100467
Year:	1998
GEPAID:	CAD981616477
Contact:	RAHIM PEDOOEM
Telephone:	3106776508
Mailing Name:	Not reported
Mailing Address:	10412 S PRAIRIE
Mailing City,St,Zip:	INGLEWOOD, CA 903041821
Gen County:	Not reported
TSD EPA ID:	CAD981397417
TSD County:	Not reported
Waste Category:	Halogenated solvents (chloroforms, methyl chloride, perchloroethylene, etc)
Disposal Method:	Recycler
Tons:	.1459
Cat Decode:	Not reported
Method Decode:	Not reported
Facility County:	Los Angeles

envid:	1000100467
Year:	1998

MIRAGE CLEANERS (Continued) **1000100467**

GEPAID:	CAD981616477
Contact:	RAHIM PEDOOEM
Telephone:	3106776508
Mailing Name:	Not reported
Mailing Address:	10412 S PRAIRIE
Mailing City,St,Zip:	INGLEWOOD, CA 903041821
Gen County:	Not reported
TSD EPA ID:	CAD981397417
TSD County:	Not reported
Waste Category:	Not reported
Disposal Method:	Recycler
Tons:	.0000
Cat Decode:	Not reported
Method Decode:	Not reported
Facility County:	Los Angeles

envid:	1000100467
Year:	1998
GEPAID:	CAD981616477
Contact:	RAHIM PEDOOEM
Telephone:	3106776508
Mailing Name:	Not reported
Mailing Address:	10412 S PRAIRIE
Mailing City,St,Zip:	INGLEWOOD, CA 903041821
Gen County:	Not reported
TSD EPA ID:	CAD981397417
TSD County:	Not reported
Waste Category:	Not reported
Disposal Method:	Recycler
Tons:	.0000
Cat Decode:	Not reported
Method Decode:	Not reported
Facility County:	Los Angeles

Click this hyperlink while viewing on your computer to access
7 additional CA_HAZNET: record(s) in the EDR Site Report.

J49 **EMERY WORLD WIDE** **LUST** **S100861388**
East **3600 W CENTURY BLVD** **HIST CORTESE** **N/A**
< 1/8 **INGLEWOOD, CA 90305** **NPDES**
0.093 mi. **WDS**
493 ft. **Site 2 of 3 in cluster J**

Relative:
Higher

Actual:
121 ft.

LUST:

Region:	STATE
Global Id:	T0603703629
Latitude:	33.9454587
Longitude:	-118.3351619
Case Type:	LUST Cleanup Site
Status:	Completed - Case Closed
Status Date:	07/31/1996
Lead Agency:	LOS ANGELES RWQCB (REGION 4)
Case Worker:	YR
Local Agency:	LOS ANGELES COUNTY
RB Case Number:	I-10571
LOC Case Number:	Not reported
File Location:	Not reported
Potential Media Affect:	Soil

EMERY WORLD WIDE (Continued) **S100861388**

Potential Contaminants of Concern: Diesel
Site History: Not reported

Click here to access the California GeoTracker records for this facility:

Contact:
Global Id: T0603703629
Contact Type: Local Agency Caseworker
Contact Name: JOHN AWUJO
Organization Name: LOS ANGELES COUNTY
Address: 900 S FREMONT AVE
City: ALHAMBRA
Email: jawujo@dpw.lacounty.gov
Phone Number: 6264583507

Global Id: T0603703629
Contact Type: Regional Board Caseworker
Contact Name: YUE RONG
Organization Name: LOS ANGELES RWQCB (REGION 4)
Address: 320 W. 4TH ST., SUITE 200
City: Los Angeles
Email: yrong@waterboards.ca.gov
Phone Number: Not reported

Status History:
Global Id: T0603703629
Status: Completed - Case Closed
Status Date: 07/31/1996

Global Id: T0603703629
Status: Open - Case Begin Date
Status Date: 02/24/1993

Global Id: T0603703629
Status: Open - Site Assessment
Status Date: 02/26/1993

Regulatory Activities:
Global Id: T0603703629
Action Type: Other
Date: 02/26/1993
Action: Leak Reported

Global Id: T0603703629
Action Type: Other
Date: 02/24/1993
Action: Leak Discovery

Global Id: T0603703629
Action Type: Other
Date: 02/26/1993
Action: Leak Stopped

Region: STATE
Global Id: T0603792976
Latitude: 33.945263

EMERY WORLD WIDE (Continued) **S100861388**

Longitude:	-118.335264
Case Type:	LUST Cleanup Site
Status:	Completed - Case Closed
Status Date:	01/30/2015
Lead Agency:	SWRCB
Case Worker:	MC
Local Agency:	LOS ANGELES COUNTY
RB Case Number:	I-10571A
LOC Case Number:	TT010632-010571
File Location:	Not reported
Potential Media Affect:	Soil
Potential Contaminants of Concern:	Other Solvent or Non-Petroleum Hydrocarbon
Site History:	Not reported

Click here to access the California GeoTracker records for this facility:

Contact:

Global Id:	T0603792976
Contact Type:	Local Agency Caseworker
Contact Name:	JOHN AWUJO
Organization Name:	LOS ANGELES COUNTY
Address:	900 S FREMONT AVE
City:	ALHAMBRA
Email:	jawujo@dpw.lacounty.gov
Phone Number:	6264583507

Global Id:	T0603792976
Contact Type:	Regional Board Caseworker
Contact Name:	MATTHEW COHEN
Organization Name:	SWRCB
Address:	1001 I Street
City:	SACRAMENTO
Email:	mcohen@waterboards.ca.gov
Phone Number:	9163415751

Global Id:	T0603792976
Contact Type:	Regional Board Caseworker
Contact Name:	YUE RONG
Organization Name:	LOS ANGELES RWQCB (REGION 4)
Address:	320 W. 4TH ST., SUITE 200
City:	Los Angeles
Email:	yrong@waterboards.ca.gov
Phone Number:	Not reported

Status History:

Global Id:	T0603792976
Status:	Completed - Case Closed
Status Date:	01/30/2015

Global Id:	T0603792976
Status:	Open - Case Begin Date
Status Date:	12/28/1998

Global Id:	T0603792976
Status:	Open - Eligible for Closure
Status Date:	07/30/2004

EMERY WORLD WIDE (Continued) **S100861388**

Global Id: T0603792976
Status: Open - Eligible for Closure
Status Date: 12/26/2014

Global Id: T0603792976
Status: Open - Site Assessment
Status Date: 12/28/1998

Global Id: T0603792976
Status: Open - Site Assessment
Status Date: 07/30/2004

Regulatory Activities:
Global Id: T0603792976
Action Type: Other
Date: 11/01/1999
Action: Leak Reported

Global Id: T0603792976
Action Type: ENFORCEMENT
Date: 12/15/2014
Action: State Water Board Closure Order

Global Id: T0603792976
Action Type: ENFORCEMENT
Date: 01/30/2015
Action: Closure/No Further Action Letter

Global Id: T0603792976
Action Type: RESPONSE
Date: 07/30/2004
Action: Request for Closure

Global Id: T0603792976
Action Type: RESPONSE
Date: 09/18/1998
Action: Tank Removal Report / UST Sampling Report

Global Id: T0603792976
Action Type: RESPONSE
Date: 08/31/2000
Action: Soil and Water Investigation Workplan

Global Id: T0603792976
Action Type: RESPONSE
Date: 08/14/2002
Action: Soil and Water Investigation Workplan

Global Id: T0603792976
Action Type: RESPONSE
Date: 07/02/2002
Action: Other Report / Document

Global Id: T0603792976
Action Type: RESPONSE
Date: 12/18/2000
Action: Site Assessment Report

EMERY WORLD WIDE (Continued) **S100861388**

Global Id: T0603792976
Action Type: RESPONSE
Date: 02/14/2014
Action: Site Investigation Workplan - Regulator Responded

Global Id: T0603792976
Action Type: ENFORCEMENT
Date: 11/01/1999
Action: Staff Letter

Global Id: T0603792976
Action Type: ENFORCEMENT
Date: 08/21/2008
Action: Staff Letter

Global Id: T0603792976
Action Type: ENFORCEMENT
Date: 04/22/2002
Action: Staff Letter

Global Id: T0603792976
Action Type: ENFORCEMENT
Date: 12/12/2011
Action: Staff Letter

Global Id: T0603792976
Action Type: Other
Date: 12/28/1998
Action: Leak Discovery

Global Id: T0603792976
Action Type: ENFORCEMENT
Date: 11/06/2000
Action: Staff Letter

Global Id: T0603792976
Action Type: ENFORCEMENT
Date: 03/30/2004
Action: Staff Letter

LUST REG 4:
Region: 4
Regional Board: 04
County: Los Angeles
Facility Id: I-10571
Status: Case Closed
Substance: Diesel
Substance Quantity: Not reported
Local Case No: Not reported
Case Type: Soil
Abatement Method Used at the Site: Not reported
Global ID: T0603703629
W Global ID: Not reported
Staff: UNK
Local Agency: 19000
Cross Street: YUKON AVE

EMERY WORLD WIDE (Continued) **S100861388**

Enforcement Type:	Not reported	
Date Leak Discovered:	2/24/1993	
Date Leak First Reported:		2/26/1993
Date Leak Record Entered:	5/19/1995	
Date Confirmation Began:	2/26/1993	
Date Leak Stopped:	2/26/1993	
Date Case Last Changed on Database:		5/19/1995
Date the Case was Closed:		7/31/1996
How Leak Discovered:	OM	
How Leak Stopped:	Not reported	
Cause of Leak:	UNK	
Leak Source:	Piping	
Operator:	EMERY WORLDWIDE	
Water System:	Not reported	
Well Name:	Not reported	
Approx. Dist To Production Well (ft):		3598.45303945838008124370797 58
Source of Cleanup Funding:		Piping
Preliminary Site Assessment Workplan Submitted:		Not reported
Preliminary Site Assessment Began:		Not reported
Pollution Characterization Began:		Not reported
Remediation Plan Submitted:		Not reported
Remedial Action Underway:		Not reported
Post Remedial Action Monitoring Began:		Not reported
Enforcement Action Date:		Not reported
Historical Max MTBE Date:		Not reported
Hist Max MTBE Conc in Groundwater:		Not reported
Hist Max MTBE Conc in Soil:		Not reported
Significant Interim Remedial Action Taken:		Not reported
GW Qualifier:	Not reported	
Soil Qualifier:	Not reported	
Organization:	Not reported	
Owner Contact:	Not reported	
Responsible Party:	EMERY WORLDWIDE	
RP Address:	1070 MARSH ROAD, SUITE 200, MENLO PARK CA 94025	
Program:	LUST	
Lat/Long:	33.945293 / -1	
Local Agency Staff:	Not reported	
Beneficial Use:	Not reported	
Priority:	Not reported	
Cleanup Fund Id:	Not reported	
Suspended:	Not reported	
Assigned Name:	Not reported	
Summary:	A SITE ASSESSMENT WILL BE CONDUCTED TO ASSESS THE EXTENT OF DIESEL CONTAMINATION RESULTING FROM THIS RELEASE.	
Region:	4	
Regional Board:	04	
County:	Los Angeles	
Facility Id:	I-10571A	
Status:	Leak being confirmed	
Substance:	Hydrocarbons	
Substance Quantity:	Not reported	
Local Case No:	Not reported	
Case Type:	Soil	
Abatement Method Used at the Site:		Not reported
Global ID:	T0603792976	
W Global ID:	Not reported	

EMERY WORLD WIDE (Continued) **S100861388**

Staff:	UNK	
Local Agency:	19000	
Cross Street:	YUKON AVE	
Enforcement Type:	Not reported	
Date Leak Discovered:	12/28/1998	
Date Leak First Reported:		11/1/1999
Date Leak Record Entered:	Not reported	
Date Confirmation Began:	12/28/1998	
Date Leak Stopped:	Not reported	
Date Case Last Changed on Database:		11/1/1999
Date the Case was Closed:		Not reported
How Leak Discovered:	OM	
How Leak Stopped:	Not reported	
Cause of Leak:	Not reported	
Leak Source:	UNK	
Operator:	CONSOLIDATED FREIGHTWAY	
Water System:	Not reported	
Well Name:	Not reported	
Approx. Dist To Production Well (ft):		3589.6332139777138458721195401
Source of Cleanup Funding:		UNK
Preliminary Site Assessment Workplan Submitted:		Not reported
Preliminary Site Assessment Began:		Not reported
Pollution Characterization Began:		Not reported
Remediation Plan Submitted:		Not reported
Remedial Action Underway:		Not reported
Post Remedial Action Monitoring Began:		Not reported
Enforcement Action Date:		Not reported
Historical Max MTBE Date:		Not reported
Hist Max MTBE Conc in Groundwater:		Not reported
Hist Max MTBE Conc in Soil:		Not reported
Significant Interim Remedial Action Taken:		Not reported
GW Qualifier:	Not reported	
Soil Qualifier:	Not reported	
Organization:	Not reported	
Owner Contact:	Not reported	
Responsible Party:	CONSOLIDATED FREIGHTWAYS	
RP Address:	P.O. BOX 3010, MENLO PARK, CA 94026	
Program:	LUST	
Lat/Long:	33.945263 / -1	
Local Agency Staff:	Not reported	
Beneficial Use:	Not reported	
Priority:	Not reported	
Cleanup Fund Id:	Not reported	
Suspended:	Not reported	
Assigned Name:	Not reported	
Summary:	Not reported	

HIST CORTESE:

Region:	CORTESE
Facility County Code:	19
Reg By:	LTNKA
Reg Id:	I-10571

NPDES:

Npdes Number:	CAS000001
Facility Status:	Active

EMERY WORLD WIDE (Continued) **S100861388**

Agency Id:	0
Region:	4
Regulatory Measure Id:	293147
Order No:	97-03-DWQ
Regulatory Measure Type:	Enrollee
Place Id:	Not reported
WDID:	4 19I019606
Program Type:	Industrial
Adoption Date Of Regulatory Measure:	Not reported
Effective Date Of Regulatory Measure:	06/28/2005
Expiration Date Of Regulatory Measure:	Not reported
Termination Date Of Regulatory Measure:	Not reported
Discharge Name:	UPS Cartage Services Inc
Discharge Address:	12380 Morris Rd
Discharge City:	Alpharetta
Discharge State:	Georgia
Discharge Zip:	30005
RECEIVED DATE:	Not reported
PROCESSED DATE:	Not reported
STATUS CODE NAME:	Not reported
STATUS DATE:	Not reported
PLACE SIZE:	Not reported
PLACE SIZE UNIT:	Not reported
FACILITY CONTACT NAME:	Not reported
FACILITY CONTACT TITLE:	Not reported
FACILITY CONTACT PHONE:	Not reported
FACILITY CONTACT PHONE EXT:	Not reported
FACILITY CONTACT EMAIL:	Not reported
OPERATOR NAME:	Not reported
OPERATOR ADDRESS:	Not reported
OPERATOR CITY:	Not reported
OPERATOR STATE:	Not reported
OPERATOR ZIP:	Not reported
OPERATOR CONTACT NAME:	Not reported
OPERATOR CONTACT TITLE:	Not reported
OPERATOR CONTACT PHONE:	Not reported
OPERATOR CONTACT PHONE EXT:	Not reported
OPERATOR CONTACT EMAIL:	Not reported
OPERATOR TYPE:	Not reported
DEVELOPER NAME:	Not reported
DEVELOPER ADDRESS:	Not reported
DEVELOPER CITY:	Not reported
DEVELOPER STATE:	Not reported
DEVELOPER ZIP:	Not reported
DEVELOPER CONTACT NAME:	Not reported
DEVELOPER CONTACT TITLE:	Not reported
CONSTYPE LINEAR UTILITY IND:	Not reported
EMERGENCY PHONE NO:	Not reported
EMERGENCY PHONE EXT:	Not reported
CONSTYPE ABOVE GROUND IND:	Not reported
CONSTYPE BELOW GROUND IND:	Not reported
CONSTYPE CABLE LINE IND:	Not reported
CONSTYPE COMM LINE IND:	Not reported
CONSTYPE COMMERTIAL IND:	Not reported
CONSTYPE ELECTRICAL LINE IND:	Not reported
CONSTYPE GAS LINE IND:	Not reported
CONSTYPE INDUSTRIAL IND:	Not reported

EMERY WORLD WIDE (Continued) **S100861388**

CONSTYPE OTHER DESRIPTION:	Not reported
CONSTYPE OTHER IND:	Not reported
CONSTYPE RECONS IND:	Not reported
CONSTYPE RESIDENTIAL IND:	Not reported
CONSTYPE TRANSPORT IND:	Not reported
CONSTYPE UTILITY DESCRIPTION:	Not reported
CONSTYPE UTILITY IND:	Not reported
CONSTYPE WATER SEWER IND:	Not reported
DIR DISCHARGE USWATER IND:	Not reported
RECEIVING WATER NAME:	Not reported
CERTIFIER NAME:	Not reported
CERTIFIER TITLE:	Not reported
CERTIFICATION DATE:	Not reported
PRIMARY SIC:	Not reported
SECONDARY SIC:	Not reported
TERTIARY SIC:	Not reported
Npdes Number:	Not reported
Facility Status:	Not reported
Agency Id:	Not reported
Region:	4
Regulatory Measure Id:	293147
Order No:	Not reported
Regulatory Measure Type:	Industrial
Place Id:	Not reported
WDID:	4 19I019606
Program Type:	Not reported
Adoption Date Of Regulatory Measure:	Not reported
Effective Date Of Regulatory Measure:	Not reported
Expiration Date Of Regulatory Measure:	Not reported
Termination Date Of Regulatory Measure:	Not reported
Discharge Name:	Not reported
Discharge Address:	Not reported
Discharge City:	Not reported
Discharge State:	Not reported
Discharge Zip:	Not reported
RECEIVED DATE:	5/9/2008
PROCESSED DATE:	6/28/2005
STATUS CODE NAME:	Active
STATUS DATE:	6/28/2005
PLACE SIZE:	7
PLACE SIZE UNIT:	Acres
FACILITY CONTACT NAME:	Dave Cox
FACILITY CONTACT TITLE:	General Manager
FACILITY CONTACT PHONE:	310-673-7661
FACILITY CONTACT PHONE EXT:	Not reported
FACILITY CONTACT EMAIL:	dmcox@ups.com
OPERATOR NAME:	UPS Cartage Services Inc
OPERATOR ADDRESS:	12380 Morris Rd
OPERATOR CITY:	Alpharetta
OPERATOR STATE:	Georgia
OPERATOR ZIP:	30005
OPERATOR CONTACT NAME:	Eddie Allen
OPERATOR CONTACT TITLE:	Region Environmental Manager
OPERATOR CONTACT PHONE:	630-588-2492
OPERATOR CONTACT PHONE EXT:	Not reported
OPERATOR CONTACT EMAIL:	eallen@ups.com

EMERY WORLD WIDE (Continued) **S100861388**

OPERATOR TYPE:	Other
DEVELOPER NAME:	Not reported
DEVELOPER ADDRESS:	Not reported
DEVELOPER CITY:	Not reported
DEVELOPER STATE:	Georgia
DEVELOPER ZIP:	Not reported
DEVELOPER CONTACT NAME:	Not reported
DEVELOPER CONTACT TITLE:	Not reported
CONSTYPE LINEAR UTILITY IND:	Not reported
EMERGENCY PHONE NO:	310-420-6439
EMERGENCY PHONE EXT:	Not reported
CONSTYPE ABOVE GROUND IND:	Not reported
CONSTYPE BELOW GROUND IND:	Not reported
CONSTYPE CABLE LINE IND:	Not reported
CONSTYPE COMM LINE IND:	Not reported
CONSTYPE COMMERTIAL IND:	Not reported
CONSTYPE ELECTRICAL LINE IND:	Not reported
CONSTYPE GAS LINE IND:	Not reported
CONSTYPE INDUSTRIAL IND:	Not reported
CONSTYPE OTHER DESRIPTION:	Not reported
CONSTYPE OTHER IND:	Not reported
CONSTYPE RECONS IND:	Not reported
CONSTYPE RESIDENTIAL IND:	Not reported
CONSTYPE TRANSPORT IND:	Not reported
CONSTYPE UTILITY DESCRIPTION:	Not reported
CONSTYPE UTILITY IND:	Not reported
CONSTYPE WATER SEWER IND:	Not reported
DIR DISCHARGE USWATER IND:	N
RECEIVING WATER NAME:	Dominguez Channel
CERTIFIER NAME:	Juan Carlos Gomez
CERTIFIER TITLE:	District Environmental Coordinator
CERTIFICATION DATE:	23-MAR-15
PRIMARY SIC:	4213-Trucking, Except Local
SECONDARY SIC:	Not reported
TERTIARY SIC:	Not reported

WDS:

Facility ID:	4 19I006234
Facility Type:	Industrial - Facility that treats and/or disposes of liquid or semisolid wastes from any servicing, producing, manufacturing or processing operation of whatever nature, including mining, gravel washing, geothermal operations, air conditioning, ship building and repairing, oil production, storage and disposal operations, water pumping.
Facility Status:	Active - Any facility with a continuous or seasonal discharge that is under Waste Discharge Requirements.
NPDES Number:	CAS000001 The 1st 2 characters designate the state. The remaining 7 are assigned by the Regional Board
Subregion:	4
Facility Telephone:	3106737661
Facility Contact:	MARTIN QUENTIN
Agency Name:	CNF TRANS INC
Agency Address:	3240 Hillview Ave.
Agency City,St,Zip:	Palo Alto 943041201
Agency Contact:	TONKIN GREG
Agency Telephone:	6504942900
Agency Type:	Private

EMERY WORLD WIDE (Continued) **S100861388**

SIC Code:	0
SIC Code 2:	Not reported
Primary Waste Type:	Not reported
Primary Waste:	Not reported
Waste Type2:	Not reported
Waste2:	Not reported
Primary Waste Type:	Not reported
Secondary Waste:	Not reported
Secondary Waste Type:	Not reported
Design Flow:	0
Baseline Flow:	0
Reclamation:	Not reported
POTW:	Not reported
Treat To Water:	Minor Threat to Water Quality. A violation of a regional board order should cause a relatively minor impairment of beneficial uses compared to a major or minor threat. Not: All nurds without a TTWQ will be considered a minor threat to water quality unless coded at a higher Level. A Zero (0) may be used to code those NURDS that are found to represent no threat to water quality.
Complexity:	Category C - Facilities having no waste treatment systems, such as cooling water dischargers or thosewho must comply through best management practices, facilities with passive waste treatment and disposal systems, such as septic systems with subsurface disposal, or dischargers having waste storage systems with land disposal such as dairy waste ponds.

J50 **UPS CARTAGE SERVICES CALWD** **UST** **U003895457**
East **3600 W CENTURY BLVD** **LOS ANGELES CO. HMS** **N/A**
< 1/8 **INGLEWOOD, CA 90303**
0.093 mi.
493 ft. **Site 3 of 3 in cluster J**

Relative:
Higher

Actual:
121 ft.

UST:

Facility ID:	10571
Permitting Agency:	LOS ANGELES COUNTY
Latitude:	33.94544
Longitude:	-118.33561

Facility ID:	LACoFA0007128
Permitting Agency:	Los Angeles County Fire Department
Latitude:	33.94542
Longitude:	-118.33534

LOS ANGELES CO. HMS:

Region:	LA
Permit Category:	T
Facility Id:	010632-010571
Facility Type:	0
Facility Status:	Closed
Area:	2E
Permit Number:	00002036T
Permit Status:	Closed

L51 **SAM SCHWARTZ PRAIRE AUTO CTR** **SWEEPS UST** **S106931750**
North **1201 S PRAIRE AVE** **N/A**
< 1/8 **INGLEWOOD, CA**
0.097 mi.
511 ft. **Site 1 of 4 in cluster L**

Relative: **Higher**

Actual: **94 ft.**

SWEEPS UST:

Status:	Active
Comp Number:	13813
Number:	9
Board Of Equalization:	44-010248
Referral Date:	06-30-89
Action Date:	Not reported
Created Date:	06-30-89
Owner Tank Id:	Not reported
SWRCB Tank Id:	19-000-013813-000001
Tank Status:	A
Capacity:	Not reported
Active Date:	06-30-89
Tank Use:	UNKNOWN
STG:	W
Content:	Not reported
Number Of Tanks:	1

L52 **EDR Hist Auto** **1009116605**
North **1201 S PRAIRIE AVE** **N/A**
< 1/8 **INGLEWOOD, CA 90301**
0.097 mi.
511 ft. **Site 2 of 4 in cluster L**

Relative: **Higher**

Actual: **94 ft.**

EDR Hist Auto

Year:	Name:	Type:
1940	LABANSAT DAVID	GASOLINE AND OIL SERVICE STATIONS
1988	UNIVERSAL TRANSMSN	Automotive Repair Shops, NEC
1989	AAMES RADIATOR & AC	Automotive Repair Shops, NEC
1989	UNIVERSAL TRANSMSN	Automotive Transmission Repair Shops
1990	UNIVERSAL TRANSMSN	Automotive Transmission Repair Shops
1991	UNIVERSAL TRANSMSN	Automotive Transmission Repair Shops
1992	UNIVERSAL TRANSMISSION	Automotive Transmission Repair Shops
1992	PRO TIRES	Brake Services
1993	HOLLYPARK AUTO REPAIR SHOP	General Automotive Repair Shops
1993	UNIVERSAL TRANSMISSION	Automotive Transmission Repair Shops
1993	PRO TIRES	Brake Services
1994	PRO TIRES	Brake Services
1994	HOLLYPARK AUTO REPAIR SHOP	General Automotive Repair Shops
1994	UNIVERSAL TRANSMISSION	Automotive Transmission Repair Shops
1995	UNIVERSAL TRANSMISSION	Automotive Transmission Repair Shops
1995	HOLLYPARK AUTO REPAIR SHOP	General Automotive Repair Shops
1995	PRO TIRES	Brake Services
1996	UNIVERSAL TRANSMISSION	Automotive Transmission Repair Shops
1996	PRO TIRES	Brake Services
1996	HOLLYPARK AUTO REPAIR SHOP	General Automotive Repair Shops
1997	PRO TIRES	Brake Services
1997	UNIVERSAL TRANSMISSION	Automotive Transmission Repair Shops
1997	HOLLYPARK AUTO REPAIR SHOP	General Automotive Repair Shops
1998	PRO TIRES	Brake Services
1998	HOLLYPARK AUTO REPAIR SHOP	General Automotive Repair Shops
1998	SAL TRANSMISSION	Automotive Transmission Repair Shops
1999	SAL TRANSMISSION	Automotive Transmission Repair Shops

(Continued) **1009116605**

1999	HOLLYPARK AUTO REPAIR SHOP	General Automotive Repair Shops
1999	PRO TIRES	Brake Services
2000	HOLLYPARK AUTO REPAIR SHOP	General Automotive Repair Shops
2000	SAL TRANSMISSION	Automotive Transmission Repair Shops
2000	PRO TIRES	Brake Services
2000	AAMES RADIATOR INC	Powertrain Components Repair Services
2001	PRO TIRES	Brake Services
2001	AAMES RADIATOR & AC	Automotive Repair Shops, NEC
2002	SAL TRANSMISSION	Automotive Transmission Repair Shops
2002	AAMES RADIATOR & AC	Automotive Repair Shops, NEC
2002	AAMES RADIATOR INC	Powertrain Components Repair Services
2002	PRO TIRES	Brake Services
2003	SAL TRANSMISSION	Automotive Transmission Repair Shops
2003	SOUTH TIRES	Brake Services
2003	AAMES RADIATOR INC	Powertrain Components Repair Services
2004	AAMES RADIATOR INC	Powertrain Components Repair Services
2004	SAL TRANSMISSION	Automotive Transmission Repair Shops
2004	SOUTH TIRES	Brake Services
2005	SAL TRANSMISSION	Automotive Transmission Repair Shops
2005	SOUTH TIRES	Brake Services
2005	AAMES RADIATOR INC	Powertrain Components Repair Services
2006	SAL TRANSMISSION	Automotive Transmission Repair Shops
2006	SOUTH TIRES	Brake Services
2006	AAMES RADIATOR INC	Powertrain Components Repair Services
2007	AAMES RADIATOR INC	Powertrain Components Repair Services
2007	SAL TRANSMISSION	Automotive Transmission Repair Shops
2007	SOUTH TIRES	Brake Services
2008	BTS	Automotive Transmission Repair Shops
2008	SOUTH TIRES	Brake Services
2008	AAMES RADIATOR INC	Powertrain Components Repair Services
2008	KDURANT CORP	General Automotive Repair Shops
2009	M POWER TRANSMISSION	Automotive Transmission Repair Shops
2009	KDURANT CORP	General Automotive Repair Shops
2009	SOUTH TIRES	Brake Services
2010	SOUTH TIRES	Brake Services
2010	S & H AUTO CENTER	General Automotive Repair Shops
2010	M POWER TRANSMISSION	Automotive Transmission Repair Shops
2010	ELITE AUTO CENTER	General Automotive Repair Shops
2011	ELITE AUTO CENTER	General Automotive Repair Shops
2011	S & H AUTO CENTER	General Automotive Repair Shops
2012	ELITE AUTO CENTER	General Automotive Repair Shops
2012	PRECISION AUTOWERKZ	Automotive Transmission Repair Shops
2012	S & H AUTO CENTER	General Automotive Repair Shops
2013	PRECISION AUTOWERKZ	Automotive Transmission Repair Shops
2014	PRECISION AUTOWERKZ	Automotive Transmission Repair Shops

---

53 **SMART AUTO REPAIR** **EDR Hist Auto** **1020274160**
SSW **10421 S PRAIRIE AVE** **N/A**
< 1/8 **INGLEWOOD, CA 90303**
0.115 mi.
609 ft.

Relative:
Lower

Actual:
83 ft.

EDR Hist Auto

Year:	Name:	Type:
1987	YAND AUTO REPAIR	General Automotive Repair Shops
1988	YAND AUTO REPAIR	General Automotive Repair Shops
1989	YAND AUTO REPAIR	General Automotive Repair Shops

SMART AUTO REPAIR (Continued) **1020274160**

1990	YAND AUTO REPAIR	General Automotive Repair Shops
1991	YAND AUTO REPAIR	General Automotive Repair Shops
1992	YAND AUTO REPAIR	General Automotive Repair Shops
1993	YAND AUTO REPAIR	General Automotive Repair Shops
1994	YAND AUTO REPAIR	General Automotive Repair Shops
1995	SMART AUTO REPAIR	General Automotive Repair Shops
1996	SMART AUTO REPAIR	General Automotive Repair Shops
1997	SMART AUTO REPAIR	General Automotive Repair Shops
1998	SMART AUTO REPAIR	General Automotive Repair Shops
1999	SMART AUTO REPAIR	General Automotive Repair Shops
2000	SMART AUTO REPAIR	General Automotive Repair Shops
2001	SMART AUTO REPAIR	General Automotive Repair Shops
2002	SMART AUTO REPAIR	General Automotive Repair Shops
2003	SMART AUTO REPAIR	General Automotive Repair Shops
2004	SMART AUTO REPAIR	General Automotive Repair Shops
2005	SMART AUTO REPAIR	General Automotive Repair Shops

L54 **TRI-STATE GASOLINE** **EDR Hist Auto** **1008993872**
North **1205 S PRAIRIE** **N/A**
< 1/8 **INGLEWOOD, CA 90300**
0.118 mi.
624 ft. **Site 3 of 4 in cluster L**

Relative: EDR Hist Auto
Higher

Year:	Name:	Type:
1960	TRI-STATE GASOLINE	Not reported

Actual:
95 ft.

L55 **RALPHS AUTOMOTIVE SERVICE** **EDR Hist Auto** **1021281019**
North **1203 S PRAIRIE AVE** **N/A**
< 1/8 **INGLEWOOD, CA 90301**
0.118 mi.
624 ft. **Site 4 of 4 in cluster L**

Relative: EDR Hist Auto
Higher

Year:	Name:	Type:
1975	RALPHS AUTOMOTIVE SERVICE	Automotive Repair Shops, NEC
1976	RALPHS AUTOMOTIVE SERVICE	Automotive Repair Shops, NEC
1977	RALPHS AUTOMOTIVE SERVICE	Automotive Repair Shops, NEC
1978	RALPHS AUTOMOTIVE SERVICE	Automotive Repair Shops, NEC
1979	RALPHS AUTOMOTIVE SERVICE	Automotive Repair Shops, NEC
1980	RALPHS AUTOMOTIVE SERVICE	Automotive Repair Shops, NEC
1982	RALPHS AUTOMOTIVE SERVICE	Automotive Repair Shops, NEC
1983	RALPHS AUTOMOTIVE SERVICE	Automotive Repair Shops, NEC
1985	RALPHS AUTOMOTIVE SERVICE	Automotive Repair Shops, NEC
1986	RALPHS AUTOMOTIVE SERVICE	Automotive Repair Shops, NEC
1987	RALPHS AUTOMOTIVE SERVICE	Automotive Repair Shops, NEC

Actual:
95 ft.

56
East
< 1/8
0.119 mi.
629 ft.

COSTCO WHOLESALE # 769
3560 WEST CENTURY BLVD
INGLEWOOD, CA 90303

RCRA-LQG

1016955003
CAR000103325

Relative:
Higher

Actual:
113 ft.

RCRA-LQG:

Date form received by agency:	03/03/2016
Facility name:	COSTCO WHOLESALE # 769
Facility address:	3560 WEST CENTURY BLVD INGLEWOOD, CA 90303
EPA ID:	CAR000103325
Mailing address:	GREY HAWK CT STE 200 CARLSBAD, CA 92010
Contact:	ERIC D ENSMINGER
Contact address:	GREY HAWK CT STE 200 CARLSBAD, CA 92010
Contact country:	US
Contact telephone:	(760) 602-8616
Contact email:	EENSMINGER@3ECOMPANY.COM
EPA Region:	09
Classification:	Large Quantity Generator
Description:	Handler: generates 1,000 kg or more of hazardous waste during any calendar month; or generates more than 1 kg of acutely hazardous waste during any calendar month; or generates more than 100 kg of any residue or contaminated soil, waste or other debris resulting from the cleanup of a spill, into or on any land or water, of acutely hazardous waste during any calendar month; or generates 1 kg or less of acutely hazardous waste during any calendar month, and accumulates more than 1 kg of acutely hazardous waste at any time; or generates 100 kg or less of any residue or contaminated soil, waste or other debris resulting from the cleanup of a spill, into or on any land or water, of acutely hazardous waste during any calendar month, and accumulates more than 100 kg of that material at any time

Owner/Operator Summary:

Owner/operator name:	COSTCO WHOLESALE CORPORATION
Owner/operator address:	Not reported Not reported
Owner/operator country:	Not reported
Owner/operator telephone:	Not reported
Legal status:	Private
Owner/Operator Type:	Operator
Owner/Op start date:	10/30/2003
Owner/Op end date:	Not reported

Owner/operator name:	COSTCO WHOLESALE CORPORATION
Owner/operator address:	LAKE DR ISSAQUAH, WA 98027
Owner/operator country:	US
Owner/operator telephone:	(425) 313-8100
Legal status:	Private
Owner/Operator Type:	Owner
Owner/Op start date:	10/30/2003
Owner/Op end date:	Not reported

Owner/operator name:	COSTCO WHOLESALE CORPORATION
Owner/operator address:	999 LAKE DR

COSTCO WHOLESALE # 769 (Continued) **1016955003**

ISSAQUAH, WA 98027
Owner/operator country: Not reported
Owner/operator telephone: (425) 313-8100
Legal status: Private
Owner/Operator Type: Owner
Owner/Op start date: 07/30/2003
Owner/Op end date: Not reported

Owner/operator name: COSTCO WHOLESALE CORPORATION
Owner/operator address: Not reported
Not reported
Owner/operator country: Not reported
Owner/operator telephone: Not reported
Legal status: Private
Owner/Operator Type: Operator
Owner/Op start date: 07/30/2003
Owner/Op end date: Not reported

Handler Activities Summary:
U.S. importer of hazardous waste: No
Mixed waste (haz. and radioactive): No
Recycler of hazardous waste: No
Transporter of hazardous waste: No
Treater, storer or disposer of HW: No
Underground injection activity: No
On-site burner exemption: No
Furnace exemption: No
Used oil fuel burner: No
Used oil processor: No
User oil refiner: No
Used oil fuel marketer to burner: No
Used oil Specification marketer: No
Used oil transfer facility: No
Used oil transporter: No

. Waste code: 122
. Waste name: 122

. Waste code: 131
. Waste name: 131

. Waste code: 181
. Waste name: 181

. Waste code: 214
. Waste name: 214

. Waste code: 311
. Waste name: 311

. Waste code: 331
. Waste name: 331

. Waste code: 352
. Waste name: 352

. Waste code: 791

COSTCO WHOLESALE # 769 (Continued) **1016955003**

. Waste name: 791

. Waste code: D001
. Waste name: IGNITABLE WASTE

. Waste code: D002
. Waste name: CORROSIVE WASTE

. Waste code: D009
. Waste name: MERCURY

. Waste code: D010
. Waste name: SELENIUM

. Waste code: D011
. Waste name: SILVER

. Waste code: D018
. Waste name: BENZENE

. Waste code: P001
. Waste name: 2H-1-BENZOPYRAN-2-ONE, 4-HYDROXY-3-(3-OXO-1-PHENYLBUTYL)-, & SALTS, WHEN PRESENT AT CONCENTRATIONS GREATER THAN 0.3% (OR) WARFARIN, & SALTS, WHEN PRESENT AT CONCENTRATIONS GREATER THAN 0.3%

. Waste code: P075
. Waste name: NICOTINE, & SALTS (OR) PYRIDINE, 3-(1-METHYL-2-PYRROLIDINYL)-,(S)-, & SALTS

Historical Generators:
Date form received by agency: 07/11/2014
Site name: COSTCO WHOLESALE NO 769
Classification: Large Quantity Generator

. Waste code: 122
. Waste name: 122

. Waste code: 131
. Waste name: 131

. Waste code: 133
. Waste name: 133

. Waste code: 134
. Waste name: 134

. Waste code: 135
. Waste name: 135

. Waste code: 141
. Waste name: 141

. Waste code: 151
. Waste name: 151

. Waste code: 172
. Waste name: 172

COSTCO WHOLESALE # 769 (Continued) **1016955003**

. Waste code: 181
. Waste name: 181

. Waste code: 211
. Waste name: 211

. Waste code: 212
. Waste name: 212

. Waste code: 213
. Waste name: 213

. Waste code: 214
. Waste name: 214

. Waste code: 221
. Waste name: 221

. Waste code: 223
. Waste name: 223

. Waste code: 232
. Waste name: 232

. Waste code: 271
. Waste name: 271

. Waste code: 272
. Waste name: 272

. Waste code: 281
. Waste name: 281

. Waste code: 291
. Waste name: 291

. Waste code: 311
. Waste name: 311

. Waste code: 331
. Waste name: 331

. Waste code: 343
. Waste name: 343

. Waste code: 352
. Waste name: 352

. Waste code: 541
. Waste name: 541

. Waste code: 561
. Waste name: 561

. Waste code: 611
. Waste name: 611

COSTCO WHOLESALE # 769 (Continued) **1016955003**

. Waste code: 791
. Waste name: 791

. Waste code: D001
. Waste name: IGNITABLE WASTE

. Waste code: D002
. Waste name: CORROSIVE WASTE

. Waste code: D003
. Waste name: REACTIVE WASTE

. Waste code: D006
. Waste name: CADMIUM

. Waste code: D007
. Waste name: CHROMIUM

. Waste code: D008
. Waste name: LEAD

. Waste code: D009
. Waste name: MERCURY

. Waste code: D010
. Waste name: SELENIUM

. Waste code: D011
. Waste name: SILVER

. Waste code: D018
. Waste name: BENZENE

. Waste code: D024
. Waste name: M-CRESOL

. Waste code: D026
. Waste name: CRESOL

. Waste code: D035
. Waste name: METHYL ETHYL KETONE

. Waste code: F003
. Waste name: THE FOLLOWING SPENT NONHALOGENATED SOLVENTS: XYLENE, ACETONE, ETHYL ACETATE, ETHYL BENZENE, ETHYL ETHER, METHYL ISOBUTYL KETONE, N-BUTYL ALCOHOL, CYCLOHEXANONE, AND METHANOL; ALL SPENT SOLVENT MIXTURES/BLENDS CONTAINING, BEFORE USE, ONLY THE ABOVE SPENT NONHALOGENATED SOLVENTS; AND ALL SPENT SOLVENT MIXTURES/BLENDS CONTAINING, BEFORE USE, ONE OR MORE OF THE ABOVE NONHALOGENATED SOLVENTS, AND A TOTAL OF TEN PERCENT OR MORE (BY VOLUME) OF ONE OR MORE OF THOSE SOLVENTS LISTED IN F001, F002, F004, AND F005; AND STILL BOTTOMS FROM THE RECOVERY OF THESE SPENT SOLVENTS AND SPENT SOLVENT MIXTURES.

. Waste code: P001
. Waste name: 2H-1-BENZOPYRAN-2-ONE, 4-HYDROXY-3-(3-OXO-1-PHENYLBUTYL)-, & SALTS, WHEN PRESENT AT CONCENTRATIONS GREATER THAN 0.3% (OR) WARFARIN, &

COSTCO WHOLESALE # 769 (Continued) **1016955003**

SALTS, WHEN PRESENT AT CONCENTRATIONS GREATER THAN 0.3%

. Waste code: P075
. Waste name: NICOTINE, & SALTS (OR) PYRIDINE, 3-(1-METHYL-2-PYRROLIDINYL)-,(S)-, & SALTS

. Waste code: U034
. Waste name: ACETALDEHYDE, TRICHLORO- (OR) CHLORAL

Date form received by agency: 03/01/2014
Site name: COSTCO WHOLESALE #769
Classification: Large Quantity Generator

. Waste code: 122
. Waste name: 122

. Waste code: 131
. Waste name: 131

. Waste code: 133
. Waste name: 133

. Waste code: 134
. Waste name: 134

. Waste code: 135
. Waste name: 135

. Waste code: 141
. Waste name: 141

. Waste code: 151
. Waste name: 151

. Waste code: 172
. Waste name: 172

. Waste code: 181
. Waste name: 181

. Waste code: 211
. Waste name: 211

. Waste code: 212
. Waste name: 212

. Waste code: 213
. Waste name: 213

. Waste code: 214
. Waste name: 214

. Waste code: 221
. Waste name: 221

. Waste code: 223
. Waste name: 223

COSTCO WHOLESALE # 769 (Continued) **1016955003**

. Waste code: 232
. Waste name: 232

. Waste code: 271
. Waste name: 271

. Waste code: 272
. Waste name: 272

. Waste code: 281
. Waste name: 281

. Waste code: 291
. Waste name: 291

. Waste code: 311
. Waste name: 311

. Waste code: 331
. Waste name: 331

. Waste code: 343
. Waste name: 343

. Waste code: 352
. Waste name: 352

. Waste code: 561
. Waste name: 561

. Waste code: 611
. Waste name: 611

. Waste code: 791
. Waste name: 791

. Waste code: D001
. Waste name: IGNITABLE WASTE

. Waste code: D002
. Waste name: CORROSIVE WASTE

. Waste code: D007
. Waste name: CHROMIUM

. Waste code: D008
. Waste name: LEAD

. Waste code: D009
. Waste name: MERCURY

. Waste code: D010
. Waste name: SELENIUM

. Waste code: D011
. Waste name: SILVER

COSTCO WHOLESALE # 769 (Continued) **1016955003**

. Waste code: D018
. Waste name: BENZENE

. Waste code: D024
. Waste name: M-CRESOL

. Waste code: D026
. Waste name: CRESOL

. Waste code: D028
. Waste name: 1,2-DICHLOROETHANE

. Waste code: D029
. Waste name: 1,1-DICHLOROETHYLENE

. Waste code: D035
. Waste name: METHYL ETHYL KETONE

. Waste code: D039
. Waste name: TETRACHLOROETHYLENE

. Waste code: D040
. Waste name: TRICHLORETHYLENE

. Waste code: D043
. Waste name: VINYL CHLORIDE

. Waste code: F002
. Waste name: THE FOLLOWING SPENT HALOGENATED SOLVENTS: TETRACHLOROETHYLENE, METHYLENE CHLORIDE, TRICHLOROETHYLENE, 1,1,1-TRICHLOROETHANE, CHLOROBENZENE, 1,1,2-TRICHLORO-1,2,2-TRIFLUOROETHANE, ORTHO-DICHLOROBENZENE, TRICHLOROFLUOROMETHANE, AND 1,1,2, TRICHLOROETHANE; ALL SPENT SOLVENT MIXTURES/BLENDS CONTAINING, BEFORE USE, A TOTAL OF TEN PERCENT OR MORE (BY VOLUME) OF ONE OR MORE OF THE ABOVE HALOGENATED SOLVENTS OR THOSE SOLVENTS LISTED IN F001, F004, AND F005; AND STILL BOTTOMS FROM THE RECOVERY OF THESE SPENT SOLVENTS AND SPENT SOLVENT MIXTURES.

. Waste code: F003
. Waste name: THE FOLLOWING SPENT NONHALOGENATED SOLVENTS: XYLENE, ACETONE, ETHYL ACETATE, ETHYL BENZENE, ETHYL ETHER, METHYL ISOBUTYL KETONE, N-BUTYL ALCOHOL, CYCLOHEXANONE, AND METHANOL; ALL SPENT SOLVENT MIXTURES/BLENDS CONTAINING, BEFORE USE, ONLY THE ABOVE SPENT NONHALOGENATED SOLVENTS; AND ALL SPENT SOLVENT MIXTURES/BLENDS CONTAINING, BEFORE USE, ONE OR MORE OF THE ABOVE NONHALOGENATED SOLVENTS, AND A TOTAL OF TEN PERCENT OR MORE (BY VOLUME) OF ONE OR MORE OF THOSE SOLVENTS LISTED IN F001, F002, F004, AND F005; AND STILL BOTTOMS FROM THE RECOVERY OF THESE SPENT SOLVENTS AND SPENT SOLVENT MIXTURES.

. Waste code: F005
. Waste name: THE FOLLOWING SPENT NONHALOGENATED SOLVENTS: TOLUENE, METHYL ETHYL KETONE, CARBON DISULFIDE, ISOBUTANOL, PYRIDINE, BENZENE, 2-ETHOXYETHANOL, AND 2-NITROPROPANE; ALL SPENT SOLVENT MIXTURES/BLENDS CONTAINING, BEFORE USE, A TOTAL OF TEN PERCENT OR MORE (BY VOLUME) OF ONE OR MORE OF THE ABOVE NONHALOGENATED SOLVENTS OR THOSE SOLVENTS LISTED IN F001, F002, OR F004; AND STILL BOTTOMS FROM THE RECOVERY OF

COSTCO WHOLESALE # 769 (Continued) **1016955003**

THESE SPENT SOLVENTS AND SPENT SOLVENT MIXTURES.

. Waste code: P001
. Waste name: 2H-1-BENZOPYRAN-2-ONE, 4-HYDROXY-3-(3-OXO-1-PHENYLBUTYL)-, & SALTS, WHEN PRESENT AT CONCENTRATIONS GREATER THAN 0.3% (OR) WARFARIN, & SALTS, WHEN PRESENT AT CONCENTRATIONS GREATER THAN 0.3%

. Waste code: P075
. Waste name: NICOTINE, & SALTS (OR) PYRIDINE, 3-(1-METHYL-2-PYRROLIDINYL)-,(S)-, & SALTS

. Waste code: U019
. Waste name: BENZENE (I,T)

. Waste code: U034
. Waste name: ACETALDEHYDE, TRICHLORO- (OR) CHLORAL

. Waste code: U037
. Waste name: BENZENE, CHLORO- (OR) CHLOROBENZENE

. Waste code: U228
. Waste name: ETHENE, TRICHLORO- (OR) TRICHLOROETHYLENE

Date form received by agency: 09/02/2003
Site name: COSTCO WHOLESALE NUMBER 769
Classification: Small Quantity Generator

. Waste code: D001
. Waste name: IGNITABLE WASTE

. Waste code: D011
. Waste name: SILVER

. Waste code: D018
. Waste name: BENZENE

Date form received by agency: 08/20/2001
Site name: COSTCO WHOLESALE NO 419
Classification: Small Quantity Generator

. Waste code: D011
. Waste name: SILVER

Violation Status: No violations found

K57 **ARCO #9645/ FORMER THRIFTY OIL #251** **LUST** **S104539663**
West **4130 CENTURY BLVD W** **HIST CORTESE** **N/A**
1/8-1/4 **INGLEWOOD, CA 90304**
0.126 mi.
665 ft. **Site 3 of 7 in cluster K**

Relative:
Higher

Actual:
89 ft.

LUST:
Region: STATE
Global Id: T0603705482
Latitude: 33.9452908
Longitude: -118.3470505
Case Type: LUST Cleanup Site
Status: Completed - Case Closed
Status Date: 07/02/2013

ARCO #9645/ FORMER THRIFTY OIL #251 (Continued) **S104539663**

Lead Agency:	LOS ANGELES RWQCB (REGION 4)
Case Worker:	MT
Local Agency:	LOS ANGELES COUNTY
RB Case Number:	R-25030
LOC Case Number:	Not reported
File Location:	Regional Board
Potential Media Affect:	Soil
Potential Contaminants of Concern:	Gasoline
Site History:	Not reported

Click here to access the California GeoTracker records for this facility:

Contact:

Global Id:	T0603705482
Contact Type:	Local Agency Caseworker
Contact Name:	JOHN AWUJO
Organization Name:	LOS ANGELES COUNTY
Address:	900 S FREMONT AVE
City:	ALHAMBRA
Email:	jawujo@dpw.lacounty.gov
Phone Number:	6264583507

Global Id:	T0603705482
Contact Type:	Regional Board Caseworker
Contact Name:	MARYAM TAIDY
Organization Name:	LOS ANGELES RWQCB (REGION 4)
Address:	320 W. 4TH ST., SUITE 200
City:	LOS ANGELES
Email:	mtaidy@waterboards.ca.gov
Phone Number:	2135766741

Status History:

Global Id:	T0603705482
Status:	Completed - Case Closed
Status Date:	07/02/2013

Global Id:	T0603705482
Status:	Open - Case Begin Date
Status Date:	12/29/1997

Global Id:	T0603705482
Status:	Open - Eligible for Closure
Status Date:	01/18/2013

Global Id:	T0603705482
Status:	Open - Referred
Status Date:	05/11/2000

Global Id:	T0603705482
Status:	Open - Site Assessment
Status Date:	12/29/1997

Global Id:	T0603705482
Status:	Open - Site Assessment
Status Date:	05/24/2000

ARCO #9645/ FORMER THRIFTY OIL #251 (Continued) **S104539663**

Regulatory Activities:

Global Id:	T0603705482
Action Type:	ENFORCEMENT
Date:	05/24/2000
Action:	Staff Letter
Global Id:	T0603705482
Action Type:	Other
Date:	02/18/1998
Action:	Leak Reported
Global Id:	T0603705482
Action Type:	REMEDIATION
Date:	06/01/1998
Action:	Excavation
Global Id:	T0603705482
Action Type:	RESPONSE
Date:	06/26/2000
Action:	Other Report / Document
Global Id:	T0603705482
Action Type:	ENFORCEMENT
Date:	07/02/2013
Action:	Closure/No Further Action Letter
Global Id:	T0603705482
Action Type:	ENFORCEMENT
Date:	04/22/2013
Action:	Notification - Preclosure
Global Id:	T0603705482
Action Type:	Other
Date:	12/29/1997
Action:	Leak Discovery
Global Id:	T0603705482
Action Type:	RESPONSE
Date:	04/28/2011
Action:	Clean Up Fund - 5-Year Review Summary

LUST REG 4:

Region:	4
Regional Board:	04
County:	Los Angeles
Facility Id:	R-25030
Status:	Preliminary site assessment underway
Substance:	Gasoline
Substance Quantity:	Not reported
Local Case No:	Not reported
Case Type:	Soil
Abatement Method Used at the Site:	OT
Global ID:	T0603705482
W Global ID:	Not reported
Staff:	CEC

ARCO #9645/ FORMER THRIFTY OIL #251 (Continued) **S104539663**

Local Agency:	19000	
Cross Street:	FREEMAN	
Enforcement Type:	Not reported	
Date Leak Discovered:	12/29/1997	
Date Leak First Reported:		2/18/1998
Date Leak Record Entered:	4/30/1998	
Date Confirmation Began:	Not reported	
Date Leak Stopped:	Not reported	
Date Case Last Changed on Database:		6/26/2000
Date the Case was Closed:		Not reported
How Leak Discovered:	Repair Tank	
How Leak Stopped:	Not reported	
Cause of Leak:	UNK	
Leak Source:	UNK	
Operator:	Not reported	
Water System:	Not reported	
Well Name:	Not reported	
Approx. Dist To Production Well (ft):		4448.501237733429349273204650 4
Source of Cleanup Funding:		UNK
Preliminary Site Assessment Workplan Submitted:		Not reported
Preliminary Site Assessment Began:		12/29/1997
Pollution Characterization Began:		Not reported
Remediation Plan Submitted:		Not reported
Remedial Action Underway:		Not reported
Post Remedial Action Monitoring Began:		Not reported
Enforcement Action Date:		Not reported
Historical Max MTBE Date:		Not reported
Hist Max MTBE Conc in Groundwater:		Not reported
Hist Max MTBE Conc in Soil:		67
Significant Interim Remedial Action Taken:		No
GW Qualifier:	Not reported	
Soil Qualifier:	Not reported	
Organization:	Not reported	
Owner Contact:	Not reported	
Responsible Party:	THRIFTY OIL CO.	
RP Address:	13539 E. FOSTER RD., SANTA FE SPRINGS CA 90670	
Program:	LUST	
Lat/Long:	33.9452908 / -1	
Local Agency Staff:	Not reported	
Beneficial Use:	Not reported	
Priority:	Not reported	
Cleanup Fund Id:	Not reported	
Suspended:	Not reported	
Assigned Name:	Not reported	
Summary:	ALSO CASE R-09957	

HIST CORTESE:

Region:	CORTESE
Facility County Code:	19
Reg By:	LTNKA
Reg Id:	R-25030

K58
West
1/8-1/4
0.131 mi.
692 ft.

THRIFTY OIL CO #251
4130 W CENTURY BLVD
INGLEWOOD, CA 90301

Site 4 of 7 in cluster K

SWEEPS UST **S101586412**
CA FID UST **N/A**
HAZNET
LOS ANGELES CO. HMS

Relative:
Higher

Actual:
89 ft.

SWEEPS UST:

Status:	Active
Comp Number:	9957
Number:	1
Board Of Equalization:	44-008675
Referral Date:	09-19-90
Action Date:	09-19-90
Created Date:	06-30-89
Owner Tank Id:	1
SWRCB Tank Id:	19-000-009957-000001
Tank Status:	A
Capacity:	12000
Active Date:	09-19-90
Tank Use:	M.V. FUEL
STG:	P
Content:	LEADED
Number Of Tanks:	5

Status:	Active
Comp Number:	9957
Number:	1
Board Of Equalization:	44-008675
Referral Date:	09-19-90
Action Date:	09-19-90
Created Date:	06-30-89
Owner Tank Id:	2
SWRCB Tank Id:	19-000-009957-000002
Tank Status:	A
Capacity:	12000
Active Date:	09-19-90
Tank Use:	M.V. FUEL
STG:	P
Content:	LEADED
Number Of Tanks:	Not reported

Status:	Active
Comp Number:	9957
Number:	1
Board Of Equalization:	44-008675
Referral Date:	09-19-90
Action Date:	09-19-90
Created Date:	06-30-89
Owner Tank Id:	3
SWRCB Tank Id:	19-000-009957-000003
Tank Status:	A
Capacity:	12000
Active Date:	09-19-90
Tank Use:	M.V. FUEL
STG:	P
Content:	REG UNLEADED
Number Of Tanks:	Not reported

Status:	Active

THRIFTY OIL CO #251 (Continued) **S101586412**

Comp Number: 9957
Number: 1
Board Of Equalization: 44-008675
Referral Date: 09-19-90
Action Date: 09-19-90
Created Date: 06-30-89
Owner Tank Id: 4
SWRCB Tank Id: 19-000-009957-000004
Tank Status: A
Capacity: 15000
Active Date: 09-19-90
Tank Use: M.V. FUEL
STG: P
Content: REG UNLEADED
Number Of Tanks: Not reported

Status: Active
Comp Number: 9957
Number: 1
Board Of Equalization: 44-008675
Referral Date: 09-19-90
Action Date: 09-19-90
Created Date: 06-30-89
Owner Tank Id: Not reported
SWRCB Tank Id: 19-000-009957-000005
Tank Status: A
Capacity: Not reported
Active Date: 06-30-89
Tank Use: UNKNOWN
STG: W
Content: Not reported
Number Of Tanks: Not reported

CA FID UST:
Facility ID: 19049219
Regulated By: UTNKA
Regulated ID: 00006387
Cortese Code: Not reported
SIC Code: Not reported
Facility Phone: 2134197157
Mail To: Not reported
Mailing Address: 10000 LAKEWOOD BLVD
Mailing Address 2: Not reported
Mailing City,St,Zip: INGLEWOOD 90301
Contact: Not reported
Contact Phone: Not reported
DUNs Number: Not reported
NPDES Number: Not reported
EPA ID: Not reported
Comments: Not reported
Status: Active

HAZNET:
envid: S101586412
Year: 2015
GEPAID: CAL000373909

THRIFTY OIL CO #251 (Continued) **S101586412**

Contact:	ROSIE RANGEL
Telephone:	2106266564
Mailing Name:	Not reported
Mailing Address:	19100 RIDGEWOOD PKWY
Mailing City,St,Zip:	SAN ANTONIO, TX 782590000
Gen County:	Los Angeles
TSD EPA ID:	NVT330010000
TSD County:	99
Waste Category:	Other organic solids
Disposal Method:	Landfill Or Surface Impoundment That Will Be Closed As Landfill(To Include On-Site Treatment And/Or Stabilization)
Tons:	0.0725
Cat Decode:	Other organic solids
Method Decode:	Landfill Or Surface Impoundment That Will Be Closed As Landfill(To Include On-Site Treatment And/Or Stabilization)
Facility County:	Los Angeles

envid:	S101586412
Year:	2015
GEPAID:	CAL000373909
Contact:	ROSIE RANGEL
Telephone:	2106266564
Mailing Name:	Not reported
Mailing Address:	19100 RIDGEWOOD PKWY
Mailing City,St,Zip:	SAN ANTONIO, TX 782590000
Gen County:	Los Angeles
TSD EPA ID:	CAT080013352
TSD County:	Los Angeles
Waste Category:	Aqueous solution with total organic residues less than 10 percent
Disposal Method:	Other Recovery Of Reclamation For Reuse Including Acid Regeneration, Organics Recovery Ect
Tons:	0.168
Cat Decode:	Aqueous solution with total organic residues less than 10 percent
Method Decode:	Other Recovery Of Reclamation For Reuse Including Acid Regeneration, Organics Recovery Ect
Facility County:	Los Angeles

envid:	S101586412
Year:	2014
GEPAID:	CAL000373909
Contact:	ROSIE RANGEL
Telephone:	2106266564
Mailing Name:	Not reported
Mailing Address:	19100 RIDGEWOOD PKWY
Mailing City,St,Zip:	SAN ANTONIO, TX 782590000
Gen County:	Los Angeles
TSD EPA ID:	NVT330010000
TSD County:	99
Waste Category:	Other organic solids
Disposal Method:	Landfill Or Surface Impoundment That Will Be Closed As Landfill(To Include On-Site Treatment And/Or Stabilization)
Tons:	0.025
Cat Decode:	Not reported
Method Decode:	Not reported
Facility County:	Los Angeles

envid: S101586412

THRIFTY OIL CO #251 (Continued) **S101586412**

Year:	2014
GEPAID:	CAL000373909
Contact:	ROSIE RANGEL
Telephone:	2106266564
Mailing Name:	Not reported
Mailing Address:	19100 RIDGEWOOD PKWY
Mailing City,St,Zip:	SAN ANTONIO, TX 782590000
Gen County:	Los Angeles
TSD EPA ID:	CAT080013352
TSD County:	Los Angeles
Waste Category:	Aqueous solution with total organic residues less than 10 percent
Disposal Method:	Other Recovery Of Reclamation For Reuse Including Acid Regeneration, Organics Recovery Ect
Tons:	0.231
Cat Decode:	Not reported
Method Decode:	Not reported
Facility County:	Los Angeles

envid:	S101586412
Year:	2013
GEPAID:	CAL000373909
Contact:	ROSIE RANGEL
Telephone:	2106266564
Mailing Name:	Not reported
Mailing Address:	19100 RIDGEWOOD PKWY
Mailing City,St,Zip:	SAN ANTONIO, TX 782590000
Gen County:	Los Angeles
TSD EPA ID:	NVT330010000
TSD County:	99
Waste Category:	Not reported
Disposal Method:	Landfill Or Surface Impoundment That Will Be Closed As Landfill(To Include On-Site Treatment And/Or Stabilization)
Tons:	0.115
Cat Decode:	Not reported
Method Decode:	Not reported
Facility County:	Not reported

Click this hyperlink while viewing on your computer to access
1 additional CA_HAZNET: record(s) in the EDR Site Report.

LOS ANGELES CO. HMS:

Region:	LA
Permit Category:	T
Facility Id:	010092-009957
Facility Type:	0
Facility Status:	Closed
Area:	2E
Permit Number:	00001336T
Permit Status:	Closed

Region:	LA
Permit Category:	T
Facility Id:	010092-037167
Facility Type:	0
Facility Status:	Closed
Area:	2E
Permit Number:	000337688

THRIFTY OIL CO #251 (Continued) **S101586412**

Permit Status: Closed

K59 **ARCO FACILITY NO 09645** **RCRA-SQG** **1004677760**
West **4130 W CENTURY BLVD** **FINDS** **CAR000101253**
1/8-1/4 **INGLEWOOD, CA 90304** **ECHO**
0.131 mi.
692 ft. **Site 5 of 7 in cluster K**

Relative:
Higher

Actual:
89 ft.

RCRA-SQG:

Date form received by agency:	07/10/2002
Facility name:	ARCO FACILITY NO 09645
Facility address:	4130 W CENTURY BLVD INGLEWOOD, CA 90302
EPA ID:	CAR000101253
Mailing address:	P O BOX 6038 ARTESIA, CA 907026038
Contact:	JACK OMAN
Contact address:	P O BOX 6038 ARTESIA, CA 907026038
Contact country:	US
Contact telephone:	(714) 690-2425
Contact email:	Not reported
EPA Region:	09
Classification:	Small Small Quantity Generator
Description:	Handler: generates more than 100 and less than 1000 kg of hazardous waste during any calendar month and accumulates less than 6000 kg of hazardous waste at any time; or generates 100 kg or less of hazardous waste during any calendar month, and accumulates more than 1000 kg of hazardous waste at any time

Owner/Operator Summary:

Owner/operator name:	B P W COAST PRODUCTS L L C
Owner/operator address:	P O BOX 6038 ARTESIA, CA 90702
Owner/operator country:	Not reported
Owner/operator telephone:	(714) 690-2425
Legal status:	Private
Owner/Operator Type:	Owner
Owner/Op start date:	Not reported
Owner/Op end date:	Not reported

Handler Activities Summary:

U.S. importer of hazardous waste:	No
Mixed waste (haz. and radioactive):	No
Recycler of hazardous waste:	No
Transporter of hazardous waste:	No
Treater, storer or disposer of HW:	No
Underground injection activity:	No
On-site burner exemption:	No
Furnace exemption:	No
Used oil fuel burner:	No
Used oil processor:	No
User oil refiner:	No
Used oil fuel marketer to burner:	No
Used oil Specification marketer:	No
Used oil transfer facility:	No
Used oil transporter:	No

ARCO FACILITY NO 09645 (Continued) **1004677760**

. Waste code: D000
. Waste name: Not Defined

. Waste code: D001
. Waste name: IGNITABLE WASTE

. Waste code: D018
. Waste name: BENZENE

Violation Status: No violations found

FINDS:

Registry ID: 110055872890

Environmental Interest/Information System
STATE MASTER

Registry ID: 110012199030

Environmental Interest/Information System
California Hazardous Waste Tracking System - Datamart (HWTS-DATAMART) provides California with information on hazardous waste shipments for generators, transporters, and treatment, storage, and disposal facilities.

RCRAInfo is a national information system that supports the Resource Conservation and Recovery Act (RCRA) program through the tracking of events and activities related to facilities that generate, transport, and treat, store, or dispose of hazardous waste. RCRAInfo allows RCRA program staff to track the notification, permit, compliance, and corrective action activities required under RCRA.

Click this hyperlink while viewing on your computer to access additional FINDS: detail in the EDR Site Report.

ECHO:
Envid: 1004677760
Registry ID: 110012199030
DFR URL: http://echo.epa.gov/detailed-facility-report?fid=110012199030

K60 **ARCO STN 251** **HIST UST** **U001563878**
West **4130 W CENTURY BLVD** **N/A**
1/8-1/4 **INGLEWOOD, CA 90304**
0.131 mi.
692 ft. **Site 6 of 7 in cluster K**

Relative:
Higher

Actual:
89 ft.

HIST UST:
File Number: 00028D1A
URL: http://geotracker.waterboards.ca.gov/ustpdfs/pdf/00028D1A.pdf
Region: STATE
Facility ID: 00000006387
Facility Type: Gas Station
Other Type: Not reported
Contact Name: Not reported
Telephone: 2139239876
Owner Name: THRIFTY OIL CO.

ARCO STN 251 (Continued) **U001563878**

Owner Address:	10000 LAKEWOOD BLVD.
Owner City,St,Zip:	DOWNEY, CA 90240
Total Tanks:	0006
Tank Num:	001
Container Num:	251-1
Year Installed:	Not reported
Tank Capacity:	00008136
Tank Used for:	PRODUCT
Type of Fuel:	REGULAR
Container Construction Thickness:	1/4
Leak Detection:	Stock Inventor
Tank Num:	002
Container Num:	251-2
Year Installed:	1981
Tank Capacity:	00015000
Tank Used for:	PRODUCT
Type of Fuel:	UNLEADED
Container Construction Thickness:	.267
Leak Detection:	Stock Inventor
Tank Num:	003
Container Num:	251-5
Year Installed:	Not reported
Tank Capacity:	00010068
Tank Used for:	PRODUCT
Type of Fuel:	UNLEADED
Container Construction Thickness:	1/4
Leak Detection:	Stock Inventor
Tank Num:	004
Container Num:	251-7
Year Installed:	Not reported
Tank Capacity:	00006259
Tank Used for:	PRODUCT
Type of Fuel:	UNLEADED
Container Construction Thickness:	1/4
Leak Detection:	Stock Inventor
Tank Num:	005
Container Num:	251-10
Year Installed:	Not reported
Tank Capacity:	00000280
Tank Used for:	WASTE
Type of Fuel:	WASTE OIL
Container Construction Thickness:	12
Leak Detection:	Stock Inventor
Tank Num:	006
Container Num:	251-11
Year Installed:	Not reported
Tank Capacity:	00000000
Tank Used for:	WASTE
Type of Fuel:	Not reported
Container Construction Thickness:	Not reported
Leak Detection:	Visual

ARCO STN 251 (Continued) **U001563878**

Click here for Geo Tracker PDF:

K61 **TESORO (USA) 63251** **UST** **U003938168**
West **4130 W CENTURY BLVD** **LOS ANGELES CO. HMS** **N/A**
1/8-1/4 **INGLEWOOD, CA 90304**
0.131 mi.
692 ft. **Site 7 of 7 in cluster K**

Relative:
Higher

Actual:
89 ft.

UST:
Facility ID: 25030
Permitting Agency: LOS ANGELES COUNTY
Latitude: 33.946526
Longitude: -118.346634

Facility ID: LACoFA0007104
Permitting Agency: Los Angeles County Fire Department
Latitude: 33.94518
Longitude: -118.34798

LOS ANGELES CO. HMS:
Region: LA
Permit Category: T
Facility Id: 010092-025030
Facility Type: 0
Facility Status: Closed
Area: 2E
Permit Number: 000205310
Permit Status: Closed

---

62 **UNOCAL SS # 6370** **SWEEPS UST** **S106933539**
West **4160 W CENTURY BLVD** **N/A**
1/8-1/4 **INGLEWOOD, CA**
0.139 mi.
735 ft.

Relative:
Higher

Actual:
90 ft.

SWEEPS UST:
Status: Active
Comp Number: 14356
Number: 9
Board Of Equalization: Not reported
Referral Date: 06-30-89
Action Date: Not reported
Created Date: 06-30-89
Owner Tank Id: Not reported
SWRCB Tank Id: Not reported
Tank Status: Not reported
Capacity: Not reported
Active Date: Not reported
Tank Use: Not reported
STG: Not reported
Content: Not reported
Number Of Tanks: Not reported

63 East 1/8-1/4 0.149 mi. 785 ft.

HOME CLUB NO 81
3570 W CENTURY BLVD
INGLEWOOD, CA 90303

RCRA-SQG
FINDS
ECHO

1000195996
CAD982500001

Relative: Higher

Actual: 128 ft.

RCRA-SQG:

Date form received by agency:	03/05/1990
Facility name:	HOME CLUB NO 81
Facility address:	3570 W CENTURY BLVD INGLEWOOD, CA 90303
EPA ID:	CAD982500001
Mailing address:	140 ORANGEFAIRE MALL SUITE 100 FULLERTON, CA 92632
Contact:	ENVIRONMENTAL MANAGER
Contact address:	3570 W CENTURY BLVD INGLEWOOD, CA 90303
Contact country:	US
Contact telephone:	(714) 441-0171
Contact email:	Not reported
EPA Region:	09
Classification:	Small Small Quantity Generator
Description:	Handler: generates more than 100 and less than 1000 kg of hazardous waste during any calendar month and accumulates less than 6000 kg of hazardous waste at any time; or generates 100 kg or less of hazardous waste during any calendar month, and accumulates more than 1000 kg of hazardous waste at any time

Owner/Operator Summary:

Owner/operator name:	WABAN INC
Owner/operator address:	NOT REQUIRED NOT REQUIRED, ME 99999
Owner/operator country:	Not reported
Owner/operator telephone:	(415) 555-1212
Legal status:	Private
Owner/Operator Type:	Owner
Owner/Op start date:	Not reported
Owner/Op end date:	Not reported

Owner/operator name:	NOT REQUIRED
Owner/operator address:	NOT REQUIRED NOT REQUIRED, ME 99999
Owner/operator country:	Not reported
Owner/operator telephone:	(415) 555-1212
Legal status:	Private
Owner/Operator Type:	Operator
Owner/Op start date:	Not reported
Owner/Op end date:	Not reported

Handler Activities Summary:

U.S. importer of hazardous waste:	No
Mixed waste (haz. and radioactive):	No
Recycler of hazardous waste:	No
Transporter of hazardous waste:	No
Treater, storer or disposer of HW:	No
Underground injection activity:	No
On-site burner exemption:	No
Furnace exemption:	No

HOME CLUB NO 81 (Continued) **1000195996**

Used oil fuel burner: No
Used oil processor: No
User oil refiner: No
Used oil fuel marketer to burner: No
Used oil Specification marketer: No
Used oil transfer facility: No
Used oil transporter: No

Violation Status: No violations found

FINDS:

Registry ID: 110006480085

Environmental Interest/Information System
RCRAInfo is a national information system that supports the Resource Conservation and Recovery Act (RCRA) program through the tracking of events and activities related to facilities that generate, transport, and treat, store, or dispose of hazardous waste. RCRAInfo allows RCRA program staff to track the notification, permit, compliance, and corrective action activities required under RCRA.

Click this hyperlink while viewing on your computer to access additional FINDS: detail in the EDR Site Report.

ECHO:
Envid: 1000195996
Registry ID: 110006480085
DFR URL: http://echo.epa.gov/detailed-facility-report?fid=110006480085

64
East
1/8-1/4
0.185 mi.
975 ft.

Relative:
Higher

Actual:
113 ft.

COSTCO WHOLESALE #769 **UST** **U004265240**
3560 W CENTURY BLVD **N/A**
INGLEWOOD, CA 90303

UST:
Facility ID: LACoFA0007135
Permitting Agency: Los Angeles County Fire Department
Latitude: 33.94542
Longitude: -118.33452

65
WNW
1/4-1/2
0.286 mi.
1510 ft.

Relative:
Higher

Actual:
94 ft.

RAMAR INDUSTRIES **LUST** **S106916169**
426 EAST 99TH STREET **N/A**
INGLEWOOD, CA 90301

LUST:
Region: STATE
Global Id: T0603722166
Latitude: 33.946274
Longitude: -118.349982
Case Type: LUST Cleanup Site
Status: Completed - Case Closed

RAMAR INDUSTRIES (Continued) **S106916169**

Status Date:	03/31/2004
Lead Agency:	LOS ANGELES COUNTY
Case Worker:	TS
Local Agency:	LOS ANGELES COUNTY
RB Case Number:	Not reported
LOC Case Number:	14167-14688
File Location:	Not reported
Potential Media Affect:	Soil
Potential Contaminants of Concern:	Gasoline
Site History:	Not reported

Click here to access the California GeoTracker records for this facility:

Contact:

Global Id:	T0603722166
Contact Type:	Local Agency Caseworker
Contact Name:	ROB SIAGIAN
Organization Name:	LOS ANGELES COUNTY
Address:	900 S. FREMONT AVE.
City:	ALHAMBRA
Email:	Not reported
Phone Number:	6264583513

Global Id:	T0603722166
Contact Type:	Regional Board Caseworker
Contact Name:	YUE RONG
Organization Name:	LOS ANGELES RWQCB (REGION 4)
Address:	320 W. 4TH ST., SUITE 200
City:	Los Angeles
Email:	yrong@waterboards.ca.gov
Phone Number:	Not reported

Status History:

Global Id:	T0603722166
Status:	Completed - Case Closed
Status Date:	03/31/2004

Global Id:	T0603722166
Status:	Open - Case Begin Date
Status Date:	01/19/1989

Global Id:	T0603722166
Status:	Open - Site Assessment
Status Date:	03/04/2004

Regulatory Activities:

Global Id:	T0603722166
Action Type:	Other
Date:	01/19/1989
Action:	Leak Reported

Global Id:	T0603722166
Action Type:	Other
Date:	01/19/1989
Action:	Leak Discovery

66
North
1/4-1/2
0.323 mi.
1705 ft.

Relative:
Higher

Actual:
107 ft.

HOLLYWOOD PARK RACE TRACK
1050 S PRAIRIE AVE
INGLEWOOD, CA 90301

Database(s): SLIC, UST, BROWNFIELDS, HIST UST, EMI, HAZNET, LOS ANGELES CO. HMS, NPDES

EDR ID Number: U001563804
EPA ID Number: N/A

SLIC:

Region:	STATE
Facility Status:	**Open - Assessment & Interim Remedial Action**
Status Date:	03/26/2010
Global Id:	SL0603786356
Lead Agency:	LOS ANGELES RWQCB (REGION 4)
Lead Agency Case Number:	Not reported
Latitude:	33.9505512748099
Longitude:	-118.338117599487
Case Type:	Cleanup Program Site
Case Worker:	GAC
Local Agency:	Not reported
RB Case Number:	1207
File Location:	Regional Board
Potential Media Affected:	Aquifer used for drinking water supply
Potential Contaminants of Concern:	Tetrachloroethylene (PCE), Arsenic
Site History:	SITE SUMMARY: Horse racing track since 1938. Scheduled to be demolished in 2009 and redeveloped into mixed residential/commercial use. 238 acres total with paved parking area, grandstand building with former dry cleaners, casino, former race track maintenance area, vehicle maintenance area, racing track and infield, practice track and infield, former oil field impoundments, storm water sediment area, horse stables, and treated wastewater impoundments. Adjacent to Texaco Cypress Fee former oil field site (since redeveloped residential), responsible for PHC-contaminated GW in eastern area of property. GW exceeds MCL for PCE at the former dry cleaner area (5.8 ug/L in grab sample), TPH in groundwater in the western parking area (980 ug/L max), and nitrate in groundwater in the western half of the property (17,000 ug/L). Strong evidence for off-site sources of nitrate and TPH GW contamination. SVE installed in 2007 in former dry cleaners beneath the grandstand and operated until December 2008 to mitigate PCE soil vapors to a depth of 50 ft BGS. Approx 30 lbs VOCs removed to-date. PCE soil and GW plumes need to be fully defined after demolition. Depth to GW approximately 100 ft bgs in the western half and 150 feet bgs in the eastern half. A large fault separates the east and west portions of the property. GW flow direction is uncertain, but 4 to 6 monitoring wells are planned. Formerly agricultural until 1938 when developed as a racetrack. Never used for industrial purposes, minor soil and GW contamination detected in the former dry cleaners, vehicle and track maintenance areas, and former oil field impoundment areas. Approved soil management plan to investigate and remediate contaminated soil during redevelopment. NEEDED: Further investigation of the former dry cleaner area.

Click here to access the California GeoTracker records for this facility:

UST:

Facility ID:	LACoFA0021198
Permitting Agency:	Los Angeles County Fire Department
Latitude:	33.94914

HOLLYWOOD PARK RACE TRACK (Continued) **U001563804**

Longitude: -118.34111

BROWNFIELDS:

Global ID:	SL0603786356
Latitude:	33.950551275
Longitude:	-118.3381176
Project Type:	Cleanup Program Site
Status:	Open - Assessment & Interim Remedial Action
Status Date:	03/26/2010
Lead Agency:	LOS ANGELES RWQCB (REGION 4)
Last Correspondence Date:	06/28/2016
Release Type:	Clarifier / Dry Cleaning Unit / Vapor Degreaser, Other Type of Release
Contaminant(s) of Concern:	Tetrachloroethylene (PCE), Arsenic
Media of Concern:	Aquifer used for drinking water supply
Past Use(s) that Caused Contamination:	AGRICULTURAL - ORCHARD, DRY CLEANING, VEHICLE MAINTENANCE
Human Health Exposure Controlled:	INSUFFICIENT DATA
Human Health Exposure Controlled Date:	03/12/2015
Groundwater Migration Controlled:	YES
Groundwater Migration Controlled Date:	03/12/2015
Primary Caseworker Name:	GREGG CRANDALL
Primary Caseworker Organization Name:	LOS ANGELES RWQCB (REGION 4)
Primary Caseworker Phone Number:	213-576-6701
Primary Caseworker Address:	320 W. 4TH ST.; SUITE 200
Primary Caseworker Address:	LOS ANGELES
Primary Caseworker Address:	CA
Primary Caseworker Email:	gcrandall@waterboards.ca.gov

HIST UST:

File Number:	00026E44
URL:	http://geotracker.waterboards.ca.gov/ustpdfs/pdf/00026E44.pdf
Region:	STATE
Facility ID:	00000005142
Facility Type:	Other
Other Type:	HORSE RACE TRACK
Contact Name:	JAMES W. BROWITT
Telephone:	2134191500
Owner Name:	HOLLYWOOD PARK OPERATING CO.
Owner Address:	1050 S. PRAIRIE
Owner City,St,Zip:	INGLEWOOD, CA 90301
Total Tanks:	0004
Tank Num:	001
Container Num:	1
Year Installed:	1980
Tank Capacity:	00008000
Tank Used for:	PRODUCT
Type of Fuel:	DIESEL
Container Construction Thickness:	Not reported
Leak Detection:	None
Tank Num:	002
Container Num:	2
Year Installed:	Not reported
Tank Capacity:	00005000
Tank Used for:	PRODUCT
Type of Fuel:	UNLEADED

HOLLYWOOD PARK RACE TRACK (Continued) **U001563804**

Container Construction Thickness: Not reported
Leak Detection: None

Tank Num: 003
Container Num: 3
Year Installed: Not reported
Tank Capacity: 00002000
Tank Used for: PRODUCT
Type of Fuel: DIESEL
Container Construction Thickness: Not reported
Leak Detection: None

Tank Num: 004
Container Num: 4
Year Installed: Not reported
Tank Capacity: 00001500
Tank Used for: PRODUCT
Type of Fuel: DIESEL
Container Construction Thickness: Not reported
Leak Detection: None

Click here for Geo Tracker PDF:

EMI:

Year:	1990
County Code:	19
Air Basin:	SC
Facility ID:	37370
Air District Name:	SC
SIC Code:	7216
Air District Name:	SOUTH COAST AQMD
Community Health Air Pollution Info System:	Not reported
Consolidated Emission Reporting Rule:	Not reported
Total Organic Hydrocarbon Gases Tons/Yr:	26
Reactive Organic Gases Tons/Yr:	21
Carbon Monoxide Emissions Tons/Yr:	66
NOX - Oxides of Nitrogen Tons/Yr:	5
SOX - Oxides of Sulphur Tons/Yr:	0
Particulate Matter Tons/Yr:	0
Part. Matter 10 Micrometers and Smllr Tons/Yr:	0

Year:	1993
County Code:	19
Air Basin:	SC
Facility ID:	37370
Air District Name:	SC
SIC Code:	7216
Air District Name:	SOUTH COAST AQMD
Community Health Air Pollution Info System:	Not reported
Consolidated Emission Reporting Rule:	Not reported
Total Organic Hydrocarbon Gases Tons/Yr:	7
Reactive Organic Gases Tons/Yr:	6
Carbon Monoxide Emissions Tons/Yr:	66
NOX - Oxides of Nitrogen Tons/Yr:	6
SOX - Oxides of Sulphur Tons/Yr:	0
Particulate Matter Tons/Yr:	0
Part. Matter 10 Micrometers and Smllr Tons/Yr:	0

HOLLYWOOD PARK RACE TRACK (Continued) **U001563804**

Year:	1995
County Code:	19
Air Basin:	SC
Facility ID:	37370
Air District Name:	SC
SIC Code:	7216
Air District Name:	SOUTH COAST AQMD
Community Health Air Pollution Info System:	Not reported
Consolidated Emission Reporting Rule:	Not reported
Total Organic Hydrocarbon Gases Tons/Yr:	7
Reactive Organic Gases Tons/Yr:	6
Carbon Monoxide Emissions Tons/Yr:	66
NOX - Oxides of Nitrogen Tons/Yr:	6
SOX - Oxides of Sulphur Tons/Yr:	0
Particulate Matter Tons/Yr:	0
Part. Matter 10 Micrometers and Smllr Tons/Yr:	0

Year:	1996
County Code:	19
Air Basin:	SC
Facility ID:	37370
Air District Name:	SC
SIC Code:	7216
Air District Name:	SOUTH COAST AQMD
Community Health Air Pollution Info System:	Not reported
Consolidated Emission Reporting Rule:	Not reported
Total Organic Hydrocarbon Gases Tons/Yr:	11
Reactive Organic Gases Tons/Yr:	9
Carbon Monoxide Emissions Tons/Yr:	114
NOX - Oxides of Nitrogen Tons/Yr:	20
SOX - Oxides of Sulphur Tons/Yr:	0
Particulate Matter Tons/Yr:	1
Part. Matter 10 Micrometers and Smllr Tons/Yr:	1

Year:	1997
County Code:	19
Air Basin:	SC
Facility ID:	37370
Air District Name:	SC
SIC Code:	7216
Air District Name:	SOUTH COAST AQMD
Community Health Air Pollution Info System:	Not reported
Consolidated Emission Reporting Rule:	Not reported
Total Organic Hydrocarbon Gases Tons/Yr:	9
Reactive Organic Gases Tons/Yr:	5
Carbon Monoxide Emissions Tons/Yr:	1
NOX - Oxides of Nitrogen Tons/Yr:	4
SOX - Oxides of Sulphur Tons/Yr:	0
Particulate Matter Tons/Yr:	0
Part. Matter 10 Micrometers and Smllr Tons/Yr:	0

Year:	1998
County Code:	19
Air Basin:	SC
Facility ID:	37370
Air District Name:	SC
SIC Code:	7216

HOLLYWOOD PARK RACE TRACK (Continued) **U001563804**

Air District Name:	SOUTH COAST AQMD
Community Health Air Pollution Info System:	Not reported
Consolidated Emission Reporting Rule:	Not reported
Total Organic Hydrocarbon Gases Tons/Yr:	9
Reactive Organic Gases Tons/Yr:	5
Carbon Monoxide Emissions Tons/Yr:	1
NOX - Oxides of Nitrogen Tons/Yr:	4
SOX - Oxides of Sulphur Tons/Yr:	0
Particulate Matter Tons/Yr:	0
Part. Matter 10 Micrometers and Smllr Tons/Yr:	0

Year:	1999
County Code:	19
Air Basin:	SC
Facility ID:	37370
Air District Name:	SC
SIC Code:	7216
Air District Name:	SOUTH COAST AQMD
Community Health Air Pollution Info System:	Not reported
Consolidated Emission Reporting Rule:	Not reported
Total Organic Hydrocarbon Gases Tons/Yr:	9
Reactive Organic Gases Tons/Yr:	5
Carbon Monoxide Emissions Tons/Yr:	1
NOX - Oxides of Nitrogen Tons/Yr:	4
SOX - Oxides of Sulphur Tons/Yr:	0
Particulate Matter Tons/Yr:	0
Part. Matter 10 Micrometers and Smllr Tons/Yr:	0

Year:	2000
County Code:	19
Air Basin:	SC
Facility ID:	37370
Air District Name:	SC
SIC Code:	7216
Air District Name:	SOUTH COAST AQMD
Community Health Air Pollution Info System:	Not reported
Consolidated Emission Reporting Rule:	Not reported
Total Organic Hydrocarbon Gases Tons/Yr:	9
Reactive Organic Gases Tons/Yr:	5
Carbon Monoxide Emissions Tons/Yr:	1
NOX - Oxides of Nitrogen Tons/Yr:	4
SOX - Oxides of Sulphur Tons/Yr:	0
Particulate Matter Tons/Yr:	0
Part. Matter 10 Micrometers and Smllr Tons/Yr:	0

Year:	2001
County Code:	19
Air Basin:	SC
Facility ID:	37370
Air District Name:	SC
SIC Code:	7216
Air District Name:	SOUTH COAST AQMD
Community Health Air Pollution Info System:	Not reported
Consolidated Emission Reporting Rule:	Not reported
Total Organic Hydrocarbon Gases Tons/Yr:	9
Reactive Organic Gases Tons/Yr:	7
Carbon Monoxide Emissions Tons/Yr:	1

HOLLYWOOD PARK RACE TRACK (Continued) **U001563804**

NOX - Oxides of Nitrogen Tons/Yr: 4
SOX - Oxides of Sulphur Tons/Yr: 0
Particulate Matter Tons/Yr: 0
Part. Matter 10 Micrometers and Smllr Tons/Yr: 0

Year: 2006
County Code: 19
Air Basin: SC
Facility ID: 145829
Air District Name: SC
SIC Code: 7948
Air District Name: SOUTH COAST AQMD
Community Health Air Pollution Info System: Not reported
Consolidated Emission Reporting Rule: Not reported
Total Organic Hydrocarbon Gases Tons/Yr: 2.007004252804671259
Reactive Organic Gases Tons/Yr: 1.665
Carbon Monoxide Emissions Tons/Yr: 3.763
NOX - Oxides of Nitrogen Tons/Yr: 11.664
SOX - Oxides of Sulphur Tons/Yr: .156
Particulate Matter Tons/Yr: .832
Part. Matter 10 Micrometers and Smllr Tons/Yr: .83125

Year: 2007
County Code: 19
Air Basin: SC
Facility ID: 145829
Air District Name: SC
SIC Code: 7948
Air District Name: SOUTH COAST AQMD
Community Health Air Pollution Info System: Not reported
Consolidated Emission Reporting Rule: Not reported
Total Organic Hydrocarbon Gases Tons/Yr: 2.007004252804671259
Reactive Organic Gases Tons/Yr: 1.665
Carbon Monoxide Emissions Tons/Yr: 3.763
NOX - Oxides of Nitrogen Tons/Yr: 11.664
SOX - Oxides of Sulphur Tons/Yr: .156
Particulate Matter Tons/Yr: .832
Part. Matter 10 Micrometers and Smllr Tons/Yr: .83125

Year: 2008
County Code: 19
Air Basin: SC
Facility ID: 145829
Air District Name: SC
SIC Code: 7948
Air District Name: SOUTH COAST AQMD
Community Health Air Pollution Info System: Not reported
Consolidated Emission Reporting Rule: Not reported
Total Organic Hydrocarbon Gases Tons/Yr: 2.130862444534940600
Reactive Organic Gases Tons/Yr: 1.835607356
Carbon Monoxide Emissions Tons/Yr: 3.68
NOX - Oxides of Nitrogen Tons/Yr: 11.64
SOX - Oxides of Sulphur Tons/Yr: .133848
Particulate Matter Tons/Yr: .8328255
Part. Matter 10 Micrometers and Smllr Tons/Yr: .832062375

Year: 2009

HOLLYWOOD PARK RACE TRACK (Continued) **U001563804**

County Code:	19
Air Basin:	SC
Facility ID:	145829
Air District Name:	SC
SIC Code:	7948
Air District Name:	SOUTH COAST AQMD
Community Health Air Pollution Info System:	Not reported
Consolidated Emission Reporting Rule:	Not reported
Total Organic Hydrocarbon Gases Tons/Yr:	2.0483203523286102
Reactive Organic Gases Tons/Yr:	1.7603378000000001
Carbon Monoxide Emissions Tons/Yr:	3.6299999999999999
NOX - Oxides of Nitrogen Tons/Yr:	11.720000000000001
SOX - Oxides of Sulphur Tons/Yr:	0.13239000000000001
Particulate Matter Tons/Yr:	0.76717000000000002
Part. Matter 10 Micrometers and Smllr Tons/Yr:	0.75064900000000001

Year:	2010
County Code:	19
Air Basin:	SC
Facility ID:	145829
Air District Name:	SC
SIC Code:	7948
Air District Name:	SOUTH COAST AQMD
Community Health Air Pollution Info System:	Not reported
Consolidated Emission Reporting Rule:	Not reported
Total Organic Hydrocarbon Gases Tons/Yr:	2.1432437279646002
Reactive Organic Gases Tons/Yr:	1.8117399999999999
Carbon Monoxide Emissions Tons/Yr:	3.9089200000000002
NOX - Oxides of Nitrogen Tons/Yr:	13.70398
SOX - Oxides of Sulphur Tons/Yr:	0.19017999999999999
Particulate Matter Tons/Yr:	0.98046999999999995
Part. Matter 10 Micrometers and Smllr Tons/Yr:	0.95905172000000005

Year:	2011
County Code:	19
Air Basin:	SC
Facility ID:	145829
Air District Name:	SC
SIC Code:	7948
Air District Name:	SOUTH COAST AQMD
Community Health Air Pollution Info System:	Not reported
Consolidated Emission Reporting Rule:	Not reported
Total Organic Hydrocarbon Gases Tons/Yr:	1.8585961184
Reactive Organic Gases Tons/Yr:	1.55644
Carbon Monoxide Emissions Tons/Yr:	3.53307
NOX - Oxides of Nitrogen Tons/Yr:	12.23006
SOX - Oxides of Sulphur Tons/Yr:	0.16886
Particulate Matter Tons/Yr:	0.87503
Part. Matter 10 Micrometers and Smllr Tons/Yr:	0.85601572

Year:	2012
County Code:	19
Air Basin:	SC
Facility ID:	145829
Air District Name:	SC
SIC Code:	7948
Air District Name:	SOUTH COAST AQMD

HOLLYWOOD PARK RACE TRACK (Continued) **U001563804**

Community Health Air Pollution Info System:	Not reported
Consolidated Emission Reporting Rule:	Not reported
Total Organic Hydrocarbon Gases Tons/Yr:	0.78595609281
Reactive Organic Gases Tons/Yr:	0.64807
Carbon Monoxide Emissions Tons/Yr:	1.33551
NOX - Oxides of Nitrogen Tons/Yr:	1.74932
SOX - Oxides of Sulphur Tons/Yr:	0.01000628
Particulate Matter Tons/Yr:	0.12917
Part. Matter 10 Micrometers and Smllr Tons/Yr:	0.12854582

Year:	2013
County Code:	19
Air Basin:	SC
Facility ID:	145829
Air District Name:	SC
SIC Code:	7948
Air District Name:	SOUTH COAST AQMD
Community Health Air Pollution Info System:	Not reported
Consolidated Emission Reporting Rule:	Not reported
Total Organic Hydrocarbon Gases Tons/Yr:	0.8815825118
Reactive Organic Gases Tons/Yr:	0.72672
Carbon Monoxide Emissions Tons/Yr:	1.58985
NOX - Oxides of Nitrogen Tons/Yr:	3.09048
SOX - Oxides of Sulphur Tons/Yr:	0.01026
Particulate Matter Tons/Yr:	0.22471
Part. Matter 10 Micrometers and Smllr Tons/Yr:	0.22168342

HAZNET:

envid:	U001563804
Year:	2015
GEPAID:	CAC002817934
Contact:	STEPHEN D. COMLEY
Telephone:	5625723987
Mailing Name:	Not reported
Mailing Address:	5905 N PARAMOUNT BLVD
Mailing City,St,Zip:	LONG BEACH, CA 908053709
Gen County:	Los Angeles
TSD EPA ID:	NVT330010000
TSD County:	99
Waste Category:	Asbestos containing waste
Disposal Method:	Landfill Or Surface Impoundment That Will Be Closed As Landfill(To Include On-Site Treatment And/Or Stabilization)
Tons:	9.2
Cat Decode:	Asbestos containing waste
Method Decode:	Landfill Or Surface Impoundment That Will Be Closed As Landfill(To Include On-Site Treatment And/Or Stabilization)
Facility County:	Los Angeles

LOS ANGELES CO. HMS:

Region:	LA
Permit Category:	T
Facility Id:	010412-029988
Facility Type:	0
Facility Status:	Closed
Area:	2E
Permit Number:	000267808

HOLLYWOOD PARK RACE TRACK (Continued) **U001563804**

Permit Status: Closed

Region: LA
Permit Category: T
Facility Id: 010412-046068
Facility Type: 0
Facility Status: Removed
Area: 2E
Permit Number: 000483176
Permit Status: Removed

Region: LA
Permit Category: Not reported
Facility Id: 010412-030512
Facility Type: Not reported
Facility Status: OPEN
Area: 2E
Permit Number: Not reported
Permit Status: Not reported

NPDES:

Npdes Number:	Not reported
Facility Status:	Not reported
Agency Id:	Not reported
Region:	4
Regulatory Measure Id:	293257
Order No:	Not reported
Regulatory Measure Type:	Industrial
Place Id:	Not reported
WDID:	4 19I019821
Program Type:	Not reported
Adoption Date Of Regulatory Measure:	Not reported
Effective Date Of Regulatory Measure:	Not reported
Expiration Date Of Regulatory Measure:	Not reported
Termination Date Of Regulatory Measure:	5/13/2014
Discharge Name:	Not reported
Discharge Address:	Not reported
Discharge City:	Not reported
Discharge State:	Not reported
Discharge Zip:	Not reported
RECEIVED DATE:	5/9/2008
PROCESSED DATE:	10/12/2005
STATUS CODE NAME:	Terminated
STATUS DATE:	7/31/2014
PLACE SIZE:	238
PLACE SIZE UNIT:	Acres
FACILITY CONTACT NAME:	Clen Bounds
FACILITY CONTACT TITLE:	Property Manager
FACILITY CONTACT PHONE:	310-419-1619
FACILITY CONTACT PHONE EXT:	Not reported
FACILITY CONTACT EMAIL:	Not reported
OPERATOR NAME:	Hollywood Park Land Co LLC
OPERATOR ADDRESS:	4 Embarcadero Center Ste 3300
OPERATOR CITY:	San Francisco
OPERATOR STATE:	California
OPERATOR ZIP:	94111
OPERATOR CONTACT NAME:	Clen Bounds

HOLLYWOOD PARK RACE TRACK (Continued) **U001563804**

OPERATOR CONTACT TITLE:	Not reported
OPERATOR CONTACT PHONE:	310-419-1618
OPERATOR CONTACT PHONE EXT:	Not reported
OPERATOR CONTACT EMAIL:	clenb@hollywoodpark.com
OPERATOR TYPE:	Private Business
DEVELOPER NAME:	Not reported
DEVELOPER ADDRESS:	Not reported
DEVELOPER CITY:	Not reported
DEVELOPER STATE:	California
DEVELOPER ZIP:	Not reported
DEVELOPER CONTACT NAME:	Not reported
DEVELOPER CONTACT TITLE:	Not reported
CONSTYPE LINEAR UTILITY IND:	Not reported
EMERGENCY PHONE NO:	310-419-1619
EMERGENCY PHONE EXT:	Not reported
CONSTYPE ABOVE GROUND IND:	Not reported
CONSTYPE BELOW GROUND IND:	Not reported
CONSTYPE CABLE LINE IND:	Not reported
CONSTYPE COMM LINE IND:	Not reported
CONSTYPE COMMERTIAL IND:	Not reported
CONSTYPE ELECTRICAL LINE IND:	Not reported
CONSTYPE GAS LINE IND:	Not reported
CONSTYPE INDUSTRIAL IND:	Not reported
CONSTYPE OTHER DESRIPTION:	Not reported
CONSTYPE OTHER IND:	Not reported
CONSTYPE RECONS IND:	Not reported
CONSTYPE RESIDENTIAL IND:	Not reported
CONSTYPE TRANSPORT IND:	Not reported
CONSTYPE UTILITY DESCRIPTION:	Not reported
CONSTYPE UTILITY IND:	Not reported
CONSTYPE WATER SEWER IND:	Not reported
DIR DISCHARGE USWATER IND:	Not reported
RECEIVING WATER NAME:	Not reported
CERTIFIER NAME:	Clen Bounds
CERTIFIER TITLE:	Property Manager
CERTIFICATION DATE:	22-JUL-10
PRIMARY SIC:	7948-Racing, Including Track Operations
SECONDARY SIC:	Not reported
TERTIARY SIC:	Not reported
Npdes Number:	Not reported
Facility Status:	Not reported
Agency Id:	Not reported
Region:	4
Regulatory Measure Id:	444448
Order No:	Not reported
Regulatory Measure Type:	Construction
Place Id:	Not reported
WDID:	4 19C369188
Program Type:	Not reported
Adoption Date Of Regulatory Measure:	Not reported
Effective Date Of Regulatory Measure:	Not reported
Expiration Date Of Regulatory Measure:	Not reported
Termination Date Of Regulatory Measure:	Not reported
Discharge Name:	Not reported
Discharge Address:	Not reported
Discharge City:	Not reported

HOLLYWOOD PARK RACE TRACK (Continued) **U001563804**

Discharge State:	Not reported
Discharge Zip:	Not reported
RECEIVED DATE:	3/7/2014
PROCESSED DATE:	3/18/2014
STATUS CODE NAME:	Active
STATUS DATE:	3/18/2014
PLACE SIZE:	284
PLACE SIZE UNIT:	Acres
FACILITY CONTACT NAME:	Chris Holmquist
FACILITY CONTACT TITLE:	Infrastructure Director
FACILITY CONTACT PHONE:	310-382-9023
FACILITY CONTACT PHONE EXT:	Not reported
FACILITY CONTACT EMAIL:	cholmquist@wilsonmeany.com
OPERATOR NAME:	Hollywood Park Land Company LLC
OPERATOR ADDRESS:	4 Embarcadero Center
OPERATOR CITY:	San Francisco
OPERATOR STATE:	California
OPERATOR ZIP:	94111
OPERATOR CONTACT NAME:	Chris Holmquist
OPERATOR CONTACT TITLE:	Infrastructure Director
OPERATOR CONTACT PHONE:	310-382-9023
OPERATOR CONTACT PHONE EXT:	Not reported
OPERATOR CONTACT EMAIL:	cholmquist@wilsonmeany.com
OPERATOR TYPE:	Private Business
DEVELOPER NAME:	Hollywood Park Land Company LLC
DEVELOPER ADDRESS:	4 Embarcadero Center
DEVELOPER CITY:	San Francisco
DEVELOPER STATE:	California
DEVELOPER ZIP:	94111
DEVELOPER CONTACT NAME:	Chris Holmquist
DEVELOPER CONTACT TITLE:	Infrastructure Director
CONSTYPE LINEAR UTILITY IND:	N
EMERGENCY PHONE NO:	Not reported
EMERGENCY PHONE EXT:	Not reported
CONSTYPE ABOVE GROUND IND:	N
CONSTYPE BELOW GROUND IND:	N
CONSTYPE CABLE LINE IND:	N
CONSTYPE COMM LINE IND:	N
CONSTYPE COMMERTIAL IND:	N
CONSTYPE ELECTRICAL LINE IND:	N
CONSTYPE GAS LINE IND:	N
CONSTYPE INDUSTRIAL IND:	N
CONSTYPE OTHER DESRIPTION:	Not reported
CONSTYPE OTHER IND:	N
CONSTYPE RECONS IND:	N
CONSTYPE RESIDENTIAL IND:	Y
CONSTYPE TRANSPORT IND:	N
CONSTYPE UTILITY DESCRIPTION:	Not reported
CONSTYPE UTILITY IND:	N
CONSTYPE WATER SEWER IND:	N
DIR DISCHARGE USWATER IND:	N
RECEIVING WATER NAME:	Dominguez Channel
CERTIFIER NAME:	Chris Holmquist
CERTIFIER TITLE:	Infrastructure Director
CERTIFICATION DATE:	07-MAR-14
PRIMARY SIC:	Not reported
SECONDARY SIC:	Not reported

HOLLYWOOD PARK RACE TRACK (Continued) **U001563804**

TERTIARY SIC:	Not reported
Npdes Number:	CAS000001
Facility Status:	Terminated
Agency Id:	0
Region:	4
Regulatory Measure Id:	293257
Order No:	97-03-DWQ
Regulatory Measure Type:	Enrollee
Place Id:	Not reported
WDID:	4 19I019821
Program Type:	Industrial
Adoption Date Of Regulatory Measure:	Not reported
Effective Date Of Regulatory Measure:	10/12/2005
Expiration Date Of Regulatory Measure:	Not reported
Termination Date Of Regulatory Measure:	05/13/2014
Discharge Name:	Hollywood Park Land Co LLC
Discharge Address:	4 Embarcadero Center Ste 3300
Discharge City:	San Francisco
Discharge State:	California
Discharge Zip:	94111
RECEIVED DATE:	Not reported
PROCESSED DATE:	Not reported
STATUS CODE NAME:	Not reported
STATUS DATE:	Not reported
PLACE SIZE:	Not reported
PLACE SIZE UNIT:	Not reported
FACILITY CONTACT NAME:	Not reported
FACILITY CONTACT TITLE:	Not reported
FACILITY CONTACT PHONE:	Not reported
FACILITY CONTACT PHONE EXT:	Not reported
FACILITY CONTACT EMAIL:	Not reported
OPERATOR NAME:	Not reported
OPERATOR ADDRESS:	Not reported
OPERATOR CITY:	Not reported
OPERATOR STATE:	Not reported
OPERATOR ZIP:	Not reported
OPERATOR CONTACT NAME:	Not reported
OPERATOR CONTACT TITLE:	Not reported
OPERATOR CONTACT PHONE:	Not reported
OPERATOR CONTACT PHONE EXT:	Not reported
OPERATOR CONTACT EMAIL:	Not reported
OPERATOR TYPE:	Not reported
DEVELOPER NAME:	Not reported
DEVELOPER ADDRESS:	Not reported
DEVELOPER CITY:	Not reported
DEVELOPER STATE:	Not reported
DEVELOPER ZIP:	Not reported
DEVELOPER CONTACT NAME:	Not reported
DEVELOPER CONTACT TITLE:	Not reported
CONSTYPE LINEAR UTILITY IND:	Not reported
EMERGENCY PHONE NO:	Not reported
EMERGENCY PHONE EXT:	Not reported
CONSTYPE ABOVE GROUND IND:	Not reported
CONSTYPE BELOW GROUND IND:	Not reported
CONSTYPE CABLE LINE IND:	Not reported
CONSTYPE COMM LINE IND:	Not reported

HOLLYWOOD PARK RACE TRACK (Continued) **U001563804**

CONSTYPE COMMERTIAL IND:	Not reported
CONSTYPE ELECTRICAL LINE IND:	Not reported
CONSTYPE GAS LINE IND:	Not reported
CONSTYPE INDUSTRIAL IND:	Not reported
CONSTYPE OTHER DESRIPTION:	Not reported
CONSTYPE OTHER IND:	Not reported
CONSTYPE RECONS IND:	Not reported
CONSTYPE RESIDENTIAL IND:	Not reported
CONSTYPE TRANSPORT IND:	Not reported
CONSTYPE UTILITY DESCRIPTION:	Not reported
CONSTYPE UTILITY IND:	Not reported
CONSTYPE WATER SEWER IND:	Not reported
DIR DISCHARGE USWATER IND:	Not reported
RECEIVING WATER NAME:	Not reported
CERTIFIER NAME:	Not reported
CERTIFIER TITLE:	Not reported
CERTIFICATION DATE:	Not reported
PRIMARY SIC:	Not reported
SECONDARY SIC:	Not reported
TERTIARY SIC:	Not reported

Npdes Number:	CAS000002
Facility Status:	Active
Agency Id:	0
Region:	4
Regulatory Measure Id:	444448
Order No:	2009-0009-DWQ
Regulatory Measure Type:	Enrollee
Place Id:	Not reported
WDID:	4 19C369188
Program Type:	Construction
Adoption Date Of Regulatory Measure:	Not reported
Effective Date Of Regulatory Measure:	03/18/2014
Expiration Date Of Regulatory Measure:	Not reported
Termination Date Of Regulatory Measure:	Not reported
Discharge Name:	Hollywood Park Land Company LLC
Discharge Address:	4 Embarcadero Center
Discharge City:	San Francisco
Discharge State:	California
Discharge Zip:	94111
RECEIVED DATE:	Not reported
PROCESSED DATE:	Not reported
STATUS CODE NAME:	Not reported
STATUS DATE:	Not reported
PLACE SIZE:	Not reported
PLACE SIZE UNIT:	Not reported
FACILITY CONTACT NAME:	Not reported
FACILITY CONTACT TITLE:	Not reported
FACILITY CONTACT PHONE:	Not reported
FACILITY CONTACT PHONE EXT:	Not reported
FACILITY CONTACT EMAIL:	Not reported
OPERATOR NAME:	Not reported
OPERATOR ADDRESS:	Not reported
OPERATOR CITY:	Not reported
OPERATOR STATE:	Not reported
OPERATOR ZIP:	Not reported
OPERATOR CONTACT NAME:	Not reported

HOLLYWOOD PARK RACE TRACK (Continued) **U001563804**

OPERATOR CONTACT TITLE:	Not reported
OPERATOR CONTACT PHONE:	Not reported
OPERATOR CONTACT PHONE EXT:	Not reported
OPERATOR CONTACT EMAIL:	Not reported
OPERATOR TYPE:	Not reported
DEVELOPER NAME:	Not reported
DEVELOPER ADDRESS:	Not reported
DEVELOPER CITY:	Not reported
DEVELOPER STATE:	Not reported
DEVELOPER ZIP:	Not reported
DEVELOPER CONTACT NAME:	Not reported
DEVELOPER CONTACT TITLE:	Not reported
CONSTYPE LINEAR UTILITY IND:	Not reported
EMERGENCY PHONE NO:	Not reported
EMERGENCY PHONE EXT:	Not reported
CONSTYPE ABOVE GROUND IND:	Not reported
CONSTYPE BELOW GROUND IND:	Not reported
CONSTYPE CABLE LINE IND:	Not reported
CONSTYPE COMM LINE IND:	Not reported
CONSTYPE COMMERTIAL IND:	Not reported
CONSTYPE ELECTRICAL LINE IND:	Not reported
CONSTYPE GAS LINE IND:	Not reported
CONSTYPE INDUSTRIAL IND:	Not reported
CONSTYPE OTHER DESRIPTION:	Not reported
CONSTYPE OTHER IND:	Not reported
CONSTYPE RECONS IND:	Not reported
CONSTYPE RESIDENTIAL IND:	Not reported
CONSTYPE TRANSPORT IND:	Not reported
CONSTYPE UTILITY DESCRIPTION:	Not reported
CONSTYPE UTILITY IND:	Not reported
CONSTYPE WATER SEWER IND:	Not reported
DIR DISCHARGE USWATER IND:	Not reported
RECEIVING WATER NAME:	Not reported
CERTIFIER NAME:	Not reported
CERTIFIER TITLE:	Not reported
CERTIFICATION DATE:	Not reported
PRIMARY SIC:	Not reported
SECONDARY SIC:	Not reported
TERTIARY SIC:	Not reported

M67 **SHELL SERVICE STATION** **LUST S111785205**
South **10800 PRAIRIE AVE S** **HIST UST N/A**
1/4-1/2 **INGLEWOOD, CA 90303**
0.367 mi.
1938 ft. **Site 1 of 3 in cluster M**

Relative:
Lower

Actual:
78 ft.

LUST:

Region:	STATE
Global Id:	T0603705368
Latitude:	33.9377912
Longitude:	-118.332604
Case Type:	LUST Cleanup Site
Status:	Completed - Case Closed
Status Date:	09/24/1998
Lead Agency:	LOS ANGELES COUNTY
Case Worker:	JOA
Local Agency:	LOS ANGELES COUNTY
RB Case Number:	R-22659

SHELL SERVICE STATION (Continued) **S111785205**

LOC Case Number: Not reported
File Location: Not reported
Potential Media Affect: Soil
Potential Contaminants of Concern: Other Solvent or Non-Petroleum Hydrocarbon
Site History: Not reported

Click here to access the California GeoTracker records for this facility:

Contact:
Global Id: T0603705368
Contact Type: Local Agency Caseworker
Contact Name: JOHN AWUJO
Organization Name: LOS ANGELES COUNTY
Address: 900 S FREMONT AVE
City: ALHAMBRA
Email: jawujo@dpw.lacounty.gov
Phone Number: 6264583507

Global Id: T0603705368
Contact Type: Regional Board Caseworker
Contact Name: YUE RONG
Organization Name: LOS ANGELES RWQCB (REGION 4)
Address: 320 W. 4TH ST., SUITE 200
City: Los Angeles
Email: yrong@waterboards.ca.gov
Phone Number: Not reported

Status History:
Global Id: T0603705368
Status: Completed - Case Closed
Status Date: 09/24/1998

Global Id: T0603705368
Status: Open - Case Begin Date
Status Date: 02/07/1997

Global Id: T0603705368
Status: Open - Site Assessment
Status Date: 06/02/1998

Regulatory Activities:
Global Id: T0603705368
Action Type: Other
Date: 06/02/1998
Action: Leak Reported

Global Id: T0603705368
Action Type: ENFORCEMENT
Date: 09/24/1998
Action: Closure/No Further Action Letter

Global Id: T0603705368
Action Type: Other
Date: 05/13/1998
Action: Leak Discovery

Global Id: T0603705368

SHELL SERVICE STATION (Continued) **S111785205**

Action Type: Other
Date: 02/07/1997
Action: Leak Stopped

HIST UST:
File Number: 000269BB
URL: http://geotracker.waterboards.ca.gov/ustpdfs/pdf/000269BB.pdf
Region: Not reported
Facility ID: Not reported
Facility Type: Not reported
Other Type: Not reported
Contact Name: Not reported
Telephone: Not reported
Owner Name: Not reported
Owner Address: Not reported
Owner City,St,Zip: Not reported
Total Tanks: Not reported

Tank Num: Not reported
Container Num: Not reported
Year Installed: Not reported
Tank Capacity: Not reported
Tank Used for: Not reported
Type of Fuel: Not reported
Container Construction Thickness: Not reported
Leak Detection: Not reported

Click here for Geo Tracker PDF:

M68 **SHELL SERVICE STATION** **LUST** **S103438021**
South **6800 PRAIRIE** **HIST CORTESE** **N/A**
1/4-1/2 **INGLEWOOD, CA 90303**
0.370 mi.
1955 ft. **Site 2 of 3 in cluster M**

Relative:
Lower

Actual:
78 ft.

LUST REG 4:
Region: 4
Regional Board: 04
County: Los Angeles
Facility Id: R-22659
Status: Leak being confirmed
Substance: Hydrocarbons
Substance Quantity: Not reported
Local Case No: Not reported
Case Type: Soil
Abatement Method Used at the Site: OT
Global ID: T0603705368
W Global ID: Not reported
Staff: UNK
Local Agency: 19000
Cross Street: 101TH ST
Enforcement Type: Not reported
Date Leak Discovered: 5/13/1998
Date Leak First Reported: 6/2/1998
Date Leak Record Entered: 9/1/1998
Date Confirmation Began: 6/2/1998

SHELL SERVICE STATION (Continued) **S103438021**

Date Leak Stopped:	2/7/1997	
Date Case Last Changed on Database:		6/2/1998
Date the Case was Closed:		Not reported
How Leak Discovered:	Tank Closure	
How Leak Stopped:	Not reported	
Cause of Leak:	UNK	
Leak Source:	UNK	
Operator:	TARAN ARORA	
Water System:	Not reported	
Well Name:	Not reported	
Approx. Dist To Production Well (ft):		1002.76445927348035676613704 21
Source of Cleanup Funding:		UNK
Preliminary Site Assessment Workplan Submitted:		Not reported
Preliminary Site Assessment Began:		Not reported
Pollution Characterization Began:		Not reported
Remediation Plan Submitted:		Not reported
Remedial Action Underway:		Not reported
Post Remedial Action Monitoring Began:		Not reported
Enforcement Action Date:		Not reported
Historical Max MTBE Date:		Not reported
Hist Max MTBE Conc in Groundwater:		Not reported
Hist Max MTBE Conc in Soil:		Not reported
Significant Interim Remedial Action Taken:		Not reported
GW Qualifier:	Not reported	
Soil Qualifier:	Not reported	
Organization:	Not reported	
Owner Contact:	Not reported	
Responsible Party:	MR. TARAN ARORA	
RP Address:	3614 FARIS DR. #37, LOS ANGELES, CA 90034	
Program:	LUST	
Lat/Long:	33.9377912 / -1	
Local Agency Staff:	Not reported	
Beneficial Use:	Not reported	
Priority:	Not reported	
Cleanup Fund Id:	Not reported	
Suspended:	Not reported	
Assigned Name:	Not reported	
Summary:	Not reported	

HIST CORTESE:

Region:	CORTESE
Facility County Code:	19
Reg By:	LTNKA
Reg Id:	R-22659

69
East
1/4-1/2
0.382 mi.
2017 ft.

HOLLY PARK CAR WASH **LUST** **S101296447**
3350 CENTURY BLVD W **HIST CORTESE** **N/A**
INGLEWOOD, CA 90303

Relative:
Higher

Actual:
141 ft.

LUST:

Region:	STATE
Global Id:	T0603703665
Latitude:	33.9453051
Longitude:	-118.3295071
Case Type:	LUST Cleanup Site

HOLLY PARK CAR WASH (Continued) **S101296447**

Status:	Completed - Case Closed
Status Date:	01/11/2010
Lead Agency:	LOS ANGELES RWQCB (REGION 4)
Case Worker:	Not reported
Local Agency:	LOS ANGELES COUNTY
RB Case Number:	I-10850A
LOC Case Number:	10879-10850
File Location:	Regional Board
Potential Media Affect:	Aquifer used for drinking water supply
Potential Contaminants of Concern:	Gasoline
Site History:	Not reported

Click here to access the California GeoTracker records for this facility:

Contact:

Global Id:	T0603703665
Contact Type:	Local Agency Caseworker
Contact Name:	ERIK RODRIGUEZ
Organization Name:	LOS ANGELES COUNTY
Address:	900 S. FREMONT AVE.
City:	ALHAMBRA
Email:	Not reported
Phone Number:	Not reported

Status History:

Global Id:	T0603703665
Status:	Completed - Case Closed
Status Date:	11/12/1991
Global Id:	T0603703665
Status:	Completed - Case Closed
Status Date:	01/11/2010
Global Id:	T0603703665
Status:	Open - Case Begin Date
Status Date:	10/23/1991
Global Id:	T0603703665
Status:	Open - Remediation
Status Date:	04/06/2006
Global Id:	T0603703665
Status:	Open - Remediation
Status Date:	10/24/2006
Global Id:	T0603703665
Status:	Open - Remediation
Status Date:	03/02/2007
Global Id:	T0603703665
Status:	Open - Remediation
Status Date:	04/11/2007
Global Id:	T0603703665
Status:	Open - Remediation
Status Date:	07/06/2007

HOLLY PARK CAR WASH (Continued) **S101296447**

Global Id: T0603703665
Status: Open - Reopen Case
Status Date: 12/15/2004

Global Id: T0603703665
Status: Open - Site Assessment
Status Date: 10/23/1991

Global Id: T0603703665
Status: Open - Site Assessment
Status Date: 07/07/2005

Global Id: T0603703665
Status: Open - Site Assessment
Status Date: 02/08/2008

Regulatory Activities:

Global Id: T0603703665
Action Type: ENFORCEMENT
Date: 01/11/2010
Action: Closure/No Further Action Letter

Global Id: T0603703665
Action Type: ENFORCEMENT
Date: 12/15/2009
Action: Notification - Preclosure

Global Id: T0603703665
Action Type: Other
Date: 10/23/1991
Action: Leak Reported

Global Id: T0603703665
Action Type: RESPONSE
Date: 01/15/2006
Action: CAP/RAP - Feasibility Study Report

Global Id: T0603703665
Action Type: RESPONSE
Date: 11/30/2005
Action: Soil and Water Investigation Report

Global Id: T0603703665
Action Type: RESPONSE
Date: 04/06/2006
Action: Remedial Progress Report

Global Id: T0603703665
Action Type: RESPONSE
Date: 10/24/2006
Action: Remedial Progress Report

Global Id: T0603703665
Action Type: RESPONSE
Date: 01/15/2008
Action: Monitoring Report - Quarterly

HOLLY PARK CAR WASH (Continued) **S101296447**

Global Id: T0603703665
Action Type: RESPONSE
Date: 01/15/2009
Action: Remedial Progress Report

Global Id: T0603703665
Action Type: RESPONSE
Date: 10/15/2008
Action: Monitoring Report - Quarterly

Global Id: T0603703665
Action Type: RESPONSE
Date: 01/15/2009
Action: Monitoring Report - Quarterly

Global Id: T0603703665
Action Type: RESPONSE
Date: 01/15/2007
Action: Monitoring Report - Quarterly

Global Id: T0603703665
Action Type: RESPONSE
Date: 04/15/2007
Action: Monitoring Report - Quarterly

Global Id: T0603703665
Action Type: RESPONSE
Date: 04/15/2007
Action: Remedial Progress Report

Global Id: T0603703665
Action Type: RESPONSE
Date: 07/15/2007
Action: Monitoring Report - Quarterly

Global Id: T0603703665
Action Type: RESPONSE
Date: 07/15/2007
Action: Remedial Progress Report

Global Id: T0603703665
Action Type: ENFORCEMENT
Date: 06/07/2005
Action: * No Action

Global Id: T0603703665
Action Type: ENFORCEMENT
Date: 06/13/2005
Action: Staff Letter

Global Id: T0603703665
Action Type: ENFORCEMENT
Date: 07/25/2005
Action: Staff Letter

Global Id: T0603703665
Action Type: ENFORCEMENT

HOLLY PARK CAR WASH (Continued) **S101296447**

Date: 09/22/2005
Action: Staff Letter

Global Id: T0603703665
Action Type: RESPONSE
Date: 04/15/2009
Action: Monitoring Report - Quarterly

Global Id: T0603703665
Action Type: RESPONSE
Date: 04/15/2009
Action: Remedial Progress Report

Global Id: T0603703665
Action Type: RESPONSE
Date: 02/08/2008
Action: Soil and Water Investigation Workplan

Global Id: T0603703665
Action Type: RESPONSE
Date: 05/30/2008
Action: Conceptual Site Model

Global Id: T0603703665
Action Type: REMEDIATION
Date: 09/01/1991
Action: Excavation

Global Id: T0603703665
Action Type: REMEDIATION
Date: 06/01/2008
Action: Soil Vapor Extraction (SVE)

Global Id: T0603703665
Action Type: ENFORCEMENT
Date: 03/19/2007
Action: Staff Letter

Global Id: T0603703665
Action Type: RESPONSE
Date: 07/15/2009
Action: Remedial Progress Report

Global Id: T0603703665
Action Type: RESPONSE
Date: 10/05/2009
Action: Request for Closure

Global Id: T0603703665
Action Type: ENFORCEMENT
Date: 02/14/2008
Action: Staff Letter

Global Id: T0603703665
Action Type: RESPONSE
Date: 10/15/2009
Action: Monitoring Report - Semi-Annually

HOLLY PARK CAR WASH (Continued) **S101296447**

Global Id: T0603703665
Action Type: RESPONSE
Date: 07/15/2009
Action: Monitoring Report - Semi-Annually

Global Id: T0603703665
Action Type: Other
Date: 10/23/1991
Action: Leak Discovery

Global Id: T0603703665
Action Type: ENFORCEMENT
Date: 06/15/2009
Action: Staff Letter

Global Id: T0603703665
Action Type: Other
Date: 10/23/1991
Action: Leak Stopped

Global Id: T0603703665
Action Type: RESPONSE
Date: 09/15/2005
Action: Soil and Water Investigation Workplan

Global Id: T0603703665
Action Type: RESPONSE
Date: 10/15/2007
Action: Monitoring Report - Quarterly

Global Id: T0603703665
Action Type: RESPONSE
Date: 06/07/2005
Action: Other Report / Document

Global Id: T0603703665
Action Type: RESPONSE
Date: 07/15/2005
Action: Other Report / Document

LUST REG 4:
Region: 4
Regional Board: 04
County: Los Angeles
Facility Id: I-10850
Status: Case Closed
Substance: Gasoline
Substance Quantity: Not reported
Local Case No: Not reported
Case Type: Soil
Abatement Method Used at the Site: Not reported
Global ID: T0603703665
W Global ID: Not reported
Staff: UNK
Local Agency: 19000
Cross Street: WOODWORTH AVE.

HOLLY PARK CAR WASH (Continued) **S101296447**

Enforcement Type:	Not reported	
Date Leak Discovered:	10/23/1991	
Date Leak First Reported:		10/23/1991
Date Leak Record Entered:	12/20/1991	
Date Confirmation Began:	Not reported	
Date Leak Stopped:	10/23/1991	
Date Case Last Changed on Database:		11/12/1991
Date the Case was Closed:		11/12/1991
How Leak Discovered:	Tank Closure	
How Leak Stopped:	Not reported	
Cause of Leak:	UNK	
Leak Source:	UNK	
Operator:	GONZALES, HENRY	
Water System:	Not reported	
Well Name:	Not reported	
Approx. Dist To Production Well (ft):		3879.112998117718249110234025 1
Source of Cleanup Funding:		UNK
Preliminary Site Assessment Workplan Submitted:		Not reported
Preliminary Site Assessment Began:		10/23/1991
Pollution Characterization Began:		Not reported
Remediation Plan Submitted:		Not reported
Remedial Action Underway:		Not reported
Post Remedial Action Monitoring Began:		Not reported
Enforcement Action Date:		Not reported
Historical Max MTBE Date:		Not reported
Hist Max MTBE Conc in Groundwater:		Not reported
Hist Max MTBE Conc in Soil:		Not reported
Significant Interim Remedial Action Taken:		Not reported
GW Qualifier:	Not reported	
Soil Qualifier:	Not reported	
Organization:	Not reported	
Owner Contact:	Not reported	
Responsible Party:	PACIFIC COAST CAR WASH	
RP Address:	279 S. BEVERLY DR., SUITE 256, BEVERLY HILLS, 90212	
Program:	LUST	
Lat/Long:	33.9453051 / -1	
Local Agency Staff:	Not reported	
Beneficial Use:	Not reported	
Priority:	Not reported	
Cleanup Fund Id:	Not reported	
Suspended:	Not reported	
Assigned Name:	Not reported	
Summary:	Not reported	

HIST CORTESE:

Region:	CORTESE
Facility County Code:	19
Reg By:	LTNKA
Reg Id:	I-10850

M70 **PONCE RECYCLING** **SWRCY** **S113738319**
South **10801 PRAIRIE AVE** **N/A**
1/4-1/2 **INGLEWOOD, CA 90303**
0.382 mi.
2019 ft. **Site 3 of 3 in cluster M**

Relative:
Lower

Actual:
77 ft.

SWRCY:

Reg Id:	187842
Cert Id:	RC187842.001
Mailing Address:	5425 W 64th St
Mailing City:	Los Angeles
Mailing State:	CA
Mailing Zip Code:	90056
Website:	Not reported
Email:	ponceрecycling@aol.com
Phone Number:	(323) 533-4862
Grand Father:	N
Rural:	N
Operation Begin Date:	06/01/2013
Aluminium:	Y
Glass:	Y
Plastic:	Y
Bimetal:	Y
Agency:	N/A
Monday Hours Of Operation:	9:00 am - 5:00 pm
Tuesday Hours Of Operation:	9:00 am - 5:00 pm
Wednesday Hours Of Operation:	9:00 am - 5:00 pm
Thursday Hours Of Operation:	9:00 am - 5:00 pm
Friday Hours Of Operation:	9:00 am - 5:00 pm
Saturday Hours Of Operation:	9:00 am - 5:00 pm
Sunday Hours Of Operation:	9:00 am - 5:00 pm
Organization ID:	39719
Organization Name:	Ponce Recycling Inc

---

71 **CENTURY/HAWTHORNE SHOPPING CENTER** **LUST** **S116282744**
West **10001-10025 HAWTHORNE BOULEVARD** **N/A**
1/4-1/2 **INGELWOOD, CA 90304**
0.416 mi.
2196 ft.

Relative:
Lower

Actual:
88 ft.

LUST:

Region:	STATE
Global Id:	T10000005173
Latitude:	33.9452043213918
Longitude:	-118.352995792066
Case Type:	LUST Cleanup Site
Status:	Completed - Case Closed
Status Date:	03/11/2015
Lead Agency:	SWRCB
Case Worker:	MC
Local Agency:	LOS ANGELES COUNTY
RB Case Number:	Not reported
LOC Case Number:	Not reported
File Location:	Not reported
Potential Media Affect:	Not reported
Potential Contaminants of Concern:	Not reported
Site History:	Not reported

Click here to access the California GeoTracker records for this facility:

CENTURY/HAWTHORNE SHOPPING CENTER (Continued) **S116282744**

Contact:
Global Id: T10000005173
Contact Type: Regional Board Caseworker
Contact Name: MATTHEW COHEN
Organization Name: SWRCB
Address: 1001 I Street
City: SACRAMENTO
Email: mcohen@waterboards.ca.gov
Phone Number: 9163415751

Global Id: T10000005173
Contact Type: Local Agency Caseworker
Contact Name: TIM SMITH
Organization Name: LOS ANGELES COUNTY
Address: 900 S. FREMONT AVE.
City: ALHAMBRA
Email: Not reported
Phone Number: Not reported

Status History:
Global Id: T10000005173
Status: Completed - Case Closed
Status Date: 03/11/2015

Global Id: T10000005173
Status: Open - Case Begin Date
Status Date: 03/04/2013

Global Id: T10000005173
Status: Open - Eligible for Closure
Status Date: 02/04/2014

Global Id: T10000005173
Status: Open - Eligible for Closure
Status Date: 08/04/2014

Global Id: T10000005173
Status: Open - Eligible for Closure
Status Date: 02/17/2015

Global Id: T10000005173
Status: Open - Inactive
Status Date: 09/27/2013

Global Id: T10000005173
Status: Open - Site Assessment
Status Date: 02/04/2014

Regulatory Activities:
Global Id: T10000005173
Action Type: ENFORCEMENT
Date: 02/02/2015
Action: State Water Board Closure Order

Global Id: T10000005173
Action Type: ENFORCEMENT

CENTURY/HAWTHORNE SHOPPING CENTER (Continued) **S116282744**

Date:	01/29/2015
Action:	Notification - Public Notice of Case Closure
Global Id:	T10000005173
Action Type:	ENFORCEMENT
Date:	03/11/2015
Action:	Closure/No Further Action Letter
Global Id:	T10000005173
Action Type:	Other
Date:	03/12/2013
Action:	Leak Reported
Global Id:	T10000005173
Action Type:	RESPONSE
Date:	03/13/2013
Action:	Remedial Progress Report
Global Id:	T10000005173
Action Type:	RESPONSE
Date:	03/12/2013
Action:	Site Assessment Report
Global Id:	T10000005173
Action Type:	Other
Date:	03/04/2013
Action:	Leak Began
Global Id:	T10000005173
Action Type:	Other
Date:	03/04/2013
Action:	Leak Discovery

N72 **MILLER 1994 FAMILY TRUST** **LUST** **S119777457**
WNW **1140 LA BREA AVE S** **N/A**
1/4-1/2 **INGLEWOOD, CA 90301**
0.426 mi.
2248 ft. **Site 1 of 3 in cluster N**

Relative:
Higher

Actual:
99 ft.

LUST:

Region:	STATE
Global Id:	T10000010158
Latitude:	33.94762
Longitude:	-118.35225
Case Type:	LUST Cleanup Site
Status:	Open - Site Assessment
Status Date:	02/23/2017
Lead Agency:	LOS ANGELES RWQCB (REGION 4)
Case Worker:	CET
Local Agency:	Not reported
RB Case Number:	R-09698
LOC Case Number:	Not reported
File Location:	Not reported
Potential Media Affect:	Not reported
Potential Contaminants of Concern:	Gasoline
Site History:	Not reported

MILLER 1994 FAMILY TRUST (Continued) **S119777457**

Click here to access the California GeoTracker records for this facility:

Contact:

Global Id:	T10000010158
Contact Type:	Regional Board Caseworker
Contact Name:	CHANDRA TYLER
Organization Name:	LOS ANGELES RWQCB (REGION 4)
Address:	Not reported
City:	R4 UNKNOWN
Email:	cetyler@waterboards.ca.gov
Phone Number:	Not reported

Status History:

Global Id:	T10000010158
Status:	Open - Case Begin Date
Status Date:	02/16/2017
Global Id:	T10000010158
Status:	Open - Case Begin Date
Status Date:	02/16/2017
Global Id:	T10000010158
Status:	Open - Site Assessment
Status Date:	02/23/2017

Regulatory Activities:

Global Id:	T10000010158
Action Type:	RESPONSE
Date:	07/15/2017
Action:	Soil and Water Investigation Workplan
Global Id:	T10000010158
Action Type:	RESPONSE
Date:	03/23/2017
Action:	Other Report / Document
Global Id:	T10000010158
Action Type:	Other
Date:	02/16/2017
Action:	Leak Reported
Global Id:	T10000010158
Action Type:	ENFORCEMENT
Date:	02/23/2017
Action:	Staff Letter
Global Id:	T10000010158
Action Type:	ENFORCEMENT
Date:	02/16/2017
Action:	Referral to Regional Board
Global Id:	T10000010158
Action Type:	ENFORCEMENT
Date:	04/18/2017
Action:	Health and Safety Code Section 25296.10(c)

MILLER 1994 FAMILY TRUST (Continued) **S119777457**

Global Id:	T10000010158
Action Type:	Other
Date:	02/16/2017
Action:	Leak Began
Global Id:	T10000010158
Action Type:	Other
Date:	02/16/2017
Action:	Leak Discovery
Global Id:	T10000010158
Action Type:	RESPONSE
Date:	07/15/2017
Action:	Interim Remedial Action Plan

N73 **DELORME CHEVROLET** **LUST** **S105034993**
WNW **1175 S LA BREA AVE** **SWEEPS UST** **N/A**
1/4-1/2 **INGLEWOOD, CA 90301** **LOS ANGELES CO. HMS**
0.441 mi.
2326 ft. **Site 2 of 3 in cluster N**

Relative:
Higher

Actual:
97 ft.

LUST:

Region:	STATE
Global Id:	T0603703988
Latitude:	33.9781209
Longitude:	-118.3576364
Case Type:	LUST Cleanup Site
Status:	Completed - Case Closed
Status Date:	03/28/1990
Lead Agency:	LOS ANGELES COUNTY
Case Worker:	JOA
Local Agency:	LOS ANGELES COUNTY
RB Case Number:	I-12635
LOC Case Number:	Not reported
File Location:	Not reported
Potential Media Affect:	Soil
Potential Contaminants of Concern:	Waste Oil / Motor / Hydraulic / Lubricating
Site History:	Not reported

Click here to access the California GeoTracker records for this facility:

Contact:

Global Id:	T0603703988
Contact Type:	Local Agency Caseworker
Contact Name:	JOHN AWUJO
Organization Name:	LOS ANGELES COUNTY
Address:	900 S FREMONT AVE
City:	ALHAMBRA
Email:	jawujo@dpw.lacounty.gov
Phone Number:	6264583507
Global Id:	T0603703988
Contact Type:	Regional Board Caseworker
Contact Name:	YUE RONG
Organization Name:	LOS ANGELES RWQCB (REGION 4)
Address:	320 W. 4TH ST., SUITE 200
City:	Los Angeles

DELORME CHEVROLET (Continued) **S105034993**

Email: yrong@waterboards.ca.gov
Phone Number: Not reported

Status History:
Global Id: T0603703988
Status: Completed - Case Closed
Status Date: 03/28/1990

Global Id: T0603703988
Status: Open - Case Begin Date
Status Date: 11/08/1988

Global Id: T0603703988
Status: Open - Site Assessment
Status Date: 03/07/1990

Regulatory Activities:
Global Id: T0603703988
Action Type: Other
Date: 11/08/1988
Action: Leak Reported

LUST REG 4:
Region: 4
Regional Board: 04
County: Los Angeles
Facility Id: I-12635
Status: Case Closed
Substance: Waste Oil
Substance Quantity: Not reported
Local Case No: Not reported
Case Type: Soil
Abatement Method Used at the Site: Not reported
Global ID: T0603703988
W Global ID: Not reported
Staff: UNK
Local Agency: 19000
Cross Street: Not reported
Enforcement Type: Not reported
Date Leak Discovered: Not reported
Date Leak First Reported: 11/8/1988
Date Leak Record Entered: 3/28/1990
Date Confirmation Began: Not reported
Date Leak Stopped: Not reported
Date Case Last Changed on Database: 3/28/1990
Date the Case was Closed: 3/28/1990
How Leak Discovered: Not reported
How Leak Stopped: Not reported
Cause of Leak: Not reported
Leak Source: Not reported
Operator: Not reported
Water System: Not reported
Well Name: Not reported
Approx. Dist To Production Well (ft): 4245.583958140714363943726743 6
Source of Cleanup Funding: F

DELORME CHEVROLET (Continued) **S105034993**

Preliminary Site Assessment Workplan Submitted: 3/7/1990
Preliminary Site Assessment Began: Not reported
Pollution Characterization Began: Not reported
Remediation Plan Submitted: Not reported
Remedial Action Underway: Not reported
Post Remedial Action Monitoring Began: Not reported
Enforcement Action Date: Not reported
Historical Max MTBE Date: Not reported
Hist Max MTBE Conc in Groundwater: Not reported
Hist Max MTBE Conc in Soil: Not reported
Significant Interim Remedial Action Taken: Not reported
GW Qualifier: Not reported
Soil Qualifier: Not reported
Organization: Not reported
Owner Contact: Not reported
Responsible Party: DELORME CHEVROLET
RP Address: 1175 LA BREA AVE., S., INGLEWOOD, 90301
Program: LUST
Lat/Long: 33.9476807 / -1
Local Agency Staff: Not reported
Beneficial Use: Not reported
Priority: Not reported
Cleanup Fund Id: Not reported
Suspended: Not reported
Assigned Name: Not reported
Summary: Not reported

SWEEPS UST:
Status: Active
Comp Number: 12635
Number: 9
Board Of Equalization: Not reported
Referral Date: 06-30-89
Action Date: Not reported
Created Date: 06-30-89
Owner Tank Id: Not reported
SWRCB Tank Id: 19-000-012635-000001
Tank Status: A
Capacity: Not reported
Active Date: 06-30-89
Tank Use: UNKNOWN
STG: W
Content: Not reported
Number Of Tanks: 4

Status: Active
Comp Number: 12635
Number: 9
Board Of Equalization: Not reported
Referral Date: 06-30-89
Action Date: Not reported
Created Date: 06-30-89
Owner Tank Id: Not reported
SWRCB Tank Id: 19-000-012635-000002
Tank Status: A
Capacity: Not reported
Active Date: 06-30-89

DELORME CHEVROLET (Continued) **S105034993**

Tank Use: UNKNOWN
STG: W
Content: Not reported
Number Of Tanks: Not reported

Status: Active
Comp Number: 12635
Number: 9
Board Of Equalization: Not reported
Referral Date: 06-30-89
Action Date: Not reported
Created Date: 06-30-89
Owner Tank Id: Not reported
SWRCB Tank Id: 19-000-012635-000003
Tank Status: A
Capacity: Not reported
Active Date: 06-30-89
Tank Use: UNKNOWN
STG: W
Content: Not reported
Number Of Tanks: Not reported

Status: Active
Comp Number: 12635
Number: 9
Board Of Equalization: Not reported
Referral Date: 06-30-89
Action Date: Not reported
Created Date: 06-30-89
Owner Tank Id: Not reported
SWRCB Tank Id: 19-000-012635-000004
Tank Status: A
Capacity: Not reported
Active Date: 06-30-89
Tank Use: UNKNOWN
STG: W
Content: Not reported
Number Of Tanks: Not reported

LOS ANGELES CO. HMS:
Region: LA
Permit Category: T
Facility Id: 012482-012635
Facility Type: 0
Facility Status: Removed
Area: 2E
Permit Number: 00004466T
Permit Status: Removed

N74 **DELORME CHEVROLET INC** **HIST UST** **U001563791**
WNW **1175 SOUTH LA BREA AVENUE** **HIST CORTESE** **N/A**
1/4-1/2 **INGLEWOOD, CA 90301**
0.441 mi.
2326 ft. **Site 3 of 3 in cluster N**

Relative:
Higher

Actual:
97 ft.

HIST UST:

File Number:	000275A5
URL:	http://geotracker.waterboards.ca.gov/ustpdfs/pdf/000275A5.pdf
Region:	STATE
Facility ID:	00000041550
Facility Type:	Other
Other Type:	AUTO DEALER
Contact Name:	INGLEWOOD
Telephone:	2136710411
Owner Name:	DELORME CHEVROLET, INC.
Owner Address:	1175 SOUTH LA BREA AVENUE
Owner City,St,Zip:	INGLEWOOD, CA 90301
Total Tanks:	0004
Tank Num:	001
Container Num:	1
Year Installed:	Not reported
Tank Capacity:	00000000
Tank Used for:	WASTE
Type of Fuel:	WASTE OIL
Container Construction Thickness:	Not reported
Leak Detection:	None
Tank Num:	002
Container Num:	2
Year Installed:	Not reported
Tank Capacity:	00000000
Tank Used for:	WASTE
Type of Fuel:	WASTE OIL
Container Construction Thickness:	Not reported
Leak Detection:	None
Tank Num:	003
Container Num:	3
Year Installed:	1974
Tank Capacity:	00000500
Tank Used for:	PRODUCT
Type of Fuel:	Not reported
Container Construction Thickness:	Not reported
Leak Detection:	None
Tank Num:	004
Container Num:	4
Year Installed:	1974
Tank Capacity:	00000750
Tank Used for:	PRODUCT
Type of Fuel:	Not reported
Container Construction Thickness:	Not reported
Leak Detection:	None

Click here for Geo Tracker PDF:

DELORME CHEVROLET INC (Continued) **U001563791**

HIST CORTESE:
Region: CORTESE
Facility County Code: 19
Reg By: LTNKA
Reg Id: I-12635

O75 **INGLEWOOD REDEVELOPMENT AGENCY** **LUST S102431657**
East **3250 CENTURY BLVD W** **HIST CORTESE N/A**
1/4-1/2 **INGLEWOOD, CA 90303**
0.461 mi.
2434 ft. **Site 1 of 3 in cluster O**

Relative:
Higher

Actual:
147 ft.

LUST:
Region: STATE
Global Id: T0603704484
Latitude: 33.9454532
Longitude: -118.3279461
Case Type: LUST Cleanup Site
Status: Completed - Case Closed
Status Date: 07/25/1996
Lead Agency: LOS ANGELES RWQCB (REGION 4)
Case Worker: YR
Local Agency: LOS ANGELES COUNTY
RB Case Number: I-21891
LOC Case Number: Not reported
File Location: Not reported
Potential Media Affect: Soil
Potential Contaminants of Concern: Gasoline
Site History: Not reported

Click here to access the California GeoTracker records for this facility:

Contact:
Global Id: T0603704484
Contact Type: Local Agency Caseworker
Contact Name: JOHN AWUJO
Organization Name: LOS ANGELES COUNTY
Address: 900 S FREMONT AVE
City: ALHAMBRA
Email: jawujo@dpw.lacounty.gov
Phone Number: 6264583507

Global Id: T0603704484
Contact Type: Regional Board Caseworker
Contact Name: YUE RONG
Organization Name: LOS ANGELES RWQCB (REGION 4)
Address: 320 W. 4TH ST., SUITE 200
City: Los Angeles
Email: yrong@waterboards.ca.gov
Phone Number: Not reported

Status History:
Global Id: T0603704484
Status: Completed - Case Closed
Status Date: 07/25/1996

Global Id: T0603704484

INGLEWOOD REDEVELOPMENT AGENCY (Continued) **S102431657**

Status: Open - Case Begin Date
Status Date: 11/30/1987

Global Id: T0603704484
Status: Open - Site Assessment
Status Date: 04/11/1995

Regulatory Activities:
Global Id: T0603704484
Action Type: Other
Date: 01/06/1988
Action: Leak Reported

Global Id: T0603704484
Action Type: Other
Date: 11/30/1987
Action: Leak Discovery

Global Id: T0603704484
Action Type: Other
Date: 11/30/1987
Action: Leak Stopped

LUST REG 4:
Region: 4
Regional Board: 04
County: Los Angeles
Facility Id: I-21891
Status: Case Closed
Substance: Gasoline
Substance Quantity: Not reported
Local Case No: Not reported
Case Type: Soil
Abatement Method Used at the Site: Not reported
Global ID: T0603704484
W Global ID: Not reported
Staff: UNK
Local Agency: 19000
Cross Street: WOOD WORTH
Enforcement Type: Not reported
Date Leak Discovered: 11/30/1987
Date Leak First Reported: 1/6/1988
Date Leak Record Entered: 4/5/1990
Date Confirmation Began: Not reported
Date Leak Stopped: 11/30/1987
Date Case Last Changed on Database: 4/11/1995
Date the Case was Closed: 7/25/1996
How Leak Discovered: Tank Closure
How Leak Stopped: Not reported
Cause of Leak: UNK
Leak Source: UNK
Operator: Not reported
Water System: Not reported
Well Name: Not reported
Approx. Dist To Production Well (ft): 3999.4786017409471491759831738

INGLEWOOD REDEVELOPMENT AGENCY (Continued) **S102431657**

Source of Cleanup Funding:	UNK
Preliminary Site Assessment Workplan Submitted:	Not reported
Preliminary Site Assessment Began:	Not reported
Pollution Characterization Began:	4/11/1995
Remediation Plan Submitted:	Not reported
Remedial Action Underway:	Not reported
Post Remedial Action Monitoring Began:	Not reported
Enforcement Action Date:	Not reported
Historical Max MTBE Date:	Not reported
Hist Max MTBE Conc in Groundwater:	Not reported
Hist Max MTBE Conc in Soil:	Not reported
Significant Interim Remedial Action Taken:	Not reported
GW Qualifier:	Not reported
Soil Qualifier:	Not reported
Organization:	Not reported
Owner Contact:	Not reported
Responsible Party:	INGLEWOOD REDEVELOPMENT AGENCY
RP Address:	ONE MANCHESTER BLVD, INGLEWOOD, 90301
Program:	LUST
Lat/Long:	33.9453041 / -1
Local Agency Staff:	Not reported
Beneficial Use:	Not reported
Priority:	Not reported
Cleanup Fund Id:	Not reported
Suspended:	Not reported
Assigned Name:	Not reported
Summary:	CASE CLOSED AS NAM'S ARCO 7/31/91. NEW LEAK REPORTED 1/31/94INGLEWOOD REDEVELOPMENT AGENCY IS NOW RP.

HIST CORTESE:

Region:	CORTESE
Facility County Code:	19
Reg By:	LTNKA
Reg Id:	I-21891

O76 **INGLEWOOD RECYCLING CENTER** **SWRCY** **S107138030**
East **3200 W CENTURY BLVD** **N/A**
1/4-1/2 **INGLEWOOD, CA 90303**
0.470 mi.
2481 ft. **Site 2 of 3 in cluster O**

Relative:
Higher

Actual:
151 ft.

SWRCY:

Reg Id:	27028
Cert Id:	RC13375
Mailing Address:	3249 W El Segundo Blvd
Mailing City:	Hawthorne
Mailing State:	CA
Mailing Zip Code:	90250
Website:	Not reported
Email:	Not reported
Phone Number:	(310) 978-9900
Grand Father:	N
Rural:	N
Operation Begin Date:	07/31/2007
Aluminium:	Y
Glass:	Y
Plastic:	Y

INGLEWOOD RECYCLING CENTER (Continued) **S107138030**

Bimetal:	Y
Agency:	N/A
Monday Hours Of Operation:	8:30 am - 4:45 pm; Closed 1:00 pm - 1:30 pm
Tuesday Hours Of Operation:	8:30 am - 4:45 pm; Closed 1:00 pm - 1:30 pm
Wednesday Hours Of Operation:	CLOSED
Thursday Hours Of Operation:	8:30 am - 4:45 pm; Closed 1:00 pm - 1:30 pm
Friday Hours Of Operation:	8:30 am - 4:45 pm; Closed 1:00 pm - 1:30 pm
Saturday Hours Of Operation:	8:30 am - 4:45 pm; Closed 1:00 pm - 1:30 pm
Sunday Hours Of Operation:	8:30 am - 4:45 pm; Closed 1:00 pm - 1:30 pm
Organization ID:	31689
Organization Name:	E & M Recycling Company

P77 **LENNOX SHERIFF'S STATION** **LUST** **S103659385**
SW **4331 LENNOX BLVD** **N/A**
1/4-1/2 **LENNOX, CA 90304**
0.477 mi.
2517 ft. **Site 1 of 2 in cluster P**

Relative:
Lower

Actual:
74 ft.

LUST:

Region:	STATE
Global Id:	T0603792949
Latitude:	33.938337
Longitude:	-118.351246
Case Type:	LUST Cleanup Site
Status:	Open - Remediation
Status Date:	11/30/2010
Lead Agency:	LOS ANGELES RWQCB (REGION 4)
Case Worker:	JW
Local Agency:	LOS ANGELES COUNTY
RB Case Number:	R-01724
LOC Case Number:	008990-001724
File Location:	Regional Board
Potential Media Affect:	Other Groundwater (uses other than drinking water), Soil
Potential Contaminants of Concern:	Gasoline
Site History:	Not reported

Click here to access the California GeoTracker records for this facility:

Contact:

Global Id:	T0603792949
Contact Type:	Regional Board Caseworker
Contact Name:	JIMMIE WOO
Organization Name:	LOS ANGELES RWQCB (REGION 4)
Address:	320 WEST 4TH STREET, SUITE 200
City:	LOS ANGELES
Email:	jwoo@waterboards.ca.gov
Phone Number:	2135766600

Global Id:	T0603792949
Contact Type:	Local Agency Caseworker
Contact Name:	JOHN AWUJO
Organization Name:	LOS ANGELES COUNTY
Address:	900 S FREMONT AVE
City:	ALHAMBRA
Email:	jawujo@dpw.lacounty.gov
Phone Number:	6264583507

LENNOX SHERIFF'S STATION (Continued) **S103659385**

Status History:

Global Id:	T0603792949
Status:	Open - Case Begin Date
Status Date:	10/28/1998
Global Id:	T0603792949
Status:	Open - Remediation
Status Date:	11/30/2010
Global Id:	T0603792949
Status:	Open - Site Assessment
Status Date:	10/29/1998
Global Id:	T0603792949
Status:	Open - Site Assessment
Status Date:	05/11/2009
Global Id:	T0603792949
Status:	Open - Site Assessment
Status Date:	05/11/2009
Global Id:	T0603792949
Status:	Open - Site Assessment
Status Date:	10/22/2009
Global Id:	T0603792949
Status:	Open - Site Assessment
Status Date:	07/16/2010

Regulatory Activities:

Global Id:	T0603792949
Action Type:	ENFORCEMENT
Date:	10/22/2009
Action:	Staff Letter
Global Id:	T0603792949
Action Type:	ENFORCEMENT
Date:	04/18/2014
Action:	Staff Letter
Global Id:	T0603792949
Action Type:	Other
Date:	10/29/1998
Action:	Leak Reported
Global Id:	T0603792949
Action Type:	RESPONSE
Date:	07/15/2012
Action:	Monitoring Report - Semi-Annually
Global Id:	T0603792949
Action Type:	ENFORCEMENT
Date:	10/08/2003
Action:	Staff Letter
Global Id:	T0603792949

LENNOX SHERIFF'S STATION (Continued) **S103659385**

Action Type: RESPONSE
Date: 01/15/2013
Action: Monitoring Report - Semi-Annually

Global Id: T0603792949
Action Type: ENFORCEMENT
Date: 07/27/2005
Action: Staff Letter

Global Id: T0603792949
Action Type: ENFORCEMENT
Date: 11/30/2010
Action: Staff Letter

Global Id: T0603792949
Action Type: RESPONSE
Date: 11/15/2013
Action: Well Installation Report

Global Id: T0603792949
Action Type: RESPONSE
Date: 07/15/2013
Action: Monitoring Report - Semi-Annually

Global Id: T0603792949
Action Type: RESPONSE
Date: 01/15/2014
Action: Monitoring Report - Semi-Annually

Global Id: T0603792949
Action Type: RESPONSE
Date: 07/15/2016
Action: Monitoring Report - Semi-Annually

Global Id: T0603792949
Action Type: RESPONSE
Date: 01/15/2012
Action: Soil and Water Investigation Workplan - Regulator Responded

Global Id: T0603792949
Action Type: ENFORCEMENT
Date: 03/24/2011
Action: Staff Letter

Global Id: T0603792949
Action Type: ENFORCEMENT
Date: 09/19/2011
Action: Staff Letter

Global Id: T0603792949
Action Type: ENFORCEMENT
Date: 01/15/2016
Action: Staff Letter

Global Id: T0603792949
Action Type: RESPONSE
Date: 01/22/2010

LENNOX SHERIFF'S STATION (Continued) **S103659385**

Action: Soil and Water Investigation Report

Global Id: T0603792949
Action Type: RESPONSE
Date: 07/18/2014
Action: Soil and Water Investigation Report

Global Id: T0603792949
Action Type: RESPONSE
Date: 01/15/2014
Action: Remedial Progress Report

Global Id: T0603792949
Action Type: RESPONSE
Date: 04/04/2014
Action: Pilot Study / Treatability Workplan - Regulator Responded

Global Id: T0603792949
Action Type: REMEDIATION
Date: 09/10/2012
Action: Ex Situ Physical/Chemical Treatment (other than P&T, SVE, or Excavation)

Global Id: T0603792949
Action Type: REMEDIATION
Date: 09/10/2012
Action: Ex Situ Physical/Chemical Treatment (other than P&T, SVE, or Excavation)

Global Id: T0603792949
Action Type: ENFORCEMENT
Date: 07/16/2010
Action: Staff Letter

Global Id: T0603792949
Action Type: RESPONSE
Date: 08/29/2005
Action: Other Report / Document

Global Id: T0603792949
Action Type: RESPONSE
Date: 01/15/2015
Action: Monitoring Report - Semi-Annually

Global Id: T0603792949
Action Type: RESPONSE
Date: 05/29/2009
Action: Soil and Water Investigation Workplan

Global Id: T0603792949
Action Type: RESPONSE
Date: 07/15/2009
Action: Monitoring Report - Quarterly

Global Id: T0603792949
Action Type: RESPONSE
Date: 11/16/2010

LENNOX SHERIFF'S STATION (Continued) **S103659385**

Action: Site Assessment Report

Global Id: T0603792949
Action Type: RESPONSE
Date: 07/15/2014
Action: Monitoring Report - Semi-Annually

Global Id: T0603792949
Action Type: RESPONSE
Date: 02/19/2016
Action: Other Report / Document

Global Id: T0603792949
Action Type: RESPONSE
Date: 07/15/2015
Action: Monitoring Report - Semi-Annually

Global Id: T0603792949
Action Type: RESPONSE
Date: 08/29/2005
Action: Other Report / Document

Global Id: T0603792949
Action Type: RESPONSE
Date: 06/30/2011
Action: Interim Remedial Action Report

Global Id: T0603792949
Action Type: RESPONSE
Date: 01/15/2010
Action: Monitoring Report - Semi-Annually

Global Id: T0603792949
Action Type: RESPONSE
Date: 11/16/2010
Action: Interim Remedial Action Plan

Global Id: T0603792949
Action Type: RESPONSE
Date: 01/15/2016
Action: Monitoring Report - Semi-Annually

Global Id: T0603792949
Action Type: ENFORCEMENT
Date: 09/16/2008
Action: Notice to Comply

Global Id: T0603792949
Action Type: ENFORCEMENT
Date: 08/23/2013
Action: Staff Letter

Global Id: T0603792949
Action Type: ENFORCEMENT
Date: 06/17/2013
Action: Staff Letter

LENNOX SHERIFF'S STATION (Continued) **S103659385**

Global Id:	T0603792949
Action Type:	Other
Date:	10/28/1998
Action:	Leak Discovery
Global Id:	T0603792949
Action Type:	RESPONSE
Date:	06/30/2011
Action:	Pilot Study / Treatability Workplan
Global Id:	T0603792949
Action Type:	RESPONSE
Date:	01/15/2011
Action:	Monitoring Report - Semi-Annually
Global Id:	T0603792949
Action Type:	RESPONSE
Date:	01/15/2012
Action:	Monitoring Report - Semi-Annually
Global Id:	T0603792949
Action Type:	ENFORCEMENT
Date:	05/11/2009
Action:	Staff Letter
Global Id:	T0603792949
Action Type:	RESPONSE
Date:	07/15/2011
Action:	Monitoring Report - Semi-Annually
Global Id:	T0603792949
Action Type:	RESPONSE
Date:	01/15/2017
Action:	Monitoring Report - Semi-Annually

P78 **LENNOX SHERIFF'S STATION** **LUST** **S104532731**
SW **4331 LENNOX BLVD** **N/A**
1/4-1/2 **LENNOX, CA 90304**
0.477 mi.
2517 ft. **Site 2 of 2 in cluster P**

Relative:
Lower

Actual:
74 ft.

LUST REG 4:

Region:	4
Regional Board:	04
County:	Los Angeles
Facility Id:	R-01724
Status:	Remedial action (cleanup) Underway
Substance:	Gasoline
Substance Quantity:	Not reported
Local Case No:	008990-001724
Case Type:	Soil
Abatement Method Used at the Site:	Remove Free Product
Global ID:	T0603792949
W Global ID:	Not reported
Staff:	CEC
Local Agency:	19000
Cross Street:	Not reported

LENNOX SHERIFF'S STATION (Continued) **S104532731**

Enforcement Type:	SEL	
Date Leak Discovered:	10/28/1998	
Date Leak First Reported:		10/29/1998
Date Leak Record Entered:	Not reported	
Date Confirmation Began:	Not reported	
Date Leak Stopped:	Not reported	
Date Case Last Changed on Database:		10/29/1998
Date the Case was Closed:		Not reported
How Leak Discovered:	Inventory Control	
How Leak Stopped:	Not reported	
Cause of Leak:	Other Cause	
Leak Source:	Tank	
Operator:	MR. STEVE MORGAN	
Water System:	Not reported	
Well Name:	Not reported	
Approx. Dist To Production Well (ft):		1862.219143574809586299759 6162
Source of Cleanup Funding:		Tank
Preliminary Site Assessment Workplan Submitted:		Not reported
Preliminary Site Assessment Began:		Not reported
Pollution Characterization Began:		Not reported
Remediation Plan Submitted:		Not reported
Remedial Action Underway:		10/29/1998
Post Remedial Action Monitoring Began:		Not reported
Enforcement Action Date:		Not reported
Historical Max MTBE Date:		Not reported
Hist Max MTBE Conc in Groundwater:		Not reported
Hist Max MTBE Conc in Soil:		Not reported
Significant Interim Remedial Action Taken:		Not reported
GW Qualifier:	Not reported	
Soil Qualifier:	Not reported	
Organization:	Not reported	
Owner Contact:	Not reported	
Responsible Party:	COUNTY OF LA SHERIFF'S DEPT.	
RP Address:	1060 N. EASTERN AVE., LOS ANGELES, CA 90063	
Program:	LUST	
Lat/Long:	33.938337 / -1	
Local Agency Staff:	Not reported	
Beneficial Use:	Not reported	
Priority:	Not reported	
Cleanup Fund Id:	Not reported	
Suspended:	Not reported	
Assigned Name:	Not reported	
Summary:	Not reported	

O79 **CENTURY PARK CLEANERS** **LUST** **S103282110**
East **3201 CENTURY BLVD W** **HIST CORTESE** **N/A**
1/4-1/2 **INGLEWOOD, CA 90303**
0.488 mi.
2579 ft. **Site 3 of 3 in cluster O**

Relative:
Higher

Actual:
150 ft.

LUST:

Region:	STATE
Global Id:	T0603705515
Latitude:	33.9453021
Longitude:	-118.327853
Case Type:	LUST Cleanup Site
Status:	Completed - Case Closed
Status Date:	04/27/1998

CENTURY PARK CLEANERS (Continued) **S103282110**

Lead Agency:	LOS ANGELES COUNTY
Case Worker:	JOA
Local Agency:	LOS ANGELES COUNTY
RB Case Number:	R-25548
LOC Case Number:	Not reported
File Location:	Not reported
Potential Media Affect:	Soil
Potential Contaminants of Concern:	Aviation
Site History:	Not reported

Click here to access the California GeoTracker records for this facility:

Contact:

Global Id:	T0603705515
Contact Type:	Local Agency Caseworker
Contact Name:	JOHN AWUJO
Organization Name:	LOS ANGELES COUNTY
Address:	900 S FREMONT AVE
City:	ALHAMBRA
Email:	jawujo@dpw.lacounty.gov
Phone Number:	6264583507

Global Id:	T0603705515
Contact Type:	Regional Board Caseworker
Contact Name:	YUE RONG
Organization Name:	LOS ANGELES RWQCB (REGION 4)
Address:	320 W. 4TH ST., SUITE 200
City:	Los Angeles
Email:	yrong@waterboards.ca.gov
Phone Number:	Not reported

Status History:

Global Id:	T0603705515
Status:	Completed - Case Closed
Status Date:	04/27/1998

Global Id:	T0603705515
Status:	Open - Case Begin Date
Status Date:	04/27/1998

Regulatory Activities:

Global Id:	T0603705515
Action Type:	Other
Date:	04/27/1998
Action:	Leak Reported

LUST REG 4:

Region:	4
Regional Board:	04
County:	Los Angeles
Facility Id:	R-25548
Status:	Case Closed
Substance:	1
Substance Quantity:	Not reported
Local Case No:	Not reported

CENTURY PARK CLEANERS (Continued) **S103282110**

Case Type:	Soil	
Abatement Method Used at the Site:		Not reported
Global ID:	T0603705515	
W Global ID:	Not reported	
Staff:	UNK	
Local Agency:	19000	
Cross Street:	CRENSHAW BLVD	
Enforcement Type:	Not reported	
Date Leak Discovered:	Not reported	
Date Leak First Reported:		4/27/1998
Date Leak Record Entered:	5/6/1998	
Date Confirmation Began:	Not reported	
Date Leak Stopped:	Not reported	
Date Case Last Changed on Database:		4/27/1998
Date the Case was Closed:		4/27/1998
How Leak Discovered:	Not reported	
How Leak Stopped:	Not reported	
Cause of Leak:	Not reported	
Leak Source:	Not reported	
Operator:	Not reported	
Water System:	Not reported	
Well Name:	Not reported	
Approx. Dist To Production Well (ft):		4092.68222939702201316599580 72
Source of Cleanup Funding:		Not reported
Preliminary Site Assessment Workplan Submitted:		Not reported
Preliminary Site Assessment Began:		Not reported
Pollution Characterization Began:		Not reported
Remediation Plan Submitted:		Not reported
Remedial Action Underway:		Not reported
Post Remedial Action Monitoring Began:		Not reported
Enforcement Action Date:		Not reported
Historical Max MTBE Date:		Not reported
Hist Max MTBE Conc in Groundwater:		Not reported
Hist Max MTBE Conc in Soil:		Not reported
Significant Interim Remedial Action Taken:		Not reported
GW Qualifier:	Not reported	
Soil Qualifier:	Not reported	
Organization:	Not reported	
Owner Contact:	Not reported	
Responsible Party:	BLANK RP	
RP Address:	4515 ALLA RD., #1, MARINA DEL REY, CA 90292	
Program:	LUST	
Lat/Long:	33.9453021 / -1	
Local Agency Staff:	Not reported	
Beneficial Use:	Not reported	
Priority:	Not reported	
Cleanup Fund Id:	Not reported	
Suspended:	Not reported	
Assigned Name:	Not reported	
Summary:	CLOSURE APPLICATION #210612	

HIST CORTESE:

Region:	CORTESE
Facility County Code:	19
Reg By:	LTNKA
Reg Id:	R-25548

80
West
1/4-1/2
0.491 mi.
2590 ft.

PLATINUM STEREO
4490 WEST CENTURY BLVD.
INGLEWOOD, CA 90304

LUST **S108244697**
N/A

Relative:
Higher

Actual:
91 ft.

LUST:

Region:	STATE
Global Id:	T0603717271
Latitude:	33.945452
Longitude:	-118.354759
Case Type:	LUST Cleanup Site
Status:	Completed - Case Closed
Status Date:	10/22/2015
Lead Agency:	LOS ANGELES RWQCB (REGION 4)
Case Worker:	DPP
Local Agency:	LOS ANGELES COUNTY
RB Case Number:	R-10176
LOC Case Number:	Not reported
File Location:	Regional Board
Potential Media Affect:	Soil
Potential Contaminants of Concern:	Gasoline
Site History:	Not reported

Click here to access the California GeoTracker records for this facility:

Contact:

Global Id:	T0603717271
Contact Type:	Regional Board Caseworker
Contact Name:	DANIEL PIROTTON
Organization Name:	LOS ANGELES RWQCB (REGION 4)
Address:	Not reported
City:	R4 UNKNOWN
Email:	dpirotton@waterboards.ca.gov
Phone Number:	2135766714

Global Id:	T0603717271
Contact Type:	Local Agency Caseworker
Contact Name:	GILLIAN MINTIER
Organization Name:	LOS ANGELES COUNTY
Address:	900 SOUTH FREMONT AVE
City:	ALHAMBRA
Email:	gmintier@ladpw.org
Phone Number:	Not reported

Status History:

Global Id:	T0603717271
Status:	Completed - Case Closed
Status Date:	10/22/2015

Global Id:	T0603717271
Status:	Open - Case Begin Date
Status Date:	05/26/2004

Global Id:	T0603717271
Status:	Open - Eligible for Closure
Status Date:	01/07/2013

Global Id:	T0603717271

PLATINUM STEREO (Continued) **S108244697**

Status: Open - Referred
Status Date: 08/03/2009

Global Id: T0603717271
Status: Open - Site Assessment
Status Date: 10/11/2006

Global Id: T0603717271
Status: Open - Site Assessment
Status Date: 09/09/2009

Regulatory Activities:
Global Id: T0603717271
Action Type: ENFORCEMENT
Date: 09/09/2009
Action: Staff Letter

Global Id: T0603717271
Action Type: Other
Date: 06/01/2004
Action: Leak Reported

Global Id: T0603717271
Action Type: ENFORCEMENT
Date: 08/17/2015
Action: Notification - Preclosure

Global Id: T0603717271
Action Type: RESPONSE
Date: 06/01/2004
Action: Tank Removal Report / UST Sampling Report

Global Id: T0603717271
Action Type: REMEDIATION
Date: 10/11/2006
Action: Not reported

Global Id: T0603717271
Action Type: ENFORCEMENT
Date: 10/22/2015
Action: Closure/No Further Action Letter

Global Id: T0603717271
Action Type: RESPONSE
Date: 11/01/2009
Action: Other Report / Document

Global Id: T0603717271
Action Type: Other
Date: 05/26/2004
Action: Leak Discovery

Global Id: T0603717271
Action Type: ENFORCEMENT
Date: 08/03/2009
Action: Referral to Regional Board - #C619938

81
West
1/2-1
0.643 mi.
3397 ft.

JEFFERSON ELEMENTARY EXPANSION
CONDON AVENUE/FIRMONA AVENUE
LENNOX, CA 90304

ENVIROSTOR
SCH

S105954519
N/A

Relative:
Higher

Actual:
90 ft.

ENVIROSTOR:

Facility ID:	19880080
Status:	No Further Action
Status Date:	10/30/2006
Site Code:	304378
Site Type:	School Investigation
Site Type Detailed:	School
Acres:	1.97
NPL:	NO
Regulatory Agencies:	SMBRP
Lead Agency:	SMBRP
Program Manager:	Shahir Haddad
Supervisor:	Shahir Haddad
Division Branch:	Southern California Schools & Brownfields Outreach
Assembly:	62
Senate:	35
Special Program:	Not reported
Restricted Use:	NO
Site Mgmt Req:	NONE SPECIFIED
Funding:	School District
Latitude:	33.9446
Longitude:	-118.3569
APN:	NONE SPECIFIED
Past Use:	RESIDENTIAL AREA
Potential COC:	Lead
Confirmed COC:	30013-NO No Contaminants found
Potential Description:	NMA
Alias Name:	JEFFERSON ELEMENTARY EXPANSION
Alias Type:	Alternate Name
Alias Name:	LENNOX SD-JEFFERSON ELEM EXPANSION
Alias Type:	Alternate Name
Alias Name:	304378
Alias Type:	Project Code (Site Code)
Alias Name:	19880080
Alias Type:	Envirostor ID Number

Completed Info:

Completed Area Name:	PROJECT WIDE
Completed Sub Area Name:	Not reported
Completed Document Type:	Phase 1
Completed Date:	08/27/2002
Comments:	Not reported
Completed Area Name:	PROJECT WIDE
Completed Sub Area Name:	Not reported
Completed Document Type:	Phase 1 Addendum
Completed Date:	10/27/2006
Comments:	Phase I Addendum approved. No Further Action.
Completed Area Name:	PROJECT WIDE
Completed Sub Area Name:	Not reported
Completed Document Type:	Cost Recovery Closeout Memo
Completed Date:	10/30/2006
Comments:	Not reported

JEFFERSON ELEMENTARY EXPANSION (Continued) **S105954519**

Completed Area Name: PROJECT WIDE
Completed Sub Area Name: Not reported
Completed Document Type: Site Inspections/Visit (Non LUR)
Completed Date: 05/08/2005
Comments: Not reported

Future Area Name: Not reported
Future Sub Area Name: Not reported
Future Document Type: Not reported
Future Due Date: Not reported
Schedule Area Name: Not reported
Schedule Sub Area Name: Not reported
Schedule Document Type: Not reported
Schedule Due Date: Not reported
Schedule Revised Date: Not reported

SCH:

Facility ID: 19880080
Site Type: School Investigation
Site Type Detail: School
Site Mgmt. Req.: NONE SPECIFIED
Acres: 1.97
National Priorities List: NO
Cleanup Oversight Agencies: SMBRP
Lead Agency: SMBRP
Lead Agency Description: DTSC - Site Cleanup Program
Project Manager: Shahir Haddad
Supervisor: Shahir Haddad
Division Branch: Southern California Schools & Brownfields Outreach
Site Code: 304378
Assembly: 62
Senate: 35
Special Program Status: Not reported
Status: No Further Action
Status Date: 10/30/2006
Restricted Use: NO
Funding: School District
Latitude: 33.9446
Longitude: -118.3569
APN: NONE SPECIFIED
Past Use: RESIDENTIAL AREA
Potential COC: Lead
Confirmed COC: 30013-NO, No Contaminants found
Potential Description: NMA
Alias Name: JEFFERSON ELEMENTARY EXPANSION
Alias Type: Alternate Name
Alias Name: LENNOX SD-JEFFERSON ELEM EXPANSION
Alias Type: Alternate Name
Alias Name: 304378
Alias Type: Project Code (Site Code)
Alias Name: 19880080
Alias Type: Envirostor ID Number

Completed Info:
Completed Area Name: PROJECT WIDE
Completed Sub Area Name: Not reported

JEFFERSON ELEMENTARY EXPANSION (Continued) **S105954519**

Completed Document Type:	Phase 1
Completed Date:	08/27/2002
Comments:	Not reported
Completed Area Name:	PROJECT WIDE
Completed Sub Area Name:	Not reported
Completed Document Type:	Phase 1 Addendum
Completed Date:	10/27/2006
Comments:	Phase I Addendum approved. No Further Action.
Completed Area Name:	PROJECT WIDE
Completed Sub Area Name:	Not reported
Completed Document Type:	Cost Recovery Closeout Memo
Completed Date:	10/30/2006
Comments:	Not reported
Completed Area Name:	PROJECT WIDE
Completed Sub Area Name:	Not reported
Completed Document Type:	Site Inspections/Visit (Non LUR)
Completed Date:	05/08/2005
Comments:	Not reported
Future Area Name:	Not reported
Future Sub Area Name:	Not reported
Future Document Type:	Not reported
Future Due Date:	Not reported
Schedule Area Name:	Not reported
Schedule Sub Area Name:	Not reported
Schedule Document Type:	Not reported
Schedule Due Date:	Not reported
Schedule Revised Date:	Not reported

82
ESE
1/2-1
0.658 mi.
3472 ft.

MONROE MIDDLE SCHOOL **ENVIROSTOR** **S118757117**
10711 10TH AVENUE **SCH** **N/A**
INGLEWOOD, CA 90303

Relative:
Higher

Actual:
106 ft.

ENVIROSTOR:

Facility ID:	60000417
Status:	No Action Required
Status Date:	03/08/2007
Site Code:	304540
Site Type:	School Investigation
Site Type Detailed:	School
Acres:	0.3
NPL:	NO
Regulatory Agencies:	SMBRP
Lead Agency:	SMBRP
Program Manager:	Ivy Osornio
Supervisor:	Shahir Haddad
Division Branch:	Southern California Schools & Brownfields Outreach
Assembly:	62
Senate:	35
Special Program:	Not reported
Restricted Use:	NO
Site Mgmt Req:	NONE SPECIFIED
Funding:	School District

MONROE MIDDLE SCHOOL (Continued) **S118757117**

Latitude:	33.93883
Longitude:	-118.3278
APN:	4030-033-900, 4030033900
Past Use:	AGRICULTURAL - ORCHARD
Potential COC:	Arsenic
Confirmed COC:	30001-NO
Potential Description:	SOIL
Alias Name:	4030-033-900
Alias Type:	APN
Alias Name:	4030033900
Alias Type:	APN
Alias Name:	304540
Alias Type:	Project Code (Site Code)
Alias Name:	60000417
Alias Type:	Envirostor ID Number

Completed Info:

Completed Area Name:	PROJECT WIDE
Completed Sub Area Name:	Not reported
Completed Document Type:	Phase 1
Completed Date:	03/08/2007
Comments:	DTSC approved the Phase I
Completed Area Name:	PROJECT WIDE
Completed Sub Area Name:	Not reported
Completed Document Type:	Cost Recovery Closeout Memo
Completed Date:	04/05/2007
Comments:	DTSC submitted a CRU memo for the Phase I
Future Area Name:	Not reported
Future Sub Area Name:	Not reported
Future Document Type:	Not reported
Future Due Date:	Not reported
Schedule Area Name:	Not reported
Schedule Sub Area Name:	Not reported
Schedule Document Type:	Not reported
Schedule Due Date:	Not reported
Schedule Revised Date:	Not reported

SCH:

Facility ID:	60000417
Site Type:	School Investigation
Site Type Detail:	School
Site Mgmt. Req.:	NONE SPECIFIED
Acres:	0.3
National Priorities List:	NO
Cleanup Oversight Agencies:	SMBRP
Lead Agency:	SMBRP
Lead Agency Description:	DTSC - Site Cleanup Program
Project Manager:	Ivy Osornio
Supervisor:	Shahir Haddad
Division Branch:	Southern California Schools & Brownfields Outreach
Site Code:	304540
Assembly:	62
Senate:	35
Special Program Status:	Not reported

MONROE MIDDLE SCHOOL (Continued) **S118757117**

Status:	No Action Required
Status Date:	03/08/2007
Restricted Use:	NO
Funding:	School District
Latitude:	33.93883
Longitude:	-118.3278
APN:	4030-033-900, 4030033900
Past Use:	AGRICULTURAL - ORCHARD
Potential COC:	Arsenic
Confirmed COC:	30001-NO
Potential Description:	SOIL
Alias Name:	4030-033-900
Alias Type:	APN
Alias Name:	4030033900
Alias Type:	APN
Alias Name:	304540
Alias Type:	Project Code (Site Code)
Alias Name:	60000417
Alias Type:	Envirostor ID Number

Completed Info:

Completed Area Name:	PROJECT WIDE
Completed Sub Area Name:	Not reported
Completed Document Type:	Phase 1
Completed Date:	03/08/2007
Comments:	DTSC approved the Phase I
Completed Area Name:	PROJECT WIDE
Completed Sub Area Name:	Not reported
Completed Document Type:	Cost Recovery Closeout Memo
Completed Date:	04/05/2007
Comments:	DTSC submitted a CRU memo for the Phase I
Future Area Name:	Not reported
Future Sub Area Name:	Not reported
Future Document Type:	Not reported
Future Due Date:	Not reported
Schedule Area Name:	Not reported
Schedule Sub Area Name:	Not reported
Schedule Document Type:	Not reported
Schedule Due Date:	Not reported
Schedule Revised Date:	Not reported

83
SSW
1/2-1
0.662 mi.
3494 ft.

PCSD 111TH & FREEMAN SCHOOL SITE **ENVIROSTOR** **S108484753**
11044 AND 11111 SOUTH FREEMAN AVENUE **SCH** **N/A**
LENNOX, CA 90304

Relative:
Lower

Actual:
73 ft.

ENVIROSTOR:

Facility ID:	60000628
Status:	No Further Action
Status Date:	08/08/2007
Site Code:	304563
Site Type:	School Investigation
Site Type Detailed:	School
Acres:	1.26
NPL:	NO

PCSD 111TH & FREEMAN SCHOOL SITE (Continued) **S108484753**

Regulatory Agencies: SMBRP
Lead Agency: SMBRP
Program Manager: Ivy Osornio
Supervisor: Shahir Haddad
Division Branch: Southern California Schools & Brownfields Outreach
Assembly: 62
Senate: 35
Special Program: Not reported
Restricted Use: NO
Site Mgmt Req: NONE SPECIFIED
Funding: School District
Latitude: 33.9347
Longitude: -118.3476
APN: 4035-010-024, 4035-025-015, 4035010024, 4035025015
Past Use: RESIDENTIAL AREA
Potential COC: Lead
Confirmed COC: 30013-NO
Potential Description: SOIL
Alias Name: 4035-010-024
Alias Type: APN
Alias Name: 4035-025-015
Alias Type: APN
Alias Name: 4035010024
Alias Type: APN
Alias Name: 4035025015
Alias Type: APN
Alias Name: 304563
Alias Type: Project Code (Site Code)
Alias Name: 60000628
Alias Type: Envirostor ID Number

Completed Info:
Completed Area Name: PROJECT WIDE
Completed Sub Area Name: Not reported
Completed Document Type: Cost Recovery Closeout Memo
Completed Date: 07/17/2007
Comments: CRU Memo

Completed Area Name: PROJECT WIDE
Completed Sub Area Name: Not reported
Completed Document Type: Phase 1
Completed Date: 06/13/2007
Comments: DTSC req'd an addendum for LBP and OCPs

Completed Area Name: PROJECT WIDE
Completed Sub Area Name: Not reported
Completed Document Type: Phase 1 Addendum
Completed Date: 07/16/2007
Comments: Addendum approved

Future Area Name: Not reported
Future Sub Area Name: Not reported
Future Document Type: Not reported
Future Due Date: Not reported
Schedule Area Name: Not reported
Schedule Sub Area Name: Not reported
Schedule Document Type: Not reported
Schedule Due Date: Not reported

PCSD 111TH & FREEMAN SCHOOL SITE (Continued) **S108484753**

Schedule Revised Date: Not reported

SCH:

Facility ID:	60000628
Site Type:	School Investigation
Site Type Detail:	School
Site Mgmt. Req.:	NONE SPECIFIED
Acres:	1.26
National Priorities List:	NO
Cleanup Oversight Agencies:	SMBRP
Lead Agency:	SMBRP
Lead Agency Description:	DTSC - Site Cleanup Program
Project Manager:	Ivy Osornio
Supervisor:	Shahir Haddad
Division Branch:	Southern California Schools & Brownfields Outreach
Site Code:	304563
Assembly:	62
Senate:	35
Special Program Status:	Not reported
Status:	No Further Action
Status Date:	08/08/2007
Restricted Use:	NO
Funding:	School District
Latitude:	33.9347
Longitude:	-118.3476
APN:	4035-010-024, 4035-025-015, 4035010024, 4035025015
Past Use:	RESIDENTIAL AREA
Potential COC:	Lead
Confirmed COC:	30013-NO
Potential Description:	SOIL
Alias Name:	4035-010-024
Alias Type:	APN
Alias Name:	4035-025-015
Alias Type:	APN
Alias Name:	4035010024
Alias Type:	APN
Alias Name:	4035025015
Alias Type:	APN
Alias Name:	304563
Alias Type:	Project Code (Site Code)
Alias Name:	60000628
Alias Type:	Envirostor ID Number

Completed Info:

Completed Area Name:	PROJECT WIDE
Completed Sub Area Name:	Not reported
Completed Document Type:	Cost Recovery Closeout Memo
Completed Date:	07/17/2007
Comments:	CRU Memo

Completed Area Name:	PROJECT WIDE
Completed Sub Area Name:	Not reported
Completed Document Type:	Phase 1
Completed Date:	06/13/2007
Comments:	DTSC req’d an addendum for LBP and OCPs

PCSD 111TH & FREEMAN SCHOOL SITE (Continued) **S108484753**

Completed Area Name:	PROJECT WIDE
Completed Sub Area Name:	Not reported
Completed Document Type:	Phase 1 Addendum
Completed Date:	07/16/2007
Comments:	Addendum approved
Future Area Name:	Not reported
Future Sub Area Name:	Not reported
Future Document Type:	Not reported
Future Due Date:	Not reported
Schedule Area Name:	Not reported
Schedule Sub Area Name:	Not reported
Schedule Document Type:	Not reported
Schedule Due Date:	Not reported
Schedule Revised Date:	Not reported

84
SW
1/2-1
0.691 mi.
3650 ft.

LENNOX ELEMENTARY /VIVA MARKET SCHOOL **ENVIROSTOR** **S118756530**
11036 HAWTHORNE BOULEVARD **SCH** **N/A**
LENNOX, CA 90304

Relative:
Lower

Actual:
71 ft.

ENVIROSTOR:

Facility ID:	19540001
Status:	No Action Required
Status Date:	07/27/1999
Site Code:	300765
Site Type:	School Investigation
Site Type Detailed:	School
Acres:	Not reported
NPL:	NO
Regulatory Agencies:	SMBRP
Lead Agency:	SMBRP
Program Manager:	Not reported
Supervisor:	Mark Malinowski
Division Branch:	Southern California Schools & Brownfields Outreach
Assembly:	62
Senate:	35
Special Program:	Not reported
Restricted Use:	NO
Site Mgmt Req:	NONE SPECIFIED
Funding:	School District
Latitude:	33.93530
Longitude:	-118.3519
APN:	4035002900
Past Use:	RETAIL
Potential COC:	NONE SPECIFIED No Contaminants found
Confirmed COC:	NONE SPECIFIED
Potential Description:	NMA
Alias Name:	LENNOX ELEMENTARY/VIVA MARKET SCHOOL
Alias Type:	Alternate Name
Alias Name:	LENNOX SCHOOL DISTRICT
Alias Type:	Alternate Name
Alias Name:	LENNOX SCHOOL DISTRICT, LENNEX ELEM.
Alias Type:	Alternate Name
Alias Name:	4035002900
Alias Type:	APN
Alias Name:	300765

LENNOX ELEMENTARY /VIVA MARKET SCHOOL (Continued) **S118756530**

Alias Type: Project Code (Site Code)
Alias Name: 19540001
Alias Type: Envirostor ID Number

Completed Info:
Completed Area Name: PROJECT WIDE
Completed Sub Area Name: Not reported
Completed Document Type: Phase 1
Completed Date: 07/27/1999
Comments: Not reported

Completed Area Name: PROJECT WIDE
Completed Sub Area Name: Not reported
Completed Document Type: Site Inspections/Visit (Non LUR)
Completed Date: 07/21/1999
Comments: Not reported

Completed Area Name: PROJECT WIDE
Completed Sub Area Name: Not reported
Completed Document Type: Cost Recovery Closeout Memo
Completed Date: 09/07/1999
Comments: Not reported

Future Area Name: Not reported
Future Sub Area Name: Not reported
Future Document Type: Not reported
Future Due Date: Not reported
Schedule Area Name: Not reported
Schedule Sub Area Name: Not reported
Schedule Document Type: Not reported
Schedule Due Date: Not reported
Schedule Revised Date: Not reported

SCH:

Facility ID: 19540001
Site Type: School Investigation
Site Type Detail: School
Site Mgmt. Req.: NONE SPECIFIED
Acres: Not reported
National Priorities List: NO
Cleanup Oversight Agencies: SMBRP
Lead Agency: SMBRP
Lead Agency Description: DTSC - Site Cleanup Program
Project Manager: Not reported
Supervisor: Mark Malinowski
Division Branch: Southern California Schools & Brownfields Outreach
Site Code: 300765
Assembly: 62
Senate: 35
Special Program Status: Not reported
Status: No Action Required
Status Date: 07/27/1999
Restricted Use: NO
Funding: School District
Latitude: 33.93530
Longitude: -118.3519

LENNOX ELEMENTARY /VIVA MARKET SCHOOL (Continued) **S118756530**

APN:	4035002900
Past Use:	RETAIL
Potential COC:	NONE SPECIFIED, No Contaminants found
Confirmed COC:	NONE SPECIFIED
Potential Description:	NMA
Alias Name:	LENNOX ELEMENTARY/VIVA MARKET SCHOOL
Alias Type:	Alternate Name
Alias Name:	LENNOX SCHOOL DISTRICT
Alias Type:	Alternate Name
Alias Name:	LENNOX SCHOOL DISTRICT, LENNEX ELEM.
Alias Type:	Alternate Name
Alias Name:	4035002900
Alias Type:	APN
Alias Name:	300765
Alias Type:	Project Code (Site Code)
Alias Name:	19540001
Alias Type:	Envirostor ID Number

Completed Info:

Completed Area Name:	PROJECT WIDE
Completed Sub Area Name:	Not reported
Completed Document Type:	Phase 1
Completed Date:	07/27/1999
Comments:	Not reported
Completed Area Name:	PROJECT WIDE
Completed Sub Area Name:	Not reported
Completed Document Type:	Site Inspections/Visit (Non LUR)
Completed Date:	07/21/1999
Comments:	Not reported
Completed Area Name:	PROJECT WIDE
Completed Sub Area Name:	Not reported
Completed Document Type:	Cost Recovery Closeout Memo
Completed Date:	09/07/1999
Comments:	Not reported
Future Area Name:	Not reported
Future Sub Area Name:	Not reported
Future Document Type:	Not reported
Future Due Date:	Not reported
Schedule Area Name:	Not reported
Schedule Sub Area Name:	Not reported
Schedule Document Type:	Not reported
Schedule Due Date:	Not reported
Schedule Revised Date:	Not reported

85
WNW
1/2-1
0.755 mi.
3984 ft.

PAYNE ELEMENTARY SCHOOL **ENVIROSTOR** **S118757043**
215 WEST 94TH STREET **SCH** **N/A**
INGLEWOOD, CA 90301

Relative:
Higher

Actual:
102 ft.

ENVIROSTOR:

Facility ID:	60000005
Status:	No Action Required
Status Date:	05/26/2006
Site Code:	304421

PAYNE ELEMENTARY SCHOOL (Continued) **S118757043**

Site Type: School Investigation
Site Type Detailed: School
Acres: 2.27
NPL: NO
Regulatory Agencies: SMBRP
Lead Agency: SMBRP
Program Manager: Ivy Osornio
Supervisor: Shahir Haddad
Division Branch: Southern California Schools & Brownfields Outreach
Assembly: 62
Senate: 35
Special Program: Not reported
Restricted Use: NO
Site Mgmt Req: NONE SPECIFIED
Funding: School District
Latitude: 33.95160
Longitude: -118.3576
APN: 4023-039-901, 4023039901
Past Use: RESIDENTIAL AREA
Potential COC: Lead
Confirmed COC: 30013-NO
Potential Description: SOIL
Alias Name: INGLEWOOD USD-PAYNE ELEMENTARY SCHOOL
Alias Type: Alternate Name
Alias Name: 4023-039-901
Alias Type: APN
Alias Name: 4023039901
Alias Type: APN
Alias Name: 304421
Alias Type: Project Code (Site Code)
Alias Name: 60000005
Alias Type: Envirostor ID Number

Completed Info:
Completed Area Name: PROJECT WIDE
Completed Sub Area Name: Not reported
Completed Document Type: Phase 1
Completed Date: 08/07/2003
Comments: Not reported

Completed Area Name: PROJECT WIDE
Completed Sub Area Name: Not reported
Completed Document Type: Phase 1 Addendum
Completed Date: 05/26/2006
Comments: NA determination

Completed Area Name: PROJECT WIDE
Completed Sub Area Name: Not reported
Completed Document Type: Phase 1
Completed Date: 08/07/2003
Comments: Addendum required for lead-base paint. Letter sent out 08/07/2003.

Completed Area Name: PROJECT WIDE
Completed Sub Area Name: Not reported
Completed Document Type: Cost Recovery Closeout Memo
Completed Date: 06/02/2006
Comments: Not reported

PAYNE ELEMENTARY SCHOOL (Continued) **S118757043**

Future Area Name:	Not reported
Future Sub Area Name:	Not reported
Future Document Type:	Not reported
Future Due Date:	Not reported
Schedule Area Name:	Not reported
Schedule Sub Area Name:	Not reported
Schedule Document Type:	Not reported
Schedule Due Date:	Not reported
Schedule Revised Date:	Not reported

SCH:

Facility ID:	60000005
Site Type:	School Investigation
Site Type Detail:	School
Site Mgmt. Req.:	NONE SPECIFIED
Acres:	2.27
National Priorities List:	NO
Cleanup Oversight Agencies:	SMBRP
Lead Agency:	SMBRP
Lead Agency Description:	DTSC - Site Cleanup Program
Project Manager:	Ivy Osornio
Supervisor:	Shahir Haddad
Division Branch:	Southern California Schools & Brownfields Outreach
Site Code:	304421
Assembly:	62
Senate:	35
Special Program Status:	Not reported
Status:	No Action Required
Status Date:	05/26/2006
Restricted Use:	NO
Funding:	School District
Latitude:	33.95160
Longitude:	-118.3576
APN:	4023-039-901, 4023039901
Past Use:	RESIDENTIAL AREA
Potential COC:	Lead
Confirmed COC:	30013-NO
Potential Description:	SOIL
Alias Name:	INGLEWOOD USD-PAYNE ELEMENTARY SCHOOL
Alias Type:	Alternate Name
Alias Name:	4023-039-901
Alias Type:	APN
Alias Name:	4023039901
Alias Type:	APN
Alias Name:	304421
Alias Type:	Project Code (Site Code)
Alias Name:	60000005
Alias Type:	Envirostor ID Number

Completed Info:

Completed Area Name:	PROJECT WIDE
Completed Sub Area Name:	Not reported
Completed Document Type:	Phase 1
Completed Date:	08/07/2003
Comments:	Not reported

PAYNE ELEMENTARY SCHOOL (Continued) **S118757043**

Completed Area Name:	PROJECT WIDE
Completed Sub Area Name:	Not reported
Completed Document Type:	Phase 1 Addendum
Completed Date:	05/26/2006
Comments:	NA determination

Completed Area Name:	PROJECT WIDE
Completed Sub Area Name:	Not reported
Completed Document Type:	Phase 1
Completed Date:	08/07/2003
Comments:	Addendum required for lead-base paint. Letter sent out 08/07/2003.

Completed Area Name:	PROJECT WIDE
Completed Sub Area Name:	Not reported
Completed Document Type:	Cost Recovery Closeout Memo
Completed Date:	06/02/2006
Comments:	Not reported

Future Area Name:	Not reported
Future Sub Area Name:	Not reported
Future Document Type:	Not reported
Future Due Date:	Not reported
Schedule Area Name:	Not reported
Schedule Sub Area Name:	Not reported
Schedule Document Type:	Not reported
Schedule Due Date:	Not reported
Schedule Revised Date:	Not reported

Q86 **JEFFERSON ELEMENTARY SCHOOL EXPANSION** **ENVIROSTOR** **S105087248**
West **10322 CONDON AVENUE** **LUST** **N/A**
1/2-1 **LENNOX, CA 90304** **SCH**
0.772 mi. **NPDES**
4075 ft. **Site 1 of 2 in cluster Q**

Relative:
Lower

Actual:
84 ft.

ENVIROSTOR:

Facility ID:	60000695
Status:	Inactive - Withdrawn
Status Date:	11/07/2011
Site Code:	304570
Site Type:	School Investigation
Site Type Detailed:	School
Acres:	6.3
NPL:	NO
Regulatory Agencies:	SMBRP
Lead Agency:	SMBRP
Program Manager:	Rana Georges
Supervisor:	Shahir Haddad
Division Branch:	Southern California Schools & Brownfields Outreach
Assembly:	62
Senate:	35
Special Program:	Not reported
Restricted Use:	NO
Site Mgmt Req:	NONE SPECIFIED
Funding:	School District
Latitude:	33.94227
Longitude:	-118.3581
APN:	NONE SPECIFIED
Past Use:	RESIDENTIAL AREA, RETAIL

JEFFERSON ELEMENTARY SCHOOL EXPANSION (Continued) **S105087248**

Potential COC: Chlordane DDD DDE DDT Lead
Confirmed COC: 30004-NO 30006-NO 30007-NO 30008-NO 30013-NO
Potential Description: UE
Alias Name: 304570
Alias Type: Project Code (Site Code)
Alias Name: 60000695
Alias Type: Envirostor ID Number

Completed Info:
Completed Area Name: PROJECT WIDE
Completed Sub Area Name: Not reported
Completed Document Type: Cost Recovery Closeout Memo
Completed Date: 11/07/2011
Comments: DTSC prepared project close out Cost Recovery Unit Memorandum.

Completed Area Name: PROJECT WIDE
Completed Sub Area Name: Not reported
Completed Document Type: Phase 1
Completed Date: 10/09/2007
Comments: In a letter, dated October 9, 2007, DTSC approved the Phase I Environmental Site Assessment report, dated May 4, 2007, with additional information provided on October 2, 2007. The Phase I concludes that the only recognized environmental conditions at the site are asbestos containing material, lead from lead-based paint, and organochlorine pesticides from termiticides. DTSC concurred with the conclusion that further environmental investigation of the site is required.

Completed Area Name: PROJECT WIDE
Completed Sub Area Name: Not reported
Completed Document Type: 4.14 Request
Completed Date: 10/11/2007
Comments: On October 11, 2007, DTSC signed the completed SFPD 4.14 form and transmitted the form to Lennox School District via a letter, dated October 11, 2007. The form documents commitment of the District to complete the required further investigation and related response action with DTSC's oversight. Further investigation of lead from lead-based paint and organochlorine pesticides from termiticides, including asbestos containing material, is required per DTSC's letter, dated October 9, 2007.

Completed Area Name: PROJECT WIDE
Completed Sub Area Name: Not reported
Completed Document Type: Inactive Status Letter
Completed Date: 09/17/2009
Comments: DTSC issued an inactive letter due to the delays of the project and after discussing the issue with the District. The District indicated during a telephone conversation that funding is not available to move the project forward. District will contact DTSC when funding becomes available.

Future Area Name: Not reported
Future Sub Area Name: Not reported
Future Document Type: Not reported
Future Due Date: Not reported
Schedule Area Name: Not reported
Schedule Sub Area Name: Not reported
Schedule Document Type: Not reported

JEFFERSON ELEMENTARY SCHOOL EXPANSION (Continued) **S105087248**

Schedule Due Date: Not reported
Schedule Revised Date: Not reported

LUST:
Region: STATE
Global Id: T0603795739
Latitude: 33.941723
Longitude: -118.359142
Case Type: LUST Cleanup Site
Status: Completed - Case Closed
Status Date: 06/11/2009
Lead Agency: LOS ANGELES COUNTY
Case Worker: MRR
Local Agency: LOS ANGELES COUNTY
RB Case Number: Not reported
LOC Case Number: 026437-036056
File Location: Not reported
Potential Media Affect: Soil
Potential Contaminants of Concern: Diesel
Site History: Not reported

Click here to access the California GeoTracker records for this facility:

Contact:
Global Id: T0603795739
Contact Type: Local Agency Caseworker
Contact Name: MANUEL R REGALADO
Organization Name: LOS ANGELES COUNTY
Address: 900 S. FREMONT AVE.
City: ALHAMBRA
Email: mregalad@dpw.lacounty.gov
Phone Number: Not reported

Global Id: T0603795739
Contact Type: Regional Board Caseworker
Contact Name: YUE RONG
Organization Name: LOS ANGELES RWQCB (REGION 4)
Address: 320 W. 4TH ST., SUITE 200
City: Los Angeles
Email: yrong@waterboards.ca.gov
Phone Number: Not reported

Status History:
Global Id: T0603795739
Status: Completed - Case Closed
Status Date: 06/11/2009

Global Id: T0603795739
Status: Open - Case Begin Date
Status Date: 01/31/2001

Global Id: T0603795739
Status: Open - Remediation
Status Date: 05/30/2001

Global Id: T0603795739
Status: Open - Site Assessment

JEFFERSON ELEMENTARY SCHOOL EXPANSION (Continued) **S105087248**

Status Date: 05/30/2001

Regulatory Activities:

Global Id: T0603795739
Action Type: Other
Date: 02/13/2001
Action: Leak Reported

Global Id: T0603795739
Action Type: REMEDIATION
Date: 05/30/2001
Action: Excavation

Global Id: T0603795739
Action Type: Other
Date: 01/31/2001
Action: Leak Discovery

Global Id: T0603795739
Action Type: ENFORCEMENT
Date: 09/25/2008
Action: Closure/No Further Action Letter - #C585469

SCH:

Facility ID: 60000695
Site Type: School Investigation
Site Type Detail: School
Site Mgmt. Req.: NONE SPECIFIED
Acres: 6.3
National Priorities List: NO
Cleanup Oversight Agencies: SMBRP
Lead Agency: SMBRP
Lead Agency Description: DTSC - Site Cleanup Program
Project Manager: Rana Georges
Supervisor: Shahir Haddad
Division Branch: Southern California Schools & Brownfields Outreach
Site Code: 304570
Assembly: 62
Senate: 35
Special Program Status: Not reported
Status: Inactive - Withdrawn
Status Date: 11/07/2011
Restricted Use: NO
Funding: School District
Latitude: 33.94227
Longitude: -118.3581
APN: NONE SPECIFIED
Past Use: RESIDENTIAL AREA, RETAIL
Potential COC: Chlordane, DDD, DDE, DDT, Lead
Confirmed COC: 30004-NO, 30006-NO, 30007-NO, 30008-NO, 30013-NO
Potential Description: UE
Alias Name: 304570
Alias Type: Project Code (Site Code)
Alias Name: 60000695

JEFFERSON ELEMENTARY SCHOOL EXPANSION (Continued) **S105087248**

Alias Type: Envirostor ID Number

Completed Info:

Completed Area Name: PROJECT WIDE
Completed Sub Area Name: Not reported
Completed Document Type: Cost Recovery Closeout Memo
Completed Date: 11/07/2011
Comments: DTSC prepared project close out Cost Recovery Unit Memorandum.

Completed Area Name: PROJECT WIDE
Completed Sub Area Name: Not reported
Completed Document Type: Phase 1
Completed Date: 10/09/2007
Comments: In a letter, dated October 9, 2007, DTSC approved the Phase I Environmental Site Assessment report, dated May 4, 2007, with additional information provided on October 2, 2007. The Phase I concludes that the only recognized environmental conditions at the site are asbestos containing material, lead from lead-based paint, and organochlorine pesticides from termiticides. DTSC concurred with the conclusion that further environmental investigation of the site is required.

Completed Area Name: PROJECT WIDE
Completed Sub Area Name: Not reported
Completed Document Type: 4.14 Request
Completed Date: 10/11/2007
Comments: On October 11, 2007, DTSC signed the completed SFPD 4.14 form and transmitted the form to Lennox School District via a letter, dated October 11, 2007. The form documents commitment of the District to complete the required further investigation and related response action with DTSC's oversight. Further investigation of lead from lead-based paint and organochlorine pesticides from termiticides, including asbestos containing material, is required per DTSC's letter, dated October 9, 2007.

Completed Area Name: PROJECT WIDE
Completed Sub Area Name: Not reported
Completed Document Type: Inactive Status Letter
Completed Date: 09/17/2009
Comments: DTSC issued an inactive letter due to the delays of the project and after discussing the issue with the District. The District indicated during a telephone conversation that funding is not available to move the project forward. District will contact DTSC when funding becomes available.

Future Area Name: Not reported
Future Sub Area Name: Not reported
Future Document Type: Not reported
Future Due Date: Not reported
Schedule Area Name: Not reported
Schedule Sub Area Name: Not reported
Schedule Document Type: Not reported
Schedule Due Date: Not reported
Schedule Revised Date: Not reported

NPDES:

Npdes Number: CAS000002

JEFFERSON ELEMENTARY SCHOOL EXPANSION (Continued) **S105087248**

Facility Status:	Terminated
Agency Id:	0
Region:	4
Regulatory Measure Id:	425121
Order No:	2009-0009-DWQ
Regulatory Measure Type:	Enrollee
Place Id:	Not reported
WDID:	4 19C363624
Program Type:	Construction
Adoption Date Of Regulatory Measure:	Not reported
Effective Date Of Regulatory Measure:	05/15/2012
Expiration Date Of Regulatory Measure:	Not reported
Termination Date Of Regulatory Measure:	11/17/2015
Discharge Name:	Lennox School District
Discharge Address:	10319 Firmona Avenue
Discharge City:	Lennox
Discharge State:	California
Discharge Zip:	90304
RECEIVED DATE:	Not reported
PROCESSED DATE:	Not reported
STATUS CODE NAME:	Not reported
STATUS DATE:	Not reported
PLACE SIZE:	Not reported
PLACE SIZE UNIT:	Not reported
FACILITY CONTACT NAME:	Not reported
FACILITY CONTACT TITLE:	Not reported
FACILITY CONTACT PHONE:	Not reported
FACILITY CONTACT PHONE EXT:	Not reported
FACILITY CONTACT EMAIL:	Not reported
OPERATOR NAME:	Not reported
OPERATOR ADDRESS:	Not reported
OPERATOR CITY:	Not reported
OPERATOR STATE:	Not reported
OPERATOR ZIP:	Not reported
OPERATOR CONTACT NAME:	Not reported
OPERATOR CONTACT TITLE:	Not reported
OPERATOR CONTACT PHONE:	Not reported
OPERATOR CONTACT PHONE EXT:	Not reported
OPERATOR CONTACT EMAIL:	Not reported
OPERATOR TYPE:	Not reported
DEVELOPER NAME:	Not reported
DEVELOPER ADDRESS:	Not reported
DEVELOPER CITY:	Not reported
DEVELOPER STATE:	Not reported
DEVELOPER ZIP:	Not reported
DEVELOPER CONTACT NAME:	Not reported
DEVELOPER CONTACT TITLE:	Not reported
CONSTYPE LINEAR UTILITY IND:	Not reported
EMERGENCY PHONE NO:	Not reported
EMERGENCY PHONE EXT:	Not reported
CONSTYPE ABOVE GROUND IND:	Not reported
CONSTYPE BELOW GROUND IND:	Not reported
CONSTYPE CABLE LINE IND:	Not reported
CONSTYPE COMM LINE IND:	Not reported
CONSTYPE COMMERTIAL IND:	Not reported
CONSTYPE ELECTRICAL LINE IND:	Not reported
CONSTYPE GAS LINE IND:	Not reported

JEFFERSON ELEMENTARY SCHOOL EXPANSION (Continued) **S105087248**

CONSTYPE INDUSTRIAL IND:	Not reported
CONSTYPE OTHER DESRIPTION:	Not reported
CONSTYPE OTHER IND:	Not reported
CONSTYPE RECONS IND:	Not reported
CONSTYPE RESIDENTIAL IND:	Not reported
CONSTYPE TRANSPORT IND:	Not reported
CONSTYPE UTILITY DESCRIPTION:	Not reported
CONSTYPE UTILITY IND:	Not reported
CONSTYPE WATER SEWER IND:	Not reported
DIR DISCHARGE USWATER IND:	Not reported
RECEIVING WATER NAME:	Not reported
CERTIFIER NAME:	Not reported
CERTIFIER TITLE:	Not reported
CERTIFICATION DATE:	Not reported
PRIMARY SIC:	Not reported
SECONDARY SIC:	Not reported
TERTIARY SIC:	Not reported
Npdes Number:	Not reported
Facility Status:	Not reported
Agency Id:	Not reported
Region:	4
Regulatory Measure Id:	425121
Order No:	Not reported
Regulatory Measure Type:	Construction
Place Id:	Not reported
WDID:	4 19C363624
Program Type:	Not reported
Adoption Date Of Regulatory Measure:	Not reported
Effective Date Of Regulatory Measure:	Not reported
Expiration Date Of Regulatory Measure:	Not reported
Termination Date Of Regulatory Measure:	11/17/2015
Discharge Name:	Not reported
Discharge Address:	Not reported
Discharge City:	Not reported
Discharge State:	Not reported
Discharge Zip:	Not reported
RECEIVED DATE:	4/3/2012
PROCESSED DATE:	5/15/2012
STATUS CODE NAME:	Terminated
STATUS DATE:	11/18/2015
PLACE SIZE:	9.7
PLACE SIZE UNIT:	Acres
FACILITY CONTACT NAME:	Preeti Dsouza
FACILITY CONTACT TITLE:	Not reported
FACILITY CONTACT PHONE:	714-788-2617
FACILITY CONTACT PHONE EXT:	Not reported
FACILITY CONTACT EMAIL:	pdsouza@telacu.com
OPERATOR NAME:	Lennox School District
OPERATOR ADDRESS:	10319 Firmona Avenue
OPERATOR CITY:	Lennox
OPERATOR STATE:	California
OPERATOR ZIP:	90304
OPERATOR CONTACT NAME:	Brian Johnson
OPERATOR CONTACT TITLE:	Assistant Superintendent of Business Services
OPERATOR CONTACT PHONE:	310-695-4010
OPERATOR CONTACT PHONE EXT:	Not reported

JEFFERSON ELEMENTARY SCHOOL EXPANSION (Continued) **S105087248**

OPERATOR CONTACT EMAIL:	pdsouza@telacu.com
OPERATOR TYPE:	State Agency
DEVELOPER NAME:	Lennox School District
DEVELOPER ADDRESS:	10319 Firmona Avenue
DEVELOPER CITY:	Lennox
DEVELOPER STATE:	California
DEVELOPER ZIP:	90304
DEVELOPER CONTACT NAME:	Brian Johnson
DEVELOPER CONTACT TITLE:	Assistant Superintendent of Business Services
CONSTYPE LINEAR UTILITY IND:	N
EMERGENCY PHONE NO:	Not reported
EMERGENCY PHONE EXT:	Not reported
CONSTYPE ABOVE GROUND IND:	Not reported
CONSTYPE BELOW GROUND IND:	Not reported
CONSTYPE CABLE LINE IND:	Not reported
CONSTYPE COMM LINE IND:	Not reported
CONSTYPE COMMERTIAL IND:	Not reported
CONSTYPE ELECTRICAL LINE IND:	Not reported
CONSTYPE GAS LINE IND:	Not reported
CONSTYPE INDUSTRIAL IND:	Not reported
CONSTYPE OTHER DESRIPTION:	School
CONSTYPE OTHER IND:	Y
CONSTYPE RECONS IND:	Not reported
CONSTYPE RESIDENTIAL IND:	Not reported
CONSTYPE TRANSPORT IND:	Not reported
CONSTYPE UTILITY DESCRIPTION:	Not reported
CONSTYPE UTILITY IND:	Not reported
CONSTYPE WATER SEWER IND:	Not reported
DIR DISCHARGE USWATER IND:	N
RECEIVING WATER NAME:	Santa Monica Bay
CERTIFIER NAME:	Brian Johnson
CERTIFIER TITLE:	Assistant Superintendent of Business Services
CERTIFICATION DATE:	03-APR-12
PRIMARY SIC:	Not reported
SECONDARY SIC:	Not reported
TERTIARY SIC:	Not reported

Q87 **JEFFERSON ELEMENTARY SCHOOL** **ENVIROSTOR** **S104913206**
West **CONDON AVENUE/CENTURY BOULEVARD** **SCH** **N/A**
1/2-1 **LENNOX, CA 90304** **LOS ANGELES CO. HMS**
0.772 mi.
4075 ft. **Site 2 of 2 in cluster Q**

Relative:
Lower

Actual:
84 ft.

ENVIROSTOR:

Facility ID:	60000033
Status:	Inactive - Withdrawn
Status Date:	02/20/2013
Site Code:	304456
Site Type:	School Investigation
Site Type Detailed:	School
Acres:	6.3
NPL:	NO
Regulatory Agencies:	SMBRP
Lead Agency:	SMBRP
Program Manager:	Not reported
Supervisor:	Javier Hinojosa
Division Branch:	Southern California Schools & Brownfields Outreach
Assembly:	62

JEFFERSON ELEMENTARY SCHOOL (Continued) **S104913206**

Senate: 35
Special Program: Not reported
Restricted Use: NO
Site Mgmt Req: NONE SPECIFIED
Funding: School District
Latitude: 33.94227
Longitude: -118.3581
APN: NONE SPECIFIED
Past Use: RESIDENTIAL AREA
Potential COC: NONE SPECIFIED
Confirmed COC: NONE SPECIFIED
Potential Description: NONE SPECIFIED
Alias Name: LENNOX SD-JEFFERSON ELEMENTARY SCL EXP
Alias Type: Alternate Name
Alias Name: T0603795739
Alias Type: GeoTracker Global ID
Alias Name: 304456
Alias Type: Project Code (Site Code)
Alias Name: 60000033
Alias Type: Envirostor ID Number

Completed Info:
Completed Area Name: PROJECT WIDE
Completed Sub Area Name: Not reported
Completed Document Type: Cost Recovery Closeout Memo
Completed Date: 11/23/2005
Comments: CRU Memo completed

Completed Area Name: PROJECT WIDE
Completed Sub Area Name: Not reported
Completed Document Type: Site Inspections/Visit (Non LUR)
Completed Date: 07/12/2004
Comments: Not reported

Completed Area Name: PROJECT WIDE
Completed Sub Area Name: Not reported
Completed Document Type: Phase 1
Completed Date: 07/14/2004
Comments: Not reported

Future Area Name: Not reported
Future Sub Area Name: Not reported
Future Document Type: Not reported
Future Due Date: Not reported
Schedule Area Name: Not reported
Schedule Sub Area Name: Not reported
Schedule Document Type: Not reported
Schedule Due Date: Not reported
Schedule Revised Date: Not reported

SCH:

Facility ID: 60000033
Site Type: School Investigation
Site Type Detail: School
Site Mgmt. Req.: NONE SPECIFIED
Acres: 6.3

JEFFERSON ELEMENTARY SCHOOL (Continued) **S104913206**

National Priorities List:	NO
Cleanup Oversight Agencies:	SMBRP
Lead Agency:	SMBRP
Lead Agency Description:	DTSC - Site Cleanup Program
Project Manager:	Not reported
Supervisor:	Javier Hinojosa
Division Branch:	Southern California Schools & Brownfields Outreach
Site Code:	304456
Assembly:	62
Senate:	35
Special Program Status:	Not reported
Status:	Inactive - Withdrawn
Status Date:	02/20/2013
Restricted Use:	NO
Funding:	School District
Latitude:	33.94227
Longitude:	-118.3581
APN:	NONE SPECIFIED
Past Use:	RESIDENTIAL AREA
Potential COC:	NONE SPECIFIED
Confirmed COC:	NONE SPECIFIED
Potential Description:	NONE SPECIFIED
Alias Name:	LENNOX SD-JEFFERSON ELEMENTARY SCL EXP
Alias Type:	Alternate Name
Alias Name:	T0603795739
Alias Type:	GeoTracker Global ID
Alias Name:	304456
Alias Type:	Project Code (Site Code)
Alias Name:	60000033
Alias Type:	Envirostor ID Number

Completed Info:

Completed Area Name:	PROJECT WIDE
Completed Sub Area Name:	Not reported
Completed Document Type:	Cost Recovery Closeout Memo
Completed Date:	11/23/2005
Comments:	CRU Memo completed
Completed Area Name:	PROJECT WIDE
Completed Sub Area Name:	Not reported
Completed Document Type:	Site Inspections/Visit (Non LUR)
Completed Date:	07/12/2004
Comments:	Not reported
Completed Area Name:	PROJECT WIDE
Completed Sub Area Name:	Not reported
Completed Document Type:	Phase 1
Completed Date:	07/14/2004
Comments:	Not reported
Future Area Name:	Not reported
Future Sub Area Name:	Not reported
Future Document Type:	Not reported
Future Due Date:	Not reported
Schedule Area Name:	Not reported
Schedule Sub Area Name:	Not reported
Schedule Document Type:	Not reported
Schedule Due Date:	Not reported

JEFFERSON ELEMENTARY SCHOOL (Continued) **S104913206**

Schedule Revised Date: Not reported

LOS ANGELES CO. HMS:
Region: LA
Permit Category: T
Facility Id: 026437-036056
Facility Type: 1
Facility Status: Removed
Area: 29
Permit Number: 000308817
Permit Status: Removed

Region: LA
Permit Category: Not reported
Facility Id: 026437-039968
Facility Type: Not reported
Facility Status: OPEN
Area: 29
Permit Number: Not reported
Permit Status: Not reported

88
SE
1/2-1
0.916 mi.
4836 ft.

Relative:
Lower

Actual:
70 ft.

TODAY'S FRESH START CHARTER SCHOOL **ENVIROSTOR** **S103654070**
3405 W. IMPERIAL HIGHWAY **SCH** **N/A**
INGLEWOOD, CA 90303

ENVIROSTOR:
Facility ID: 60000556
Status: No Further Action
Status Date: 06/12/2008
Site Code: 304558
Site Type: School Investigation
Site Type Detailed: School
Acres: 2.03
NPL: NO
Regulatory Agencies: SMBRP
Lead Agency: SMBRP
Program Manager: Not reported
Supervisor: Javier Hinojosa
Division Branch: Southern California Schools & Brownfields Outreach
Assembly: 62
Senate: 35
Special Program: Not reported
Restricted Use: NO
Site Mgmt Req: NONE SPECIFIED
Funding: School District
Latitude: 33.93138
Longitude: -118.3321
APN: 4031026024
Past Use: FUEL HYDRANT PUMPING STATIONS, OFFICE BUILDING, RESIDENTIAL AREA
Potential COC: NONE SPECIFIED No Contaminants found
Confirmed COC: No Contaminants found
Potential Description: NMA
Alias Name: 4031026024
Alias Type: APN
Alias Name: 304558

TODAY'S FRESH START CHARTER SCHOOL (Continued) **S103654070**

Alias Type: Project Code (Site Code)
Alias Name: 60000556
Alias Type: Envirostor ID Number

Completed Info:
Completed Area Name: PROJECT WIDE
Completed Sub Area Name: Not reported
Completed Document Type: Fieldwork
Completed Date: 07/16/2007
Comments: Fieldwork was completed 7/16/2007. On August 8, 2007, the school administrator submitted electronic data for metals, VOCs, lead, OCPs and soil gas for our review. DTSC recommended they incorporate the information into a PEA report and submit for our review. The project consultant then called and indicated they had detected PCE in one location and were seeking our assistance if we would require stepouts. Therefore they requested a meeting in person to discuss the results. On August 15, 2007, DTSC contacted the project proponent and provided them w/a recommendation to conduct step-out-samples at location SG-2 (where PCE was found) and gave them the option to submit PEA report w/a further action recommendation or to conduct the step-out samples now. The choice was theirs to make and requested a notification of their decision.

Completed Area Name: PROJECT WIDE
Completed Sub Area Name: Not reported
Completed Document Type: Environmental Oversight Agreement
Completed Date: 03/22/2007
Comments: Sent executed agreement to district.

Completed Area Name: PROJECT WIDE
Completed Sub Area Name: Not reported
Completed Document Type: Preliminary Endangerment Assessment Report
Completed Date: 06/12/2008
Comments: Final approval letter issued.

Completed Area Name: PROJECT WIDE
Completed Sub Area Name: Not reported
Completed Document Type: Cost Recovery Closeout Memo
Completed Date: 08/05/2008
Comments: The project is now complete.

Future Area Name: Not reported
Future Sub Area Name: Not reported
Future Document Type: Not reported
Future Due Date: Not reported
Schedule Area Name: Not reported
Schedule Sub Area Name: Not reported
Schedule Document Type: Not reported
Schedule Due Date: Not reported
Schedule Revised Date: Not reported

SCH:

Facility ID: 60000556
Site Type: School Investigation
Site Type Detail: School
Site Mgmt. Req.: NONE SPECIFIED

TODAY'S FRESH START CHARTER SCHOOL (Continued) **S103654070**

Acres:	2.03
National Priorities List:	NO
Cleanup Oversight Agencies:	SMBRP
Lead Agency:	SMBRP
Lead Agency Description:	DTSC - Site Cleanup Program
Project Manager:	Not reported
Supervisor:	Javier Hinojosa
Division Branch:	Southern California Schools & Brownfields Outreach
Site Code:	304558
Assembly:	62
Senate:	35
Special Program Status:	Not reported
Status:	No Further Action
Status Date:	06/12/2008
Restricted Use:	NO
Funding:	School District
Latitude:	33.93138
Longitude:	-118.3321
APN:	4031026024
Past Use:	FUEL HYDRANT PUMPING STATIONS, OFFICE BUILDING, RESIDENTIAL AREA
Potential COC:	NONE SPECIFIED, No Contaminants found
Confirmed COC:	No Contaminants found
Potential Description:	NMA
Alias Name:	4031026024
Alias Type:	APN
Alias Name:	304558
Alias Type:	Project Code (Site Code)
Alias Name:	60000556
Alias Type:	Envirostor ID Number

Completed Info:

Completed Area Name:	PROJECT WIDE
Completed Sub Area Name:	Not reported
Completed Document Type:	Fieldwork
Completed Date:	07/16/2007
Comments:	Fieldwork was completed 7/16/2007. On August 8, 2007, the school administrator submitted electronic data for metals, VOCs, lead, OCPs and soil gas for our review. DTSC recommended they incorporate the information into a PEA report and submit for our review. The project consultant then called and indicated they had detected PCE in one location and were seeking our assistance if we would require stepouts. Therefore they requested a meeting in person to discuss the results. On August 15, 2007, DTSC contacted the project proponent and provided them w/a recommendation to conduct step-out-samples at location SG-2 (where PCE was found) and gave them the option to submit PEA report w/a further action recommendation or to conduct the step-out samples now. The choice was theirs to make and requested a notification of their decision.

Completed Area Name:	PROJECT WIDE
Completed Sub Area Name:	Not reported
Completed Document Type:	Environmental Oversight Agreement
Completed Date:	03/22/2007
Comments:	Sent executed agreement to district.

Completed Area Name:	PROJECT WIDE
Completed Sub Area Name:	Not reported
Completed Document Type:	Preliminary Endangerment Assessment Report

TODAY'S FRESH START CHARTER SCHOOL (Continued) **S103654070**

Completed Date:	06/12/2008
Comments:	Final approval letter issued.
Completed Area Name:	PROJECT WIDE
Completed Sub Area Name:	Not reported
Completed Document Type:	Cost Recovery Closeout Memo
Completed Date:	08/05/2008
Comments:	The project is now complete.
Future Area Name:	Not reported
Future Sub Area Name:	Not reported
Future Document Type:	Not reported
Future Due Date:	Not reported
Schedule Area Name:	Not reported
Schedule Sub Area Name:	Not reported
Schedule Document Type:	Not reported
Schedule Due Date:	Not reported
Schedule Revised Date:	Not reported

89
SSW
1/2-1
0.950 mi.
5018 ft.

COCKATOO SCHOOL SITE **ENVIROSTOR** **S105628513**
HAWTHORNE BOULEVARD/IMPERIAL HIGHWAY **SCH** **N/A**
HAWTHORNE, CA 90250

Relative:
Lower

Actual:
72 ft.

ENVIROSTOR:

Facility ID:	19590003
Status:	Inactive - Needs Evaluation
Status Date:	10/26/2004
Site Code:	304191
Site Type:	School Investigation
Site Type Detailed:	School
Acres:	6.24
NPL:	NO
Regulatory Agencies:	SMBRP
Lead Agency:	SMBRP
Program Manager:	Not reported
Supervisor:	Shahir Haddad
Division Branch:	Southern California Schools & Brownfields Outreach
Assembly:	62
Senate:	35
Special Program:	EPA - PASI
Restricted Use:	NO
Site Mgmt Req:	NONE SPECIFIED
Funding:	School District
Latitude:	33.90370
Longitude:	-118.3519
APN:	NONE SPECIFIED
Past Use:	* RETIAL - MISC.
Potential COC:	TPH-diesel
Confirmed COC:	NONE SPECIFIED
Potential Description:	NONE SPECIFIED
Alias Name:	COCKATOO SCHOOL SITE
Alias Type:	Alternate Name
Alias Name:	COCKATOO SCHOOL SITE (PROPOSED)
Alias Type:	Alternate Name
Alias Name:	HAWTHORNE SCHOOL DISTRICT
Alias Type:	Alternate Name

COCKATOO SCHOOL SITE (Continued) **S105628513**

Alias Name: HAWTHORNE SD/CACKATOO/VCA
Alias Type: Alternate Name
Alias Name: 304191
Alias Type: Project Code (Site Code)
Alias Name: 19590003
Alias Type: Envirostor ID Number

Completed Info:
Completed Area Name: PROJECT WIDE
Completed Sub Area Name: Not reported
Completed Document Type: Preliminary Endangerment Assessment Report
Completed Date: 09/14/2001
Comments: DTSC determined a removal action is required. District is to enter into VCA with DTSC for RAW.

Completed Area Name: PROJECT WIDE
Completed Sub Area Name: Not reported
Completed Document Type: Phase 1
Completed Date: 09/12/2000
Comments: Not reported

Completed Area Name: PROJECT WIDE
Completed Sub Area Name: Not reported
Completed Document Type: * Workplan
Completed Date: 07/13/2001
Comments: Not reported

Completed Area Name: PROJECT WIDE
Completed Sub Area Name: Not reported
Completed Document Type: Environmental Oversight Agreement
Completed Date: 08/28/2000
Comments: DTSC entered into an Environmental Oversight Agreement (Docket No. HSA-A 00/01-029) with Hawthorne School District to provide oversight for a Preliminary Endangerment Asessment for the proposed Cockatoo School Site.

Completed Area Name: PROJECT WIDE
Completed Sub Area Name: Not reported
Completed Document Type: Voluntary Cleanup Agreement
Completed Date: 07/01/2002
Comments: Not reported

Completed Area Name: PROJECT WIDE
Completed Sub Area Name: Not reported
Completed Document Type: Site Inspections/Visit (Non LUR)
Completed Date: 07/13/2001
Comments: Not reported

Completed Area Name: PROJECT WIDE
Completed Sub Area Name: Not reported
Completed Document Type: PA/SI Site Screening
Completed Date: 04/14/2011
Comments: Not reported

Completed Area Name: PROJECT WIDE
Completed Sub Area Name: Not reported
Completed Document Type: Cost Recovery Closeout Memo
Completed Date: 10/26/2004

COCKATOO SCHOOL SITE (Continued) **S105628513**

Comments: Not reported

Completed Area Name: PROJECT WIDE
Completed Sub Area Name: Not reported
Completed Document Type: Site Inspections/Visit (Non LUR)
Completed Date: 12/18/2002
Comments: Not reported

Completed Area Name: PROJECT WIDE
Completed Sub Area Name: Not reported
Completed Document Type: Site Inspections/Visit (Non LUR)
Completed Date: 06/11/2001
Comments: Not reported

Completed Area Name: PROJECT WIDE
Completed Sub Area Name: Not reported
Completed Document Type: Inactive Status Letter
Completed Date: 03/16/2004
Comments: Not reported

Future Area Name: Not reported
Future Sub Area Name: Not reported
Future Document Type: Not reported
Future Due Date: Not reported
Schedule Area Name: Not reported
Schedule Sub Area Name: Not reported
Schedule Document Type: Not reported
Schedule Due Date: Not reported
Schedule Revised Date: Not reported

SCH:

Facility ID: 19590003
Site Type: School Investigation
Site Type Detail: School
Site Mgmt. Req.: NONE SPECIFIED
Acres: 6.24
National Priorities List: NO
Cleanup Oversight Agencies: SMBRP
Lead Agency: SMBRP
Lead Agency Description: DTSC - Site Cleanup Program
Project Manager: Not reported
Supervisor: Shahir Haddad
Division Branch: Southern California Schools & Brownfields Outreach
Site Code: 304191
Assembly: 62
Senate: 35
Special Program Status: EPA - PASI
Status: Inactive - Needs Evaluation
Status Date: 10/26/2004
Restricted Use: NO
Funding: School District
Latitude: 33.90370
Longitude: -118.3519
APN: NONE SPECIFIED
Past Use: * RETIAL - MISC.
Potential COC: TPH-diesel

COCKATOO SCHOOL SITE (Continued) **S105628513**

Confirmed COC: NONE SPECIFIED
Potential Description: NONE SPECIFIED
Alias Name: COCKATOO SCHOOL SITE
Alias Type: Alternate Name
Alias Name: COCKATOO SCHOOL SITE (PROPOSED)
Alias Type: Alternate Name
Alias Name: HAWTHORNE SCHOOL DISTRICT
Alias Type: Alternate Name
Alias Name: HAWTHORNE SD/CACKATOO/VCA
Alias Type: Alternate Name
Alias Name: 304191
Alias Type: Project Code (Site Code)
Alias Name: 19590003
Alias Type: Envirostor ID Number

Completed Info:
Completed Area Name: PROJECT WIDE
Completed Sub Area Name: Not reported
Completed Document Type: Preliminary Endangerment Assessment Report
Completed Date: 09/14/2001
Comments: DTSC determined a removal action is required. District is to enter into VCA with DTSC for RAW.

Completed Area Name: PROJECT WIDE
Completed Sub Area Name: Not reported
Completed Document Type: Phase 1
Completed Date: 09/12/2000
Comments: Not reported

Completed Area Name: PROJECT WIDE
Completed Sub Area Name: Not reported
Completed Document Type: * Workplan
Completed Date: 07/13/2001
Comments: Not reported

Completed Area Name: PROJECT WIDE
Completed Sub Area Name: Not reported
Completed Document Type: Environmental Oversight Agreement
Completed Date: 08/28/2000
Comments: DTSC entered into an Environmental Oversight Agreement (Docket No. HSA-A 00/01-029) with Hawthorne School District to provide oversight for a Preliminary Endangerment Asessment for the proposed Cockatoo School Site.

Completed Area Name: PROJECT WIDE
Completed Sub Area Name: Not reported
Completed Document Type: Voluntary Cleanup Agreement
Completed Date: 07/01/2002
Comments: Not reported

Completed Area Name: PROJECT WIDE
Completed Sub Area Name: Not reported
Completed Document Type: Site Inspections/Visit (Non LUR)
Completed Date: 07/13/2001
Comments: Not reported

Completed Area Name: PROJECT WIDE
Completed Sub Area Name: Not reported

COCKATOO SCHOOL SITE (Continued) **S105628513**

Completed Document Type: PA/SI Site Screening
Completed Date: 04/14/2011
Comments: Not reported

Completed Area Name: PROJECT WIDE
Completed Sub Area Name: Not reported
Completed Document Type: Cost Recovery Closeout Memo
Completed Date: 10/26/2004
Comments: Not reported

Completed Area Name: PROJECT WIDE
Completed Sub Area Name: Not reported
Completed Document Type: Site Inspections/Visit (Non LUR)
Completed Date: 12/18/2002
Comments: Not reported

Completed Area Name: PROJECT WIDE
Completed Sub Area Name: Not reported
Completed Document Type: Site Inspections/Visit (Non LUR)
Completed Date: 06/11/2001
Comments: Not reported

Completed Area Name: PROJECT WIDE
Completed Sub Area Name: Not reported
Completed Document Type: Inactive Status Letter
Completed Date: 03/16/2004
Comments: Not reported

Future Area Name: Not reported
Future Sub Area Name: Not reported
Future Document Type: Not reported
Future Due Date: Not reported
Schedule Area Name: Not reported
Schedule Sub Area Name: Not reported
Schedule Document Type: Not reported
Schedule Due Date: Not reported
Schedule Revised Date: Not reported

90
SE
1/2-1
0.992 mi.
5238 ft.

CAPRICE CLEANERS **ENVIROSTOR** **S103954808**
11236 CRENSHAW BOULEVARD **VCP** **N/A**
INGLEWOOD, CA 90303

Relative:
Lower

Actual:
87 ft.

ENVIROSTOR:
Facility ID: 19720014
Status: No Further Action
Status Date: 02/03/1995
Site Code: 300542
Site Type: Voluntary Cleanup
Site Type Detailed: Voluntary Cleanup
Acres: 0.1
NPL: NO
Regulatory Agencies: NONE SPECIFIED
Lead Agency: NONE SPECIFIED
Program Manager: Not reported
Supervisor: * Harlan Jeche
Division Branch: Cleanup Chatsworth

CAPRICE CLEANERS (Continued) **S103954808**

Assembly: 62
Senate: 35
Special Program: Voluntary Cleanup Program
Restricted Use: NO
Site Mgmt Req: NONE SPECIFIED
Funding: Responsible Party
Latitude: 33.9325
Longitude: -118.3263
APN: NONE SPECIFIED
Past Use: DRY CLEANING
Potential COC: Tetrachloroethylene (PCE
Confirmed COC: Tetrachloroethylene (PCE
Potential Description: SOIL, SV
Alias Name: 110033618468
Alias Type: EPA (FRS #)
Alias Name: 300542
Alias Type: Project Code (Site Code)
Alias Name: 19720014
Alias Type: Envirostor ID Number

Completed Info:
Completed Area Name: PROJECT WIDE
Completed Sub Area Name: Not reported
Completed Document Type: Preliminary Endangerment Assessment Report
Completed Date: 02/14/1995
Comments: The Department reviewed the Preliminary Endangerment Assessment report and concurs with the recommendation that "No Further Action" is warranted at the site.

Completed Area Name: PROJECT WIDE
Completed Sub Area Name: Not reported
Completed Document Type: Voluntary Cleanup Agreement
Completed Date: 02/08/1995
Comments: The Department entered into a Preliminary Endangerment Assessment Agreement for the Caprice Cleaners site.

Future Area Name: Not reported
Future Sub Area Name: Not reported
Future Document Type: Not reported
Future Due Date: Not reported
Schedule Area Name: Not reported
Schedule Sub Area Name: Not reported
Schedule Document Type: Not reported
Schedule Due Date: Not reported
Schedule Revised Date: Not reported

VCP:
Facility ID: 19720014
Site Type: Voluntary Cleanup
Site Type Detail: Voluntary Cleanup
Site Mgmt. Req.: NONE SPECIFIED
Acres: 0.1
National Priorities List: NO
Cleanup Oversight Agencies: NONE SPECIFIED
Lead Agency: NONE SPECIFIED
Lead Agency Description: Not reported
Project Manager: Not reported

CAPRICE CLEANERS (Continued) **S103954808**

Supervisor:	* Harlan Jeche
Division Branch:	Cleanup Chatsworth
Site Code:	300542
Assembly:	62
Senate:	35
Special Programs Code:	Voluntary Cleanup Program
Status:	No Further Action
Status Date:	02/03/1995
Restricted Use:	NO
Funding:	Responsible Party
Lat/Long:	33.9325 / -118.3263
APN:	NONE SPECIFIED
Past Use:	DRY CLEANING
Potential COC:	30022
Confirmed COC:	30022
Potential Description:	SOIL, SV
Alias Name:	110033618468
Alias Type:	EPA (FRS #)
Alias Name:	300542
Alias Type:	Project Code (Site Code)
Alias Name:	19720014
Alias Type:	Envirostor ID Number

Completed Info:

Completed Area Name:	PROJECT WIDE
Completed Sub Area Name:	Not reported
Completed Document Type:	Preliminary Endangerment Assessment Report
Completed Date:	02/14/1995
Comments:	The Department reviewed the Preliminary Endangerment Assessment report and concurs with the recommendation that "No Further Action" is warranted at the site.

Completed Area Name:	PROJECT WIDE
Completed Sub Area Name:	Not reported
Completed Document Type:	Voluntary Cleanup Agreement
Completed Date:	02/08/1995
Comments:	The Department entered into a Preliminary Endangerment Assessment Agreement for the Caprice Cleaners site.

Future Area Name:	Not reported
Future Sub Area Name:	Not reported
Future Document Type:	Not reported
Future Due Date:	Not reported
Schedule Area Name:	Not reported
Schedule Sub Area Name:	Not reported
Schedule Document Type:	Not reported
Schedule Due Date:	Not reported
Schedule Revised Date:	Not reported

Count: 4 records. ORPHAN SUMMARY

City	EDR ID	Site Name	Site Address	Zip	Database(s)
HAWTHORNE	S113883105		2600 S PRAIRIE AVE	90250	CDL
INGLEWOOD	S118590524	CENTURY BLVD MOBILITY IMPROVEMENT	CENTURY BLVD BETWEEN LA CIENEG	90301	NPDES
INGLEWOOD	S106153037	HUDNALL ELEMENTARY SCHOOL EXPANSIO	308-318 W. MANCHESTER BOULEVAR	90301	ENVIROSTOR, SCH
LOS ANGELES	S106797569	BNSF HR-LA-C-GET-HB-3/HB-4	RAILROAD RT OF WAY 550' S OF A	90301	ENVIROSTOR

GOVERNMENT RECORDS SEARCHED / DATA CURRENCY TRACKING

To maintain currency of the following federal and state databases, EDR contacts the appropriate governmental agency on a monthly or quarterly basis, as required.

Number of Days to Update: Provides confirmation that EDR is reporting records that have been updated within 90 days from the date the government agency made the information available to the public.

STANDARD ENVIRONMENTAL RECORDS

Federal NPL site list

NPL: National Priority List

National Priorities List (Superfund). The NPL is a subset of CERCLIS and identifies over 1,200 sites for priority cleanup under the Superfund Program. NPL sites may encompass relatively large areas. As such, EDR provides polygon coverage for over 1,000 NPL site boundaries produced by EPA's Environmental Photographic Interpretation Center (EPIC) and regional EPA offices.

Date of Government Version: 04/05/2017
Date Data Arrived at EDR: 04/21/2017
Date Made Active in Reports: 05/12/2017
Number of Days to Update: 21

Source: EPA
Telephone: N/A
Last EDR Contact: 07/07/2017
Next Scheduled EDR Contact: 10/16/2017
Data Release Frequency: Quarterly

NPL Site Boundaries

Sources:

EPA's Environmental Photographic Interpretation Center (EPIC)
Telephone: 202-564-7333

EPA Region 1
Telephone 617-918-1143

EPA Region 6
Telephone: 214-655-6659

EPA Region 3
Telephone 215-814-5418

EPA Region 7
Telephone: 913-551-7247

EPA Region 4
Telephone 404-562-8033

EPA Region 8
Telephone: 303-312-6774

EPA Region 5
Telephone 312-886-6686

EPA Region 9
Telephone: 415-947-4246

EPA Region 10
Telephone 206-553-8665

Proposed NPL: Proposed National Priority List Sites

A site that has been proposed for listing on the National Priorities List through the issuance of a proposed rule in the Federal Register. EPA then accepts public comments on the site, responds to the comments, and places on the NPL those sites that continue to meet the requirements for listing.

Date of Government Version: 04/05/2017
Date Data Arrived at EDR: 04/21/2017
Date Made Active in Reports: 05/12/2017
Number of Days to Update: 21

Source: EPA
Telephone: N/A
Last EDR Contact: 07/07/2017
Next Scheduled EDR Contact: 10/16/2017
Data Release Frequency: Quarterly

NPL LIENS: Federal Superfund Liens

Federal Superfund Liens. Under the authority granted the USEPA by CERCLA of 1980, the USEPA has the authority to file liens against real property in order to recover remedial action expenditures or when the property owner received notification of potential liability. USEPA compiles a listing of filed notices of Superfund Liens.

Date of Government Version: 10/15/1991
Date Data Arrived at EDR: 02/02/1994
Date Made Active in Reports: 03/30/1994
Number of Days to Update: 56

Source: EPA
Telephone: 202-564-4267
Last EDR Contact: 08/15/2011
Next Scheduled EDR Contact: 11/28/2011
Data Release Frequency: No Update Planned

GOVERNMENT RECORDS SEARCHED / DATA CURRENCY TRACKING

Federal Delisted NPL site list

Delisted NPL: National Priority List Deletions

The National Oil and Hazardous Substances Pollution Contingency Plan (NCP) establishes the criteria that the EPA uses to delete sites from the NPL. In accordance with 40 CFR 300.425.(e), sites may be deleted from the NPL where no further response is appropriate.

Date of Government Version: 04/05/2017
Date Data Arrived at EDR: 04/21/2017
Date Made Active in Reports: 05/12/2017
Number of Days to Update: 21

Source: EPA
Telephone: N/A
Last EDR Contact: 07/07/2017
Next Scheduled EDR Contact: 10/16/2017
Data Release Frequency: Quarterly

Federal CERCLIS list

FEDERAL FACILITY: Federal Facility Site Information listing

A listing of National Priority List (NPL) and Base Realignment and Closure (BRAC) sites found in the Comprehensive Environmental Response, Compensation and Liability Information System (CERCLIS) Database where EPA Federal Facilities Restoration and Reuse Office is involved in cleanup activities.

Date of Government Version: 11/07/2016
Date Data Arrived at EDR: 01/05/2017
Date Made Active in Reports: 04/07/2017
Number of Days to Update: 92

Source: Environmental Protection Agency
Telephone: 703-603-8704
Last EDR Contact: 07/07/2017
Next Scheduled EDR Contact: 10/16/2017
Data Release Frequency: Varies

SEMS: Superfund Enterprise Management System

SEMS (Superfund Enterprise Management System) tracks hazardous waste sites, potentially hazardous waste sites, and remedial activities performed in support of EPA's Superfund Program across the United States. The list was formerly know as CERCLIS, renamed to SEMS by the EPA in 2015. The list contains data on potentially hazardous waste sites that have been reported to the USEPA by states, municipalities, private companies and private persons, pursuant to Section 103 of the Comprehensive Environmental Response, Compensation, and Liability Act (CERCLA). This dataset also contains sites which are either proposed to or on the National Priorities List (NPL) and the sites which are in the screening and assessment phase for possible inclusion on the NPL.

Date of Government Version: 02/07/2017
Date Data Arrived at EDR: 04/19/2017
Date Made Active in Reports: 05/05/2017
Number of Days to Update: 16

Source: EPA
Telephone: 800-424-9346
Last EDR Contact: 07/21/2017
Next Scheduled EDR Contact: 10/30/2017
Data Release Frequency: Quarterly

Federal CERCLIS NFRAP site list

SEMS-ARCHIVE: Superfund Enterprise Management System Archive

SEMS-ARCHIVE (Superfund Enterprise Management System Archive) tracks sites that have no further interest under the Federal Superfund Program based on available information. The list was formerly known as the CERCLIS-NFRAP, renamed to SEMS ARCHIVE by the EPA in 2015. EPA may perform a minimal level of assessment work at a site while it is archived if site conditions change and/or new information becomes available. Archived sites have been removed and archived from the inventory of SEMS sites. Archived status indicates that, to the best of EPA's knowledge, assessment at a site has been completed and that EPA has determined no further steps will be taken to list the site on the National Priorities List (NPL), unless information indicates this decision was not appropriate or other considerations require a recommendation for listing at a later time. The decision does not necessarily mean that there is no hazard associated with a given site; it only means that. based upon available information, the location is not judged to be potential NPL site.

Date of Government Version: 02/07/2017
Date Data Arrived at EDR: 04/19/2017
Date Made Active in Reports: 05/05/2017
Number of Days to Update: 16

Source: EPA
Telephone: 800-424-9346
Last EDR Contact: 07/28/2017
Next Scheduled EDR Contact: 10/30/2017
Data Release Frequency: Quarterly

Federal RCRA CORRACTS facilities list

CORRACTS: Corrective Action Report

CORRACTS identifies hazardous waste handlers with RCRA corrective action activity.

Date of Government Version: 12/12/2016
Date Data Arrived at EDR: 12/28/2016
Date Made Active in Reports: 02/10/2017
Number of Days to Update: 44

Source: EPA
Telephone: 800-424-9346
Last EDR Contact: 08/11/2017
Next Scheduled EDR Contact: 10/09/2017
Data Release Frequency: Quarterly

Federal RCRA non-CORRACTS TSD facilities list

RCRA-TSDF: RCRA - Treatment, Storage and Disposal

RCRAInfo is EPA's comprehensive information system, providing access to data supporting the Resource Conservation and Recovery Act (RCRA) of 1976 and the Hazardous and Solid Waste Amendments (HSWA) of 1984. The database includes selective information on sites which generate, transport, store, treat and/or dispose of hazardous waste as defined by the Resource Conservation and Recovery Act (RCRA). Transporters are individuals or entities that move hazardous waste from the generator offsite to a facility that can recycle, treat, store, or dispose of the waste. TSDFs treat, store, or dispose of the waste.

Date of Government Version: 12/12/2016
Date Data Arrived at EDR: 12/28/2016
Date Made Active in Reports: 02/10/2017
Number of Days to Update: 44

Source: Environmental Protection Agency
Telephone: (415) 495-8895
Last EDR Contact: 08/11/2017
Next Scheduled EDR Contact: 10/09/2017
Data Release Frequency: Quarterly

Federal RCRA generators list

RCRA-LQG: RCRA - Large Quantity Generators

RCRAInfo is EPA's comprehensive information system, providing access to data supporting the Resource Conservation and Recovery Act (RCRA) of 1976 and the Hazardous and Solid Waste Amendments (HSWA) of 1984. The database includes selective information on sites which generate, transport, store, treat and/or dispose of hazardous waste as defined by the Resource Conservation and Recovery Act (RCRA). Large quantity generators (LQGs) generate over 1,000 kilograms (kg) of hazardous waste, or over 1 kg of acutely hazardous waste per month.

Date of Government Version: 12/12/2016
Date Data Arrived at EDR: 12/28/2016
Date Made Active in Reports: 02/10/2017
Number of Days to Update: 44

Source: Environmental Protection Agency
Telephone: (415) 495-8895
Last EDR Contact: 08/11/2017
Next Scheduled EDR Contact: 10/09/2017
Data Release Frequency: Quarterly

RCRA-SQG: RCRA - Small Quantity Generators

RCRAInfo is EPA's comprehensive information system, providing access to data supporting the Resource Conservation and Recovery Act (RCRA) of 1976 and the Hazardous and Solid Waste Amendments (HSWA) of 1984. The database includes selective information on sites which generate, transport, store, treat and/or dispose of hazardous waste as defined by the Resource Conservation and Recovery Act (RCRA). Small quantity generators (SQGs) generate between 100 kg and 1,000 kg of hazardous waste per month.

Date of Government Version: 12/12/2016
Date Data Arrived at EDR: 12/28/2016
Date Made Active in Reports: 02/10/2017
Number of Days to Update: 44

Source: Environmental Protection Agency
Telephone: (415) 495-8895
Last EDR Contact: 08/11/2017
Next Scheduled EDR Contact: 10/09/2017
Data Release Frequency: Quarterly

RCRA-CESQG: RCRA - Conditionally Exempt Small Quantity Generators

RCRAInfo is EPA's comprehensive information system, providing access to data supporting the Resource Conservation and Recovery Act (RCRA) of 1976 and the Hazardous and Solid Waste Amendments (HSWA) of 1984. The database includes selective information on sites which generate, transport, store, treat and/or dispose of hazardous waste as defined by the Resource Conservation and Recovery Act (RCRA). Conditionally exempt small quantity generators (CESQGs) generate less than 100 kg of hazardous waste, or less than 1 kg of acutely hazardous waste per month.

Date of Government Version: 12/12/2016
Date Data Arrived at EDR: 12/28/2016
Date Made Active in Reports: 02/10/2017
Number of Days to Update: 44

Source: Environmental Protection Agency
Telephone: (415) 495-8895
Last EDR Contact: 08/11/2017
Next Scheduled EDR Contact: 10/09/2017
Data Release Frequency: Varies

Federal institutional controls / engineering controls registries

LUCIS: Land Use Control Information System

LUCIS contains records of land use control information pertaining to the former Navy Base Realignment and Closure properties.

Date of Government Version: 12/28/2016
Date Data Arrived at EDR: 01/04/2017
Date Made Active in Reports: 04/07/2017
Number of Days to Update: 93

Source: Department of the Navy
Telephone: 843-820-7326
Last EDR Contact: 08/10/2017
Next Scheduled EDR Contact: 11/27/2017
Data Release Frequency: Varies

US ENG CONTROLS: Engineering Controls Sites List

A listing of sites with engineering controls in place. Engineering controls include various forms of caps, building foundations, liners, and treatment methods to create pathway elimination for regulated substances to enter environmental media or effect human health.

Date of Government Version: 02/13/2017
Date Data Arrived at EDR: 02/28/2017
Date Made Active in Reports: 06/09/2017
Number of Days to Update: 101

Source: Environmental Protection Agency
Telephone: 703-603-0695
Last EDR Contact: 08/30/2017
Next Scheduled EDR Contact: 12/11/2017
Data Release Frequency: Varies

US INST CONTROL: Sites with Institutional Controls

A listing of sites with institutional controls in place. Institutional controls include administrative measures, such as groundwater use restrictions, construction restrictions, property use restrictions, and post remediation care requirements intended to prevent exposure to contaminants remaining on site. Deed restrictions are generally required as part of the institutional controls.

Date of Government Version: 02/13/2017
Date Data Arrived at EDR: 02/28/2017
Date Made Active in Reports: 06/09/2017
Number of Days to Update: 101

Source: Environmental Protection Agency
Telephone: 703-603-0695
Last EDR Contact: 08/30/2017
Next Scheduled EDR Contact: 12/11/2017
Data Release Frequency: Varies

Federal ERNS list

ERNS: Emergency Response Notification System

Emergency Response Notification System. ERNS records and stores information on reported releases of oil and hazardous substances.

Date of Government Version: 09/26/2016
Date Data Arrived at EDR: 09/29/2016
Date Made Active in Reports: 11/11/2016
Number of Days to Update: 43

Source: National Response Center, United States Coast Guard
Telephone: 202-267-2180
Last EDR Contact: 06/28/2017
Next Scheduled EDR Contact: 10/09/2017
Data Release Frequency: Annually

State- and tribal - equivalent NPL

RESPONSE: State Response Sites

Identifies confirmed release sites where DTSC is involved in remediation, either in a lead or oversight capacity. These confirmed release sites are generally high-priority and high potential risk.

Date of Government Version: 07/31/2017
Date Data Arrived at EDR: 08/01/2017
Date Made Active in Reports: 08/15/2017
Number of Days to Update: 14

Source: Department of Toxic Substances Control
Telephone: 916-323-3400
Last EDR Contact: 08/01/2017
Next Scheduled EDR Contact: 11/13/2017
Data Release Frequency: Quarterly

State- and tribal - equivalent CERCLIS

ENVIROSTOR: EnviroStor Database

The Department of Toxic Substances Control's (DTSC's) Site Mitigation and Brownfields Reuse Program's (SMBRP's) EnviroStor database identifes sites that have known contamination or sites for which there may be reasons to investigate further. The database includes the following site types: Federal Superfund sites (National Priorities List (NPL)); State Response, including Military Facilities and State Superfund; Voluntary Cleanup; and School sites. EnviroStor provides similar information to the information that was available in CalSites, and provides additional site information, including, but not limited to, identification of formerly-contaminated properties that have been released for reuse, properties where environmental deed restrictions have been recorded to prevent inappropriate land uses, and risk characterization information that is used to assess potential impacts to public health and the environment at contaminated sites.

Date of Government Version: 07/31/2017
Date Data Arrived at EDR: 08/01/2017
Date Made Active in Reports: 08/15/2017
Number of Days to Update: 14

Source: Department of Toxic Substances Control
Telephone: 916-323-3400
Last EDR Contact: 08/01/2017
Next Scheduled EDR Contact: 11/13/2017
Data Release Frequency: Quarterly

State and tribal landfill and/or solid waste disposal site lists

SWF/LF (SWIS): Solid Waste Information System

Active, Closed and Inactive Landfills. SWF/LF records typically contain an inve ntory of solid waste disposal facilities or landfills. These may be active or i nactive facilities or open dumps that failed to meet RCRA Section 4004 criteria for solid waste landfills or disposal sites.

Date of Government Version: 02/13/2017
Date Data Arrived at EDR: 02/15/2017
Date Made Active in Reports: 05/02/2017
Number of Days to Update: 76

Source: Department of Resources Recycling and Recovery
Telephone: 916-341-6320
Last EDR Contact: 08/17/2017
Next Scheduled EDR Contact: 11/27/2017
Data Release Frequency: Quarterly

State and tribal leaking storage tank lists

LUST REG 7: Leaking Underground Storage Tank Case Listing
Leaking Underground Storage Tank locations. Imperial, Riverside, San Diego, Santa Barbara counties.

Date of Government Version: 02/26/2004
Date Data Arrived at EDR: 02/26/2004
Date Made Active in Reports: 03/24/2004
Number of Days to Update: 27

Source: California Regional Water Quality Control Board Colorado River Basin Region (7)
Telephone: 760-776-8943
Last EDR Contact: 08/01/2011
Next Scheduled EDR Contact: 11/14/2011
Data Release Frequency: No Update Planned

LUST: Leaking Underground Fuel Tank Report (GEOTRACKER)
Leaking Underground Storage Tank (LUST) Sites included in GeoTracker. GeoTracker is the Water Boards data management system for sites that impact, or have the potential to impact, water quality in California, with emphasis on groundwater.

Date of Government Version: 06/12/2017
Date Data Arrived at EDR: 06/14/2017
Date Made Active in Reports: 08/22/2017
Number of Days to Update: 69

Source: State Water Resources Control Board
Telephone: see region list
Last EDR Contact: 06/14/2017
Next Scheduled EDR Contact: 09/25/2017
Data Release Frequency: Quarterly

LUST REG 9: Leaking Underground Storage Tank Report
Orange, Riverside, San Diego counties. For more current information, please refer to the State Water Resources Control Board's LUST database.

Date of Government Version: 03/01/2001
Date Data Arrived at EDR: 04/23/2001
Date Made Active in Reports: 05/21/2001
Number of Days to Update: 28

Source: California Regional Water Quality Control Board San Diego Region (9)
Telephone: 858-637-5595
Last EDR Contact: 09/26/2011
Next Scheduled EDR Contact: 01/09/2012
Data Release Frequency: No Update Planned

LUST REG 8: Leaking Underground Storage Tanks
California Regional Water Quality Control Board Santa Ana Region (8). For more current information, please refer to the State Water Resources Control Board's LUST database.

Date of Government Version: 02/14/2005
Date Data Arrived at EDR: 02/15/2005
Date Made Active in Reports: 03/28/2005
Number of Days to Update: 41

Source: California Regional Water Quality Control Board Santa Ana Region (8)
Telephone: 909-782-4496
Last EDR Contact: 08/15/2011
Next Scheduled EDR Contact: 11/28/2011
Data Release Frequency: Varies

LUST REG 6V: Leaking Underground Storage Tank Case Listing
Leaking Underground Storage Tank locations. Inyo, Kern, Los Angeles, Mono, San Bernardino counties.

Date of Government Version: 06/07/2005
Date Data Arrived at EDR: 06/07/2005
Date Made Active in Reports: 06/29/2005
Number of Days to Update: 22

Source: California Regional Water Quality Control Board Victorville Branch Office (6)
Telephone: 760-241-7365
Last EDR Contact: 09/12/2011
Next Scheduled EDR Contact: 12/26/2011
Data Release Frequency: No Update Planned

LUST REG 6L: Leaking Underground Storage Tank Case Listing
For more current information, please refer to the State Water Resources Control Board's LUST database.

Date of Government Version: 09/09/2003
Date Data Arrived at EDR: 09/10/2003
Date Made Active in Reports: 10/07/2003
Number of Days to Update: 27

Source: California Regional Water Quality Control Board Lahontan Region (6)
Telephone: 530-542-5572
Last EDR Contact: 09/12/2011
Next Scheduled EDR Contact: 12/26/2011
Data Release Frequency: No Update Planned

LUST REG 5: Leaking Underground Storage Tank Database
Leaking Underground Storage Tank locations. Alameda, Alpine, Amador, Butte, Colusa, Contra Costa, Calveras, El Dorado, Fresno, Glenn, Kern, Kings, Lake, Lassen, Madera, Mariposa, Merced, Modoc, Napa, Nevada, Placer, Plumas, Sacramento, San Joaquin, Shasta, Solano, Stanislaus, Sutter, Tehama, Tulare, Tuolumne, Yolo, Yuba counties.

Date of Government Version: 07/01/2008
Date Data Arrived at EDR: 07/22/2008
Date Made Active in Reports: 07/31/2008
Number of Days to Update: 9

Source: California Regional Water Quality Control Board Central Valley Region (5)
Telephone: 916-464-4834
Last EDR Contact: 07/01/2011
Next Scheduled EDR Contact: 10/17/2011
Data Release Frequency: No Update Planned

LUST REG 4: Underground Storage Tank Leak List

Los Angeles, Ventura counties. For more current information, please refer to the State Water Resources Control Board's LUST database.

Date of Government Version: 09/07/2004
Date Data Arrived at EDR: 09/07/2004
Date Made Active in Reports: 10/12/2004
Number of Days to Update: 35

Source: California Regional Water Quality Control Board Los Angeles Region (4)
Telephone: 213-576-6710
Last EDR Contact: 09/06/2011
Next Scheduled EDR Contact: 12/19/2011
Data Release Frequency: No Update Planned

LUST REG 3: Leaking Underground Storage Tank Database

Leaking Underground Storage Tank locations. Monterey, San Benito, San Luis Obispo, Santa Barbara, Santa Cruz counties.

Date of Government Version: 05/19/2003
Date Data Arrived at EDR: 05/19/2003
Date Made Active in Reports: 06/02/2003
Number of Days to Update: 14

Source: California Regional Water Quality Control Board Central Coast Region (3)
Telephone: 805-542-4786
Last EDR Contact: 07/18/2011
Next Scheduled EDR Contact: 10/31/2011
Data Release Frequency: No Update Planned

LUST REG 2: Fuel Leak List

Leaking Underground Storage Tank locations. Alameda, Contra Costa, Marin, Napa, San Francisco, San Mateo, Santa Clara, Solano, Sonoma counties.

Date of Government Version: 09/30/2004
Date Data Arrived at EDR: 10/20/2004
Date Made Active in Reports: 11/19/2004
Number of Days to Update: 30

Source: California Regional Water Quality Control Board San Francisco Bay Region (2)
Telephone: 510-622-2433
Last EDR Contact: 09/19/2011
Next Scheduled EDR Contact: 01/02/2012
Data Release Frequency: Quarterly

LUST REG 1: Active Toxic Site Investigation

Del Norte, Humboldt, Lake, Mendocino, Modoc, Siskiyou, Sonoma, Trinity counties. For more current information, please refer to the State Water Resources Control Board's LUST database.

Date of Government Version: 02/01/2001
Date Data Arrived at EDR: 02/28/2001
Date Made Active in Reports: 03/29/2001
Number of Days to Update: 29

Source: California Regional Water Quality Control Board North Coast (1)
Telephone: 707-570-3769
Last EDR Contact: 08/01/2011
Next Scheduled EDR Contact: 11/14/2011
Data Release Frequency: No Update Planned

INDIAN LUST R6: Leaking Underground Storage Tanks on Indian Land

LUSTs on Indian land in New Mexico and Oklahoma.

Date of Government Version: 10/01/2016
Date Data Arrived at EDR: 01/26/2017
Date Made Active in Reports: 05/05/2017
Number of Days to Update: 99

Source: EPA Region 6
Telephone: 214-665-6597
Last EDR Contact: 07/27/2017
Next Scheduled EDR Contact: 11/08/2017
Data Release Frequency: Varies

INDIAN LUST R4: Leaking Underground Storage Tanks on Indian Land

LUSTs on Indian land in Florida, Mississippi and North Carolina.

Date of Government Version: 10/14/2016
Date Data Arrived at EDR: 01/27/2017
Date Made Active in Reports: 05/05/2017
Number of Days to Update: 98

Source: EPA Region 4
Telephone: 404-562-8677
Last EDR Contact: 07/28/2017
Next Scheduled EDR Contact: 11/08/2017
Data Release Frequency: Semi-Annually

INDIAN LUST R7: Leaking Underground Storage Tanks on Indian Land
LUSTs on Indian land in Iowa, Kansas, and Nebraska

Date of Government Version: 09/01/2016
Date Data Arrived at EDR: 01/26/2017
Date Made Active in Reports: 05/05/2017
Number of Days to Update: 99
Source: EPA Region 7
Telephone: 913-551-7003
Last EDR Contact: 07/27/2017
Next Scheduled EDR Contact: 11/08/2017
Data Release Frequency: Varies

INDIAN LUST R5: Leaking Underground Storage Tanks on Indian Land
Leaking underground storage tanks located on Indian Land in Michigan, Minnesota and Wisconsin.

Date of Government Version: 11/14/2016
Date Data Arrived at EDR: 01/26/2017
Date Made Active in Reports: 05/05/2017
Number of Days to Update: 99
Source: EPA, Region 5
Telephone: 312-886-7439
Last EDR Contact: 07/27/2017
Next Scheduled EDR Contact: 11/08/2017
Data Release Frequency: Varies

INDIAN LUST R8: Leaking Underground Storage Tanks on Indian Land
LUSTs on Indian land in Colorado, Montana, North Dakota, South Dakota, Utah and Wyoming.

Date of Government Version: 10/17/2016
Date Data Arrived at EDR: 01/26/2017
Date Made Active in Reports: 05/05/2017
Number of Days to Update: 99
Source: EPA Region 8
Telephone: 303-312-6271
Last EDR Contact: 07/27/2017
Next Scheduled EDR Contact: 11/08/2017
Data Release Frequency: Quarterly

INDIAN LUST R9: Leaking Underground Storage Tanks on Indian Land
LUSTs on Indian land in Arizona, California, New Mexico and Nevada

Date of Government Version: 10/06/2016
Date Data Arrived at EDR: 01/26/2017
Date Made Active in Reports: 05/05/2017
Number of Days to Update: 99
Source: Environmental Protection Agency
Telephone: 415-972-3372
Last EDR Contact: 07/27/2017
Next Scheduled EDR Contact: 11/08/2017
Data Release Frequency: Quarterly

INDIAN LUST R10: Leaking Underground Storage Tanks on Indian Land
LUSTs on Indian land in Alaska, Idaho, Oregon and Washington.

Date of Government Version: 10/07/2016
Date Data Arrived at EDR: 01/26/2017
Date Made Active in Reports: 05/05/2017
Number of Days to Update: 99
Source: EPA Region 10
Telephone: 206-553-2857
Last EDR Contact: 07/27/2017
Next Scheduled EDR Contact: 11/08/2017
Data Release Frequency: Quarterly

INDIAN LUST R1: Leaking Underground Storage Tanks on Indian Land
A listing of leaking underground storage tank locations on Indian Land.

Date of Government Version: 11/14/2016
Date Data Arrived at EDR: 01/26/2017
Date Made Active in Reports: 05/05/2017
Number of Days to Update: 99
Source: EPA Region 1
Telephone: 617-918-1313
Last EDR Contact: 07/27/2017
Next Scheduled EDR Contact: 11/08/2017
Data Release Frequency: Varies

SLIC: Statewide SLIC Cases (GEOTRACKER)
Cleanup Program Sites (CPS; also known as Site Cleanups [SC] and formerly known as Spills, Leaks, Investigations, and Cleanups [SLIC] sites) included in GeoTracker. GeoTracker is the Water Boards data management system for sites that impact, or have the potential to impact, water quality in California, with emphasis on groundwater.

Date of Government Version: 06/12/2017
Date Data Arrived at EDR: 06/14/2017
Date Made Active in Reports: 08/23/2017
Number of Days to Update: 70
Source: State Water Resources Control Board
Telephone: 866-480-1028
Last EDR Contact: 06/14/2017
Next Scheduled EDR Contact: 09/25/2017
Data Release Frequency: Varies

SLIC REG 1: Active Toxic Site Investigations
The SLIC (Spills, Leaks, Investigations and Cleanup) program is designed to protect and restore water quality from spills, leaks, and similar discharges.

Date of Government Version: 04/03/2003
Date Data Arrived at EDR: 04/07/2003
Date Made Active in Reports: 04/25/2003
Number of Days to Update: 18

Source: California Regional Water Quality Control Board, North Coast Region (1)
Telephone: 707-576-2220
Last EDR Contact: 08/01/2011
Next Scheduled EDR Contact: 11/14/2011
Data Release Frequency: No Update Planned

SLIC REG 2: Spills, Leaks, Investigation & Cleanup Cost Recovery Listing
The SLIC (Spills, Leaks, Investigations and Cleanup) program is designed to protect and restore water quality from spills, leaks, and similar discharges.

Date of Government Version: 09/30/2004
Date Data Arrived at EDR: 10/20/2004
Date Made Active in Reports: 11/19/2004
Number of Days to Update: 30

Source: Regional Water Quality Control Board San Francisco Bay Region (2)
Telephone: 510-286-0457
Last EDR Contact: 09/19/2011
Next Scheduled EDR Contact: 01/02/2012
Data Release Frequency: Quarterly

SLIC REG 3: Spills, Leaks, Investigation & Cleanup Cost Recovery Listing
The SLIC (Spills, Leaks, Investigations and Cleanup) program is designed to protect and restore water quality from spills, leaks, and similar discharges.

Date of Government Version: 05/18/2006
Date Data Arrived at EDR: 05/18/2006
Date Made Active in Reports: 06/15/2006
Number of Days to Update: 28

Source: California Regional Water Quality Control Board Central Coast Region (3)
Telephone: 805-549-3147
Last EDR Contact: 07/18/2011
Next Scheduled EDR Contact: 10/31/2011
Data Release Frequency: Semi-Annually

SLIC REG 4: Spills, Leaks, Investigation & Cleanup Cost Recovery Listing
The SLIC (Spills, Leaks, Investigations and Cleanup) program is designed to protect and restore water quality from spills, leaks, and similar discharges.

Date of Government Version: 11/17/2004
Date Data Arrived at EDR: 11/18/2004
Date Made Active in Reports: 01/04/2005
Number of Days to Update: 47

Source: Region Water Quality Control Board Los Angeles Region (4)
Telephone: 213-576-6600
Last EDR Contact: 07/01/2011
Next Scheduled EDR Contact: 10/17/2011
Data Release Frequency: Varies

SLIC REG 5: Spills, Leaks, Investigation & Cleanup Cost Recovery Listing
The SLIC (Spills, Leaks, Investigations and Cleanup) program is designed to protect and restore water quality from spills, leaks, and similar discharges.

Date of Government Version: 04/01/2005
Date Data Arrived at EDR: 04/05/2005
Date Made Active in Reports: 04/21/2005
Number of Days to Update: 16

Source: Regional Water Quality Control Board Central Valley Region (5)
Telephone: 916-464-3291
Last EDR Contact: 09/12/2011
Next Scheduled EDR Contact: 12/26/2011
Data Release Frequency: Semi-Annually

SLIC REG 6V: Spills, Leaks, Investigation & Cleanup Cost Recovery Listing
The SLIC (Spills, Leaks, Investigations and Cleanup) program is designed to protect and restore water quality from spills, leaks, and similar discharges.

Date of Government Version: 05/24/2005
Date Data Arrived at EDR: 05/25/2005
Date Made Active in Reports: 06/16/2005
Number of Days to Update: 22

Source: Regional Water Quality Control Board, Victorville Branch
Telephone: 619-241-6583
Last EDR Contact: 08/15/2011
Next Scheduled EDR Contact: 11/28/2011
Data Release Frequency: Semi-Annually

SLIC REG 6L: SLIC Sites
The SLIC (Spills, Leaks, Investigations and Cleanup) program is designed to protect and restore water quality from spills, leaks, and similar discharges.

Date of Government Version: 09/07/2004
Date Data Arrived at EDR: 09/07/2004
Date Made Active in Reports: 10/12/2004
Number of Days to Update: 35
Source: California Regional Water Quality Control Board, Lahontan Region
Telephone: 530-542-5574
Last EDR Contact: 08/15/2011
Next Scheduled EDR Contact: 11/28/2011
Data Release Frequency: No Update Planned

SLIC REG 7: SLIC List
The SLIC (Spills, Leaks, Investigations and Cleanup) program is designed to protect and restore water quality from spills, leaks, and similar discharges.

Date of Government Version: 11/24/2004
Date Data Arrived at EDR: 11/29/2004
Date Made Active in Reports: 01/04/2005
Number of Days to Update: 36
Source: California Regional Quality Control Board, Colorado River Basin Region
Telephone: 760-346-7491
Last EDR Contact: 08/01/2011
Next Scheduled EDR Contact: 11/14/2011
Data Release Frequency: No Update Planned

SLIC REG 8: Spills, Leaks, Investigation & Cleanup Cost Recovery Listing
The SLIC (Spills, Leaks, Investigations and Cleanup) program is designed to protect and restore water quality from spills, leaks, and similar discharges.

Date of Government Version: 04/03/2008
Date Data Arrived at EDR: 04/03/2008
Date Made Active in Reports: 04/14/2008
Number of Days to Update: 11
Source: California Region Water Quality Control Board Santa Ana Region (8)
Telephone: 951-782-3298
Last EDR Contact: 09/12/2011
Next Scheduled EDR Contact: 12/26/2011
Data Release Frequency: Semi-Annually

SLIC REG 9: Spills, Leaks, Investigation & Cleanup Cost Recovery Listing
The SLIC (Spills, Leaks, Investigations and Cleanup) program is designed to protect and restore water quality from spills, leaks, and similar discharges.

Date of Government Version: 09/10/2007
Date Data Arrived at EDR: 09/11/2007
Date Made Active in Reports: 09/28/2007
Number of Days to Update: 17
Source: California Regional Water Quality Control Board San Diego Region (9)
Telephone: 858-467-2980
Last EDR Contact: 08/08/2011
Next Scheduled EDR Contact: 11/21/2011
Data Release Frequency: Annually

State and tribal registered storage tank lists

FEMA UST: Underground Storage Tank Listing
A listing of all FEMA owned underground storage tanks.

Date of Government Version: 01/01/2010
Date Data Arrived at EDR: 02/16/2010
Date Made Active in Reports: 04/12/2010
Number of Days to Update: 55
Source: FEMA
Telephone: 202-646-5797
Last EDR Contact: 07/14/2017
Next Scheduled EDR Contact: 10/23/2017
Data Release Frequency: Varies

UST: Active UST Facilities
Active UST facilities gathered from the local regulatory agencies

Date of Government Version: 06/12/2017
Date Data Arrived at EDR: 06/14/2017
Date Made Active in Reports: 08/23/2017
Number of Days to Update: 70
Source: SWRCB
Telephone: 916-341-5851
Last EDR Contact: 06/14/2017
Next Scheduled EDR Contact: 09/25/2017
Data Release Frequency: Semi-Annually

AST: Aboveground Petroleum Storage Tank Facilities
A listing of aboveground storage tank petroleum storage tank locations.

Date of Government Version: 07/06/2016
Date Data Arrived at EDR: 07/12/2016
Date Made Active in Reports: 09/19/2016
Number of Days to Update: 69
Source: California Environmental Protection Agency
Telephone: 916-327-5092
Last EDR Contact: 06/21/2017
Next Scheduled EDR Contact: 10/09/2017
Data Release Frequency: Quarterly

INDIAN UST R5: Underground Storage Tanks on Indian Land
The Indian Underground Storage Tank (UST) database provides information about underground storage tanks on Indian land in EPA Region 5 (Michigan, Minnesota and Wisconsin and Tribal Nations).

Date of Government Version: 01/14/2017
Date Data Arrived at EDR: 01/26/2017
Date Made Active in Reports: 05/05/2017
Number of Days to Update: 99
Source: EPA Region 5
Telephone: 312-886-6136
Last EDR Contact: 07/27/2017
Next Scheduled EDR Contact: 11/08/2017
Data Release Frequency: Varies

INDIAN UST R7: Underground Storage Tanks on Indian Land
The Indian Underground Storage Tank (UST) database provides information about underground storage tanks on Indian land in EPA Region 7 (Iowa, Kansas, Missouri, Nebraska, and 9 Tribal Nations).

Date of Government Version: 09/01/2016
Date Data Arrived at EDR: 01/26/2017
Date Made Active in Reports: 05/05/2017
Number of Days to Update: 99
Source: EPA Region 7
Telephone: 913-551-7003
Last EDR Contact: 07/27/2017
Next Scheduled EDR Contact: 11/08/2017
Data Release Frequency: Varies

INDIAN UST R4: Underground Storage Tanks on Indian Land
The Indian Underground Storage Tank (UST) database provides information about underground storage tanks on Indian land in EPA Region 4 (Alabama, Florida, Georgia, Kentucky, Mississippi, North Carolina, South Carolina, Tennessee and Tribal Nations)

Date of Government Version: 10/14/2016
Date Data Arrived at EDR: 01/27/2017
Date Made Active in Reports: 05/05/2017
Number of Days to Update: 98
Source: EPA Region 4
Telephone: 404-562-9424
Last EDR Contact: 07/28/2017
Next Scheduled EDR Contact: 11/08/2017
Data Release Frequency: Semi-Annually

INDIAN UST R1: Underground Storage Tanks on Indian Land
The Indian Underground Storage Tank (UST) database provides information about underground storage tanks on Indian land in EPA Region 1 (Connecticut, Maine, Massachusetts, New Hampshire, Rhode Island, Vermont and ten Tribal Nations).

Date of Government Version: 11/14/2016
Date Data Arrived at EDR: 01/26/2017
Date Made Active in Reports: 05/05/2017
Number of Days to Update: 99
Source: EPA, Region 1
Telephone: 617-918-1313
Last EDR Contact: 07/27/2017
Next Scheduled EDR Contact: 11/08/2017
Data Release Frequency: Varies

INDIAN UST R10: Underground Storage Tanks on Indian Land
The Indian Underground Storage Tank (UST) database provides information about underground storage tanks on Indian land in EPA Region 10 (Alaska, Idaho, Oregon, Washington, and Tribal Nations).

Date of Government Version: 10/07/2016
Date Data Arrived at EDR: 01/26/2017
Date Made Active in Reports: 05/05/2017
Number of Days to Update: 99
Source: EPA Region 10
Telephone: 206-553-2857
Last EDR Contact: 07/27/2017
Next Scheduled EDR Contact: 11/08/2017
Data Release Frequency: Quarterly

INDIAN UST R9: Underground Storage Tanks on Indian Land

The Indian Underground Storage Tank (UST) database provides information about underground storage tanks on Indian land in EPA Region 9 (Arizona, California, Hawaii, Nevada, the Pacific Islands, and Tribal Nations).

Date of Government Version: 10/06/2016
Date Data Arrived at EDR: 01/26/2017
Date Made Active in Reports: 05/05/2017
Number of Days to Update: 99

Source: EPA Region 9
Telephone: 415-972-3368
Last EDR Contact: 07/27/2017
Next Scheduled EDR Contact: 11/08/2017
Data Release Frequency: Quarterly

INDIAN UST R8: Underground Storage Tanks on Indian Land

The Indian Underground Storage Tank (UST) database provides information about underground storage tanks on Indian land in EPA Region 8 (Colorado, Montana, North Dakota, South Dakota, Utah, Wyoming and 27 Tribal Nations).

Date of Government Version: 10/17/2016
Date Data Arrived at EDR: 01/26/2017
Date Made Active in Reports: 05/05/2017
Number of Days to Update: 99

Source: EPA Region 8
Telephone: 303-312-6137
Last EDR Contact: 07/27/2017
Next Scheduled EDR Contact: 11/08/2017
Data Release Frequency: Quarterly

INDIAN UST R6: Underground Storage Tanks on Indian Land

The Indian Underground Storage Tank (UST) database provides information about underground storage tanks on Indian land in EPA Region 6 (Louisiana, Arkansas, Oklahoma, New Mexico, Texas and 65 Tribes).

Date of Government Version: 10/01/2016
Date Data Arrived at EDR: 01/26/2017
Date Made Active in Reports: 05/05/2017
Number of Days to Update: 99

Source: EPA Region 6
Telephone: 214-665-7591
Last EDR Contact: 07/27/2017
Next Scheduled EDR Contact: 11/08/2017
Data Release Frequency: Semi-Annually

State and tribal voluntary cleanup sites

INDIAN VCP R1: Voluntary Cleanup Priority Listing

A listing of voluntary cleanup priority sites located on Indian Land located in Region 1.

Date of Government Version: 07/27/2015
Date Data Arrived at EDR: 09/29/2015
Date Made Active in Reports: 02/18/2016
Number of Days to Update: 142

Source: EPA, Region 1
Telephone: 617-918-1102
Last EDR Contact: 06/27/2017
Next Scheduled EDR Contact: 10/09/2017
Data Release Frequency: Varies

INDIAN VCP R7: Voluntary Cleanup Priority Lisitng

A listing of voluntary cleanup priority sites located on Indian Land located in Region 7.

Date of Government Version: 03/20/2008
Date Data Arrived at EDR: 04/22/2008
Date Made Active in Reports: 05/19/2008
Number of Days to Update: 27

Source: EPA, Region 7
Telephone: 913-551-7365
Last EDR Contact: 04/20/2009
Next Scheduled EDR Contact: 07/20/2009
Data Release Frequency: Varies

VCP: Voluntary Cleanup Program Properties

Contains low threat level properties with either confirmed or unconfirmed releases and the project proponents have request that DTSC oversee investigation and/or cleanup activities and have agreed to provide coverage for DTSC's costs.

Date of Government Version: 07/31/2017
Date Data Arrived at EDR: 08/01/2017
Date Made Active in Reports: 08/15/2017
Number of Days to Update: 14

Source: Department of Toxic Substances Control
Telephone: 916-323-3400
Last EDR Contact: 08/01/2017
Next Scheduled EDR Contact: 11/13/2017
Data Release Frequency: Quarterly

State and tribal Brownfields sites

BROWNFIELDS: Considered Brownfieds Sites Listing
A listing of sites the SWRCB considers to be Brownfields since these are sites have come to them through the MOA Process.

Date of Government Version: 01/03/2017
Date Data Arrived at EDR: 01/04/2017
Date Made Active in Reports: 03/02/2017
Number of Days to Update: 57
Source: State Water Resources Control Board
Telephone: 916-323-7905
Last EDR Contact: 06/28/2017
Next Scheduled EDR Contact: 10/09/2017
Data Release Frequency: Varies

ADDITIONAL ENVIRONMENTAL RECORDS

Local Brownfield lists

US BROWNFIELDS: A Listing of Brownfields Sites
Brownfields are real property, the expansion, redevelopment, or reuse of which may be complicated by the presence or potential presence of a hazardous substance, pollutant, or contaminant. Cleaning up and reinvesting in these properties takes development pressures off of undeveloped, open land, and both improves and protects the environment. Assessment, Cleanup and Redevelopment Exchange System (ACRES) stores information reported by EPA Brownfields grant recipients on brownfields properties assessed or cleaned up with grant funding as well as information on Targeted Brownfields Assessments performed by EPA Regions. A listing of ACRES Brownfield sites is obtained from Cleanups in My Community. Cleanups in My Community provides information on Brownfields properties for which information is reported back to EPA, as well as areas served by Brownfields grant programs.

Date of Government Version: 03/02/2017
Date Data Arrived at EDR: 03/02/2017
Date Made Active in Reports: 04/07/2017
Number of Days to Update: 36
Source: Environmental Protection Agency
Telephone: 202-566-2777
Last EDR Contact: 06/20/2017
Next Scheduled EDR Contact: 10/02/2017
Data Release Frequency: Semi-Annually

Local Lists of Landfill / Solid Waste Disposal Sites

WMUDS/SWAT: Waste Management Unit Database
Waste Management Unit Database System. WMUDS is used by the State Water Resources Control Board staff and the Regional Water Quality Control Boards for program tracking and inventory of waste management units. WMUDS is composed of the following databases: Facility Information, Scheduled Inspections Information, Waste Management Unit Information, SWAT Program Information, SWAT Report Summary Information, SWAT Report Summary Data, Chapter 15 (formerly Subchapter 15) Information, Chapter 15 Monitoring Parameters, TPCA Program Information, RCRA Program Information, Closure Information, and Interested Parties Information.

Date of Government Version: 04/01/2000
Date Data Arrived at EDR: 04/10/2000
Date Made Active in Reports: 05/10/2000
Number of Days to Update: 30
Source: State Water Resources Control Board
Telephone: 916-227-4448
Last EDR Contact: 08/03/2017
Next Scheduled EDR Contact: 11/20/2017
Data Release Frequency: No Update Planned

SWRCY: Recycler Database
A listing of recycling facilities in California.

Date of Government Version: 03/13/2017
Date Data Arrived at EDR: 03/14/2017
Date Made Active in Reports: 05/03/2017
Number of Days to Update: 50
Source: Department of Conservation
Telephone: 916-323-3836
Last EDR Contact: 06/14/2017
Next Scheduled EDR Contact: 09/25/2017
Data Release Frequency: Quarterly

HAULERS: Registered Waste Tire Haulers Listing
A listing of registered waste tire haulers.

Date of Government Version: 05/30/2017
Date Data Arrived at EDR: 05/31/2017
Date Made Active in Reports: 08/15/2017
Number of Days to Update: 76

Source: Integrated Waste Management Board
Telephone: 916-341-6422
Last EDR Contact: 08/10/2017
Next Scheduled EDR Contact: 11/27/2017
Data Release Frequency: Varies

INDIAN ODI: Report on the Status of Open Dumps on Indian Lands

Location of open dumps on Indian land.

Date of Government Version: 12/31/1998
Date Data Arrived at EDR: 12/03/2007
Date Made Active in Reports: 01/24/2008
Number of Days to Update: 52

Source: Environmental Protection Agency
Telephone: 703-308-8245
Last EDR Contact: 08/01/2017
Next Scheduled EDR Contact: 11/13/2017
Data Release Frequency: Varies

DEBRIS REGION 9: Torres Martinez Reservation Illegal Dump Site Locations

A listing of illegal dump sites location on the Torres Martinez Indian Reservation located in eastern Riverside County and northern Imperial County, California.

Date of Government Version: 01/12/2009
Date Data Arrived at EDR: 05/07/2009
Date Made Active in Reports: 09/21/2009
Number of Days to Update: 137

Source: EPA, Region 9
Telephone: 415-947-4219
Last EDR Contact: 07/24/2017
Next Scheduled EDR Contact: 11/08/2017
Data Release Frequency: No Update Planned

ODI: Open Dump Inventory

An open dump is defined as a disposal facility that does not comply with one or more of the Part 257 or Part 258 Subtitle D Criteria.

Date of Government Version: 06/30/1985
Date Data Arrived at EDR: 08/09/2004
Date Made Active in Reports: 09/17/2004
Number of Days to Update: 39

Source: Environmental Protection Agency
Telephone: 800-424-9346
Last EDR Contact: 06/09/2004
Next Scheduled EDR Contact: N/A
Data Release Frequency: No Update Planned

IHS OPEN DUMPS: Open Dumps on Indian Land

A listing of all open dumps located on Indian Land in the United States.

Date of Government Version: 04/01/2014
Date Data Arrived at EDR: 08/06/2014
Date Made Active in Reports: 01/29/2015
Number of Days to Update: 176

Source: Department of Health & Human Serivces, Indian Health Service
Telephone: 301-443-1452
Last EDR Contact: 08/29/2017
Next Scheduled EDR Contact: 11/13/2017
Data Release Frequency: Varies

Local Lists of Hazardous waste / Contaminated Sites

US HIST CDL: National Clandestine Laboratory Register

A listing of clandestine drug lab locations that have been removed from the DEAs National Clandestine Laboratory Register.

Date of Government Version: 02/09/2017
Date Data Arrived at EDR: 03/08/2017
Date Made Active in Reports: 06/09/2017
Number of Days to Update: 93

Source: Drug Enforcement Administration
Telephone: 202-307-1000
Last EDR Contact: 08/30/2017
Next Scheduled EDR Contact: 12/11/2017
Data Release Frequency: No Update Planned

HIST CAL-SITES: Calsites Database

The Calsites database contains potential or confirmed hazardous substance release properties. In 1996, California EPA reevaluated and significantly reduced the number of sites in the Calsites database. No longer updated by the state agency. It has been replaced by ENVIROSTOR.

Date of Government Version: 08/08/2005
Date Data Arrived at EDR: 08/03/2006
Date Made Active in Reports: 08/24/2006
Number of Days to Update: 21

Source: Department of Toxic Substance Control
Telephone: 916-323-3400
Last EDR Contact: 02/23/2009
Next Scheduled EDR Contact: 05/25/2009
Data Release Frequency: No Update Planned

SCH: School Property Evaluation Program

This category contains proposed and existing school sites that are being evaluated by DTSC for possible hazardous materials contamination. In some cases, these properties may be listed in the CalSites category depending on the level of threat to public health and safety or the environment they pose.

Date of Government Version: 07/31/2017
Date Data Arrived at EDR: 08/01/2017
Date Made Active in Reports: 08/15/2017
Number of Days to Update: 14

Source: Department of Toxic Substances Control
Telephone: 916-323-3400
Last EDR Contact: 08/01/2017
Next Scheduled EDR Contact: 11/13/2017
Data Release Frequency: Quarterly

CDL: Clandestine Drug Labs

A listing of drug lab locations. Listing of a location in this database does not indicate that any illegal drug lab materials were or were not present there, and does not constitute a determination that the location either requires or does not require additional cleanup work.

Date of Government Version: 12/31/2016
Date Data Arrived at EDR: 03/17/2017
Date Made Active in Reports: 05/10/2017
Number of Days to Update: 54

Source: Department of Toxic Substances Control
Telephone: 916-255-6504
Last EDR Contact: 08/14/2017
Next Scheduled EDR Contact: 10/23/2017
Data Release Frequency: Varies

TOXIC PITS: Toxic Pits Cleanup Act Sites

Toxic PITS Cleanup Act Sites. TOXIC PITS identifies sites suspected of containing hazardous substances where cleanup has not yet been completed.

Date of Government Version: 07/01/1995
Date Data Arrived at EDR: 08/30/1995
Date Made Active in Reports: 09/26/1995
Number of Days to Update: 27

Source: State Water Resources Control Board
Telephone: 916-227-4364
Last EDR Contact: 01/26/2009
Next Scheduled EDR Contact: 04/27/2009
Data Release Frequency: No Update Planned

US CDL: Clandestine Drug Labs

A listing of clandestine drug lab locations. The U.S. Department of Justice ("the Department") provides this web site as a public service. It contains addresses of some locations where law enforcement agencies reported they found chemicals or other items that indicated the presence of either clandestine drug laboratories or dumpsites. In most cases, the source of the entries is not the Department, and the Department has not verified the entry and does not guarantee its accuracy. Members of the public must verify the accuracy of all entries by, for example, contacting local law enforcement and local health departments.

Date of Government Version: 02/09/2017
Date Data Arrived at EDR: 03/08/2017
Date Made Active in Reports: 06/09/2017
Number of Days to Update: 93

Source: Drug Enforcement Administration
Telephone: 202-307-1000
Last EDR Contact: 08/30/2017
Next Scheduled EDR Contact: 12/11/2017
Data Release Frequency: Quarterly

Local Lists of Registered Storage Tanks

SWEEPS UST: SWEEPS UST Listing

Statewide Environmental Evaluation and Planning System. This underground storage tank listing was updated and maintained by a company contacted by the SWRCB in the early 1990's. The listing is no longer updated or maintained. The local agency is the contact for more information on a site on the SWEEPS list.

Date of Government Version: 06/01/1994
Date Data Arrived at EDR: 07/07/2005
Date Made Active in Reports: 08/11/2005
Number of Days to Update: 35
Source: State Water Resources Control Board
Telephone: N/A
Last EDR Contact: 06/03/2005
Next Scheduled EDR Contact: N/A
Data Release Frequency: No Update Planned

UST MENDOCINO: Mendocino County UST Database
A listing of underground storage tank locations in Mendocino County.

Date of Government Version: 06/02/2017
Date Data Arrived at EDR: 06/06/2017
Date Made Active in Reports: 08/25/2017
Number of Days to Update: 80
Source: Department of Public Health
Telephone: 707-463-4466
Last EDR Contact: 08/24/2017
Next Scheduled EDR Contact: 12/11/2017
Data Release Frequency: Annually

HIST UST: Hazardous Substance Storage Container Database
The Hazardous Substance Storage Container Database is a historical listing of UST sites. Refer to local/county source for current data.

Date of Government Version: 10/15/1990
Date Data Arrived at EDR: 01/25/1991
Date Made Active in Reports: 02/12/1991
Number of Days to Update: 18
Source: State Water Resources Control Board
Telephone: 916-341-5851
Last EDR Contact: 07/26/2001
Next Scheduled EDR Contact: N/A
Data Release Frequency: No Update Planned

CA FID UST: Facility Inventory Database
The Facility Inventory Database (FID) contains a historical listing of active and inactive underground storage tank locations from the State Water Resource Control Board. Refer to local/county source for current data.

Date of Government Version: 10/31/1994
Date Data Arrived at EDR: 09/05/1995
Date Made Active in Reports: 09/29/1995
Number of Days to Update: 24
Source: California Environmental Protection Agency
Telephone: 916-341-5851
Last EDR Contact: 12/28/1998
Next Scheduled EDR Contact: N/A
Data Release Frequency: No Update Planned

Local Land Records

LIENS: Environmental Liens Listing
A listing of property locations with environmental liens for California where DTSC is a lien holder.

Date of Government Version: 06/02/2017
Date Data Arrived at EDR: 06/06/2017
Date Made Active in Reports: 08/22/2017
Number of Days to Update: 77
Source: Department of Toxic Substances Control
Telephone: 916-323-3400
Last EDR Contact: 08/31/2017
Next Scheduled EDR Contact: 12/18/2017
Data Release Frequency: Varies

LIENS 2: CERCLA Lien Information
A Federal CERCLA ('Superfund') lien can exist by operation of law at any site or property at which EPA has spent Superfund monies. These monies are spent to investigate and address releases and threatened releases of contamination. CERCLIS provides information as to the identity of these sites and properties.

Date of Government Version: 02/18/2014
Date Data Arrived at EDR: 03/18/2014
Date Made Active in Reports: 04/24/2014
Number of Days to Update: 37
Source: Environmental Protection Agency
Telephone: 202-564-6023
Last EDR Contact: 07/26/2017
Next Scheduled EDR Contact: 11/08/2017
Data Release Frequency: Varies

DEED: Deed Restriction Listing

Site Mitigation and Brownfields Reuse Program Facility Sites with Deed Restrictions & Hazardous Waste Management Program Facility Sites with Deed / Land Use Restriction. The DTSC Site Mitigation and Brownfields Reuse Program (SMBRP) list includes sites cleaned up under the program's oversight and generally does not include current or former hazardous waste facilities that required a hazardous waste facility permit. The list represents deed restrictions that are active. Some sites have multiple deed restrictions. The DTSC Hazardous Waste Management Program (HWMP) has developed a list of current or former hazardous waste facilities that have a recorded land use restriction at the local county recorder's office. The land use restrictions on this list were required by the DTSC HWMP as a result of the presence of hazardous substances that remain on site after the facility (or part of the facility) has been closed or cleaned up. The types of land use restriction include deed notice, deed restriction, or a land use restriction that binds current and future owners.

Date of Government Version: 06/05/2017
Date Data Arrived at EDR: 06/06/2017
Date Made Active in Reports: 08/10/2017
Number of Days to Update: 65

Source: DTSC and SWRCB
Telephone: 916-323-3400
Last EDR Contact: 06/06/2017
Next Scheduled EDR Contact: 09/18/2017
Data Release Frequency: Semi-Annually

Records of Emergency Release Reports

HMIRS: Hazardous Materials Information Reporting System

Hazardous Materials Incident Report System. HMIRS contains hazardous material spill incidents reported to DOT.

Date of Government Version: 12/28/2016
Date Data Arrived at EDR: 12/28/2016
Date Made Active in Reports: 02/03/2017
Number of Days to Update: 37

Source: U.S. Department of Transportation
Telephone: 202-366-4555
Last EDR Contact: 06/28/2017
Next Scheduled EDR Contact: 10/09/2017
Data Release Frequency: Annually

CHMIRS: California Hazardous Material Incident Report System

California Hazardous Material Incident Reporting System. CHMIRS contains information on reported hazardous material incidents (accidental releases or spills).

Date of Government Version: 12/06/2016
Date Data Arrived at EDR: 01/25/2017
Date Made Active in Reports: 05/10/2017
Number of Days to Update: 105

Source: Office of Emergency Services
Telephone: 916-845-8400
Last EDR Contact: 07/26/2017
Next Scheduled EDR Contact: 11/08/2017
Data Release Frequency: Varies

LDS: Land Disposal Sites Listing (GEOTRACKER)

Land Disposal sites (Landfills) included in GeoTracker. GeoTracker is the Water Boards data management system for sites that impact, or have the potential to impact, water quality in California, with emphasis on groundwater.

Date of Government Version: 06/12/2017
Date Data Arrived at EDR: 06/14/2017
Date Made Active in Reports: 08/18/2017
Number of Days to Update: 65

Source: State Water Qualilty Control Board
Telephone: 866-480-1028
Last EDR Contact: 06/14/2017
Next Scheduled EDR Contact: 09/25/2017
Data Release Frequency: Quarterly

MCS: Military Cleanup Sites Listing (GEOTRACKER)

Military sites (consisting of: Military UST sites; Military Privatized sites; and Military Cleanup sites [formerly known as DoD non UST]) included in GeoTracker. GeoTracker is the Water Boards data management system for sites that impact, or have the potential to impact, water quality in California, with emphasis on groundwater.

Date of Government Version: 06/12/2017
Date Data Arrived at EDR: 06/14/2017
Date Made Active in Reports: 08/22/2017
Number of Days to Update: 69

Source: State Water Resources Control Board
Telephone: 866-480-1028
Last EDR Contact: 06/14/2017
Next Scheduled EDR Contact: 09/25/2017
Data Release Frequency: Quarterly

SPILLS 90: SPILLS90 data from FirstSearch

Spills 90 includes those spill and release records available exclusively from FirstSearch databases. Typically, they may include chemical, oil and/or hazardous substance spills recorded after 1990. Duplicate records that are already included in EDR incident and release records are not included in Spills 90.

Date of Government Version: 06/06/2012
Date Data Arrived at EDR: 01/03/2013
Date Made Active in Reports: 02/22/2013
Number of Days to Update: 50

Source: FirstSearch
Telephone: N/A
Last EDR Contact: 01/03/2013
Next Scheduled EDR Contact: N/A
Data Release Frequency: No Update Planned

Other Ascertainable Records

RCRA NonGen / NLR: RCRA - Non Generators / No Longer Regulated

RCRAInfo is EPA's comprehensive information system, providing access to data supporting the Resource Conservation and Recovery Act (RCRA) of 1976 and the Hazardous and Solid Waste Amendments (HSWA) of 1984. The database includes selective information on sites which generate, transport, store, treat and/or dispose of hazardous waste as defined by the Resource Conservation and Recovery Act (RCRA). Non-Generators do not presently generate hazardous waste.

Date of Government Version: 12/12/2016
Date Data Arrived at EDR: 12/28/2016
Date Made Active in Reports: 02/10/2017
Number of Days to Update: 44

Source: Environmental Protection Agency
Telephone: (415) 495-8895
Last EDR Contact: 08/11/2017
Next Scheduled EDR Contact: 10/09/2017
Data Release Frequency: Varies

FUDS: Formerly Used Defense Sites

The listing includes locations of Formerly Used Defense Sites properties where the US Army Corps of Engineers is actively working or will take necessary cleanup actions.

Date of Government Version: 01/31/2015
Date Data Arrived at EDR: 07/08/2015
Date Made Active in Reports: 10/13/2015
Number of Days to Update: 97

Source: U.S. Army Corps of Engineers
Telephone: 202-528-4285
Last EDR Contact: 08/25/2017
Next Scheduled EDR Contact: 12/04/2017
Data Release Frequency: Varies

DOD: Department of Defense Sites

This data set consists of federally owned or administered lands, administered by the Department of Defense, that have any area equal to or greater than 640 acres of the United States, Puerto Rico, and the U.S. Virgin Islands.

Date of Government Version: 12/31/2005
Date Data Arrived at EDR: 11/10/2006
Date Made Active in Reports: 01/11/2007
Number of Days to Update: 62

Source: USGS
Telephone: 888-275-8747
Last EDR Contact: 07/12/2017
Next Scheduled EDR Contact: 10/23/2017
Data Release Frequency: Semi-Annually

FEDLAND: Federal and Indian Lands

Federally and Indian administrated lands of the United States. Lands included are administrated by: Army Corps of Engineers, Bureau of Reclamation, National Wild and Scenic River, National Wildlife Refuge, Public Domain Land, Wilderness, Wilderness Study Area, Wildlife Management Area, Bureau of Indian Affairs, Bureau of Land Management, Department of Justice, Forest Service, Fish and Wildlife Service, National Park Service.

Date of Government Version: 12/31/2005
Date Data Arrived at EDR: 02/06/2006
Date Made Active in Reports: 01/11/2007
Number of Days to Update: 339

Source: U.S. Geological Survey
Telephone: 888-275-8747
Last EDR Contact: 07/14/2017
Next Scheduled EDR Contact: 10/23/2017
Data Release Frequency: N/A

SCRD DRYCLEANERS: State Coalition for Remediation of Drycleaners Listing

The State Coalition for Remediation of Drycleaners was established in 1998, with support from the U.S. EPA Office of Superfund Remediation and Technology Innovation. It is comprised of representatives of states with established drycleaner remediation programs. Currently the member states are Alabama, Connecticut, Florida, Illinois, Kansas, Minnesota, Missouri, North Carolina, Oregon, South Carolina, Tennessee, Texas, and Wisconsin.

Date of Government Version: 01/01/2017
Date Data Arrived at EDR: 02/03/2017
Date Made Active in Reports: 04/07/2017
Number of Days to Update: 63
Source: Environmental Protection Agency
Telephone: 615-532-8599
Last EDR Contact: 08/18/2017
Next Scheduled EDR Contact: 11/27/2017
Data Release Frequency: Varies

US FIN ASSUR: Financial Assurance Information

All owners and operators of facilities that treat, store, or dispose of hazardous waste are required to provide proof that they will have sufficient funds to pay for the clean up, closure, and post-closure care of their facilities.

Date of Government Version: 02/13/2017
Date Data Arrived at EDR: 02/15/2017
Date Made Active in Reports: 05/12/2017
Number of Days to Update: 86
Source: Environmental Protection Agency
Telephone: 202-566-1917
Last EDR Contact: 08/11/2017
Next Scheduled EDR Contact: 10/09/2017
Data Release Frequency: Quarterly

EPA WATCH LIST: EPA WATCH LIST

EPA maintains a "Watch List" to facilitate dialogue between EPA, state and local environmental agencies on enforcement matters relating to facilities with alleged violations identified as either significant or high priority. Being on the Watch List does not mean that the facility has actually violated the law only that an investigation by EPA or a state or local environmental agency has led those organizations to allege that an unproven violation has in fact occurred. Being on the Watch List does not represent a higher level of concern regarding the alleged violations that were detected, but instead indicates cases requiring additional dialogue between EPA, state and local agencies - primarily because of the length of time the alleged violation has gone unaddressed or unresolved.

Date of Government Version: 08/30/2013
Date Data Arrived at EDR: 03/21/2014
Date Made Active in Reports: 06/17/2014
Number of Days to Update: 88
Source: Environmental Protection Agency
Telephone: 617-520-3000
Last EDR Contact: 08/07/2017
Next Scheduled EDR Contact: 11/20/2017
Data Release Frequency: Quarterly

2020 COR ACTION: 2020 Corrective Action Program List

The EPA has set ambitious goals for the RCRA Corrective Action program by creating the 2020 Corrective Action Universe. This RCRA cleanup baseline includes facilities expected to need corrective action. The 2020 universe contains a wide variety of sites. Some properties are heavily contaminated while others were contaminated but have since been cleaned up. Still others have not been fully investigated yet, and may require little or no remediation. Inclusion in the 2020 Universe does not necessarily imply failure on the part of a facility to meet its RCRA obligations.

Date of Government Version: 04/22/2013
Date Data Arrived at EDR: 03/03/2015
Date Made Active in Reports: 03/09/2015
Number of Days to Update: 6
Source: Environmental Protection Agency
Telephone: 703-308-4044
Last EDR Contact: 08/24/2017
Next Scheduled EDR Contact: 11/20/2017
Data Release Frequency: Varies

TSCA: Toxic Substances Control Act

Toxic Substances Control Act. TSCA identifies manufacturers and importers of chemical substances included on the TSCA Chemical Substance Inventory list. It includes data on the production volume of these substances by plant site.

Date of Government Version: 12/31/2012
Date Data Arrived at EDR: 01/15/2015
Date Made Active in Reports: 01/29/2015
Number of Days to Update: 14
Source: EPA
Telephone: 202-260-5521
Last EDR Contact: 06/21/2017
Next Scheduled EDR Contact: 10/02/2017
Data Release Frequency: Every 4 Years

TRIS: Toxic Chemical Release Inventory System

Toxic Release Inventory System. TRIS identifies facilities which release toxic chemicals to the air, water and land in reportable quantities under SARA Title III Section 313.

Date of Government Version: 12/31/2014
Date Data Arrived at EDR: 11/24/2015
Date Made Active in Reports: 04/05/2016
Number of Days to Update: 133
Source: EPA
Telephone: 202-566-0250
Last EDR Contact: 08/23/2017
Next Scheduled EDR Contact: 12/04/2017
Data Release Frequency: Annually

SSTS: Section 7 Tracking Systems

Section 7 of the Federal Insecticide, Fungicide and Rodenticide Act, as amended (92 Stat. 829) requires all registered pesticide-producing establishments to submit a report to the Environmental Protection Agency by March 1st each year. Each establishment must report the types and amounts of pesticides, active ingredients and devices being produced, and those having been produced and sold or distributed in the past year.

Date of Government Version: 12/31/2009
Date Data Arrived at EDR: 12/10/2010
Date Made Active in Reports: 02/25/2011
Number of Days to Update: 77
Source: EPA
Telephone: 202-564-4203
Last EDR Contact: 07/28/2017
Next Scheduled EDR Contact: 11/08/2017
Data Release Frequency: Annually

ROD: Records Of Decision

Record of Decision. ROD documents mandate a permanent remedy at an NPL (Superfund) site containing technical and health information to aid in the cleanup.

Date of Government Version: 11/25/2013
Date Data Arrived at EDR: 12/12/2013
Date Made Active in Reports: 02/24/2014
Number of Days to Update: 74
Source: EPA
Telephone: 703-416-0223
Last EDR Contact: 06/09/2017
Next Scheduled EDR Contact: 09/18/2017
Data Release Frequency: Annually

RMP: Risk Management Plans

When Congress passed the Clean Air Act Amendments of 1990, it required EPA to publish regulations and guidance for chemical accident prevention at facilities using extremely hazardous substances. The Risk Management Program Rule (RMP Rule) was written to implement Section 112(r) of these amendments. The rule, which built upon existing industry codes and standards, requires companies of all sizes that use certain flammable and toxic substances to develop a Risk Management Program, which includes a(n): Hazard assessment that details the potential effects of an accidental release, an accident history of the last five years, and an evaluation of worst-case and alternative accidental releases; Prevention program that includes safety precautions and maintenance, monitoring, and employee training measures; and Emergency response program that spells out emergency health care, employee training measures and procedures for informing the public and response agencies (e.g the fire department) should an accident occur.

Date of Government Version: 02/01/2017
Date Data Arrived at EDR: 02/09/2017
Date Made Active in Reports: 04/07/2017
Number of Days to Update: 57
Source: Environmental Protection Agency
Telephone: 202-564-8600
Last EDR Contact: 07/24/2017
Next Scheduled EDR Contact: 11/08/2017
Data Release Frequency: Varies

RAATS: RCRA Administrative Action Tracking System

RCRA Administration Action Tracking System. RAATS contains records based on enforcement actions issued under RCRA pertaining to major violators and includes administrative and civil actions brought by the EPA. For administration actions after September 30, 1995, data entry in the RAATS database was discontinued. EPA will retain a copy of the database for historical records. It was necessary to terminate RAATS because a decrease in agency resources made it impossible to continue to update the information contained in the database.

Date of Government Version: 04/17/1995
Date Data Arrived at EDR: 07/03/1995
Date Made Active in Reports: 08/07/1995
Number of Days to Update: 35
Source: EPA
Telephone: 202-564-4104
Last EDR Contact: 06/02/2008
Next Scheduled EDR Contact: 09/01/2008
Data Release Frequency: No Update Planned

PRP: Potentially Responsible Parties
A listing of verified Potentially Responsible Parties

Date of Government Version: 10/25/2013
Date Data Arrived at EDR: 10/17/2014
Date Made Active in Reports: 10/20/2014
Number of Days to Update: 3
Source: EPA
Telephone: 202-564-6023
Last EDR Contact: 08/08/2017
Next Scheduled EDR Contact: 11/20/2017
Data Release Frequency: Quarterly

PADS: PCB Activity Database System
PCB Activity Database. PADS Identifies generators, transporters, commercial storers and/or brokers and disposers of PCB's who are required to notify the EPA of such activities.

Date of Government Version: 01/20/2016
Date Data Arrived at EDR: 04/28/2016
Date Made Active in Reports: 09/02/2016
Number of Days to Update: 127
Source: EPA
Telephone: 202-566-0500
Last EDR Contact: 04/10/2017
Next Scheduled EDR Contact: 07/24/2017
Data Release Frequency: Annually

ICIS: Integrated Compliance Information System
The Integrated Compliance Information System (ICIS) supports the information needs of the national enforcement and compliance program as well as the unique needs of the National Pollutant Discharge Elimination System (NPDES) program.

Date of Government Version: 11/18/2016
Date Data Arrived at EDR: 11/23/2016
Date Made Active in Reports: 02/10/2017
Number of Days to Update: 79
Source: Environmental Protection Agency
Telephone: 202-564-2501
Last EDR Contact: 07/28/2017
Next Scheduled EDR Contact: 10/23/2017
Data Release Frequency: Quarterly

FTTS: FIFRA/ TSCA Tracking System - FIFRA (Federal Insecticide, Fungicide, & Rodenticide Act)/TSCA (Toxic Substances Control Act)
FTTS tracks administrative cases and pesticide enforcement actions and compliance activities related to FIFRA, TSCA and EPCRA (Emergency Planning and Community Right-to-Know Act). To maintain currency, EDR contacts the Agency on a quarterly basis.

Date of Government Version: 04/09/2009
Date Data Arrived at EDR: 04/16/2009
Date Made Active in Reports: 05/11/2009
Number of Days to Update: 25
Source: EPA/Office of Prevention, Pesticides and Toxic Substances
Telephone: 202-566-1667
Last EDR Contact: 08/18/2017
Next Scheduled EDR Contact: 12/04/2017
Data Release Frequency: Quarterly

FTTS INSP: FIFRA/ TSCA Tracking System - FIFRA (Federal Insecticide, Fungicide, & Rodenticide Act)/TSCA (Toxic Substances Control Act)
A listing of FIFRA/TSCA Tracking System (FTTS) inspections and enforcements.

Date of Government Version: 04/09/2009
Date Data Arrived at EDR: 04/16/2009
Date Made Active in Reports: 05/11/2009
Number of Days to Update: 25
Source: EPA
Telephone: 202-566-1667
Last EDR Contact: 08/18/2017
Next Scheduled EDR Contact: 12/04/2017
Data Release Frequency: Quarterly

MLTS: Material Licensing Tracking System
MLTS is maintained by the Nuclear Regulatory Commission and contains a list of approximately 8,100 sites which possess or use radioactive materials and which are subject to NRC licensing requirements. To maintain currency, EDR contacts the Agency on a quarterly basis.

Date of Government Version: 08/30/2016
Date Data Arrived at EDR: 09/08/2016
Date Made Active in Reports: 10/21/2016
Number of Days to Update: 43
Source: Nuclear Regulatory Commission
Telephone: 301-415-7169
Last EDR Contact: 08/01/2017
Next Scheduled EDR Contact: 11/20/2017
Data Release Frequency: Quarterly

COAL ASH DOE: Steam-Electric Plant Operation Data
A listing of power plants that store ash in surface ponds.

Date of Government Version: 12/31/2005
Date Data Arrived at EDR: 08/07/2009
Date Made Active in Reports: 10/22/2009
Number of Days to Update: 76
Source: Department of Energy
Telephone: 202-586-8719
Last EDR Contact: 06/05/2017
Next Scheduled EDR Contact: 09/18/2017
Data Release Frequency: Varies

COAL ASH EPA: Coal Combustion Residues Surface Impoundments List
A listing of coal combustion residues surface impoundments with high hazard potential ratings.

Date of Government Version: 07/01/2014
Date Data Arrived at EDR: 09/10/2014
Date Made Active in Reports: 10/20/2014
Number of Days to Update: 40
Source: Environmental Protection Agency
Telephone: N/A
Last EDR Contact: 06/05/2017
Next Scheduled EDR Contact: 09/18/2017
Data Release Frequency: Varies

PCB TRANSFORMER: PCB Transformer Registration Database
The database of PCB transformer registrations that includes all PCB registration submittals.

Date of Government Version: 02/01/2011
Date Data Arrived at EDR: 10/19/2011
Date Made Active in Reports: 01/10/2012
Number of Days to Update: 83
Source: Environmental Protection Agency
Telephone: 202-566-0517
Last EDR Contact: 07/28/2017
Next Scheduled EDR Contact: 11/08/2017
Data Release Frequency: Varies

RADINFO: Radiation Information Database
The Radiation Information Database (RADINFO) contains information about facilities that are regulated by U.S. Environmental Protection Agency (EPA) regulations for radiation and radioactivity.

Date of Government Version: 01/04/2017
Date Data Arrived at EDR: 01/06/2017
Date Made Active in Reports: 02/10/2017
Number of Days to Update: 35
Source: Environmental Protection Agency
Telephone: 202-343-9775
Last EDR Contact: 07/12/2017
Next Scheduled EDR Contact: 10/16/2017
Data Release Frequency: Quarterly

HIST FTTS: FIFRA/TSCA Tracking System Administrative Case Listing
A complete administrative case listing from the FIFRA/TSCA Tracking System (FTTS) for all ten EPA regions. The information was obtained from the National Compliance Database (NCDB). NCDB supports the implementation of FIFRA (Federal Insecticide, Fungicide, and Rodenticide Act) and TSCA (Toxic Substances Control Act). Some EPA regions are now closing out records. Because of that, and the fact that some EPA regions are not providing EPA Headquarters with updated records, it was decided to create a HIST FTTS database. It included records that may not be included in the newer FTTS database updates. This database is no longer updated.

Date of Government Version: 10/19/2006
Date Data Arrived at EDR: 03/01/2007
Date Made Active in Reports: 04/10/2007
Number of Days to Update: 40
Source: Environmental Protection Agency
Telephone: 202-564-2501
Last EDR Contact: 12/17/2007
Next Scheduled EDR Contact: 03/17/2008
Data Release Frequency: No Update Planned

HIST FTTS INSP: FIFRA/TSCA Tracking System Inspection & Enforcement Case Listing
A complete inspection and enforcement case listing from the FIFRA/TSCA Tracking System (FTTS) for all ten EPA regions. The information was obtained from the National Compliance Database (NCDB). NCDB supports the implementation of FIFRA (Federal Insecticide, Fungicide, and Rodenticide Act) and TSCA (Toxic Substances Control Act). Some EPA regions are now closing out records. Because of that, and the fact that some EPA regions are not providing EPA Headquarters with updated records, it was decided to create a HIST FTTS database. It included records that may not be included in the newer FTTS database updates. This database is no longer updated.

Date of Government Version: 10/19/2006
Date Data Arrived at EDR: 03/01/2007
Date Made Active in Reports: 04/10/2007
Number of Days to Update: 40

Source: Environmental Protection Agency
Telephone: 202-564-2501
Last EDR Contact: 12/17/2008
Next Scheduled EDR Contact: 03/17/2008
Data Release Frequency: No Update Planned

DOT OPS: Incident and Accident Data

Department of Transporation, Office of Pipeline Safety Incident and Accident data.

Date of Government Version: 07/31/2012
Date Data Arrived at EDR: 08/07/2012
Date Made Active in Reports: 09/18/2012
Number of Days to Update: 42

Source: Department of Transporation, Office of Pipeline Safety
Telephone: 202-366-4595
Last EDR Contact: 08/01/2017
Next Scheduled EDR Contact: 11/13/2017
Data Release Frequency: Varies

CONSENT: Superfund (CERCLA) Consent Decrees

Major legal settlements that establish responsibility and standards for cleanup at NPL (Superfund) sites. Released periodically by United States District Courts after settlement by parties to litigation matters.

Date of Government Version: 09/30/2016
Date Data Arrived at EDR: 11/18/2016
Date Made Active in Reports: 02/03/2017
Number of Days to Update: 77

Source: Department of Justice, Consent Decree Library
Telephone: Varies
Last EDR Contact: 06/21/2017
Next Scheduled EDR Contact: 10/09/2017
Data Release Frequency: Varies

BRS: Biennial Reporting System

The Biennial Reporting System is a national system administered by the EPA that collects data on the generation and management of hazardous waste. BRS captures detailed data from two groups: Large Quantity Generators (LQG) and Treatment, Storage, and Disposal Facilities.

Date of Government Version: 12/31/2013
Date Data Arrived at EDR: 02/24/2015
Date Made Active in Reports: 09/30/2015
Number of Days to Update: 218

Source: EPA/NTIS
Telephone: 800-424-9346
Last EDR Contact: 08/25/2017
Next Scheduled EDR Contact: 12/04/2017
Data Release Frequency: Biennially

INDIAN RESERV: Indian Reservations

This map layer portrays Indian administered lands of the United States that have any area equal to or greater than 640 acres.

Date of Government Version: 12/31/2014
Date Data Arrived at EDR: 07/14/2015
Date Made Active in Reports: 01/10/2017
Number of Days to Update: 546

Source: USGS
Telephone: 202-208-3710
Last EDR Contact: 07/11/2017
Next Scheduled EDR Contact: 10/23/2017
Data Release Frequency: Semi-Annually

FUSRAP: Formerly Utilized Sites Remedial Action Program

DOE established the Formerly Utilized Sites Remedial Action Program (FUSRAP) in 1974 to remediate sites where radioactive contamination remained from Manhattan Project and early U.S. Atomic Energy Commission (AEC) operations.

Date of Government Version: 12/23/2016
Date Data Arrived at EDR: 12/27/2016
Date Made Active in Reports: 02/17/2017
Number of Days to Update: 52

Source: Department of Energy
Telephone: 202-586-3559
Last EDR Contact: 08/03/2017
Next Scheduled EDR Contact: 11/20/2017
Data Release Frequency: Varies

UMTRA: Uranium Mill Tailings Sites

Uranium ore was mined by private companies for federal government use in national defense programs. When the mills shut down, large piles of the sand-like material (mill tailings) remain after uranium has been extracted from the ore. Levels of human exposure to radioactive materials from the piles are low; however, in some cases tailings were used as construction materials before the potential health hazards of the tailings were recognized.

Date of Government Version: 09/14/2010
Date Data Arrived at EDR: 10/07/2011
Date Made Active in Reports: 03/01/2012
Number of Days to Update: 146

Source: Department of Energy
Telephone: 505-845-0011
Last EDR Contact: 08/22/2017
Next Scheduled EDR Contact: 12/04/2017
Data Release Frequency: Varies

LEAD SMELTER 1: Lead Smelter Sites

A listing of former lead smelter site locations.

Date of Government Version: 12/05/2016
Date Data Arrived at EDR: 01/05/2017
Date Made Active in Reports: 02/10/2017
Number of Days to Update: 36

Source: Environmental Protection Agency
Telephone: 703-603-8787
Last EDR Contact: 07/07/2017
Next Scheduled EDR Contact: 10/16/2017
Data Release Frequency: Varies

LEAD SMELTER 2: Lead Smelter Sites

A list of several hundred sites in the U.S. where secondary lead smelting was done from 1931and 1964. These sites may pose a threat to public health through ingestion or inhalation of contaminated soil or dust

Date of Government Version: 04/05/2001
Date Data Arrived at EDR: 10/27/2010
Date Made Active in Reports: 12/02/2010
Number of Days to Update: 36

Source: American Journal of Public Health
Telephone: 703-305-6451
Last EDR Contact: 12/02/2009
Next Scheduled EDR Contact: N/A
Data Release Frequency: No Update Planned

US AIRS (AFS): Aerometric Information Retrieval System Facility Subsystem (AFS)

The database is a sub-system of Aerometric Information Retrieval System (AIRS). AFS contains compliance data on air pollution point sources regulated by the U.S. EPA and/or state and local air regulatory agencies. This information comes from source reports by various stationary sources of air pollution, such as electric power plants, steel mills, factories, and universities, and provides information about the air pollutants they produce. Action, air program, air program pollutant, and general level plant data. It is used to track emissions and compliance data from industrial plants.

Date of Government Version: 10/12/2016
Date Data Arrived at EDR: 10/26/2016
Date Made Active in Reports: 02/03/2017
Number of Days to Update: 100

Source: EPA
Telephone: 202-564-2496
Last EDR Contact: 08/11/2017
Next Scheduled EDR Contact: 10/09/2017
Data Release Frequency: Annually

US AIRS MINOR: Air Facility System Data

A listing of minor source facilities.

Date of Government Version: 10/12/2016
Date Data Arrived at EDR: 10/26/2016
Date Made Active in Reports: 02/03/2017
Number of Days to Update: 100

Source: EPA
Telephone: 202-564-2496
Last EDR Contact: 08/11/2017
Next Scheduled EDR Contact: 10/09/2017
Data Release Frequency: Annually

US MINES: Mines Master Index File

Contains all mine identification numbers issued for mines active or opened since 1971. The data also includes violation information.

Date of Government Version: 02/08/2017
Date Data Arrived at EDR: 02/28/2017
Date Made Active in Reports: 04/07/2017
Number of Days to Update: 38

Source: Department of Labor, Mine Safety and Health Administration
Telephone: 303-231-5959
Last EDR Contact: 08/30/2017
Next Scheduled EDR Contact: 12/11/2017
Data Release Frequency: Semi-Annually

US MINES 2: Ferrous and Nonferrous Metal Mines Database Listing

This map layer includes ferrous (ferrous metal mines are facilities that extract ferrous metals, such as iron ore or molybdenum) and nonferrous (Nonferrous metal mines are facilities that extract nonferrous metals, such as gold, silver, copper, zinc, and lead) metal mines in the United States.

Date of Government Version: 12/05/2005
Date Data Arrived at EDR: 02/29/2008
Date Made Active in Reports: 04/18/2008
Number of Days to Update: 49

Source: USGS
Telephone: 703-648-7709
Last EDR Contact: 09/01/2017
Next Scheduled EDR Contact: 12/11/2017
Data Release Frequency: Varies

US MINES 3: Active Mines & Mineral Plants Database Listing

Active Mines and Mineral Processing Plant operations for commodities monitored by the Minerals Information Team of the USGS.

Date of Government Version: 04/14/2011
Date Data Arrived at EDR: 06/08/2011
Date Made Active in Reports: 09/13/2011
Number of Days to Update: 97

Source: USGS
Telephone: 703-648-7709
Last EDR Contact: 09/01/2017
Next Scheduled EDR Contact: 12/11/2017
Data Release Frequency: Varies

ABANDONED MINES: Abandoned Mines

An inventory of land and water impacted by past mining (primarily coal mining) is maintained by OSMRE to provide information needed to implement the Surface Mining Control and Reclamation Act of 1977 (SMCRA). The inventory contains information on the location, type, and extent of AML impacts, as well as, information on the cost associated with the reclamation of those problems. The inventory is based upon field surveys by State, Tribal, and OSMRE program officials. It is dynamic to the extent that it is modified as new problems are identified and existing problems are reclaimed.

Date of Government Version: 03/14/2017
Date Data Arrived at EDR: 03/17/2017
Date Made Active in Reports: 04/07/2017
Number of Days to Update: 21

Source: Department of Interior
Telephone: 202-208-2609
Last EDR Contact: 06/09/2017
Next Scheduled EDR Contact: 09/25/2017
Data Release Frequency: Quarterly

FINDS: Facility Index System/Facility Registry System

Facility Index System. FINDS contains both facility information and 'pointers' to other sources that contain more detail. EDR includes the following FINDS databases in this report: PCS (Permit Compliance System), AIRS (Aerometric Information Retrieval System), DOCKET (Enforcement Docket used to manage and track information on civil judicial enforcement cases for all environmental statutes), FURS (Federal Underground Injection Control), C-DOCKET (Criminal Docket System used to track criminal enforcement actions for all environmental statutes), FFIS (Federal Facilities Information System), STATE (State Environmental Laws and Statutes), and PADS (PCB Activity Data System).

Date of Government Version: 04/04/2017
Date Data Arrived at EDR: 04/07/2017
Date Made Active in Reports: 05/12/2017
Number of Days to Update: 35

Source: EPA
Telephone: (415) 947-8000
Last EDR Contact: 06/07/2017
Next Scheduled EDR Contact: 09/18/2017
Data Release Frequency: Quarterly

DOCKET HWC: Hazardous Waste Compliance Docket Listing

A complete list of the Federal Agency Hazardous Waste Compliance Docket Facilities.

Date of Government Version: 06/02/2016
Date Data Arrived at EDR: 06/03/2016
Date Made Active in Reports: 09/02/2016
Number of Days to Update: 91

Source: Environmental Protection Agency
Telephone: 202-564-0527
Last EDR Contact: 08/24/2017
Next Scheduled EDR Contact: 12/11/2017
Data Release Frequency: Varies

UXO: Unexploded Ordnance Sites

A listing of unexploded ordnance site locations

Date of Government Version: 10/25/2015
Date Data Arrived at EDR: 01/29/2016
Date Made Active in Reports: 04/05/2016
Number of Days to Update: 67

Source: Department of Defense
Telephone: 571-373-0407
Last EDR Contact: 07/17/2017
Next Scheduled EDR Contact: 10/30/2017
Data Release Frequency: Varies

GOVERNMENT RECORDS SEARCHED / DATA CURRENCY TRACKING

ECHO: Enforcement & Compliance History Information

ECHO provides integrated compliance and enforcement information for about 800,000 regulated facilities nationwide.

Date of Government Version: 03/19/2017
Date Data Arrived at EDR: 03/21/2017
Date Made Active in Reports: 05/12/2017
Number of Days to Update: 52

Source: Environmental Protection Agency
Telephone: 202-564-2280
Last EDR Contact: 06/07/2017
Next Scheduled EDR Contact: 09/18/2017
Data Release Frequency: Quarterly

FUELS PROGRAM: EPA Fuels Program Registered Listing

This listing includes facilities that are registered under the Part 80 (Code of Federal Regulations) EPA Fuels Programs. All companies now are required to submit new and updated registrations.

Date of Government Version: 02/22/2017
Date Data Arrived at EDR: 02/22/2017
Date Made Active in Reports: 05/12/2017
Number of Days to Update: 79

Source: EPA
Telephone: 800-385-6164
Last EDR Contact: 08/17/2017
Next Scheduled EDR Contact: 12/04/2017
Data Release Frequency: Quarterly

CA BOND EXP. PLAN: Bond Expenditure Plan

Department of Health Services developed a site-specific expenditure plan as the basis for an appropriation of Hazardous Substance Cleanup Bond Act funds. It is not updated.

Date of Government Version: 01/01/1989
Date Data Arrived at EDR: 07/27/1994
Date Made Active in Reports: 08/02/1994
Number of Days to Update: 6

Source: Department of Health Services
Telephone: 916-255-2118
Last EDR Contact: 05/31/1994
Next Scheduled EDR Contact: N/A
Data Release Frequency: No Update Planned

CORTESE: "Cortese" Hazardous Waste & Substances Sites List

The sites for the list are designated by the State Water Resource Control Board (LUST), the Integrated Waste Board (SWF/LS), and the Department of Toxic Substances Control (Cal-Sites).

Date of Government Version: 12/28/2016
Date Data Arrived at EDR: 12/28/2016
Date Made Active in Reports: 03/02/2017
Number of Days to Update: 64

Source: CAL EPA/Office of Emergency Information
Telephone: 916-323-3400
Last EDR Contact: 06/28/2017
Next Scheduled EDR Contact: 10/09/2017
Data Release Frequency: Quarterly

DRYCLEANERS: Cleaner Facilities

A list of drycleaner related facilities that have EPA ID numbers. These are facilities with certain SIC codes: power laundries, family and commercial; garment pressing and cleaner's agents; linen supply; coin-operated laundries and cleaning; drycleaning plants, except rugs; carpet and upholster cleaning; industrial launderers; laundry and garment services.

Date of Government Version: 03/09/2017
Date Data Arrived at EDR: 04/11/2017
Date Made Active in Reports: 05/23/2017
Number of Days to Update: 42

Source: Department of Toxic Substance Control
Telephone: 916-327-4498
Last EDR Contact: 08/08/2017
Next Scheduled EDR Contact: 12/18/2017
Data Release Frequency: Annually

EMI: Emissions Inventory Data

Toxics and criteria pollutant emissions data collected by the ARB and local air pollution agencies.

Date of Government Version: 12/31/2015
Date Data Arrived at EDR: 03/21/2017
Date Made Active in Reports: 08/15/2017
Number of Days to Update: 147

Source: California Air Resources Board
Telephone: 916-322-2990
Last EDR Contact: 06/23/2017
Next Scheduled EDR Contact: 10/02/2017
Data Release Frequency: Varies

GOVERNMENT RECORDS SEARCHED / DATA CURRENCY TRACKING

ENF: Enforcement Action Listing

A listing of Water Board Enforcement Actions. Formal is everything except Oral/Verbal Communication, Notice of Violation, Expedited Payment Letter, and Staff Enforcement Letter.

Date of Government Version: 05/01/2017
Date Data Arrived at EDR: 05/03/2017
Date Made Active in Reports: 08/15/2017
Number of Days to Update: 104

Source: State Water Resoruces Control Board
Telephone: 916-445-9379
Last EDR Contact: 08/18/2017
Next Scheduled EDR Contact: 11/08/2017
Data Release Frequency: Varies

Financial Assurance 1: Financial Assurance Information Listing

Financial Assurance information

Date of Government Version: 06/05/2017
Date Data Arrived at EDR: 06/09/2017
Date Made Active in Reports: 08/15/2017
Number of Days to Update: 67

Source: Department of Toxic Substances Control
Telephone: 916-255-3628
Last EDR Contact: 07/21/2017
Next Scheduled EDR Contact: 10/30/2017
Data Release Frequency: Varies

Financial Assurance 2: Financial Assurance Information Listing

A listing of financial assurance information for solid waste facilities. Financial assurance is intended to ensure that resources are available to pay for the cost of closure, post-closure care, and corrective measures if the owner or operator of a regulated facility is unable or unwilling to pay.

Date of Government Version: 05/16/2017
Date Data Arrived at EDR: 05/19/2017
Date Made Active in Reports: 08/15/2017
Number of Days to Update: 88

Source: California Integrated Waste Management Board
Telephone: 916-341-6066
Last EDR Contact: 08/10/2017
Next Scheduled EDR Contact: 11/27/2017
Data Release Frequency: Varies

HAZNET: Facility and Manifest Data

Facility and Manifest Data. The data is extracted from the copies of hazardous waste manifests received each year by the DTSC. The annual volume of manifests is typically 700,000 - 1,000,000 annually, representing approximately 350,000 - 500,000 shipments. Data are from the manifests submitted without correction, and therefore many contain some invalid values for data elements such as generator ID, TSD ID, waste category, and disposal method. This database begins with calendar year 1993.

Date of Government Version: 12/31/2015
Date Data Arrived at EDR: 10/12/2016
Date Made Active in Reports: 12/15/2016
Number of Days to Update: 64

Source: California Environmental Protection Agency
Telephone: 916-255-1136
Last EDR Contact: 07/12/2017
Next Scheduled EDR Contact: 10/23/2017
Data Release Frequency: Annually

ICE: ICE

Contains data pertaining to the Permitted Facilities with Inspections / Enforcements sites tracked in Envirostor.

Date of Government Version: 05/22/2017
Date Data Arrived at EDR: 05/24/2017
Date Made Active in Reports: 08/18/2017
Number of Days to Update: 86

Source: Department of Toxic Subsances Control
Telephone: 877-786-9427
Last EDR Contact: 08/22/2017
Next Scheduled EDR Contact: 12/04/2017
Data Release Frequency: Quarterly

HIST CORTESE: Hazardous Waste & Substance Site List

The sites for the list are designated by the State Water Resource Control Board [LUST], the Integrated Waste Board [SWF/LS], and the Department of Toxic Substances Control [CALSITES]. This listing is no longer updated by the state agency.

Date of Government Version: 04/01/2001
Date Data Arrived at EDR: 01/22/2009
Date Made Active in Reports: 04/08/2009
Number of Days to Update: 76

Source: Department of Toxic Substances Control
Telephone: 916-323-3400
Last EDR Contact: 01/22/2009
Next Scheduled EDR Contact: N/A
Data Release Frequency: No Update Planned

HWP: EnviroStor Permitted Facilities Listing
Detailed information on permitted hazardous waste facilities and corrective action ("cleanups") tracked in EnviroStor.

Date of Government Version: 05/22/2017
Date Data Arrived at EDR: 05/24/2017
Date Made Active in Reports: 08/18/2017
Number of Days to Update: 86
Source: Department of Toxic Substances Control
Telephone: 916-323-3400
Last EDR Contact: 08/22/2017
Next Scheduled EDR Contact: 12/04/2017
Data Release Frequency: Quarterly

HWT: Registered Hazardous Waste Transporter Database
A listing of hazardous waste transporters. In California, unless specifically exempted, it is unlawful for any person to transport hazardous wastes unless the person holds a valid registration issued by DTSC. A hazardous waste transporter registration is valid for one year and is assigned a unique registration number.

Date of Government Version: 04/11/2017
Date Data Arrived at EDR: 04/13/2017
Date Made Active in Reports: 04/26/2017
Number of Days to Update: 13
Source: Department of Toxic Substances Control
Telephone: 916-440-7145
Last EDR Contact: 07/12/2017
Next Scheduled EDR Contact: 10/23/2017
Data Release Frequency: Quarterly

MINES: Mines Site Location Listing
A listing of mine site locations from the Office of Mine Reclamation.

Date of Government Version: 09/12/2016
Date Data Arrived at EDR: 09/14/2016
Date Made Active in Reports: 10/14/2016
Number of Days to Update: 30
Source: Department of Conservation
Telephone: 916-322-1080
Last EDR Contact: 06/14/2017
Next Scheduled EDR Contact: 09/25/2017
Data Release Frequency: Varies

MWMP: Medical Waste Management Program Listing
The Medical Waste Management Program (MWMP) ensures the proper handling and disposal of medical waste by permitting and inspecting medical waste Offsite Treatment Facilities (PDF) and Transfer Stations (PDF) throughout the state. MWMP also oversees all Medical Waste Transporters.

Date of Government Version: 05/25/2017
Date Data Arrived at EDR: 06/06/2017
Date Made Active in Reports: 08/23/2017
Number of Days to Update: 78
Source: Department of Public Health
Telephone: 916-558-1784
Last EDR Contact: 06/06/2017
Next Scheduled EDR Contact: 09/18/2017
Data Release Frequency: Varies

NPDES: NPDES Permits Listing
A listing of NPDES permits, including stormwater.

Date of Government Version: 11/14/2016
Date Data Arrived at EDR: 11/15/2016
Date Made Active in Reports: 03/02/2017
Number of Days to Update: 107
Source: State Water Resources Control Board
Telephone: 916-445-9379
Last EDR Contact: 08/17/2017
Next Scheduled EDR Contact: 11/27/2017
Data Release Frequency: Quarterly

PEST LIC: Pesticide Regulation Licenses Listing
A listing of licenses and certificates issued by the Department of Pesticide Regulation. The DPR issues licenses and/or certificates to: Persons and businesses that apply or sell pesticides; Pest control dealers and brokers; Persons who advise on agricultural pesticide applications.

Date of Government Version: 06/05/2017
Date Data Arrived at EDR: 06/07/2017
Date Made Active in Reports: 08/25/2017
Number of Days to Update: 79
Source: Department of Pesticide Regulation
Telephone: 916-445-4038
Last EDR Contact: 06/07/2017
Next Scheduled EDR Contact: 09/18/2017
Data Release Frequency: Quarterly

PROC: Certified Processors Database
A listing of certified processors.

Date of Government Version: 03/13/2017
Date Data Arrived at EDR: 03/14/2017
Date Made Active in Reports: 05/03/2017
Number of Days to Update: 50
Source: Department of Conservation
Telephone: 916-323-3836
Last EDR Contact: 06/14/2017
Next Scheduled EDR Contact: 09/25/2017
Data Release Frequency: Quarterly

NOTIFY 65: Proposition 65 Records
Listings of all Proposition 65 incidents reported to counties by the State Water Resources Control Board and the Regional Water Quality Control Board. This database is no longer updated by the reporting agency.

Date of Government Version: 12/16/2016
Date Data Arrived at EDR: 12/22/2016
Date Made Active in Reports: 03/02/2017
Number of Days to Update: 70
Source: State Water Resources Control Board
Telephone: 916-445-3846
Last EDR Contact: 06/16/2017
Next Scheduled EDR Contact: 10/02/2017
Data Release Frequency: No Update Planned

UIC: UIC Listing
A listing of wells identified as underground injection wells, in the California Oil and Gas Wells database.

Date of Government Version: 01/20/2017
Date Data Arrived at EDR: 03/14/2017
Date Made Active in Reports: 05/03/2017
Number of Days to Update: 50
Source: Deaprtment of Conservation
Telephone: 916-445-2408
Last EDR Contact: 06/14/2017
Next Scheduled EDR Contact: 09/25/2017
Data Release Frequency: Varies

WASTEWATER PITS: Oil Wastewater Pits Listing
Water officials discovered that oil producers have been dumping chemical-laden wastewater into hundreds of unlined pits that are operating without proper permits. Inspections completed by the Central Valley Regional Water Quality Control Board revealed the existence of previously unidentified waste sites. The water board?s review found that more than one-third of the region?s active disposal pits are operating without permission.

Date of Government Version: 04/15/2015
Date Data Arrived at EDR: 04/17/2015
Date Made Active in Reports: 06/23/2015
Number of Days to Update: 67
Source: RWQCB, Central Valley Region
Telephone: 559-445-5577
Last EDR Contact: 07/14/2017
Next Scheduled EDR Contact: 10/23/2017
Data Release Frequency: Varies

WDS: Waste Discharge System
Sites which have been issued waste discharge requirements.

Date of Government Version: 06/19/2007
Date Data Arrived at EDR: 06/20/2007
Date Made Active in Reports: 06/29/2007
Number of Days to Update: 9
Source: State Water Resources Control Board
Telephone: 916-341-5227
Last EDR Contact: 08/18/2017
Next Scheduled EDR Contact: 12/04/2017
Data Release Frequency: Quarterly

WIP: Well Investigation Program Case List
Well Investigation Program case in the San Gabriel and San Fernando Valley area.

Date of Government Version: 07/03/2009
Date Data Arrived at EDR: 07/21/2009
Date Made Active in Reports: 08/03/2009
Number of Days to Update: 13
Source: Los Angeles Water Quality Control Board
Telephone: 213-576-6726
Last EDR Contact: 06/27/2017
Next Scheduled EDR Contact: 10/09/2017
Data Release Frequency: Varies

GOVERNMENT RECORDS SEARCHED / DATA CURRENCY TRACKING

EDR HIGH RISK HISTORICAL RECORDS

EDR Exclusive Records

EDR MGP: EDR Proprietary Manufactured Gas Plants

The EDR Proprietary Manufactured Gas Plant Database includes records of coal gas plants (manufactured gas plants) compiled by EDR's researchers. Manufactured gas sites were used in the United States from the 1800's to 1950's to produce a gas that could be distributed and used as fuel. These plants used whale oil, rosin, coal, or a mixture of coal, oil, and water that also produced a significant amount of waste. Many of the byproducts of the gas production, such as coal tar (oily waste containing volatile and non-volatile chemicals), sludges, oils and other compounds are potentially hazardous to human health and the environment. The byproduct from this process was frequently disposed of directly at the plant site and can remain or spread slowly, serving as a continuous source of soil and groundwater contamination.

Date of Government Version: N/A
Date Data Arrived at EDR: N/A
Date Made Active in Reports: N/A
Number of Days to Update: N/A

Source: EDR, Inc.
Telephone: N/A
Last EDR Contact: N/A
Next Scheduled EDR Contact: N/A
Data Release Frequency: No Update Planned

EDR Hist Auto: EDR Exclusive Historic Gas Stations

EDR has searched selected national collections of business directories and has collected listings of potential gas station/filling station/service station sites that were available to EDR researchers. EDR's review was limited to those categories of sources that might, in EDR's opinion, include gas station/filling station/service station establishments. The categories reviewed included, but were not limited to gas, gas station, gasoline station, filling station, auto, automobile repair, auto service station, service station, etc. This database falls within a category of information EDR classifies as "High Risk Historical Records", or HRHR. EDR's HRHR effort presents unique and sometimes proprietary data about past sites and operations that typically create environmental concerns, but may not show up in current government records searches.

Date of Government Version: N/A
Date Data Arrived at EDR: N/A
Date Made Active in Reports: N/A
Number of Days to Update: N/A

Source: EDR, Inc.
Telephone: N/A
Last EDR Contact: N/A
Next Scheduled EDR Contact: N/A
Data Release Frequency: Varies

EDR Hist Cleaner: EDR Exclusive Historic Dry Cleaners

EDR has searched selected national collections of business directories and has collected listings of potential dry cleaner sites that were available to EDR researchers. EDR's review was limited to those categories of sources that might, in EDR's opinion, include dry cleaning establishments. The categories reviewed included, but were not limited to dry cleaners, cleaners, laundry, laundromat, cleaning/laundry, wash & dry etc. This database falls within a category of information EDR classifies as "High Risk Historical Records", or HRHR. EDR's HRHR effort presents unique and sometimes proprietary data about past sites and operations that typically create environmental concerns, but may not show up in current government records searches.

Date of Government Version: N/A
Date Data Arrived at EDR: N/A
Date Made Active in Reports: N/A
Number of Days to Update: N/A

Source: EDR, Inc.
Telephone: N/A
Last EDR Contact: N/A
Next Scheduled EDR Contact: N/A
Data Release Frequency: Varies

EDR RECOVERED GOVERNMENT ARCHIVES

Exclusive Recovered Govt. Archives

RGA LF: Recovered Government Archive Solid Waste Facilities List

The EDR Recovered Government Archive Landfill database provides a list of landfills derived from historical databases and includes many records that no longer appear in current government lists. Compiled from Records formerly available from the Department of Resources Recycling and Recovery in California.

Date of Government Version: N/A
Date Data Arrived at EDR: 07/01/2013
Date Made Active in Reports: 01/13/2014
Number of Days to Update: 196

Source: Department of Resources Recycling and Recovery
Telephone: N/A
Last EDR Contact: 06/01/2012
Next Scheduled EDR Contact: N/A
Data Release Frequency: Varies

RGA LUST: Recovered Government Archive Leaking Underground Storage Tank

The EDR Recovered Government Archive Leaking Underground Storage Tank database provides a list of LUST incidents derived from historical databases and includes many records that no longer appear in current government lists. Compiled from Records formerly available from the State Water Resources Control Board in California.

Date of Government Version: N/A
Date Data Arrived at EDR: 07/01/2013
Date Made Active in Reports: 12/30/2013
Number of Days to Update: 182

Source: State Water Resources Control Board
Telephone: N/A
Last EDR Contact: 06/01/2012
Next Scheduled EDR Contact: N/A
Data Release Frequency: Varies

COUNTY RECORDS

ALAMEDA COUNTY:

Contaminated Sites

A listing of contaminated sites overseen by the Toxic Release Program (oil and groundwater contamination from chemical releases and spills) and the Leaking Underground Storage Tank Program (soil and ground water contamination from leaking petroleum USTs).

Date of Government Version: 04/10/2017
Date Data Arrived at EDR: 04/11/2017
Date Made Active in Reports: 05/12/2017
Number of Days to Update: 31

Source: Alameda County Environmental Health Services
Telephone: 510-567-6700
Last EDR Contact: 07/07/2017
Next Scheduled EDR Contact: 10/23/2017
Data Release Frequency: Semi-Annually

Underground Tanks

Underground storage tank sites located in Alameda county.

Date of Government Version: 07/07/2017
Date Data Arrived at EDR: 07/11/2017
Date Made Active in Reports: 08/23/2017
Number of Days to Update: 43

Source: Alameda County Environmental Health Services
Telephone: 510-567-6700
Last EDR Contact: 07/07/2017
Next Scheduled EDR Contact: 04/24/2047
Data Release Frequency: Semi-Annually

AMADOR COUNTY:

CUPA Facility List

Cupa Facility List

Date of Government Version: 06/20/2017
Date Data Arrived at EDR: 06/21/2017
Date Made Active in Reports: 08/09/2017
Number of Days to Update: 49

Source: Amador County Environmental Health
Telephone: 209-223-6439
Last EDR Contact: 08/31/2017
Next Scheduled EDR Contact: 12/18/2017
Data Release Frequency: Varies

BUTTE COUNTY:

CUPA Facility Listing

Cupa facility list.

Date of Government Version: 04/21/2017
Date Data Arrived at EDR: 04/25/2017
Date Made Active in Reports: 08/09/2017
Number of Days to Update: 106

Source: Public Health Department
Telephone: 530-538-7149
Last EDR Contact: 08/21/2017
Next Scheduled EDR Contact: 10/23/2017
Data Release Frequency: No Update Planned

CALVERAS COUNTY:

CUPA Facility Listing
Cupa Facility Listing

Date of Government Version: 04/25/2017
Date Data Arrived at EDR: 04/27/2017
Date Made Active in Reports: 08/09/2017
Number of Days to Update: 104

Source: Calveras County Environmental Health
Telephone: 209-754-6399
Last EDR Contact: 06/27/2017
Next Scheduled EDR Contact: 10/09/2017
Data Release Frequency: Quarterly

COLUSA COUNTY:

CUPA Facility List
Cupa facility list.

Date of Government Version: 02/23/2017
Date Data Arrived at EDR: 02/24/2017
Date Made Active in Reports: 05/12/2017
Number of Days to Update: 77

Source: Health & Human Services
Telephone: 530-458-0396
Last EDR Contact: 08/03/2017
Next Scheduled EDR Contact: 11/20/2017
Data Release Frequency: Varies

CONTRA COSTA COUNTY:

Site List
List includes sites from the underground tank, hazardous waste generator and business plan/2185 programs.

Date of Government Version: 05/26/2017
Date Data Arrived at EDR: 05/30/2017
Date Made Active in Reports: 07/27/2017
Number of Days to Update: 58

Source: Contra Costa Health Services Department
Telephone: 925-646-2286
Last EDR Contact: 07/31/2017
Next Scheduled EDR Contact: 11/13/2017
Data Release Frequency: Semi-Annually

DEL NORTE COUNTY:

CUPA Facility List
Cupa Facility list

Date of Government Version: 05/02/2017
Date Data Arrived at EDR: 05/04/2017
Date Made Active in Reports: 08/04/2017
Number of Days to Update: 92

Source: Del Norte County Environmental Health Division
Telephone: 707-465-0426
Last EDR Contact: 07/27/2017
Next Scheduled EDR Contact: 11/13/2017
Data Release Frequency: Varies

EL DORADO COUNTY:

CUPA Facility List
CUPA facility list.

Date of Government Version: 06/19/2017
Date Data Arrived at EDR: 06/20/2017
Date Made Active in Reports: 08/09/2017
Number of Days to Update: 50

Source: El Dorado County Environmental Management Department
Telephone: 530-621-6623
Last EDR Contact: 07/31/2017
Next Scheduled EDR Contact: 11/13/2017
Data Release Frequency: Varies

FRESNO COUNTY:

CUPA Resources List

Certified Unified Program Agency. CUPA's are responsible for implementing a unified hazardous materials and hazardous waste management regulatory program. The agency provides oversight of businesses that deal with hazardous materials, operate underground storage tanks or aboveground storage tanks.

Date of Government Version: 06/30/2017
Date Data Arrived at EDR: 07/05/2017
Date Made Active in Reports: 08/04/2017
Number of Days to Update: 30

Source: Dept. of Community Health
Telephone: 559-445-3271
Last EDR Contact: 06/29/2017
Next Scheduled EDR Contact: 10/16/2017
Data Release Frequency: Semi-Annually

GLENN COUNTY:

CUPA Facility List

Cupa facility list

Date of Government Version: 12/02/2016
Date Data Arrived at EDR: 02/03/2017
Date Made Active in Reports: 05/25/2017
Number of Days to Update: 111

Source: Glenn County Air Pollution Control District
Telephone: 830-934-6500
Last EDR Contact: 07/21/2017
Next Scheduled EDR Contact: 11/08/2017
Data Release Frequency: Varies

HUMBOLDT COUNTY:

CUPA Facility List

CUPA facility list.

Date of Government Version: 03/20/2017
Date Data Arrived at EDR: 03/21/2017
Date Made Active in Reports: 05/17/2017
Number of Days to Update: 57

Source: Humboldt County Environmental Health
Telephone: N/A
Last EDR Contact: 08/03/2017
Next Scheduled EDR Contact: 12/04/2017
Data Release Frequency: Varies

IMPERIAL COUNTY:

CUPA Facility List

Cupa facility list.

Date of Government Version: 04/24/2017
Date Data Arrived at EDR: 04/25/2017
Date Made Active in Reports: 08/04/2017
Number of Days to Update: 101

Source: San Diego Border Field Office
Telephone: 760-339-2777
Last EDR Contact: 07/21/2017
Next Scheduled EDR Contact: 11/08/2017
Data Release Frequency: Varies

INYO COUNTY:

CUPA Facility List
Cupa facility list.

Date of Government Version: 06/08/2017
Date Data Arrived at EDR: 06/09/2017
Date Made Active in Reports: 08/04/2017
Number of Days to Update: 56

Source: Inyo County Environmental Health Services
Telephone: 760-878-0238
Last EDR Contact: 08/31/2017
Next Scheduled EDR Contact: 12/04/2017
Data Release Frequency: Varies

KERN COUNTY:

Underground Storage Tank Sites & Tank Listing
Kern County Sites and Tanks Listing.

Date of Government Version: 02/07/2017
Date Data Arrived at EDR: 02/10/2017
Date Made Active in Reports: 05/02/2017
Number of Days to Update: 81

Source: Kern County Environment Health Services Department
Telephone: 661-862-8700
Last EDR Contact: 08/03/2017
Next Scheduled EDR Contact: 11/20/2017
Data Release Frequency: Quarterly

KINGS COUNTY:

CUPA Facility List
A listing of sites included in the county's Certified Unified Program Agency database. California's Secretary for Environmental Protection established the unified hazardous materials and hazardous waste regulatory program as required by chapter 6.11 of the California Health and Safety Code. The Unified Program consolidates the administration, permits, inspections, and enforcement activities.

Date of Government Version: 03/06/2017
Date Data Arrived at EDR: 03/07/2017
Date Made Active in Reports: 05/17/2017
Number of Days to Update: 71

Source: Kings County Department of Public Health
Telephone: 559-584-1411
Last EDR Contact: 08/03/2017
Next Scheduled EDR Contact: 12/04/2017
Data Release Frequency: Varies

LAKE COUNTY:

CUPA Facility List
Cupa facility list

Date of Government Version: 05/09/2017
Date Data Arrived at EDR: 05/11/2017
Date Made Active in Reports: 08/09/2017
Number of Days to Update: 90

Source: Lake County Environmental Health
Telephone: 707-263-1164
Last EDR Contact: 07/17/2017
Next Scheduled EDR Contact: 10/30/2017
Data Release Frequency: Varies

LASSEN COUNTY:

CUPA Facility List
Cupa facility list

Date of Government Version: 01/13/2017
Date Data Arrived at EDR: 04/25/2017
Date Made Active in Reports: 08/04/2017
Number of Days to Update: 101

Source: Lassen County Environmental Health
Telephone: 530-251-8528
Last EDR Contact: 07/21/2017
Next Scheduled EDR Contact: 11/08/2017
Data Release Frequency: Varies

LOS ANGELES COUNTY:

San Gabriel Valley Areas of Concern
San Gabriel Valley areas where VOC contamination is at or above the MCL as designated by region 9 EPA office.

Date of Government Version: 03/30/2009
Date Data Arrived at EDR: 03/31/2009
Date Made Active in Reports: 10/23/2009
Number of Days to Update: 206
Source: EPA Region 9
Telephone: 415-972-3178
Last EDR Contact: 06/16/2017
Next Scheduled EDR Contact: 10/02/2017
Data Release Frequency: No Update Planned

HMS: Street Number List
Industrial Waste and Underground Storage Tank Sites.

Date of Government Version: 04/18/2017
Date Data Arrived at EDR: 04/25/2017
Date Made Active in Reports: 08/18/2017
Number of Days to Update: 115
Source: Department of Public Works
Telephone: 626-458-3517
Last EDR Contact: 07/07/2017
Next Scheduled EDR Contact: 10/23/2017
Data Release Frequency: Semi-Annually

List of Solid Waste Facilities
Solid Waste Facilities in Los Angeles County.

Date of Government Version: 04/17/2017
Date Data Arrived at EDR: 04/18/2017
Date Made Active in Reports: 05/02/2017
Number of Days to Update: 14
Source: La County Department of Public Works
Telephone: 818-458-5185
Last EDR Contact: 07/18/2017
Next Scheduled EDR Contact: 10/30/2017
Data Release Frequency: Varies

City of Los Angeles Landfills
Landfills owned and maintained by the City of Los Angeles.

Date of Government Version: 01/01/2016
Date Data Arrived at EDR: 01/26/2016
Date Made Active in Reports: 03/22/2016
Number of Days to Update: 56
Source: Engineering & Construction Division
Telephone: 213-473-7869
Last EDR Contact: 07/13/2017
Next Scheduled EDR Contact: 10/30/2017
Data Release Frequency: Varies

Site Mitigation List
Industrial sites that have had some sort of spill or complaint.

Date of Government Version: 03/29/2016
Date Data Arrived at EDR: 04/06/2016
Date Made Active in Reports: 06/13/2016
Number of Days to Update: 68
Source: Community Health Services
Telephone: 323-890-7806
Last EDR Contact: 07/17/2017
Next Scheduled EDR Contact: 10/30/2017
Data Release Frequency: Annually

City of El Segundo Underground Storage Tank
Underground storage tank sites located in El Segundo city.

Date of Government Version: 01/17/2017
Date Data Arrived at EDR: 01/18/2017
Date Made Active in Reports: 05/10/2017
Number of Days to Update: 112
Source: City of El Segundo Fire Department
Telephone: 310-524-2236
Last EDR Contact: 07/13/2017
Next Scheduled EDR Contact: 10/30/2017
Data Release Frequency: Semi-Annually

City of Long Beach Underground Storage Tank
Underground storage tank sites located in the city of Long Beach.

Date of Government Version: 03/09/2017
Date Data Arrived at EDR: 03/10/2017
Date Made Active in Reports: 05/03/2017
Number of Days to Update: 54
Source: City of Long Beach Fire Department
Telephone: 562-570-2563
Last EDR Contact: 07/21/2017
Next Scheduled EDR Contact: 11/08/2017
Data Release Frequency: Annually

City of Torrance Underground Storage Tank
Underground storage tank sites located in the city of Torrance.

Date of Government Version: 01/10/2017
Date Data Arrived at EDR: 01/13/2017
Date Made Active in Reports: 05/03/2017
Number of Days to Update: 110

Source: City of Torrance Fire Department
Telephone: 310-618-2973
Last EDR Contact: 07/07/2017
Next Scheduled EDR Contact: 10/23/2017
Data Release Frequency: Semi-Annually

MADERA COUNTY:

CUPA Facility List
A listing of sites included in the county's Certified Unified Program Agency database. California's Secretary for Environmental Protection established the unified hazardous materials and hazardous waste regulatory program as required by chapter 6.11 of the California Health and Safety Code. The Unified Program consolidates the administration, permits, inspections, and enforcement activities.

Date of Government Version: 06/01/2017
Date Data Arrived at EDR: 06/02/2017
Date Made Active in Reports: 08/04/2017
Number of Days to Update: 63

Source: Madera County Environmental Health
Telephone: 559-675-7823
Last EDR Contact: 08/21/2017
Next Scheduled EDR Contact: 12/04/2017
Data Release Frequency: Varies

MARIN COUNTY:

Underground Storage Tank Sites
Currently permitted USTs in Marin County.

Date of Government Version: 03/31/2017
Date Data Arrived at EDR: 04/06/2017
Date Made Active in Reports: 05/03/2017
Number of Days to Update: 27

Source: Public Works Department Waste Management
Telephone: 415-473-6647
Last EDR Contact: 06/29/2017
Next Scheduled EDR Contact: 10/16/2017
Data Release Frequency: Semi-Annually

MERCED COUNTY:

CUPA Facility List
CUPA facility list.

Date of Government Version: 02/22/2017
Date Data Arrived at EDR: 02/23/2017
Date Made Active in Reports: 05/17/2017
Number of Days to Update: 83

Source: Merced County Environmental Health
Telephone: 209-381-1094
Last EDR Contact: 08/31/2017
Next Scheduled EDR Contact: 12/04/2017
Data Release Frequency: Varies

MONO COUNTY:

CUPA Facility List
CUPA Facility List

Date of Government Version: 02/21/2017
Date Data Arrived at EDR: 03/02/2017
Date Made Active in Reports: 05/17/2017
Number of Days to Update: 76

Source: Mono County Health Department
Telephone: 760-932-5580
Last EDR Contact: 08/08/2017
Next Scheduled EDR Contact: 12/11/2017
Data Release Frequency: Varies

MONTEREY COUNTY:

CUPA Facility Listing
CUPA Program listing from the Environmental Health Division.

Date of Government Version: 06/22/2017
Date Data Arrived at EDR: 06/23/2017
Date Made Active in Reports: 08/09/2017
Number of Days to Update: 47
Source: Monterey County Health Department
Telephone: 831-796-1297
Last EDR Contact: 08/21/2017
Next Scheduled EDR Contact: 12/04/2017
Data Release Frequency: Varies

NAPA COUNTY:

Sites With Reported Contamination
A listing of leaking underground storage tank sites located in Napa county.

Date of Government Version: 01/09/2017
Date Data Arrived at EDR: 01/11/2017
Date Made Active in Reports: 03/02/2017
Number of Days to Update: 50
Source: Napa County Department of Environmental Management
Telephone: 707-253-4269
Last EDR Contact: 08/24/2017
Next Scheduled EDR Contact: 12/11/2017
Data Release Frequency: No Update Planned

Closed and Operating Underground Storage Tank Sites
Underground storage tank sites located in Napa county.

Date of Government Version: 05/31/2017
Date Data Arrived at EDR: 06/01/2017
Date Made Active in Reports: 08/25/2017
Number of Days to Update: 85
Source: Napa County Department of Environmental Management
Telephone: 707-253-4269
Last EDR Contact: 08/24/2017
Next Scheduled EDR Contact: 12/11/2017
Data Release Frequency: No Update Planned

NEVADA COUNTY:

CUPA Facility List
CUPA facility list.

Date of Government Version: 05/08/2017
Date Data Arrived at EDR: 05/09/2017
Date Made Active in Reports: 08/09/2017
Number of Days to Update: 92
Source: Community Development Agency
Telephone: 530-265-1467
Last EDR Contact: 07/27/2017
Next Scheduled EDR Contact: 11/13/2017
Data Release Frequency: Varies

ORANGE COUNTY:

List of Industrial Site Cleanups
Petroleum and non-petroleum spills.

Date of Government Version: 05/03/2017
Date Data Arrived at EDR: 05/11/2017
Date Made Active in Reports: 08/18/2017
Number of Days to Update: 99
Source: Health Care Agency
Telephone: 714-834-3446
Last EDR Contact: 08/07/2017
Next Scheduled EDR Contact: 11/20/2017
Data Release Frequency: Annually

List of Underground Storage Tank Cleanups
Orange County Underground Storage Tank Cleanups (LUST).

Date of Government Version: 11/04/2016
Date Data Arrived at EDR: 11/11/2016
Date Made Active in Reports: 01/23/2017
Number of Days to Update: 73
Source: Health Care Agency
Telephone: 714-834-3446
Last EDR Contact: 08/07/2017
Next Scheduled EDR Contact: 11/20/2017
Data Release Frequency: Quarterly

List of Underground Storage Tank Facilities
Orange County Underground Storage Tank Facilities (UST).

Date of Government Version: 02/06/2017
Date Data Arrived at EDR: 02/07/2017
Date Made Active in Reports: 05/03/2017
Number of Days to Update: 85
Source: Health Care Agency
Telephone: 714-834-3446
Last EDR Contact: 08/09/2017
Next Scheduled EDR Contact: 11/20/2017
Data Release Frequency: Quarterly

PLACER COUNTY:

Master List of Facilities
List includes aboveground tanks, underground tanks and cleanup sites.

Date of Government Version: 06/02/2017
Date Data Arrived at EDR: 06/06/2017
Date Made Active in Reports: 08/22/2017
Number of Days to Update: 77
Source: Placer County Health and Human Services
Telephone: 530-745-2363
Last EDR Contact: 08/31/2017
Next Scheduled EDR Contact: 12/18/2017
Data Release Frequency: Semi-Annually

PLUMAS COUNTY:

CUPA Facility List
Plumas County CUPA Program facilities.

Date of Government Version: 06/19/2017
Date Data Arrived at EDR: 07/05/2017
Date Made Active in Reports: 08/09/2017
Number of Days to Update: 35
Source: Plumas County Environmental Health
Telephone: 530-283-6355
Last EDR Contact: 07/21/2017
Next Scheduled EDR Contact: 11/08/2017
Data Release Frequency: Varies

RIVERSIDE COUNTY:

Listing of Underground Tank Cleanup Sites
Riverside County Underground Storage Tank Cleanup Sites (LUST).

Date of Government Version: 04/18/2017
Date Data Arrived at EDR: 04/20/2017
Date Made Active in Reports: 04/21/2017
Number of Days to Update: 1
Source: Department of Environmental Health
Telephone: 951-358-5055
Last EDR Contact: 06/19/2017
Next Scheduled EDR Contact: 10/02/2017
Data Release Frequency: Quarterly

Underground Storage Tank Tank List
Underground storage tank sites located in Riverside county.

Date of Government Version: 01/19/2017
Date Data Arrived at EDR: 01/25/2017
Date Made Active in Reports: 05/03/2017
Number of Days to Update: 98
Source: Department of Environmental Health
Telephone: 951-358-5055
Last EDR Contact: 06/19/2017
Next Scheduled EDR Contact: 10/02/2017
Data Release Frequency: Quarterly

SACRAMENTO COUNTY:

Toxic Site Clean-Up List
List of sites where unauthorized releases of potentially hazardous materials have occurred.

Date of Government Version: 02/06/2017
Date Data Arrived at EDR: 04/04/2017
Date Made Active in Reports: 08/09/2017
Number of Days to Update: 127

Source: Sacramento County Environmental Management
Telephone: 916-875-8406
Last EDR Contact: 07/06/2017
Next Scheduled EDR Contact: 10/16/2017
Data Release Frequency: Quarterly

Master Hazardous Materials Facility List

Any business that has hazardous materials on site - hazardous material storage sites, underground storage tanks, waste generators.

Date of Government Version: 05/03/2017
Date Data Arrived at EDR: 07/06/2017
Date Made Active in Reports: 08/22/2017
Number of Days to Update: 47

Source: Sacramento County Environmental Management
Telephone: 916-875-8406
Last EDR Contact: 07/06/2017
Next Scheduled EDR Contact: 10/16/2017
Data Release Frequency: Quarterly

SAN BENITO COUNTY:

CUPA Facility List

Cupa facility list

Date of Government Version: 11/30/2016
Date Data Arrived at EDR: 02/09/2017
Date Made Active in Reports: 05/25/2017
Number of Days to Update: 105

Source: San Benito County Environmental Health
Telephone: N/A
Last EDR Contact: 08/03/2017
Next Scheduled EDR Contact: 11/20/2017
Data Release Frequency: Varies

SAN BERNARDINO COUNTY:

Hazardous Material Permits

This listing includes underground storage tanks, medical waste handlers/generators, hazardous materials handlers, hazardous waste generators, and waste oil generators/handlers.

Date of Government Version: 05/30/2017
Date Data Arrived at EDR: 06/01/2017
Date Made Active in Reports: 08/25/2017
Number of Days to Update: 85

Source: San Bernardino County Fire Department Hazardous Materials Division
Telephone: 909-387-3041
Last EDR Contact: 08/07/2017
Next Scheduled EDR Contact: 11/20/2017
Data Release Frequency: Quarterly

SAN DIEGO COUNTY:

Hazardous Materials Management Division Database

The database includes: HE58 - This report contains the business name, site address, business phone number, establishment 'H' permit number, type of permit, and the business status. HE17 - In addition to providing the same information provided in the HE58 listing, HE17 provides inspection dates, violations received by the establishment, hazardous waste generated, the quantity, method of storage, treatment/disposal of waste and the hauler, and information on underground storage tanks. Unauthorized Release List - Includes a summary of environmental contamination cases in San Diego County (underground tank cases, non-tank cases, groundwater contamination, and soil contamination are included.)

Date of Government Version: 06/05/2017
Date Data Arrived at EDR: 06/07/2017
Date Made Active in Reports: 08/15/2017
Number of Days to Update: 69

Source: Hazardous Materials Management Division
Telephone: 619-338-2268
Last EDR Contact: 06/07/2017
Next Scheduled EDR Contact: 09/18/2017
Data Release Frequency: Quarterly

Solid Waste Facilities
San Diego County Solid Waste Facilities.

Date of Government Version: 10/31/2015
Date Data Arrived at EDR: 11/07/2015
Date Made Active in Reports: 01/04/2016
Number of Days to Update: 58
Source: Department of Health Services
Telephone: 619-338-2209
Last EDR Contact: 07/21/2017
Next Scheduled EDR Contact: 11/08/2017
Data Release Frequency: Varies

Environmental Case Listing
The listing contains all underground tank release cases and projects pertaining to properties contaminated with hazardous substances that are actively under review by the Site Assessment and Mitigation Program.

Date of Government Version: 03/23/2010
Date Data Arrived at EDR: 06/15/2010
Date Made Active in Reports: 07/09/2010
Number of Days to Update: 24
Source: San Diego County Department of Environmental Health
Telephone: 619-338-2371
Last EDR Contact: 08/31/2017
Next Scheduled EDR Contact: 12/18/2017
Data Release Frequency: No Update Planned

SAN FRANCISCO COUNTY:

Local Oversite Facilities
A listing of leaking underground storage tank sites located in San Francisco county.

Date of Government Version: 09/19/2008
Date Data Arrived at EDR: 09/19/2008
Date Made Active in Reports: 09/29/2008
Number of Days to Update: 10
Source: Department Of Public Health San Francisco County
Telephone: 415-252-3920
Last EDR Contact: 08/07/2017
Next Scheduled EDR Contact: 11/20/2017
Data Release Frequency: Quarterly

Underground Storage Tank Information
Underground storage tank sites located in San Francisco county.

Date of Government Version: 05/03/2017
Date Data Arrived at EDR: 05/08/2017
Date Made Active in Reports: 08/25/2017
Number of Days to Update: 109
Source: Department of Public Health
Telephone: 415-252-3920
Last EDR Contact: 08/21/2017
Next Scheduled EDR Contact: 11/20/2017
Data Release Frequency: Quarterly

SAN JOAQUIN COUNTY:

San Joaquin Co. UST
A listing of underground storage tank locations in San Joaquin county.

Date of Government Version: 03/21/2017
Date Data Arrived at EDR: 03/23/2017
Date Made Active in Reports: 05/09/2017
Number of Days to Update: 47
Source: Environmental Health Department
Telephone: N/A
Last EDR Contact: 08/28/2017
Next Scheduled EDR Contact: 10/02/2017
Data Release Frequency: Semi-Annually

SAN LUIS OBISPO COUNTY:

CUPA Facility List
Cupa Facility List.

Date of Government Version: 06/05/2017
Date Data Arrived at EDR: 06/16/2017
Date Made Active in Reports: 08/09/2017
Number of Days to Update: 54
Source: San Luis Obispo County Public Health Department
Telephone: 805-781-5596
Last EDR Contact: 08/18/2017
Next Scheduled EDR Contact: 12/04/2017
Data Release Frequency: Varies

SAN MATEO COUNTY:

Business Inventory
List includes Hazardous Materials Business Plan, hazardous waste generators, and underground storage tanks.

Date of Government Version: 03/15/2017
Date Data Arrived at EDR: 04/07/2017
Date Made Active in Reports: 05/10/2017
Number of Days to Update: 33
Source: San Mateo County Environmental Health Services Division
Telephone: 650-363-1921
Last EDR Contact: 06/09/2017
Next Scheduled EDR Contact: 09/25/2017
Data Release Frequency: Annually

Fuel Leak List
A listing of leaking underground storage tank sites located in San Mateo county.

Date of Government Version: 06/15/2017
Date Data Arrived at EDR: 06/19/2017
Date Made Active in Reports: 08/22/2017
Number of Days to Update: 64
Source: San Mateo County Environmental Health Services Division
Telephone: 650-363-1921
Last EDR Contact: 06/09/2017
Next Scheduled EDR Contact: 09/25/2017
Data Release Frequency: Semi-Annually

SANTA BARBARA COUNTY:

CUPA Facility Listing
CUPA Program Listing from the Environmental Health Services division.

Date of Government Version: 09/08/2011
Date Data Arrived at EDR: 09/09/2011
Date Made Active in Reports: 10/07/2011
Number of Days to Update: 28
Source: Santa Barbara County Public Health Department
Telephone: 805-686-8167
Last EDR Contact: 08/18/2017
Next Scheduled EDR Contact: 12/04/2017
Data Release Frequency: Varies

SANTA CLARA COUNTY:

Cupa Facility List
Cupa facility list

Date of Government Version: 02/22/2017
Date Data Arrived at EDR: 02/23/2017
Date Made Active in Reports: 05/23/2017
Number of Days to Update: 89
Source: Department of Environmental Health
Telephone: 408-918-1973
Last EDR Contact: 08/07/2017
Next Scheduled EDR Contact: 12/04/2017
Data Release Frequency: Varies

HIST LUST - Fuel Leak Site Activity Report
A listing of open and closed leaking underground storage tanks. This listing is no longer updated by the county. Leaking underground storage tanks are now handled by the Department of Environmental Health.

Date of Government Version: 03/29/2005
Date Data Arrived at EDR: 03/30/2005
Date Made Active in Reports: 04/21/2005
Number of Days to Update: 22
Source: Santa Clara Valley Water District
Telephone: 408-265-2600
Last EDR Contact: 03/23/2009
Next Scheduled EDR Contact: 06/22/2009
Data Release Frequency: No Update Planned

LOP Listing
A listing of leaking underground storage tanks located in Santa Clara county.

Date of Government Version: 03/03/2014
Date Data Arrived at EDR: 03/05/2014
Date Made Active in Reports: 03/18/2014
Number of Days to Update: 13
Source: Department of Environmental Health
Telephone: 408-918-3417
Last EDR Contact: 08/24/2017
Next Scheduled EDR Contact: 12/11/2017
Data Release Frequency: Annually

Hazardous Material Facilities
Hazardous material facilities, including underground storage tank sites.

Date of Government Version: 05/04/2017
Date Data Arrived at EDR: 05/08/2017
Date Made Active in Reports: 07/27/2017
Number of Days to Update: 80

Source: City of San Jose Fire Department
Telephone: 408-535-7694
Last EDR Contact: 08/03/2017
Next Scheduled EDR Contact: 11/20/2017
Data Release Frequency: Annually

SANTA CRUZ COUNTY:

CUPA Facility List
CUPA facility listing.

Date of Government Version: 01/21/2017
Date Data Arrived at EDR: 02/22/2017
Date Made Active in Reports: 05/23/2017
Number of Days to Update: 90

Source: Santa Cruz County Environmental Health
Telephone: 831-464-2761
Last EDR Contact: 08/18/2017
Next Scheduled EDR Contact: 12/04/2017
Data Release Frequency: Varies

SHASTA COUNTY:

CUPA Facility List
Cupa Facility List.

Date of Government Version: 06/15/2017
Date Data Arrived at EDR: 06/19/2017
Date Made Active in Reports: 08/09/2017
Number of Days to Update: 51

Source: Shasta County Department of Resource Management
Telephone: 530-225-5789
Last EDR Contact: 08/21/2017
Next Scheduled EDR Contact: 12/04/2017
Data Release Frequency: Varies

SOLANO COUNTY:

Leaking Underground Storage Tanks
A listing of leaking underground storage tank sites located in Solano county.

Date of Government Version: 06/15/2017
Date Data Arrived at EDR: 06/20/2017
Date Made Active in Reports: 08/22/2017
Number of Days to Update: 63

Source: Solano County Department of Environmental Management
Telephone: 707-784-6770
Last EDR Contact: 06/09/2017
Next Scheduled EDR Contact: 09/25/2017
Data Release Frequency: Quarterly

Underground Storage Tanks
Underground storage tank sites located in Solano county.

Date of Government Version: 06/15/2017
Date Data Arrived at EDR: 06/21/2017
Date Made Active in Reports: 08/29/2017
Number of Days to Update: 69

Source: Solano County Department of Environmental Management
Telephone: 707-784-6770
Last EDR Contact: 06/09/2017
Next Scheduled EDR Contact: 09/25/2017
Data Release Frequency: Quarterly

SONOMA COUNTY:

Cupa Facility List
Cupa Facility list

Date of Government Version: 06/23/2017
Date Data Arrived at EDR: 06/27/2017
Date Made Active in Reports: 08/09/2017
Number of Days to Update: 43

Source: County of Sonoma Fire & Emergency Services Department
Telephone: 707-565-1174
Last EDR Contact: 06/21/2017
Next Scheduled EDR Contact: 10/09/2017
Data Release Frequency: Varies

Leaking Underground Storage Tank Sites

A listing of leaking underground storage tank sites located in Sonoma county.

Date of Government Version: 07/05/2017
Date Data Arrived at EDR: 07/06/2017
Date Made Active in Reports: 08/22/2017
Number of Days to Update: 47

Source: Department of Health Services
Telephone: 707-565-6565
Last EDR Contact: 06/21/2017
Next Scheduled EDR Contact: 10/09/2017
Data Release Frequency: Quarterly

STANISLAUS COUNTY:

CUPA Facility List

Cupa facility list

Date of Government Version: 05/10/2017
Date Data Arrived at EDR: 05/16/2017
Date Made Active in Reports: 08/09/2017
Number of Days to Update: 85

Source: Stanislaus County Department of Ennvironmental Protection
Telephone: 209-525-6751
Last EDR Contact: 07/17/2017
Next Scheduled EDR Contact: 10/30/2017
Data Release Frequency: Varies

SUTTER COUNTY:

Underground Storage Tanks

Underground storage tank sites located in Sutter county.

Date of Government Version: 06/02/2017
Date Data Arrived at EDR: 06/06/2017
Date Made Active in Reports: 08/25/2017
Number of Days to Update: 80

Source: Sutter County Department of Agriculture
Telephone: 530-822-7500
Last EDR Contact: 08/31/2017
Next Scheduled EDR Contact: 12/18/2017
Data Release Frequency: Semi-Annually

TEHAMA COUNTY:

CUPA Facility List

Cupa facilities

Date of Government Version: 05/01/2017
Date Data Arrived at EDR: 05/08/2017
Date Made Active in Reports: 08/09/2017
Number of Days to Update: 93

Source: Tehama County Department of Environmental Health
Telephone: 530-527-8020
Last EDR Contact: 08/03/2017
Next Scheduled EDR Contact: 11/20/2017
Data Release Frequency: Varies

TRINITY COUNTY:

CUPA Facility List

Cupa facility list

Date of Government Version: 04/24/2017
Date Data Arrived at EDR: 04/25/2017
Date Made Active in Reports: 08/09/2017
Number of Days to Update: 106

Source: Department of Toxic Substances Control
Telephone: 760-352-0381
Last EDR Contact: 07/21/2017
Next Scheduled EDR Contact: 11/08/2017
Data Release Frequency: Varies

TULARE COUNTY:

CUPA Facility List
Cupa program facilities

Date of Government Version: 01/05/2017
Date Data Arrived at EDR: 02/10/2017
Date Made Active in Reports: 05/25/2017
Number of Days to Update: 104

Source: Tulare County Environmental Health Services Division
Telephone: 559-624-7400
Last EDR Contact: 08/18/2017
Next Scheduled EDR Contact: 11/20/2017
Data Release Frequency: Varies

TUOLUMNE COUNTY:

CUPA Facility List
Cupa facility list

Date of Government Version: 04/27/2017
Date Data Arrived at EDR: 04/27/2017
Date Made Active in Reports: 08/10/2017
Number of Days to Update: 105

Source: Divison of Environmental Health
Telephone: 209-533-5633
Last EDR Contact: 08/18/2017
Next Scheduled EDR Contact: 11/08/2017
Data Release Frequency: Varies

VENTURA COUNTY:

Business Plan, Hazardous Waste Producers, and Operating Underground Tanks
The BWT list indicates by site address whether the Environmental Health Division has Business Plan (B), Waste Producer (W), and/or Underground Tank (T) information.

Date of Government Version: 12/27/2016
Date Data Arrived at EDR: 01/27/2017
Date Made Active in Reports: 05/10/2017
Number of Days to Update: 103

Source: Ventura County Environmental Health Division
Telephone: 805-654-2813
Last EDR Contact: 07/24/2017
Next Scheduled EDR Contact: 11/08/2017
Data Release Frequency: Quarterly

Inventory of Illegal Abandoned and Inactive Sites
Ventura County Inventory of Closed, Illegal Abandoned, and Inactive Sites.

Date of Government Version: 12/01/2011
Date Data Arrived at EDR: 12/01/2011
Date Made Active in Reports: 01/19/2012
Number of Days to Update: 49

Source: Environmental Health Division
Telephone: 805-654-2813
Last EDR Contact: 06/29/2017
Next Scheduled EDR Contact: 10/16/2017
Data Release Frequency: Annually

Listing of Underground Tank Cleanup Sites
Ventura County Underground Storage Tank Cleanup Sites (LUST).

Date of Government Version: 05/29/2008
Date Data Arrived at EDR: 06/24/2008
Date Made Active in Reports: 07/31/2008
Number of Days to Update: 37

Source: Environmental Health Division
Telephone: 805-654-2813
Last EDR Contact: 08/10/2017
Next Scheduled EDR Contact: 11/27/2017
Data Release Frequency: Quarterly

Medical Waste Program List
To protect public health and safety and the environment from potential exposure to disease causing agents, the Environmental Health Division Medical Waste Program regulates the generation, handling, storage, treatment and disposal of medical waste throughout the County.

Date of Government Version: 09/26/2016
Date Data Arrived at EDR: 10/27/2016
Date Made Active in Reports: 01/24/2017
Number of Days to Update: 89

Source: Ventura County Resource Management Agency
Telephone: 805-654-2813
Last EDR Contact: 07/24/2017
Next Scheduled EDR Contact: 11/08/2017
Data Release Frequency: Quarterly

Underground Tank Closed Sites List
Ventura County Operating Underground Storage Tank Sites (UST)/Underground Tank Closed Sites List.

Date of Government Version: 02/27/2017
Date Data Arrived at EDR: 03/15/2017
Date Made Active in Reports: 05/03/2017
Number of Days to Update: 49
Source: Environmental Health Division
Telephone: 805-654-2813
Last EDR Contact: 08/24/2017
Next Scheduled EDR Contact: 09/25/2017
Data Release Frequency: Quarterly

YOLO COUNTY:

Underground Storage Tank Comprehensive Facility Report
Underground storage tank sites located in Yolo county.

Date of Government Version: 06/29/2017
Date Data Arrived at EDR: 07/05/2017
Date Made Active in Reports: 08/25/2017
Number of Days to Update: 51
Source: Yolo County Department of Health
Telephone: 530-666-8646
Last EDR Contact: 06/29/2017
Next Scheduled EDR Contact: 10/16/2017
Data Release Frequency: Annually

YUBA COUNTY:

CUPA Facility List
CUPA facility listing for Yuba County.

Date of Government Version: 01/30/2017
Date Data Arrived at EDR: 01/31/2017
Date Made Active in Reports: 05/23/2017
Number of Days to Update: 112
Source: Yuba County Environmental Health Department
Telephone: 530-749-7523
Last EDR Contact: 07/27/2017
Next Scheduled EDR Contact: 11/13/2017
Data Release Frequency: Varies

OTHER DATABASE(S)

Depending on the geographic area covered by this report, the data provided in these specialty databases may or may not be complete. For example, the existence of wetlands information data in a specific report does not mean that all wetlands in the area covered by the report are included. Moreover, the absence of any reported wetlands information does not necessarily mean that wetlands do not exist in the area covered by the report.

CT MANIFEST: Hazardous Waste Manifest Data
Facility and manifest data. Manifest is a document that lists and tracks hazardous waste from the generator through transporters to a tsd facility.

Date of Government Version: 07/30/2013
Date Data Arrived at EDR: 08/19/2013
Date Made Active in Reports: 10/03/2013
Number of Days to Update: 45
Source: Department of Energy & Environmental Protection
Telephone: 860-424-3375
Last EDR Contact: 08/18/2017
Next Scheduled EDR Contact: 11/27/2017
Data Release Frequency: No Update Planned

NJ MANIFEST: Manifest Information
Hazardous waste manifest information.

Date of Government Version: 12/31/2016
Date Data Arrived at EDR: 04/11/2017
Date Made Active in Reports: 07/27/2017
Number of Days to Update: 107
Source: Department of Environmental Protection
Telephone: N/A
Last EDR Contact: 07/10/2017
Next Scheduled EDR Contact: 10/23/2017
Data Release Frequency: Annually

NY MANIFEST: Facility and Manifest Data

Manifest is a document that lists and tracks hazardous waste from the generator through transporters to a TSD facility.

Date of Government Version: 01/30/2017
Date Data Arrived at EDR: 02/01/2017
Date Made Active in Reports: 02/13/2017
Number of Days to Update: 12

Source: Department of Environmental Conservation
Telephone: 518-402-8651
Last EDR Contact: 08/03/2017
Next Scheduled EDR Contact: 11/13/2017
Data Release Frequency: Annually

PA MANIFEST: Manifest Information

Hazardous waste manifest information.

Date of Government Version: 12/31/2015
Date Data Arrived at EDR: 07/22/2016
Date Made Active in Reports: 11/22/2016
Number of Days to Update: 123

Source: Department of Environmental Protection
Telephone: 717-783-8990
Last EDR Contact: 07/17/2017
Next Scheduled EDR Contact: 10/30/2017
Data Release Frequency: Annually

RI MANIFEST: Manifest information

Hazardous waste manifest information

Date of Government Version: 12/31/2013
Date Data Arrived at EDR: 06/19/2015
Date Made Active in Reports: 07/15/2015
Number of Days to Update: 26

Source: Department of Environmental Management
Telephone: 401-222-2797
Last EDR Contact: 08/21/2017
Next Scheduled EDR Contact: 12/04/2017
Data Release Frequency: Annually

WI MANIFEST: Manifest Information

Hazardous waste manifest information.

Date of Government Version: 12/31/2016
Date Data Arrived at EDR: 04/13/2017
Date Made Active in Reports: 07/14/2017
Number of Days to Update: 92

Source: Department of Natural Resources
Telephone: N/A
Last EDR Contact: 06/12/2017
Next Scheduled EDR Contact: 09/25/2017
Data Release Frequency: Annually

Oil/Gas Pipelines

Source: PennWell Corporation

Petroleum Bundle (Crude Oil, Refined Products, Petrochemicals, Gas Liquids (LPG/NGL), and Specialty Gases (Miscellaneous)) N = Natural Gas Bundle (Natural Gas, Gas Liquids (LPG/NGL), and Specialty Gases (Miscellaneous)). This map includes information copyrighted by PennWell Corporation. This information is provided on a best effort basis and PennWell Corporation does not guarantee its accuracy nor warrant its fitness for any particular purpose. Such information has been reprinted with the permission of PennWell.

Electric Power Transmission Line Data

Source: PennWell Corporation

This map includes information copyrighted by PennWell Corporation. This information is provided on a best effort basis and PennWell Corporation does not guarantee its accuracy nor warrant its fitness for any particular purpose. Such information has been reprinted with the permission of PennWell.

Sensitive Receptors: There are individuals deemed sensitive receptors due to their fragile immune systems and special sensitivity to environmental discharges. These sensitive receptors typically include the elderly, the sick, and children. While the location of all sensitive receptors cannot be determined, EDR indicates those buildings and facilities - schools, daycares, hospitals, medical centers, and nursing homes - where individuals who are sensitive receptors are likely to be located.

AHA Hospitals:

Source: American Hospital Association, Inc.
Telephone: 312-280-5991
The database includes a listing of hospitals based on the American Hospital Association's annual survey of hospitals.

Medical Centers: Provider of Services Listing

Source: Centers for Medicare & Medicaid Services
Telephone: 410-786-3000
A listing of hospitals with Medicare provider number, produced by Centers of Medicare & Medicaid Services, a federal agency within the U.S. Department of Health and Human Services.

GOVERNMENT RECORDS SEARCHED / DATA CURRENCY TRACKING

Nursing Homes
Source: National Institutes of Health
Telephone: 301-594-6248
Information on Medicare and Medicaid certified nursing homes in the United States.
Public Schools
Source: National Center for Education Statistics
Telephone: 202-502-7300
The National Center for Education Statistics' primary database on elementary and secondary public education in the United States. It is a comprehensive, annual, national statistical database of all public elementary and secondary schools and school districts, which contains data that are comparable across all states.
Private Schools
Source: National Center for Education Statistics
Telephone: 202-502-7300
The National Center for Education Statistics' primary database on private school locations in the United States.
Daycare Centers: Licensed Facilities
Source: Department of Social Services
Telephone: 916-657-4041

Flood Zone Data: This data was obtained from the Federal Emergency Management Agency (FEMA). It depicts 100-year and 500-year flood zones as defined by FEMA. It includes the National Flood Hazard Layer (NFHL) which incorporates Flood Insurance Rate Map (FIRM) data and Q3 data from FEMA in areas not covered by NFHL.
Source: FEMA
Telephone: 877-336-2627
Date of Government Version: 2003, 2015

NWI: National Wetlands Inventory. This data, available in select counties across the country, was obtained by EDR in 2002, 2005 and 2010 from the U.S. Fish and Wildlife Service.

State Wetlands Data: Wetland Inventory
Source: Department of Fish & Game
Telephone: 916-445-0411

Current USGS 7.5 Minute Topographic Map
Source: U.S. Geological Survey

STREET AND ADDRESS INFORMATION

© 2015 TomTom North America, Inc. All rights reserved. This material is proprietary and the subject of copyright protection and other intellectual property rights owned by or licensed to Tele Atlas North America, Inc. The use of this material is subject to the terms of a license agreement. You will be held liable for any unauthorized copying or disclosure of this material.

GEOCHECK ®- PHYSICAL SETTING SOURCE ADDENDUM

TARGET PROPERTY ADDRESS

PROJECT CONDOR
10022 S PRAIRIE AVE
INGLEWOOD, CA 90303

TARGET PROPERTY COORDINATES

Latitude (North):	33.944713 - 33° 56' 40.97''
Longitude (West):	118.343611 - 118° 20' 37.00''
Universal Tranverse Mercator:	Zone 11
UTM X (Meters):	375833.0
UTM Y (Meters):	3756644.8
Elevation:	89 ft. above sea level

USGS TOPOGRAPHIC MAP

Target Property Map:	5640440 INGLEWOOD, CA
Version Date:	2012

EDR's GeoCheck Physical Setting Source Addendum is provided to assist the environmental professional in forming an opinion about the impact of potential contaminant migration.

Assessment of the impact of contaminant migration generally has two principal investigative components:

1. Groundwater flow direction, and
2. Groundwater flow velocity.

Groundwater flow direction may be impacted by surface topography, hydrology, hydrogeology, characteristics of the soil, and nearby wells. Groundwater flow velocity is generally impacted by the nature of the geologic strata.

GEOCHECK® - PHYSICAL SETTING SOURCE SUMMARY

GROUNDWATER FLOW DIRECTION INFORMATION

Groundwater flow direction for a particular site is best determined by a qualified environmental professional using site-specific well data. If such data is not reasonably ascertainable, it may be necessary to rely on other sources of information, such as surface topographic information, hydrologic information, hydrogeologic data collected on nearby properties, and regional groundwater flow information (from deep aquifers).

TOPOGRAPHIC INFORMATION

Surface topography may be indicative of the direction of surficial groundwater flow. This information can be used to assist the environmental professional in forming an opinion about the impact of nearby contaminated properties or, should contamination exist on the target property, what downgradient sites might be impacted.

TARGET PROPERTY TOPOGRAPHY

General Topographic Gradient: General SSW

SURROUNDING TOPOGRAPHY: ELEVATION PROFILES

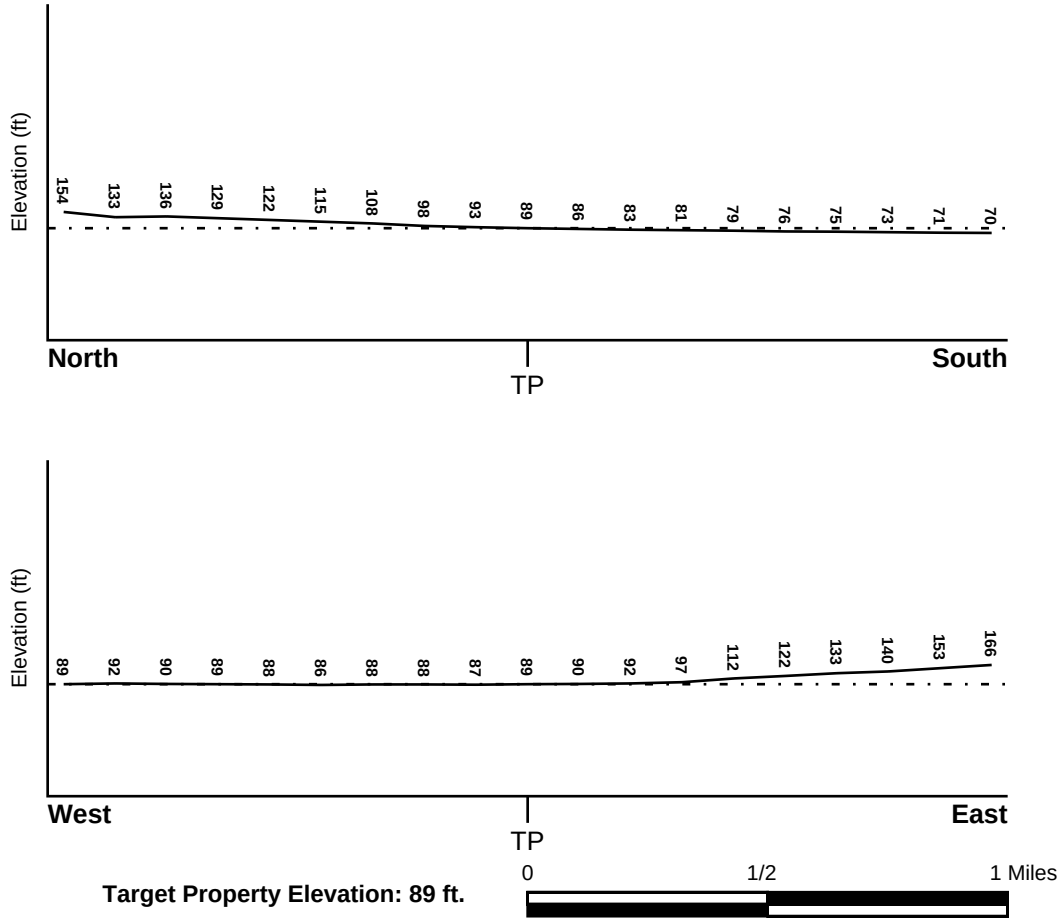

Target Property Elevation: 89 ft.

Source: Topography has been determined from the USGS 7.5' Digital Elevation Model and should be evaluated on a relative (not an absolute) basis. Relative elevation information between sites of close proximity should be field verified.

GEOCHECK® - PHYSICAL SETTING SOURCE SUMMARY

HYDROLOGIC INFORMATION

Surface water can act as a hydrologic barrier to groundwater flow. Such hydrologic information can be used to assist the environmental professional in forming an opinion about the impact of nearby contaminated properties or, should contamination exist on the target property, what downgradient sites might be impacted.

Refer to the Physical Setting Source Map following this summary for hydrologic information (major waterways and bodies of water).

FEMA FLOOD ZONE

Flood Plain Panel at Target Property	FEMA Source Type
06037C1780F	FEMA FIRM Flood data

Additional Panels in search area:	FEMA Source Type
06037C1790F	FEMA FIRM Flood data

NATIONAL WETLAND INVENTORY

NWI Quad at Target Property	NWI Electronic Data Coverage
INGLEWOOD	YES - refer to the Overview Map and Detail Map

HYDROGEOLOGIC INFORMATION

Hydrogeologic information obtained by installation of wells on a specific site can often be an indicator of groundwater flow direction in the immediate area. Such hydrogeologic information can be used to assist the environmental professional in forming an opinion about the impact of nearby contaminated properties or, should contamination exist on the target property, what downgradient sites might be impacted.

Site-Specific Hydrogeological Data*:

Search Radius:	1.25 miles
Status:	Not found

AQUIFLOW®

Search Radius: 1.000 Mile.

EDR has developed the AQUIFLOW Information System to provide data on the general direction of groundwater flow at specific points. EDR has reviewed reports submitted by environmental professionals to regulatory authorities at select sites and has extracted the date of the report, groundwater flow direction as determined hydrogeologically, and the depth to water table.

MAP ID	LOCATION FROM TP	GENERAL DIRECTION GROUNDWATER FLOW
Not Reported		

* ©1996 Site−specific hydrogeological data gathered by CERCLIS Alerts, Inc., Bainbridge Island, WA. All rights reserved. All of the information and opinions presented are those of the cited EPA report(s), which were completed under a Comprehensive Environmental Response Compensation and Liability Information System (CERCLIS) investigation.

GEOCHECK® - PHYSICAL SETTING SOURCE SUMMARY

GROUNDWATER FLOW VELOCITY INFORMATION

Groundwater flow velocity information for a particular site is best determined by a qualified environmental professional using site specific geologic and soil strata data. If such data are not reasonably ascertainable, it may be necessary to rely on other sources of information, including geologic age identification, rock stratigraphic unit and soil characteristics data collected on nearby properties and regional soil information. In general, contaminant plumes move more quickly through sandy-gravelly types of soils than silty-clayey types of soils.

GEOLOGIC INFORMATION IN GENERAL AREA OF TARGET PROPERTY

Geologic information can be used by the environmental professional in forming an opinion about the relative speed at which contaminant migration may be occurring.

ROCK STRATIGRAPHIC UNIT

Era:	Cenozoic
System:	Quaternary
Series:	Quaternary
Code:	Q *(decoded above as Era, System & Series)*

GEOLOGIC AGE IDENTIFICATION

Category: Stratifed Sequence

Geologic Age and Rock Stratigraphic Unit Source: P.G. Schruben, R.E. Arndt and W.J. Bawiec, Geology of the Conterminous U.S. at 1:2,500,000 Scale - a digital representation of the 1974 P.B. King and H.M. Beikman Map, USGS Digital Data Series DDS - 11 (1994).

DOMINANT SOIL COMPOSITION IN GENERAL AREA OF TARGET PROPERTY

The U.S. Department of Agriculture's (USDA) Soil Conservation Service (SCS) leads the National Cooperative Soil Survey (NCSS) and is responsible for collecting, storing, maintaining and distributing soil survey information for privately owned lands in the United States. A soil map in a soil survey is a representation of soil patterns in a landscape. Soil maps for STATSGO are compiled by generalizing more detailed (SSURGO) soil survey maps. The following information is based on Soil Conservation Service STATSGO data.

Soil Component Name: URBAN LAND

Soil Surface Texture: variable

Hydrologic Group: Not reported

Soil Drainage Class: Not reported

Hydric Status: Soil does not meet the requirements for a hydric soil.

Corrosion Potential - Uncoated Steel: Not Reported

Depth to Bedrock Min: > 10 inches

Depth to Bedrock Max: > 10 inches

GEOCHECK® - PHYSICAL SETTING SOURCE SUMMARY

Soil Layer Information							
	Boundary			Classification			
Layer	Upper	Lower	Soil Texture Class	AASHTO Group	Unified Soil	Permeability Rate (in/hr)	Soil Reaction (pH)
1	0 inches	6 inches	variable	Not reported	Not reported	Max: 0.00 Min: 0.00	Max: 0.00 Min: 0.00

OTHER SOIL TYPES IN AREA

Based on Soil Conservation Service STATSGO data, the following additional subordinant soil types may appear within the general area of target property.

Soil Surface Textures:
sandy loam
gravelly - sandy loam
silt loam
clay
fine sand
gravelly - sand
sand
fine sandy loam

Surficial Soil Types:
sandy loam
gravelly - sandy loam
silt loam
clay
fine sand
gravelly - sand
sand
fine sandy loam

Shallow Soil Types:
fine sandy loam
gravelly - loam
sandy clay
sandy clay loam
clay
silty clay
sand

Deeper Soil Types:
gravelly - sandy loam
sandy loam
very gravelly - sandy loam
stratified
very fine sandy loam
weathered bedrock
sand
gravelly - fine sandy loam
silty clay loam
clay loam

GEOCHECK® - PHYSICAL SETTING SOURCE SUMMARY

LOCAL / REGIONAL WATER AGENCY RECORDS

EDR Local/Regional Water Agency records provide water well information to assist the environmental professional in assessing sources that may impact ground water flow direction, and in forming an opinion about the impact of contaminant migration on nearby drinking water wells.

WELL SEARCH DISTANCE INFORMATION

DATABASE	SEARCH DISTANCE (miles)
Federal USGS	1.000
Federal FRDS PWS	Nearest PWS within 0.001 miles
State Database	1.000

FEDERAL USGS WELL INFORMATION

MAP ID	WELL ID	LOCATION FROM TP
A1	USGS40000139150	1/2 - 1 Mile SE
A2	USGS40000139147	1/2 - 1 Mile SE
A3	USGS40000139149	1/2 - 1 Mile SE

FEDERAL FRDS PUBLIC WATER SUPPLY SYSTEM INFORMATION

MAP ID	WELL ID	LOCATION FROM TP
No PWS System Found		

Note: PWS System location is not always the same as well location.

STATE DATABASE WELL INFORMATION

MAP ID	WELL ID	LOCATION FROM TP
B4	4169	1/2 - 1 Mile SSW
B5	4170	1/2 - 1 Mile SSW
C6	4175	1/2 - 1 Mile SE
C7	4168	1/2 - 1 Mile SE
C8	4177	1/2 - 1 Mile SE
C9	4176	1/2 - 1 Mile SE
C10	4166	1/2 - 1 Mile SE
C11	4167	1/2 - 1 Mile SE

OTHER STATE DATABASE INFORMATION

STATE OIL/GAS WELL INFORMATION

MAP ID	WELL ID	LOCATION FROM TP
1	CAOG11000213967	0 - 1/8 Mile North
2	CAOG11000204560	1/2 - 1 Mile South
3	CAOG11000205055	1/2 - 1 Mile NE
4	CAOG11000214639	1/2 - 1 Mile East
5	CAOG11000204634	1/2 - 1 Mile East

GEOCHECK® - PHYSICAL SETTING SOURCE SUMMARY

STATE OIL/GAS WELL INFORMATION

MAP ID	WELL ID	LOCATION FROM TP
A6	CAOG11000209748	1/2 - 1 Mile NNE
A7	CAOG11000215022	1/2 - 1 Mile NNE
B8	CAOG11000209739	1/2 - 1 Mile NE
C9	CAOG11000209722	1/2 - 1 Mile NE
C10	CAOG11000209723	1/2 - 1 Mile NE
C11	CAOG11000209740	1/2 - 1 Mile NE
B12	CAOG11000200752	1/2 - 1 Mile NE
D13	CAOG11000209746	1/2 - 1 Mile NE
E14	CAOG11000209735	1/2 - 1 Mile NE
A15	CAOG11000209987	1/2 - 1 Mile NNE
C16	CAOG11000209745	1/2 - 1 Mile NE
C17	CAOG11000209736	1/2 - 1 Mile NE
D18	CAOG11000200759	1/2 - 1 Mile NE
E19	CAOG11000214852	1/2 - 1 Mile NE
E20	CAOG11000214853	1/2 - 1 Mile NE
C21	CAOG11000205237	1/2 - 1 Mile NE
D22	CAOG11000209738	1/2 - 1 Mile NE
E23	CAOG11000209721	1/2 - 1 Mile NE
C24	CAOG11000209731	1/2 - 1 Mile NE
E25	CAOG11000209733	1/2 - 1 Mile NE
E26	CAOG11000200750	1/2 - 1 Mile NE
F27	CAOG11000214360	1/2 - 1 Mile NE
28	CAOG11000204825	1/2 - 1 Mile North
E29	CAOG11000209734	1/2 - 1 Mile NE
G30	CAOG11000209741	1/2 - 1 Mile NNE
F31	CAOG11000201103	1/2 - 1 Mile NE
E32	CAOG11000209737	1/2 - 1 Mile NE
33	CAOG11000206331	1/2 - 1 Mile NNE
G34	CAOG11000209989	1/2 - 1 Mile NNE
F35	CAOG11000209732	1/2 - 1 Mile NE
36	CAOG11000204767	1/2 - 1 Mile SSE
G37	CAOG11000209990	1/2 - 1 Mile NNE

PHYSICAL SETTING SOURCE MAP - 5040947.2s

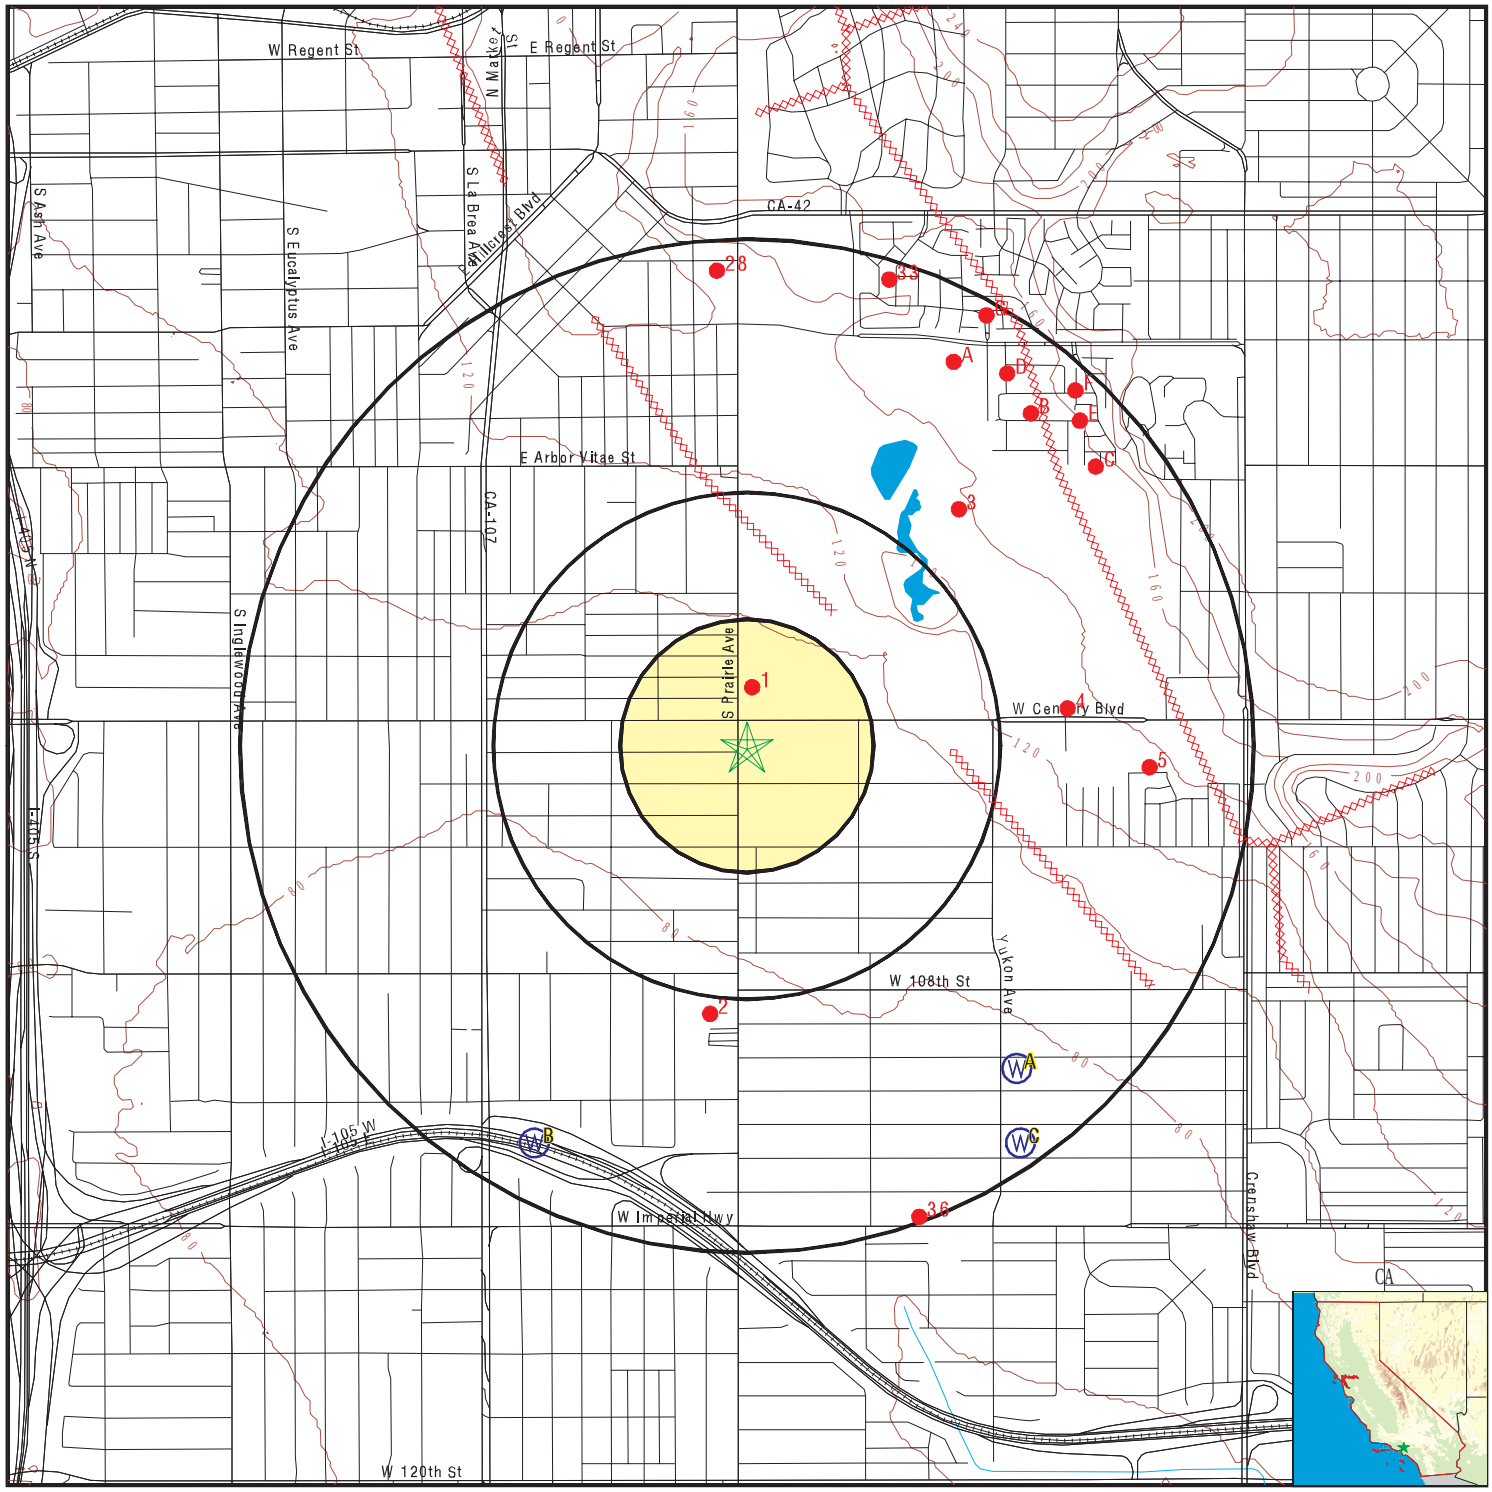

- County Boundary
- Major Roads
- Contour Lines
- Earthquake Fault Lines
- Earthquake epicenter, Richter 5 or greater
- Water Wells
- Public Water Supply Wells
- Cluster of Multiple Icons

- Groundwater Flow Direction
- GI Indeterminate Groundwater Flow at Location
- GV Groundwater Flow Varies at Location
- HD Closest Hydrogeological Data
- Oil, gas or related wells

SITE NAME: Project Condor	CLIENT: Erler & Kalinowski, Inc.
ADDRESS: 10022 S Prairie Ave Inglewood CA 90303	CONTACT: James Yoon
LAT/LONG: 33.944713 / 118.343611	INQUIRY #: 5040947.2s
	DATE: September 05, 2017 5:43 pm

Copyright © 2017 EDR, Inc. © 2015 TomTom Rel. 2015.

GEOCHECK® - PHYSICAL SETTING SOURCE MAP FINDINGS

Map ID
Direction
Distance
Elevation | Database | EDR ID Number

A1
SE **FED USGS** **USGS40000139150**
1/2 - 1 Mile
Lower

Org. Identifier:	USGS-CA		
Formal name:	USGS California Water Science Center		
Monloc Identifier:	USGS-335608118200201		
Monloc name:	003S014W03K003S		
Monloc type:	Well		
Monloc desc:	Not Reported		
Huc code:	18070104	Drainagearea value:	Not Reported
Drainagearea Units:	Not Reported	Contrib drainagearea:	Not Reported
Contrib drainagearea units:	Not Reported	Latitude:	33.9355698
Longitude:	-118.3347969	Sourcemap scale:	24000
Horiz Acc measure:	1	Horiz Acc measure units:	seconds
Horiz Collection method:	Interpolated from map		
Horiz coord refsys:	NAD83	Vert measure val:	Not Reported
Vert measure units:	Not Reported	Vertacc measure val:	Not Reported
Vert accmeasure units:	Not Reported		
Vertcollection method:	Not Reported		
Vert coord refsys:	Not Reported	Countrycode:	US
Aquifername:	California Coastal Basin aquifers		
Formation type:	Not Reported		
Aquifer type:	Not Reported		
Construction date:	Not Reported	Welldepth:	752
Welldepth units:	ft	Wellholedepth:	810
Wellholedepth units:	ft		

Ground-water levels, Number of Measurements: 0

A2
SE **FED USGS** **USGS40000139147**
1/2 - 1 Mile
Lower

Org. Identifier:	USGS-CA		
Formal name:	USGS California Water Science Center		
Monloc Identifier:	USGS-335607118200101		
Monloc name:	003S014W03K001S		
Monloc type:	Well		
Monloc desc:	Not Reported		
Huc code:	18070104	Drainagearea value:	Not Reported
Drainagearea Units:	Not Reported	Contrib drainagearea:	Not Reported
Contrib drainagearea units:	Not Reported	Latitude:	33.935292
Longitude:	-118.3345191	Sourcemap scale:	24000
Horiz Acc measure:	1	Horiz Acc measure units:	seconds
Horiz Collection method:	Interpolated from map		
Horiz coord refsys:	NAD83	Vert measure val:	Not Reported
Vert measure units:	Not Reported	Vertacc measure val:	Not Reported
Vert accmeasure units:	Not Reported		
Vertcollection method:	Not Reported		
Vert coord refsys:	Not Reported	Countrycode:	US
Aquifername:	California Coastal Basin aquifers		
Formation type:	Not Reported		

Aquifer type:	Not Reported		
Construction date:	Not Reported	Welldepth:	652
Welldepth units:	ft	Wellholedepth:	652
Wellholedepth units:	ft		

Ground-water levels, Number of Measurements: 0

A3
SE **FED USGS** **USGS40000139149**
1/2 - 1 Mile
Lower

Org. Identifier:	USGS-CA		
Formal name:	USGS California Water Science Center		
Monloc Identifier:	USGS-335608118195801		
Monloc name:	003S014W03K002S		
Monloc type:	Well		
Monloc desc:	Not Reported		
Huc code:	18070104	Drainagearea value:	Not Reported
Drainagearea Units:	Not Reported	Contrib drainagearea:	Not Reported
Contrib drainagearea units:	Not Reported	Latitude:	33.9355698
Longitude:	-118.3336858	Sourcemap scale:	24000
Horiz Acc measure:	1	Horiz Acc measure units:	seconds
Horiz Collection method:	Interpolated from map		
Horiz coord refsys:	NAD83	Vert measure val:	76
Vert measure units:	feet	Vertacc measure val:	2.5
Vert accmeasure units:	feet		
Vertcollection method:	Interpolated from topographic map		
Vert coord refsys:	NGVD29	Countrycode:	US
Aquifername:	California Coastal Basin aquifers		
Formation type:	Not Reported		
Aquifer type:	Not Reported		
Construction date:	19440101	Welldepth:	756
Welldepth units:	ft	Wellholedepth:	756
Wellholedepth units:	ft		

Ground-water levels, Number of Measurements: 0

B4
SSW **CA WELLS** **4169**
1/2 - 1 Mile
Lower

Water System Information:

Prime Station Code:	03S/14W-04N01 S	User ID:	MET
FRDS Number:	1910155015	County:	Los Angeles
District Number:	15	Station Type:	WELL/AMBNT/MUN/INTAKE/SUPPLY
Water Type:	Well/Groundwater	Well Status:	Inactive Raw
Source Lat/Long:	335600.0 1182100.0	Precision:	Undefined
Source Name:	TRURO WELL 01 - INACTIVE		
System Number:	1910155		
System Name:	SCWC - SOUTHWEST		
Organization That Operates System:			
	17140 S. AVELON BLVD.,STE 100		
	CARSON, CA 90746		
Pop Served:	141449	Connections:	49234
Area Served:	SOUTHWEST		

GEOCHECK® - PHYSICAL SETTING SOURCE MAP FINDINGS

Map ID
Direction
Distance
Elevation | Database | EDR ID Number

B5
SSW **CA WELLS** **4170**
1/2 - 1 Mile
Lower

Water System Information:

Prime Station Code:	03S/14W-04N02 S	User ID:	MET
FRDS Number:	1910155016	County:	Los Angeles
District Number:	15	Station Type:	WELL/AMBNT/MUN/INTAKE/SUPPLY
Water Type:	Well/Groundwater	Well Status:	Inactive Raw
Source Lat/Long:	335600.0 1182100.0	Precision:	Undefined
Source Name:	TRURO WELL 02 - INACTIVE		
System Number:	1910155		
System Name:	SCWC - SOUTHWEST		
Organization That Operates System:			
	17140 S. AVELON BLVD.,STE 100 CARSON, CA 90746		
Pop Served:	141449	Connections:	49234
Area Served:	SOUTHWEST		

C6
SE **CA WELLS** **4175**
1/2 - 1 Mile
Lower

Water System Information:

Prime Station Code:	03S/14W-10G02 S	User ID:	MET
FRDS Number:	1910051008	County:	Los Angeles
District Number:	15	Station Type:	WELL/AMBNT/MUN/INTAKE/SUPPLY
Water Type:	Well/Groundwater	Well Status:	Destroyed
Source Lat/Long:	335600.0 1182000.0	Precision:	Undefined
Source Name:	WELL 30 - DESTROYED		
System Number:	1910051		
System Name:	INGLEWOOD- CITY, WATER DEPT.		
Organization That Operates System:			
	ONE MANCHESTER BLVD INGLEWOOD, CA 90301		
Pop Served:	110000	Connections:	14721
Area Served:	INGLEWOOD CITY		

C7
SE **CA WELLS** **4168**
1/2 - 1 Mile
Lower

Water System Information:

Prime Station Code:	03S/14W-03K03 S	User ID:	MET
FRDS Number:	1910155021	County:	Los Angeles
District Number:	15	Station Type:	WELL/AMBNT/MUN/INTAKE/SUPPLY
Water Type:	Well/Groundwater	Well Status:	Active Raw
Source Lat/Long:	335600.0 1182000.0	Precision:	Undefined
Source Name:	YUKON WELL 03		

System Number: 1910155
System Name: SCWC - SOUTHWEST
Organization That Operates System:
17140 S. AVELON BLVD.,STE 100
CARSON, CA 90746
Pop Served: 141449 Connections: 49234
Area Served: SOUTHWEST

C8
SE **CA WELLS** **4177**
1/2 - 1 Mile
Lower

Water System Information:

Prime Station Code:	03S/14W-10G04 S	User ID:	MET
FRDS Number:	1910051002	County:	Los Angeles
District Number:	15	Station Type:	WELL/AMBNT/MUN/INTAKE/SUPPLY
Water Type:	Well/Groundwater	Well Status:	Active Raw
Source Lat/Long:	335600.0 1182000.0	Precision:	Undefined
Source Name:	WELL 02		
System Number:	1910051		
System Name:	INGLEWOOD- CITY, WATER DEPT.		
Organization That Operates System:			
	ONE MANCHESTER BLVD		
	INGLEWOOD, CA 90301		
Pop Served:	110000	Connections:	14721
Area Served:	INGLEWOOD CITY		
Sample Collected:	02-SEP-14	Findings:	1.4 MG/L
Chemical:	TOTAL ORGANIC CARBON (TOC)		
Sample Collected:	02-SEP-14	Findings:	40. UG/L
Chemical:	MANGANESE		
Sample Collected:	02-SEP-14	Findings:	0.3 NTU
Chemical:	TURBIDITY, LABORATORY		
Sample Collected:	06-OCT-14	Findings:	7.5 UNITS
Chemical:	COLOR		
Sample Collected:	06-OCT-14	Findings:	1.4 MG/L
Chemical:	TOTAL ORGANIC CARBON (TOC)		
Sample Collected:	06-OCT-14	Findings:	37. UG/L
Chemical:	MANGANESE		
Sample Collected:	06-OCT-14	Findings:	0.3 NTU
Chemical:	TURBIDITY, LABORATORY		
Sample Collected:	01-DEC-14	Findings:	10. UNITS
Chemical:	COLOR		
Sample Collected:	01-DEC-14	Findings:	1.4 MG/L
Chemical:	TOTAL ORGANIC CARBON (TOC)		
Sample Collected:	01-DEC-14	Findings:	41. UG/L
Chemical:	MANGANESE		
Sample Collected:	01-DEC-14	Findings:	0.2 NTU
Chemical:	TURBIDITY, LABORATORY		

Sample Collected:	16-DEC-14	Findings:	4.49 PCI/L
Chemical:	GROSS ALPHA		
Sample Collected:	16-DEC-14	Findings:	0.342 PCI/L
Chemical:	GROSS ALPHA COUNTING ERROR		
Sample Collected:	16-DEC-14	Findings:	1.6e-002 PCI/L
Chemical:	GROSS ALPHA MDA95		
Sample Collected:	17-FEB-15	Findings:	0.68 MG/L
Chemical:	TOTAL ORGANIC CARBON (TOC)		
Sample Collected:	17-FEB-15	Findings:	130. UG/L
Chemical:	IRON		
Sample Collected:	17-FEB-15	Findings:	75. UG/L
Chemical:	MANGANESE		
Sample Collected:	17-FEB-15	Findings:	0.4 NTU
Chemical:	TURBIDITY, LABORATORY		
Sample Collected:	02-MAR-15	Findings:	10. UNITS
Chemical:	COLOR		
Sample Collected:	02-MAR-15	Findings:	1.5 MG/L
Chemical:	TOTAL ORGANIC CARBON (TOC)		
Sample Collected:	02-MAR-15	Findings:	38. UG/L
Chemical:	MANGANESE		
Sample Collected:	02-MAR-15	Findings:	0.3 NTU
Chemical:	TURBIDITY, LABORATORY		
Sample Collected:	06-APR-15	Findings:	10. UNITS
Chemical:	COLOR		
Sample Collected:	06-APR-15	Findings:	1.6 MG/L
Chemical:	TOTAL ORGANIC CARBON (TOC)		
Sample Collected:	06-APR-15	Findings:	42. UG/L
Chemical:	MANGANESE		
Sample Collected:	06-APR-15	Findings:	0.6 NTU
Chemical:	TURBIDITY, LABORATORY		
Sample Collected:	04-MAY-15	Findings:	1.6 MG/L
Chemical:	TOTAL ORGANIC CARBON (TOC)		
Sample Collected:	04-MAY-15	Findings:	39. UG/L
Chemical:	MANGANESE		
Sample Collected:	04-MAY-15	Findings:	1.1 NTU
Chemical:	TURBIDITY, LABORATORY		
Sample Collected:	27-MAY-15	Findings:	10. UNITS
Chemical:	COLOR		
Sample Collected:	27-MAY-15	Findings:	610. US
Chemical:	SPECIFIC CONDUCTANCE		
Sample Collected:	27-MAY-15	Findings:	8.1
Chemical:	PH, LABORATORY		
Sample Collected:	27-MAY-15	Findings:	260. MG/L
Chemical:	ALKALINITY (TOTAL) AS CACO3		

Sample Collected:	27-MAY-15	Findings:	320. MG/L
Chemical:	BICARBONATE ALKALINITY		
Sample Collected:	27-MAY-15	Findings:	170. MG/L
Chemical:	HARDNESS (TOTAL) AS CACO3		
Sample Collected:	27-MAY-15	Findings:	43.5 MG/L
Chemical:	CALCIUM		
Sample Collected:	27-MAY-15	Findings:	14.4 MG/L
Chemical:	MAGNESIUM		
Sample Collected:	27-MAY-15	Findings:	61. MG/L
Chemical:	SODIUM		
Sample Collected:	27-MAY-15	Findings:	6.5 MG/L
Chemical:	POTASSIUM		
Sample Collected:	27-MAY-15	Findings:	35. MG/L
Chemical:	CHLORIDE		
Sample Collected:	27-MAY-15	Findings:	14. MG/L
Chemical:	SULFATE		
Sample Collected:	27-MAY-15	Findings:	0.31 MG/L
Chemical:	FLUORIDE (F) (NATURAL-SOURCE)		
Sample Collected:	27-MAY-15	Findings:	42. UG/L
Chemical:	MANGANESE		
Sample Collected:	27-MAY-15	Findings:	350. MG/L
Chemical:	TOTAL DISSOLVED SOLIDS		
Sample Collected:	27-MAY-15	Findings:	0.35 NTU
Chemical:	TURBIDITY, LABORATORY		
Sample Collected:	27-MAY-15	Findings:	12.6
Chemical:	AGGRSSIVE INDEX (CORROSIVITY)		
Sample Collected:	14-SEP-15	Findings:	0.67 MG/L
Chemical:	TOTAL ORGANIC CARBON (TOC)		
Sample Collected:	14-SEP-15	Findings:	130. UG/L
Chemical:	IRON		
Sample Collected:	14-SEP-15	Findings:	41. UG/L
Chemical:	MANGANESE		
Sample Collected:	14-SEP-15	Findings:	0.5 NTU
Chemical:	TURBIDITY, LABORATORY		
Sample Collected:	11-JAN-11	Findings:	10. UNITS
Chemical:	COLOR		
Sample Collected:	11-JAN-11	Findings:	252. UG/L
Chemical:	IRON		
Sample Collected:	11-JAN-11	Findings:	37. UG/L
Chemical:	MANGANESE		
Sample Collected:	11-JAN-11	Findings:	0.41 NTU
Chemical:	TURBIDITY, LABORATORY		
Sample Collected:	07-FEB-11	Findings:	10. UNITS
Chemical:	COLOR		

Sample Collected:	07-FEB-11	Findings:	698. UG/L
Chemical:	IRON		
Sample Collected:	07-FEB-11	Findings:	42. UG/L
Chemical:	MANGANESE		
Sample Collected:	07-FEB-11	Findings:	0.31 NTU
Chemical:	TURBIDITY, LABORATORY		
Sample Collected:	07-MAR-11	Findings:	20. UNITS
Chemical:	COLOR		
Sample Collected:	07-MAR-11	Findings:	1.5 MG/L
Chemical:	TOTAL ORGANIC CARBON (TOC)		
Sample Collected:	07-MAR-11	Findings:	0.43 NTU
Chemical:	TURBIDITY, LABORATORY		
Sample Collected:	04-APR-11	Findings:	15. UNITS
Chemical:	COLOR		
Sample Collected:	04-APR-11	Findings:	0.24 NTU
Chemical:	TURBIDITY, LABORATORY		
Sample Collected:	02-MAY-11	Findings:	3. UNITS
Chemical:	COLOR		
Sample Collected:	02-MAY-11	Findings:	1.5 MG/L
Chemical:	TOTAL ORGANIC CARBON (TOC)		
Sample Collected:	02-MAY-11	Findings:	0.19 NTU
Chemical:	TURBIDITY, LABORATORY		
Sample Collected:	06-JUN-11	Findings:	1.5 MG/L
Chemical:	TOTAL ORGANIC CARBON (TOC)		
Sample Collected:	06-JUN-11	Findings:	140. UG/L
Chemical:	IRON		
Sample Collected:	06-JUN-11	Findings:	41. UG/L
Chemical:	MANGANESE		
Sample Collected:	06-JUN-11	Findings:	0.44 NTU
Chemical:	TURBIDITY, LABORATORY		
Sample Collected:	05-JUL-11	Findings:	1.7 MG/L
Chemical:	TOTAL ORGANIC CARBON (TOC)		
Sample Collected:	05-JUL-11	Findings:	130. UG/L
Chemical:	IRON		
Sample Collected:	05-JUL-11	Findings:	42. UG/L
Chemical:	MANGANESE		
Sample Collected:	01-AUG-11	Findings:	3. UNITS
Chemical:	COLOR		
Sample Collected:	01-AUG-11	Findings:	3.2 MG/L
Chemical:	TOTAL ORGANIC CARBON (TOC)		
Sample Collected:	01-AUG-11	Findings:	150. UG/L
Chemical:	IRON		
Sample Collected:	01-AUG-11	Findings:	42. UG/L
Chemical:	MANGANESE		

Sample Collected:	01-AUG-11	Findings:	0.41 NTU
Chemical:	TURBIDITY, LABORATORY		
Sample Collected:	06-SEP-11	Findings:	3. UNITS
Chemical:	COLOR		
Sample Collected:	06-SEP-11	Findings:	43. UG/L
Chemical:	MANGANESE		
Sample Collected:	03-OCT-11	Findings:	1.4 MG/L
Chemical:	TOTAL ORGANIC CARBON (TOC)		
Sample Collected:	03-OCT-11	Findings:	160. UG/L
Chemical:	IRON		
Sample Collected:	03-OCT-11	Findings:	41. UG/L
Chemical:	MANGANESE		
Sample Collected:	03-OCT-11	Findings:	0.23 NTU
Chemical:	TURBIDITY, LABORATORY		
Sample Collected:	07-NOV-11	Findings:	3. UNITS
Chemical:	COLOR		
Sample Collected:	07-NOV-11	Findings:	1.4 MG/L
Chemical:	TOTAL ORGANIC CARBON (TOC)		
Sample Collected:	07-NOV-11	Findings:	180. UG/L
Chemical:	IRON		
Sample Collected:	07-NOV-11	Findings:	45. UG/L
Chemical:	MANGANESE		
Sample Collected:	07-NOV-11	Findings:	0.35 NTU
Chemical:	TURBIDITY, LABORATORY		
Sample Collected:	05-DEC-11	Findings:	3. UNITS
Chemical:	COLOR		
Sample Collected:	05-DEC-11	Findings:	1.5 MG/L
Chemical:	TOTAL ORGANIC CARBON (TOC)		
Sample Collected:	05-DEC-11	Findings:	150. UG/L
Chemical:	IRON		
Sample Collected:	05-DEC-11	Findings:	44. UG/L
Chemical:	MANGANESE		
Sample Collected:	05-DEC-11	Findings:	0.32 NTU
Chemical:	TURBIDITY, LABORATORY		
Sample Collected:	03-JAN-12	Findings:	290. UG/L
Chemical:	IRON		
Sample Collected:	03-JAN-12	Findings:	43. UG/L
Chemical:	MANGANESE		
Sample Collected:	06-FEB-12	Findings:	10. UNITS
Chemical:	COLOR		
Sample Collected:	06-FEB-12	Findings:	130. UG/L
Chemical:	IRON		
Sample Collected:	06-FEB-12	Findings:	45. UG/L
Chemical:	MANGANESE		

Sample Collected:	06-FEB-12	Findings:	0.6 NTU
Chemical:	TURBIDITY, LABORATORY		
Sample Collected:	21-MAR-12	Findings:	1.5 MG/L
Chemical:	TOTAL ORGANIC CARBON (TOC)		
Sample Collected:	21-MAR-12	Findings:	140. UG/L
Chemical:	IRON		
Sample Collected:	21-MAR-12	Findings:	41. UG/L
Chemical:	MANGANESE		
Sample Collected:	21-MAR-12	Findings:	0.4 NTU
Chemical:	TURBIDITY, LABORATORY		
Sample Collected:	03-APR-12	Findings:	1.6 MG/L
Chemical:	TOTAL ORGANIC CARBON (TOC)		
Sample Collected:	03-APR-12	Findings:	120. UG/L
Chemical:	IRON		
Sample Collected:	03-APR-12	Findings:	42. UG/L
Chemical:	MANGANESE		
Sample Collected:	03-APR-12	Findings:	0.3 NTU
Chemical:	TURBIDITY, LABORATORY		
Sample Collected:	07-MAY-12	Findings:	5. UNITS
Chemical:	COLOR		
Sample Collected:	07-MAY-12	Findings:	1.5 MG/L
Chemical:	TOTAL ORGANIC CARBON (TOC)		
Sample Collected:	07-MAY-12	Findings:	260. UG/L
Chemical:	IRON		
Sample Collected:	07-MAY-12	Findings:	43. UG/L
Chemical:	MANGANESE		
Sample Collected:	07-MAY-12	Findings:	0.3 NTU
Chemical:	TURBIDITY, LABORATORY		
Sample Collected:	24-MAY-12	Findings:	15. UNITS
Chemical:	COLOR		
Sample Collected:	24-MAY-12	Findings:	570. US
Chemical:	SPECIFIC CONDUCTANCE		
Sample Collected:	24-MAY-12	Findings:	8.1
Chemical:	PH, LABORATORY		
Sample Collected:	24-MAY-12	Findings:	250. MG/L
Chemical:	ALKALINITY (TOTAL) AS CACO3		
Sample Collected:	24-MAY-12	Findings:	310. MG/L
Chemical:	BICARBONATE ALKALINITY		
Sample Collected:	24-MAY-12	Findings:	2.6 MG/L
Chemical:	CARBONATE ALKALINITY		
Sample Collected:	24-MAY-12	Findings:	160. MG/L
Chemical:	HARDNESS (TOTAL) AS CACO3		
Sample Collected:	24-MAY-12	Findings:	40. MG/L
Chemical:	CALCIUM		

Sample Collected:	24-MAY-12	Findings:	14. MG/L
Chemical:	MAGNESIUM		
Sample Collected:	24-MAY-12	Findings:	60. MG/L
Chemical:	SODIUM		
Sample Collected:	24-MAY-12	Findings:	6.7 MG/L
Chemical:	POTASSIUM		
Sample Collected:	24-MAY-12	Findings:	32. MG/L
Chemical:	CHLORIDE		
Sample Collected:	24-MAY-12	Findings:	3.4 MG/L
Chemical:	SULFATE		
Sample Collected:	24-MAY-12	Findings:	0.34 MG/L
Chemical:	FLUORIDE (F) (NATURAL-SOURCE)		
Sample Collected:	24-MAY-12	Findings:	150. UG/L
Chemical:	IRON		
Sample Collected:	24-MAY-12	Findings:	40. UG/L
Chemical:	MANGANESE		
Sample Collected:	24-MAY-12	Findings:	350. MG/L
Chemical:	TOTAL DISSOLVED SOLIDS		
Sample Collected:	24-MAY-12	Findings:	1.2
Chemical:	LANGELIER INDEX @ 60 C		
Sample Collected:	24-MAY-12	Findings:	0.24 NTU
Chemical:	TURBIDITY, LABORATORY		
Sample Collected:	24-MAY-12	Findings:	13.
Chemical:	AGGRSSIVE INDEX (CORROSIVITY)		
Sample Collected:	04-JUN-12	Findings:	5. UNITS
Chemical:	COLOR		
Sample Collected:	04-JUN-12	Findings:	1.5 MG/L
Chemical:	TOTAL ORGANIC CARBON (TOC)		
Sample Collected:	04-JUN-12	Findings:	110. UG/L
Chemical:	IRON		
Sample Collected:	04-JUN-12	Findings:	40. UG/L
Chemical:	MANGANESE		
Sample Collected:	04-JUN-12	Findings:	0.5 NTU
Chemical:	TURBIDITY, LABORATORY		
Sample Collected:	02-JUL-12	Findings:	12.5 UNITS
Chemical:	COLOR		
Sample Collected:	02-JUL-12	Findings:	1.6 MG/L
Chemical:	TOTAL ORGANIC CARBON (TOC)		
Sample Collected:	02-JUL-12	Findings:	110. UG/L
Chemical:	IRON		
Sample Collected:	02-JUL-12	Findings:	39. UG/L
Chemical:	MANGANESE		
Sample Collected:	02-JUL-12	Findings:	0.4 NTU
Chemical:	TURBIDITY, LABORATORY		

Sample Collected:	06-AUG-12	Findings:	5. UNITS
Chemical:	COLOR		
Sample Collected:	06-AUG-12	Findings:	1.4 MG/L
Chemical:	TOTAL ORGANIC CARBON (TOC)		
Sample Collected:	06-AUG-12	Findings:	130. UG/L
Chemical:	IRON		
Sample Collected:	06-AUG-12	Findings:	51. UG/L
Chemical:	MANGANESE		
Sample Collected:	06-AUG-12	Findings:	0.4 NTU
Chemical:	TURBIDITY, LABORATORY		
Sample Collected:	04-SEP-12	Findings:	1.3 MG/L
Chemical:	TOTAL ORGANIC CARBON (TOC)		
Sample Collected:	04-SEP-12	Findings:	110. UG/L
Chemical:	IRON		
Sample Collected:	04-SEP-12	Findings:	36. UG/L
Chemical:	MANGANESE		
Sample Collected:	04-SEP-12	Findings:	0.3 NTU
Chemical:	TURBIDITY, LABORATORY		
Sample Collected:	01-OCT-12	Findings:	15. UNITS
Chemical:	COLOR		
Sample Collected:	01-OCT-12	Findings:	120. UG/L
Chemical:	IRON		
Sample Collected:	01-OCT-12	Findings:	40. UG/L
Chemical:	MANGANESE		
Sample Collected:	01-OCT-12	Findings:	2.1 NTU
Chemical:	TURBIDITY, LABORATORY		
Sample Collected:	01-OCT-12	Findings:	1.3 MG/L
Chemical:	TOTAL ORGANIC CARBON (TOC)		
Sample Collected:	14-NOV-12	Findings:	10. UNITS
Chemical:	COLOR		
Sample Collected:	14-NOV-12	Findings:	1.3 MG/L
Chemical:	TOTAL ORGANIC CARBON (TOC)		
Sample Collected:	14-NOV-12	Findings:	110. UG/L
Chemical:	IRON		
Sample Collected:	14-NOV-12	Findings:	37. UG/L
Chemical:	MANGANESE		
Sample Collected:	14-NOV-12	Findings:	0.3 NTU
Chemical:	TURBIDITY, LABORATORY		
Sample Collected:	17-DEC-12	Findings:	10. UNITS
Chemical:	COLOR		
Sample Collected:	17-DEC-12	Findings:	1.2 MG/L
Chemical:	TOTAL ORGANIC CARBON (TOC)		
Sample Collected:	17-DEC-12	Findings:	110. UG/L
Chemical:	IRON		

Sample Collected:	17-DEC-12	Findings:	41. UG/L
Chemical:	MANGANESE		
Sample Collected:	17-DEC-12	Findings:	0.6 NTU
Chemical:	TURBIDITY, LABORATORY		
Sample Collected:	09-JAN-13	Findings:	10. UNITS
Chemical:	COLOR		
Sample Collected:	09-JAN-13	Findings:	1.2 MG/L
Chemical:	TOTAL ORGANIC CARBON (TOC)		
Sample Collected:	09-JAN-13	Findings:	110. UG/L
Chemical:	IRON		
Sample Collected:	09-JAN-13	Findings:	38. UG/L
Chemical:	MANGANESE		
Sample Collected:	09-JAN-13	Findings:	0.6 NTU
Chemical:	TURBIDITY, LABORATORY		
Sample Collected:	04-FEB-13	Findings:	25. UNITS
Chemical:	COLOR		
Sample Collected:	04-FEB-13	Findings:	1.4 MG/L
Chemical:	TOTAL ORGANIC CARBON (TOC)		
Sample Collected:	04-FEB-13	Findings:	290. UG/L
Chemical:	IRON		
Sample Collected:	04-FEB-13	Findings:	45. UG/L
Chemical:	MANGANESE		
Sample Collected:	04-FEB-13	Findings:	2.8 NTU
Chemical:	TURBIDITY, LABORATORY		
Sample Collected:	11-MAR-13	Findings:	1.2 MG/L
Chemical:	TOTAL ORGANIC CARBON (TOC)		
Sample Collected:	11-MAR-13	Findings:	37. UG/L
Chemical:	MANGANESE		
Sample Collected:	11-MAR-13	Findings:	0.5 NTU
Chemical:	TURBIDITY, LABORATORY		
Sample Collected:	02-APR-13	Findings:	10. UNITS
Chemical:	COLOR		
Sample Collected:	02-APR-13	Findings:	1.3 MG/L
Chemical:	TOTAL ORGANIC CARBON (TOC)		
Sample Collected:	02-APR-13	Findings:	110. UG/L
Chemical:	IRON		
Sample Collected:	02-APR-13	Findings:	39. UG/L
Chemical:	MANGANESE		
Sample Collected:	02-APR-13	Findings:	0.8 NTU
Chemical:	TURBIDITY, LABORATORY		
Sample Collected:	06-MAY-13	Findings:	120. UG/L
Chemical:	IRON		
Sample Collected:	06-MAY-13	Findings:	42. UG/L
Chemical:	MANGANESE		

Sample Collected:	06-MAY-13	Findings:	0.3 NTU
Chemical:	TURBIDITY, LABORATORY		
Sample Collected:	06-MAY-13	Findings:	1.3 MG/L
Chemical:	TOTAL ORGANIC CARBON (TOC)		
Sample Collected:	03-JUN-13	Findings:	1.3 MG/L
Chemical:	TOTAL ORGANIC CARBON (TOC)		
Sample Collected:	03-JUN-13	Findings:	110. UG/L
Chemical:	IRON		
Sample Collected:	03-JUN-13	Findings:	42. UG/L
Chemical:	MANGANESE		
Sample Collected:	03-JUN-13	Findings:	0.5 NTU
Chemical:	TURBIDITY, LABORATORY		
Sample Collected:	01-JUL-13	Findings:	1.3 MG/L
Chemical:	TOTAL ORGANIC CARBON (TOC)		
Sample Collected:	01-JUL-13	Findings:	110. UG/L
Chemical:	IRON		
Sample Collected:	01-JUL-13	Findings:	38. UG/L
Chemical:	MANGANESE		
Sample Collected:	01-JUL-13	Findings:	0.5 NTU
Chemical:	TURBIDITY, LABORATORY		
Sample Collected:	05-AUG-13	Findings:	1.4 MG/L
Chemical:	TOTAL ORGANIC CARBON (TOC)		
Sample Collected:	05-AUG-13	Findings:	130. UG/L
Chemical:	IRON		
Sample Collected:	05-AUG-13	Findings:	45. UG/L
Chemical:	MANGANESE		
Sample Collected:	05-AUG-13	Findings:	1. NTU
Chemical:	TURBIDITY, LABORATORY		
Sample Collected:	03-SEP-13	Findings:	1.4 MG/L
Chemical:	TOTAL ORGANIC CARBON (TOC)		
Sample Collected:	03-SEP-13	Findings:	120. UG/L
Chemical:	IRON		
Sample Collected:	03-SEP-13	Findings:	39. UG/L
Chemical:	MANGANESE		
Sample Collected:	03-SEP-13	Findings:	0.3 NTU
Chemical:	TURBIDITY, LABORATORY		
Sample Collected:	07-OCT-13	Findings:	1.4 MG/L
Chemical:	TOTAL ORGANIC CARBON (TOC)		
Sample Collected:	07-OCT-13	Findings:	110. UG/L
Chemical:	IRON		
Sample Collected:	07-OCT-13	Findings:	42. UG/L
Chemical:	MANGANESE		
Sample Collected:	07-OCT-13	Findings:	0.3 NTU
Chemical:	TURBIDITY, LABORATORY		

Sample Collected:	04-NOV-13	Findings:	1.3 MG/L
Chemical:	TOTAL ORGANIC CARBON (TOC)		
Sample Collected:	04-NOV-13	Findings:	110. UG/L
Chemical:	IRON		
Sample Collected:	04-NOV-13	Findings:	40. UG/L
Chemical:	MANGANESE		
Sample Collected:	04-NOV-13	Findings:	0.3 NTU
Chemical:	TURBIDITY, LABORATORY		
Sample Collected:	02-DEC-13	Findings:	1.3 MG/L
Chemical:	TOTAL ORGANIC CARBON (TOC)		
Sample Collected:	02-DEC-13	Findings:	42. UG/L
Chemical:	MANGANESE		
Sample Collected:	02-DEC-13	Findings:	0.3 NTU
Chemical:	TURBIDITY, LABORATORY		
Sample Collected:	21-JUL-14	Findings:	0.8 MG/L
Chemical:	TOTAL ORGANIC CARBON (TOC)		
Sample Collected:	21-JUL-14	Findings:	2. TON
Chemical:	ODOR THRESHOLD @ 60 C		
Sample Collected:	21-JUL-14	Findings:	310. UG/L
Chemical:	IRON		
Sample Collected:	21-JUL-14	Findings:	47. UG/L
Chemical:	MANGANESE		
Sample Collected:	21-JUL-14	Findings:	1.7 NTU
Chemical:	TURBIDITY, LABORATORY		
Sample Collected:	04-AUG-14	Findings:	1.5 MG/L
Chemical:	TOTAL ORGANIC CARBON (TOC)		
Sample Collected:	04-AUG-14	Findings:	110. UG/L
Chemical:	IRON		
Sample Collected:	04-AUG-14	Findings:	38. UG/L
Chemical:	MANGANESE		
Sample Collected:	06-AUG-14	Findings:	45. UG/L
Chemical:	MANGANESE		
Sample Collected:	06-AUG-14	Findings:	0.3 NTU
Chemical:	TURBIDITY, LABORATORY		

C9
SE **CA WELLS** **4176**
1/2 - 1 Mile
Lower

Water System Information:

Prime Station Code:	03S/14W-10G03 S	User ID:	MET
FRDS Number:	1910051001	County:	Los Angeles
District Number:	15	Station Type:	WELL/AMBNT/MUN/INTAKE/SUPPLY
Water Type:	Well/Groundwater	Well Status:	Active Treated
Source Lat/Long:	335600.0 1182000.0	Precision:	Undefined
Source Name:	WELL 01		

GEOCHECK® - PHYSICAL SETTING SOURCE MAP FINDINGS

System Number: 1910051
System Name: INGLEWOOD- CITY, WATER DEPT.
Organization That Operates System:
ONE MANCHESTER BLVD
INGLEWOOD, CA 90301
Pop Served: 110000 Connections: 14721
Area Served: INGLEWOOD CITY

Sample Collected:	11-JAN-11	Findings:	30. UNITS
Chemical:	COLOR		
Sample Collected:	11-JAN-11	Findings:	282. UG/L
Chemical:	IRON		
Sample Collected:	11-JAN-11	Findings:	33. UG/L
Chemical:	MANGANESE		
Sample Collected:	11-JAN-11	Findings:	0.26 NTU
Chemical:	TURBIDITY, LABORATORY		
Sample Collected:	07-FEB-11	Findings:	30. UNITS
Chemical:	COLOR		
Sample Collected:	07-FEB-11	Findings:	556. UG/L
Chemical:	IRON		
Sample Collected:	07-FEB-11	Findings:	35. UG/L
Chemical:	MANGANESE		
Sample Collected:	07-FEB-11	Findings:	0.33 NTU
Chemical:	TURBIDITY, LABORATORY		
Sample Collected:	07-MAR-11	Findings:	60. UNITS
Chemical:	COLOR		
Sample Collected:	07-MAR-11	Findings:	4.1 MG/L
Chemical:	TOTAL ORGANIC CARBON (TOC)		
Sample Collected:	07-MAR-11	Findings:	0.52 NTU
Chemical:	TURBIDITY, LABORATORY		
Sample Collected:	04-APR-11	Findings:	38. UNITS
Chemical:	COLOR		
Sample Collected:	04-APR-11	Findings:	0.24 NTU
Chemical:	TURBIDITY, LABORATORY		
Sample Collected:	26-MAY-11	Findings:	50. UNITS
Chemical:	COLOR		
Sample Collected:	26-MAY-11	Findings:	5. MG/L
Chemical:	TOTAL ORGANIC CARBON (TOC)		
Sample Collected:	06-JUN-11	Findings:	15. UNITS
Chemical:	COLOR		
Sample Collected:	06-JUN-11	Findings:	3.4 MG/L
Chemical:	TOTAL ORGANIC CARBON (TOC)		
Sample Collected:	06-JUN-11	Findings:	130. UG/L
Chemical:	IRON		
Sample Collected:	06-JUN-11	Findings:	37. UG/L
Chemical:	MANGANESE		

Sample Collected:	06-JUN-11	Findings:	0.25 NTU
Chemical:	TURBIDITY, LABORATORY		
Sample Collected:	05-JUL-11	Findings:	20. UNITS
Chemical:	COLOR		
Sample Collected:	05-JUL-11	Findings:	150. UG/L
Chemical:	IRON		
Sample Collected:	05-JUL-11	Findings:	36. UG/L
Chemical:	MANGANESE		
Sample Collected:	05-JUL-11	Findings:	4.1 MG/L
Chemical:	TOTAL ORGANIC CARBON (TOC)		
Sample Collected:	01-AUG-11	Findings:	10. UNITS
Chemical:	COLOR		
Sample Collected:	01-AUG-11	Findings:	7. MG/L
Chemical:	TOTAL ORGANIC CARBON (TOC)		
Sample Collected:	01-AUG-11	Findings:	170. UG/L
Chemical:	IRON		
Sample Collected:	01-AUG-11	Findings:	39. UG/L
Chemical:	MANGANESE		
Sample Collected:	01-AUG-11	Findings:	0.39 NTU
Chemical:	TURBIDITY, LABORATORY		
Sample Collected:	06-SEP-11	Findings:	20. UNITS
Chemical:	COLOR		
Sample Collected:	06-SEP-11	Findings:	140. UG/L
Chemical:	IRON		
Sample Collected:	06-SEP-11	Findings:	36. UG/L
Chemical:	MANGANESE		
Sample Collected:	06-SEP-11	Findings:	0.24 NTU
Chemical:	TURBIDITY, LABORATORY		
Sample Collected:	03-OCT-11	Findings:	2.7 MG/L
Chemical:	TOTAL ORGANIC CARBON (TOC)		
Sample Collected:	03-OCT-11	Findings:	120. UG/L
Chemical:	IRON		
Sample Collected:	03-OCT-11	Findings:	36. UG/L
Chemical:	MANGANESE		
Sample Collected:	03-OCT-11	Findings:	1.5 NTU
Chemical:	TURBIDITY, LABORATORY		
Sample Collected:	07-NOV-11	Findings:	20. UNITS
Chemical:	COLOR		
Sample Collected:	07-NOV-11	Findings:	2.7 MG/L
Chemical:	TOTAL ORGANIC CARBON (TOC)		
Sample Collected:	07-NOV-11	Findings:	140. UG/L
Chemical:	IRON		
Sample Collected:	07-NOV-11	Findings:	38. UG/L
Chemical:	MANGANESE		

Sample Collected:	05-DEC-11	Findings:	20. UNITS
Chemical:	COLOR		
Sample Collected:	05-DEC-11	Findings:	3.6 MG/L
Chemical:	TOTAL ORGANIC CARBON (TOC)		
Sample Collected:	05-DEC-11	Findings:	140. UG/L
Chemical:	IRON		
Sample Collected:	05-DEC-11	Findings:	38. UG/L
Chemical:	MANGANESE		
Sample Collected:	05-DEC-11	Findings:	0.76 NTU
Chemical:	TURBIDITY, LABORATORY		
Sample Collected:	03-JAN-12	Findings:	160. UG/L
Chemical:	IRON		
Sample Collected:	03-JAN-12	Findings:	43. UG/L
Chemical:	MANGANESE		
Sample Collected:	06-FEB-12	Findings:	30. UNITS
Chemical:	COLOR		
Sample Collected:	06-FEB-12	Findings:	160. UG/L
Chemical:	IRON		
Sample Collected:	06-FEB-12	Findings:	130. UG/L
Chemical:	MANGANESE		
Sample Collected:	06-FEB-12	Findings:	1. NTU
Chemical:	TURBIDITY, LABORATORY		
Sample Collected:	12-MAR-12	Findings:	20. UNITS
Chemical:	COLOR		
Sample Collected:	12-MAR-12	Findings:	180. UG/L
Chemical:	IRON		
Sample Collected:	12-MAR-12	Findings:	39. UG/L
Chemical:	MANGANESE		
Sample Collected:	12-MAR-12	Findings:	0.2 NTU
Chemical:	TURBIDITY, LABORATORY		
Sample Collected:	03-APR-12	Findings:	25. UNITS
Chemical:	COLOR		
Sample Collected:	03-APR-12	Findings:	3.9 MG/L
Chemical:	TOTAL ORGANIC CARBON (TOC)		
Sample Collected:	03-APR-12	Findings:	140. UG/L
Chemical:	IRON		
Sample Collected:	03-APR-12	Findings:	37. UG/L
Chemical:	MANGANESE		
Sample Collected:	03-APR-12	Findings:	0.4 NTU
Chemical:	TURBIDITY, LABORATORY		
Sample Collected:	07-MAY-12	Findings:	20. UNITS
Chemical:	COLOR		
Sample Collected:	07-MAY-12	Findings:	4.1 MG/L
Chemical:	TOTAL ORGANIC CARBON (TOC)		

Sample Collected:	07-MAY-12	Findings:	150. UG/L
Chemical:	IRON		
Sample Collected:	07-MAY-12	Findings:	37. UG/L
Chemical:	MANGANESE		
Sample Collected:	07-MAY-12	Findings:	0.8 NTU
Chemical:	TURBIDITY, LABORATORY		
Sample Collected:	24-MAY-12	Findings:	25. UNITS
Chemical:	COLOR		
Sample Collected:	24-MAY-12	Findings:	720. US
Chemical:	SPECIFIC CONDUCTANCE		
Sample Collected:	24-MAY-12	Findings:	8.2
Chemical:	PH, LABORATORY		
Sample Collected:	24-MAY-12	Findings:	330. MG/L
Chemical:	ALKALINITY (TOTAL) AS CACO3		
Sample Collected:	24-MAY-12	Findings:	400. MG/L
Chemical:	BICARBONATE ALKALINITY		
Sample Collected:	24-MAY-12	Findings:	4.6 MG/L
Chemical:	CARBONATE ALKALINITY		
Sample Collected:	24-MAY-12	Findings:	140. MG/L
Chemical:	HARDNESS (TOTAL) AS CACO3		
Sample Collected:	24-MAY-12	Findings:	34. MG/L
Chemical:	CALCIUM		
Sample Collected:	24-MAY-12	Findings:	14. MG/L
Chemical:	MAGNESIUM		
Sample Collected:	24-MAY-12	Findings:	110. MG/L
Chemical:	SODIUM		
Sample Collected:	24-MAY-12	Findings:	9.6 MG/L
Chemical:	POTASSIUM		
Sample Collected:	24-MAY-12	Findings:	40. MG/L
Chemical:	CHLORIDE		
Sample Collected:	24-MAY-12	Findings:	1.1 MG/L
Chemical:	SULFATE		
Sample Collected:	24-MAY-12	Findings:	0.28 MG/L
Chemical:	FLUORIDE (F) (NATURAL-SOURCE)		
Sample Collected:	24-MAY-12	Findings:	150. UG/L
Chemical:	IRON		
Sample Collected:	24-MAY-12	Findings:	37. UG/L
Chemical:	MANGANESE		
Sample Collected:	24-MAY-12	Findings:	440. MG/L
Chemical:	TOTAL DISSOLVED SOLIDS		
Sample Collected:	24-MAY-12	Findings:	1.4
Chemical:	LANGELIER INDEX @ 60 C		
Sample Collected:	24-MAY-12	Findings:	0.2 NTU
Chemical:	TURBIDITY, LABORATORY		

Sample Collected:	24-MAY-12	Findings:	13.
Chemical:	AGGRSSIVE INDEX (CORROSIVITY)		
Sample Collected:	04-JUN-12	Findings:	20. UNITS
Chemical:	COLOR		
Sample Collected:	04-JUN-12	Findings:	2. TON
Chemical:	ODOR THRESHOLD @ 60 C		
Sample Collected:	04-JUN-12	Findings:	4. MG/L
Chemical:	TOTAL ORGANIC CARBON (TOC)		
Sample Collected:	04-JUN-12	Findings:	170. UG/L
Chemical:	IRON		
Sample Collected:	04-JUN-12	Findings:	48. UG/L
Chemical:	MANGANESE		
Sample Collected:	04-JUN-12	Findings:	0.8 NTU
Chemical:	TURBIDITY, LABORATORY		
Sample Collected:	02-JUL-12	Findings:	25. UNITS
Chemical:	COLOR		
Sample Collected:	02-JUL-12	Findings:	2.8 MG/L
Chemical:	TOTAL ORGANIC CARBON (TOC)		
Sample Collected:	02-JUL-12	Findings:	150. UG/L
Chemical:	IRON		
Sample Collected:	02-JUL-12	Findings:	36. UG/L
Chemical:	MANGANESE		
Sample Collected:	02-JUL-12	Findings:	0.7 NTU
Chemical:	TURBIDITY, LABORATORY		
Sample Collected:	06-AUG-12	Findings:	25. UNITS
Chemical:	COLOR		
Sample Collected:	06-AUG-12	Findings:	3.2 MG/L
Chemical:	TOTAL ORGANIC CARBON (TOC)		
Sample Collected:	06-AUG-12	Findings:	160. UG/L
Chemical:	IRON		
Sample Collected:	06-AUG-12	Findings:	44. UG/L
Chemical:	MANGANESE		
Sample Collected:	06-AUG-12	Findings:	0.3 NTU
Chemical:	TURBIDITY, LABORATORY		
Sample Collected:	17-SEP-12	Findings:	20. UNITS
Chemical:	COLOR		
Sample Collected:	17-SEP-12	Findings:	3.5 MG/L
Chemical:	TOTAL ORGANIC CARBON (TOC)		
Sample Collected:	17-SEP-12	Findings:	170. UG/L
Chemical:	IRON		
Sample Collected:	17-SEP-12	Findings:	65. UG/L
Chemical:	MANGANESE		
Sample Collected:	17-SEP-12	Findings:	1. NTU
Chemical:	TURBIDITY, LABORATORY		

Sample Collected:	01-OCT-12	Findings:	25. UNITS
Chemical:	COLOR		
Sample Collected:	01-OCT-12	Findings:	3. MG/L
Chemical:	TOTAL ORGANIC CARBON (TOC)		
Sample Collected:	01-OCT-12	Findings:	140. UG/L
Chemical:	IRON		
Sample Collected:	01-OCT-12	Findings:	35. UG/L
Chemical:	MANGANESE		
Sample Collected:	01-OCT-12	Findings:	0.3 NTU
Chemical:	TURBIDITY, LABORATORY		
Sample Collected:	14-NOV-12	Findings:	200. UNITS
Chemical:	COLOR		
Sample Collected:	14-NOV-12	Findings:	4. TON
Chemical:	ODOR THRESHOLD @ 60 C		
Sample Collected:	14-NOV-12	Findings:	3.3 MG/L
Chemical:	TOTAL ORGANIC CARBON (TOC)		
Sample Collected:	14-NOV-12	Findings:	13000. UG/L
Chemical:	IRON		
Sample Collected:	14-NOV-12	Findings:	380. UG/L
Chemical:	MANGANESE		
Sample Collected:	14-NOV-12	Findings:	30. NTU
Chemical:	TURBIDITY, LABORATORY		
Sample Collected:	17-DEC-12	Findings:	25. UNITS
Chemical:	COLOR		
Sample Collected:	17-DEC-12	Findings:	2.6 MG/L
Chemical:	TOTAL ORGANIC CARBON (TOC)		
Sample Collected:	17-DEC-12	Findings:	200. UG/L
Chemical:	IRON		
Sample Collected:	17-DEC-12	Findings:	40. UG/L
Chemical:	MANGANESE		
Sample Collected:	17-DEC-12	Findings:	0.5 NTU
Chemical:	TURBIDITY, LABORATORY		
Sample Collected:	06-AUG-14	Findings:	45. UG/L
Chemical:	MANGANESE		
Sample Collected:	06-AUG-14	Findings:	0.3 NTU
Chemical:	TURBIDITY, LABORATORY		
Sample Collected:	26-OCT-15	Findings:	2. TON
Chemical:	ODOR THRESHOLD @ 60 C		
Sample Collected:	26-OCT-15	Findings:	0.66 MG/L
Chemical:	TOTAL ORGANIC CARBON (TOC)		
Sample Collected:	26-OCT-15	Findings:	160. UG/L
Chemical:	IRON		
Sample Collected:	26-OCT-15	Findings:	68. UG/L
Chemical:	MANGANESE		

Sample Collected:	26-OCT-15	Findings:	0.3 NTU
Chemical:	TURBIDITY, LABORATORY		
Sample Collected:	02-NOV-15	Findings:	7.5 UNITS
Chemical:	COLOR		
Sample Collected:	02-NOV-15	Findings:	0.74 MG/L
Chemical:	TOTAL ORGANIC CARBON (TOC)		
Sample Collected:	02-NOV-15	Findings:	190. UG/L
Chemical:	IRON		
Sample Collected:	02-NOV-15	Findings:	75. UG/L
Chemical:	MANGANESE		
Sample Collected:	02-NOV-15	Findings:	0.4 NTU
Chemical:	TURBIDITY, LABORATORY		
Sample Collected:	07-DEC-15	Findings:	1.9 MG/L
Chemical:	TOTAL ORGANIC CARBON (TOC)		
Sample Collected:	11-DEC-15	Findings:	25. UNITS
Chemical:	COLOR		
Sample Collected:	11-DEC-15	Findings:	700. US
Chemical:	SPECIFIC CONDUCTANCE		
Sample Collected:	11-DEC-15	Findings:	7.88
Chemical:	PH, LABORATORY		
Sample Collected:	11-DEC-15	Findings:	280. MG/L
Chemical:	ALKALINITY (TOTAL) AS CACO3		
Sample Collected:	11-DEC-15	Findings:	340. MG/L
Chemical:	BICARBONATE ALKALINITY		
Sample Collected:	11-DEC-15	Findings:	180. MG/L
Chemical:	HARDNESS (TOTAL) AS CACO3		
Sample Collected:	11-DEC-15	Findings:	47.8 MG/L
Chemical:	CALCIUM		
Sample Collected:	11-DEC-15	Findings:	14.9 MG/L
Chemical:	MAGNESIUM		
Sample Collected:	11-DEC-15	Findings:	78. MG/L
Chemical:	SODIUM		
Sample Collected:	11-DEC-15	Findings:	7. MG/L
Chemical:	POTASSIUM		
Sample Collected:	11-DEC-15	Findings:	56. MG/L
Chemical:	CHLORIDE		
Sample Collected:	11-DEC-15	Findings:	6.7 MG/L
Chemical:	SULFATE		
Sample Collected:	11-DEC-15	Findings:	0.25 MG/L
Chemical:	FLUORIDE (F) (NATURAL-SOURCE)		
Sample Collected:	11-DEC-15	Findings:	380. UG/L
Chemical:	IRON		
Sample Collected:	11-DEC-15	Findings:	75. UG/L
Chemical:	MANGANESE		

Sample Collected:	11-DEC-15	Findings:	380. MG/L
Chemical:	TOTAL DISSOLVED SOLIDS		
Sample Collected:	11-DEC-15	Findings:	1.08
Chemical:	LANGELIER INDEX @ 60 C		
Sample Collected:	11-DEC-15	Findings:	0.32 NTU
Chemical:	TURBIDITY, LABORATORY		
Sample Collected:	04-JAN-16	Findings:	25. UNITS
Chemical:	COLOR		
Sample Collected:	04-JAN-16	Findings:	2. TON
Chemical:	ODOR THRESHOLD @ 60 C		
Sample Collected:	04-JAN-16	Findings:	2. MG/L
Chemical:	TOTAL ORGANIC CARBON (TOC)		
Sample Collected:	04-JAN-16	Findings:	350. UG/L
Chemical:	IRON		
Sample Collected:	04-JAN-16	Findings:	79. UG/L
Chemical:	MANGANESE		

C10
SE **CA WELLS 4166**
1/2 - 1 Mile
Lower

Water System Information:

Prime Station Code:	03S/14W-03K01 S	User ID:	MET
FRDS Number:	1910155019	County:	Los Angeles
District Number:	15	Station Type:	WELL/AMBNT/MUN/INTAKE/SUPPLY
Water Type:	Well/Groundwater	Well Status:	Active Raw
Source Lat/Long:	335600.0 1182000.0	Precision:	Undefined
Source Name:	YUKON WELL 01		
System Number:	1910155		
System Name:	SCWC - SOUTHWEST		
Organization That Operates System:			
	17140 S. AVELON BLVD.,STE 100 CARSON, CA 90746		
Pop Served:	141449	Connections:	49234
Area Served:	SOUTHWEST		

C11
SE **CA WELLS 4167**
1/2 - 1 Mile
Lower

Water System Information:

Prime Station Code:	03S/14W-03K02 S	User ID:	MET
FRDS Number:	1910155020	County:	Los Angeles
District Number:	15	Station Type:	WELL/AMBNT/MUN/INTAKE/SUPPLY
Water Type:	Well/Groundwater	Well Status:	Active Raw
Source Lat/Long:	335600.0 1182000.0	Precision:	Undefined
Source Name:	YUKON WELL 02		
System Number:	1910155		
System Name:	SCWC - SOUTHWEST		
Organization That Operates System:			
	17140 S. AVELON BLVD.,STE 100 CARSON, CA 90746		
Pop Served:	141449	Connections:	49234
Area Served:	SOUTHWEST		

GEOCHECK® - PHYSICAL SETTING SOURCE MAP FINDINGS

Map ID
Direction
Distance

Database EDR ID Number

1
North **OIL_GAS** **CAOG11000213967**
0 - 1/8 Mile

District nun:	1	Api number:	03720016
Blm well:	N	Redrill can:	Not Reported
Dryhole:	Y	Well status:	P
Operator name:	Union Oil Company of California		
County name:	Los Angeles	Fieldname:	Any Field
Area name:	Any Area	Section:	34
Township:	02S	Range:	14W
Base meridian:	SB	Elevation:	Not Reported
Locationde:	Not Reported		
Gissourcec:	hud		
Comments:	Not Reported		
Leasename:	Lennox E.H.	Wellnumber:	1
Epawell:	N	Hydraulica:	N
Confidenti:	N	Spuddate:	Not Reported
Welldeptha:	0		
Redrillfoo:	0		
Abandonedd:	Not Reported	Completion:	Not Reported
Directiona:	Directionally drilled	Gissymbol:	PDH
Site id:	CAOG11000213967		

2
South **OIL_GAS** **CAOG11000204560**
1/2 - 1 Mile

District nun:	1	Api number:	03705270
Blm well:	N	Redrill can:	Not Reported
Dryhole:	Y	Well status:	P
Operator name:	Centinela Oil Co.		
County name:	Los Angeles	Fieldname:	Any Field
Area name:	Any Area	Section:	4
Township:	03S	Range:	14W
Base meridian:	SB	Elevation:	Not Reported
Locationde:	Not Reported		
Gissourcec:	hud		
Comments:	Not Reported		
Leasename:	Not Reported	Wellnumber:	1
Epawell:	N	Hydraulica:	N
Confidenti:	N	Spuddate:	Not Reported
Welldeptha:	0		
Redrillfoo:	0		
Abandonedd:	Not Reported	Completion:	Not Reported
Directiona:	Unknown	Gissymbol:	PDH
Site id:	CAOG11000204560		

3
NE **OIL_GAS** **CAOG11000205055**
1/2 - 1 Mile

District nun:	1	Api number:	03705990
Blm well:	N	Redrill can:	Not Reported
Dryhole:	Y	Well status:	P
Operator name:	Chevron U.S.A. Inc.		
County name:	Los Angeles	Fieldname:	Any Field
Area name:	Any Area	Section:	34
Township:	02S	Range:	14W
Base meridian:	SB	Elevation:	Not Reported
Locationde:	Not Reported		
Gissourcec:	hud		
Comments:	Not Reported		
Leasename:	Potter & Smith	Wellnumber:	1
Epawell:	N	Hydraulica:	N
Confidenti:	N	Spuddate:	Not Reported
Welldeptha:	0		
Redrillfoo:	0		
Abandonedd:	Not Reported	Completion:	Not Reported
Directiona:	Unknown	Gissymbol:	PDH
Site id:	CAOG11000205055		

4
East **OIL_GAS** **CAOG11000214639**
1/2 - 1 Mile

District nun:	1	Api number:	03721197
Blm well:	N	Redrill can:	Not Reported
Dryhole:	Y	Well status:	P
Operator name:	Chevron U.S.A. Inc.		
County name:	Los Angeles	Fieldname:	Any Field
Area name:	Any Area	Section:	34
Township:	02S	Range:	14W
Base meridian:	SB	Elevation:	Not Reported
Locationde:	Not Reported		
Gissourcec:	hud		
Comments:	Not Reported		
Leasename:	Hollywood Turf Club C.H.	Wellnumber:	1
Epawell:	N	Hydraulica:	N
Confidenti:	N	Spuddate:	Not Reported
Welldeptha:	0		
Redrillfoo:	0		
Abandonedd:	Not Reported	Completion:	Not Reported
Directiona:	Unknown	Gissymbol:	PDH
Site id:	CAOG11000214639		

5
East **OIL_GAS** **CAOG11000204634**
1/2 - 1 Mile

District nun:	1	Api number:	03705368
Blm well:	N	Redrill can:	Not Reported
Dryhole:	Y	Well status:	P
Operator name:	Duquesne Oil Co.		
County name:	Los Angeles	Fieldname:	Any Field
Area name:	Any Area	Section:	3
Township:	03S	Range:	14W
Base meridian:	SB	Elevation:	Not Reported
Locationde:	Not Reported		
Gissourcec:	hud		

Comments:	Not Reported		
Leasename:	Eunice	Wellnumber:	1
Epawell:	N	Hydraulica:	N
Confidenti:	N	Spuddate:	Not Reported
Welldeptha:	0		
Redrillfoo:	0		
Abandonedd:	Not Reported	Completion:	Not Reported
Directiona:	Unknown	Gissymbol:	PDH
Site id:	CAOG11000204634		

A6
NNE
1/2 - 1 Mile

OIL_GAS **CAOG11000209748**

District nun:	1	Api number:	03713693
Blm well:	N	Redrill can:	Not Reported
Dryhole:	N	Well status:	P
Operator name:	Vortex Energy & Mnrls. Ltd.		
County name:	Los Angeles	Fieldname:	Potrero (ABD)
Area name:	East	Section:	34
Township:	02S	Range:	14W
Base meridian:	SB	Elevation:	Not Reported
Locationde:	Not Reported		
Gissourcec:	hud		
Comments:	Not Reported		
Leasename:	Turf	Wellnumber:	2
Epawell:	N	Hydraulica:	N
Confidenti:	N	Spuddate:	Not Reported
Welldeptha:	9335		
Redrillfoo:	0		
Abandonedd:	Not Reported	Completion:	Not Reported
Directiona:	Unknown	Gissymbol:	POG
Site id:	CAOG11000209748		

A7
NNE
1/2 - 1 Mile

OIL_GAS **CAOG11000215022**

District nun:	1	Api number:	03722895
Blm well:	N	Redrill can:	Not Reported
Dryhole:	N	Well status:	P
Operator name:	Vortex Energy & Mnrls. Ltd.		
County name:	Los Angeles	Fieldname:	Potrero (ABD)
Area name:	East	Section:	34
Township:	02S	Range:	14W
Base meridian:	SB	Elevation:	Not Reported
Locationde:	Not Reported		
Gissourcec:	hud		
Comments:	Not Reported		
Leasename:	Turf	Wellnumber:	3
Epawell:	N	Hydraulica:	N
Confidenti:	N	Spuddate:	Not Reported
Welldeptha:	0		
Redrillfoo:	0		
Abandonedd:	Not Reported	Completion:	Not Reported
Directiona:	Directionally drilled	Gissymbol:	POG
Site id:	CAOG11000215022		

GEOCHECK® - PHYSICAL SETTING SOURCE MAP FINDINGS

Map ID
Direction
Distance

Database EDR ID Number

B8
NE
1/2 - 1 Mile

OIL_GAS **CAOG11000209739**

District nun:	1	Api number:	03713684
Blm well:	N	Redrill can:	Not Reported
Dryhole:	N	Well status:	P
Operator name:	Chevron U.S.A. Inc.		
County name:	Los Angeles	Fieldname:	Potrero (ABD)
Area name:	East	Section:	34
Township:	02S	Range:	14W
Base meridian:	SB	Elevation:	Not Reported
Locationde:	Not Reported		
Gissourcec:	hud		
Comments:	Not Reported		
Leasename:	Cypress	Wellnumber:	15
Epawell:	N	Hydraulica:	N
Confidenti:	N	Spuddate:	Not Reported
Welldeptha:	0		
Redrillfoo:	0		
Abandonedd:	Not Reported	Completion:	Not Reported
Directiona:	Directionally drilled	Gissymbol:	POG
Site id:	CAOG11000209739		

C9
NE
1/2 - 1 Mile

OIL_GAS **CAOG11000209722**

District nun:	1	Api number:	03713667
Blm well:	N	Redrill can:	Not Reported
Dryhole:	N	Well status:	P
Operator name:	Chevron U.S.A. Inc.		
County name:	Los Angeles	Fieldname:	Potrero (ABD)
Area name:	East	Section:	34
Township:	02S	Range:	14W
Base meridian:	SB	Elevation:	Not Reported
Locationde:	Not Reported		
Gissourcec:	hud		
Comments:	Not Reported		
Leasename:	Hardy Community	Wellnumber:	2
Epawell:	N	Hydraulica:	N
Confidenti:	N	Spuddate:	Not Reported
Welldeptha:	0		
Redrillfoo:	0		
Abandonedd:	Not Reported	Completion:	Not Reported
Directiona:	Directionally drilled	Gissymbol:	POG
Site id:	CAOG11000209722		

C10
NE
1/2 - 1 Mile

OIL_GAS **CAOG11000209723**

District nun:	1	Api number:	03713668
Blm well:	N	Redrill can:	Not Reported
Dryhole:	N	Well status:	P
Operator name:	Chevron U.S.A. Inc.		
County name:	Los Angeles	Fieldname:	Potrero (ABD)
Area name:	East	Section:	34
Township:	02S	Range:	14W
Base meridian:	SB	Elevation:	Not Reported
Locationde:	Not Reported		
Gissourcec:	hud		
Comments:	Not Reported		
Leasename:	Hardy Community	Wellnumber:	3
Epawell:	N	Hydraulica:	N
Confidenti:	N	Spuddate:	Not Reported
Welldeptha:	0		
Redrillfoo:	0		
Abandonedd:	Not Reported	Completion:	Not Reported
Directiona:	Directionally drilled	Gissymbol:	PDH
Site id:	CAOG11000209723		

C11
NE **OIL_GAS** **CAOG11000209740**
1/2 - 1 Mile

District nun:	1	Api number:	03713685
Blm well:	N	Redrill can:	Not Reported
Dryhole:	N	Well status:	P
Operator name:	Chevron U.S.A. Inc.		
County name:	Los Angeles	Fieldname:	Potrero (ABD)
Area name:	East	Section:	34
Township:	02S	Range:	14W
Base meridian:	SB	Elevation:	Not Reported
Locationde:	Not Reported		
Gissourcec:	hud		
Comments:	Not Reported		
Leasename:	Pacific Southwest	Wellnumber:	1
Epawell:	N	Hydraulica:	N
Confidenti:	N	Spuddate:	Not Reported
Welldeptha:	0		
Redrillfoo:	0		
Abandonedd:	Not Reported	Completion:	Not Reported
Directiona:	Unknown	Gissymbol:	POG
Site id:	CAOG11000209740		

B12
NE **OIL_GAS** **CAOG11000200752**
1/2 - 1 Mile

District nun:	1	Api number:	03700270
Blm well:	N	Redrill can:	Not Reported
Dryhole:	N	Well status:	P
Operator name:	Chevron U.S.A. Inc.		
County name:	Los Angeles	Fieldname:	Potrero (ABD)
Area name:	East	Section:	34
Township:	02S	Range:	14W
Base meridian:	SB	Elevation:	Not Reported
Locationde:	Not Reported		
Gissourcec:	hud		

Comments:	Not Reported		
Leasename:	Cypress	Wellnumber:	3
Epawell:	N	Hydraulica:	N
Confidenti:	N	Spuddate:	Not Reported
Welldeptha:	0		
Redrillfoo:	0		
Abandonedd:	Not Reported	Completion:	Not Reported
Directiona:	Unknown	Gissymbol:	POG
Site id:	CAOG11000200752		

D13
NE
1/2 - 1 Mile

OIL_GAS **CAOG11000209746**

District nun:	1	Api number:	03713691
Blm well:	N	Redrill can:	Not Reported
Dryhole:	N	Well status:	P
Operator name:	Chevron U.S.A. Inc.		
County name:	Los Angeles	Fieldname:	Potrero (ABD)
Area name:	East	Section:	34
Township:	02S	Range:	14W
Base meridian:	SB	Elevation:	Not Reported
Locationde:	Not Reported		
Gissourcec:	hud		
Comments:	Not Reported		
Leasename:	Turf Club	Wellnumber:	3
Epawell:	N	Hydraulica:	N
Confidenti:	N	Spuddate:	Not Reported
Welldeptha:	0		
Redrillfoo:	0		
Abandonedd:	Not Reported	Completion:	Not Reported
Directiona:	Directionally drilled	Gissymbol:	POG
Site id:	CAOG11000209746		

E14
NE
1/2 - 1 Mile

OIL_GAS **CAOG11000209735**

District nun:	1	Api number:	03713680
Blm well:	N	Redrill can:	Not Reported
Dryhole:	N	Well status:	P
Operator name:	Chevron U.S.A. Inc.		
County name:	Los Angeles	Fieldname:	Potrero (ABD)
Area name:	East	Section:	34
Township:	02S	Range:	14W
Base meridian:	SB	Elevation:	Not Reported
Locationde:	Not Reported		
Gissourcec:	hud		
Comments:	Not Reported		
Leasename:	Cypress	Wellnumber:	10
Epawell:	N	Hydraulica:	N
Confidenti:	N	Spuddate:	Not Reported
Welldeptha:	0		
Redrillfoo:	0		
Abandonedd:	Not Reported	Completion:	Not Reported
Directiona:	Directionally drilled	Gissymbol:	POG
Site id:	CAOG11000209735		

Map ID
Direction
Distance

Database EDR ID Number

A15
NNE
1/2 - 1 Mile

OIL_GAS **CAOG11000209987**

District nun:	1	Api number:	03714121
Blm well:	N	Redrill can:	Not Reported
Dryhole:	N	Well status:	P
Operator name:	Hollywood Turf Club		
County name:	Los Angeles	Fieldname:	Potrero (ABD)
Area name:	East	Section:	34
Township:	02S	Range:	14W
Base meridian:	SB	Elevation:	Not Reported
Locationde:	Not Reported		
Gissourcec:	hud		
Comments:	Not Reported		
Leasename:	Pacific Southwest	Wellnumber:	2
Epawell:	N	Hydraulica:	N
Confidenti:	N	Spuddate:	Not Reported
Welldeptha:	0		
Redrillfoo:	0		
Abandonedd:	Not Reported	Completion:	Not Reported
Directiona:	Unknown	Gissymbol:	PDH
Site id:	CAOG11000209987		

C16
NE
1/2 - 1 Mile

OIL_GAS **CAOG11000209745**

District nun:	1	Api number:	03713690
Blm well:	N	Redrill can:	Not Reported
Dryhole:	N	Well status:	P
Operator name:	Chevron U.S.A. Inc.		
County name:	Los Angeles	Fieldname:	Potrero (ABD)
Area name:	East	Section:	34
Township:	02S	Range:	14W
Base meridian:	SB	Elevation:	Not Reported
Locationde:	Not Reported		
Gissourcec:	hud		
Comments:	Not Reported		
Leasename:	Turf	Wellnumber:	2
Epawell:	N	Hydraulica:	N
Confidenti:	N	Spuddate:	Not Reported
Welldeptha:	0		
Redrillfoo:	0		
Abandonedd:	Not Reported	Completion:	Not Reported
Directiona:	Directionally drilled	Gissymbol:	POG
Site id:	CAOG11000209745		

C17
NE
1/2 - 1 Mile

OIL_GAS **CAOG11000209736**

District nun:	1	Api number:	03713681
Blm well:	N	Redrill can:	Not Reported
Dryhole:	N	Well status:	P
Operator name:	Chevron U.S.A. Inc.		
County name:	Los Angeles	Fieldname:	Potrero (ABD)
Area name:	East	Section:	34
Township:	02S	Range:	14W
Base meridian:	SB	Elevation:	Not Reported
Locationde:	Not Reported		
Gissourcec:	hud		
Comments:	Not Reported		
Leasename:	Cypress	Wellnumber:	11
Epawell:	N	Hydraulica:	N
Confidenti:	N	Spuddate:	Not Reported
Welldeptha:	0		
Redrillfoo:	0		
Abandonedd:	Not Reported	Completion:	Not Reported
Directiona:	Directionally drilled	Gissymbol:	POG
Site id:	CAOG11000209736		

D18
NE **OIL_GAS** **CAOG11000200759**
1/2 - 1 Mile

District nun:	1	Api number:	03700339
Blm well:	N	Redrill can:	Not Reported
Dryhole:	N	Well status:	P
Operator name:	Chevron U.S.A. Inc.		
County name:	Los Angeles	Fieldname:	Potrero (ABD)
Area name:	East	Section:	34
Township:	02S	Range:	14W
Base meridian:	SB	Elevation:	Not Reported
Locationde:	Not Reported		
Gissourcec:	hud		
Comments:	Not Reported		
Leasename:	Cypress	Wellnumber:	7
Epawell:	N	Hydraulica:	N
Confidenti:	N	Spuddate:	Not Reported
Welldeptha:	0		
Redrillfoo:	0		
Abandonedd:	Not Reported	Completion:	Not Reported
Directiona:	Unknown	Gissymbol:	POG
Site id:	CAOG11000200759		

E19
NE **OIL_GAS** **CAOG11000214852**
1/2 - 1 Mile

District nun:	1	Api number:	03722239
Blm well:	N	Redrill can:	Not Reported
Dryhole:	N	Well status:	P
Operator name:	Chevron U.S.A. Inc.		
County name:	Los Angeles	Fieldname:	Potrero (ABD)
Area name:	East	Section:	34
Township:	02S	Range:	14W
Base meridian:	SB	Elevation:	Not Reported
Locationde:	Not Reported		
Gissourcec:	hud		

Comments:	Not Reported		
Leasename:	Cypress	Wellnumber:	17
Epawell:	N	Hydraulica:	N
Confidenti:	N	Spuddate:	Not Reported
Welldeptha:	0		
Redrillfoo:	0		
Abandonedd:	Not Reported	Completion:	Not Reported
Directiona:	Directionally drilled	Gissymbol:	PWF
Site id:	CAOG11000214852		

E20
NE
1/2 - 1 Mile

OIL_GAS **CAOG11000214853**

District nun:	1	Api number:	03722239
Blm well:	N	Redrill can:	Not Reported
Dryhole:	N	Well status:	P
Operator name:	Chevron U.S.A. Inc.		
County name:	Los Angeles	Fieldname:	Potrero (ABD)
Area name:	East	Section:	34
Township:	02S	Range:	14W
Base meridian:	SB	Elevation:	Not Reported
Locationde:	Not Reported		
Gissourcec:	hud		
Comments:	Not Reported		
Leasename:	Cypress	Wellnumber:	17
Epawell:	N	Hydraulica:	N
Confidenti:	N	Spuddate:	Not Reported
Welldeptha:	0		
Redrillfoo:	0		
Abandonedd:	Not Reported	Completion:	Not Reported
Directiona:	Directionally drilled	Gissymbol:	PWF
Site id:	CAOG11000214853		

C21
NE
1/2 - 1 Mile

OIL_GAS **CAOG11000205237**

District nun:	1	Api number:	03706294
Blm well:	N	Redrill can:	Not Reported
Dryhole:	N	Well status:	P
Operator name:	Chevron U.S.A. Inc.		
County name:	Los Angeles	Fieldname:	Potrero (ABD)
Area name:	East	Section:	34
Township:	02S	Range:	14W
Base meridian:	SB	Elevation:	Not Reported
Locationde:	Not Reported		
Gissourcec:	hud		
Comments:	Not Reported		
Leasename:	Cypress	Wellnumber:	5
Epawell:	N	Hydraulica:	N
Confidenti:	N	Spuddate:	Not Reported
Welldeptha:	0		
Redrillfoo:	0		
Abandonedd:	Not Reported	Completion:	Not Reported
Directiona:	Unknown	Gissymbol:	POG
Site id:	CAOG11000205237		

GEOCHECK® - PHYSICAL SETTING SOURCE MAP FINDINGS

Map ID
Direction
Distance

Database EDR ID Number

D22
NE
1/2 - 1 Mile

OIL_GAS **CAOG11000209738**

District nun:	1	Api number:	03713683
Blm well:	N	Redrill can:	Not Reported
Dryhole:	N	Well status:	P
Operator name:	Chevron U.S.A. Inc.		
County name:	Los Angeles	Fieldname:	Potrero (ABD)
Area name:	East	Section:	34
Township:	02S	Range:	14W
Base meridian:	SB	Elevation:	Not Reported
Locationde:	Not Reported		
Gissourcec:	hud		
Comments:	Not Reported		
Leasename:	Cypress	Wellnumber:	14
Epawell:	N	Hydraulica:	N
Confidenti:	N	Spuddate:	Not Reported
Welldeptha:	0		
Redrillfoo:	0		
Abandonedd:	Not Reported	Completion:	Not Reported
Directiona:	Directionally drilled	Gissymbol:	POG
Site id:	CAOG11000209738		

E23
NE
1/2 - 1 Mile

OIL_GAS **CAOG11000209721**

District nun:	1	Api number:	03713666
Blm well:	N	Redrill can:	Not Reported
Dryhole:	N	Well status:	P
Operator name:	Chevron U.S.A. Inc.		
County name:	Los Angeles	Fieldname:	Potrero (ABD)
Area name:	East	Section:	34
Township:	02S	Range:	14W
Base meridian:	SB	Elevation:	Not Reported
Locationde:	Not Reported		
Gissourcec:	hud		
Comments:	Not Reported		
Leasename:	Hardy Community	Wellnumber:	1
Epawell:	N	Hydraulica:	N
Confidenti:	N	Spuddate:	Not Reported
Welldeptha:	0		
Redrillfoo:	0		
Abandonedd:	Not Reported	Completion:	Not Reported
Directiona:	Directionally drilled	Gissymbol:	POG
Site id:	CAOG11000209721		

C24
NE
1/2 - 1 Mile

OIL_GAS **CAOG11000209731**

District nun:	1	Api number:	03713676
Blm well:	N	Redrill can:	Not Reported
Dryhole:	N	Well status:	P
Operator name:	Chevron U.S.A. Inc.		
County name:	Los Angeles	Fieldname:	Potrero (ABD)
Area name:	East	Section:	34
Township:	02S	Range:	14W
Base meridian:	SB	Elevation:	Not Reported
Locationde:	Not Reported		
Gissourcec:	hud		
Comments:	Not Reported		
Leasename:	Cypress	Wellnumber:	2
Epawell:	N	Hydraulica:	N
Confidenti:	N	Spuddate:	Not Reported
Welldeptha:	0		
Redrillfoo:	0		
Abandonedd:	Not Reported	Completion:	Not Reported
Directiona:	Unknown	Gissymbol:	POG
Site id:	CAOG11000209731		

E25
NE
1/2 - 1 Mile

OIL_GAS **CAOG11000209733**

District nun:	1	Api number:	03713678
Blm well:	N	Redrill can:	Not Reported
Dryhole:	N	Well status:	P
Operator name:	Chevron U.S.A. Inc.		
County name:	Los Angeles	Fieldname:	Potrero (ABD)
Area name:	East	Section:	34
Township:	02S	Range:	14W
Base meridian:	SB	Elevation:	Not Reported
Locationde:	Not Reported		
Gissourcec:	hud		
Comments:	Not Reported		
Leasename:	Cypress	Wellnumber:	8
Epawell:	N	Hydraulica:	N
Confidenti:	N	Spuddate:	Not Reported
Welldeptha:	0		
Redrillfoo:	0		
Abandonedd:	Not Reported	Completion:	Not Reported
Directiona:	Unknown	Gissymbol:	POG
Site id:	CAOG11000209733		

E26
NE
1/2 - 1 Mile

OIL_GAS **CAOG11000200750**

District nun:	1	Api number:	03700268
Blm well:	N	Redrill can:	Not Reported
Dryhole:	N	Well status:	P
Operator name:	Chevron U.S.A. Inc.		
County name:	Los Angeles	Fieldname:	Potrero (ABD)
Area name:	East	Section:	34
Township:	02S	Range:	14W
Base meridian:	SB	Elevation:	Not Reported
Locationde:	Not Reported		
Gissourcec:	hud		

Comments:	Not Reported		
Leasename:	Cypress	Wellnumber:	4
Epawell:	N	Hydraulica:	N
Confidenti:	N	Spuddate:	Not Reported
Welldeptha:	0		
Redrillfoo:	0		
Abandonedd:	Not Reported	Completion:	Not Reported
Directiona:	Unknown	Gissymbol:	POG
Site id:	CAOG11000200750		

F27
NE
1/2 - 1 Mile

OIL_GAS **CAOG11000214360**

District nun:	1	Api number:	03721399
Blm well:	N	Redrill can:	Not Reported
Dryhole:	N	Well status:	P
Operator name:	Chevron U.S.A. Inc.		
County name:	Los Angeles	Fieldname:	Potrero (ABD)
Area name:	East	Section:	34
Township:	02S	Range:	14W
Base meridian:	SB	Elevation:	Not Reported
Locationde:	Not Reported		
Gissourcec:	hud		
Comments:	Not Reported		
Leasename:	Cypress	Wellnumber:	16
Epawell:	N	Hydraulica:	N
Confidenti:	N	Spuddate:	Not Reported
Welldeptha:	0		
Redrillfoo:	0		
Abandonedd:	Not Reported	Completion:	Not Reported
Directiona:	Directionally drilled	Gissymbol:	POG
Site id:	CAOG11000214360		

28
North
1/2 - 1 Mile

OIL_GAS **CAOG11000204825**

District nun:	1	Api number:	03705654
Blm well:	N	Redrill can:	Not Reported
Dryhole:	Y	Well status:	P
Operator name:	Midland Petro. Co.		
County name:	Los Angeles	Fieldname:	Any Field
Area name:	Any Area	Section:	33
Township:	02S	Range:	14W
Base meridian:	SB	Elevation:	Not Reported
Locationde:	Not Reported		
Gissourcec:	hud		
Comments:	Not Reported		
Leasename:	Peterson	Wellnumber:	1
Epawell:	N	Hydraulica:	N
Confidenti:	N	Spuddate:	Not Reported
Welldeptha:	0		
Redrillfoo:	0		
Abandonedd:	Not Reported	Completion:	Not Reported
Directiona:	Unknown	Gissymbol:	PDH
Site id:	CAOG11000204825		

GEOCHECK® - PHYSICAL SETTING SOURCE MAP FINDINGS

Map ID
Direction
Distance

Database EDR ID Number

E29
NE
1/2 - 1 Mile

OIL_GAS **CAOG11000209734**

District nun:	1	Api number:	03713679
Blm well:	N	Redrill can:	Not Reported
Dryhole:	N	Well status:	P
Operator name:	Chevron U.S.A. Inc.		
County name:	Los Angeles	Fieldname:	Potrero (ABD)
Area name:	East	Section:	34
Township:	02S	Range:	14W
Base meridian:	SB	Elevation:	Not Reported
Locationde:	Not Reported		
Gissourcec:	hud		
Comments:	Not Reported		
Leasename:	Cypress	Wellnumber:	9
Epawell:	N	Hydraulica:	N
Confidenti:	N	Spuddate:	Not Reported
Welldeptha:	0		
Redrillfoo:	0		
Abandonedd:	Not Reported	Completion:	Not Reported
Directiona:	Unknown	Gissymbol:	POG
Site id:	CAOG11000209734		

G30
NNE
1/2 - 1 Mile

OIL_GAS **CAOG11000209741**

District nun:	1	Api number:	03713686
Blm well:	N	Redrill can:	Not Reported
Dryhole:	N	Well status:	P
Operator name:	Chevron U.S.A. Inc.		
County name:	Los Angeles	Fieldname:	Potrero (ABD)
Area name:	East	Section:	34
Township:	02S	Range:	14W
Base meridian:	SB	Elevation:	Not Reported
Locationde:	Not Reported		
Gissourcec:	hud		
Comments:	Not Reported		
Leasename:	Potrero	Wellnumber:	1
Epawell:	N	Hydraulica:	N
Confidenti:	N	Spuddate:	Not Reported
Welldeptha:	0		
Redrillfoo:	0		
Abandonedd:	Not Reported	Completion:	Not Reported
Directiona:	Unknown	Gissymbol:	POG
Site id:	CAOG11000209741		

F31
NE
1/2 - 1 Mile

OIL_GAS **CAOG11000201103**

District nun:	1	Api number:	03701154
Blm well:	N	Redrill can:	Not Reported
Dryhole:	N	Well status:	P
Operator name:	Chevron U.S.A. Inc.		
County name:	Los Angeles	Fieldname:	Potrero (ABD)
Area name:	East	Section:	34
Township:	02S	Range:	14W
Base meridian:	SB	Elevation:	Not Reported
Locationde:	Not Reported		
Gissourcec:	hud		
Comments:	Not Reported		
Leasename:	Cypress	Wellnumber:	12
Epawell:	N	Hydraulica:	N
Confidenti:	N	Spuddate:	Not Reported
Welldeptha:	0		
Redrillfoo:	0		
Abandonedd:	Not Reported	Completion:	Not Reported
Directiona:	Unknown	Gissymbol:	POG
Site id:	CAOG11000201103		

E32
NE
1/2 - 1 Mile

OIL_GAS **CAOG11000209737**

District nun:	1	Api number:	03713682
Blm well:	N	Redrill can:	Not Reported
Dryhole:	N	Well status:	P
Operator name:	Chevron U.S.A. Inc.		
County name:	Los Angeles	Fieldname:	Potrero (ABD)
Area name:	East	Section:	34
Township:	02S	Range:	14W
Base meridian:	SB	Elevation:	Not Reported
Locationde:	Not Reported		
Gissourcec:	hud		
Comments:	Not Reported		
Leasename:	Cypress	Wellnumber:	13
Epawell:	N	Hydraulica:	N
Confidenti:	N	Spuddate:	Not Reported
Welldeptha:	0		
Redrillfoo:	0		
Abandonedd:	Not Reported	Completion:	Not Reported
Directiona:	Directionally drilled	Gissymbol:	POG
Site id:	CAOG11000209737		

33
NNE
1/2 - 1 Mile

OIL_GAS **CAOG11000206331**

District nun:	1	Api number:	03708251
Blm well:	N	Redrill can:	Not Reported
Dryhole:	N	Well status:	P
Operator name:	Mobil Oil Corporation		
County name:	Los Angeles	Fieldname:	Potrero (ABD)
Area name:	East	Section:	34
Township:	02S	Range:	14W
Base meridian:	SB	Elevation:	Not Reported
Locationde:	Not Reported		
Gissourcec:	hud		

Comments:	Not Reported		
Leasename:	Potrero	Wellnumber:	1
Epawell:	N	Hydraulica:	N
Confidenti:	N	Spuddate:	Not Reported
Welldeptha:	0		
Redrillfoo:	0		
Abandonedd:	Not Reported	Completion:	Not Reported
Directiona:	Directionally drilled	Gissymbol:	POG
Site id:	CAOG11000206331		

G34
NNE
1/2 - 1 Mile

OIL_GAS **CAOG11000209989**

District nun:	1	Api number:	03714123
Blm well:	N	Redrill can:	Not Reported
Dryhole:	N	Well status:	P
Operator name:	ExxonMobil Corporation		
County name:	Los Angeles	Fieldname:	Potrero (ABD)
Area name:	East	Section:	34
Township:	02S	Range:	14W
Base meridian:	SB	Elevation:	Not Reported
Locationde:	Not Reported		
Gissourcec:	hud		
Comments:	Not Reported		
Leasename:	Not Reported	Wellnumber:	1
Epawell:	N	Hydraulica:	N
Confidenti:	N	Spuddate:	Not Reported
Welldeptha:	0		
Redrillfoo:	0		
Abandonedd:	Not Reported	Completion:	Not Reported
Directiona:	Unknown	Gissymbol:	POG
Site id:	CAOG11000209989		

F35
NE
1/2 - 1 Mile

OIL_GAS **CAOG11000209732**

District nun:	1	Api number:	03713677
Blm well:	N	Redrill can:	Not Reported
Dryhole:	N	Well status:	P
Operator name:	Chevron U.S.A. Inc.		
County name:	Los Angeles	Fieldname:	Potrero (ABD)
Area name:	East	Section:	34
Township:	02S	Range:	14W
Base meridian:	SB	Elevation:	Not Reported
Locationde:	Not Reported		
Gissourcec:	hud		
Comments:	Not Reported		
Leasename:	Cypress	Wellnumber:	6
Epawell:	N	Hydraulica:	N
Confidenti:	N	Spuddate:	Not Reported
Welldeptha:	0		
Redrillfoo:	0		
Abandonedd:	Not Reported	Completion:	Not Reported
Directiona:	Unknown	Gissymbol:	POG
Site id:	CAOG11000209732		

Map ID
Direction
Distance

Database EDR ID Number

36
SSE **OIL_GAS** **CAOG11000204767**
1/2 - 1 Mile

District nun:	1	Api number:	03705575
Blm well:	N	Redrill can:	Not Reported
Dryhole:	Y	Well status:	P
Operator name:	Lennox Petro. Co.		
County name:	Los Angeles	Fieldname:	Any Field
Area name:	Any Area	Section:	3
Township:	03S	Range:	14W
Base meridian:	SB	Elevation:	Not Reported
Locationde:	Not Reported		
Gissourcec:	hud		
Comments:	Not Reported		
Leasename:	Lennox	Wellnumber:	1
Epawell:	N	Hydraulica:	N
Confidenti:	N	Spuddate:	Not Reported
Welldeptha:	0		
Redrillfoo:	0		
Abandonedd:	Not Reported	Completion:	Not Reported
Directiona:	Unknown	Gissymbol:	PDH
Site id:	CAOG11000204767		

G37
NNE **OIL_GAS** **CAOG11000209990**
1/2 - 1 Mile

District nun:	1	Api number:	03714124
Blm well:	N	Redrill can:	Not Reported
Dryhole:	N	Well status:	P
Operator name:	ExxonMobil Corporation		
County name:	Los Angeles	Fieldname:	Potrero (ABD)
Area name:	East	Section:	34
Township:	02S	Range:	14W
Base meridian:	SB	Elevation:	Not Reported
Locationde:	Not Reported		
Gissourcec:	hud		
Comments:	Not Reported		
Leasename:	Not Reported	Wellnumber:	2
Epawell:	N	Hydraulica:	N
Confidenti:	N	Spuddate:	Not Reported
Welldeptha:	0		
Redrillfoo:	0		
Abandonedd:	Not Reported	Completion:	Not Reported
Directiona:	Unknown	Gissymbol:	POG
Site id:	CAOG11000209990		

GEOCHECK® - PHYSICAL SETTING SOURCE MAP FINDINGS
RADON

AREA RADON INFORMATION

State Database: CA Radon

Radon Test Results

Zipcode	Num Tests	> 4 pCi/L
90303	1	0

Federal EPA Radon Zone for LOS ANGELES County: 2

Note: Zone 1 indoor average level > 4 pCi/L.
: Zone 2 indoor average level >= 2 pCi/L and <= 4 pCi/L.
: Zone 3 indoor average level < 2 pCi/L.

Federal Area Radon Information for LOS ANGELES COUNTY, CA

Number of sites tested: 63

Area	Average Activity	% <4 pCi/L	% 4-20 pCi/L	% >20 pCi/L
Living Area - 1st Floor	0.711 pCi/L	98%	2%	0%
Living Area - 2nd Floor	Not Reported	Not Reported	Not Reported	Not Reported
Basement	0.933 pCi/L	100%	0%	0%

PHYSICAL SETTING SOURCE RECORDS SEARCHED

TOPOGRAPHIC INFORMATION

USGS 7.5' Digital Elevation Model (DEM)
Source: United States Geologic Survey
EDR acquired the USGS 7.5' Digital Elevation Model in 2002 and updated it in 2006. The 7.5 minute DEM corresponds to the USGS 1:24,000- and 1:25,000-scale topographic quadrangle maps. The DEM provides elevation data with consistent elevation units and projection.

Current USGS 7.5 Minute Topographic Map
Source: U.S. Geological Survey

HYDROLOGIC INFORMATION

Flood Zone Data: This data was obtained from the Federal Emergency Management Agency (FEMA). It depicts 100-year and 500-year flood zones as defined by FEMA. It includes the National Flood Hazard Layer (NFHL) which incorporates Flood Insurance Rate Map (FIRM) data and Q3 data from FEMA in areas not covered by NFHL.
Source: FEMA
Telephone: 877-336-2627
Date of Government Version: 2003, 2015

NWI: National Wetlands Inventory. This data, available in select counties across the country, was obtained by EDR in 2002, 2005 and 2010 from the U.S. Fish and Wildlife Service.

State Wetlands Data: Wetland Inventory
Source: Department of Fish & Game
Telephone: 916-445-0411

HYDROGEOLOGIC INFORMATION

AQUIFLOW^{R} Information System
Source: EDR proprietary database of groundwater flow information
EDR has developed the AQUIFLOW Information System (AIS) to provide data on the general direction of groundwater flow at specific points. EDR has reviewed reports submitted to regulatory authorities at select sites and has extracted the date of the report, hydrogeologically determined groundwater flow direction and depth to water table information.

GEOLOGIC INFORMATION

Geologic Age and Rock Stratigraphic Unit
Source: P.G. Schruben, R.E. Arndt and W.J. Bawiec, Geology of the Conterminous U.S. at 1:2,500,000 Scale - A digital representation of the 1974 P.B. King and H.M. Beikman Map, USGS Digital Data Series DDS - 11 (1994).

STATSGO: State Soil Geographic Database
Source: Department of Agriculture, Natural Resources Conservation Service (NRCS)
The U.S. Department of Agriculture's (USDA) Natural Resources Conservation Service (NRCS) leads the national Conservation Soil Survey (NCSS) and is responsible for collecting, storing, maintaining and distributing soil survey information for privately owned lands in the United States. A soil map in a soil survey is a representation of soil patterns in a landscape. Soil maps for STATSGO are compiled by generalizing more detailed (SSURGO) soil survey maps.

SSURGO: Soil Survey Geographic Database
Source: Department of Agriculture, Natural Resources Conservation Service (NRCS)
Telephone: 800-672-5559
SSURGO is the most detailed level of mapping done by the Natural Resources Conservation Service, mapping scales generally range from 1:12,000 to 1:63,360. Field mapping methods using national standards are used to construct the soil maps in the Soil Survey Geographic (SSURGO) database. SSURGO digitizing duplicates the original soil survey maps. This level of mapping is designed for use by landowners, townships and county natural resource planning and management.

PHYSICAL SETTING SOURCE RECORDS SEARCHED

LOCAL / REGIONAL WATER AGENCY RECORDS

FEDERAL WATER WELLS

PWS: Public Water Systems
Source: EPA/Office of Drinking Water
Telephone: 202-564-3750
Public Water System data from the Federal Reporting Data System. A PWS is any water system which provides water to at least 25 people for at least 60 days annually. PWSs provide water from wells, rivers and other sources.

PWS ENF: Public Water Systems Violation and Enforcement Data
Source: EPA/Office of Drinking Water
Telephone: 202-564-3750
Violation and Enforcement data for Public Water Systems from the Safe Drinking Water Information System (SDWIS) after August 1995. Prior to August 1995, the data came from the Federal Reporting Data System (FRDS).

USGS Water Wells: USGS National Water Inventory System (NWIS)
This database contains descriptive information on sites where the USGS collects or has collected data on surface water and/or groundwater. The groundwater data includes information on wells, springs, and other sources of groundwater.

STATE RECORDS

Water Well Database
Source: Department of Water Resources
Telephone: 916-651-9648

California Drinking Water Quality Database
Source: Department of Public Health
Telephone: 916-324-2319
The database includes all drinking water compliance and special studies monitoring for the state of California since 1984. It consists of over 3,200,000 individual analyses along with well and water system information.

OTHER STATE DATABASE INFORMATION

California Oil and Gas Well Locations
Source: Department of Conservation
Telephone: 916-323-1779
Oil and Gas well locations in the state.

RADON

State Database: CA Radon
Source: Department of Health Services
Telephone: 916-324-2208
Radon Database for California

Area Radon Information
Source: USGS
Telephone: 703-356-4020
The National Radon Database has been developed by the U.S. Environmental Protection Agency (USEPA) and is a compilation of the EPA/State Residential Radon Survey and the National Residential Radon Survey. The study covers the years 1986 - 1992. Where necessary data has been supplemented by information collected at private sources such as universities and research institutions.

EPA Radon Zones
Source: EPA
Telephone: 703-356-4020
Sections 307 & 309 of IRAA directed EPA to list and identify areas of U.S. with the potential for elevated indoor radon levels.

PHYSICAL SETTING SOURCE RECORDS SEARCHED

OTHER

Airport Landing Facilities: Private and public use landing facilities
Source: Federal Aviation Administration, 800-457-6656

Epicenters: World earthquake epicenters, Richter 5 or greater
Source: Department of Commerce, National Oceanic and Atmospheric Administration

California Earthquake Fault Lines: The fault lines displayed on EDR's Topographic map are digitized quaternary fault lines, prepared in 1975 by the United State Geological Survey. Additional information (also from 1975) regarding activity at specific fault lines comes from California's Preliminary Fault Activity Map prepared by the California Division of Mines and Geology.

STREET AND ADDRESS INFORMATION

© 2015 TomTom North America, Inc. All rights reserved. This material is proprietary and the subject of copyright protection and other intellectual property rights owned by or licensed to Tele Atlas North America, Inc. The use of this material is subject to the terms of a license agreement. You will be held liable for any unauthorized copying or disclosure of this material.

ATTACHMENT B

Selected Site Walk Photographs

Photograph 1 – Southwest corner of Event Area North looking northeast towards adjoining businesses

Photograph 2 – East side of Event Area North looking southwest towards stockpiled soil and construction material

Photograph 3 – East side of Event Area South looking south

Photograph 4 – South side of Event Area South looking north towards Event Area North

Photograph 5 – East side of East Side North looking southwest towards East Side South

Photograph 6 – East side of East Side South looking north towards East Side North and the redeveloped Hollywood Park Casino

Photograph 7 – Southeast corner of West Side South looking north

Photograph 8 – West side of West Side North looking east

ATTACHMENT C

Chain-of-Title Information Provided by MB

ATTACHMENT D

Selected Agency Files

PROJECT :

PRAIRIE AUTO CENTER
1201 S. PRAIRIE AVE.
INGLEWOOD, CA.

CONTRACTOR :

P.S.D.I
15709 ILLINOIS AVE.
PARAMOUNT, CA 90723
(213) 634-1184

I-13813-2E

TANK INSTALLATION

Los Angeles County
DEPT. OF PUBLC WORKS
WASTE MANAGEMENT DIVISION

CLEARANCE

FOR UNDERGROUND STORAGE
OF HAZARDOUS MATERIALS

Facilities for the underground storage of hazardous materials including secondary containments, piping connected therete, monitoring devices, vents or other appurtenances shall be installed as shown on this plan and in compliance with the Fire Code, Mechanical Code, and other applicable laws and ordinances. No additions or alterations shall be made without the written permission of the Dept. of Public Works.

BY ..... DATE 11/4/87.
Waste Management Division

Copies

OFFICE COPY

NOTICE

TO HAZARDOUS SUBSURFACE
STRUCTURES OR UNDERGROUND
WASTE MANAGEMENT DIVISION
DEPT. OF PUBLIC WORKS
Los Angeles County

GENERAL NOTES :

1. DOUBLE WALL FIBERGLASS (XERXES)
2. TANK TO BE SLOPED TO 'LIQUID MONITORING PROBE
3. MONITOR PANEL SECURED INSIDE BUILDING (RONAN)
4. TANK PROVIDED WITH OVERFILL PROTECTION POMECO 111-VE
5. MONITORING MANHOLE LOCKABLE POMECO 110-12 WT
6. BACKFILL WITH PEAGRAVEL
7. VENT AT BUILDING 18" MIN. ABOVE ROOF LINE
8. ALL UNDER GROUND METALLIC PIPING WRAPPED WITH PROTECTIVE TAPE
9. SWING JOINTS AT DIRECTION CHANGES
10. All drain lines shall be of Cast Iron pipes

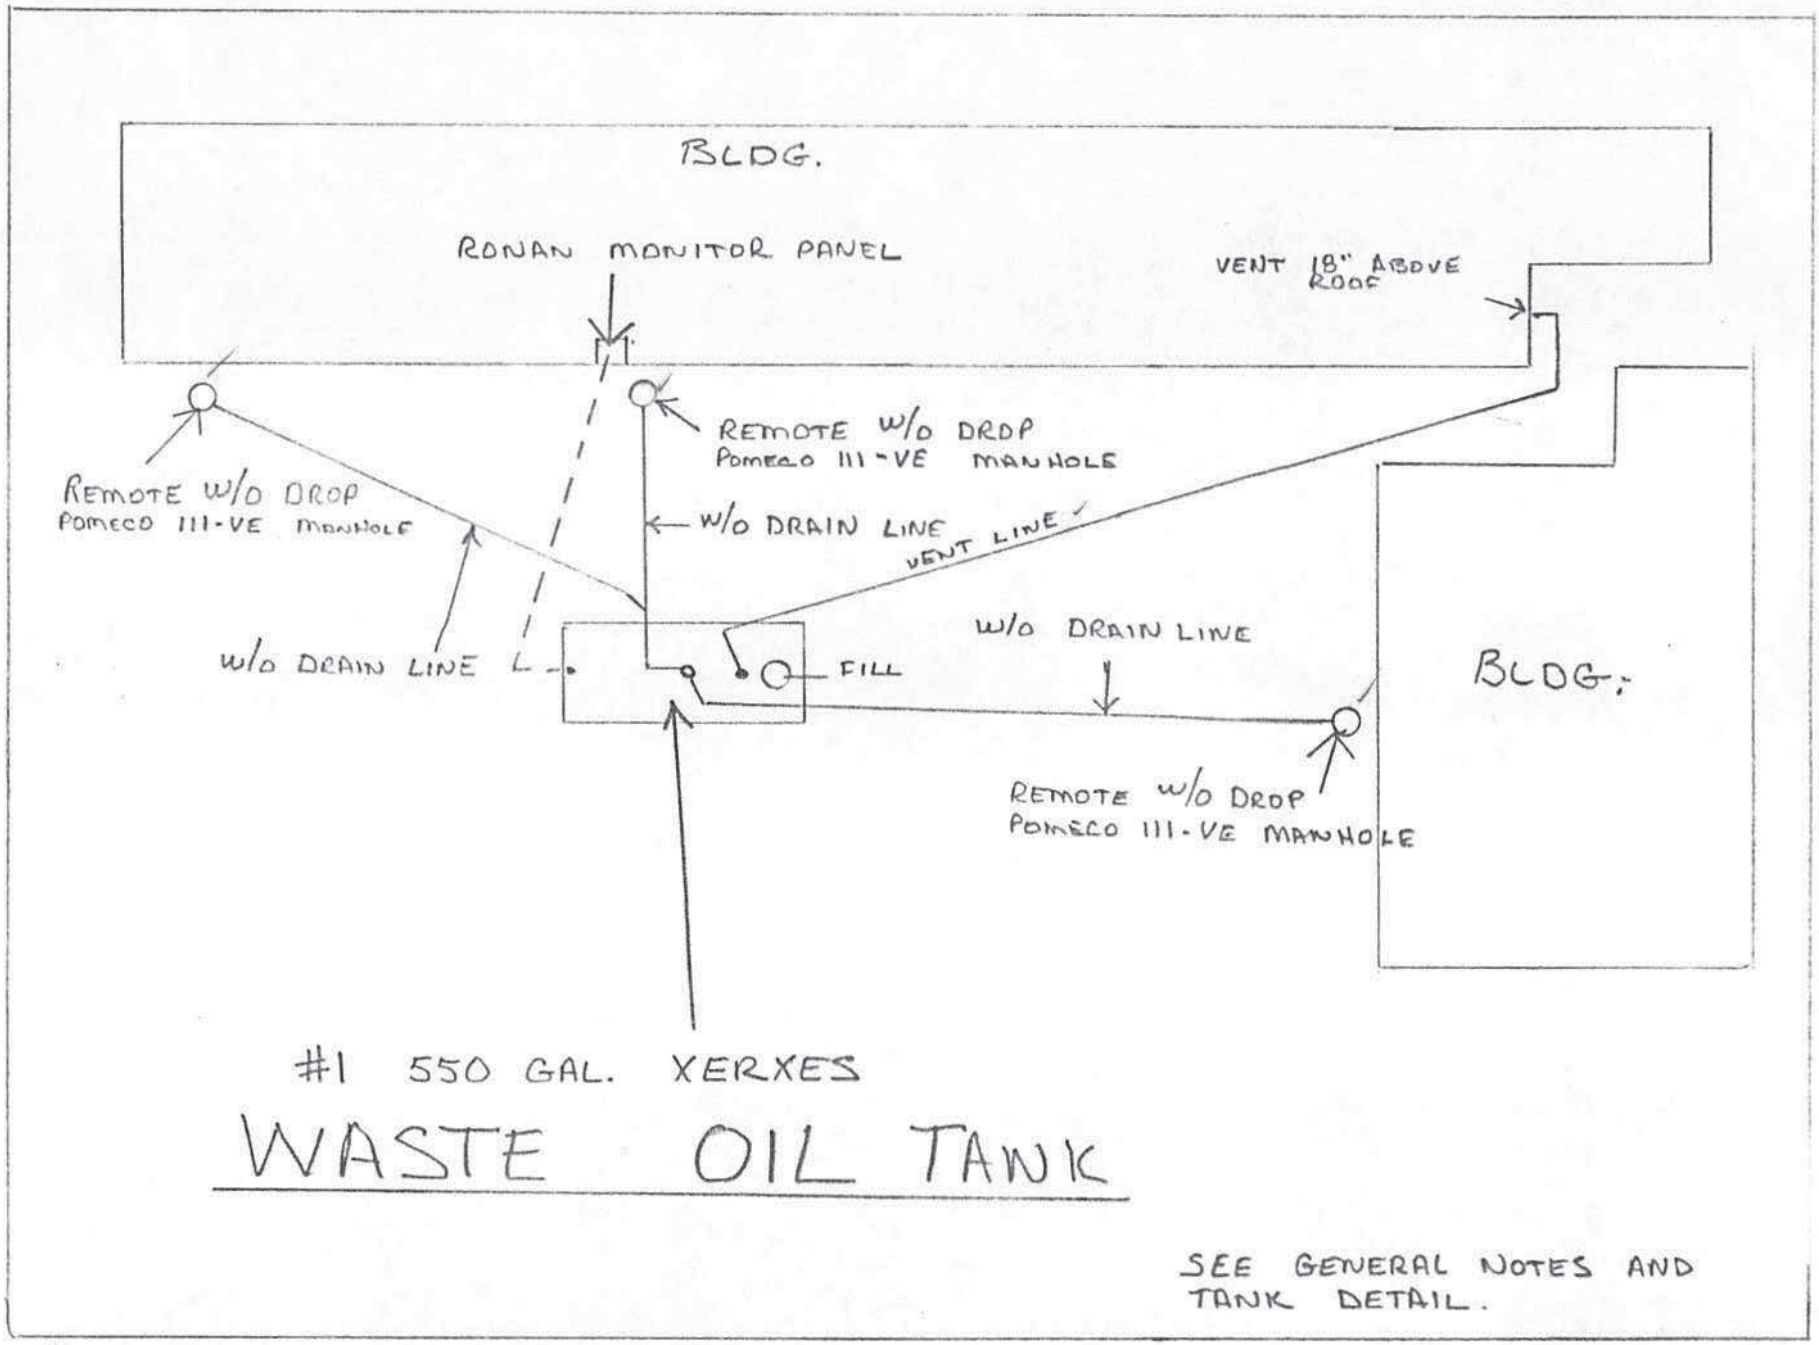

PROJECT:
PRAIRIE AUTO CENTER

CONTRACTOR:
P.S.D.I.
(213) 634-1184

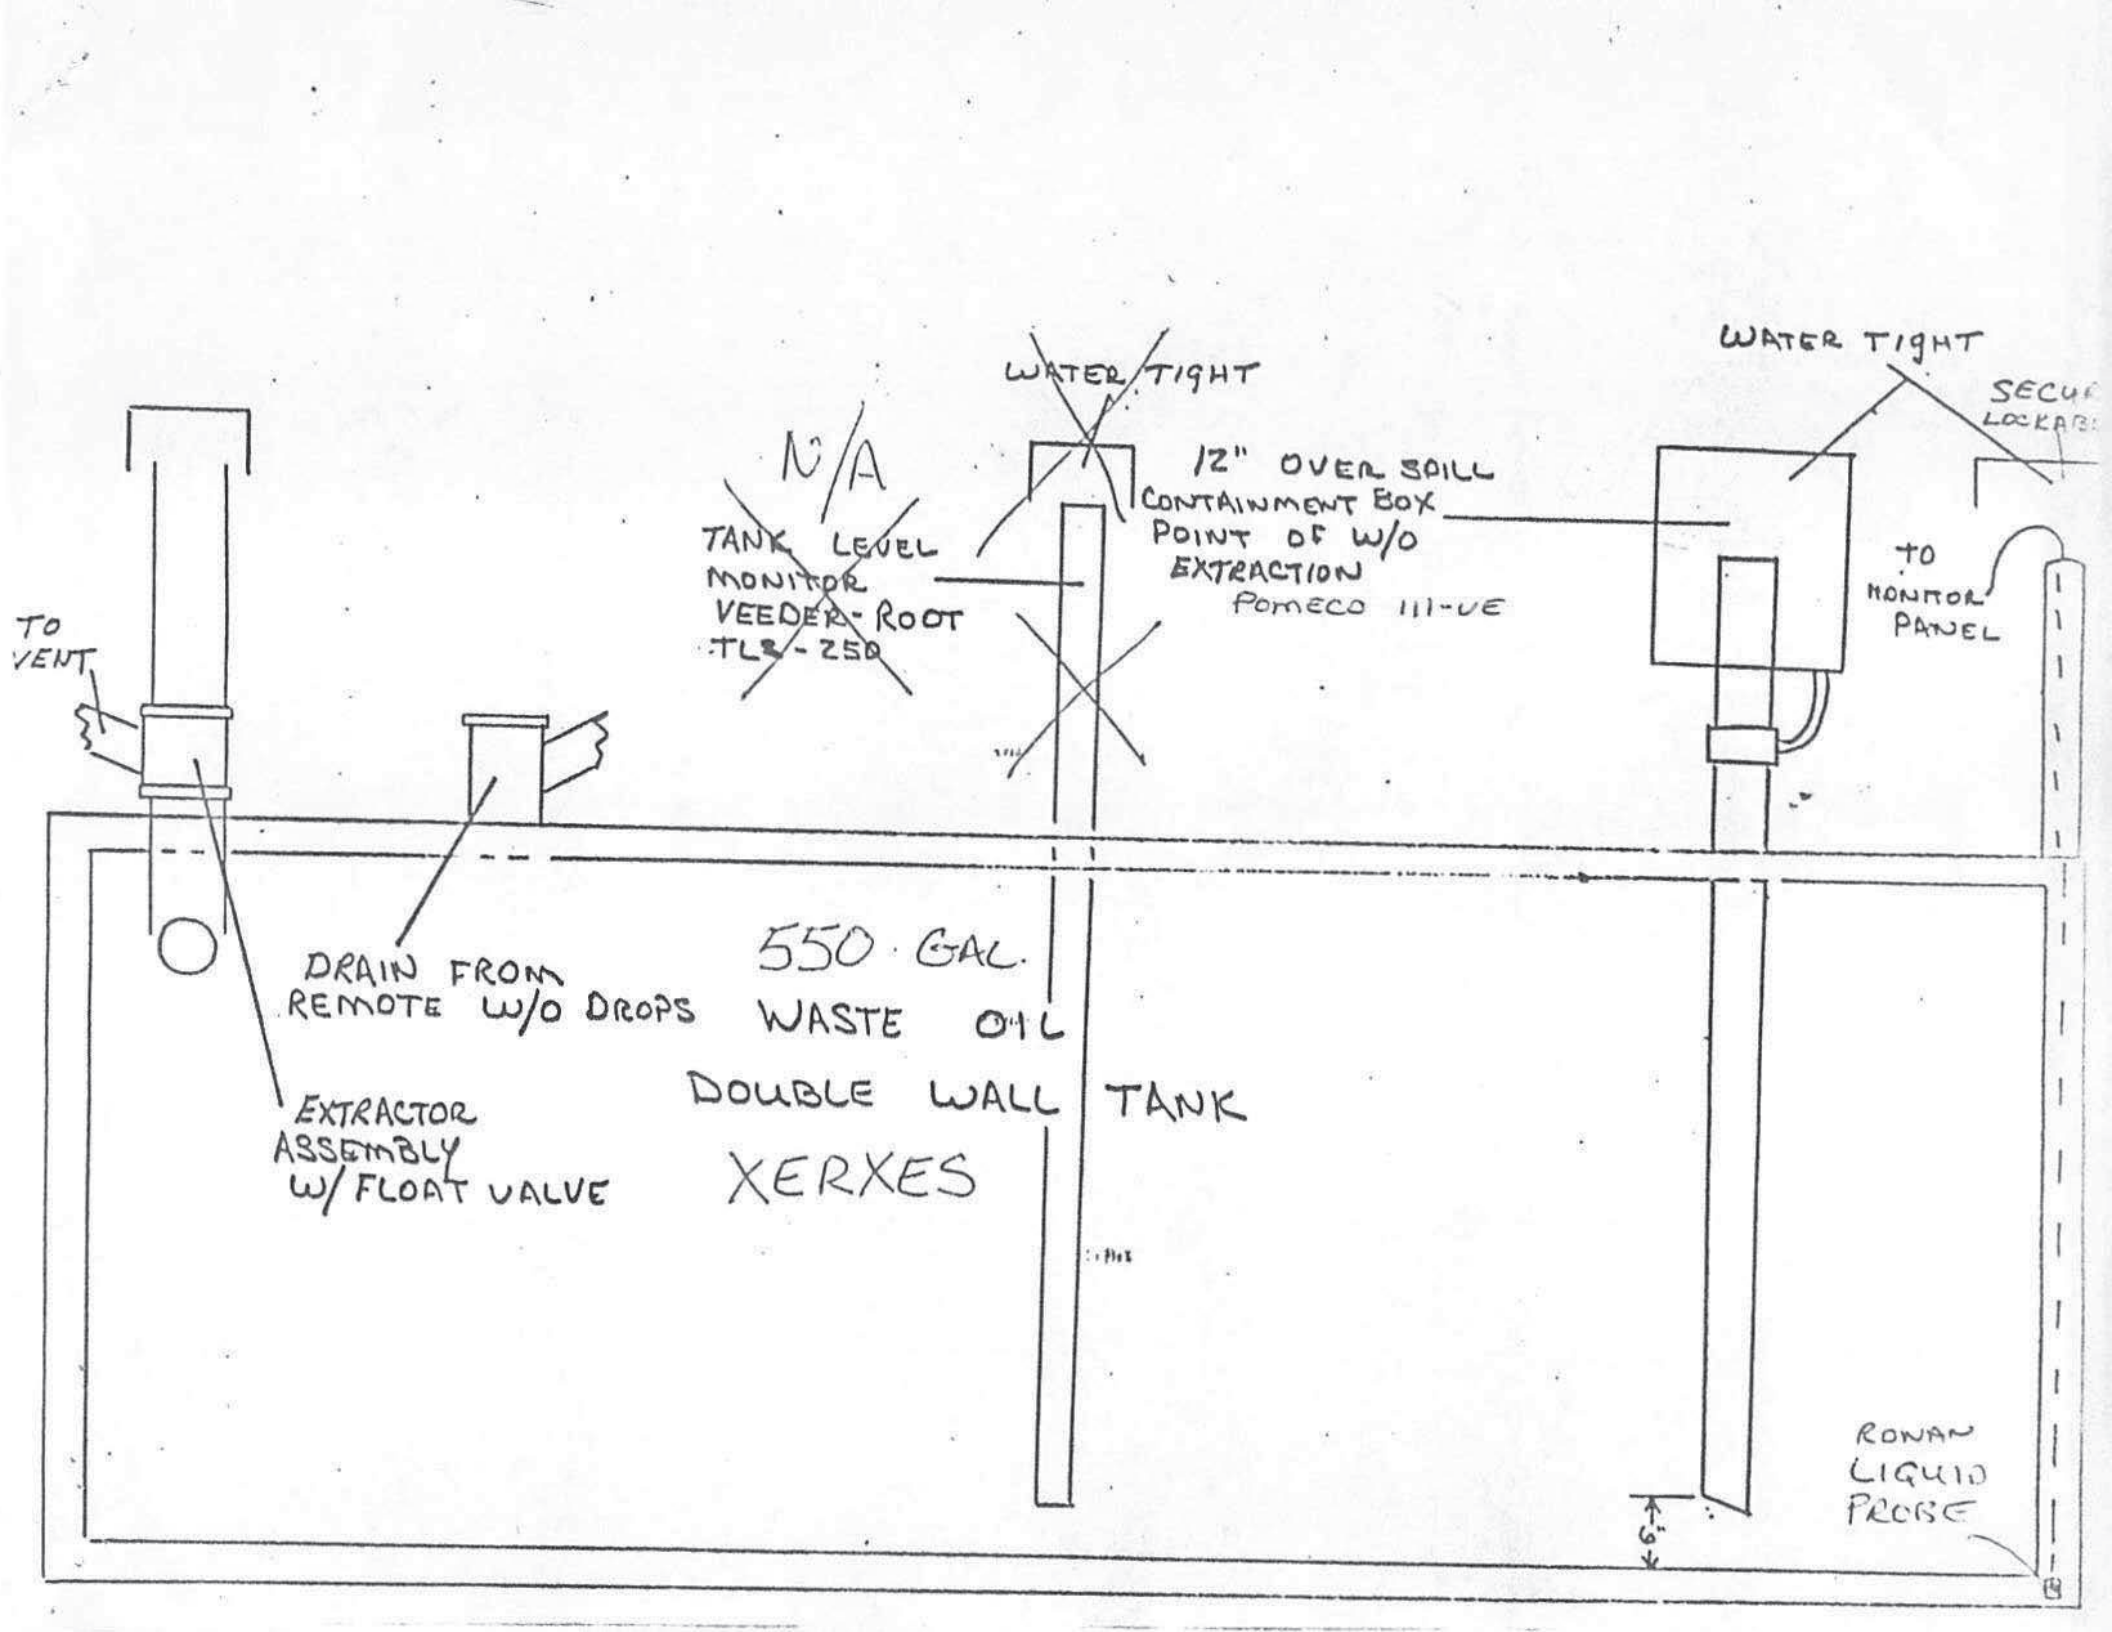
WATER TIGHT
N/A
TANK LEVEL MONITOR VEEDER-ROOT TLS-250
12" OVER SAILL CONTAINMENT BOX
POINT OF W/O EXTRACTION
Pomeco III-UE
WATER TIGHT
SECUR LOCKAB
TO MONITOR PANEL
TO VENT
DRAIN FROM REMOTE W/O DROPS
550 GAL.
WASTE OIL
DOUBLE WALL TANK
XERXES
EXTRACTOR ASSEMBLY W/ FLOAT VALVE
6"
RONAN LIQUID PROBE

File # I-_____-___
Permit # _____
Plan Check # _____

NEW UNDERGROUND TANK PLAN CHECK

Company Name_____
Address_____
Plan Checker OTORI (2nd check) Date_____

1. Show on plot plan adjacent streets and north arrow, on a least 8½" by 14" or 11" by 17" paper.
2. Number tanks on plot plan to correspond to application and show all existing tanks on plot plan.
3. Put company name and address at bottom right-hand corner of drawings.
4. State manufacturer and model No. and show location of monitoring alarm panel.
5. Show product, vapor recovery and vent lines on plot plan and state type (fiberglass, wrapped steel, etc.) of product or fill lines, whichever is applicable.
6. State tank manufacturer, capacities and stored materials.
7. State leak detector sensor manufacturer (Leak Alert, API, Owens-Corning, Pollulert, Total Containment, K & E, FCI, MSA, Emco Wheaton, Genelco or Petrometer) [Petrometer must have annular space vented or have pressure equalization device].
8. Leak detector sensor must be liquid sensing.
9. Monitoring manhole must be liquid tight, lockable and traffic rated, where applicable.
10. Fill box must be product tight with draining capability (Pomeco 111 or 111-VE, OPW 84D, Emco Wheaton A719-003 or A1003, Skyway Container Rite 85000 or CNI). If tank is Owens-Corning, Xerxes or other manufacturer where secondary containment is not provided for the manway riser or fill pipe, overfill protection that will prevent product from ascending into the riser or fill pipe is required. Acceptable overfill protection are high level alarms or Emco Wheaton A1001-002 overfill device.
11. Primary vent and Phase II vapor recovery must have ball check valves installed into an extractor assembly.
12. Pressurized product piping must have secondary containment with leak detection separate from that of tank. Show details of pipe cross section, pipe joints and turbine connections. If used, acceptable shut down systems for pressurized piping are API, PMS 800 or Leak Rater. Spec by
13. Show cross section of tank with all associated piping and manholes.
14. Complete County and/or State permit application forms.
15. Submit an application fee of $_____ payable to "Los Angeles County Department of Public Works."
16. Other: Show in detail where the 3 drain lines enter the tank.

File # I- 13813-2E
Permit #
Plan Check # 835

NEW UNDERGROUND TANK PLAN CHECK

(Company Name Prairie Auto Center
Address 1201 S. Prairie Avenue, Inglewood)
Plan Checker OKA Date 12/28/87

1. Show on plot plan adjacent streets and north arrow.

2. Number tanks on plot plan to correspond to application and show all existing tanks on plot plan.

3. Put company name and address at bottom right-hand corner of drawings.

4. State manufacturer + model # and show location of monitoring alarm panel.

5. Show product, vapor recovery and vent lines on plot plan and state type (fiberglass, wrapped steel, etc.) of product or fill lines, whichever is applicable.

6. State tank manufacturer, capacities and stored materials.

7. State leak detector sensor manufacturer (Leak Alert, API, Owens-Corning, Pollulert, Total Containment, K & E, FCI, MSA, Emco Wheaton, Genelco or Petrometer) [Petrometer must have annular space vented or have pressure equalization device].

8. Leak detector sensor must be liquid sensing.

9. Monitoring manhole must be liquid tight, lockable and traffic rated, where applicable.

10. Fill box must be product tight with draining capability (Pomeco 111 or 111-VE, OPW 84D, Emco Wheaton A719-003 or A1003, Skyway Container Rite 85000 or CNI). If tank is Owens-Corning, Xerxes or other manufacturer where secondary containment is not provided for the manway riser or fill pipe, overfill protection that will prevent product from ascending into the riser or fill pipe is required. Acceptable overfill protection are high level alarms or Emco Wheaton A1001-002 overfill device.

11. ~~Primary vent and~~ show the Phase II vapor recovery must have ball check valves installed into an extractor assembly.

12. Pressurized product piping must have secondary containment with leak detection separate from that of tank. Show details of pipe cross section, pipe joints and turbine connections. If used, acceptable shut down systems for pressurized piping are API, PMS 800 or Leak Rater.

13. Show cross section of tank with all associated piping and manholes.

14. Complete County and/or State permit application forms. $145

15. Submit an application fee of $_____ payable to "Los Angeles County Department of Public Works."

16. Other: show detail from the drain point to the tank
show detail of how the 3 drain lines come to the tank

INSTRUCTIONS

HAZARDOUS MATERIALS UNDERGROUND STORAGE PROGRAM
NEW CONSTRUCTION PLAN CLEARANCE OR PERMIT ADDENDUM APPLICATION

DO NOT USE THIS FORM FOR CLOSURE,
TRANSFER OR RENEWAL OF AN EXISTING HMUSP.

This application is for authorization to construct or modify hazardous material storage facilities ONLY. A separate Hazardous Materials Underground Storage Permit (HMUSP) is required to operate the approved system. This application will not be approved unless a valid HMUSP is on file with the Department of Public Works.

(A) Facility name, mailing address and facility address on this form must correspond with information on Part II of the State Application for Permit to Operate Underground Storage Tank.

(B) This application must be submitted for new construction (installation of new tanks) plan clearance or addendum to an existing HMUSP. Specify the number of tanks to be installed and the total number of tanks after installation. A net increase in tanks will require additional State Surcharge fee as noted in Item (C). Existing facilities with a valid operational HMUSP need not make a separate HMUSP application.

(C) Plans and specifications submitted for a new construction plan clearance must conform to Department of Public Works' "Underground Storage of Hazardous Materials Guidelines."

In addition to the plan clearance fee, an HMUSP permit fee will be required when applying to construct a new facility. A State Surcharge fee of $56 per tank will be required for each tank that increases the net number of tanks. No refund of current year HMUSP fees will be allowed for a net decrease in the number of tanks.

(D) Specify the type of modification or change to existing tanks. Types of modifications and changes requiring an addendum include: repair of tanks or piping, replacement of piping, change or addition of hazardous material stored and change in monitoring equipment and change in overfill protection.

(E) A fee of $120 must be submitted for each addendum.

(F) This form and each State Application for Permit to Operate Underground Storage Tank must be signed by one of the following:

1) A principal executive officer at the level of vice-president or an authorized representative responsible for the overall operation of the facility where the tank(s) are located.
2) A general partner proprietor.
3) A principal executive officer, ranking elected official or authorized representative of a public agency.
4) An authorized representative, including an architect or contractor responsible for the installation of the new tanks or any modifications or changes to existing tanks.

INCOMPLETE APPLICATIONS WILL NOT BE PROCESSED.

APPLICATION FOR
[X] NEW CONSTRUCTION PLAN CLEARANCE
[ ] PERMIT ADDENDUM
HAZARDOUS MATERIALS UNDERGROUND STORAGE
COUNTY OF LOS ANGELES
DEPARTMENT OF PUBLIC WORKS
WASTE MANAGEMENT DIVISION
2250 ALCAZAR STREET
LOS ANGELES, CA 90033

Do Not Write In This Space	1100 A
RECEIVED OCT 15 1987 DEPARTMENT OF PUBLIC WORKS ENGINEERING SERVICES DIVISION	DPW USE FILE # 13813 R/C CODE ZE HMUSP # SURCHARGE Y/N [ ] HMUSP REQ Y/N [ ] TGP TGC

NEED HMUSP & FEES

******See instructions on back of this form******

(A) OWNER INFORMATION

SAM SCHWARTZ/PRAIRE AUTO CENTER
OWNER/FACILITY NAME

1201 S. PRAIRIE AVE
MAILING ADDRESS

INGLEWOOD CA.
CITY STATE ZIP

SAME
FACILITY ADDRESS

(B) COMPLETE FOLLOWING:

OF EXISTING TANKS AT SITE: 0
OF TANKS TO BE INSTALLED: 1
OF TANKS TO BE REMOVED: 0
(SEPARATE CLOSURE PERMIT REQUIRED)
OF NET TANKS AT SITE: 1

(C) NEW CONSTRUCTION PLAN CLEARANCE APPLICATIONS MUST BE ACCOMPANIED BY:

[ ] STATE APPLICATION FOR PERMIT TO OPERATE UNDERGROUND STORAGE TANK FOR EACH TANK TO BE INSTALLED
[ ] FOUR (4) SETS OF CONSTRUCTION PLANS AND SPECIFICATIONS
[ ] NEW CONSTRUCTION PLAN CLEARANCE FEE. ENTER AMOUNT IN SPACE PROVIDED.

NUMBER OF TANKS	PLAN CLEARANCE FEE
~~1~~	~~$178~~
2	$221
3	$264
4	$307
5	$350
6 OR MORE	$135 + $43 PER TANK

	ENTER FEE AMOUNTS BELOW
[ ] PLAN CLEARANCE FEE ---------->	$ 178 00
[ ] STATE SURCHARGE OF $56 PER EACH TANK INCREASING NET NUMBER OF TANKS ---------->	$
[ ] TOTAL FEE = PLAN CLEARANCE FEE + STATE SURCHARGE ----->	$ 178 00

MAKE CHECKS PAYABLE TO "L. A. COUNTY DEPARTMENT OF PUBLIC WORKS"

(D) SYSTEM MODIFICATION OR CHANGE PROPOSED: _____

(E) ADDENDUM APPLICATIONS MUST BE ACCOMPANIED BY:

[ ] STATE APPLICATION FOR PERMIT TO OPERATE UNDERGROUND STORAGE TANK FOR EACH TANK MODIFIED OR CHANGED
[ ] FOUR (4) SETS OF CONSTRUCTION PLANS, SPECIFICATIONS AND/OR EXPLANATION OF MODIFICATIONS OR CHANGES
[ ] PERMIT ADDENDUM FEE OF $120 ----------> $

(F) APPLICANT OR REPRESENTATIVE:

SIGNATURE J.R Powell TITLE Supt.

PRINTED NAME J.R. POWELL DATE 10-14-87

CONTRACTORS SHALL FURNISH STATE CONTRACTORS LIC. NO. 488678 CLASS A-B1

PC901 Revised 2/87

STATE USE ONLY

STATE ID #

APPLICATION FOR PERMIT TO OPERATE UNDERGROUND STORAGE TANK

( ) 01 NEW PERMIT ( ) 05 RENEWED PERMIT ( ) 07 TANK CLOSED ( ) 09 DELETE FROM FILE (NO FEE)
( ) 02 CONDITIONAL PERMIT ( ) 06 AMENDED PERMIT ( ) 08 MINOR CHANGE (NO SURCHARGE)

I OWNER

NAME(CORPORATION,INDIVIDUAL OR PUBLIC AGENCY)			PUBLIC AGENCY ONLY ( ) 01 FED ( ) 02 STATE ( ) 03 LOCAL
SAM SCHWARTZ			
STREET ADDRESS	CITY	STATE	ZIP
10219 HAWTHORN BLVD.	INGLEWOOD	CA.	90304

II FACILITY

FACILITY NAME		DEALER/FOREMEN/SUPERVISOR	
PRAIRE AUTO CENTER		STEVE STACY	
STREET ADDRESS		NEAREST CROSS STREET	
1201 S. PRAIRIE AVE.		99 FWY	
CITY	COUNTY		ZIP
INGLEWOOD . CA.	L.A.		
MAILING ADDRESS	CITY	STATE	ZIP
PHONE W/AREA CODE	TYPE OF BUSINESS		
2-1-3 678-5551	( ) 01 GASOLINE STATION (X) 02 OTHER		
NUMBER OF CONTAINERS	RURAL AREAS ONLY : TOWNSHIP	RANGE	SECTION

III 24 HOUR EMERGENCY CONTACT PERSON

DAYS: NAME(LAST NAME FIRST) AND PHONE W/AREA CODE	NIGHTS: NAME(LAST NAME FIRST) AND PHONE W/AREA CODE
STACY, STEVE 2-1-3 678-5551	STACY, STEVE 2-1-3 678-5551

COMPLETE THE FOLLOWING ON A SEPARATE FORM FOR EACH CONTAINER

IV DESCRIPTION

A. (X) 01 TANK ( ) 02 OTHER:	CONTAINER NUMBER 1
B. MANUFACTURER (IF APPROPRIATE): XERXES YEAR MFG: 87	C. YEAR INSTALLED 87 ( ) UNKNOWN
D. CONTAINER CAPACITY: 550 GALLONS ( ) UNKNOWN	E. DOES THE CONTAINER STORE: (X) 01 WASTE ( ) 02 PRODUCT

F. DOES THE CONTAINER STORE MOTOR VEHICLE FUEL OR WASTE OIL ? (X) 01 YES ( ) 02 NO IF YES CHECK APPROPRIATE BOX(ES):
( ) 01 UNLEADED ( ) 02 REGULAR ( ) 03 PREMIUM ( ) 04 DIESEL (X) 05 WASTE OIL ( ) 06 OTHER

V CONTAINER CONSTRUCTION

A. THICKNESS OF PRIMARY CONTAINMENT: ( ) GAUGE ( ) INCHES ( ) CM (X) UNKNOWN

B. ( ) 01 VAULTED (LOCATED IN AN UNDERGROUND VAULT) (X) 02 NON-VAULTED ( ) 03 UNKNOWN

C. (X) 01 DOUBLE WALLED ( ) 02 SINGLE WALLED ( ) 03 LINED

D. ( ) 01 CARBON STEEL ( ) 02 STAINLESS STEEL (X) 03 FIBERGLASS ( ) 04 POLYVINYL CHLORIDE ( ) 05 CONCRETE
( ) 06 ALUMINUM ( ) 07 STEEL CLAD ( ) 08 BRONZE ( ) 09 COMPOSITE ( ) 10 NON-METALLIC
( ) 12 UNKNOWN ( ) 13 OTHER:

STATE ID NUMBER

CONTAINER CONSTRUCTION

( ) 01 RUBBER LINED ( ) 02 ALKYD LINING ( ) 03 EPOXY LINING ( ) 04 PHENOLIC LINING (X) 05 GLASS LINING
( ) 07 UNLINED ( ) 08 UNKNOWN ( ) 09 OTHER:

( ) 01 POLYETHLENE WRAP ( ) 02 VINYL WRAPPING ( ) 03 CATHODIC PROTECTION ( ) 04 UNKNOWN (X) 05 NONE
( ) 06 TAR OR ASPHALT ( ) 09 OTHER:

PIPING

ABOVEGROUND PIPING: ( ) 01 DOUBLE-WALLED PIPE ( ) 02 CONCRETE-LINED TRENCH (X) 03 GRAVITY
(CHECK APPROPRIATE BOX(ES) ( ) 04 PRESSURE ( ) 05 SUCTION (X) 06 UNKNOWN ( ) 07 NONE

UNDERGROUND PIPING: ( ) 01 DOUBLE-WALLED PIPE ( ) 02 CONCRETE-LINED TRENCH (X) 03 GRAVITY
(CHECK APPROPRIATE BOX(ES) ( ) 04 PRESSURE ( ) 05 SUCTION ( ) 06 UNKNOWN ( ) 07 NONE

11 LEAK DETECTION

) 01 VISUAL ( ) 02 STOCK INVENTORY ( ) 04 VAPOR SNIFF WELLS (X) 05 SENSOR INSTRUMENT Liquid Sensor
( ) 06 GROUND WATER MONITORING WELLS ( ) 07 PRESSURE TEST ( ) 09 NONE ( ) 10 OTHER:

VII CHEMICAL COMPOSITION OF MATERIALS STORED IN UNDERGROUND CONTAINERS

IF YOU CHECKED YES TO IV-F YOU ARE NOT REQUIRED TO COMPLETE THIS SECTION

PRESENTLY STORED	PREVIOUSLY STORED	DELETE	CAS# (IF KNOWN)	CHEMICAL (DO NOT USE COMMERCIAL NAME)
( ) 01	( ) 02	( ) 03		
( ) 01	( ) 02	( ) 03		
) 01	( ) 02	( ) 03		
) 01	( ) 02	( ) 03		
) 01	( ) 02	( ) 03		
) 01	( ) 02	( ) 03		
01	( ) 02	( ) 03		
01	( ) 02	( ) 03		
01	( ) 02	( ) 03		
) 01	( ) 02	( ) 03		

CONTAINER LOCATED ON AN AGRICULTURAL FARM? ( ) 01 YES ( ) 02 NO

FORM HAS BEEN COMPLETED UNDER THE PENALTY OF PERJURY AND, TO THE BEST OF MY KNOWLEDGE, IS TRUE AND CORRECT.

PERSON FILING (SIGNATURE)	PHONE W/AREA CODE

LOCAL AGENCY USE ONLY

JURISDICTING AGENCY	CITY CODE	COUNTY CODE
s Angeles County Dept of Public Works		19

CONTACT PERSON	PHONE W/AREA CODE
Carl Sjoberg	(213) 226-4000

DATE OF LAST INSPECTION	IN COMPLIANCE	PERMIT APPROVAL DATE	TRANSACTION DATE	LOCAL PERMIT ID #
	( ) 01 YES ( ) 02 NO			

070185

STATE ID NUMBER

CONTAINER CONSTRUCTION

( ) 01 RUBBER LINED ( ) 02 ALKYD LINING ( ) 03 EPOXY LINING ( ) 04 PHENOLIC LINING (X) 05 GLASS LINING
( ) 07 UNLINED ( ) 08 UNKNOWN ( ) 09 OTHER:

( ) 01 POLYETHLENE WRAP ( ) 02 VINYL WRAPPING ( ) 03 CATHODIC PROTECTION ( ) 04 UNKNOWN (X) 05 NONE
( ) 06 TAR OR ASPHALT ( ) 09 OTHER:

PIPING

ABOVEGROUND PIPING: ( ) 01 DOUBLE-WALLED PIPE ( ) 02 CONCRETE-LINED TRENCH (X) 03 GRAVITY
(CHECK APPROPRIATE BOX(ES) ( ) 04 PRESSURE ( ) 05 SUCTION ( ) 06 UNKNOWN ( ) 07 NONE

UNDERGROUND PIPING: ( ) 01 DOUBLE-WALLED PIPE ( ) 02 CONCRETE-LINED TRENCH (X) 03 GRAVITY
(CHECK APPROPRIATE BOX(ES) ( ) 04 PRESSURE ( ) 05 SUCTION ( ) 06 UNKNOWN ( ) 07 NONE

II LEAK DETECTION

) 01 VISUAL ( ) 02 STOCK INVENTORY ( ) 04 VAPOR SNIFF WELLS (X) 05 SENSOR INSTRUMENT Liquid Sensors
( ) 06 GROUND WATER MONITORING WELLS ( ) 07 PRESSURE TEST ( ) 09 NONE ( ) 10 OTHER:

VIII CHEMICAL COMPOSITION OF MATERIALS STORED IN UNDERGROUND CONTAINERS

IF YOU CHECKED YES TO IV-F YOU ARE NOT REQUIRED TO COMPLETE THIS SECTION

CURRENTLY STORED	PREVIOUSLY STORED	DELETE	CAS# (IF KNOWN)	CHEMICAL (DO NOT USE COMMERCIAL NAME)
( ) 01	( ) 02	( ) 03		
( ) 01	( ) 02	( ) 03		
) 01	( ) 02	( ) 03		
) 01	( ) 02	( ) 03		
) 01	( ) 02	( ) 03		
) 01	( ) 02	( ) 03		
01	( ) 02	( ) 03		
01	( ) 02	( ) 03		
01	( ) 02	( ) 03		
) 01	( ) 02	( ) 03		

CONTAINER LOCATED ON AN AGRICULTURAL FARM? ( ) 01 YES ( ) 02 NO

FORM HAS BEEN COMPLETED UNDER THE PENALTY OF PERJURY AND, TO THE BEST OF MY KNOWLEDGE, IS TRUE AND CORRECT.

PERSON FILING (SIGNATURE)	PHONE W/AREA CODE

LOCAL AGENCY USE ONLY

EXISTING AGENCY	CITY CODE	COUNTY CODE
s Angeles County Dept of Public Works		19

CONTACT PERSON	PHONE W/AREA CODE
Carl Sjoberg	(213) 226-4000

DATE OF LAST INSPECTION	IN COMPLIANCE	PERMIT APPROVAL DATE	TRANSACTION DATE	LOCAL PERMIT ID #
	( ) 01 YES ( ) 02 NO			

070185

STATE USE ONLY

STATE ID #

APPLICATION FOR PERMIT TO OPERATE UNDERGROUND STORAGE TANK

( ) 01 NEW PERMIT ( ) 05 RENEWED PERMIT ( ) 07 TANK CLOSED ( ) 09 DELETE FROM FILE (NO FEE)
( ) 02 CONDITIONAL PERMIT ( ) 06 AMENDED PERMIT ( ) 08 MINOR CHANGE (NO SURCHARGE)

I OWNER

NAME(CORPORATION,INDIVIDUAL OR PUBLIC AGENCY)			PUBLIC AGENCY ONLY ( ) 01 FED ( ) 02 STATE ( ) 03 LOCAL
SAM SCHWARTZ			
STREET ADDRESS	CITY	STATE	ZIP
10219 HAWTHORN BLVD.	INGLEWOOD	CA.	90304

II FACILITY

FACILITY NAME		DEALER/FOREMEN/SUPERVISOR	
PRAIRE AUTO CENTER		STEVE STACY	
STREET ADDRESS		NEAREST CROSS STREET	
1201 S. PRAIRIE AVE.		99 74	
CITY	COUNTY		ZIP
INGLEWOOD . CA.	LA .		
MAILING ADDRESS	CITY	STATE	ZIP
PHONE W/AREA CODE	TYPE OF BUSINESS		
2-1-3 678-5551	( ) 01 GASOLINE STATION (X) 02 OTHER		
NUMBER OF CONTAINERS	RURAL AREAS ONLY : TOWNSHIP	RANGE	SECTION

III 24 HOUR EMERGENCY CONTACT PERSON

DAYS: NAME(LAST NAME FIRST) AND PHONE W/AREA CODE	NIGHTS: NAME(LAST NAME FIRST) AND PHONE W/AREA CODE
STACY, STEVE 2-1-3 678-5551	STACY, STEVE 2-1-3 678-5551

COMPLETE THE FOLLOWING ON A SEPARATE FORM FOR EACH CONTAINER

IV DESCRIPTION

A. (X) 01 TANK ( ) 02 OTHER: — CONTAINER NUMBER 1

B. MANUFACTURER (IF APPROPRIATE): XERXES — YEAR MFG: 87 — C. YEAR INSTALLED 87 ( ) UNKNOWN

D. CONTAINER CAPACITY: 550 GALLONS ( ) UNKNOWN — E. DOES THE CONTAINER STORE: (X) 01 WASTE ( ) 02 PRODUCT

F. DOES THE CONTAINER STORE MOTOR VEHICLE FUEL OR WASTE OIL ? (X) 01 YES ( ) 02 NO IF YES CHECK APPROPRIATE BOX(ES):
( ) 01 UNLEADED ( ) 02 REGULAR ( ) 03 PREMIUM ( ) 04 DIESEL (X) 05 WASTE OIL ( ) 06 OTHER

V CONTAINER CONSTRUCTION

A. THICKNESS OF PRIMARY CONTAINMENT: ( ) GAUGE ( ) INCHES ( ) CM (X) UNKNOWN

B. ( ) 01 VAULTED (LOCATED IN AN UNDERGROUND VAULT) (X) 02 NON-VAULTED ( ) 03 UNKNOWN

C. (X) 01 DOUBLE WALLED ( ) 02 SINGLE WALLED ( ) 03 LINED

D. ( ) 01 CARBON STEEL ( ) 02 STAINLESS STEEL (X) 03 FIBERGLASS ( ) 04 POLYVINYL CHLORIDE ( ) 05 CONCRETE
( ) 06 ALUMINUM ( ) 07 STEEL CLAD ( ) 08 BRONZE ( ) 09 COMPOSITE ( ) 10 NON-METALLIC
( ) 12 UNKNOWN ( ) 13 OTHER:

APPLICATION FOR
[X] NEW CONSTRUCTION PLAN CLEARANCE
[ ] PERMIT ADDENDUM
HAZARDOUS MATERIALS UNDERGROUND STORAGE
COUNTY OF LOS ANGELES
DEPARTMENT OF PUBLIC WORKS
WASTE MANAGEMENT DIVISION
2250 ALCAZAR STREET
LOS ANGELES, CA 90033

Do Not Write In This Space	1100 A
RECEIVED OCT 15 1987 DEPARTMENT OF PUBLIC WORKS ENGINEERING SERVICES DIVISION	DPW USE FILE # 13813 R/C CODE 2E HMUSP # SURCHARGE Y/N [ ] HMUSP REQ Y/N [ ] TGP TGC

NEED HMUSP & FEES

******See instructions on back of this form******

(A) OWNER INFORMATION

OWNER/FACILITY NAME: SAM SCHWARTZ/PRAIRE AUTO CENTER

MAILING ADDRESS: 1201 S. PRAIRIE AVE

CITY: INGLEWOOD STATE: CA. ZIP:

FACILITY ADDRESS: SAME

(B) COMPLETE FOLLOWING:

OF EXISTING TANKS AT SITE: 0
OF TANKS TO BE INSTALLED: 1
OF TANKS TO BE REMOVED: 0
(SEPARATE CLOSURE PERMIT REQUIRED)
OF NET TANKS AT SITE: 1

(C) NEW CONSTRUCTION PLAN CLEARANCE APPLICATIONS MUST BE ACCOMPANIED BY:

[ ] STATE APPLICATION FOR PERMIT TO OPERATE UNDERGROUND STORAGE TANK FOR EACH TANK TO BE INSTALLED
[ ] FOUR (4) SETS OF CONSTRUCTION PLANS AND SPECIFICATIONS
[ ] NEW CONSTRUCTION PLAN CLEARANCE FEE. ENTER AMOUNT IN SPACE PROVIDED.

NUMBER OF TANKS	PLAN CLEARANCE FEE
1	$178
2	$221
3	$264
4	$307
5	$350
6 OR MORE	$135 + $43 PER TANK

	ENTER FEE AMOUNTS BELOW
[ ] PLAN CLEARANCE FEE ---------->	$ 178.00
[ ] STATE SURCHARGE OF $56 PER EACH TANK INCREASING NET NUMBER OF TANKS ---------->	$
[ ] TOTAL FEE = PLAN CLEARANCE FEE + STATE SURCHARGE ----->	$ 178.00

MAKE CHECKS PAYABLE TO "L. A. COUNTY DEPARTMENT OF PUBLIC WORKS"

(D) SYSTEM MODIFICATION OR CHANGE PROPOSED: _____

(E) ADDENDUM APPLICATIONS MUST BE ACCOMPANIED BY:

[ ] STATE APPLICATION FOR PERMIT TO OPERATE UNDERGROUND STORAGE TANK FOR EACH TANK MODIFIED OR CHANGED
[ ] FOUR (4) SETS OF CONSTRUCTION PLANS, SPECIFICATIONS AND/OR EXPLANATION OF MODIFICATIONS OR CHANGES
[ ] PERMIT ADDENDUM FEE OF $120 ----------> $

(F) APPLICANT OR REPRESENTATIVE:

SIGNATURE J.R Powell TITLE Supt.

PRINTED NAME J.R. POWELL DATE 10-14-87

CONTRACTORS SHALL FURNISH STATE CONTRACTORS LIC. NO. 488678 CLASS A-B1

PC901 Revised 2/87

INSTRUCTIONS

HAZARDOUS MATERIALS UNDERGROUND STORAGE PROGRAM
NEW CONSTRUCTION PLAN CLEARANCE OR PERMIT ADDENDUM APPLICATION

DO NOT USE THIS FORM FOR CLOSURE,
TRANSFER OR RENEWAL OF AN EXISTING HMUSP.

This application is for authorization to construct or modify hazardous material storage facilities ONLY. A separate Hazardous Materials Underground Storage Permit (HMUSP) is required to operate the approved system. This application will not be approved unless a valid HMUSP is on file with the Department of Public Works.

(A) Facility name, mailing address and facility address on this form must correspond with information on Part II of the State Application for Permit to Operate Underground Storage Tank.

(B) This application must be submitted for new construction (installation of new tanks) plan clearance or addendum to an existing HMUSP. Specify the number of tanks to be installed and the total number of tanks after installation. A net increase in tanks will require additional State Surcharge fee as noted in Item (C). Existing facilities with a valid operational HMUSP need not make a separate HMUSP application.

(C) Plans and specifications submitted for a new construction plan clearance must conform to Department of Public Works' "Underground Storage of Hazardous Materials Guidelines."

In addition to the plan clearance fee, an HMUSP permit fee will be required when applying to construct a new facility. A State Surcharge fee of $56 per tank will be required for each tank that increases the net number of tanks. No refund of current year HMUSP fees will be allowed for a net decrease in the number of tanks.

(D) Specify the type of modification or change to existing tanks. Types of modifications and changes requiring an addendum include: repair of tanks or piping, replacement of piping, change or addition of hazardous material stored and change in monitoring equipment and change in overfill protection.

(E) A fee of $120 must be submitted for each addendum.

(F) This form and each State Application for Permit to Operate Underground Storage Tank must be signed by one of the following:

1) A principal executive officer at the level of vice-president or an authorized representative responsible for the overall operation of the facility where the tank(s) are located.
2) A general partner proprietor.
3) A principal executive officer, ranking elected official or authorized representative of a public agency.
4) An authorized representative, including an architect or contractor responsible for the installation of the new tanks or any modifications or changes to existing tanks.

INCOMPLETE APPLICATIONS WILL NOT BE PROCESSED.

STATE OF CALIFORNIA - CALIFORNIA ENVIRONMENTAL PROTECTION AGENCY
CALIFORNIA REGIONAL WATER QUALITY CONTROL BOARD
LOS ANGELES REGION
101 CENTRE PLAZA DRIVE
MONTEREY PARK, CA 91754-2156
(213) 266-7500
FAX: (213) 266-7600

PETE WILSON, Governor

010101 – 009966

October 22, 1996

C176810

Mr. Jim Adams
Unocal Corporation
376 South Valencia Avenue
Brea, CA 92621

UNDERGROUND STORAGE TANK CASE CLOSURE
FORMER UNOCAL SERVICE STATION # 5050
4000 WEST CENTURY BOULEVARD, INGLEWOOD (I-09966)

Dear Mr. Adams:

This letter confirms the completion of the site investigation and remedial action for the underground storage tank(s) formerly located at the above-described location.

Based on the available information and with the provision that the information provided to this agency was accurate and representative of site conditions, no further action related to the underground storage tank release is required.

This notice is issued pursuant to a regulation contained in Title 23, California Code of Regulations, Division 3, Chapter 16, Section 2721(e).

If you have groundwater monitoring wells or vapor extraction wells at the subject property, you must comply with the following:

1. All wells must be located and properly abandoned.

2. Well abandonment permits must be obtained from the Los Angeles County Department of Health Services, and all other necessary permits must be obtained from the appropriate agencies prior to the start of work.

3. You must submit a report on the abandonment of the wells to this office by December 20, 1996. This report must include at a minimum, a site map, a description of the well abandonment process, and copies of all signed permits.

L36239

Please contact our office if you have any questions regarding this matter please call Mr. Harry Patel at (213) 266-7575.

Sincerely,

ROBERT P. GHIRELLI, D. Env.
Executive Officer

DAVE DEANER
Acting Assistant Executive Officer
Underground Tanks

cc: Mr. Toru Okamoto, State Water Resources Control Board, Underground Storage Tank Cleanup Fund
Mr. Allan Patton, State Water Resources Control Board, Underground Storage Tank Program
Mr. Alfredo Cardenas, Water Replenishment District of Southern California
Mr. Al Bragg, Los Angeles County Department of Health Services, Water Well Permits
Mr. Carl Sjoberg, Los Angeles County Department of Public Works, Environmental Programs Division, Underground Tanks
Mr. Michael W. McDonald, Alton Geoscience

COUNTY OF LOS ANGELES

DEPARTMENT OF PUBLIC WORKS

900 SOUTH FREMONT AVENUE
ALHAMBRA, CALIFORNIA 91803-1331
Telephone: (818) 458-5100

HARRY W. STONE, Director

ADDRESS ALL CORRESPONDENCE TO:
P.O.BOX 1460
ALHAMBRA, CALIFORNIA 91802-1460

NOV 18 1994

Mr. Victor C. Perrin
Environmental Compliance
Unocal
P.O. Box 2390
Brea, CA 92622-2390

IN REPLY PLEASE
REFER TO FILE:

WM-1
9966-2E

Dear Mr. Perrin:

HAZARDOUS MATERIALS UNDERGROUND STORAGE PERMIT (HMUSP) FEES
PERMIT NO. 1404T
FACILITY LOCATION: 4000 W. CENTURY BLVD., INGLEWOOD

Hazardous Material Underground Storage Permit fees and/or State surcharge fees previously billed in connection with the above facility and permit are modified as follows:

[ ] The subject permit will be terminated effective the date of payment of HMUSP fee and/or State surcharge fee installments due through the actual date of closure as indicated on the enclosed invoice.

[X] Our records indicate actual closure was accomplished on December 10, 1992 .

[ ] Your penalty amount has been adjusted as shown.

[ ] State surcharge fee is due for the amount shown.

[ ] Number of tanks at your facility have been changed to the number shown on the enclosed revised Part B to be attached to your HMUSP.

[ ] Please remit adjusted fees shown on the enclosed bill by the due date indicated.

[X] Other Based on the closure report dated May 10, 1993 and letter dated August 18, 1993, future billings for the renewal of the subject permit are discontinued.

If you have any questions, please contact Mr. Jose Pelayo at (818) 458- 3516 , Monday through Thursday, 7:00 a.m. to 5:30 p.m.

Very truly yours,

HARRY W. STONE
Director of Public Works

By _____
Waste Management Division

UST1 PP803
C112585

Unocal Petroleum Products & Chemicals Division
Unocal Corporation
2929 East Imperial Highway, P.O. Box 2390
Brea, California 92622-2390
Facsimile (714) 572-7116

9966-2E

UNOCAL 76

August 18, 1994

JAP 1814

Mr. Jose Pelayo
Los Angeles County DPW
Waste Management Division
P. O. Box 1460
Alhambra, CA 91803-1406

C10606 12

RECEIVED
AUG 22 1994
DEPARTMENT OF PUBLIC WORKS
WASTE MANAGEMENT DIVISION

RE: **CLOSED UNOCAL SITES**

Dear Mr. Pelayo:

Thank you for meeting with me on August 17, 1994 and discussing your agency's Hazardous Materials Underground Storage Permit (HMUSP) renewal and closure procedures. Your assistance was helpful in resolving issues pertaining to the following permanently closed stations that still have active HMUSPs:

Unocal #	File #	Close Date	Tanks Removed	Closure Permit #
5287	I-11045	07/01/91	08/15/91	8176B
4284	I-5501	05/22/92	02/08/94	0721B
4977	I-6009	03/31/92	08/13/92	7555B, 9281B
5050	I-9966	05/31/92	12/10/92	48042
2529	I-6264	05/28/93	06/08/94	6957B
5842	I-6474	07/31/93	07/06/94	99353B
5894	I-6500	10/31/93	12/15/93	78359
6345	I-9978	06/01/93	07/07/94	99917

As you can see, these are all stations that are closed and have been issued closure permits, yet we are still being billed for annual fees (see enclosed invoices). Please deactivate these operating permits, delete all annual fees due, and discontinue future billing. If there are further unresolved issues for these sites, please call me at (714) 572-7658 and I will work with you to get them resolved. Thank you again for your help.

Sincerely,

Victor C. Perrin

VCP
Enclosures\8
CC: L. S. Amado - w\o
A. C. Pelletier - w\o
J. M. Tyson - w\o
Correspondence File
Environmental Permit File - w\

CORP SS 5050
4000 W CENTURY BLVD
INGLEWOOD, CA 90305

HAZARDOUS MATERIAL UNDERGROUND STORAGE PERMIT FEE
FOR PERMIT PERIOD: 08/05/94 THROUGH 08/04/95

PERMIT NO: P00001404T
FILE NO: 010101 009966
AREA: 2E
DATE: 07/01/94

VICTOR C. PERRIN
JUL 07 1994

PERMITTEE MAILING ADDRESS: UNOCAL ME&C
ATTN: ENVIRONMENTAL COMPLIANCE
PO BOX 2390
BREA, CA 92622-2390

RETURN TO: LOS ANGELES COUNTY DEPARTMENT OF PUBLIC WORKS
CASHIER UNIT
P. O. BOX 1460
ALHAMBRA, CA 91802

MAKE CHECK PAYABLE TO: L.A. COUNTY DEPARTMENT OF PUBLIC WORKS

****
* AMOUNT DUE: $173.00 *
* DUE DATE: 09/05/94 *
****

NUMBER OF PERMITTED TANKS: 3

FEE TYPE	FEE DESCRIPTION	BALANCE FORWARD	ANNUAL FEE	AMOUNT OWING
I	ANNUAL PERMIT FEE		$173.00	$173.00
	TOTALS		$173.00	$173.00

DUE DATE: 09/05/94

PAYMENTS MUST BE RECEIVED BY 10/05/94. FEE SUBJECT TO A 10% PENALTY FOR EVERY 30 DAYS DELIQUENT PAST THE DUE DATE. PERMITS DELINQUENT 90 DAYS PAST THE DUE DATE ARE SUBJECT TO SUSPENSION.

REFER ALL INQUIRES TO: L.A. COUNTY DEPARTMENT OF PUBLIC WORKS (818) 458-3517
* RETAIN THIS PORTION FOR YOUR RECORDS *

UNOCAL CORP SS 5050
4000 W CENTURY BLVD
INGLEWOOD, CA 90305

HAZARDOUS MATERIAL UNDERGROUND STORAGE PERMIT FEE
FOR PERMIT PERIOD: 08/05/94 THROUGH 08/04/95

PERMIT NO: P00001404T
FILE NO: 010101 009966
AREA: 2E
DATE: 07/01/94

PERMITTEE MAILING ADDRESS: UNOCAL ME&C
ATTN: ENVIRONMENTAL COMPLIANCE
PO BOX 2390
BREA, CA 92622-2390

RETURN TO: LOS ANGELES COUNTY DEPARTMENT OF PUBLIC WORKS
CASHIER UNIT
P. O. BOX 1460
ALHAMBRA, CA 91802

MAKE CHECK PAYABLE TO: L.A. COUNTY DEPARTMENT OF PUBLIC WORKS

****
* AMOUNT DUE: $173.00 *
* DUE DATE: 09/05/94 *
****

JUN 07 1994

REFER ALL INQUIRES TO: L.A. COUNTY DEPARTMENT OF PUBLIC WORKS (818) 458-3517
* RETURN THIS PORTION WITH PAYMENT *

central EC

I488660

COUNTY OF LOS ANGELES DEPARTMENT OF PUBLIC WORKS

INDUSTRIAL WASTE/HAZARDOUS MATERIALS UNDERGROUND STORAGE CLOSURE INSPECTION REPORT

Date 12-10-92

Facility Name Unocal Serv. St. File No. I- 9966-29 -

Site Address 4000 Century Bl. Permit No. 46554, 48042

Contact Person Jim Adams Phone (213) 977-6399

Type Inspection: [X] Tank(s) & Piping [ ] Sump(s)
[ ] Tank(s) only [ ] Closure in place
[ ] Piping only [ ] Other

Contractor L&M Loader Service Phone (310) 539-4875

Samples by Groundwater Technology, Inc. Phone (213) 371-1394

Geologist Douglas Ford Phone (213) 371-1394

Industrial Hygienist Phone ( )

Items closed:

Type (tank/sump)	Contents	Capacity	Proper Sampling [yes]	Proper Sampling [no]	Perm Removal	Perm In-place
1. Fiberglass tank	super unleaded	12,000 gal	[X]	[ ]	[X]	[ ]
2. Fiberglass tank	unleaded	12,000 gal	[X]	[ ]	[X]	[ ]
3. steel tank	waste oil	550 gal	[X]	[ ]	[X]	[ ]
4.			[ ]	[ ]	[ ]	[ ]

Observations:

	[yes]	[no]	
Visual contamination observed	[ ]	[X]	
Sampling of excavated soil required	[ ]	[X]	
Tanks structurally sound	[X]	[ ]	
Tanks remaining on site	[ ]	[X]	How many 0 Monitor sys. 0
Sampling conducted by DPW	[ ]	[X]	Attach Chain-of-Custody
Notice issued	[ ]	[X]	Attach copy of Notice

Comments: Additional samples taken at 6 dispensers and 3 locations of piping. (see sketch)

Include a detailed site survey on the reverse of this form.

Inspector Edward Calleros Date 12-10-92

38-0027 DPW 4/91

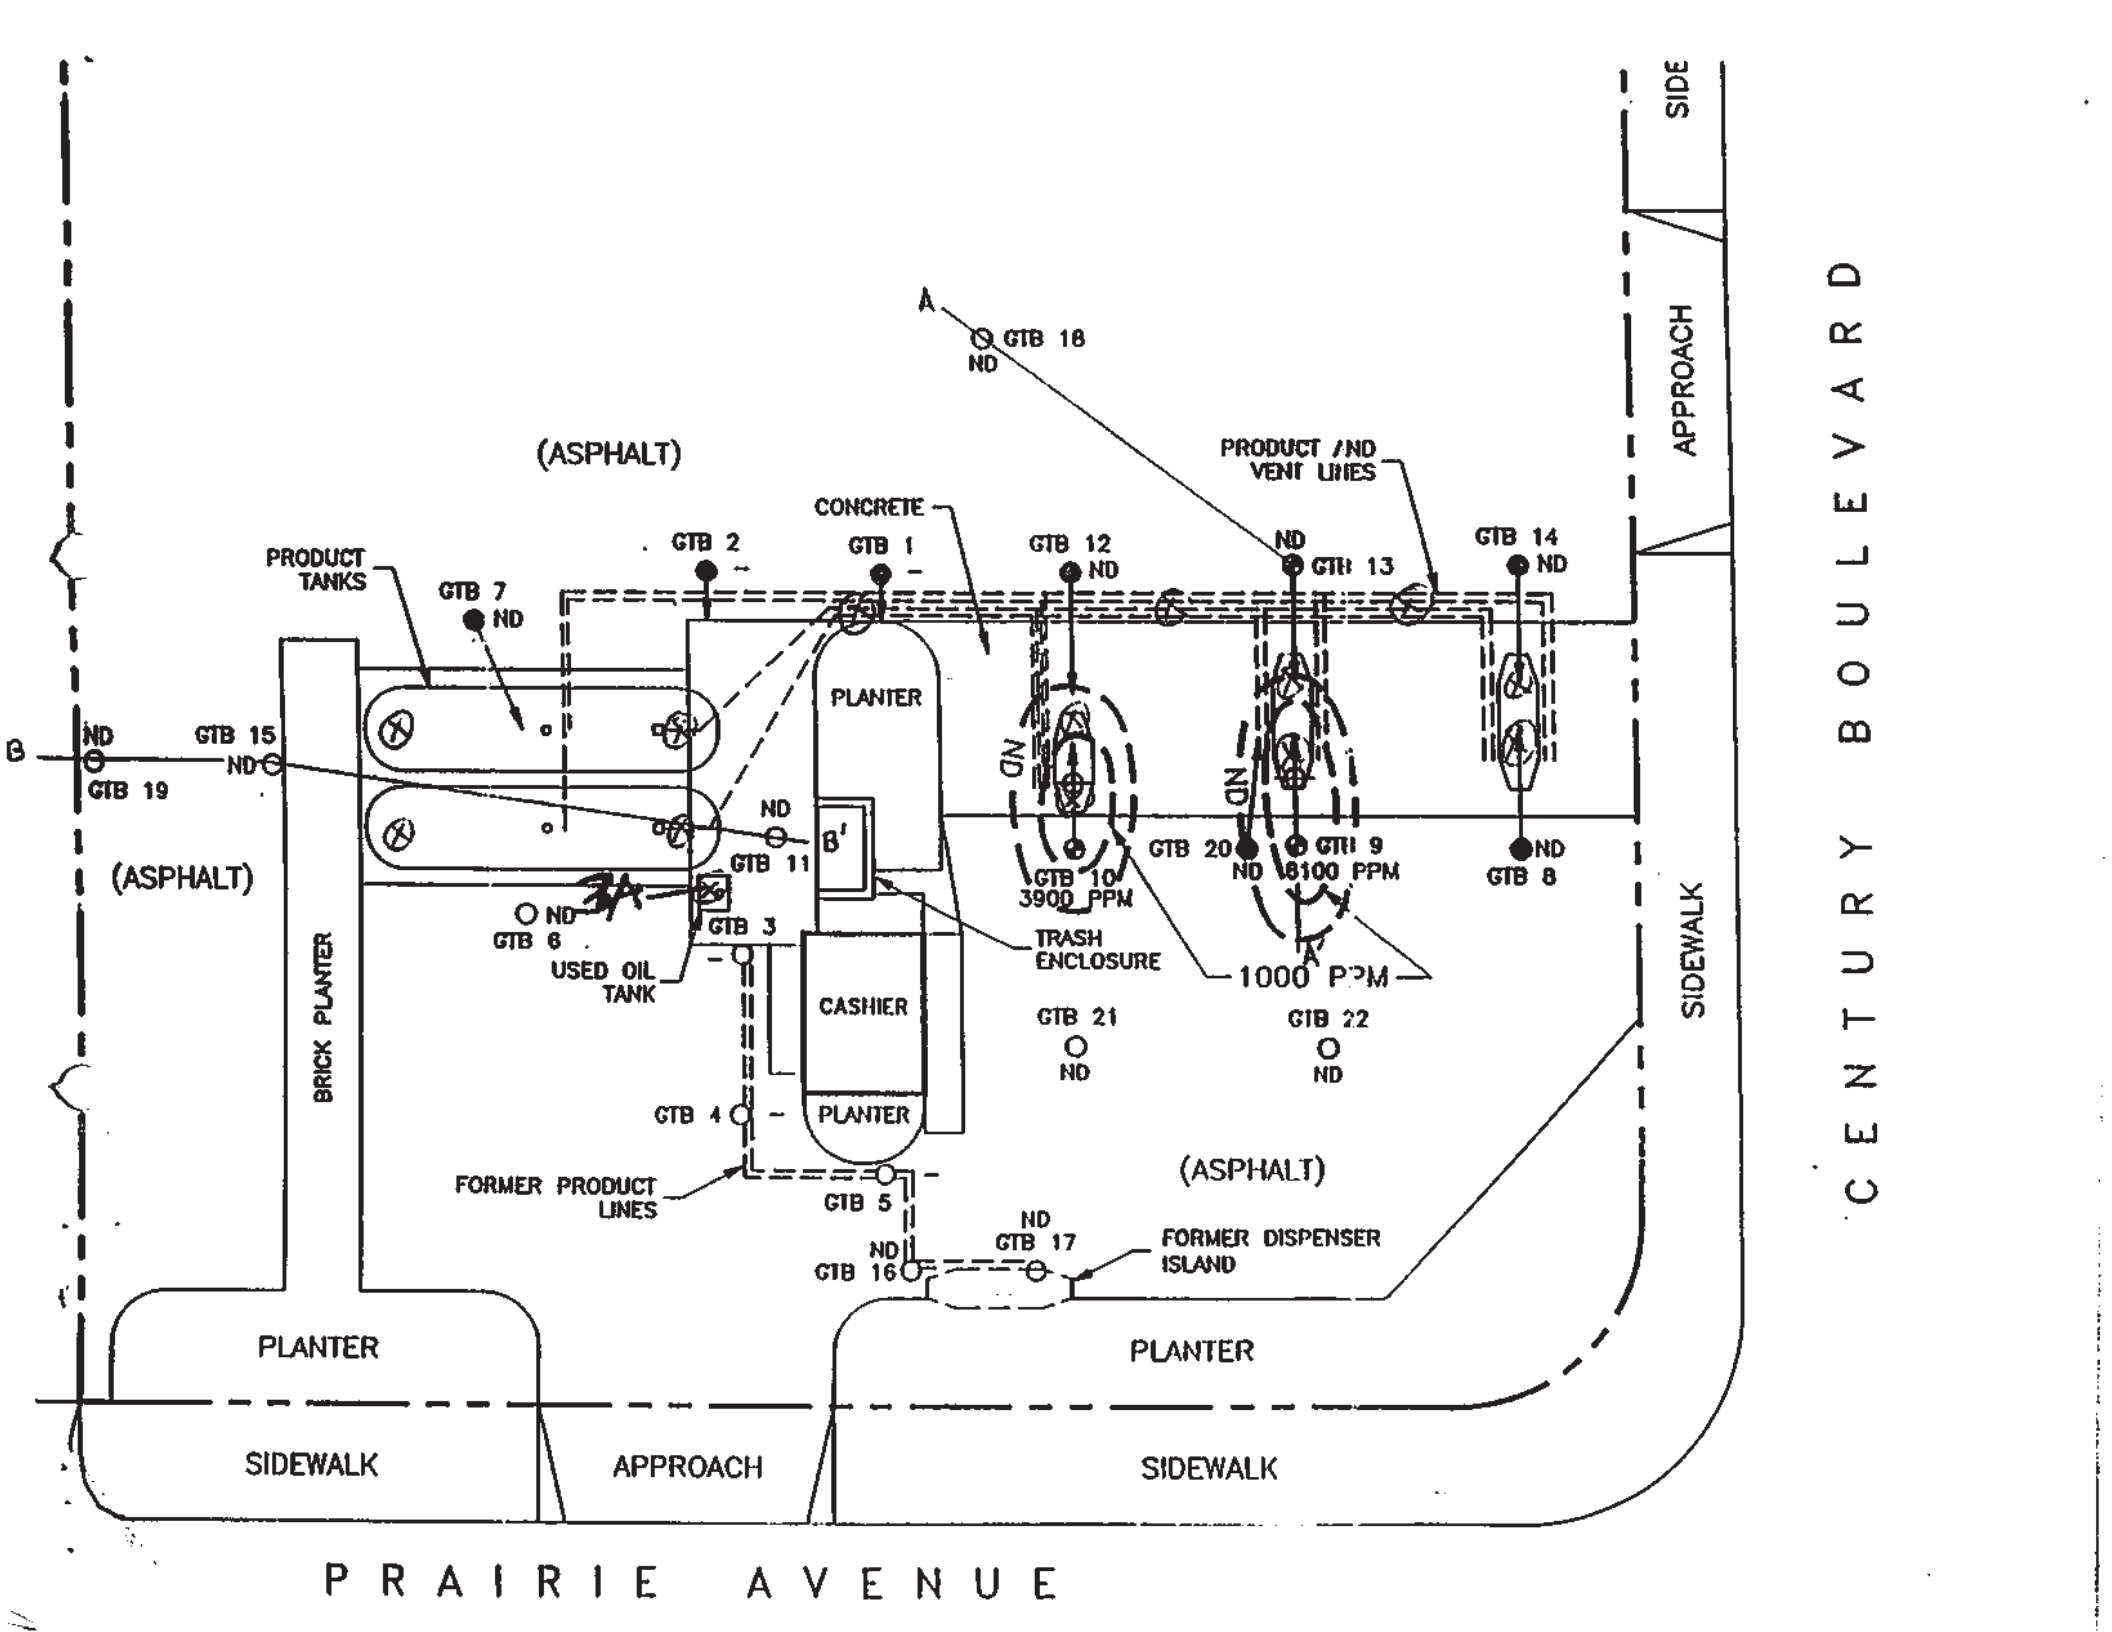
SIDE
APPROACH
CENTURY BOULEVARD
A
GTB 18
ND
(ASPHALT)
PRODUCT AND VENT LINES
CONCRETE
GTB 2
GTB 1
GTB 12
ND
ND
GTB 13
GTB 14
ND
PRODUCT TANKS
GTB 7
ND
PLANTER
B
ND
GTB 15
ND
GTB 19
ND
GTB 11
B'
(ASPHALT)
GTB 10
3900 PPM
GTB 20
ND
GTB 9
6100 PPM
ND
GTB 8
ND
GTB 6
GTB 3
TRASH ENCLOSURE
1000 PPM
USED OIL TANK
BRICK PLANTER
CASHIER
GTB 21
ND
GTB 22
ND
SIDEWALK
GTB 4
PLANTER
FORMER PRODUCT LINES
GTB 5
(ASPHALT)
ND
GTB 17
ND
GTB 16
FORMER DISPENSER ISLAND
PLANTER
PLANTER
SIDEWALK
APPROACH
SIDEWALK
PRAIRIE AVENUE

13169-13470 Centra/

COUNTY OF LOS ANGELES
DEPARTMENT OF PUBLIC WORKS

Waste Management Division

INSPECTOR'S REPORT

TO: Roger Higbee DATE: 4-22-92

FROM: Edward Calleros FILE: I-13470-2E

INDUSTRY: E & M German Car Repair
10223 S. Prairie Ave. Inglewood 90303

REPORT:

CLOSURE STATUS OF UNDERGROUND STORAGE TANKS:

Inspection was done today for evidence of removal of underground tanks (6 in all). I spoke to the owner, Mr. Elias Faggouseh, who informed me that the tanks had been removed middle of '87 and closure report submitted late '87.

Field files show report was received and based on the info, no further action is required.

38-0002 DPW 10/86

10223 S Prairie AVE
Inglewood ca. 90303

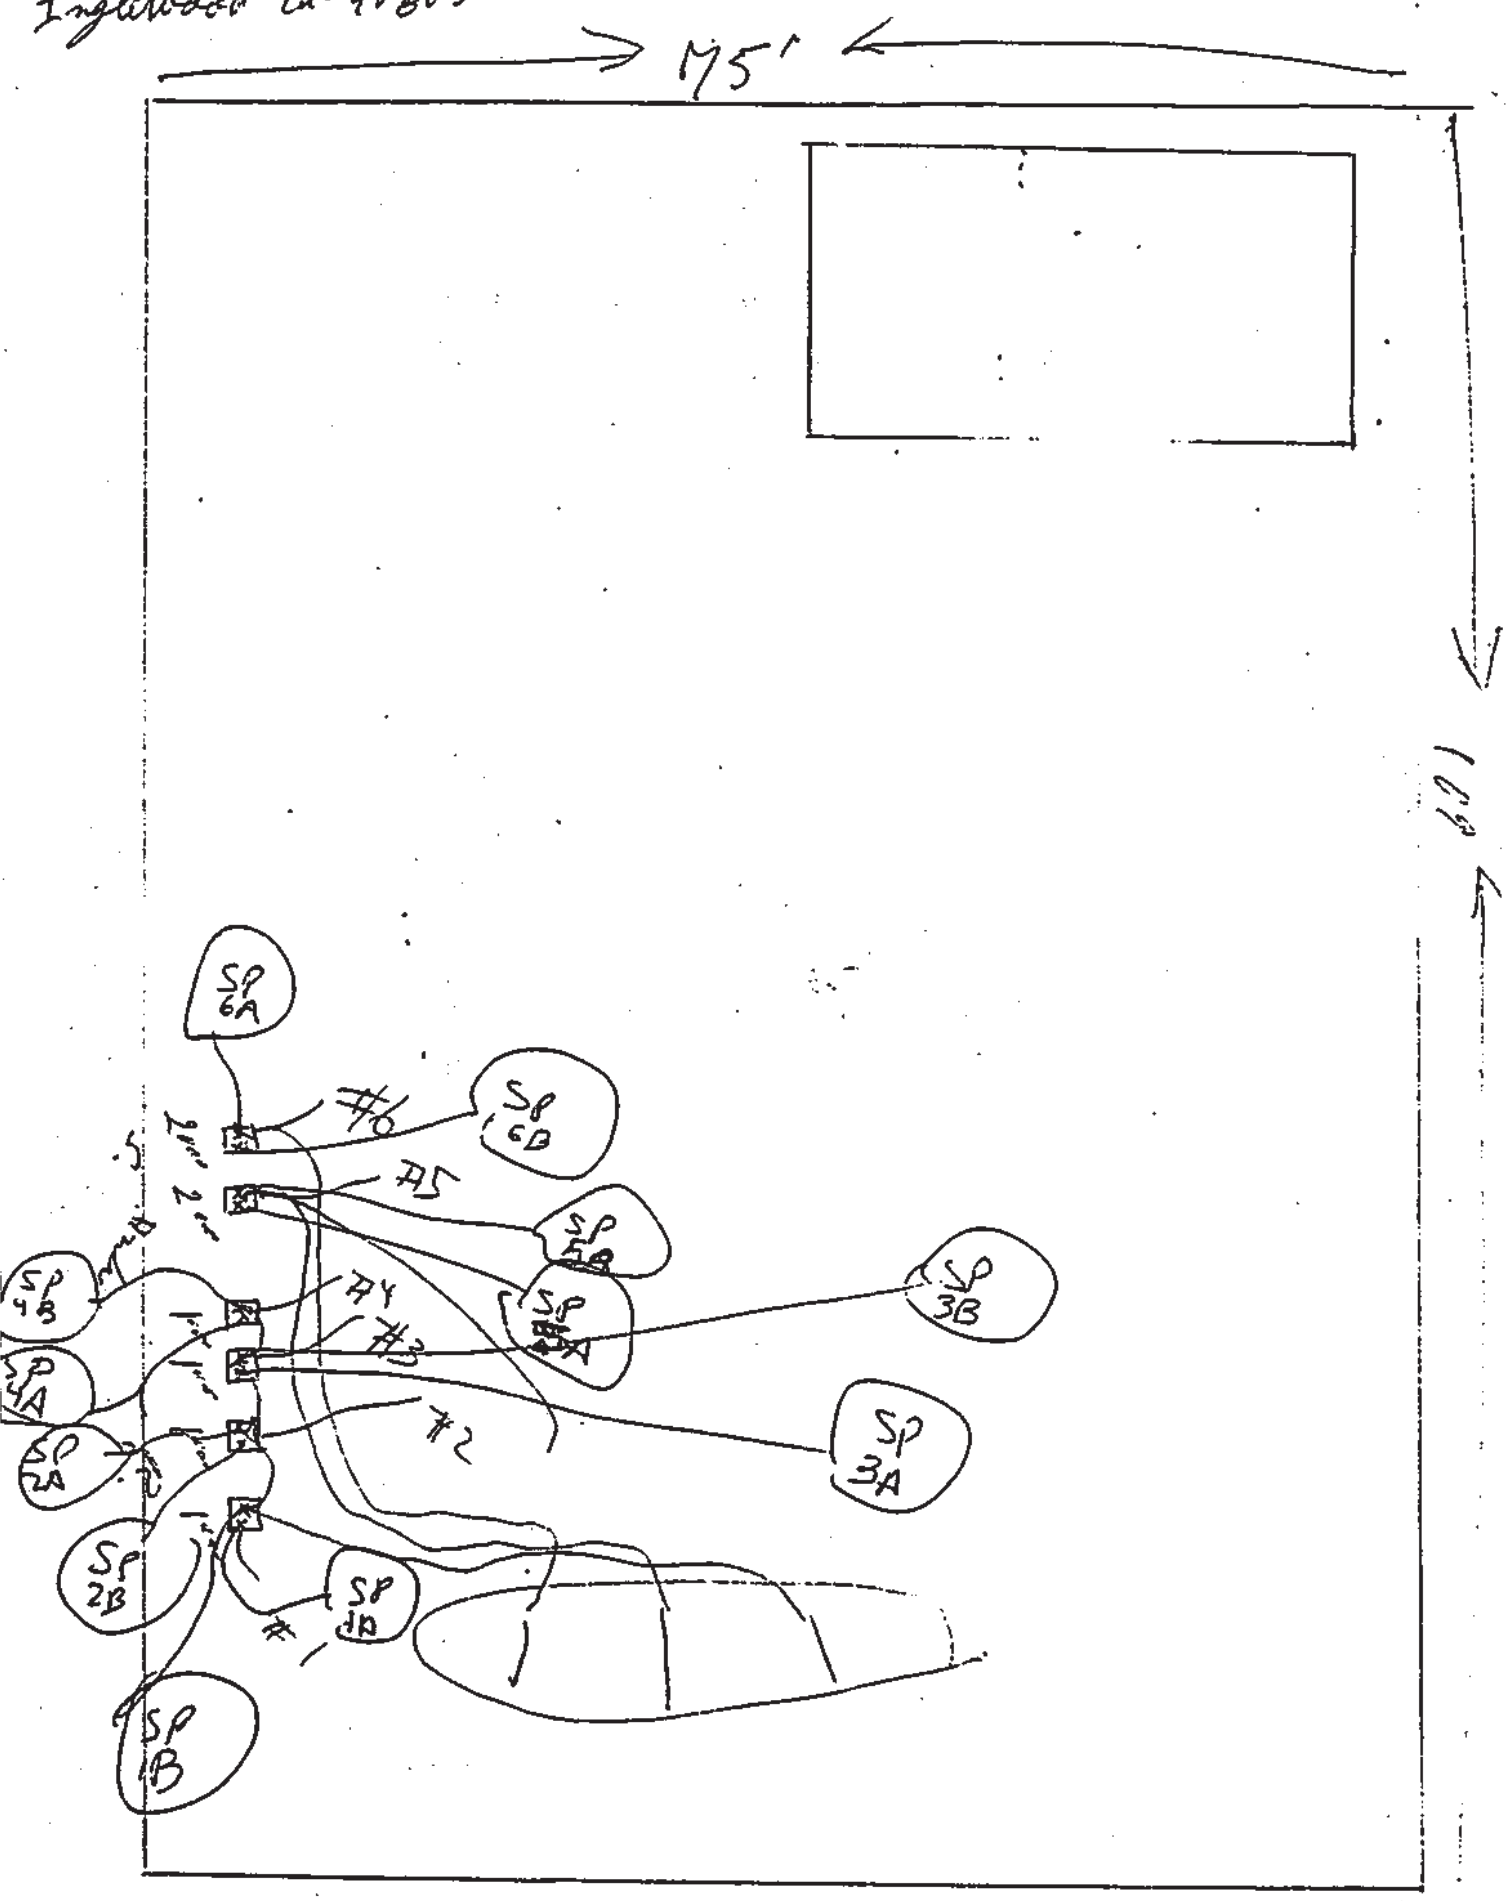

Fred

COUNTY OF LOS ANGELES

DEPARTMENT OF PUBLIC WORKS

1540 ALCAZAR STREET
LOS ANGELES, CALIFORNIA 90033
Telephone: (213) 226-8111

THOMAS A. TIDEMANSON, Director
WYNN SMITH, Chief Deputy Director
CECIL BUGH, Assistant Director

ADDRESS ALL CORRESPONDENCE TO:
P.O. BOX 4089
LOS ANGELES, CALIFORNIA 90051

September 25, 1987

IN REPLY PLEASE
REFER TO FILE I-13470-2E

Mr. Elias Faggouseh
15027 Kingsdale
Lawndale, CA 90206

Dear Mr. Faggouseh:

HAZARDOUS MATERIALS UNDERGROUND STORAGE
CLOSURE PERMIT NO. 2679B
FACILITY AT: 10223 South Praire Avenue

This office has reviewed the soil/groundwater assessment report submitted on September 14, 1987 as required as part of the subject closure procedure. Based on the information submitted, the following action is required:

[x] The closure is final and no further action is required.

[ ] The soils removed during the tank excavation are unrestricted and may be used as backfill material. The closure is final and no further action is required.

[ ] The soils are not suitable as fill material and must be manifested and transported to a hazardous waste disposal facility as required by California Health and Safety Code, Division 20, Chapter 6.2, unless evidence is presented indicating that disposal is proper at a less restricted facility. Copies of all completed manifests shall be submitted to this office indicating legal disposal.

[ ] The permanent closure of the tank(s) in place shall comply with requirements set by the local Fire Department. Verification must be submitted to this office indicating proper closure and completion of all work.

If you have any questions concerning this matter, please contact Mr. Martin Moreno at (213) 226-5930.

Very truly yours,

T. A. TIDEMANSON
Director of Public Works

By Martin Moreno
Waste Management Division

cc: GeoRediation Inc.

CL204 8/86

2679 B

APPLICATION FOR CLOSURE
HAZARDOUS MATERIALS UNDERGROUND STORAGE
COUNTY OF LOS ANGELES DEPARTMENT OF PUBLIC WORKS
WASTE MANAGEMENT DIVISION
2250 ALCAZAR STREET
LOS ANGELES, CALIFORNIA 90033

OWNER:
NAME Elias Faggoush Lawndale ca. 90260
ADDRESS 15027 Kingsdale AVE CITY ____ STATE ____ ZIP ____

FACILITY:
NAME E + M German Car Rep.
SITE ADDRESS 10223 S Prairie AVE CITY Inglewood ZIP 90303
MAILING ADDRESS same as owner CITY ____ STATE ____ ZIP ____
CONTACT PERSON Elias Faggoush TITLE Owner PHONE 213. 677 6304
679 9623

CLOSURE REQUESTED:
☐ TEMPORARY (REFER TO **CONDITIONS A AND B** ON BACK OF THIS FORM)
EFFECTIVE DATE OF CLOSURE ____
DATE OPERATION WILL RESUME ____
☒ PERMANENT, TANK(S) REMOVAL DISPOSAL DESTINATION To be Specified in the Tiner Report
(REFER TO **CONDITIONS A AND C** ON BACK OF THIS FORM)
☐ PERMANENT, TANK(S) IN PLACE
(REFER TO **CONDITIONS A AND D** ON BACK OF THIS FORM)

TANK(S) DESCRIPTION: (ATTACH ADDITIONAL LIST IF NECESSARY.)

TANK NO.	MATERIAL	AGE (YEARS)	CAPACITY (GAL)	MATERIALS STORED (PAST AND PRESENT)
1	Steel	30	1000	Regular
2	"	"	1000	Regular
3	"	"	1000	Regular
4	"	"	1000	Regular
5	"	"	2000	Diesel
6	"	"	2000	Super-Unleaded

	YES	NO
HAS ANY UNAUTHORIZED DISCHARGE EVER OCCURRED AT THIS SITE?	☐	☒
HAVE STRUCTURAL REPAIRS EVER BEEN MADE ON THESE TANKS?	☐	☒
WILL NEW UNDERGROUND TANKS BE INSTALLED FOLLOWING CLOSURE?	☐	☒
WILL ANY WELLS, INCLUDING MONITORING WELLS, BE ABANDONED?	☐	☒

IF THE RESPONSE TO ANY OF THE ABOVE QUESTIONS IS YES, ATTACH EXPLANATION.

BY SIGNATURE BELOW THE APPLICANT CERTIFIES THAT HE/SHE HAS READ AND UNDERSTANDS THE CONDITIONS ON THE REVERSE SIDE OF THIS FORM AND THAT THE STATEMENTS AND DISCLOSURES ABOVE ARE TRUE AND CORRECT.

APPLICANT'S SIGNATURE Elias Faggoush DATE 5.4.87
OWNER ☒ OPERATOR ☐ CONTRACTOR ____
STATE LICENSE NO. ____

TO BE COMPLETED BY THE COUNTY ENGINEER

BY SIGNATURE BELOW APPLICANT IS GRANTED APPROVAL TO PROCEED WITH THE CLOSURE.

FEE COLLECTED $ 331.00
PERMIT NO 2679B
FILE NO 13470 R/C 2E

David Ebrahimi DATE 5-4-87

TO ARRANGE FOR AN INSPECTION, TELEPHONE (213) 534-4862 (8-9 AM)

CL205 Revised 9/86 Don Tallman or Bill Chauncey or Bonnie Keelian

CONDITIONS A -- GENERAL

1. Closures shall be carried out such that all applicable regulations from the following agencies are complied with: Los Angeles County, Department of County Engineer-Facilities; Los Angeles County Fire Department, Fire Prevention Division or the appropriate City Fire Department; South Coast Air Quality Management District; and Los Angeles County Department of Health Services.

2. The County Engineer and Fire Departments shall be notified in advance of any closure in accordance with the following:

   a. Removal of tank shall require a three (3) business day advance notification.

   b. Permanent closure of a tank in place or a temporary closure shall require a 30 day written notification.

3. The fee is $141 for the first tank plus $38 for each additional tank.

4. All abandoned wells shall be destroyed in such a way that they will not produce water or act as a channel for interchange of water, when such interchange may result in deterioration of the quality of water in any or all water bearing formations penetrated, or present a hazard to the safety and well-being of people and animals.

5. A well destruction permit issued by the Los Angeles Department of Health Services shall be required for all wells requiring a permit for their initial construction.

6. Well destruction shall be accomplished according to methods described in the latest "Water Well Standards: State of California" by the Department of Water Resources, contained in Bulletin 74-81, December 1981, or any other methods that will provide equivalent or better protection.

7. Plans for the decontamination of a facility shall be submitted to the County Engineer for approval no later than 30 days before the commencement of such operations. Other agencies having jurisdiction shall also be notified. These agencies include the California Regional Water Quality Board, the Los Angeles County Department of Health Services, and the South Coast Air Quality Management District.

8. Decontamination shall require the following, as a minimum:

   a. Cleaning operation shall be done under the supervision of persons who understand the hazardous potential of the original liquid stored and its components.

   b. The personnel shall be sufficiently skilled to safely carry out such operation.

   c. Contaminated materials removed from such facility shall be disposed of at legal point of discharge.

   d. The operation shall be carried out in a manner that will not endanger the health of the public and the environment.

CONDITIONS B -- TEMPORARY

1. All temporary closures shall be carried out as indicated in Los Angeles County Fire Department, Fire Prevention Division, Supplement #A -- Inspection Guide #6, "Abandonment or Removal of Underground Tanks," Part A and any other applicable Parts.

2. A temporary closure shall not exceed 90 days.

CONDITIONS C -- PERMANENT, TANK(S) REMOVAL

1. All tank removals shall be carried out as indicated in Los Angeles County Fire Department, Fire Prevention Division, Supplement #A -- Inspection Guide #6, Part B and any other applicable Parts.

2. Owners/operators shall notify the Building Department having jurisdiction at the place of removal if a grading permit is necessary.

3. Removed tanks shall not be transported away from the site until an inspection to establish site integrity is carried by the County Engineer.

4. If an appointment has been arranged with a County Engineer inspector to inspect the removal of a tank, the inspector will only wait at the site a reasonable amount of time (approximately one hour) after arriving for the removal to commence. Another closure fee may be charged if the inspector has to return to the site.

5. After inspection, tanks shall be transported to a legal disposal point.

6. If the tank had stored materials other than motor fuel, fuel oil, or waste oil, site integrity shall be demonstrated using the soil sampling and analysis procedures described in CONDITIONS D below.

7. The site shall be backfilled and recompacted to a relative compaction of 90%.

CONDITIONS D -- PERMANENT, TANK(S) IN PLACE

1. All permanent closures of tanks in place shall comply with Los Angeles County Fire Department, Fire Prevention Division, Supplement #A -- Inspection Guide #6, Parts B or C, and any other applicable Parts.

2. Owners/operators shall demonstrate part site integrity as follows:

   a. Test borings shall be slant drilled to intercept a point beneath the center of the tank, if possible. If slant drilling is not feasible, the test borings may be drilled vertically and the reason stated in the report in 2.h. below.

   b. For single tanks, a minimum of two test borings will be required, each located on opposite sides of the tank along the major axis of the tank.

   c. For multiple tanks, as a minimum, borings shall be placed at 20 foot intervals around the tank cluster. The actual number and location of borings shall be evaluated on a case-by-case basis. Tanks separated by 20 feet or more shall be considered single tanks for the purposes of test location and placement.

   d. Soil samples shall be taken at depths of 5, 10, 20, 30 and 40 feet below grade level.

   e. A Shelby Tube or a Modified California Sampler shall be utilized for taking all soil samples.

   f. Soil samples shall be capped immediately with teflon or aluminum.

   g. Soil samples shall not be extruded in the field but are to be immediately placed in a refrigerated ice chest and transported to a state certified laboratory for analysis, using suitable methods.

   h. A report containing the results of the above analysis shall be submitted to the County Engineer.

3. If the soil analysis in 2. above indicates the presence of contaminants, the County Engineer shall require a site investigation as described in Chapter V of the County's "Underground Storage of Hazardous Materials -- Guidelines."

4. A report shall be submitted to the County Engineer containing the results of the site investigation.

CLOSURE PERMIT SUPPLEMENT
HAZARDOUS MATERIALS UNDERGROUND STORAGE
LOS ANGELES COUNTY
DEPARTMENT OF PUBLIC WORKS
WASTE MANAGEMENT DIVISION
2250 ALCAZAR STREET
LOS ANGELES, CALIFORNIA 90033

Closure Permit No. 2679 B
File No. I-13470-2E

To satisfy the permanent closure requirements for underground storage tanks previously storing hazardous materials, site integrity must be demonstrated by the analysis of soil samples and, if applicable, groundwater samples as outlined below. These requirements are in addition to the conditions listed on the Application for Closure or contained in an approved Closure Plan.

1. Samples shall be obtained at the sampling points (SP) indicated on the attached plot plan.

2. For each SP, samples shall be obtained at the following depths:

SP	Depth(s)	Compounds	Analysis Method
1A, 1B, 2A, 2B, 3A, 3B, 4A, 4B	2 to 3 ft below the tank invert	TPH & organic lead	8015
5A, 5B, 6A, 6B	" " " "	TPH	8015

3. All soil samples obtained shall be undisturbed and unexposed prior to analysis. The method used to obtain the samples and the date of sampling shall be included in the final report.

4. If groundwater is encountered during sampling, a groundwater monitoring well shall be established at the most downgradient sampling point. The well shall be developed by removing a minimum of four well volumes and a groundwater sample shall be obtained and analyzed.

5. The analysis results for all soil samples shall be expressed in milligrams per kilogram (mg/kg). Analysis results for groundwater samples shall be expressed in parts per billion (ppb).

6. Analysis results shall be reported on laboratory letterhead and shall include the following information: a) The date the analysis was conducted; b) The method of extraction (if applicable); c) The method of analysis.

7. All soil/groundwater samples obtained shall be handled and transported to a laboratory in strict accordance with applicable EPA regulations utilizing chain-of-custody procedures. Chain-of-custody documentation shall be included in the final report.

8. If the soil/groundwater analysis indicates undefined contamination at the facility, additional sampling shall be required to define the vertical and lateral extent present.

9. A final report that contains all of the above required information shall be submitted to the office above within one (1) month from the sampling date or 180 days from the date of this permit, whichever earlier.

10223 S Prairie AVE
Inglewood ca. 90303

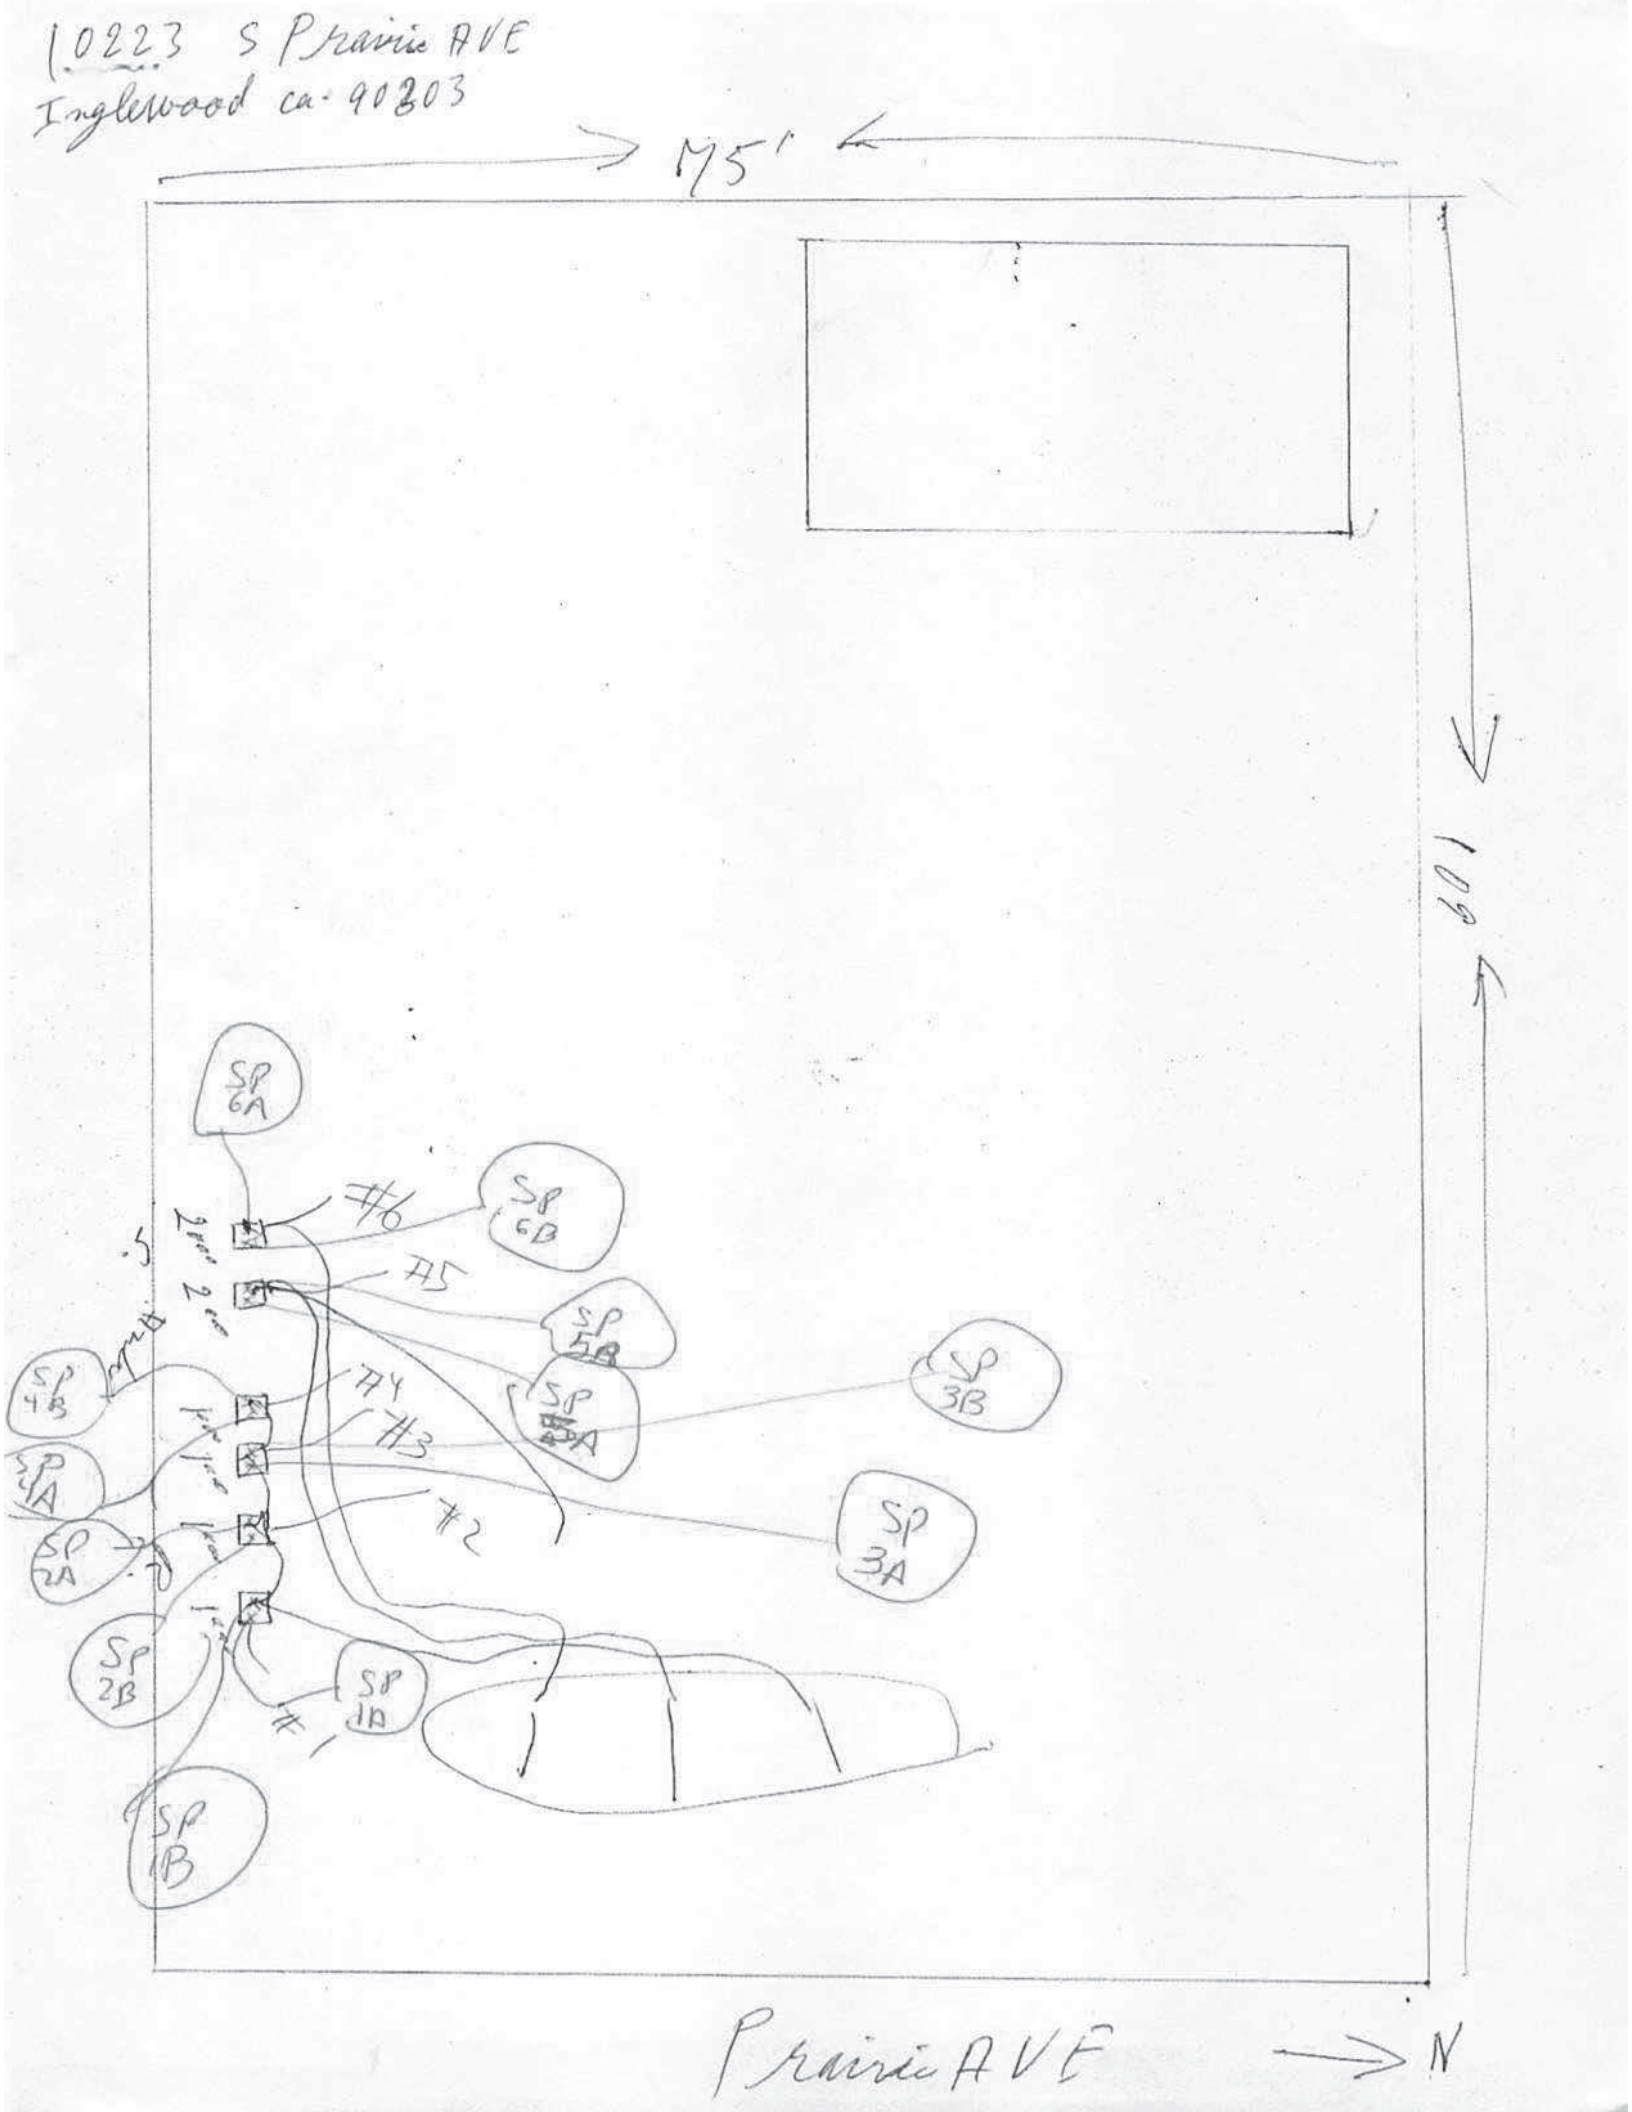

LOS ANGELES COUNTY
DEPARTMENT OF PUBLIC WORKS
CLOSURE REPORT REQUIREMENTS

A closure report will be submitted to the Los Angeles County Department of Public Works, Waste Management Division, P.O. Box 4089, Los Angeles, CA 90051 containing:

1. File number of facility and closure permit number.
2. Plot plan to scale showing locations of tanks, sampling points, buildings, adjacent streets and north arrow.
3. Description of methods for obtaining, handling and transporting samples.
4. Time and date samples were obtained.
5. If borings were established, boring logs certified by a CA registered Geologist, CA Certified Engineering Geologist or CA Registered Civil Engineer with sufficient experience in soils.
6. Chain-of-custody documentation initiated by person obtaining sample through person at State Department of Health Services certified laboratory.
7. Disposal destination of tanks and evidence of legal disposal.
8. Analysis results by a State certified laboratory submitted on laboratory letterhead showing analysis date, methods of extraction and methods of analysis.
9. Documentation as to depth of groundwater at facility.
10. Manifests to document hazardous waste disposal of any removed soil.
11. Any observations of site contamination.
12. Remedial action plan to mitigate contamination.
13. Report to be signed by CA Registered Geologist, CA Certified Engineering Geologist or CA Registered Civil Engineer with sufficient experience in soils.

Signature Elias Daggett Date 5-4-87

FORM VALID JULY 1, 2016 TO JUNE 30, 2017

NEW CONSTRUCTION / ADDENDUM
COUNTY OF LOS ANGELES DEPARTMENT OF PUBLIC WORKS
Environmental Programs Division
900 South Fremont Avenue, 3rd Floor Annex Building
Alhambra, CA 91803-1331
Phone No. (626) 458-3517, Fax No. (626) 458-3569
www.CleanLA.com

FOR DPW USE ONLY:
SITE-FILE NO. 10092-56865 AREA 2E
APP NO. A845112
HSUSP NO. P. 845112

* PAID ON 10/20/2016 *
** See instructions on back of this form** → $736.00
+
$1,155.00

UNDERGROUND STORAGE TANKS (USTs)
☐ NEW CONSTRUCTION PLAN CLEARANCE
☒ PERMIT ADDENDUM
☐ PIPING REPLACEMENT REVIEW

SCANNED APR - 6 2017 By gdg OMQC

A **OWNER INFORMATION:**

TESORO THRIFTY 63251
PERMIT OWNER/FACILITY NAME
4130 W. CENTURY BLVD.
FACILITY ADDRESS
INGLEWOOD, CA 90304
CITY STATE ZIP
3235 F. STREET, SAN DIEGO, CA 92102
APPLICANT MAILING ADDRESS

B **UST FACILITY INFORMATION:**

CERS ID: 10174605
NUMBER OF EXISTING USTs AT SITE: ~~2~~ 3
NUMBER OF USTs TO BE INSTALLED: 0
NUMBER OF USTs TO BE REMOVED: 0
(SEPARATE CLOSURE APPLICATION REQUIRED)
NET NUMBER OF USTs AT SITE: ~~2~~ 3

C **NEW CONSTRUCTION PLAN CLEARANCE MUST BE ACCOMPANIED BY:**

☐ FACILITY, TANK and MONITORING INFORMATION SUPPLEMENT forms for each tank to be installed or each tank affected by replacement piping.

☒ At least four (4) sets of construction plans and specifications.

NUMBER OF USTs:	PLAN CLEARANCE FEE:
1	**$1,155.00**
2	**$1,420.00**
3	**$1,685.00**
4	**$1,950.00**
5	**$2,215.00**
6 OR MORE	**$890.00 + $265.00** PER TANK

New Construction Plan Clearance fee. Enter amount: $ 1,155.00

D **SYSTEM MODIFICATION OR CHANGE PROPOSED:** PERFORMED COLD START ON TLS 350 MONITOR DUE TO "UNRECOVERABLE DATA ALARM." & REPLACED THE 87 LINE LEAK DETECTOR

E **ADDENDUM MUST BE ACCOMPANIED BY:**

☒ Facility, tank, and monitoring information for each tank modified or changed.
☒ Written authorization by tank owner, operator, or Unified Program facility permit owner or operator for the scope of work.
☒ Four (4) sets of construction plans, specifications, and/or explanation of modifications or changes.

☒ Permit Addendum Fee of **$736** ..... $ 736.00

MAKE CHECKS PAYABLE TO: ***"LOS ANGELES COUNTY DEPARTMENT OF PUBLIC WORKS"***

F **RECIPIENT:**

SIGNATURE Sarah Pressnall ☐ UST OWNER ☐ UST OPERATOR ☒ CONTRACTOR
PRINT NAME SARAH PRESSNALL DATE 03/21/2017 (originally submitted 10/20/16 gdg)
CONTRACTOR NAME WESTERN PUMP, INC. LICENSE NO. 673853 CLASS D40,HAZ,A,C1
ICC UST INSTALLER/RETROFIT AND/OR TECHNICIAN NAME(s) SERGIO MARTINEZ ICC UST NO(s). 8253552

Complete Certification of Compliance with Los Angeles County Lobbyist Ordinance on back

INSTRUCTIONS

Hazardous Substances Underground Storage Permit (HSUSP)
New Construction Plan Clearance, Permit Addendum, or Piping Replacement Review

Do not use this form for closure, transfer, or renewal of an existing HSUSP (Operating Permit) or Unified Program (UP) Permit.

This form is for authorization to construct or modify hazardous substances Underground Storage Tank (UST) facilities only. A separate HSUSP or UP Permit, is required to operate the approved system. This authorization will not be approved unless a valid HSUSP or UP Permit application is on file with the Department of Public Works.

A The UST Owner/Operator, Facility name, and facility address on this form must correspond with the information provided in California Environmental Reporting System (CERS) for the UST Facility Operating Permit Application.

B This form must be submitted for new construction (installation of new USTs) plan clearance, piping replacement, or for an addendum to an existing HSUSP. Specify the number of USTs to be installed and the total number of USTs after installation. Existing facilities with a valid operational HSUSP or UP Permit need not make a separate HSUSP application to add or modify USTs. Work must commence within 180 days from the date of issuance of plan approval or the approval will be voided. An extension of up to 180 days may be granted at one-half the initial new construction plan clearance fee. If construction work has not commenced within 360 days from the date of plan approval issuance, such plan approval shall be null and void.

C Plans and specifications submitted for a new construction plan clearance must conform to the Los Angeles County Code, Title 11, Division 4, and shall be to the satisfaction of the Director of Department of Public Works. Other clearances such as local fire department, building and safety, planning, and/or Air Quality Management District, etc. may also be required.

In addition to the plan clearance fee, an operating permit application fee will be required when applying to construct a new facility. No refund of current year HSUSP fees due will be allowed for a net decrease in the number of USTs. State surcharge or service fees paid on existing or renewed USTs are not transferable to new USTs.

D Specify the type of modification or change to existing USTs. Types of modifications and changes requiring an addendum include: repair of USTs, replacements of piping, change or addition of hazardous substances stored, change in monitoring equipment, change of overfill protection devices, or additions or modifications to dispenser containment devices.

E A fee of **$736** must be submitted for each addendum. Where a previously unregistered UST is added to an existing HSUSP, an additional application fee including maintenance fee will be charged.

F This form, the Application Supplement forms, and the CERS data must be signed by one of the following:

1. The tank owner, operator, or Unified Program (UP) facility permit owner or operator.
2. A principal executive officer at the level of vice-president or by an authorized representative responsible for the overall operation of the facility where the tank(s) are located.
3. A general partner proprietor.
4. A principal executive officer, ranking elected official, or authorized representative of a public agency.
5. A representative, including an architect or contractor responsible for the installation of the new tanks or any modifications or changes to existing tanks, with written authorization to submit the scope of work on behalf of the tank owner, operator or UP facility permit owner or operator.

All post construction requirements such as primary containment testing, secondary containment testing, monitoring system certification, soil sampling closure reports, and the uploaded CERS UST INSTALLATION information must be submitted within 30 days of completion.

INCOMPLETE FORMS WILL NOT BE PROCESSED.

CERTIFICATION OF COMPLIANCE WITH
LOS ANGELES COUNTY LOBBYIST ORDINANCE

This is to certify that I, as permit applicant for the project located at 4130 W. CENTURY BLVD, INGLEWOOD, CA 90304
LOCATION ADDRESS

am familiar with the requirements of Los Angeles County Code Chapter 2.160 et seq., (relating to the Los Angeles County Lobbyist Ordinance) and all persons acting on behalf of myself have complied and will continue to comply therewith through the application process.

SARAH PRESSNALL	
APPLICANT (PRINT NAME)	APPLICANT SIGNATURE
WESTERN PUMP, INC.	03/21/2017
COMPANY NAME (If employed by an entity/agency)	DATE

If you suspect fraud or wrongdoing by a County employee, please report it to the County Fraud Hotline at 1-800-544-6861 or www.lacountyfraud.org. You may remain anonymous.

Douglas Shearer
Environmental Compliance Administrator
Tesoro Refining & Marketing Company LLC
400 Oceangate Ave., Suite 600
Long Beach, CA 90802

September 30, 2016

To: County of Los Angeles Department of Public Works
900 S. Fremont Ave.
Alhambra, CA 91803

Subject: Work Authorization for Western Pump
Tesoro Site 63251
4130 W Century Blvd
Inglewood, CA 90304

To Whom It May Concern:

By this letter, I authorize Western Pump to obtain a permit since a cold Start was conducted on the Veeder Root due to an Unrecoverable Data Alarm, which led to a Monitor Certification to verify system programming.

Sincerely,

If you have any questions or require additional information, please call me at your convenience at (562) 495-6836.

Sincerely,

Douglas Shearer
Retail Environmental Compliance Administrator
Tesoro Refining & Marketing Company LLC

WESTERN PUMP, INC.

petroleum & lubrication equipment specialists

October 06, 2016

Subject: **Letter of Authorization**

To whom it may concern:

Western Pump, Inc. hereby authorizes Sarah Pressnall to act as an agent on behalf of Western Pump, Inc. to file, obtain, receive, or sign any permit applications, licenses or any other documents necessary to facilitate repairs for the following site:

- ✓ For this property only: Tesoro #63251, 4130 W. Century Blvd Inglewood, CA 90304
- ➢ For all properties and permit applications; no limitations

Signed under penalty of perjury,

Ryan E. Rethmeier

Contractor Signature

Ryan Rethmeier – Western Pump, Inc.
Contractor Name

673853
Contractor License No.

3235 F Street San Diego, CA 92102
Contractor Address

619-239-9988
Contractor Phone No.

3235 "F" Street • San Diego, CA 92102-3315 • (619) 239-9988 • Fax (619) 239-9925
www.westernpump.com

WESTERN PUMP, INC.

petroleum & lubrication equipment specialists

MEMBER PEI

March 21st, 2017

County of Los Angeles Department of Public Works
Environmental Programs Division
900 South Fremont Avenue, 3rd Floor Annex Building
Alhambra, CA 91803-1331

Tel: (626) 458-3517
Fax: (626) 458-3569

SCOPE of WORK

Tesoro Thrifty 63251
4130 W. Century Blvd.
Inglewood, CA 90304

- Performed a Cold Start on the Veeder Root TLS-350
- Restored Programming and verified setup on Veeder Root
- Tested for proper operation
- Performed an immediate Monitor Certification
- During Monitor Certification 87 PLLD failed and was replaced
- Tested for proper operation
- Submitted results to county for review
- Schedule & perform final inspection with LADPW county inspector, if needed

WESTERN PUMP

petroleum & lubrication equipment specialists

Date:

Work Order: MERGEFIELD
WorkOrder_WONumber 6043738

Customer	Work Order Information
THRIFTY 63251 612 PO4502151777 4130 W CENTURY BLVD INGLEWOOD, CA	Who Called: SOLVONE Reference: Priority: 4H Category: 1

Problem/Previous Work Performed

DISPENSER 2432259 - SSP 03/25 @ 8:45AM - VR HAS UNRECOVERABLE DATA ERROR. ALL PUMPS ARE NOT DISPENSING. NO ERRORS ON THE POS.
****P1 RATES APPLY****
Caller Name: Devante Hilbert (310)672-0386

REGULAR HOURS MON-FRI 8AM-5PM
3/25/15 SMT ARRIVED 06:00 TO 09:30. FOUND TLS WITH UNRECOVERABLE DATA ALARM, TRIED WARM START, NO HELP, PERFORMED A COLD START AND RELOADED TLS FROM ARCHIVE, ALL PROGRAMING WAS RE INSTALLED, SITE IS IN ALL FUNCTIONS NORMAL NOW, TESTER WILL BE ON SITE NO LATER THAN 12:00 PM TODAY TO TEST SITE, UPDATED CALL WITH SOLVONE...

Sergio Martinez
ICC-VI#8253552
ICC-UST#8253552
GVR-B37240
HEALY#4703383705
W&M30365
VST#3000064489
INCON#9233393701
EMCO#2026

Work Performed This Visit

RXP 3-25-15 FROM 10:45 TO 4:00 FXS 3-25-15 FROM 10:45 TO 2:45 MONITOR ELECTRONIC RECERTIFICATION DUE TO COLD START MADE SURE ALL ELECTRONIC COMPONENT ARE SEEN BY MONITOR 87 PLLD FAIL AT THIS AND WAS REPLACE JOB IS COMPLETE

Service Recommendation

Purchased Parts/Supplies

Materials/Parts

Part	Description	Quantity

VEE848480-001	DETECTOR, LEAK WITHOUT SWIFTCHECK	1

Equipment Charges	
Description	**Quantity**

Time Lines				Hours		
Technician	**Dispatched**	**Arrived**	**Completed**	**Reg**	**OT**	**Dbl**
RUBEN PENA	2015-03-25 08:30:00	2015-03-25 10:45:00	2015-03-25 16:00:00	5:15	0:00	0:00
FRANK SANTOS	2015-03-25 10:00:00	2015-03-25 10:45:00	2015-03-25 14:45:00	4:00	0:00	0:00

Signature: DAIVAUGHNTE HILBERT

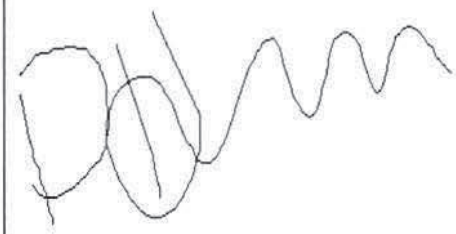

AP- MISC

VR 7165

T.O 06/22/13

State Of California
CONTRACTORS STATE LICENSE BOARD
ACTIVE LICENSE

Consumer Affairs

License Number 673853 Entity CORP

Business Name WESTERN PUMP INC

Classification(s) C61/D40 HAZ A C10

Expiration Date 07/31/2015 www cslb ca gov

Workers' Compensation History

Contractor License # 673853
Contractor Name WESTERN PUMP INC

Workers' Compensation History

Insurance Company CYPRESS INSURANCE COMPANY
Policy # WEWC703538
Effective Date 04/01/2016
Expiration Date 04/01/2017

Insurance Company CYPRESS INSURANCE COMPANY
Policy # WEWC60162
Effective Date 04/01/2015
Expiration Date 04/01/2016

Insurance Company CYPRESS INSURANCE COMPANY
Policy # 3300066617141
Effective Date 04/01/2014
Expiration Date 04/01/2015

Insurance Company LIBERTY MUTUAL FIRE INSURANCE COMPANY
Policy # WC2Z91458968013
Effective Date 04/01/2013
Expiration Date 04/01/2014

Insurance Company EMPLOYERS INSURANCE COMPANY OF WAUSAU
Policy # WCCZ91458968012
Effective Date 04/01/2012
Expiration Date 04/01/2013

Insurance Company SEABRIGHT INSURANCE COMPANY
Policy # BB1113233
Effective Date 04/01/2011
Expiration Date 04/01/2012

Insurance Company SEABRIGHT INSURANCE COMPANY
Policy # BB1103233
Effective Date 04/01/2010
Expiration Date 04/01/2011
Insurance Company CYPRESS INSURANCE COMPANY
Policy # 3300050757091
Effective Date 04/01/2009
Expiration Date 04/01/2010
Insurance Company CYPRESS INSURANCE COMPANY
Policy # 3300050757081
Effective Date 04/01/2008
Expiration Date 04/01/2009
Insurance Company AMERICAN HOME ASSURANCE COMPANY
Policy # 220005075071
Effective Date 04/01/2007
Expiration Date 04/01/2008

INTERNATIONAL CODE COUNCIL

People Helping People Build a Safer World™

My Professional Information:

Last, First MI:	**Martinez,Sergio M**
Certified under this name:	**Sergio M Martinez**
City, State Zip:	**Rancho Cucamonga, CA 91730**
Certification Type(s):	**California UST Service Technician(expires 04/04/2016) Vapor Recovery System Installation and Repair(expires 06/25/2016)**

RECEIVES MEMBER BENEFITS? NO

Upload your image by pressing the 'Upload Your Photo' link on the left side menu.

Back to Top Feedback

Technical Training Certification

Certificate of Completion

This certificate is issued in recognition that

Sergio Martinez

Technician #B37240

has satisfactorily completed

Veeder-Root Startup & Service Technician (Level 2/3)
TLS-3XX UST Monitoring Systems
(including Secondary Containment Vacuum Sensing - CA only)

J. Paul Kaper, Manager, Service NPI

VEEDER-ROOT

5/22/2013
Date of Issue

5/21/2015
Expiration Date

INTERNATIONAL CODE COUNCIL

FRANK SANTOS

The International Code Council attests that the individual named on this certificate has satisfactorily demonstrated knowledge as required by the International Code Council by successfully completing the prescribed written examination based on codes and standards then in effect, and is hereby issued this certification as:

California UST Service Technician

Given this day of March 2, 2015

Certificate No. 5256871

Guy Tomberlin, CBO
President, Board of Directors

Dominic Sims
Chief Executive Officer

ICC INTERNATIONAL CODE COUNCIL®

INTERNATIONAL CODE COUNCIL, INC. CERTIFIED

This certificate is the property of ICC and must be returned to ICC in the event of suspension or revocation of the certificate.

Technical Training Certification

Certificate of Completion

This certificate is issued in recognition that

Frank Santos

Technician #A30180

has satisfactorily completed

Veeder-Root Startup & Service Technician (Level 4)

in

TLS-3XX UST Monitoring Systems

(including Secondary Containment Vacuum Sensing - CA only)

J. Paul Kaper, Manager, Service NPI

VEEDER-ROOT

1/6/2015

Date of Issue

1/5/2017

Expiration Date

ICC

RNATIONAL
COUNCIL

California UST Service Technician

idate ID: ICC00018572

:

RUBEN PENA

s:

7730 ARROWHEAD LAKE RD

Date: 7/19/2014

HESPERIA CA 92345

EXAMINATION RESULT: **PASS**

tions! You have passed the above named examination. Your wallet card will be forwarded to within six weeks from the last day of the month in which you tested. This certificate is current rs.

quest a wall certificate from ICC as well. This certificate will be provided at no cost to you, if it within 90 days of your exam. Only one wall certificate per exam passed will be provided to arge. For more information on requesting a wall certificate, go to www.iccsafe.org/inspector.

important that you notify Pearson VUE and ICC of any changes in name and/or address to sibility of your wallet card and/or certificate not being received. Please contact Pearson 75-8301 and ICC at certexam@iccsafe.org with changes to your name and address (name require additional documentation). There may be an additional fee if a certification is o a misspelled name or incorrect address.

Technical Training Certification

Certificate of Completion

This certificate is issued in recognition that

Ruben Pena
Technician #A28937

has satisfactorily completed

Veeder-Root Startup & Service Technician (Level 4)
in
TLS-3XX UST Monitoring Systems
(including Secondary Containment Vacuum Sensing - CA only)

J. Paul Kaper, Manager, Service NPI

5/19/2014
Date of Issue

5/18/2016
Expiration Date

VEEDER-ROOT

BUSINESS NAME: TESORO 63251			
SITE ADDRESS: 4130 W. CENTURY BLVD.	CITY: INGLEWOOD		ZIP: 90304
MAP DATE: 3/18/16	SURVEY BY: JG	DRAWN BY: CT	

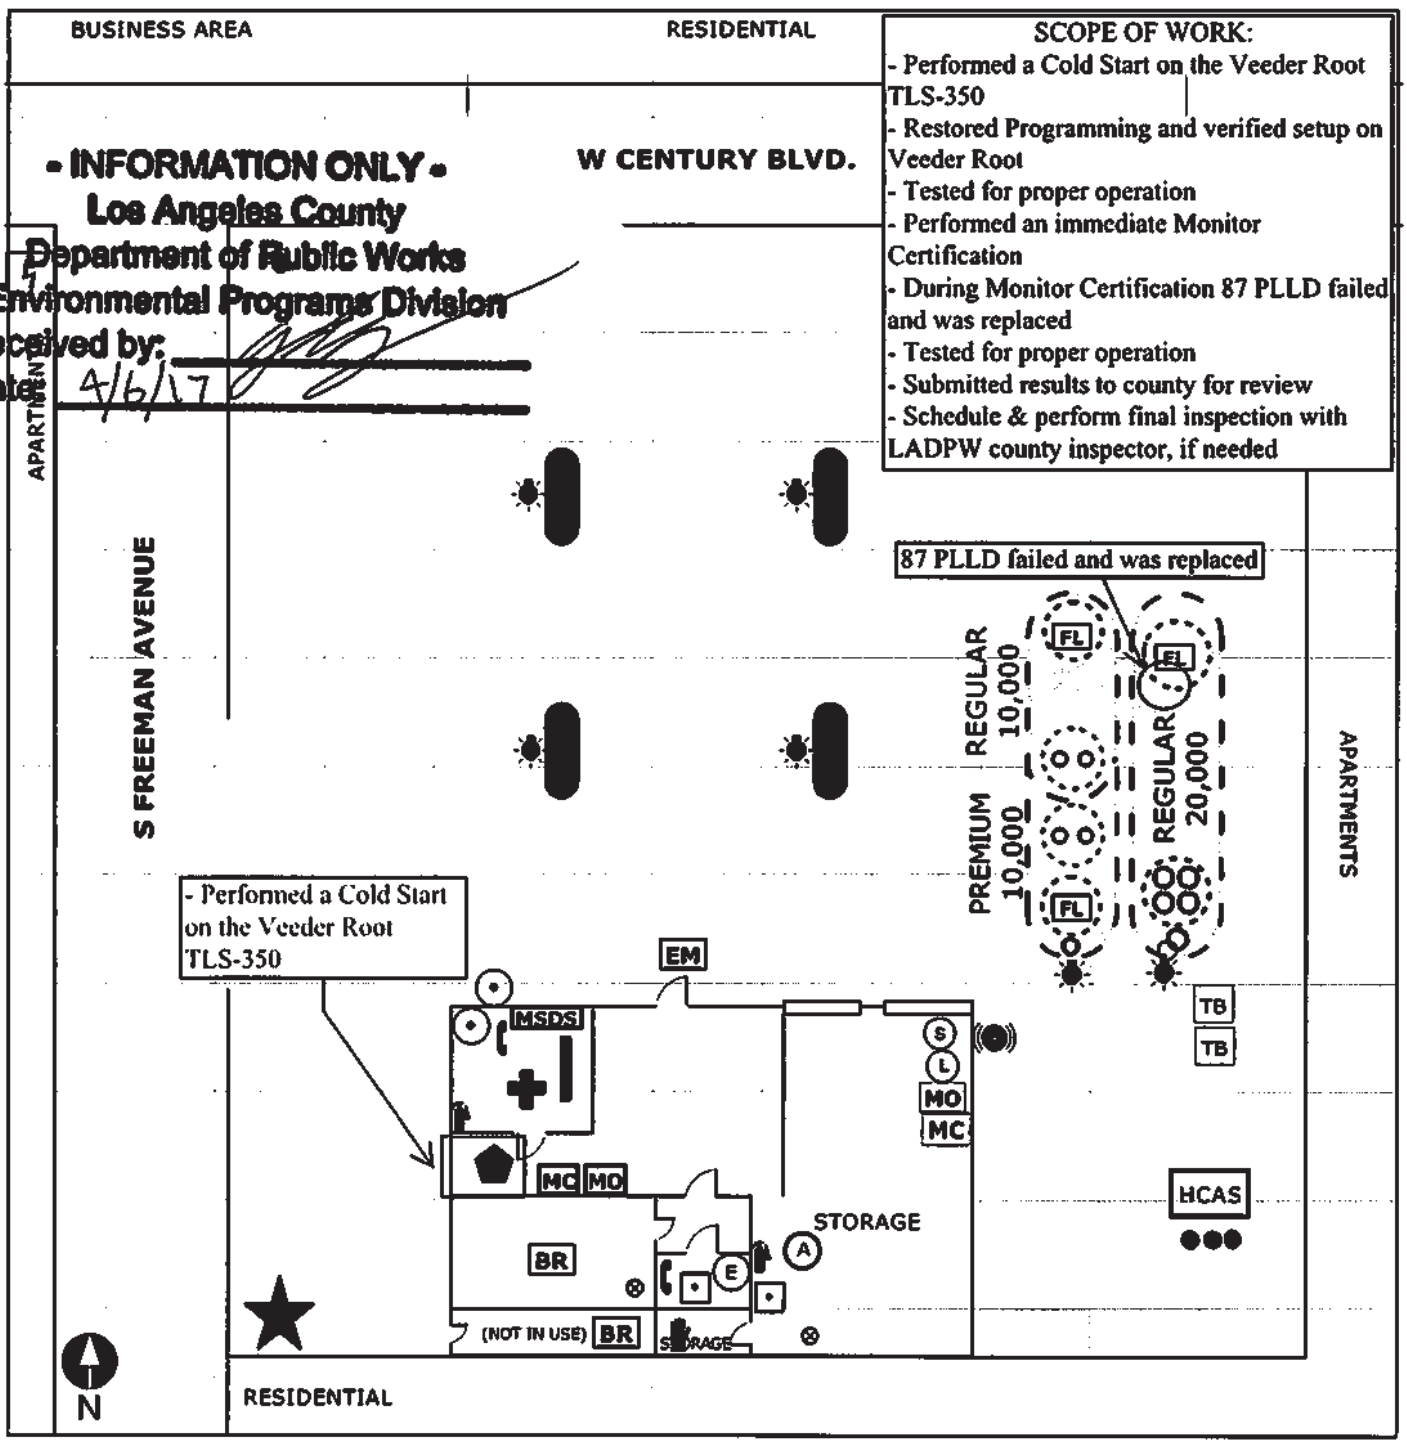

SITE MAP NOT DRAWN TO SCALE

LEGEND

	DISPENSER EMERGENCY SHUTOFF		OVERFILL ALARM		VENT RISER	BR	BATHROOM
	GAS PUMP EMERGENCY SHUTOFF	A	ABSORBENT		VENT RISER WITH VENT SUMP (BOX)		STORM DRAIN
G	NATURAL GAS SHUTOFF		FIRST AID		CASHIER	MW	MONITORING WELL
W	WATER SHUTOFF		PERSONAL PROTECTIVE EQUIPMENT (PPE)		TELEPHONE		TRANSFORMER
E	ELECTRICAL PANEL		FIRE EXTINGUISHER		SEWER/FLOOR DRAIN	TB	TRASH BIN
	TANK MONITOR		UNDERGROUND STORAGE TANK (UST)	FL	FLAMMABLE LIQUID	S	SOLID WASTE DRUM
	SENSOR		DISPENSER (UDC)	CL	COMBUSTIBLE LIQUID	L	LIQUID WASTE DRUM
	EVACUATION AREA	HCAS	HEALY CLEAN AIR SEPARATOR	MO	MOTOR OIL	N	NITROGEN
EM	EMERGENCY EXIT	VST	CARBON CANISTER	MC	MOTOR COOLANT		CARWASH CHEMICALS
MSDS	MSDS & EMERGENCY PLAN		FIRE HYDRANT	CO_2	CARBON DIOXIDE	OR	CARWASH CLARIFIER

- INFORMATION ONLY -

Los Angeles County

Department of Public Works

Environmental Programs Division

Received by: _____

Date: _____

Tesoro USAP MSO 63251
4130 W Century Blvd
Inglewood, CA 90304

Parts Replaced:

VEEDER ROOT LINE LEAK DETECTOR (w/o swiftcheck) **848480-00**

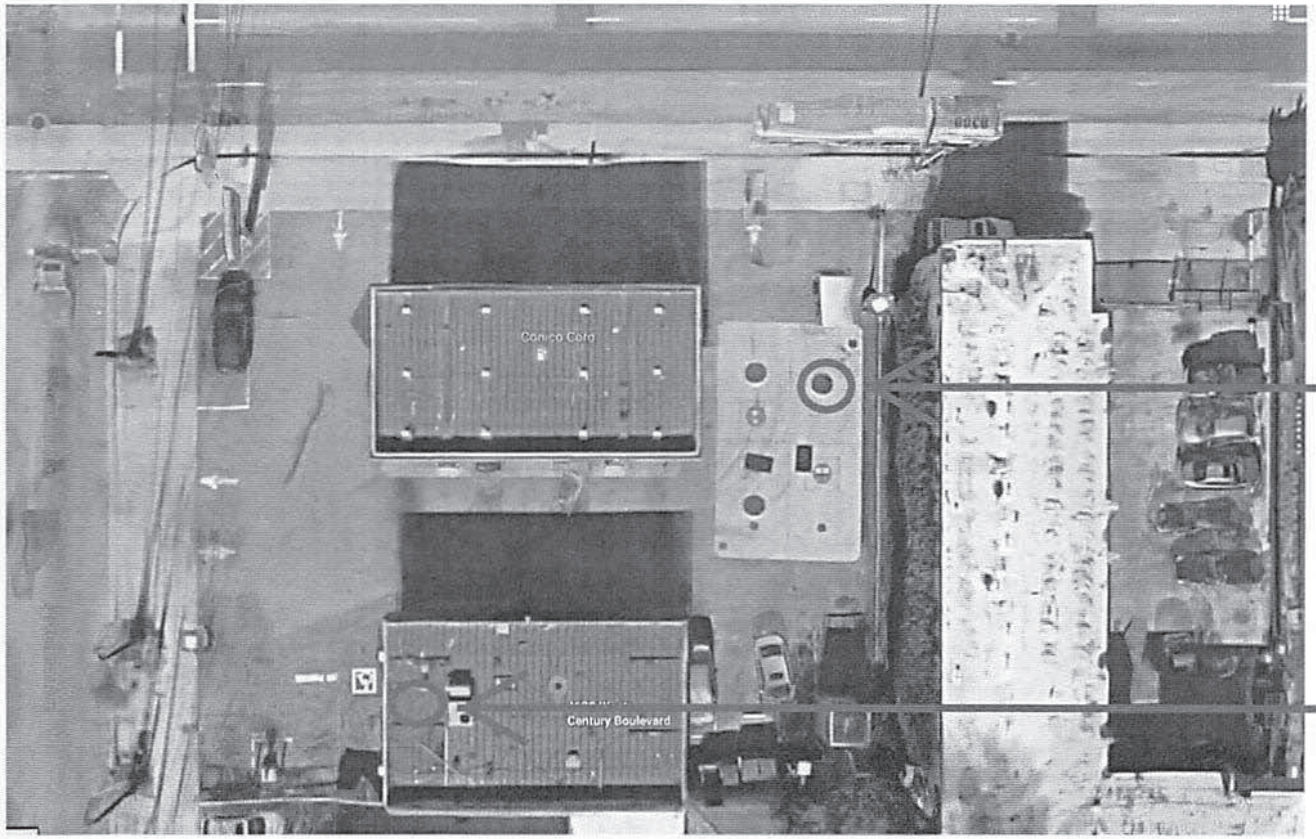

- INFORMATION ONLY -
Los Angeles County
Department of Public Works
Environmental Programs Division
Received by: _____
Date: 4/6/17

87 Line leak Detector Replaced

Cold Start performed on the Veeder Root TLS350

- INFORMATION ONLY -
Los Angeles County
Department of Public Works
Environmental Programs Division

Received by: _____

Date: _____

COUNTY OF LOS ANGELES
DEPARTMENT OF PUBLIC WORKS
900 SOUTH FREMONT AVENUE
ALHAMBRA, CALIFORNIA 91803-1331
Telephone: (626) 458-5100

HARRY W. STONE, Director

ADDRESS ALL CORRESPONDENCE TO
P O BOX 1460
ALHAMBRA, CALIFORNIA 91802-1460

May 11, 2000

IN REPLY PLEASE REFER TO FILE EP-1
010092-025030

Mr. Dave Bacharowski
State of California Regional Water Quality
Control Board, Los Angeles Region
320 W. 4th Street
Los Angeles, CA 90013-1104

Dear Mr. Bacharowski:

SITE ASSESSMENT REPORT/CLOSURE REPORT
ARCO PRODUCTS #09645 (FORMER THRIFTY OIL CO. #251)
4130 W. CENTURY BLVD., INGLEWOOD (2E)

This office has reviewed the site investigation report/closure report dated August 31, 1998, for the subject site. Based on the report, there is significant soil/groundwater contamination at this site.

Pursuant to Section 25297(b) of the California Health and Safety Code, we are referring this matter to your agency for further action. We request that future correspondences regarding this matter, be sent to your office with a copy to this office. Please see, the enclosed reports for your review.

If you have any questions regarding this matter, please contact Ms. Anoush Housepians of this office at (626) 458-3516, Monday through Thursday, 7:00 a.m. to 5:30 p.m.

Very truly yours,

HARRY W. STONE
Director of Public Works

CARL W. SJOBERG
Chief, Industrial Waste Planning & Control
Environmental Programs Division

AH:nh
ADIS\BACH.25
C286100

cc: Arco Products Co. (Kateri Luka)
Thrifty Oil Company (Chris Panaitescu)
Secor International, Inc. (John R. Bollier)

COUNTY OF LOS ANGELES
DEPARTMENT OF PUBLIC WORKS
900 SOUTH FREMONT AVENUE
ALHAMBRA, CALIFORNIA 91803-1331
Telephone: (626) 458-5100

HARRY W. STONE, Director

ADDRESS ALL CORRESPONDENCE TO:
P.O. BOX 1460
ALHAMBRA, CALIFORNIA 91802-1460

May 11, 2000

IN REPLY PLEASE REFER TO FILE: EP-1
010092-025030

Ms. Kateri Luka
Arco Products Co.
4 Centerpointe Dr.
La Palma, CA 90623-1066

Dear Ms. Luka:

HAZARDOUS MATERIALS UNDERGROUND STORAGE PERMIT
SITE INVESTIGATION/CLOSURE REPORT
ARCO PRODUCTS #09645 (FORMER THRIFTY OIL CO. #251)
4130 W. CENTURY BLVD., INGLEWOOD (2E)

This office has reviewed the site investigation report dated August 31, 1998, for the subject site. Based on the report there is significant soil/groundwater contamination at this site. Pursuant to Section 25297(b) of the California Health and Safety Code, we are referring this matter to the California Regional Water Quality Control Board (CRWQCB). For further information regarding the CRWQCB's requirements, please contact Mr. Dave Bacharowski at 320 W. 4th Street, Los Angeles, CA 90013-1104, (213) 576-6620. Any further Assessment/Remedial Action Plans are subject to the direction and approval of the CRWQCB.

Please submit all future correspondence to the CRWQCB with a copy sent to this office.

If you have any questions regarding this matter, please contact Ms. Anoush Housepians of this office at (626) 458-3516, Monday through Thursday, 7:00 a.m. to 5:30 p.m.

Very truly yours,

HARRY W. STONE
Director of Public Works

CARL W. SJOBERG
Chief, Industrial Waste Planning & Control
Environmental Programs Division

AH:nh
ADISLUKA1
C286100

cc: CRWQCB, Los Angeles Region, (Dave Bacharowski)
Thrifty Oil Company (Chris Panaitescu)
Secor International, Inc. (John R. Bollier)

California Regional Water Quality Control Board
Los Angeles Region

Winston H. Hickox
Secretary for Environmental Protection

320 W. 4th Street, Suite 200, Los Angeles, California 90013
Phone (213) 576-6600 FAX (213) 576-6700
Internet Address: http://www.swrcb.ca.gov/~rwqcb4

Gray Davis
Governor

010092 - 025030

May 24, 2000

Mr. Chris Panaitescu
Thrifty Oil Company
13539 East Foster Road
Santa Fe Springs, CA 90670-0138

CERTIFIED MAIL
RETURN RECEIPT REQUESTED
CLAIM NO. P 361 202 462

NEW LANDOWNER NOTIFICATION AND PARTICIPATION REQUIREMENTS ON THE CORRECTIVE ACTION PROCESS PURSUANT TO RECENT AMENDMENTS OF THE HEALTH AND SAFETY CODE AND THE PORTER COLOGNE WATER QUALITY CONTROL ACT
ARCO Products Company No. 09645 (Formerly Thrifty Oil Company No. 251)
4130 West Century Boulevard, Inglewood, CA (R-25030)

C 306359

Dear Mr. Panaitescu:

The California Regional Water Quality Control Board, Los Angeles Region, is the public agency with primary responsibility for the protection of ground and surface water quality for all beneficial uses within Los Angeles and Ventura counties. As such, we are the lead regulatory agency for overseeing corrective action (assessment and/or monitoring activities) and cleanup of releases from leaking underground storage tank systems at the subject site. This case was referred to us by the County of Los Angeles Department of Public Works on May 11, 2000.

To facilitate our review, we would appreciate that you provide the following information regarding the subject site:

1. General site history and background including site geology and hydrology.
2. Tank removal and/or repair information, include tank size, contents, and gallons.
3. Tank disposal documentation.
4. Copies of the recent site assessment and/or remediation report(s), if any.
5. All previous soil and groundwater sample analytical results.
6. Depth to drinking water aquifer and a scaled map showing the location and identification of all production wells and water bodies within a one-mile radius of the site.
7. Isoconcentration map for TPHg, MTBE and benzene based on most recent analytical results.
8. Name and telephone number of your environmental consultants.

All copies of the above requested information and site assessments must be submitted to this Regional Board for review and evaluation, no later than **June 26, 2000**.

Additionally, pursuant to recent changes of the California Health and Safety Code Chapter 6.75 (Section 25299.37.2) and Division 7 of the Porter Cologne Water Quality Control Act under AB 681, the Regional Board is required to notify all current fee title holders for the subject site or sites impacted by releases from underground storage tanks prior to considering corrective action and cleanup or case closure. Since you are identified as the current primary or active responsible party for corrective action and/or cleanup at the subject site, we are requesting that you provide us with a complete mailing list of all record fee title holders for the subject site. Therefore, please provide the name, mailing address, and telephone for all record fee title holders for the subject site together with a copy of county record of current ownership (grant trust deed), available from the County Recorder's Office, for verification.

If site assessment and/or monitoring data provided for corrective action work ongoing at the subject site indicate that release(s) from the underground storage tank systems have impacted offsite property, then please provide the name, mailing address, and phone number for all record fee title holders for the subject site and any offsite property(ies) impacted by releases from the subject site, together with a copy of county record of current ownership (grant trust deed), available from the County Recorder's Office, for each property affected for verification.

Please submit the requested information to the Regional Board by **June 26, 2000.** If you have any questions regarding this matter, please contact Michael Yang at (213) 576-6659 or myang@rb4.swrcb.ca.gov.

Sincerely,

Hubert H. Kang
Senior Water Resources Control Engineer

cc: Ms. Pam Rarick, State Water Resources Control Board, Underground Storage Tank Cleanup Fund
Mr. Bob Campbell, Water Replenishment District of Southern California
Mr. Carl Sjoberg, Los Angeles County Department of Public Works, Environmental Programs Division
Ms. Kateri Luka, ARCO Products Company (La Palma Office)
Mr. John Bollier, Secor International, Inc. (Thousand Oaks Office)

10092-025030

ULKF-AH

UNDERGROUND STORAGE TANK UNAUTHORIZED RELEASE (LEAK) / CONTAMINATION SITE REPORT

EMERGENCY ☐ YES ☒ NO

HAS STATE OFFICE OF EMERGENCY SERVICES REPORT BEEN FILED? ☐ YES ☒ NO

FOR LOCAL AGENCY USE ONLY
I HEREBY CERTIFY THAT I AM A DESIGNATED GOVERNMENT EMPLOYEE AND THAT I HAVE REPORTED THIS INFORMATION TO LOCAL OFFICIALS PURSUANT TO SECTION 25180.7 OF THE HEALTH AND SAFETY CODE.
SIGNED [signature] DATE FEB 09 1999

REPORT DATE 02/18/98 CASE # 6

REPORTED BY
NAME OF INDIVIDUAL FILING REPORT: Michele Hanisee
PHONE: (562) 923-9876
SIGNATURE: Michele Hanisee
REPRESENTING ☒ OWNER/OPERATOR ☐ REGIONAL BOARD ☐ LOCAL AGENCY ☐ OTHER
COMPANY OR AGENCY NAME: Thrifty Oil Co.
ADDRESS: 13539 E. Foster Road (STREET) Santa Fe Springs, (CITY) CA (STATE) 90670 (ZIP)

RESPONSIBLE PARTY
NAME: Thrifty Oil Co. ☐ UNKNOWN
CONTACT PERSON: Chris Panaitescu
PHONE: (562) 923-9876
ADDRESS: 13539 E. Foster Road (STREET) Santa Fe Springs (CITY) CA (STATE) 90670 (ZIP)

SITE LOCATION
FACILITY NAME (IF APPLICABLE): Thrifty #251 / ARCO #9645
OPERATOR: ARCO Products
PHONE: (714) 670-5303
ADDRESS: 4130 W. Century Blvd. (STREET) Inglewood (CITY) Los Angeles (COUNTY) 90304 (ZIP)
CROSS STREET: /Freeman

IMPLEMENTING AGENCY(S)
LOCAL AGENCY / AGENCY NAME: L.A.C.D.P.W.
CONTACT PERSON: IHANEACHO OFO
PHONE: (626) 458-3517
REGIONAL BOARD: LARWQCB
CONTACT PERSON: GREG KWEY
PHONE: (213) 266-7500

SUBSTANCES INVOLVED
(1) NAME: (Gasoline) QUANTITY LOST (GALLONS): ☒ UNKNOWN
(2) NAME: ☐ UNKNOWN

DISCOVERY/ABATEMENT
DATE DISCOVERED: 12/29/97
HOW DISCOVERED: ☐ INVENTORY CONTROL ☐ SUBSURFACE MONITORING ☐ NUISANCE CONDITIONS ☐ TANK TEST ☐ TANK REMOVAL ☒ OTHER: Site Assessment
DATE DISCHARGE BEGAN: ☒ UNKNOWN
HAS DISCHARGE BEEN STOPPED? ☒ YES ☐ NO IF YES, DATE
METHOD USED TO STOP DISCHARGE (CHECK ALL THAT APPLY): ☐ REMOVE CONTENTS ☐ REPLACE TANK ☐ CLOSE TANK ☐ REPAIR TANK ☐ REPAIR PIPING ☐ CHANGE PROCEDURE ☐ OTHER

SOURCE/CAUSE
SOURCE OF DISCHARGE: ☐ TANK LEAK ☒ UNKNOWN ☐ PIPING LEAK ☐ OTHER
CAUSE(S): ☐ OVERFILL ☐ RUPTURE/FAILURE ☐ SPILL ☐ CORROSION ☒ UNKNOWN ☐ OTHER

CASE TYPE
CHECK ONE ONLY: ☐ UNDETERMINED ☒ SOIL ONLY ☐ GROUNDWATER ☐ DRINKING WATER - (CHECK ONLY IF WATER WELLS HAVE ACTUALLY BEEN AFFECTED)

CURRENT STATUS
CHECK ONE ONLY: ☐ NO ACTION TAKEN ☐ PRELIMINARY SITE ASSESSMENT WORKPLAN SUBMITTED ☐ POLLUTION CHARACTERIZATION ☐ LEAK BEING CONFIRMED ☒ PRELIMINARY SITE ASSESSMENT UNDERWAY ☐ POST CLEANUP MONITORING IN PROGRESS ☐ REMEDIATION PLAN ☐ CASE CLOSED (CLEANUP COMPLETED OR UNNECESSARY) ☐ CLEANUP UNDERWAY

REMEDIAL ACTION
CHECK APPROPRIATE ACTION(S) (SEE BACK FOR DETAILS): ☐ EXCAVATE & DISPOSE (ED) ☐ REMOVE FREE PRODUCT (FP) ☐ ENHANCED BIO DEGRADATION (IT) ☐ CAP SITE (CD) ☐ EXCAVATE & TREAT (ET) ☐ PUMP & TREAT GROUNDWATER (GT) ☐ REPLACE SUPPLY (RS) ☐ CONTAINMENT BARRIER (CB) ☐ NO ACTION REQUIRED (NA) ☐ TREATMENT AT HOOKUP (HU) ☐ VENT SOIL (VS) ☐ VACUUM EXTRACT (VE) ☒ OTHER (OT)

COMMENTS

C-25137

Winston H. Hickox
Secretary for Environmental Protection

State Water Resources Control Board

Division of Financial Assistance
1001 I Street • Sacramento, California 95814
P.O. Box 944212 • Sacramento, California • 94244-2120
(916) 341-5771 • FAX (916) 341-5806 • www.swrcb.ca.gov/cwphome/ustcf

Gray Davis
Governor

The energy challenge facing California is real. Every Californian needs to take immediate action to reduce energy consumption. For a list of simple ways you can reduce demand and cut your energy costs, see our website at www.swrcb.ca.gov.

010092-025030

September 17, 2003

C401026

Thrifty Oil Company
Barry Berkett
13116 Imperial Hwy
Santa Fe Springs, CA 90670

UNDERGROUND STORAGE TANK CLEANUP FUND (FUND), NOTICE OF INTENDED REMOVAL FROM PRIORITY LIST, CLAIM NUMBER 016628, SITE ADDRESS: 4130 CENTURY BLVD W, INGLEWOOD

This is to notify you that during the detailed review of your application, it has been determined that your claim for the subject site is not eligible for reimbursement in the Underground Storage Tank Cleanup Fund. Therefore, it is being proposed that your claim be removed from the Priority List based on the following reason:

Section 2813.3(2) of the Petroleum Underground Storage Tank Cleanup Fund Regulations provide:

> *A claim that has been place on the priority list may be removed if:....the claimant fails to provide necessary documentation or information...*

The Background Narrative that was submitted to the Fund along with the Letter of Commitment Data Sheet, states that Secor International Inc. (Secor) conducted a subsurface investigation in May, 1997. This report was not submitted to the Fund. The report made available to us is dated August 31, 1998, by Secor, on behalf of ARCO Products Company, which discusses the removal of USTs on June 2, 1998.

Based on the information we have, the release would be considered the responsibility of ARCO Products Company, and not Thrifty.

If you disagree with this Staff Decision, you may appeal to the Division Chief pursuant to Section 2814.1 of the Petroleum Underground Storage Tank Cleanup Fund Regulations. If you would like review of the decision by the Fund Manager, please submit your request along with any additional documentation to:

Allan V. Patton, Fund Manager, Claim #016628
Underground Storage Tank Cleanup Fund
State Water Resources Control Board
Division of Financial Assistance

L248038

P. O. Box 944212
Sacramento, CA 94244-2120

A request to the Fund Manager must include, at a minimum: (1) a statement describing how the claimant is damaged by the prior Staff Decision; (2) a description of the remedy or outcome desired; and (3) an explanation of why the claimant believes the Staff Decision is erroneous, inappropriate or improper.

If you do not request a review by the Fund Manager within thirty (30) calendar days from the date of this letter, the Staff Decision will then become final and conclusive and your claim will be removed from the Priority List at the end of the 30 day period.

If you have any questions, please contact me at (916) 341-5771.

Sincerely,

Yvonne Shanks
Claims Review Unit
Underground Storage Tank Cleanup Fund

Lustis Case #: R-25030

cc: Mr. Dan Pirotton
RWQCB, Region 4
320 W. 4th Street, Ste. 200
Los Angeles, CA 90013

Mr. Carl Sjoberg
Los Angeles DPW
P.O. Box 1460
Alhambra, CA 91802-1460

010092 - 037167

OTHR

III. UNDERGROUND STORAGE TANK SECTION

To be completed by all persons or businesses that own or operate an underground storage tank

---

Be advised that appropriate signatures must be provided on forms.

C 622634

This section includes:

☒ **UNDERGROUND STORAGE TANK FACILITY PAGE**

☒ **UNDERGROUND STORAGE TANK PAGE (ONE PER TANK)**

One tank per page. Make photocopies as necessary.

☐ **UNDERGROUND STORAGE TANK INSTALLATION PAGE**

☒ **UST EMERGENCY RESPONSE AND MONITORING PLAN**

Complete Section II of the Consolidated Contingency Plan and include a one page plot plan showing:

1. Location of underground storage tanks, buildings, and property lines.
2. Location of monitoring points and where the monitoring system is located.

RECEIVED
AUG 1 0 2009
DEPARTMENT OF ENVIRONMENTAL

UNIFIED PROGRAM CONSOLIDATED FORM
UNDERGROUND STORAGE TANK
OPERATING PERMIT APPLICATION – FACILITY INFORMATION

(One form per facility)

TYPE OF ACTION (Check one item only) 400.
☒ 1. NEW PERMIT ☐ 3. RENEWAL PERMIT ☐ 5. CHANGE OF INFORMATION ☐ 6. TEMPORARY FACILITY CLOSURE ☐ 7. PERMANENT FACILITY CLOSURE ☐ 9. TRANSFER PERMIT

I. FACILITY INFORMATION

TOTAL NUMBER OF USTs AT FACILITY 404.: 3
FACILITY ID # (Agency Use Only) 1.:

BUSINESS NAME (Same as FACILITY NAME or DBA – Doing Business As) 3.: ARCO # 09645

BUSINESS SITE ADDRESS 103.: 4130 W CENTURY
CITY 104.: INGELWOOD

FACILITY TYPE 403.: ☒ 1. MOTOR VEHICLE FUELING ☐ 2. FUEL DISTRIBUTION ☐ 3. FARM ☐ 4. PROCESSOR ☐ 6. OTHER

Is the facility located on Indian Reservation or Trust lands? 405.: ☐ Yes ☒ No

II. PROPERTY OWNER INFORMATION

PROPERTY OWNER NAME 407.: Thrifty Oil Company
PHONE 408.: 562-921-3581

MAILING ADDRESS 409.: 13116 IMPERIAL HWY

CITY 410.: SANTA FE SPRINGS
STATE 411.: CA
ZIP CODE 412.: 92701

III. TANK OPERATOR INFORMATION

TANK OPERATOR NAME 428-1.: ALY SHAKANKINY
PHONE 428-2.: (310) 680-1643

MAILING ADDRESS 428-3.: 4130 W CENTURY

CITY 428-4.: INGELWOOD
STATE 428-5.: CA
ZIP CODE 428-6.: 90304

IV. TANK OWNER INFORMATION

TANK OWNER NAME 414.: BP WEST COAST PRODUCTS LLC
PHONE 415.: 714-670-3928

MAILING ADDRESS 416.: P.O. BOX 6038

CITY 417.: ARTESIA
STATE 418.: CA
ZIP CODE 419.: 90702

OWNER TYPE: 420.
☐ 4. LOCAL AGENCY/DISTRICT ☐ 5. COUNTY AGENCY ☐ 6. STATE AGENCY ☐ 7. FEDERAL AGENCY ☒ 8. NON-GOVERNMENT

V. BOARD OF EQUALIZATION UST STORAGE FEE ACCOUNT NUMBER

TY (TK) HQ 44- 0 4 1 4 6 5 — Call the State Board of Equalization, Fuel Tax Division, if there are questions. 421.

VI. PERMIT HOLDER INFORMATION

Issue permit and send legal notifications and mailings to: 423.
☐ 1. FACILITY OWNER ☐ 4. TANK OPERATOR ☒ 3. TANK OWNER ☐ 5. FACILITY OPERATOR

SUPERVISOR OF DIVISION, SECTION, OR OFFICE (Required For Public Agencies Only) 406.

VII. APPLICANT SIGNATURE

CERTIFICATION: I certify that the information provided herein is true, accurate, and in full compliance with legal requirements.

APPLICANT SIGNATURE
DATE 424.: 2-24-09
PHONE 425.: 714-670-3928

APPLICANT NAME (print) 426.: ALINE DER ALEXANIAN
APPLICANT TITLE 427: Environmental Compliance Specialist

UNDERGROUND STORAGE TANK
OPERATING PERMIT APPLICATION – TANK INFORMATION (One form per UST)

TYPE OF ACTION (Check one item only. For an UST permanent closure or removal, complete only this section and Sections I, II, III, IV, and IX below) 430
☒ 1. NEW PERMIT ☐ 3. RENEWAL PERMIT ☐ 5. CHANGE OF INFORMATION
☐ 6. TEMPORARY UST CLOSURE ☐ 7. UST PERMANENT CLOSURE ON SITE ☐ 8. UST REMOVAL

DATE UST PERMANENTLY CLOSED: 430a | DATE EXISTING UST DISCOVERED: 430b

I. FACILITY INFORMATION

FACILITY ID # (*Agency Use Only*) 1

BUSINESS NAME (Same as FACILITY NAME or DBA-Doing Business As) 3
ARCO # 09645

BUSINESS SITE ADDRESS 103: 4130 W CENTURY | CITY 104: INGELWOOD

II. TANK DESCRIPTION

TANK ID # 1 432 | TANK MANUFACTURER 433: Xerxes | TANK CONFIGURATION: THIS TANK IS 434:
☒ 1. A STAND-ALONE TANK
☐ 2. ONE IN A COMPARTMENTED UNIT.
Complete one page for each compartment in the unit.

DATE UST SYSTEM INSTALLED 435: 1998/07 | TANK CAPACITY IN GALLONS 436: 20,000 | NUMBER OF COMPARTMENTS IN THE UNIT 437: 1

III. TANK USE AND CONTENTS

TANK USE 439
☒ 1a. MOTOR VEHICLE FUELING ☐ 1b. MARINA FUELING ☐ 1c. AVIATION FUELING
☐ 3. CHEMICAL PRODUCT STORAGE ☐ 4. HAZARDOUS WASTE (Includes Used Oil) ☐ 5. EMERGENCY GENERATOR FUEL [HSC §25281 5(c)]
☐ 6. OTHER GENERATOR FUEL ☐ 95. UNKNOWN ☐ 99. OTHER (Specify): 439a

CONTENTS 440
PETROLEUM: ☒ 1a. REGULAR UNLEADED ☐ 1c. MIDGRADE UNLEADED ☐ 1b. PREMIUM UNLEADED
☐ 3. DIESEL ☐ 5. JET FUEL ☐ 6. AVIATION GAS
☐ 8. PETROLEUM BLEND FUEL ☐ 9. OTHER PETROLEUM (Specify): 440a
NON-PETROLEUM: ☐ 7. USED OIL ☐ 10. ETHANOL
☐ 11. OTHER NON-PETROLEUM (Specify): 440b

IV. TANK CONSTRUCTION

TYPE OF TANK 443: ☐ 1. SINGLE WALL ☒ 2. DOUBLE WALL ☐ 95. UNKNOWN

PRIMARY CONTAINMENT 444
☐ 1. STEEL ☒ 3. FIBERGLASS ☐ 6. INTERNAL BLADDER
☐ 7. STEEL + INTERNAL LINING ☐ 95. UNKNOWN ☐ 99. OTHER (Specify): 444a

SECONDARY CONTAINMENT 445
☐ 1. STEEL ☒ 3. FIBERGLASS ☐ 6. EXTERIOR MEMBRANE LINER ☐ 7. JACKETED
☐ 90. NONE ☐ 95. UNKNOWN ☐ 99. OTHER (Specify): 445a

OVERFILL PREVENTION 452
☒ 1. AUDIBLE & VISUAL ALARMS ☐ 2. BALL FLOAT ☐ 3. FILL TUBE SHUT-OFF VALVE
☐ 4. TANK MEETS REQUIREMENTS FOR EXEMPTION FROM OVERFILL PREVENTION EQUIPMENT

V. PRODUCT / WASTE PIPING CONSTRUCTION

PIPING CONSTRUCTION 460: ☐ 1. SINGLE-WALLED ☒ 2. DOUBLE-WALLED ☐ 99. OTHER

SYSTEM TYPE 458: ☒ 1. PRESSURE ☐ 2. GRAVITY ☐ 3. CONVENTIONAL SUCTION ☐ 4. SAFE SUCTION [23 CCR §2636(a)(3)]

PRIMARY CONTAINMENT 464
☐ 1. STEEL ☒ 4. FIBERGLASS ☐ 8. FLEXIBLE ☐ 10. RIGID PLASTIC
☐ 90. NONE ☐ 95. UNKNOWN ☐ 99. OTHER(Specify): 464a

SECONDARY CONTAINMENT 464b
☐ 1. STEEL ☒ 4. FIBERGLASS ☐ 8. FLEXIBLE ☐ 10. RIGID PLASTIC
☐ 90. NONE ☐ 95. UNKNOWN ☐ 99. OTHER (Specify): 464c

PIPING/TURBINE CONTAINMENT SUMP TYPE 464d: ☒ 1. SINGLE WALL ☐ 2. DOUBLE WALL ☐ 90. NONE

VI. VENT, VAPOR RECOVERY (VR) AND RISER / FILL PIPE PIPING CONSTRUCTION

VENT PRIMARY CONTAINMENT	☐ 1. STEEL	☒ 4. FIBERGLASS	☐ 10. RIGID PLASTIC	☐ 90. NONE	☐ 99. OTHER (Specify)	464e / 464e1
VENT SECONDARY CONTAINMENT	☐ 1. STEEL	☐ 4. FIBERGLASS	☐ 10. RIGID PLASTIC	☒ 90. NONE	☐ 99. OTHER (Specify)	464f / 464f1
VR PRIMARY CONTAINMENT	☐ 1. STEEL	☒ 4. FIBERGLASS	☐ 10. RIGID PLASTIC	☐ 90. NONE	☐ 99. OTHER (Specify)	464g / 464g1
VR SECONDARY CONTAINMENT	☐ 1. STEEL	☐ 4. FIBERGLASS	☐ 10. RIGID PLASTIC	☒ 90. NONE	☐ 99. OTHER (Specify)	464h / 464h1
VENT PIPING TRANSITION SUMP TYPE	☐ 1. SINGLE WALL		☐ 2. DOUBLE WALL	☒ 90. NONE		464i
RISER PRIMARY CONTAINMENT	☒ 1. STEEL	☐ 4. FIBERGLASS	☐ 10. RIGID PLASTIC	☐ 90. NONE	☐ 99. OTHER (Specify)	464j / 464j1
RISER SECONDARY CONTAINMENT	☐ 1. STEEL	☐ 4. FIBERGLASS	☐ 10. RIGID PLASTIC	☒ 90. NONE	☐ 99. OTHER (Specify)	464k / 464k1

FILL COMPONENTS INSTALLED 451a-c: ☒ 1. SPILL BUCKET ☒ 3. STRIKER PLATE/BOTTOM PROTECTOR ☒ 4. CONTAINMENT SUMP

VII. UNDER DISPENSER CONTAINMENT (UDC)

CONSTRUCTION TYPE 469a	☒ 1. SINGLE WALL	☐ 2. DOUBLE WALL	☐ 3. NO DISPENSERS	☐ 90. NONE	
CONSTRUCTION MATERIAL 469b-c	☐ 1. STEEL	☒ 4. FIBERGLASS	☐ 10. RIGID PLASTIC	☐ 99. OTHER (Specify)	

VIII. CORROSION PROTECTION

STEEL COMPONENT PROTECTION 448: ☐ 2. SACRIFICIAL ANODE(S) ☐ 4. IMPRESSED CURRENT ☐ 6. ISOLATION

IX. APPLICANT SIGNATURE

CERTIFICATION: I certify that this UST system is compatible with the hazardous substance stored and that the information provided herein is true, accurate, and in full compliance with legal requirements.

APPLICANT SIGNATURE | DATE 470: 2-24-09

APPLICANT NAME (print) 471: ALINDER ALEXANIAN | APPLICANT TITLE 472: Environmental Compliance Specialist

UNDERGROUND STORAGE TANK
OPERATING PERMIT APPLICATION – TANK INFORMATION (One form per UST)

TYPE OF ACTION (Check one item only. For an UST permanent closure or removal, complete only this section and Sections I, II, III, IV, and IX below) 430

☒ 1. NEW PERMIT ☐ 3. RENEWAL PERMIT ☐ 5. CHANGE OF INFORMATION
☐ 6. TEMPORARY UST CLOSURE ☐ 7. UST PERMANENT CLOSURE ON SITE ☐ 8. UST REMOVAL

DATE UST PERMANENTLY CLOSED: 430a | DATE EXISTING UST DISCOVERED: 430b

I. FACILITY INFORMATION

FACILITY ID # (*Agency Use Only*) 1

BUSINESS NAME (Same as FACILITY NAME or DBA-Doing Business As) 3
ARCO # 09645

BUSINESS SITE ADDRESS 103: 4130 W CENTURY | CITY 104: INGELWOOD

II. TANK DESCRIPTION

TANK ID # 2 432 | TANK MANUFACTURER 433: Xerxes | TANK CONFIGURATION: THIS TANK IS 434
☒ 1. A STAND-ALONE TANK
☐ 2. ONE IN A COMPARTMENTED UNIT.
Complete one page for each compartment in the unit

DATE UST SYSTEM INSTALLED 435: 1998/07 | TANK CAPACITY IN GALLONS 436: 10,000 | NUMBER OF COMPARTMENTS IN THE UNIT 437: 1

III. TANK USE AND CONTENTS

TANK USE 439
☒ 1a. MOTOR VEHICLE FUELING ☐ 1b. MARINA FUELING ☐ 1c. AVIATION FUELING
☐ 3. CHEMICAL PRODUCT STORAGE ☐ 4. HAZARDOUS WASTE (Includes Used Oil) ☐ 5. EMERGENCY GENERATOR FUEL [HSC §25281.5(c)]
☐ 6. OTHER GENERATOR FUEL ☐ 95. UNKNOWN ☐ 99. OTHER (Specify): 439a

CONTENTS 440
PETROLEUM: ☒ 1a. REGULAR UNLEADED ☐ 1c. MIDGRADE UNLEADED ☐ 1b. PREMIUM UNLEADED
☐ 3. DIESEL ☐ 5. JET FUEL ☐ 6. AVIATION GAS
☐ 8. PETROLEUM BLEND FUEL ☐ 9. OTHER PETROLEUM (Specify): 440a
NON-PETROLEUM: ☐ 7. USED OIL ☐ 10. ETHANOL
☐ 11. OTHER NON-PETROLEUM (Specify): 440b

IV. TANK CONSTRUCTION

TYPE OF TANK 443: ☐ 1. SINGLE WALL ☒ 2. DOUBLE WALL ☐ 95. UNKNOWN

PRIMARY CONTAINMENT 444
☐ 1. STEEL ☒ 3. FIBERGLASS ☐ 6. INTERNAL BLADDER
☐ 7. STEEL + INTERNAL LINING ☐ 95. UNKNOWN ☐ 99. OTHER (Specify): 444a

SECONDARY CONTAINMENT 445
☐ 1. STEEL ☒ 3. FIBERGLASS ☐ 6. EXTERIOR MEMBRANE LINER ☐ 7. JACKETED
☐ 90. NONE ☐ 95. UNKNOWN ☐ 99. OTHER (Specify): 445a

OVERFILL PREVENTION 452
☒ 1. AUDIBLE & VISUAL ALARMS ☐ 2. BALL FLOAT ☐ 3. FILL TUBE SHUT-OFF VALVE
☐ 4. TANK MEETS REQUIREMENTS FOR EXEMPTION FROM OVERFILL PREVENTION EQUIPMENT

V. PRODUCT / WASTE PIPING CONSTRUCTION

PIPING CONSTRUCTION 460: ☐ 1. SINGLE-WALLED ☒ 2. DOUBLE-WALLED ☐ 99. OTHER

SYSTEM TYPE 458: ☒ 1. PRESSURE ☐ 2. GRAVITY ☐ 3. CONVENTIONAL SUCTION ☐ 4. SAFE SUCTION [23 CCR §2636(a)(3)]

PRIMARY CONTAINMENT 464
☐ 1. STEEL ☒ 4. FIBERGLASS ☐ 8. FLEXIBLE ☐ 10. RIGID PLASTIC
☐ 90. NONE ☐ 95. UNKNOWN ☐ 99. OTHER(Specify): 464a

SECONDARY CONTAINMENT 464b
☐ 1. STEEL ☒ 4. FIBERGLASS ☐ 8. FLEXIBLE ☐ 10. RIGID PLASTIC
☐ 90. NONE ☐ 95. UNKNOWN ☐ 99. OTHER (Specify): 464c

PIPING/TURBINE CONTAINMENT SUMP TYPE 464d: ☒ 1. SINGLE WALL ☐ 2. DOUBLE WALL ☐ 90. NONE

VI. VENT, VAPOR RECOVERY (VR) AND RISER / FILL PIPE PIPING CONSTRUCTION

VENT PRIMARY CONTAINMENT	☐ 1. STEEL	☒ 4. FIBERGLASS	☐ 10. RIGID PLASTIC	☐ 90. NONE	☐ 99. OTHER (Specify)	464e / 464e1
VENT SECONDARY CONTAINMENT	☐ 1. STEEL	☐ 4. FIBERGLASS	☐ 10. RIGID PLASTIC	☒ 90. NONE	☐ 99. OTHER (Specify)	464f / 464f1
VR PRIMARY CONTAINMENT	☐ 1. STEEL	☒ 4. FIBERGLASS	☐ 10. RIGID PLASTIC	☐ 90. NONE	☐ 99. OTHER (Specify)	464g / 464g1
VR SECONDARY CONTAINMENT	☐ 1. STEEL	☐ 4. FIBERGLASS	☐ 10. RIGID PLASTIC	☒ 90. NONE	☐ 99. OTHER (Specify)	464h / 464h1
VENT PIPING TRANSITION SUMP TYPE	☐ 1. SINGLE WALL		☐ 2. DOUBLE WALL	☒ 90. NONE		464i.
RISER PRIMARY CONTAINMENT	☒ 1. STEEL	☐ 4. FIBERGLASS	☐ 10. RIGID PLASTIC	☐ 90. NONE	☐ 99. OTHER (Specify)	464j / 464j1
RISER SECONDARY CONTAINMENT	☐ 1. STEEL	☐ 4. FIBERGLASS	☐ 10. RIGID PLASTIC	☒ 90. NONE	☐ 99. OTHER (Specify)	464k / 464k1
FILL COMPONENTS INSTALLED	☒ 1. SPILL BUCKET	☒ 3. STRIKER PLATE/BOTTOM PROTECTOR	☒ 4. CONTAINMENT SUMP			451a-c

VII. UNDER DISPENSER CONTAINMENT (UDC)

CONSTRUCTION TYPE 469a: ☒ 1. SINGLE WALL ☐ 2. DOUBLE WALL ☐ 3. NO DISPENSERS ☐ 90. NONE

CONSTRUCTION MATERIAL 469b-c: ☐ 1. STEEL ☒ 4. FIBERGLASS ☐ 10. RIGID PLASTIC ☐ 99. OTHER (Specify)

VIII. CORROSION PROTECTION

STEEL COMPONENT PROTECTION 448: ☐ 2. SACRIFICIAL ANODE(S) ☐ 4. IMPRESSED CURRENT ☐ 6 ISOLATION

IX. APPLICANT SIGNATURE

CERTIFICATION: I certify that this UST system is compatible with the hazardous substance stored and that the information provided herein is true, accurate, and in full compliance with legal requirements.

APPLICANT SIGNATURE | DATE 470: 2-24-09

APPLICANT NAME (print) 471: ALINE DER ALEXANIAN | APPLICANT TITLE 472: Environmental Compliance Specialist

UNDERGROUND STORAGE TANK
OPERATING PERMIT APPLICATION – TANK INFORMATION (One form per UST)

TYPE OF ACTION (Check one item only. For an UST permanent closure or removal, complete only this section and Sections I, II, III, IV, and IX below) 430

☒ 1. NEW PERMIT ☐ 3. RENEWAL PERMIT ☐ 5. CHANGE OF INFORMATION
☐ 6. TEMPORARY UST CLOSURE ☐ 7. UST PERMANENT CLOSURE ON SITE ☐ 8. UST REMOVAL

DATE UST PERMANENTLY CLOSED: 430a | DATE EXISTING UST DISCOVERED: 430b

I. FACILITY INFORMATION

FACILITY ID # (*Agency Use Only*) 1

BUSINESS NAME (Same as FACILITY NAME or DBA-Doing Business As) 3
ARCO # 09645

BUSINESS SITE ADDRESS 103
4130 W CENTURY

CITY 104
INGELWOOD

II. TANK DESCRIPTION

TANK ID # 3 432

TANK MANUFACTURER 433
Xerxes

TANK CONFIGURATION: THIS TANK IS 434
☒ 1. A STAND-ALONE TANK
☐ 2. ONE IN A COMPARTMENTED UNIT
Complete one page for each compartment in the unit.

DATE UST SYSTEM INSTALLED 435
1998/07

TANK CAPACITY IN GALLONS 436
10,000

NUMBER OF COMPARTMENTS IN THE UNIT 437
1

III. TANK USE AND CONTENTS

TANK USE 439
☒ 1a. MOTOR VEHICLE FUELING ☐ 1b. MARINA FUELING ☐ 1c. AVIATION FUELING
☐ 3. CHEMICAL PRODUCT STORAGE ☐ 4. HAZARDOUS WASTE (Includes Used Oil) ☐ 5. EMERGENCY GENERATOR FUEL [HSC §25281.5(c)]
☐ 6. OTHER GENERATOR FUEL ☐ 95. UNKNOWN ☐ 99. OTHER (Specify): 439a

CONTENTS PETROLEUM: 440
☐ 1a. REGULAR UNLEADED ☐ 1c. MIDGRADE UNLEADED ☒ 1b. PREMIUM UNLEADED
☐ 3. DIESEL ☐ 5. JET FUEL ☐ 6. AVIATION GAS
☐ 8. PETROLEUM BLEND FUEL ☐ 9. OTHER PETROLEUM (Specify): 440a

NON-PETROLEUM: ☐ 7. USED OIL ☐ 10. ETHANOL
☐ 11. OTHER NON-PETROLEUM (Specify): 440b

IV. TANK CONSTRUCTION

TYPE OF TANK 443
☐ 1. SINGLE WALL ☒ 2. DOUBLE WALL ☐ 95. UNKNOWN

PRIMARY CONTAINMENT 444
☐ 1. STEEL ☒ 3. FIBERGLASS ☐ 6. INTERNAL BLADDER
☐ 7. STEEL + INTERNAL LINING ☐ 95. UNKNOWN ☐ 99. OTHER (Specify): 444a

SECONDARY CONTAINMENT 445
☐ 1. STEEL ☒ 3. FIBERGLASS ☐ 6. EXTERIOR MEMBRANE LINER ☐ 7. JACKETED
☐ 90. NONE ☐ 95. UNKNOWN ☐ 99. OTHER (Specify): 445a

OVERFILL PREVENTION 452.
☒ 1. AUDIBLE & VISUAL ALARMS ☐ 2. BALL FLOAT ☐ 3. FILL TUBE SHUT-OFF VALVE
☐ 4. TANK MEETS REQUIREMENTS FOR EXEMPTION FROM OVERFILL PREVENTION EQUIPMENT

V. PRODUCT / WASTE PIPING CONSTRUCTION

PIPING CONSTRUCTION 460
☐ 1. SINGLE-WALLED ☒ 2. DOUBLE-WALLED ☐ 99. OTHER

SYSTEM TYPE 458
☒ 1. PRESSURE ☐ 2. GRAVITY ☐ 3. CONVENTIONAL SUCTION ☐ 4. SAFE SUCTION [23 CCR §2636(a)(3)]

PRIMARY CONTAINMENT 464
☐ 1. STEEL ☒ 4. FIBERGLASS ☐ 8. FLEXIBLE ☐ 10. RIGID PLASTIC
☐ 90. NONE ☐ 95. UNKNOWN ☐ 99. OTHER(Specify): 464a

SECONDARY CONTAINMENT 464b
☐ 1. STEEL ☒ 4. FIBERGLASS ☐ 8. FLEXIBLE ☐ 10. RIGID PLASTIC
☐ 90. NONE ☐ 95. UNKNOWN ☐ 99. OTHER (Specify): 464c

PIPING/TURBINE CONTAINMENT SUMP TYPE 464d
☒ 1. SINGLE WALL ☐ 2. DOUBLE WALL ☐ 90. NONE

VI. VENT, VAPOR RECOVERY (VR) AND RISER / FILL PIPE PIPING CONSTRUCTION

VENT PRIMARY CONTAINMENT	☐ 1. STEEL	☒ 4. FIBERGLASS	☐ 10. RIGID PLASTIC	☐ 90. NONE	☐ 99. OTHER (Specify)	464e / 464e1
VENT SECONDARY CONTAINMENT	☐ 1. STEEL	☐ 4. FIBERGLASS	☐ 10. RIGID PLASTIC	☒ 90. NONE	☐ 99. OTHER (Specify)	464f / 464f1
VR PRIMARY CONTAINMENT	☐ 1. STEEL	☒ 4. FIBERGLASS	☐ 10. RIGID PLASTIC	☐ 90. NONE	☐ 99. OTHER (Specify)	464g / 464g1
VR SECONDARY CONTAINMENT	☐ 1. STEEL	☐ 4. FIBERGLASS	☐ 10. RIGID PLASTIC	☒ 90. NONE	☐ 99. OTHER (Specify)	464h / 464h1
VENT PIPING TRANSITION SUMP TYPE	☐ 1. SINGLE WALL		☐ 2. DOUBLE WALL	☒ 90. NONE		464i.
RISER PRIMARY CONTAINMENT	☒ 1. STEEL	☐ 4. FIBERGLASS	☐ 10. RIGID PLASTIC	☐ 90. NONE	☐ 99. OTHER (Specify)	464j / 464j1
RISER SECONDARY CONTAINMENT	☐ 1. STEEL	☐ 4. FIBERGLASS	☐ 10. RIGID PLASTIC	☒ 90. NONE	☐ 99. OTHER (Specify)	464k / 464k1

FILL COMPONENTS INSTALLED 451a-c
☒ 1. SPILL BUCKET ☒ 3. STRIKER PLATE/BOTTOM PROTECTOR ☒ 4. CONTAINMENT SUMP

VII. UNDER DISPENSER CONTAINMENT (UDC)

CONSTRUCTION TYPE 469a
☒ 1. SINGLE WALL ☐ 2. DOUBLE WALL ☐ 3. NO DISPENSERS ☐ 90. NONE

CONSTRUCTION MATERIAL 469b-c
☐ 1. STEEL ☒ 4. FIBERGLASS ☐ 10. RIGID PLASTIC ☐ 99. OTHER (Specify)

VIII. CORROSION PROTECTION

STEEL COMPONENT PROTECTION 448.
☐ 2. SACRIFICIAL ANODE(S) ☐ 4. IMPRESSED CURRENT ☐ 6. ISOLATION

IX. APPLICANT SIGNATURE

CERTIFICATION: I certify that this UST system is compatible with the hazardous substance stored and that the information provided herein is true, accurate, and in full compliance with legal requirements.

APPLICANT SIGNATURE [signature] DATE 470. 2-24-09

APPLICANT NAME (print) ALINE DER ALEXANIAN 471.

APPLICANT TITLE Environmental Compliance Specialist 472.

Unified Program (UP) Form
CONSOLIDATED CONTINGENCY PLAN

SECTION II: UST EMERGENCY RESPONSE AND MONITORING PLAN

I. FACILITY IDENTIFICATION		
BUSINESS NAME 3 **ARCO # 09645**		FACILITY ID # 1 **FA0007104**
SITE ADDRESS 103 **4130 W. CENTURY BLVD.**	CITY 104 **INGLEWOOD**	ZIP CODE 105 **90304**

II. MONITORING PLAN AND PROCEDURES

1. The frequency of monitoring is as follows:

a. Tank: CONTINUOUS

b. Piping: CONTINUOUS

2. The methods and equipment (name and model) used for monitoring include:

a. Tank: VEEDER ROOT TLS-350, SENSOR MODEL #794-390-409

b. Piping: VEEDER ROOT TLS-350, SENSOR MODEL #794-380-208; RED JACKET CPT ; DISPENSER SENSOR MODEL #330212-001

3. The location (s) where monitoring will be performed include:

Turbine sumps, fill sumps, tank annular space, automatic line leak detector, under dispenser containment

Attach one page plot plan showing:
1. Location of underground storage tanks, buildings, and property lines.
2. Location of monitoring points and the monitoring system is located.

4. The name(s) of responsible person (s) performing the monitoring and/or maintaining the equipment include:

ALINE DER ALEXANIAN

5. The reporting format for all monitoring performed is as follows:

a. Tank: ACCORDING TO CCR TITLE 23

b. Piping: ACCORDING TO CCR TITLE 23

6. The preventative maintenance schedule for the monitoring equipment is:

ANNUAL MONITOR CERTIFICATION

7. The training necessary for the operation of UST systems, including piping and monitoring equipment includes:

Designated Operator Training requirements and as described in SECTION 1: BUSINESS PLAN AND CONTINGENCY PLAN, V. EMPLOYEE TRAINING

Note: Training is scheduled and provided on _____ANNUAL_____ basis and training records for personnel are kept at the facility.

Be advised that this Emergency Response and Monitoring Plan must be kept at the UST location at all times. The local UST agency, CUPA or PA, must be notified within 30 days of any changes to the monitoring procedures. Consult your local UST agency for additional information on State and any local regulatory requirements concerning this Plan.

Unified Program (UP) Form
CONSOLIDATED CONTINGENCY PLAN

SECTION II: UST EMERGENCY RESPONSE AND MONITORING PLAN

III. EMERGENCY RESPONSE PLAN

1. If an unauthorized release occurs, hazardous substances will be cleaned up by: Employees will use absorbent to clean spill if manageable by on site personnel. For larger spills employees will call 911 and ELITE CUSTOMER SOLUTIONS CENTER. ELITE CUSTOMER SOLUTIONS CENTER will dispatch Hazardous Response Team.

2. Agency notifications will be made as detailed in Section I of the Contingency Plan, and the local agency responsible for Underground Storage Tanks (USTs) shall be notified as required by state and local laws and regulations.

Local UST Agency: Los Angeles County Fire Department	Phone: (323) 838-3958

3. The following persons are responsible for authorizing work necessary under the response plan:

Name	Title	Phone
ALINE DER ALEXANIAN	**Environmental Compliance Specialist**	**714-670-3928**
Name **CARL JOHANSON**	Title **Area Maintenance Manager**	Phone **(661) 296-0218**
Name **ELITE CUSTOMER SOLUTIONS CENTER**	Title **ELITE CUSTOMER SOLUTIONS CENTER**	Phone **800-ARCOFIX (272-6349)**

Additional Persons

4. The proposed methods and equipment to be used for removing and properly disposing of hazardous substances and cleanup wastes are the following:

Use licensed hazardous waste transporter for transporting waste to appropriate disposal or recycling facilities.

5. The location and availability of the required cleanup equipment listed in item #4 is as follows:

Provided by transporter.

6. The maintenance schedule for the cleanup equipment is as follows:

Replenished absorbent as needed.

7. Additional information:

OFFICIAL USE ONLY			DATE RECEIVED		REVIEWED BY	
DIV	BN	STA	OTHER	DISTRICT	CUPA	PA

010092 - 037167

FRCT

RECEIVED
DEC 21 2009

October 30, 2009

U.S. E.P.A. Regional Offices/State Implementing Agencies

Subject: **BP America Inc. – Financial Responsibility Documentation Petroleum Containing Underground Storage Tanks – 40 CFR Part 280**

C634116

Dear Sir or Madam:

The enclosed document comprises the financial assurance mechanism by which BP America Inc. demonstrates financial responsibility pursuant to 40 CFR 280 Subpart H for taking corrective action and compensating third parties for bodily injury and property damage caused by accidental releases arising from the operation of petroleum underground storage tanks.

This document is believed to be complete and accurate. However, considering the number and geographic dispersion of USTs covered by BP America Inc.'s financial responsibility, it is possible that errors of omission have occurred and the tank listings will not always be current as of the date of the review. In any case, it is the intent of BP America Inc. to provide the mandated financial responsibility requirements for all USTs subject to 40 CFR 280 Subpart H.

If you have any questions regarding the information submitted, please contact me at (714) 228-6480.

Sincerely,

Stephen S. Comley

Stephen Comley
HSSE Manager

Enclosures

Certificate of Insurance

Name:	BP America Inc.
Address:	Per schedule on file with company
Policy Number:	Claims Made PLI G24936223
Period of Coverage:	01/01/2010 – 01/01/2011
Name of Insurer:	ACE American Insurance Company
Address of Insurer:	436 Walnut St.
	Philadelphia, PA 19106
Name of Insured	BP America Inc.
Address of Insured:	4101 Winfield Road, Warrenville, IL 60555

1. Certification:

ACE American Insurance Company hereby certifies that it has issued liability insurance covering the following underground storage tanks(s):

Per List Attached

for "taking corrective action" and/or "compensating third parties for bodily injury and property damage caused by" either "sudden accidental releases" or "nonsudden accidental releases" or "accidental releases"; in accordance with and subject to the limits of liability, exclusions, conditions, and other terms of the policy; if coverage is different for different tanks or locations, arising from operating the underground storage tank(s) identified above.

The limits of liability are $1,000,000 per occurrence and annual aggregate of $2,000,000 exclusive of legal defense costs, which are subject to a separate limit under the policy. This coverage is provided under PLI G24936223. The effective date of said policy is January 1, 2010.

2. The Insurer further certifies the following with respect to the insurance described in Paragraph 1:

a. Bankruptcy or insolvency of the insured shall not relive the Insurer of its obligations under the policy to which this certificate applies.

b. The Insurer is liable for the payment of amounts within any deductible applicable to the policy to the provider of corrective action or a damaged third-party, with a right of reimbursement by the insured for any such payment made by the Insurer. This provision does not apply with respect to that amount of any deductible for which coverage is demonstrated under another mechanism or combination of mechanisms as specified in 40 CFR 280.95–280.102.

c. Whenever requested by a Director of an implementing agency, the Insurer agrees to furnish to the Director a signed duplicate original of the policy and all endorsements.

d. Cancellation or any other termination of the insurance by the Insurer, except for non-payment of premium or misrepresentation by the insured, will be effective only upon written notice and only after the expiration of 60 days after a copy of such written notice is received by the insured. Cancellation for non-payment of premium or misrepresentation by the insured will be effective only upon written notice and only after expiration of a minimum of 10 days after a copy of such written notice is received by the insured.

e. The insurance covers claims otherwise covered by the policy that are reported to the Insurer within six months of the effective date of cancellation or non-renewal of the policy except where the new or renewed policy has the same retroactive date earlier than that of the prior policy, and which arise out of any covered occurrence that commenced after the policy retroactive date, if applicable, and prior to such policy renewal or termination date. Claims reported during such extended reporting period are subject to the terms, conditions, limits, including limits of liability, and exclusions of the policy.

I hereby certify that the wording of this instrument is identical to the wording in 40 CFR 280.97(b)(2) and that the Insurer is licensed to transact the business of insurance, or eligible to provide insurance as an excess or surplus lines insurer, in one or more states.

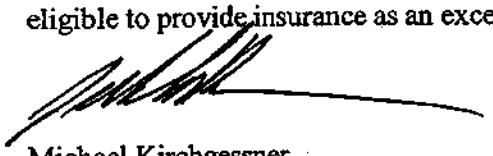

Michael Kirchgessner
Vice President
Authorized Representative of ACE American Insurance Company
525 West Monroe, 4th Floor
Chicago, IL 60661

Endorsement Number 4

Name:	Per list attached
Address:	Per list attached
Policy Number:	Claims Made PLI G24936223
Period of Coverage:	01/01/2010 – 01/01/2011
Insurer:	ACE American Insurance Company
Address:	436 Walnut St. Philadelphia, PA 19106
Name of Insured:	BP America Inc.
Address of Insured:	4101 Winfield Rd. #3 Warrenville, IL 60555

1. This endorsement certifies that the policy to which the endorsement is attached provides liability insurance covering the following underground storage tanks:

   Per List Attached

   for taking corrective action and/or compensating third parties for bodily injury and property damage caused by either sudden accidental releases or nonsudden accidental releases or accidental releases; in accordance with and subject to the limits of liability, exclusions, conditions, and other terms of the policy arising from operating the underground storage tank(s) identified above.

   The limits of liability are

   $1,000,000 each occurrence
   $2,000,000 annual aggregate

   exclusive of legal defense costs, which are subject to a separate limit under the policy. This coverage is provided under Claims Made PLI G24936223. The effective date of said policy is January 1, 2010

2. The insurance afforded with respect to such occurrences is subject to all of the terms and conditions of the policy; provided, however, that any provisions inconsistent with subsections (a) through (e) of this Paragraph 2 are hereby amended to conform with subsections (a) through (e);

a. Bankruptcy or insolvency of the insured shall not relieve ACE American Insurance Company of its obligations under the policy to which this endorsement is attached.

b. ACE American Insurance Company is liable for the payment of amounts within any deductible applicable to the policy to the provider of corrective action or a damaged third-party, with a right of reimbursement by the insured for any such payment made by ACE American Insurance Company. This provision does not apply with respect to that amount of any deductible for which coverage is demonstrated under another mechanism or combination of mechanisms as specified in 40 CFR 280.95–280.102.

c. Whenever requested by a Director of an implementing agency, ACE American Insurance Company agrees to furnish to the Director a signed duplicate original of the policy and all endorsements.

d. Cancellation or any other termination of the insurance by ACE American Insurance Company except for non-payment of premium or misrepresentation by the insured, will be effective only upon written notice and only after the expiration of 60 days after a copy of such written notice is received by the insured. Cancellation for non-payment of premium or misrepresentation by the insured will be effective only upon written notice and only after expiration of a minimum of 10 days after a copy of such written notice is received by the insured.

e. The insurance covers claims otherwise covered by the policy that are reported to ACE American Insurance Company within six months of the effective date of cancellation or non-renewal of the policy except where the new or renewed policy has the same retroactive date or a retroactive date earlier than that of the prior policy, and which arise out of any covered occurrence that commenced after the policy retroactive date, if applicable, and prior to such policy renewal or termination date. Claims reported during such extended reporting period are subject to the terms, conditions, limits, including limits of liability, and exclusions of the policy

I hereby certify that the wording of this instrument is identical to the wording in 40 CFR 280.97(b)(1) and that ACE American Insurance Company is licensed to transact the business of insurance or eligible to provide insurance as an excess or surplus lines insurer in one or more state.

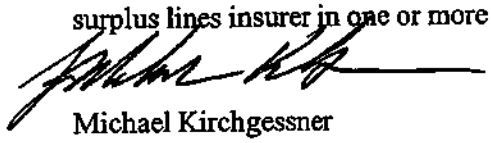

Michael Kirchgessner
Vice President
ACE American Insurance Company
525 West Monroe, 4th Floor
Chicago, IL 60661

State of California
State of Water Resources Control Board
Division of Financial Assistance
P.O. Box 944212
Sacramento, CA 94244-2120
(Instructions on reverse side)

For State Use Only

CERTIFICATION OF FINANCIAL RESPONSIBILITY

FOR UNDERGROUND STORAGE TANKS CONTAINING PETROLEUM

A. I am required to demonstrate Financial Responsibility in the required amounts as specified in Section 2807, Chapter 18, Div. 3, Title 23, CCR:

☐ 500,000 dollars per occurrence
or
☑ 1 million dollars per occurrence

AND

☐ 1 million dollars annual aggregate
or
☑ 2 million dollars annual aggregate

B. BP America, Inc. *hereby certifies that it is in compliance with the requirements of*
(Name of Tank Owner or Operator)
California Code of Regulations, Title 23, Division 3, Chapter 18, Article 3, Section 2807.
The mechanisms used to demonstrate financial responsibility as required by Section 2807 are as follows:

C. Mechanism Type	Name and Address of Issuer	Mechanism Number	Coverage Amount	Coverage Period	Corrective Action	Third Party Comp
Insurance	ACE American Insurance Company 436 Walnut Street Philadelphia, PA 19106	PLI G24936223	$1,000,000 per Occurence $2,000,000 Annual Aggregate	01/01/2010 - 01/01/2011	Yes	Yes

Note: If you are using the State Fund as any part of your demonstration of financial responsibility, your execution and submission of this certification also certifies that you are in compliance and shall maintain compliance with all conditions for participation in the Fund. See instructions.

D. Facility Name	Facility Address
Per List Attached	Per List Attached
Facility Name	Facility Address
Facility Name	Facility Address

E. Signature of Tank Owner or Operator	Date	Name and Title of Tank Owner or Operator
Jennifer Marinas	10/29/09	Jennifer Marinas - Environmental Compliance Specialist
Signature of Witness or Notary	Date	Name of Witness or Notary
Sandy Musial	10/29/09	Sandy Musial - Witness

CFR (Revised 08/06) FILE: Original - Local Agency Copies - Facility/Site(s)

Gasoline Retail Facilities with Underground Storage Tanks Owned or Operated by BP America Inc.						
Facility No	Address	City	State	Zip	County	No. of Tanks
09530	5175 MELROSE	LOS ANGELES	CA	90038	LOS ANGELES	3
09531	1465 S WINCHESTER	SAN JOSE	CA	95128	SANTA CLARA	2
09532	700 AVOCADO ROAD	EL CAJON	CA	92020	SAN DIEGO	3
09533	1092 E WASHINGTON AVENUE	EL CAJON	CA	92020	SAN DIEGO	3
09534	10601 MAGNOLIA	NORTH HOLLYWOOD	CA	91601	LOS ANGELES	3
09535	3400 SAN PABLO AVENUE	OAKLAND	CA	94603	ALAMEDA	3
09536	25225 MISSION BOULEVARD	HAYWARD	CA	94544	ALAMEDA	3
09537	10050 LAUREL CANYON	PACOIMA	CA	91331	LOS ANGELES	3
09538	12158 ALONDRA	NORWALK	CA	90650	LOS ANGELES	2
09539	2937 E CHAPMAN AVENUE	ORANGE	CA	92869	ORANGE	4
09540	3010 UNION AVENUE	SAN JOSE	CA	95124	SANTA CLARA	3
09541	207 A STREET	HAYWARD	CA	94541	ALAMEDA	3
09543	7594 UNIVERSITY AVENUE	LA MESA	CA	91941	SAN DIEGO	3
09544	3101 EL SEGUNDO BOULEVARD	HAWTHORNE	CA	90250	LOS ANGELES	3
09545	2214 N BROADWAY	LOS ANGELES	CA	90031	LOS ANGELES	3
09546	14360 FRANCISQUITO	LA PUENTE	CA	91744	LOS ANGELES	4
09548	23900 AVALON	CARSON	CA	90745	LOS ANGELES	3
09549	14121 NEWPORT AVENUE	TUSTIN	CA	92780	ORANGE	3
09550	291 S TUSTIN STREET	ORANGE	CA	92866	ORANGE	3
09551	280 E FOOTHILL	RIALTO	CA	92376	SAN BERNARDINO	3
09552	782 N MOUNTAIN AVENUE	UPLAND	CA	91786	SAN BERNARDINO	3
09553	1510 GAREY	POMONA	CA	91766	LOS ANGELES	2
09554	1025 W ANAHEIM	WILMINGTON	CA	90744	LOS ANGELES	4
09555	304 S MAGNOLIA AVENUE	ANAHEIM	CA	92804	ORANGE	3
09556	17475 BROOKHURST STREET	FOUNTAIN VALLEY	CA	92708	ORANGE	3
09557	16851 SHERMAN WAY	VAN NUYS	CA	91406	LOS ANGELES	3
09558	103 E ALOSTA	GLENDORA	CA	91740	LOS ANGELES	2
09559	7908 WINTER GARDENS	EL CAJON	CA	92021	SAN DIEGO	3
09560	2502 IMPERIAL AVENUE	SAN DIEGO	CA	92102	SAN DIEGO	3
09561	833 TURQUOISE STREET	SAN DIEGO	CA	92109	SAN DIEGO	2
09562	978 CUYAMACA STREET	EL CAJON	CA	92020	SAN DIEGO	3
09563	1890 PALM AVENUE	SAN DIEGO	CA	92154	SAN DIEGO	4
09564	6404 MISSION GORGE ROAD	SAN DIEGO	CA	92120	SAN DIEGO	3
09566	1606 PLAZA BOULEVARD	NATIONAL CITY	CA	91950	SAN DIEGO	3
09567	9811 MISSION GORGE	SANTEE	CA	92071	SAN DIEGO	3
09568	401 TELEGRAPH CYN ROAD	CHULA VISTA	CA	91910	SAN DIEGO	3
09569	1734 HIGHLAND AVENUE	NATIONAL CITY	CA	91950	SAN DIEGO	4
09570	1139 HARBISON AVENUE	NATIONAL CITY	CA	91950	SAN DIEGO	2
09571	4330 ORANGE AVENUE	SAN DIEGO	CA	92105	SAN DIEGO	3
09572	1484 E WASHINGTON AVENUE	EL CAJON	CA	92020	SAN DIEGO	2
09573	1525 N MAGNOLIA AVENUE	EL CAJON	CA	92020	SAN DIEGO	4
09574	9009 CARLTON HILLS BOULEVARD	SANTEE	CA	92071	SAN DIEGO	3
09575	1551 ROSECRANS STREET	SAN DIEGO	CA	92106	SAN DIEGO	2
09576	4202 CLAIREMONT MESA BOULEVARD	SAN DIEGO	CA	92117	SAN DIEGO	3
09577	489 W MAIN STREET	EL CAJON	CA	92020	SAN DIEGO	3
09578	9600 MURRAY DRIVE	LA MESA	CA	91942	SAN DIEGO	4
09579	434 W 5TH AVENUE	ESCONDIDO	CA	92025	SAN DIEGO	2
09580	6311 IMPERIAL AVENUE	SAN DIEGO	CA	92114	SAN DIEGO	3
09581	9090 GLENOAKS	SUN VALLEY	CA	91352	LOS ANGELES	3
09582	10120 CENTRAL	MONTCLAIR	CA	91763	SAN BERNARDINO	2
09583	600 E ROSECRANS	LOS ANGELES	CA	90001	LOS ANGELES	2
09584	8606 RESEDA BOULEVARD	NORTHRIDGE	CA	91324	LOS ANGELES	3
09587	6757 LAUREL CANYON	NORTH HOLLYWOOD	CA	91606	LOS ANGELES	2
09588	11870 ROSCOE BOULEVARD	SUN VALLEY	CA	91352	LOS ANGELES	3
09589	799 W 19TH STREET	COSTA MESA	CA	92627	ORANGE	3
09590	20055 VANOWEN	CANOGA PARK	CA	91306	LOS ANGELES	4
09591	8863 LAKEWOOD	DOWNEY	CA	90240	LOS ANGELES	3
09592	8600 WOODMAN	PACOIMA	CA	91331	LOS ANGELES	3
09593	1539 S STANDARD AVENUE	SANTA ANA	CA	92707	ORANGE	3
09594	751 BAKER STREET	COSTA MESA	CA	92626	ORANGE	2
09595	9108 CAMPO ROAD	SPRING VALLEY	CA	91977	SAN DIEGO	3
09596	7974 UNIVERSITY AVENUE	LA MESA	CA	91941	SAN DIEGO	2
09597	1401 HILLTOP	CHULA VISTA	CA	91911	SAN DIEGO	3
09598	633 BIRMINGHAM DRIVE	CARDIFF	CA	92007	SAN DIEGO	4

94
95
96
97
98
100
101
103

Gasoline Retail Facilities with Underground Storage Tanks Owned or Operated by BP America Inc.						
Facility No.	Address	City	State	Zip	County	No. of Tanks
03042	13331 EUCLID AVENUE	GARDEN GROVE	CA	92843	ORANGE	3
03048	27682 CROWN VALLEY PARKWAY	MISSION VIEJO	CA	92691	ORANGE	3
03050	4359 COLDWATER CANYON	STUDIO CITY	CA	91604	LOS ANGELES	4
03053	5981 WARNER AVENUE	HUNTINGTON BEACH	CA	92649	ORANGE	4
03069	701 W CHANNEL STREET	SAN PEDRO	CA	90731	LOS ANGELES	4
03070	144 N VEROADUGO ROAD	GLENDALE	CA	91206	LOS ANGELES	5
03077	2124 E HARBOR BOULEVARD	VENTURA	CA	93001	VENTURA	3
03101	25122 MARGUERITE PARKWAY	MISSION VIEJO	CA	92692	ORANGE	3
04398	3921 WATT AVENUE	SACRAMENTO	CA	95821	SACRAMENTO	4
04495	1950 S DELAWARE STREET	SAN MATEO	CA	94403	SAN MATEO	4
04968	3501 FAIR OAKS BOULEVARD	SACRAMENTO	CA	95864	SACRAMENTO	4
04977	2770 CASTRO VALLEY ROAD	CASTRO VALLEY	CA	94546	ALAMEDA	3
05007	2940 LYTTON STREET	SAN DIEGO	CA	92110	SAN DIEGO	3
05027	3834 E THIRD STREET	LOS ANGELES	CA	90063	LOS ANGELES	3
05028	124 W PACIFIC COAST HIGHWAY	LONG BEACH	CA	90806	LOS ANGELES	4
05054	2106 W TEMPLE STREET	LOS ANGELES	CA	90026	LOS ANGELES	4
05061	12606 E ROSECRANS AVENUE	SANTA FE SPRINGS	CA	90670	LOS ANGELES	3
05111	2749 N EL CAMINO REAL	SAN CLEMENTE	CA	92672	ORANGE	3
05134	5405 CLAIREMONT MESA BOULEVARD	SAN DIEGO	CA	92117	SAN DIEGO	2
05137	201 BROADWAY	EL CAJON	CA	92020	SAN DIEGO	2
05147	2245 S MAIN STREET	SANTA ANA	CA	92707	ORANGE	4
05148	586 N MAIN STREET	BISHOP	CA	93514	INYO	4
05168	3659 CENTRAL AVENUE	RIVERSIDE	CA	92506	RIVERSIDE	4
05200	8004 LANKERSHIM BOULEVARD	NORTH HOLLYWOOD	CA	91605	LOS ANGELES	4
05215	57858 29 PALMS HIGHWAY	YUCCA VALLEY	CA	92284	SAN BERNARDINO	4
05221	14221 S FIGUEROA STREET	LOS ANGELES	CA	90061	LOS ANGELES	4
05252	2156 S GROVE AVENUE	ONTARIO	CA	91761	SAN BERNARDINO	3
05265	2353 E PALMDALE BOULEVARD	PALMDALE	CA	93550	LOS ANGELES	3
05337	6337 FAIR OAKS BOULEVARD	CARMICHAEL	CA	95608	SACRAMENTO	3
05369	36974 FREMONT BOULEVARD	FREMONT	CA	94536	ALAMEDA	3
05384	545 W ALMA AVENUE	SAN JOSE	CA	95125	SANTA CLARA	4
05393	2717 LEMON GROVE AVENUE	LEMON GROVE	CA	91945	SAN DIEGO	3
05397	407 E STREET	CHULA VISTA	CA	91910	SAN DIEGO	4
05399	2005 MARCONI STREET	SACRAMENTO	CA	95821	SACRAMENTO	4
05404	3618 STATE STREET	SANTA BARBARA	CA	93105	SANTA BARBARA	4
05406	1875 GRAND AVENUE	SAN DIEGO	CA	92109	SAN DIEGO	3
05408	6301 EL CAJON BOULEVARD	SAN DIEGO	CA	92115	SAN DIEGO	3
05409	798 3RD AVENUE	CHULA VISTA	CA	91910	SAN DIEGO	4
05410	1725 BROADWAY	CHULA VISTA	CA	91911	SAN DIEGO	4
05411	2255 PALM AVENUE	SAN DIEGO	CA	92154	SAN DIEGO	4
05424	8024 ELDER CREEK ROAD	SACRAMENTO	CA	95824	SACRAMENTO	3
05450	1617 W FREMONT	STOCKTON	CA	95203	SAN JOAQUIN	3
05464	385 E ALISAL STREET	SALINAS	CA	93901	MONTEREY	3
05475	73980 HIGHWAY 111	PALM DESERT	CA	92260	RIVERSIDE	3
05503	8121 FLORIN ROAD	SACRAMENTO	CA	95828	SACRAMENTO	3
05630	1470 ALAMO DRIVE	VACAVILLE	CA	95687	SOLANO	4
05731	805 REED AVENUE	WEST SACRAMENTO	CA	95605	YOLO	4
05789	2951 BECHELLI LANE	REDDING	CA	96002	SHASTA	4
05807	195 NIBLICK ROAD	PASO ROBLES	CA	93446	SAN LUIS OBISPO	4
05831	24181 MOULTON PARKWAY	LAGUNA HILLS	CA	92653	ORANGE	4
05881	9511 VALLEY VIEW STREET	CYPRESS	CA	90630	ORANGE	4
05951	PO BOX 39	BAKER	CA	92309	SAN BERNARDINO	4
05994	300 BRISTOL STREET	COSTA MESA	CA	92626	ORANGE	2
05999	1801 S STATE COLLEGE BOULEVARD	ANAHEIM	CA	92806	ORANGE	4
06006	28406 SAND CANYON ROAD	CANYON COUNTRY	CA	91387	LOS ANGELES	4
06019	2933 65TH STREET	SACRAMENTO	CA	95817	SACRAMENTO	3
06020	1711 E YOSEMITE	MANTECA	CA	95336	SAN JOAQUIN	3
06023	1801 WOODSIDE ROAD	REDWOOD CITY	CA	94061	SAN MATEO	4
06036	13142 GOLDENWEST STREET	WESTMINSTER	CA	92683	ORANGE	3
06038	12424 LOS OSOS ROAD	SAN LUIS OBISPO	CA	93405	SAN LUIS OBISPO	3
06043	2101 TULLY ROAD	MODESTO	CA	95350	STANISLAUS	4
06050	790 N SHORELINE BOULEVARD	MOUNTAIN VIEW	CA	94043	SANTA CLARA	4
06059	2686 PLEASANT HILL ROAD	PLEASANT HILL	CA	94523	CONTRA COSTA	4
06060	21452 BROOKHURST STREET	HUNTINGTON BEACH	CA	92646	ORANGE	2

72

73

75

Gasoline Retail Facilities with Underground Storage Tanks Owned or Operated by BP America Inc.

Facility No.	Address	City	State	Zip	County	No. of Tanks	
06066	490 PACIFIC COAST HIGHWAY	SEAL BEACH	CA	90740	ORANGE	4	
06072	1575 LANDESS AVENUE	MILPITAS	CA	95035	SANTA CLARA	4	
06075	779 W SAN YSIDRO BOULEVARD	SAN YSIDRO	CA	92173	SAN DIEGO	4	
06078	4700 MADISON AVENUE	SACRAMENTO	CA	95841	SACRAMENTO	4	
06080	85 E LOUISE AVENUE	LATHROP	CA	95330	SAN JOAQUIN	3	
06085	1222 E FIRST STREET	SANTA ANA	CA	92701	ORANGE	4	
06091	1697 S WOLFE ROAD	SUNNYVALE	CA	94087	SANTA CLARA	3	
06095	2329 N TEXAS STREET	FAIRFIELD	CA	94533	SOLANO	3	
06101	2336 HIGHLAND AVENUE	NATIONAL CITY	CA	91950	SAN DIEGO	4	
06105	795 RIO DEL MAR BOULEVARD	APTOS	CA	95003	SANTA CRUZ	4	
06106	2402 CASCADE BOULEVARD	REDDING	CA	96003	SHASTA	4	
06109	3201 W VALLEY BOULEVARD	ALHAMBRA	CA	91803	LOS ANGELES ✓	5	77
06110	1201 E IMPERIAL HIGHWAY	PLACENTIA	CA	92870	ORANGE	4	
06116	17520 BROOKHURST STREET	FOUNTAIN VALLEY	CA	92708	ORANGE	4	
06119	25 W TIERRA REJADA ROAD	SIMI VALLEY	CA	93065	VENTURA	3	
06128	4498 CLAIREMONT MESA BOULEVARD	SAN DIEGO	CA	92117	SAN DIEGO	4	
06129	21313 S AVALON	CARSON	CA	90745	LOS ANGELES ✓	3	78
06131	3201 HARBOR BOULEVARD	COSTA MESA	CA	92626	ORANGE	5	
06136	1200 GENEVA AVENUE	SAN FRANCISCO	CA	94112	SAN FRANCISCO	3	
06139	880 E HILLSDALE BOULEVARD	FOSTER CITY	CA	94404	SAN MATEO	4	
06144	1240 E WASHINGTON STREET	COLTON	CA	92324	SAN BERNARDINO	3	
06146	725 N 2ND STREET	EL CAJON	CA	92021	SAN DIEGO	4	
06148	5131 SHATTUCK AVENUE	OAKLAND	CA	94609	ALAMEDA	2	
06157	1401 2ND STREET	SAN RAFAEL	CA	94901	MARIN	4	
06159	6140 GREENBACK LANE	CITRUS HEIGHTS	CA	95621	SACRAMENTO	4	
06160	13361 HARBOR BOULEVARD	GARDEN GROVE	CA	92843	ORANGE	2	
06166	2410 W BROADWAY	NEEDLES	CA	92363	SAN BERNARDINO	3	
06169	1411 E DEL AMO BOULEVARD	CARSON	CA	90746	LOS ANGELES ✓	3	80
06171	23510 CRENSHAW BOULEVARD	TORRANCE	CA	90505	LOS ANGELES ✓	4	
06177	18180 PRAIRIE AVENUE	TORRANCE	CA	90504	LOS ANGELES ✓	4	
06178	3949 E DENNISON AVENUE	LOS ANGELES	CA	90023	LOS ANGELES ✓	4	81
06179	26409 SIERRA HIGHWAY	NEWHALL	CA	91321	LOS ANGELES ✓	4	82
06189	13460 E FIRESTONE BOULEVARD	SANTA FE SPRINGS	CA	90670	LOS ANGELES ✓	3	
06191	17502 GOLDENWEST STREET	HUNTINGTON BEACH	CA	92647	ORANGE	5	
06192	650 N ARNEILL ROAD	CAMARILLO	CA	93010	VENTURA	5	
06200	125 N RANCHO SANTA FE ROAD	SAN MARCOS	CA	92069	SAN DIEGO	4	
06201	40077 MISSION BOULEVARD	FREMONT	CA	94539	ALAMEDA	4	
06224	10801 STUDEBAKER ROAD	DOWNEY	CA	90241	LOS ANGELES ✓	3	83
06225	4745 WATT AVENUE	NORTH HIGHLANDS	CA	95660	SACRAMENTO	2	
06228	2747 PINOLE VALLEY ROAD	PINOLE	CA	94564	CONTRA COSTA	2	
06351	1201 YSABEL STREET	PASO ROBLES	CA	93446	SAN LUIS OBISPO	4	
06365	2898 W RIALTO AVENUE	RIALTO	CA	92376	SAN BERNARDINO	2	
06502	12775 PALM DRIVE	DESERT HOT SPRINGS	CA	92240	RIVERSIDE	4	
07000	1900 RAMADA DRIVE	PASO ROBLES	CA	93446	SAN LUIS OBISPO	2	
07001	2602 NEWPORT BOULEVARD	COSTA MESA	CA	92627	ORANGE	2	
09504	12202 SOUTH STREET	ARTESIA	CA	90701	LOS ANGELES ✓	3	84
09505	998 E ANAHEIM	LONG BEACH	CA	90813	LOS ANGELES	3	
09507	3831 FLORENCE AVENUE	BELL	CA	90201	LOS ANGELES	3	85
09508	1700 W WHITTIER	MONTEBELLO	CA	90640	LOS ANGELES	3	86
09509	3302 DEL MAR AVENUE	ROSEMEAD	CA	91770	LOS ANGELES	3	87
09510	3680 SAN FERNANDO ROAD	GLENDALE	CA	91202	LOS ANGELES	3	
09511	120 E IMPERIAL	BREA	CA	92821	ORANGE	3	
09513	6800 LANKERSHIM	NORTH HOLLYWOOD	CA	91605	LOS ANGELES	3	
09515	1049 E GARVEY AVENUE	MONTEREY PARK	CA	91755	LOS ANGELES	3	88
09517	10801 SANTA MONICA BOULEVARD	LOS ANGELES	CA	90025	LOS ANGELES	3	
09518	6601 FLORENCE AVENUE	BELL GARDENS	CA	90201	LOS ANGELES	3	89
09519	3100 LOS COYOTES	LONG BEACH	CA	90808	LOS ANGELES	3	
09520	2800 E FOOTHILL BOULEVARD	PASADENA	CA	91107	LOS ANGELES	3	
09523	1818 HACIENDA BOULEVARD	LA PUENTE	CA	91744	LOS ANGELES	4	90
09524	3296 NE STREET	SAN BERNARDINO	CA	92405	SAN BERNARDINO	3	
09525	3541 CESAR CHAVEZ	E LOS ANGELES	CA	90063	LOS ANGELES	3	91
09527	1800 E ROSECRANS	COMPTON	CA	90220	LOS ANGELES	3	92
09528	7352 E ROSECRANS	PARAMOUNT	CA	90723	LOS ANGELES	3	93
09529	887 N VENTURA AVENUE	VENTURA	CA	93001	VENTURA	3	

Gasoline Retail Facilities with Underground Storage Tanks Owned or Operated by BP America Inc.							
Facility No.	Address	City	State	Zip	County	No. of Tanks	
09599	3860 OLD TOWN AVENUE	SAN DIEGO	CA	92110	SAN DIEGO	3	
09601	1256 E JULIAN STREET	SAN JOSE	CA	95110	SANTA CLARA	3	
09602	13435 BOWMAN ROAD	AUBURN	CA	95603	PLACER	3	
09603	2505 TOWNE AVENUE	POMONA	CA	91766	LOS ANGELES	3	104
09604	7510 ORANGETHORPE AVENUE	BUENA PARK	CA	90621	ORANGE	3	
09605	5025 W SUNSET BOULEVARD	LOS ANGELES	CA	90027	LOS ANGELES	4	
09606	1706 S GAFFEY STREET	SAN PEDRO	CA	90731	LOS ANGELES	2	
09607	11890 S HAWTHORNE BOULEVARD	HAWTHORNE	CA	90250	LOS ANGELES	3	106
09608	11259 S VERMONT	LOS ANGELES	CA	90044	LOS ANGELES	3	108
09609	197 E HIGHWAY 246	BUELLTON	CA	93427	SANTA BARBARA	4	
09610	4069 STATE STREET	SANTA BARBARA	CA	93110	SANTA BARBARA	3	
09611	231 N MILPAS STREET	SANTA BARBARA	CA	93103	SANTA BARBARA	3	
09612	795 VENTURA AVENUE	OAK VIEW	CA	93022	VENTURA	3	
09613	1501 GONZALEZ ROAD	OXNARD	CA	93030	VENTURA	4	
09614	1715 THOUSAND OAKS BOULEVARD	THOUSAND OAKS	CA	91362	VENTURA	3	
09615	29145 HEATHERCLIFF	MALIBU	CA	90265	LOS ANGELES	4	109
09617	706 E LOS ANGELES	SIMI VALLEY	CA	93063	VENTURA	3	
09618	1356 N ERRINGER	SIMI VALLEY	CA	93063	VENTURA	4	
09619	2211 TAPO STREET	SIMI VALLEY	CA	93063	VENTURA	3	
09620	10259 TOPANGA CANYON BOULEVARD	CHATSWORTH	CA	91311	LOS ANGELES	3	
09622	6310 FALLBROOK	WOODLAND HILLS	CA	91367	LOS ANGELES	4	
09623	22406 VENTURA BOULEVARD	WOODLAND HILLS	CA	91364	LOS ANGELES	3	
09624	6039 RESEDA BOULEVARD	TARZANA	CA	91356	LOS ANGELES	4	
09625	8255 WINNETKA	CANOGA PARK	CA	91303	LOS ANGELES	3	
09626	15705 NORDHOFF STREET	NORTH HILLS	CA	91343	LOS ANGELES	3	
09628	11454 BALBOA BOULEVARD	GRANADA HILLS	CA	91344	LOS ANGELES	4	
09629	15508 DEVONSHIRE STREET	MISSION HILLS	CA	91345	LOS ANGELES	4	
09630	12957 VAN NUYS BOULEVARD	PACOIMA	CA	91331	LOS ANGELES	4	
09631	6000 CANOGA AVENUE	WOODLAND HILLS	CA	91367	LOS ANGELES	3	
09632	8050 VAN NUYS	VAN NUYS	CA	91402	LOS ANGELES	4	
09633	14114 VANOWEN	VAN NUYS	CA	91405	LOS ANGELES	3	
09634	6810 SEPULVEDA BOULEVARD	VAN NUYS	CA	91405	LOS ANGELES	3	
09635	12500 VENTURA BOULEVARD	STUDIO CITY	CA	91604	LOS ANGELES	3	
09636	2354 E PALMDALE BOULEVARD	PALMDALE	CA	93550	LOS ANGELES	4	112
09637	4406 ADAMS	LOS ANGELES	CA	90016	LOS ANGELES	3	
09639	7564 SANTA MONICA	LOS ANGELES	CA	90046	LOS ANGELES	4	114
09640	8770 W OLYMPIC BOULEVARD	LOS ANGELES	CA	90035	LOS ANGELES	3	
09642	2555 LINCOLN BOULEVARD	SANTA MONICA	CA	90404	LOS ANGELES	3	
09645	4130 W CENTURY	INGLEWOOD	CA	90304	LOS ANGELES	3	116
09646	1403 CENTURY BOULEVARD	LOS ANGELES	CA	90047	LOS ANGELES	3	118
09647	5038 EL SEGUNDO BOULEVARD	HAWTHORNE	CA	90250	LOS ANGELES	4	119
09648	5230 ROSECRANS	HAWTHORNE	CA	90250	LOS ANGELES	3	120
09649	2730 MARINE	REDONDO BEACH	CA	90278	LOS ANGELES	2	123
09650	4015 REDONDO BEACH BOULEVARD	LAWNDALE	CA	90260	LOS ANGELES	3	124
09651	16515 HAWTHORNE BOULEVARD	LAWNDALE	CA	90260	LOS ANGELES	3	125
09652	1131 PACIFIC COAST HIGHWAY	HERMOSA BEACH	CA	90254	LOS ANGELES	3	131
09653	4925 TORRANCE	TORRANCE	CA	90503	LOS ANGELES	3	
09654	1890 PACIFIC COAST HIGHWAY	REDONDO BEACH	CA	90277	LOS ANGELES	3	132
09655	22620 WESTERN AVENUE	TORRANCE	CA	90501	LOS ANGELES	3	
09656	302 S PACIFIC	SAN PEDRO	CA	90731	LOS ANGELES	3	
09657	18523 S AVALON	CARSON	CA	90746	LOS ANGELES	3	134
09659	11025 PARAMOUNT BOULEVARD	DOWNEY	CA	90241	LOS ANGELES	3	135
09660	8010 IMPERIAL HIGHWAY	DOWNEY	CA	90242	LOS ANGELES	4	136
09661	9853 LONG BEACH BOULEVARD	SOUTH GATE	CA	90280	LOS ANGELES	4	137
09662	2581 E SLAUSON	HUNTINGTON PARK	CA	90255	LOS ANGELES	3	139
09663	2251 N FIGUEROA	LOS ANGELES	CA	90065	LOS ANGELES	3	
09664	1205 S ALVARADO	LOS ANGELES	CA	90001	LOS ANGELES	3	
09665	1386 E LAS TUNAS	SAN GABRIEL	CA	91775	LOS ANGELES	3	140
09667	5756 WHITTIER	E LOS ANGELES	CA	90022	LOS ANGELES	3	141
09669	5923 ROSEMEAD	PICO RIVERA	CA	90660	LOS ANGELES	3	142
09670	10808 LAKEWOOD BOULEVARD	DOWNEY	CA	90241	LOS ANGELES	3	143
09671	4258 N MAINE	BALDWIN PARK	CA	91706	LOS ANGELES	3	144
09672	15602 SAN BERNAROADINO ROAD	WEST COVINA	CA	91722	LOS ANGELES	3	145
09673	460 S WORKMAN MILL ROAD	CITY OF INDUSTRY	CA	91745	LOS ANGELES	3	146

Gasoline Retail Facilities with Underground Storage Tanks Owned or Operated by BP America Inc.						
Facility No	Address	City	State	Zip	County	No. of Tanks
09675	101 E WHITTIER BOULEVARD	LA HABRA	CA	90631	ORANGE	2
09676	718 S BREA BOULEVARD	BREA	CA	92821	ORANGE	3
09677	2351 E ORANGETHORPE	FULLERTON	CA	92831	ORANGE	4
09678	362 N AZUSA	LA PUENTE	CA	91744	LOS ANGELES	3
09679	447 S AZUSA	LA PUENTE	CA	91744	LOS ANGELES	3
09681	857 E ARROW HIGHWAY	GLENDORA	CA	91740	LOS ANGELES	4
09682	539 E FOOTHILL	POMONA	CA	91766	LOS ANGELES	3
09684	2475 S GAREY	POMONA	CA	91766	LOS ANGELES	2
09686	12345 CENTRAL	CHINO	CA	91710	SAN BERNARDINO	3
09687	9690 N CENTRAL	MONTCLAIR	CA	91763	SAN BERNARDINO	3
09688	1054 W MISSION	ONTARIO	CA	91761	SAN BERNARDINO	2
09689	808 N MOUNTAIN	ONTARIO	CA	91762	SAN BERNARDINO	3
09690	475 N MOUNTAIN AVENUE	UPLAND	CA	91786	SAN BERNARDINO	2
09691	775 W FOOTHILL BOULEVARD	UPLAND	CA	91786	SAN BERNARDINO	3
09692	9888 FOOTHILL BOULEVARD	RANCHO CUCAMONGA	CA	91730	SAN BERNARDINO	4
09693	16090 FOOTHILL	FONTANA	CA	92335	SAN BERNARDINO	3
09694	8127 MULBERRY AVENUE	FONTANA	CA	92335	SAN BERNARDINO	3
09695	111 W VALLEY BOULEVARD	RIALTO	CA	92376	SAN BERNARDINO	2
09696	247 E 40TH STREET	SAN BERNARDINO	CA	92404	SAN BERNARDINO	4
09697	2187 W HIGHLAND AVEUE	SAN BERNARDINO	CA	92407	SAN BERNARDINO	3
09698	995 W HIGHLAND AVENUE	SAN BERNARDINO	CA	92405	SAN BERNARDINO	2
09699	25717 E BASELINE STREET	SAN BERNARDINO	CA	92410	SAN BERNARDINO	4
09700	16337 MAIN	HESPERIA	CA	92345	SAN BERNARDINO	4
09701	15445 PALMDALE ROAD	VICTORVILLE	CA	92392	SAN BERNARDINO	4
09702	1400 E MAIN STREET	BARSTOW	CA	92311	SAN BERNARDINO	4
09703	2181 W MAIN STREET	BARSTOW	CA	92311	SAN BERNARDINO	3
09704	18083 FOOTHILL	FONTANA	CA	92335	SAN BERNARDINO	2
09705	1735 W 6TH STREET	CORONA	CA	92882	RIVERSIDE	2
09706	624 W 6TH STREET	CORONA	CA	92882	RIVERSIDE	3
09707	1205 S MAIN STREET	CORONA	CA	92882	RIVERSIDE	4
09708	2600 HAMNER AVENUE	NORCO	CA	92860	RIVERSIDE	4
09709	611 N MAIN STREET	CORONA	CA	92880	RIVERSIDE	3
09710	4930 VAN BUREN BOULEVARD	RIVERSIDE	CA	92503	RIVERSIDE	2
09711	3399 VAN BUREN BOULEVARD	RIVERSIDE	CA	92503	RIVERSIDE	3
09712	3570 CENTRAL	RIVERSIDE	CA	92506	RIVERSIDE	2
09713	4395 MARKET STREET	RIVERSIDE	CA	92501	RIVERSIDE	2
09714	1294 UNIVERSITY AVENUE	RIVERSIDE	CA	92507	RIVERSIDE	2
09715	1945 S TIPPECANOE AVENUE	SAN BERNARDINO	CA	92408	SAN BERNARDINO	4
09716	902 ORANGE STREET	REDLANDS	CA	92374	SAN BERNARDINO	3
09717	34696 YUCAIPA BOULEVARD	YUCAIPA	CA	92399	SAN BERNARDINO	2
09718	22990 ALLESANDRO BOULEVARD	MORENO VALLEY	CA	92553	RIVERSIDE	3
09719	401 E 6TH STREET	BEAUMONT	CA	92223	RIVERSIDE	2
09720	56888 29 PALMS HIGHWAY	YUCCA VALLEY	CA	92284	SAN BERNARDINO	4
09721	268 E 4TH STREET	PERRIS	CA	92570	RIVERSIDE	3
09722	2105 E FLORIDA AVENUE	HEMET	CA	92544	RIVERSIDE	3
09723	24991 SUNNYMEAD	MORENO VALLEY	CA	92553	RIVERSIDE	3
09725	2811 W LINCOLN AVENUE	ANAHEIM	CA	92801	ORANGE	3
09726	300 S BROOKHURST STREET	ANAHEIM	CA	92804	ORANGE	3
09727	2101 S HARBOR BOULEVARD	ANAHEIM	CA	92802	ORANGE	3
09728	2800 W BALL ROAD	ANAHEIM	CA	92804	ORANGE	2
09729	11500 BEACH BOULEVARD	STANTON	CA	90680	ORANGE	3
09730	727 S EAST STREET	ANAHEIM	CA	92805	ORANGE	2
09731	3101 E LA PALMA	ANAHEIM	CA	92801	ORANGE	3
09732	2493 N TUSTIN	ORANGE	CA	92865	ORANGE	3
09733	825 E KATELLA AVENUE	ORANGE	CA	92867	ORANGE	3
09734	6311 WESTMINSTER AVENUE	WESTMINSTER	CA	92683	ORANGE	3
09735	13501 MAGNOLIA STREET	GARDEN GROVE	CA	92844	ORANGE	2
09736	13511 EUCLID STREET	GARDEN GROVE	CA	92843	ORANGE	3
09738	2730 W MCFADDEN AVENUE	SANTA ANA	CA	92704	ORANGE	3
09739	2940 N BRISTOL STREET	SANTA ANA	CA	92706	ORANGE	3
09740	801 N BRISTOL STREET	SANTA ANA	CA	92703	ORANGE	3
09741	324 S GRAND AVENUE	SANTA ANA	CA	92701	ORANGE	2
09742	15501 EDWARDS STREET	HUNTINGTON BEACH	CA	92647	ORANGE	2
09743	18520 BROOKHURST STREET	FOUNTAIN VALLEY	CA	92708	ORANGE	3

147
148
149
150
153

0100 92 - 037167 LTMP

BP West Coast Products, LLC
PO 6038
Artesia, California 90702

RECEIVED
DEC 30 2009
DEPARTMENT OF PUBLIC WORKS
ENVIRONMENTAL PROGRAMS

December 22, 2009

Los Angeles County DPW
Environmental Program Division
900 South Fremont Avenue
3rd Floor Annex Bldg
Alhambra, CA 91803

C634526

Subject Site: ARCO Site 09645, 4130 W. Century, Inglewood, CA 90304

Dear Sir/Madam,

Enclosed, please find the current Monitoring and Response Plan for the above-referenced BP (Arco) site.

If you have any questions or concerns, please contact Nichole McAfee from Belshire Environmental Services, Inc. at (949) 460-5200

Best Regards,

Richard Gossett
BP Environmental Compliance Specialist
(714) 670-3958

Enclosure

UNIFIED PROGRAM CONSOLIDATED FORM
UNDERGROUND STORAGE TANK

MONITORING PLAN – (Page 1 of 3)

TYPE OF ACTION ☐ 1. NEW PLAN ☒ 2. CHANGE OF INFORMATION 490-1.

PLAN TYPE ☒ 1. MONITORING IS IDENTICAL FOR ALL USTs AT THIS FACILITY. 490-2
(Check one item only) ☐ 2. THIS PLAN COVERS ONLY THE FOLLOWING UST SYSTEM(S): 490-2a.

I. FACILITY INFORMATION

FACILITY ID # *(Agency Use Only)* 1.

BUSINESS NAME *(Same as Facility Name or DBA)* **ARCO 09645** 3.

BUSINESS SITE ADDRESS **4130 W CENTURY BLVD** 103. | BUSINESS SITE CITY **INGLEWOOD** 104.

II. EQUIPMENT TESTING AND PREVENTIVE MAINTENANCE

Testing, preventive maintenance, and calibration of monitoring equipment (e.g., sensors, probes, line leak detectors, etc.) must be performed at the frequency specified by the equipment manufacturers' instructions, or annually, whichever is more frequent. Such work must be performed by qualified personnel. [23 CCR §2632, 2634, 2638, 2641]

MONITORING EQUIPMENT IS SERVICED ☒ 1. ANNUALLY ☐ 99. OTHER (Specify): 490-3a. 490-3b.

III. MONITORING LOCATIONS

☒ 1. NEW SITE PLOT PLAN/MAP SUBMITTED WITH THIS PLAN ☐ 2. SITE PLOT PLAN/MAP PREVIOUSLY SUBMITTED [23 CCR §2632, 2634] 490-4.

IV. TANK MONITORING IS PERFORMED USING THE FOLLOWING METHOD(S) *(Check all that apply)*

☒ 1. CONTINUOUS ELECTRONIC TANK MONITORING OF ANNULAR (INTERSTITIAL) SPACE(S) OR SECONDARY CONTAINMENT VAULT(S) WITH AUDIBLE AND VISUAL ALARMS. [23 CCR §2632, 2634] 490-5.
SECONDARY CONTAINMENT IS: ☒ a. DRY ☐ b. LIQUID FILLED ☐ c. PRESSURIZED ☐ d. UNDER VACUUM 490-6.
PANEL MANUFACTURER: **Veeder Root** 490-7. MODEL #: **TLS-350 PLUS** 490-8.
LEAK SENSOR MANUFACTURER: **Veeder Root** 490-9. MODEL #(S): **794390-409** 490-10.

☐ 2. AUTOMATIC TANK GAUGING (ATG) SYSTEM USED TO MONITOR SINGLE WALL TANK(S). [23 CCR §2643] 490-11.
PANEL MANUFACTURER: 490-12. MODEL #: 490-13.
IN-TANK PROBE MANUFACTURER: 490-14. MODEL #(S): 490-15.
LEAK TEST FREQUENCY: ☐ a. CONTINUOUS ☐ b. DAILY/NIGHTLY ☐ c. WEEKLY 490-16.
☐ d. MONTHLY ☐ e. OTHER (Specify): 490-17.
PROGRAMMED TESTS: ☐ a. 0.1 g.p.h. ☐ b. 0.2 g.p.h. ☐ c. OTHER (Specify): 490-18. 490-19.

☐ 3. MONTHLY STATISTICAL INVENTORY RECONCILIATION [23 CCR §2646.1] 490-20.

☐ 4. WEEKLY MANUAL TANK GAUGING (MTG) [23 CCR §2645] TESTING PERIOD: ☐ a. 36 HOURS ☐ b. 60 HOURS 490-21. 490-22.

☐ 5. TANK INTEGRITY TESTING PER [23 CCR §2643.1] 490-23.
TEST FREQUENCY: ☐ a. ANNUALLY ☐ b. BIENNIALLY ☐ c. OTHER (Specify): 490-24. 490-25.

☐ 99. OTHER (Specify): 490-26. 490-27.

V. PIPE MONITORING IS PERFORMED USING THE FOLLOWING METHOD(S) *(Check all that apply)*

☒ 1. CONTINUOUS MONITORING OF PIPE/PIPING SUMP(S) AND OTHER SECONDARY CONTAINMENT WITH AUDIBLE & VISUAL ALARMS. 490-28.
[23 CCR §2636] SECONDARY CONTAINMENT IS: ☒ a. DRY ☐ b. LIQUID FILLED ☐ c. PRESSURIZED ☐ d. UNDER VACUUM 490-29.
PANEL MANUFACTURER: **Veeder Root** 490-30. MODEL #: **TLS-350 PLUS** 490-31.
LEAK SENSOR MANUFACTURER: **Veeder Root** 490-32. MODEL #(S): **794380-208** 490-33.
PIPING LEAK ALARM TRIGGERS AUTOMATIC PUMP (i.e., TURBINE) SHUTDOWN. ☒ a. YES ☐ b. NO 490-34.
FAILURE/DISCONNECTION OF THE MONITORING SYSTEM TRIGGERS AUTOMATIC PUMP SHUTDOWN. ☒ a. YES ☐ b. NO 490-35.

☐ 2. MECHANICAL LINE LEAK DETECTOR (MLLD) THAT ROUTINELY PERFORMS 3.0 g.p.h. LEAK TESTS AND RESTRICTS OR SHUTS OFF PRODUCT FLOW WHEN A LEAK IS DETECTED. [23 CCR§2636] 490-36.
MLLD MANUFACTURER(S): 490-37. MODEL #(S): 490-38.

☒ 3. ELECTRONIC LINE LEAK DETECTOR (ELLD) THAT ROUTINELY PERFORMS 3.0 g.p.h. LEAK TESTS. [23 CCR§2636] 490-39.
ELLD MANUFACTURER(S): **RED JACKET** 490-40. MODEL #(S): **CPT** 490-41.
PROGRAMMED IN LINE LEAK TEST: ☐ a. MINIMUM MONTHLY 0.2 g.p.h. ☐ b. MINIMUM ANNUAL 0.1 g.p.h. 490-42.
ELLD DETECTION OF A PIPING LEAK TRIGGERS AUTOMATIC PUMP SHUTDOWN. ☒ a. YES ☐ b. NO 490-43.
ELLD FAILURE/DISCONNECTION TRIGGERS AUTOMATIC PUMP SHUTDOWN. ☒ a. YES ☐ b. NO 490-44.

☐ 4. PIPE INTEGRITY TESTING. 490-45.
TEST FREQUENCY: ☐ a. ANNUALLY ☐ b. EVERY 3 YEARS ☐ c. OTHER (Specify) 490-46. 490-47.

☐ 5. VISUAL PIPE MONITORING. 490-48.
FREQUENCY: ☐ a. DAILY ☐ b. WEEKLY ☐ c. MIN. MONTHLY & EACH TIME SYSTEM OPERATED* 490-49.
* Allowed for monitoring of unburied emergency generator fuel piping only per HSC §25281.5(b)(3)

☐ 6. SUCTION PIPING MEETS EXEMPTION CRITERIA. [23 CCR §2636(a)(3)] 490-50.

☐ 7. NO REGULATED PIPING PER HEALTH AND SAFETY CODE, DIVISION 20, CHAPTER 6.7 IS CONNECTED TO THE TANK SYSTEM. 490-51.

☐ 99. OTHER (Specify) 490-52. 490-53.

553793

UNIFIED PROGRAM CONSOLIDATED FORM
UNDERGROUND STORAGE TANK
MONITORING PLAN – (Page 2 of 3)

VI. UNDER DISPENSER CONTAINMENT (UDC) MONITORING

(Check all that apply)

UDC MONITORING IS PERFORMED USING THE FOLLOWING METHOD(S)

☒ 1. CONTINUOUS ELECTRONIC MONITORING ☐ 2. FLOAT AND CHAIN ASSEMBLY ☐ 3. ELECTRONIC STAND-ALONE 490-54a.

☐ 4. NO DISPENSERS ☐ 99. OTHER (Specify) 490-54b.

LEAK MONITOR MANUFACTURER: **Veeder Root** 490-55. MODEL #: **TLS-350 PLUS** 490-56.

LEAK SENSOR MANUFACTURER: **Veeder Root** 490-57. MODEL #(S): **330212-001** 490-58.

DETECTION OF A LEAK INTO THE UDC TRIGGERS AUDIBLE AND VISUAL ALARMS. ☒ a. YES ☐ b. NO 490-59.

UDC LEAK ALARM TRIGGERS AUTOMATIC PUMP SHUTDOWN. ☒ a. YES ☐ b. NO 490-60.

FAILURE/DISCONNECTION OF UDC MONITORING SYSTEM TRIGGERS AUTOMATIC PUMP SHUTDOWN. ☒ a. YES ☐ b. NO 490-61.

UDC MONITORING STOPS THE FLOW OF PRODUCT AT THE DISPENSER. ☒ a. YES ☐ b. NO 490-62.

UDC CONSTRUCTION IS: ☒ 1. SINGLE WALL ☐ 2. DOUBLE WALL 490-63.

IF DOUBLE WALL: 490-64a.

UDC INTERSTITIAL SPACE IS MONITORED BY: ☐ a. LIQUID ☐ b. PRESSURE ☐ c. VACUUM

A LEAK WITHIN THE SECONDARY CONTAINMENT OF THE UDC TRIGGERS AUDIBLE AND VISUAL ALARMS. ☐ a. YES ☐ b. NO 490-64b.

VII. PERIODIC SYSTEM TESTING

☐ 1. ELD TESTING: THIS FACILITY HAS BEEN NOTIFIED BY THE STATE WATER RESOURCES CONTROL BOARD THAT ENHANCED LEAK DETECTION (ELD) MUST BE PERFORMED. PERIODIC ELD IS PERFORMED EVERY 36 MONTHS AS REQUIRED. [23 CCR §2644.1] 490-65.

☒ 2. SECONDARY CONTAINMENT COMPONENTS ARE TESTED EVERY 36 MONTHS. 490-66.

☒ 3. SPILL BUCKETS ARE TESTED ANNUALLY. 490-67.

VIII. RECORD KEEPING

The following monitoring/maintenance records are kept for this facility: 490-68.

☒ a. ALARM LOGS ☐ b. VISUAL INSPECTION RECORDS ☐ c. TANK INTEGRITY TESTING RESULTS

☐ d. SIR TESTING RESULTS (and supporting documentation records) ☐ e. TANK GAUGING RESULTS (and supporting documentation records)

☐ f. ATG TESTING RESULTS (and supporting documentation records) ☐ g. CORROSION PROTECTION 60-DAY LOGS

☒ h. EQUIPMENT MAINTENANCE AND CALIBRATION RECORDS

IX. TRAINING

☒ Personnel with UST monitoring responsibilities are familiar with all of the following documents relevant to their job duties: 490-69a

REFERENCE DOCUMENTS MAINTAINED AT FACILITY *(Check all that apply)*

☒ THIS UNDERGROUND STORAGE TANK MONITORING PLAN **(Required)** 490-69b.

☒ OPERATING MANUALS FOR ELECTRONIC MONITORING EQUIPMENT **(Required)** 490-69c.

☐ CALIFORNIA UNDERGROUND STORAGE TANK REGULATIONS 490-69d.

☐ CALIFORNIA UNDERGROUND STORAGE TANK LAW 490-69e.

☐ STATE WATER RESOURCES CONTROL BOARD (SWRCB) PUBLICATION: "HANDBOOK FOR TANK OWNERS - MANUAL AND STATISTICAL INVENTORY RECONCILIATION" 490-69f.

☐ SWRCB PUBLICATION: "UNDERSTANDING AUTOMATIC TANK GAUGING SYSTEMS" 490-69g.

☐ OTHER (Specify): _____ 490-69h. 490-69i.

☒ This facility has a "Designated UST Operator" who has passed the California UST System Operator Exam administered by the International Code Council (ICC). The "Designated UST Operator" will train facility employees in the proper operation and maintenance of the UST systems annually, and within 30 days of hire. This training will include, but is not limited to, the following: 490-70.

- Operation of the UST systems in a manner consistent with the facility's best management practices.
- The facility employee's role with regard to the monitoring equipment as specified in this UST Monitoring Plan.
- The facility employee's role with regard to spills and overfills as specified in the facility's UST Response Plan.
- Name(s) of contact person(s) for emergencies and monitoring alarms.

X. COMMENTS/ADDITIONAL INFORMATION

Provide additional comments here or indicate how many pages with additional information on specific monitoring procedures are attached to this plan. 490-71.

***Monitoring systems manual maintained by contracted, licensed pump and tank technicians.**

Best Management Practices are maintained in the H.S.S.E. Retail Facility Programs Manual (Green Binder).

XI. PERSONNEL RESPONSIBILITIES

The UST Owner/Operator is responsible for ensuring that: 1.) the daily/routine UST monitoring activities and maintenance of UST leak detection equipment covered by this plan occurs; 2.) all conditions that indicate a possible release are investigated; and 3.) all monitoring records are maintained properly.

THE FOLLOWING PERSON(S) ARE RESPONSIBLE FOR PERFORMING THE MONITORING AND EQUIPMENT MAINTENANCE:

NAME: **BP WEST COAST PRODUCTS, LLC** 490-72. TITLE: **COMPLIANCE DEPARTMENT** 490-73.

NAME: 490-74. TITLE: 490-75.

The Designated UST Operator shall perform a monthly visual inspection of the facility, provide a report to the owner/operator, and inform the owner/operator of any conditions that need follow-up action.

XII. OWNER/OPERATOR SIGNATURE

CERTIFICATION: I certify that the information provided herein is true and accurate to the best of my knowledge.

APPLICANT SIGNATURE DATE: 12/20/09 490-77.

REPRESENTING: ☐ 1. Tank Owner/Operator ☐ 2. Facility Owner/Operator ☒ 3. Authorized Representative of Owner 490-76.

APPLICANT NAME (print): **RICHARD GOSSETT** 490-78.

APPLICANT TITLE: **Environmental Compliance Specialist** 490-79.

UNIFIED PROGRAM CONSOLIDATED FORM
UNDERGROUND STORAGE TANK

MONITORING PLAN – (Page 3 of 3)

(Agency Use Only) This plan has been reviewed and: ☐ Approved ☐ Approved With Conditions ☐ Disapproved

Local Agency Signature: _____ Date: _____

Comments or Special Conditions: _____

UNIFIED PROGRAM CONSOLIDATED FORM
UNDERGROUND STORAGE TANK

RESPONSE PLAN – PAGE 1

(One form per facility)

TYPE OF ACTION ☐ 1. NEW PLAN ☒ 2. CHANGE OF INFORMATION R01.

I. FACILITY INFORMATION

FACILITY ID # *(Agency Use Only)*

FACILITY NAME R02.
ARCO # 09645

FACILITY SITE ADDRESS R03.
4130 W CENTURY BLVD

CITY R04.
INGLEWOOD

II. SPILL CONTROL AND CLEANUP METHODS

This plan addresses unauthorized releases from UST systems and supplements the emergency response plans and procedures in the facility's Hazardous Materials Business Plan.

- If safe to do so, facility personnel will take immediate measures to control or stop any release (e.g., activate pump shut-off, etc.) and, if necessary, safely remove remaining hazardous material from the UST system.
- Any release to secondary containment will be pumped or otherwise removed within a time consistent with the ability of the secondary containment system to contain the hazardous material, but not greater than 30 calendar days, or sooner if required by the local agency. Recovered hazardous materials, unless still suitable for their intended use, will be managed as hazardous waste.
- Absorbent material will be used to contain and clean up manageable spills of hazardous materials. Absorbent material which has become too saturated to be effective or which is no longer intended for will be managed as hazardous waste unless a waste determination in accordance with 22 CCR §66262.11 finds that it is non-hazardous. Used absorbent material, reusable or waste, will be stored in a properly labeled and sealed container. Waste material shall be disposed appropriately.
- Facility personnel will determine whether or not any water removed from secondary containment systems, or from clean-up activity, has been in contact with any hazardous material. If the water is contaminated, it will be managed as hazardous waste. If the water has a petroleum sheen (i.e., rainbow colors), it is contaminated. A thick floating petroleum layer may not necessarily display rainbow colors. Water (hazardous or non-hazardous) from sumps, spill containers, etc. will not be disposed to storm water systems.
- We will review secondary containment systems for possible deterioration if any of the following conditions occur:
  1. Hazardous material in contact with secondary containment is not compatible with the material used for secondary containment;
  2. Secondary containment is prone to damage from any equipment used to remove or clean up hazardous material collected in secondary containment;
  3. Hazardous material, other than the product/waste stored in the primary containment system, is placed inside secondary containment to treat or neutralize released product/waste, and the added material or resulting material from such a combination is not compatible with secondary containment.

III. SPILL CONTROL AND CLEAN-UP EQUIPMENT

PERIODIC MAINTENANCE: Spill control and clean-up equipment kept permanently on-site is listed in the facility's Hazardous Materials Business Plan. This equipment is inspected at least monthly, and after each use, and supplies are replenished as needed. Defective equipment is repaired or replaced as necessary.

EQUIPMENT NOT PERMANENTLY ON-SITE, BUT AVAILABLE FOR USE IF NEEDED: (Complete only if applicable)

EQUIPMENT	LOCATION	AVAILABILITY
R10.	R20.	R30.
R11.	R21.	R31.
R12.	R22.	R32.
R13.	R23.	R33.
R14.	R24.	R34.
R15.	R25.	R35.

IV. RESPONSIBLE PERSONS

THE FOLLOWING PERSON(S) IS/ARE RESPONSIBLE FOR AUTHORIZING ANY WORK NECESSARY UNDER THIS RESPONSE PLAN:

NAME	TITLE
R40. BP WEST COAST PRODUCTS, LLC	R50. COMPLIANCE DEPARTMENT
NAME R41.	TITLE R51.
NAME R42.	TITLE R52.
NAME R43.	TITLE R53.

V. MONITORING INDICATORS

IF MONITORING INDICATES A POSSIBLE UNAUTHORIZED RELEASE, STEPS TO VERIFY THE RELEASE WILL BE MADE AS FOLLOWS:
☐ Additional system testing or data collection ☒ Inspection by qualified persons ☐ Recalibration of equipment ☒ Other (specify):

R60.

Site operator will contact Elite Customer Solutions Center (CSC) at 1-800-272-6349. A certified, trained pump and tank technician will be dispatched to the site to evaluate and repair alarm condition.

UNIFIED PROGRAM CONSOLIDATED FORM
UNDERGROUND STORAGE TANK

RESPONSE PLAN – PAGE 2

VI. LEAK INTERCEPTION AND DETECTION SYSTEM

This information is required only for motor vehicle fuel UST systems constructed per the Alternate Construction Requirements of 23 CCR §2633, and only if the Leak Interception and Detection System (LIDS) does not meet the volumetric requirements of 23 CCR §2631(d)(1) through (5) (i.e., when accounting for rainfall and backfill material, the secondary containment volume is less than 100% of primary tank volume for a single UST; or in the case of multiple USTs in shared secondary containment, 150% of the largest primary tank volume or 10% of aggregate primary tank volume, whichever is greater).

ATTACH AN ADDITIONAL PAGE TO THIS PLAN CONTAINING THE FOLLOWING INFORMATION:

- The volume of the LIDS in relation to the volume of the primary container;
- The amount of time the LIDS shall provide containment related to the time between detection of an unauthorized release and cleanup of the leaked substance;
- The depth from the bottom of the LIDS to the highest anticipated level of groundwater;
- The nature of the unsaturated soils under the LIDS and their ability to absorb contaminants or to allow movement of contaminants;
- The methods and scheduling for removal of all hazardous substances which may have been discharged from primary containment and are located in the unsaturated soils between the primary containment and groundwater, including the LIDS sump.

VII. REPORTING AND RECORD KEEPING

We will report/record any overfill, spill, or unauthorized release from a UST system as indicated in this plan.

Recordable Releases: Any unauthorized release from primary containment which the UST operator is able to clean up within eight (8) hours after the release was detected or should reasonably have been detected, and which does not escape from secondary containment, does not increase the hazard of fire or explosion, and does not cause any deterioration of secondary containment, must be recorded in the facility's monitoring records. Monitoring records must include:

- The UST operator's name and telephone number;
- A list of the types, quantities, and concentrations of hazardous substances released;
- A description of the actions taken to control and clean up the release;
- The method and location of disposal of the released hazardous substances, and whether a hazardous waste manifest was or will be used;
- A description of actions taken to repair the UST and to prevent future releases;
- A description of the method used to reactivate interstitial monitoring after replacement or repair of primary containment.

Reportable Releases: Any overfill, spill, or unauthorized release which escapes from secondary containment (or primary containment if no secondary containment exists), increases the hazard of fire or explosion, or causes any deterioration of secondary containment, is a reportable release. Reportable releases are also recordable.

Within 24 hours after a reportable release has been detected, or should have been detected, we will notify the local agency administering the UST program of the release, investigate the release, and take immediate measures to stop the release. If necessary, or if required by the local agency, remaining stored product/waste will be removed from the UST to prevent further releases or facilitate corrective action. If an emergency exists, we will notify the State Office of Emergency Services.

Within five (5) working days of a reportable release, we will submit to the local agency a full written report containing all of the following information to the extent that the information is known at the time of filing the report:

- The UST owner's or operator's name and telephone number;
- A list of the types, quantities, and concentrations of hazardous materials released;
- The approximate date of the release;
- The date on which the release was discovered;
- The date on which the release was stopped;
- A description of actions taken to control and/or stop the release;
- A description of corrective and remedial actions, including investigations which were undertaken and will be conducted to determine the nature and extent of soil, ground water or surface water contamination due to the release;
- The method(s) of cleanup implemented to date, proposed cleanup actions, and a schedule for implementing the proposed actions;
- The method(s) and location(s) of disposal of released hazardous materials and any contaminated soils, groundwater, or surface water.
- Copies of any hazardous waste manifests used for off-site transport of hazardous wastes associated with clean-up activity;
- A description of proposed methods for any repair or replacement of UST system primary/secondary containment systems;
- A description of additional actions taken to prevent future releases.

We will follow the reporting procedures described above if any of the following conditions occur:

- A recordable unauthorized release can not be cleaned up or is still under investigation within eight (8) hours of detection;
- Released hazardous substances are discovered at the UST site or in the surrounding area;
- Unusual operating conditions are observed, including erratic behavior of product dispensing equipment, sudden loss of product, or the unexplained presence of water in the tank, unless system equipment is found to be defective and is immediately repaired or replaced, and no leak has occurred;
- Monitoring results from UST system monitoring equipment/methods indicate that a release may have occurred, unless the monitoring equipment is found to be defective and is immediately repaired, recalibrated, or replaced, and additional monitoring does not confirm the initial results.

Record Retention: Monitoring records and written reports of unauthorized releases must be maintained on-site (or off-site at a readily available location, if approved by the local agency) for at least 3 years. Hazardous waste shipping/disposal records (e.g., manifests) must be maintained for at least 3 years from the date of shipment.

VIII. OWNER/OPERATOR SIGNATURE

CERTIFICATION: I certify that the information provided herein is true and accurate to the best of my knowledge.

OWNER/OPERATOR SIGNATURE	DATE R70.
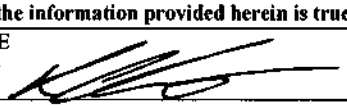	12/20/09
OWNER/OPERATOR NAME (print) R71.	OWNER/OPERATOR TITLE R72.
RICHARD GOSSETT	**Environmental Compliance Specialist**

(Agency Use Only) This plan has been reviewed and: ☐ Approved ☐ Approved With Conditions ☐ Disapproved

Local Agency Signature: _____ Date: _____

BUSINESS NAME: ARCO # 09645			
SITE ADDRESS: 4130 W. CENTURY BLVD.	CITY: INGLEWOOD		ZIP: 90304
MAP DATE: 08/04/09	SURVEY BY: GE	DRAWN BY: LEM	AGENCY FACILITY #:

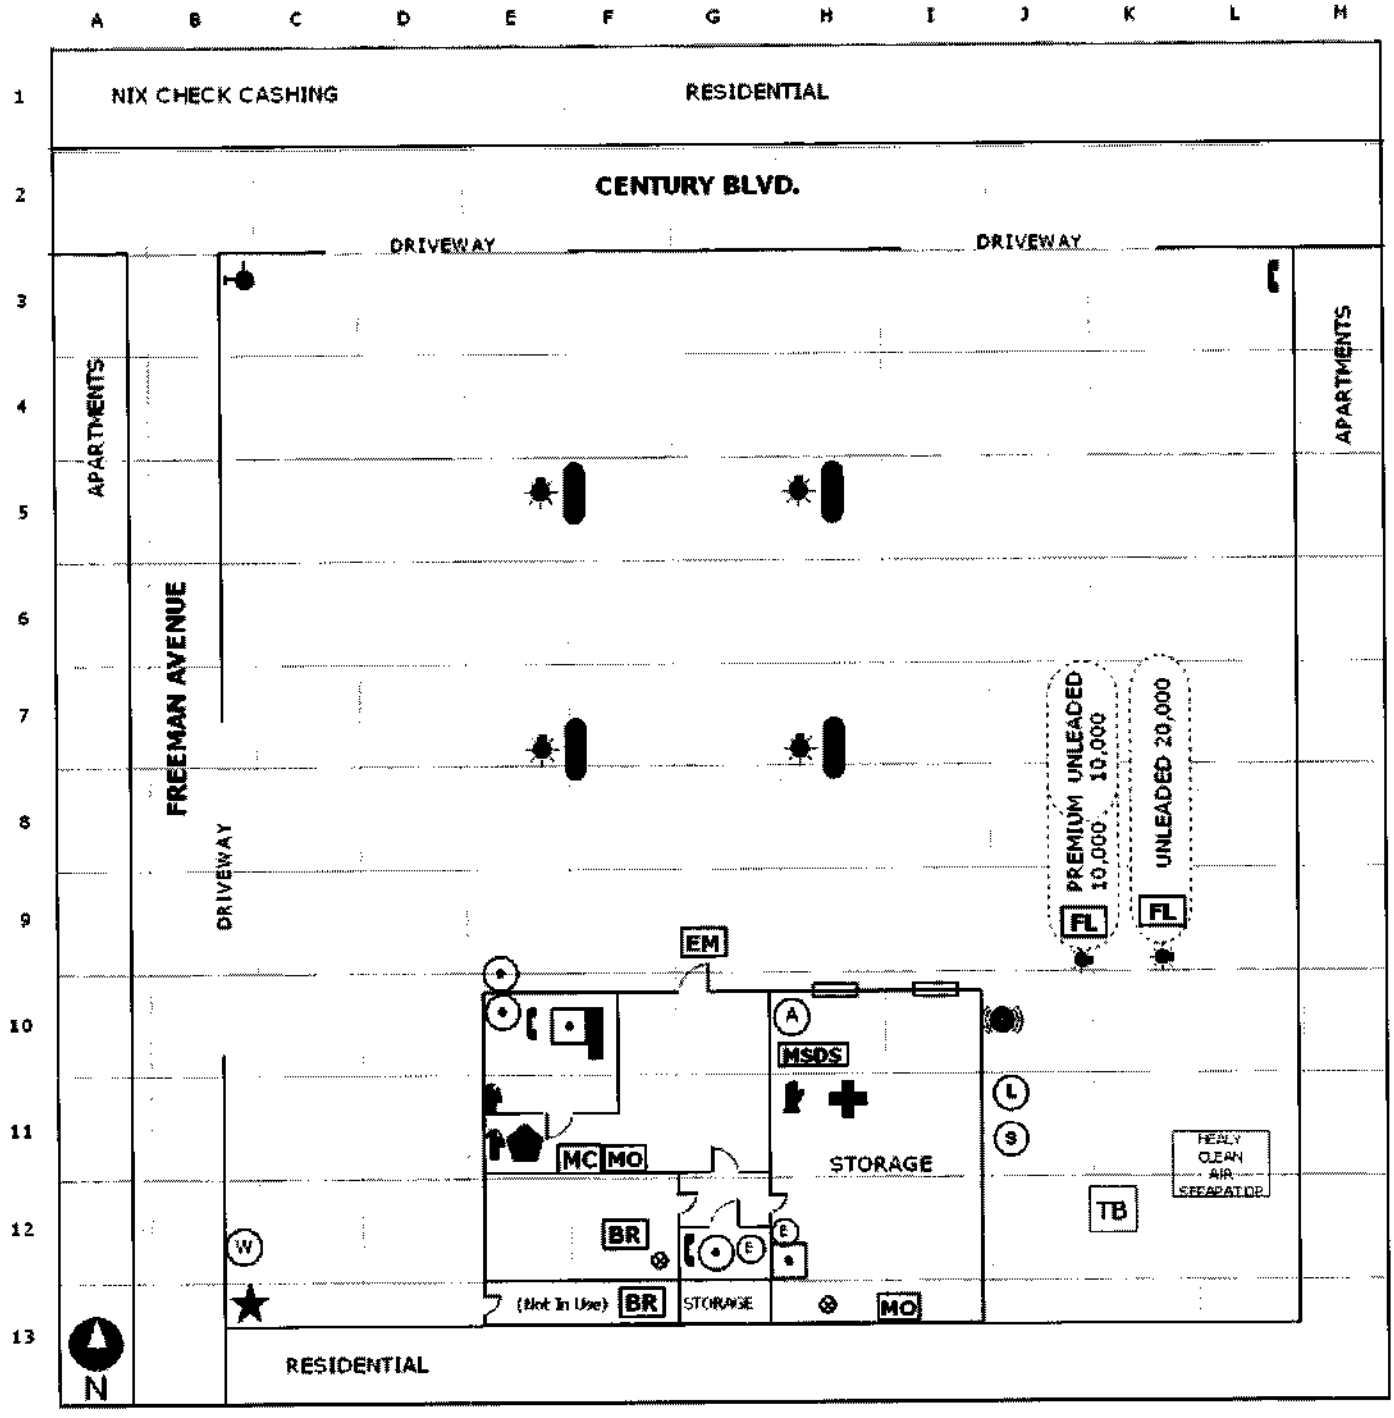

LEGEND

- DISPENSER SHUTOFF
- GAS PUMP EMERGENCY SHUT OFF
- ELECTRICAL PANEL
- LIQUID WASTE DRUM
- SOLID WASTE DRUM
- GAS SHUTOFF
- CASHIER
- FIRE HYDRANT
- TANK MONITOR
- EVACUATION AREA
- OVERFILL ALARM
- UST
- ABSORBENT
- MONITORING WELL
- WATER
- PPE
- TELEPHONE
- SENSOR
- FLAMMABLE LIQUID
- COMBUSTIBLE LIQUID
- MOTOR COOLANT
- MOTOR OIL
- EMERGENCY EXIT
- DISPENSER
- MSDS: HEDS & EMERGENCY PLAN
- TB: TRASH BIN
- FENCE
- A/C: AIR CONDITIONING UNIT
- CO_2: CO_2 CYLINDER
- TRANSFORMER
- BR: BATH ROOM
- SEWER/FLOOR DRAIN
- FIRST AID
- FIRE EXTINGUISHER
- STORM DRAIN

18230 010092 – 037167 CTLS

MONITORING SYSTEM CERTIFICATION

This form must be used to document testing and servicing of monitoring equipment. A separate certification or report must be prepared for each monitoring system control panel by the technician who performs the work. A copy of this form must be provided to the tank system owner/operator. The owner/operator must submit a copy of this form to the local agency regulating UST systems within 30 days of test date.

A. General Information

Facility Name: ARCO 9645 Bldg. No.:

Site Address: 4130 W Century City: INGLEWOOD Zip:

Facility Contact Person: Contact Phone No.: ( )

Make/Model of Monitoring System: TLS 350 Date of Testing/Servicing: 5/13/10

B. Inventory of Equipment Tested/Certified

Check the appropriate boxes to indicate specific equipment inspected/serviced:

Tank ID: T1 87 Master 20k
- ☒ In-Tank Gauging Probe. Model: VR 109
- ☒ Annular Space or Vault Sensor. Model: VR 409
- ☒ Piping Sump / Trench Sensor(s). Model: VR 208
- ☒ Fill Sump Sensor(s). Model: VR 208
- ☐ Mechanical Line Leak Detector. Model:
- ☒ Electronic Line Leak Detector. Model: RJI CPT
- ☒ Tank Overfill / High-Level Sensor. Model: VR 109
- ☐ Other (specify equipment type and model in Section E on Page 2).

Tank ID: T2 87 Syphon 10k Split Tank
- ☒ In-Tank Gauging Probe. Model: VR Mag Plus 109
- ☒ Annular Space or Vault Sensor. Model: VR 409
- ☒ Piping Sump / Trench Sensor(s). Model: VR 208
- ☒ Fill Sump Sensor(s). Model: VR 208
- ☐ Mechanical Line Leak Detector. Model:
- ☒ Electronic Line Leak Detector. Model: RJS CPT
- ☒ Tank Overfill / High-Level Sensor. Model: VR Mag Plus 109
- ☐ Other (specify equipment type and model in Section E on Page 2).

Tank ID: T3 91 10K split tank
- ☒ In-Tank Gauging Probe. Model: VR Mag Plus 109
- ☒ Annular Space or Vault Sensor. Model: VR 409
- ☒ Piping Sump / Trench Sensor(s). Model: VR 208
- ☒ Fill Sump Sensor(s). Model: VR 208
- ☐ Mechanical Line Leak Detector. Model:
- ☒ Electronic Line Leak Detector. Model: RJS CPT
- ☒ Tank Overfill / High-Level Sensor. Model: VR Mag Plus 109
- ☐ Other (specify equipment type and model in Section E on Page 2).

Tank ID:
- ☐ In-Tank Gauging Probe. Model:
- ☐ Annular Space or Vault Sensor. Model:
- ☐ Piping Sump / Trench Sensor(s). Model:
- ☐ Fill Sump Sensor(s). Model:
- ☐ Mechanical Line Leak Detector. Model:
- ☐ Electronic Line Leak Detector. Model:
- ☐ Tank Overfill / High-Level Sensor. Model:
- ☐ Other (specify equipment type and model in Section E on Page 2).

Dispenser ID: 1/2 Gilbarco B78
- ☒ Dispenser Containment Sensor(s). Model: VR 001
- ☒ Shear Valve(s).
- ☐ Dispenser Containment Float(s) and Chain(s).

Dispenser ID: 3/4 Gilbarco B78
- ☒ Dispenser Containment Sensor(s). Model: 001 VR
- ☒ Shear Valve(s).
- ☐ Dispenser Containment Float(s) and Chain(s).

Dispenser ID: 5/6 Gilbarco B78
- ☒ Dispenser Containment Sensor(s). Model: VR 001
- ☒ Shear Valve(s).
- ☐ Dispenser Containment Float(s) and Chain(s).

Dispenser ID: 7/8 Gilbarco B78
- ☒ Dispenser Containment Sensor(s). Model: VR 001
- ☒ Shear Valve(s).
- ☐ Dispenser Containment Float(s) and Chain(s).

Dispenser ID:
- ☐ Dispenser Containment Sensor(s). Model:
- ☐ Shear Valve(s).
- ☐ Dispenser Containment Float(s) and Chain(s).

Dispenser ID:
- ☐ Dispenser Containment Sensor(s). Model:
- ☐ Shear Valve(s).
- ☐ Dispenser Containment Float(s) and Chain(s).

*If the facility contains more tanks or dispensers, copy this form. Include information for every tank and dispenser at the facility.

C. Certification

I certify that the equipment identified in this document was inspected/serviced in accordance with the manufacturers' guidelines. Attached to this Certification is information (e.g. manufacturers' checklists) necessary to verify that this information is correct and a Plot Plan showing the layout of monitoring equipment. For any equipment capable of generating such reports, I have also attached a copy of the report; *(check all that apply)*: ☒ System set-up ☒ Alarm history report

Technician Name (print): A Cabarcos B. Signature:

Certification No.: B33900 License. No.: 302015

Testing Company Name: CETHOMAS Phone No :( )

Site Address: 4130 W Century Inglewood Date of Testing/Servicing: 5/13/10

RECEIVED
JUL 14 2010
DEPARTMENT OF PUBLIC WORKS
ENVIRONMENTAL PROGRAMS

C657043

D. Results of Testing/Servicing

Software Version Installed: 327.04

Complete the following checklist:

☒ Yes	☐ No*	Is the audible alarm operational?
☒ Yes	☐ No*	Is the visual alarm operational?
☒ Yes	☐ No*	Were all sensors visually inspected, functionally tested, and confirmed operational?
☒ Yes	☐ No*	Were all sensors installed at lowest point of secondary containment and positioned so that other equipment will not interfere with their proper operation?
☐ Yes	☐ No* ☒ N/A	If alarms are relayed to a remote monitoring station, is all communications equipment (e.g. modem) operational?
☒ Yes	☐ No* ☐ N/A	For pressurized piping systems, does the turbine automatically shut down if the piping secondary containment monitoring system deteets a leak, fails to operate, or is electrically disconnected? If yes: which sensors initiate positive shut-down? *(Check all that apply)* ☒ Sump/Trench Sensors; ☒ Dispenser Containment Sensors. Did you confirm positive shut-down due to leaks and sensor failure/disconnection? ☒ Yes; ☐ No.
☒ Yes	☐ No* ☐ N/A	For tank systems that utilize the monitoring system as the primary tank overfill warning device (i.e. no mechanical overfill prevention valve is installed), is the overfill warning alarm visible and audible at the tank fill point(s) and operating properly? If so, at what percent of tank capacity does the alarm trigger? 95 %
☐ Yes*	☒ No	Was any monitoring equipment replaced? If yes, identify specific sensors, probes, or other equipment replaced and list the manufacturer name and model for all replacement parts in Section E, below.
☐ Yes*	☒ No	Was liquid found inside any secondary containment systems designed as dry systems? *(Check all that apply)* ☐ Product; ☐ Water. If yes, describe causes in Section E, below.
☒ Yes	☐ No*	Was monitoring system set-up reviewed to ensure proper settings? Attach set up reports, if applicable
☒ Yes	☐ No*	Is all monitoring equipment operational per manufacturer's specifications?

*** In Section E below, describe how and when these deficiencies were or will be corrected.**

E. Comments:

F. In-Tank Gauging / SIR Equipment:

☐ Check this box if tank gauging is used only for inventory control.
☐ Check this box if no tank gauging or SIR equipment is installed.

This section must be completed if in-tank gauging equipment is used to perform leak detection monitoring.

Complete the following checklist:

☑ Yes	☐ No*	Has all input wiring been inspected for proper entry and termination, including testing for ground faults?
☑ Yes	☐ No*	Were all tank gauging probes visually inspected for damage and residue buildup?
☑ Yes	☐ No*	Was accuracy of system product level readings tested?
☑ Yes	☐ No*	Was accuracy of system water level readings tested?
☑ Yes	☐ No*	Were all probes reinstalled properly?
☑ Yes	☐ No*	Were all items on the equipment manufacturer's maintenance checklist completed?

*** In the Section H, below, describe how and when these deficiencies were or will be corrected.**

G. Line Leak Detectors (LLD):

☐ Check this box if LLDs are not installed.

Complete the following checklist:

☑ Yes	☐ No* ☐ N/A	For equipment start-up or annual equipment certification, was a leak simulated to verify LLD performance? *(Check all that apply)* Simulated leak rate: ☑ 3 g.p.h.; ☐ 0.1 g.p.h; ☐ 0.2 g.p.h.
☑ Yes	☐ No*	Were all LLDs confirmed operational and accurate within regulatory requirements?
☑ Yes	☐ No*	Was the testing apparatus properly calibrated?
☐ Yes	☐ No* ☑ N/A	For mechanical LLDs, does the LLD restrict product flow if it detects a leak?
☑ Yes	☐ No* ☐ N/A	For electronic LLDs, does the turbine automatically shut off if the LLD detects a leak?
☑ Yes	☐ No* ☐ N/A	For electronic LLDs, does the turbine automatically shut off if any portion of the monitoring system is disabled or disconnected?
☑ Yes	☐ No* ☐ N/A	For electronic LLDs, does the turbine automatically shut off if any portion of the monitoring system malfunctions or fails a test?
☑ Yes	☐ No* ☐ N/A	For electronic LLDs, have all accessible wiring connections been visually inspected?
☑ Yes	☐ No*	Were all items on the equipment manufacturer's maintenance checklist completed?

*** In the Section H, below, describe how and when these deficiencies were or will be corrected.**

H. Comments:

18230

UNDERGROUND STORAGE TANK MONITORING SYSTEM CERTIFICATION

Permit Number: _____

UST Monitoring Site Plan

Site Address: Arco 9646 4180 W Century Blvd, Inglewood, CA

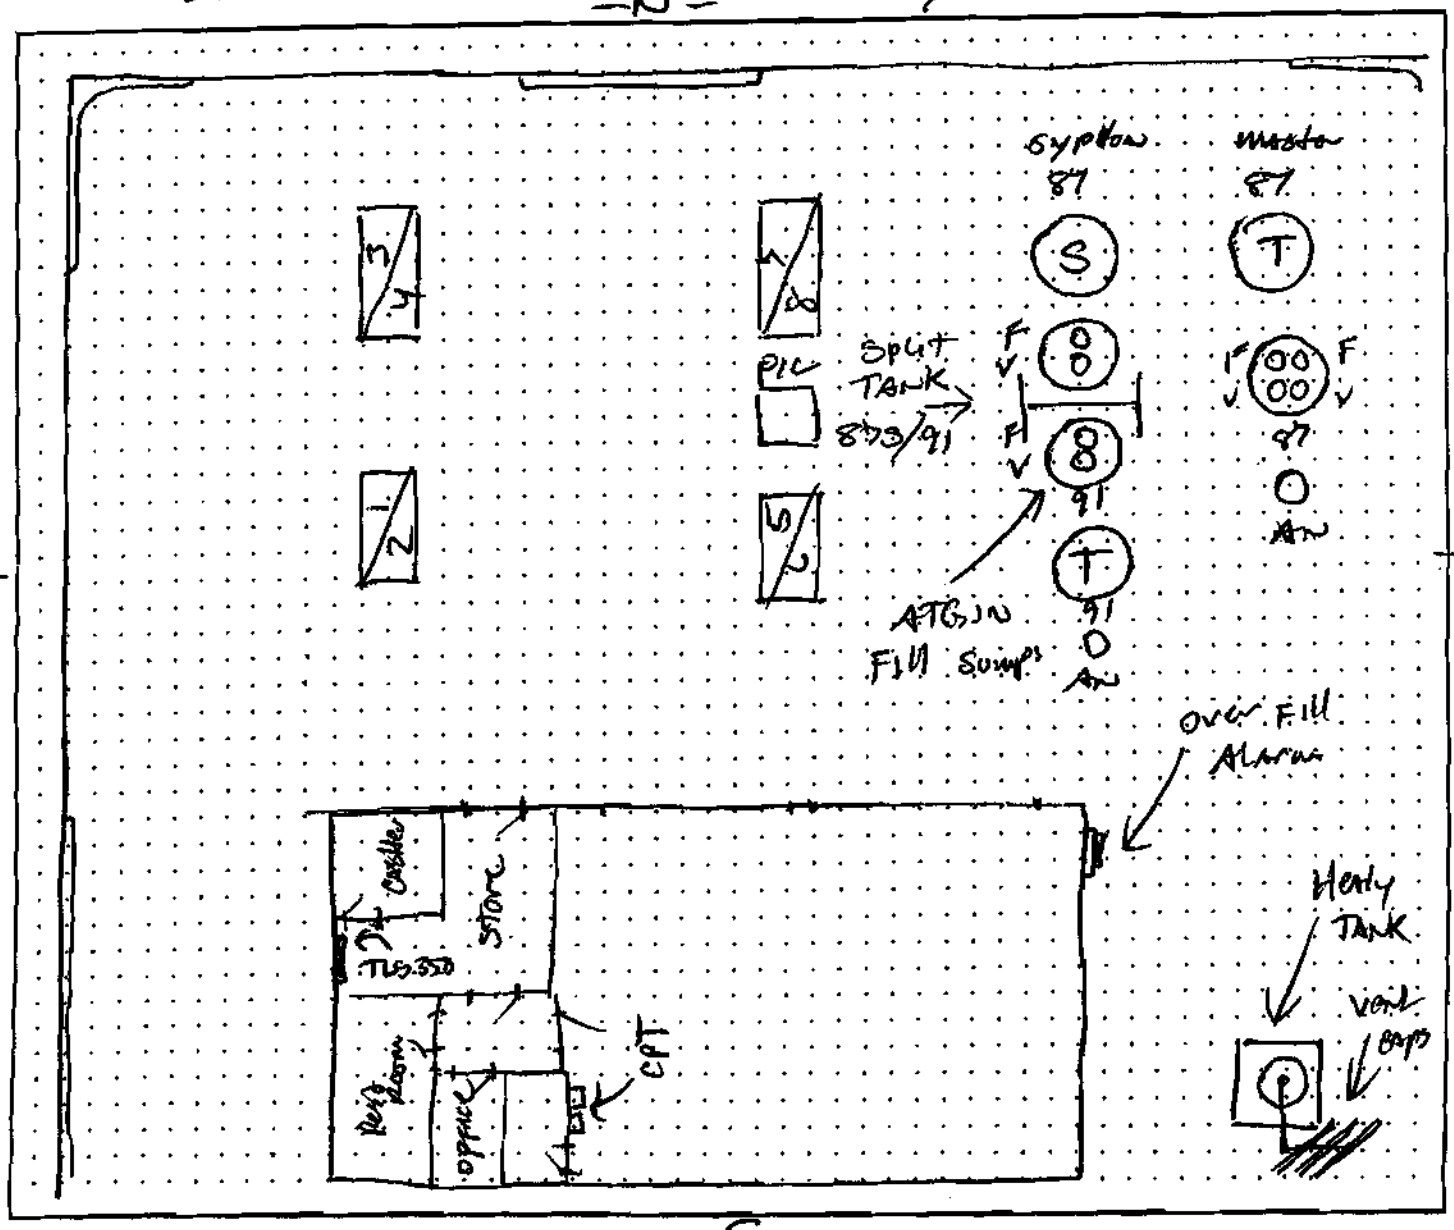

Date map was drawn: 5/13/10

Instructions

If you already have a diagram that shows all required information, you may include it, rather than this page, with your Monitoring System Certification. On your site plan, show the general layout of tanks and piping. Clearly identify locations of the following equipment, if installed: monitoring system control panels; sensors monitoring tank annular spaces, sumps, dispenser pans, spill containers, or other secondary containment areas; mechanieal or electronic line leak detectors; and in-tank liquid level probes (if used for leak detection). In the space provided, note the date this Site Plan was prepared.

18230

SWRCB, January 2006

Spill Bucket Testing Report Form

This form is intended for use by contractors performing annual testing of UST spill containment structures. The completed form and printouts from tests (if applicable), should be provided to the facility owner/operator for submittal to the local regulatory agency.

1. FACILITY INFORMATION

Facility Name:	Arco 9645	Date of Testing:	5/13/10
Facility Address:	4130 W Century	Inglewood,	CA
Facility Contact:		Phone:	
Date Local Agency Was Notified of Testing :			
Name of Local Agency Inspector *(if present during testing)*:			

2. TESTING CONTRACTOR INFORMATION

Company Name:	CE Thomas
Technician Conducting Test:	Art Charles Benjamin
Credentials[1]: ☐ CSLB Contractor ☒ ICC Service Tech. ☐ SWRCB Tank Tester ☐ Other *(Specify)*	
License Number(s):	

3. SPILL BUCKET TESTING INFORMATION

Test Method Used: ☒ Hydrostatic ☐ Vacuum ☐ Other

Test Equipment Used: Visual — Equipment Resolution:

Identify Spill Bucket *(By Tank Number, Stored Product, etc.)*	1 Quad West ✓ 87 F		2 Quad East ✓ 87 F		3 Syphon ✓ 87 F		4 ✓ 87 F	
Bucket Installation Type:	☐ Direct Bury ☒ Contained in Sump		☐ Direct Bury ☒ Contained in Sump		☐ Direct Bury ☒ Contained in Sump		☐ Direct Bury ☒ Contained in Sump	
Bucket Diameter:	11 3/8"	11 1/2"	11 1/2"	11 1/2"	11 1/2"	11 1/2"	11 1/2"	11 1/2"
Bucket Depth:	14"	14"	14"	14"	14"	15"	14 1/2"	14"
Wait time between applying vacuum/water and start of test:	30 minutes							
Test Start Time (T_I):	9:00am							
Initial Reading (R_I):	10 1/2"	9"	9"	11"	9"	9 1/2"	9"	11"
Test End Time (T_F):	10:00am							
Final Reading (R_F):	10 1/2"	9"	9"	11"	9"	9 1/2"	9"	11"
Test Duration ($T_F - T_I$):	60 minutes							
Change in Reading ($R_F - R_I$):	0	0	0	0	0	0	0	0
Pass/Fail Threshold or Criteria:	Any loss =		Fail					
Test Result:	☒ Pass ☐ Fail	☒ Pass ☐ Fail	☒ Pass ☐ Fail	☐ Pass ☐ Fail	☒ Pass ☐ Fail	☐ Pass ☐ Fail	☒ Pass ☐ Fail	☐ Pass ☐ Fail

Comments – *(include information on repairs made prior to testing, and recommended follow-up for failed tests)*

CERTIFICATION OF TECHNICIAN RESPONSIBLE FOR CONDUCTING THIS TESTING

I hereby certify that all the information contained in this report is true, accurate, and in full compliance with legal requirements.

Technician's Signature: Art Charles Benjamin Date: 5/15/10

[1] S

18230

bp

Emergency Stop (E-Stop) Testing Results & Checklist

Site Information	Contractor Information	
Site # Arco 9645	Co. Name: Charles E. Thomas	Date: 5/13/10
Address: 4130 W Century	Phone: (310) 323-6730	
City / St: Inglewood	Lead Technician:	PASS ☒
eMaint. W.O. #	Name: Art Charles B.	or
9681421	Signature: Art Charles	FAIL (Next Day Repair Required) ☐

The objective of this test is to provide assurance that the when the E-Stop switch is activated, all the fueling system circuits (turbines, and dispensers) are de-energized, and remain de-energized until they are re-set manually). The test procedures and guidelines shall be in accordance with the E-Stop Testing Process.

#	The following information is to be completed.	X To Select Yes	No	N/A
	SITE DATA			
1	Number of E-Stop switches: 2	X		
2	Type of Switch? X Push Pull ___Momentary X Plain light / Toggle ___Other: ___			
	(if Momentary type, locate and identify re-set button):			
3	Type of Turbine Control Relay System (Electrical Distribution Center):			
	___Brown Box ___Power Solution X Other ___Custom Fabricated			
4	Type of Turbine Control Relays: Make R/J Model CPT			
5	Type of Line Leak Detection: ___Mechanical X ELD/CPT ___PLLD			
	PERFORMANCE TEST			
6	Does the E-Stop shutdown power to the DISPENSERS	X		
7	Does the E-Stop shutdown power to the TURBINES	X		
8	Is the 220 voltage to the turbine relay removed (both sides of the relay)	X		
9	Are the TURBINE BREAKERS clearly identified / labeled	X		
10	Did the E-Stop(s) function correctly (de-energized from both sides of the relay)			X
10A	If #10 is NO, briefly describe what was wrong:			X
10B	How was it corrected:			X
10C	If repair or E-Stop functionality can not be corrected same day (prior to leaving the site). The technician MUST notified the Site Manager of the problem, place an "Out of Service" Tag on the E-Stop(s), and identified an alternate mean for site shutdown in the event of an emergency.			X
10D	The Elite Customer Solution Center has been contacted for the repair.			X
	W.O. Ticket #			
	POST TEST			
11	Site's fueling system is fully operational.	X		
12	All equipment secured and any access ports, lids, enclosures are closed.	X		
13	All safety barricades, and any debris was been removed.	X		

#	COMMENTS: Describe any problems encountered and conditions found.

18230

bp

Impact Valve Testing

Facility #:	Ano 9645	Contractor:	CE Thomas
Address:	4130 W Century	Address:	13201 S Alameda Ave
City, State:	Inglewood, Ca	City, State:	Gardena Ca
Test Date:	5/13/10	Phone:	
Type of test:	Facility inspection	Technician:	Art Chalmers Bizarro

Test performed during line test? Yes (No)

Disp#		Grade	Impact Make	Secure Mount?	Valve Lock?	Pass/ Fail	Comment	Disp#	Grade	Impact Make	Secure Mount?	Valve Lock?	Pass/ Fail	Comment
1/2		87	OPW	Y	Y	Pass								
3/4		87	OPW	Y	Y	Pass								
5/4		87	OPW	Y	Y	Pass								
7/8		87	OPW	Y	Y	Pass								
1/2		91	OPW	Y	Y	Pass								
3/4		91	OPW	Y	Y	Pass								
5/4		91	OPW	Y	Y	Pass								
7/8		91	OPW	Y	Y	Pass								

18230

Electronic Leak Detector Test Data Sheet

Station # Arco 9645 **Date** 5/13 **20** 10

Address 4130 W Century Inglewood, CA

Test Information

	1	2	3	4	5
Product	87	91			
Manufacturer	R/T	R/T			
Model	CPT	CPT			
Line Bleed Back (ml)	80 mL	120 mL			
Check Valve Holding Pressure (psi)	22 PSI	21 PSI			
Test Leak Rate (ml/min) (gph)	3gph	3gph			
PASS or FAIL	PASS	PASS			

Comments:

This letter certifies that the annual leak deteetor tests were performed at the above referenced facility according to the equipment manufacturers proeedures and limitations and the results as listed are to my knowledge true and correct. The mechanical leak test detector test pass/fail is determined using a low flow threshold trip rate of 3 gph at 10 PSI.

Inspected By: Contractor CHARLES E. THOMAS COMPANY

Technician Art Chavez B. **Lic#**

Signature

THRIFTY 9645
4130 W Century
Inglewood
CA 90302

MAY 13. 2010 3:39 PM

SYSTEM STATUS REPORT

ALL FUNCTIONS NORMAL

INVENTORY REPORT

T 1:UNLEADED R
VOLUME = 7162 GALS
ULLAGE = 12541 GALS
90% ULLAGE= 10570 GALS
TC VOLUME = 7098 GALS
HEIGHT = 45.97 INCHES
WATER VOL = 0 GALS
WATER = 0.00 INCHES
TEMP = 72.7 DEG F

T 2:UNLEADED R
VOLUME = 3689 GALS
ULLAGE = 6680 GALS
90% ULLAGE= 5643 GALS
TC VOLUME = 3657 GALS
HEIGHT = 45.60 INCHES
WATER VOL = 0 GALS
WATER = 0.00 INCHES
TEMP = 72.2 DEG F

T 3:UL PREMIUM
VOLUME = 3544 GALS
ULLAGE = 6825 GALS
90% ULLAGE= 5788 GALS
TC VOLUME = 3513 GALS
HEIGHT = 44.33 INCHES
WATER VOL = 0 GALS
WATER = 0.00 INCHES
TEMP = 72.0 DEG F

MANIFOLDED TANKS
INVENTORY TOTALS
T 1:UNLEADED R
T 2:UNLEADED R
VOLUME = 10851 GALS
TC VOLUME = 10755 GALS

* * * * END * * * * *

SYSTEM SETUP

MAY 13. 2010 3:41 PM

SYSTEM UNITS
U.S.
SYSTEM LANGUAGE
ENGLISH
SYSTEM DATE/TIME FORMAT
MON DD YYYY HH:MM:SS xM

THRIFTY 9645
4130 W Century
Inglewood
CA 90302

SHIFT TIME 1 : 12:00 AM
SHIFT TIME 2 : DISABLED
SHIFT TIME 3 : DISABLED
SHIFT TIME 4 : DISABLED

TANK PER TST NEEDED WRN
DISABLED
TANK ANN TST NEEDED WRN
DISABLED

LINE RE-ENABLE METHOD
PASS LINE TEST

LINE PER TST NEEDED WRN
DISABLED
LINE ANN TST NEEDED WRN
DISABLED

PRINT TC VOLUMES
ENABLED

TEMP COMPENSATION
VALUE (DEG F): 60.0
STICK HEIGHT OFFSET
DISABLED
ULLAGE: 90%

H-PROTOCOL DATA FORMAT
HEIGHT
PRECISION TEST DURATION
HOURS: 12
DAYLIGHT SAVING TIME
ENABLED
START DATE
MAR WEEK 2 SUN
START TIME
2:00 AM
END DATE
NOV WEEK 1 SUN
END TIME
2:00 AM

RE-DIRECT LOCAL PRINTOU
DISABLED

EURO PROTOCOL PREFIX
S

MAINTENANCE HISTORY
DISABLED

TANK CHART SECURITY
DISABLED

CUSTOM ALARMS
DISABLED

MASS/DENSITY
DISABLED

COMMUNICATIONS SETUP

PORT SETTINGS:

COMM BOARD : 1 (EDIM)
RS-232 SECURITY
CODE : DISABLED

COMM BOARD : 2 (RS-232)
BAUD RATE : 9600
PARITY : ODD
STOP BIT : 1 STOP
DATA LENGTH: 7 DATA
RS-232 SECURITY
CODE : DISABLED

COMM BOARD : 3 (S-SAT)
BAUD RATE : 9600
PARITY : NONE
STOP BIT : 1 STOP
DATA LENGTH: 8 DATA
RS-232 SECURITY
CODE : DISABLED
DTR NORMAL STATE: HIGH

AUTO TRANSMIT SETTINGS:

AUTO LEAK ALARM LIMIT
DISABLED
AUTO HIGH WATER LIMIT
DISABLED
AUTO OVERFILL LIMIT
DISABLED
AUTO LOW PRODUCT
DISABLED
AUTO THEFT LIMIT
DISABLED
AUTO DELIVERY START
DISABLED
AUTO DELIVERY END
DISABLED
AUTO EXTERNAL INPUT ON
DISABLED
AUTO EXTERNAL INPUT OFF
DISABLED
AUTO SENSOR FUEL ALARM
DISABLED
AUTO SENSOR WATER ALARM
DISABLED
AUTO SENSOR OUT ALARM
DISABLED

RECEIVER SETUP:

NONE

AUTO DIAL TIME SETUP:

NONE

RS-232 END OF MESSAGE
DISABLED

AUTO DIAL ALARM SETUP

TANK SETUP

T 1:UNLEADED R
PRODUCT CODE : 1
THERMAL COEFF : .000700
TANK DIAMETER : 120.00
TANK PROFILE : 20 PTS
FULL VOL : 19703
114.0 INCH VOL : 19547
108.0 INCH VOL : 19018
102.0 INCH VOL : 18276
96.0 INCH VOL : 17377
90.0 INCH VOL : 16357
84.0 INCH VOL : 15239
78.0 INCH VOL : 14047
72.0 INCH VOL : 12799
66.0 INCH VOL : 11513
60.0 INCH VOL : 10207
54.0 INCH VOL : 8896
48.0 INCH VOL : 7596
42.0 INCH VOL : 6326
36.0 INCH VOL : 5101
30.0 INCH VOL : 3941
24.0 INCH VOL : 2865
18.0 INCH VOL : 1896
12.0 INCH VOL : 1065
6.0 INCH VOL : 411

FLOAT SIZE: 2.0 IN.

WATER WARNING : 0.8
HIGH WATER LIMIT: 1.0

MAX OR LABEL VOL: 19703
OVERFILL LIMIT : 90%
: 17732
HIGH PRODUCT : 95%
: 18718
DELIVERY LIMIT : 15%
: 2955

LOW PRODUCT : 824
LEAK ALARM LIMIT: 99
SUDDEN LOSS LIMIT: 99
TANK TILT : 0.25
PROBE OFFSET : 0.00

SIPHON MANIFOLDED TANKS
T#: 02
LINE MANIFOLDED TANKS
T#: NONE

LEAK MIN PERIODIC: 0%
: 0

LEAK MIN ANNUAL : 0%
: 0

PERIODIC TEST TYPE
STANDARD

ANNUAL TEST FAIL
ALARM DISABLED

PERIODIC TEST FAIL
ALARM DISABLED

GROSS TEST FAIL
ALARM DISABLED

ANN TEST AVERAGING: OFF
PER TEST AVERAGING: OFF

TANK TEST NOTIFY: OFF

TNK TST SIPHON BREAK:OFF

DELIVERY DELAY : 1 MIN
PUMP THRESHOLD : 10.00%

2:UNLEADED R
RODUCT CODE : 1
HERMAL COEFF :.000700
ANK DIAMETER : 120.00
ANK PROFILE : 20 PTS
FULL VOL : 10369
114.0 INCH VOL : 10297
108.0 INCH VOL : 10042
102.0 INCH VOL : 9670
96.0 INCH VOL : 9209
90.0 INCH VOL : 8676
84.0 INCH VOL : 8085
78.0 INCH VOL : 7448
72.0 INCH VOL : 6778
66.0 INCH VOL : 6084
60.0 INCH VOL : 5377
54.0 INCH VOL : 4667
48.0 INCH VOL : 3965
42.0 INCH VOL : 3280
36.0 INCH VOL : 2624
30.0 INCH VOL : 2007
24.0 INCH VOL : 1441
18.0 INCH VOL : 939
12.0 INCH VOL : 516
6.0 INCH VOL : 193

FLOAT SIZE: 2.0 IN.

WATER WARNING : 0.8
HIGH WATER LIMIT: 1.0

MAX OR LABEL VOL: 10369
OVERFILL LIMIT : 90%
: 9332
HIGH PRODUCT : 95%
: 9850
DELIVERY LIMIT : 15%
: 1555

LOW PRODUCT : 396
LEAK ALARM LIMIT: 99
SUDDEN LOSS LIMIT: 99
TANK TILT : 0.00
PROBE OFFSET : 0.00

SIPHON MANIFOLDED TANKS
T#: 01
LINE MANIFOLDED TANKS
T#: NONE

LEAK MIN PERIODIC: 0%
: 0

LEAK MIN ANNUAL : 0%
: 0

PERIODIC TEST TYPE
STANDARD

ANNUAL TEST FAIL
ALARM DISABLED

PERIODIC TEST FAIL
ALARM DISABLED

GROSS TEST FAIL
ALARM DISABLED

ANN TEST AVERAGING: OFF
PER TEST AVERAGING: OFF

TANK TEST NOTIFY: OFF

TNK TST SIPHON BREAK:OFF

DELIVERY DELAY : 1 MIN
PUMP THRESHOLD : 10.00%

T 3:UL PREMIUM
PRODUCT CODE : 3
THERMAL COEFF :.000700
TANK DIAMETER : 120.00
TANK PROFILE : 20 PTS
FULL VOL : 10369
114.0 INCH VOL : 10297
108.0 INCH VOL : 10042
102.0 INCH VOL : 9670
96.0 INCH VOL : 9209
90.0 INCH VOL : 8676
84.0 INCH VOL : 8085
78.0 INCH VOL : 7448
72.0 INCH VOL : 6778
66.0 INCH VOL : 6084
60.0 INCH VOL : 5377
54.0 INCH VOL : 4667
48.0 INCH VOL : 3965
42.0 INCH VOL : 3280
36.0 INCH VOL : 2624
30.0 INCH VOL : 2007
24.0 INCH VOL : 1441
18.0 INCH VOL : 939
12.0 INCH VOL : 516
6.0 INCH VOL : 193

FLOAT SIZE: 2.0 IN.

WATER WARNING : 0.8
HIGH WATER LIMIT: 1.0

MAX OR LABEL VOL: 10369
OVERFILL LIMIT : 90%
: 9332
HIGH PRODUCT : 95%
: 9850
DELIVERY LIMIT : 15%
: 1555

LOW PRODUCT : 396
LEAK ALARM LIMIT: 99
SUDDEN LOSS LIMIT: 99
TANK TILT : 0.00
PROBE OFFSET : 0.00

SIPHON MANIFOLDED TANKS
T#: NONE
LINE MANIFOLDED TANKS
T#: NONE

LEAK MIN PERIODIC: 0%
: 0

LEAK MIN ANNUAL : 0%
: 0

PERIODIC TEST TYPE
STANDARD

ANNUAL TEST FAIL
ALARM DISABLED

PERIODIC TEST FAIL
ALARM DISABLED

GROSS TEST FAIL
ALARM DISABLED

ANN TEST AVERAGING: OFF
PER TEST AVERAGING: OFF

TANK TEST NOTIFY: OFF

TNK TST SIPHON BREAK:OFF

DELIVERY DELAY : 1 MIN
PUMP THRESHOLD : 10.00%

LEAK TEST METHOD
- - - - - - - - - - - - - -
TEST ON DATE : ALL TANK
FEB 6, 2007
START TIME : DISABLED
TEST RATE :0.20 GAL/HR
DURATION : 2 HOURS

TST EARLY STOP:DISABLED

LEAK TEST REPORT FORMAT
NORMAL
LINE LEAK LOCKOUT SETUP
- - - - - - - - - - - - - -
LOCKOUT SCHEDULE
DAILY
START TIME: DISABLED
STOP TIME : DISABLED
LIQUID SENSOR SETUP
- - - - - - - - - - - - - -

L 1:PREMIUM STP SUMP
TRI-STATE (SINGLE FLOAT)
CATEGORY : STP SUMP

L 2:PREMIUM FILL
TRI-STATE (SINGLE FLOAT)
CATEGORY : PIPING SUMP

L 3:SLAVE REGULAR FILL
TRI-STATE (SINGLE FLOAT)
CATEGORY : PIPING SUMP

L 4:SLAVE PIPING SUMP
TRI-STATE (SINGLE FLOAT)
CATEGORY : PIPING SUMP

5:REGULAR PIPING SUMP
TRI-STATE (SINGLE FLOAT)
CATEGORY : PIPING SUMP

6:87 MASTER FILL SUMP
TRI-STATE (SINGLE FLOAT)
CATEGORY : PIPING SUMP

7:87 MASTER ANNULAR
TRI-STATE (SINGLE FLOAT)
CATEGORY : ANNULAR SPACE
8:87-91 SPLIT ANNULAR
TRI-STATE (SINGLE FLOAT)
CATEGORY : ANNULAR SPACE
OUTPUT RELAY SETUP
- - - - - - - - - - - - - -

R 1:87
TYPE:
STANDARD
NORMALLY CLOSED

TANK #: 1

IN-TANK ALARMS
T 1:HIGH WATER ALARM
T 2:HIGH WATER ALARM

LIQUID SENSOR ALMS
ALL:FUEL ALARM
ALL:SENSOR OUT ALARM
ALL:SHORT ALARM

ISD SITE ALARMS
ISD GROSS PRES FAIL
ISD DEGRD PRES FAIL
ISD VAPOR LEAK FAIL
ISD SETUP FAIL
ISD SENSOR OUT FAIL

ISD HOSE ALARMS
ALL:GROSS COLLECT FAIL
ALL:DEGRD COLLECT FAIL
ALL:FLOW COLLECT FAIL

R 2:91
TYPE:
STANDARD
NORMALLY CLOSED

TANK #: 3

IN-TANK ALARMS
T 3:HIGH WATER ALARM

LIQUID SENSOR ALMS
ALL:FUEL ALARM
ALL:SENSOR OUT ALARM
ALL:SHORT ALARM

ISD SITE ALARMS
ISD GROSS PRES FAIL
ISD DEGRD PRES FAIL
ISD VAPOR LEAK FAIL
ISD SETUP FAIL
ISD SENSOR OUT FAIL

ISD HOSE ALARMS
ALL:GROSS COLLECT FAIL
ALL:DEGRD COLLECT FAIL
ALL:FLOW COLLECT FAIL

R 3:OVERFILL ALARMS
TYPE:
MOMENTARY
NORMALLY OPEN

IN-TANK ALARMS
ALL:OVERFILL ALARM
ALL:HIGH PRODUCT ALARM
ALL:MAX PRODUCT ALARM
PLLD LINE DISABLE SETUP
SMARTSENSOR SETUP
- - - - - - - - - - - - - -

S 1:PRESS SENSOR DIS 5.6
CATEGORY VAPOR PRESSURE

S 2:VFM 1-2
CATEGORY AIR FLOW METER

S 3:VFM 3-4
CATEGORY AIR FLOW METER

S 4:VFM 5-6
CATEGORY AIR FLOW METER

S 5:VFM 7-8
CATEGORY AIR FLOW METER
EVR/ISD SETUP

EVR TYPE: VACUUM ASSIST
VACUUM ASSIST TYPE
HEALY VAC

NOZZLE A/L RANGE
MAX: 1.15 MIN: 0.95

VAPOR PROCESSOR TYPE
NO VAPOR PROCESSOR

ANALYSIS TIMES
TIME: 9:00 AM
DELAY MINUTES: 1

ACCEPT HIGH ORVR:

ISD HOSE TABLE

ID	FP	FL	HL	AA	RR
01	01	01	02	01	UU
02	02	02	02	01	UU
03	03	03	02	02	UU
04	04	04	02	02	UU
05	05	05	02	03	UU
06	06	06	02	03	UU
07	07	07	02	04	UU
08	08	08	02	04	UU

ISD AIRFLOW METER MAP

ID	SERIAL NUM	LABEL
1	16920	VFM 1-2
2	16921	VFM 3-4
3	16922	VFM 5-6
4	16918	VFM 7-8

ISD FUEL GRADE HOSE MAI

	1	2	3	4		
FP	MHH	MHH	MHH	MHH	AA	
01	901	101	501	U	U	1
02	902	102	502	U	U	1
03	903	103	503	U	U	2
04	904	104	504	U	U	2
05	905	105	505	U	U	3
06	906	106	506	3	U	3
07	907	107	507	U	U	4
08	908	108	508	3	U	4

ABEL TABLE

1: UNASSIGNED
2: BLEND3
3: REGULAR
4: MID GRADE
5: PREMIUM
6: GOLD
7: BRONZE
8: SILVER
9: BLEND2
0: BLEND4
0C SETUP

OCESSOR CONTROL LEVEL
NE

ALARM HISTORY REPORT

---- IN-TANK ALARM ----

T 1:UNLEADED R

HIGH WATER ALARM
MAY 21, 2009 11:05 AM

OVERFILL ALARM
MAY 13, 2010 11:07 AM
MAY 21, 2009 11:00 AM
MAY 30, 2008 11:12 AM

LOW PRODUCT ALARM
MAY 13, 2010 11:07 AM
MAY 13, 2010 11:04 AM

INVALID FUEL LEVEL
MAY 13, 2010 11:07 AM
MAY 13, 2010 11:04 AM
MAY 30, 2008 11:11 AM

PROBE OUT
MAY 13, 2010 11:07 AM
MAY 13, 2010 11:05 AM
MAY 21, 2009 11:14 AM

HIGH WATER WARNING
MAY 21, 2009 11:05 AM

DELIVERY NEEDED
MAY 13, 2010 11:07 AM
MAY 13, 2010 11:04 AM
MAY 12, 2010 6:16 PM

LOW TEMP WARNING
MAY 21, 2009 10:53 AM
* * * * * END * * * * *

ALARM HISTORY REPORT

---- IN-TANK ALARM -----

T 2:UNLEADED R

HIGH WATER ALARM
MAY 21, 2009 11:05 AM
NOV 28, 2008 11:01 AM

OVERFILL ALARM
MAY 13, 2010 11:01 AM
JAN 4, 2010 3:32 AM
MAY 21, 2009 11:12 AM

HIGH PRODUCT ALARM
JAN 4, 2010 3:34 AM

PROBE OUT
MAY 13, 2010 11:01 AM
MAY 13, 2010 10:55 AM
MAY 21, 2009 11:17 AM

HIGH WATER WARNING
MAY 21, 2009 11:05 AM
NOV 28, 2008 11:01 AM

DELIVERY NEEDED
MAY 12, 2010 4:15 PM
MAY 1, 2010 6:17 PM
APR 25, 2010 6:52 PM

LOW TEMP WARNING
MAY 13, 2010 11:02 AM
MAY 21, 2009 11:18 AM
MAY 30, 2008 11:08 AM

* * * * * END * * * * *

ALARM HISTORY REPORT

---- IN-TANK ALARM -----

T 3:UL PREMIUM

HIGH WATER ALARM
MAY 21, 2009 10:57 AM

OVERFILL ALARM
MAY 13, 2010 10:51 AM
MAY 21, 2009 11:09 AM
MAY 30, 2008 11:04 AM

LOW PRODUCT ALARM
MAY 13, 2010 10:45 AM
MAY 30, 2008 11:05 AM
MAY 30, 2008 11:02 AM

INVALID FUEL LEVEL
MAY 30, 2008 11:04 AM
MAY 30, 2008 11:03 AM

PROBE OUT
MAY 13, 2010 10:52 AM
MAY 13, 2010 10:46 AM
MAY 21, 2009 11:19 AM

HIGH WATER WARNING
MAY 21, 2009 10:57 AM

DELIVERY NEEDED
MAY 13, 2010 10:45 AM
MAR 12, 2010 6:56 PM
DEC 16, 2009 7:31 PM
* * * * * END * * * * *

ALARM HISTORY REPORT

----- SENSOR ALARM -----
L 1:PREMIUM STP SUMP
STP SUMP
SENSOR OUT ALARM
MAY 13, 2010 10:42 AM

FUEL ALARM
MAY 13, 2010 10:06 AM

SENSOR OUT ALARM
MAY 21, 2009 10:38 AM
* * * * * END * * * * *

ALARM HISTORY REPORT

----- SENSOR ALARM -----
L 2:PREMIUM FILL
PIPING SUMP
SENSOR OUT ALARM
MAY 13, 2010 10:42 AM

FUEL ALARM
MAY 13, 2010 10:06 AM

SENSOR OUT ALARM
MAY 21, 2009 10:38 AM
* * * * * END * * * * *

ALARM HISTORY REPORT

----- SENSOR ALARM -----
L 3:SLAVE REGULAR FILL
PIPING SUMP
SENSOR OUT ALARM
MAY 13, 2010 10:42 AM

FUEL ALARM
MAY 13, 2010 10:06 AM

SENSOR OUT ALARM
MAY 21, 2009 10:38 AM

* * * * * END * * * * *

ALARM HISTORY REPORT

----- SENSOR ALARM -----
L 4:SLAVE PIPING SUMP
PIPING SUMP
FUEL ALARM
MAY 13, 2010 10:05 AM

SENSOR OUT ALARM
MAY 21, 2009 10:38 AM

FUEL ALARM
MAY 21, 2009 9:38 AM
* * * * * END * * * * *

ALARM HISTORY REPORT

----- SENSOR ALARM -----
L 5:REGULAR PIPING SUMP
PIPING SUMP
SENSOR OUT ALARM
MAY 13, 2010 10:42 AM

FUEL ALARM
MAY 13, 2010 10:05 AM

SENSOR OUT ALARM
MAY 21, 2009 10:38 AM
* * * * * END * * * * *

ALARM HISTORY REPORT

----- SENSOR ALARM -----
L 6:87 MASTER FILL SUMP
PIPING SUMP
FUEL ALARM
MAY 13, 2010 10:04 AM

SENSOR OUT ALARM
MAY 21, 2009 10:38 AM

FUEL ALARM
MAY 21, 2009 9:39 AM
* * * * * END * * * * *

ALARM HISTORY REPORT

----- SENSOR ALARM -----
L 7:87 MASTER ANNULAR
ANNULAR SPACE
FUEL ALARM
MAY 13, 2010 12:05 PM

FUEL ALARM
MAY 13, 2010 10:04 AM

FUEL ALARM
MAY 13, 2010 9:57 AM
* * * * * END * * * * *

ALARM HISTORY REPORT

----- SENSOR ALARM -----
L 8:87-91 SPLIT ANNULAR
ANNULAR SPACE
FUEL ALARM
MAY 13, 2010 12:03 PM

SENSOR OUT ALARM
MAY 13, 2010 10:42 AM

FUEL ALARM
MAY 13, 2010 10:07 AM
* * * * * END * * * * *

010092-037167 APPS

UNIFIED PROGRAM CONSOLIDATED FORM
UNDERGROUND STORAGE TANK
OPERATING PERMIT APPLICATION – FACILITY INFORMATION

(One form per facility)

TYPE OF ACTION (Check one item only) 400.
☐ 1. NEW PERMIT ☒ 5. CHANGE OF INFORMATION ☐ 7. PERMANENT FACILITY CLOSURE
☐ 3. RENEWAL PERMIT ☐ 6. TEMPORARY FACILITY CLOSURE ☐ 9. TRANSFER PERMIT

I. FACILITY INFORMATION

TOTAL NUMBER OF USTs AT FACILITY 404.	FACILITY ID # (Agency Use Only) 1.
3	

BUSINESS NAME (Same as FACILITY NAME or DBA – Doing Business As) 3.
ARCO # 09645

BUSINESS SITE ADDRESS 103.	CITY 104.
4130 W CENTURY	INGELWOOD

FACILITY TYPE 403.
☒ 1. MOTOR VEHICLE FUELING ☐ 2. FUEL DISTRIBUTION
☐ 3. FARM ☐ 4. PROCESSOR ☐ 6. OTHER

Is the facility located on Indian Reservation or Trust lands? 405.
☐ Yes ☒ No

II. PROPERTY OWNER INFORMATION

PROPERTY OWNER NAME 407.	PHONE 408.
Thrifty Oil Company	562-921-3581

MAILING ADDRESS 409.
13116 IMPERIAL HWY

CITY 410.	STATE 411.	ZIP CODE 412
SANTA FE SPRINGS	CA	92701

III. TANK OPERATOR INFORMATION

TANK OPERATOR NAME 428-1.	PHONE 428-2
ALY SHAKANKINY	(310) 680-1643

MAILING ADDRESS 428-3
4130 W CENTURY

CITY 428-4	STATE 428-5	ZIP CODE 428-6
INGELWOOD	CA	90304

IV. TANK OWNER INFORMATION

TANK OWNER NAME 414.	PHONE 415.
COMPLIANCE DEPARTMENT	714-670-3928

MAILING ADDRESS 416.
BP WEST COAST PRODUCTS, LLC P.O. BOX 6038

CITY 417.	STATE 418.	ZIP CODE 419.
ARTESIA	CA	90702

OWNER TYPE: 420.
☐ 4. LOCAL AGENCY/DISTRICT ☐ 5. COUNTY AGENCY ☐ 6. STATE AGENCY
☐ 7. FEDERAL AGENCY ☒ 8. NON-GOVERNMENT

V. BOARD OF EQUALIZATION UST STORAGE FEE ACCOUNT NUMBER

TY (TK) HQ 44- | 0 | 4 | 1 | 4 | 6 | 5 | Call the State Board of Equalization, Fuel Tax Division, if there are questions. 421

VI. PERMIT HOLDER INFORMATION

Issue permit and send legal notifications and mailings to: 423
☐ 1. FACILITY OWNER ☐ 4. TANK OPERATOR
☒ 3. TANK OWNER ☐ 5. FACILITY OPERATOR

SUPERVISOR OF DIVISION, SECTION, OR OFFICE (Required For Public Agencies Only) 406.

VII. APPLICANT SIGNATURE

CERTIFICATION: I certify that the information provided herein is true, accurate, and in full compliance with legal requirements.

APPLICANT SIGNATURE	DATE 424.	PHONE 425.
	12/20/09	714-670-3928

APPLICANT NAME (print) 426	APPLICANT TITLE 427
RICHARD GOSSETT	Environmental Compliance Specialist

C6580068

UNDERGROUND STORAGE TANK
OPERATING PERMIT APPLICATION – TANK INFORMATION (One form per UST)

TYPE OF ACTION (Check one item only. For an UST permanent closure or removal, complete only this section and Sections I, II, III, IV, and IX below) 430
☐ 1. NEW PERMIT ☐ 3. RENEWAL PERMIT ☒ 5. CHANGE OF INFORMATION
☐ 6. TEMPORARY UST CLOSURE ☐ 7. UST PERMANENT CLOSURE ON SITE ☐ 8. UST REMOVAL

DATE UST PERMANENTLY CLOSED: 430a | DATE EXISTING UST DISCOVERED: 430b

I. FACILITY INFORMATION

FACILITY ID # *(Agency Use Only)* 1

BUSINESS NAME (Same as FACILITY NAME or DBA-Doing Business As) 3
ARCO # 09645

BUSINESS SITE ADDRESS 103: 4130 W CENTURY | CITY 104: INGELWOOD

II. TANK DESCRIPTION

TANK ID # 1 432 | TANK MANUFACTURER 433: Xerxes | TANK CONFIGURATION: THIS TANK IS 434
☒ 1. A STAND-ALONE TANK
☐ 2. ONE IN A COMPARTMENTED UNIT.
Complete one page for each compartment in the unit.

DATE UST SYSTEM INSTALLED 435: 1998/07 | TANK CAPACITY IN GALLONS 436: 20,000 | NUMBER OF COMPARTMENTS IN THE UNIT 437: 1

III. TANK USE AND CONTENTS

TANK USE 439
☒ 1a. MOTOR VEHICLE FUELING ☐ 1b. MARINA FUELING ☐ 1c. AVIATION FUELING
☐ 3. CHEMICAL PRODUCT STORAGE ☐ 4. HAZARDOUS WASTE (Includes Used Oil) ☐ 5. EMERGENCY GENERATOR FUEL [HSC §25281.5(c)]
☐ 6. OTHER GENERATOR FUEL ☐ 95. UNKNOWN ☐ 99. OTHER (Specify): 439a

CONTENTS 440
PETROLEUM: ☒ 1a. REGULAR UNLEADED ☐ 1c. MIDGRADE UNLEADED ☐ 1b. PREMIUM UNLEADED
☐ 3. DIESEL ☐ 5. JET FUEL ☐ 6. AVIATION GAS
☐ 8. PETROLEUM BLEND FUEL ☐ 9. OTHER PETROLEUM (Specify): 440a
NON-PETROLEUM: ☐ 7. USED OIL ☐ 10. ETHANOL
☐ 11. OTHER NON-PETROLEUM (Specify): 440b

IV. TANK CONSTRUCTION

TYPE OF TANK ☐ 1. SINGLE WALL ☒ 2. DOUBLE WALL ☐ 95. UNKNOWN 443

PRIMARY CONTAINMENT 444
☐ 1. STEEL ☒ 3. FIBERGLASS ☐ 6. INTERNAL BLADDER
☐ 7. STEEL + INTERNAL LINING ☐ 95. UNKNOWN ☐ 99. OTHER (Specify): 444a

SECONDARY CONTAINMENT 445
☐ 1. STEEL ☒ 3. FIBERGLASS ☐ 6. EXTERIOR MEMBRANE LINER ☐ 7. JACKETED
☐ 90. NONE ☐ 95. UNKNOWN ☐ 99. OTHER (Specify): 445a

OVERFILL PREVENTION 452
☒ 1. AUDIBLE & VISUAL ALARMS ☒ 2. BALL FLOAT ☐ 3. FILL TUBE SHUT-OFF VALVE
☐ 4. TANK MEETS REQUIREMENTS FOR EXEMPTION FROM OVERFILL PREVENTION EQUIPMENT

V. PRODUCT / WASTE PIPING CONSTRUCTION

PIPING CONSTRUCTION ☐ 1. SINGLE-WALLED ☒ 2. DOUBLE-WALLED ☐ 99. OTHER 460

SYSTEM TYPE ☒ 1. PRESSURE ☐ 2. GRAVITY ☐ 3. CONVENTIONAL SUCTION ☐ 4. SAFE SUCTION [23 CCR §2636(a)(3)] 458

PRIMARY CONTAINMENT 464
☐ 1. STEEL ☒ 4. FIBERGLASS ☐ 8. FLEXIBLE ☐ 10. RIGID PLASTIC
☐ 90. NONE ☐ 95. UNKNOWN ☐ 99. OTHER(Specify): 464a

SECONDARY CONTAINMENT 464b
☐ 1. STEEL ☒ 4. FIBERGLASS ☐ 8. FLEXIBLE ☐ 10. RIGID PLASTIC
☐ 90. NONE ☐ 95. UNKNOWN ☐ 99. OTHER (Specify): 464c

PIPING/TURBINE CONTAINMENT SUMP TYPE ☒ 1. SINGLE WALL ☐ 2. DOUBLE WALL ☐ 90. NONE 464d

VI. VENT, VAPOR RECOVERY (VR) AND RISER / FILL PIPE PIPING CONSTRUCTION

VENT PRIMARY CONTAINMENT	☐ 1. STEEL	☒ 4. FIBERGLASS	☐ 10. RIGID PLASTIC	☐ 90. NONE	☐ 99. OTHER (Specify)	464e 464e1
VENT SECONDARY CONTAINMENT	☐ 1. STEEL	☐ 4. FIBERGLASS	☐ 10. RIGID PLASTIC	☒ 90. NONE	☐ 99. OTHER (Specify)	464f 464f1
VR PRIMARY CONTAINMENT	☐ 1. STEEL	☒ 4. FIBERGLASS	☐ 10. RIGID PLASTIC	☐ 90. NONE	☐ 99. OTHER (Specify)	464g 464g1
VR SECONDARY CONTAINMENT	☐ 1. STEEL	☐ 4. FIBERGLASS	☐ 10. RIGID PLASTIC	☒ 90. NONE	☐ 99. OTHER (Specify)	464h 464h1
VENT PIPING TRANSITION SUMP TYPE	☐ 1. SINGLE WALL		☐ 2. DOUBLE WALL	☒ 90. NONE		464i
RISER PRIMARY CONTAINMENT	☒ 1. STEEL	☐ 4. FIBERGLASS	☐ 10. RIGID PLASTIC	☐ 90. NONE	☐ 99. OTHER (Specify)	464j 464j1
RISER SECONDARY CONTAINMENT	☐ 1. STEEL	☐ 4. FIBERGLASS	☐ 10. RIGID PLASTIC	☒ 90. NONE	☐ 99. OTHER (Specify)	464k 464k1

FILL COMPONENTS INSTALLED ☒ 1. SPILL BUCKET ☒ 3. STRIKER PLATE/BOTTOM PROTECTOR ☒ 4. CONTAINMENT SUMP 451a-c

VII. UNDER DISPENSER CONTAINMENT (UDC)

CONSTRUCTION TYPE	☒ 1. SINGLE WALL	☐ 2. DOUBLE WALL	☐ 3. NO DISPENSERS	☐ 90. NONE	469a
CONSTRUCTION MATERIAL	☐ 1. STEEL	☒ 4. FIBERGLASS	☐ 10. RIGID PLASTIC	☐ 99. OTHER (Specify)	469b-c

VIII. CORROSION PROTECTION

STEEL COMPONENT PROTECTION ☐ 2. SACRIFICIAL ANODE(S) ☐ 4. IMPRESSED CURRENT ☐ 6. ISOLATION 448.

IX. APPLICANT SIGNATURE

CERTIFICATION: I certify that this UST system is compatible with the hazardous substance stored and that the information provided herein is true, accurate, and in full compliance with legal requirements.

APPLICANT SIGNATURE | DATE 12/20/09 470.

APPLICANT NAME (print) RICHARD GOSSETT 471. | APPLICANT TITLE **Environmental Compliance Specialist** 472

UNDERGROUND STORAGE TANK
OPERATING PERMIT APPLICATION – TANK INFORMATION (One form per UST)

TYPE OF ACTION (Check one item only. For an UST permanent closure or removal, complete only this section and Sections I, II, III, IV, and IX below) 430
☐ 1. NEW PERMIT ☐ 3. RENEWAL PERMIT ☒ 5. CHANGE OF INFORMATION
☐ 6. TEMPORARY UST CLOSURE ☐ 7. UST PERMANENT CLOSURE ON SITE ☐ 8. UST REMOVAL

DATE UST PERMANENTLY CLOSED: 430a | DATE EXISTING UST DISCOVERED: 430b

I. FACILITY INFORMATION

FACILITY ID # (*Agency Use Only*) 1

BUSINESS NAME (Same as FACILITY NAME or DBA-Doing Business As) 3
ARCO # 09645

BUSINESS SITE ADDRESS 103
4130 W CENTURY

CITY 104
INGELWOOD

II. TANK DESCRIPTION

TANK ID # 2 432

TANK MANUFACTURER 433
Xerxes

TANK CONFIGURATION: THIS TANK IS 434
☐ 1. A STAND-ALONE TANK
☒ 2. ONE IN A COMPARTMENTED UNIT.
Complete one page for each compartment in the unit.

DATE UST SYSTEM INSTALLED 435
1998/07

TANK CAPACITY IN GALLONS 436
10,000

NUMBER OF COMPARTMENTS IN THE UNIT 437
2

III. TANK USE AND CONTENTS

TANK USE 439
☒ 1a. MOTOR VEHICLE FUELING ☐ 1b. MARINA FUELING ☐ 1c. AVIATION FUELING
☐ 3. CHEMICAL PRODUCT STORAGE ☐ 4. HAZARDOUS WASTE (Includes Used Oil) ☐ 5. EMERGENCY GENERATOR FUEL [HSC §25281.5(c)]
☐ 6. OTHER GENERATOR FUEL ☐ 95. UNKNOWN ☐ 99. OTHER (Specify): 439a

CONTENTS PETROLEUM: 440
☒ 1a. REGULAR UNLEADED ☐ 1c. MIDGRADE UNLEADED ☐ 1b. PREMIUM UNLEADED
☐ 3. DIESEL ☐ 5. JET FUEL ☐ 6. AVIATION GAS
☐ 8. PETROLEUM BLEND FUEL ☐ 9. OTHER PETROLEUM (Specify): 440a
NON-PETROLEUM: ☐ 7. USED OIL ☐ 10. ETHANOL
☐ 11. OTHER NON-PETROLEUM (Specify): 440b

IV. TANK CONSTRUCTION

TYPE OF TANK ☐ 1. SINGLE WALL ☒ 2. DOUBLE WALL ☐ 95. UNKNOWN 443

PRIMARY CONTAINMENT 444
☐ 1. STEEL ☒ 3. FIBERGLASS ☐ 6. INTERNAL BLADDER
☐ 7. STEEL + INTERNAL LINING ☐ 95. UNKNOWN ☐ 99. OTHER (Specify): 444a

SECONDARY CONTAINMENT 445
☐ 1. STEEL ☒ 3. FIBERGLASS ☐ 6. EXTERIOR MEMBRANE LINER ☐ 7. JACKETED
☐ 90. NONE ☐ 95. UNKNOWN ☐ 99. OTHER (Specify): 445a

OVERFILL PREVENTION 452
☒ 1. AUDIBLE & VISUAL ALARMS ☒ 2. BALL FLOAT ☐ 3. FILL TUBE SHUT-OFF VALVE
☐ 4. TANK MEETS REQUIREMENTS FOR EXEMPTION FROM OVERFILL PREVENTION EQUIPMENT

V. PRODUCT / WASTE PIPING CONSTRUCTION

PIPING CONSTRUCTION ☐ 1. SINGLE-WALLED ☒ 2. DOUBLE-WALLED ☐ 99. OTHER 460

SYSTEM TYPE ☒ 1. PRESSURE ☐ 2. GRAVITY ☐ 3. CONVENTIONAL SUCTION ☐ 4. SAFE SUCTION [23 CCR §2636(a)(3)] 458

PRIMARY CONTAINMENT 464
☐ 1. STEEL ☒ 4. FIBERGLASS ☐ 8. FLEXIBLE ☐ 10. RIGID PLASTIC
☐ 90. NONE ☐ 95. UNKNOWN ☐ 99. OTHER(Specify): 464a

SECONDARY CONTAINMENT 464b
☐ 1. STEEL ☒ 4. FIBERGLASS ☐ 8. FLEXIBLE ☐ 10. RIGID PLASTIC
☐ 90. NONE ☐ 95. UNKNOWN ☐ 99. OTHER (Specify): 464c

PIPING/TURBINE CONTAINMENT SUMP TYPE ☒ 1. SINGLE WALL ☐ 2. DOUBLE WALL ☐ 90. NONE 464d

VI. VENT, VAPOR RECOVERY (VR) AND RISER / FILL PIPE PIPING CONSTRUCTION

VENT PRIMARY CONTAINMENT	☐ 1. STEEL	☒ 4. FIBERGLASS	☐ 10. RIGID PLASTIC	☐ 90. NONE	☐ 99. OTHER (Specify)	464e 464e1
VENT SECONDARY CONTAINMENT	☐ 1. STEEL	☐ 4. FIBERGLASS	☐ 10. RIGID PLASTIC	☒ 90. NONE	☐ 99. OTHER (Specify)	464f 464f1
VR PRIMARY CONTAINMENT	☐ 1. STEEL	☒ 4. FIBERGLASS	☐ 10. RIGID PLASTIC	☐ 90. NONE	☐ 99. OTHER (Specify)	464g 464g1
VR SECONDARY CONTAINMENT	☐ 1. STEEL	☐ 4. FIBERGLASS	☐ 10. RIGID PLASTIC	☒ 90. NONE	☐ 99. OTHER (Specify)	464h 464h1
VENT PIPING TRANSITION SUMP TYPE	☐ 1. SINGLE WALL		☐ 2. DOUBLE WALL	☒ 90. NONE		464i.
RISER PRIMARY CONTAINMENT	☒ 1. STEEL	☐ 4. FIBERGLASS	☐ 10. RIGID PLASTIC	☐ 90. NONE	☐ 99. OTHER (Specify)	464j 464j1
RISER SECONDARY CONTAINMENT	☐ 1. STEEL	☐ 4. FIBERGLASS	☐ 10. RIGID PLASTIC	☒ 90. NONE	☐ 99. OTHER (Specify)	464k 464k1

FILL COMPONENTS INSTALLED ☒ 1. SPILL BUCKET ☒ 3. STRIKER PLATE/BOTTOM PROTECTOR ☒ 4. CONTAINMENT SUMP 451a-c

VII. UNDER DISPENSER CONTAINMENT (UDC)

CONSTRUCTION TYPE	☒ 1. SINGLE WALL	☐ 2. DOUBLE WALL	☐ 3. NO DISPENSERS	☐ 90. NONE	469a
CONSTRUCTION MATERIAL	☐ 1. STEEL	☒ 4. FIBERGLASS	☐ 10. RIGID PLASTIC	☐ 99. OTHER (Specify)	469b-c

VIII. CORROSION PROTECTION

STEEL COMPONENT PROTECTION ☐ 2. SACRIFICIAL ANODE(S) ☐ 4. IMPRESSED CURRENT ☐ 6. ISOLATION 448

IX. APPLICANT SIGNATURE

CERTIFICATION: I certify that this UST system is compatible with the hazardous substance stored and that the information provided herein is true, accurate, and in full compliance with legal requirements.

APPLICANT SIGNATURE [signature] DATE 12/20/07 470.

APPLICANT NAME (print) RICHARD GOSSETT 471.

APPLICANT TITLE **Environmental Compliance Specialist** 472.

UNDERGROUND STORAGE TANK
OPERATING PERMIT APPLICATION – TANK INFORMATION (One form per UST)

TYPE OF ACTION (Check one item only. For an UST permanent closure or removal, complete only this section and Sections I, II, III, IV, and IX below) 430

☐ 1. NEW PERMIT ☐ 3. RENEWAL PERMIT ☒ 5. CHANGE OF INFORMATION
☐ 6. TEMPORARY UST CLOSURE ☐ 7. UST PERMANENT CLOSURE ON SITE ☐ 8. UST REMOVAL

DATE UST PERMANENTLY CLOSED: 430a	DATE EXISTING UST DISCOVERED: 430b

I. FACILITY INFORMATION

FACILITY ID # (*Agency Use Only*) 1

BUSINESS NAME (Same as FACILITY NAME or DBA-Doing Business As) 3
ARCO # 09645

BUSINESS SITE ADDRESS 103	CITY 104
4130 W CENTURY	INGELWOOD

II. TANK DESCRIPTION

TANK ID # 3 432	TANK MANUFACTURER 433	TANK CONFIGURATION: THIS TANK IS 434
	Xerxes	☐ 1. A STAND-ALONE TANK ☒ 2. ONE IN A COMPARTMENTED UNIT Complete one page for each compartment in the unit.
DATE UST SYSTEM INSTALLED 435	TANK CAPACITY IN GALLONS 436	NUMBER OF COMPARTMENTS IN THE UNIT 437
1998/07	10,000	2

III. TANK USE AND CONTENTS

TANK USE ☒ 1a. MOTOR VEHICLE FUELING ☐ 1b. MARINA FUELING ☐ 1c. AVIATION FUELING 439
☐ 3. CHEMICAL PRODUCT STORAGE ☐ 4. HAZARDOUS WASTE (Includes Used Oil) ☐ 5. EMERGENCY GENERATOR FUEL [HSC §25281 5(c)]
☐ 6. OTHER GENERATOR FUEL ☐ 95. UNKNOWN ☐ 99. OTHER (Specify): 439a

CONTENTS PETROLEUM: ☐ 1a. REGULAR UNLEADED ☐ 1c. MIDGRADE UNLEADED ☒ 1b. PREMIUM UNLEADED 440
☐ 3. DIESEL ☐ 5. JET FUEL ☐ 6. AVIATION GAS
☐ 8. PETROLEUM BLEND FUEL ☐ 9. OTHER PETROLEUM (Specify): 440a
NON-PETROLEUM: ☐ 7. USED OIL ☐ 10. ETHANOL
☐ 11. OTHER NON-PETROLEUM (Specify): 440b

IV. TANK CONSTRUCTION

TYPE OF TANK ☐ 1. SINGLE WALL ☒ 2. DOUBLE WALL ☐ 95. UNKNOWN 443

PRIMARY CONTAINMENT ☐ 1. STEEL ☒ 3. FIBERGLASS ☐ 6. INTERNAL BLADDER 444
☐ 7. STEEL + INTERNAL LINING ☐ 95. UNKNOWN ☐ 99. OTHER (Specify): 444a

SECONDARY CONTAINMENT ☐ 1. STEEL ☒ 3. FIBERGLASS ☐ 6. EXTERIOR MEMBRANE LINER ☐ 7. JACKETED 445
☐ 90. NONE ☐ 95. UNKNOWN ☐ 99. OTHER (Specify): 445a

OVERFILL PREVENTION ☒ 1. AUDIBLE & VISUAL ALARMS ☒ 2. BALL FLOAT ☐ 3. FILL TUBE SHUT-OFF VALVE 452
☐ 4. TANK MEETS REQUIREMENTS FOR EXEMPTION FROM OVERFILL PREVENTION EQUIPMENT

V. PRODUCT / WASTE PIPING CONSTRUCTION

PIPING CONSTRUCTION ☐ 1. SINGLE-WALLED ☒ 2. DOUBLE-WALLED ☐ 99. OTHER 460

SYSTEM TYPE ☒ 1. PRESSURE ☐ 2. GRAVITY ☐ 3. CONVENTIONAL SUCTION ☐ 4. SAFE SUCTION [23 CCR §2636(a)(3)] 458

PRIMARY CONTAINMENT ☐ 1. STEEL ☒ 4. FIBERGLASS ☐ 8. FLEXIBLE ☐ 10. RIGID PLASTIC 464
☐ 90. NONE ☐ 95. UNKNOWN ☐ 99. OTHER(Specify): 464a

SECONDARY CONTAINMENT ☐ 1. STEEL ☒ 4. FIBERGLASS ☐ 8. FLEXIBLE ☐ 10. RIGID PLASTIC 464b
☐ 90. NONE ☐ 95. UNKNOWN ☐ 99. OTHER (Specify): 464c

PIPING/TURBINE CONTAINMENT SUMP TYPE ☒ 1. SINGLE WALL ☐ 2. DOUBLE WALL ☐ 90. NONE 464d

VI. VENT, VAPOR RECOVERY (VR) AND RISER / FILL PIPE PIPING CONSTRUCTION

VENT PRIMARY CONTAINMENT ☐ 1. STEEL ☒ 4. FIBERGLASS ☐ 10. RIGID PLASTIC ☐ 90. NONE ☐ 99. OTHER (Specify) 464e 464e1

VENT SECONDARY CONTAINMENT ☐ 1. STEEL ☐ 4. FIBERGLASS ☐ 10. RIGID PLASTIC ☒ 90. NONE ☐ 99. OTHER (Specify) 464f 464f1

VR PRIMARY CONTAINMENT ☐ 1. STEEL ☒ 4. FIBERGLASS ☐ 10. RIGID PLASTIC ☐ 90. NONE ☐ 99. OTHER (Specify) 464g 464g1

VR SECONDARY CONTAINMENT ☐ 1. STEEL ☐ 4. FIBERGLASS ☐ 10. RIGID PLASTIC ☒ 90. NONE ☐ 99. OTHER (Specify) 464h 464h1

VENT PIPING TRANSITION SUMP TYPE ☐ 1. SINGLE WALL ☐ 2. DOUBLE WALL ☒ 90. NONE 464i

RISER PRIMARY CONTAINMENT ☒ 1. STEEL ☐ 4. FIBERGLASS ☐ 10. RIGID PLASTIC ☐ 90. NONE ☐ 99. OTHER (Specify) 464j 464j1

RISER SECONDARY CONTAINMENT ☐ 1. STEEL ☐ 4. FIBERGLASS ☐ 10. RIGID PLASTIC ☒ 90. NONE ☐ 99. OTHER (Specify) 464k 464k1

FILL COMPONENTS INSTALLED ☒ 1. SPILL BUCKET ☒ 3. STRIKER PLATE/BOTTOM PROTECTOR ☒ 4. CONTAINMENT SUMP 451a-c

VII. UNDER DISPENSER CONTAINMENT (UDC)

CONSTRUCTION TYPE ☒ 1. SINGLE WALL ☐ 2. DOUBLE WALL ☐ 3. NO DISPENSERS ☐ 90. NONE 469a

CONSTRUCTION MATERIAL ☐ 1. STEEL ☒ 4. FIBERGLASS ☐ 10. RIGID PLASTIC ☐ 99. OTHER (Specify) 469b-c

VIII. CORROSION PROTECTION

STEEL COMPONENT PROTECTION ☐ 2. SACRIFICIAL ANODE(S) ☐ 4. IMPRESSED CURRENT ☐ 6. ISOLATION 448

IX. APPLICANT SIGNATURE

CERTIFICATION: I certify that this UST system is compatible with the hazardous substance stored and that the information provided herein is true, accurate, and in full compliance with legal requirements.

APPLICANT SIGNATURE	DATE 470.
	12/20/09
APPLICANT NAME (print) RICHARD GOSSETT 471.	APPLICANT TITLE **Environmental Compliance Specialist** 472.

000394 - 037330

Apps

UNIFIED PROGRAM CONSOLIDATED FORM
UNDERGROUND STORAGE TANK
OPERATING PERMIT APPLICATION – FACILITY INFORMATION

(One form per facility)

TYPE OF ACTION (Check one item only) 400.
☐ 1. NEW PERMIT ☒ 5. CHANGE OF INFORMATION ☐ 7. PERMANENT FACILITY CLOSURE
☐ 3. RENEWAL PERMIT ☐ 6. TEMPORARY FACILITY CLOSURE ☐ 9. TRANSFER PERMIT

I. FACILITY INFORMATION

TOTAL NUMBER OF USTs AT FACILITY 404.: 3
FACILITY ID # (Agency Use Only) 1.:
BUSINESS NAME (Same as FACILITY NAME or DBA – Doing Business As) 3.: ARCO 09608
BUSINESS SITE ADDRESS 103.: 11259 S VERMONT
CITY 104.: LOS ANGELES
FACILITY TYPE 403.: ☒ 1. MOTOR VEHICLE FUELING ☐ 2. FUEL DISTRIBUTION ☐ 3. FARM ☐ 4. PROCESSOR ☐ 6. OTHER
Is the facility located on Indian Reservation or Trust lands? 405.: ☐ Yes ☒ No

II. PROPERTY OWNER INFORMATION

PROPERTY OWNER NAME 407.: THRIFTY OIL COMPANY
PHONE 408.: 562-921-3581
MAILING ADDRESS 409.: 13116 IMPERIAL HWY
CITY 410.: SANTA FE SPRINGS
STATE 411.: CA
ZIP CODE 412.: 92701

III. TANK OPERATOR INFORMATION

TANK OPERATOR NAME 428-1.: MOHAMMAD KASKAS
PHONE 428-2.: (323) 242-0657
MAILING ADDRESS 428-3.: 11259 S VERMONT
CITY 428-4.: LOS ANGELES
STATE 428-5.: CA
ZIP CODE 428-6.: 90044

IV. TANK OWNER INFORMATION

TANK OWNER NAME 414.: COMPLIANCE DEPARTMENT
PHONE 415.: 714-670-3928
MAILING ADDRESS 416.: BP WEST COAST PRODUCTS, LLC P.O. BOX 6038
CITY 417.: ARTESIA
STATE 418.: CA
ZIP CODE 419.: 90702
OWNER TYPE: 420.
☐ 4. LOCAL AGENCY/DISTRICT ☐ 5. COUNTY AGENCY ☐ 6. STATE AGENCY
☐ 7. FEDERAL AGENCY ☒ 8. NON-GOVERNMENT

V. BOARD OF EQUALIZATION UST STORAGE FEE ACCOUNT NUMBER

TY (TK) HQ 44- 0 4 1 4 6 5
Call the State Board of Equalization, Fuel Tax Division, if there are questions. 421.

VI. PERMIT HOLDER INFORMATION

Issue permit and send legal notifications and mailings to: 423.
☐ 1. FACILITY OWNER ☐ 4. TANK OPERATOR
☒ 3. TANK OWNER ☐ 5. FACILITY OPERATOR

SUPERVISOR OF DIVISION, SECTION, OR OFFICE (Required For Public Agencies Only) 406.:

VII. APPLICANT SIGNATURE

CERTIFICATION: I certify that the information provided herein is true, accurate, and in full compliance with legal requirements.

APPLICANT SIGNATURE
DATE 424.: 12/15/09
PHONE 425.: 714-670-3928
APPLICANT NAME (print) 426.: RICHARD GOSSETT
APPLICANT TITLE 427.: Environmental Compliance Specialist

9008590

UNDERGROUND STORAGE TANK
OPERATING PERMIT APPLICATION – TANK INFORMATION (One form per UST)

TYPE OF ACTION (Check one item only. For an UST permanent closure or removal, complete only this section and Sections I, II, III, IV, and IX) 430
☐ 1. NEW PERMIT ☐ 3. RENEWAL PERMIT ☒ 5. CHANGE OF INFORMATION
☐ 6. TEMPORARY UST CLOSURE ☐ 7. UST PERMANENT CLOSURE ON SITE ☐ 8. UST REMOVAL

DATE UST PERMANENTLY CLOSED: 430a | DATE EXISTING UST DISCOVERED: 430b

I. FACILITY INFORMATION

FACILITY ID # (*Agency Use Only*) 1

BUSINESS NAME (Same as FACILITY NAME or DBA-Doing Business As) 3
ARCO 09608

BUSINESS SITE ADDRESS 103: 11259 S VERMONT | CITY 104: LOS ANGELES

II. TANK DESCRIPTION

TANK ID # 1 432 | TANK MANUFACTURER 433: MODERN WELDING | TANK CONFIGURATION: THIS TANK IS 434
☒ 1. A STAND-ALONE TANK
☐ 2. ONE IN A COMPARTMENTED UNIT.
Complete one page for each compartment in the unit.

DATE UST SYSTEM INSTALLED 435: 1994/11 | TANK CAPACITY IN GALLONS 436: 12,000 | NUMBER OF COMPARTMENTS IN THE UNIT 437: 1

III. TANK USE AND CONTENTS

TANK USE 439
☒ 1a. MOTOR VEHICLE FUELING ☐ 1b. MARINA FUELING ☐ 1c. AVIATION FUELING
☐ 3. CHEMICAL PRODUCT STORAGE ☐ 4. HAZARDOUS WASTE (Includes Used Oil) ☐ 5. EMERGENCY GENERATOR FUEL [HSC §25281.5(c)]
☐ 6. OTHER GENERATOR FUEL ☐ 95. UNKNOWN ☐ 99. OTHER (Specify): 439a

CONTENTS 440
PETROLEUM: ☒ 1a. REGULAR UNLEADED ☐ 1c. MIDGRADE UNLEADED ☐ 1b. PREMIUM UNLEADED
☐ 3. DIESEL ☐ 5. JET FUEL ☐ 6. AVIATION GAS
☐ 8. PETROLEUM BLEND FUEL ☐ 9. OTHER PETROLEUM (Specify): 440a
NON-PETROLEUM: ☐ 7. USED OIL ☐ 10. ETHANOL
☐ 11. OTHER NON-PETROLEUM (Specify): 440b

IV. TANK CONSTRUCTION

TYPE OF TANK ☐ 1. SINGLE WALL ☒ 2. DOUBLE WALL ☐ 95. UNKNOWN 443

PRIMARY CONTAINMENT 444
☒ 1. STEEL ☐ 3. FIBERGLASS ☐ 6. INTERNAL BLADDER
☐ 7. STEEL + INTERNAL LINING ☐ 95. UNKNOWN ☐ 99. OTHER (Specify): 444a

SECONDARY CONTAINMENT 445
☐ 1. STEEL ☐ 3. FIBERGLASS ☐ 6. EXTERIOR MEMBRANE LINER ☐ 7. JACKETED
☐ 90. NONE ☐ 95. UNKNOWN ☒ 99. OTHER (Specify): Steel Clad w/Fiberglass coating 445a

OVERFILL PREVENTION 452.
☒ 1. AUDIBLE & VISUAL ALARMS ☒ 2. BALL FLOAT ☐ 3. FILL TUBE SHUT-OFF VALVE
☐ 4. TANK MEETS REQUIREMENTS FOR EXEMPTION FROM OVERFILL PREVENTION EQUIPMENT

V. PRODUCT / WASTE PIPING CONSTRUCTION

PIPING CONSTRUCTION ☐ 1. SINGLE-WALLED ☒ 2. DOUBLE-WALLED ☐ 99. OTHER 460

SYSTEM TYPE ☒ 1. PRESSURE ☐ 2. GRAVITY ☐ 3. CONVENTIONAL SUCTION ☐ 4. SAFE SUCTION [23 CCR §2636(a)(3)] 458

PRIMARY CONTAINMENT 464
☐ 1. STEEL ☒ 4. FIBERGLASS ☐ 8. FLEXIBLE ☐ 10. RIGID PLASTIC
☐ 90. NONE ☐ 95. UNKNOWN ☐ 99. OTHER(Specify): 464a

SECONDARY CONTAINMENT 464b
☐ 1. STEEL ☒ 4. FIBERGLASS ☐ 8. FLEXIBLE ☐ 10. RIGID PLASTIC
☐ 90. NONE ☐ 95. UNKNOWN ☐ 99. OTHER (Specify): 464c

PIPING/TURBINE CONTAINMENT SUMP TYPE ☒ 1. SINGLE WALL ☐ 2. DOUBLE WALL ☐ 90. NONE 464d

VI. VENT, VAPOR RECOVERY (VR) AND RISER / FILL PIPE PIPING CONSTRUCTION

VENT PRIMARY CONTAINMENT	☐ 1. STEEL	☒ 4. FIBERGLASS	☐ 10. RIGID PLASTIC	☐ 90. NONE	☐ 99. OTHER (Specify)	464e / 464e1
VENT SECONDARY CONTAINMENT	☐ 1. STEEL	☐ 4. FIBERGLASS	☐ 10. RIGID PLASTIC	☒ 90. NONE	☐ 99. OTHER (Specify)	464f / 464f1
VR PRIMARY CONTAINMENT	☐ 1. STEEL	☒ 4. FIBERGLASS	☐ 10. RIGID PLASTIC	☐ 90. NONE	☐ 99. OTHER (Specify)	464g / 464g1
VR SECONDARY CONTAINMENT	☐ 1. STEEL	☐ 4. FIBERGLASS	☐ 10. RIGID PLASTIC	☒ 90. NONE	☐ 99. OTHER (Specify)	464h / 464h1
VENT PIPING TRANSITION SUMP TYPE	☐ 1. SINGLE WALL		☐ 2. DOUBLE WALL	☒ 90. NONE		464i
RISER PRIMARY CONTAINMENT	☒ 1. STEEL	☐ 4. FIBERGLASS	☐ 10. RIGID PLASTIC	☐ 90. NONE	☐ 99. OTHER (Specify)	464j / 464j1
RISER SECONDARY CONTAINMENT	☐ 1. STEEL	☐ 4. FIBERGLASS	☐ 10. RIGID PLASTIC	☒ 90. NONE	☐ 99. OTHER (Specify)	464k / 464k1

FILL COMPONENTS INSTALLED ☒ 1. SPILL BUCKET ☒ 3. STRIKER PLATE/BOTTOM PROTECTOR ☒ 4. CONTAINMENT SUMP 451a-c

VII. UNDER DISPENSER CONTAINMENT (UDC)

CONSTRUCTION TYPE	☒ 1. SINGLE WALL	☐ 2. DOUBLE WALL	☐ 3. NO DISPENSERS	☐ 90. NONE	469a
CONSTRUCTION MATERIAL	☐ 1. STEEL	☒ 4. FIBERGLASS	☐ 10. RIGID PLASTIC	☐ 99. OTHER (Specify)	469b-c

VIII. CORROSION PROTECTION

STEEL COMPONENT PROTECTION ☐ 2. SACRIFICIAL ANODE(S) ☐ 4. IMPRESSED CURRENT ☒ 6. ISOLATION 448.

IX. APPLICANT SIGNATURE

CERTIFICATION: I certify that this UST system is compatible with the hazardous substance stored and that the information provided herein is true, accurate, and in full compliance with legal requirements.

APPLICANT SIGNATURE | DATE 470. 12/15/09

APPLICANT NAME (print) 471. RICHARD GOSSETT | APPLICANT TITLE 472. **Environmental Compliance Specialist**

UNDERGROUND STORAGE TANK
OPERATING PERMIT APPLICATION – TANK INFORMATION (One form per UST)

TYPE OF ACTION (Check one item only. For an UST permanent closure or removal, complete only this section and Sections I, II, III, IV, and IX) 430
☐ 1. NEW PERMIT ☐ 3. RENEWAL PERMIT ☒ 5. CHANGE OF INFORMATION
☐ 6. TEMPORARY UST CLOSURE ☐ 7. UST PERMANENT CLOSURE ON SITE ☐ 8. UST REMOVAL

DATE UST PERMANENTLY CLOSED: 430a | DATE EXISTING UST DISCOVERED: 430b

I. FACILITY INFORMATION

FACILITY ID # (Agency Use Only) 1

BUSINESS NAME (Same as FACILITY NAME or DBA-Doing Business As) 3
ARCO 09608

BUSINESS SITE ADDRESS 103: 11259 S VERMONT | CITY 104: LOS ANGELES

II. TANK DESCRIPTION

TANK ID # 2 (432) | TANK MANUFACTURER (433): MODERN WELDING | TANK CONFIGURATION: THIS TANK IS (434)
☒ 1. A STAND-ALONE TANK
☐ 2. ONE IN A COMPARTMENTED UNIT. Complete one page for each compartment in the unit.

DATE UST SYSTEM INSTALLED (435): 1994/11 | TANK CAPACITY IN GALLONS (436): 12,000 | NUMBER OF COMPARTMENTS IN THE UNIT (437): 1

III. TANK USE AND CONTENTS

TANK USE (439)
☒ 1a. MOTOR VEHICLE FUELING ☐ 1b. MARINA FUELING ☐ 1c. AVIATION FUELING
☐ 3. CHEMICAL PRODUCT STORAGE ☐ 4. HAZARDOUS WASTE (Includes Used Oil) ☐ 5. EMERGENCY GENERATOR FUEL [HSC §25281.5(c)]
☐ 6. OTHER GENERATOR FUEL ☐ 95. UNKNOWN ☐ 99. OTHER (Specify): 439a

CONTENTS (440)
PETROLEUM: ☒ 1a. REGULAR UNLEADED ☐ 1c. MIDGRADE UNLEADED ☐ 1b. PREMIUM UNLEADED
☐ 3. DIESEL ☐ 5. JET FUEL ☐ 6. AVIATION GAS
☐ 8. PETROLEUM BLEND FUEL ☐ 9. OTHER PETROLEUM (Specify): 440a
NON-PETROLEUM: ☐ 7. USED OIL ☐ 10. ETHANOL
☐ 11. OTHER NON-PETROLEUM (Specify): 440b

IV. TANK CONSTRUCTION

TYPE OF TANK: ☐ 1. SINGLE WALL ☒ 2. DOUBLE WALL ☐ 95. UNKNOWN (443)

PRIMARY CONTAINMENT (444)
☒ 1. STEEL ☐ 3. FIBERGLASS ☐ 6. INTERNAL BLADDER
☐ 7. STEEL + INTERNAL LINING ☐ 95. UNKNOWN ☐ 99. OTHER (Specify): 444a

SECONDARY CONTAINMENT (445)
☐ 1. STEEL ☐ 3. FIBERGLASS ☐ 6. EXTERIOR MEMBRANE LINER ☐ 7. JACKETED
☐ 90. NONE ☐ 95. UNKNOWN ☒ 99. OTHER (Specify): Steel Clad w/Fiberglass coating 445a

OVERFILL PREVENTION (452)
☒ 1. AUDIBLE & VISUAL ALARMS ☒ 2. BALL FLOAT ☐ 3. FILL TUBE SHUT-OFF VALVE
☐ 4. TANK MEETS REQUIREMENTS FOR EXEMPTION FROM OVERFILL PREVENTION EQUIPMENT

V. PRODUCT / WASTE PIPING CONSTRUCTION

PIPING CONSTRUCTION (460): ☐ 1. SINGLE-WALLED ☒ 2. DOUBLE-WALLED ☐ 99. OTHER

SYSTEM TYPE (458): ☒ 1. PRESSURE ☐ 2. GRAVITY ☐ 3. CONVENTIONAL SUCTION ☐ 4. SAFE SUCTION [23 CCR §2636(a)(3)]

PRIMARY CONTAINMENT (464)
☐ 1. STEEL ☒ 4. FIBERGLASS ☐ 8. FLEXIBLE ☐ 10. RIGID PLASTIC
☐ 90. NONE ☐ 95. UNKNOWN ☐ 99. OTHER(Specify): 464a

SECONDARY CONTAINMENT (464b)
☐ 1. STEEL ☒ 4. FIBERGLASS ☐ 8. FLEXIBLE ☐ 10. RIGID PLASTIC
☐ 90. NONE ☐ 95. UNKNOWN ☐ 99. OTHER (Specify): 464c

PIPING/TURBINE CONTAINMENT SUMP TYPE (464d): ☒ 1. SINGLE WALL ☐ 2. DOUBLE WALL ☐ 90. NONE

VI. VENT, VAPOR RECOVERY (VR) AND RISER / FILL PIPE PIPING CONSTRUCTION

VENT PRIMARY CONTAINMENT	☐ 1. STEEL	☒ 4. FIBERGLASS	☐ 10. RIGID PLASTIC	☐ 90. NONE	☐ 99. OTHER (Specify)	464e / 464e1
VENT SECONDARY CONTAINMENT	☐ 1. STEEL	☐ 4. FIBERGLASS	☐ 10. RIGID PLASTIC	☒ 90. NONE	☐ 99. OTHER (Specify)	464f / 464f1
VR PRIMARY CONTAINMENT	☐ 1. STEEL	☒ 4. FIBERGLASS	☐ 10. RIGID PLASTIC	☐ 90. NONE	☐ 99. OTHER (Specify)	464g / 464g1
VR SECONDARY CONTAINMENT	☐ 1. STEEL	☐ 4. FIBERGLASS	☐ 10. RIGID PLASTIC	☒ 90. NONE	☐ 99. OTHER (Specify)	464h / 464h1
VENT PIPING TRANSITION SUMP TYPE	☐ 1. SINGLE WALL		☐ 2. DOUBLE WALL	☒ 90. NONE		464i.
RISER PRIMARY CONTAINMENT	☒ 1. STEEL	☐ 4. FIBERGLASS	☐ 10. RIGID PLASTIC	☐ 90. NONE	☐ 99. OTHER (Specify)	464j / 464j1
RISER SECONDARY CONTAINMENT	☐ 1. STEEL	☐ 4. FIBERGLASS	☐ 10. RIGID PLASTIC	☒ 90. NONE	☐ 99. OTHER (Specify)	464k / 464k1

FILL COMPONENTS INSTALLED (451a-c): ☒ 1. SPILL BUCKET ☒ 3. STRIKER PLATE/BOTTOM PROTECTOR ☒ 4. CONTAINMENT SUMP

VII. UNDER DISPENSER CONTAINMENT (UDC)

CONSTRUCTION TYPE (469a)	☒ 1. SINGLE WALL	☐ 2. DOUBLE WALL	☐ 3. NO DISPENSERS	☐ 90. NONE	
CONSTRUCTION MATERIAL (469b-c)	☐ 1. STEEL	☒ 4. FIBERGLASS	☐ 10. RIGID PLASTIC	☐ 99. OTHER (Specify)	

VIII. CORROSION PROTECTION

STEEL COMPONENT PROTECTION (448): ☐ 2. SACRIFICIAL ANODE(S) ☐ 4. IMPRESSED CURRENT ☒ 6. ISOLATION

IX. APPLICANT SIGNATURE

CERTIFICATION: I certify that this UST system is compatible with the hazardous substance stored and that the information provided herein is true, accurate, and in full compliance with legal requirements.

APPLICANT SIGNATURE | DATE (470.): 12/15/04

APPLICANT NAME (print) (471.): RICHARD GOSSETT | APPLICANT TITLE (472.): **Environmental Compliance Specialist**

UNDERGROUND STORAGE TANK
OPERATING PERMIT APPLICATION – TANK INFORMATION (One form per UST)

TYPE OF ACTION (Check one item only. For an UST permanent closure or removal, complete only this section and Sections I, II, III, IV, and IX) 430
☐ 1. NEW PERMIT ☐ 3. RENEWAL PERMIT ☒ 5. CHANGE OF INFORMATION
☐ 6. TEMPORARY UST CLOSURE ☐ 7. UST PERMANENT CLOSURE ON SITE ☐ 8. UST REMOVAL

DATE UST PERMANENTLY CLOSED: 430a | DATE EXISTING UST DISCOVERED: 430b

I. FACILITY INFORMATION

FACILITY ID # (*Agency Use Only*) 1

BUSINESS NAME (Same as FACILITY NAME or DBA-Doing Business As) 3
ARCO 09608

BUSINESS SITE ADDRESS 103: 11259 S VERMONT | CITY 104: LOS ANGELES

II. TANK DESCRIPTION

TANK ID # 3 (432) | TANK MANUFACTURER (433): MODERN WELDING | TANK CONFIGURATION: THIS TANK IS (434)
☒ 1. A STAND-ALONE TANK
☐ 2. ONE IN A COMPARTMENTED UNIT.
Complete one page for each compartment in the unit.

DATE UST SYSTEM INSTALLED (435): 1994/11 | TANK CAPACITY IN GALLONS (436): 15,000 | NUMBER OF COMPARTMENTS IN THE UNIT (437): 1

III. TANK USE AND CONTENTS

TANK USE (439)
☒ 1a. MOTOR VEHICLE FUELING ☐ 1b. MARINA FUELING ☐ 1c. AVIATION FUELING
☐ 3. CHEMICAL PRODUCT STORAGE ☐ 4. HAZARDOUS WASTE (Includes Used Oil) ☐ 5. EMERGENCY GENERATOR FUEL [HSC §25281.5(c)]
☐ 6. OTHER GENERATOR FUEL ☐ 95. UNKNOWN ☐ 99. OTHER (Specify): 439a

CONTENTS (440)
PETROLEUM: ☐ 1a. REGULAR UNLEADED ☐ 1c. MIDGRADE UNLEADED ☒ 1b. PREMIUM UNLEADED
☐ 3. DIESEL ☐ 5. JET FUEL ☐ 6. AVIATION GAS
☐ 8. PETROLEUM BLEND FUEL ☐ 9. OTHER PETROLEUM (Specify): 440a
NON-PETROLEUM: ☐ 7. USED OIL ☐ 10. ETHANOL
☐ 11. OTHER NON-PETROLEUM (Specify): 440b

IV. TANK CONSTRUCTION

TYPE OF TANK (443): ☐ 1. SINGLE WALL ☒ 2. DOUBLE WALL ☐ 95. UNKNOWN

PRIMARY CONTAINMENT (444): ☒ 1. STEEL ☐ 3. FIBERGLASS ☐ 6. INTERNAL BLADDER
☐ 7. STEEL + INTERNAL LINING ☐ 95. UNKNOWN ☐ 99. OTHER (Specify): 444a

SECONDARY CONTAINMENT (445): ☐ 1. STEEL ☐ 3. FIBERGLASS ☐ 6. EXTERIOR MEMBRANE LINER ☐ 7. JACKETED
☐ 90. NONE ☐ 95. UNKNOWN ☒ 99. OTHER (Specify): Steel Clad w/Fiberglass 445a

OVERFILL PREVENTION (452.): ☒ 1. AUDIBLE & VISUAL ALARMS ☒ 2. BALL FLOAT ☐ 3. FILL TUBE SHUT-OFF VALVE
☐ 4. TANK MEETS REQUIREMENTS FOR EXEMPTION FROM OVERFILL PREVENTION EQUIPMENT

V. PRODUCT / WASTE PIPING CONSTRUCTION

PIPING CONSTRUCTION (460): ☐ 1. SINGLE-WALLED ☒ 2. DOUBLE-WALLED ☐ 99. OTHER

SYSTEM TYPE (458): ☒ 1. PRESSURE ☐ 2. GRAVITY ☐ 3. CONVENTIONAL SUCTION ☐ 4. SAFE SUCTION [23 CCR §2636(a)(3)]

PRIMARY CONTAINMENT (464): ☐ 1. STEEL ☒ 4. FIBERGLASS ☐ 8. FLEXIBLE ☐ 10. RIGID PLASTIC
☐ 90. NONE ☐ 95. UNKNOWN ☐ 99. OTHER(Specify): 464a

SECONDARY CONTAINMENT (464b): ☐ 1. STEEL ☒ 4. FIBERGLASS ☐ 8. FLEXIBLE ☐ 10. RIGID PLASTIC
☐ 90. NONE ☐ 95. UNKNOWN ☐ 99. OTHER (Specify): 464c

PIPING/TURBINE CONTAINMENT SUMP TYPE (464d): ☒ 1. SINGLE WALL ☐ 2. DOUBLE WALL ☐ 90. NONE

VI. VENT, VAPOR RECOVERY (VR) AND RISER / FILL PIPE PIPING CONSTRUCTION

VENT PRIMARY CONTAINMENT	☐ 1. STEEL	☒ 4. FIBERGLASS	☐ 10. RIGID PLASTIC	☐ 90. NONE	☐ 99. OTHER (Specify)	464e / 464e1
VENT SECONDARY CONTAINMENT	☐ 1. STEEL	☐ 4. FIBERGLASS	☐ 10. RIGID PLASTIC	☒ 90. NONE	☐ 99. OTHER (Specify)	464f / 464f1
VR PRIMARY CONTAINMENT	☐ 1. STEEL	☒ 4. FIBERGLASS	☐ 10. RIGID PLASTIC	☐ 90. NONE	☐ 99. OTHER (Specify)	464g / 464g1
VR SECONDARY CONTAINMENT	☐ 1. STEEL	☐ 4. FIBERGLASS	☐ 10. RIGID PLASTIC	☒ 90. NONE	☐ 99. OTHER (Specify)	464h / 464h1
VENT PIPING TRANSITION SUMP TYPE	☐ 1. SINGLE WALL		☐ 2. DOUBLE WALL	☒ 90. NONE		464i.
RISER PRIMARY CONTAINMENT	☒ 1. STEEL	☐ 4. FIBERGLASS	☐ 10. RIGID PLASTIC	☐ 90. NONE	☐ 99. OTHER (Specify)	464j / 464j1
RISER SECONDARY CONTAINMENT	☐ 1. STEEL	☐ 4. FIBERGLASS	☐ 10. RIGID PLASTIC	☒ 90. NONE	☐ 99. OTHER (Specify)	464k / 464k1

FILL COMPONENTS INSTALLED (451a-c): ☒ 1. SPILL BUCKET ☒ 3. STRIKER PLATE/BOTTOM PROTECTOR ☒ 4. CONTAINMENT SUMP

VII. UNDER DISPENSER CONTAINMENT (UDC)

CONSTRUCTION TYPE (469a)	☒ 1. SINGLE WALL	☐ 2. DOUBLE WALL	☐ 3. NO DISPENSERS	☐ 90. NONE	
CONSTRUCTION MATERIAL (469b-c)	☐ 1. STEEL	☒ 4. FIBERGLASS	☐ 10. RIGID PLASTIC	☐ 99. OTHER (Specify)	

VIII. CORROSION PROTECTION

STEEL COMPONENT PROTECTION (446.): ☐ 2. SACRIFICIAL ANODE(S) ☐ 4. IMPRESSED CURRENT ☒ 6. ISOLATION

IX. APPLICANT SIGNATURE

CERTIFICATION: I certify that this UST system is compatible with the hazardous substance stored and that the information provided herein is true, accurate, and in full compliance with legal requirements.

APPLICANT SIGNATURE | DATE (470.): 12/15/09

APPLICANT NAME (print) (471.): RICHARD GOSSETT | APPLICANT TITLE (472.): **Environmental Compliance Specialist**

FORM VALID JULY 1, 2010 TO JUNE 30, 2011

DPW USE ONLY:
SITE-FILE NO. 10092-37167 AREA 2E
APPLICATION NO. [redacted]6676449
HMUSP NO. 337688

APPLICATION FOR NEW CONSTRUCTION

COUNTY OF LOS ANGELES DEPARTMENT OF PUBLIC WORKS
Environmental Programs Division
900 South Fremont Avenue, 3rd Floor Annex Building
Alhambra, CA 91803-1331
Phone No. (626) 458-3517 Fax No. (626) 458-3569
www.CleanLA.com

** See instructions on back of this form**

UNDERGROUND STORAGE TANKS (USTs)
- ☐ NEW CONSTRUCTION PLAN CLEARANCE
- ☒ PERMIT ADDENDUM
- ☐ PIPING REPLACEMENT REVIEW

A OWNER INFORMATION:

BP West Coast Products "Arco 9645"
OWNER/FACILITY NAME
4 Centerpointe Dr.
MAILING ADDRESS
La Palma Ca. 90623-1066
CITY STATE ZIP
4130 W. Century Blvd. Inglewood, Ca. 90304
FACILITY ADDRESS

B UST FACILITY INFORMATION:

NUMBER OF EXISTING USTs AT SITE: 3
NUMBER OF USTs TO BE INSTALLED: 0
NUMBER OF USTs TO BE REMOVED: 0
(SEPARATE CLOSURE APPLICATION REQUIRED)
NET NUMBER OF USTs AT SITE: 3

C NEW CONSTRUCTION PLAN CLEARANCE APPLICATIONS MUST BE ACCOMPANIED BY:

☐ Unified Program (UP) UST – FACILITY INFORMATION and TANK INFORMATION forms for each tank to be installed or each tank affected by replacement piping.

☐ At least four (4) sets of construction plans and specifications.

NUMBER OF USTs:	PLAN CLEARANCE FEE:
1	$507.00
2	$624.00
3	$741.00
4	$858.00
5	$975.00
6 OR MORE	$390.00 + $117.00 PER TANK

New construction plan clearance fee. Enter amount: $

D SYSTEM MODIFICATION OR CHANGE PROPOSED: Submit "As-Builts" to replace the 20k split tank's annular sensor. This will be a "Like for Like" replacement using a Veeder Root 794390-409 fiberglass tank annular space sensor. Test as required by the LACDPW.

E ADDENDUM APPLICATIONS MUST BE ACCOMPANIED BY:

☐ UP USTs TANK PAGE 1 & TANK PAGE 2 forms for each tank modified or changed.

☒ Four (4) sets of construction plans, specifications, and/or explanation of modifications or changes.

☒ Permit Addendum Fee of **$429** ..... $

MAKE CHECKS PAYABLE TO: "LOS ANGELES COUNTY DEPARTMENT OF PUBLIC WORKS"

F APPLICANT OR REPRESENTATIVES:

SIGNATURE Jim Cortez ☐ OWNER ☐ OPERATOR ☒ CONTRACTOR

PRINT NAME Jim Cortez (213) 216 - 5539 DATE January 11, 2011

CONTRACTOR NAME Charles E. Thomas Co. LICENSE NO. 302015 CLASS A,B,C10,C61/D40,HAZ

ICC UST INSTALLER/RETROFIT AND/OR TECHNICIAN NAME(s) Andre Garnier ICC UST NO(s). 5261149-UT

Complete Certification of Compliance with Los Angeles County Lobbyist Ordinance on back

INSTRUCTIONS

Hazardous Materials Underground Storage Permit (HMUSP)
New Construction Plan Clearance, Permit Addendum, or Piping Replacement Review

Do not use this form for closure, transfer, or renewal of an existing HMUSP (Operating Permit) or Unified Program (UP) Permit.

This application is for authorization to construct or modify hazardous material UST facilities only. A separate HMUSP or UP Permit, is required to operate the approved system. This application will not be approved unless a valid HMUSP or UP Permit application is on file with the Department of Public Works.

A The Owner/Operator, Facility name, mailing address and facility address on this form must correspond with the information on the UP UST FACILITY INFORMATION form.

B This application must be submitted for new construction (installation of new tanks) plan clearance, piping replacement, or addendum to an existing HMUSP. Specify the number of tanks to be installed and the total number of tanks after installation. Existing facilities with a valid operational HMUSP or UP Permit, need not make a separate HMUSP application to add or modify tanks. Work must commence within 180 days from the date of issuance of plan approval or the application is void. An extension of up to 180 days may be granted at one-half the initial plan check application fee. If construction work has not commenced within 360 days from the date of plan approval issuance, such plan approval shall be null and void.

C Plans and specifications submitted for a new construction plan clearance must conform to the California Health and Safety Code, Division 20, Chapter 6.7, the California Code of Regulations, Title 23, Division 3, Chapter 16, Los Angeles County Code, Title 11, Division 4, and shall be to the satisfaction of the Department of Public Works. Other clearances such as local fire department, building and safety, and either South Coast Air Quality Management District or Antelope Valley Air Quality Management District may also be required.

In addition to the plan clearance fee, an HMUSP permit application fee will be required when applying to construct a new facility. No refund of current year HMUSP fees due will be allowed for a net decrease in the number of tanks. State surcharge or service fees paid on existing or renewed tanks are not transferable to new tanks.

D Specify the type of modification or change to existing tanks. Types of modifications and changes requiring an addendum include: repair of tanks, replacements of piping, change or addition of hazardous materials stored, change in monitoring equipment, change of overfill protection devices, or additions or modifications to dispenser containment devices.

E A fee of $429 must be submitted for each addendum. Where a previously unregistered tank is added to an existing HMUSP, an additional application fee including maintenance fee will be charged.

F This form and each UP UST form must be signed by one of the following:

1. The tank owner, operator, or Unified Program facility permit owner or operator.
2. A principal executive officer at the level of vice-president or by an authorized representative responsible for the overall operation of the facility where the tank(s) are located.
3. A general partner proprietor.
4. A principal executive officer, ranking elected official, or authorized representative of a public agency.
5. An authorized representative, including an architect or contractor responsible for the installation of the new tanks or any modifications or changes to existing tanks.

All post construction requirements such as primary containment testing, secondary containment testing, monitoring system certification, soil sampling closure reports, and the completed UNIFIED PROGRAM UST INSTALLATION form must be submitted upon completion of work.

INCOMPLETE APPLICATIONS WILL NOT BE PROCESSED.

CERTIFICATION OF COMPLIANCE WITH
LOS ANGELES COUNTY LOBBYIST ORDINANCE

This is to certify that I, as permit applicant, for the project located at 4130 W. Century Blvd. Inglewood, Ca. 90304
LOCATION ADDRESS
am familiar with the requirements of Los Angeles County Code Chapter 2.160 et seq., (relating to the Los Angeles County Lobbyist Ordinance) and all persons acting on behalf of myself have complied and will continue to comply therewith through the application process.

Jim Cortez (213) 216 - 5539	Jim Cortez
APPLICANT (PRINT NAME)	APPLICANT SIGNATURE
Charles E. Thomas Co.	January 11, 2011
COMPANY NAME (If employed by an entity/agency)	DATE

UNIFIED PROGRAM (UP) FORM
BUSINESS ACTIVITIES

I. FACILITY IDENTIFICATION

FACILITY ID #	1	EPA ID # (Hazardous Waste Only) 2
		CAR000101253

BUSINESS NAME (Same as Facility Name of DBA-Doing Business As) 3

ARCO 09645

II. ACTIVITIES DECLARATION

NOTE: If you check YES to any part of this list, please submit the Business Owner/Operator identification page.

Does your facility...	If Yes, please complete these pages of the UP FORM....	
A. HAZARDOUS MATERIALS		
Have on site (for any purpose) hazardous materials at or above 55 gallons for liquids, 500 pounds for solids, or 200 cubic feet for compressed gases (include liquids in ASTs and USTs); or the applicable Federal threshold quantity for an extremely hazardous substance specified in 40 CFR Part 355, Appendix A or B; or handle radiological materials in quantities for which an emergency plan is required pursuant to 10 CFR Parts 30, 40 or 70?	☒ YES ☐ NO 4	HAZARDOUS MATERIALS INVENTORY – CHEMICAL DESCRIPTION CONSOLIDATED CONTINGENCY PLAN (Section I and Site Map(s)) TRAINING PLAN
B. UNDERGROUND STORAGE TANKS (USTs)		
1. Own or operate underground storage tanks?	☒ YES ☐ NO 5	UST FACILITY UST TANK (one page per tank)
2. Intend to upgrade existing or install new USTs?	☐ YES ☒ NO 6	UST FACILITY UST TANK (one per tank) UST INSTALLATION - CERTIFICATE OF COMPLIANCE (one page per tank)
3. Need to report closing a UST?	☐ YES ☒ NO 7	UST TANK (closure portion –one page per tank)
C. ABOVE GROUND PETROLEUM STORAGE TANKS (APSTs) Own or operate APSTs above this threshold: ---the total capacity for the facility is greater than 1,320 gallons?	☐ YES ☒ NO 8	CONSOLIDATED CONTINGENCY PLAN (Section I and Site Map(s))
D. HAZARDOUS WASTE		
1. Generate hazardous waste?	☒ YES ☐ NO 9	EPA ID NUMBER – provide at the top of this page. As a generator, answer YES to Item E2b and complete Waste Generator Form.
2. Recycle more than 100 kg/month of excluded or exempted recyclable materials (per HSC 25143.2)?	☐ YES ☒ NO 10	RECYCLABLE MATERIALS REPORT
3. Treat hazardous waste on site?	☐ YES ☒ NO 11	ONSITE HAZARDOUS WASTE TREATMENT – FACILITY ONSITE HAZARDOUS WASTE TREATMENT – UNIT (one page per unit)
4. Treatment subject to financial assurance requirements (for Permit by Rule and Conditional Authorization)?	☐ YES ☒ NO 12	CERTIFICATION OF FINANCIAL ASSURANCE
5. Consolidate hazardous waste generated at a remote site?	☐ YES ☒ NO 13	REMOTE WASTE / CONSOLIDATION SITE ANNUAL NOTIFICATION
6. Need to report the closure/removal of a tank that was classified as hazardous waste and cleaned onsite?	☐ YES ☒ NO 14	HAZARDOUS WASTE TANK CLOSURE CERTIFICATION
E. LOCAL REQUIREMENTS		15
1. REGULATED SUBSTANCES		
Have Regulated Substances (RS) including Extremely Hazardous Substances (EHS) stored on site at greater than the threshold planning quantities established by the California Accidental Release Program (Cal ARP)?	☐ YES ☒ NO 15a	In addition to Hazardous Materials requirements, complete: Regulated Substance Registration Risk Management Plan (when required)
2. OTHER REQUIREMENTS		
a. Have hazardous materials stored on site at or above a threshold amount established by a CUPA's or PA's local ordinance?	☐ YES ☒ NO 15b	Consult local CUPA or PA for added reporting requirements.
b. Required by a CUPA or PA to provide other information?	☐ YES ☒ NO 15c	Waste Generator Form (LA County)

OFFICIAL USE ONLY	UP Form	HW	HM	ARP	AST	UST	TP	CUPA	PA

UNIFIED PROGRAM (UP) FORM

BUSINESS OWNER/OPERATOR IDENTIFICATION (LACoCUPA Form 2730)

☐ NEW BUSINESS ☐ OUT OF BUSINESS ☒ REVISE/UPDATE (EFFECTIVE: 101/03/2011) PAGE OF

I. IDENTIFICATION

FACILITY ID# 1	BEGINNING DATE 100: 01/12/2011	ENDING DATE 101: 01/31/2012	
BUSINESS NAME (Same as FACILITY NAME or DBA – Doing Business As) 3: ARCO 09645		BUSINESS PHONE 102: 310-680-1643	
BUSINESS SITE ADDRESS 103: 4130 W. CENTURY BLVD.			
CITY INGELWOOD 104	CA	ZIP CODE 90304 105	
DUN & BRADSTREET 03-959-6507 106		SIC CODE (4 digit #) 5541 107	
COUNTY LOS ANGELES 108		UNINCORPORATED ☐ Yes ☒ No 133a.	
BUSINESS OPERATOR NAME 109: SOUTH WEST PETROLEUM LLC		BUSINESS OPERATOR PHONE 110: 310-680-1643	

II. BUSINESS OWNER

OWNER NAME 111: BP WEST COAST PRODUCTS LLC		OWNER PHONE 112: 714-670-3928
OWNER MAILING ADDRESS 113: PO BOX 6038		
CITY ARTESIA 114	STATE CA 115	ZIP CODE 90702 116

III. ENVIRONMENTAL CONTACT

CONTACT NAME 117: COMPLIANCE DEPARTMENT		CONTACT PHONE 118: 714-670-3928
CONTACT MAILING ADDRESS 119: BP WEST COAST PRODUCTS LLC, PO BOX 6038		
CITY ARTESIA 120	STATE CA 121	ZIP CODE 90702 122

IV. EMERGENCY CONTACTS

PRIMARY		SECONDARY	
NAME ALY SHAKANKINY	123	NAME AMERICAS BUSINESS SERVICE CENTER	128
TITLE DEALER	124	TITLE AMERICAS BUSINESS SERVICE CENTER	129
BUSINESS PHONE 310-680-1643	125	BUSINESS PHONE 800-ARCOFIX (272-6349)	130
24-HOUR PHONE 562-715-5011	126	24-HOUR PHONE 800-ARCOFIX (272-6349)	131
PAGER #	127	PAGER #	132
E-MAIL ADDRESS (if any)	133b	E-MAIL ADDRESS (if any)	133b

V. ADDITIONAL LOCALLY COLLECTED INFORMATION 133

FEDERAL TAX IDENTIFICATION NUMBER 36-244-0313	133c	NO. OF EMPLOYEES 6-10 133d
NAME, POSITION, AND DATE OF BIRTH		BUSINESS CODE 133e
DRIVER'S LICENSE NUMBER AND STATE		

MAILING/ BILLING INFORMATION

ADDRESS 133f	CITY 133g	STATE 133h	ZIP CODE 133i
PO BOX 6038	ARTESIA	CA	90702

Certification: Based on my inquiry of those individuals responsible for obtaining the information, I certify under penalty of law that I have personally examined and am familiar with the information submitted and believe the information is true, accurate, and complete.

SIGNATURE OF OWNER/OPERATOR OR DESIGNATED REPRESENTATIVE	DATE	NAME OF DOCUMENT PREPARER 135
	1/12/2011	BELSHIRE ENVIRONMENTAL SERVICES
NAME OF SIGNER (print) 136: VERONIQUE N. LEE	TITLE OF SIGNER 137: ENVIRONMENTAL COMPLIANCE SPECIALIST	

OFFICIAL USE ONLY	UP Form	HW	HM	ARP	APST	UST	TP	CUPA	PA

INSPECTOR	DISTRICT	DATE OF INSP.	DIVISION	BATTALION	STATION

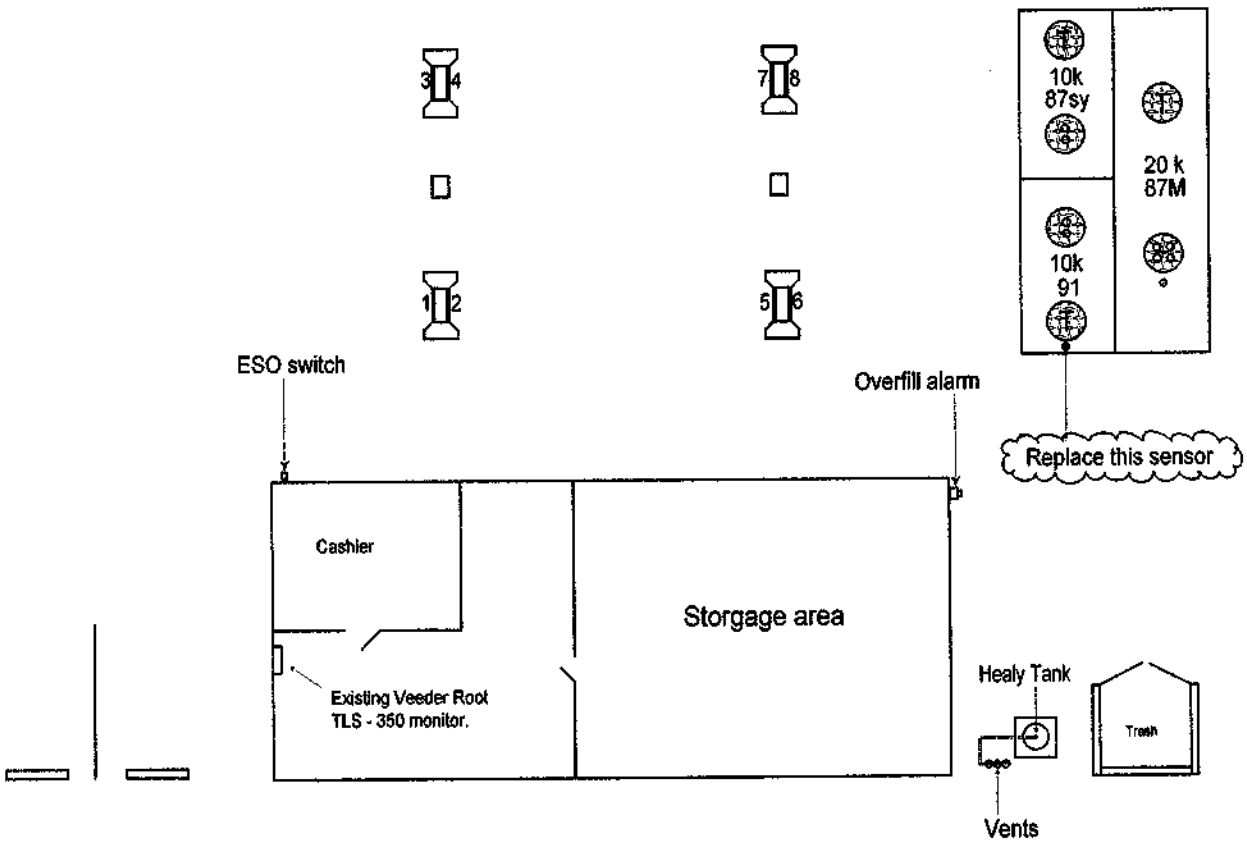

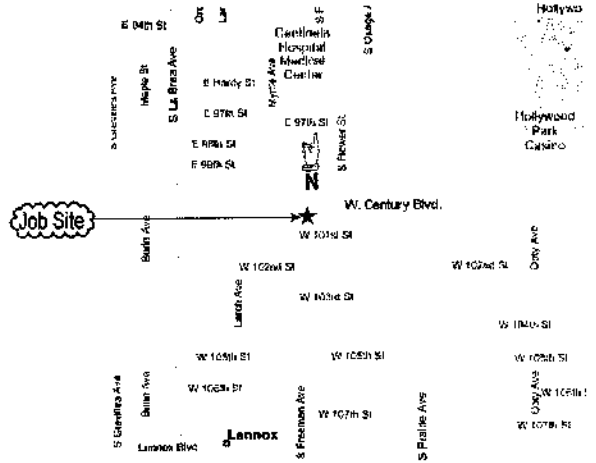

As-Built Plans
- INFORMATION ONLY -
Los Angeles County
Department of Public Works
Environmental Programs Division
Received by:
Date: 1/12/11

Scope of work:
Submit As-Builts to replace the annular sensor on the split 20k tank.
Test as required by the LA County Dept. of Public Works.

Parts list:
(1) 794390-409 Veeder Root fiberglass tank annular space sensor.

NOTES
Work will be performed by an ICC and a manufacturer's certified technician.

CONTRACTORS STATE LICENSE BOARD
ACTIVE LICENSE
302015 CORP
CHARLES E THOMAS COMPANY INC

Arco 9645
4130 W. Century Blvd.
Inglewood, Ca. 90304
(310) 680 - 1643
[27973]
1/11/11

CONTRACTORS STATE LICENSE BOARD
ACTIVE LICENSE

302015 CORP

CHARLES E THOMAS COMPANY INC

C10 C61-D40 HAZ A B

01/30/2013

Arco 9645
4130 Century Blvd.
Inglewood, Ca. 90304
(310) 680 - 1643
[27973]
1/11/11

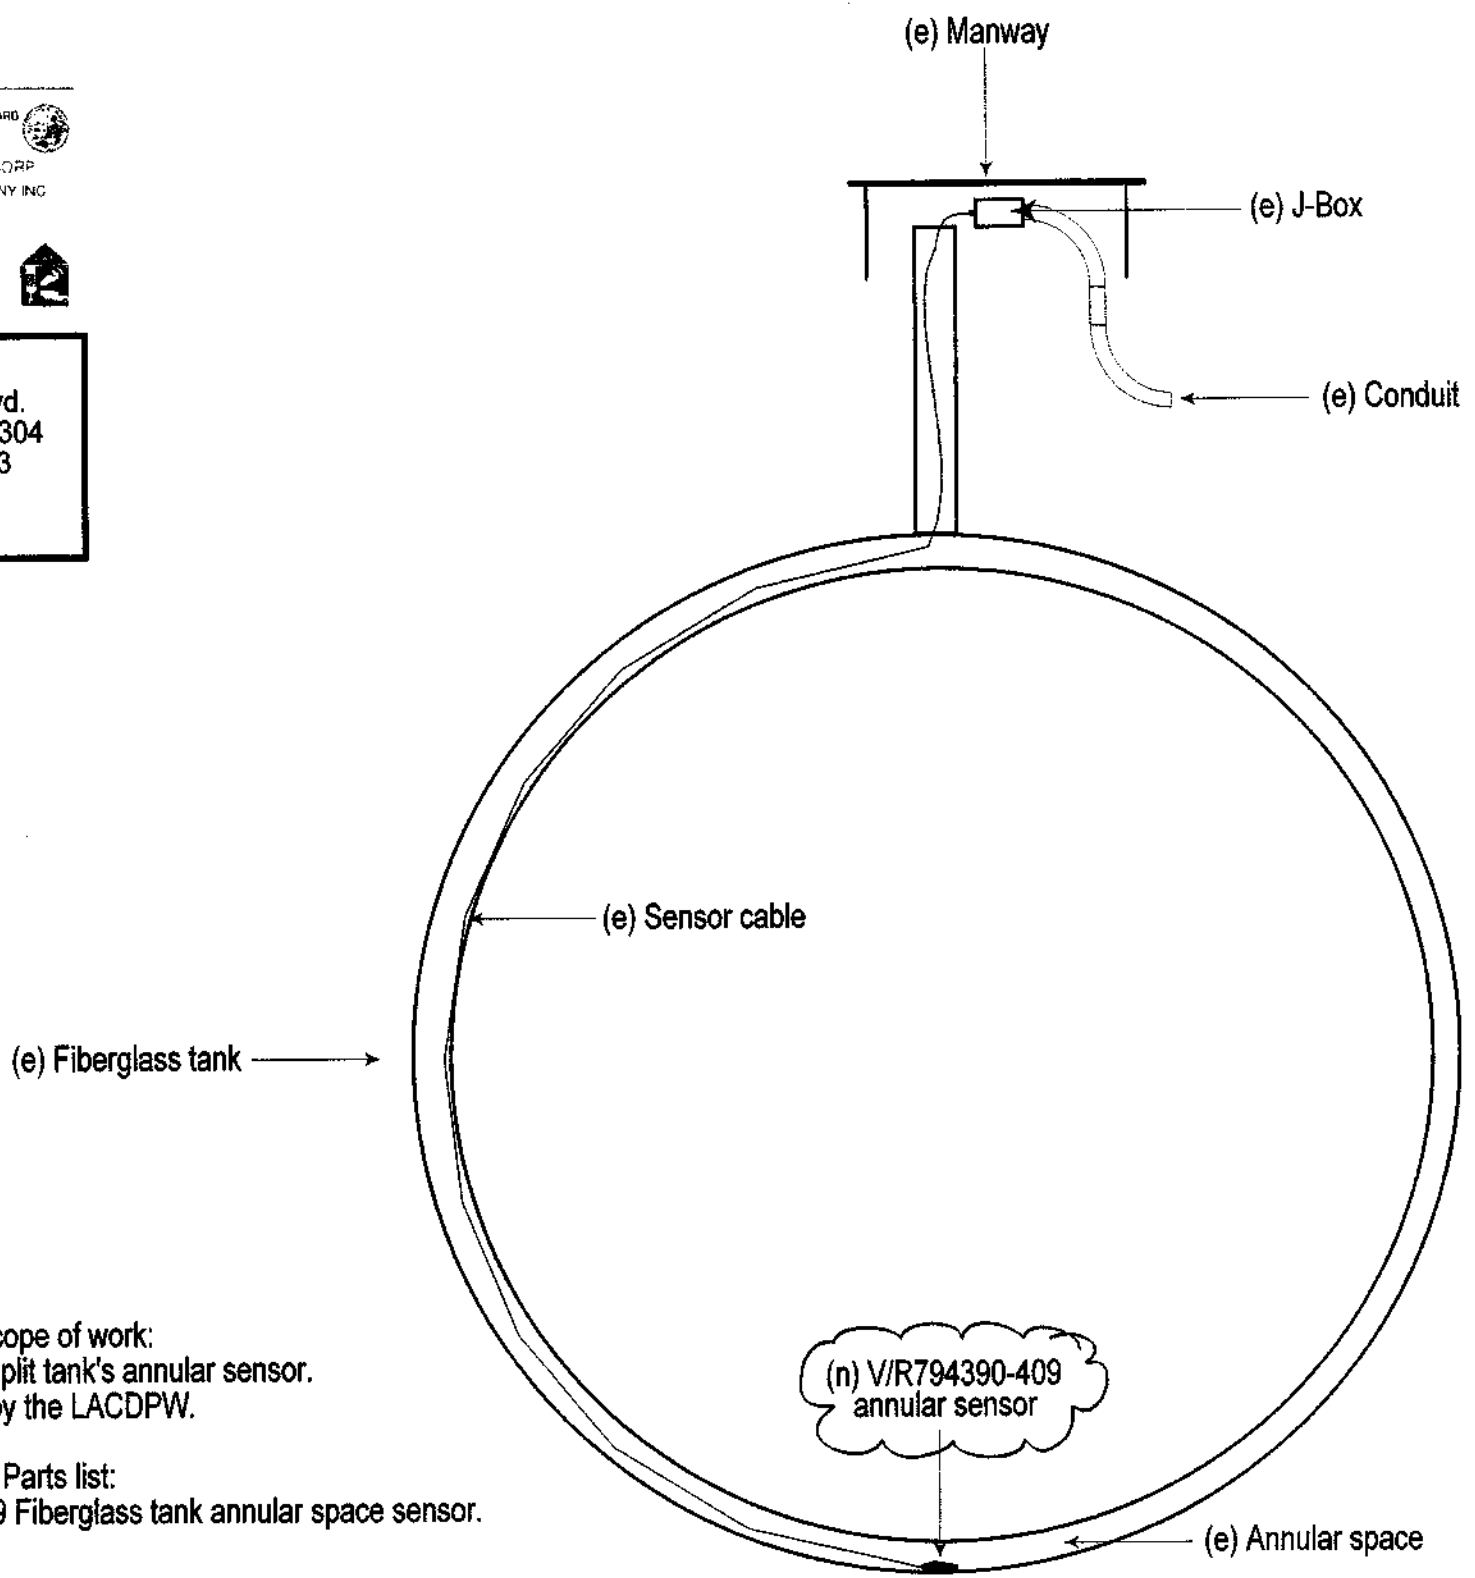

Scope of work:
Replace the 20k split tank's annular sensor.
Test as required by the LACDPW.

Parts list:
(1) VR794390-409 Fiberglass tank annular space sensor.

INTERNATIONAL CODE COUNCIL

ANDRE GARNIER

The International Code Council attests that the individual named on this certificate has satisfactorily demonstrated knowledge as required by the International Code Council by successfully completing the prescribed written examination based on codes and standards then in effect, and is hereby issued this certification as:

California UST Service Technician

Given this day of May 19, 2009

Certificate No. 5261149-UT

Adolf Zubia
President, Board of Directors

INTERNATIONAL CODE COUNCIL, INC. CERTIFIED WASHINGTON, D.C.

Richard P. Weiland
Chief Executive Officer

ICC INTERNATIONAL CODE COUNCIL

This certificate is the property of ICC and must be returned to ICC in the event of suspension or revocation of the certificate.

Technical Training Certification

Certificate of Completion

This certificate is issued in recognition that

Andre Garnier
Technician #A23987

has satisfactorily completed

Veeder-Root Startup & Service Technician (Level 4)
in
TLS-3XX UST Monitoring Systems
(including Secondary Containment Vacuum Sensing - CA only)

Lewis Bell, Technical Training Manager

VEEDER-ROOT

1/15/2010
Date of Issue

1/14/2012
Expiration Date

TANK-TEK

10092-37167

TRANSMITTAL TO ENVIRONMENTAL AGENCY

Report submitted on: January 26, 2011

SCTR

County of Los Angeles
Department of Public Works
900 South Fremont Ave
Alhambra, CA 91803

TESTING SITE: **ARCO #09645**
4130 W CENTURY BLVD, INGLEWOOD

Test(s) checked below were performed at the above site		
Precision Line Test		Monitoring System Certification
Pressurized Piping Leak Detection Certification		U.S.T. Monitoring Site Plan
Spill Bucket Testing Report Form	x	SB-989 Testing

<67082

Enclosed test results are submitted on behalf of:

BP WEST COAST PRODUCTS LLC

If you have any questions or concerns, please feel free to contact our office
Phone: (951) 699-8058

Cc: ARCO #09645

TANK-TEK ENVIRONMENTAL CORPORATION
607 Elmira Road, PMB 336, Vacaville, CA 95687 — Ph. (707) 446-6151 - Fax (707) 446-6192 - E-mail: tank-tek@cwnet.com
31828 Cercle Chambertin, Temecula, CA 92591 — Ph. (951) 699-8058 - Fax (951) 699-8059 - E-mail: bballreich@verizon.net

Secondary Containment Testing Report Form

This form is intended for use by contractors performing periodic testing of UST secondary containment systems. Use the appropriate pages of this form to report results for all components tested. The completed form, written test procedures, and printouts from tests (if applicable), should be provided to the facility owner/operator for submittal to the local regulatory agency.

1. FACILITY INFORMATION

Facility Name:	**ARCO #09645**	Date of Testing:	**1/10/11**
Facility Address:	**4130 W CENTURY BLVD, INGLEWOOD, CA 90304**		
Facility Contact:	**NIKKI LEE**	Phone:	**(714) 670-3928**
Date Local Agency Was Notified of Testing :	**12/27/10**		
Name of Local Agency Inspector *(if present during testing)*:	**NONE PRESENT**		

2. TESTING CONTRACTOR INFORMATION

Company Name:	**SLUNAKER CONSTRUCTION / TANK-TEK ENVIRONMENTAL CORP.**		
Technician Conducting Test:	**ENRRIQUE PEREZ**		
Credentials:	☒ CSLB Licensed Contractor	☐ SWRCB Licensed Tank Tester	
License Type:	**A**	License Number: **803705**	

Manufacturer Training

Manufacturer	Component(s)	Date Training Expires
FRANKLIN FUELING	**INCON SUMP TESTER**	**5/4/11**

3. SUMMARY OF TEST RESULTS

Component	Pass	Fail	Not Tested	Repairs Made	Component	Pass	Fail	Not Tested	Repairs Made
87 MASTER STP SUMP	☒	☐	☐	☐	**87(E) MASTER FILL BUCKET**	☒	☐	☐	☐
87 SLAVE STP SUMP	☒	☐	☐	☐	**87(E) MASTER VAPOR BUCKET**	☒	☐	☐	☐
91 STP SUMP	☐	☒	☐	☐	**87(W) MASTER FILL BUCKET**	☒	☐	☐	☐
91 FILL SUMP	☒	☐	☐	☐	**87(W) MASTER VAP BUCKET**	☒	☐	☐	☐
87 MASTER FILL SUMP	☒	☐	☐	☐	**87 SLAVE FILL BUCKET**	☒	☐	☐	☐
87 SLAVE FILL SUMP	☒	☐	☐	☐	**87 SLAVE VAPOR BUCKET**	☒	☐	☐	☐
91 / 87 SPLIT TANK ANNULAR	☒	☐	☐	☐	**91 FILL BUCKET**	☒	☐	☐	☐
87 TANK ANNULAR	☒	☐	☐	☐	**91 VAPOR BUCKET**	☒	☐	☐	☐
87 SYPHON PROD SECONDARY	☒	☐	☐	☐	**UDC# 1 - 2**	☐	☒	☐	☐
91 SYPHON PROD SECONDARY	☒	☐	☐	☐	**UDC# 3 - 4**	☐	☒	☐	☐
87 PRODUCT SECONDARY	☒	☐	☐	☐	**UDC # 5 - 6**	☒	☐	☐	☐
91 PRODUCT SECONDARY	☒	☐	☐	☐	**UDC# 7 - 8**	☐	☒	☐	☐

If hydrostatic testing was performed, describe what was done with the water after completion of tests:

ONE 55 GALLON DRUM LEFT ON SITE FOR LATER PICK UP

CERTIFICATION OF TECHNICIAN RESPONSIBLE FOR CONDUCTING THIS TESTING

To the best of my knowledge, the facts stated in this document are accurate and in full compliance with legal requirements

Technician's Signature: Date: **1/10/11**

4. TANK ANNULAR TESTING

Test Method Developed By:	☐ Tank Manufacturer ☒ Industry Standard ☐ Professional Engineer ☐ Other *(Specify)*			
Test Method Used:	☐ Pressure ☒ Vacuum ☐ Hydrostatic ☐ Other *(Specify)*			
Test Equipment Used: **0 – 30" VACUUM GAUGES**			Equipment Resolution: **+ / - 0.002"**	
	Tank # 87/91	**Tank # 87**	**Tank #**	**Tank #**
Is Tank Exempt From Testing?[1]	☐ Yes ☒ No	☐ Yes ☒ No	☐ Yes ☐ No	☐ Yes ☐ No
Tank Capacity:	**15,000**	**10,000**		
Tank Material:	**FIBERGLASS**	**FIBERGLASS**		
Tank Manufacturer:	**XERXES**	**XERXES**		
Product Stored:	**87 / 91**	**87**		
Wait time between applying pressure/vacuum/water and starting test:	**15 MIN**	**15 MIN**		
Test Start Time:	**11:15 AM**	**11:30 AM**		
Initial Reading (R_I):	**10"**	**10"**		
Test End Time:	**12:15 PM**	**12:30 PM**		
Final Reading (R_F):	**10"**	**10"**		
Test Duration:	**1 HR**	**1 HR**		
Change in Reading (R_F-R_I):	**0**	**0**		
Pass/Fail Threshold or Criteria:	**NO LOSS**	**NO LOSS**	**NO LOSS**	**NO LOSS**
Test Result:	☒ **Pass** ☐ **Fail**	☒ **Pass** ☐ **Fail**	☐ **Pass** ☐ **Fail**	☐ **Pass** ☐ **Fail**
Was sensor removed for testing?	☐ Yes ☒ No ☐ NA	☐ Yes ☒ No ☐ NA	☐ Yes ☐ No ☐ NA	☐ Yes ☐ No ☐ NA
Was sensor properly replaced and verified functional after testing?	☐ Yes ☒ No ☐ NA	☐ Yes ☒ No ☐ NA	☐ Yes ☐ No ☐ NA	☐ Yes ☐ No ☐ NA

Comments – *(include information on repairs made prior to testing, and recommended follow-up for failed tests)*

SENSOR FUNCTIONALITY WAS NOT CONFIRMED. THIS PROCEDURE IS NOT A PART OF SB989 TESTING.

[1] Secondary containment systems where the continuous monitoring automatically monitors both the primary and secondary containment, such as systems that are hydrostatically monitored or under constant vacuum, are exempt from periodic containment testing. {California Code of Regulations, Title 23, Section 2637(a)(6)}

5. SECONDARY PIPE TESTING

Test Method Developed By:	☐ Piping Manufacturer	☒ Industry Standard	☐ Professional Engineer	☐ Other *(Specify)*
Test Method Used:	☒ Pressure	☐ Vacuum	☐ Hydrostatic	☐ Other *(Specify)*
Test Equipment Used: **0 – 15 PSI GAUGES**			Equipment Resolution: **+ / - 0.002"**	

	Piping Run # 87 SYPHON	Piping Run # 91 SYPHON	Piping Run # 87	Piping Run # 91
Piping Material:	FIBERGLASS	FIBERGLASS	FIBERGLASS	FIBERGLASS
Piping Manufacturer:	SMITH	SMITH	SMITH	SMITH
Piping Diameter:	3" / 2"	3" / 2"	3" / 2"	3" / 2"
Length of Piping Run:	10'	20'	90'	90'
Product Stored:	87	91	87	91
Method and location of piping-run isolation:	TEST BOOT / SUMP	TEST BOOT / SUMP	TEST BOOT / SUMP	TEST BOOT / SUMP
Wait time between applying pressure/vacuum/water and starting test:	15 IN	15 MIN	15 MIN	15 MIN
Test Start Time:	10:30 AM	10:30 AM	10:30 AM	10:30 AM
Initial Reading (R_I):	5.0 PSI	5.0 PSI	5.0 PSI	5.0 PSI
Test End Time:	11:30 AM	11:30 AM	11:30 AM	11:30 AM
Final Reading (R_F):	5.0 PSI	5.0 PSI	5.0 PSI	5.0 PSI
Test Duration:	1 HR	1 HR	1 HR	1 HR
Change in Reading (R_F-R_I):	0	0	0	0
Pass/Fail Threshold or Criteria:	NO LOSS	NO LOSS	NO LOSS	NO LOSS
Test Result:	☒ Pass ☐ Fail	☒ Pass ☐ Fail	☒ Pass ☐ Fail	☒ Pass ☐ Fail

Comments – *(include information on repairs made prior to testing, and recommended follow-up for failed tests)*

91 SYPHON LINE IS CONNECTED BUT NOT IN USE

6. PIPING SUMP TESTING

Test Method Developed By:	☐ Sump Manufacturer ☒ Industry Standard ☐ Professional Engineer ☐ Other *(Specify)*		
Test Method Used:	☐ Pressure ☐ Vacuum ☒ Hydrostatic ☐ Other *(Specify)*		
Test Equipment Used: **INCON SUMP TESTER**		Equipment Resolution: **+ / - 0.002"**	

	Sump # 87 SLAVE	Sump # 87 MASTER	Sump # 91	Sump #
Sump Diameter:	42"	42"	42"	
Sump Depth:	60"	60"	60"	
Sump Material:	FIBERGLASS	FIBERGLASS	FIBERGLASS	
Height from Tank Top to Top of Highest Piping Penetration:	26"	31"	23"	
Height from Tank Top to Lowest Electrical Penetration:	31"	17"	19"	
Condition of sump prior to testing:	CLEAN	CLEAN	CLEAN	
Portion of Sump Tested[1]	2" ABOVE PENETRATION	2" ABOVE PENETRATION	2" ABOVE PENETRATION	
Does turbine shut down when sump sensor detects liquid (both product and water)?*	☐Yes ☐No ☒NA	☐Yes ☐No ☒NA	☐Yes ☐No ☒NA	☐Yes ☐No ☐NA
Turbine shutdown response time	N/A	N/A	N/A	
Is system programmed for fail-safe shutdown?*	☐Yes ☐No ☒NA	☐Yes ☐No ☒NA	☐Yes ☐No ☒NA	☐Yes ☐No ☐NA
Was fail-safe verified to be operational?*	☐Yes ☐No ☒NA	☐Yes ☐No ☒NA	☐Yes ☐No ☒NA	☐Yes ☐No ☐NA
Wait time between applying pressure/vacuum/water and starting test:	15 MIN	15 MIN	VISUAL LEAK	
Test Start Time:	3:36 PM	4:20 PM		
Initial Reading (R_I):	6.4727"	4.4574"		
Test End Time:	3:51 PM	4:35 PM		
Final Reading (R_F):	6.4727"	4.4577"		
Test Duration:	15 MIN	15 MIN		
Change in Reading (R_F-R_I):	0.0000"	0.0003"		
Pass/Fail Threshold or Criteria:	+ / - 0.002"	+ / - 0.002"	+ / - 0.002"	+ / - 0.002"
Test Result:	☒ Pass ☐ Fail	☒ Pass ☐ Fail	☐ Pass ☒ Fail	☐ Pass ☐ Fail
Was sensor removed for testing?	☒Yes ☐No ☐NA	☒Yes ☐No ☐NA	☐Yes ☒No ☐NA	☐Yes ☐No ☐NA
Was sensor properly replaced and verified functional after testing?	☒Yes ☐No ☐NA	☒Yes ☐No ☐NA	☐Yes ☒No ☐NA	☐Yes ☐No ☐NA

Comments – *(include information on repairs made prior to testing, and recommended follow-up for failed tests)*

ABOVE IS THE LAST OF TWO BACK TO BACK 15 MINUTE TESTS

SENSOR FUNCTIONALITY WAS NOT CONFIRMED. THIS PROCEDURE IS NOT A PART OF SB989 TESTING.

91 SUMP TEST FAILED - 2 VISUAL LEAK POINTS - ONE 2" PENETRATION IS BROKEN AND ONE 3" PRODUCT PIPING PENETRATION IS BROKEN (8 BOLTS BRAVO ORIGINAL)

[1] If the entire depth of the sump is not tested, specify how much was tested. If the answer to any of the questions indicated with an asterisk (*) is "NO" or "NA", the entire sump must be tested. (See SWRCB LG-160)

7. UNDER-DISPENSER CONTAINMENT (UDC) TESTING

Test Method Developed By:	☐ UDC Manufacturer	☒ Industry Standard	☐ Professional Engineer
	☐ Other *(Specify)*		
Test Method Used:	☐ Pressure	☐ Vacuum	☒ Hydrostatic
	☐ Other *(Specify)*		
Test Equipment Used: **INCON SUMP TESTER**		Equipment Resolution: **+ / - 0.002"**	

	UDC # 1/2	UDC # 3/4	UDC # 5/6	UDC # 7/8
UDC Manufacturer:	TOTAL CONT	TOTAL CONT	TOTAL CONT	TOTAL CONT
UDC Material:	FIBERGLASS	FIBERGLASS	FIBERGLASS	FIBERGLASS
UDC Depth:	31"	33"	33"	31"
Height from UDC Bottom to Top of Highest Piping Penetration:	8.50"	9"	10"	8"
Height from UDC Bottom to Lowest Electrical Penetration:	1.50"	3"	3"	3"
Condition of UDC prior to testing:	CLEAN	CLEAN	CLEAN	CLEAN
Portion of UDC Tested[1]	2" ABOVE PENETRATION	2" ABOVE PENETRATION	2" ABOVE PENETRATION	2" ABOVE PENETRATION
Does turbine shut down when UDC sensor detects liquid (both product and water)?*	☐Yes ☐No ☒NA	☐Yes ☐No ☒NA	☐Yes ☐No ☒NA	☐Yes ☐No ☒NA
Turbine shutdown response time	N/A	N/A	N/A	N/A
Is system programmed for fail-safe shutdown?*	☐Yes ☐No ☒NA	☐Yes ☐No ☒NA	☐Yes ☐No ☒NA	☐Yes ☐No ☒NA
Was fail-safe verified to be operational?*	☐Yes ☐No ☒NA	☐Yes ☐No ☒NA	☐Yes ☐No ☒NA	☐Yes ☐No ☒NA
Wait time between applying pressure/vacuum/water and starting test	15 MIN	15 MIN	15 MIN	15 MIN
Test Start Time:			2:39 PM	2:39 PM
Initial Reading (R_I):			4.6147"	4.5599"
Test End Time:			2:54 PM	2:54 PM
Final Reading (R_F):			4.6145"	4.5477"
Test Duration:			15 MIN	15 MIN
Change in Reading (R_F-R_I):			- 0.0002"	- 0.0122"
Pass/Fail Threshold or Criteria:	+ / - 0.002"	+ / - 0.002"	+ / - 0.002"	+ / - 0.002"
Test Result:	☐ Pass ☒ Fail	☐ Pass ☒ Fail	☒ Pass ☐ Fail	☐ Pass ☒ Fail
Was sensor removed for testing?	☒Yes ☐No ☐NA	☒Yes ☐No ☐NA	☒Yes ☐No ☐NA	☒Yes ☐No ☐NA
Was sensor properly replaced and verified functional after testing?	☒Yes ☐No ☐NA	☒Yes ☐No ☐NA	☒Yes ☐No ☐NA	☒Yes ☐No ☐NA

Comments – *(include information on repairs made prior to testing, and recommended follow-up for failed tests)*

ABOVE IS THE LAST OF TWO BACK TO BACK 15 MINUTE TESTS

SENSOR FUNCTIONALITY WAS NOT CONFIRMED. THIS PROCEDURE IS NOT A PART OF SB989 TESTING.

UDC# 1/2, 3/4 AND 7/8 ARE LEAKING - NO REACHABLE PENETRATIONS - NEED TO REMOVE DISPENSERS TO MAKE REPAIRS - RECOMMEND INSTALLING NEW PENETRATIONS

[1] If the entire depth of the UDC is not tested, specify how much was tested. If the answer to any of the questions indicated with an asterisk (*) is "NO" or "NA", the entire UDC must be tested. (See SWRCB LG-160)

8. FILL RISER CONTAINMENT SUMP TESTING

Facility is Not Equipped With Fill Riser Containment Sumps ☐				
Fill Riser Containment Sumps are Present, but were Not Tested ☐				
Test Method Developed By:	☐ Sump Manufacturer	☒ Industry Standard	☐ Professional Engineer	☐ Other *(Specify)*
Test Method Used:	☐ Pressure	☐ Vacuum	☒ Hydrostatic	☐ Other *(Specify)*
Test Equipment Used: **INCON SUMP TESTER**			Equipment Resolution: **+ / - 0.002"**	

	Fill Sump # 87 MASTER	Fill Sump # 87 SLAVE	Fill Sump # 91	Fill Sump #
Sump Diameter:	42"	42"	42"	
Sump Depth:	5'	5'	5'2"	
Height from Tank Top to Top of Highest Piping Penetration:	NONE	NONE	NONE	
Height from Tank Top to Lowest Electrical Penetration:	2'3"	2'6"	2'7"	
Condition of sump prior to testing:	CLEAN	CLEAN	CLEAN	
Portion of Sump Tested	2" ABOVE PENETRATION	2" ABOVE PENETRATION	2" ABOVE PENETRATION	
Sump Material:	FIBERGLASS	FIBERGLASS	FIBERGLASS	
Wait time between applying pressure/vacuum/water and starting test:	15 MIN	15 MIN	15 MIN	
Test Start Time:	12:53 PM	1:46 PM	12:53 PM	
Initial Reading (R_I):	5.2961"	4.0112"	4.5863"	
Test End Time:	1:08 PM	2:01 PM	1:08 PM	
Final Reading (R_F):	5.2960"	4.0113"	4.5876"	
Test Duration:	15 MIN	15 MIN	15 MIN	
Change in Reading (R_F-R_I):	- 0.0001"	0.0001"	0.0013"	
Pass/Fail Threshold or Criteria:	+ / - 0.002"	+ / - 0.002"	+ / - 0.002"	+ / - 0.002"
Test Result:	☒ Pass ☐ Fail	☒ Pass ☐ Fail	☒ Pass ☐ Fail	☐ Pass ☐ Fail
Is there a sensor in the sump?	☒ Yes ☐ No	☒ Yes ☐ No	☒ Yes ☐ No	☐ Yes ☐ No
Does the sensor alarm when either product or water is detected?	☐ Yes ☐ No ☒ NA	☐ Yes ☐ No ☒ NA	☐ Yes ☐ No ☒ NA	☐ Yes ☐ No ☐ NA
Was sensor removed for testing?	☒ Yes ☐ No ☐ NA	☒ Yes ☐ No ☐ NA	☒ Yes ☐ No ☐ NA	☐ Yes ☐ No ☐ NA
Was sensor properly replaced and verified functional after testing?	☒ Yes ☐ No ☐ NA	☒ Yes ☐ No ☐ NA	☒ Yes ☐ No ☐ NA	☐ Yes ☐ No ☐ NA

Comments – *(include information on repairs made prior to testing, and recommended follow-up for failed tests)*

ABOVE IS THE LAST OF TWO BACK TO BACK 15 MINUTE TESTS

SENSOR FUNCTIONALITY WAS NOT CONFIRMED. THIS PROCEDURE IS NOT A PART OF SB989 TESTING.

9. SPILL/OVERFILL CONTAINMENT BOXES

Facility is Not Equipped With Spill/Overfill Containment Boxes ☐			
Spill/Overfill Containment Boxes are Present, but were Not Tested ☐			
Test Method Developed By:	☐ Spill Bucket Manufacturer	☒ Industry Standard	☐ Professional Engineer
	☐ Other *(Specify)*		
Test Method Used:	☐ Pressure	☐ Vacuum	☒ Hydrostatic
	☐ Other *(Specify)*		
Test Equipment Used: **INCON SUMP TESTER**		Equipment Resolution: **+/- 0.002"**	

	Spill Box # 87 EAST MASTER FILL	Spill Box # 87 EAST MASTER VAPOR	Spill Box # 87 WEST MASTER FILL	Spill Box # 87 WEST MASTER VAPOR
Bucket Diameter:	12"	12"	12"	12"
Bucket Depth:	12"	12"	12"	12"
Wait time between applying pressure/vacuum/water and starting test:	15 MIN	15 MIN	15 MIN	15 MIN
Test Start Time:	12:25 PM	12:25 PM	1:46 PM	12:25 PM
Initial Reading (R_I):	5.3612"	6.1810"	6.2394"	5.4208"
Test End Time:	12:41 PM	12:41 PM	2:01 PM	12:41 PM
Final Reading (R_F):	5.3611"	6.1813"	6.2395"	5.4207"
Test Duration:	15 MIN	15 MIN	15 MIN	15 MIN
Change in Reading (R_F-R_I):	- 0.0001"	0.0003"	0.0001"	- 0.0001"
Pass/Fail Threshold or Criteria:	+/- 0.002"	+/- 0.002"	+/- 0.002"	+/- 0.002"
Test Result:	☒ Pass ☐ Fail	☒ Pass ☐ Fail	☒ Pass ☐ Fail	☒ Pass ☐ Fail

Comments – *(include information on repairs made prior to testing, and recommended follow-up for failed tests)*

ABOVE IS THE LAST OF TWO BACK TO BACK 15 MINUTE TESTS

9.SPILL/OVERFILL CONTAINMENT BOXES

Facility is Not Equipped With Spill/Overfill Containment Boxes ☐			
Spill/Overfill Containment Boxes are Present, but were Not Tested ☐			
Test Method Developed By:	☐ Spill Bucket Manufacturer ☐ Other *(Specify)*	☒ Industry Standard	☐ Professional Engineer
Test Method Used:	☐ Pressure ☐ Other *(Specify)*	☐ Vacuum	☒ Hydrostatic
Test Equipment Used: **INCON SUMP TESTER**		Equipment Resolution: **+/- 0.002"**	

	Spill Box # 87 SLAVE FILL	Spill Box # 87 SLAVE VAPOR	Spill Box # 91 FILL	Spill Box # 91 VAPOR
Bucket Diameter:	12"	12"	12"	12"
Bucket Depth:	12"	12"	12"	12"
Wait time between applying pressure/vacuum/water and starting test:	15 MIN	15 MIN	15 MIN	15 MIN
Test Start Time:	1:46 PM	1:46 PM	1:34 PM	1:34 PM
Initial Reading (R_I):	5.3332"	5.3263"	5.8218"	5.0656"
Test End Time:	2:01 PM	2:01 PM	1:49 PM	1:49 PM
Final Reading (R_F):	5.3330"	5.3261"	5.8216"	5.0654"
Test Duration:	15 MIN	15 MIN	15 MIN	15 MIN
Change in Reading (R_F-R_I):	- 0.0002"	- 0.0002"	- 0.0002"	- 0.0002"
Pass/Fail Threshold or Criteria:	+/- 0.002"	+/- 0.002"	+/- 0.002"	+/- 0.002"
Test Result:	☒ Pass ☐ Fail	☒ Pass ☐ Fail	☒ Pass ☐ Fail	☒ Pass ☐ Fail

Comments – *(include information on repairs made prior to testing, and recommended follow-up for failed tests)*

ABOVE IS THE LAST OF TWO BACK TO BACK 15 MINUTE TESTS

SUMP LEAK TEST REPORT

TEST STARTED	12:36 PM
TEST STARTED	01/10/2011
BEGIN LEVEL	5.4726 IN
END TIME	1:36 PM
END DATE	01/10/2011
END LEVEL	5.4726 IN
LEAK THRESHOLD	0.002 IN
TEST RESULT	PASSED

Slave

SUMP LEAK TEST REPORT

TEST STARTED	12:36 PM
TEST STARTED	01/10/2011
BEGIN LEVEL	5.4726 IN
END TIME	1:36 PM
END DATE	01/10/2011
END LEVEL	5.4726 IN
LEAK THRESHOLD	0.002 IN
TEST RESULT	PASSED

SUMP LEAK TEST REPORT

TEST STARTED	12:36 PM
TEST STARTED	01/10/2011
BEGIN LEVEL	5.4727 IN
END TIME	1:36 PM
END DATE	01/10/2011
END LEVEL	5.4727 IN
LEAK THRESHOLD	0.002 IN
TEST RESULT	PASSED

Slave

SUMP LEAK TEST REPORT

TEST STARTED	12:36 PM
TEST STARTED	01/10/2011
BEGIN LEVEL	5.4727 IN
END TIME	1:36 PM
END DATE	01/10/2011
END LEVEL	5.4727 IN
LEAK THRESHOLD	0.002 IN
TEST RESULT	PASSED

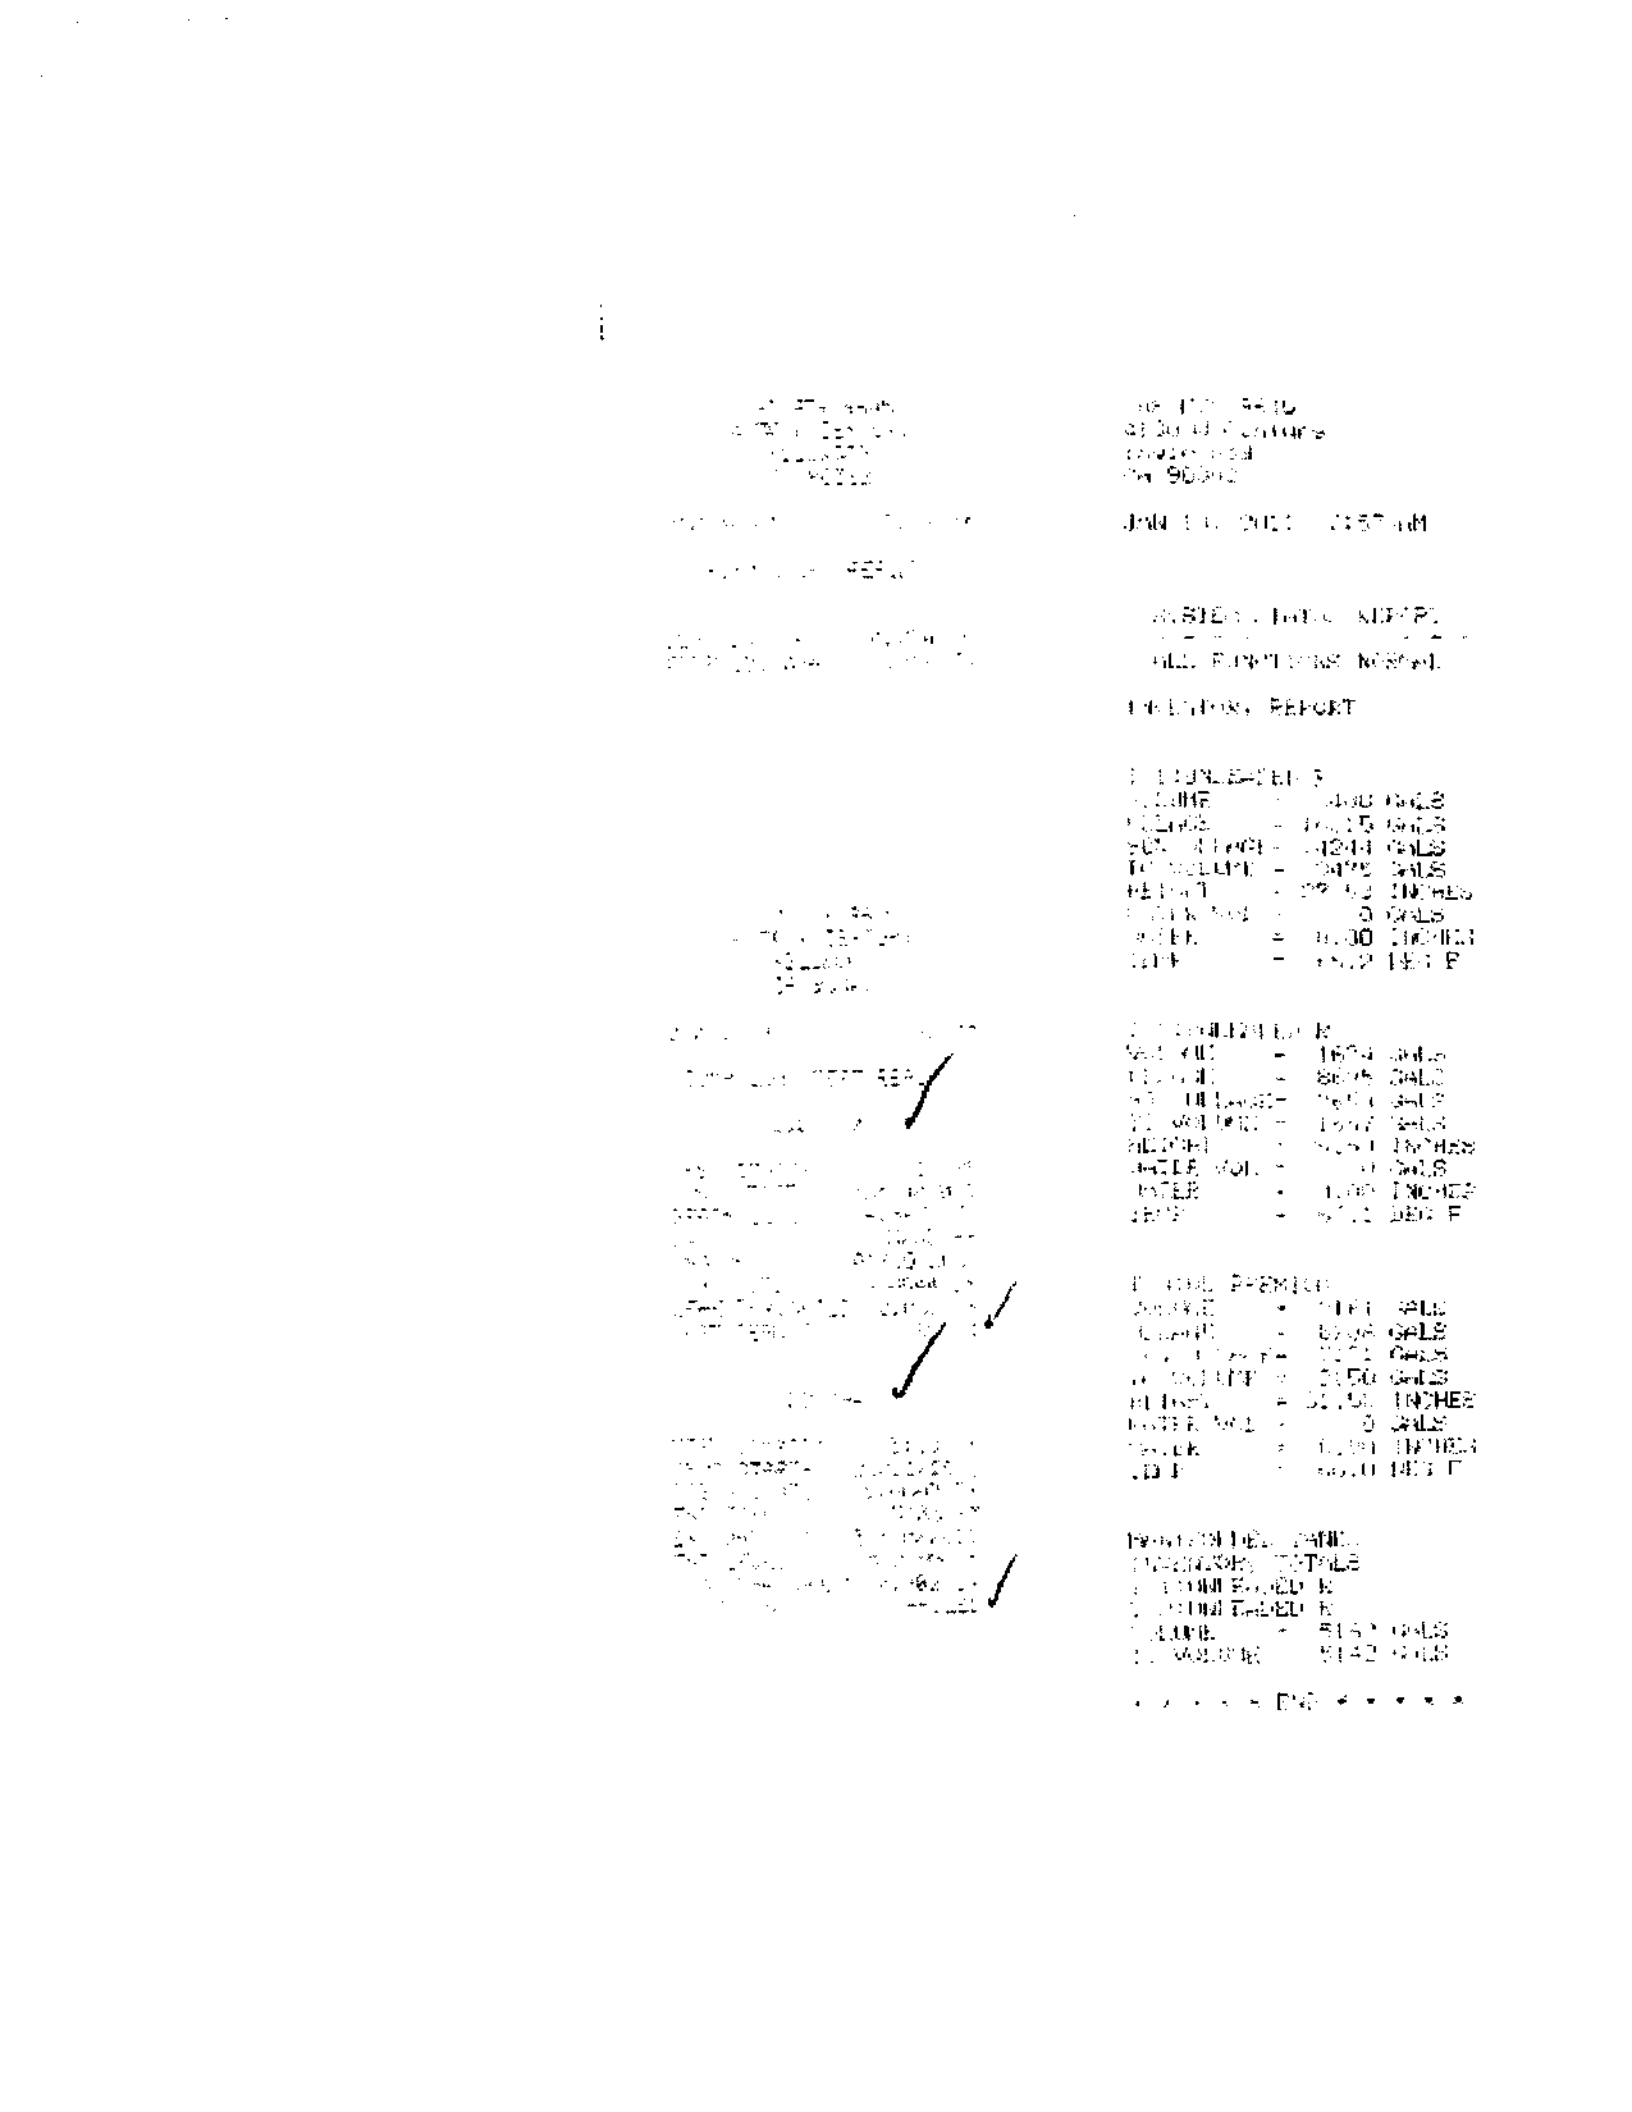

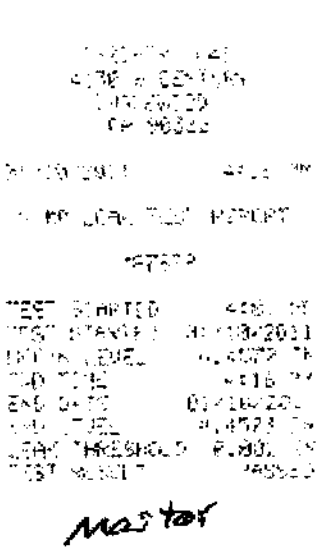

Master

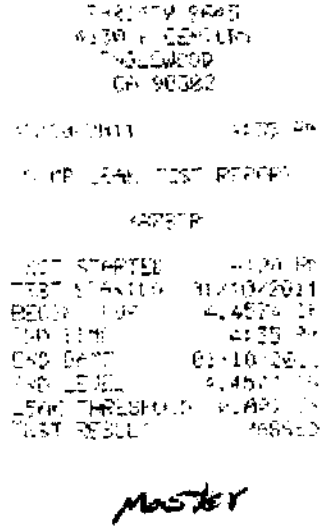

Master

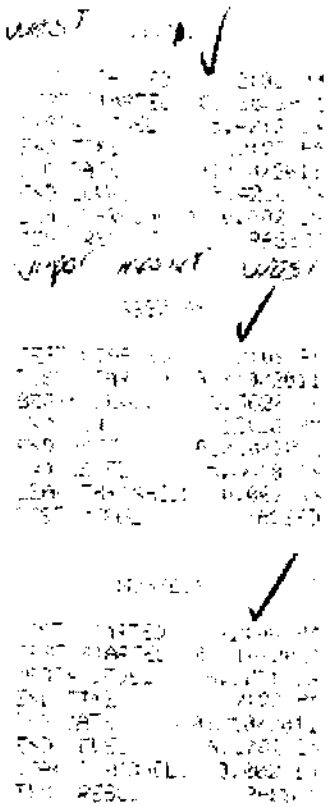

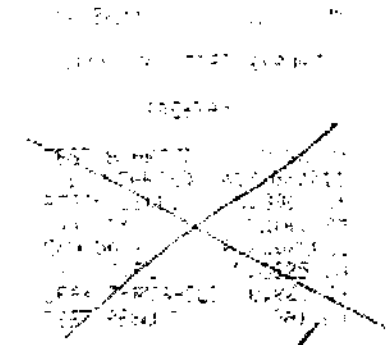

Vapor Master

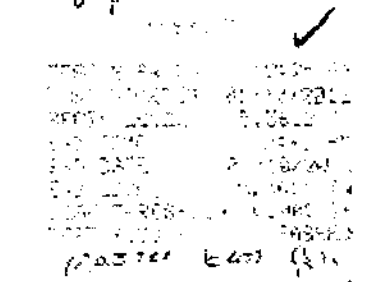

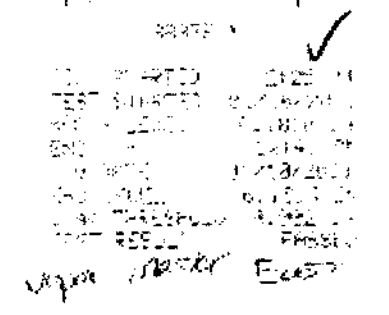

Vapor Master

01009 2- 037167

GKB/APPS

UNIFIED PROGRAM (UP) FORM
BUSINESS ACTIVITIES

I. FACILITY IDENTIFICATION

FACILITY ID #	1	EPA ID # (Hazardous Waste Only)	2
	19 – 019 – 037167	CAR000101253	

BUSINESS NAME (Same as Facility Name of DBA-Doing Business As) 3

ARCO 09645

II. ACTIVITIES DECLARATION

NOTE: If you check YES to any part of this list, please submit the Business Owner/Operator Identification page.

Does your facility...		If Yes, please complete these pages of the UP FORM....
A. HAZARDOUS MATERIALS		
Have on site (for any purpose) hazardous materials at or above 55 gallons for liquids, 500 pounds for solids, or 200 cubic feet for compressed gases (include liquids in ASTs and USTs); or the applicable Federal threshold quantity for an extremely hazardous substance specified in 40 CFR Part 355, Appendix A or B; or handle radiological materials in quantities for which an emergency plan is required pursuant to 10 CFR Parts 30, 40 or 70?	☒ YES ☐ NO 4	HAZARDOUS MATERIALS INVENTORY – CHEMICAL DESCRIPTION CONSOLIDATED CONTINGENCY PLAN (Section I and Site Map(s)) TRAINING PLAN
B. UNDERGROUND STORAGE TANKS (USTs)		
1. Own or operate underground storage tanks?	☒ YES ☐ NO 5	UST FACILITY UST TANK (one page per tank)
2. Intend to upgrade existing or install new USTs?	☐ YES ☒ NO 6	UST FACILITY UST TANK (one per tank) UST INSTALLATION - CERTIFICATE OF COMPLIANCE (one page per tank)
3. Need to report closing a UST?	☐ YES ☒ NO 7	UST TANK (closure portion –one page per tank)
C. ABOVE GROUND PETROLEUM STORAGE TANKS (APSTs)		
Own or operate APSTs above this threshold:		CONSOLIDATED CONTINGENCY PLAN (Section I and Site Map(s))
---the total capacity for the facility is greater than 1,320 gallons?	☐ YES ☒ NO 8	
D. HAZARDOUS WASTE		
1. Generate hazardous waste?	☒ YES ☐ NO 9	EPA ID NUMBER – provide at the top of this page. As a generator, answer YES to Item E2b and complete Waste Generator Form.
2. Recycle more than 100 kg/month of excluded or exempted recyclable materials (per HSC 25143.2)?	☐ YES ☒ NO 10	RECYCLABLE MATERIALS REPORT
3. Treat hazardous waste on site?	☐ YES ☒ NO 11	ONSITE HAZARDOUS WASTE TREATMENT – FACILITY ONSITE HAZARDOUS WASTE TREATMENT – UNIT (one page per unit)
4. Treatment subject to financial assurance requirements (for Permit by Rule and Conditional Authorization)?	☐ YES ☒ NO 12	CERTIFICATION OF FINANCIAL ASSURANCE
5. Consolidate hazardous waste generated at a remote site?	☐ YES ☒ NO 13	REMOTE WASTE / CONSOLIDATION SITE ANNUAL NOTIFICATION
6. Need to report the closure/removal of a tank that was classified as hazardous waste and cleaned onsite?	☐ YES ☒ NO 14	HAZARDOUS WASTE TANK CLOSURE CERTIFICATION
E. LOCAL REQUIREMENTS		15
1. REGULATED SUBSTANCES		
Have Regulated Substances (RS) including Extremely Hazardous Substances (EHS) stored on site at greater than the threshold planning quantities established by the California Accidental Release Program (Cal ARP)?	☐ YES ☒ NO 15a	In addition to Hazardous Materials requirements, complete: Regulated Substance Registration Risk Management Plan (when required)
2. OTHER REQUIREMENTS		
a. Have hazardous materials stored on site at or above a threshold amount established by a CUPA's or PA's local ordinance?	☐ YES ☒ NO 15b	Consult local CUPA or PA for added reporting requirements.
b. Required by a CUPA or PA to provide other information?	☐ YES ☒ NO 15c	Waste Generator Form (LA County)

RECEIVED
FEB 01 2011
DEPARTMENT OF PUBLIC WORKS
ENVIRONMENTAL PROGRAMS

CORR #670991

OFFICIAL USE ONLY	UP Form	HW	HM	ARP	AST	UST	TP	CUPA	PA

613933

UNIFIED PROGRAM (UP) FORM

BUSINESS OWNER/OPERATOR IDENTIFICATION (LACoCUPA Form 2730)

☐ NEW BUSINESS ☐ OUT OF BUSINESS ☒ REVISE/UPDATE (EFFECTIVE. 101/03/2011) | PAGE OF

I. IDENTIFICATION

FACILITY ID# 1	19-019-037167	BEGINNING DATE 100	01/03/2011
		ENDING DATE 101	01/31/2012

BUSINESS NAME (Same as FACILITY NAME or DBA – Doing Business As) 3
ARCO 09645

BUSINESS PHONE 102
310-680-1643

BUSINESS SITE ADDRESS 103
4130 W. CENTURY BLVD.

CITY **INGELWOOD** 104 | CA | ZIP CODE **90304** 105

DUN & BRADSTREET **03-959-6507** 106 | SIC CODE (4 digit #) **5541** 107

COUNTY **LOS ANGELES** 108 | UNINCORPORATED ☐ Yes ☒ No 133a.

BUSINESS OPERATOR NAME 109
SOUTH WEST PETROLEUM LLC

BUSINESS OPERATOR PHONE 110
310-680-1643

II. BUSINESS OWNER

OWNER NAME 111
BP WEST COAST PRODUCTS LLC

OWNER PHONE 112
714-670-3928

OWNER MAILING ADDRESS 113
PO BOX 6038

CITY **ARTESIA** 114 | STATE **CA** 115 | ZIP CODE **90702** 116

III. ENVIRONMENTAL CONTACT

CONTACT NAME 117
COMPLIANCE DEPARTMENT

CONTACT PHONE 118
714-670-3928

CONTACT MAILING ADDRESS 119
BP WEST COAST PRODUCTS LLC, PO BOX 6038

CITY **ARTESIA** 120 | STATE **CA** 121 | ZIP CODE **90702** 122

IV. EMERGENCY CONTACTS

PRIMARY		SECONDARY	
NAME **ALY SHAKANKINY**	123	NAME **AMERICAS BUSINESS SERVICE CENTER**	128
TITLE **DEALER**	124	TITLE **AMERICAS BUSINESS SERVICE CENTER**	129
BUSINESS PHONE **310-680-1643**	125	BUSINESS PHONE **800-ARCOFIX (272-6349)**	130
24-HOUR PHONE **562-715-5011**	126	24-HOUR PHONE **800-ARCOFIX (272-6349)**	131
PAGER #	127	PAGER #	132
E-MAIL ADDRESS (if any)	133b	E-MAIL ADDRESS (if any)	133b

V. ADDITIONAL LOCALLY COLLECTED INFORMATION 133

FEDERAL TAX IDENTIFICATION NUMBER **36-244-0313**

NAME, POSITION, AND DATE OF BIRTH 133c

DRIVER'S LICENSE NUMBER AND STATE

NO. OF EMPLOYEES **6-10** 133d

BUSINESS CODE 133e

MAILING/ BILLING INFORMATION

ADDRESS 133f	CITY 133g	STATE 133h	ZIP CODE 133i
BP WEST COAST PRODUCTS LLC	**ARTESIA**	**CA**	**90702**
PO BOX 6038			

Certification: Based on my inquiry of those individuals responsible for obtaining the information, I certify under penalty of law that I have personally examined and am familiar with the information submitted and believe the information is true, accurate, and complete.

SIGNATURE OF OWNER/OPERATOR OR DESIGNATED REPRESENTATIVE

DATE
12/21/10

NAME OF DOCUMENT PREPARER 135
BELSHIRE ENVIRONMENTAL SERVICES

NAME OF SIGNER (print) 136
VERONIQUE N. LEE

TITLE OF SIGNER 137
ENVIRONMENTAL COMPLIANCE SPECIALIST

OFFICIAL USE ONLY	UP Form	HW	HM	ARP	APST	UST	TP	CUPA	PA

INSPECTOR	DISTRICT	DATE OF INSP.	DIVISION	BATTALION	STATION

UNIFIED PROGRAM CONSOLIDATED FORM
UNDERGROUND STORAGE TANK
OPERATING PERMIT APPLICATION – FACILITY INFORMATION

(One form per facility)

TYPE OF ACTION (Check one item only) 400.
☐ 1. NEW PERMIT ☒ 5. CHANGE OF INFORMATION ☐ 7. PERMANENT FACILITY CLOSURE
☐ 3. RENEWAL PERMIT ☐ 6. TEMPORARY FACILITY CLOSURE ☐ 9. TRANSFER PERMIT

I. FACILITY INFORMATION

TOTAL NUMBER OF USTs AT FACILITY 404.	FACILITY ID # (Agency Use Only) 1.
3	19-019-037167

BUSINESS NAME (Same as FACILITY NAME or DBA – Doing Business As) 3.
ARCO 09645

BUSINESS SITE ADDRESS 103.	CITY 104.
4130 W CENTURY BLVD	INGELWOOD

FACILITY TYPE 403.
☒ 1. MOTOR VEHICLE FUELING ☐ 2. FUEL DISTRIBUTION ☐ 3. FARM ☐ 4. PROCESSOR ☐ 6. OTHER

Is the facility located on Indian Reservation or Trust lands? 405.
☐ Yes ☒ No

II. PROPERTY OWNER INFORMATION

PROPERTY OWNER NAME 407.	PHONE 408.
~~THRIFTY OIL COMPANY~~	~~562-921-3581~~

MAILING ADDRESS 409.
13116 IMPERIAL HWY

CITY 410.	STATE 411.	ZIP CODE 412.
SANTA FE SPRINGS	CA	92701

III. TANK OPERATOR INFORMATION

TANK OPERATOR NAME 428-1.	PHONE 428-2
ALY SHAKANKINY	310-680-1643

MAILING ADDRESS 428-3
4130 W CENTURY BLVD

CITY 428-4	STATE 428-5	ZIP CODE 428-6
INGELWOOD	CA	90304

IV. TANK OWNER INFORMATION

TANK OWNER NAME 414.	PHONE 415.
BP WEST COAST PRODUCTS LLC	714-670-3928

MAILING ADDRESS 416
COMPLIANCE DEPARTMENT, P.O. BOX 6038

CITY 417.	STATE 418	ZIP CODE 419.
ARTESIA	CA	90702

OWNER TYPE: 420.
☐ 4. LOCAL AGENCY/DISTRICT ☐ 5. COUNTY AGENCY ☐ 6. STATE AGENCY
☐ 7. FEDERAL AGENCY ☒ 8. NON-GOVERNMENT

V. BOARD OF EQUALIZATION UST STORAGE FEE ACCOUNT NUMBER

TY (TK) HQ 44- 0 4 1 4 6 5 — Call the State Board of Equalization, Fuel Tax Division, if there are questions. 421.

VI. PERMIT HOLDER INFORMATION

Issue permit and send legal notifications and mailings to: 423
☐ 1. FACILITY OWNER ☐ 4. TANK OPERATOR
☒ 3. TANK OWNER ☐ 5. FACILITY OPERATOR

SUPERVISOR OF DIVISION, SECTION, OR OFFICE (Required For Public Agencies Only) 406.

VII. APPLICANT SIGNATURE

CERTIFICATION: I certify that the information provided herein is true, accurate, and in full compliance with legal requirements.

APPLICANT SIGNATURE	DATE 424.	PHONE 425
	12/21/10	714-670-3928

APPLICANT NAME (print) 426	APPLICANT TITLE 427
VERONIQUE N. LEE	ENVIRONMENTAL COMPLIANCE SPECIALIST

625307

Arco 09645, Belshire Environmental Services

UNIFIED PROGRAM CONSOLIDATED FORM
UNDERGROUND STORAGE TANK
OPERATING PERMIT APPLICATION – TANK INFORMATION (One form per UST)

TYPE OF ACTION (Check one item only. For an UST permanent closure or removal, complete only this section and Sections I, II, III, IV, and IX below) 430

☐ 1. NEW PERMIT ☐ 3. RENEWAL PERMIT ☒ 5. CHANGE OF INFORMATION
☐ 6. TEMPORARY UST CLOSURE ☐ 7. UST PERMANENT CLOSURE ON SITE ☐ 8. UST REMOVAL

DATE UST PERMANENTLY CLOSED: 430a	DATE EXISTING UST DISCOVERED: 430b

I. FACILITY INFORMATION

FACILITY ID # (*Agency Use Only*): 19 – 019 – 037167 1

BUSINESS NAME (Same as FACILITY NAME or DBA-Doing Business As) 3
ARCO 09645

BUSINESS SITE ADDRESS 103	CITY 104
4130 W CENTURY BLVD	INGELWOOD

II. TANK DESCRIPTION

TANK ID # 432	TANK MANUFACTURER 433	TANK CONFIGURATION: THIS TANK IS 434
1	XERXES	☒ 1. A STAND-ALONE TANK ☐ 2. ONE IN A COMPARTMENTED UNIT
DATE UST SYSTEM INSTALLED 435	**TANK CAPACITY IN GALLONS 436**	**NUMBER OF COMPARTMENTS IN THE UNIT 437**
1998/07	20,000	1

III. TANK USE AND CONTENTS

TANK USE ☒ 1a. MOTOR VEHICLE FUELING ☐ 1b. MARINA FUELING ☐ 1c. AVIATION FUELING 439
☐ 3. ~~CHEMICAL PRODUCT STORAGE~~ ☐ 4. ~~HAZARDOUS WASTE (Includes Used Oil)~~ ☐ 5. ~~EMERGENCY GENERATOR FUEL [HSC §25281.5(c)]~~
☐ 6. OTHER GENERATOR FUEL ☐ 95. UNKNOWN ☐ 99. OTHER (Specify): 439a

CONTENTS PETROLEUM: ☒ 1a. REGULAR UNLEADED ☐ 1c. MIDGRADE UNLEADED ☐ 1b. PREMIUM UNLEADED 440
☐ 3. DIESEL ☐ 5. JET FUEL ☐ 6. AVIATION GAS
☐ 8. PETROLEUM BLEND FUEL ☐ 9. OTHER PETROLEUM (Specify): 440a

NON-PETROLEUM: ☐ 7. USED OIL ☐ 10. ETHANOL
☐ 11. OTHER NON-PETROLEUM (Specify): 440b

IV. TANK CONSTRUCTION

TYPE OF TANK ☐ 1. SINGLE WALL ☒ 2. DOUBLE WALL ☐ 95. UNKNOWN 443

PRIMARY CONTAINMENT ☐ 1. STEEL ☒ 3. FIBERGLASS ☐ 6. INTERNAL BLADDER 444
☐ 7. STEEL + INTERNAL LINING ☐ 95. UNKNOWN ☐ 99. OTHER (Specify): 444a

SECONDARY CONTAINMENT ☐ 1. STEEL ☒ 3. FIBERGLASS ☐ 6. EXTERIOR MEMBRANE LINER ☐ 7. JACKETED 445
☐ 90. NONE ☐ 95. UNKNOWN ☐ 99. OTHER (Specify): 445a

OVERFILL PREVENTION ☒ 1. AUDIBLE & VISUAL ALARMS ☒ 2. BALL FLOAT ☐ 3. FILL TUBE SHUT-OFF VALVE 452.
☐ 4. TANK MEETS REQUIREMENTS FOR EXEMPTION FROM OVERFILL PREVENTION EQUIPMENT

V. PRODUCT / WASTE PIPING CONSTRUCTION

PIPING CONSTRUCTION ☐ 1. SINGLE-WALLED ☒ 2. DOUBLE-WALLED ☐ 99. OTHER 460

SYSTEM TYPE ☒ 1. PRESSURE ☐ 2. GRAVITY ☐ 3. CONVENTIONAL SUCTION ☐ 4. SAFE SUCTION [23 CCR §2636(a)(3)] 458

PRIMARY CONTAINMENT ☐ 1. STEEL ☒ 4. FIBERGLASS ☐ 8. FLEXIBLE ☐ 10. RIGID PLASTIC 464
☐ 90. NONE ☐ 95. UNKNOWN ☐ 99. OTHER(Specify): 464a

SECONDARY CONTAINMENT ☐ 1. STEEL ☒ 4. FIBERGLASS ☐ 8. FLEXIBLE ☐ 10. RIGID PLASTIC 464b
☐ 90. NONE ☐ 95. UNKNOWN ☐ 99. OTHER (Specify): 464c

PIPING/TURBINE CONTAINMENT SUMP TYPE ☒ 1. SINGLE WALL ☐ 2. DOUBLE WALL ☐ 90. NONE 464d

VI. VENT, VAPOR RECOVERY (VR) AND RISER / FILL PIPE PIPING CONSTRUCTION

VENT PRIMARY CONTAINMENT	☐ 1. STEEL	☒ 4. FIBERGLASS	☐ 10. RIGID PLASTIC	☐ 90. NONE	☐ 99. OTHER (Specify)	464e / 464e1
VENT SECONDARY CONTAINMENT	☐ 1. STEEL	☐ 4. FIBERGLASS	☐ 10. RIGID PLASTIC	☒ 90. NONE	☐ 99. OTHER (Specify)	464f / 464f1
VR PRIMARY CONTAINMENT	☐ 1. STEEL	☒ 4. FIBERGLASS	☐ 10. RIGID PLASTIC	☐ 90. NONE	☐ 99. OTHER (Specify)	464g / 464g1
VR SECONDARY CONTAINMENT	☐ 1. STEEL	☐ 4. FIBERGLASS	☐ 10. RIGID PLASTIC	☒ 90. NONE	☐ 99. OTHER (Specify)	464h / 464h1
VENT PIPING TRANSITION SUMP TYPE	☐ 1. SINGLE WALL		☐ 2. DOUBLE WALL	☒ 90. NONE		464i.
RISER PRIMARY CONTAINMENT	☒ 1. STEEL	☐ 4. FIBERGLASS	☐ 10. RIGID PLASTIC	☐ 90. NONE	☐ 99. OTHER (Specify)	464j / 464j1
RISER SECONDARY CONTAINMENT	☐ 1. STEEL	☒ 4. FIBERGLASS	☐ 10. RIGID PLASTIC	☐ 90. NONE	☐ 99. OTHER (Specify)	464k / 464k1

FILL COMPONENTS INSTALLED ☒ 1. SPILL BUCKET ☒ 3. STRIKER PLATE/BOTTOM PROTECTOR ☒ 4. CONTAINMENT SUMP 451a-c

VII. UNDER DISPENSER CONTAINMENT (UDC)

CONSTRUCTION TYPE ☒ 1. SINGLE WALL ☐ 2. DOUBLE WALL ☐ 3. NO DISPENSERS ☐ 90. NONE 469a

CONSTRUCTION MATERIAL ☐ 1. STEEL ☒ 4. FIBERGLASS ☐ 10. RIGID PLASTIC ☐ 99. OTHER (Specify) 469b-c

VIII. CORROSION PROTECTION

STEEL COMPONENT PROTECTION ☐ 2. SACRIFICIAL ANODE(S) ☐ 4. IMPRESSED CURRENT ☐ 6. ISOLATION 448.

IX. APPLICANT SIGNATURE

CERTIFICATION: I certify that this UST system is compatible with the hazardous substance stored and that the information provided herein is true, accurate, and in full compliance with legal requirements.

APPLICANT SIGNATURE	DATE 470.
	12/21/10
APPLICANT NAME (print) 471	**APPLICANT TITLE 472.**
VERONIQUE N. LEE	ENVIRONMENTAL COMPLIANCE SPECIALIST

UNIFIED PROGRAM CONSOLIDATED FORM
UNDERGROUND STORAGE TANK
OPERATING PERMIT APPLICATION – TANK INFORMATION (One form per UST)

TYPE OF ACTION (Check one item only. For an UST permanent closure or removal, complete only this section and Sections I, II, III, IV, and IX below) 430
☐ 1. NEW PERMIT ☐ 3. RENEWAL PERMIT ☒ 5. CHANGE OF INFORMATION
☐ 6. TEMPORARY UST CLOSURE ☐ 7. UST PERMANENT CLOSURE ON SITE ☐ 8. UST REMOVAL

DATE UST PERMANENTLY CLOSED: 430a | DATE EXISTING UST DISCOVERED: 430b

I. FACILITY INFORMATION

FACILITY ID # (*Agency Use Only*) 1: 1 9 – 0 1 9 – 0 3 7 1 6 7

BUSINESS NAME (Same as FACILITY NAME or DBA-Doing Business As) 3
ARCO 09645

BUSINESS SITE ADDRESS 103: 4130 W CENTURY BLVD | CITY 104: INGELWOOD

II. TANK DESCRIPTION

TANK ID # 432	TANK MANUFACTURER 433	TANK CONFIGURATION: THIS TANK IS 434
2	XERXES	☐ 1. A STAND-ALONE TANK ☒ 2. ONE IN A COMPARTMENTED UNIT
DATE UST SYSTEM INSTALLED 435	**TANK CAPACITY IN GALLONS 436**	**NUMBER OF COMPARTMENTS IN THE UNIT 437**
1998/07	10,000	2

III. TANK USE AND CONTENTS

TANK USE 439: ☒ 1a. MOTOR VEHICLE FUELING ☐ 1b. MARINA FUELING ☐ 1c. AVIATION FUELING ☐ ~~3. CHEMICAL PRODUCT STORAGE~~ ☐ ~~4. HAZARDOUS WASTE (Includes Used Oil)~~ ☐ ~~5. EMERGENCY GENERATOR FUEL (HSC §25281.5(c))~~ ☐ 6. OTHER GENERATOR FUEL ☐ 95. UNKNOWN ☐ 99. OTHER (Specify): 439a

CONTENTS 440 – PETROLEUM: ☒ 1a. REGULAR UNLEADED ☐ 1c. MIDGRADE UNLEADED ☐ 1b. PREMIUM UNLEADED ☐ 3. DIESEL ☐ 5. JET FUEL ☐ 6. AVIATION GAS ☐ 8. PETROLEUM BLEND FUEL ☐ 9. OTHER PETROLEUM (Specify): 440a

NON-PETROLEUM: ☐ 7. USED OIL ☐ 10. ETHANOL ☐ 11. OTHER NON-PETROLEUM (Specify): 440b

IV. TANK CONSTRUCTION

TYPE OF TANK 443: ☐ 1. SINGLE WALL ☒ 2. DOUBLE WALL ☐ 95. UNKNOWN

PRIMARY CONTAINMENT 444: ☐ 1. STEEL ☒ 3. FIBERGLASS ☐ 6. INTERNAL BLADDER ☐ 7. STEEL + INTERNAL LINING ☐ 95. UNKNOWN ☐ 99. OTHER (Specify): 444a

SECONDARY CONTAINMENT 445: ☐ 1. STEEL ☒ 3. FIBERGLASS ☐ 6. EXTERIOR MEMBRANE LINER ☐ 7. JACKETED ☐ 90. NONE ☐ 95. UNKNOWN ☐ 99. OTHER (Specify): 445a

OVERFILL PREVENTION 452.: ☒ 1. AUDIBLE & VISUAL ALARMS ☒ 2. BALL FLOAT ☐ 3. FILL TUBE SHUT-OFF VALVE ☐ 4. TANK MEETS REQUIREMENTS FOR EXEMPTION FROM OVERFILL PREVENTION EQUIPMENT

V. PRODUCT / WASTE PIPING CONSTRUCTION

PIPING CONSTRUCTION 460: ☐ 1. SINGLE-WALLED ☒ 2. DOUBLE-WALLED ☐ 99. OTHER

SYSTEM TYPE 458: ☒ 1. PRESSURE ☐ 2. GRAVITY ☐ 3. CONVENTIONAL SUCTION ☐ 4. SAFE SUCTION [23 CCR §2636(a)(3)]

PRIMARY CONTAINMENT 464: ☐ 1. STEEL ☒ 4. FIBERGLASS ☐ 8. FLEXIBLE ☐ 10. RIGID PLASTIC ☐ 90. NONE ☐ 95. UNKNOWN ☐ 99. OTHER(Specify): 464a

SECONDARY CONTAINMENT 464b: ☐ 1. STEEL ☒ 4. FIBERGLASS ☐ 8. FLEXIBLE ☐ 10. RIGID PLASTIC ☐ 90. NONE ☐ 95. UNKNOWN ☐ 99. OTHER (Specify): 464c

PIPING/TURBINE CONTAINMENT SUMP TYPE 464d: ☒ 1. SINGLE WALL ☐ 2. DOUBLE WALL ☐ 90. NONE

VI. VENT, VAPOR RECOVERY (VR) AND RISER / FILL PIPE PIPING CONSTRUCTION

VENT PRIMARY CONTAINMENT	☐ 1. STEEL	☒ 4. FIBERGLASS	☐ 10. RIGID PLASTIC	☐ 90. NONE	☐ 99. OTHER (Specify)	464e / 464e1
VENT SECONDARY CONTAINMENT	☐ 1. STEEL	☐ 4. FIBERGLASS	☐ 10. RIGID PLASTIC	☒ 90. NONE	☐ 99. OTHER (Specify)	464f / 464f1
VR PRIMARY CONTAINMENT	☐ 1. STEEL	☒ 4. FIBERGLASS	☐ 10. RIGID PLASTIC	☐ 90. NONE	☐ 99. OTHER (Specify)	464g / 464g1
VR SECONDARY CONTAINMENT	☐ 1. STEEL	☐ 4. FIBERGLASS	☐ 10. RIGID PLASTIC	☒ 90. NONE	☐ 99. OTHER (Specify)	464h / 464h1
VENT PIPING TRANSITION SUMP TYPE	☐ 1. SINGLE WALL		☐ 2. DOUBLE WALL	☒ 90. NONE		464i.
RISER PRIMARY CONTAINMENT	☒ 1. STEEL	☐ 4. FIBERGLASS	☐ 10. RIGID PLASTIC	☐ 90. NONE	☐ 99. OTHER (Specify)	464j / 464j1
RISER SECONDARY CONTAINMENT	☐ 1. STEEL	☒ 4. FIBERGLASS	☐ 10. RIGID PLASTIC	☐ 90. NONE	☐ 99. OTHER (Specify)	464k / 464k1

FILL COMPONENTS INSTALLED 451a-c: ☒ 1. SPILL BUCKET ☒ 3. STRIKER PLATE/BOTTOM PROTECTOR ☒ 4. CONTAINMENT SUMP

VII. UNDER DISPENSER CONTAINMENT (UDC)

CONSTRUCTION TYPE 469a: ☒ 1. SINGLE WALL ☐ 2. DOUBLE WALL ☐ 3. NO DISPENSERS ☐ 90. NONE

CONSTRUCTION MATERIAL 469b-c: ☐ 1. STEEL ☒ 4. FIBERGLASS ☐ 10. RIGID PLASTIC ☐ 99. OTHER (Specify)

VIII. CORROSION PROTECTION

STEEL COMPONENT PROTECTION 448.: ☐ 2. SACRIFICIAL ANODE(S) ☐ 4. IMPRESSED CURRENT ☐ 6. ISOLATION

IX. APPLICANT SIGNATURE

CERTIFICATION: I certify that this UST system is compatible with the hazardous substance stored and that the information provided herein is true, accurate, and in full compliance with legal requirements.

APPLICANT SIGNATURE | DATE 470.: 2/2/10

APPLICANT NAME (print) 471.: VERONIQUE N. LEE | APPLICANT TITLE 472.: ENVIRONMENTAL COMPLIANCE SPECIALIST

UNIFIED PROGRAM CONSOLIDATED FORM
UNDERGROUND STORAGE TANK
OPERATING PERMIT APPLICATION – TANK INFORMATION (One form per UST)

TYPE OF ACTION (Check one item only. For an UST permanent closure or removal, complete only this section and Sections I, II, III, IV, and IX below) 430
☐ 1. NEW PERMIT ☐ 3. RENEWAL PERMIT ☒ 5. CHANGE OF INFORMATION
☐ 6. TEMPORARY UST CLOSURE ☐ 7. UST PERMANENT CLOSURE ON SITE ☐ 8. UST REMOVAL

DATE UST PERMANENTLY CLOSED: 430a | DATE EXISTING UST DISCOVERED: 430b

I. FACILITY INFORMATION

FACILITY ID # (*Agency Use Only*): 1 | 9 | – | 0 | 1 | 9 | – | 0 | 3 | 7 | 1 | 6 | 7 | 1

BUSINESS NAME (Same as FACILITY NAME or DBA-Doing Business As) 3
ARCO 09645

BUSINESS SITE ADDRESS 103: 4130 W CENTURY BLVD | CITY 104: INGELWOOD

II. TANK DESCRIPTION

TANK ID # 432	TANK MANUFACTURER 433	TANK CONFIGURATION: THIS TANK IS 434
3	XERXES	☐ 1. A STAND-ALONE TANK ☒ 2. ONE IN A COMPARTMENTED UNIT
DATE UST SYSTEM INSTALLED 435	**TANK CAPACITY IN GALLONS 436**	**NUMBER OF COMPARTMENTS IN THE UNIT 437**
1998/07	10,000	2

III. TANK USE AND CONTENTS

TANK USE 439
☒ 1a. MOTOR VEHICLE FUELING ☐ 1b. MARINA FUELING ☐ 1c. AVIATION FUELING
☐ 3. ~~CHEMICAL PRODUCT STORAGE~~ ☐ ~~4. HAZARDOUS WASTE (Includes Used Oil)~~ ☐ ~~5. EMERGENCY GENERATOR FUEL (HSC §25281.5(e))~~
☐ 6. OTHER GENERATOR FUEL ☐ 95. UNKNOWN ☐ 99. OTHER (Specify): 439a

CONTENTS PETROLEUM: 440
☐ 1a. REGULAR UNLEADED ☐ 1c. MIDGRADE UNLEADED ☒ 1b. PREMIUM UNLEADED
☐ 3. DIESEL ☐ 5. JET FUEL ☐ 6. AVIATION GAS
☐ 8. PETROLEUM BLEND FUEL ☐ 9. OTHER PETROLEUM (Specify): 440a

NON-PETROLEUM: ☐ 7. USED OIL ☐ 10. ETHANOL
☐ 11. OTHER NON-PETROLEUM (Specify): 440b

IV. TANK CONSTRUCTION

TYPE OF TANK 443: ☐ 1. SINGLE WALL ☒ 2. DOUBLE WALL ☐ 95. UNKNOWN

PRIMARY CONTAINMENT 444
☐ 1. STEEL ☒ 3. FIBERGLASS ☐ 6. INTERNAL BLADDER
☐ 7. STEEL + INTERNAL LINING ☐ 95. UNKNOWN ☐ 99. OTHER (Specify): 444a

SECONDARY CONTAINMENT 445
☐ 1. STEEL ☒ 3. FIBERGLASS ☐ 6. EXTERIOR MEMBRANE LINER ☐ 7. JACKETED
☐ 90. NONE ☐ 95. UNKNOWN ☐ 99. OTHER (Specify): 445a

OVERFILL PREVENTION 452.
☒ 1. AUDIBLE & VISUAL ALARMS ☒ 2. BALL FLOAT ☐ 3. FILL TUBE SHUT-OFF VALVE
☐ 4. TANK MEETS REQUIREMENTS FOR EXEMPTION FROM OVERFILL PREVENTION EQUIPMENT

V. PRODUCT / WASTE PIPING CONSTRUCTION

PIPING CONSTRUCTION 460: ☐ 1. SINGLE-WALLED ☒ 2. DOUBLE-WALLED ☐ 99. OTHER

SYSTEM TYPE 458: ☒ 1. PRESSURE ☐ 2. GRAVITY ☐ 3. CONVENTIONAL SUCTION ☐ 4. SAFE SUCTION [23 CCR §2636(a)(3)]

PRIMARY CONTAINMENT 464
☐ 1. STEEL ☒ 4. FIBERGLASS ☐ 8. FLEXIBLE ☐ 10. RIGID PLASTIC
☐ 90. NONE ☐ 95. UNKNOWN ☐ 99. OTHER(Specify): 464a

SECONDARY CONTAINMENT 464b
☐ 1. STEEL ☒ 4. FIBERGLASS ☐ 8. FLEXIBLE ☐ 10. RIGID PLASTIC
☐ 90. NONE ☐ 95. UNKNOWN ☐ 99. OTHER (Specify): 464c

PIPING/TURBINE CONTAINMENT SUMP TYPE 464d: ☒ 1. SINGLE WALL ☐ 2. DOUBLE WALL ☐ 90. NONE

VI. VENT, VAPOR RECOVERY (VR) AND RISER / FILL PIPE PIPING CONSTRUCTION

VENT PRIMARY CONTAINMENT	☐ 1. STEEL	☒ 4. FIBERGLASS	☐ 10. RIGID PLASTIC	☐ 90. NONE	☐ 99. OTHER (Specify)	464e / 464e1
VENT SECONDARY CONTAINMENT	☐ 1. STEEL	☐ 4. FIBERGLASS	☐ 10. RIGID PLASTIC	☒ 90. NONE	☐ 99. OTHER (Specify)	464f / 464f1
VR PRIMARY CONTAINMENT	☐ 1. STEEL	☒ 4. FIBERGLASS	☐ 10. RIGID PLASTIC	☐ 90. NONE	☐ 99. OTHER (Specify)	464g / 464g1
VR SECONDARY CONTAINMENT	☐ 1. STEEL	☐ 4. FIBERGLASS	☐ 10. RIGID PLASTIC	☒ 90. NONE	☐ 99. OTHER (Specify)	464h / 464h1
VENT PIPING TRANSITION SUMP TYPE	☐ 1. SINGLE WALL		☐ 2. DOUBLE WALL	☒ 90. NONE		464i
RISER PRIMARY CONTAINMENT	☒ 1. STEEL	☐ 4. FIBERGLASS	☐ 10. RIGID PLASTIC	☐ 90. NONE	☐ 99. OTHER (Specify)	464j / 464j1
RISER SECONDARY CONTAINMENT	☐ 1. STEEL	☒ 4. FIBERGLASS	☐ 10. RIGID PLASTIC	☐ 90. NONE	☐ 99. OTHER (Specify)	464k / 464k1

FILL COMPONENTS INSTALLED 451a-c: ☒ 1. SPILL BUCKET ☒ 3. STRIKER PLATE/BOTTOM PROTECTOR ☒ 4. CONTAINMENT SUMP

VII. UNDER DISPENSER CONTAINMENT (UDC)

CONSTRUCTION TYPE 469a	☒ 1. SINGLE WALL	☐ 2. DOUBLE WALL	☐ 3. NO DISPENSERS	☐ 90. NONE	
CONSTRUCTION MATERIAL 469b-c	☐ 1. STEEL	☒ 4. FIBERGLASS	☐ 10. RIGID PLASTIC	☐ 99. OTHER (Specify)	

VIII. CORROSION PROTECTION

STEEL COMPONENT PROTECTION 448: ☐ 2. SACRIFICIAL ANODE(S) ☐ 4. IMPRESSED CURRENT ☐ 6. ISOLATION

IX. APPLICANT SIGNATURE

CERTIFICATION: I certify that this UST system is compatible with the hazardous substance stored and that the information provided herein is true, accurate, and in full compliance with legal requirements.

APPLICANT SIGNATURE | DATE 470: 12/21/10

APPLICANT NAME (print) 471: VERONIQUE N. LEE | APPLICANT TITLE 472: ENVIRONMENTAL COMPLIANCE SPECIALIST

belshire
environmental services, inc.
25971 Towne Centre Drive, Foothill Ranch, CA 92610
Tel: (949) 460-5200 Fax: (949) 460-5210

10092-37167

Monday, November 22, 2010

California Certified Unified Programs Agency - CUPA Program
Los Angeles County DPW
900 South Fremont Avenue
3rd Floor Annex Bldg
Alahambra, CA 91803

SUBJECT: DESIGNATED UST OPERATOR NOTIFICATION
BP 09645
4130 W CENTURY
INGLEWOOD , CA 90304

Dear Sir/Madam:

In accordance with the California Code of Regulations, Title 23, Chapter 16, Section 2715, Subsection (a) where: "The owner shall inform the local agency of any change of designated UST operator(s) no later than 30 days after the change", Belshire Environmental Services, Inc. is submitting the attached document as notification of a change in the Designated Operator (DO) for the identified facility. The attached notification of change supersedes any similar document previously submitted for this facility.

Should you have any questions regarding the program, please contact Glen VanderVeen with Belshire Environmental Services, Inc. at (949) 460-5200.

Sincerely,

Glen VanderVeen
Project Manager
Belshire Environmental Services, Inc.

C67288

Owner Statements of Designated Underground Storage Tank (UST) Operator and Understanding of and Compliance with UST Requirements

Facility Name: **BP 09645**	Facility ID: **09645**
Facility Address: **4130 W CENTURY INGLEWOOD , CA 90304**	Reason for Submitting this Form (Check One) ■ Change of Designated Operator
Facility Phone #: **3106801643**	☐ Updated Certificate Expiration Date

Designated UST Operator(s) for this Facility

PRIMARY

Designated Operator's Name: **Glenda Esteban**	Relation to the UST Facility (Check One)
Business Name (If different from above): **Belshire Environmental Services, Inc.**	☐ Owner ☐ Operator ☐ Employee
Designated Operator's Phone #: **(949) 460-5200**	☐ Service Technician ■ Third-Party
International Code Council Certification #: **8018547-UC**	Expiration Date: **9/8/2012**

ALTERNATE 1

Designated Operator's Name: *refer to backup document*	Relation to the UST Facility (Check One)
Business Name (If different from above): *refer to backup document*	☐ Owner ☐ Operator ☐ Employee
Designated Operator's Phone #: *refer to backup document*	☐ Service Technician ■ Third-Party
International Code Council Certification #: *refer to backup document*	Expiration Date: *refer to backup document*

ALTERNATE 2

Designated Operator's Name: *refer to backup document*	Relation to the UST Facility (Check One)
Business Name (If different from above): *refer to backup document*	☐ Owner ☐ Operator ☐ Employee
Designated Operator's Phone #: *refer to backup document*	☐ Service Technician ■ Third-Party
International Code Council Certification #: *refer to backup document*	Expiration Date: *refer to backup document*

I certify that, for the facility indicated at the top of this page, the individual(s) listed above will serve as Designated UST Operator(s). The individual(s) will conduct and document monthly facility inspections and annual facility employee training, in accordance with California Code of Regulations, title 23, section 2715(c) - (f).

Furthermore, I understand and am in compliance with the requirements (statutes, regulations, and local ordinances) applicable to underground storage tanks.

Name of Tank Owner (print): **Nikki Lee**

Signature of Tank Owner: Nikki Lee

Date: **11/22/2010** Owner's Phone #: **(714) 670-3928**

NOTE: 1) SUBMIT THIS COMPLETED FORM TO THE LOCAL AGENCY (NOT THE STATE WATER RESOURCES CONTROL BOARD) BY JANUARY 1, 2005. THE LOCAL AGENCY LIST IS AVAILABLE AT: www.waterboards.ca.gov/ust/contacts/cupa_agys.html.

2) NOTIFY THE LOCAL AGENCY OF ANY CHANGES TO THIS INFORMATION WITHIN 30 DAYS OF THE CHANGE.

BELSHIRE ENVIRONMENTAL SERVICES, INC.
25971 Towne Centre Drive, Foothill Ranch, CA 92610
Tel. (949) 460-5200 Fax. (949) 460-5210

Designated Operator Alternate List

Name	ICC Cert #	Expiration	Phone
Glenda Esteban	8018547-UC	9/8/2012	(949) 460-5200
Douglas Shearer	5240897-UC	7/14/2012	(949) 460-5200
Jackie Dougherty	5234433-UC	7/14/2012	(949) 460-5200
Oliver Cruz	5244318-UC	9/8/2012	(949) 460-5200
Andres Rubio	5256795-UC	3/10/2011	(949) 460-5200
Brian Hernandez	5308636-UC	3/7/2011	(949) 460-5200
Greg Vierra	5317332-UC	7/22/2011	(949) 460-5200
Jesse Diaz	8035355-UC	9/4/2011	(949) 460-5200
Kevin Hom	8054461-UC	1/22/2012	(949) 460-5200
Anthony Greco	8008443-UC	3/17/2012	(949) 460-5200
Cristina Pena	8010939-UC	5/15/2012	(949) 460-5200
Clarinda Olson	5244506-UC	1/27/2011	(949) 460-5200
Spencer Platler	8014664-UC	6/16/2012	(949) 460-5200
Jack Nestler	8079218-UC	8/31/2012	(949) 460-5200
Andy DeGregorio	8019630-UC	10/4/2012	(949) 460-5200
Cory Nicholson	8020120-UC	10/8/2012	(949) 460-5200
Justin Downs	8021990-UC	12/19/2010	(949) 460-5200
Cheron Flores	8019649-UC	10/8/2012	(949) 460-5200
Grasiela Gama	8022001-UC	12/23/2010	(949) 460-5200
Angelo Georgetti	8027546-UC	4/6/2011	(949) 460-5200
Jhustin Abeleda	8036229-UC	9/26/2011	(949) 460-5200
Roman Shekhter	8035361-UC	9/9/2011	(949) 460-5200
Adam Burton	8049062-UC	12/8/2011	(949) 460-5200
Santi Luangpraseut	8057544-UC	2/11/2012	(949) 460-5200
Noah Henning	8013041-UC	5/26/2012	(949) 460-5200

FORM VALID JULY 1, 2009 TO JUNE 30, 2010

DPW USE ONLY
SITE-FILE NO. 10092-37167 AREA 2E
APPLICATION NO. 673576
HMUSP NO. 337688

APPLICATION FOR NEW CONSTRUCTION

COUNTY OF LOS ANGELES, DEPARTMENT OF PUBLIC WORKS
Environmental Programs Division
900 South Fremont Avenue, 3rd Floor Annex Building
Alhambra, CA 91803-1331
Ph No. (626) 458-3517 Fax No. (626) 458-3569
www.888CleanLA.com

** See instructions on back of this form**

UNDERGROUND STORAGE TANKS (USTS)
- ☐ NEW CONSTRUCTION PLAN CLEARANCE
- ☐ PERMIT ADDENDUM
- ☐ PIPING REPLACEMENT REVIEW

A OWNER INFORMATION:

BP West Coast Products
OWNER/FACILITY NAME
4 Centerpointe Dr
MAILING ADDRESS
La Palma CA
CITY STATE ZIP
4120 N Centre Ave Fullerton
FACILITY ADDRESS

B UST FACILITY INFORMATION:

NUMBER OF EXISTING USTS AT SITE: 3
NUMBER OF USTS TO BE INSTALLED: 0
NUMBER OF USTS TO BE REMOVED: 0
(SEPARATE CLOSURE APPLICATION REQUIRED)
NET NUMBER OF UST AT SITE: 3

C NEW CONSTRUCTION PLAN CLEARANCE APPLICATIONS MUST BE ACCOMPANIED BY:

- ☐ Unified Program (UP) UST – FACILITY INFORMATION and TANK INFORMATION forms for each tank to be installed or each tank affected by replacement piping.
- ☐ At least four (4) sets of construction plans and specifications.

NUMBER OF USTS:	PLAN CLEARANCE FEE:
1	**$496.00**
2	**$610.00**
3	**$724.00**
4	**$838.00**
5	**$952.00**
6 OR MORE	**$382.00 + $114.00** PER TANK

New construction plan clearance fee. Enter amount: $

D SYSTEM MODIFICATION OR CHANGE PROPOSED: STP81 Repairs to Dispenser 1/2, 3/4, 7/8 And 91 Turbine Sump

E ADDENDUM APPLICATIONS MUST BE ACCOMPANIED BY:

- ☐ UP USTs TANK PAGE 1 & TANK PAGE 2 forms for each tank modified or changed.
- ☐ Four (4) sets of construction plans, specifications, and/or explanation of modifications or changes.
- ☐ Permit Addendum Fee of **$421.00** ..... $ 936.00

MAKE CHECKS PAYABLE TO: "LOS ANGELES COUNTY DEPARTMENT OF PUBLIC WORKS"

F APPLICANT OR REPRESENTATIVES:

SIGNATURE _____ ☐ OWNER ☐ OPERATOR ☒ CONTRACTOR
PRINT NAME Ted Stephenson DATE 3/3/11
CONTRACTOR NAME Bristol LICENSE NO. 808313 CLASS A HAZ

ICC UST INSTALLER/RETROFIT AND/OR TECHNICIAN NAME(s) _____ ICC UST NO(s) _____

Complete Certification of Compliance with Los Angeles County Lobbyist Ordinance on back

INSTRUCTIONS

Hazardous Materials Underground Storage Permit (HMUSP)
New Construction Plan Clearance, Permit Addendum, or Piping Replacement Review

Do not use this form for closure, transfer, or renewal of an existing HMUSP (Operating Permit) or Unified Program (UP) Permit.

This application is for authorization to construct or modify hazardous material UST facilities only. A separate HMUSP or UP Permit is required to operate the approved system. This application will not be approved unless a valid HMUSP or UP Permit application is on file with the Department of Public Works.

A The Owner/Operator, Facility name, mailing address and facility address on this form must correspond with the information on the UP UST FACILITY INFORMATION form.

B This application must be submitted for new construction (installation of new tanks), plan clearance, piping replacement, or addendum to an existing HMUSP. Specify the number of tanks to be installed and the total number of tanks after installation. Existing facilities with a valid operational HMUSP or UP Permit, need not make a separate HMUSP application to add or modify tanks. Work must commence within 180 days from the date of issuance of plan approval or the application is void. An extension of up to 180 days may be granted at one-half the initial plan check application fee. If construction work has not commenced within 360 days from the date of plan approval issuance, such plan approval shall be null and void.

C Plans and specifications submitted for a new construction plan clearance must conform to the California Health and Safety Code Division 20, Chapter 6.7, the California Code of Regulations, Title 23, Division 3, Chapter 16, Los Angeles County Code, Title 11, Division 4, and shall be to the satisfaction of the Department of Public Works. Other clearances such as local fire department, building and safety, and either South Coast Air Quality Management District or Antelope Valley Air Quality Management District may also be required.

In addition to the plan clearance fee, an HMUSP permit application fee will be required when applying to construct a new facility. No refund of current year HMUSP fees due will be allowed for a net decrease in the number of tanks. State surcharge or service fees paid on existing or renewed tanks are not transferable to new tanks.

D Specify the type of modification or change to existing tanks. Types of modifications and changes requiring an addendum include: repair of tanks, replacements of piping, change or addition of hazardous materials stored, change in monitoring equipment, change of overfill protection devices, or additions or modifications to dispenser containment devices.

E A fee of $429 must be submitted for each addendum. Where a previously unregistered tank is added to an existing HMUSP, an additional application fee including maintenance fee will be charged.

F This form and each UP UST form must be signed by one of the following:

1. The tank owner, operator, or Unified Program facility permit owner or operator.
2. A principal executive officer at the level of vice-president or by an authorized representative responsible for the overall operation of the facility where the tank(s) are located.
3. A general partner proprietor.
4. A principal executive officer, ranking elected official, or authorized representative of a public agency.
5. An authorized representative, including an architect or contractor responsible for the installation of the new tanks or any modifications or changes to existing tanks.

All post construction requirements such as primary containment testing, secondary containment testing, monitoring system certification, soil sampling closure reports, and the completed UNIFIED PROGRAM UST INSTALLATION form must be submitted upon completion of work.

INCOMPLETE APPLICATIONS WILL NOT BE PROCESSED.

CERTIFICATION OF COMPLIANCE WITH LOS ANGELES COUNTY LOBBYIST ORDINANCE

This is to certify that I, as permit applicant, for the project located at 4130 N. CENTURY BLVD. INGELWOOD, CA
LOCATION ADDRESS

am familiar with the requirements of Los Angeles County Code Chapter 2.160 et seq. (relating to the Los Angeles County Lobbyist Ordinance) and all persons acting on behalf of myself have complied and will continue to comply therewith through the application process.

MIKE ELLIS
APPLICANT (PRINT NAME)

APPLICANT SIGNATURE

BEUSHERE ENV. SER. INC.
COMPANY NAME (if employed by an entity/agency)

3/16/2011
DATE

UNIFIED PROGRAM (UP) FORM
BUSINESS OWNER/OPERATOR IDENTIFICATION (LACoCUPA Form 2730)

☐ NEW BUSINESS ☐ OUT OF BUSINESS ☒ REVISE/UPDATE (EFFECTIVE: 10/03/2011) | PAGE OF

I. IDENTIFICATION

FACILITY ID# 1	19-019-037167	BEGINNING DATE 100	01/03/2011
		ENDING DATE 101	01/31/2012
BUSINESS NAME (Same as FACILITY NAME or DBA – Doing Business As) 3	ARCO 09645	BUSINESS PHONE 102	310-680-1643
BUSINESS SITE ADDRESS 103	4130 W. CENTURY BLVD.		
CITY 104	INGELWOOD CA	ZIP CODE 105	90304
DUN & BRADSTREET 106	03-959-6507	SIC CODE (4 digit #) 107	5541
COUNTY 108	LOS ANGELES	UNINCORPORATED 133a	☐ Yes ☒ No
BUSINESS OPERATOR NAME 109	SOUTH WEST PETROLEUM LLC	BUSINESS OPERATOR PHONE 110	310-680-1643

II. BUSINESS OWNER

OWNER NAME 111	BP WEST COAST PRODUCTS LLC	OWNER PHONE 112	714-670-3928
OWNER MAILING ADDRESS 113	PO BOX 6038		
CITY 114	ARTESIA	STATE 115 CA	ZIP CODE 116 90702

III. ENVIRONMENTAL CONTACT

CONTACT NAME 117	COMPLIANCE DEPARTMENT	CONTACT PHONE 118	714-670-3928
CONTACT MAILING ADDRESS 119	BP WEST COAST PRODUCTS LLC, PO BOX 6038		
CITY 120	ARTESIA	STATE 121 CA	ZIP CODE 122 90702

IV. EMERGENCY CONTACTS

PRIMARY		SECONDARY	
NAME 123	ALY SHAKANKINY	NAME 128	AMERICAS BUSINESS SERVICE CENTER
TITLE 124	DEALER	TITLE 129	AMERICAS BUSINESS SERVICE CENTER
BUSINESS PHONE 125	310-680-1643	BUSINESS PHONE 130	800-ARCOFIX (272-6349)
24-HOUR PHONE 126	562-715-5011	24-HOUR PHONE 131	800-ARCOFIX (272-6349)
PAGER # 127		PAGER # 132	
E-MAIL ADDRESS (if any) 133b		E-MAIL ADDRESS (if any) 133b	

V. ADDITIONAL LOCALLY COLLECTED INFORMATION

FEDERAL TAX IDENTIFICATION NUMBER	36-244-0313	NO. OF EMPLOYEES 133d	6-10
NAME, POSITION, AND DATE OF BIRTH	133c	BUSINESS CODE 133e	
DRIVER'S LICENSE NUMBER AND STATE			

MAILING/ BILLING INFORMATION

ADDRESS 133f	CITY 133g	STATE 133h	ZIP CODE 133i
BP WEST COAST PRODUCTS LLC PO BOX 6038	ARTESIA	CA	90702

Certification: Based on my inquiry of those individuals responsible for obtaining the information, I certify under penalty of law that I have personally examined and am familiar with the information submitted and believe the information is true, accurate, and complete.

SIGNATURE OF OWNER/OPERATOR OR DESIGNATED REPRESENTATIVE		DATE	12/2/10
NAME OF DOCUMENT PREPARER 135	BELSHIRE ENVIRONMENTAL SERVICES		
NAME OF SIGNER (print) 136	VERONIQUE N. LEE	TITLE OF SIGNER 137	ENVIRONMENTAL COMPLIANCE SPECIALIST

OFFICIAL USE ONLY	UP Form	HW	HM	ARP	APST	UST	TP	CUPA	PA

INSPECTOR	DISTRICT	DATE OF INSP.	DIVISION	BATTALION	STATION

UNIFIED PROGRAM (UP) FORM
BUSINESS ACTIVITIES

I. FACILITY IDENTIFICATION

FACILITY ID # 19-019-037167 (1) | EPA ID # (Hazardous Waste Only) (2)

BUSINESS NAME (Same as Facility Name of DBA-Doing Business As) Arco 9645 (3)

BUSINESS SITE ADDRESS 4130 W. CENTURY BLVD. INGLEWOOD, CA 90304 (3a)

II. ACTIVITIES DECLARATION

NOTE: If you check YES to any part of this list, please submit the Business Owner/Operator Identification page.

Does your facility...	If Yes, please complete these pages of the UP FORM....	
A. HAZARDOUS MATERIALS Have on site (for any purpose) hazardous materials at or above 55 gallons for liquids, 500 pounds for solids, or 200 cubic feet for compressed gases (include liquids in ASTs and USTs); or the applicable Federal threshold quantity for an extremely hazardous substance specified in 40 CFR Part 355, Appendix A or B; or handle radiological materials in quantities for which an emergency plan is required pursuant to 10 CFR Parts 30, 40 or 70?	☐ YES ☑ NO 4	HAZARDOUS MATERIALS INVENTORY – CHEMICAL DESCRIPTION CONSOLIDATED CONTINGENCY PLAN (Section I and Site Map(s)) TRAINING PLAN
B. UNDERGROUND STORAGE TANKS (USTs) 1. Own or operate underground storage tanks?	☑ YES ☐ NO 5	UST FACILITY UST TANK (one page per tank)
2. Intend to upgrade existing or install new USTs?	☐ YES ☑ NO 6	UST FACILITY UST TANK (one per tank) UST INSTALLATION - CERTIFICATE OF COMPLIANCE (one page per tank)
3. Need to report closing a UST?	☐ YES ☑ NO 7	UST TANK (closure portion –one page per tank)
C. ABOVE GROUND PETROLEUM STORAGE TANKS (APSTs) Petroleum oil is stored in any container or tank that has a storage capacity of 55 gallons or more. The aggregate capacity of petroleum oil in all tanks and containers is greater than 1,320 gallons.	☐ YES ☑ NO 8	CONSOLIDATED CONTINGENCY PLAN (Section I and Site Map(s))
D. HAZARDOUS WASTE 1. Generate hazardous waste?	☐ YES ☑ NO 9	EPA ID NUMBER – provide at the top of this page. As a generator, answer YES to Item E2b and complete Waste Generator Form.
2. Recycle more than 100 kg/month of excluded or exempted recyclable materials (per HSC 25143.2)?	☐ YES ☑ NO 10	RECYCLABLE MATERIALS REPORT
3. Treat hazardous waste on site?	☐ YES ☑ NO 11	ONSITE HAZARDOUS WASTE TREATMENT – FACILITY ONSITE HAZARDOUS WASTE TREATMENT – UNIT (one page per unit)
4. Treatment subject to financial assurance requirements (for Permit by Rule and Conditional Authorization)?	☐ YES ☑ NO 12	CERTIFICATION OF FINANCIAL ASSURANCE
5. Consolidate hazardous waste generated at a remote site?	☐ YES ☑ NO 13	REMOTE WASTE / CONSOLIDATION SITE ANNUAL NOTIFICATION
6. Need to report the closure/removal of a tank that was classified as hazardous waste and cleaned onsite?	☐ YES ☑ NO 14	HAZARDOUS WASTE TANK CLOSURE CERTIFICATION
7. Generate in any single calendar month 1,000 kilograms (kg) (2,000 pounds) or more of federal RCRA hazardous waste, or generate in any single calendar month, or accumulate at any time, 1 kg (2.2 pounds) of RCRA acute hazardous waste; or generate or accumulate at any time more than 100 kg (220 pounds) of spill cleanup materials contaminated with RCRA acute hazardous waste.	☐ YES ☑ NO 14a	Obtain federal EPA ID Number, file Biennial Report (EPA Form 8700-13A/B) and satisfy requirements for RCRA Large Quantity Generator.
8. Household Hazardous Waste (HHW) Collection site	☐ YES ☑ NO 14b	See CUPA for required forms.
E. LOCAL REQUIREMENTS		15
1. REGULATED SUBSTANCES Have Regulated Substances (RS) including Extremely Hazardous Substances (EHS) stored on site at greater than the threshold planning quantities established by the California Accidental Release Program (Cal ARP) ?	☐ YES ☑ NO 15a	In addition to Hazardous Materials requirements, complete: Regulated Substance Registration Risk Management Plan (when required)
2. Have hazardous materials on site at or above threshold amount established by CUPA or PA local ordinance?	☐ YES ☑ NO 15b	Consult local CUPA or PA for added reporting requirements

State Of California
CONTRACTORS STATE LICENSE BOARD
ACTIVE LICENSE

Consumer Affairs

License Number 808313 Entity CORP

Business Name BELSHIRE ENVIRONMENTAL SERVICES INC

Classification(s) A HAZ

Expiration Date 05/31/2012

CERTIFICATE OF LIABILITY INSURANCE

DATE (MM/DD/YYYY): 8/17/2010

THIS CERTIFICATE IS ISSUED AS A MATTER OF INFORMATION ONLY AND CONFERS NO RIGHTS UPON THE CERTIFICATE HOLDER. THIS CERTIFICATE DOES NOT AFFIRMATIVELY OR NEGATIVELY AMEND, EXTEND OR ALTER THE COVERAGE AFFORDED BY THE POLICIES BELOW. THIS CERTIFICATE OF INSURANCE DOES NOT CONSTITUTE A CONTRACT BETWEEN THE ISSUING INSURER(S), AUTHORIZED REPRESENTATIVE OR PRODUCER, AND THE CERTIFICATE HOLDER.

IMPORTANT: If the certificate holder is an ADDITIONAL INSURED, the policy(ies) must be endorsed. If SUBROGATION IS WAIVED, subject to the terms and conditions of the policy, certain policies may require an endorsement. A statement on this certificate does not confer rights to the certificate holder in lieu of such endorsement(s).

PRODUCER: Garrett/Mosier/Griffith/Sistrunk Ins. Services 12 Truman Irvine, CA 92620 www.garrett-mosier.com 0B84519	CONTACT NAME: Charise May PHONE (A/C, No, Ext): (949)559-3367 FAX (A/C, No): (949)559-3395 E-MAIL ADDRESS: charisem@garrett-mosier.com PRODUCER CUSTOMER ID #:
INSURED: Belshire Environmental Services Inc. 25971 Towne Centre Drive Foothill Ranch CA 92610	INSURER(S) AFFORDING COVERAGE — NAIC # INSURER A: Zurich American Insurance Company — 16535 INSURER B: Steadfast Insurance Company — 26387 INSURER C: INSURER D: INSURER E: INSURER F:

COVERAGES CERTIFICATE NUMBER: 8059671 REVISION NUMBER:

THIS IS TO CERTIFY THAT THE POLICIES OF INSURANCE LISTED BELOW HAVE BEEN ISSUED TO THE INSURED NAMED ABOVE FOR THE POLICY PERIOD INDICATED. NOTWITHSTANDING ANY REQUIREMENT, TERM OR CONDITION OF ANY CONTRACT OR OTHER DOCUMENT WITH RESPECT TO WHICH THIS CERTIFICATE MAY BE ISSUED OR MAY PERTAIN, THE INSURANCE AFFORDED BY THE POLICIES DESCRIBED HEREIN IS SUBJECT TO ALL THE TERMS, EXCLUSIONS AND CONDITIONS OF SUCH POLICIES. LIMITS SHOWN MAY HAVE BEEN REDUCED BY PAID CLAIMS.

INSR LTR	TYPE OF INSURANCE	ADDL INSR	SUBR WVD	POLICY NUMBER	POLICY EFF (MM/DD/YYYY)	POLICY EXP (MM/DD/YYYY)	LIMITS	
A	GENERAL LIABILITY			GLO 4916038-08	6/14/2010	6/14/2011	EACH OCCURRENCE	$ 1,000,000
	✓ COMMERCIAL GENERAL LIABILITY						DAMAGE TO RENTED PREMISES (Ea occurrence)	$ 100,000
	CLAIMS-MADE ✓ OCCUR						MED EXP (Any one person)	$ 5,000
							PERSONAL & ADV INJURY	$ 1,000,000
							GENERAL AGGREGATE	$ 1,000,000
	GEN'L AGGREGATE LIMIT APPLIES PER:						PRODUCTS - COMP/OP AGG	$ 1,000,000
	POLICY ✓ PRO-JECT LOC							$
A	AUTOMOBILE LIABILITY			BAP 4916042-08	6/14/2010	6/14/2011	COMBINED SINGLE LIMIT (Ea accident)	$ 1,000,000
	✓ ANY AUTO						BODILY INJURY (Per person)	$
	ALL OWNED AUTOS						BODILY INJURY (Per accident)	$
	SCHEDULED AUTOS						PROPERTY DAMAGE (Per accident)	$
	✓ HIRED AUTOS							$
	✓ NON-OWNED AUTOS							$
	✓ MCS-90							
	✓ Pollution Liability							
B	UMBRELLA LIAB ✓ OCCUR			SEO 5337678-06	6/14/2010	6/14/2011	EACH OCCURRENCE	$ 1,000,000
	✓ EXCESS LIAB CLAIMS-MADE						AGGREGATE	$ 1,000,000
	DEDUCTIBLE							$
	✓ RETENTION $ N/A							$
A	WORKERS COMPENSATION AND EMPLOYERS' LIABILITY Y/N			WC5887150-00	4/1/2010	4/1/2011	✓ WC STATU-TORY LIMITS OTH-ER	
	ANY PROPRIETOR/PARTNER/EXECUTIVE OFFICER/MEMBER EXCLUDED? N (Mandatory in NH)	N/A					E.L. EACH ACCIDENT	$ 1,000,000
	if yes, describe under DESCRIPTION OF OPERATIONS below						E.L. DISEASE - EA EMPLOYEE	$ 1,000,000
							E.L. DISEASE - POLICY LIMIT	$ 1,000,000
B	Contractor's Professional Liability			PEC 4916039-08	6/14/2010	6/14/2011	$ 1,000,000 per claim/agg; $25,000 Ded	
B	Contractors Pollution Liability			PEC 4916039-08	6/14/2010	6/14/2011	$ 1,000,000 per claim/agg; $25,000 Ded	

DESCRIPTION OF OPERATIONS / LOCATIONS / VEHICLES (Attach ACORD 101, Additional Remarks Schedule, if more space is required)

CERTIFICATE HOLDER

Evidence Only

CANCELLATION

SHOULD ANY OF THE ABOVE DESCRIBED POLICIES BE CANCELLED BEFORE THE EXPIRATION DATE THEREOF, NOTICE WILL BE DELIVERED IN ACCORDANCE WITH THE POLICY PROVISIONS.

AUTHORIZED REPRESENTATIVE

Griff Griffith

ACORD 25 (2009/09) © 1988-2009 ACORD CORPORATION. All rights reserved.
The ACORD name and logo are registered marks of ACORD

CERTIFICATE OF LIABILITY INSURANCE

DATE (MM/DD/YYYY): 4/6/2010

PRODUCER	THIS CERTIFICATE IS ISSUED AS A MATTER OF INFORMATION ONLY AND CONFERS NO RIGHTS UPON THE CERTIFICATE HOLDER. THIS CERTIFICATE DOES NOT AMEND, EXTEND OR ALTER THE COVERAGE AFFORDED BY THE POLICIES BELOW.	
Garrett/Mosier/Griffith/Sistrunk Ins. Services 12 Truman Irvine, CA 92620 0B84519 (949)559-6700 www.garrett-mosier.com (949)559-6703	INSURERS AFFORDING COVERAGE	NAIC #
INSURED Belshire Environmental Services, Inc. 25971 Towne Centre Drive Foothill Ranch CA 92610	INSURER A: Zurich American Insurance Company	
	INSURER B:	
	INSURER C:	
	INSURER D:	
	INSURER E:	

COVERAGES

THE POLICIES OF INSURANCE LISTED BELOW HAVE BEEN ISSUED TO THE INSURED NAMED ABOVE FOR THE POLICY PERIOD INDICATED. NOTWITHSTANDING ANY REQUIREMENT, TERM OR CONDITION OF ANY CONTRACT OR OTHER DOCUMENT WITH RESPECT TO WHICH THIS CERTIFICATE MAY BE ISSUED OR MAY PERTAIN, THE INSURANCE AFFORDED BY THE POLICIES DESCRIBED HEREIN IS SUBJECT TO ALL THE TERMS, EXCLUSIONS AND CONDITIONS OF SUCH POLICIES. AGGREGATE LIMITS SHOWN MAY HAVE BEEN REDUCED BY PAID CLAIMS.

INSR LTR	ADD'L INSRD	TYPE OF INSURANCE	POLICY NUMBER	POLICY EFFECTIVE DATE (MM/DD/YYYY)	POLICY EXPIRATION DATE (MM/DD/YYYY)	LIMITS	
		GENERAL LIABILITY				EACH OCCURRENCE	$
		COMMERCIAL GENERAL LIABILITY				DAMAGE TO RENTED PREMISES (Ea occurrence)	$
		CLAIMS MADE ☐ OCCUR				MED EXP (Any one person)	$
						PERSONAL & ADV INJURY	$
						GENERAL AGGREGATE	$
		GEN'L AGGREGATE LIMIT APPLIES PER:				PRODUCTS - COMP/OP AGG	$
		☐ POLICY ☐ PRO-JECT ☐ LOC					
		AUTOMOBILE LIABILITY				COMBINED SINGLE LIMIT (Ea accident)	$
		ANY AUTO				BODILY INJURY (Per person)	$
		ALL OWNED AUTOS				BODILY INJURY (Per accident)	$
		SCHEDULED AUTOS				PROPERTY DAMAGE (Per accident)	$
		HIRED AUTOS					
		NON-OWNED AUTOS					
		GARAGE LIABILITY				AUTO ONLY - EA ACCIDENT	$
		ANY AUTO				OTHER THAN AUTO ONLY: EA ACC	$
						AGG	$
		EXCESS / UMBRELLA LIABILITY				EACH OCCURRENCE	$
		☐ OCCUR ☐ CLAIMS MADE				AGGREGATE	$
							$
		DEDUCTIBLE					$
		RETENTION $					$
A		WORKERS COMPENSATION AND EMPLOYERS' LIABILITY	WC5887150-00	4/1/2010	4/1/2011	✓ WC STATU-TORY LIMITS ☐ OTH-ER	
		ANY PROPRIETOR/PARTNER/EXECUTIVE OFFICER/MEMBER EXCLUDED? Y/N [N] (Mandatory in NH)				E.L. EACH ACCIDENT	$ 1,000,000
		If yes, describe under SPECIAL PROVISIONS below				E.L. DISEASE - EA EMPLOYEE	$ 1,000,000
						E.L. DISEASE - POLICY LIMIT	$ 1,000,000
		OTHER					

DESCRIPTION OF OPERATIONS / LOCATIONS / VEHICLES / EXCLUSIONS ADDED BY ENDORSEMENT / SPECIAL PROVISIONS

Waiver of Subrogation Available upon Request

CERTIFICATE HOLDER

Proof of Coverage only
25971 Towne Centre Drive
Foothill Ranch CA 92610

CANCELLATION

SHOULD ANY OF THE ABOVE DESCRIBED POLICIES BE CANCELLED BEFORE THE EXPIRATION DATE THEREOF, THE ISSUING INSURER WILL ENDEAVOR TO MAIL 30 DAYS WRITTEN NOTICE TO THE CERTIFICATE HOLDER NAMED TO THE LEFT, BUT FAILURE TO DO SO SHALL IMPOSE NO OBLIGATION OR LIABILITY OF ANY KIND UPON THE INSURER, ITS AGENTS OR REPRESENTATIVES.

AUTHORIZED REPRESENTATIVE

Griff Griffith

© 1988-2009 ACORD CORPORATION. All rights reserved.

TO VERIFY AUTHENTICITY OF THIS DOCUMENT: YOU MUST TURN OVER AND RUB THE PEARSON VUE LOGO WITH FINGER. AUTHENTIC DOCUMENT WILL CHANGE COLOR FROM ORANGE TO YELLOW

ICC
INTERNATIONAL CODE COUNCIL

California UST Service Technician

Candidate ID: XX4341049882

Name: SAUL GONZALEZ

Date: 12/17/2009

Address: 25971 TOWN CENTER DR

Birth Date: 3/16/1971

FOOTHILL RANCH CA 92610

EXAMINATION RESULT: **PASS**

Congratulations! You have passed the California UST Service Technician examination. Your wallet card and certificate will be forwarded to you by ICC within six weeks from the last day of the month in which you tested. This certificate is current for two years.

It is extremely important that you notify Pearson VUE and ICC of any changes in name and/or address to avoid the possibility of your certificate not being received. Please contact Pearson VUE at 800-275-8301 and ICC at 888-422-7233 ext. 33815 with changes to your name and address. There may be an additional fee if a certification is re-issued due to a misspelled name or incorrect address.

THE FACE OF THIS DOCUMENT HAS A MULTI COLORED BACKGROUND THAT CHANGES COLOR GRADUALLY AND EVENLY FROM DARK TO LIGHT WITH DARKEN AREAS BOTH LEFT AND RIGHT

This fax was received by GFI FAXmaker fax server. For more information, visit: http://www.gfi.com

INTERNATIONAL CODE COUNCIL

SAUL GONZALES

The International Code Council attests that the individual named on this certificate has satisfactorily demonstrated knowledge as required by the International Code Council by successfully completing the prescribed written examination based on codes and standards then in effect, and is hereby issued this certification as:

UST Installation/Retrofitting

Given this day of July 1, 2009

Certificate No. 8032273-U1

Adolf Zubia
President, Board of Directors

INTERNATIONAL CODE COUNCIL, INC. CERTIFIED WASHINGTON, D.C.

Richard P. Weiland
Chief Executive Officer

ICC INTERNATIONAL CODE COUNCIL

This certificate is the property of ICC and must be returned to ICC in the event of suspension or revocation of the certificate.

524104

Blueline Technologies, LLC

265 Burns Drive, Yuba City, CA 95991 ♦ Tel: (530) 671-5060 ♦ Fax: (530) 671-5206
www.blue-linetechnologies.com

Name: Saul Gonzalez

AB2481 Certified

Company: Belshire Environmental

Certified Trained Installer Card #: CA-1198

Expires on: September 26, 2011

BELSHIRE ENVIRONMENTAL SERVICES, INC.

Scope of Work

Facility: BP 09645 4130 W CENTURY Inglewood, CA	**Date:** 2/8/2011	**Job Number:** 0
	Estimate No: 1539	**Contact:**

Location: General
Work to be performed:

Location: Dispenser 1/2
Work to be performed: Remove dispenser to tighten penetration fittings.
fittings.

Location: Dispenser 3/4
Work to be performed: Remove dispenser to tighten penetration fittings.
fittings.

Location: Dispenser 7/8
Work to be performed: Remove dispenser to tighten penetration fittings.
fittings.

Location: Turbine Sump - 91
Work to be performed: Install two product penetration fittings and re-test

189059

Section 12 SB Series Pellethane Split Repair Boots

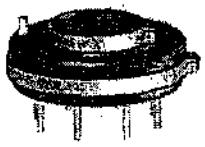

SBL3.5LP

The **SB Series Pellethane Split Repair Boots** are used inside the sump to encapsulate or replace leaking penetration fittings. Split Inserts (SI Series) are ordered separately and are used in the boots in order to bring the boot to specific pipe dimensions.

For sizes not listed, please call Blueline for part numbers and pricing.

UL LISTED

Fitting Type	Ring Dimensions	Part Number	Description	List Price
Double Extra Large (XXL)	11" O.D. – 9" I.D.	SBXXL8.8x6.8x4.6	Split Repair Boot that is large enough to encapsulate most large sized entry fittings	$ 223.25
	11" O.D. – 9" I.D.	SBXXL8.8x6.8		$ 223.25
	11" O.D. – 9" I.D.	SBXXL8.8		$ 223.25
Extra Large (XL)	8.5" O.D. – 6" I.D.	SBXL6.8x4.6	Split Repair Boot that will encapsulate small to medium sized entry fittings or replace 10 studded entry fittings.	$ 172.00
	8.5" O.D. – 6" I.D.	SBXL3.5		$ 172.00
	8.5" O.D. – 6" I.D.	SBXL2.5LP	Low profile Split Repair Boot that is designed to replace an existing 10 studded entry fitting. This boot has a total height of 2.25".	$ 172.00
	8.5" O.D. – 6" I.D.	SBXL4.5LP		$ 172.00
Large (L)	7.4" O.D. – 4.6" I.D.	SBL2.5	Split Repair Boot that will encapsulate small entry fittings.	$ 144.00
	7.4" O.D. – 4.6" I.D.	SBL3.5	Split Repair Boot that will encapsulate small entry fittings.	$ 144.00
	7.4" O.D. – 4.6" I.D.	SBL3.5LP	Low Profile Split Repair Boot that is designed to replace an existing 8 studded entry fitting. This boot has a total height of 2.25"	$ 144.00
	7.4" O.D. – 5" I.D.	SBL4.5	Split Repair Boot that will encapsulate small entry fittings.	$ 144.00
	7.4" O.D. – 5" I.D.	SBL4.8x1.9x1.4	Split Repair Boot for dual supply/return lines for generator sites	$ 172.00
Medium (M)	5.5" O.D. – 3.75" I.D.	SBM3.5	Split Repair Boot for applications where there is no fitting installed.	$ 115.00
	5.5" O.D. – 3.75" I.D.	SBM2.5		$ 115.00
	5.5" O.D. – 3.75" I.D.	SBM2.0		$ 115.00
Small (S)	4.6" O.D. – 2.25" I.D.	SBS4B1.4	Split Repair Boot that is designed to replace an existing 4 studded entry fitting or where there is no fitting.	$ 86.00
	4.6" O.D. – 2.25" I.D.	SBS4B1.4ANGLE	Split Repair Boot that is designed to replace an existing 4 studded entry fitting or where there is no fitting. This fitting has a 60 degree angle molded into the boot to enable it to accommodate repairs where the conduit is entering the sump at up to 40 degrees.	$ 86.00

SBS4B1.4

SBS4B1.4ANGLE

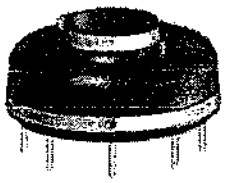

SBL3.5

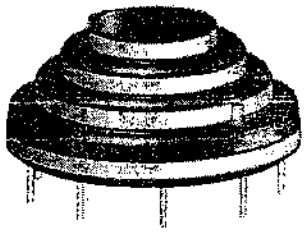

SBXXL8.8x6.8x4.6

BLUELINE TECHNOLOGIES, LLC • 265 Burns Drive, Yuba City, CA 95991 • Ph: (866) 267-9765 • Fax: (866) 310-3848
Website: www.blue-linetechnologies.com • Email: sales@blue-linetechnologies.com

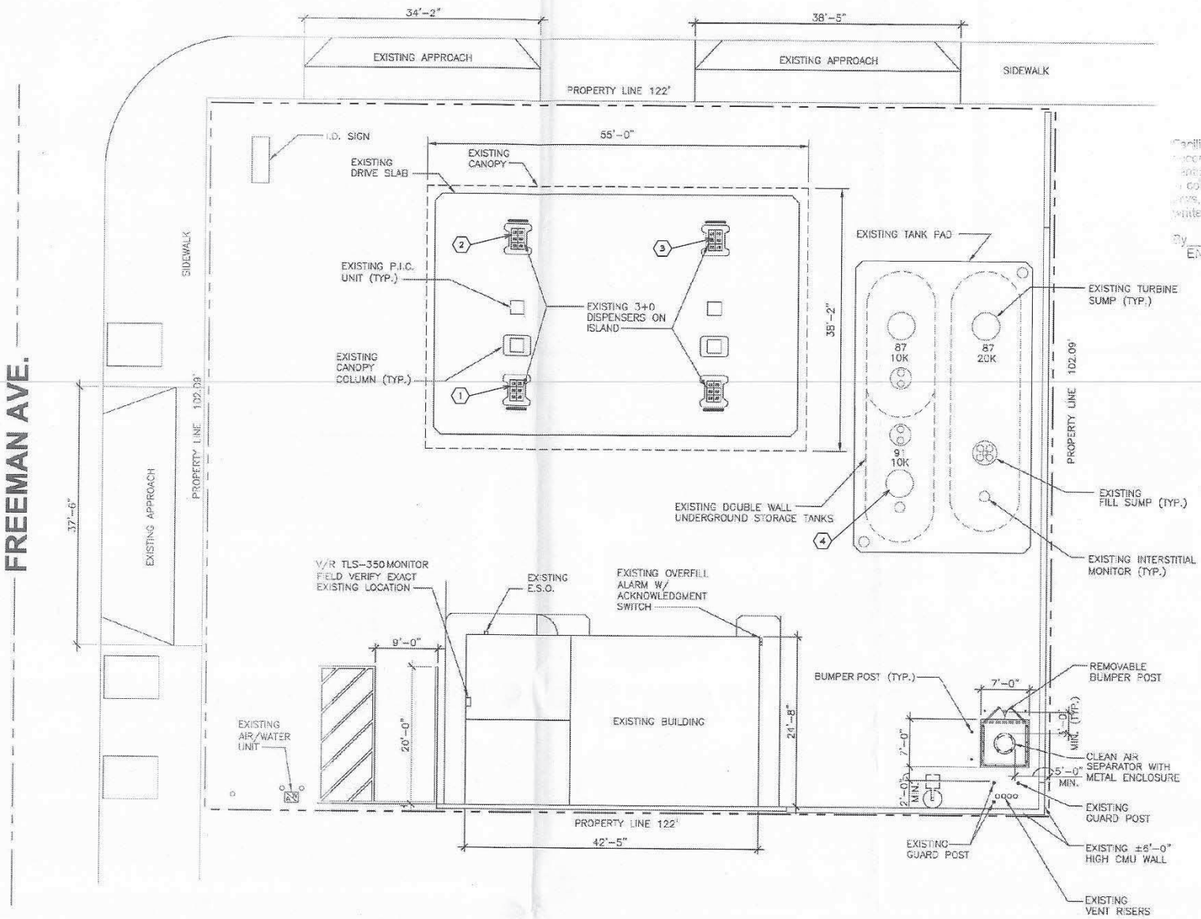

DEPARTMENT OF PUBLIC WORKS
ENVIRONMENTAL PROGRAMS DIVISION
CLEARANCE
FOR UNDERGROUND STORAGE
OF HAZARDOUS MATERIALS

Facilities for the underground storage of hazardous materials including secondary containments, piping connected thereto, monitoring devices, leak & other appurtenances, shall be installed as shown on this plan and in compliance with the Fire Code, Mechanical Code, and other applicable laws and ordinances. No additions or alterations shall be made without the written permission of the Department of Public Works.

By _____ Date 03.23.2011
ENVIRONMENTAL PROGRAMS DIVISION

MODIFICATION ONLY

10692-37167
A. 673576

NORTH ARROW / GRAPHIC SCALE

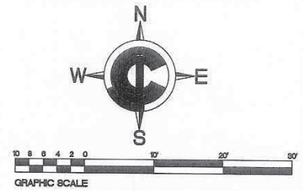

VICINITY MAP

NO SCALE

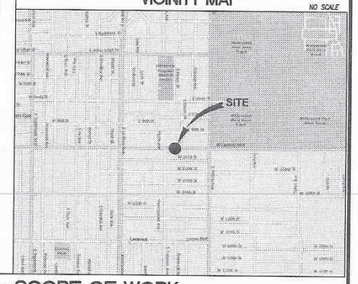

SCOPE OF WORK

1. DISPENSER 1-2:
   REMOVE AND REINSTALL DISPENSER TO TIGHTEN EXISTING PENETRATION FITTINGS INSIDE UDC.
2. DISPENSER 3-4:
   REMOVE AND REINSTALL DISPENSER TO TIGHTEN EXISTING PENETRATION FITTINGS INSIDE UDC.
3. DISPENSER 7-8:
   REMOVE AND REINSTALL DISPENSER TO TIGHTEN EXISTING PENETRATION FITTINGS INSIDE UDC.
4. UNL. 91 TURBINE SUMP.
   INSTALL TWO NEW BLUE LINE PIPING PENETRATION FITTING #SBM 3.5

GENERAL NOTES

A. INSPECTORS SHALL BE NOTIFIED 72 HOURS IN ADVANCED TO INSPECTIONS AND TESTING.

B. ALL TEST RESULTS SHALL BE SUBMITTED TO GOVERNMENTAL AGENCY FIRE DEPARTMENT.

C. ALL WORK IS TO BE DONE AND SUPERVISED BY A ICC CERTIFIED INSTALLER AND SERVICE TECH.

D. ALL EQUIPMENT AND MATERIAL INSTALLED BY A MANUFACTURER'S TRAINED TECH.

E. ALL DIMENSIONS AND CONDITIONS SHALL BE CHECKED AND VERIFIED IN THE FIELD BEFORE STARTING ANY WORK. ANY DISCREPANCY SHALL BE CALLED TO THE ATTENTION OF THE OWNERS ENGINEER FOR HIS DECISION BEFORE PROCEEDING WITH THE WORK.

F. GENERAL CONTRACTOR SHALL OBTAIN NECESSARY PERMIT FROM APPLICABLE AGENCIES FOR EXCAVATIONS OF TRENCHES 5'-0" OR MORE IN DEPTH INTO WHICH A PERSON IS REQUIRED TO DESCEND.

G. ALL MATERIALS SHALL BE COMPATIBLE WITH USE FOR THE INTENDED PURPOSE AS PER NATIONALLY RECOGNIZED CODES, LOCAL CODES AND GOVERNING AUTHORITIES.

H. FUELING SYSTEM TO BE INSPECTED PER LOCAL REGULATING AGECIES AND BY OWNERS REPRESENTATIVE PRIOR TO BEING PLACE BACK IN SERVICE.

I. PRIOR TO FUEL BEING PUMPED, STATION MUST HAVE VEEDER ROOT FUNCTIONAL AND MONITORING ANNULAR SPACES OF TANK.

J. REFERENCE CODES SHALL INCLUDE 2007 CBC; 2006 IBC; 2007 CFC, CHAPTER 34

K. FIRE SAFETY DURING CONSTRUCTION SHALL FOLLOW 2007 CFC CHAPTER 14, FIRE EXTINGUISHERS SHALL BE PROVIDED.

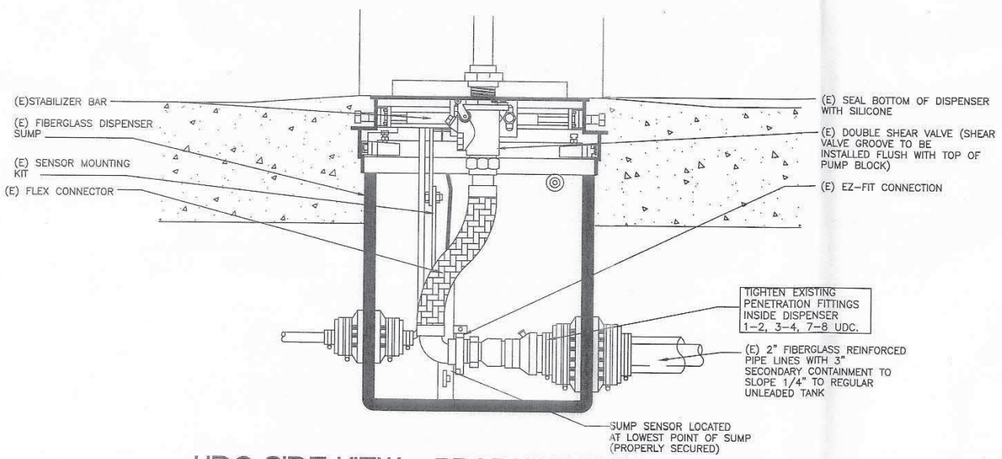

UDC SIDE VIEW @ PRODUCT PIPING

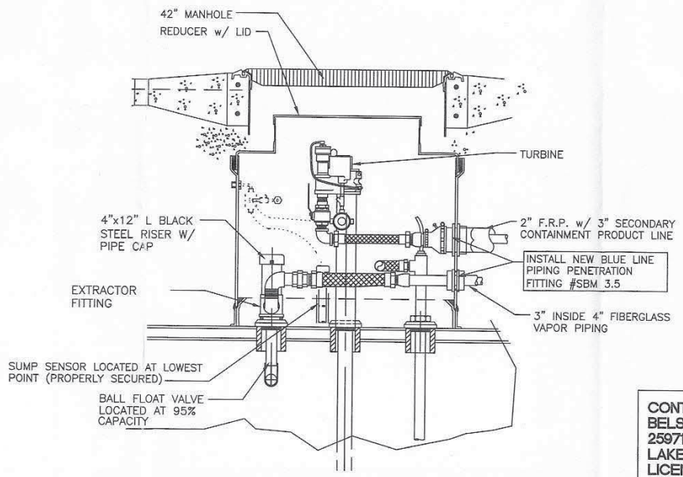

TURBINE SUMP SIDE VIEW

CONTRACTOR INFORMATION:
BELSHIRE ENVIRONMENTAL
25971 TOWN CENTER DRIVE
LAKE FOREST, CA 92610
LICENSE # 808313
CLASSIFICATION: A-HAZ

Underground Service Alert
Call: TOLL FREE
1-800
227-2600
TWO WORKING DAYS BEFORE YOU DIG

REVISIONS

NO.:	DATE:	DESCRIPTION:	BY:	APP.:

CJC Design, Inc.
Design Planning Permitting
140 N. Maple Street, Suite 101, Corona, CA. 92880
Tel: (951) 371-1400
Fax: (951) 371-1414
www.cjcorp.com

ARCO

PROJECT: 4130 W. CENTURY BLVD. INGLEWOOD, CA.

PROPOSED PLOT PLAN

DATE ISSUED: 2/24/11
SCALE:
DRAWN BY: F. COHEN
CHECKED BY: F. COHEN
PROJECT NUMBER: 11007
STORE NUMBER: 9645
SHEET: S.1.1

GKD
FRCT

10092 - 37167

State of California
State of Water Resources Control Board
Division of Financial Assistance
P.O. Box 944212
Sacramento, CA 94244-2120
(Instructions on reverse side)

For State Use Only

CERTIFICATION OF FINANCIAL RESPONSIBILITY

FOR UNDERGROUND STORAGE TANKS CONTAINING PETROLEUM

A. I am required to demonstrate Financial Responsibility in the required amounts as specified in Section 2807, Chapter 18, Div. 3, Title 23, CCR:

☐ 500,000 dollars per occurrence
or
☑ 1 million dollars per occurrence

AND

☐ 1 million dollars annual aggregate
or
☑ 2 million dollars annual aggregate

B. BP America Inc. (Name of Tank Owner or Operator) *hereby certifies that it is in compliance with the requirements of California Code of Regulations, Title 23, Division 3, Chapter 18, Article 3, Section 2807. The mechanisms used to demonstrate financial responsibility as required by Section 2807 are as follows:*

C. Mechanism Type	Name and Address of Issuer	Mechanism Number	Coverage Amount	Coverage Period	Corrective Action	Third Party Comp.
Insurance	ACE American Insurance Company 436 Walnut Street Philadelphia, PA 19106	PLI G24936223	$1,000,000 per Occurence $2,000,000 Annual Aggregate	01/01/2011 - 01/01/2012	Yes	Yes

Note: If you are using the State Fund as any part of your demonstration of financial responsibility, your execution and submission of this certification also certifies that you are in compliance and shall maintain compliance with all conditions for participation in the Fund. See instructions.

D. Facility Name	Facility Address
Per List Attached	Per List Attached
Facility Name	Facility Address
Facility Name	Facility Address

E. Signature of Tank Owner or Operator	Date	Name and Title of Tank Owner or Operator
Veronique N. Lee	11/11/10	Veronique N. Lee - Environmental Compliance Specialist
Signature of Witness or Notary	Date	Name of Witness or Notary
Becky Stackhouse	11/11/10	Becky Stackhouse - Witness

CFR (Revised 08/06)

FILE: Original - Local Agency

Copies - Facility/Site(s)

0-074104

a. Bankruptcy or insolvency of the insured shall not relieve ACE American Insurance Company of its obligations under the policy to which this endorsement is attached.

b. ACE American Insurance Company is liable for the payment of amounts within any deductible applicable to the policy to the provider of corrective action or a damaged third-party, with a right of reimbursement by the insured for any such payment made by ACE American Insurance Company. This provision does not apply with respect to that amount of any deductible for which coverage is demonstrated under another mechanism or combination of mechanisms as specified in 40 CFR 280.95–280.102.

c. Whenever requested by a Director of an implementing agency, ACE American Insurance Company agrees to furnish to the Director a signed duplicate original of the policy and all endorsements.

d. Cancellation or any other termination of the insurance by ACE American Insurance Company except for non-payment of premium or misrepresentation by the insured, will be effective only upon written notice and only after the expiration of 60 days after a copy of such written notice is received by the insured. Cancellation for non-payment of premium or misrepresentation by the insured will be effective only upon written notice and only after expiration of a minimum of 10 days after a copy of such written notice is received by the insured.

e. The insurance covers claims otherwise covered by the policy that are reported to ACE American Insurance Company within six months of the effective date of cancellation or non-renewal of the policy except where the new or renewed policy has the same retroactive date or a retroactive date earlier than that of the prior policy, and which arise out of any covered occurrence that commenced after the policy retroactive date, if applicable, and prior to such policy renewal or termination date. Claims reported during such extended reporting period are subject to the terms, conditions, limits, including limits of liability, and exclusions of the policy

I hereby certify that the wording of this instrument is identical to the wording in 40 CFR 280.97(b)(1) and that ACE American Insurance Company is licensed to transact the business of insurance or eligible to provide insurance as an excess or surplus lines insurer in one or more state.

Michael Kirchgessner
Vice President
ACE American Insurance Company
525 West Monroe, 4th Floor
Chicago, IL 60661

Endorsement Number 4

Name:	Per list attached
Address:	Per list attached
Policy Number:	Claims Made PLI G25521614
Period of Coverage:	01/01/2011 – 01/01/2012
Insurer:	ACE American Insurance Company
Address:	436 Walnut St. Philadelphia, PA 19106
Name of Insured:	BP America Inc.
Address of Insured:	501 Westlake Park Blvd Houston, TX 77079

1. This endorsement certifies that the policy to which the endorsement is attached provides liability insurance covering the following underground storage tanks:

   Per List Attached

   for taking corrective action and/or compensating third parties for bodily injury and property damage caused by either sudden accidental releases or nonsudden accidental releases or accidental releases; in accordance with and subject to the limits of liability, exclusions, conditions, and other terms of the policy arising from operating the underground storage tank(s) identified above.

   The limits of liability are

   $1,000,000 each occurrence
   $2,000,000 annual aggregate

   exclusive of legal defense costs, which are subject to a separate limit under the policy. This coverage is provided under Claims Made PLI G25521614. The effective date of said policy is January 1, 2011.

2. The insurance afforded with respect to such occurrences is subject to all of the terms and conditions of the policy; provided, however, that any provisions inconsistent with subsections (a) through (e) of this Paragraph 2 are hereby amended to conform with subsections (a) through (e);

b. The Insurer is liable for the payment of amounts within any deductible applicable to the policy to the provider of corrective action or a damaged third-party, with a right of reimbursement by the insured for any such payment made by the Insurer. This provision does not apply with respect to that amount of any deductible for which coverage is demonstrated under another mechanism or combination of mechanisms as specified in 40 CFR 280.95–280.102.

c. Whenever requested by a Director of an implementing agency, the Insurer agrees to furnish to the Director a signed duplicate original of the policy and all endorsements.

d. Cancellation or any other termination of the insurance by the Insurer, except for non-payment of premium or misrepresentation by the insured, will be effective only upon written notice and only after the expiration of 60 days after a copy of such written notice is received by the insured. Cancellation for non-payment of premium or misrepresentation by the insured will be effective only upon written notice and only after expiration of a minimum of 10 days after a copy of such written notice is received by the insured.

e. The insurance covers claims otherwise covered by the policy that are reported to the Insurer within six months of the effective date of cancellation or non-renewal of the policy except where the new or renewed policy has the same retroactive date earlier than that of the prior policy, and which arise out of any covered occurrence that commenced after the policy retroactive date, if applicable, and prior to such policy renewal or termination date. Claims reported during such extended reporting period are subject to the terms, conditions, limits, including limits of liability, and exclusions of the policy.

I hereby certify that the wording of this instrument is identical to the wording in 40 CFR 280.97(b)(2) and that the Insurer is licensed to transact the business of insurance, or eligible to provide insurance as an excess or surplus lines insurer, in one or more states.

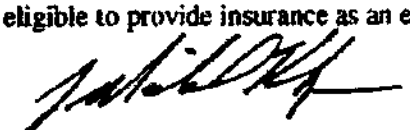

Michael Kirchgessner
Vice President
Authorized Representative of ACE American Insurance Company
525 West Monroe, 4th Floor
Chicago, IL 60661

Certificate of Insurance

Name:	BP America Inc.
Address:	Per schedule on file with company
Policy Number:	Claims Made PLI G25521614
Period of Coverage:	01/01/2011 – 01/01/2012
Name of Insurer:	ACE American Insurance Company
Address of Insurer:	436 Walnut St. Philadelphia, PA 19106
Name of Insured	BP America Inc.
Address of Insured:	501 Westlake Park Blvd. Houston, TX 77079

1. Certification:

ACE American Insurance Company hereby certifies that it has issued liability insurance covering the following underground storage tanks(s):

Per List Attached

for "taking corrective action" and/or "compensating third parties for bodily injury and property damage caused by" either "sudden accidental releases" or "nonsudden accidental releases" or "accidental releases"; in accordance with and subject to the limits of liability, exclusions, conditions, and other terms of the policy; if coverage is different for different tanks or locations, arising from operating the underground storage tank(s) identified above.

The limits of liability are $1,000,000 per occurrence and annual aggregate of $2,000,000 exclusive of legal defense costs, which are subject to a separate limit under the policy. This coverage is provided under PLI G25521614. The effective date of said policy is January 1, 2011.

2. The Insurer further certifies the following with respect to the insurance described in Paragraph 1:

   a. Bankruptcy or insolvency of the insured shall not relive the Insurer of its obligations under the policy to which this certificate applies.

November 11, 2010

U.S. E.P.A. Regional Offices/State Implementing Agencies

Subject: **BP America Inc. – Financial Responsibility Documentation Petroleum Containing Underground Storage Tanks – 40 CFR Part 280**

Dear Sir or Madam:

The enclosed document comprises the financial assurance mechanism by which BP America Inc. demonstrates financial responsibility pursuant to 40 CFR 280 Subpart H for taking corrective action and compensating third parties for bodily injury and property damage caused by accidental releases arising from the operation of petroleum underground storage tanks.

This document is believed to be complete and accurate. However, considering the number and geographic dispersion of USTs covered by BP America Inc.'s financial responsibility, it is possible that errors of omission have occurred and the tank listings will not always be current as of the date of the review. In any case, it is the intent of BP America Inc. to provide the mandated financial responsibility requirements for all USTs subject to 40 CFR 280 Subpart H.

If you have any questions regarding the information submitted, please contact me at (714) 228-6480.

Sincerely,

Lanni Duong
HSSE Manager

Enclosures

00002	4385 ATLANTIC AVENUE	LONG BEACH	CA	90807	LOS ANGELES	3
00022	1924 W ALONDRA BOULEVARD	COMPTON	CA	90220	LOS ANGELES	3
00068	8001 BROADWAY	LEMON GROVE	CA	91945	SAN DIEGO	4
00076	100 N TUSTIN AVENUE	ORANGE	CA	92867	ORANGE	4
00081	4015 W EL SEGUNDO BOULEVARD	HAWTHORNE	CA	90250	LOS ANGELES	3
00097	401 N PLACENTIA	FULLERTON	CA	92831	ORANGE	3
00133	15306 E WHITTIER BOULEVARD	WHITTIER	CA	90603	LOS ANGELES	2
00154	3015 W 182ND STREET	TORRANCE	CA	90504	LOS ANGELES	2
00211	13010 E LAMBERT ROAD	WHITTIER	CA	90602	LOS ANGELES	2
00230	2190 CARROLL STREET	SAN FRANCISCO	CA	94124	SAN FRANCISCO	4
00237	1625 MCSWAIN ROAD	MERCED	CA	95340	MERCED	4
00276	10600 MACARTHUR BOULEVARD	OAKLAND	CA	94605	ALAMEDA	4
00306	1700 MIDDLEFIELD ROAD	REDWOOD CITY	CA	94063	SAN MATEO	4
00358	5150 MANZANITA AVENUE	CARMICHAEL	CA	95608	SACRAMENTO	3
00374	6407 TELEGRAPH AVENUE	OAKLAND	CA	94609	ALAMEDA	3
00428	12890 SAN PABLO AVENUE	RICHMOND	CA	94805	CONTRA COSTA	4
00442	4224 MARCONI AVENUE	SACRAMENTO	CA	95821	SACRAMENTO	3
00465	151 SOUTHGATE AVENUE	DALY CITY	CA	94015	SAN MATEO	3
00515	900 S DELAWARE STREET	SAN MATEO	CA	94401	SAN MATEO	5
00524	789 REDWOOD HIGHWAY	MILL VALLEY	CA	94941	MARIN	2
00538	1040 SUNNYVALE-SARATOGA ROAD	SUNNYVALE	CA	94087	SANTA CLARA	5
00551	1391 FLORIN ROAD	SACRAMENTO	CA	95822	SACRAMENTO	4
00566	1175 FELL STREET	SAN FRANCISCO	CA	94117	SAN FRANCISCO	4
00573	610 WOODSIDE ROAD	REDWOOD CITY	CA	94061	SAN MATEO	4
00601	712 LEWELLING BOULEVARD	SAN LEANDRO	CA	94579	ALAMEDA	4
00606	2320 EL CAMINO REAL	SANTA CLARA	CA	95050	SANTA CLARA	4
00608	17601 HESPERIAN BOULEVARD	SAN LORENZO	CA	94580	ALAMEDA	4
00716	899 SAN ANTONIO ROAD	PALO ALTO	CA	94306	SANTA CLARA	4
00725	402 N EL CAMINO REAL	SAN MATEO	CA	94401	SAN MATEO	5
00743	1799 EL CAMINO REAL	SAN BRUNO	CA	94066	SAN MATEO	3
00771	899 RINCON AVENUE	LIVERMORE	CA	94550	ALAMEDA	4
00875	1633 ALTADENA DRIVE	PASADENA	CA	91107	LOS ANGELES	4
01008	1210 CRENSHAW BOULEVARD	TORRANCE	CA	90501	LOS ANGELES	3
01014	9085 CAMPO ROAD	SPRING VALLEY	CA	91977	SAN DIEGO	2
01016	1817 EUCLID AVENUE	SAN DIEGO	CA	92105	SAN DIEGO	4
01023	1000 W VALENCIA DRIVE	FULLERTON	CA	92833	ORANGE	3
01035	7557 SEPULVEDA BOULEVARD	VAN NUYS	CA	91405	LOS ANGELES	4
01047	2646 W FIRST STREET	SANTA ANA	CA	92703	ORANGE	3
01054	980 W PACIFIC COAST HIGHWAY	WILMINGTON	CA	90744	LOS ANGELES	4
01064	14511 BROOKHURST STREET	WESTMINSTER	CA	92683	ORANGE	4
01090	14000 E LAMBERT ROAD	WHITTIER	CA	90605	LOS ANGELES	3
01110	2601 SANTA FE AVENUE	LONG BEACH	CA	90810	LOS ANGELES	3
01259	702 E SIXTH STREET	CORONA	CA	92879	RIVERSIDE	3
01260	4009 W ROSECRANS	HAWTHORNE	CA	90250	LOS ANGELES	4
01276	300 N AZUSA AVENUE	WEST COVINA	CA	91790	LOS ANGELES	3
01319	365 JACKSON STREET	HAYWARD	CA	94544	ALAMEDA	4
01326	840 SAN ANTONIO ROAD	PALO ALTO	CA	94303	SANTA CLARA	4
01349	8601 MADISON AVENUE	FAIR OAKS	CA	95628	SACRAMENTO	4
01369	411 W PALMDALE BOULEVARD	PALMDALE	CA	93551	LOS ANGELES	3
01575	14761 DEVONSHIRE STREET	MISSION HILLS	CA	91345	LOS ANGELES	4
01584	1245 E FOURTH STREET	ONTARIO	CA	91764	SAN BERNARDINO	3
01597	1605 GLENDALE BOULEVARD	LOS ANGELES	CA	90026	LOS ANGELES	4
01602	4895 BELLFLOWER BOULEVARD	LONG BEACH	CA	90808	LOS ANGELES	4
01633	8962 WESTMINSTER BOULEVARD	WESTMINSTER	CA	92683	ORANGE	3
01661	9151 S PAINTER AVENUE	WHITTIER	CA	90605	LOS ANGELES	4
01664	1410 E MAIN STREET	EL CAJON	CA	92021	SAN DIEGO	4
01673	12157 ARTESIA BOULEVARD	CERRITOS	CA	90701	LOS ANGELES	3
01677	404 E CHASE AVENUE	EL CAJON	CA	92021	SAN DIEGO	2
01680	5158 LAUREL CANYON BOULEVARD	NORTH HOLLYWOOD	CA	91604	LOS ANGELES	4
01684	550 FOOTHILL BOULEVARD	LA CANADA FLINTRID	CA	91011	LOS ANGELES	4
01695	900 N MOORPARK ROAD	THOUSAND OAKS	CA	91360	VENTURA	4
01701	605 S MILLS ROAD	VENTURA	CA	93003	VENTURA	3
01738	5012 LINCOLN AVENUE	CYPRESS	CA	90630	ORANGE	3
01754	300 W WASHINGTON AVENUE	ESCONDIDO	CA	92025	SAN DIEGO	4

01783	1015 MAIN STREET	RAMONA	CA	92065	SAN DIEGO	3
01785	985 TURQUOISE STREET	SAN DIEGO	CA	92109	SAN DIEGO	3
01786	2829 N BROADWAY	LOS ANGELES	CA	90031	LOS ANGELES	3
01812	16502 BOLSA CHICA STREET	HUNTINGTON BEACH	CA	92649	ORANGE	4
01815	10067 SIERRA	FONTANA	CA	92335	SAN BERNARDINO	4
01865	14244 NEWPORT AVENUE	TUSTIN	CA	92780	ORANGE	4
01880	4360 EAGLE ROCK BOULEVARD	LOS ANGELES	CA	90041	LOS ANGELES	3
01888	16501 GOLDENWEST STREET	HUNTINGTON BEACH	CA	92647	ORANGE	4
01902	2380 LOMITA AVENUE	LOMITA	CA	90717	LOS ANGELES	4
01905	18025 MAGNOLIA STREET	FOUNTAIN VALLEY	CA	92708	ORANGE	3
01912	18480 BROOKHURST STREET	FOUNTAIN VALLEY	CA	92708	ORANGE	4
01914	720 H STREET	CHULA VISTA	CA	91910	SAN DIEGO	2
01935	2228 W RAMSEY STREET	BANNING	CA	92220	RIVERSIDE	3
01936	8700 BALBOA BOULEVARD	NORTHRIDGE	CA	91325	LOS ANGELES	4
01940	4506 LANKERSHIM BOULEVARD	NORTH HOLLYWOOD	CA	91602	LOS ANGELES	4
01960	1701 BRUNDAGE LANE	BAKERSFIELD	CA	93304	KERN	4
01978	1819 CLOVERFIELD BOULEVARD	SANTA MONICA	CA	90404	LOS ANGELES	5
01981	1585 E FOURTH STREET	ONTARIO	CA	91764	SAN BERNARDINO	4
01986	6190 BALBOA AVENUE	SAN DIEGO	CA	92111	SAN DIEGO	2
01992	9454 CORBIN AVENUE	NORTHRIDGE	CA	91324	LOS ANGELES	4
02035	1001 SAN PABLO AVENUE	ALBANY	CA	94706	ALAMEDA	4
02068	2100 BROADWAY	SACRAMENTO	CA	95818	SACRAMENTO	2
02074	1405 BRANHAM LANE	SAN JOSE	CA	95118	SANTA CLARA	4
02076	800 E KETTLEMAN LANE	LODI	CA	95240	SAN JOAQUIN	4
02077	1913 NEVADA CITY HIGHWAY	GRASS VALLEY	CA	95945	NEVADA	4
02079	707 E STREET	MARYSVILLE	CA	95901	YUBA	2
02082	1995 WARBURTON AVENUE	SANTA CLARA	CA	95050	SANTA CLARA	4
02089	2104 N CAPITOL AVENUE #2	SAN JOSE	CA	95132	SANTA CLARA	3
02090	295 WASHINGTON STREET	DALY CITY	CA	94015	SAN MATEO	4
02093	3425 TRACY BOULEVARD	TRACY	CA	95376	SAN JOAQUIN	4
02094	1399 W WOOD STREET	WILLOWS	CA	95988	GLENN	3
02106	198 SOSCOL AVENUE	NAPA	CA	94559	NAPA	5
02107	3310 PARK BOULEVARD	OAKLAND	CA	94610	ALAMEDA	3
02111	1156 DAVIS STREET	SAN LEANDRO	CA	94596	ALAMEDA	2
02112	1260 PARK STREET	ALAMEDA	CA	94501	ALAMEDA	4
02121	43 S ABBOTT AVENUE	MILPITAS	CA	95035	SANTA CLARA	4
02123	8500 ELK GROVE BOULEVARD	ELK GROVE	CA	95758	SACRAMENTO	3
02126	4400 SUNRISE BOULEVARD	FAIR OAKS	CA	95628	SACRAMENTO	2
02128	2230 BARRETT AVENUE	RICHMOND	CA	94801	CONTRA COSTA	4
02130	7906 N EL DORADO STREET	STOCKTON	CA	95210	SAN JOAQUIN	4
02133	2908 BENJAMIN HOLT DRIVE	STOCKTON	CA	95207	SAN JOAQUIN	4
02134	401 S SARATOGA AVENUE	SAN JOSE	CA	95129	SANTA CLARA	4
02152	22141 CENTER STREET	CASTRO VALLEY	CA	94546	ALAMEDA	3
02155	5755 CAMDEN AVENUE	SAN JOSE	CA	95124	SANTA CLARA	4
02158	35900 FREMONT BOULEVARD	FREMONT	CA	94536	ALAMEDA	4
02162	15135 HESPERIAN BOULEVARD	SAN LEANDRO	CA	94578	ALAMEDA	5
02164	5751 HILLSDALE BOULEVARD	SACRAMENTO	CA	95842	SACRAMENTO	5
02166	1855 WATT AVENUE	SACRAMENTO	CA	95825	SACRAMENTO	4
02184	3650 NELSON ROAD	FAIRFIELD	CA	94533	SOLANO	3
02186	3212 N CALIFORNIA	STOCKTON	CA	95204	SAN JOAQUIN	3
02187	2375 QUIMBY ROAD	SAN JOSE	CA	95122	SANTA CLARA	4
02188	145 KERN STREET	SALINAS	CA	93905	MONTEREY	3
03005	27301 HAWTHORNE BOULEVARD	ROLLING HILLS EST	CA	90274	LOS ANGELES	5
03014	2091 PALOS VERDES DRIVE	LOMITA	CA	90717	LOS ANGELES	5
03018	11958 RAMONA BOULEVARD	EL MONTE	CA	91732	LOS ANGELES	4
03035	8820 CLAIRMONT MESA	SAN DIEGO	CA	92123	SAN DIEGO	4
03037	915 S CAMINO DEL RIO STREET	SAN DIEGO	CA	92108	SAN DIEGO	3
03042	13331 EUCLID AVENUE	GARDEN GROVE	CA	92843	ORANGE	3
03048	27682 CROWN VALLEY PARKWAY	MISSION VIEJO	CA	92691	ORANGE	3
03050	4359 COLDWATER CANYON	STUDIO CITY	CA	91604	LOS ANGELES	4
03053	5961 WARNER AVENUE	HUNTINGTON BEACH	CA	92649	ORANGE	4
03069	701 W CHANNEL STREET	SAN PEDRO	CA	90731	LOS ANGELES	4
03070	144 N VEROADUGO ROAD	GLENDALE	CA	91206	LOS ANGELES	5
03077	2124 E HARBOR BOULEVARD	VENTURA	CA	93001	VENTURA	3

03101	25122 MARGUERITE PARKWAY	MISSION VIEJO	CA	92692	ORANGE	3
04396	3921 WATT AVENUE	SACRAMENTO	CA	95821	SACRAMENTO	4
04495	1950 S DELAWARE STREET	SAN MATEO	CA	94403	SAN MATEO	4
04969	3501 FAIR OAKS BOULEVARD	SACRAMENTO	CA	95864	SACRAMENTO	4
04977	2770 CASTRO VALLEY ROAD	CASTRO VALLEY	CA	94546	ALAMEDA	3
05007	2940 LYTTON STREET	SAN DIEGO	CA	92110	SAN DIEGO	3
05028	124 W PACIFIC COAST HIGHWAY	LONG BEACH	CA	90806	LOS ANGELES	4
05061	12806 E ROSECRANS AVENUE	SANTA FE SPRINGS	CA	90670	LOS ANGELES	3
05111	2749 N EL CAMINO REAL	SAN CLEMENTE	CA	92672	ORANGE	3
05134	5405 CLAIREMONT MESA BOULEVARD	SAN DIEGO	CA	92117	SAN DIEGO	2
05137	201 BROADWAY	EL CAJON	CA	92020	SAN DIEGO	2
05147	2245 S MAIN STREET	SANTA ANA	CA	92707	ORANGE	4
05148	586 N MAIN STREET	BISHOP	CA	93514	INYO	4
05200	8004 LANKERSHIM BOULEVARD	NORTH HOLLYWOOD	CA	91605	LOS ANGELES	4
05215	57858 29 PALMS HIGHWAY	YUCCA VALLEY	CA	92284	SAN BERNARDINO	4
05221	14221 S FIGUEROA STREET	LOS ANGELES	CA	90061	LOS ANGELES	4
05252	2156 S GROVE AVENUE	ONTARIO	CA	91761	SAN BERNARDINO	3
05265	2353 E PALMDALE BOULEVARD	PALMDALE	CA	93550	LOS ANGELES	3
05337	6337 FAIR OAKS BOULEVARD	CARMICHAEL	CA	95608	SACRAMENTO	3
05369	36974 FREMONT BOULEVARD	FREMONT	CA	94536	ALAMEDA	3
05384	545 W ALMA AVENUE	SAN JOSE	CA	95125	SANTA CLARA	4
05393	2717 LEMON GROVE AVENUE	LEMON GROVE	CA	91945	SAN DIEGO	3
05397	407 E STREET	CHULA VISTA	CA	91910	SAN DIEGO	4
05404	3618 STATE STREET	SANTA BARBARA	CA	93105	SANTA BARBARA	4
05406	1875 GRAND AVENUE	SAN DIEGO	CA	92109	SAN DIEGO	3
05408	6301 EL CAJON BOULEVARD	SAN DIEGO	CA	92115	SAN DIEGO	3
05409	796 3RD AVENUE	CHULA VISTA	CA	91910	SAN DIEGO	4
05410	1725 BROADWAY	CHULA VISTA	CA	91911	SAN DIEGO	4
05411	2255 PALM AVENUE	SAN DIEGO	CA	92154	SAN DIEGO	4
05424	8024 ELDER CREEK ROAD	SACRAMENTO	CA	95824	SACRAMENTO	3
05450	1617 W FREMONT	STOCKTON	CA	95203	SAN JOAQUIN	3
05464	385 E ALISAL STREET	SALINAS	CA	93901	MONTEREY	3
05475	73980 HIGHWAY 111	PALM DESERT	CA	92260	RIVERSIDE	3
05503	8121 FLORIN ROAD	SACRAMENTO	CA	95828	SACRAMENTO	3
05630	1470 ALAMO DRIVE	VACAVILLE	CA	95687	SOLANO	4
05731	805 REED AVENUE	WEST SACRAMENTO	CA	95605	YOLO	4
05807	195 NIBLICK ROAD	PASO ROBLES	CA	93446	SAN LUIS OBISPO	4
05831	24181 MOULTON PARKWAY	LAGUNA HILLS	CA	92653	ORANGE	4
05881	9511 VALLEY VIEW STREET	CYPRESS	CA	90630	ORANGE	4
05951	PO BOX 39	BAKER	CA	92309	SAN BERNARDINO	4
05994	300 BRISTOL STREET	COSTA MESA	CA	92626	ORANGE	2
05999	1801 S STATE COLLEGE BOULEVARD	ANAHEIM	CA	92806	ORANGE	4
06006	28406 SAND CANYON ROAD	CANYON COUNTRY	CA	91387	LOS ANGELES	4
06019	2983 65TH STREET	SACRAMENTO	CA	95817	SACRAMENTO	3
06023	1801 WOODSIDE ROAD	REDWOOD CITY	CA	94061	SAN MATEO	4
06036	13142 GOLDENWEST STREET	WESTMINSTER	CA	92683	ORANGE	3
06038	12424 LOS OSOS ROAD	SAN LUIS OBISPO	CA	93405	SAN LUIS OBISPO	3
06043	2101 TULLY ROAD	MODESTO	CA	95350	STANISLAUS	4
06050	790 N SHORELINE BOULEVARD	MOUNTAIN VIEW	CA	94043	SANTA CLARA	4
06059	2686 PLEASANT HILL ROAD	PLEASANT HILL	CA	94523	CONTRA COSTA	4
06060	21452 BROOKHURST STREET	HUNTINGTON BEACH	CA	92646	ORANGE	2
06066	490 PACIFIC COAST HIGHWAY	SEAL BEACH	CA	90740	ORANGE	4
06072	1575 LANDESS AVENUE	MILPITAS	CA	95035	SANTA CLARA	4
06078	4700 MADISON AVENUE	SACRAMENTO	CA	95841	SACRAMENTO	4
06090	85 E LOUISE AVENUE	LATHROP	CA	95330	SAN JOAQUIN	3
06095	1222 E FIRST STREET	SANTA ANA	CA	92701	ORANGE	4
06095	2329 N TEXAS STREET	FAIRFIELD	CA	94533	SOLANO	3
06105	795 RIO DEL MAR BOULEVARD	APTOS	CA	95003	SANTA CRUZ	4
06106	2402 CASCADE BOULEVARD	REDDING	CA	96003	SHASTA	4
06109	3201 W VALLEY BOULEVARD	ALHAMBRA	CA	91803	LOS ANGELES	5
06110	1201 E IMPERIAL HIGHWAY	PLACENTIA	CA	92870	ORANGE	4
06116	17520 BROOKHURST STREET	FOUNTAIN VALLEY	CA	92708	ORANGE	4
06119	25 W TIERRA REJADA ROAD	SIMI VALLEY	CA	93065	VENTURA	3
06128	4496 CLAIREMONT MESA BOULEVARD	SAN DIEGO	CA	92117	SAN DIEGO	4

06129	21313 S AVALON	CARSON	CA	90745	LOS ANGELES	3
06131	3201 HARBOR BOULEVARD	COSTA MESA	CA	92626	ORANGE	5
06136	1200 GENEVA AVENUE	SAN FRANCISCO	CA	94112	SAN FRANCISCO	3
06139	880 E HILLSDALE BOULEVARD	FOSTER CITY	CA	94404	SAN MATEO	4
06144	1240 E WASHINGTON STREET	COLTON	CA	92324	SAN BERNARDINO	3
06146	725 N 2ND STREET	EL CAJON	CA	92021	SAN DIEGO	4
06148	5131 SHATTUCK AVENUE	OAKLAND	CA	94609	ALAMEDA	2
06157	1401 2ND STREET	SAN RAFAEL	CA	94901	MARIN	4
06159	6140 GREENBACK LANE	CITRUS HEIGHTS	CA	95621	SACRAMENTO	4
06160	13961 HARBOR BOULEVARD	GARDEN GROVE	CA	92843	ORANGE	2
06166	2410 W BROADWAY	NEEDLES	CA	92363	SAN BERNARDINO	3
06169	1411 E DEL AMO BOULEVARD	CARSON	CA	90746	LOS ANGELES	3
06177	18180 PRAIRIE AVENUE	TORRANCE	CA	90504	LOS ANGELES	4
06178	3949 E DENNISON AVENUE	LOS ANGELES	CA	90023	LOS ANGELES	4
06179	29409 SIERRA HIGHWAY	NEWHALL	CA	91321	LOS ANGELES	4
06189	13460 E FIRESTONE BOULEVARD	SANTA FE SPRINGS	CA	90670	LOS ANGELES	3
06191	17502 GOLDENWEST STREET	HUNTINGTON BEACH	CA	92647	ORANGE	5
06192	650 N ARNEILL ROAD	CAMARILLO	CA	93010	VENTURA	5
06200	125 N RANCHO SANTA FE ROAD	SAN MARCOS	CA	92069	SAN DIEGO	4
06201	40077 MISSION BOULEVARD	FREMONT	CA	94539	ALAMEDA	4
06228	2747 PINOLE VALLEY ROAD	PINOLE	CA	94564	CONTRA COSTA	2
06351	1201 YSABEL STREET	PASO ROBLES	CA	93446	SAN LUIS OBISPO	4
06365	2898 W RIALTO AVENUE	RIALTO	CA	92376	SAN BERNARDINO	2
06502	12775 PALM DRIVE	DESERT HOT SPRINGS	CA	92240	RIVERSIDE	4
07000	1900 RAMADA DRIVE	PASO ROBLES	CA	93446	SAN LUIS OBISPO	2
09504	12202 SOUTH STREET	ARTESIA	CA	90701	LOS ANGELES	3
09505	998 E ANAHEIM	LONG BEACH	CA	90813	LOS ANGELES	3
09507	3831 FLORENCE AVENUE	BELL	CA	90201	LOS ANGELES	3
09508	1700 W WHITTIER	MONTEBELLO	CA	90640	LOS ANGELES	3
09509	3302 DEL MAR AVENUE	ROSEMEAD	CA	91770	LOS ANGELES	3
09510	3680 SAN FERNANDO ROAD	GLENDALE	CA	91202	LOS ANGELES	3
09511	120 E IMPERIAL	BREA	CA	92821	ORANGE	3
09513	6600 LANKERSHIM	NORTH HOLLYWOOD	CA	91606	LOS ANGELES	3
09515	1049 E GARVEY AVENUE	MONTEREY PARK	CA	91755	LOS ANGELES	3
09517	10801 SANTA MONICA BOULEVARD	LOS ANGELES	CA	90025	LOS ANGELES	3
09518	6601 FLORENCE AVENUE	BELL GARDENS	CA	90201	LOS ANGELES	3
09519	3100 LOS COYOTES	LONG BEACH	CA	90808	LOS ANGELES	3
09520	2800 E FOOTHILL BOULEVARD	PASADENA	CA	91107	LOS ANGELES	3
09523	1818 HACIENDA BOULEVARD	LA PUENTE	CA	91744	LOS ANGELES	4
09524	3296 NE STREET	SAN BERNARDINO	CA	92405	SAN BERNARDINO	3
09525	3541 CESAR CHAVEZ	E LOS ANGELES	CA	90063	LOS ANGELES	3
09527	1800 E ROSECRANS	COMPTON	CA	90220	LOS ANGELES	3
09528	7352 E ROSECRANS	PARAMOUNT	CA	90723	LOS ANGELES	3
09529	867 N VENTURA AVENUE	VENTURA	CA	93001	VENTURA	3
09530	5175 MELROSE	LOS ANGELES	CA	90038	LOS ANGELES	3
09531	1465 S WINCHESTER	SAN JOSE	CA	95128	SANTA CLARA	2
09532	700 AVOCADO ROAD	EL CAJON	CA	92020	SAN DIEGO	3
09533	1092 E WASHINGTON AVENUE	EL CAJON	CA	92020	SAN DIEGO	3
09534	10801 MAGNOLIA	NORTH HOLLYWOOD	CA	91601	LOS ANGELES	3
09535	3400 SAN PABLO AVENUE	OAKLAND	CA	94608	ALAMEDA	3
09536	25225 MISSION BOULEVARD	HAYWARD	CA	94544	ALAMEDA	3
09537	10050 LAUREL CANYON	PACOIMA	CA	91331	LOS ANGELES	3
09538	12158 ALONDRA	NORWALK	CA	90650	LOS ANGELES	2
09539	2937 E CHAPMAN AVENUE	ORANGE	CA	92869	ORANGE	4
09540	3010 UNION AVENUE	SAN JOSE	CA	95124	SANTA CLARA	3
09541	207 A STREET	HAYWARD	CA	94541	ALAMEDA	3
09543	7994 UNIVERSITY AVENUE	LA MESA	CA	91941	SAN DIEGO	3
09544	3101 EL SEGUNDO BOULEVARD	HAWTHORNE	CA	90250	LOS ANGELES	3
09545	2214 N BROADWAY	LOS ANGELES	CA	90031	LOS ANGELES	3
09546	14360 FRANCISQUITO	LA PUENTE	CA	91744	LOS ANGELES	4
09548	23900 AVALON	CARSON	CA	90745	LOS ANGELES	3
09549	14121 NEWPORT AVENUE	TUSTIN	CA	92780	ORANGE	3
09550	291 S TUSTIN STREET	ORANGE	CA	92866	ORANGE	3
09551	280 E FOOTHILL	RIALTO	CA	92376	SAN BERNARDINO	3

09552	782 N MOUNTAIN AVENUE	UPLAND	CA	91786	SAN BERNARDINO	3
09553	1510 GAREY	POMONA	CA	91768	LOS ANGELES	2
09554	1025 W ANAHEIM	WILMINGTON	CA	90744	LOS ANGELES	4
09555	304 S MAGNOLIA AVENUE	ANAHEIM	CA	92804	ORANGE	3
09556	17475 BROOKHURST STREET	FOUNTAIN VALLEY	CA	92708	ORANGE	3
09557	16851 SHERMAN WAY	VAN NUYS	CA	91406	LOS ANGELES	3
09558	103 E ALOSTA	GLENDORA	CA	91740	LOS ANGELES	2
09559	7906 WINTER GARDENS	EL CAJON	CA	92021	SAN DIEGO	3
09560	2502 IMPERIAL AVENUE	SAN DIEGO	CA	92102	SAN DIEGO	3
09561	833 TURQUOISE STREET	SAN DIEGO	CA	92109	SAN DIEGO	2
09562	978 CUYAMACA STREET	EL CAJON	CA	92020	SAN DIEGO	3
09563	1890 PALM AVENUE	SAN DIEGO	CA	92154	SAN DIEGO	4
09564	6404 MISSION GORGE ROAD	SAN DIEGO	CA	92120	SAN DIEGO	3
09566	1806 PLAZA BOULEVARD	NATIONAL CITY	CA	91950	SAN DIEGO	3
09567	9811 MISSION GORGE	SANTEE	CA	92071	SAN DIEGO	3
09568	401 TELEGRAPH CYN ROAD	CHULA VISTA	CA	91910	SAN DIEGO	3
09569	1734 HIGHLAND AVENUE	NATIONAL CITY	CA	91950	SAN DIEGO	4
09570	1139 HARBISON AVENUE	NATIONAL CITY	CA	91950	SAN DIEGO	2
09571	4330 ORANGE AVENUE	SAN DIEGO	CA	92105	SAN DIEGO	3
09572	1484 E WASHINGTON AVENUE	EL CAJON	CA	92020	SAN DIEGO	2
09573	1525 N MAGNOLIA AVENUE	EL CAJON	CA	92020	SAN DIEGO	4
09574	9009 CARLTON HILLS BOULEVARD	SANTEE	CA	92071	SAN DIEGO	3
09575	1551 ROSECRANS STREET	SAN DIEGO	CA	92106	SAN DIEGO	2
09576	4202 CLAIREMONT MESA BOULEVARD	SAN DIEGO	CA	92117	SAN DIEGO	3
09577	489 W MAIN STREET	EL CAJON	CA	92020	SAN DIEGO	3
09578	9600 MURRAY DRIVE	LA MESA	CA	91942	SAN DIEGO	4
09579	434 W 5TH AVENUE	ESCONDIDO	CA	92025	SAN DIEGO	2
09580	6311 IMPERIAL AVENUE	SAN DIEGO	CA	92114	SAN DIEGO	3
09581	9090 GLENOAKS	SUN VALLEY	CA	91352	LOS ANGELES	3
09582	10120 CENTRAL	MONTCLAIR	CA	91763	SAN BERNARDINO	2
09583	600 E ROSECRANS	LOS ANGELES	CA	90001	LOS ANGELES	3
09584	8606 RESEDA BOULEVARD	NORTHRIDGE	CA	91324	LOS ANGELES	3
09587	6757 LAUREL CANYON	NORTH HOLLYWOOD	CA	91606	LOS ANGELES	2
09588	11870 ROSCOE BOULEVARD	SUN VALLEY	CA	91352	LOS ANGELES	3
09589	799 W 19TH STREET	COSTA MESA	CA	92627	ORANGE	3
09590	20055 VANOWEN	CANOGA PARK	CA	91306	LOS ANGELES	4
09591	8863 LAKEWOOD	DOWNEY	CA	90240	LOS ANGELES	3
09592	8600 WOODMAN	PACOIMA	CA	91331	LOS ANGELES	3
09593	1539 S STANDARD AVENUE	SANTA ANA	CA	92707	ORANGE	3
09594	751 BAKER STREET	COSTA MESA	CA	92626	ORANGE	2
09595	9108 CAMPO ROAD	SPRING VALLEY	CA	91977	SAN DIEGO	3
09596	7974 UNIVERSITY AVENUE	LA MESA	CA	91941	SAN DIEGO	2
09597	1401 HILLTOP	CHULA VISTA	CA	91911	SAN DIEGO	3
09598	633 BIRMINGHAM DRIVE	CARDIFF	CA	92007	SAN DIEGO	4
09599	3860 OLD TOWN AVENUE	SAN DIEGO	CA	92110	SAN DIEGO	3
09601	1256 E JULIAN STREET	SAN JOSE	CA	95110	SANTA CLARA	3
09602	13435 BOWMAN ROAD	AUBURN	CA	95603	PLACER	3
09603	2505 TOWNE AVENUE	POMONA	CA	91768	LOS ANGELES	3
09604	7510 ORANGETHORPE AVENUE	BUENA PARK	CA	90621	ORANGE	3
09605	5025 W SUNSET BOULEVARD	LOS ANGELES	CA	90027	LOS ANGELES	4
09606	1706 S GAFFEY STREET	SAN PEDRO	CA	90731	LOS ANGELES	2
09607	11890 S HAWTHORNE BOULEVARD	HAWTHORNE	CA	90250	LOS ANGELES	3
09608	11259 S VERMONT	LOS ANGELES	CA	90044	LOS ANGELES	3
09609	197 E HIGHWAY 246	BUELLTON	CA	93427	SANTA BARBARA	4
09610	4089 STATE STREET	SANTA BARBARA	CA	93110	SANTA BARBARA	3
09611	231 N MILPAS STREET	SANTA BARBARA	CA	93103	SANTA BARBARA	3
09612	795 VENTURA AVENUE	OAK VIEW	CA	93022	VENTURA	3
09613	1501 GONZALEZ ROAD	OXNARD	CA	93030	VENTURA	4
09614	1715 THOUSAND OAKS BOULEVARD	THOUSAND OAKS	CA	91362	VENTURA	3
09615	29145 HEATHERCLIFF	MALIBU	CA	90265	LOS ANGELES	4
09617	706 E LOS ANGELES	SIMI VALLEY	CA	93063	VENTURA	3
09618	1356 N ERRINGER	SIMI VALLEY	CA	93063	VENTURA	4
09619	2211 TAPO STREET	SIMI VALLEY	CA	93063	VENTURA	3
09620	10259 TOPANGA CANYON BOULEVARD	CHATSWORTH	CA	91311	LOS ANGELES	3

09622	6310 FALLBROOK	WOODLAND HILLS	CA	91367	LOS ANGELES	4
09623	22406 VENTURA BOULEVARD	WOODLAND HILLS	CA	91364	LOS ANGELES	3
09624	6699 RESEDA BOULEVARD	TARZANA	CA	91356	LOS ANGELES	4
09625	8255 WINNETKA	CANOGA PARK	CA	91303	LOS ANGELES	3
09626	15705 NORDHOFF STREET	NORTH HILLS	CA	91343	LOS ANGELES	3
09628	11454 BALBOA BOULEVARD	GRANADA HILLS	CA	91344	LOS ANGELES	4
09629	15508 DEVONSHIRE STREET	MISSION HILLS	CA	91345	LOS ANGELES	4
09630	12957 VAN NUYS BOULEVARD	PACOIMA	CA	91331	LOS ANGELES	4
09631	6000 CANOGA AVENUE	WOODLAND HILLS	CA	91367	LOS ANGELES	3
09632	8059 VAN NUYS	VAN NUYS	CA	91402	LOS ANGELES	4
09633	14114 VANOWEN	VAN NUYS	CA	91405	LOS ANGELES	3
09634	6810 SEPULVEDA BOULEVARD	VAN NUYS	CA	91405	LOS ANGELES	3
09635	12500 VENTURA BOULEVARD	STUDIO CITY	CA	91604	LOS ANGELES	3
09636	2354 E PALMDALE BOULEVARD	PALMDALE	CA	93550	LOS ANGELES	4
09637	4406 ADAMS	LOS ANGELES	CA	90016	LOS ANGELES	3
09639	7964 SANTA MONICA	LOS ANGELES	CA	90046	LOS ANGELES	4
09640	8770 W OLYMPIC BOULEVARD	LOS ANGELES	CA	90035	LOS ANGELES	3
09642	2555 LINCOLN BOULEVARD	SANTA MONICA	CA	90404	LOS ANGELES	3
09645	4130 W CENTURY	INGLEWOOD	CA	90304	LOS ANGELES	3
09646	1403 CENTURY BOULEVARD	LOS ANGELES	CA	90047	LOS ANGELES	3
09647	5038 EL SEGUNDO BOULEVARD	HAWTHORNE	CA	90250	LOS ANGELES	4
09648	5230 ROSECRANS	HAWTHORNE	CA	90250	LOS ANGELES	3
09649	2730 MARINE	REDONDO BEACH	CA	90278	LOS ANGELES	2
09650	4015 REDONDO BEACH BOULEVARD	LAWNDALE	CA	90260	LOS ANGELES	3
09651	16515 HAWTHORNE BOULEVARD	LAWNDALE	CA	90260	LOS ANGELES	3
09652	1131 PACIFIC COAST HIGHWAY	HERMOSA BEACH	CA	90254	LOS ANGELES	3
09653	4925 TORRANCE	TORRANCE	CA	90503	LOS ANGELES	3
09654	1880 PACIFIC COAST HIGHWAY	REDONDO BEACH	CA	90277	LOS ANGELES	3
09655	22620 WESTERN AVENUE	TORRANCE	CA	90501	LOS ANGELES	3
09656	302 S PACIFIC	SAN PEDRO	CA	90731	LOS ANGELES	3
09657	18523 S AVALON	CARSON	CA	90746	LOS ANGELES	3
09659	11025 PARAMOUNT BOULEVARD	DOWNEY	CA	90241	LOS ANGELES	3
09660	8010 IMPERIAL HIGHWAY	DOWNEY	CA	90242	LOS ANGELES	4
09661	9853 LONG BEACH BOULEVARD	SOUTH GATE	CA	90280	LOS ANGELES	4
09662	2581 E SLAUSON	HUNTINGTON PARK	CA	90255	LOS ANGELES	3
09663	2251 N FIGUEROA	LOS ANGELES	CA	90065	LOS ANGELES	3
09664	1205 S ALVARADO	LOS ANGELES	CA	90001	LOS ANGELES	3
09665	1366 E LAS TUNAS	SAN GABRIEL	CA	91775	LOS ANGELES	3
09667	5756 WHITTIER	E LOS ANGELES	CA	90022	LOS ANGELES	3
09669	5923 ROSEMEAD	PICO RIVERA	CA	90660	LOS ANGELES	3
09670	10909 LAKEWOOD BOULEVARD	DOWNEY	CA	90241	LOS ANGELES	3
09671	4258 N MAINE	BALDWIN PARK	CA	91706	LOS ANGELES	3
09672	15602 SAN BERNARDADINO ROAD	WEST COVINA	CA	91722	LOS ANGELES	3
09673	460 S WORKMAN MILL ROAD	CITY OF INDUSTRY	CA	91745	LOS ANGELES	3
09675	101 E WHITTIER BOULEVARD	LA HABRA	CA	90631	ORANGE	2
09676	718 S BREA BOULEVARD	BREA	CA	92821	ORANGE	3
09677	2351 E ORANGETHORPE	FULLERTON	CA	92831	ORANGE	4
09678	362 N AZUSA	LA PUENTE	CA	91744	LOS ANGELES	3
09679	447 S AZUSA	LA PUENTE	CA	91744	LOS ANGELES	3
09681	857 E ARROW HIGHWAY	GLENDORA	CA	91740	LOS ANGELES	4
09682	539 E FOOTHILL	POMONA	CA	91766	LOS ANGELES	3
09684	2475 S GAREY	POMONA	CA	91766	LOS ANGELES	2
09686	12345 CENTRAL	CHINO	CA	91710	SAN BERNARDINO	3
09687	9690 N CENTRAL	MONTCLAIR	CA	91763	SAN BERNARDINO	3
09688	1054 W MISSION	ONTARIO	CA	91761	SAN BERNARDINO	2
09689	908 N MOUNTAIN	ONTARIO	CA	91762	SAN BERNARDINO	3
09690	475 N MOUNTAIN AVENUE	UPLAND	CA	91786	SAN BERNARDINO	2
09691	775 W FOOTHILL BOULEVARD	UPLAND	CA	91786	SAN BERNARDINO	3
09692	9888 FOOTHILL BOULEVARD	RANCHO CUCAMONGA	CA	91730	SAN BERNARDINO	4
09693	16090 FOOTHILL	FONTANA	CA	92335	SAN BERNARDINO	3
09694	8127 MULBERRY AVENUE	FONTANA	CA	92335	SAN BERNARDINO	3
09695	111 W VALLEY BOULEVARD	RIALTO	CA	92376	SAN BERNARDINO	2
09696	247 E 40TH STREET	SAN BERNARDINO	CA	92404	SAN BERNARDINO	4
09697	2187 W HIGHLAND AVEUE	SAN BERNARDINO	CA	92407	SAN BERNARDINO	3

09698	995 W HIGHLAND AVENUE	SAN BERNARDINO	CA	92405	SAN BERNARDINO	2
09699	25717 E BASELINE STREET	SAN BERNARDINO	CA	92410	SAN BERNARDINO	4
09700	16337 MAIN	HESPERIA	CA	92345	SAN BERNARDINO	4
09701	15445 PALMDALE ROAD	VICTORVILLE	CA	92392	SAN BERNARDINO	4
09702	1400 E MAIN STREET	BARSTOW	CA	92311	SAN BERNARDINO	4
09703	2181 W MAIN STREET	BARSTOW	CA	92311	SAN BERNARDINO	3
09704	18083 FOOTHILL	FONTANA	CA	92335	SAN BERNARDINO	2
09705	1735 W 6TH STREET	CORONA	CA	92882	RIVERSIDE	2
09706	624 W 6TH STREET	CORONA	CA	92882	RIVERSIDE	3
09707	1205 S MAIN STREET	CORONA	CA	92882	RIVERSIDE	4
09708	2800 HAMNER AVENUE	NORCO	CA	92860	RIVERSIDE	4
09709	611 N MAIN STREET	CORONA	CA	92880	RIVERSIDE	3
09710	4930 VAN BUREN BOULEVARD	RIVERSIDE	CA	92503	RIVERSIDE	2
09711	3399 VAN BUREN BOULEVARD	RIVERSIDE	CA	92503	RIVERSIDE	3
09712	3570 CENTRAL	RIVERSIDE	CA	92506	RIVERSIDE	2
09713	4395 MARKET STREET	RIVERSIDE	CA	92501	RIVERSIDE	2
09714	1294 UNIVERSITY AVENUE	RIVERSIDE	CA	92507	RIVERSIDE	2
09715	1945 S TIPPECANOE AVENUE	SAN BERNARDINO	CA	92408	SAN BERNARDINO	4
09716	902 ORANGE STREET	REDLANDS	CA	92374	SAN BERNARDINO	3
09717	34696 YUCAIPA BOULEVARD	YUCAIPA	CA	92399	SAN BERNARDINO	2
09718	22990 ALLESANDRO BOULEVARD	MORENO VALLEY	CA	92553	RIVERSIDE	3
09719	401 E 6TH STREET	BEAUMONT	CA	92223	RIVERSIDE	2
09720	56898 29 PALMS HIGHWAY	YUCCA VALLEY	CA	92284	SAN BERNARDINO	4
09721	268 E 4TH STREET	PERRIS	CA	92570	RIVERSIDE	3
09722	2105 E FLORIDA AVENUE	HEMET	CA	92544	RIVERSIDE	3
09723	24991 SUNNYMEAD	MORENO VALLEY	CA	92553	RIVERSIDE	3
09725	2811 W LINCOLN AVENUE	ANAHEIM	CA	92801	ORANGE	3
09726	300 S BROOKHURST STREET	ANAHEIM	CA	92804	ORANGE	3
09727	2101 S HARBOR BOULEVARD	ANAHEIM	CA	92802	ORANGE	3
09728	2800 W BALL ROAD	ANAHEIM	CA	92804	ORANGE	2
09729	11500 BEACH BOULEVARD	STANTON	CA	90680	ORANGE	3
09730	727 S EAST STREET	ANAHEIM	CA	92805	ORANGE	2
09731	3101 E LA PALMA	ANAHEIM	CA	92801	ORANGE	3
09732	2493 N TUSTIN	ORANGE	CA	92865	ORANGE	3
09733	825 E KATELLA AVENUE	ORANGE	CA	92867	ORANGE	3
09734	6311 WESTMINSTER AVENUE	WESTMINSTER	CA	92683	ORANGE	3
09735	13501 MAGNOLIA STREET	GARDEN GROVE	CA	92844	ORANGE	2
09736	13511 EUCLID STREET	GARDEN GROVE	CA	92843	ORANGE	3
09738	2730 W MCFADDEN AVENUE	SANTA ANA	CA	92704	ORANGE	3
09739	2940 N BRISTOL STREET	SANTA ANA	CA	92706	ORANGE	3
09740	801 N BRISTOL STREET	SANTA ANA	CA	92703	ORANGE	3
09741	324 S GRAND AVENUE	SANTA ANA	CA	92701	ORANGE	2
09742	15501 EDWARDS STREET	HUNTINGTON BEACH	CA	92647	ORANGE	2
09743	18520 BROOKHURST STREET	FOUNTAIN VALLEY	CA	92708	ORANGE	3
09744	18975 MAGNOLIA STREET	FOUNTAIN VALLEY	CA	92708	ORANGE	3
09745	19971 BEACH BOULEVARD	HUNTINGTON BEACH	CA	92648	ORANGE	3
09746	2021 NEWPORT BOULEVARD	COSTA MESA	CA	92627	ORANGE	2
09747	590 S PACIFIC COAST HIGHWAY	LAGUNA BEACH	CA	92651	ORANGE	3
09748	590 CAMINO DE ESTRELLA	SAN CLEMENTE	CA	92672	ORANGE	2
09749	802 N COAST HIGHWAY	OCEANSIDE	CA	92054	SAN DIEGO	2
09750	2505 MORENA BOULEVARD	SAN DIEGO	CA	92110	SAN DIEGO	3
09751	1902 SUNSET CLIFFS BOULEVARD	OCEAN BEACH	CA	92107	SAN DIEGO	3
09752	3255 UNIVERSITY AVENUE	SAN DIEGO	CA	92104	SAN DIEGO	4
09755	1185 PALM AVENUE	IMPERIAL BEACH	CA	91932	SAN DIEGO	2
09756	6901 FEDERAL BOULEVARD	LEMON GROVE	CA	91945	SAN DIEGO	3
09757	8787 LAKE MURRAY BOULEVARD	SAN DIEGO	CA	92119	SAN DIEGO	3
09758	398 EL CAJON BOULEVARD	EL CAJON	CA	92020	SAN DIEGO	3
09759	900 E BROADWAY	EL CAJON	CA	92020	SAN DIEGO	2
09760	12109 WOODSIDE	LAKESIDE	CA	92040	SAN DIEGO	3
09761	9393 KEARNEY MESA ROAD	SAN DIEGO	CA	92126	SAN DIEGO	4
09762	444 S IMPERIAL AVENUE	CALEXICO	CA	92231	IMPERIAL	3

2E

GRB/LTM

UNIFIED PROGRAM CONSOLIDATED FORM
UNDERGROUND STORAGE TANK
MONITORING PLAN – (Page 1 of 2)

010092-037167

TYPE OF ACTION ☐ 1. NEW PLAN ☒ 2. CHANGE OF INFORMATION 490-1

PLAN TYPE (Check one item only) ☒ 1. MONITORING IS IDENTICAL FOR ALL USTs AT THIS FACILITY. ☐ 2. THIS PLAN COVERS ONLY THE FOLLOWING UST SYSTEM(S): 490-2

RECEIVED
FEB 01 2011
DEPARTMENT OF PUBLIC WORKS
ENVIRONMENTAL PROGRAMS

I. FACILITY INFORMATION

FACILITY ID # *(Agency Use Only)* 19-018-037167 1

BUSINESS NAME (Same as FACILITY NAME) **ARCO 09645** 3

BUSINESS SITE ADDRESS **4130 W CENTURY BLVD** 103. CITY **INGLEWOOD** 104

II. EQUIPMENT TESTING AND PREVENTIVE MAINTENANCE

Testing, preventive maintenance, and calibration of monitoring equipment (e.g., sensors, probes, line leak detectors, etc.) must be performed at the frequency specified by the equipment manufacturers' instructions, or annually, whichever is more frequent, and that such work must be performed by qualified personnel. (23 CCR §2632, 2634, 2638, 2641)

MONITORING EQUIPMENT IS SERVICED ☒ 1. ANNUALLY ☐ 99. OTHER (Specify): 490-3a 490-3b

III. MONITORING LOCATIONS

☒ **1. NEW SITE PLOT PLAN/MAP SUBMITTED WITH THIS PLAN.** ☐ **2. SITE PLOT PLAN/MAP PREVIOUSLY SUBMITTED. (23 CCR §2632, 2634)** 490-4

IV. TANK MONITORING IS PERFORMED USING THE FOLLOWING METHOD(S):

☒ **1. CONTINUOUS ELECTRONIC TANK MONITORING OF ANNULAR (INTERSTITIAL) SPACE(S) OR SECONDARY CONTAINMENT VAULT(S) WITH AUDIBLE AND VISUAL ALARMS. (23 CCR §2632, 2634)** 490-5

SECONDARY CONTAINMENT IS: ☒ a. DRY ☐ b. LIQUID FILLED ☐ c. PRESSURIZED ☐ d. UNDER VACUUM 490-6

PANEL MANUFACTURER: **VEEDER ROOT** 490-7 MODEL #: **TLS-350** 490-8

LEAK SENSOR MANUFACTURER: **VEEDER ROOT** 490-9 MODEL #(S): **794390-409** 490-10

☐ **2. AUTOMATIC TANK GAUGING (ATG) SYSTEM USED TO MONITOR SINGLE WALL TANK(S). (23 CCR §2643)** 490-11

PANEL MANUFACTURER: 490-12 MODEL #: 490-13

IN-TANK PROBE MANUFACTURER: 490-14 MODEL #(S): 490-15

LEAK TEST FREQUENCY: ☐ a. CONTINUOUS ☐ b. DAILY/NIGHTLY ☐ c. WEEKLY 490-16
☐ d. MONTHLY ☐ e. OTHER (Specify): _____ 490-17

PROGRAMMED TESTS: ☐ a. 0.1 g.p.h. ☐ b. 0.2 g.p.h. ☐ c. OTHER (Specify): _____ 490-18 490-19

☐ **3. MONTHLY STATISTICAL INVENTORY RECONCILIATION (23 CCR §2646.1):** 490-20

☐ **4. WEEKLY MANUAL TANK GAUGING (MTG) (23 CCR §2645).** TESTING PERIOD: ☐ a. 36 HOURS ☐ b. 60 HOURS 490-21 490-22

☐ **5. TANK INTEGRITY TESTING (23 CCR §2643.1):** 490-23
TEST FREQUENCY: ☐ a. ANNUALLY ☐ b. BIENNIALLY ☐ c. OTHER (Specify): 490-24 490-25

☐ **99. OTHER** (Specify): 490-26 490-27

V. PIPE MONITORING IS PERFORMED USING THE FOLLOWING METHOD(S) (Check all that apply)

☒ **1. CONTINUOUS MONITORING OF PIPE/ PIPING SUMP(S) AND OTHER SECONDARY CONTAINMENT WITH AUDIBLE AND VISUAL ALARMS. (23 CCR §2636)** 490-28

SECONDARY CONTAINMENT IS: ☒a. DRY ☐b. LIQUID FILLED ☐c. PRESSURIZED ☐d. UNDER VACUUM 490-29

PANEL MANUFACTURER: **VEEDER ROOT** 490-30 MODEL #: **TLS-350** 490-31

LEAK SENSOR MANUFACTURER: **VEEDER ROOT** 490-32 MODEL #(S): **794380-208** 490-33

PIPING LEAK ALARM TRIGGERS AUTOMATIC PUMP (i.e., TURBINE) SHUTDOWN. ☒ a. YES ☐ b. NO 490-34

FAILURE/DISCONNECTION OF THE MONITORING SYSTEM TRIGGERS AUTOMATIC PUMP SHUTDOWN. ☒ a. YES ☐ b. NO 490-35

☐ **2. MECHANICAL LINE LEAK DETECTOR (MLLD) THAT ROUTINELY PERFORMS 3.0 g.p.h. LEAK TESTS AND RESTRICTS OR SHUTS OFF PRODUCT FLOW WHEN A LEAK IS DETECTED (23 CCR §2636)** 490-36

MLLD MANUFACTURER(S): 490-37 MODEL #(S): 490-38

☒ **3. ELECTRONIC LINE LEAK DETECTOR (ELLD) THAT ROUTINELY PERFORMS 3.0 g.p.h. LEAK TESTS (23 CCR §2636)** 490-39

ELLD MANUFACTURER(S): **RED JACKET** 490-40. MODEL #(S): **CPT** 490-41

PROGRAMMED IN LINE LEAK TEST: ☐ 1. MINIMUM MONTHLY 0.2 g.p.h. ☐ 2. MINIMUM ANNUAL 0.1 g.p.h. 490-42

ELLD DETECTION OF A PIPING LEAK TRIGGERS AUTOMATIC PUMP SHUTDOWN. ☒ a. YES ☐ b. NO 490-43

ELLD FAILURE/DISCONNECTION TRIGGERS AUTOMATIC PUMP SHUTDOWN. ☒ a. YES ☐ b. NO 490-44

☐ **4. PIPE INTEGRITY TESTING** 490-45
TEST FREQUENCY ☐ a. ANNUALLY ☐ b. EVERY 3 YEARS ☐ c. OTHER (Specify) 490-46 490-47

☐ **5. VISUAL PIPE MONITORING.** 490-48
FREQUENCY ☐ a. DAILY ☐ b. WEEKLY ☐ c. MIN. MONTHLY & EACH TIME SYSTEM OPERATED* 490-49
* Allowed for monitoring of unburied emergency generator fuel piping only per HSC §25281.5(b)(3)

☐ **6. SUCTION PIPING MEETS EXEMPTION CRITERIA [23 CCR §2636(a)(3)].** 490-50

☐ **7. NO REGULATED PIPING PER HEALTH AND SAFETY CODE, DIVISION 20, CHAPTER 6.7 IS CONNECTED TO THE TANK SYSTEM** 490-51

☐ **99. OTHER** (Specify) 490-52 490-53

CORR # 670989

018094

Arco 09645, Belshire Environmental Services

UNIFIED PROGRAM CONSOLIDATED FORM
UNDERGROUND STORAGE TANK
MONITORING PLAN (Page 2 of 2)

VI. UNDER DISPENSER CONTAINMENT (UDC) MONITORING

1. UDC MONITORING IS PERFORMED USING THE FOLLOWING METHOD 490-54a 490-54b

☒ 1. CONTINUOUS ELECTRONIC MONITORING ☐ 2. FLOAT AND CHAIN ASSEMBLY ☐ 3. ELECTRONIC STAND-ALONE
☐ 4. NO DISPENSERS ☐ 99. OTHER (Specify):

PANEL MANUFACTURER: **VEEDER ROOT** 490-55 | MODEL #: **TLS-350** 490-56.

LEAK SENSOR MANUFACTURER: **VEEDER ROOT** 490-57 | MODEL #(S): **330212-001** 490-58

DETECTION OF A LEAK INTO THE UDC TRIGGERS AUDIBLE AND VISUAL ALARMS	☒ a. YES	☐ b. NO	490-59
UDC LEAK ALARM TRIGGERS AUTOMATIC PUMP SHUTDOWN	☒ a. YES	☐ b. NO	490-60.
FAILURE / DISCONNECTION OF UDC MONITORING SYSTEM TRIGGERS AUTOMATIC PUMP SHUTDOWN.	☒ a. YES	☐ b. NO	490-61
UDC MONITORING STOPS THE FLOW OF PRODUCT AT THE DISPENSER.	☒ a. YES	☐ b. NO	490-62

2. UDC CONSTRUCTION IS ☒ 1. SINGLE-WALLED ☐ 2. DOUBLE-WALLED 490-63

IF DOUBLE WALLED: 490-64a
UDC INTERSTITIAL SPACE IS MONITORED BY: ☐ 1. LIQUID ☐ 2. PRESSURE ☐ 3. VACUUM

A LEAK WITHIN THE SECONDARY CONTAINMENT OF THE UDC TRIGGERS AUDIBLE AND VISUAL ALARMS ☐ a. YES ☐ b. NO 490-64b

VII. PERIODIC SYSTEM TESTING

☐ 1. **ELD TESTING**: THIS FACILITY HAS BEEN NOTIFIED BY THE STATE WATER RESOURCES CONTROL BOARD THAT ENHANCED LEAK DETECTION (ELD) MUST BE PERFORMED. PERIODIC ELD IS PERFORMED EVERY 36 MONTHS AS REQUIRED. (23 CCR §2644.1) 490-65.

☒ 2. **SECONDARY CONTAINMENT COMPONENTS ARE TESTED EVERY 36 MONTHS.** 490-66

☒ 3. **SPILL BUCKETS ARE TESTED ANNUALLY.** 490-67

VIII. RECORDKEEPING

The following monitoring/maintenance records are kept for this facility:

☒ Alarm logs 490-68a ☐ Visual Inspection Records 490-68b ☐ Tank integrity testing results 490-68c
☐ SIR testing results (and supporting documentation records). 490-68d ☐ Tank gauging results (and supporting documentation records). 490-68e
☐ ATG Testing results (and supporting documentation records). 490-68f ☐ Corrosion Protection 60-day logs 490-68g
☒ Equipment maintenance and calibration records. 490-68h

IX. TRAINING

☒ Personnel with UST monitoring responsibilities are familiar with all of the following documents relevant to their job duties. 490-69a

REFERENCE DOCUMENTS MAINTAINED AT FACILITY (Check all that apply)

☒ THIS UNDERGROUND STORAGE TANK MONITORING PLAN (Required) 490-69b
☒ OPERATING MANUALS FOR ELECTRONIC MONITORING EQUIPMENT (Required) 490-69c
☐ CALIFORNIA UNDERGROUND STORAGE TANK REGULATIONS 490-69d
☐ CALIFORNIA UNDERGROUND STORAGE TANK LAW 490-69e
☐ STATE WATER RESOURCES CONTROL BOARD (SWRCB) PUBLICATION: "HANDBOOK FOR TANK OWNERS - MANUAL AND STATISTICAL INVENTORY RECONCILIATION" 490-69f
☐ SWRCB PUBLICATION: "UNDERSTANDING AUTOMATIC TANK GAUGING SYSTEMS" 490-69g
☐ OTHER (Specify): M69h, M69i

☒ This facility has a "Designated UST Operator" who has passed the California UST System Operator Exam administered by the International Code Council (ICC). The "Designated UST Operator" will train facility employees in the proper operation and maintenance of the UST systems annually, and within 30 days of hire. This training will include, but is not limited to, the following:

- Operation of the UST systems in a manner consistent with the facility's best management practices
- The facility employee's role with regard to the monitoring equipment as specified in this UST Monitoring Plan
- The facility employee's role with regard to spills and overfills as specified in the UST Response Plan
- Names of contact person(s) for emergencies and monitoring alarms. 490-70

X. COMMENTS/ADDITIONAL INFORMATION

Provide additional comments here or indicate how many pages with additional information on specific monitoring procedures are attached to this plan. 490-71

***Monitoring systems manually maintained by contracted, licensed pump and tank technicians. Best Management Practices are maintained in the H.S.S.E. Retail Facility Programs Manual (Green Binder).**

XI. PERSONNEL RESPONSIBILITIES

The UST Owner/Operator is responsible for ensuring that: 1) the daily/routine UST monitoring activities and maintenance of UST leak detection equipment covered by this plan occurs, 2) all conditions that indicate a possible release are investigated, and 3) all monitoring records are maintained properly.
The following person(s) are responsible for performing the monitoring and equipment maintenance:

NAME **BP WEST COAST PRODUCTS LLC** 490-72 TITLE **COMPLIANCE DEPARTMENT** 490-73

The Designated Operator shall perform a monthly visual inspection of the facility, provide a report to the owner/operator, and inform the owner/operator of any conditions that need follow-up action.

XII. OWNER/OPERATOR SIGNATURE

CERTIFICATION: I certify that the information provided herein is true and accurate to the best of my knowledge.

APPLICANT SIGNATURE 490-76 DATE: 12/21/10 490-77

REPRESENTING: ☐ 1. Tank Owner/Operator ☐ 2. Facility Owner/Operator ☒ 3. Authorized Representative of Owner

APPLICANT NAME (print): 490-78
VERONIQUE N. LEE

APPLICANT TITLE: 490-79
ENVIRONMENTAL COMPLIANCE SPECIALIST

(Agency Use Only) This plan has been reviewed and: ☐ Approved ☐ Approved With Conditions

Local Agency Signature: _____ Date: _____

Comments or Special Conditions:

UST Monitoring Site Plan

BUSINESS NAME: ARCO 09645			
SITE ADDRESS: 4130 W. CENTURY BLVD.		CITY: INGLEWOOD	ZIP: 90304
MAP DATE: 11/05/10	SURVEY BY: GE	DRAWN BY: AD	AGENCY FACILITY #:

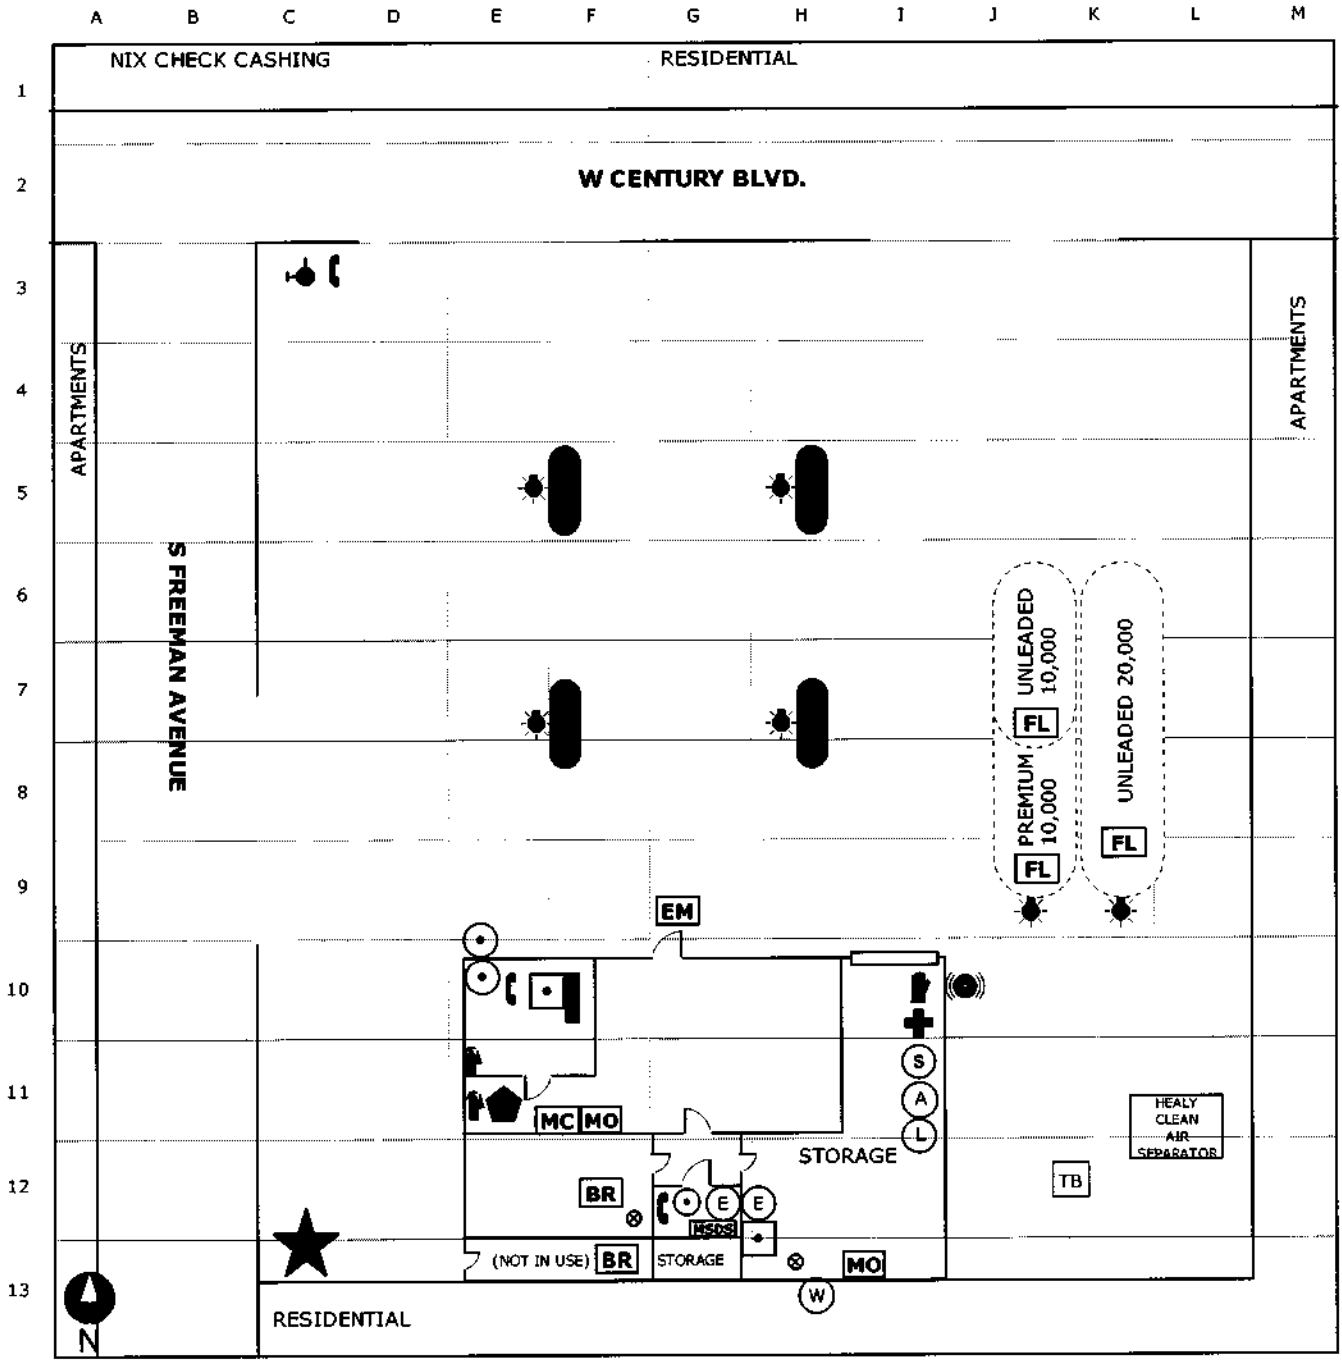

LEGEND

DISPENSER SHUTOFF	CASHIER	ABSORBENT	FLAMMABLE LIQUID	MSDS & EMERGENCY PLAN	BATH ROOM
GAS PUMP EMERGENCY SHUT OFF	FIRE HYDRANT	MONITORING WELL	COMBUSTIBLE LIQUID	TRASH BIN	SEWER/FLOOR DRAIN
ELECTRICAL PANEL	TANK MONITOR	WATER	MOTOR COOLANT	FENCE	FIRST AID
LIQUID WASTE DRUM	EVACUATION AREA	PPE	MOTOR OIL	AIR CONDITIONING UNIT	FIRE EXTINGUISHER
SOLID WASTE DRUM	OVERFILL ALARM	TELEPHONE	EMERGENCY EXIT	CO_2 CYLINDER	STORM DRAIN
GAS SHUTOFF	UST	SENSOR	DISPENSER	TRANSFORMER	

UNIFIED PROGRAM CONSOLIDATED FORM
UNDERGROUND STORAGE TANK

RESPONSE PLAN – PAGE 1

(One form per facility)

TYPE OF ACTION ☐ 1. NEW PLAN ☒ 2. CHANGE OF INFORMATION R01.

I. FACILITY INFORMATION

FACILITY ID # *(Agency Use Only)* 19-019-037167

FACILITY NAME R02.
ARCO 09645

FACILITY SITE ADDRESS R03.
4130 W CENTURY BLVD

CITY R04.
INGLEWOOD

II. SPILL CONTROL AND CLEANUP METHODS

This plan addresses unauthorized releases from UST systems and supplements the emergency response plans and procedures in the facility's Hazardous Materials Business Plan.

- If safe to do so, facility personnel will take immediate measures to control or stop any release (e.g., activate pump shut-off, etc.) and, if necessary, safely remove remaining hazardous material from the UST system.
- Any release to secondary containment will be pumped or otherwise removed within a time consistent with the ability of the secondary containment system to contain the hazardous material, but not greater than 30 calendar days, or sooner if required by the local agency. Recovered hazardous materials, unless still suitable for their intended use, will be managed as hazardous waste.
- Absorbent material will be used to contain and clean up manageable spills of hazardous materials. Absorbent material which has become too saturated to be effective or which is no longer intended for will be managed as hazardous waste unless a waste determination in accordance with 22 CCR §66262.11 finds that it is non-hazardous. Used absorbent material, reusable or waste, will be stored in a properly labeled and sealed container. Waste material shall be disposed appropriately.
- Facility personnel will determine whether or not any water removed from secondary containment systems, or from clean-up activity, has been in contact with any hazardous material. If the water is contaminated, it will be managed as hazardous waste. If the water has a petroleum sheen (i.e., rainbow colors), it is contaminated. A thick floating petroleum layer may not necessarily display rainbow colors. Water (hazardous or non-hazardous) from sumps, spill containers, etc. will not be disposed to storm water systems.
- We will review secondary containment systems for possible deterioration if any of the following conditions occur:
  1. Hazardous material in contact with secondary containment is not compatible with the material used for secondary containment;
  2. Secondary containment is prone to damage from any equipment used to remove or clean up hazardous material collected in secondary containment;
  3. Hazardous material, other than the product/waste stored in the primary containment system, is placed inside secondary containment to treat or neutralize released product/waste, and the added material or resulting material from such a combination is not compatible with secondary containment.

III. SPILL CONTROL AND CLEAN-UP EQUIPMENT

PERIODIC MAINTENANCE: Spill control and clean-up equipment kept permanently on-site is listed in the facility's Hazardous Materials Business Plan. This equipment is inspected at least monthly, and after each use, and supplies are replenished as needed. Defective equipment is repaired or replaced as necessary.

EQUIPMENT NOT PERMANENTLY ON-SITE, BUT AVAILABLE FOR USE IF NEEDED: (Complete only if applicable)

EQUIPMENT	LOCATION	AVAILABILITY
R10.	R20.	R30.
R11.	R21.	R31
R12.	R22.	R32.
R13.	R23.	R33
R14	R24.	R34.
R15.	R25.	R35.

IV. RESPONSIBLE PERSONS

THE FOLLOWING PERSON(S) IS/ARE RESPONSIBLE FOR AUTHORIZING ANY WORK NECESSARY UNDER THIS RESPONSE PLAN:

NAME	TITLE
R40. BP WEST COAST PRODUCTS LLC	R50. COMPLIANCE DEPARTMENT
R41.	R51.
R42.	R52.
R43.	R53.

V. MONITORING INDICATORS

IF MONITORING INDICATES A POSSIBLE UNAUTHORIZED RELEASE, STEPS TO VERIFY THE RELEASE WILL BE MADE AS FOLLOWS:
☐ Additional system testing or data collection ☒ Inspection by qualified persons ☐ Recalibration of equipment ☒ Other (specify):

R60.

Site operator will contact AMERICAS BUSINESS SERVICE CENTER at 1-800-272-6349. A certified, trained pump and tank technician will be dispatched to the site to evaluate and repair alarm condition.

UNIFIED PROGRAM CONSOLIDATED FORM
UNDERGROUND STORAGE TANK

RESPONSE PLAN – PAGE 2

VI. LEAK INTERCEPTION AND DETECTION SYSTEM

This information is required only for motor vehicle fuel UST systems constructed per the Alternate Construction Requirements of 23 CCR §2633, and only if the Leak Interception and Detection System (LIDS) does not meet the volumetric requirements of 23 CCR §2631(d)(1) through (5) (i.e., when accounting for rainfall and backfill material, the secondary containment volume is less than 100% of primary tank volume for a single UST; or in the case of multiple USTs in shared secondary containment, 150% of the largest primary tank volume or 10% of aggregate primary tank volume, whichever is greater).

ATTACH AN ADDITIONAL PAGE TO THIS PLAN CONTAINING THE FOLLOWING INFORMATION:

- The volume of the LIDS in relation to the volume of the primary container;
- The amount of time the LIDS shall provide containment related to the time between detection of an unauthorized release and cleanup of the leaked substance;
- The depth from the bottom of the LIDS to the highest anticipated level of groundwater;
- The nature of the unsaturated soils under the LIDS and their ability to absorb contaminants or to allow movement of contaminants;
- The methods and scheduling for removal of all hazardous substances which may have been discharged from primary containment and are located in the unsaturated soils between the primary containment and groundwater, including the LIDS sump.

VII. REPORTING AND RECORD KEEPING

We will report/record any overfill, spill, or unauthorized release from a UST system as indicated in this plan.

Recordable Releases: Any unauthorized release from primary containment which the UST operator is able to clean up within eight (8) hours after the release was detected or should reasonably have been detected, and which does not escape from secondary containment, does not increase the hazard of fire or explosion, and does not cause any deterioration of secondary containment, must be recorded in the facility's monitoring records. Monitoring records must include:

- The UST operator's name and telephone number;
- A list of the types, quantities, and concentrations of hazardous substances released;
- A description of the actions taken to control and clean up the release;
- The method and location of disposal of the released hazardous substances, and whether a hazardous waste manifest was or will be used;
- A description of actions taken to repair the UST and to prevent future releases;
- A description of the method used to reactivate interstitial monitoring after replacement or repair of primary containment.

Reportable Releases: Any overfill, spill, or unauthorized release which escapes from secondary containment (or primary containment if no secondary containment exists), increases the hazard of fire or explosion, or causes any deterioration of secondary containment, is a reportable release. Reportable releases are also recordable.

Within 24 hours after a reportable release has been detected, or should have been detected, we will notify the local agency administering the UST program of the release, investigate the release, and take immediate measures to stop the release. If necessary, or if required by the local agency, remaining stored product/waste will be removed from the UST to prevent further releases or facilitate corrective action. If an emergency exists, we will notify the State Office of Emergency Services.

Within five (5) working days of a reportable release, we will submit to the local agency a full written report containing all of the following information to the extent that the information is known at the time of filing the report:

- The UST owner's or operator's name and telephone number;
- A list of the types, quantities, and concentrations of hazardous materials released;
- The approximate date of the release;
- The date on which the release was discovered;
- The date on which the release was stopped;
- A description of actions taken to control and/or stop the release;
- A description of corrective and remedial actions, including investigations which were undertaken and will be conducted to determine the nature and extent of soil, ground water or surface water contamination due to the release;
- The method(s) of cleanup implemented to date, proposed cleanup actions, and a schedule for implementing the proposed actions;
- The method(s) and location(s) of disposal of released hazardous materials and any contaminated soils, groundwater, or surface water.
- Copies of any hazardous waste manifests used for off-site transport of hazardous wastes associated with clean-up activity;
- A description of proposed methods for any repair or replacement of UST system primary/secondary containment systems;
- A description of additional actions taken to prevent future releases.

We will follow the reporting procedures described above if any of the following conditions occur:

- A recordable unauthorized release can not be cleaned up or is still under investigation within eight (8) hours of detection;
- Released hazardous substances are discovered at the UST site or in the surrounding area;
- Unusual operating conditions are observed, including erratic behavior of product dispensing equipment, sudden loss of product, or the unexplained presence of water in the tank, unless system equipment is found to be defective and is immediately repaired or replaced, and no leak has occurred;
- Monitoring results from UST system monitoring equipment/methods indicate that a release may have occurred, unless the monitoring equipment is found to be defective and is immediately repaired, recalibrated, or replaced, and additional monitoring does not confirm the initial results.

Record Retention: Monitoring records and written reports of unauthorized releases must be maintained on-site (or off-site at a readily available location, if approved by the local agency) for at least 3 years. Hazardous waste shipping/disposal records (e.g., manifests) must be maintained for at least 3 years from the date of shipment.

VIII. OWNER/OPERATOR SIGNATURE

CERTIFICATION: I certify that the information provided herein is true and accurate to the best of my knowledge.

OWNER/OPERATOR SIGNATURE R71.	DATE R70.
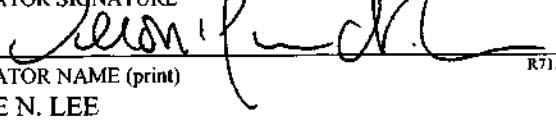	12/21/10
OWNER/OPERATOR NAME (print) R71.	OWNER/OPERATOR TITLE R72.
VERONIQUE N. LEE	ENVIRONMENTAL COMPLIANCE SPECIALIST

(Agency Use Only) This plan has been reviewed and: ☐ Approved ☐ Approved With Conditions ☐ Disapproved

Local Agency Signature: _____ Date: _____

FORM VALID JULY 1, 2010 TO JUNE 30, 2011

DPW USE ONLY:
SITE-FILE NO. 10092-37167 AREA 2E
APPLICATION NO. 682801
HMUSP NO. 337688

APPLICATION FOR NEW CONSTRUCTION

COUNTY OF LOS ANGELES DEPARTMENT OF PUBLIC WORKS
Environmental Programs Division
900 South Fremont Avenue, 3rd Floor Annex Building
Alhambra, CA 91803-1331
Phone No. (626) 458-3517 Fax No. (626) 458-3569
www.CleanLA.com

** See instructions on back of this form**

UNDERGROUND STORAGE TANKS (USTs)
- ☐ NEW CONSTRUCTION PLAN CLEARANCE
- ☒ PERMIT ADDENDUM
- ☐ PIPING REPLACEMENT REVIEW

A OWNER INFORMATION:

BP West Coast Products "Arco 9645"
OWNER/FACILITY NAME
4 Centerpointe Dr.
MAILING ADDRESS
La Palma Ca. 90623-1066
CITY STATE ZIP
4130 W. Century Blvd. Inglewood, Ca. 90304
FACILITY ADDRESS

B UST FACILITY INFORMATION:

NUMBER OF EXISTING USTs AT SITE: 3
NUMBER OF USTs TO BE INSTALLED: 0
NUMBER OF USTs TO BE REMOVED: 0
(SEPARATE CLOSURE APPLICATION REQUIRED)
NET NUMBER OF USTs AT SITE: 3

C NEW CONSTRUCTION PLAN CLEARANCE APPLICATIONS MUST BE ACCOMPANIED BY:

☐ Unified Program (UP) UST – FACILITY INFORMATION and TANK INFORMATION forms for each tank to be installed or each tank affected by replacement piping.

☐ At least four (4) sets of construction plans and specifications.

NUMBER OF USTs:	PLAN CLEARANCE FEE:
1	$507.00
2	$624.00
3	$741.00
4	$858.00
5	$975.00
6 OR MORE	$390.00 + $117.00 PER TANK

New construction plan clearance fee. Enter amount: $

D SYSTEM MODIFICATION OR CHANGE PROPOSED:

Submit "As-Builds" to replace the ECPU2 board and upgrade the software to version 331.01 in the Veeder Root TLS-350, P/N, Veeder Root 331500-358. Test as required by the LACDPW.

E ADDENDUM APPLICATIONS MUST BE ACCOMPANIED BY:

- ☐ UP USTs TANK PAGE 1 & TANK PAGE 2 forms for each tank modified or changed.
- ☒ Four (4) sets of construction plans, specifications, and/or explanation of modifications or changes.
- ☒ Permit Addendum Fee of **$429** $429.00

MAKE CHECKS PAYABLE TO: "LOS ANGELES COUNTY DEPARTMENT OF PUBLIC WORKS"

F APPLICANT OR REPRESENTATIVES:

SIGNATURE Jim Cortez ☐ OWNER ☐ OPERATOR ☒ CONTRACTOR
PRINT NAME Jim Cortez (213) 216 - 5539 DATE June 7, 2011
CONTRACTOR NAME Charles E. Thomas Co. LICENSE NO. 302015 CLASS A,B,C10,C61/D40,HAZ
ICC UST INSTALLER/RETROFIT AND/OR TECHNICIAN NAME(s) Cesar Heredia ICC UST NO(s). 5263285-UT

Complete Certification of Compliance with Los Angeles County Lobbyist Ordinance on back

INSTRUCTIONS

Hazardous Materials Underground Storage Permit (HMUSP)
New Construction Plan Clearance, Permit Addendum, or Piping Replacement Review

Do not use this form for closure, transfer, or renewal of an existing HMUSP (Operating Permit) or Unified Program (UP) Permit.

This application is for authorization to construct or modify hazardous material UST facilities only. A separate HMUSP or UP Permit, is required to operate the approved system. This application will not be approved unless a valid HMUSP or UP Permit application is on file with the Department of Public Works.

A The Owner/Operator, Facility name, mailing address and facility address on this form must correspond with the information on the UP UST FACILITY INFORMATION form.

B This application must be submitted for new construction (installation of new tanks) plan clearance, piping replacement, or addendum to an existing HMUSP. Specify the number of tanks to be installed and the total number of tanks after installation. Existing facilities with a valid operational HMUSP or UP Permit, need not make a separate HMUSP application to add or modify tanks. Work must commence within 180 days from the date of issuance of plan approval or the application is void. An extension of up to 180 days may be granted at one-half the initial plan check application fee. If construction work has not commenced within 360 days from the date of plan approval issuance, such plan approval shall be null and void.

C Plans and specifications submitted for a new construction plan clearance must conform to the California Health and Safety Code, Division 20, Chapter 6.7, the California Code of Regulations, Title 23, Division 3, Chapter 16, Los Angeles County Code, Title 11, Division 4, and shall be to the satisfaction of the Department of Public Works. Other clearances such as local fire department, building and safety, and either South Coast Air Quality Management District or Antelope Valley Air Quality Management District may also be required.

In addition to the plan clearance fee, an HMUSP permit application fee will be required when applying to construct a new facility. No refund of current year HMUSP fees due will be allowed for a net decrease in the number of tanks. State surcharge or service fees paid on existing or renewed tanks are not transferable to new tanks.

D Specify the type of modification or change to existing tanks. Types of modifications and changes requiring an addendum include: repair of tanks, replacements of piping, change or addition of hazardous materials stored, change in monitoring equipment, change of overfill protection devices, or additions or modifications to dispenser containment devices.

E A fee of $429 must be submitted for each addendum. Where a previously unregistered tank is added to an existing HMUSP, an additional application fee including maintenance fee will be charged.

F This form and each UP UST form must be signed by one of the following:

1. The tank owner, operator, or Unified Program facility permit owner or operator.
2. A principal executive officer at the level of vice-president or by an authorized representative responsible for the overall operation of the facility where the tank(s) are located.
3. A general partner proprietor.
4. A principal executive officer, ranking elected official, or authorized representative of a public agency.
5. An authorized representative, including an architect or contractor responsible for the installation of the new tanks or any modifications or changes to existing tanks.

All post construction requirements such as primary containment testing, secondary containment testing, monitoring system certification, soil sampling closure reports, and the completed UNIFIED PROGRAM UST INSTALLATION form must be submitted upon completion of work.

INCOMPLETE APPLICATIONS WILL NOT BE PROCESSED.

CERTIFICATION OF COMPLIANCE WITH
LOS ANGELES COUNTY LOBBYIST ORDINANCE

This is to certify that I, as permit applicant, for the project located at 4130 W. Century Blvd. Inglewood, Ca. 90304
LOCATION ADDRESS
am familiar with the requirements of Los Angeles County Code Chapter 2.160 et seq., (relating to the Los Angeles County Lobbyist Ordinance) and all persons acting on behalf of myself have complied and will continue to comply therewith through the application process.

Jim Cortez (213) 216 - 5539	Jim Cortez
APPLICANT (PRINT NAME)	APPLICANT SIGNATURE
Charles E. Thomas Co.	June 7, 2011
COMPANY NAME (If employed by an entity/agency)	DATE

Century Blvd.

Freeman Street

N

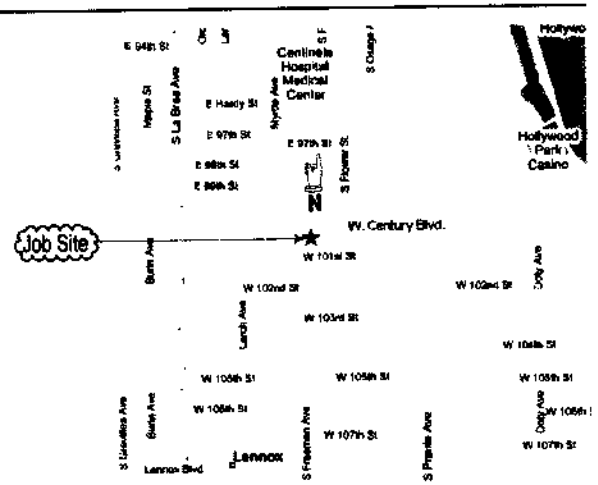

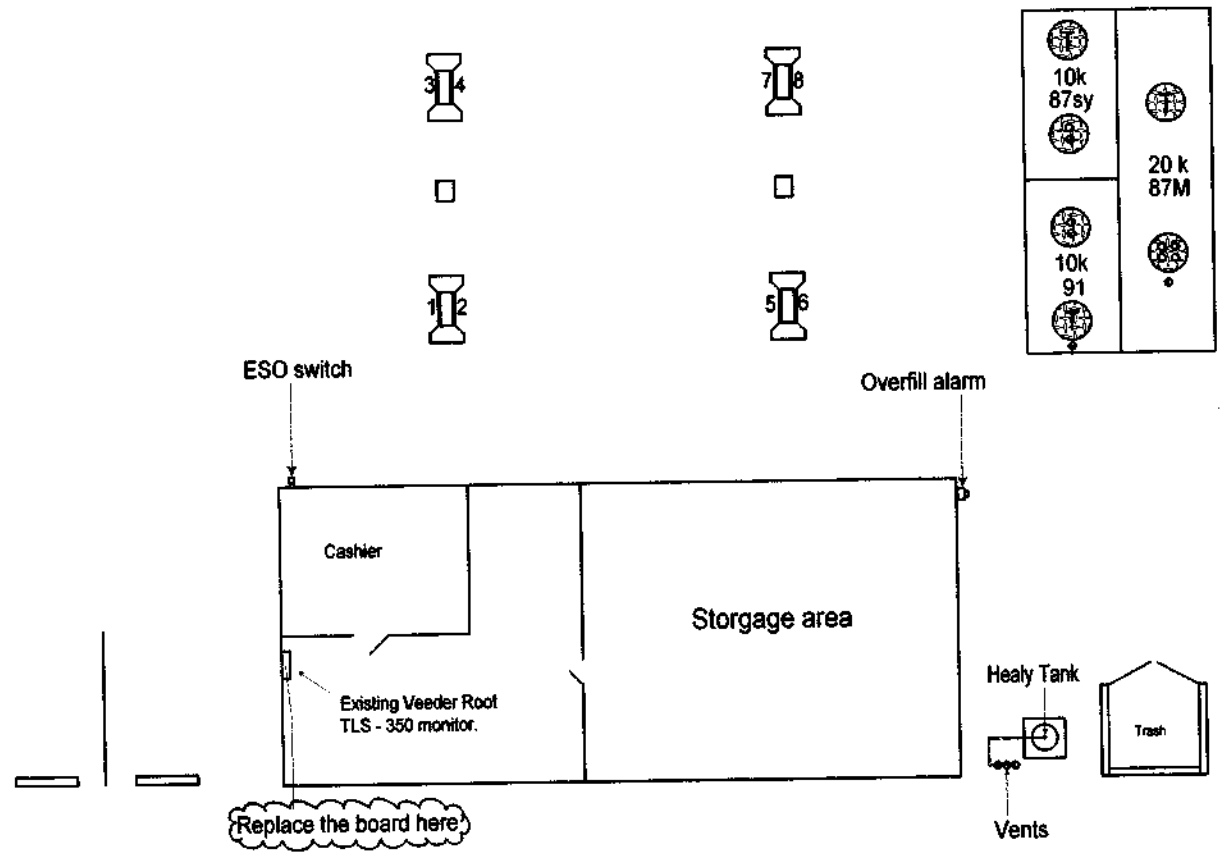

As-Built Plans
- INFORMATION ONLY -
Los Angeles County
Department of Public Works
Environmental Programs Division
Received by:
Date: 05/04/2011

010092-037167
A682801

CONTRACTORS STATE LICENSE BOARD
ACTIVE LICENSE
302015 CORP
CHARLES E THOMAS COMPANY INC
CHECK [B] HAZ A B
11/30/2011

Arco 9645
4130 W. Century Blvd.
Inglewood, Ca. 90304
(310) 680 - 1643
[33027]
6/07/11

Scope of work:
Submit As-Builts to replace the ECPU2 board and upgrade the software to version 331.01 in the Veeder Root TLS-350.
Test as required by the LA County Dept. of Public Works.

Parts list:
(1) 331500-358 Veeder Root ECPU2 Board w/ version 331.01 software.

NOTES
Work will be performed by an ICC and a manufacturers' certified technician.

Existing Electrical Panel (location unknown)

(Typical) Electrical Room Wall

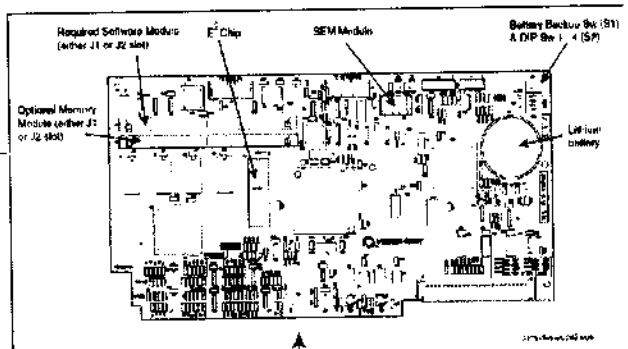

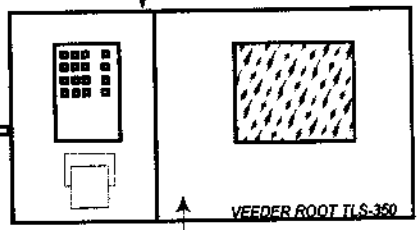

Veeder Root TLS-350 Monitor Console
(Existing)

Install a new ECPU2 board
and version 331.01 in the
Veeder Root TLS-350
(V/R331500-358)

Gutter Box (Existing)

Arco 9645
4130 W. Century Blvd.
Inglewood, Ca. 90304
(310) 680 - 1643
[33027]
6/07/11

CONTRACTORS STATE LICENSE BOARD
ACTIVE LICENSE

302015 CORP

CHARLES E THOMAS COMPANY INC

C10 C61-D40 HAZ A B

11/30/2011

(Typical Monitor room detail).

INTERNATIONAL CODE COUNCIL

CESAR HEREDIA

The International Code Council attests that the individual named on this certificate has satisfactorily demonstrated knowledge as required by the International Code Council by successfully completing the prescribed written examination based on codes and standards then in effect, and is hereby issued this certification as:

California UST Service Technician

Given this day of June 9, 2009

Certificate No. 5263285-UT

Adolf Zubia
President, Board of Directors

INTERNATIONAL CODE COUNCIL, INC. CERTIFIED WASHINGTON, D.C.

Richard P. Weiland
Chief Executive Officer

ICC INTERNATIONAL CODE COUNCIL

This certificate is the property of ICC and must be returned to ICC in the event of suspension or revocation of the certificate.

Technical Training Certification

Certificate of Completion

This certificate is issued in recognition that

Cesar Heredia
Technician #A25050

has satisfactorily completed

Veeder-Root Startup & Service Technician (Level 4)
in
TLS-3XX UST Monitoring Systems
(including Secondary Containment Vacuum Sensing - CA only)

Lewis Bell, Technical Training Manager

VEEDER-ROOT

2/3/2011
Date of Issue

2/2/2013
Expiration Date

PGT/APPS 010092-037167

UNIFIED PROGRAM (UP) FORM

BUSINESS OWNER/OPERATOR IDENTIFICATION (LACoCUPA Form 2730)

☐ NEW BUSINESS ☐ OUT OF BUSINESS ☒ REVISE/UPDATE (EFFECTIVE: 10/03/2011) | PAGE OF

I. IDENTIFICATION

FACILITY ID# 19-019-037167 [1]	BEGINNING DATE [100] 06/06/2011	ENDING DATE [101] 01/31/2012	
BUSINESS NAME (Same as FACILITY NAME or DBA – Doing Business As) [3] ARCO 09645		BUSINESS PHONE [102] 310-680-1643	
BUSINESS SITE ADDRESS [103] 4130 W. CENTURY BLVD.			
CITY INGELWOOD [104]	CA	ZIP CODE 90304 [105]	
DUN & BRADSTREET 03-959-6507 [106]		SIC CODE (4 digit #) 5541 [107]	
COUNTY LOS ANGELES [108]		UNINCORPORATED ☐ Yes ☒ No [133a.]	
BUSINESS OPERATOR NAME [109] SOUTH WEST PETROLEUM LLC		BUSINESS OPERATOR PHONE [110] 310-680-1643	

II. BUSINESS OWNER

OWNER NAME [111] BP WEST COAST PRODUCTS LLC		OWNER PHONE [112] 714-670-3928
OWNER MAILING ADDRESS [113] PO BOX 6038		
CITY ARTESIA [114]	STATE CA [115]	ZIP CODE 90702 [116]

III. ENVIRONMENTAL CONTACT

CONTACT NAME [117] COMPLIANCE DEPARTMENT		CONTACT PHONE [118] 714-670-3928
CONTACT MAILING ADDRESS [119] BP WEST COAST PRODUCTS LLC, PO BOX 6038		
CITY ARTESIA [120]	STATE CA [121]	ZIP CODE 90702 [122]

IV. EMERGENCY CONTACTS

PRIMARY		SECONDARY	
NAME ALY SHAKANKINY	[123]	NAME AMERICAS BUSINESS SERVICE CENTER	[128]
TITLE DEALER	[124]	TITLE AMERICAS BUSINESS SERVICE CENTER	[129]
BUSINESS PHONE 310-680-1643	[125]	BUSINESS PHONE 800-ARCOFIX (272-6349)	[130]
24-HOUR PHONE 562-715-5011	[126]	24-HOUR PHONE 800-ARCOFIX (272-6349)	[131]
PAGER #	[127]	PAGER #	[132]
E-MAIL ADDRESS (if any)	[133b]	E-MAIL ADDRESS (if any)	[133b]

V. ADDITIONAL LOCALLY COLLECTED INFORMATION [133]

FEDERAL TAX IDENTIFICATION NUMBER 36-244-0313	[133c]	NO. OF EMPLOYEES 6-10 [133d]
NAME, POSITION, AND DATE OF BIRTH		BUSINESS CODE [133e]
DRIVER'S LICENSE NUMBER AND STATE		

MAILING/ BILLING INFORMATION

ADDRESS [133f]	CITY [133g]	STATE [133h]	ZIP CODE [133i]
BP WEST COAST PRODUCTS LLC			
PO BOX 6038	ARTESIA	CA	90702

Certification: Based on my inquiry of those individuals responsible for obtaining the information, I certify under penalty of law that I have personally examined and am familiar with the information submitted and believe the information is true, accurate, and complete.

SIGNATURE OF OWNER/OPERATOR OR DESIGNATED REPRESENTATIVE	DATE	NAME OF DOCUMENT PREPARER [135]
Veronique N. Lee	06/06/2011	BELSHIRE ENVIRONMENTAL SERVICES
NAME OF SIGNER (print) [136] VERONIQUE N. LEE	TITLE OF SIGNER [137] ENVIRONMENTAL COMPLIANCE SPECIALIST	

OFFICIAL USE ONLY	UP Form	HW	HM	ARP	APST	UST	TP	CUPA	PA

INSPECTOR	DISTRICT	DATE OF INSP.	DIVISION	BATTALION	STATION

C682812

Arco 09645, Belshire Environmental Services

UNIFIED PROGRAM (UP) FORM
BUSINESS ACTIVITIES

I. FACILITY IDENTIFICATION

FACILITY ID #	1	9	-	0	1	9	-	0	3	7	1	6	7	1	EPA ID # (Hazardous Waste Only) 2
															CAR000101253

BUSINESS NAME (Same as Facility Name of DBA-Doing Business As) 3

ARCO 09645

II. ACTIVITIES DECLARATION

NOTE: If you check YES to any part of this list, please submit the Business Owner/Operator Identification page.

Does your facility...	If Yes, please complete these pages of the UP FORM....	
A. HAZARDOUS MATERIALS		
Have on site (for any purpose) hazardous materials at or above 55 gallons for liquids, 500 pounds for solids, or 200 cubic feet for compressed gases (include liquids in ASTs and USTs); or the applicable Federal threshold quantity for an extremely hazardous substance specified in 40 CFR Part 355, Appendix A or B; or handle radiological materials in quantities for which an emergency plan is required pursuant to 10 CFR Parts 30, 40 or 70?	☒ YES ☐ NO 4	HAZARDOUS MATERIALS INVENTORY – CHEMICAL DESCRIPTION CONSOLIDATED CONTINGENCY PLAN (Section I and Site Map(s)) TRAINING PLAN
B. UNDERGROUND STORAGE TANKS (USTs)		
1. Own or operate underground storage tanks?	☒ YES ☐ NO 5	UST FACILITY UST TANK (one page per tank)
2. Intend to upgrade existing or install new USTs?	☐ YES ☒ NO 6	UST FACILITY UST TANK (one per tank) UST INSTALLATION - CERTIFICATE OF COMPLIANCE (one page per tank)
3. Need to report closing a UST?	☐ YES ☒ NO 7	UST TANK (closure portion –one page per tank)
C. ABOVE GROUND PETROLEUM STORAGE TANKS (APSTs) Own or operate APSTs above this threshold: —the total capacity for the facility is greater than 1,320 gallons?	☐ YES ☒ NO 8	CONSOLIDATED CONTINGENCY PLAN (Section I and Site Map(s))
D. HAZARDOUS WASTE		
1. Generate hazardous waste?	☒ YES ☐ NO 9	EPA ID NUMBER – provide at the top of this page. As a generator, answer YES to Item E2b and complete Waste Generator Form.
2. Recycle more than 100 kg/month of excluded or exempted recyclable materials (per HSC 25143.2)?	☐ YES ☒ NO 10	RECYCLABLE MATERIALS REPORT
3. Treat hazardous waste on site?	☐ YES ☒ NO 11	ONSITE HAZARDOUS WASTE TREATMENT – FACILITY ONSITE HAZARDOUS WASTE TREATMENT – UNIT (one page per unit)
4. Treatment subject to financial assurance requirements (for Permit by Rule and Conditional Authorization)?	☐ YES ☒ NO 12	CERTIFICATION OF FINANCIAL ASSURANCE
5. Consolidate hazardous waste generated at a remote site?	☐ YES ☒ NO 13	REMOTE WASTE / CONSOLIDATION SITE ANNUAL NOTIFICATION
6. Need to report the closure/removal of a tank that was classified as hazardous waste and cleaned onsite?	☐ YES ☒ NO 14	HAZARDOUS WASTE TANK CLOSURE CERTIFICATION
E. LOCAL REQUIREMENTS		15
1. REGULATED SUBSTANCES		
Have Regulated Substances (RS) including Extremely Hazardous Substances (EHS) stored on site at greater than the threshold planning quantities established by the California Accidental Release Program (Cal ARP)?	☐ YES ☒ NO 15a	In addition to Hazardous Materials requirements, complete: Regulated Substance Registration Risk Management Plan (when required)
2. OTHER REQUIREMENTS		
a. Have hazardous materials stored on site at or above a threshold amount established by a CUPA's or PA's local ordinance?	☐ YES ☒ NO 15b	Consult local CUPA or PA for added reporting requirements.
b. Required by a CUPA or PA to provide other information?	☐ YES ☒ NO 15c	Waste Generator Form (LA County)

OFFICIAL USE ONLY	UP Form	HW	HM	ARP	AST	UST	TP	CUPA	PA

10012-37167

Owner Statements of Designated Underground Storage Tank (UST) Operator and Understanding of and Compliance with UST Requirements

Facility Name: **BP 09645**	Facility ID: **09645**
Facility Address: **4130 W CENTURY INGLEWOOD , CA 90304**	Reason for Submitting this Form (Check One) ■ Change of Designated Operator
Facility Phone #: **3106801643**	□ Updated Certificate Expiration Date

Designated UST Operator(s) for this Facility

PRIMARY

Designated Operator's Name: **Glenda Esteban**	Relation to the UST Facility (Check One)
Business Name (If different from above): **Belshire Environmental Services, Inc.**	□ Owner □ Operator □ Employee
Designated Operator's Phone #: **(949) 460-5200**	□ Service Technician ■ Third-Party
International Code Council Certification #: **8018547-UC**	Expiration Date: **9/8/2012**

ALTERNATE 1

Designated Operator's Name: *refer to backup document*	Relation to the UST Facility (Check One)
Business Name (If different from above): *refer to backup document*	□ Owner □ Operator □ Employee
Designated Operator's Phone #: *refer to backup document*	□ Service Technician ■ Third-Party
International Code Council Certification #: *refer to backup document*	Expiration Date: *refer to backup document*

ALTERNATE 2

Designated Operator's Name: *refer to backup document*	Relation to the UST Facility (Check One)
Business Name (If different from above): *refer to backup document*	□ Owner □ Operator □ Employee
Designated Operator's Phone #: *refer to backup document*	□ Service Technician ■ Third-Party
International Code Council Certification #: *refer to backup document*	Expiration Date: *refer to backup document*

C68-9495

I certify that, for the facility indicated at the top of this page, the individual(s) listed above will serve as Designated UST Operator(s). The individual(s) will conduct and document monthly facility inspections and annual facility employee training, in accordance with California Code of Regulations, title 23, section 2715(c) - (f).

Furthermore, I understand and am in compliance with the requirements (statutes, regulations, and local ordinances) applicable to underground storage tanks.

Name of Tank Owner (print): **Nikki Lee**

Signature of Tank Owner: Nikki Lee

Date: **5/6/2011** Owner's Phone #: **(714) 670-3928**

NOTE: 1) SUBMIT THIS COMPLETED FORM TO THE LOCAL AGENCY (NOT THE STATE WATER RESOURCES CONTROL BOARD) BY JANUARY 1, 2005. THE LOCAL AGENCY LIST IS AVAILABLE AT: www.waterboards.ca.gov/ust/contacts/cupa_agys.html.

2) NOTIFY THE LOCAL AGENCY OF ANY CHANGES TO THIS INFORMATION WITHIN 30 DAYS OF THE CHANGE.

belshire
environmental services, inc.
25971 Towne Centre Drive, Foothill Ranch, CA 92610

Designated Operator Alternate List

Name	ICC Cert #	Expiration	Phone
Jhustin Abeleda	8036229-UC	9/26/2011	(949) 460-5200
Jeffrey Badders	5252456-UC	10/19/2011	(949) 460-5200
Adam Burton	8049062-UC	12/8/2011	(949) 460-5200
Oliver Cruz	5244318-UC	9/8/2012	(949) 460-5200
Andy DeGregorio	8019630-UC	10/4/2012	(949) 460-5200
Ricky Diaz	8102023-UC	2/15/2013	(949) 460-5200
Jesse Diaz	8035355-UC	9/4/2011	(949) 460-5200
Jackie Dougherty	5234433-UC	7/14/2012	(949) 460-5200
Justin Downs	8021990-UC	12/7/2012	(949) 460-5200
Glenda Esteban	8018547-UC	9/8/2012	(949) 460-5200
Cheron Flores	8019649-UC	10/8/2012	(949) 460-5200
Grasiela Gama	8022001-UC	12/14/2012	(949) 460-5200
Angelo Georgetti	8027546-UC	3/22/2013	(949) 460-5200
Anthony Greco	8008443-UC	3/17/2012	(949) 460-5200
Noah Henning	8013041-UC	5/26/2012	(949) 460-5200
Brian Hernandez	5308636-UC	2/15/2013	(949) 460-5200
Kevin Hom	8054461-UC	1/22/2012	(949) 460-5200
Santi Luangpraseut	8057544-UC	2/11/2012	(949) 460-5200
Jack Nestler	8079218-UC	8/31/2012	(949) 460-5200
Cory Nicholson	8020120-UC	10/8/2012	(949) 460-5200
Chukwuemeka Odunze	8105942-UC	3/18/2013	(949) 460-5200
Clarinda Olson	5244506-UC	2/2/2013	(949) 460-5200
Cristina Pena	8010939-UC	5/15/2012	(949) 460-5200
Spencer Platler	8014664-UC	6/16/2012	(949) 460-5200
Douglas Shearer	5240897-UC	7/14/2012	(949) 460-5200
Roman Shekhter	8035361-UC	9/9/2011	(949) 460-5200
Greg Vierra	5317332-UC	7/22/2011	(949) 460-5200

31349

010092 - 037167

MONITORING SYSTEM CERTIFICATION

C/S

This form must be used to document testing and servicing of monitoring equipment. A separate certification or report must be prepared for each monitoring system control panel by the technician who performs the work. A copy of this form must be provided to the tank system owner/operator. The owner/operator must submit a copy of this form to the local agency regulating UST systems within 30 days of test date.

A. General Information

Facility Name: ARCO 9645 Bldg. No.:

Site Address: 4130 W Century BL City: INGLEWOOD Zip:

Facility Contact Person: Contact Phone No.: ( )

Make/Model of Monitoring System: VR TLS 350 Date of Testing/Servicing: 5/11/11

B. Inventory of Equipment Tested/Certified

Check the appropriate boxes to indicate specific equipment inspected/serviced:

Tank ID: T1 87 Unleaded

- ☒ In-Tank Gauging Probe. Model: VR 109
- ☒ Annular Space or Vault Sensor. Model: VR 409
- ☒ Piping Sump / Trench Sensor(s). Model: VR 208
- ☒ Fill Sump Sensor(s). Model: VR 208
- ☐ Mechanical Line Leak Detector. Model: N/A
- ☒ Electronic Line Leak Detector. Model: R/T CPT
- ☒ Tank Overfill / High-Level Sensor. Model: VR 109
- ☐ Other (specify equipment type and model in Section E on Page 2).

Tank ID: T2 87 Supreme Split Tank

- ☒ In-Tank Gauging Probe. Model: VR 109
- ☒ Annular Space or Vault Sensor. Model: VR 409
- ☒ Piping Sump / Trench Sensor(s). Model: VR 208
- ☒ Fill Sump Sensor(s). Model: VR 208
- ☐ Mechanical Line Leak Detector. Model: N/A
- ☐ Electronic Line Leak Detector. Model: N/A
- ☒ Tank Overfill / High-Level Sensor. Model: VR 109
- ☐ Other (specify equipment type and model in Section E on Page 2).

Tank ID: T3 91 Split Tank

- ☒ In-Tank Gauging Probe. Model: VR 109
- ☒ Annular Space or Vault Sensor. Model: VR 409
- ☒ Piping Sump / Trench Sensor(s). Model: VR 208
- ☒ Fill Sump Sensor(s). Model: VR 208
- ☐ Mechanical Line Leak Detector. Model: N/A
- ☒ Electronic Line Leak Detector. Model: R/T CPT
- ☒ Tank Overfill / High-Level Sensor. Model: VR 109
- ☐ Other (specify equipment type and model in Section E on Page 2).

Tank ID:

- ☐ In-Tank Gauging Probe. Model:
- ☐ Annular Space or Vault Sensor. Model:
- ☐ Piping Sump / Trench Sensor(s). Model:
- ☐ Fill Sump Sensor(s). Model:
- ☐ Mechanical Line Leak Detector. Model:
- ☐ Electronic Line Leak Detector. Model:
- ☐ Tank Overfill / High-Level Sensor. Model:
- ☐ Other (specify equipment type and model in Section E on Page 2).

Dispenser ID: 1/2 Gilbarco B78

- ☒ Dispenser Containment Sensor(s). Model: VR 001
- ☒ Shear Valve(s).
- ☐ Dispenser Containment Float(s) and Chain(s).

Dispenser ID: 3/4 Gilbarco B78

- ☒ Dispenser Containment Sensor(s). Model: VR 001
- ☒ Shear Valve(s).
- ☐ Dispenser Containment Float(s) and Chain(s).

Dispenser ID: 5/6 Gilbarco B78

- ☒ Dispenser Containment Sensor(s). Model: VR 001
- ☒ Shear Valve(s).
- ☐ Dispenser Containment Float(s) and Chain(s).

Dispenser ID: 7/8 Gilbarco B78

- ☒ Dispenser Containment Sensor(s). Model: VR 001
- ☒ Shear Valve(s).
- ☐ Dispenser Containment Float(s) and Chain(s).

Dispenser ID:

- ☐ Dispenser Containment Sensor(s). Model:
- ☐ Shear Valve(s).
- ☐ Dispenser Containment Float(s) and Chain(s).

Dispenser ID:

- ☐ Dispenser Containment Sensor(s). Model:
- ☐ Shear Valve(s).
- ☐ Dispenser Containment Float(s) and Chain(s).

*If the facility contains more tanks or dispensers, copy this form. Include information for every tank and dispenser at the facility.

C. Certification

- I certify that the equipment identified in this document was inspected/serviced in accordance with the manufacturers' guidelines. Attached to this Certification is information (e.g. manufacturers' checklists) necessary to verify that this information is correct and a Plot Plan showing the layout of monitoring equipment. For any equipment capable of generating such reports, I have also attached a copy of the report; *(check all that apply)*: ☒ System set-up ☒ Alarm history report

Technician Name (print): Art Chaires Burgan Signature:

Certification No.: B33900 License. No.: 302015

Testing Company Name: CE Thomas Phone No.: (310) 323-6730

Site Address: 4130 W Century BL Date of Testing/Servicing: 5/11/11

C82477

D. Results of Testing/Servicing

Software Version Installed: 327.04

Complete the following checklist:

☒ Yes	☐ No*	Is the audible alarm operational?
☒ Yes	☐ No*	Is the visual alarm operational?
☒ Yes	☐ No*	Were all sensors visually inspected, functionally tested, and confirmed operational?
☒ Yes	☐ No*	Were all sensors installed at lowest point of secondary containment and positioned so that other equipment will not interfere with their proper operation?
☐ Yes	☐ No* ☒ N/A	If alarms are relayed to a remote monitoring station, is all communications equipment (e.g. modem) operational?
☒ Yes	☐ No* ☐ N/A	For pressurized piping systems, does the turbine automatically shut down if the piping secondary containment monitoring system detects a leak, fails to operate, or is electrically disconnected? If yes: which sensors initiate positive shut-down? *(Check all that apply)* ☒ Sump/Trench Sensors; ☒ Dispenser Containment Sensors. Did you confirm positive shut-down due to leaks and sensor failure/disconnection? ☒ Yes; ☐ No.
☒ Yes	☐ No* ☐ N/A	For tank systems that utilize the monitoring system as the primary tank overfill warning device (i.e. no mechanical overfill prevention valve is installed), is the overfill warning alarm visible and audible at the tank fill point(s) and operating properly? If so, at what percent of tank capacity does the alarm trigger? 90 %
☐ Yes*	☒ No	Was any monitoring equipment replaced? If yes, identify specific sensors, probes, or other equipment replaced and list the manufacturer name and model for all replacement parts in Section E, below.
☐ Yes*	☒ No	Was liquid found inside any secondary containment systems designed as dry systems? *(Check all that apply)* ☐ Product; ☐ Water. If yes, describe causes in Section E, below.
☒ Yes	☐ No*	Was monitoring system set-up reviewed to ensure proper settings? Attach set up reports, if applicable
☒ Yes	☐ No*	Is all monitoring equipment operational per manufacturer's specifications?

*** In Section E below, describe how and when these deficiencies were or will be corrected.**

E. Comments:

F. In-Tank Gauging / SIR Equipment:

❑ Check this box if tank gauging is used only for inventory control.
❑ Check this box if no tank gauging or SIR equipment is installed.

This section must be completed if in-tank gauging equipment is used to perform leak detection monitoring.

Complete the following checklist:

☒ Yes	❑ No*	Has all input wiring been inspected for proper entry and termination, including testing for ground faults?
☒ Yes	❑ No*	Were all tank gauging probes visually inspected for damage and residue buildup?
☒ Yes	❑ No*	Was accuracy of system product level readings tested?
☒ Yes	❑ No*	Was accuracy of system water level readings tested?
☒ Yes	❑ No*	Were all probes reinstalled properly?
☒ Yes	❑ No*	Were all items on the equipment manufacturer's maintenance checklist completed?

*** In the Section H, below, describe how and when these deficiencies were or will be corrected.**

G. Line Leak Detectors (LLD):

❑ Check this box if LLDs are not installed.

Complete the following checklist:

☒ Yes	❑ No* ❑ N/A	For equipment start-up or annual equipment certification, was a leak simulated to verify LLD performance? *(Check all that apply)* Simulated leak rate: ☒ g.p.h.; ❑ 0.1 g.p.h ; ❑ 0.2 g.p.h.
☒ Yes	❑ No*	Were all LLDs confirmed operational and accurate within regulatory requirements?
☒ Yes	❑ No*	Was the testing apparatus properly calibrated?
❑ Yes	❑ No* ☒ N/A	For mechanical LLDs, does the LLD restrict product flow if it detects a leak?
☒ Yes	❑ No* ❑ N/A	For electronic LLDs, does the turbine automatically shut off if the LLD detects a leak?
☒ Yes	❑ No* ❑ N/A	For electronic LLDs, does the turbine automatically shut off if any portion of the monitoring system is disabled or disconnected?
☒ Yes	❑ No* ❑ N/A	For electronic LLDs, does the turbine automatically shut off if any portion of the monitoring system malfunctions or fails a test?
☒ Yes	❑ No* ❑ N/A	For electronic LLDs, have all accessible wiring connections been visually inspected?
☒ Yes	❑ No*	Were all items on the equipment manufacturer's maintenance checklist completed?

*** In the Section H, below, describe how and when these deficiencies were or will be corrected.**

H. Comments:

31349

UNDERGROUND STORAGE TANK MONITORING SYSTEM CERTIFICATION

Permit Number: _____

UST Monitoring Site Plan

Site Address: Arco 9645 4130 W Century Bl Inglewood CA

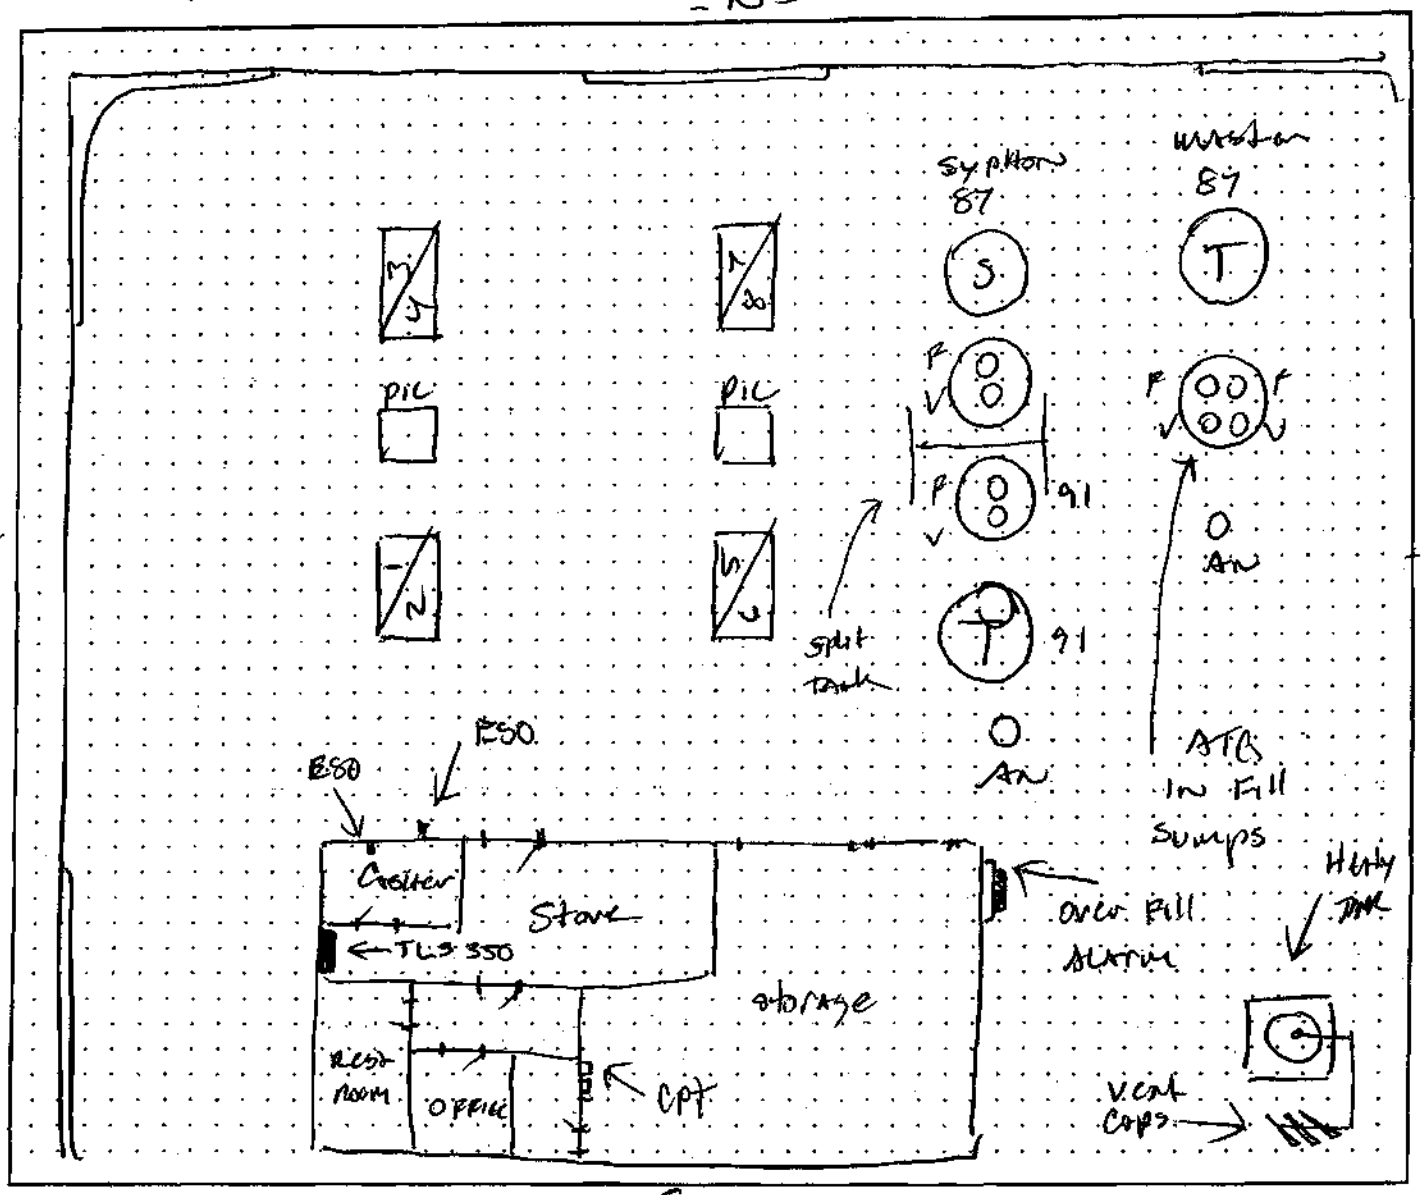

Date map was drawn: 5/11/11

Instructions

If you already have a diagram that shows all required information, you may include it, rather than this page, with your Monitoring System Certification. On your site plan, show the general layout of tanks and piping. Clearly identify locations of the following equipment, if installed: monitoring system control panels; sensors monitoring tank annular spaces, sumps, dispenser pans, spill containers, or other secondary containment areas; mechanical or electronic line leak detectors; and in-tank liquid level probes (if used for leak detection). In the space provided, note the date this Site Plan was prepared.

31349

SWRCB, January 2006

Spill Bucket Testing Report Form

This form is intended for use by contractors performing annual testing of UST spill containment structures. The completed form and printouts from tests (if applicable), should be provided to the facility owner/operator for submittal to the local regulatory agency.

1. FACILITY INFORMATION

Facility Name:	ARCO 9645	Date of Testing:	5/11/11
Facility Address:	4130 W Century BL	Inglewood, CA	
Facility Contact:		Phone:	
Date Local Agency Was Notified of Testing :			
Name of Local Agency Inspector *(if present during testing)*:			

2. TESTING CONTRACTOR INFORMATION

Company Name:	Charles E. Thomas Company
Technician Conducting Test:	Art Charles Burton
Credentials[1]:	☐ CSLB Contractor ☒ ICC Service Tech. ☐ SWRCB Tank Tester ☐ Other *(Specify)*
License Number(s):	302015

3. SPILL BUCKET TESTING INFORMATION

Test Method Used:	☐ Hydrostatic ☐ Vacuum ☐ Other														
Test Equipment Used:	V/SVRL							Equipment Resolution:							
Identify Spill Bucket *(By Tank Number, Stored Product, etc.)*	1 West V87	Quad P			2 East V87	Quad P			3 Gasoline V87 P				4 V91 P		
Bucket Installation Type:	☐ Direct Bury ☒ Contained in Sump				☐ Direct Bury ☒ Contained in Sump				☐ Direct Bury ☒ Contained in Sump				☐ Direct Bury ☒ Contained in Sump		
Bucket Diameter:	11½"	11½"			11½"	11½"			11½"	11½"			11½"	11½"	
Bucket Depth:	14"	14"			14"	14"			14"	14½"			14"	14"	
Wait time between applying vacuum/water and start of test:	30 minutes	30 minutes			30 minutes	30 minutes			30 minutes	30 minutes			30 minutes	30 minutes	
Test Start Time (T_I):	9:00 am	9:00 am			9:00 am	9:00 am			9:00 am	9:00 am			9:00 am	9:00 am	
Initial Reading (R_I):	10½"	9"			10¾"	11"			9"	9"			9"	10½"	
Test End Time (T_F):	10:00 am	10:00 am			10:00 am	10:00 am			10:00 am	10:00 am			10:00 am	10:00 am	
Final Reading (R_F):	10½"	9"			10¾"	11"			9"	9"			9"	10½"	
Test Duration ($T_F - T_I$):	60 minutes	60 minutes			60 minutes	60 minutes			60 minutes	60 minutes			60 minutes	60 minutes	
Change in Reading ($R_F - R_I$):	0	0			0	0			0	0			0	0	
Pass/Fail Threshold or Criteria:	Any	Loss=	Fail												
Test Result:	☒ Pass	☐ Fail	☒ Pass	☐ Fail	☒ Pass	☐ Fail	☒ Pass	☐ Fail	☒ Pass	☐ Fail	☒ Pass	☐ Fail	☒ Pass	☐ Fail	☒ Pass	☐ Fail

Comments – *(include information on repairs made prior to testing, and recommended follow-up for failed tests)*

CERTIFICATION OF TECHNICIAN RESPONSIBLE FOR CONDUCTING THIS TESTING

I hereby certify that all the information contained in this report is true, accurate, and in full compliance with legal requirements.

Technician's Signature: _____ Date: 5/11/11

[1] S

bp

31349

Emergency Stop (E-Stop) Testing Results & Checklist

Facility Information	Contractor Information	TEST Results
Site # Area 9645	Co. Name: Charles E. Thomas	Date: 5/14/14
Address: 4130 w century Bl	Phone: (310) 323-6730	
City / St: Inglewood	Lead Technician:	PASS ☒
eMaint. W.O. #	Name: Art Chavez B.	or
9757884	Signature:	FAIL (Next Day Repair Required) ☐

The objective of this test is to provide assurance that the when the E-Stop switch is activated, all the fueling system circuits (turbines, and dispensers) are de-energized, and remain de-energized until they are re-set manually). The test procedures and guidelines shall be in accordance with the E-Stop Testing Process.

#	*The following information is to be completed.*	X To Select Yes	No	N/A
	SITE AUDIT			
1	Number of E-Stop switches: 2			
2	Type of Switch? X Push Pull ___ Momentary X Plain light / Toggle ___ Other:			
	(If Momentary type, locate and identify re-set button):			
3	Type of Turbine Control Relay System (Electrical Distribution Center):			
	___ Brown Box ___ Power Solution X Other ___ Custom Fabricated			
4	Type of Turbine Control Relays: Make R/J Model CPT			
5	Type of Line Leak Detection: ___ Mechanical X ELD/CPT ___ PLLD			
	PERFORMANCE TEST			
6	Does the E-Stop shutdown power to the DISPENSERS	X		
7	Does the E-Stop shutdown power to the TURBINES	X		
8	Is the 220 voltage to the turbine relay removed (both sides of the relay)	X		
9	Are the TURBINE BREAKERS clearly identified / labeled	X		
10	Did the E-Stop(s) function correctly (de-energized from both sides of the relay)	X		
10A	If #10 is NO, briefly describe what was wrong:			X
10B	How was it corrected:			
10C	If repair or E-Stop functionality can not be corrected same day (prior to leaving the site). The technician MUST notified the Site Manager of the problem, place an "Out of Service" Tag on the E-Stop(s), and identified an alternate mean for site shutdown in the event of an emergency.			
10D	The Elite Customer Solution Center has been contacted for the repair.			
	W.O. Ticket #			
	POST TEST			
11	Site's fueling system is fully operational.	X		
12	All equipment secured and any access ports, lids, enclosures are closed.	X		
13	All safety barricades, and any debris was been removed.	X		

#	COMMENTS: Reference item # and describe observations/conditions that are not in compliance.

31749

bp

Impact Valve Testing

Facility #:	ARCO 9645	Contractor:	Charles E. Thomas Company
Address:	4130 W Century BL	Address:	13701 S. Alma Aveue
City, State:	Inglewood, CA	City, State:	Gardena, CA 90249
Test Date:	5/11/11	Phone:	310-323-6730
Type of test:	Facility inspection	Technician:	Art Charles B

Test performed during line test? Yes (No)

Disp#		Grade	Impact Make	Secure Mount?	Valve Lock?	Pass/ Fail	Comment	Disp#	Grade	Impact Make	Secure Mount?	Valve Lock?	Pass/ Fail	Comment
1/2		87	OPW	Y	Y	PASS								
3/4		87	OPW	Y	Y	PASS								
5/6		87	OPW	Y	Y	PASS								
7/8		87	OPW	Y	Y	PASS								
1/2		91	OPW	Y	Y	PASS								
3/4		91	OPW	Y	Y	PASS								
5/6		91	OPW	Y	Y	PASS								
7/8		91	OPW	Y	Y	PASS								

bp

31349

ENVIRONMENTAL COMPLIANCE INSPECTION CHECKLIST

FAC#: Arco 9645 **ADDRESS:** 4130 W Century BL Inglewood **DATE:** 5/11/11

	Leak	No Leak	Repaired On-site Y/N		87 Octane (Master)	87 Octane [redacted]	89 Octane	91 Octane
Dispenser Piping		✓		Fill/Vapor Caps Functional (Y/N)	Y	Y Syphon		Y
Hoses		✓		Fill or Turbine sump lids and gaskets in place and good condition (Y/N)	Y	Y		Y
Nozzles		✓		Test Boots Pulled Back in Sumps (Y/N)	Y	Y		Y
Dispenser Fittings		✓		Fills Tagged Properly (Y/N)	Y	Y		Y
Submerged Pumps Fittings		✓		Top of 45 Degree Taper **LESS THAN** 6 inches from Tank Bottom (Y/N)	Y	Y		Y
Filter Warning signs (Y/N)	(Yes)		No	Overfill **Valves/Flapper Valves** set at **95%** of Tank Capacity? (Y/N or N/A)	N/A	N/A		N/A
Pulsar Seals (Y/N)	(Yes)		No	**Ball Floats** set at **90%/30 minutes** of Tank Capacity? (Y/N or N/A)	N/A	N/A		N/A
Any nozzles over 5 years old? (notify the operator)	Yes		(No)	Annular sensor at the **lowest point** in the annular space? (Y/N)	Y	Y		Y
Comments:				For **single wall** tanks: Are **tank bottom protectors** present? (Y/N) *	N/A	N/A		N/A
				Provide the measurements of the annular sensor: **For Fiberglass tanks:** Length of the riser + [(3.14 * tank diameter)/2] =	120	120 (Split tank)		120
				For steel tanks: Length of the riser + the diameter of the tank =				

Note: All deficiencies are to be reported to the Elite Customer Solutions Center prior to leaving the facility.

* If tank bottom protectors are not present, notify the Environmental Compliance Specialist immediately.

Dispatch#	Technician:	Company:
9757884	Art Atkins Bygarn	CETHOMAS

31349

Electronic Leak Detector Test Data Sheet

Station # Arco 9645 **Date** 5/11 **20** 11

Address 4130 W Century Bl

Inglewood, Ca

Test Information

	1	2	3	4	5
Product	87	91			
Manufacturer	R/J	R/J			
Model	CPT	CPT			
Line Bleed Back (ml)	150ml	100ml			
Check Valve Holding Pressure (psi)	20 PSI	25PSI			
Test Leak Rate (ml/min) (gph)	3gph	3gph			
PASS or FAIL	PASS	PASS			

Comments: _____

This letter certifies that the annual leak detector tests were performed at the above referenced facility according to the equipment manufacturers procedures and limitations and the results as listed are to my knowledge true and correct. The mechanical leak test detector test pass/fail is determined using a low flow threshold trip rate of 3 gph at 10 PSI.

Inspected By: Contractor CHARLES E. THOMAS COMPANY

Technician Art Chavez B **Lic#** _____

Signature _____

SOFTWARE REVISION LEVEL
VERSION 327.04
SOFTWARE# 346327-100-E
CREATED - 07.02.06.10.28

S-MODULE# 330160-004-a
SYSTEM FEATURES:
PERIODIC IN-TANK TESTS
ANNUAL IN-TANK TESTS
ISD
PMC

THRIFTY 9645
4130 W Century
Inglewood
CA 90302

MAY 11, 2011 3:36 PM
SYSTEM STATUS REPORT

ALL FUNCTIONS NORMAL

INVENTORY REPORT

T 1:UNLEADED R
VOLUME = 6931 GALS
ULLAGE = 12772 GALS
90% ULLAGE= 10801 GALS
TC VOLUME = 6871 GALS
HEIGHT = 44.88 INCHES
WATER VOL = 0 GALS
WATER = 0.00 INCHES
TEMP = 72.3 DEG F

T 2:UNLEADED R
VOLUME = 3559 GALS
ULLAGE = 6810 GALS
90% ULLAGE= 5773 GALS
TC VOLUME = 3529 GALS
HEIGHT = 44.46 INCHES
WATER VOL = 0 GALS
WATER = 0.00 INCHES
TEMP = 71.9 DEG F

T 3:UL PREMIUM
VOLUME = 3376 GALS
ULLAGE = 6993 GALS
90% ULLAGE= 5956 GALS
TC VOLUME = 3348 GALS
HEIGHT = 42.85 INCHES
WATER VOL = 0 GALS
WATER = 0.00 INCHES
TEMP = 71.9 DEG F

MANIFOLDED TANKS
INVENTORY TOTALS
T 1:UNLEADED R
T 2:UNLEADED R
VOLUME = 10490 GALS
TC VOLUME = 10400 GALS

* * * * * END * * * * *

SYSTEM SETUP

MAY 11, 2011 3:36 PM

SYSTEM UNITS
U.S.
SYSTEM LANGUAGE
ENGLISH
SYSTEM DATE/TIME FORMAT
MON DD YYYY HH:MM:SS xM

THRIFTY 9645
4130 W Century
Inglewood
CA 90302

SHIFT TIME 1 : 12:00 AM
SHIFT TIME 2 : DISABLED
SHIFT TIME 3 : DISABLED
SHIFT TIME 4 : DISABLED

TANK PER TST NEEDED WRN
DISABLED
TANK ANN TST NEEDED WRN
DISABLED

LINE RE-ENABLE METHOD
PASS LINE TEST

LINE PER TST NEEDED WRN
DISABLED
LINE ANN TST NEEDED WRN
DISABLED

PRINT TC VOLUMES
ENABLED

TEMP COMPENSATION
VALUE (DEG F): 60.0
STICK HEIGHT OFFSET
DISABLED
ULLAGE: 90%

H-PROTOCOL DATA FORMAT
HEIGHT
PRECISION TEST DURATION
HOURS: 12
DAYLIGHT SAVING TIME
ENABLED
START DATE
MAR WEEK 2 SUN
START TIME
2:00 AM
END DATE
NOV WEEK 1 SUN
END TIME
2:00 AM

RE-DIRECT LOCAL PRINTOU
DISABLED

EURO PROTOCOL PREFIX
S

MAINTENANCE HISTORY
DISABLED

TANK CHART SECURITY
DISABLED

CUSTOM ALARMS
DISABLED

MASS/DENSITY
DISABLED

(1)

COMMUNICATIONS SETUP

PORT SETTINGS:

COMM BOARD : 1 (EDIM)
RS-232 SECURITY
CODE : DISABLED

COMM BOARD : 2 (RS-232)
BAUD RATE : 9600
PARITY : ODD
STOP BIT : 1 STOP
DATA LENGTH: 7 DATA
RS-232 SECURITY
CODE : DISABLED

COMM BOARD : 3 (S-SAT)
BAUD RATE : 9600
PARITY : NONE
STOP BIT : 1 STOP
DATA LENGTH: 8 DATA
RS-232 SECURITY
CODE : DISABLED
DTR NORMAL STATE: HIGH

AUTO TRANSMIT SETTINGS:

AUTO LEAK ALARM LIMIT
DISABLED
AUTO HIGH WATER LIMIT
DISABLED
AUTO OVERFILL LIMIT
DISABLED
AUTO LOW PRODUCT
DISABLED
AUTO THEFT LIMIT
DISABLED
AUTO DELIVERY START
DISABLED
AUTO DELIVERY END
DISABLED
AUTO EXTERNAL INPUT ON
DISABLED
AUTO EXTERNAL INPUT OFF
DISABLED
AUTO SENSOR FUEL ALARM
DISABLED
AUTO SENSOR WATER ALARM
DISABLED
AUTO SENSOR OUT ALARM
DISABLED
RECEIVER SETUP:

NONE
AUTO DIAL TIME SETUP:

NONE

RS-232 END OF MESSAGE
DISABLED

AUTO DIAL ALARM SETUP

IN-TANK SETUP

T 1:UNLEADED R
PRODUCT CODE : 1
THERMAL COEFF :.000700
TANK DIAMETER : 120.00
TANK PROFILE : 20 PTS
FULL VOL : 19703
114.0 INCH VOL : 19547
108.0 INCH VOL : 19018
102.0 INCH VOL : 18276
96.0 INCH VOL : 17377
90.0 INCH VOL : 16357
84.0 INCH VOL : 15239
78.0 INCH VOL : 14047
72.0 INCH VOL : 12799
66.0 INCH VOL : 11513
60.0 INCH VOL : 10207
54.0 INCH VOL : 8896
48.0 INCH VOL : 7596
42.0 INCH VOL : 6326
36.0 INCH VOL : 5101
30.0 INCH VOL : 3941
24.0 INCH VOL : 2865
18.0 INCH VOL : 1896
12.0 INCH VOL : 1065
6.0 INCH VOL : 411

FLOAT SIZE: 2.0 IN.

WATER WARNING : 0.8
HIGH WATER LIMIT: 1.0

MAX OR LABEL VOL: 19703
OVERFILL LIMIT : 90%
: 17732
HIGH PRODUCT : 95%
: 18718
DELIVERY LIMIT : 15%
: 2955

LOW PRODUCT : 824
LEAK ALARM LIMIT: 99
SUDDEN LOSS LIMIT: 99
TANK TILT : 0.25
PROBE OFFSET : 0.00

SIPHON MANIFOLDED TANKS
T#: 02
LINE MANIFOLDED TANKS
T#: NONE

LEAK MIN PERIODIC: 0%
: 0

LEAK MIN ANNUAL : 0%
: 0

PERIODIC TEST TYPE
STANDARD

ANNUAL TEST FAIL
ALARM DISABLED

PERIODIC TEST FAIL
ALARM DISABLED

GROSS TEST FAIL
ALARM DISABLED

ANN TEST AVERAGING: OFF
PER TEST AVERAGING: OFF

TANK TEST NOTIFY: OFF

TNK TST SIPHON BREAK:OFF

DELIVERY DELAY : 1 MIN
PUMP THRESHOLD : 10.00%

(2)

T 2:UNLEADED R
PRODUCT CODE : 1
THERMAL COEFF : .000700
TANK DIAMETER : 120.00
TANK PROFILE : 20 PTS
FULL VOL : 10369
114.0 INCH VOL : 10297
108.0 INCH VOL : 10042
102.0 INCH VOL : 9670
96.0 INCH VOL : 9209
90.0 INCH VOL : 8676
84.0 INCH VOL : 8085
78.0 INCH VOL : 7448
72.0 INCH VOL : 6778
66.0 INCH VOL : 6084
60.0 INCH VOL : 5377
54.0 INCH VOL : 4667
48.0 INCH VOL : 3965
42.0 INCH VOL : 3280
36.0 INCH VOL : 2624
30.0 INCH VOL : 2007
24.0 INCH VOL : 1441
18.0 INCH VOL : 939
12.0 INCH VOL : 516
6.0 INCH VOL : 193

FLOAT SIZE: 2.0 IN.

WATER WARNING : 0.8
HIGH WATER LIMIT: 1.0

MAX OR LABEL VOL: 10369
OVERFILL LIMIT : 90%
: 9332
HIGH PRODUCT : 95%
: 9850
DELIVERY LIMIT : 15%
: 1555

LOW PRODUCT : 396
LEAK ALARM LIMIT: 99
SUDDEN LOSS LIMIT: 99
TANK TILT : 0.00
PROBE OFFSET : 0.00

SIPHON MANIFOLDED TANKS
T#: 01
LINE MANIFOLDED TANKS
T#: NONE

LEAK MIN PERIODIC: 0%
: 0

LEAK MIN ANNUAL : 0%
: 0

PERIODIC TEST TYPE
STANDARD

ANNUAL TEST FAIL
ALARM DISABLED

PERIODIC TEST FAIL
ALARM DISABLED

GROSS TEST FAIL
ALARM DISABLED

ANN TEST AVERAGING: OFF
PER TEST AVERAGING: OFF

TANK TEST NOTIFY: OFF

TNK TST SIPHON BREAK:OFF

DELIVERY DELAY : 1 MIN
PUMP THRESHOLD : 10.00%

T 3:UL PREMIUM
PRODUCT CODE : 3
THERMAL COEFF : .000700
TANK DIAMETER : 120.00
TANK PROFILE : 20 PTS
FULL VOL : 10369
114.0 INCH VOL : 10297
108.0 INCH VOL : 10042
102.0 INCH VOL : 9670
96.0 INCH VOL : 9209
90.0 INCH VOL : 8676
84.0 INCH VOL : 8085
78.0 INCH VOL : 7448
72.0 INCH VOL : 6778
66.0 INCH VOL : 6084
60.0 INCH VOL : 5377
54.0 INCH VOL : 4667
48.0 INCH VOL : 3965
42.0 INCH VOL : 3280
36.0 INCH VOL : 2624
30.0 INCH VOL : 2007
24.0 INCH VOL : 1441
18.0 INCH VOL : 939
12.0 INCH VOL : 516
6.0 INCH VOL : 193

FLOAT SIZE: 2.0 IN.

WATER WARNING : 0.8
HIGH WATER LIMIT: 1.0

MAX OR LABEL VOL: 10369
OVERFILL LIMIT : 90%
: 9332
HIGH PRODUCT : 95%
: 9850
DELIVERY LIMIT : 15%
: 1555

LOW PRODUCT : 396
LEAK ALARM LIMIT: 99
SUDDEN LOSS LIMIT: 99
TANK TILT : 0.00
PROBE OFFSET : 0.00

SIPHON MANIFOLDED TANKS
T#: NONE
LINE MANIFOLDED TANKS
T#: NONE

LEAK MIN PERIODIC: 0%
: 0

LEAK MIN ANNUAL : 0%
: 0

PERIODIC TEST TYPE
STANDARD

ANNUAL TEST FAIL
ALARM DISABLED

PERIODIC TEST FAIL
ALARM DISABLED

GROSS TEST FAIL
ALARM DISABLED

ANN TEST AVERAGING: OFF
PER TEST AVERAGING: OFF

TANK TEST NOTIFY: OFF

TNK TST SIPHON BREAK:OFF

DELIVERY DELAY : 1 MIN
PUMP THRESHOLD : 10.00%

LEAK TEST METHOD
- - - - - - - - - - - - - -
TEST ON DATE : ALL TANK
FEB 6, 2007
START TIME : DISABLED
TEST RATE :0.20 GAL/HR
DURATION : 2 HOURS

TST EARLY STOP:DISABLED

LEAK TEST REPORT FORMAT
NORMAL
LINE LEAK LOCKOUT SETUP
- - - - - - - - - - - - - -
LOCKOUT SCHEDULE
DAILY
START TIME: DISABLED
STOP TIME : DISABLED
LIQUID SENSOR SETUP
- - - - - - - - - - - - - -

L 1:PREMIUM STP SUMP
TRI-STATE (SINGLE FLOAT)
CATEGORY : STP SUMP

L 2:PREMIUM FILL
TRI-STATE (SINGLE FLOAT)
CATEGORY : PIPING SUMP

L 3:SLAVE REGULAR FILL
TRI-STATE (SINGLE FLOAT)
CATEGORY : PIPING SUMP

L 4:SLAVE PIPING SUMP
TRI-STATE (SINGLE FLOAT)
CATEGORY : PIPING SUMP

L 5:REGULAR PIPING SUMP
TRI-STATE (SINGLE FLOAT)
CATEGORY : PIPING SUMP

L 6:87 MASTER FILL SUMP
TRI-STATE (SINGLE FLOAT)
CATEGORY : PIPING SUMP

L 7:87 MASTER ANNULAR
TRI-STATE (SINGLE FLOAT)
CATEGORY : ANNULAR SPACE
L 8:87-91 SPLIT ANNULAR
TRI-STATE (SINGLE FLOAT)
CATEGORY : ANNULAR SPACE
OUTPUT RELAY SETUP
- - - - - - - - - - - - - -

R 1:87
TYPE:
STANDARD
NORMALLY CLOSED

TANK #: 1

IN-TANK ALARMS
T 1:HIGH WATER ALARM
T 2:HIGH WATER ALARM

LIQUID SENSOR ALMS
ALL:FUEL ALARM
ALL:SENSOR OUT ALARM
ALL:SHORT ALARM

ISD SITE ALARMS
ISD GROSS PRES FAIL
ISD DEGRD PRES FAIL
ISD VAPOR LEAK FAIL
ISD SETUP FAIL
ISD SENSOR OUT FAIL

ISD HOSE ALARMS
ALL:GROSS COLLECT FAIL
ALL:DEGRD COLLECT FAIL
ALL:FLOW COLLECT FAIL

R 2:91
TYPE:
STANDARD
NORMALLY CLOSED

TANK #: 3

IN-TANK ALARMS
T 3:HIGH WATER ALARM

LIQUID SENSOR ALMS
ALL:FUEL ALARM
ALL:SENSOR OUT ALARM
ALL:SHORT ALARM

ISD SITE ALARMS
ISD GROSS PRES FAIL
ISD DEGRD PRES FAIL
ISD VAPOR LEAK FAIL
ISD SETUP FAIL
ISD SENSOR OUT FAIL

ISD HOSE ALARMS
ALL:GROSS COLLECT FAIL
ALL:DEGRD COLLECT FAIL
ALL:FLOW COLLECT FAIL

R 3:OVERFILL ALARMS
TYPE:
MOMENTARY
NORMALLY OPEN

IN-TANK ALARMS
ALL:OVERFILL ALARM
ALL:HIGH PRODUCT ALARM
ALL:MAX PRODUCT ALARM
PLLD LINE DISABLE SETUP
SMARTSENSOR SETUP
- - - - - - - - - - - - - -

S 1:PRESS SENSOR DIS 5.6
CATEGORY VAPOR PRESSURE

S 2:VFM 1-2
CATEGORY AIR FLOW METER

S 3:VFM 3-4
CATEGORY AIR FLOW METER

S 4:VFM 5-6
CATEGORY AIR FLOW METER

S 5:VFM 7-8
CATEGORY AIR FLOW METER
EVR/ISD SETUP

EVR TYPE: VACUUM ASSIST
VACUUM ASSIST TYPE
HEALY VAC

NOZZLE A/L RANGE
MAX: 1.15 MIN: 0.95

VAPOR PROCESSOR TYPE
NO VAPOR PROCESSOR

ANALYSIS TIMES
TIME: 9:00 AM
DELAY MINUTES: 1

ACCEPT HIGH ORVR:
DISABLED

ISD HOSE TABLE

ID	FP	FL	HL	AA	RR
01	01	01	02	01	UU
02	02	02	02	01	UU
03	03	03	02	02	UU
04	04	04	02	02	UU
05	05	05	02	03	UU
06	06	06	02	03	UU
07	07	07	02	04	UU
08	08	08	02	04	UU

ISD AIRFLOW METER MAP

ID	SERIAL NUM	LABEL
1	16920	VFM 1-2
2	16921	VFM 3-4
3	16922	VFM 5-6
4	16918	VFM 7-8

ISD FUEL GRADE HOSE MAP

	1	2	3	4		
FP	MHH	MHH	MHH	MHH	AA	
01	901	101	501	U	U	1
02	902	102	502	U	U	1
03	903	103	503	3	U	2
04	904	104	504	U	U	2
05	905	105	505	U	U	3
06	906	106	506	3	U	3
07	907	107	507	3	U	4
08	908	108	508	3	U	4

LABEL TABLE

1: UNASSIGNED
2: BLEND3
3: REGULAR
4: MID GRADE
5: PREMIUM
6: GOLD
7: BRONZE
8: SILVER
9: BLEND2
10: BLEND4

PMC SETUP

PROCESSOR CONTROL LEVEL:
NONE

---- IN-TANK ALARM -----

T 1:UNLEADED R

HIGH WATER ALARM
MAY 11, 2011 11:52 AM
MAY 21, 2009 11:05 AM

OVERFILL ALARM
MAY 11, 2011 11:11 AM
MAY 13, 2010 11:07 AM
MAY 21, 2009 11:00 AM

LOW PRODUCT ALARM
MAY 11, 2011 12:11 PM
MAY 13, 2010 11:07 AM
MAY 13, 2010 11:04 AM

INVALID FUEL LEVEL
MAY 11, 2011 12:11 PM
MAY 13, 2010 11:07 AM
MAY 13, 2010 11:04 AM

PROBE OUT
MAY 11, 2011 12:10 PM
MAY 11, 2011 11:05 AM
MAY 13, 2010 11:07 AM

HIGH WATER WARNING
MAY 11, 2011 11:52 AM
MAY 21, 2009 11:05 AM

DELIVERY NEEDED
MAY 11, 2011 12:11 PM
MAY 11, 2011 11:05 AM
APR 4, 2011 9:50 PM

LOW TEMP WARNING
MAY 21, 2009 10:53 AM
* * * * * END * * * * *

ALARM HISTORY REPORT

---- IN-TANK ALARM ---

T 2:UNLEADED R

HIGH WATER ALARM
MAY 11, 2011 11:52 AM
MAY 21, 2009 11:05 AM
NOV 28, 2008 11:01 AM

OVERFILL ALARM
MAY 11, 2011 11:07 AM
MAY 13, 2010 11:01 AM
JAN 4, 2010 3:32 AM

HIGH PRODUCT ALARM
JAN 4, 2010 3:34 AM

PROBE OUT
MAY 11, 2011 12:10 PM
MAY 11, 2011 11:00 AM
MAY 13, 2010 11:01 AM

HIGH WATER WARNING
MAY 11, 2011 11:52 AM
MAY 21, 2009 11:05 AM
NOV 28, 2008 11:01 AM

DELIVERY NEEDED
MAY 11, 2011 11:00 AM
APR 27, 2011 10:43 PM
APR 10, 2011 4:14 PM

LOW TEMP WARNING
MAY 11, 2011 12:11 PM
MAY 13, 2010 11:02 AM
MAY 21, 2009 11:18 AM
* * * * * END * * * * *

(3)

ALARM HISTORY REPORT

---- IN-TANK ALARM -----

T 3:UL PREMIUM

HIGH WATER ALARM
MAY 11, 2011 11:49 AM
MAY 11, 2011 11:08 AM
MAY 21, 2009 10:57 AM

OVERFILL ALARM
MAY 11, 2011 11:10 AM
MAY 13, 2010 10:51 AM
MAY 21, 2009 11:09 AM

LOW PRODUCT ALARM
MAY 11, 2011 11:02 AM
MAY 13, 2010 10:45 AM
MAY 30, 2008 11:05 AM

INVALID FUEL LEVEL
MAY 11, 2011 12:09 PM
MAY 30, 2008 11:04 AM
MAY 30, 2008 11:03 AM

PROBE OUT
MAY 11, 2011 12:08 PM
MAY 11, 2011 11:02 AM
MAY 13, 2010 10:52 AM

HIGH WATER WARNING
MAY 11, 2011 11:49 AM
MAY 11, 2011 11:07 AM
MAY 21, 2009 10:57 AM

DELIVERY NEEDED
MAY 11, 2011 12:09 PM
MAY 11, 2011 11:01 AM
APR 7, 2011 3:51 AM

* * * * * END * * * * *

ALARM HISTORY REPORT

----- SENSOR ALARM -----
L 1:PREMIUM STP SUMP
STP SUMP
SENSOR OUT ALARM
MAY 11, 2011 10:26 AM

FUEL ALARM
JAN 13, 2011 11:25 AM

SENSOR OUT ALARM
MAY 13, 2010 10:42 AM

* * * * * END * * * * *

ALARM HISTORY REPORT

----- SENSOR ALARM -----
L 2:PREMIUM FILL
PIPING SUMP
SENSOR OUT ALARM
MAY 11, 2011 10:26 AM

FUEL ALARM
MAY 11, 2011 10:13 AM

FUEL ALARM
MAR 20, 2011 7:02 PM

* * * * * END * * * * *

(4)

ALARM HISTORY REPORT

----- SENSOR ALARM -----
L 3:SLAVE REGULAR FILL
PIPING SUMP
SENSOR OUT ALARM
MAY 11, 2011 10:26 AM

FUEL ALARM
MAY 11, 2011 10:13 AM

SENSOR OUT ALARM
MAY 13, 2010 10:42 AM

* * * * * END * * * * *

ALARM HISTORY REPORT

----- SENSOR ALARM -----
L 5:REGULAR PIPING SUMP
PIPING SUMP
SENSOR OUT ALARM
MAY 11, 2011 10:26 AM

FUEL ALARM
MAY 11, 2011 10:15 AM

SENSOR OUT ALARM
MAY 13, 2010 10:42 AM

* * * * * END * * * * *

ALARM HISTORY REPORT

----- SENSOR ALARM -----
L 7:87 MASTER ANNULAR
ANNULAR SPACE
SETUP DATA WARNING
MAY 11, 2011 2:08 PM

SETUP DATA WARNING
MAY 11, 2011 2:08 PM

SETUP DATA WARNING
MAY 11, 2011 12:08 PM

* * * * * END * * * * *

ALARM HISTORY REPORT

----- SENSOR ALARM -----
L 9:
OTHER SENSORS

* * * * * END * * * * *

ALARM HISTORY REPORT

----- SENSOR ALARM -----
L 4:SLAVE PIPING SUMP
PIPING SUMP
SENSOR OUT ALARM
MAY 11, 2011 10:26 AM

FUEL ALARM
MAY 11, 2011 10:14 AM

FUEL ALARM
MAY 13, 2010 10:05 AM

* * * * * END * * * * *

ALARM HISTORY REPORT

----- SENSOR ALARM -----
L 6:87 MASTER FILL SUMP
PIPING SUMP
SENSOR OUT ALARM
MAY 11, 2011 10:26 AM

FUEL ALARM
MAY 11, 2011 10:16 AM

FUEL ALARM
MAY 13, 2010 10:04 AM

* * * * * END * * * * *

ALARM HISTORY REPORT

----- SENSOR ALARM -----
L 8:87-9| SPLIT ANNULAR
ANNULAR SPACE
SETUP DATA WARNING
MAY 11, 2011 2:11 PM

SETUP DATA WARNING
MAY 11, 2011 2:11 PM

SETUP DATA WARNING
MAY 11, 2011 12:08 PM

* * * * * END * * * * *

10092 - 37167

CET Dispatch 33027

MONITORING SYSTEM CERTIFICATION

CTEC

For Use By All Jurisdictions Within the State of California
Authority Cited: Chapter 6.7, Health and Safety Code; Chapter 16, Division 3, Title 23, California Code of Regulations

This form must be used to document testing and servicing of monitoring equipment. A separate certification or report must be prepared for each monitoring system control panel by the technician who performs the work. A copy of this form must be provided to the tank system owner/operator. The owner/operator must submit a copy of this form to the local agency regulating UST systems within 30 days of test date.

A. General Information

Facility Name: ARCO 9645 Bldg. No.:

Site Address: 4130 Century City: Inglewood Zip:

Facility Contact Person: manager Contact Phone No.: ( )

Make/Model of Monitoring System: Veeder Root TLS 350 Serial Number H09189518911012

Date of Testing/Servicing: 6/6/11

B. Inventory of Equipment Tested/Certified

Check the appropriate boxes to indicate specific equipment inspected/serviced:

Tank ID: T1 unleaded 87 master	**Tank ID:** T3 Premium
☑ In-Tank Gauging Probe. Model: 109	☑ In-Tank Gauging Probe. Model: 109
☑ Annular Space or Vault Sensor. Model: 404	☑ Annular Space or Vault Sensor. Model: 404
☑ Piping Sump / Trench Sensor(s). Model: 208	☑ Piping Sump / Trench Sensor(s). Model: 208
☑ Fill Sump Sensor(s). Model: 208	☑ Fill Sump Sensor(s). Model: 208
☐ Mechanical Line Leak Detector. Model: N/A	☐ Mechanical Line Leak Detector. Model: N/A
☑ Electronic Line Leak Detector. Model: CPT	☑ Electronic Line Leak Detector. Model: CPT
☑ Tank Overfill / High-Level Sensor. Model: TLM	☑ Tank Overfill / High-Level Sensor. Model: TLM
☐ Other (specify equipment type and model in Section E on Page 2).	☐ Other (specify equipment type and model in Section E on Page 2).
Tank ID: T2 unleaded 87 slave	**Tank ID:** N/A
☐ In-Tank Gauging Probe. Model: 109	☐ In-Tank Gauging Probe. Model:
☐ Annular Space or Vault Sensor. Model: 404	☐ Annular Space or Vault Sensor. Model:
☐ Piping Sump / Trench Sensor(s). Model: 208	☐ Piping Sump / Trench Sensor(s). Model:
☐ Fill Sump Sensor(s). Model: 208	☐ Fill Sump Sensor(s). Model:
☐ Mechanical Line Leak Detector. Model: N/A	☐ Mechanical Line Leak Detector. Model:
☐ Electronic Line Leak Detector. Model: CPT	☐ Electronic Line Leak Detector. Model:
☐ Tank Overfill / High-Level Sensor. Model: TLM	☐ Tank Overfill / High-Level Sensor. Model:
☐ Other (specify equipment type and model in Section E on Page 2).	☐ Other (specify equipment type and model in Section E on Page 2).
Dispenser ID: 1/2 not Tested	**Dispenser ID:** 7/8 not Tested
☑ Dispenser Containment Sensor(s). Model:	☑ Dispenser Containment Sensor(s). Model:
☑ Shear Valve(s).	☑ Shear Valve(s).
☑ Dispenser Containment Float(s) and Chain(s).	☑ Dispenser Containment Float(s) and Chain(s).
Dispenser ID: 3/4 not Tested	**Dispenser ID:**
☑ Dispenser Containment Sensor(s). Model:	☐ Dispenser Containment Sensor(s). Model:
☑ Shear Valve(s).	☐ Shear Valve(s).
☑ Dispenser Containment Float(s) and Chain(s).	☐ Dispenser Containment Float(s) and Chain(s).
Dispenser ID: 5/6 not Tested	**Dispenser ID:**
☑ Dispenser Containment Sensor(s). Model:	☐ Dispenser Containment Sensor(s). Model:
☑ Shear Valve(s).	☐ Shear Valve(s).
☑ Dispenser Containment Float(s) and Chain(s).	☐ Dispenser Containment Float(s) and Chain(s).

C 683513

*If the facility contains more tanks or dispensers, copy this form. Include information for every tank and dispenser at the facility.

C. Certification

- I certify that the equipment identified in this document was inspected/serviced in accordance with the manufacturers' guidelines. Attached to this Certification is information (e.g. manufacturers' checklists) necessary to verify that this information is correct and a Plot Plan showing the layout of monitoring equipment. For any equipment capable of generating such reports, I have also attached a copy of the report; *(check all that apply)*: ☑ System set-up ☐ Alarm history report

Technician Name (print): Cesar Heredia Signature:

Certification No.: A25050 License. No.: 302015

Testing Company Name: **CHARLES E. THOMAS COMPANY** Phone No.: **(310) 323 6730**

Address: **13701 So. Alma, Gardena, California 90249** Date of Testing/Servicing: 6/6/11

D. Results of Testing/Servicing

C E T Dispatch 33027

Software Version Installed: 331.01

Complete the following checklist:

☑ Yes	☐ No*	Is the audible alarm operational?
☑ Yes	☐ No*	Is the visual alarm operational?
☑ Yes	☐ No*	Were all sensors visually inspected, functionally tested, and confirmed operational?
☑ Yes	☐ No*	Were all sensors installed at lowest point of secondary containment and positioned so that other equipment will not interfere with their proper operation?
☐ Yes	☐ No* ☑ N/A	If alarms are relayed to a remote monitoring station, is all communications equipment (e.g. modem) operational?
☑ Yes	☐ No* ☐ N/A	For pressurized piping systems, does the turbine automatically shut down if the piping secondary containment monitoring system detects a leak, fails to operate, or is electrically disconnected? If yes: which sensors initiate positive shut-down? *(Check all that apply)* ☑ Sump/Trench Sensors; ☑ Dispenser Containment Sensors. Did you confirm positive shut-down due to leaks and sensor failure/disconnection? ☑ Yes; ☐ No.
☑ Yes	☐ No* ☐ N/A	For tank systems that utilize the monitoring system as the primary tank overfill warning device (i.e. no mechanical overfill prevention valve is installed), is the overfill warning alarm visible and audible at the tank fill point(s) and operating properly? If so, at what percent of tank capacity does the alarm trigger? 90 %
☑ Yes*	☐ No	Was any monitoring equipment replaced? If yes, identify specific sensors, probes, or other equipment replaced and list the manufacturer name and model for all replacement parts in Section E, below.
☐ Yes*	☑ No	Was liquid found inside any secondary containment systems designed as dry systems? *(Check all that apply)* ☐ Product; ☐ Water. If yes, describe causes in Section E, below.
☑ Yes	☐ No*	Was monitoring system set-up reviewed to ensure proper settings? Attach set up reports, if applicable
☑ Yes	☐ No*	Is all monitoring equipment operational per manufacturer's specifications?

*** In Section E below, describe how and when these deficiencies were or will be corrected.**

E. Comments: CPU Bd was Replaced on V/R that's why we are doing moniter Cert.

C E T Dispatch 33027

F. In-Tank Gauging / SIR Equipment:

☑ Check this box if tank gauging is used only for inventory control.
☐ Check this box if no tank gauging or SIR equipment is installed.

This section must be completed if in-tank gauging equipment is used to perform leak detection monitoring.

Complete the following checklist:

☐ Yes	☐ No*	Has all input wiring been inspected for proper entry and termination, including testing for ground faults?
☐ Yes	☐ No*	Were all tank gauging probes visually inspected for damage and residue buildup?
☐ Yes	☐ No*	Was accuracy of system product level readings tested?
☐ Yes	☐ No*	Was accuracy of system water level readings tested?
☐ Yes	☐ No*	Were all probes reinstalled properly?
☐ Yes	☐ No*	Were all items on the equipment manufacturer's maintenance checklist completed?

*** In the Section H, below, describe how and when these deficiencies were or will be corrected.**

G. Line Leak Detectors (LLD): ☐ Check this box if LLDs are not installed.

Complete the following checklist:

☐ Yes	☑ No* ☐ N/A	For equipment start-up or annual equipment certification, was a leak simulated to verify LLD performance? *(Check all that apply)* Simulated leak rate: ☐ 3 g.p.h.; ☐ 0.1 g.p.h ; ☐ 0.2 g.p.h.
☐ Yes	☑ No*	Were all LLDs confirmed operational and accurate within regulatory requirements?
☐ Yes	☑ No*	Was the testing apparatus properly calibrated?
☐ Yes	☑ No* ☐ N/A	For mechanical LLDs, does the LLD restrict product flow if it detects a leak?
☐ Yes	☑ No* ☐ N/A	For electronic LLDs, does the turbine automatically shut off if the LLD detects a leak?
☐ Yes	☑ No* ☐ N/A	For electronic LLDs, does the turbine automatically shut off if any portion of the monitoring system is disabled or disconnected?
☐ Yes	☑ No* ☐ N/A	For electronic LLDs, does the turbine automatically shut off if any portion of the monitoring system malfunctions or fails a test?
☐ Yes	☑ No* ☐ N/A	For electronic LLDs, have all accessible wiring connections been visually inspected?
☐ Yes	☑ No*	Were all items on the equipment manufacturer's maintenance checklist completed?

*** In the Section H, below, describe how and when these deficiencies were or will be corrected.**

H. Comments: we only testd sensors tied into v/r this is only monitor Cert for v/r not a Full monitor Cert (CPU Replacement!!)

UNDERGROUND STORAGE TANK MONITORING SYSTEM CERTIFICATION

Permit Number: _____

UST Monitoring Site Plan

Site Address: 9645 - 4130 Century Inglewood CA

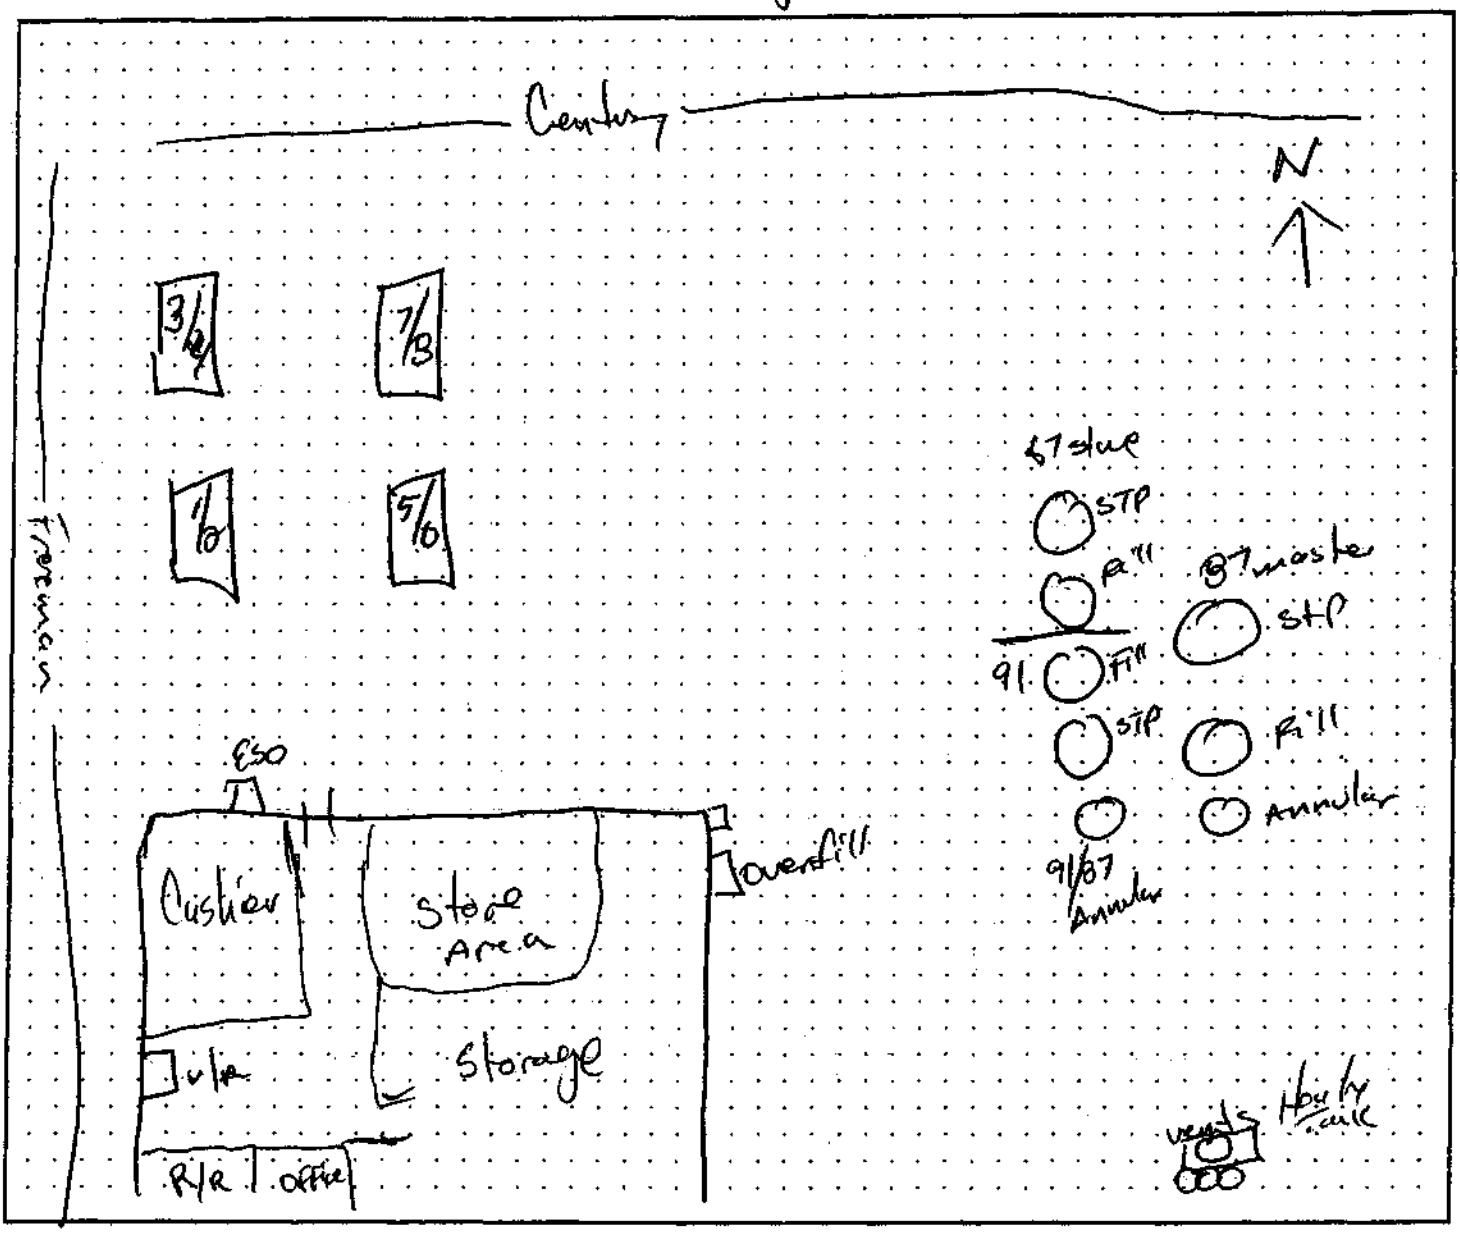

Date map was drawn: 6/6/11

Instructions

If you already have a diagram that shows all required information, you may include it, rather than this page, with your Monitoring System Certification. On your site plan, show the general layout of tanks and piping. Clearly identify locations of the following equipment, if installed: monitoring system control panels; sensors monitoring tank annular spaces, sumps, dispenser pans, spill containers, or other secondary containment areas; mechanical or electronic line leak detectors; and in-tank liquid level probes (if used for leak detection). In the space provided, note the date this Site Plan was prepared.

SYSTEM SETUP

JUN 6, 2011 4:25 PM
SYSTEM UNITS
U.S.
SYSTEM LANGUAGE
ENGLISH
SYSTEM DATE/TIME FORMAT
MON DD YYYY HH:MM:SS xM

ARCO 9645
4130 W CENTURY
INGLEWOOD CA 90302
PLUS H0918951891101 2

SHIFT TIME 1 : 6:00 AM
SHIFT TIME 2 : DISABLED
SHIFT TIME 3 : DISABLED
SHIFT TIME 4 : DISABLED

TANK PER TST NEEDED WRN
DISABLED
TANK ANN TST NEEDED WRN
DISABLED

LINE RE-ENABLE METHOD
PASS LINE TEST

LINE PER TST NEEDED WRN
DISABLED
LINE ANN TST NEEDED WRN
DISABLED

PRINT TC VOLUMES
ENABLED

TEMP COMPENSATION
VALUE (DEG F): 60.0
STICK HEIGHT OFFSET
DISABLED
ULLAGE: 90%

H-PROTOCOL DATA FORMAT
HEIGHT
PRECISION TEST DURATION
HOURS: 12
DAYLIGHT SAVING TIME
ENABLED
START DATE
MAR WEEK 2 SUN
START TIME
2:00 AM
END DATE
NOV WEEK 1 SUN
END TIME
2:00 AM

RE-DIRECT LOCAL PRINTOU
DISABLED

EURO PROTOCOL PREFIX
5

SYSTEM SECURITY
CODE : 000000

MAINTENANCE HISTORY
DISABLED

TANK CHART SECURITY
DISABLED

CUSTOM ALARMS
DISABLED

SERVICE NOTICE
DISABLED

ISO 3166 COUNTRY
CODE:

(1)

VAPOR MONITORING TYPE
CARB ISD

MASS/DENSITY
DISABLED
COMMUNICATIONS SETUP

PORT SETTINGS:

COMM BOARD : 1 (EDIM)
RS-232 SECURITY
CODE : DISABLED

COMM BOARD : 2 (RS-232)
BAUD RATE : 9600
PARITY : ODD
STOP BIT : 1 STOP
DATA LENGTH: 7 DATA
RS-232 SECURITY
CODE : DISABLED

COMM BOARD : 3 (S-SAT)
BAUD RATE : 9600
PARITY : NONE
STOP BIT : 1 STOP
DATA LENGTH: 8 DATA
RS-232 SECURITY
CODE : DISABLED
DTR NORMAL STATE: HIGH

AUTO TRANSMIT SETTINGS:

AUTO LEAK ALARM LIMIT
DISABLED
AUTO HIGH WATER LIMIT
DISABLED
AUTO OVERFILL LIMIT
DISABLED
AUTO LOW PRODUCT
DISABLED
AUTO THEFT LIMIT
DISABLED
AUTO DELIVERY START
DISABLED
AUTO DELIVERY END
DISABLED
AUTO EXTERNAL INPUT ON
DISABLED
AUTO EXTERNAL INPUT OFF
DISABLED
AUTO SENSOR FUEL ALARM
DISABLED
AUTO SENSOR WATER ALARM
DISABLED
AUTO SENSOR OUT ALARM
DISABLED
RECEIVER SETUP:

NONE

AUTO DIAL TIME SETUP:

NONE

RS-232 END OF MESSAGE
DISABLED

AUTO DIAL ALARM SETUP

IN-TANK SETUP

T 1:UNLEADED R
PRODUCT CODE : 1
THERMAL COEFF : .000700
TANK DIAMETER : 120.00
TANK PROFILE : 20 PTS
FULL VOL : 19703
114.0 INCH VOL : 19547
108.0 INCH VOL : 19018
102.0 INCH VOL : 18276
96.0 INCH VOL : 17377
90.0 INCH VOL : 16357
84.0 INCH VOL : 15239
78.0 INCH VOL : 14047
72.0 INCH VOL : 12799
66.0 INCH VOL : 11513
60.0 INCH VOL : 10207
54.0 INCH VOL : 8896
48.0 INCH VOL : 7596
42.0 INCH VOL : 6326
36.0 INCH VOL : 5101
30.0 INCH VOL : 3941
24.0 INCH VOL : 2865
18.0 INCH VOL : 1896
12.0 INCH VOL : 1065
6.0 INCH VOL : 411

FLOAT SIZE: 2.0 IN.

WATER WARNING : 0.8
HIGH WATER LIMIT: 1.0
WATER ALARM FILTER: HIGH

MAX OR LABEL VOL: 19703
OVERFILL LIMIT : 90%
: 17732
HIGH PRODUCT : 95%
: 18718
DELIVERY LIMIT : 15%
: 2955

LOW PRODUCT : 824
LEAK ALARM LIMIT: 99
SUDDEN LOSS LIMIT: 99
TANK TILT : 0.25
PROBE OFFSET : 0.00

SIPHON MANIFOLDED TANKS
T#: 02
LINE MANIFOLDED TANKS
T#: NONE

LEAK MIN PERIODIC: 0%
: 0

LEAK MIN ANNUAL : 0%
: 0

PERIODIC TEST TYPE
STANDARD

ANNUAL TEST FAIL
ALARM DISABLED

PERIODIC TEST FAIL
ALARM DISABLED

GROSS TEST FAIL
ALARM DISABLED

ANN TEST AVERAGING: OFF
PER TEST AVERAGING: OFF

TANK TEST NOTIFY: OFF

TNK TST SIPHON BREAK:OFF

DELIVERY DELAY : 1 MIN
PUMP THRESHOLD : 10.00%

T 2:UNLEADED R
PRODUCT CODE : 1
THERMAL COEFF : .000700
TANK DIAMETER : 120.00
TANK PROFILE : 20 PTS
FULL VOL : 10369
114.0 INCH VOL : 10297
108.0 INCH VOL : 10042
102.0 INCH VOL : 9670
96.0 INCH VOL : 9209
90.0 INCH VOL : 8676
84.0 INCH VOL : 8085
78.0 INCH VOL : 7448
72.0 INCH VOL : 6778
66.0 INCH VOL : 6084
60.0 INCH VOL : 5377
54.0 INCH VOL : 4667
48.0 INCH VOL : 3965
42.0 INCH VOL : 3280
36.0 INCH VOL : 2624
30.0 INCH VOL : 2007
24.0 INCH VOL : 1441
18.0 INCH VOL : 939
12.0 INCH VOL : 516
6.0 INCH VOL : 193

FLOAT SIZE: 2.0 IN.

WATER WARNING : 0.8
HIGH WATER LIMIT: 1.0
WATER ALARM FILTER: HIGH

MAX OR LABEL VOL: 10369
OVERFILL LIMIT : 90%
: 9332
HIGH PRODUCT : 95%
: 9850
DELIVERY LIMIT : 15%
: 1555

LOW PRODUCT : 396
LEAK ALARM LIMIT: 99
SUDDEN LOSS LIMIT: 99
TANK TILT : 0.00
PROBE OFFSET : 0.00

SIPHON MANIFOLDED TANKS
T#: 01
LINE MANIFOLDED TANKS
T#: NONE

LEAK MIN PERIODIC: 0%
: 0

LEAK MIN ANNUAL : 0%
: 0

PERIODIC TEST TYPE
STANDARD

ANNUAL TEST FAIL
ALARM DISABLED

PERIODIC TEST FAIL
ALARM DISABLED

GROSS TEST FAIL
ALARM DISABLED

ANN TEST AVERAGING: OFF
PER TEST AVERAGING: OFF

TANK TEST NOTIFY: OFF

TNK TST SIPHON BREAK:OFF

DELIVERY DELAY : 1 MIN
PUMP THRESHOLD : 10.00%

T 3:UL PREMIUM
PRODUCT CODE : 3
THERMAL COEFF :.000700
TANK DIAMETER : 120.00
TANK PROFILE : 20 PTS
FULL VOL : 10369
114.0 INCH VOL : 10297
108.0 INCH VOL : 10042
102.0 INCH VOL : 9670
96.0 INCH VOL : 9209
90.0 INCH VOL : 8676
84.0 INCH VOL : 8085
78.0 INCH VOL : 7448
72.0 INCH VOL : 6778
66.0 INCH VOL : 6084
60.0 INCH VOL : 5377
54.0 INCH VOL : 4667
48.0 INCH VOL : 3965
42.0 INCH VOL : 3280
36.0 INCH VOL : 2624
30.0 INCH VOL : 2007
24.0 INCH VOL : 1441
18.0 INCH VOL : 939
12.0 INCH VOL : 516
6.0 INCH VOL : 193

FLOAT SIZE: 2.0 IN.

WATER WARNING : 0.8
HIGH WATER LIMIT: 1.0
WATER ALARM FILTER: HIGH

MAX OR LABEL VOL: 10369
OVERFILL LIMIT : 90%
: 9332
HIGH PRODUCT : 95%
: 9850
DELIVERY LIMIT : 15%
: 1555

LOW PRODUCT : 396
LEAK ALARM LIMIT: 99
SUDDEN LOSS LIMIT: 99
TANK TILT : 0.00
PROBE OFFSET : 0.00

SIPHON MANIFOLDED TANKS
T#: NONE
LINE MANIFOLDED TANKS
T#: NONE

LEAK MIN PERIODIC: 0%
: 0

LEAK MIN ANNUAL : 0%
: 0

PERIODIC TEST TYPE
STANDARD

ANNUAL TEST FAIL
ALARM DISABLED

PERIODIC TEST FAIL
ALARM DISABLED

GROSS TEST FAIL
ALARM DISABLED

ANN TEST AVERAGING: OFF
PER TEST AVERAGING: OFF

TANK TEST NOTIFY: OFF

TNK TST SIPHON BREAK:OFF

DELIVERY DELAY : 1 MIN
PUMP THRESHOLD : 10.00%

(2)

LEAK TEST METHOD
TEST ON DATE : ALL TANK
MAR 22, 2011
START TIME : DISABLED
TEST RATE :0.20 GAL/HR
DURATION : 2 HOURS

TST EARLY STOP:DISABLED

LEAK TEST REPORT FORMAT
NORMAL

LINE LEAK LOCKOUT SETUP
LOCKOUT SCHEDULE
DAILY
START TIME: DISABLED
STOP TIME : DISABLED

LIQUID SENSOR SETUP

L 1:91 STP
TRI-STATE (SINGLE FLOAT)
CATEGORY : STP SUMP

L 2:91 FILL
TRI-STATE (SINGLE FLOAT)
CATEGORY : PIPING SUMP

L 3:87 SLAVE FILL
TRI-STATE (SINGLE FLOAT)
CATEGORY : PIPING SUMP

L 4:87 SLAVE STP
TRI-STATE (SINGLE FLOAT)
CATEGORY : STP SUMP

L 5:87 MASTER STP
TRI-STATE (SINGLE FLOAT)
CATEGORY : STP SUMP

L 6:87 MASTER FILL
TRI-STATE (SINGLE FLOAT)
CATEGORY : PIPING SUMP

L 7:87 MASTER ANNULAR
TRI-STATE (SINGLE FLOAT)
CATEGORY : ANNULAR SPACE

L 8:87S-91 ANNULAR
TRI-STATE (SINGLE FLOAT)
CATEGORY : ANNULAR SPACE

OUTPUT RELAY SETUP

R 1:87
TYPE:
STANDARD
NORMALLY CLOSED

TANK #: 1

IN-TANK ALARMS
T 1:HIGH WATER ALARM
T 2:HIGH WATER ALARM
T 1:LOW PRODUCT ALARM
T 2:LOW PRODUCT ALARM
T 1:INVALID FUEL LEVEL
T 2:INVALID FUEL LEVEL

LIQUID SENSOR ALMS
ALL:FUEL ALARM
ALL:SENSOR OUT ALARM
ALL:SHORT ALARM

ISD SITE ALARMS
ISD GROSS PRES FAIL
ISD DEGRD PRES FAIL
ISD VAPOR LEAK FAIL
ISD SETUP FAIL
ISD SENSOR OUT FAIL

ISD HOSE ALARMS
ALL:GROSS COLLECT FAIL
ALL:DEGRD COLLECT FAIL
ALL:FLOW COLLECT FAIL

R 2:91
TYPE:
STANDARD
NORMALLY CLOSED

TANK #: 3

IN-TANK ALARMS
T 3:HIGH WATER ALARM
T 3:LOW PRODUCT ALARM
T 3:INVALID FUEL LEVEL

LIQUID SENSOR ALMS
ALL:FUEL ALARM
ALL:SENSOR OUT ALARM
ALL:SHORT ALARM

ISD SITE ALARMS
ISD GROSS PRES FAIL
ISD DEGRD PRES FAIL
ISD VAPOR LEAK FAIL
ISD SETUP FAIL
ISD SENSOR OUT FAIL

ISD HOSE ALARMS
ALL:GROSS COLLECT FAIL
ALL:DEGRD COLLECT FAIL
ALL:FLOW COLLECT FAIL

R 3:OVERFILL
TYPE:
STANDARD
NORMALLY OPEN

TANK #: NONE

IN-TANK ALARMS
ALL:OVERFILL ALARM
ALL:HIGH PRODUCT ALARM
ALL:MAX PRODUCT ALARM

PLLD LINE DISABLE SETUP

SMARTSENSOR SETUP

s 1:VPS
CATEGORY VAPOR PRESSURE

s 2:VFM 1-2
CATEGORY AIR FLOW METER

s 3:VFM 3-4
CATEGORY AIR FLOW METER

s 4:VFM 5-6
CATEGORY AIR FLOW METER

s 5:VFM 7-8
CATEGORY AIR FLOW METER

EVR/ISD SETUP

EVR TYPE: VACUUM ASSIST
VACUUM ASSIST TYPE
HEALY VAC

NOZZLE A/L RANGE
MAX: 1.15 MIN: 0.95

VAPOR PROCESSOR TYPE
NONE

ANALYSIS TIMES
TIME: 11:59 PM
DELAY MINUTES: 1

ACCEPT HIGH ORVR:
DISABLED

ISD HOSE TABLE

ID	FP	FL	HL	AA	RR
01	UU	01	02	01	02
02	UU	02	02	01	02
03	UU	03	02	02	02
04	UU	04	02	02	02
05	UU	05	02	03	02
06	UU	06	02	03	02
07	UU	07	02	04	02
08	UU	08	02	04	02

ISD AIRFLOW METER MAP

ID	SERIAL NUM	LABEL
1	16920	VFM 1-2
2	16921	VFM 3-4
3	16922	VFM 5-6
4	16918	VFM 7-8

ISD FUEL GRADE HOSE MAP

	1	2	3	4	
FP	MHH	MHH	MHH	MHH	AA

TABLE EMPTY

LABEL TABLE
1: UNASSIGNED
2: BLEND3
3: REGULAR
4: MID GRADE
5: PREMIUM
6: GOLD
7: BRONZE
8: SILVER
9: BLEND2
10: BLEND4

PMC SETUP

PMC VERSION: 01.04

VAPOR PROCESSOR TYPE
NONE

PROCESSOR CONTROL LEVEL:
NONE

(3)

ALARM HISTORY REPORT

---- IN-TANK ALARM -----

T 1:UNLEADED R

OVERFILL ALARM
JUN 6, 2011 2:53 PM

INVALID FUEL LEVEL
JUN 6, 2011 2:53 PM

PROBE OUT
JUN 6, 2011 2:53 PM
JUN 6, 2011 2:50 PM

DELIVERY NEEDED
JUN 6, 2011 2:53 PM

* * * * * END * * * * *

ALARM HISTORY REPORT

---- IN-TANK ALARM -----

T 3:UL PREMIUM

OVERFILL ALARM
JUN 6, 2011 3:03 PM

PROBE OUT
JUN 6, 2011 3:03 PM
JUN 6, 2011 2:49 PM

LOW TEMP WARNING
JUN 6, 2011 3:24 PM
JUN 6, 2011 3:23 PM
JUN 6, 2011 2:50 PM

* * * * * END * * * * *

ALARM HISTORY REPORT

----- SENSOR ALARM -----
L 1:91 STP
STP SUMP
FUEL ALARM
JUN 6, 2011 2:44 PM

* * * * * END * * * * *

ALARM HISTORY REPORT

----- SENSOR ALARM -----
L 2:91 FILL
PIPING SUMP
FUEL ALARM
JUN 6, 2011 2:45 PM

* * * * * END * * * * *

ALARM HISTORY REPORT

---- IN-TANK ALARM ----

T 2:UNLEADED R

OVERFILL ALARM
JUN 6, 2011 3:01 PM

PROBE OUT
JUN 6, 2011 3:02 PM
JUN 6, 2011 2:50 PM

* * * * * END * * * * *

ALARM HISTORY REPORT

----- SENSOR ALARM -----
L 3:87 SLAVE FILL
PIPING SUMP
FUEL ALARM
JUN 6, 2011 2:44 PM

* * * * * END * * * * *

ALARM HISTORY REPORT

----- SENSOR ALARM -----
L 4:87 SLAVE STP
STP SUMP
FUEL ALARM
JUN 6, 2011 2:43 PM

* * * * * END * * * * *

ALARM HISTORY REPORT

------ SENSOR ALARM -----
L 5:87 MASTER STP
STP SUMP
FUEL ALARM
JUN 6, 2011 2:42 PM

FUEL ALARM
JUN 6, 2011 2:42 PM

* * * * * END * * * * *

ALARM HISTORY REPORT

----- SENSOR ALARM -----
L 6:87 MASTER FILL
PIPING SUMP
FUEL ALARM
JUN 6, 2011 2:43 PM

* * * * * END * * * * *

ALARM HISTORY REPORT

----- SENSOR ALARM -----
L 7:87 MASTER ANNULAR
ANNULAR SPACE
FUEL ALARM
JUN 6, 2011 2:46 PM

* * * * * END * * * * *

ALARM HISTORY REPORT

----- SENSOR ALARM -----
L 8:87S-91 ANNULAR
ANNULAR SPACE
FUEL ALARM
JUN 6, 2011 2:48 PM

* * * * * END * * * * *

ALARM HISTORY REPORT

----- SENSOR ALARM -----
L 9:
OTHER SENSORS

* * * * * END * * * * *

ALARM HISTORY REPORT

----- SENSOR ALARM -----
L10:
OTHER SENSORS

* * * * * END * * * * *

#112928

bp

WORK ACKNOWLEDGEMENT FORM

E-MAINTENANCE TICKET NO: 9765918 DATE: 6-6-11 33027

FACILITY NO. & ADDRESS: 9645 - 4130 Century Inglewood CA

VENDOR NAME & ADDRESS: ~~CES~~ Cortheras 13701 S Alma Gardena CA 90249

SERVICE REQUESTED:

- ☐ TANK/LINE TIGHTNESS TEST
- ☐ FACILITY INSPECTION
- ☐ ENVIRONMENTAL REPAIRS
- ☐ VAPOR RECOVERY TEST
- ☐ SECONDARY CONTAINMENT TESTING
- ☐ OTHER
- ☐ ALARM TYPE AS LISTED ON VEEDER-ROOT PANEL System Comm Stat missing Hose Setup

LOCATION OF ALARM ☐ SUMP NO._____ ☐ UDC/DISPENSER NO._____ ☐ ANNULAR TANK NO._____

ALL ALARMS CLEARED ☐ Y ☐ N

PLEASE PRINT LEGIBLY:

I Arrived at site Fnd system self test on v/r Fnd it had a bad CPU Bd so I R/R CPU Bd then ~~did~~ and programed new CPU Bd then did a monitor Cal checked all Sensors tied into v/r all passed also had to Reprogr. station Tech #52 will stay to finish mapping note: 87 mask STP vent sensor to be Replaced

1 v/r CPU Bd

Are all sensor(s) located at the lowest point? ☑ Y ☐ N ☐ NA	Chain attached to shear valve? ☐ Y ☐ N ☒ NA	Debris removed from UDC? ☐ Y ☐ N ☒ NA
Have all sump lids and dispenser panels been secured and sealed? ☒ Y ☐ N ☐ NA *NA only if no sumps or dispensers were opened.*	☐ ECS Notified of liquid found in containment sumps	Vapor equipment repairs documented in Repair Log? ☑ Y ☐ N ☐ NA

NUMBER OF PERSONNEL 2 #3 #52 ARRIVAL TIME 1:00pm DEPARTURE TIME 4:45 pm

TOTAL HOURS (MINUS MEALS)_____

Chester Heredia
TECHNICIAN PRINT NAME

Felicita Mavrogin
NAME OF DEALER/MANAGER

TECHNICIAN SIGNATURE

SIGNATURE OF DEALER/MANAGER

DISTRIBUTION: WHITE - Invoice copy / CANARY - Site copy / PINK - Vendor copy

10092 - 025030

EPD

SECOR
International Incorporated

CLSR - AH

6 - 2 - 98

August 31, 1998

Mr. Randy McDonald
Environmental Programs Division
County of Los Angeles
Department of Public Works
900 S. Fremont Avenue
Alhambra, California 91802-1460

RECEIVED
SEP 0 2 1998
DEPARTMENT OF PUBLIC WORKS
ENVIRONMENTAL PROGRAMS DIVISION

RE: Underground Storage Tank Removal Report
Former Thrifty Oil Company Service Station No. 251
4130 West Century Boulevard
Inglewood, California
LADPW File No10092-25030

Dear Mr. McDonald:

SECOR International Incorporated (SECOR) is pleased to submit the attached *Underground Storage Tank Removal Report* for Former Thrifty Oil Company Service Station No. 251. Environmental oversight of the underground storage tank (UST) removal and replacement operation was conducted by SECOR under contract to ARCO Products Company (ARCO) who is the current lessee and operator of the site. Environmental conditions identified during the UST removal and replacement operation are directly related to the previous operation of the site by Thrifty Oil Company. No recommendations or mitigation plans are included in the above referenced report, because SECOR has not been retained by Thrifty Oil Company who has been identified as the responsible party for this site. Please forward any correspondence or directives regarding additional assessment and/or remediation to Mr. Chris Panaitescu at Thrifty Oil Company, 13539 East Foster Road, Santa Fe Springs, CA 90670-0138 and copy the ARCO personnel listed below.

If you have any questions regarding this letter or the above referenced report, please do not hesitate to contact Mr. John Bollier, R.G. with SECOR at (805) 230-1266.

Respectfully submitted,

SECOR International Incorporated

REGISTERED GEOLOGIST
JOHN R. BOLLIER
No. 6099
Exp. 12/98
STATE OF CALIFORNIA

John R. Bollier, R.G.No. 6099
Principal Geologist

Attachments: Underground Storage Tank Removal Report

cc: Ms. Kateri Luka - ARCO
Mr. Darrell Fah - ARCO
Mr. Chris Panaitescu - Thrifty

L4565

RECEIVED
SEP 03 1998
DEPARTMENT OF PUBLIC WORKS
ENVIRONMENTAL PROGRAMS DIVISION

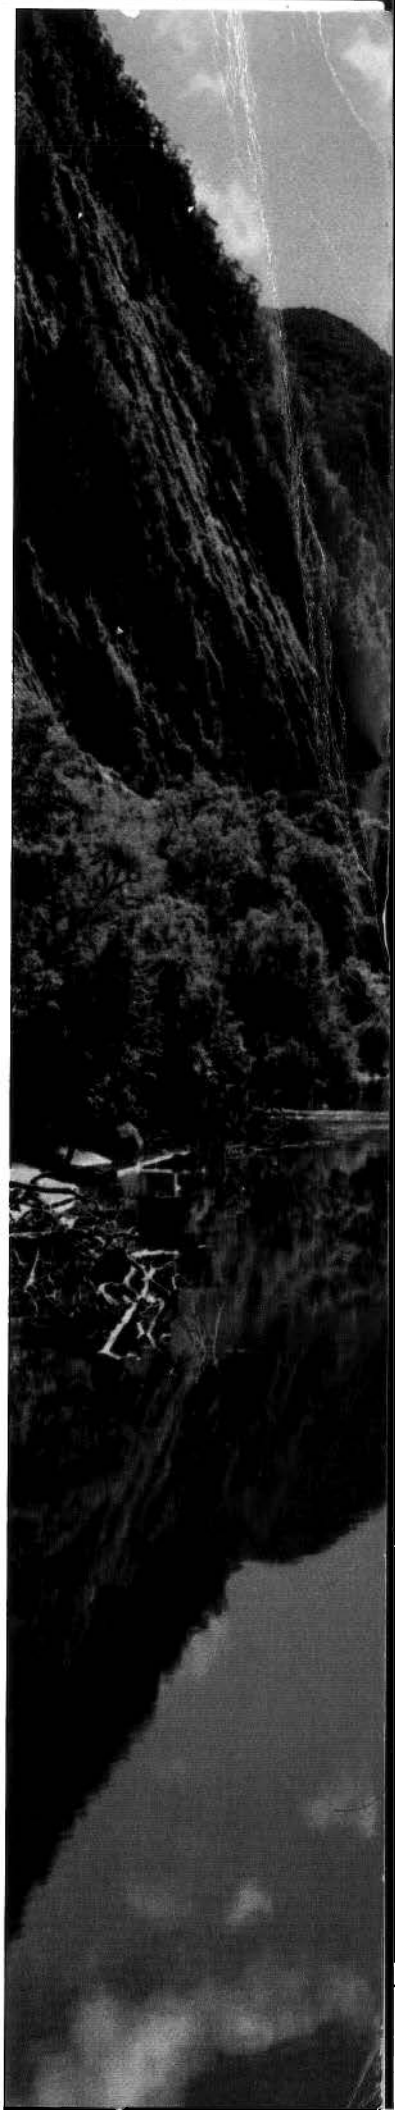

SECOR

SECOR
International Incorporated

RECEIVED
SEP 0 3 1998
DEPARTMENT OF PUBLIC WORKS
ENVIRONMENTAL PROGRAMS DIVISION

UNDERGROUND STORAGE TANK REMOVAL REPORT FORMER THRIFTY OIL COMPANY SERVICE STATION NO. 251 4130 WEST CENTURY BOULEVARD INGLEWOOD, CALIFORNIA

LACDPW FILE NO. 10092-25030

August 31, 1998

Prepared for:
Ms. Kateri Luka
ARCO Products Company
4 Centerpointe Drive
La Palma, California 90623-1066

Prepared by:
SECOR International Incorporated
290 Conejo Ridge Avenue, Suite 200
Thousand Oaks, CA 91361-4947

SECOR Job. No. K0603-009-02

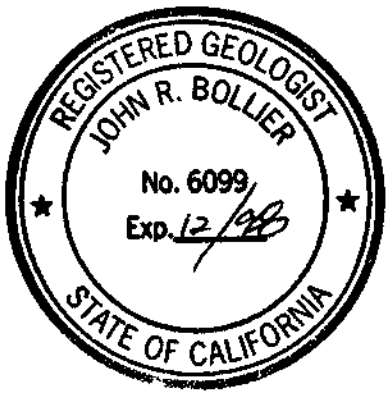

Prepared by:

Gareth P. Roberts
Senior Staff Geologist

Reviewed by:

John R. Bollier, R.G. No. 6099
Project Manager

UNDERGROUND STORAGE TANK REMOVAL REPORT
FORMER THRIFTY OIL COMPANY SERVICE STATION NO. 251
4130 WEST CENTURY BOULEVARD
INGLEWOOD, CALIFORNIA

TABLE OF CONTENTS

1.0 INTRODUCTION 1

2.0 SITE INFORMATION 1

3.0 AIR MONITORING 2

4.0 EXCAVATED SOIL 2

5.0 TANK AND PIPING REMOVAL 2

6.0 SOIL SAMPLING 2

7.0 ANALYTICAL RESULTS 2

8.0 DISCUSSION OF RESULTS 2

9.0 STANDARD LIMITATIONS 2

10.0 REFERENCES 2

LIST OF TABLES

Table 1 ..... Tank Pull Soil Analytical Results

LIST OF FIGURES

Figure 1 ..... Site Map Showing Former UST and Piping Sample Locations
Figure 2 ..... Site Map Showing New UST and Piping Locations

APPENDICES

Appendix A ..... SCAQMD Rule 1166 Air Monitoring Logs
Appendix B ..... Site Maps Showing Soil Stockpile Sample Locations
Appendix C ..... Soil Disposal Documentation
Appendix D ..... Uniform Hazardous Waste Manifest
Appendix E ..... Tank Destruction Certificate
Appendix F ..... Soil Sampling Procedures
Appendix G ..... Laboratory Analytical Reports and Chain-of-Custody Documentation

1.0 INTRODUCTION

SECOR International, Inc. (SECOR) was contracted by ARCO Products Company (ARCO) to perform soil sampling during underground storage tank (UST) removal activities at former Thrifty Oil Company (Thrifty) Service Station No. 251, located at 4130 West Century Boulevard in Inglewood, California (the Site). The purpose of the soil sampling was to fulfill local agency requirements. The services provided by SECOR included the following:

- Air monitoring, soil segregation and soil management per ARCO's South Coast Air Quality Management District (SCAQMD) Rule 1166 Contaminated Soil Mitigation Plan; and

- Collecting soil samples following removal of the USTs, product piping, and dispensers as directed by the City of Inglewood Department of Building and Safety and Fire Prevention (IDBSFP).

2.0 SITE INFORMATION

This section summarizes the pertinent information concerning the Site location, Site geology and hydrology.

Site Location: Thrifty Oil Company Service Station No. 251 is located in the City of Inglewood at an elevation of approximately 87 feet above mean sea level (msl). Local topography slopes to the south at approximately 0.008 feet per foot (USGS, 1964).

Site Geology: Strata underlying the site consists of marine and continental gravel, sand, sandy silt, silt, and clay of the Lakewood Formation (CDWR, 1961). Soil types encountered during the subsurface investigation consisted of two primary soil horizons: 1) sand, silty sand, and silt from near surface grade to approximately 19 feet below ground surface (bgs); and 2) interbedded sand, silt, clayey silt, and clay from approximately 19 to 55 feet bgs (maximum depth explored).

Local Hydrology: Based on results of recent subsurface investigations, groundwater was not encountered during drilling to a maximum depth of 55 feet bgs (SECOR, 1997).

3.0 AIR MONITORING

SECOR conducted air monitoring in accordance with ARCO's South Coast Air Quality Management District (SCAQMD) Rule 1166 Contaminated Soil Mitigation Plan. This section summarizes the pertinent information related to the Rule 1166 plan requirements. A copy of the SCAQMD Rule 1166 air monitoring, equipment calibration logs, and soil disposition/treatment plan is included in Appendix A.

Permittee:	ARCO Products Company - Application Number 258945
Instrument(s):	Mini Rae PID, Model No. PGM-76 Heath Tech FID, Model DP-OVD
Calibration Gas:	100 ppmv Hexane
Reference Numbers:	Original Reference No. EE98-0097 Revised Reference No. EE98-0276 (5/29/98)
Records:	Air monitoring records were submitted to the SCAQMD on June 12, 1998

4.0 EXCAVATED SOIL

Excavation activities were performed by the Advanced Petroleum Corporation (Advanced) of Rancho Cucamonga, California. The excavated soil was segregated based on volatile organic compound (VOC) concentrations measured using the monitoring equipment mentioned in Section 3.0. All excavated soil was segregated and stockpiled. To characterize the stockpiled soil, samples were collected from each stockpile and submitted to State-Certified Del Mar Analytical, in Van Nuys, California, for chemical analysis.

This section summarizes the pertinent information concerning the excavated soil, waste characterization, and final disposition of the excavated soil. For the purposes of this report, soil will be labeled "clean" and "impacted" based on results of chemical analysis. Stockpiles for which analytical results of soil samples are reported as non-detectable are considered "clean," and are transported and disposed by ARCO. Stockpiles for which results of soil samples are reported to have detectable concentrations are considered "impacted," and are transported and disposed by Thrifty. Analytical results are presented in Table 1. Soil stockpile location maps are included in Appendix B. Soil disposal documentation is presented in Appendix C.

Approximate Volume of "Clean" Stockpiled Soil:	234 cubic yards/ 351 tons
Number of "Clean" Stockpile Samples:	9
"Clean" Stockpile Sample Names:	SP-12 through SP-14, SP-43 through SP-46, SP-49, and SP-50
Final Disposition of "Clean" Soil:	La Puente (Rose Hills) Landfill, 2800 Workman Mill Road, La Puente California
Approximate Volume of Stockpiled "Impacted" Soil:	665 cubic yards/ 997 tons
Number of "Impacted" Stockpile Samples:	41
"Impacted" Stockpile Sample Names:	SP-1 through SP-11, SP-15 through SP-42, SP-47, and SP-48
Final Disposition of "Impacted" Soil:	American Remedial Technologies (ART), 2680 Seminole Avenue, Lynwood, California

5.0 TANK AND PIPING REMOVAL

Advanced was contracted by ARCO to obtain all necessary tank removal permits, make all required preliminary notifications, and clean, remove, transport, and dispose of the removed USTs. This section summarizes the pertinent information concerning the UST removal activities:

Lead Agency:	Los Angeles County Department of Public Works, Environmental Programs Division
Agency Contact Name:	Randy McDonald
Agency Phone Number:	(626) 458-3510
UST Cleaning Contractor:	Nieto and Sons
Final Disposition of Rinseate:	DeMenno/Kerdoon, 2000 North Alameda Street, Compton, California (Uniform Hazardous Waste Manifest included in Appendix D).
Marine Chemist:	None required for the City of Inglewood

Final Disposition of USTs: Adams Steel, 3200 E. Frontera Road, Anaheim, California (Tank Destruction Certificate included in Appendix E)

Removed Tank Data

Tank #	Removal Date	U.L.#	Tank Material	Capacity (Gallons)	Age (Date)	Contents	Tank Condition
1	3-18-98	E511831	Steel	6,000	NA	gasoline	good, minor rust
2	3-18-98	E511830	Steel	8,000	NA	gasoline	good, minor rust
3	3-18-98	E293854	Steel	10,000	NA	gasoline	good, minor rust
4	3-18-98	001129	Plasteel	15,000	NA	gasoline	good

NA = Not available

Removed USTs and Associated Piping: On June 2, 1998, one 6,000-gallon, one 8,000-gallon, one 10,000- gallon, single-walled steel, and one 15,000-gallon Plasteel (fiberglass coated single-walled steel) gasoline USTs and their associated product piping were removed from the Site. Product piping was comprised of both single-walled steel and fiberglass. Vapor return piping was comprised of fiberglass.

Installed USTs: On June 8, 1998, two 20,000-gallon double-walled fiberglass reinforced plastic (FRP) USTs were installed at the site. The new UST and piping locations are presented in Figure 2.

6.0 SOIL SAMPLING

SECOR collected soil samples under the direction of Mr. Burman Timberlake, City of Inglewood, Building and Safety and Fire Prevention. Field activities were conducted in accordance with the procedures for soil sampling included in Appendix F. The tankpit, product line, and dispenser sample locations are indicated on Figure 1. This section summarizes the results of the soil sampling activities.

Lead Agency: Los Angeles County Department of Public Works (LACDPW), City of Inglewood, Building and Safety and Fire Prevention (IBSFP)

Agency Contact Name: Randy McDonald (LACDPW), Burman Timberlake (IBFSP)

Agency Contact Phone Number:	(626) 458-3510 (LACDPW), (310) 412-5294 (IBFSP)
Number of Tank Bottom Samples:	8
Tank Bottom Sample Names:	TK-1A-14', TK-1B-14', TK-2A-14', TK-2B-15', TK-3A-16', TK-3B-15', TK-4A-15', TK-4B-15' and TK-4C-15'
Tankpit Bottom Samples:	3
Tankpit Bottom Sample Names:	TP-1-16', TP-2-16', and TP-3-16'
Number of Piping Samples:	4
Piping Sample Names:	PL-1-3' through PL-4-3'
Number of Dispenser Samples:	8
Dispenser Sample Names:	DS-1-3' through DS-8-3'

7.0 ANALYTICAL RESULTS

All soil samples were relinquished to Del Mar Analytical of Van Nuys, California (Del Mar). Del Mar is an ARCO-contracted and California Department of Health Services certified laboratory. SECOR and Del Mar adhered to strict chain-of-custody procedures from sample collection to sample analysis. All soil samples were analyzed for the following analytes and in accordance with the appropriate Environmental Protection Agency (EPA) method:

- Total petroleum hydrocarbons as gasoline (TPHg) by EPA Method 8015 Modified;
- Benzene, toluene, ethylbenzene, and xylenes (BTEX) by EPA Method 8020;
- Methyl *tert*-butyl ether (MTBE) by EPA Method 8020 with select samples confirmed for MTBE by EPA Method 8260; and
- Select samples were also analyzed for total lead by EPA Method 6010

Soil sample analytical results are summarized in Table 1. Copies of the chain-of-custody documentation and laboratory analytical reports are included in Appendix G.

8.0 DISCUSSION OF RESULTS

Based on analytical results (Table 1), the following areas as defined by the indicated soil samples are impacted by petroleum hydrocarbons. The impacted soil and other subsurface conditions are the result of operations at former Thrifty Service Station No. 251.

- UST at the former UST basin (TK-1B-14', TK-2A-14', TK-2B-15', TK-3A-16', TK-3B-15', TK-4A-15', TP-2-16', TP-3-16');
- Product piping at the northern pump island (PL-1-3', PL-3-3', PL-4-3'); and
- Fuel dispensers at the eastern dispenser island (DS-5-3' and DS-6-3')

A total of 665 cubic yards/ 997 tons of "impacted" soil was generated during the tank removal and replacement activities and transported off-site to ART for recycling. Approximately 234 cubic yards/ 351 tons of "clean" soil was generated and transported off-site to the La Puente Landfill.

9.0 STANDARD LIMITATIONS

All work was performed under the supervision of a registered geologist as defined in the Registered Geologist Act of the California Code of Regulations. The information contained in this report represents SECOR's professional opinions, and is based in part on information supplied by the client. These opinions are based on currently available information and are arrived at in accordance with currently accepted hydrogeologic and engineering practices at this time and location. Other than this, no warranty is implied or intended.

10.0 REFERENCES

SECOR International, Inc., 1997. Baselining Subsurface Investigation Report, Thrifty Oil Company Service Station No. 251, 4130 West Century Boulevard, Pico Rivera, California, November 6.

State of California Department of Water Resources (CDWR), Bulletin NO. 104, 1961. Planned Utilization of the Groundwater Basins of the Coastal Plain of Los Angeles County, June.

United States Geological Survey (USGS), 1964, Inglewood Quadrangle, 7.5 minute topographic, photorevised 1981.

TABLES

TABLE 1
Summary of Tank Pull Soil Analytical Results
Former Thrifty Oil Company Service Station No. 251
4130 West Century Boulevard
Inglewood, California

Sample I.D.	Sample Date	EPA 8015 (mod)	EPA Method 8020					EPA 6010
		TPHg mg/kg	Benzene mg/kg	Toluene mg/kg	Ethylbenzene mg/kg	Total Xylenes mg/kg	MTBE mg/kg	Total Lead mg/kg
TK-1A-14'	06/02/98	2.1	<0.0050	<0.0050	<0.0050	<0.015	1.4	--
TK-1B-14'	06/02/98	8,100	7.1	110	95	720	70	--
TK-2A-14'	06/02/98	2,600	<0.38	13	14	110	3.8 (*2.1)	--
TK-2B-15'	06/02/98	12,000	8.7	220	120	840	43	4.0
TK-3A-16'	06/02/98	9,100	8.7	74	83	780	61	--
TK-3B-15'	06/02/98	21,000	46	480	390	3,000	230 (*36)	8.0
TK-4A-15'	06/02/98	13,000	4.3	26	120	1,300	28	--
TK-4B-15'	06/02/98	<1.0	<0.0050	<0.0050	<0.0050	<0.015	<0.035	--
TK-4C-15'	06/02/98	<1.0	<0.0050	<0.0050	<0.0050	<0.015	0.036	--
TP-1-16'	06/05/98	4.5	<0.0050	<0.0050	<0.0050	<0.015	0.072 (*0.0077)	--
TP-2-16'	06/05/98	460	<0.060	0.082	0.094	11	<0.42	--
TP-3-16'	06/05/98	550	<0.060	0.11	0.54	7.7	<0.42	4.0
PL-1-3'	05/29/98	10,000	56	710	180	990	730 (*67)	3.2
PL-2-3'	05/29/98	<1.0	<0.0050	<0.0050	<0.0050	<0.015	<0.035	--
PL-3-3'	05/29/98	57	<0.015	0.021	<0.015	2.2	1.7	--
PL-4-3'	05/29/98	490	<0.12	1.4	3.1	30	1.5	--
DS-1-3'	05/29/98	<1.0	<0.0050	<0.0050	<0.0050	<0.015	<0.035	--
DS-2-3'	05/29/98	<1.0	<0.0050	<0.0050	<0.0050	<0.015	<0.035	--
DS-3-3'	05/29/98	<1.0	<0.0050	<0.0050	<0.0050	<0.015	<0.035	--
DS-4-3'	05/29/98	<1.0	<0.0050	<0.0050	<0.0050	<0.015	<0.035	--
DS-5-3'	05/29/98	<1.0	<0.0050	<0.0050	<0.0050	0.022	14	--
DS-6-3'	05/29/98	<2.0	0.010	0.019	<0.010	0.21	40	--
DS-7-3'	05/29/98	<1.0	<0.0050	<0.0050	<0.0050	<0.015	<0.035	--
DS-8-3'	05/29/98	<1.0	<0.0050	<0.0050	<0.0050	<0.015	<0.035	--
SP-1	05/29/98	18,000	14	190	120	1,300	14 (*4.6)	4.0
SP-2	05/29/98	<1.0	<0.0050	<0.0050	<0.0050	<0.015	<0.035	--
SP-3	06/01/98	8,000	<1.5	100	85	720	15	--
SP-4	06/01/98	1,700	<0.60	22	18	150	5.4	--
SP-5	06/01/98	25	<0.020	<0.020	0.029	0.87	0.70	--
SP-6	06/01/98	770	<0.15	11	7.5	62	5.3	--
SP-7	06/01/98	260	<0.20	1.9	1.8	18	5.8	--
SP-8	06/01/98	36	<0.030	0.82	0.30	2.3	0.88	--
SP-9	06/01/98	43	<0.010	0.020	0.035	0.28	0.53	--
SP-10	06/01/98	55	<0.012	0.036	0.077	0.76	0.49	--
SP-11	06/01/98	57	<0.012	<0.012	0.044	0.40	0.25	--
SP-12	06/01/98	<1.0	<0.0050	<0.0050	<0.0050	<0.015	<0.035	--

TABLE 1
Summary of Tank Pull Soil Analytical Results
Former Thrifty Oil Company Service Station No. 251
4130 West Century Boulevard
Inglewood, California

Sample I.D.	Sample Date	EPA 8015 (mod)	EPA Method 8020					EPA 6010
		TPHg mg/kg	Benzene mg/kg	Toluene mg/kg	Ethylbenzene mg/kg	Total Xylenes mg/kg	MTBE mg/kg	Total Lead mg/kg
SP-13	06/01/98	<1.0	<0.0050	<0.0050	<0.0050	<0.015	<0.035	--
SP-14	06/01/98	<1.0	<0.0050	<0.0050	<0.0050	<0.015	<0.035	--
SP-15	06/01/98	250	<0.060	0.40	0.87	8.6	0.80	--
SP-16	06/01/98	740	<0.12	0.80	2.4	20	2.1	--
SP-17	06/01/98	4,200	<0.60	110	41	290	56	--
SP-18	06/05/98	8.7	<0.020	<0.020	<0.020	0.085	0.38	--
SP-19	06/05/98	1,200	0.49	20	14	99	8.4	6.2
SP-20	06/05/98	1,100	1.0	25	14	100	11 (*1.8)	--
SP-21	06/05/98	210	0.87	2.6	1.5	19	5.7	--
SP-22	06/05/98	200	<0.050	<0.050	0.30	2.6	0.65	--
SP-23	06/05/98	670	0.28	1.8	3.3	30	3.3	--
SP-24	06/05/98	520	<0.30	1.1	2.8	32	1.5	--
SP-25	06/05/98	420	<0.30	<0.30	<0.30	11	1.8	--
SP-26	06/05/98	520	0.068	1.9	3.1	31	2.0	--
SP-27	06/05/98	600	0.16	3.4	4.4	43	3.2	--
SP-28	06/05/98	580	0.61	8.3	5.5	43	4.7	--
SP-29	06/05/98	360	<0.060	0.57	1.4	15	3.2	--
SP-30	06/05/98	230	<0.050	0.18	0.25	6.3	0.87	--
SP-31	06/05/98	76	<0.010	0.053	0.15	1.9	1.4	--
SP-32	06/05/98	190	<0.030	0.15	0.34	2.5	0.70	--
SP-33	06/05/98	1,200	0.38	8.3	7.0	98	4.5	--
SP-34	06/05/98	400	<0.060	1.4	2.4	24	2.3	--
SP-35	06/05/98	1,000	0.18	4.9	8.8	75	3.7	--
SP-36	06/05/98	210	<0.060	0.075	0.35	2.9	0.49	--
SP-37	06/05/98	190	<0.030	0.21	0.22	3.7	1.7	--
SP-38	06/05/98	15	<0.010	<0.010	0.010	0.37	0.26	--
SP-39	06/05/98	420	0.090	2.8	3.8	30	2.9	--
SP-40	06/05/98	1,300	0.28	6.1	12	100	1.9	--
SP-41	06/05/98	770	0.38	6.6	8.7	6.8	4.1	--
SP-42	06/05/98	2,600	1.8	31	31	220	6.6 (*0.34)	11
SP-43	06/11/98	<1.0	<0.0050	<0.0050	<0.0050	<0.015	<0.035	--
SP-44	06/11/98	<1.0	<0.0050	<0.0050	<0.0050	<0.015	<0.035	--
SP-45	06/11/98	<1.0	<0.0050	<0.0050	<0.0050	<0.015	<0.035	--
SP-46	06/11/98	<1.0	<0.0050	<0.0050	<0.0050	<0.015	<0.035	--
SP-47	06/11/98	2,600	<0.60	13	16	200	3.2 (*0.250)	18
SP-48	06/11/98	160	<0.030	0.16	0.24	2.8	0.74	--
SP-49	06/11/98	<1.0	<0.0050	<0.0050	<0.0050	<0.015	<0.035	--
SP-50	06/11/98	<1.0	<0.0050	<0.0050	<0.0050	<0.015	<0.035	--

Notes:
mg/kg = milligrams per kilogram
TPHg = Total petroleum hydrocarbons as gasoline
MTBE = Methyl-tertiary-butyl ether
-- = Not Analyzed
(*) = Result analyzed by EPA Method 8260

FIGURES

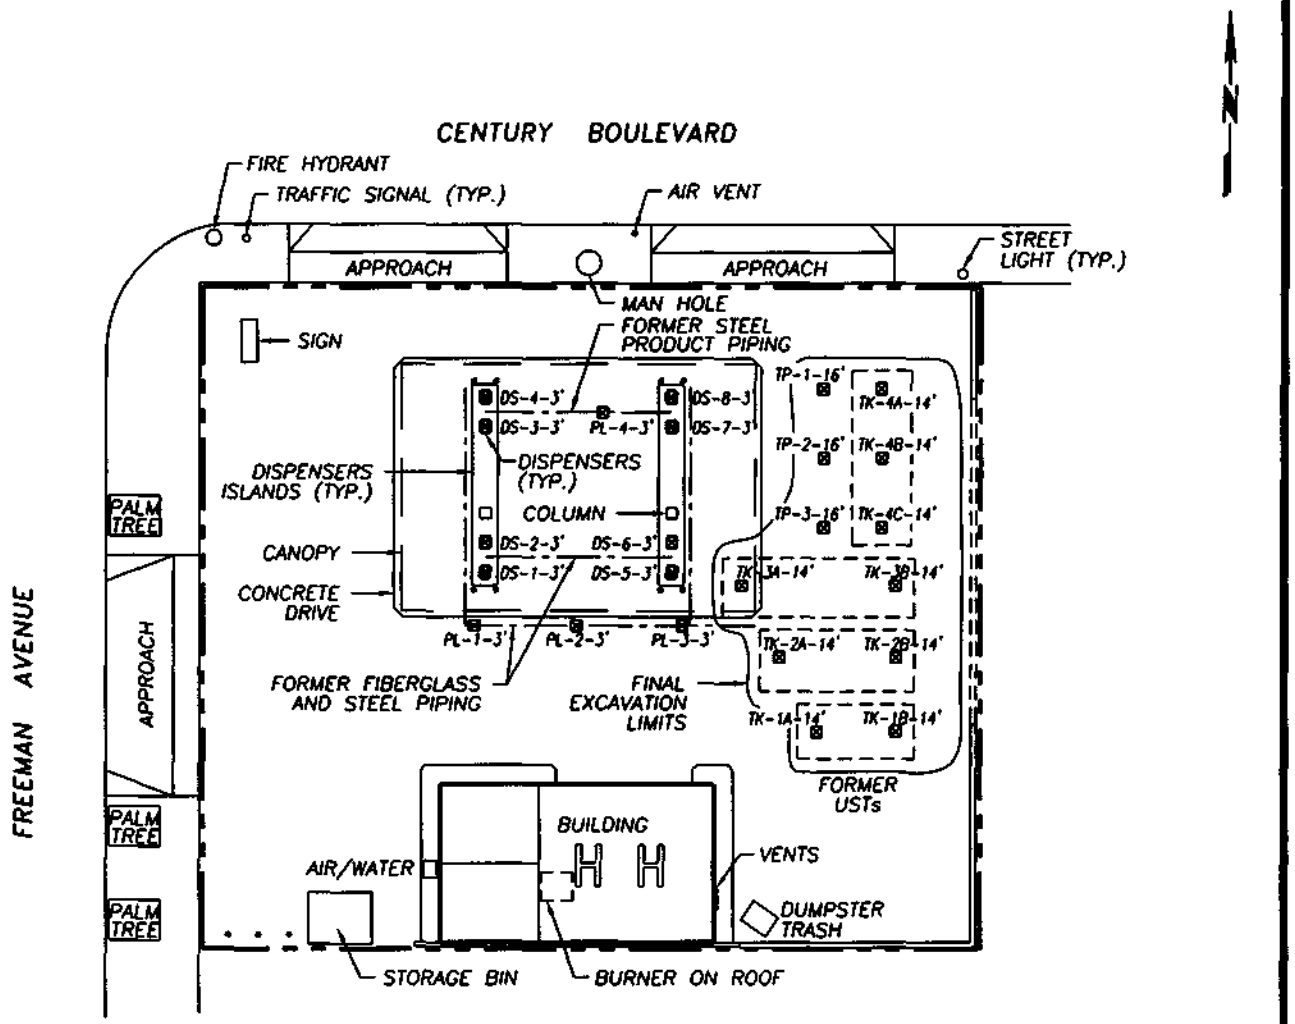

LEGEND

- SITE PROPERTY LINE
- TK-1A-14' TANK PIT SAMPLE LOCATIONS
- DS-1-3' DISPENSER SAMPLE LOCATIONS
- PL-1-3' PRODUCT LINE SAMPLE LOCATIONS
- FORMER PRODUCT LINE TRENCH LOCATIONS

NOTES:

1. SITE FEATURES, TANK LOCATIONS, DIMENSIONS AND SAMPLE LOCATIONS ARE APPROXIMATE.
2. SOURCE OF MAP: FRED FIEDLER AND ASSOCIATES, DATED AUGUST 9, 1997.

0 30 60

APPROXIMATE SCALE IN FEET

SECOR
International Incorporated

SITE MAP SHOWING FORMER TANK AND PIPING SAMPLE LOCATIONS

CLIENT NAME:	PROJECT NUMBER:	DRAWING DATE:	REVISION NO.:
THRIFTY OIL COMPANY STATION NO. 251	80603-009-02	8/10/98	
SITE ADDRESS: 4130 WEST CENTURY BOULEVARD INGLEWOOD, CALIFORNIA	DRAFTED BY: AJK	CAD FILE: 9645-ASM	FIGURE: 1

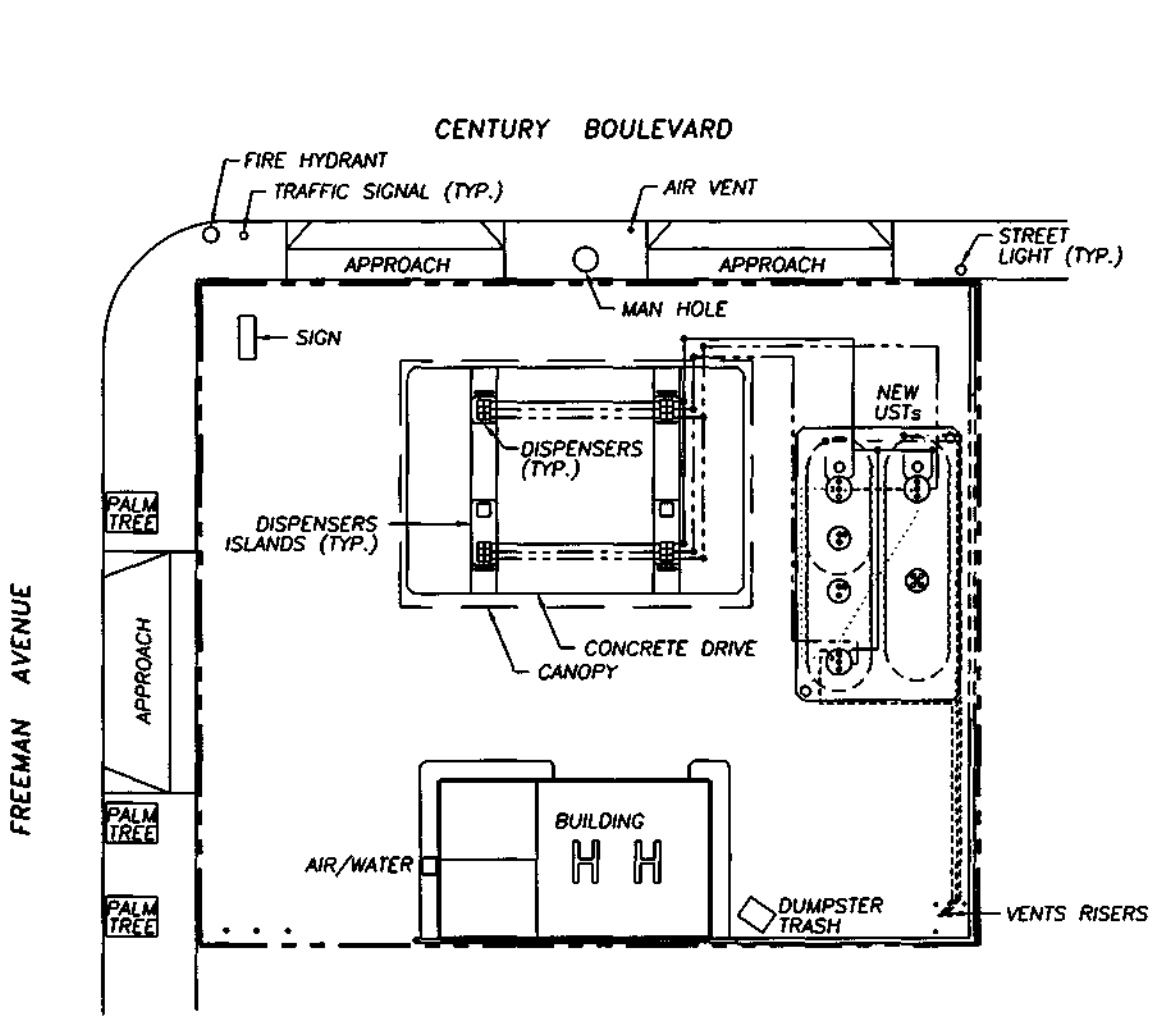

LEGEND

- SITE PROPERTY LINE
- NEW 2" F.G. DOUBLE WALL PRODUCT PIPING
- NEW 2" OR 3" F.G. SINGLE WALL VAPOR RECOVERY PIPING
- NEW 2" F.G. SINGLE WALL VENT PIPING

NOTES:

1. SITE FEATURES AND LOCATIONS ARE APPROXIMATE.
2. SOURCE OF MAP: FRED FIEDLER AND ASSOCIATES, DATED AUGUST 9, 1997.

0 30 60

APPROXIMATE SCALE IN FEET

SECOR
International Incorporated

SITE MAP SHOWING NEW TANK AND PIPING LOCATIONS

CLIENT NAME:	PROJECT NUMBER:	DRAWING DATE:	REVISION NO.:
THRIFTY OIL COMPANY STATION NO. 251	80603-009-02	8/10/98	
SITE ADDRESS: 4130 WEST CENTURY BOULEVARD INGLEWOOD, CALIFORNIA	DRAFTED BY: AJK	CAD FILE: 9645NASM	FIGURE: 2

APPENDIX A

SCAQMD Rule 1166 Air Monitoring Logs

South Coast
AIR QUALITY MANAGEMENT DISTRICT
21865 E. Copley Drive, Diamond Bar, CA 91765-4182 (714) 396-2000

December 19, 1991

Arco Products Company
P. O. Box 6411
Artesia, CA 90702-6411

Attention: Joe Tully

(213) 404-5360
APPLICATION NO. 258945
COMPANY ID 74690

RULE 1166 CONTAMINATED SOIL MITIGATION PLAN

Reference is made to your Application (A/N 258945) received on December 5, 1991, for the excavation and handling of VOC-contaminated soil at various locations within the South Coast Air Quality Management District.

Your excavation and mitigation plan has been approved under the provisions of Rule 1166 of the Rules and Regulations of the SCAQMD and is subject to the following conditions.

PLAN CONDITIONS:

PROPERTY OWNER'S INITIALS

1. AT LEAST 24 HOURS PRIOR TO COMMENCING EXCAVATION OF UNDERGROUND TANKS WHICH HAVE STORED VOLATILE ORGANIC COMPOUNDS (VOC), THE EXECUTIVE OFFICER SHALL BE NOTIFIED OF ALL INFORMATION ITEMS LISTED IN RULE 1166(d)(1)(A) AND THE NAME OF THE COMPANY PERFORMING THE EXCAVATION. (GL)

   IF VOC-CONTAMINATED SOIL IS DETECTED, THE EXECUTIVE OFFICER SHALL BE NOTIFIED AGAIN WITHIN 24 HOURS. BOTH NOTIFICATIONS SHALL BE MADE BY CALLING (909) 396-3886 MONDAY THROUGH FRIDAY, BETWEEN 8 A.M. AND 5 P.M.

2. THIS PLAN IS VALID ONLY FOR THE EXCAVATION AND HANDLING OF A MAXIMUM OF 2000 CUBIC YARDS OF VOC-CONTAMINATED SOIL AT EACH SITE. EXCAVATION OF A GREATER AMOUNT REQUIRES SUBMITTAL OF A SITE SPECIFIC RULE 1166 EXCAVATION PLAN. (GL)

3. ALL VOC-CONTAMINATED SOIL SHALL BE DISPOSED, BACKFILLED, OR REMOVED FROM THE SITE WITHIN 60 DAYS AFTER IT HAS BEEN EXCAVATED FROM THE AFFECTED AREAS. (GR)

   RECORDS OF DISPOSAL OR TREATMENT OF VOC-CONTAMINATED SOIL SHALL BE MAINTAINED FOR A PERIOD OF TWO (2) YEARS AND MADE AVAILABLE TO DISTRICT PERSONNEL UPON REQUEST.

4. THE OWNER OR OPERATOR SHALL PREPARE A WRITTEN PLAN WHICH INCLUDES METHODS TO TREAT THE VOC-CONTAMINATED SOIL, SCHEDULES TO HAUL THE SOIL AWAY, BACKFILL THE SOIL, OR OTHER MEANS OF DISPOSAL. THE PLAN SHALL ALSO INDICATE THAT THE NECESSARY PERMITS HAVE BEEN OBTAINED OR ARE IN THE PROCESS OF BEING OBTAINED. SUCH A PLAN SHALL BE PREPARED NO LATER THAN 5 DAYS AFTER THE COMPLETION OF THE EXCAVATION, AND SHALL BE MADE AVAILABLE TO DISTRICT PERSONNEL UPON REQUEST. (GR)

5. THE EXCAVATION SHALL BE CONDUCTED IN 50 FT. X 50 FT. OR SMALLER SECTIONS TO MINIMIZE EXPOSURE OF SOIL POTENTIALLY CONTAMINATED WITH VOC. (GR)

6. THE EXCAVATION OPERATOR SHALL HAVE ON SITE AN ORGANIC VAPOR ANALYZER (OVA) USING FLAME IONIZATION OR PHOTO IONIZATION OR OTHER ANALYTICAL METHODS COMPLYING WITH 40 CFR PART 60 APPENDIX A, EPA METHOD 21 SECTION 3.1.1.a., "DETERMINATION OF VOLATILE ORGANIC COMPOUND LEAKS, MONITORING INSTRUMENT SPECIFICATIONS". (GR)

7. THE OVA SHALL BE CAPABLE OF BEING CALIBRATED USING HEXANE AT A RANGE OF 0 PARTS PER MILLION BY VOLUME (PPMV) TO 50 PPMV AND AT A DETECTION RANGE OF AT LEAST 30 PPMV TO 1100 PPMV. THE OVA SHALL BE INITIALLY CALIBRATED USING HEXANE BY THE MANUFACTURER AND CALIBRATED AT LEAST ONCE AT THE BEGINNING OF EACH WORKING DAY WITH THE PROCEDURES SPECIFIED BY THE MANUFACTURER. (GR)

8. DURING EXCAVATION, MONITORING SHALL BE CONDUCTED TO MEASURE VOC'S AT A DISTANCE NO MORE THAN 3 INCHES ABOVE THE FRESHLY DUG SOIL BY USING AN ORGANIC VAPOR ANALYZER (OVA) DESCRIBED UNDER CONDITION 7. THIS MEASUREMENT SHALL BE MADE FOR EVERY LOAD OF SOIL AND SHALL BE TAKEN NO LONGER THAN THREE (3) MINUTES AFTER EACH LOAD OF SOIL IS EXCAVATED. (GR)

9. WRITTEN RECORDS OF OVA MONITORING AND CALIBRATIONS REQUIRED ABOVE SHALL BE KEPT IN A FORMAT APPROVED BY THE DISTRICT. A TYPICAL FORMAT IS ATTACHED WITH THIS PLAN. (GR)

10. VOC-CONTAMINATED SOIL IS A SOIL WHICH REGISTERS 50 PPMV OR MORE WHEN MEASURED WITH AN ORGANIC VAPOR ANALYZER (CALIBRATED USING HEXANE) AT A DISTANCE OF NO MORE THAN THREE INCHES ABOVE EXCAVATED AND EXPOSED SOIL. (GR)

11. IF THE OVA MEASUREMENT IS BETWEEN 50 PPMV AND 1000 PPMV, [GR]

    A) THE WORKING AREA SHALL BE IMMEDIATELY SPRAYED WITH WATER, OR COVERED WITH CLEAN SOIL OR TREATED WITH A DISTRICT APPROVED SUPPRESSANT, AND

    B) EACH VOC-CONTAMINATED LOAD OF SOIL SHALL BE SPRAYED WITH WATER OR TREATED WITH A DISTRICT APPROVED VAPOR SUPPRESSANT AND BE STOCKPILED SEPARATELY.

12. IF THE OVA MEASUREMENT EQUALS OR IS GREATER THAN 1000 PPMV, [GR]

    A) THE WORKING AREA SHALL BE SPRAYED WITH WATER OR DISTRICT APPROVED VAPOR SUPPRESSANTS OR COVERED WITH AT LEAST 4 INCHES OF CLEAN SOIL, AND

    B) THE SOIL DUG UNDER THE ABOVE CONDITIONS SHALL BE STORED IN DISTRICT APPROVED CONTAINERS, AND

    C) IN LIEU OF CONTAINERS, OTHER MITIGATION MEASURES MAY BE SUBSTITUTED WITH PRIOR WRITTEN APPROVAL OF THE EXECUTIVE OFFICER, IF THE OWNER OR OPERATOR CAN DEMONSTRATE THAT AN ALTERNATIVE MEASURE IS EQUALLY OR MORE EFFECTIVE IN REDUCING VOC EMISSIONS. PRIOR TO THE EXECUTIVE OFFICER'S APPROVAL, THE OWNER OR OPERATOR SHALL SUBMIT A COMPREHENSIVE WRITTEN STUDY WHICH COMPARES QUANTITATIVELY THE ESTIMATED VOC EMISSIONS DIFFERENCE BETWEEN THE ALTERNATIVE MITIGATION MEASURES.

13. ALL VOC-CONTAMINATED SOIL SHALL BE STOCKPILED SEPARATELY FROM NON VOC-CONTAMINATED SOIL AND KEPT MOIST, COVERED OR SPRAYED WITH WATER OR WITH A FUME SUPPRESSANT TO PREVENT EMISSIONS OF PARTICULATES OR VOC. [GR]

14. AT THE END OF EACH WORKING DAY, ALL STOCKPILES SHALL BE COVERED WITH A HEAVY DUTY CONTINUOUS PLASTIC SHEET(S), JOINED AT THE SEAMS, AND SECURELY ANCHORED TO PREVENT ANY EXPOSURE OF SOIL TO THE ATMOSPHERE. [GR]

15. A STOCKPILE SHALL NOT CONTAIN MORE THAN 450 CUBIC YARDS OF SOIL. [GR]

16. WITHIN 5 DAYS AFTER THE EXCAVATION IS COMPLETED AT EACH SITE, THE WRITTEN RECORDS UNDER CONDITIONS 4 AND 9 SHALL BE SUBMITTED TO THE DISTRICT AT THE FOLLOWING ADDRESS. [GR]

    SCAQMD
    ENFORCEMENT DIV.
    9150 FLAIR DR.
    EL MONTE CA. 91731

17. VOC-CONTAMINATED SOIL SHALL NOT BE SPREAD ON-SITE OR OFF-SITE TO CAUSE THE EVAPORATION OF UNCONTROLLED VOC TO THE ATMOSPHERE. [GR]

18. THIS PLAN IS NOT VALID FOR EXCAVATING VOC-CONTAMINATED SOILS AT LANDFILLS OR SITES USED FOR DISPOSAL OF REFUSE OR OTHER TYPES OF WASTE. [GR]

19. THIS PLAN DOES NOT ALLOW ANY TREATMENT OF VOC-CONTAMINATED SOIL. [GR]

20. A COPY OF THIS PLAN SHALL BE PRESENT AT EACH EXCAVATION SITE DURING ALL SOIL HANDLING AND STORAGE PROCESSES. [GR]

21. THIS PLAN IS NOT VALID UNTIL THE VERIFICATION BELOW IS SIGNED. [GR]

I Gareth Roberts Agent for the AM THE OWNER OF THE PROPERTY LOCATED AT 4130 W. Century Blvd. Inglewood (SITE OF THE EXCAVATION). I VERIFY THAT I HAVE READ, UNDERSTOOD, AND INITIALED EACH CONDITION OF THIS PLAN.

SIGNED _____ DATE _____

Other governmental agencies may require approval before any excavation begins. It shall be the responsibility of the applicant to obtain that approval. The South Coast Air Quality Management District shall not be responsible or liable for any losses because of measures required or taken pursuant to the requirements of this approved 1166 Contaminated Soil Mitigation Plan.

If you have any questions concerning this plan, please call Mr. Arthur Lawler at (714) 396-2513.

Very truly yours,

George Khatt
Supervising A. Q. Engineer

AL R1166VXE
cc: Rudy Eden, Enforcement, Data Management Branch

(909) 396-2546

SECOR International Incorporated

SCAQMD Rule 1166 Air Monitoring Log

Client: TDC/ARCO — Facility No.: TDC#251/ARCO #9645

SECOR Personnel: Andrew Madigan — Signature: Andrew Madigan

Date of Excavation: 5/28/98

Monitoring Device: PID — Model No.: Mini Rae PGM-76

Calibration Date: 5/28/98 — Calibrated To: Hexane 100 ppm

Permit No.: FE98-0097 / RE-98-276

Wind Direction: Calm to W at 5 mph

Excavation Equipment: Case 580 L — Auger Boring for Shoring
CAT 416 Series 2

TIME	LOCATION	CONCENTRATION (ppmv)	REMARKS
8:05	~~East~~ Product Line	51.2	Western Dispenser Island
8:07	" "	23.6	" "
8:09	South of UST's	38.6.2	Showing South Side (Borings)
8:20	~~South end of~~ Prod. line	14.2	South end of East Dispenser Island
8:22	South of UST's	33.2	Showing S. Side (Boring)
	Removing more Concrete East Side of Dispensers		
8:38	South End E island	117.2	South end of East Dispenser Island
8:40	N End E Island	39.6	N End of " "
8:44	S Tend E Island	921.6	Dispenser 6
8:48	" "	239.6	" "
8:50	N Tend E Island	33.2	Dispenser 7
8:54	Center W Island	19.2	Center W. Island
8:54	Center E Island	21.1	Dispenser 6
9:15	Product line (E→W)	89.1	East End
9:17	Product line (E→W)	35.6	East Center
9:18	"	51.2	West Center.
9:20	"	81.6	West End

Client: Thrifty/Arco Facility No.: Toc #251/Arco #9645

Site Address: 4130 W. Century Blvd 5/28/98

Date of Excavation:

11:00	E-W Trench S. of Island	144.5	Far west
11:02	"	51.5	center
11:05	"	83.5	Far East.
11:14	South of Ust	942.3	Shoring South Side (West End)

SECOR International Incorporated

SCAQMD Rule 1166 Air Monitoring Log

Client: THRIFTY/ARCO Facility No.: TOC #251/ARCO #9645

SECOR Personnel: Andrew Medigan Signature: Andrew Medigan

Date of Excavation: 5/29/98

Monitoring Device: Mini Rae P.I.D Model No.: PGM-76

Calibration Date: 5/29/98 Calibrated To: Hexane 100 ppm

Permit No.: EE-98-276 New AS OF TODAY

Wind Direction: W AT 5-10 m/H

Excavation Equipment: CAT 416 Series II + Bucket Auger

TIME	LOCATION	CONCENTRATION (ppmv)	REMARKS
8:20	Shows Boring	28.2	Near W End of UST Area
8:21	" "	218.9	old Boring from yesterday
	moving Equipment		
8:36	Shoring Boring	16.9	upper 12' of Boring
	moving Equipment	I go to get	Ice
9:00	Begin Sampling	Dispenser ±	Island + Product Lines
9:10	PL-1 SW Corner	94.2	Strong Fresh ODOR
9:13	DS-1	11.3	Sample Heading
9:15	DS-2	1.2	" "
9:30	DS-4	0.3	" "
9:33	DS-3	0.2	" "
9:45	~~DS-5~~ PL-3	11.2	" "
9:48	DS-5	1.9	" "
9:49	DS-6	2.0	" "
10:03	DS-7	0.3	" "
10:07	DS-8	0.2	" "
10:12	PL-2	15.3	" "
10:25	PL-4	109.3	old product Line Strong ODOR

Client: Thrifty/Unocal Facility No.: TBC #251/Unocal 9645

Site Address: 4130 W. Century Blvd

Date of Excavation: 5/6/98

11:30	N Side of Canopy area	160.7	"old" product line area
11:32	Between Dispenser Islands	117.3	being excavated for new
11:34	" "	121.6	product lines, Sewer pipe
11:36	" "	81.3	also encountered NE SIDE
11:38	" "	2.1	NW Side old product line
11:40	" "	8.3	" "
11:42	" "	21.7	" "
11:45	S Side OF Canopy	897.3	New product line TRENCH
11:47	" "	118.3	S Side OF Canopy
11:49	" "	27.5	" "
11:52	" "	459.6	" "
11:54	" "	87.3	" "
11:57	" "	499.6	" "
	LUNCH BREAK		

SECOR International Incorporated

SCAQMD Rule 1166 Air Monitoring Log

Client: Thrifty / Amco Facility No.: Toc # 251 / Amco #9645

SECOR Personnel: Andrew Medugno Signature: Andrew Medugno

Date of Excavation: 6/1/98

Monitoring Device: PID MiniRae Model No.: PGM-74

Calibration Date: 6/1/98 Calibrated To: Hexane 100 ppm

Permit No.: FE-98-276

Wind Direction: Calm

Excavation Equipment: Linkbelt 3400

TIME	LOCATION	CONCENTRATION (ppmv)	REMARKS
7:26	Ramp	90.6	Making Ramp
7:46	SE Corner TK #1 & 2	702.6	Pull on top of Ramp
7:50	" "	949.9	" "
7:55	" "	596.9	" "
8:02	" "	552.6	Stockpile Reading
8:10	" "	470.6	" "
8:17	" "	941.5	" "
8:17	Air Mark Excavation	41.7	Ambient Air
8:22	SE Corner E Side	882.5	TK #1, 2, and 3
8:31	E Side TK #3	949.8	TK #3
8:34	" "	911.2	
8:42	Ambient Air	5.0	N of Site
8:53	Top TK #2 & 3	811.6	
8:58	TOP TK #4	9.3	Clean Soil
9:04	" "	21.2	" "
9:10	" "	10.3	" "
9:16	" "	10.3	New Stockpile
9:25	" "	12.9	

Client: Thrifty / Arco Facility No.: Toc #251 / Arco #4645

Site Address: 4130 W. Century Blvd.

Date of Excavation: 6/1/98

9:35	TK #4 W Side	20.2	New Stockpile under Canopy
9:43	TK #4 NW Side	24.2	
9:50	TK #4 N Side Top	18.3	
9:58	" "	24.2	
10:00	BREAK		
10:22		21.5	
10:32	TK #3 Fill Area	76.3	Dirty S.P.
10:35	" "	283.4	" "
10:40	TK #1, 2 + 3 Fill Area	58.3	" "
10:48	" "	92.3	" "
10:52	" "	532.6	" "
10:58	TK #4 Fill Area	94.3	" "
11:05	TK #2 #3 + 1	893.6	" "
11:15	" "	912.2	" "
11:23	" "	105.2	" "
11:32	" "	41.3	" "
11:36	" "	198.3	" "
11:41	" "	886.3	" "
	Loosen TK #3		
12:04	TK #3 W Side	481.3	" "
12:09	" "	216.2	" "
12:11	" "	127.6	" "
12:18	TK #4	21.3	Clean Stockpile
12:22	" "	55.2	Dirty Stockpile
12:28	Between TK #3 + 4	139.6	" "
	Loosen TK #3		
13:30	W Side TK #3	127.2	" "
13:45	" "	832.5	" "

011 AERO

MATERIAL

SECOR International Incorporated

SCAQMD Rule 1166 Air Monitoring Log

Client: THRIFTY / ARCO Facility No.: TDC # 251 / ARCO # 9645

SECOR Personnel: Andrew Madrigal Signature: Andrew Madrigal

Date of Excavation: 6/4/98

Monitoring Device: PID mini Rae Model No.: PGM-76

Calibration Date: 6/4/98 Calibrated To: Hexane

Permit No.: FE-98-276

Wind Direction: SW at 5 mph

Excavation Equipment: Link Belt 3400

TIME	LOCATION	CONCENTRATION (ppmv)	REMARKS
9:20	W. Side of UST pit	27.3	Back Filling From Dirty pile
9:34	" "	34.2	" "
9:44	" "	21.2	" "
9:52	E. side pit	82.6	Vapor Suppression Stopped
10:00	BREAK	5.2	
10:20	BACKFILL on E	4.8	
10:30	SIDE OF TANK pit	24.6	BACK Filling From Dirty
10:32	" "	89.7	pile Still Doing Vapor
10:42	" "	49.2	Suppression
10:50	" "	4.8	" "
11:00	" "	29.6	" "
11:10	" "	28.3	" "
11:12	" "	82.6	" "
11:16	" "	34.2	" "
11:21	" "	8.6	Begin Excavating AREA OF TK #4
11:31	" "	4.2	
11:42	" "	5.2	
11:54	LUNCH		

Client: Thrifty/Amoco Facility No.: TDC #251/Amoco #9645

Site Address: 4130 W Century Blvd.

Date of Excavation: 6/4/98

12:54	5.1 From Tk#4 Ridge	110.3	Vapor Suppression
13:00	" "	20.7	BACKFilling Tk#1 + 2
13:09	" "	8.2	By Excavating Tk#4 Area
13:18	" "	18.6	(Over Excavation)
13:22	" "	2.1	" "
13:35	" "	11.2	" "
13:45	" "	8.4	" "
14:05	" "	2.1	" "
14:09	" "	21.3	" "
14:10	" "	9.6	" "
14:20	" "	29.6	" "
14:24	" "	6.3	" "
14:30	" "	5.8	" "
14:42	" "	21.3	Almost Done with Ramp
14:49			

SECOR International Incorporated

SCAQMD Rule 1166 Air Monitoring Log

Client: ARCO Facility No.: TOC 251 / ARCO 9645

SECOR Personnel: Chris Peters Signature: ~~Chris Peters~~

Date of Excavation: 06/05/98

Monitoring Device: Mini Rae. Model No.: PGM-76

Calibration Date: 06/05/98 Calibrated To: 100 ppm Hexane.

Permit No.: EE 98-0276

Wind Direction: Calm

Excavation Equipment: Linkbelt 3400 Excavator.

TIME	LOCATION	CONCENTRATION (ppmv)	REMARKS
0705	Stockpile S of excavation	116.0	
0740	"	638.6	
0749	"	820.7	
0755	"	144.5	
0759	"	351.5	
0824	"	340.5	
0825	"	126.7	
0826	"	166.3	
0832	"	150.3	
0836	"	144.3	
0841	"	126.9	
0845	Contractor used excavator to brace boring I beam under excavator.		move I-beam to
0908	Stock Pile S of excavation	255.5	
0912	"	79.9	
0914	"	379.8	
925	"	195.0	
0935	"	847.5	

Client: ARCO Facility No.: TOC251 / ARCO 9615

Site Address: Century & Freeman Inglewood.

Date of Excavation: 06/05/98

Time	location	Concentration	Notes
0938	Stockpile S of overhang	602.9	
0942	"	645.2	
0944	"	985.8	
0949	"	880.0	
0956	"	900.1	
0959	"	985.3	
	1000 Break	~~355.~~	
1029	Stockpile S of Overhang	355.7	
1033	"	980.1	
1038	"	851.1	
1050	"	951.9	
1105	"	983.2	
1120	"	384.7	
1131	"	887.4	
1140	"	955.2	
1150	"	692.0	
1200	Broke for Lunch		
1233	Stockpile(S) of overhang	466.2	
1236	"	107.7	
1246	"	92.7	
1251	"	430.5	

SECOR International Incorporated

SCAQMD Rule 1166 Air Monitoring Log

Client: ARCO / Thrifty Facility No.: TOC 251 - ARCO 9645

SECOR Personnel: Ca. Roberts Signature: [signature]

Date of Excavation: 6-10-98

Monitoring Device: Health Tech FID Model No.: DV-OVO

Calibration Date: 6-10-98 Calibrated To: Hexane (100ppm)

Permit No.: EE98-276

Wind Direction: Calm

Excavation Equipment: CAT 416 Backhoe

TIME	LOCATION	CONCENTRATION (ppmv)	REMARKS
10:15	NW corner of canopy	0	New Product Line Trench - moving Eastward
10:17	↓	0	↓
10:20		0	
10:23		0	
10:27		0	
10:30		0	
10:33		0	
10:37		0	
10:41		0	
10:43		10	
10:47		225	
10:50		0	
10:54	↓	0	↓
10:58		0	
11:45	East End of canopy	0	moving Southward
11:50	↓	315	↓
11:54		108	
12:00	↓	120	↓

Client: ARCO / Thr. Pty Facility No.: Tor 251 - ARCO 9645

Site Address: 4130 W. Century Blvd.

Date of Excavation: 6-10-98

12:05	East end of canopy	0	New Product Line Trenches
12:35	↓	0	↓
12:38		10	
12:43		60	
12:47		0	
12:52		18	
12:56		400	
13:38		80	
13:45		120	
13:50		370	
13:54		50	
13:58		120	
14:23	↓	810	↓

SECOR International Incorporated

SCAQMD Rule 1166 Air Monitoring Log

Client: ARCO Thornhy Facility No.: 10421 / ARCO 9645

SECOR Personnel: G. Roberts Signature:

Date of Excavation: 6-11-98

Monitoring Device: Heath Tech FID Model No.: DP-OVD

Calibration Date: 6-11-98 Calibrated To: Hexane (100 ppm)

Permit No.: EE98-276

Wind Direction: Calm

Excavation Equipment: CAT 416 Backhoe

TIME	LOCATION	CONCENTRATION (ppmv)	REMARKS
08:57	West end of dispenser islands	0	Trenching for new electrical lines
09:04	↓	0	
09:08		0	
09:12		420	
09:15		190	
09:18		32	
09:23	↓	47	
10:24	From station bldng to S. end of canopy	0	
10:27		0	
10:30		0	
10:34		0	
10:37		0	
10:40		0	
11:01	West side of E. disp Island	0	From N to S
11:04		0	
11:07		0	
11:15		180	
11:18		195	

Client: ARCO/Thrifty Facility No.: 251 | 9645

Site Address: 4130 W. Century Blvd

Date of Excavation: 6-11-98

11:37	Start Bldg to S. End of Canopy	0	Electrical Trenching
11:35	↓	0	↓
11:38		0	
11:41		0	
11:45		0	
11:48		0	
14:10		0	
14:14		115	
14:17		121	
14:21		230	
14:27		49	
15:07		0	
15:10		0	
15:14		0	
15:31		27	
15:34		290	
15:40	↓	155	↓

D13:MB0

(ATTACHMENT 7)

SECOR

AIR MONITORING EQUIPMENT CALIBRATION/CHECK LOG*

DAT	INSTRUMENT/ MODEL NO.	SERIAL NO.	BATTERY CHECK OK?	ZERO ADJUST OK?	CALIBRATION GAS (PPM)	READING (PPM)	LEAK CHECK	PERFORMED BY	COMMENTS
5-28	Mini Rae-PID PGM-76	201170	ok	ok	Hexane(100)	99.8	ok	GR	All Diagnostics ok
5-29	"	"	"	"	"	100	"	"	"
6-1	"	"	"	"	"	100	"	"	"
6-4	"	"	"	"	"	99.7	"	"	"
6-5	"	"	"	"	"	99.9	"	"	"
6-10	Health FID DP.OVD	1142-3	"	"	"	100	"	"	"
6-11	"	"	"	"	"	100	"	"	"

* Submit copies of logs to Corporate Health and Safety within 24 hours of expiration date of Plan, if a PEL is exceeded, or personal protective equipment level is upgraded.

H6:H521

APPENDIX B

Site Maps Showing Soil Stockpile Sample Locations

STOCKPILE SAMPLE
AND LOCATION.

5/29/98

CENTURY BLVD.

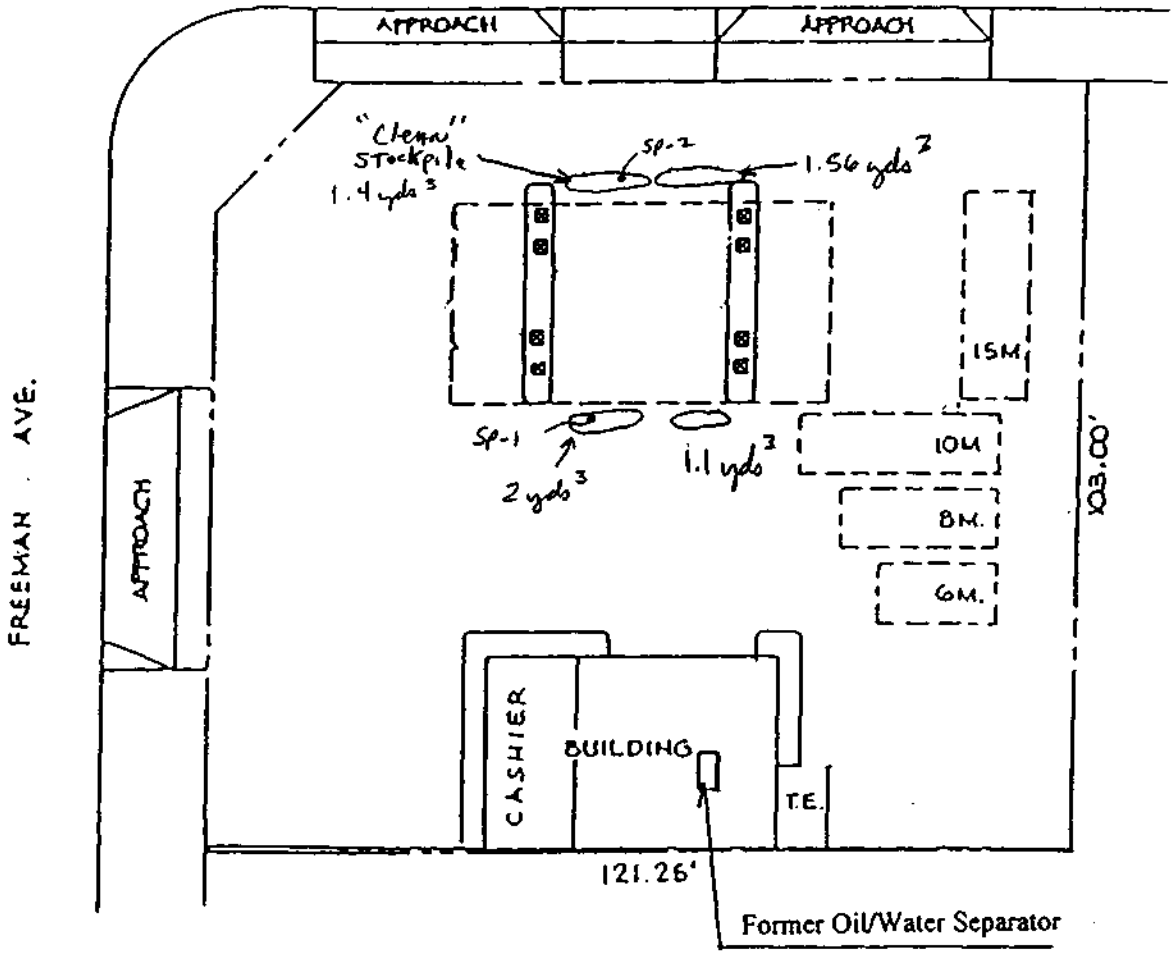

Stockpile TOTAL YARDAGE FOR 5/29/98 = 6.06 yds³

DISPENSER

N

NOTES:

1. SITE FEATURES, SOIL BORING AND DISPENSER SAMPLE LOCATIONS ARE APPROXIMATE.
2. SITE MAP IS NOT SURVEYED.

ORIGINAL SITE MAP PROVIDED BY THRIFTY OIL CO.,
MODIFIED BY SECOR INTERNATIONAL INC., SEPTEMBER 1997.

SECOR International Incorporated
290 CONEJO RIDGE AVENUE, SUITE 200 THOUSAND OAKS, CA. 91361
PHONE (805) 230-1266 FAX (805) 230-1277

SITE MAP

THRIFTY OIL CO
FOC NO. 251
4130 W. CENTURY BLVD
INGLEWOOD, CA

PROJECT: K0603-009-01

FIGURE: 1

6/1/98

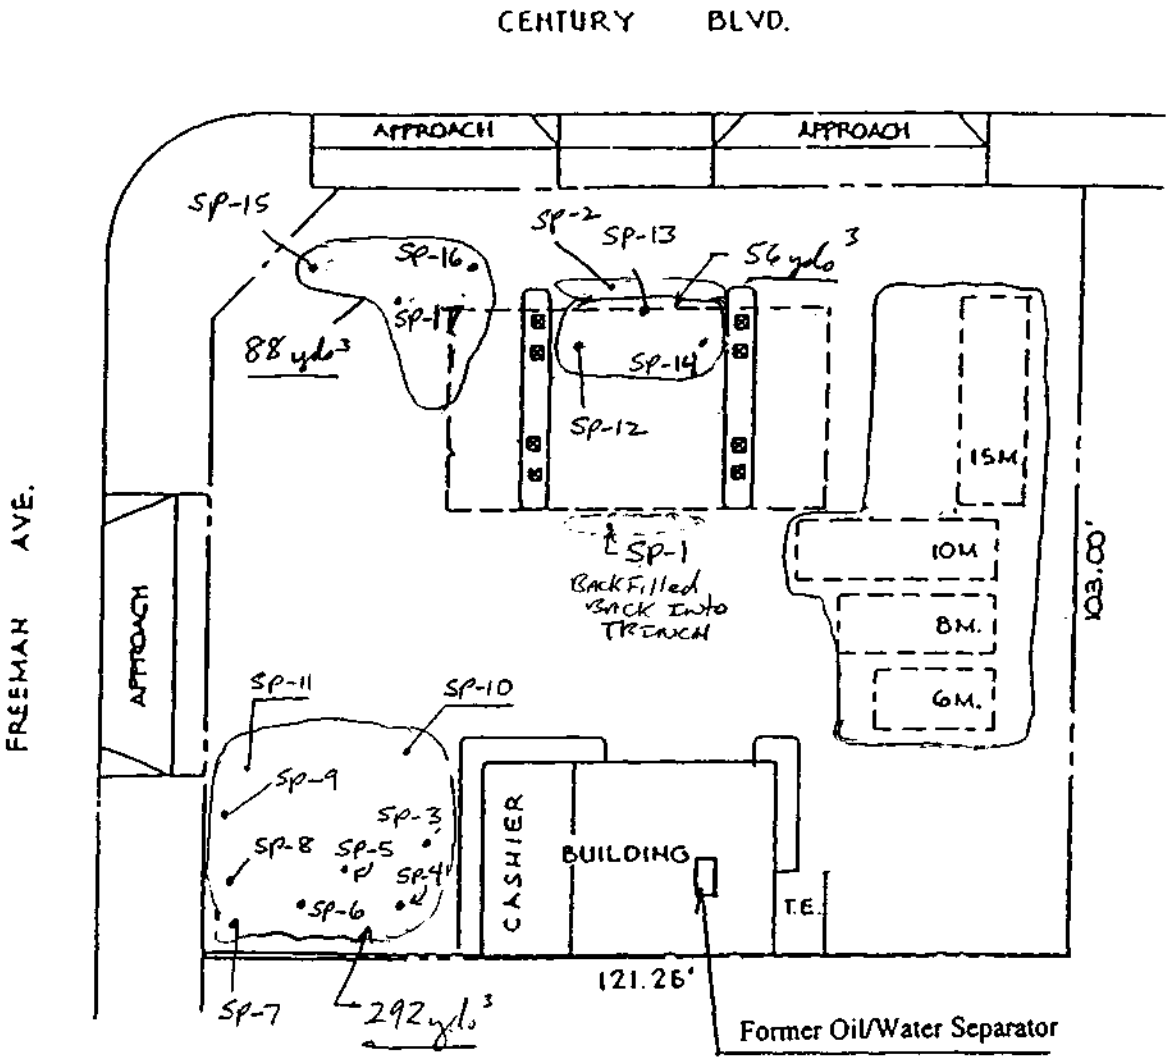

NOTES:

1. SITE FEATURES, SOIL BORING AND DISPENSER SAMPLE LOCATIONS ARE APPROXIMATE.
2. SITE MAP IS NOT SURVEYED.

ORIGINAL SITE MAP PROVIDED BY THRIFTY OIL CO.
MODIFIED BY SECOR INTERNATIONAL INC., SEPTEMBER 1997.

SECOR International Incorporated
290 CONEJO RIDGE AVENUE, SUITE 200 THOUSAND OAKS, CA. 91361
PHONE (805) 250-1266 FAX (805) 250-1277

SITE MAP

THRIFTY OIL CO
TOC NO. 251
4130 W. CENTURY BLVD
INGLEWOOD, CA

PROJECT: K0603-009-01

FIGURE: 1

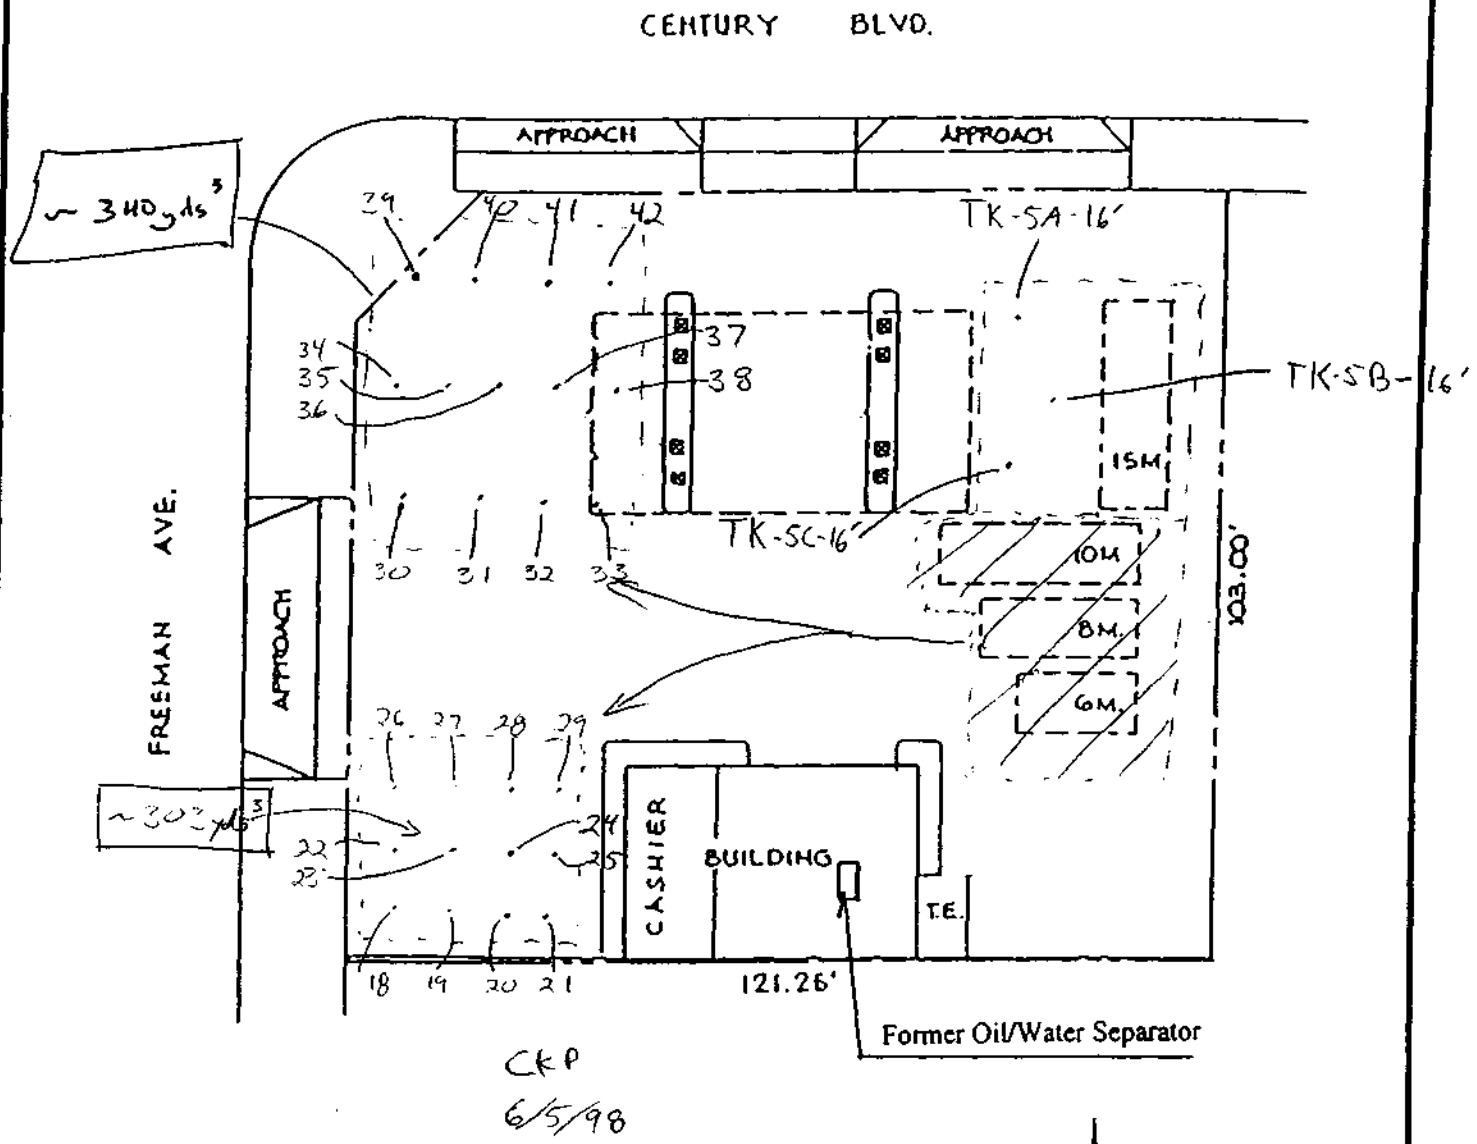

NOTES:

1. SITE FEATURES, SOIL BORING AND DISPENSER SAMPLE LOCATIONS ARE APPROXIMATE.
2. SITE MAP IS NOT SURVEYED.

ORIGINAL SITE MAP PROVIDED BY THRIFTY OIL CO.,
MODIFIED BY SECOR INTERNATIONAL INC., SEPTEMBER 1997.

SECOR International Incorporated
290 CONEJO RIDGE AVENUE, SUITE 200 THOUSAND OAKS, CA 91361
PHONE (805) 250-1266 FAX (805) 250-1277

SITE MAP

THRIFTY OIL CO
TOC NO. 251
4130 W. CENTURY BLVD
INGLEWOOD, CA

PROJECT: K0603-009-01

FIGURE: 1

STOCK PILE Sample
AND LOCATION.

6/11/98

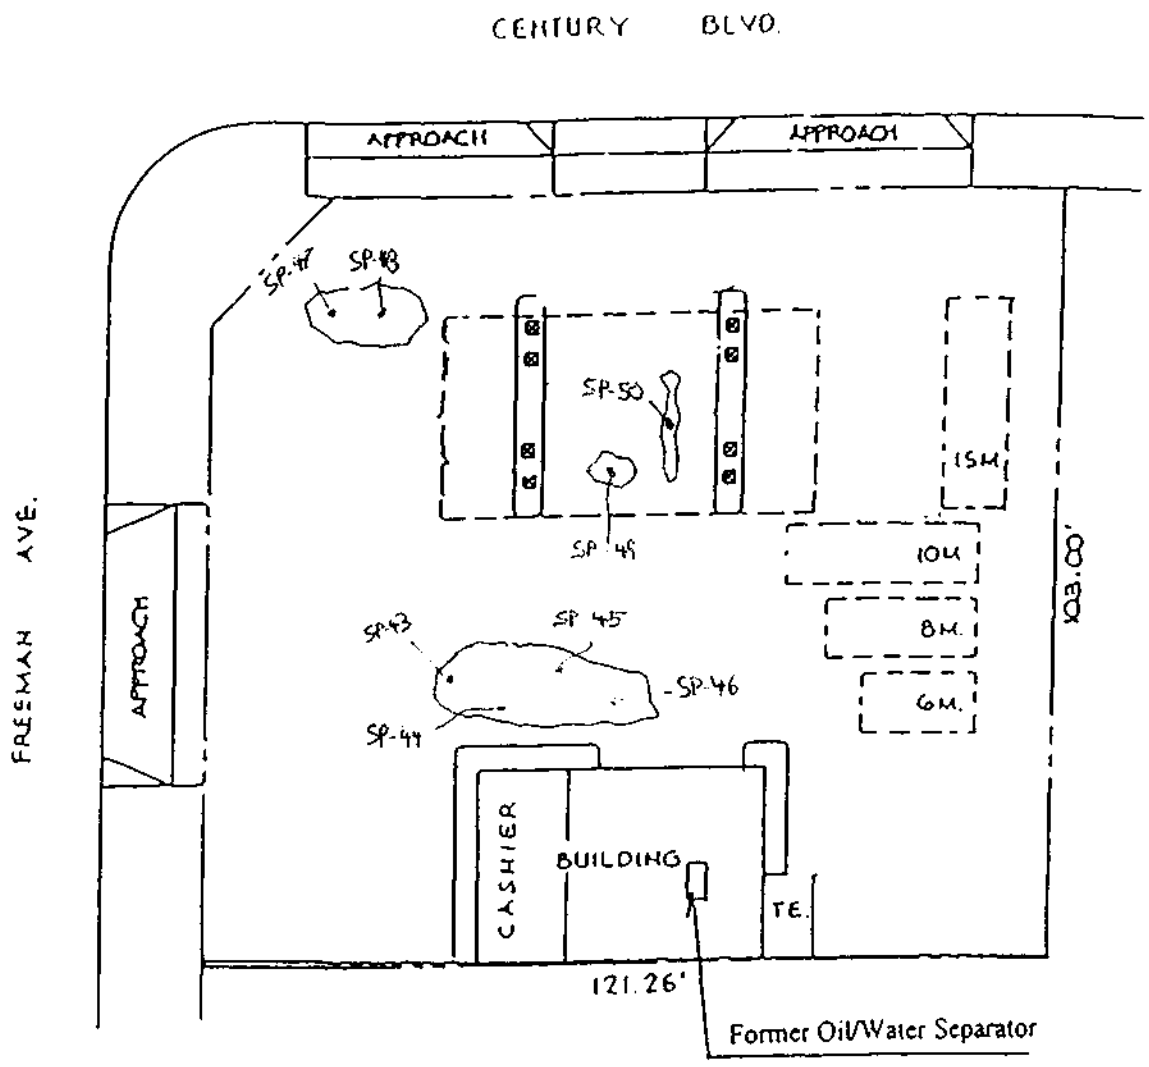

⊗ DISPENSER

N

NOTES:

1. SITE FEATURES, SOIL BORING AND DISPENSER SAMPLE LOCATIONS ARE APPROXIMATE
2. SITE MAP IS NOT SURVEYED

ORIGINAL SITE MAP PROVIDED BY THRIFTY OIL CO.
MODIFIED BY SECOR INTERNATIONAL INC. SEPTEMBER 1997

SECOR International Incorporated
[illegible]

SITE MAP

THRIFTY OIL CO
FAC NO 251
11400 W. CENTURY BLVD
INGLEWOOD, CA

PROJECT
K0001.009.01

FIGURE
1

APPENDIX C

Soil Disposal Documentation

AMERICAN REMEDIAL TECHNOLOGIES

Daily Received Report

Report Print Date: 6/23/98 2:40:4

Selected Start Date for Report: 1/1/98

Selected Ending Date for Report: 6/23/98

Organization Name	Date	Job Number	Ticket Number	Net-Tons
Thrifty Oil Co.				
4130 W. Century Blvd. - Station #251	6/5/98	9800818	16301	22.39
			16303	22.75
			16310	21.43
			16311	22.18
			16323	23.38
			16325	21.78
			16333	23.40
			16337	21.45
	Total For Job:	**9800818**	**On Date:** **6/5/98**	**178.76**
4130 W. Century Blvd. - Station #251	6/11/98	9800818	16479	21.51
			16480	25.33
			16481	21.05
			16482	25.00
			16483	22.04
			16484	24.93
			16485	34.66
			16491	25.63
			16492	20.88
			16493	29.25
			16494	26.12
			16495	24.02
			16496	30.43
			16498	23.83
			16499	23.15
			16500	28.37
			16501	24.26
			16502	25.95
			16503	35.12
			16504	25.03
			16505	22.08
			16508	28.86
			16511	31.32
			16512	26.01
			16514	25.16
			16515	31.12

AMERICAN REMEDIAL TECHNOLOGIES

Daily Received Report

Report Print Date: 6/23/98 2:40:4

Selected Start Date for Report: 1/1/98

Selected Ending Date for Report: 6/23/98

Organization Name	Date	Job Number	Ticket Number	Net-Tons
4130 W. Century Blvd. - Station #251	6/11/98	9800818	16516	20.82
			16517	22.08
			16518	25.60
			16520	21.41
			16521	17.31
	Total For Job:	**9800818**	**On Date:** **6/11/98**	**788.33**
4130 W. Century Blvd. - Station #251	6/23/98	9800818	16809	23.80
			16819	6.13
	Total For Job:	**9800818**	**On Date:** **6/23/98**	**29.93**
	Total For Job:	**9800818**		**997.02**
	Total For:	**Thrifty Oil Co.**		**997.02**
			Grand Total:	**997.02**

APPENDIX D

Uniform Hazardous Waste Manifest

State of California—Environmental Protection Agency
Form Approved OMB No. 2050-0039 (Expires 9-30-99)
Please print or type. Form designed for use on elite (12-pitch) typewriter.

See Instructions on back of page 6.

Department of Toxic Substances Contr
Sacramento, California

UNIFORM HAZARDOUS WASTE MANIFEST

1. Generator's US EPA ID No. CAL000187197 Manifest Document No. 000001

2. Page 1 of 1

Information in the shaded areas is not required by Federal law

97439694

3. Generator's Name and Mailing Address

4. Generator's Phone ( )

5. Transporter 1 Company Name: Nieto and Sons Trucking, Inc.

6. US EPA ID Number: CAT080016116

7. Transporter 2 Company Name

8. US EPA ID Number

9. Designated Facility Name and Site Address
Demenno Kerdoon
2000 N. Alameda Street
Compton, CA 90222

10. US EPA ID Number: CAT080013352

11. US DOT Description (including Proper Shipping Name, Hazard Class, and ID Number)	12. Containers No.	12. Containers Type	13. Total Quantity	14. Unit Wt/Vol
a. NON RCRA HAZARDOUS WASTE LIQUID	001	TT	12	G
b.				
c.				
d.				

J. Additional Descriptions for Materials Listed Above

K. Handling Codes for Wastes Listed Above

15. Special Handling Instructions and Additional Information

NO SMOKING
24 Hour Emergency Phone Number : 714-990-6855
Wear Appropriate Protective Clothing

Alternate Disposal Site : Crosby & Overton
1630 W. 17th Street (310) 432-5445
Long Beach, CA 90813 CAD028409019

16. GENERATOR'S CERTIFICATION: I hereby declare that the contents of this consignment are fully and accurately described above by proper shipping name and are classified, packed, marked, and labeled, and are in all respects in proper condition for transport by highway according to applicable international and national government regulations.

If I am a large quantity generator, I certify that I have a program in place to reduce the volume and toxicity of waste generated to the degree I have determined to be economically practicable and that I have selected the practicable method of treatment, storage, or disposal currently available to me which minimizes the present and future threat to human health and the environment; OR, if I am a small quantity generator, I have made a good faith effort to minimize my waste generation and select the best waste management method that is available to me and that I can afford.

Printed/Typed Name	Signature	Month	Day	Year
Ray Nieto		06	01	98

17. Transporter 1 Acknowledgement of Receipt of Materials

Printed/Typed Name	Signature	Month	Day	Year
		06	01	98

18. Transporter 2 Acknowledgement of Receipt of Materials

Printed/Typed Name	Signature	Month	Day	Year

19. Discrepancy Indication Space

20. Facility Owner or Operator Certification of receipt of hazardous materials covered by this manifest except as noted in Item 19.

Printed/Typed Name	Signature	Month	Day	Year

GENERATOR

TRANSPORTER

FACILITY

IN CASE OF EMERGENCY OR SPILL, CALL THE NATIONAL RESPONSE CENTER 1-800-424-8802; WITHIN CALIFORNIA, CALL 1-800-852/550

DO NOT WRITE BELOW THIS LINE.

State of California—Environmental Protection Agency
Form Approved OMB No. 2050-0039 (Expires 9-30-99)
Please print or type Form designed for use on elite (12-pitch) typewriter.

See Instructions on back of page 6.

Department of Toxic Substances Control
Sacramento, California

UNIFORM HAZARDOUS WASTE MANIFEST

1. Generator's US EPA ID No. | Manifest Document No. | 2. Page 1 of 1 | Information in the shaded areas is not required by Federal law.

CAL000190002

97439698

3. Generator's Name and Mailing Address

4. Generator's Phone

5. Transporter 1 Company Name | 6. US EPA ID Number

Nieto and Sons Trucking, Inc. | CAT080016116

7. Transporter 2 Company Name | 8. US EPA ID Number

9. Designated Facility Name and Site Address | 10. US EPA ID Number

Delicana Kerdoon
2000 N. Alameda Street
Compton, CA 90222 | CAT080013352

11. US DOT Description (including Proper Shipping Name, Hazard Class, and ID Number)	12. Containers No.	12. Containers Type	13. Total Quantity	14. Unit Wt/Vol
a. NON RCRA HAZARDOUS WASTE LIQUID	001	TT	X800	G
b.				
c.				
d.				

J. Additional Descriptions for Materials Listed Above

K. Handling Codes for Wastes Listed Above

15. Special Handling Instructions and Additional Information

NO SMOKING
24 Hour Emergency Phone Number : 714-990-6855
Wear Appropriate Protective Clothing

Alternate Disposal Site : Crosby & Overton
1630 W. 17th Street (310) 432-5445
Long Beach, CA 90813 CAD028409019

16. GENERATOR'S CERTIFICATION: I hereby declare that the contents of this consignment are fully and accurately described above by proper shipping name and are classified, packed, marked, and labeled, and are in all respects in proper condition for transport by highway according to applicable international and national government regulations.

If I am a large quantity generator, I certify that I have a program in place to reduce the volume and toxicity of waste generated to the degree I have determined to be economically practicable and that I have selected the practicable method of treatment, storage, or disposal currently available to me which minimizes the present and future threat to human health and the environment; OR, if I am a small quantity generator, I have made a good faith effort to minimize my waste generation and select the best waste management method that is available to me and that I can afford.

Printed/Typed Name	Signature	Month	Day	Year
		06	12	98

17. Transporter 1 Acknowledgement of Receipt of Materials

Printed/Typed Name	Signature	Month	Day	Year
		06	12	98

18. Transporter 2 Acknowledgement of Receipt of Materials

Printed/Typed Name	Signature	Month	Day	Year

19. Discrepancy Indication Space

20. Facility Owner or Operator Certification of receipt of hazardous materials covered by this manifest except as noted in item 19.

Printed/Typed Name	Signature	Month	Day	Year

GENERATOR

TRANSPORTER

FACILITY

DO NOT WRITE BELOW THIS LINE.

DISC 8022A (4/97)

APPENDIX E

Tank Destruction Certificate

CERTIFICATE OF DESTRUCTION

COMPANY NAME Arco

ADDRESS 4130 W. Century Blvd
Inglewood

ADAMS STEEL CERTIFIES THAT 1)15, 1)10, 1)8K
and 1)6K tank

HAS/HAVE BEEN SCRAPPED, CRUSHED AND TOTALLY DESTROYED ON: 6/2/98

SIGNATURE Cheryl Hartman

TITLE weighmaster

DATE 6/2/98

Adams Steel
3200 E. Frontera Street
Anaheim, California 92806
(714) 630-6523
FAX (714) 630-5836

APPENDIX F

Soil Sampling Procedures

SOIL SAMPLING PROCEDURES

Soil samples were collected using either a slide hammer sampling device equipped with brass rings for sample retention or by filling laboratory prepared clean glass jars (grab method). All soil samples were immediately sealed with Teflon™ film, capped, and placed in a chilled cooler for delivery to State-certified Del Mar Analytical of Van Nuys, California for potential chemical analysis. Soil sampling was directed by the associated lead agency representative (See Section 6.0). SECOR initiated Chain-of-Custody protocol immediately following the collection of all soil samples. All sampling equipment was cleaned in an aqueous solution of Liqui-Nox™ cleanser or equivalent (no phosphates), rinsed with tap water, and rinsed a second time with deionized water to prevent cross-contamination between sample intervals.

APPENDIX G

Laboratory Analytical Reports and Chain-of-Custody-Documentation

Del Mar Analytical

2852 Alton Ave., Irvine, CA 92606 (714) 261-1022 FAX (714) 261-1228
1014 E. Cooley Dr., Suite A, Colton, CA 92324 (909) 370-4667 FAX (909) 370-1046
16525 Sherman Way, Suite C-11, Van Nuys, CA 91406 (818) 779-1844 FAX (818) 779-1843
2465 W. 12th St., Suite 1, Tempe, AZ 85281 (602) 968-8272 FAX (602) 968-4403

RECD JUN 1 3 1998

ANALYTICAL REPORT

Prepared For: **SECOR**
290 Conejo Ridge Ave., Ste. 200
Thousand Oaks, CA 91361
Attn: John Bollier

Project: ARCO Site #9645, Inglewood
Former Thrifty #251

Sampled: 6/2/98

Roan J. McRae
Laboratory Manager

Joseph Doak
Project Manager

Del Mar Analytical

2852 Alton Ave., Irvine, CA 92606 (714) 261-1022 FAX (714) 261-1228
1014 E. Cooley Dr., Suite A, Colton, CA 92324 (909) 370-4667 FAX (909) 370-1046
16525 Sherman Way, Suite C-11, Van Nuys, CA 91406 (818) 779-1844 FAX (818) 779-1843
2465 W. 12th St., Suite 1, Tempe, AZ 85281 (602) 968-8272 FAX (602) 968-3401

SECOR	Client Project ID: ARCO Site #9645, Inglewood	Sampled:	Jun 2, 1998
290 Conejo Ridge Ave., Ste. 200	Former Thrifty #251	Received:	Jun 2, 1998
Thousand Oaks, CA 91361	Analysis Method: EPA 5030/CA DHS Mod. 8015/8020	Extracted:	Jun 3, 1998
Attention: John Bollier	First Sample #: V8060224	Analyzed:	Jun 3, 1998
		Revised:	Jun 4, 1998

VOLATILE FUEL HYDROCARBONS/BTEX DISTINCTION (CA DHS Mod. EPA 8015/8020)

Laboratory Number	Sample Description Soil	Volatile Fuel Hydrocarbons mg/Kg (ppm)	Benzene mg/Kg (ppm)	Toluene mg/Kg (ppm)	Ethyl Benzene mg/Kg (ppm)	Total Xylenes mg/Kg (ppm)
V8060224	**TK-1A-14**	**2.1**	**N.D.**	**N.D.**	**N.D.**	**N.D.**
Dilution: 1	Reporting Limit:	1.0	0.0050	0.0050	0.0050	0.015
V8060225	**TK-1B-14**	**8,100**	**7.1**	**110**	**95**	**720**
Dilution: 600	Reporting Limit:	600	3.0	3.0	3.0	9.0
V8060226	**TK-2A-14**	**2,600**	**N.D.**	**13**	**14**	**110**
Dilution: 75	Reporting Limit:	75	0.38	0.38	0.38	1.1
V8060227	**TK-2B-15**	**12,000**	**8.7**	**220**	**120**	**840**
Dilution: 600	Reporting Limit:	600	3.0	3.0	3.0	9.0

Volatile Fuel Hydrocarbons are quantitated against a gasoline standard. Hydrocarbons detected by this method range from C6 to C12. Analytes reported as N.D. were not present at or above the reporting limit. Dilution factors are due to matrix effects and other factors.

DEL MAR ANALYTICAL, VAN NUYS (ELAP #1855)

Roan J. McRae
Laboratory Manager

Results pertain only to samples tested in the laboratory. This report shall not be reproduced, except in full, without written permission from Del Mar Analytical

Del Mar Analytical

2852 Alton Ave., Irvine, CA 92606 (714) 261-1022 FAX (714) 261-1228
1014 E. Cooley Dr., Suite A, Colton, CA 92324 (909) 370-4667 FAX (909) 370-1046
16525 Sherman Way, Suite C-11, Van Nuys, CA 91406 (818) 779-1844 FAX (818) 779-1843
2465 W. 12th St., Suite 1, Tempe, AZ 85281 (602) 968-8272 FAX (602) 968-8487

SECOR	Client Project ID:	ARCO Site #9645, Inglewood	Sampled: Jun 2, 1998
290 Conejo Ridge Ave., Ste. 200		Former Thrifty #251	Received: Jun 2, 1998
Thousand Oaks, CA 91361	Analysis Method:	EPA 5030/8020	Extracted: Jun 3, 1998
Attention: John Bollier	First Sample #:	V8060224	Analyzed: Jun 3, 1998
			Revised: Jun 4, 1998

MTBE (EPA 8020 MODIFIED)

Laboratory Number	Sample Description Soil	Sample Result mg/Kg (ppm)	Reporting Limit mg/Kg (ppm)	Dilution Factor
V8060224	TK-1A-14	1.4	0.070	2.0
V8060225	TK-1B-14	70	21	600
V8060226	TK-2A-14	3.8	2.6	75
V8060227	TK-2B-15	43	21	600

MTBE = Methyl tert-Butyl Ether

Analytes reported as N.D. were not present at or above the reporting limit. Dilution factors are due to matrix effects and other factors.

DEL MAR ANALYTICAL, VAN NUYS (ELAP #1855)

Roan J. McRae
Laboratory Manager

Results pertain only to samples tested in the laboratory. This report shall not be reproduced, except in full, without written permission from Del Mar Analytical

Del Mar Analytical

2852 Alton Ave., Irvine, CA 92606 (714) 261-1022 FAX (714) 261-1228
1014 E. Cooley Dr., Suite A, Colton, CA 92324 (909) 370-4667 FAX (909) 370-1046
16525 Sherman Way, Suite C-11, Van Nuys, CA 91406 (818) 779-1844 FAX (818) 779-1843
2465 W. 12th St., Suite 1, Tempe, AZ 85281 (602) 968-8272 FAX (602) 968-5487

SECOR
290 Conejo Ridge Ave., Ste. 200
Thousand Oaks, CA 91361
Attention: John Bollier

Method Blank

Extracted: Jun 3, 1998
Analyzed: Jun 3, 1998
Reported: Jun 3, 1998

VOLATILE FUEL HYDROCARBONS/BTEX DISTINCTION (CA DHS Mod. EPA 8015/8020)

	Sample Description	Volatile Fuel Hydrocarbons mg/Kg (ppm)	Benzene mg/Kg (ppm)	Toluene mg/Kg (ppm)	Ethyl Benzene mg/Kg (ppm)	Total Xylenes mg/Kg (ppm)
	Method Blank	**N.D.**	**N.D.**	**N.D.**	**N.D.**	**N.D.**
Dilution: 1	Reporting Limit:	1.0	0.0050	0.0050	0.0050	0.015

Volatile Fuel Hydrocarbons are quantitated against a gasoline standard. Hydrocarbons detected by this method range from C6 to C12. Analytes reported as N.D. were not present at or above the reporting limit. Dilution factors are due to matrix effects and other factors.

DEL MAR ANALYTICAL, VAN NUYS (ELAP #1855)

Roan J. McRae
Laboratory Manager

Results pertain only to samples tested in the laboratory. This report shall not be reproduced, except in full, without written permission from Del Mar Analytical

Del Mar Analytical

2852 Alton Ave., Irvine, CA 92606 (714) 261-1022 FAX (714) 261-1228
1014 E. Cooley Dr. Suite A, Colton, CA 92324 (909) 370-4667 FAX (909) 370-1046
16525 Sherman Way, Suite C-11, Van Nuys, CA 91406 (818) 779-1844 FAX (818) 779-1843
2465 W. 12th St., Suite 1, Tempe, AZ 85281 (602) 968-8272 FAX (602) 968-3401

SECOR
290 Conejo Ridge Ave., Ste. 200
Thousand Oaks, CA 91361
Attention: John Bollier

Method Blank

Extracted: Jun 3, 1998
Analyzed: Jun 3, 1998
Reported: Jun 3, 1998

MTBE (EPA 8020 MODIFIED)

Sample Description	Sample Result mg/Kg (ppm)	Reporting Limit mg/Kg (ppm)	Dilution Factor
Method Blank	N.D.	0.035	1.0

MTBE = Methyl tert-Butyl Ether

Analytes reported as N.D. were not present at or above the reporting limit. Dilution factors are due to matrix effects and other factors.

DEL MAR ANALYTICAL, VAN NUYS (ELAP #1855)

Roan J. McRae
Laboratory Manager

Results pertain only to samples tested in the laboratory. This report shall not be reproduced, except in full, without written permission from Del Mar Analytical

Del Mar Analytical

2852 Alton Ave., Irvine, CA 92606 (714) 261-1022 FAX (714) 261-1228
1014 E. Cooley Dr., Suite A, Colton, CA 92324 (909) 370-4667 FAX (909) 370-1046
16525 Sherman Way, Suite C-11, Van Nuys, CA 91406 (818) 779-1844 FAX (818) 779-1843
2465 W. 12th St., Suite 1, Tempe, AZ 85281 (602) 968-8272 FAX (602) 968-5401

MS/MSD DATA REPORT

EPA Method 8015/8020

Matrix: Soil

Date: 06/03/98

Sample #: V8060211

Batch #: HF03G61S

Analyte	R1	Sp	MS	MSD	PR1	PR2	RPD	Mean PR	Acceptance Limits	
	ppm	ppm	ppm	ppm	%	%	%	%	RPD	Mean PR
TPH	0.26	1.1	1.3	1.2	94	89	4.7	91	≤21	78 - 128
Benzene	0	0.10	0.099	0.094	99	94	4.9	96	≤10	81 - 115
Toluene	0.0014	0.10	0.093	0.088	91	87	5.2	89	≤10	76 - 115
Ethylbenzene	0.00022	0.10	0.098	0.092	97	92	5.8	95	≤10	81 - 115
Xylenes	0.0016	0.30	0.29	0.28	97	92	5.1	94	≤10	81 - 115

Definition of Terms

R1. . . . . Result of Sample Analysis
Sp. . . . . Spike Concentration added to sample
MS. . . . . Matrix Spike Result
MSD. . . . . Matrix Spike Duplicate Result
PR1. . . . . Percent Recovery of MS; ((MS-R1)/SP) X 100
PR2. . . . . Percent Recovery of MSD; ((MSD-R1)/SP) X 100
RPD. . . . . Relative Percent Difference; ((MS-MSD)/(MS+MSD)/2) X 100
Mean PR. . . . . Mean Percent Recovery
Acceptance Limits . . . . . Determined by in-house Control Charts

Del Mar Analytical

Del Mar Analytical

2852 Alton Ave., Irvine, CA 92714 (714) 261-1022 FAX (714) 261-
1014 E. Cooley Dr., Suite A, Colton, CA 92324 (909) 370-4667 FAX (909) 370-
16525 Sherman Way, Suite C-11, Van Nuys, CA 91406 (818) 779-1844 FAX (818) 779-
2465 W. 12th St., Suite 1, Tempe, AZ 85281 (602) 968-8272 FAX (602) 968-

ADDITIONAL ANALYSIS REQUEST FORM

Today's Date: 6-3-98 Del Mar Analytical Project Manager: Joe Doak

Request via: ___ telephone ✓ chain of custody form ___ fax transmission ___ E-mail ___ other

Client: SECOR Contact: John Bollier

Project: ARCO 9645 / TOC. 251

Date Sampled: 6-2-98 Date Received: 6-2-98

Status: ___ In progress ✓ completed ___ received today ___ received yesterday ___ on hold ___ other

SAMPLE NUMBER	SAMPLE DESCRIPTION	ANALYSIS REQUESTED	SPECIAL REQUIREMENTS
V8060226 5	TK-3B-14 10	MTBE by 8260	
V8060227	TK-2B-15	Lead by 6010	

8020 MTBE result = 70 ppm

Due 6-10-98

TURNAROUND STATUS: ___ Same Day ___ 24hr ___ 48hr ___ 3days

✓ 5days ___ Standard ✓ No Rush Charge

ARCO Products Company
Division of AtlanticRichfieldCompany

TANK Replacement
Task Order No. 22154-00

Chain of Custody

ARCO Facility no. TOC #251/Unit #7645	City (Facility) 4130 W. Century Blvd Inglewood	Project manager (Consultant) John Bellina	Laboratory name DHL Mare
ARCO engineer Dianne Fish / Pete D'Amico	Telephone no. (ARCO)	Telephone no. (Consultant) (805) 230-1246	Fax no. (Consultant) (805) 230-1277
Consultant name SECOR International Inc.	Address (Consultant) 290 Camino Ruiz, Ste Suite 200		Contract number 67073

Sample I.D.	Lab no.	Container no.	Matrix: Soil	Matrix: Water	Matrix: Other	Preservation: Ice	Preservation: Acid	Sampling date	Sampling time	BTEX & MTBE 602/EPA 8020	BTEX/TPH EPA M602/8020/8015	TPH Modified 8015 Gas ☒ Diesel ☐	Oil and Grease 413.1 ☐ 413.2 ☐	TPH EPA 418.1/SM503E	EPA 601/8010	EPA 624/8240	EPA 625/8270	TCLP Metals ☐ Semi VOA ☐ VOA ☐	CAM Metals EPA 6010/7000 TTLC ☐ STLC ☐	Lead Org./DHS ☐ Lead EPA 7420/7421 ☐		
✓ TK-1A-14		1	X			X		6/2/94	15:12	X		X										
✓ TK-1B-14		1	X			X			16:00	X		X										
✓ TK-2A-14		1	X			X			15:15	X		X										
✓ TK-2B-15		1	X			X			16:50	X		X										

Special detection Limit/reporting

Special QA/QC

Remarks
Run Hottest TPHg for lead EPA 6010 Confirm Hottest MTBE using EPA 8260

Lab number

Turnaround time
- Priority Rush 1 Business Day: X
- Rush 2 Business Days: ☐
- Expedited 5 Business Days: ☐
- Standard 10 Business Days: ☐

Method of shipment: Hand Delivered

Condition of sample: INTACT

Temperature received: ON ICE

	Date	Time	
Relinquished by sampler: Andrew Mudrey	6/2/94	610	Received by
Relinquished by	Date	Time	Received by
Relinquished by	Date	Time	Received by laboratory: [signature] Date 6/2/94 Time 1617

Distribution: White copy — Laboratory; Canary copy — ARCO Environmental Engineering; Pink copy

APC-3292 (2-91)

Del Mar Analytical

2852 Alton Ave., Irvine, CA 92606 (714) 261-1022 FAX (714) 261-1228
1014 E. Cooley Dr., Suite A, Colton, CA 92324 (909) 370-4667 FAX (909) 370-1046
16525 Sherman Way, Suite C-11, Van Nuys, CA 91406 (818) 779-1844 FAX (818) 779-1843
2465 W. 12th St., Suite 1, Tempe, AZ 85281 (602) 968-8272 FAX (602) 968-5401

REC'D JUN 22 1998

ANALYTICAL REPORT

Prepared For: **SECOR**
290 Conejo Ridge Ave., Ste. 200
Thousand Oaks, CA 91361
Attn: John Bollier

Project: ARCO Site #9645, Inglewood
Former Thrifty #251

Sampled: 6/2/98

Roan J. McRae
Laboratory Manager

Joseph Doak
Project Manager

Del Mar Analytical

2852 Alton Ave., Irvine, CA 92606 (714) 261-1022 FAX (714) 261-1228
1014 E. Cooley Dr., Suite A, Colton, CA 92324 (909) 370-4667 FAX (909) 370-1046
16525 Sherman Way, Suite C-11, Van Nuys, CA 91406 (818) 779-1844 FAX (818) 779-1843
2465 W. 12th St., Suite I, Tempe, AZ 85281 (602) 968-8272 FAX (602) 968-8487

SECOR	Client Project ID: ARCO Site #9645, Inglewood	Sampled:	Jun 2, 1998
290 Conejo Ridge Ave., Ste. 200	Former Thrifty #251	Received:	Jun 2, 1998
Thousand Oaks, CA 91361	Analysis Method: EPA 5030/CA DHS Mod. 8015/8020	Extracted:	Jun 9, 1998
Attention: John Bollier	First Sample #: V8060308	Analyzed:	Jun 9, 1998
		Reported:	Jun 11, 1998

VOLATILE FUEL HYDROCARBONS/BTEX DISTINCTION (CA DHS Mod. EPA 8015/8020)

Laboratory Number	Sample Description Soil	Volatile Fuel Hydrocarbons mg/Kg (ppm)	Benzene mg/Kg (ppm)	Toluene mg/Kg (ppm)	Ethyl Benzene mg/Kg (ppm)	Total Xylenes mg/Kg (ppm)
V8060308	**TK - 3A - 16'**	**9,100**	**8.7**	**74**	**83**	**780**
Dilution: 200	Reporting Limit:	200	1.0	1.0	1.0	3.0
V8060309	**TK - 3B - 15'**	**21,000**	**46**	**480**	**390**	**3,000**
Dilution: 600	Reporting Limit:	600	3.0	3.0	3.0	9.0
V8060310	**TK - 4A - 15'**	**13,000**	**4.3**	**26**	**120**	**1,300**
Dilution: 400	Reporting Limit:	400	2.0	2.0	2.0	6.0
V8060311	**TK - 4B- 15'**	**N.D.**	**N.D.**	**N.D.**	**N.D.**	**N.D.**
Dilution: 1	Reporting Limit:	1.0	0.0050	0.0050	0.0050	0.015
V8060312	**TK - 4C- 15'**	**N.D.**	**N.D.**	**N.D.**	**N.D.**	**N.D.**
Dilution: 1	Reporting Limit:	1.0	0.0050	0.0050	0.0050	0.015

Volatile Fuel Hydrocarbons are quantitated against a gasoline standard. Hydrocarbons detected by this method range from C6 to C12. Analytes reported as N.D. were not present at or above the reporting limit. Dilution factors are due to matrix effects and other factors.

DEL MAR ANALYTICAL, VAN NUYS (ELAP #1855)

Roan J. McRae
Laboratory Manager

Results pertain only to samples tested in the laboratory. This report shall not be reproduced, except in full, without written permission from Del Mar Analytical.

Del Mar Analytical

2852 Alton Ave., Irvine, CA 92606 (714) 261-1022 FAX (714) 261-1228
1014 E. Cooley Dr., Suite A, Colton, CA 92324 (909) 370-4667 FAX (909) 370-1046
16525 Sherman Way, Suite C-11, Van Nuys, CA 91406 (818) 779-1844 FAX (818) 779-1843
2465 W. 12th St., Suite 1, Tempe, AZ 85281 (602) 968-8272 FAX (602) 968-8487

SECOR	Client Project ID:	ARCO Site #9645, Inglewood	Sampled: Jun 2, 1998
290 Conejo Ridge Ave., Ste. 200		Former Thrifty #251	Received: Jun 2, 1998
Thousand Oaks, CA 91361	Analysis Method:	EPA 5030/8020	Extracted: Jun 9, 1998
Attention: John Bollier	First Sample #:	V8060308	Analyzed: Jun 9, 1998
			Reported: Jun 11, 1998

MTBE (EPA 8020 MODIFIED)

Laboratory Number	Sample Description Soil	Sample Result mg/Kg (ppm)	Reporting Limit mg/Kg (ppm)	Dilution Factor
V8060308	TK - 3A - 16'	61	7.0	200
V8060309	TK - 3B - 15'	230	21	600
V8060310	TK - 4A - 15'	28	14	400
V8060311	TK - 4B - 15'	N.D.	0.035	1.0
V8060312	TK - 4C - 15'	0.036	0.035	1.0

MTBE = Methyl tert-Butyl Ether

Analytes reported as N.D. were not present at or above the reporting limit. Dilution factors are due to matrix effects and other factors.

DEL MAR ANALYTICAL, VAN NUYS (ELAP #1855)

Roan J. McRae
Laboratory Manager

Results pertain only to samples tested in the laboratory. This report shall not be reproduced, except in full, without written permission from Del Mar Analytical

Del Mar Analytical

2852 Alton Ave., Irvine, CA 92606 (714) 261-1022 FAX (714) 261-1228
1014 E. Cooley Dr., Suite A, Colton, CA 92324 (909) 370-4667 FAX (909) 370-1046
16525 Sherman Way, Suite C-11, Van Nuys, CA 91406 (818) 779-1844 FAX (818) 779-1843
2465 W. 12th St., Suite 1, Tempe, AZ 85281 (602) 968-8272 FAX (602) 968-5401

SECOR
290 Conejo Ridge Ave., Ste. 200
Thousand Oaks, CA 91361
Attention: John Bollier

Method Blank

Extracted: Jun 9, 1998
Analyzed: Jun 9, 1998
Reported: Jun 11, 1998

VOLATILE FUEL HYDROCARBONS/BTEX DISTINCTION (CA DHS Mod. EPA 8015/8020)

	Sample Description	Volatile Fuel Hydrocarbons mg/Kg (ppm)	Benzene mg/Kg (ppm)	Toluene mg/Kg (ppm)	Ethyl Benzene mg/Kg (ppm)	Total Xylenes mg/Kg (ppm)
	Method Blank	**N.D.**	**N.D.**	**N.D.**	**N.D.**	**N.D.**
Dilution: 1	Reporting Limit:	1.0	0.0050	0.0050	0.0050	0.015

Volatile Fuel Hydrocarbons are quantitated against a gasoline standard. Hydrocarbons detected by this method range from C6 to C12. Analytes reported as N.D. were not present at or above the reporting limit. Dilution factors are due to matrix effects and other factors.

DEL MAR ANALYTICAL, VAN NUYS (ELAP #1855)

Roan J. McRae
Laboratory Manager

Results pertain only to samples tested in the laboratory. This report shall not be reproduced, except in full, without written permission from Del Mar Analytical.

Del Mar Analytical

2852 Alton Ave., Irvine, CA 92606 (714) 261-1022 FAX (714) 261-1228
1014 E. Cooley Dr., Suite A, Colton, CA 92324 (909) 370-4667 FAX (909) 370-1046
16525 Sherman Way, Suite C-11, Van Nuys, CA 91406 (818) 779-1844 FAX (818) 779-1843
2465 W. 12th St., Suite 1, Tempe, AZ 85281 (602) 968-8272 FAX (602) 968-3401

SECOR
290 Conejo Ridge Ave., Ste. 200
Thousand Oaks, CA 91361
Attention: John Bollier

Method Blank

Extracted: Jun 9, 1998
Analyzed: Jun 9, 1998
Reported: Jun 11, 1998

MTBE (EPA 8020 MODIFIED)

Sample Description	Sample Result mg/Kg (ppm)	Reporting Limit mg/Kg (ppm)	Dilution Factor
Method Blank	N.D.	0.035	1.0

MTBE = Methyl tert-Butyl Ether

Analytes reported as N.D. were not present at or above the reporting limit. Dilution factors are due to matrix effects and other factors.

DEL MAR ANALYTICAL, VAN NUYS (ELAP #1855)

Roan J. McRae
Laboratory Manager

Results pertain only to samples tested in the laboratory. This report shall not be reproduced, except in full, without written permission from Del Mar Analytical.

Del Mar Analytical

2852 Alton Ave., Irvine, CA 92606 (714) 261-1022 FAX (714) 261-1228
1014 E. Cooley Dr., Suite A, Colton, CA 92324 (909) 370-4667 FAX (909) 370-1046
16525 Sherman Way, Suite C-11, Van Nuys, CA 91406 (818) 779-1844 FAX (818) 779-1843
2465 W. 12th St., Suite 1, Tempe, AZ 85281 (602) 968-8272 FAX (602) 968-3401

MS/MSD DATA REPORT

EPA Method 8015/8020

Matrix: Soil

Date: 06/09/98

Sample #: V8060311

Batch #: HF09G41S

Analyte	R1	Sp	MS	MSD	PR1	PR2	RPD	Mean PR	Acceptance Limits	
	ppm	ppm	ppm	ppm	%	%	%	%	RPD	Mean PR
TPH	0.10	1.1	1.0	1.2	86	97	11	92	≤30	74 - 116
Benzene	0	0.10	0.087	0.084	87	84	3.5	86	≤10	82 - 118
Toluene	0	0.10	0.091	0.088	91	88	2.8	90	≤11	85 - 117
Ethylbenzene	0	0.10	0.096	0.093	96	93	3.6	94	≤15	85 - 116
Xylenes	0.00081	0.30	0.28	0.27	93	91	2.4	92	≤14	85 - 117

Definition of Terms

R1..... Result of Sample Analysis
Sp..... Spike Concentration added to sample
MS..... Matrix Spike Result
MSD..... Matrix Spike Duplicate Result
PR1..... Percent Recovery of MS; ((MS-R1)/SP) X 100
PR2..... Percent Recovery of MSD; ((MSD-R1)/SP) X 100
RPD..... Relative Percent Difference; ((MS-MSD)/(MS+MSD)/2) X 100
Mean PR..... Mean Percent Recovery
Acceptance Limits ..... Determined by in-house Control Charts

Del Mar Analytical

ARCO Products Company — Chain of Custody

Task Order No.

ARCO Facility no. TOC #251 / Arco #9645	City (Facility) 4130 W Century Blvd Inglewood	Project manager (Consultant) John Bellisario	Laboratory name Del Mar
ARCO engineer Dinsdale / Hall / Pete D'Amico	Telephone no. (ARCO)	Telephone no. (Consultant) (805) 230-1266	Fax no. (Consultant) (805) 230-1277	Contract number 07073
Consultant name SECOR International Inc	Address (Consultant) 990 Conejo Ridge Ave Suite 200 Thousand Oaks		Method of shipment Hand Driven

Sample I.D.	Lab no.	Container no.	Matrix: Soil	Matrix: Water	Matrix: Other	Preservation: Ice	Preservation: Acid	Sampling date	Sampling time	BTEX 8020/EPA 8020	BTEX/TPH EPA M602/8020/8015	TPH Modified 8015 Gas ☐ Diesel ☐	Oil and Grease 413.1 ☐ 413.2 ☐	TPH EPA 418.1/SM503E	EPA 601/8010	EPA 624/8240	EPA 625/8270	TCLP Metals ☐ VOA ☐ Semi VOA ☐	CAM Metals EPA 6010/7000 TTLC ☐ STLC ☐	Lead Org./DHS ☐ Lead EPA 7420/7421 ☐		
TK-3W-16'		1	X			X		6/2/98	15:24	X		X										
TK-3W-15'		1	X			X			16:30	X		X										
TK-4A-15'		1	X			X			15:55	X		X										
TK-4B-15'		1	X			X			15:46	X		X										
TK-4C-15'		1	X			X			15:13	X		X										

Special detection Limit/reporting

Special QA/QC

Remarks: Run Hotlist TPH for Lead EPA 6010 Confirm Hotlist MTBE using EPA 8260

Lab number

Turnaround time
- Priority Rush 1 Business Day
- Rush 2 Business Days
- Expedited 5 Business Days
- Standard 10 Business Days

Condition of sample: INTACT		Temperature received: ON ICE	
Relinquished by sampler: Andrew Madinger	Date: 6/2/98	Time: 6:10	Received by:
Relinquished by:	Date:	Time:	Received by:
Relinquished by:	Date:	Time:	Received by laboratory: Date: 6/2/98 Time: 6:10

Distribution: White copy — Laboratory; Canary copy — ARCO Environmental Engineering; Pink copy — Consultant

APC-3292 (2-91)

Del Mar Analytical

2852 Alton Ave., Irvine, CA 92714 (714) 261-1022 FAX (714) 261-1
1014 E. Cooley Dr., Suite A, Colton CA 92324 (909) 370-4667 FAX (909) 370-1
16525 Sherman Way, Suite C-11, Van Nuys CA 91406 (818) 779-1844 FAX (818) 779-1
2465 W. 12th St., Suite 1, Tempe AZ 85281 (602) 968-8272 FAX (602) 968-1

ADDITIONAL ANALYSIS REQUEST FORM

Today's Date: 6/12/98 Del Mar Analytical Project Manager: JOE D.

Request Via: ___ telephone _X_ chain of custody form ___ fax transmission ___ E-mail ___ other

Client: SECOR Contact: John Bollier

Project: ARCO #9645

Date Sampled: 6/2/98 Date Received: 6/2/98

Status: ___ in progress _X_ completed ___ received today ___ received yesterday ___ on hold ___ other

SAMPLE NUMBER	SAMPLE DESCRIPTION	ANALYSIS REQUESTED	SPECIAL REQUIREMENTS
V8060309	TK-3B-15'	TOTAL LEAD 6010 MTBE by 8260	
		MTBE RESULTS = 230	

DUE 6/19/98

TURNAROUND STATUS: ____Same Day ____24hr ____48hr ____3days

_X_ 5days ____Standard _X_ No Rush Charge

REC'D JUN 13 1998

Del Mar Analytical

2852 Alton Ave., Irvine, CA 92606 (714) 261-1022 FAX (714) 261-1228
1014 E. Cooley Dr., Suite A, Colton, CA 92324 (909) 370-4667 FAX (909) 370-1046
16525 Sherman Way, Suite C-11, Van Nuys, CA 91406 (818) 779-1844 FAX (818) 779-1843
2465 W. 12th St., Suite 1, Tempe, AZ 85281 (602) 968-8272 FAX (602) 968-5403

ANALYTICAL REPORT

Prepared For: **SECOR**
290 Conejo Ridge Ave., Ste. 200
Thousand Oaks, CA 91361
Attn: John Bollier

Project: ARCO Site #9645, Inglewood
Former Thrifty #251

Sampled: 5/29/98

Joseph Doak
Project Manager

Roan J. McRae
Laboratory Manager

Del Mar Analytical

2852 Alton Ave., Irvine, CA 92606 (714) 261-1022 FAX (714) 261-1228
1014 E. Cooley Dr., Suite A, Colton, CA 92324 (909) 370-4667 FAX (909) 370-1046
16525 Sherman Way, Suite C-11, Van Nuys, CA 91406 (818) 779-1844 FAX (818) 779-1843
2465 W. 12th St., Suite 1, Tempe, AZ 85281 (602) 968-8272 FAX (602) 968-3401

SECOR	Client Project ID: ARCO Site #9645, Inglewood	Sampled:	May 29, 1998
290 Conejo Ridge Ave., Ste. 200	Former Thrifty #251	Received:	May 29, 1998
Thousand Oaks, CA 91361	Analysis Method: EPA 5030/CA DHS Mod. 8015/8020	Extracted:	Jun 1-2, 1998
Attention: John Bollier	First Sample #: V8050924	Analyzed:	Jun 1-2, 1998
		Reported:	Jun 4, 1998

VOLATILE FUEL HYDROCARBONS/BTEX DISTINCTION (CA DHS Mod. EPA 8015/8020)

Laboratory Number	Sample Description Soil	Volatile Fuel Hydrocarbons mg/Kg (ppm)	Benzene mg/Kg (ppm)	Toluene mg/Kg (ppm)	Ethyl Benzene mg/Kg (ppm)	Total Xylenes mg/Kg (ppm)
V8050924	**DS-1-3'**	**N.D.**	**N.D.**	**N.D.**	**N.D.**	**N.D.**
Dilution: 1	Reporting Limit:	1.0	0.0050	0.0050	0.0050	0.015
V8050925	**DS-2-3'**	**N.D.**	**N.D.**	**N.D.**	**N.D.**	**N.D.**
Dilution: 1	Reporting Limit:	1.0	0.0050	0.0050	0.0050	0.015
V8050926	**DS-3-3'**	**N.D.**	**N.D.**	**N.D.**	**N.D.**	**N.D.**
Dilution: 1	Reporting Limit:	1.0	0.0050	0.0050	0.0050	0.015
V8050927	**DS-4-3'**	**N.D.**	**N.D.**	**N.D.**	**N.D.**	**N.D.**
Dilution: 1	Reporting Limit:	1.0	0.0050	0.0050	0.0050	0.015
V8050928	**DS-5-3'**	**N.D.**	**N.D.**	**N.D.**	**N.D.**	**0.022**
Dilution: 1	Reporting Limit:	1.0	0.0050	0.0050	0.0050	0.015
V8050929	**DS-6-3'**	**N.D.**	**0.010**	**0.019**	**N.D.**	**0.21**
Dilution: 2	Reporting Limit:	2.0	0.010	0.010	0.010	0.030

Volatile Fuel Hydrocarbons are quantitated against a gasoline standard. Hydrocarbons detected by this method range from C6 to C12.
Analytes reported as N.D. were not present at or above the reporting limit. Dilution factors are due to matrix effects and other factors.

DEL MAR ANALYTICAL, VAN NUYS (ELAP #1855)

Roan J. McRae
Laboratory Manager

Results pertain only to samples tested in the laboratory. This report shall not be reproduced, except in full, without written permission from Del Mar Analytical

Del Mar Analytical

2852 Alton Ave. Irvine, CA 92606 (714) 261-1022 FAX (714) 261-1228
1014 E. Cooley Dr., Suite A, Colton, CA 92324 (909) 370-4667 FAX (909) 370-1046
16525 Sherman Way, Suite C-11, Van Nuys, CA 91406 (818) 779-1844 FAX (818) 779-1843
2465 W. 12th St., Suite 1, Tempe, AZ 85281 (602) 968-8272 FAX (602) 968-3401

SECOR	Client Project ID: ARCO Site #9645, Inglewood	Sampled:	May 29, 1998
290 Conejo Ridge Ave., Ste. 200	Former Thrifty #251	Received:	May 29, 1998
Thousand Oaks, CA 91361	Analysis Method: EPA 5030/CA DHS Mod. 8015/8020	Extracted:	June 1-2,1998
Attention: John Bollier	First Sample #: V8059030	Analyzed:	June 1-2,1998
		Reported:	Jun 4, 1998

VOLATILE FUEL HYDROCARBONS/BTEX DISTINCTION (CA DHS Mod. EPA 8015/8020)

Laboratory Number	Sample Description Soil	Volatile Fuel Hydrocarbons mg/Kg (ppm)	Benzene mg/Kg (ppm)	Toluene mg/Kg (ppm)	Ethyl Benzene mg/Kg (ppm)	Total Xylenes mg/Kg (ppm)
V8050930	**DS-7-3'**	**N.D.**	**N.D.**	**N.D.**	**N.D.**	**N.D.**
Dilution: 1	Reporting Limit:	1.0	0.0050	0.0050	0.0050	0.015
V8050931	**DS-8-3'**	**N.D.**	**N.D.**	**N.D.**	**N.D.**	**N.D.**
Dilution: 1	Reporting Limit:	1.0	0.0050	0.0050	0.0050	0.015
V8050932	**PL-1-3'**	**10,000**	**56**	**710**	**180**	**990**
Dilution: 600	Reporting Limit:	600	3.0	3.0	3.0	9.0
V8050933	**PL-2-3'**	**N.D.**	**N.D.**	**N.D.**	**N.D.**	**N.D.**
Dilution: 1	Reporting Limit:	1.0	0.0050	0.0050	0.0050	0.015
V8050934	**PL-3-3'**	**57**	**N.D.**	**0.021**	**N.D.**	**2.2**
Dilution: 3	Reporting Limit:	3.0	0.015	0.015	0.015	0.045
V8050935	**PL-4-3'**	**490**	**N.D.**	**1.4**	**3.1**	**30**
Dilution: 24	Reporting Limit:	24	0.12	0.12	0.12	0.36

Volatile Fuel Hydrocarbons are quantitated against a gasoline standard. Hydrocarbons detected by this method range from C6 to C12.
Analytes reported as N.D. were not present at or above the reporting limit. Dilution factors are due to matrix effects and other factors.

DEL MAR ANALYTICAL, VAN NUYS (ELAP #1855)

Roan J. McRae
Laboratory Manager

Results pertain only to samples tested in the laboratory. This report shall not be reproduced, except in full, without written permission from Del Mar Analytical

Del Mar Analytical

2852 Alton Ave. Irvine, CA 92606 (714) 261-1022 FAX (714) 261-1228
1014 E. Cooley Dr., Suite A, Colton, CA 92324 (909) 370-4667 FAX (909) 370-1041
16525 Sherman Way, Suite C-11, Van Nuys, CA 91406 (818) 779-1844 FAX (818) 779-1843
2465 W. 12th St., Suite I, Tempe, AZ 85281 (602) 968-8272 FAX (602) 968-5401

SECOR	Client Project ID:	ARCO Site #9645, Inglewood	Sampled: May 29, 1998
290 Conejo Ridge Ave., Ste. 200		Former Thrifty #251	Received: May 29, 1998
Thousand Oaks, CA 91361	Analysis Method:	EPA 5030/8020	Extracted: June 1-2,1998
Attention: John Bollier	First Sample #:	V8050924	Analyzed: June 1-2,1998
			Reported: Jun 4, 1998

MTBE (EPA 8020 MODIFIED)

Laboratory Number	Sample Description Soil	Sample Result mg/Kg (ppm)	Reporting Limit mg/Kg (ppm)	Dilution Factor
V8050924	DS-1-3'	N.D.	0.035	1.0
V8050925	DS-2-3'	N.D.	0.035	1.0
V8050926	DS-3-3'	N.D.	0.035	1.0
V8050927	DS-4-3'	N.D.	0.035	1.0
V8050928	DS-5-3'	14	0.21	6.0
V8050929	DS-6-3'	40	0.70	20
V8050930	DS-7-3'	N.D.	0.035	1.0
V8050931	DS-8-3'	N.D.	0.035	1.0
V8050932	PL-1-3'	730	21	600
V8050933	PL-2-3'	N.D.	0.035	1.0

MTBE = Methyl tert-Butyl Ether

Analytes reported as N.D. were not present at or above the reporting limit. Dilution factors are due to matrix effects and other factors.

DEL MAR ANALYTICAL, VAN NUYS (ELAP #1855)

Roan J. McRae
Laboratory Manager

Results pertain only to samples tested in the laboratory. This report shall not be reproduced, except in full, without written permission from Del Mar Analytical

Del Mar Analytical

2852 Alton Ave., Irvine, CA 92606 (714) 261-1022 FAX (714) 261-1228
1014 E. Cooley Dr., Suite A, Colton, CA 92324 (909) 370-4667 FAX (909) 370-1046
16525 Sherman Way, Suite C-11, Van Nuys, CA 91406 (818) 779-1844 FAX (818) 779-1843
2465 W. 12th St., Suite 1 Tempe, AZ 85281 (602) 968-8272 FAX (602) 968-3403

SECOR	Client Project ID:	ARCO Site #9645, Inglewood	Sampled: May 29, 1998
290 Conejo Ridge Ave., Ste. 200		Former Thrifty #251	Received: May 29, 1998
Thousand Oaks, CA 91361	Analysis Method:	EPA 5030/8020	Extracted: June 1-2, 1998
Attention: John Bollier	First Sample #:	V8050934	Analyzed: June 1-2, 1998
			Reported: Jun 4, 1998

MTBE (EPA 8020 MODIFIED)

Laboratory Number	Sample Description Soil	Sample Result mg/Kg (ppm)	Reporting Limit mg/Kg (ppm)	Dilution Factor
V8050934	PL-3-3'	1.7	0.11	3.0
V8050935	PL-4-3'	1.5	0.84	24

MTBE = Methyl tert-Butyl Ether

Analytes reported as N.D. were not present at or above the reporting limit. Dilution factors are due to matrix effects and other factors.

DEL MAR ANALYTICAL, VAN NUYS (ELAP #1855)

Roan J. McRae
Laboratory Manager

Results pertain only to samples tested in the laboratory. This report shall not be reproduced, except in full, without written permission from Del Mar Analytical.

Del Mar Analytical

2852 Alton Ave., Irvine, CA 92606 (714) 261-1022 FAX (714) 261-1228
1014 E. Cooley Dr., Suite A, Colton, CA 92324 (909) 370-4667 FAX (909) 370-1046
16525 Sherman Way, Suite C-11, Van Nuys, CA 91406 (818) 779-1844 FAX (818) 779-1843
2465 W. 12th St., Suite 1, Tempe, AZ 85281 (602) 968-8272 FAX (602) 968-5401

SECOR
290 Conejo Ridge Ave., Ste. 200
Thousand Oaks, CA 91361
Attention: John Bollier

Method Blank

Extracted: June 1-2, 1998
Analyzed: June 1-2, 1998
Reported: Jun 4, 1998

VOLATILE FUEL HYDROCARBONS/BTEX DISTINCTION (CA DHS Mod. EPA 8015/8020)

	Sample Description	Volatile Fuel Hydrocarbons mg/Kg (ppm)	Benzene mg/Kg (ppm)	Toluene mg/Kg (ppm)	Ethyl Benzene mg/Kg (ppm)	Total Xylenes mg/Kg (ppm)
	Method Blank	**N.D.**	**N.D.**	**N.D.**	**N.D.**	**N.D.**
Dilution: 1	Reporting Limit:	1.0	0.0050	0.0050	0.0050	0.015

Volatile Fuel Hydrocarbons are quantitated against a gasoline standard. Hydrocarbons detected by this method range from C6 to C12.
Analytes reported as N.D. were not present at or above the reporting limit. Dilution factors are due to matrix effects and other factors.

DEL MAR ANALYTICAL, VAN NUYS (ELAP #1855)

Roan J. McRae
Laboratory Manager

Results pertain only to samples tested in the laboratory. This report shall not be reproduced, except in full, without written permission from Del Mar Analytical

Del Mar Analytical

2852 Alton Ave., Irvine, CA 92606 (714) 261-1022 FAX (714) 261-1228
1014 E. Cooley Dr. Suite A, Colton, CA 92324 (909) 370-4667 FAX (909) 370-1046
16525 Sherman Way, Suite C-11, Van Nuys, CA 91406 (818) 779-1844 FAX (818) 779-1843
2465 W. 12th St., Suite 1, Tempe, AZ 85281 (602) 968-8272 FAX (602) 968-3401

SECOR
290 Conejo Ridge Ave., Ste. 200
Thousand Oaks, CA 91361
Attention: John Bollier

Method Blank

Extracted: June 1-2,1998
Analyzed: June 1-2,1998
Reported: Jun 4, 1998

MTBE (EPA 8020 MODIFIED)

Sample Description	Sample Result mg/Kg (ppm)	Reporting Limit mg/Kg (ppm)	Dilution Factor
Method Blank	N.D.	0.035	1.0

MTBE = Methyl tert-Butyl Ether

Analytes reported as N.D. were not present at or above the reporting limit. Dilution factors are due to matrix effects and other factors.

DEL MAR ANALYTICAL, VAN NUYS (ELAP #1855)

Roan J. McRae
Laboratory Manager

Results pertain only to samples tested in the laboratory. This report shall not be reproduced, except in full, without written permission from Del Mar Analytical

Del Mar Analytical

2852 Alton Ave., Irvine, CA 92606 (714) 261-1022 FAX (714) 261-1228
1014 E. Cooley Dr., Suite A, Colton, CA 92324 (909) 370-4667 FAX (909) 370-1046
16525 Sherman Way, Suite C-11, Van Nuys, CA 91406 (818) 779-1844 FAX (818) 779-1843
2465 W. 12th St., Suite 1, Tempe, AZ 85281 (602) 968-8272 FAX (602) 968-5411

MS/MSD DATA REPORT

EPA Method 8015/8020

Matrix: Soil

Date: 06/01/98

Sample #: V8050937

Batch #: HF01G41S

Analyte	R1	Sp	MS	MSD	PR1	PR2	RPD	Mean PR	Acceptance Limits	
	ppm	ppm	ppm	ppm	%	%	%	%	RPD	Mean PR
TPH	0.053	1.1	1.1	0.47	100	38	83 *	69 *	≤30	74 - 116
Benzene	0.00032	0.10	0.098	0.10	98	100	2.5	99	≤10	82 - 118
Toluene	0.00060	0.10	0.095	0.098	95	98	2.8	96	≤11	85 - 117
Ethylbenzene	0	0.10	0.098	0.10	98	100	2.5	99	≤15	85 - 116
Xylenes	0.0025	0.30	0.29	0.30	97	100	2.6	98	≤14	85 - 117

* Refer to LCS for batch validation.

Definition of Terms

R1..... Result of Sample Analysis
Sp..... Spike Concentration added to sample
MS..... Matrix Spike Result
MSD..... Matrix Spike Duplicate Result
PR1..... Percent Recovery of MS; ((MS-R1)/SP) X 100
PR2..... Percent Recovery of MSD; ((MSD-R1)/SP) X 100
RPD..... Relative Percent Difference; ((MS-MSD)/(MS+MSD)/2) X 100
Mean PR..... Mean Percent Recovery
Acceptance Limits..... Determined by in-house Control Charts

Del Mar Analytical

Del Mar Analytical

2852 Alton Ave., Irvine, CA 92606 (714) 261-1022 FAX (714) 261-1228
1014 E. Cooley Dr., Suite A, Colton, CA 92324 (909) 370-4667 FAX (909) 370-1046
16525 Sherman Way, Suite C-11, Van Nuys, CA 91406 (818) 779-1844 FAX (818) 779-1843
2465 W. 12th St., Suite I, Tempe, AZ 85281 (602) 968-8272 FAX (602) 968-3403

LCS DATA REPORT

EPA Method 8015/8020

Matrix: Soil

Date: 06/01/98

Sample #: BLANK

Batch #: HF01G41S

Analyte	Spike Conc.	Result	% Recovery	ACP
TPH	1.1	1.2	106	85 - 115 %
Benzene	0.10	0.10	101	85 - 115 %
Toluene	0.10	0.099	99	85 - 115 %
Ethylbenzene	0.10	0.10	102	85 - 115 %
Xylenes	0.30	0.30	100	85 - 115 %

Definition of Terms

LCS ..... Laboratory Control Sample
Spike Conc ..... Result of Sample Analysis
Result ..... Result of Laboratory Control Sample Analysis
%Recovery ..... Percent Recovery of LCS; ((Result - Spike Conc.) / Spike Conc.) X 100
ACP ..... Acceptance Limits for Percent Recovery
TPH ..... Total Petroleum Hydrocarbons

Del Mar Analytical

Del Mar Analytical

2852 Alton Ave., Irvine, CA 92714 (714) 261-1022 FAX (714) 261-1
1014 E. Cooley Dr., Suite A, Colton, CA 92324 (909) 370-4667 FAX (909) 370-1
16525 Sherman Way, Suite C-11, Van Nuys CA 91406 (818) 779-1844 FAX (818) 779-1
2465 W. 12th St., Suite 1, Tempe, AZ 85281 (602) 968-8272 FAX (602) 968-1

ADDITIONAL ANALYSIS REQUEST FORM

Today's Date: 6/4/98 Del Mar Analytical Project Manager: Joe D. RJ

Request via: ___ telephone _X_ chain of custody form ___ fax transmission ___ E-mail ___ other

Client: SECOR Contact: John Bolfer

Project: ARCO Site #9645

Date Sampled: 5/29/98 Date Received: 5/29/98

Status: ___ in progress _X_ completed ___ received today ___ received yesterday ___ on hold ___ other

SAMPLE NUMBER	SAMPLE DESCRIPTION	ANALYSIS REQUESTED	SPECIAL REQUIREMENTS
V8050932	PL-1-3'	LEAD (6010)	
V8050932	PL-1-3'	MTBE by 8260 → RESULT for MTBE = 730 ppb	

* H/T EXPIRES 6/12 for 8260.

DUE 6/11/98

TURNAROUND STATUS: ___ Same Day ___ 24hr ___ 48hr ___ 3days

_X_ 5days ___ Standard _X_ No Rush Charge

ARCO Products Company
Division of AtlanticRichfieldCompany

Task Order No. Future Replacement

Chain of Custody

ARCO Facility no. TOC #251 / ARCO #9645	City (Facility) 4130 W. Century Blvd Inglewood, CA.	Project manager (Consultant) John Bollier	Laboratory name Del Mar
ARCO engineer Darrell Fam / Pete D'Amico	Telephone no. (ARCO) (714) 670-5307	Telephone no. (Consultant) (805) 230-1246	Fax no. (Consultant) (805) 230-1277
Consultant name SECOR International Inc.	Address (Consultant) 290 Conejo Ridge Ave Suite 200		Contract number 07073

Sample I.D.	Lab no.	Container no.	Matrix: Soil	Matrix: Water	Matrix: Other	Preservation: Ice	Preservation: Acid	Sampling date	Sampling time	BTEX + MTBE 602/EPA 8020	BTEX/TPH EPA M602/8020/8015	TPH Modified 8015 Gas ☐ Diesel ☐	Oil and Grease 413.1 ☐ 413.2 ☐	TPH EPA 418.1/SM503E	EPA 601/8010	EPA 624/8240	EPA 625/8270	TCLP Metals ☐ Semi VOA ☐ VOA ☐	CAM Metals EPA 6010/7000 TTLC ☐ STLC ☐	Lead Org./DHS ☐ Lead EPA 7420/7421 ☐		
DS-1-3'		1	X			X		5/29/98	9:13	X		X										
DS-2-3'		1	X						9:15	X		X										
DS-3-3'		1	X						9:33	X		X										
DS-4-3'		1	X						9:30	X		X										
DS-5-3'		1	X						9:47	X		X										
DS-6-3'		1	X						9:49	X		X										
DS-7-3'		1	X						10:03	X		X										
DS-8-3'		1	X						10:07	X		X										
DL-1-3'		1	X						9:10	X		X										
DL-2-3'		1	X						10:12	X		X										
DL-3-3'		1	X						9:45	X		X										
DL-4-3'		1	X						10:25	X		X										

Special detection Limit/reporting

Special QA/QC

Remarks: Run Hottest TPHs for Lead per 6010 and Hottest MTBE Confirm with 8260

Lab number

Method of shipment: Hand Deliver

Turnaround time
- Priority Rush 1 Business Day ☐
- Rush 2 Business Days ☐
- Expedited 5 Business Days ☐
- Standard 10 Business Days ☑

Condition of sample: INTACT

Temperature received: ON - ICE

	Date	Time	
Relinquished by sampler: Andrew Modugno	5/29/98	2:10	Received by
Relinquished by	Date	Time	Received by
Relinquished by	Date	Time	Received by laboratory: Date 5/29/98 Time 2:10

Distribution: White copy — Laboratory; Canary copy — ARCO Environmental Engineering; Pink copy — Consultant
APC-3292 (2-91)

RECD JUN 15 1998

Del Mar Analytical

2852 Alton Ave., Irvine, CA 92606 (714) 261-1022 FAX (714) 261-1228
1014 E. Cooley Dr., Suite A, Colton, CA 92324 (909) 370-4667 FAX (909) 370-1046
16525 Sherman Way, Suite C-11, Van Nuys, CA 91406 (818) 779-1844 FAX (818) 779-1843
2465 W. 12th St., Suite 1, Tempe, AZ 85281 (602) 968-8272 FAX (602) 968-3487

ANALYTICAL REPORT

Prepared For: **SECOR**
290 Conejo Ridge Ave., Ste. 200
Thousand Oaks, CA 91361
Attn: John Bollier

Project: ARCO Site #9645, Inglewood
Former Thrifty #251

Sampled: 5/29/98

Roan J. McRae
Laboratory Manager

Joseph Doak
Project Manager

Del Mar Analytical

2852 Alton Ave., Irvine, CA 92606 (714) 261-1022 FAX (714) 261-1228
1014 E. Cooley Dr., Suite A, Colton, CA 92324 (909) 370-4667 FAX (909) 370-1046
16525 Sherman Way, Suite C-11, Van Nuys, CA 91406 (818) 779-1844 FAX (818) 779-1843
2465 W. 12th St., Suite 1, Tempe, AZ 85281 (602) 968-8272 FAX (602) 968-3401

SECOR	Client Project ID: ARCO Site #9645, Inglewood	Sampled:	May 29, 1998
290 Conejo Ridge Ave., Ste. 200	Former Thrifty #251	Received:	May 29, 1998
Thousand Oaks, CA 91361	Analysis Method: EPA 5030/CA DHS Mod. 8015/8020	Extracted:	Jun 1, 1998
Attention: John Bollier	First Sample #: V8050936	Analyzed:	Jun 1, 1998
		Reported:	Jun 2, 1998

VOLATILE FUEL HYDROCARBONS/BTEX DISTINCTION (CA DHS Mod. EPA 8015/8020)

Laboratory Number	Sample Description Soil	Volatile Fuel Hydrocarbons mg/Kg (ppm)	Benzene mg/Kg (ppm)	Toluene mg/Kg (ppm)	Ethyl Benzene mg/Kg (ppm)	Total Xylenes mg/Kg (ppm)
V8050936	**SP-1**	**18,000**	**14**	**190**	**120**	**1,300**
Dilution: 400	Reporting Limit:	400	2.0	2.0	2.0	6.0
V8050937	**SP-2**	**N.D.**	**N.D.**	**N.D.**	**N.D.**	**N.D.**
Dilution: 1	Reporting Limit:	1.0	0.0050	0.0050	0.0050	0.015

Volatile Fuel Hydrocarbons are quantitated against a gasoline standard. Hydrocarbons detected by this method range from C6 to C12. Analytes reported as N.D. were not present at or above the reporting limit. Dilution factors are due to matrix effects and other factors.

DEL MAR ANALYTICAL, VAN NUYS (ELAP #1855)

Roan J. McRae
Laboratory Manager

Results pertain only to samples tested in the laboratory. This report shall not be reproduced, except in full, without written permission from Del Mar Analytical

Del Mar Analytical

2852 Alton Ave., Irvine, CA 92606 (714) 261-1022 FAX (714) 261-1228
1014 E. Cooley Dr., Suite A Colton, CA 92324 (909) 370-4667 FAX (909) 370-1046
16525 Sherman Way, Suite C-11, Van Nuys, CA 91406 (818) 779-1844 FAX (818) 779-1843
2465 W. 12th St. Suite I, Tempe, AZ 85281 (602) 968-8272 FAX (602) 968-8486

SECOR	Client Project ID:	ARCO Site #9645, Inglewood	Sampled: May 29, 1998
290 Conejo Ridge Ave., Ste. 200		Former Thrifty #251	Received: May 29, 1998
Thousand Oaks, CA 91361	Analysis Method:	EPA 5030/8020	Extracted: Jun 1, 1998
Attention: John Bollier	First Sample #:	V8050936	Analyzed: Jun 1, 1998
			Reported: Jun 2, 1998

MTBE (EPA 8020 MODIFIED)

Laboratory Number	Sample Description Soil	Sample Result mg/Kg (ppm)	Reporting Limit mg/Kg (ppm)	Dilution Factor
V8050936	SP-1	14	14	400
V8050937	SP-2	N.D.	0.035	1.0

MTBE = Methyl tert-Butyl Ether

Analytes reported as N.D. were not present at or above the reporting limit. Dilution factors are due to matrix effects and other factors.

DEL MAR ANALYTICAL, VAN NUYS (ELAP #1855)

Roan J. McRae
Laboratory Manager

Results pertain only to samples tested in the laboratory. This report shall not be reproduced, except in full, without written permission from Del Mar Analytical

Del Mar Analytical

2852 Alton Ave., Irvine, CA 92606 (714) 261-1022 FAX (714) 261-1228
1014 E. Cooley Dr., Suite A, Colton, CA 92324 (909) 370-4667 FAX (909) 370-1046
16525 Sherman Way, Suite C-11, Van Nuys, CA 91406 (818) 779-1844 FAX (818) 779-1843
2465 W. 12th St., Suite J, Tempe, AZ 85281 (602) 968-8272 FAX (602) 968-3401

SECOR
290 Conejo Ridge Ave., Ste. 200
Thousand Oaks, CA 91361
Attention: John Bollier

Method Blank

Extracted: Jun 1, 1998
Analyzed: Jun 1, 1998
Reported: Jun 2, 1998

VOLATILE FUEL HYDROCARBONS/BTEX DISTINCTION (CA DHS Mod. EPA 8015/8020)

	Sample Description	Volatile Fuel Hydrocarbons mg/Kg (ppm)	Benzene mg/Kg (ppm)	Toluene mg/Kg (ppm)	Ethyl Benzene mg/Kg (ppm)	Total Xylenes mg/Kg (ppm)
	Method Blank	**N.D.**	**N.D.**	**N.D.**	**N.D.**	**N.D.**
Dilution: 1	Reporting Limit:	1.0	0.0050	0.0050	0.0050	0.015

Volatile Fuel Hydrocarbons are quantitated against a gasoline standard. Hydrocarbons detected by this method range from C6 to C12.
Analytes reported as N.D. were not present at or above the reporting limit. Dilution factors are due to matrix effects and other factors.

DEL MAR ANALYTICAL, VAN NUYS (ELAP #1855)

Roan J. McRae
Laboratory Manager

Results pertain only to samples tested in the laboratory. This report shall not be reproduced, except in full, without written permission from Del Mar Analytical.

Del Mar Analytical

2852 Alton Ave., Irvine, CA 92606 (714) 261-1022 FAX (714) 261-1228
1014 E. Cooley Dr., Suite A, Colton, CA 92324 (909) 370-4667 FAX (909) 370-1046
16525 Sherman Way, Suite C-11, Van Nuys, CA 91406 (818) 779-1844 FAX (818) 779-1843
2465 W. 12th St., Suite 1, Tempe, AZ 85281 (602) 968-8272 FAX (602) 968-3401

SECOR
290 Conejo Ridge Ave., Ste. 200
Thousand Oaks, CA 91361
Attention: John Bollier

Method Blank

Extracted: Jun 1, 1998
Analyzed: Jun 1, 1998
Reported: Jun 2, 1998

MTBE (EPA 8020 MODIFIED)

Sample Description	Sample Result mg/Kg (ppm)	Reporting Limit mg/Kg (ppm)	Dilution Factor
Method Blank	N.D.	0.035	1.0

MTBE = Methyl tert-Butyl Ether

Analytes reported as N.D. were not present at or above the reporting limit. Dilution factors are due to matrix effects and other factors.

DEL MAR ANALYTICAL, VAN NUYS (ELAP #1855)

Roan J. McRae
Laboratory Manager

Results pertain only to samples tested in the laboratory. This report shall not be reproduced, except in full, without written permission from Del Mar Analytical

Del Mar Analytical

2852 Alton Ave., Irvine, CA 92606 (714) 261-1022 FAX (714) 261-1228
1014 E. Cooley Dr., Suite A, Colton, CA 92324 (909) 370-4667 FAX (909) 370-1046
16525 Sherman Way, Suite C-11, Van Nuys, CA 91406 (818) 779-1844 FAX (818) 779-1847
2465 W. 12th St., Suite 1, Tempe AZ 85281 (602) 968-8272 FAX (602) 968-3401

MS/MSD DATA REPORT

EPA Method 8015/8020

Matrix: Soil

Date: 06/01/98

Sample #: V8050937

Batch #: HF01G41S

Analyte	R1	Sp	MS	MSD	PR1	PR2	RPD	Mean PR	Acceptance Limits	
	ppm	ppm	ppm	ppm	%	%	%	%	RPD	Mean PR
TPH	0.053	1.1	1.1	0.47	100	38	83 *	69 *	≤30	74 - 116
Benzene	0.00032	0.10	0.098	0.10	98	100	2.5	99	≤10	82 - 118
Toluene	0.00060	0.10	0.095	0.098	95	98	2.8	96	≤11	85 - 117
Ethylbenzene	0	0.10	0.098	0.10	98	100	2.5	99	≤15	85 - 116
Xylenes	0.0025	0.30	0.29	0.30	97	100	2.6	98	≤14	85 - 117

* Refer to LCS for batch validation.

Definition of Terms

R1. . . . . Result of Sample Analysis
Sp. . . . . Spike Concentration added to sample
MS. . . . . Matrix Spike Result
MSD. . . . . Matrix Spike Duplicate Result
PR1. . . . . Percent Recovery of MS; ((MS-R1)/SP) X 100
PR2. . . . . Percent Recovery of MSD; ((MSD-R1)/SP) X 100
RPD. . . . . Relative Percent Difference; ((MS-MSD)/(MS+MSD)/2) X 100
Mean PR. . . . . Mean Percent Recovery
Acceptance Limits . . . . . Determined by in-house Control Charts

Del Mar Analytical

Del Mar Analytical

2852 Alton Ave., Irvine, CA 92606 (714) 261-1022 FAX (714) 261-122
1014 E. Cooley Dr., Suite A, Colton, CA 92324 (909) 370-4667 FAX (909) 370-104
16525 Sherman Way, Suite C-11, Van Nuys, CA 91406 (818) 779-1844 FAX (818) 779-184
2465 W. 12th St., Suite I, Tempe, AZ 85281 (602) 968-8272 FAX (602) 968-

LCS DATA REPORT

EPA Method 8015/8020

Matrix: Soil

Date: 06/01/98

Sample #: BLANK

Batch #: HF01G41S

Analyte	Spike Conc.	Result	% Recovery	ACP
TPH	1.1	1.2	106	85 - 115 %
Benzene	0.10	0.10	101	85 - 115 %
Toluene	0.10	0.099	99	85 - 115 %
Ethylbenzene	0.10	0.10	102	85 - 115 %
Xylenes	0.30	0.30	100	85 - 115 %

Definition of Terms

LCS ..... Laboratory Control Sample
Spike Conc ..... Result of Sample Analysis
Result ..... Result of Laboratory Control Sample Analysis
%Recovery ..... Percent Recovery of LCS; ((Result - Spike Conc.) / Spike Conc.) X 100
ACP ..... Acceptance Limits for Percent Recovery
TPH ..... Total Petroleum Hydrocarbons

Del Mar Analytical

Del Mar Analytical

2852 Alton Ave., Irvine, CA 92714 (714) 261-1022 FAX (714) 261-12
1014 E. Cooley Dr., Suite A, Colton, CA 92324 (909) 370-4667 FAX (909) 370-10
16525 Sherman Way, Suite C-11, Van Nuys CA 91406 (818) 779-1844 FAX (818) 779-12
2465 W. 12th St., Suite 1, Tempe AZ 85281 (602) 968-8272 FAX (602) 968-12

ADDITIONAL ANALYSIS REQUEST FORM

Today's Date: 6/2/98 Del Mar Analytical Project Manager: JOE D. RM

Request via: ___ telephone X chain of custody form ___ fax transmission ___ E-mail ___ other

Client: SECOR Contact: John Bollter

Project: ARCO Site # 9645 / Former Thrifty #251

Date Sampled: 5/29/98 Date Received: 5/29/98

Status: ___ in progress ___ completed ___ received today ___ received yesterday ___ on hold ___ other

OLD # / SAMPLE NUMBER / NEW #	SAMPLE DESCRIPTION	ANALYSIS REQUESTED	SPECIAL REQUIREMENTS
V8050936 /	SP-1	MTBE by 8260 (Confirm 8020 MTBE RESULT = 14 PP	
		Lead by (1010) ~~8020~~	

DUE 6/9/98

TURNAROUND STATUS: ___ Same Day ___ 24hr ___ 48hr ___ 3days

X 5days ___ Standard X No Rush Charge

ARCO Products Company
Division of AtlanticRichfieldCompany

TANK Replacement
Task Order No.

Chain of Custody

ARCO Facility no. TOC #251 / ARCO #9645	City (Facility) 4130 W. Century Blvd Inglewood, CA	Project manager (Consultant) John Ballica	Laboratory name Del Mar
ARCO engineer	Telephone no. (ARCO)	Telephone no. (Consultant) (805) 230-1266	Fax no. (Consultant) (805) 230-1277	Contract number 07073
Consultant name SECOR International Inc	Address (Consultant) 290 Conejo Ridge Ave. Suite 200 Thousand Oaks CA.			Method of shipment Hand Delivered

Sample I.D.	Lab no.	Container no.	Matrix: Soil	Matrix: Water	Matrix: Other	Preservation: Ice	Preservation: Acid	Sampling date	Sampling time	BTEX + MTBE 602/EPA 8020	BTEX/TPH EPA M602/8020/8015	TPH Modified 8015 Gas ☐ Diesel ☐	Oil and Grease 413.1 ☐ 413.2 ☐	TPH EPA 418.1/SM503E	EPA 601/8010	EPA 624/8240	EPA 625/8270	TCLP Metals ☐ Semi VOA ☐ VOA ☐	CAM Metals EPA 6010/7000 TTLC ☐ STLC ☐	Lead Org./DHS ☐ Lead EPA 7420/7421 ☐		
SP-1		1	X			X		5/29/98	12:34	X		X										
SP-2		1	X			X		↓	12:31	X		X										

Special detection Limit/reporting

Special QA/QC

Remarks: Run Hottest TPHg For Lead EPA 6010 And Hottest MTBE Confirm with EPA 8260

Lab number

Turnaround time
- Priority Rush 1 Business Day ☑
- Rush 2 Business Days ☐
- Expedited 5 Business Days ☐
- Standard 10 Business Days ☐

Condition of sample: INTACT

Temperature received: ON ICE

Relinquished by sampler: Andrew Moody	Date 5/29/98	Time 2:10	Received by
Relinquished by	Date	Time	Received by
Relinquished by	Date	Time	Received by laboratory: [signature] Date 5/29/98 Time 2:10

Distribution: White copy — Laboratory; Canary copy — ARCO Environmental Engineering; Pink copy — Consultant
APC-3292 (2-91)

REC'D JUN 1 3 1998

Del Mar Analytical

2852 Alton Ave., Irvine, CA 92606 (714) 261-1022 FAX (714) 261-1228
1014 E. Cooley Dr., Suite A, Colton, CA 92324 (909) 370-4667 FAX (909) 370-1046
16525 Sherman Way, Suite C-11, Van Nuys, CA 91406 (818) 779-1844 FAX (818) 779-1843
2465 W. 12th St., Suite 1, Tempe, AZ 85281 (602) 968-8272 FAX (602) 968-8487

ANALYTICAL REPORT

Prepared For: **SECOR**
290 Conejo Ridge Ave., Ste. 200
Thousand Oaks, CA 91361
Attn: John Bollier

Project: ARCO Site# 9645, Inglewood
Former Thrifty #251

Sampled: 6/1/98

Roan McRae
Laboratory Manager

Joseph Doak
Project Manager

Del Mar Analytical

2852 Alton Ave., Irvine, CA 92606 (714) 261-1022 FAX (714) 261-1228
1014 E. Cooley Dr., Suite A, Colton, CA 92324 (909) 370-4667 FAX (909) 370-1046
16525 Sherman Way, Suite C-11, Van Nuys, CA 91406 (818) 779-1844 FAX (818) 779-1843
2465 W. 12th St., Suite 1, Tempe, AZ 85281 (602) 968-8272 FAX (602) 968-5411

SECOR	Client Project ID: ARCO Site# 9645, Inglewood	Sampled:	Jun 1, 1998
290 Conejo Ridge Ave., Ste. 200	Former Thrifty #251	Received:	Jun 1, 1998
Thousand Oaks, CA 91361	Analysis Method: EPA 5030/CA DHS Mod. 8015/8020	Extracted:	Jun 2, 1998
Attention: John Bollier	First Sample #: V8060001	Analyzed:	Jun 2, 1998
		Reported:	Jun 2, 1998

VOLATILE FUEL HYDROCARBONS/BTEX DISTINCTION (CA DHS Mod. EPA 8015/8020)

Laboratory Number	Sample Description Soil	Volatile Fuel Hydrocarbons mg/Kg (ppm)	Benzene mg/Kg (ppm)	Toluene mg/Kg (ppm)	Ethyl Benzene mg/Kg (ppm)	Total Xylenes mg/Kg (ppm)
V8060001	**SP-3**	**8,000**	**N.D.**	**100**	**85**	**720**
Dilution: 300	Reporting Limit:	300	1.5	1.5	1.5	4.5
V8060002	**SP-4**	**1,700**	**N.D.**	**22**	**18**	**150**
Dilution: 120	Reporting Limit:	120	0.60	0.60	0.60	1.8
V8060003	**SP-5**	**25**	**N.D.**	**N.D.**	**0.029**	**0.87**
Dilution: 4	Reporting Limit:	4.0	0.020	0.020	0.020	0.060
V8060004	**SP-6**	**770**	**N.D.**	**11**	**7.5**	**62**
Dilution: 30	Reporting Limit:	30	0.15	0.15	0.15	0.45
V8060005	**SP-7**	**260**	**N.D.**	**1.9**	**1.8**	**18**
Dilution: 40	Reporting Limit:	40	0.20	0.20	0.20	0.60
V8060006	**SP-8**	**36**	**N.D.**	**0.82**	**0.30**	**2.3**
Dilution: 6	Reporting Limit:	6.0	0.030	0.030	0.030	0.090

Volatile Fuel Hydrocarbons are quantitated against a gasoline standard. Hydrocarbons detected by this method range from C6 to C12.
Analytes reported as N.D. were not present at or above the reporting limit. Dilution factors are due to matrix effects and other factors.

DEL MAR ANALYTICAL, VAN NUYS (ELAP #1855)

Joseph Doak
Project Manager

Results pertain only to samples tested in the laboratory. This report shall not be reproduced, except in full, without written permission from Del Mar Analytical

Del Mar Analytical

2852 Alton Ave., Irvine, CA 92606 (714) 261-1022 FAX (714) 261-1228
1014 E. Cooley Dr., Suite A, Colton, CA 92324 (909) 370-4667 FAX (909) 370-1046
16525 Sherman Way, Suite C-11, Van Nuys, CA 91406 (818) 779-1844 FAX (818) 779-1843
2465 W. 12th St., Suite 1, Tempe, AZ 85281 (602) 968-8272 FAX (602) 968-5401

SECOR	Client Project ID:	ARCO Site# 9645, Inglewood	Sampled: Jun 1, 1998
290 Conejo Ridge Ave., Ste. 200		Former Thrifty #251	Received: Jun 1, 1998
Thousand Oaks, CA 91361	Analysis Method:	EPA 5030/CA DHS Mod. 8015/8020	Extracted: Jun 2, 1998
Attention: John Bollier	First Sample #:	V8060007	Analyzed: Jun 2, 1998
			Reported: Jun 2, 1998

VOLATILE FUEL HYDROCARBONS/BTEX DISTINCTION (CA DHS Mod. EPA 8015/8020)

Laboratory Number	Sample Description Soil	Volatile Fuel Hydrocarbons mg/Kg (ppm)	Benzene mg/Kg (ppm)	Toluene mg/Kg (ppm)	Ethyl Benzene mg/Kg (ppm)	Total Xylenes mg/Kg (ppm)
V8060007	**SP-9**	**43**	**N.D.**	**0.020**	**0.035**	**0.28**
Dilution: 2	Reporting Limit:	2.0	0.010	0.010	0.010	0.030
V8060008	**SP-10**	**55**	**N.D.**	**0.036**	**0.077**	**0.76**
Dilution: 2.4	Reporting Limit:	2.4	0.012	0.012	0.012	0.036
V8060009	**SP-11**	**57**	**N.D.**	**N.D.**	**0.044**	**0.40**
Dilution: 2.4	Reporting Limit:	2.4	0.012	0.012	0.012	0.036
V8060010	**SP-12**	**N.D.**	**N.D.**	**N.D.**	**N.D.**	**N.D.**
Dilution: 1	Reporting Limit:	1.0	0.0050	0.0050	0.0050	0.015
V8060011	**SP-13**	**N.D.**	**N.D.**	**N.D.**	**N.D.**	**N.D.**
Dilution: 1	Reporting Limit:	1.0	0.0050	0.0050	0.0050	0.015
V8060012	**SP-14**	**N.D.**	**N.D.**	**N.D.**	**N.D.**	**N.D.**
Dilution: 1	Reporting Limit:	1.0	0.0050	0.0050	0.0050	0.015

Volatile Fuel Hydrocarbons are quantitated against a gasoline standard. Hydrocarbons detected by this method range from C6 to C12. Analytes reported as N.D. were not present at or above the reporting limit. Dilution factors are due to matrix effects and other factors.

DEL MAR ANALYTICAL, VAN NUYS (ELAP #1855)

Joseph Doak
Project Manager

Results pertain only to samples tested in the laboratory. This report shall not be reproduced, except in full, without written permission from Del Mar Analytical

Del Mar Analytical

2852 Alton Ave., Irvine, CA 92606 (714) 261-1022 FAX (714) 261-1228
1014 E. Cooley Dr., Suite A, Colton, CA 92324 (909) 370-4667 FAX (909) 370-1046
16525 Sherman Way, Suite C-11, Van Nuys, CA 91406 (818) 779-1844 FAX (818) 779-1843
2465 W. 12th St., Suite 1, Tempe, AZ 85281 (602) 968-8272 FAX (602) 968-8601

SECOR	Client Project ID:	ARCO Site# 9645, Inglewood	Sampled: Jun 1, 1998
290 Conejo Ridge Ave., Ste. 200		Former Thrifty #251	Received: Jun 1, 1998
Thousand Oaks, CA 91361	Analysis Method:	EPA 5030/CA DHS Mod. 8015/8020	Extracted: Jun 2, 1998
Attention: John Bollier	First Sample #:	V8060013	Analyzed: Jun 2, 1998
			Reported: Jun 2, 1998

VOLATILE FUEL HYDROCARBONS/BTEX DISTINCTION (CA DHS Mod. EPA 8015/8020)

Laboratory Number	Sample Description Soil	Volatile Fuel Hydrocarbons mg/Kg (ppm)	Benzene mg/Kg (ppm)	Toluene mg/Kg (ppm)	Ethyl Benzene mg/Kg (ppm)	Total Xylenes mg/Kg (ppm)
V8060013	**SP-15**	**250**	**N.D.**	**0.40**	**0.87**	**8.6**
Dilution: 12	Reporting Limit:	12	0.060	0.060	0.060	0.18
V8060014	**SP-16**	**740**	**N.D.**	**0.80**	**2.4**	**20**
Dilution: 24	Reporting Limit:	24	0.12	0.12	0.12	0.36
V8060015	**SP-17**	**4,200**	**N.D.**	**110**	**41**	**290**
Dilution: 120	Reporting Limit:	120	0.60	0.60	0.60	1.8

Volatile Fuel Hydrocarbons are quantitated against a gasoline standard. Hydrocarbons detected by this method range from C6 to C12. Analytes reported as N.D. were not present at or above the reporting limit. Dilution factors are due to matrix effects and other factors.

DEL MAR ANALYTICAL, VAN NUYS (ELAP #1855)

Joseph Doak
Project Manager

Results pertain only to samples tested in the laboratory. This report shall not be reproduced, except in full, without written permission from Del Mar Analytical

Del Mar Analytical

2852 Alton Ave., Irvine, CA 92606 (714) 261-1022 FAX (714) 261-1228
1014 E. Cooley Dr., Suite A, Colton, CA 92324 (909) 370-4667 FAX (909) 370-1046
16525 Sherman Way, Suite C-11, Van Nuys, CA 91406 (818) 779-1844 FAX (818) 779-1843
2465 W. 12th St., Suite 1, Tempe, AZ 85281 (602) 968-8272 FAX (602) 968-3401

SECOR	Client Project ID:	ARCO Site# 9645, Inglewood	Sampled: Jun 1, 1998
290 Conejo Ridge Ave., Ste. 200		Former Thrifty #251	Received: Jun 1, 1998
Thousand Oaks, CA 91361	Analysis Method:	EPA 5030/8020	Extracted: Jun 2, 1998
Attention: John Bollier	First Sample #:	V8060001	Analyzed: Jun 2, 1998
			Reported: Jun 2, 1998

MTBE (EPA 8020 MODIFIED)

Laboratory Number	Sample Description Soil	Sample Result mg/Kg (ppm)	Reporting Limit mg/Kg (ppm)	Dilution Factor
V8060001	SP-3	15	11	300
V8060002	SP-4	5.4	0.035	120
V8060003	SP-5	0.70	0.14	4.0
V8060004	SP-6	5.3	1.1	30
V8060005	SP-7	5.8	1.4	40
V8060006	SP-8	0.88	0.21	6.0
V8060007	SP-9	0.53	0.070	2.0
V8060008	SP-10	0.49	0.084	2.4
V8060009	SP-11	0.25	0.084	2.4
V8060010	SP-12	N.D.	0.035	1.0

MTBE = Methyl tert-Butyl Ether

Analytes reported as N.D. were not present at or above the reporting limit. Dilution factors are due to matrix effects and other factors.

DEL MAR ANALYTICAL, VAN NUYS (ELAP #1855)

Joseph Doak
Project Manager

Results pertain only to samples tested in the laboratory. This report shall not be reproduced, except in full, without written permission from Del Mar Analytical.

Del Mar Analytical

2852 Alton Ave., Irvine, CA 92606 (714) 261-1022 FAX (714) 261-1228
1014 E. Cooley Dr., Suite A, Colton, CA 92324 (909) 370-4667 FAX (909) 370-1046
16525 Sherman Way, Suite C-11, Van Nuys, CA 91406 (818) 779-1844 FAX (818) 779-1843
2465 W. 12th St., Suite 1, Tempe, AZ 85281 (602) 968-8272 FAX (602) 968-5401

SECOR	Client Project ID:	ARCO Site# 9645, Inglewood	Sampled: Jun 1, 1998
290 Conejo Ridge Ave., Ste. 200		Former Thrifty #251	Received: Jun 1, 1998
Thousand Oaks, CA 91361	Analysis Method:	EPA 5030/8020	Extracted: Jun 2, 1998
Attention: John Bollier	First Sample #:	V8060011	Analyzed: Jun 2, 1998
			Reported: Jun 2, 1998

MTBE (EPA 8020 MODIFIED)

Laboratory Number	Sample Description Soil	Sample Result mg/Kg (ppm)	Reporting Limit mg/Kg (ppm)	Dilution Factor
V8060011	SP-13	N.D.	0.035	1.0
V8060012	SP-14	N.D.	0.035	1.0
V8060013	SP-15	0.80	0.42	12
V8060014	SP-16	2.1	0.84	24
V8060015	SP-17	56	4.2	120

MTBE = Methyl tert-Butyl Ether

Analytes reported as N.D. were not present at or above the reporting limit. Dilution factors are due to matrix effects and other factors.

DEL MAR ANALYTICAL, VAN NUYS (ELAP #1855)

Joseph Doak
Project Manager

Results pertain only to samples tested in the laboratory. This report shall not be reproduced, except in full, without written permission from Del Mar Analytical

Del Mar Analytical

2852 Alton Ave., Irvine, CA 92606 (714) 261-1022 FAX (714) 261-1228
1014 E. Cooley Dr., Suite A, Colton, CA 92324 (909) 370-4667 FAX (909) 370-1046
16525 Sherman Way, Suite C-11, Van Nuys, CA 91406 (818) 779-1844 FAX (818) 779-1843
2465 W. 12th St., Suite 1, Tempe, AZ 85281 (602) 968-8272 FAX (602) 968-3403

SECOR
290 Conejo Ridge Ave., Ste. 200
Thousand Oaks, CA 91361
Attention: John Bollier

Method Blank

Extracted: Jun 2, 1998
Analyzed: Jun 2, 1998
Reported: Jun 2, 1998

VOLATILE FUEL HYDROCARBONS/BTEX DISTINCTION (CA DHS Mod. EPA 8015/8020)

	Sample Description	Volatile Fuel Hydrocarbons mg/Kg (ppm)	Benzene mg/Kg (ppm)	Toluene mg/Kg (ppm)	Ethyl Benzene mg/Kg (ppm)	Total Xylenes mg/Kg (ppm)
	Method Blank	**N.D.**	**N.D.**	**N.D.**	**N.D.**	**N.D.**
Dilution: 1	Reporting Limit:	1.0	0.0050	0.0050	0.0050	0.015

Volatile Fuel Hydrocarbons are quantitated against a gasoline standard. Hydrocarbons detected by this method range from C6 to C12. Analytes reported as N.D. were not present at or above the reporting limit. Dilution factors are due to matrix effects and other factors.

DEL MAR ANALYTICAL, VAN NUYS (ELAP #1855)

Joseph Doak
Project Manager

Results pertain only to samples tested in the laboratory. This report shall not be reproduced, except in full, without written permission from Del Mar Analytical

Del Mar Analytical

2852 Alton Ave., Irvine, CA 92606 (714) 261-1022 FAX (714) 261-1228
1014 E. Cooley Dr., Suite A, Colton, CA 92324 (909) 370-4667 FAX (909) 370-1046
16525 Sherman Way, Suite C-11, Van Nuys, CA 91406 (818) 779-1844 FAX (818) 779-1843
2465 W. 12th St., Suite 1, Tempe, AZ 85281 (602) 968-8272 FAX (602) 968-8487

SECOR
290 Conejo Ridge Ave., Ste. 200
Thousand Oaks, CA 91361
Attention: John Bollier

Method Blank

Extracted: Jun 2, 1998
Analyzed: Jun 2, 1998
Reported: Jun 2, 1998

MTBE (EPA 8020 MODIFIED)

Sample Description	Sample Result mg/Kg (ppm)	Reporting Limit mg/Kg (ppm)	Dilution Factor
Method Blank	N.D.	0.035	1.0

MTBE = Methyl tert-Butyl Ether

Analytes reported as N.D. were not present at or above the reporting limit. Dilution factors are due to matrix effects and other factors.

DEL MAR ANALYTICAL, VAN NUYS (ELAP #1855)

Joseph Doak
Project Manager

Results pertain only to samples tested in the laboratory. This report shall not be reproduced, except in full, without written permission from Del Mar Analytical

Del Mar Analytical

2852 Alton Ave., Irvine, CA 92606 (714) 261-1022 FAX (714) 261-1228
1014 E. Cooley Dr., Suite A, Colton, CA 92324 (909) 370-4667 FAX (909) 370-1046
16525 Sherman Way, Suite C-11, Van Nuys, CA 91406 (818) 779-1844 FAX (818) 779-1843
2465 W. 12th St., Suite 1, Tempe, AZ 85281 (602) 968-8272 FAX (602) 968-8377

MS/MSD DATA REPORT

EPA Method 8015/8020

Matrix: Soil

Date: 06/02/98

Sample #: V8060010

Batch #: HF02G11S

Analyte	R1	Sp	MS	MSD	PR1	PR2	RPD	Mean PR	Acceptance Limits	
	ppm	ppm	ppm	ppm	%	%	%	%	RPD	Mean PR
TPH	0.13	1.1	1.1	1.2	86	94	8.5	90	≤30	85 - 130
Benzene	0	0.10	0.10	0.10	104	101	2.6	102	≤25	85 - 130
Toluene	0	0.10	0.094	0.091	94	91	2.9	92	≤25	85 - 130
Ethylbenzene	0	0.10	0.099	0.096	99	96	2.7	97	≤25	85 - 130
Xylenes	0.0039	0.30	0.26	0.26	87	84	3.0	85	≤25	85 - 130

Definition of Terms

R1..... Result of Sample Analysis
Sp..... Spike Concentration added to sample
MS..... Matrix Spike Result
MSD..... Matrix Spike Duplicate Result
PR1..... Percent Recovery of MS; ((MS-R1)/SP) X 100
PR2..... Percent Recovery of MSD; ((MSD-R1)/SP) X 100
RPD..... Relative Percent Difference; ((MS-MSD)/(MS+MSD)/2) X 100
Mean PR..... Mean Percent Recovery
Acceptance Limits..... Determined by in-house Control Charts

Del Mar Analytical

ARCO Products Company
Division of AtlanticRichfieldCompany

Task Order No. — TANK REMOVAL

Chain of Custody

ARCO Facility no. Tosco #251 / Incid 9645	City (Facility) 4130 W Century Blvd Inglewood	Project manager (Consultant) John Boling	Laboratory name Del Mar
ARCO engineer Daniel Fan / Pete Dawson	Telephone no. (ARCO)	Telephone no. (Consultant) (805) 230-1246	Fax no. (Consultant) (805) 230-1277
Consultant name Secor International Inc	Address (Consultant) 290 Conejo Ridge Ave Suite 200 Thousand Oaks CA		Contract number 07073

Sample I.D.	Lab no.	Container no.	Matrix: Soil	Water	Other	Preservation: Ice	Acid	Sampling date	Sampling time	BTEX + MTBE 602/EPA 6020	BTEX/TPH EPA M602/8020/8015	TPH Modified 8015 Gas ☒ Diesel ☐	Oil and Grease 413.1 ☐ 413.2 ☐	TPH EPA 418.1/SM503E	EPA 601/8010	EPA 624/8240	EPA 625/8270	TCLP Metals ☐ VOA ☐ Semi VOA ☐	CAM Metals EPA 6010/7000 TTLC ☐ STLC ☐	Lead Org./DHS ☐ Lead EPA 7420/7421 ☐		
Sp-3		1	X			X		6/1/98	14:07	X		X										
Sp-4		1							14:10	X		X										
Sp-5		1							14:14	X		X										
Sp-6		1							14:20	X		X										
Sp-7		1							14:25	X		X										
Sp-8		1							14:28	X		X										
Sp-9		1							14:32	X		X										
Sp-10		1							15:01	X		X										
Sp-11		1							15:05	X		X										
Sp-12		1							15:16	X		X										
Sp-13		1							15:25	X		X										
Sp-14		1							15:28	X		X										
Sp-15		1							15:56	X		X										
Sp-16		1							15:58	X		X										
Sp-17		1							16:00	X		X										

Special detection Limit/reporting

Special QA/QC

Remarks: Run Hotspot TPHg for lead EPA 6010 Confirm Hotspot MTBE with 8260

Lab number

Turnaround time
- Priority Rush 1 Business Day ☒
- Rush 2 Business Days ☐
- Expedited 5 Business Days ☐
- Standard 10 Business Days ☐

Method of shipment: Hand Delivered

Condition of sample: INTACT		Temperature received: ON ICE	
Relinquished by sampler: Andrew Morley	Date: 6/1/98 Time: 5:25 pm	Received by	
Relinquished by	Date Time	Received by	
Relinquished by	Date Time	Received by laboratory	Date: 6/1/98 Time: 525

Distribution: White copy — Laboratory; Canary copy — ARCO Environmental Engineering; Pink copy — Consultant
APC-3292 (2-91)

Del Mar Analytical

2852 Alton Ave., Irvine, CA 92606 (714) 261-1022 FAX (714) 261-1228
1014 E. Cooley Dr., Suite A, Colton, CA 92324 (909) 370-4667 FAX (909) 370-1046
16525 Sherman Way, Suite C-11, Van Nuys, CA 91406 (818) 779-1844 FAX (818) 779-1844
2465 W. 12th St., Suite 1, Tempe, AZ 85281 (602) 968-8272 FAX (602) 968-3403

REC'D JUN 1 3 1998

ANALYTICAL REPORT

Prepared For: **SECOR**
290 Conejo Ridge Ave., Ste. 200
Thousand Oaks, CA 91361
Attn: John Bollier

Project: ARCO Site #9645, Inglewood
Former Thrifty #251

Sampled: 6/5/98

Roan J. McRae
Laboratory Manager

Joseph Doak
Project Manager

Del Mar Analytical

2852 Alton Ave., Irvine, CA 92606 (714) 261-1022 FAX (714) 261-1228
1014 E. Cooley Dr., Suite A, Colton, CA 92324 (909) 370-4667 FAX (909) 370-1046
16525 Sherman Way, Suite C-11, Van Nuys, CA 91406 (818) 779-1844 FAX (818) 779-1843
2465 W. 12th St., Suite 1, Tempe, AZ 85281 (602) 968-8272 FAX (602) 968-5401

SECOR	Client Project ID: ARCO Site #9645, Inglewood	Sampled:	Jun 5, 1998
290 Conejo Ridge Ave., Ste. 200	Former Thrifty #251	Received:	Jun 5, 1998
Thousand Oaks, CA 91361	Analysis Method: EPA 5030/CA DHS Mod. 8015/8020	Extracted:	Jun 7-8, 1998
Attention: John Bollier	First Sample #: V8060387	Analyzed:	Jun 7-8, 1998
		Reported:	Jun 8, 1998

VOLATILE FUEL HYDROCARBONS/BTEX DISTINCTION (CA DHS Mod. EPA 8015/8020)

Laboratory Number	Sample Description Soil	Volatile Fuel Hydrocarbons mg/Kg (ppm)	Benzene mg/Kg (ppm)	Toluene mg/Kg (ppm)	Ethyl Benzene mg/Kg (ppm)	Total Xylenes mg/Kg (ppm)
V8060387	**SP-18**	**8.7**	**N.D.**	**N.D.**	**N.D.**	**0.085**
Dilution: 4	Reporting Limit:	4.0	0.020	0.020	0.020	0.060
V8060388	**SP-19**	**1,200**	**0.49**	**20**	**14**	**99**
Dilution: 24	Reporting Limit:	24	0.12	0.12	0.12	0.36
V8060389	**SP-20**	**1,100**	**1.0**	**25**	**14**	**100**
Dilution: 30	Reporting Limit:	30	0.15	0.15	0.15	0.45
V8060390	**SP-21**	**210**	**0.87**	**2.6**	**1.5**	**19**
Dilution: 12	Reporting Limit:	12	0.060	0.060	0.060	0.18
V8060391	**SP-22**	**200**	**N.D.**	**N.D.**	**0.30**	**2.6**
Dilution: 10	Reporting Limit:	10	0.050	0.050	0.050	0.15
V8060392	**SP-23**	**670**	**0.28**	**1.8**	**3.3**	**30**
Dilution: 30	Reporting Limit:	30	0.15	0.15	0.15	0.45

Volatile Fuel Hydrocarbons are quantitated against a gasoline standard. Hydrocarbons detected by this method range from C6 to C12. Analytes reported as N.D. were not present at or above the reporting limit. Dilution factors are due to matrix effects and other factors.

DEL MAR ANALYTICAL, VAN NUYS (ELAP #1855)

Roan J. McRae
Laboratory Manager

Results pertain only to samples tested in the laboratory. This report shall not be reproduced, except in full, without written permission from Del Mar Analytical

Del Mar Analytical

2852 Alton Ave., Irvine, CA 92606 (714) 261-1022 FAX (714) 261-1228
1014 E. Cooley Dr., Suite A, Colton, CA 92324 (909) 370-4667 FAX (909) 370-1046
16525 Sherman Way, Suite C-11, Van Nuys, CA 91406 (818) 779-1844 FAX (818) 779-1843
2465 W. 12th St., Suite 1, Tempe, AZ 85281 (602) 968-8272 FAX (602) 968-3401

SECOR	Client Project ID: ARCO Site #9645, Inglewood	Sampled:	Jun 5, 1998
290 Conejo Ridge Ave., Ste. 200	Former Thrifty #251	Received:	Jun 5, 1998
Thousand Oaks, CA 91361	Analysis Method: EPA 5030/CA DHS Mod. 8015/8020	Extracted:	Jun 7-8, 1998
Attention: John Bollier	First Sample #: V8060393	Analyzed:	Jun 7-8, 1998
		Reported:	Jun 8, 1998

VOLATILE FUEL HYDROCARBONS/BTEX DISTINCTION (CA DHS Mod. EPA 8015/8020)

Laboratory Number	Sample Description Soil	Volatile Fuel Hydrocarbons mg/Kg (ppm)	Benzene mg/Kg (ppm)	Toluene mg/Kg (ppm)	Ethyl Benzene mg/Kg (ppm)	Total Xylenes mg/Kg (ppm)
V8060393	**SP-24**	**520**	**N.D.**	**1.1**	**2.8**	**32**
Dilution: 60	Reporting Limit:	60	0.30	0.30	0.30	0.90
V8060394	**SP-25**	**420**	**N.D.**	**N.D.**	**N.D.**	**11**
Dilution: 60	Reporting Limit:	60	0.30	0.30	0.30	0.90
V8060395	**SP-26**	**520**	**0.068**	**1.9**	**3.1**	**31**
Dilution: 20	Reporting Limit:	20	0.10	0.10	0.10	0.30
V8060396	**SP-27**	**600**	**0.16**	**3.4**	**4.4**	**43**
Dilution: 12	Reporting Limit:	12	0.060	0.060	0.060	0.18
V8060397	**SP-28**	**580**	**0.61**	**8.3**	**5.5**	**43**
Dilution: 24	Reporting Limit:	24	0.12	0.12	0.12	0.36
V8060398	**SP-29**	**360**	**N.D.**	**0.57**	**1.4**	**15**
Dilution: 12	Reporting Limit:	12	0.060	0.060	0.060	0.18

Volatile Fuel Hydrocarbons are quantitated against a gasoline standard. Hydrocarbons detected by this method range from C6 to C12. Analytes reported as N.D. were not present at or above the reporting limit. Dilution factors are due to matrix effects and other factors.

DEL MAR ANALYTICAL, VAN NUYS (ELAP #1855)

Roan J. McRae
Laboratory Manager

Results pertain only to samples tested in the laboratory. This report shall not be reproduced, except in full, without written permission from Del Mar Analytical.

Del Mar Analytical

2852 Alton Ave., Irvine, CA 92606 (714) 261-1022 FAX (714) 261-1228
1014 E. Cooley Dr., Suite A, Colton, CA 92324 (909) 370-4667 FAX (909) 370-1046
16525 Sherman Way, Suite C-11, Van Nuys, CA 91406 (818) 779-1844 FAX (818) 779-1843
2465 W. 12th St., Suite 1, Tempe, AZ 85281 (602) 968-8272 FAX (602) 968-3403

SECOR	Client Project ID: ARCO Site #9645, Inglewood	Sampled:	Jun 5, 1998
290 Conejo Ridge Ave., Ste. 200	Former Thrifty #251	Received:	Jun 5, 1998
Thousand Oaks, CA 91361	Analysis Method: EPA 5030/CA DHS Mod. 8015/8020	Extracted:	Jun 8, 1998
Attention: John Bollier	First Sample #: V8060399	Analyzed:	Jun 8, 1998
		Reported:	Jun 8, 1998

VOLATILE FUEL HYDROCARBONS/BTEX DISTINCTION (CA DHS Mod. EPA 8015/8020)

Laboratory Number	Sample Description Soil	Volatile Fuel Hydrocarbons mg/Kg (ppm)	Benzene mg/Kg (ppm)	Toluene mg/Kg (ppm)	Ethyl Benzene mg/Kg (ppm)	Total Xylenes mg/Kg (ppm)
V8060399	**SP-30**	**230**	**N.D.**	**0.18**	**0.25**	**6.3**
Dilution: 10	Reporting Limit:	10	0.050	0.050	0.050	0.15
V8060400	**SP-31**	**76**	**N.D.**	**0.053**	**0.15**	**1.9**
Dilution: 2	Reporting Limit:	2.0	0.010	0.010	0.010	0.030
V8060401	**SP-32**	**190**	**N.D.**	**0.15**	**0.34**	**2.5**
Dilution: 6	Reporting Limit:	6.0	0.030	0.030	0.030	0.090

Volatile Fuel Hydrocarbons are quantitated against a gasoline standard. Hydrocarbons detected by this method range from C6 to C12. Analytes reported as N.D. were not present at or above the reporting limit. Dilution factors are due to matrix effects and other factors.

DEL MAR ANALYTICAL, VAN NUYS (ELAP #1855)

Roan J. McRae
Laboratory Manager

Results pertain only to samples tested in the laboratory. This report shall not be reproduced, except in full, without written permission from Del Mar Analytical.

Del Mar Analytical

2852 Alton Ave., Irvine, CA 92606 (714) 261-1022 FAX (714) 261-12..
1014 E. Cooley Dr., Suite A, Colton, CA 92324 (909) 370-4667 FAX (909) 370-104.
16525 Sherman Way, Suite C-11, Van Nuys, CA 91406 (818) 779-1844 FAX (818) 779-184.
2465 W. 12th St., Suite 1, Tempe, AZ 85281 (602) 968-8272 FAX (602) 968-44.

SECOR	Client Project ID: ARCO Site #9645, Inglewood	Sampled:	Jun 5, 1998
290 Conejo Ridge Ave., Ste. 200	Former Thrifty #251	Received:	Jun 5, 1998
Thousand Oaks, CA 91361	Analysis Method: EPA 5030/8020	Extracted:	Jun 7-8, 1998
Attention: John Bollier	First Sample #: V8060387	Analyzed:	Jun 7-8, 1998
		Reported:	Jun 8, 1998

MTBE (EPA 8020 MODIFIED)

Laboratory Number	Sample Description Soil	Sample Result mg/Kg (ppm)	Reporting Limit mg/Kg (ppm)	Dilution Factor
V8060387	SP-18	0.38	0.035	1.0
V8060388	SP-19	8.4	0.84	24
V8060389	SP-20	11	1.1	30
V8060390	SP-21	5.7	0.42	12
V8060391	SP-22	0.65	0.35	10
V8060392	SP-23	3.3	1.1	30
V8060393	SP-24	1.5	0.035	1.0
V8060394	SP-25	1.8	0.035	1.0
V8060395	SP-26	2.0	0.70	20
V8060396	SP-27	3.2	0.42	12

MTBE = Methyl tert-Butyl Ether

Analytes reported as N.D. were not present at or above the reporting limit. Dilution factors are due to matrix effects and other factors.

DEL MAR ANALYTICAL, VAN NUYS (ELAP #1855)

Roan J. McRae
Laboratory Manager

Results pertain only to samples tested in the laboratory. This report shall not be reproduced, except in full, without written permission from Del Mar Analytical.

Del Mar Analytical

2852 Alton Ave., Irvine, CA 92606 (714) 261-1022 FAX (714) 261-1228
1014 E. Cooley Dr., Suite A, Colton, CA 92324 (909) 370-4667 FAX (909) 370-1046
16525 Sherman Way, Suite C-11, Van Nuys, CA 91406 (818) 779-1844 FAX (818) 779-1843
2465 W. 12th St., Suite 1, Tempe, AZ 85281 (602) 968-8272 FAX (602) 968-3401

SECOR	Client Project ID:	ARCO Site #9645, Inglewood	Sampled: Jun 5, 1998
290 Conejo Ridge Ave., Ste. 200		Former Thrifty #251	Received: Jun 5, 1998
Thousand Oaks, CA 91361	Analysis Method:	EPA 5030/8020	Extracted: Jun 7-8, 1998
Attention: John Bollier	First Sample #:	V8060397	Analyzed: Jun 7-8, 1998
			Reported: Jun 8, 1998

MTBE (EPA 8020 MODIFIED)

Laboratory Number	Sample Description Soil	Sample Result mg/Kg (ppm)	Reporting Limit mg/Kg (ppm)	Dilution Factor
V8060397	SP-28	4.7	0.84	24
V8060398	SP-29	3.2	0.42	12
V8060399	SP-30	0.87	0.35	10
V8060400	SP-31	1.4	0.070	2.0
V8060401	SP-32	0.70	0.21	6.0

MTBE = Methyl tert-Butyl Ether

Analytes reported as N.D. were not present at or above the reporting limit. Dilution factors are due to matrix effects and other factors.

DEL MAR ANALYTICAL, VAN NUYS (ELAP #1855)

Roan J. McRae
Laboratory Manager

Results pertain only to samples tested in the laboratory. This report shall not be reproduced, except in full, without written permission from Del Mar Analytical

Del Mar Analytical

2852 Alton Ave. Irvine, CA 92606 (714) 261-1022 FAX (714) 261-1228
1014 E. Cooley Dr., Suite A, Colton, CA 92324 (909) 370-4667 FAX (909) 370-1046
16525 Sherman Way, Suite C-11, Van Nuys, CA 91406 (818) 779-1844 FAX (818) 779-1843
2465 W. 12th St., Suite 1, Tempe, AZ 85281 (602) 968-8272 FAX (602) 968-3401

SECOR
290 Conejo Ridge Ave., Ste. 200
Thousand Oaks, CA 91361
Attention: John Bollier

Method Blank

Extracted: Jun 7-8, 1998
Analyzed: Jun 7-8, 1998
Reported: Jun 8, 1998

VOLATILE FUEL HYDROCARBONS/BTEX DISTINCTION (CA DHS Mod. EPA 8015/8020)

	Sample Description	Volatile Fuel Hydrocarbons mg/Kg (ppm)	Benzene mg/Kg (ppm)	Toluene mg/Kg (ppm)	Ethyl Benzene mg/Kg (ppm)	Total Xylenes mg/Kg (ppm)
	Method Blank	**N.D.**	**N.D.**	**N.D.**	**N.D.**	**N.D.**
Dilution: 1	Reporting Limit:	1.0	0.0050	0.0050	0.0050	0.015

Volatile Fuel Hydrocarbons are quantitated against a gasoline standard. Hydrocarbons detected by this method range from C6 to C12. Analytes reported as N.D. were not present at or above the reporting limit. Dilution factors are due to matrix effects and other factors.

DEL MAR ANALYTICAL, VAN NUYS (ELAP #1855)

Roan J. McRae
Laboratory Manager

Results pertain only to samples tested in the laboratory. This report shall not be reproduced, except in full, without written permission from Del Mar Analytical.

Del Mar Analytical

2852 Alton Ave., Irvine, CA 92606 (714) 261-1022 FAX (714) 261-1228
1014 E. Cooley Dr., Suite A, Colton, CA 92324 (909) 370-4667 FAX (909) 370-1045
16525 Sherman Way, Suite C-11, Van Nuys, CA 91406 (818) 779-1844 FAX (818) 779-1843
2465 W. 12th St., Suite 1, Tempe, AZ 85281 (602) 968-8272 FAX (602) 968-5411

SECOR
290 Conejo Ridge Ave., Ste. 200
Thousand Oaks, CA 91361
Attention: John Bollier

Method Blank

Extracted: Jun 7-8, 1998
Analyzed: Jun 7-8, 1998
Reported: Jun 8, 1998

MTBE (EPA 8020 MODIFIED)

Sample Description	Sample Result mg/Kg (ppm)	Reporting Limit mg/Kg (ppm)	Dilution Factor
Method Blank	N.D.	0.035	1.0

MTBE = Methyl tert-Butyl Ether

Analytes reported as N.D. were not present at or above the reporting limit. Dilution factors are due to matrix effects and other factors.

DEL MAR ANALYTICAL, VAN NUYS (ELAP #1855)

Roan J. McRae
Laboratory Manager

Results pertain only to samples tested in the laboratory. This report shall not be reproduced, except in full, without written permission from Del Mar Analytical

Del Mar Analytical

2852 Alton Ave., Irvine, CA 92606 (714) 261-1022 FAX (714) 261-1228
1014 E. Cooley Dr., Suite A, Colton, CA 92324 (909) 370-4667 FAX (909) 370-1046
16525 Sherman Way, Suite C-11, Van Nuys, CA 91406 (818) 779-1844 FAX (818) 779-1843
2465 W. 12th St., Suite 1, Tempe, AZ 85281 (602) 968-8272 FAX (602) 968-8487

MS/MSD DATA REPORT

EPA Method 8015/8020

Matrix: Soil

Date: 06/07/98

Sample #: V8060118

Batch #: HF07G41S

Analyte	R1	Sp	MS	MSD	PR1	PR2	RPD	Mean PR	Acceptance Limits	
	ppm	ppm	ppm	ppm	%	%	%	%	RPD	Mean PR
TPH	0.060	1.1	1.2	1.2	105	100	4.5	103	≤30	74 - 116
Benzene	0	0.10	0.090	0.089	90	89	1.2	90	≤10	82 - 118
Toluene	0.0010	0.10	0.089	0.089	88	88	0.74	88	≤11	85 - 117
Ethylbenzene	0.00030	0.10	0.091	0.090	91	90	1.3	91	≤15	85 - 116
Xylenes	0.0019	0.30	0.27	0.27	91	89	1.2	90	≤14	85 - 117

Definition of Terms

R1..... Result of Sample Analysis
Sp..... Spike Concentration added to sample
MS..... Matrix Spike Result
MSD..... Matrix Spike Duplicate Result
PR1..... Percent Recovery of MS; ((MS-R1)/SP) X 100
PR2..... Percent Recovery of MSD; ((MSD-R1)/SP) X 100
RPD..... Relative Percent Difference; ((MS-MSD)/(MS+MSD)/2) X 100
Mean PR..... Mean Percent Recovery
Acceptance Limits..... Determined by in-house Control Charts

Del Mar Analytical

Del Mar Analytical

2852 Alton Ave., Irvine, CA 92714 (714) 261-1022 FAX (714) 261-12
1014 E. Cooley Dr., Suite A, Colton, CA 92324 (909) 370-4667 FAX (909) 370-1(
16525 Sherman Way, Suite C-11, Van Nuys CA 91406 (818) 779-1844 FAX (818) 779-1(
2465 W. 12th St., Suite 1, Tempe AZ 85281 (602) 968-8272 FAX (602) 968-1(

ADDITIONAL ANALYSIS REQUEST FORM

Today's Date: 6/8/98 Del Mar Analytical Project Manager: Joe D. PM

Request via: ___ telephone X chain of custody form ___ fax transmission ___ E-mail ___ other

Client: SECOR Contact: John Bollier

Project: ARCO #9645

Date Sampled: 6/5/98 Date Received: 6/5/98

Status: ___ in progress X completed ___ received today ___ received yesterday ___ on hold ___ other

SAMPLE NUMBER	SAMPLE DESCRIPTION	ANALYSIS REQUESTED	SPECIAL REQUIREMENTS
V8060388	SP-19	TOTAL LEAD (6010)	
V8060389	SP-20	MTBE by 8260 (MTBE RESULT = 11 ppm	

Due 6/15/98

TURNAROUND STATUS: ___ Same Day ___ 24hr ___ 48hr ___ 3days

X 5days ___ Standard X No Rush Charge

ARCO Products Company
Division of AtlanticRichfieldCompany

Task Order No. 22154-00

Chain of Custody

ARCO Facility no. TOC 251 / ARCO 4645 | City (Facility) 4130 W. Century Blvd. | Project manager (Consultant) John Bollier | Laboratory name Del Mar

ARCO engineer Darrel Fah / Pete D'Amico | Telephone no. (ARCO) | Telephone no. (Consultant) (805) 230-1266 | Fax no. (Consultant) (805) 230-1277 | Contract number 07073

Consultant name SECOR | Address (Consultant) 290 Conejo Ridge T.O. CA 91361 | Method of shipment HAND DELIVERED

Sample I.D.	Lab no.	Container no.	Matrix: Soil	Matrix: Water	Matrix: Other	Preservation: Ice	Preservation: Acid	Sampling date	Sampling time	BTEX 602/EPA 8020	BTEX/TPH EPA M602/8020/8015	TPH Modified 8015 Gas ☒ Diesel ☐	Oil and Grease 413.1 ☐ 413.2 ☐	TPH EPA 418.1/SM503E	EPA 601/8010	EPA 624/8240	EPA 625/8270	TCLP Metals ☐ Semi VOA ☐ VOA ☐	CAM Metals EPA 6010/7000 TTLC ☐ STLC ☐	Lead Org./DHS ☐ Lead EPA 7420/7421 ☐		
SP-18		1	X			X		6/5/90	13:31	X		X										
SP-19									13:33													
SP-20									13:35													
SP-21									13:36													
SP-22									13:42													
SP-23									13:40													
SP-24									13:39													
SP-25									13:44													
SP-26									13443 CP													
SP-27									13464 CP													
SP-28									13486 CP													
SP-29									1348													
SP-30									1425													
SP-31									1425													
SP-32									1427													
~~SP-33~~ CP																						

Special detection Limit/reporting

Special QA/QC

Remarks: Run Highest TPHG For Lead By EPA 6010 Confirm Highest MTBE USING EPA 8260

Lab number

Turnaround time

- Priority Rush 1 Business Day ☒
- Rush 2 Business Days ☐
- Expedited 5 Business Days ☐
- Standard 10 Business Days ☐

Condition of sample: Intact | Temperature received: On Ice.

Relinquished by sampler	Date	Time	Received by
[signature]	6/5/90	1645	
Relinquished by	Date	Time	Received by
			[signature]
Relinquished by	Date	Time	Received by laboratory	Date	Time
			[signature]	6/5/90	1645

Distribution: White copy — Laboratory: Canary copy — ARCO Environmental Engineering; Pink copy — Consultant

ARC-3292 (2-91)

Del Mar Analytical

2852 Alton Ave., Irvine, CA 92606 (714) 261-1022 FAX (714) 261-1228
1014 E. Cooley Dr., Suite A, Colton, CA 92324 (909) 370-4667 FAX (909) 370-1046
16525 Sherman Way, Suite C-11, Van Nuys, CA 91406 (818) 779-1844 FAX (818) 779-1843
2465 W. 12th St., Suite 1, Tempe, AZ 85281 (602) 968-8272 FAX (602) 968-3401

REC'D JUN 1 3 1998

ANALYTICAL REPORT

Prepared For: **SECOR**
290 Conejo Ridge Ave., Ste. 200
Thousand Oaks, CA 91361
Attn: John Bollier

Project: ARCO Site #9645, Inglewood
Former Thrify #251

Sampled: 6/5/98

Roan J. McRae
Laboratory Manager

Joseph Doak
Project Manager

Del Mar Analytical

2852 Alton Ave. Irvine, CA 92606 (714) 261-1022 FAX (714) 261-1228
1014 E. Cooley Dr., Suite A, Colton, CA 92324 (909) 370-4667 FAX (909) 370-1046
16575 Sherman Way, Suite C-11, Van Nuys, CA 91406 (818) 779-1844 FAX (818) 779-1843
2465 W. 12th St., Suite 1, Tempe, AZ 85281 (602) 968-8272 FAX (602) 968-5401

SECOR	Client Project ID: ARCO Site #9645, Inglewood	Sampled:	Jun 5, 1998
290 Conejo Ridge Ave., Ste. 200	Former Thrify #251	Received:	Jun 5, 1998
Thousand Oaks, CA 91361	Analysis Method: EPA 5030/CA DHS Mod. 8015/8020	Extracted:	Jun 7-9, 1998
Attention: John Bollier	First Sample #: V8060402	Analyzed:	Jun 7-9, 1998
		Reported:	Jun 9, 1998

VOLATILE FUEL HYDROCARBONS/BTEX DISTINCTION (CA DHS Mod. EPA 8015/8020)

Laboratory Number	Sample Description Soil	Volatile Fuel Hydrocarbons mg/Kg (ppm)	Benzene mg/Kg (ppm)	Toluene mg/Kg (ppm)	Ethyl Benzene mg/Kg (ppm)	Total Xylenes mg/Kg (ppm)
V8060402	**SP-33**	**1,200**	**0.38**	**8.3**	**7.0**	**98**
Dilution: 30	Reporting Limit:	30	0.15	0.15	0.15	0.45
V8060403	**SP-34**	**400**	**N.D.**	**1.4**	**2.4**	**24**
Dilution: 12	Reporting Limit:	12	0.060	0.060	0.060	0.18
V8060404	**SP-35**	**1,000**	**0.18**	**4.9**	**8.8**	**75**
Dilution: 24	Reporting Limit:	24	0.12	0.12	0.12	0.36
V8060405	**SP-36**	**210**	**N.D.**	**0.075**	**0.35**	**2.9**
Dilution: 12	Reporting Limit:	12	0.060	0.060	0.060	0.18
V8060406	**SP-37**	**190**	**N.D.**	**0.21**	**0.22**	**3.7**
Dilution: 6	Reporting Limit:	6.0	0.030	0.030	0.030	0.090
V8060407	**SP-38**	**15**	**N.D.**	**N.D.**	**0.010**	**0.37**
Dilution: 2	Reporting Limit:	2.0	0.010	0.010	0.010	0.030

Volatile Fuel Hydrocarbons are quantitated against a gasoline standard. Hydrocarbons detected by this method range from C6 to C12. Analytes reported as N.D. were not present at or above the reporting limit. Dilution factors are due to matrix effects and other factors.

DEL MAR ANALYTICAL, VAN NUYS (ELAP #1855)

Roan J. McRae
Laboratory Manager

Results pertain only to samples tested in the laboratory. This report shall not be reproduced, except in full, without written permission from Del Mar Analytical.

Del Mar Analytical

2852 Alton Ave., Irvine, CA 92606 (714) 261-1022 FAX (714) 261-1228
1014 E. Cooley Dr., Suite A, Colton, CA 92324 (909) 370-4667 FAX (909) 370-1046
16525 Sherman Way, Suite C-11, Van Nuys, CA 91406 (818) 779-1844 FAX (818) 779-1843
2465 W. 12th St., Suite F, Tempe, AZ 85281 (602) 968-8272 FAX (602) 968-5403

SECOR	Client Project ID:	ARCO Site #9645, Inglewood	Sampled: Jun 5, 1998
290 Conejo Ridge Ave., Ste. 200		Former Thrify #251	Received: Jun 5, 1998
Thousand Oaks, CA 91361	Analysis Method:	EPA 5030/CA DHS Mod. 8015/8020	Extracted: Jun 7-8, 1998
Attention: John Bollier	First Sample #:	V8060408	Analyzed: Jun 7-8, 1998
			Reported: Jun 9, 1998

VOLATILE FUEL HYDROCARBONS/BTEX DISTINCTION (CA DHS Mod. EPA 8015/8020)

Laboratory Number	Sample Description Soil	Volatile Fuel Hydrocarbons mg/Kg (ppm)	Benzene mg/Kg (ppm)	Toluene mg/Kg (ppm)	Ethyl Benzene mg/Kg (ppm)	Total Xylenes mg/Kg (ppm)
V8060408	**SP-39**	**420**	**0.090**	**2.8**	**3.8**	**30**
Dilution: 12	Reporting Limit:	12	0.060	0.060	0.060	0.18
V8060409	**SP-40**	**1,300**	**0.28**	**6.1**	**12**	**100**
Dilution: 50	Reporting Limit:	50	0.25	0.25	0.25	0.75
V8060410	**SP-41**	**770**	**0.38**	**6.6**	**8.7**	**6.8**
Dilution: 20	Reporting Limit:	20	0.10	0.10	0.10	0.30
V8060411	**SP-42**	**2,600**	**1.8**	**31**	**31**	**220**
Dilution: 60	Reporting Limit:	60	0.30	0.30	0.30	0.90

Volatile Fuel Hydrocarbons are quantitated against a gasoline standard. Hydrocarbons detected by this method range from C6 to C12. Analytes reported as N.D. were not present at or above the reporting limit. Dilution factors are due to matrix effects and other factors.

DEL MAR ANALYTICAL, VAN NUYS (ELAP #1855)

Roan J. McRae
Laboratory Manager

Results pertain only to samples tested in the laboratory. This report shall not be reproduced, except in full, without written permission from Del Mar Analytical.

Del Mar Analytical

2852 Alton Ave., Irvine, CA 92606 (714) 261-1022 FAX (714) 261-1228
1014 E. Cooley Dr., Suite A, Colton, CA 92324 (909) 370-4667 FAX (909) 370-1046
16525 Sherman Way, Suite C-11, Van Nuys, CA 91406 (818) 779-1844 FAX (818) 779-1843
2465 W. 12th St., Suite 1, Tempe, AZ 85281 (602) 968-8272 FAX (602) 968-3401

SECOR	Client Project ID:	ARCO Site #9645, Inglewood	Sampled: Jun 5, 1998
290 Conejo Ridge Ave., Ste. 200		Former Thrifty #251	Received: Jun 5, 1998
Thousand Oaks, CA 91361	Analysis Method:	EPA 5030/8020	Extracted: Jun 7-9, 1998
Attention: John Bollier	First Sample #:	V8020402	Analyzed: Jun 7-9, 1998
			Reported: Jun 9, 1998

MTBE (EPA 8020 MODIFIED)

Laboratory Number	Sample Description Soil	Sample Result mg/Kg (ppm)	Reporting Limit mg/Kg (ppm)	Dilution Factor
V8020402	SP-33	4.5	1.1	30
V8020403	SP-34	2.3	0.42	12
V8020404	SP-35	3.7	0.84	24
V8020405	SP-36	0.49	0.42	12
V8020406	SP-37	1.7	0.21	6.0
V8020407	SP-38	0.26	0.070	2.0
V8020408	SP-39	2.9	0.42	12
V8020409	SP-40	1.9	1.8	50
V8020410	SP-41	4.1	0.70	20
V8020411	SP-42	6.6	2.1	60

MTBE = Methyl tert-Butyl Ether

Analytes reported as N.D. were not present at or above the reporting limit. Dilution factors are due to matrix effects and other factors.

DEL MAR ANALYTICAL, VAN NUYS (ELAP #1855)

Roan J. McRae
Laboratory Manager

Results pertain only to samples tested in the laboratory. This report shall not be reproduced, except in full, without written permission from Del Mar Analytical.

Del Mar Analytical

2852 Alton Ave., Irvine, CA 92606 (714) 261-1022 FAX (714) 261-1228
1014 E. Cooley Dr., Suite A, Colton, CA 92324 (909) 370-4667 FAX (909) 370-1046
16525 Sherman Way, Suite C-11, Van Nuys, CA 91406 (818) 779-1844 FAX (818) 779-1843
2465 W. 12th St., Suite 1, Tempe, AZ 85281 (602) 968-8272 FAX (602) 968-3401

SECOR
290 Conejo Ridge Ave., Ste. 200
Thousand Oaks, CA 91361
Attention: John Bollier

Method Blank

Extracted: Jun 7-9, 1998
Analyzed: Jun 7-9, 1998
Reported: Jun 9, 1998

VOLATILE FUEL HYDROCARBONS/BTEX DISTINCTION (CA DHS Mod. EPA 8015/8020)

	Sample Description	Volatile Fuel Hydrocarbons mg/Kg (ppm)	Benzene mg/Kg (ppm)	Toluene mg/Kg (ppm)	Ethyl Benzene mg/Kg (ppm)	Total Xylenes mg/Kg (ppm)
	Method Blank	**N.D.**	**N.D.**	**N.D.**	**N.D.**	**N.D.**
Dilution: 1	Reporting Limit:	1.0	0.0050	0.0050	0.0050	0.015

Volatile Fuel Hydrocarbons are quantitated against a gasoline standard. Hydrocarbons detected by this method range from C6 to C12. Analytes reported as N.D. were not present at or above the reporting limit. Dilution factors are due to matrix effects and other factors.

DEL MAR ANALYTICAL, VAN NUYS (ELAP #1855)

Roan J. McRae
Laboratory Manager

Results pertain only to samples tested in the laboratory. This report shall not be reproduced, except in full, without written permission from Del Mar Analytical

Del Mar Analytical

2852 Alton Ave., Irvine, CA 92606 (714) 261-1022 FAX (714) 261-1228
1014 E. Cooley Dr., Suite A, Colton, CA 92324 (909) 370-4667 FAX (909) 370-1046
16525 Sherman Way, Suite C-11, Van Nuys, CA 91406 (818) 779-1844 FAX (818) 779-1843
2465 W. 12th St., Suite I, Tempe, AZ 85281 (602) 968-8272 FAX (602) 968-3401

SECOR
290 Conejo Ridge Ave., Ste. 200
Thousand Oaks, CA 91361
Attention: John Bollier

Method Blank

Extracted: Jun 7-9, 1998
Analyzed: Jun 7-9, 1998
Reported: Jun 9, 1998

MTBE (EPA 8020 MODIFIED)

Sample Description	Sample Result mg/Kg (ppm)	Reporting Limit mg/Kg (ppm)	Dilution Factor
Method Blank	N.D.	0.035	1.0

MTBE = Methyl tert-Butyl Ether

Analytes reported as N.D. were not present at or above the reporting limit. Dilution factors are due to matrix effects and other factors.

DEL MAR ANALYTICAL, VAN NUYS (ELAP #1855)

Roan J. McRae
Laboratory Manager

Results pertain only to samples tested in the laboratory. This report shall not be reproduced, except in full, without written permission from Del Mar Analytical

Del Mar Analytical

2852 Alton Ave., Irvine, CA 92606 (714) 261-1022 FAX (714) 261-1228
1014 E. Cooley Dr., Suite A, Colton, CA 92324 (909) 370-4667 FAX (909) 370-1046
16525 Sherman Way, Suite C-11, Van Nuys, CA 91406 (818) 779-1844 FAX (818) 779-1843
2465 W. 12th St., Suite 1, Tempe, AZ 85281 (602) 968-8272 FAX (602) 968-5401

MS/MSD DATA REPORT

EPA METHOD 8015/8020

Matrix: Soil

Date: 6/7/98

Sample #: V8060407

Batch #: HF07G42S

Analyte	R1	Sp	MS	MSD	PR1	PR2	RPD	MEAN PR	Acceptance Limits	
	ppm	ppm	ppm	ppm	%	%	%	%	RPD	Mean PR
TPH*	11	1.1	12	9.1	83	0.0	25	41*	≤ 30	74-116
Benzene	0.0020	0.10	0.11	0.11	103	107	3.1	105	≤ 10	82-118
Toluene	0.012	0.10	0.11	0.10	97	90	6.3	93	≤ 11	85-117
Ethylbenzene	0.011	0.10	0.13	0.11	119	103	13	111	≤ 15	85-116
Xylenes*	0.32	0.30	0.88	0.60	187	94	38*	141*	≤ 14	85-117

*The MS/MSD recoveries and/or RPD were outside of acceptance limits due to sample matrix effects.
See LCS for batch validation.

Definition of Terms

R1..... Result of Sample Analysis

Sp..... Spike Concentration Added to Sample

MS..... Matrix Spike Result

MSD..... Matrix Spike Duplicate Result

PR1..... Percent Recovery of MS; ((MS-R1) / SP) X 100

PR2..... Percent Recovery of MSD; ((MSD-R1) / SP) X 100

RPD..... Relative Percent Difference; ((MS-MSD)/(MS+MSD)/2)) X 100

Mean PR..... Mean Percent Recovery

Del Mar Analytical

2852 Alton Ave., Irvine, CA 92606 (714) 261-1022 FAX (714) 261-1228
1014 E. Cooley Dr., Suite A, Colton, CA 92324 (909) 370-4667 FAX (909) 370-1046
16525 Sherman Way, Suite C-11, Van Nuys, CA 91406 (818) 779-1844 FAX (818) 779-1843
2465 W. 12th St., Suite 1, Tempe, AZ 85281 (602) 968-8272 FAX (602) 968-3411

LCS DATA REPORT

EPA Method 8015/8020

Matrix: Soil

Date: 06/07/98

Sample #: BLANK

Batch #: HF07G42S

Analyte	Spike Conc.	Result	% Recovery	ACP
TPH	1.1	1.2	109	85 - 115 %
Benzene	0.10	0.10	101	85 - 115 %
Toluene	0.10	0.10	100	85 - 115 %
Ethylbenzene	0.10	0.10	102	85 - 115 %
Xylenes	0.30	0.31	102	85 - 115 %

Definition of Terms

LCS ..... Laboratory Control Sample
Spike Conc ..... Result of Sample Analysis
Result ..... Result of Laboratory Control Sample Analysis
%Recovery ..... Percent Recovery of LCS; ((Result - Spike Conc.) / Spike Conc.) X 100
ACP ..... Acceptance Limits for Percent Recovery
TPH ..... Total Petroleum Hydrocarbons

Del Mar Analytical

2852 Alton Ave., Irvine, CA 92714 (714) 261-1022 FAX (714) 261-1
1014 E. Cooley Dr., Suite A, Colton CA 92324 (909) 370-4667 FAX (909) 370-1
16525 Sherman Way, Suite C-11, Van Nuys CA 91406 (818) 779-1844 FAX (818) 779-1
2465 W 12th St., Suite 1, Tempe AZ 85281 (602) 968-8272 FAX (602) 968-1

ADDITIONAL ANALYSIS REQUEST FORM

Today's Date: 6/9/98 Del Mar Analytical Project Manager: Joe D. RM

Request via: ___ telephone _X_ chain of custody form ___ fax transmission ___ E-mail ___ other

Client: SECOR Contact: John Bollier

Project: ARCO #9645

Date Sampled: 6/5/98 Date Received: 6/5/98

Status: ___ in progress _X_ completed ___ received today ___ received yesterday ___ on hold ___ other

SAMPLE NUMBER	SAMPLE DESCRIPTION	ANALYSIS REQUESTED	SPECIAL REQUIREMENTS
V8060411	SP-42	TOTAL LEAD (6010)	
V8060411	SP-42	MTBE by 8260	
		MTBE RESULT = 6.6 ppm	

DUE 6/16/98

TURNAROUND STATUS: ___ Same Day ___ 24hr ___ 48hr ___ 3days

_X_ 5days ___ Standard _X_ No Rush Charge

ARCO Products Company
Division of AtlanticRichfieldCompany

Task Order No. 22154-00

Chain of Custody

ARCO Facility no. TOC 251 / ARCO 9645	City (Facility) 4130 W. CENTURY BLVD	Project manager (Consultant) John Bollier	Laboratory name Del Mar
ARCO engineer Darrel Fen / Pete D'Amico	Telephone no. (ARCO)	Telephone no. (Consultant) (805) 230 1266	Fax no. (Consultant) (805) 230-1277
Consultant name SECOR	Address (Consultant) 290 Conejo Ridge, T.O. CA. 91361		Contract number 07073

Method of shipment: Hand Delivered

Sample I.D.	Lab no.	Container no.	Matrix: Soil	Matrix: Water	Matrix: Other	Preservation: Ice	Preservation: Acid	Sampling date	Sampling time	BTEX 602/EPA 8020	BTEX/TPH EPA M602/8020/8015	TPH Modified 8015 Gas ☐ Diesel ☐	Oil and Grease 413.1 ☐ 413.2 ☐	TPH EPA 418.1/SM503E	EPA 601/8010	EPA 8240/8240	EPA 625/8270	TCLP Metals ☐ Semi VOA ☐ VOA ☐	CAM Metals EPA 6010/7000 TTLC ☐ STLC ☐	Lead Org./DHS ☐ Lead EPA 7420/7421 ☐
SP-33		1	X			X		6/5/98	1428	X		X								
SP-34									14:31											
SP-35									14:32											
SP-36									14:33											
SP-37									14:34											
SP-38									14:35											
SP-39									14:42											
SP-40									14:43											
SP-41									14:44											
SP-42		↓	↓			↓		↓	14:45	↓		↓								

Special detection Limit/reporting: Cindy, Bill 48hrs not 24hrs. T.D

Special QA/QC

Remarks: Run Highest TPHG For Lead using EPA 6010 ~~RCA~~ CAM Confirm Highest MTBE Using EPA 8260

Lab number

Turnaround time

- Priority Rush 1 Business Day ☒
- Rush 2 Business Days ☐
- Expedited 5 Business Days ☐
- Standard 10 Business Days ☐

Condition of sample: INTACT		Temperature received: ON ICE	
Relinquished by sampler: Chuck B.	Date: 6/5/98	Time: 16:45	Received by:
Relinquished by:	Date:	Time:	Received by:
Relinquished by:	Date:	Time:	Received by laboratory: Date: 6/5/98 Time: 1647

Distribution: White copy — Laboratory; Canary copy — ARCO Environmental Engineering; Pink copy — Consultant
APC-3292 (2-91)

RECD JUN 22 1998

Del Mar Analytical

2852 Alton Ave., Irvine, CA 92606 (714) 261-1022 FAX (714) 261-1228
1014 E. Cooley Dr., Suite A, Colton, CA 92324 (909) 370-4667 FAX (909) 370-1046
16525 Sherman Way, Suite C-11, Van Nuys, CA 91406 (818) 779-1844 FAX (818) 779-1843
2465 W. 12th St., Suite 1, Tempe, AZ 85281 (602) 968-8272 FAX (602) 968-3601

ANALYTICAL REPORT

Prepared For: **SECOR**
290 Conejo Ridge Ave., Ste. 200
Thousand Oaks, CA 91361
Attn: John Bollier

Project: ARCO Site #9645, Inglewood
Former Thrifty #251

Sampled: 6/11/98

Roan J. McRae
Laboratory Manager

Joseph Doak
Project Manager

Del Mar Analytical

2852 Alton Ave., Irvine, CA 92606 [714] 261-1022 FAX [714] 261-1228
1014 E. Cooley Dr. Suite A, Colton, CA 92324 [909] 370-4667 FAX [909] 370-1046
16525 Sherman Way, Suite C-11, Van Nuys, CA 91406 [818] 779-1844 FAX [818] 779-1843
2465 W. 12th St., Suite 1, Tempe, AZ 85281 [602] 968-8272 FAX [602] 968-8275

SECOR
290 Conejo Ridge Ave., Ste. 200
Thousand Oaks, CA 91361
Attention: John Bollier

Client Project ID: ARCO Site #9645, Inglewood
Former Thrifty #251
Analysis Method: EPA 5030/CA DHS Mod. 8015/8020
First Sample #: V8060627

Sampled: Jun 11, 1998
Received: Jun 12, 1998
Extracted: Jun 12-15, 1998
Analyzed: Jun 12-15, 1998
Reported: Jun 15, 1998

VOLATILE FUEL HYDROCARBONS/BTEX DISTINCTION (CA DHS Mod. EPA 8015/8020)

Laboratory Number	Sample Description Soil	Volatile Fuel Hydrocarbons mg/Kg (ppm)	Benzene mg/Kg (ppm)	Toluene mg/Kg (ppm)	Ethyl Benzene mg/Kg (ppm)	Total Xylenes mg/Kg (ppm)
V8060627	**SP-43**	**N.D.**	**N.D.**	**N.D.**	**N.D.**	**N.D.**
Dilution: 1	Reporting Limit:	1.0	0.0050	0.0050	0.0050	0.015
V8060628	**SP-44**	**N.D.**	**N.D.**	**N.D.**	**N.D.**	**N.D.**
Dilution: 1	Reporting Limit:	1.0	0.0050	0.0050	0.0050	0.015
V8060629	**SP-45**	**N.D.**	**N.D.**	**N.D.**	**N.D.**	**N.D.**
Dilution: 1	Reporting Limit:	1.0	0.0050	0.0050	0.0050	0.015
V8060630	**SP-46**	**N.D.**	**N.D.**	**N.D.**	**N.D.**	**N.D.**
Dilution: 1	Reporting Limit:	1.0	0.0050	0.0050	0.0050	0.015
V8060631	**SP-47**	**2,600**	**N.D.**	**13**	**16**	**200**
Dilution: 120	Reporting Limit:	120	0.60	0.60	0.60	1.8
V8060632	**SP-48**	**160**	**N.D.**	**0.16**	**0.24**	**2.8**
Dilution: 6	Reporting Limit:	6.0	0.030	0.030	0.030	0.090

Volatile Fuel Hydrocarbons are quantitated against a gasoline standard. Hydrocarbons detected by this method range from C6 to C12.
Analytes reported as N.D. were not present at or above the reporting limit. Dilution factors are due to matrix effects and other factors.

DEL MAR ANALYTICAL, VAN NUYS (ELAP #1855)

Roan McRae
Laboratory Manager

Results pertain only to samples tested in the laboratory. This report shall not be reproduced, except in full, without written permission from Del Mar Analytical.

Del Mar Analytical

2852 Alton Ave., Irvine, CA 92606 (714) 261-1022 FAX (714) 261-1228
1014 E. Cooley Dr., Suite A, Colton, CA 92324 (909) 370-4667 FAX (909) 370-1046
16525 Sherman Way, Suite C-11, Van Nuys, CA 91406 (818) 779-1844 FAX (818) 779-1843
2465 W. 12th St., Suite 1, Tempe, AZ 85281 (602) 968-8272 FAX (602) 968-4431

SECOR	Client Project ID: ARCO Site #9645, Inglewood	Sampled:	Jun 11, 1998
290 Conejo Ridge Ave., Ste. 200	Former Thrifty #251	Received:	Jun 12, 1998
Thousand Oaks, CA 91361	Analysis Method: EPA 5030/CA DHS Mod. 8015/8020	Extracted:	Jun 15, 1998
Attention: John Bollier	First Sample #: V8060633	Analyzed:	Jun 15, 1998
		Reported:	Jun 15, 1998

VOLATILE FUEL HYDROCARBONS/BTEX DISTINCTION (CA DHS Mod. EPA 8015/8020)

Laboratory Number	Sample Description Soil	Volatile Fuel Hydrocarbons mg/Kg (ppm)	Benzene mg/Kg (ppm)	Toluene mg/Kg (ppm)	Ethyl Benzene mg/Kg (ppm)	Total Xylenes mg/Kg (ppm)
V8060633	**SP-49**	**N.D.**	**N.D.**	**N.D.**	**N.D.**	**N.D.**
Dilution: 1	Reporting Limit:	1.0	0.0050	0.0050	0.0050	0.015
V8060634	**SP-50**	**N.D.**	**N.D.**	**N.D.**	**N.D.**	**N.D.**
Dilution: 1	Reporting Limit:	1.0	0.0050	0.0050	0.0050	0.015

Volatile Fuel Hydrocarbons are quantitated against a gasoline standard. Hydrocarbons detected by this method range from C6 to C12. Analytes reported as N.D. were not present at or above the reporting limit. Dilution factors are due to matrix effects and other factors.

DEL MAR ANALYTICAL, VAN NUYS (ELAP #1855)

Roan McRae
Laboratory Manager

Results pertain only to samples tested in the laboratory. This report shall not be reproduced, except in full, without written permission from Del Mar Analytical.

Del Mar Analytical

2852 Alton Ave., Irvine, CA 92606 (714) 261-1022 FAX (714) 261-1228
1014 E. Cooley Dr., Suite A, Colton, CA 92324 (909) 370-4667 FAX (909) 370-1046
16525 Sherman Way, Suite C-11, Van Nuys, CA 91406 (818) 779-1844 FAX (818) 779-1843
2465 W. 12th St., Suite 1, Tempe, AZ 85281 (602) 968-8272 FAX (602) 968-4401

SECOR	Client Project ID:	ARCO Site #9645, Inglewood	Sampled: Jun 11, 1998
290 Conejo Ridge Ave., Ste. 200		Former Thrifty #251	Received: Jun 12, 1998
Thousand Oaks, CA 91361	Analysis Method:	EPA 5030/8020	Extracted: Jun 12-15, 1998
Attention: John Bollier	First Sample #:	V8060627	Analyzed: Jun 12-15, 1998
			Reported: Jun 15, 1998

MTBE (EPA 8020 MODIFIED)

Laboratory Number	Sample Description Soil	Sample Result mg/Kg (ppm)	Reporting Limit mg/Kg (ppm)	Dilution Factor
V8060627	SP-43	N.D.	0.035	1.0
V8060628	SP-44	N.D.	0.035	1.0
V8060629	SP-45	N.D.	0.035	1.0
V8060630	SP-46	N.D.	0.035	1.0
V8060631	SP-47	3.2	4.2	120
V8060632	SP-48	0.74	0.21	6.0
V8060633	SP-49	N.D.	0.035	1.0
V8060634	SP-50	N.D.	0.035	1.0

MTBE = Methyl tert-Butyl Ether

Analytes reported as N.D. were not present at or above the reporting limit. Dilution factors are due to matrix effects and other factors.

DEL MAR ANALYTICAL, VAN NUYS (ELAP #1855)

Roan McRae
Laboratory Manager

Results pertain only to samples tested in the laboratory. This report shall not be reproduced, except in full, without written permission from Del Mar Analytical.

Del Mar Analytical

2852 Alton Ave., Irvine, CA 92606 (714) 261-1022 FAX (714) 261-1228
1014 E. Cooley Dr., Suite A, Colton, CA 92324 (909) 370-4667 FAX (909) 370-1046
16525 Sherman Way, Suite C-11, Van Nuys, CA 91406 (818) 779-1844 FAX (818) 779-1843
2465 W. 12th St., Suite 1, Tempe, AZ 85281 (602) 968-8272 FAX (602) 968-8487

SECOR
290 Conejo Ridge Ave., Ste. 200
Thousand Oaks, CA 91361
Attention: John Bollier

Method Blank

Extracted: Jun 12-15, 1998
Analyzed: Jun 12-15, 1998
Reported: Jun 15, 1998

VOLATILE FUEL HYDROCARBONS/BTEX DISTINCTION (CA DHS Mod. EPA 8015/8020)

	Sample Description	Volatile Fuel Hydrocarbons mg/Kg (ppm)	Benzene mg/Kg (ppm)	Toluene mg/Kg (ppm)	Ethyl Benzene mg/Kg (ppm)	Total Xylenes mg/Kg (ppm)
	Method Blank	**N.D.**	**N.D.**	**N.D.**	**N.D.**	**N.D.**
Dilution: 1	Reporting Limit:	1.0	0.0050	0.0050	0.0050	0.015

Volatile Fuel Hydrocarbons are quantitated against a gasoline standard. Hydrocarbons detected by this method range from C6 to C12.
Analytes reported as N.D. were not present at or above the reporting limit. Dilution factors are due to matrix effects and other factors.

DEL MAR ANALYTICAL, VAN NUYS (ELAP #1855)

Roan McRae
Laboratory Manager

Results pertain only to samples tested in the laboratory. This report shall not be reproduced, except in full, without written permission from Del Mar Analytical.

Del Mar Analytical

2852 Alton Ave., Irvine CA 92606 (714) 261-1022 FAX (714) 261-1228
1014 E. Cooley Dr. Suite A, Colton CA 92324 (909) 370-4667 FAX (909) 370-1046
16525 Sherman Way, Suite C-11, Van Nuys CA 91406 (818) 779-1844 FAX (818) 779-1843
2465 W. 12th St., Suite 1, Tempe, AZ 85281 (602) 968-8272 FAX (602) 968-5401

SECOR
290 Conejo Ridge Ave., Ste. 200
Thousand Oaks, CA 91361
Attention: John Bollier

Method Blank

Extracted: Jun 12-15, 1998
Analyzed: Jun 12-15, 1998
Reported: Jun 15, 1998

MTBE (EPA 8020 MODIFIED)

Sample Description	Sample Result mg/Kg (ppm)	Reporting Limit mg/Kg (ppm)	Dilution Factor
Method Blank	N.D.	0.035	1.0

MTBE = Methyl tert-Butyl Ether

Analytes reported as N.D. were not present at or above the reporting limit. Dilution factors are due to matrix effects and other factors.

DEL MAR ANALYTICAL, VAN NUYS (ELAP #1855)

Roan McRae
Laboratory Manager

Results pertain only to samples tested in the laboratory. This report shall not be reproduced, except in full, without written permission from Del Mar Analytical.

Del Mar Analytical

2852 Alton Ave., Irvine, CA 92606 (714) 261-1022 FAX (714) 261-1228
1014 E. Cooley Dr., Suite A, Colton, CA 92324 (909) 370-4667 FAX (909) 370-1046
16525 Sherman Way, Suite C-11, Van Nuys, CA 91406 (818) 779-1844 FAX (818) 779-1843
2465 W. 12th St., Suite 1, Tempe, AZ 85281 (602) 968-8272 FAX (602) 968-5481

MS/MSD DATA REPORT

EPA Method 8015/8020

Matrix: Soil

Date: 06/15/98

Sample #: V8060304

Batch #: HF15G61S

Analyte	R1	Sp	MS	MSD	PR1	PR2	RPD	Mean PR	Acceptance Limits	
	ppm	ppm	ppm	ppm	%	%	%	%	RPD	Mean PR
TPH	0.18	1.1	1.2	1.2	95	94	0.47	95	≤26	85 - 128
Benzene	0	0.10	0.096	0.10	96	100	4.0	98	≤10	74 - 124
Toluene	0.00062	0.10	0.092	0.096	91	96	4.7	94	≤10	76 - 115
Ethylbenzene	0	0.10	0.095	0.098	95	98	4.0	96	≤10	77 - 115
Xylenes	0.00078	0.30	0.29	0.30	95	99	4.3	97	≤11	78 - 115

Definition of Terms

R1. . . . . Result of Sample Analysis
Sp. . . . . Spike Concentration added to sample
MS. . . . . Matrix Spike Result
MSD. . . . . Matrix Spike Duplicate Result
PR1. . . . . Percent Recovery of MS; ((MS-R1)/SP) X 100
PR2. . . . . Percent Recovery of MSD; ((MSD-R1)/SP) X 100
RPD. . . . . Relative Percent Difference; ((MS-MSD)/(MS+MSD)'2) X 100
Mean PR. . . . . Mean Percent Recovery
Acceptance Limits . . . . . Determined by in-house Control Charts

Del Mar Analytical

Tank Replacement

ARCO Products Company
Division of AtlanticRichfieldCompany

Task Order No. 22154-00

Chain of Custody

ARCO Facility no. TX 251 / ARCO 9645	City (Facility) Inglewood 4130 W. Century Blvd	Project manager (Consultant) John Baller	Laboratory name Del Mar
ARCO engineer Darrell Fah	Telephone no. (ARCO)	Telephone no. (Consultant) (805) 230-1266	Fax no. (Consultant) (805) 232-1277	Contract number 07073
Consultant name SECOR International	Address (Consultant) 290 Conejo Ridge Ave # 200 Thousand Oaks, CA 91361		Method of shipment Courier

Sample I.D.	Lab no.	Container no.	Matrix: Soil	Matrix: Water	Matrix: Other	Preservation: Ice	Preservation: Acid	Sampling date	Sampling time	BTEX / MTBE 602/EPA 8020	BTEX/TPH EPA M602/8020/8015	TPH Modified 8015 Gas ☒ Diesel ☐	Oil and Grease 413.1 ☐ 413.2 ☐	TPH EPA 418.1/SM503E	EPA 601/8010	EPA 624/8240	EPA 625/8270	TCLP Metals ☐ Semi VOA ☐ VOA ☐	CAM Metals EPA 6010/7000 TTLC ☐ STLC ☐	Lead Org./DHS ☐ Lead EPA 7420/7421 ☐		
SP-43		1	✓			✓		6-11-98	16:10	X		X										
SP-44		1	✓			✓			16:15	X		X										
SP-45		1	✓			✓			16:21	X		X										
SP-46		1	✓			✓			16:25	X		X										
SP-47		1	✓			✓			16:28	X		X										
SP-48		1	✓			✓			16:34	X		X										
SP-49		1	✓			✓			16:40	X		X										
SP-50		1	✓			✓		↓	16:42	X		X										

Special detection Limit/reporting

Special QA/QC

Remarks
Run HoHest TPHg for Leal by 6010.
Confirm Highest MTBE by 8260.

Lab number

Turnaround time
- Priority Rush 1 Business Day ☒
- Rush 2 Business Days ☐
- Expedited 5 Business Days ☐
- Standard 10 Business Days ☐

Condition of sample: Intact		Temperature received: Cool	
Relinquished by sampler	Date 6/12/98	Time 905	Received by	Date 6/12/98	Time 905
Relinquished by	Date 6/12	Time 1100	Received by		
Relinquished by	Date	Time	Received by laboratory	Date 6/12/98	Time 1110

Distribution: White copy — Laboratory; Canary copy — ARCO Environmental Engineering; Pink copy — Consultant

Del Mar Analytical

2852 Alton Ave., Irvine, CA 92714 (714) 261-1022 FAX (714) 261-1
1014 E. Cooley Dr., Suite A, Colton, CA 92324 (909) 370-4667 FAX (909) 370-1
16525 Sherman Way, Suite C-11, Van Nuys CA 91406 (818) 779-1844 FAX (818) 779-1
2465 W 12th St., Suite 1, Tempe AZ 85281 (602) 968-8272 FAX (602) 968-1

ADDITIONAL ANALYSIS REQUEST FORM

Today's Date: 6/15/98 Del Mar Analytical Project Manager: Joe D. fax

Request via: ___ telephone _X_ chain of custody form ___ fax transmission ___ E-mail ___ other

Client: SECOR Contact: John Boltrek

Project: ARCO #9645, Former Thrifty #251

Date Sampled: 6/11/98 Date Received: 6/12/98

Status: ___ in progress _X_ completed ___ received today ___ received yesterday ___ on hold ___ other

SAMPLE NUMBER	SAMPLE DESCRIPTION	ANALYSIS REQUESTED	SPECIAL REQUIREMENTS
8060631	SP-47	TOTAL LEAD (6010) & MTBE 8260	
		MTBE RESULT = 3.2 ppb	
		H/T EXPIRES 6/25/	

TURNAROUND STATUS: ___ Same Day ___ 24hr ___ 48hr ___ 3days

_X_ 5days ___ Standard _X_ No Rush Charge

Del Mar Analytical

2852 Alton Ave., Irvine, CA 92606 (714) 261-1022 FAX (714) 261-1228
1014 E. Cooley Dr., Suite A, Colton, CA 92324 (909) 370-4667 FAX (909) 370-1046
16525 Sherman Way, Suite C-11, Van Nuys, CA 91406 (818) 779-1844 FAX (818) 779-1843
2465 W. 12th St., Suite 1, Tempe, AZ 85281 (602) 968-8272 FAX (602) 968-8401

REC'D JUN 27 1998

ANALYTICAL REPORT

Prepared For: **SECOR**
290 Conejo Ridge Ave., Ste. 200
Thousand Oaks, CA 91361
Attn: John Bollier

Project: ARCO Site #9645, Inglewood
Former Thrifty #251

Sampled: 6/5/98

Roan J. McRae
Laboratory Manager

Joseph Doak
Project Manager

Del Mar Analytical

2852 Alton Ave. Irvine, CA 92606 (714) 261-1022 FAX (714) 261-1228
1014 E. Cooley Dr. Suite A, Colton, CA 92324 (909) 370-4667 FAX (909) 370-1046
16525 Sherman Way, Suite C-11, Van Nuys, CA 91406 (818) 779-1844 FAX (818) 779-1843
2465 W. 12th St., Suite 1, Tempe, AZ 85281 (602) 968-8272 FAX (602) 968-5401

SECOR	Client Project ID:	ARCO Site #9645, Inglewood	Sampled:	Jun 5, 1998
290 Conejo Ridge Ave., Ste. 200		Former Thrifty #251	Received:	Jun 5, 1998
Thousand Oaks, CA 91361	Sample Descript:	Soil, SP-42	Extracted:	Jun 12, 1998
Attention: John Bollier	Lab Number:	V8060559	Analyzed:	Jun 12, 1998
			Reported:	Jun 22, 1998

MTBE (EPA 8260)

Analyte	Reporting Limit µg/Kg (ppb)	Sample Result µg/Kg (ppb)
Methyl tert-Butyl Ether	250	390

This analysis was subcontracted to and performed by Del Mar Analytical, Irvine - ELAP #1197.
Analytes reported as N.D. were not present at or above the reporting limit. Due to matrix effects and/or other factors, the sample required dilution. Reporting limits for this sample have been raised by a factor of 50.

DEL MAR ANALYTICAL, VAN NUYS (ELAP #1855)

Roan McRae
Laboratory Manager

Surrogate Standard Recoveries (Accept. Limits):	
Dibromofluoromethane (80-120).....	92%

Results pertain only to samples tested in the laboratory. This report shall not be reproduced, except in full, without written permission from Del Mar Analytical.

Del Mar Analytical

2852 Alton Ave., Irvine, CA 92606 (714) 261-1022 FAX (714) 261-1228
1014 E. Cooley Dr. Suite A, Colton, CA 92324 (909) 370-4667 FAX (909) 370-1046
16525 Sherman Way, Suite C-11, Van Nuys, CA 91406 (818) 779-1844 FAX (818) 779-1843
2465 W. 12th St. Suite I, Tempe, AZ 85281 (602) 968-8272 FAX (602) 968-5611

SECOR	Client Project ID:	ARCO Site #9645, Inglewood	Sampled:	Jun 5, 1998
290 Conejo Ridge Ave., Ste. 200		Former Thrifty #251	Received:	Jun 5, 1998
Thousand Oaks, CA 91361	Sample Descript:	Soil	Extracted:	Jun 11, 1998
Attention: John Bollier	First Sample #:	V8060559	Analyzed:	Jun 15, 1998
			Reported:	Jun 22, 1998

LEAD (EPA 6010)

Laboratory Number	Sample Description	Reporting Limits mg/Kg (ppm)	Sample Result mg/Kg (ppm)
V8060559	SP-42	2.0	11

Analytes reported as N.D. were not present at or above the reporting limit.
This analysis was subcontracted to and performed by Del Mar Analytical, Irvine - ELAP #1197.

DEL MAR ANALYTICAL, VAN NUYS (ELAP #1855)

Roan McRae
Laboratory Manager

Results pertain only to samples tested in the laboratory. This report shall not be reproduced, except in full, without written permission from Del Mar Analytical

Del Mar Analytical

2852 Alton Ave., Irvine, CA 92606 (714) 261-1022 FAX (714) 261-1228
1014 E. Cooley Dr., Suite A, Colton, CA 92324 (909) 370-4667 FAX (909) 370-1046
16525 Sherman Way, Suite C-11, Van Nuys, CA 91406 (818) 779-1844 FAX (818) 779-1843
2465 W. 12th St., Suite F, Tempe, AZ 85281 (602) 968-8272 FAX (602) 968-3401

SECOR
290 Conejo Ridge Ave., Ste. 200
Thousand Oaks, CA 91361
Attention: John Bollier

Method Blank

Extracted: Jun 12, 1998
Analyzed: Jun 12, 1998
Reported: Jun 22, 1998

MTBE (EPA 8260)

Analyte	Reporting Limit µg/Kg (ppb)	Sample Result µg/Kg (ppb)
Methyl tert-Butyl Ether	5.0	N.D.

This analysis was subcontracted to and performed by Del Mar Analytical, Irvine - ELAP #1197.
Analytes reported as N.D. were not present at or above the reporting limit.

DEL MAR ANALYTICAL, VAN NUYS (ELAP #1855)

Roan McRae
Laboratory Manager

Surrogate Standard Recoveries (Accept. Limits):	
Dibromofluoromethane (80-120).....	87%

Results pertain only to samples tested in the laboratory. This report shall not be reproduced, except in full, without written permission from Del Mar Analytical

Del Mar Analytical

2852 Alton Ave., Irvine, CA 92606 (714) 261-1022 FAX (714) 261-1228
1014 E. Cooley Dr., Suite A, Colton, CA 92324 (909) 370-4667 FAX (909) 370-1046
16525 Sherman Way, Suite C-11, Van Nuys, CA 91406 (818) 779-1844 FAX (818) 779-1843
2465 W. 12th St., Suite 1, Tempe, AZ 85281 (602) 968-8272 FAX (602) 968-5460

SECOR
290 Conejo Ridge Ave., Ste. 200
Thousand Oaks, CA 91361
Attention: John Bollier

Method Blank

Extracted: Jun 11, 1998
Analyzed: Jun 15, 1998
Reported: Jun 22, 1998

TOTAL LEAD (EPA 6010)

Laboratory Description	Reporting Limit mg/Kg (ppm)	Sample Result mg/Kg (ppm)
Method Blank	2.0	N.D.

Analytes reported as N.D. were not present at or above the reporting limit.
This analysis was subcontracted to and performed by Del Mar Analytical, Irvine - ELAP #1197.

DEL MAR ANALYTICAL (ELAP #1855)

Roan McRae
Laboratory Manager

Results pertain only to samples tested in the laboratory. This report shall not be reproduced, except in full, without written permission from Del Mar Analytical.

Del Mar Analytical

2852 Alton Ave., Irvine, CA 92606 (714) 261-1022 FAX (714) 261-1228
1014 E. Cooley Dr. Suite A, Colton, CA 92324 (909) 370-4667 FAX (909) 370-1046
16525 Sherman Way, Suite C-11, Van Nuys, CA 91406 (818) 779-1844 FAX (818) 779-1843
2465 W. 12th St., Suite 1, Tempe, AZ 85281 (602) 968-8272 FAX (602) 968-5601

MS/MSD DATA REPORT

EPA METHOD: 8260
Matrix: Soil

Date: 6/12/98

Sample: HF00761

Batch: HF12051S

Analyte	R1	Sp	MS	MSD	PR1	PR2	RPD	MEAN PR	Acceptance Limits	
	ppb	ppb	ppb	ppb	%	%	%	%	RPD	MPR
Vinyl Chloride	0	25	25	24	100%	96%	4.1%	98%	30	30-160
1,1-Dichloroethene	0	25	28	27	112%	108%	3.6%	110%	40	45-165
MTBE	0	25	32	30	128%	120%	6.5%	124%	40	55-155
1,1-Dichlororethane	0	25	28	27	112%	108%	3.6%	110%	20	55-150
Chloroform	0	25	27	27	108%	108%	0.0%	108%	20	65-140
1,2-Dichlororethane	0	25	26	26	104%	104%	0.0%	104%	30	55-145
Benzene	0	25	28	27	112%	108%	3.6%	110%	25	60-140
Trichloroethene	0	25	26	25	104%	100%	3.9%	102%	30	60-145
Toluene	0	25	26	26	104%	104%	0.0%	104%	20	65-140
Tetrachloroethene	0	25	27	26	108%	104%	3.8%	106%	50	10-200
Chlorobenzene	0	25	25	26	100%	104%	3.9%	102%	20	70-135
Ethylbenzene	0	25	27	27	108%	108%	0.0%	108%	20	70-140
m,p-Xylenes	0	50	55	54	110%	108%	1.8%	109%	20	40-160
o-Xylene	0	25	27	27	108%	108%	0.0%	108%	20	65-150

Definition of Terms:

R1..... Result of Sample Analysis
Sp..... Spike Concentration Added to Sample
MS..... Matrix Spike Result
MSD..... Matrix Spike Duplicate Result
PR1..... Percent Recovery of MS; ((MS-R1) / SP) X 100
PR2..... Percent Recovery of MSD; ((MSD-R1) / SP) X 100
RPD..... Relative Percent Difference; ((MS-MSD)/(MS+MSD)/2) X 100
Acceptance Limits..... Statistically determined on an annual basis.

DEL MAR ANALYTICAL

Del Mar Analytical

2852 Alton Ave., Irvine, CA 92606 (714) 261-1022 FAX (714) 261-1228
1014 E. Cooley Dr., Suite A, Colton, CA 92324 (909) 370-4667 FAX (909) 370-1045
16525 Sherman Way, Suite C-11, Van Nuys, CA 91406 (818) 779-1844 FAX (818) 779-1843
2465 W. 12th St., Suite 1, Tempe, AZ 85281 (602) 968-8272 FAX (602) 968-3401

LCS DATA REPORT

EPA METHOD: 8260

Date: 6/12/98

Batch: HF12051S

Analyte	St	R1	PR	Acceptance Limits
	ppb	ppb	%	%
Vinyl Chloride	25		0%	40-145
1,1-Dichloroethene	25		0%	55-145
MTBE	25		0%	60-140
1,1-Dichlororethane	25		0%	60-140
Chloroform	25		0%	65-135
1,2-Dichlororethane	25		0%	55-135
Benzene	25		0%	65-135
Trichloroethene	25		0%	70-130
Toluene	25		0%	70-125
Tetrachloroethene	25		0%	65-130
Chlorobenzene	25		0%	75-125
Ethylbenzene	25		0%	70-125
m,p-Xylenes	50		0%	70-130
o-Xylene	25		0%	70-135

Definition of Terms:

St..... ..... Concentration of standard added to blank.

R1..... ..... Standard Result

PR..... ..... Percent Recovery of R1; (R1 / St) X 100

DEL MAR ANALYTICAL

Del Mar Analytical

2852 Alton Ave., Irvine, CA 92606 (714) 261-1022 FAX (714) 261-1228
1014 E. Cooley Dr., Suite A, Colton, CA 92324 (909) 370-4667 FAX (909) 370-1046
16520 Sherman Way, Suite C-11, Van Nuys, CA 91406 (818) 779-1844 FAX (818) 779-1843
2465 W. 12th St., Suite 1, Tempe, AZ 85281 (602) 968-8272 FAX (602) 968-5401

MS/MSD DATA REPORT

METHOD: METALS
Instrument: ICP
Matrix: Soil

Date Analyzed: 6/12/98

Sample: HF01269

Batch: HF11ME1S

Analyte	R1	Sp	MS	MSD	PR1	PR2	RPD	MEAN PR	Acceptance Limits	
	ppm	ppm	ppm	ppm	%	%	%	%	RPD	MPR
Antimony *	0	50	38	35	76%	70%	8.2%	73%	20	80-120
Arsenic	0	50	44	44	88%	88%	0%	88%	20	80-120
Barium	75	50	120	120	90%	90%	0%	90%	20	80-120
Beryllium	0	50	44	44	88%	88%	0%	88%	20	80-120
Cadmium	0.78	50	46	47	90%	92%	2.2%	91%	20	80-120
Chromium	20	50	65	66	90%	92%	1.5%	91%	20	80-120
Cobalt	4.9	50	55	56	100%	102%	1.8%	101%	20	80-120
Copper	15	50	61	63	92%	96%	3.2%	94%	20	80-120
Lead	96	50	140	140	88%	88%	0%	88%	20	80-120
Molybdenum	0	50	45	46	90%	92%	2.2%	91%	20	80-120
Nickel	18	50	62	63	88%	90%	1.6%	89%	20	80-120
Selenium	0	50	40	41	80%	82%	2.5%	81%	20	80-120
Silver	0	10	10	10	100%	100%	0%	100%	20	80-120
Thallium	0	50	40	42	80%	84%	4.9%	82%	20	80-120
Vanadium	30	50	73	75	86%	90%	2.7%	88%	20	80-120
Zinc	100	50	140	140	80%	80%	0%	80%	20	80-120

* The MS/MSD recoveries and/or RPD were outside of acceptance limits due to sample matrix effects. See LCS for batch validation.

Definition of Terms:

R1..... Result of Sample Analysis
Sp..... Spike Concentration Added to Sample
MS..... Matrix Spike Result
MSD..... Matrix Spike Duplicate Result
PR1..... Percent Recovery of MS; ((MS-R1) / SP) X 100
PR2..... Percent Recovery of MSD; ((MSD-R1) / SP) X 100
RPD..... Relative Percent Difference; ((MS-MSD)/(MS+MSD)/2) X 100
Acceptance Limits..... Statistically determined on an annual basis.

DEL MAR ANALYTICAL

Del Mar Analytical

2852 Alton Ave., Irvine, CA 92606 (714) 261-1022 FAX (714) 261-[illegible]
1014 E. Cooley Dr., Suite A, Colton, CA 92324 (909) 370-4667 FAX (909) 370-[illegible]
16525 Sherman Way, Suite C-11, Van Nuys, CA 91406 (818) 779-1844 FAX (818) 779-[illegible]
2465 W. 12th St., Suite 1, Tempe, AZ 85281 (602) 968-8272 FAX (602) 968-[illegible]

LCS DATA REPORT

METHOD: METALS
Instrument: ICP

Date Analyzed: 6/15/98

Batch: HF11ME1S

Analyte	St	R1	PR	Acceptance Limits
	ppm	ppm	%	%
Chromium	50	54.6	109%	80-120
Lead	50	56.2	112%	80-120

Definition of Terms:

St..... Concentration of standard added to blank.

R1..... Standard Result

PR..... Percent Recovery of R1; (R1 / St) X 100

Acceptance Limits.... Statistically determined on an annual basis.

DEL MAR ANALYTICAL

Del Mar Analytical

2852 Alton Ave. Irvine, CA 92606 (714) 261-1022 FAX (714) 261-1228
1014 E. Cooley Dr. Suite A, Colton, CA 92324 (909) 370-4667 FAX (909) 370-1046
16525 Sherman Way, Suite C-11, Van Nuys, CA 91406 (818) 779-1844 FAX (818) 779-1843
2465 W. 12th St., Suite 1, Tempe, AZ 85281 (602) 968-8272 FAX (602) 968-5611

LCS DATA REPORT

METHOD: METALS
Instrument: ICP

Date: 6/12/98

Batch: HF11ME1S

Analyte	St	R1	PR	Acceptance Limits
	ppm	ppm	%	%
Antimony	50	56	112%	80-120

St..... ..... Concentration of standard added to blank.

R1..... ..... Standard Result

PR..... ..... Percent Recovery of R1; (R1 / St) X 100

Acceptance Limits.... Statistically determined on an annual basis.

DEL MAR ANALYTICAL

Del Mar Analytical

2852 Alton Ave., Irvine, CA 92714 (714) 261-1022 FAX (714) 261-122
1014 E. Cooley Dr., Suite A, Colton, CA 92324 (909) 370-4667 FAX (909) 370-104
16525 Sherman Way, Suite C-11, Van Nuys, CA 91406 (818) 779-1844 FAX (818) 779-184
2465 W. 12th St., Suite 1, Tempe, AZ 85281 (602) 968-8272 FAX (602) 968-133

ADDITIONAL ANALYSIS REQUEST FORM

Today's Date: 6/9/98 Del Mar Analytical Project Manager: Joe D. RM

Request via: ___ telephone X chain of custody form ___ fax transmission ___ E-mail ___ other

Client: SECOR Contact: John Bollier

Project: ARCO #9645

Date Sampled: 6/5/98 Date Received: 6/5/98

Status: ___ in progress X completed ___ received today ___ received yesterday ___ on hold ___ other

SAMPLE NUMBER	SAMPLE DESCRIPTION	ANALYSIS REQUESTED	SPECIAL REQUIREMENTS
V8060411	SP-42	TOTAL LEAD (6010)	
V8060411	SP-42	MTBE by 8260	
		MTBE RESULT = 6.6 PPM	
			DUE 6/16/98

TURNAROUND STATUS: ___ Same Day ___ 24hr ___ 48hr ___ 3days

X 5days ___ Standard X No Rush Charge

g:\dmai\misc\forms\add-req.doc

ARCO Products Company
Division of AtlanticRichfieldCompany

Task Order No. 22154-00

Chain of Custody

ARCO Facility no. TOC 251 / ARCO 9645	City (Facility) 4130 W. CENTURY BLVD	Project manager (Consultant) John Bollier	Laboratory name Del Mar
ARCO engineer Darrel Ehr / Pete D'Amico	Telephone no. (ARCO)	Telephone no. (Consultant) (805) 230 1266	Fax no. (Consultant) (805) 230-1277
Consultant name SECOR	Address (Consultant) 290 Conejo Ridge, T.O. CA. 91361		Contract number 07073

Method of shipment: Hand Delivered

Sample I.D.	Lab no.	Container no.	Matrix: Soil	Matrix: Water	Matrix: Other	Preservation: Ice	Preservation: Acid	Sampling date	Sampling time	BTEX 602/EPA 8020	BTEX/TPH EPA M602/8020/8015	TPH Modified 8015 Gas ☒ Diesel ☐	Oil and Grease 413.1 ☐ 413.2 ☐	TPH EPA 418.1/SM503E	EPA 601/8010	EPA 624/8240	EPA 625/8270	TCLP Metals ☐ VOA ☐ Semi VOA ☐	CAM Metals EPA 6010/7000 TTLC ☐ STLC ☐	Lead Org./DHS ☐ Lead EPA 7420/7421 ☐	
SP-33		1	X			X		6/5/98	14:28	X		X									
SP-34									14:31												
SP-35									14:32												
SP-36									14:33												
SP-37									14:34												
SP-38									14:35												
SP-39					:				14:42												
SP-40									14:43												
SP-41									14:44												
SP-42		↓	↓			↓		↓	14:45	↓		↓									

Special detection Limit/reporting: Cindy, Bill 48hrs not 24hrs. T.D.

Special QA/QC

Remarks: Run Highest TPH For Lead using EPA 6010 Run Confirm Highest MTBE using EPA 8260

Lab number

Turnaround time
- Priority Rush 1 Business Day ☐
- Rush 2 Business Days ☐
- Expedited 5 Business Days ☐
- Standard 10 Business Days ☐

Condition of sample: INTACT

Temperature received: ON ICE

Relinquished by sampler: Chuck S.	Date: 6/5/98	Time: 16:45
Relinquished by	Date	Time
Relinquished by	Date	Time

Received by

Received by

Received by laboratory: Date 6/5/98 Time 16:47

Distribution: White copy — Laboratory; Canary copy — ARCO Environmental Engineering; Pink copy — Consultant

APC-3292 (2-91)

Del Mar Analytical

2852 Alton Ave. Irvine, CA 92606 (714) 261-1022 FAX (714) 261-1228
1014 E. Cooley Dr. Suite A Colton, CA 92324 (909) 370-4667 FAX (909) 370-1046
16525 Sherman Way, Suite C-11, Van Nuys, CA 91406 (818) 779-1844 FAX (818) 779-1843
2465 W. 12th St., Suite I Tempe, AZ 85281 (602) 968-8272 FAX (602) 968-3401

REC'D JUN 27 1998

ANALYTICAL REPORT

Prepared For: **SECOR**
290 Conejo Ridge Ave., Ste. 200
Thousand Oaks, CA 91361
Attn: John Bollier

Project: ARCO Site #9645, Inglewood
Former Thrifty #251

Sampled: 5/29/98

Roan J. McRae
Laboratory Manager

Joseph Doak
Project Manager

Del Mar Analytical

2852 Alton Ave., Irvine, CA 92606 (714) 261-1022 FAX (714) 261-1228
1014 E. Cooley Dr., Suite A, Colton, CA 92324 (909) 370-4667 FAX (909) 370-1046
16525 Sherman Way, Suite C-11, Van Nuys, CA 91406 (818) 779-1844 FAX (818) 779-1843
2465 W. 12th St., Suite 1, Tempe, AZ 85281 (602) 968-8272 FAX (602) 968-3611

SECOR	Client Project ID:	ARCO Site #9645, Inglewood	Sampled: May 29, 1998
290 Conejo Ridge Ave., Ste. 200		Former Thrifty #251	Received: May 29, 1998
Thousand Oaks, CA 91361	Sample Descript:	Soil, SP-1	Extracted: Jun 8, 1998
Attention: John Bollier	Lab Number:	V8060231	Analyzed: Jun 8, 1998
			Reported: Jun 10, 1998

MTBE (EPA 8260)

Analyte	Reporting Limit µg/Kg (ppb)	Sample Result µg/Kg (ppb)
Methyl tert-Butyl Ether	1,000	4,600

This analysis was subcontracted to and performed by Del Mar Analytical, Irvine - ELAP #1197.
Analytes reported as N.D. were not present at or above the reporting limit. Due to matrix effects and/or other factors, the sample required dilution. Reporting limits for this sample have been raised by a factor of 200.

DEL MAR ANALYTICAL, VAN NUYS (ELAP #1855)

Roan J. McRae
Laboratory Manager

Surrogate Standard Recoveries (Accept. Limits):	
Dibromofluoromethane (80-120)	90%

Results pertain only to samples tested in the laboratory. This report shall not be reproduced, except in full, without written permission from Del Mar Analytical.

Del Mar Analytical

2852 Alton Ave. Irvine, CA 92606 (714) 261-1022 FAX (714) 261-1228
1014 E. Cooley Dr. Suite A, Colton, CA 92324 (909) 370-4667 FAX (909) 370-1046
16525 Sherman Way, Suite C-11, Van Nuys, CA 91406 (818) 779-1844 FAX (818) 779-1843
2465 W. 12th St. Suite 1, Tempe, AZ 85281 (602) 968-8272 FAX (602) 968-3601

SECOR	Client Project ID:	ARCO Site #9645, Inglewood	Sampled: May 29, 1998
290 Conejo Ridge Ave., Ste. 200		Former Thrifty #251	Received: May 29, 1998
Thousand Oaks, CA 91361	Sample Descript:	Soil	Extracted: Jun 16, 1998
Attention: John Bollier	First Sample #:	V8060231	Analyzed: Jun 16, 1998
			Reported: Jun 18, 1998

LEAD (EPA 6010)

Laboratory Number	Sample Description	Reporting Limits mg/Kg (ppm)	Sample Result mg/Kg (ppm)
V8060231	SP-1	2.0	4.0

Analytes reported as N.D. were not present at or above the reporting limit.
This analysis was subcontracted to and performed by Del Mar Analytical, Irvine - ELAP #1197.

DEL MAR ANALYTICAL, VAN NUYS (ELAP #1855)

Roan J. McRae
Laboratory Manager

Results pertain only to samples tested in the laboratory. This report shall not be reproduced, except in full, without written permission from Del Mar Analytical

Del Mar Analytical

2852 Alton Ave. Irvine, CA 92606 (714) 261-1022 FAX (714) 261-1228
1014 E. Cooley Dr. Suite A, Colton, CA 92324 (909) 370-4667 FAX (909) 370-1046
16525 Sherman Way, Suite C-11, Van Nuys, CA 91406 (818) 779-1844 FAX (818) 779-1843
2465 W. 12th St. Suite 1, Tempe, AZ 85281 (602) 968-8272 FAX (602) 968-5401

SECOR
290 Conejo Ridge Ave., Ste. 200
Thousand Oaks, CA 91361
Attention: John Bollier

Method Blank

Extracted: Jun 8, 1998
Analyzed: Jun 8, 1998
Reported: Jun 10, 1998

MTBE (EPA 8260)

Analyte	Reporting Limit µg/Kg (ppb)	Sample Result µg/Kg (ppb)
Methyl tert-Butyl Ether.....	5.0	N.D.

This analysis was subcontracted to and performed by Del Mar Analytical, Irvine - ELAP #1197.
Analytes reported as N.D. were not present at or above the reporting limit.

DEL MAR ANALYTICAL, VAN NUYS (ELAP #1855)

Roan J. McRae
Laboratory Manager

Surrogate Standard Recoveries (Accept. Limits):	
Dibromofluoromethane (80-120).....	95%

Results pertain only to samples tested in the laboratory. This report shall not be reproduced, except in full, without written permission from Del Mar Analytical.

Del Mar Analytical

2852 Alton Ave., Irvine, CA 92606 (714) 261-1022 FAX (714) 261-1228
1014 E. Cooley Dr., Suite A, Colton, CA 92324 (909) 370-4667 FAX (909) 370-1046
16525 Sherman Way, Suite C-11, Van Nuys, CA 91406 (818) 779-1844 FAX (818) 779-1843
2465 W. 12th St., Suite 1, Tempe, AZ 85281 (602) 968-8272 FAX (602) 968-5401

SECOR
290 Conejo Ridge Ave., Ste. 200
Thousand Oaks, CA 91361
Attention: John Bollier

Method Blank

Extracted: Jun 16, 1998
Analyzed: Jun 16, 1998
Reported: Jun 18, 1998

TOTAL LEAD (EPA 6010)

Laboratory Description	Reporting Limit mg/Kg (ppm)	Sample Result mg/Kg (ppm)
Method Blank	2.0	N.D.

Analytes reported as N.D. were not present at or above the reporting limit.
This analysis was subcontracted to and performed by Del Mar Analytical, Irvine - ELAP #1197.

DEL MAR ANALYTICAL (ELAP #1855)

Roan J. McRae
Laboratory Manager

Results pertain only to samples tested in the laboratory. This report shall not be reproduced, except in full, without written permission from Del Mar Analytical

Del Mar Analytical

2852 Alton Ave. Irvine, CA 92606 (714) 261-1022 FAX (714) 261-1228
1014 E. Cooley Dr., Suite A, Colton, CA 92324 (909) 370-4667 FAX (909) 370-1046
16525 Sherman Way, Suite C-11, Van Nuys, CA 91406 (818) 779-1844 FAX (818) 779-1843
2465 W. 12th St., Suite 1, Tempe, AZ 85281 (602) 968-8272 FAX (602) 968-3601

MS/MSD DATA REPORT

EPA METHOD: 8260
Matrix: Soil

Date: 6/8/98

Sample: HF00233

Batch: HF08081S(A)

Analyte	R1	Sp	MS	MSD	PR1	PR2	RPD	MEAN PR	Acceptance Limits	
	ppb	ppb	ppb	ppb	%	%	%	%	RPD	MPR
Vinyl Chloride	0	25	19	21	76%	84%	10%	80%	30	30-160
1,1-Dichloroethene	0	25	22	24	88%	96%	8.7%	92%	40	45-165
MTBE	25	25	47	44	88%	76%	6.6%	82%	40	55-155
1,1-Dichlororethane	0.1	25	22	23	88%	92%	4.4%	90%	20	55-150
Chloroform	0	25	22	23	88%	92%	4.4%	90%	20	65-140
1,2-Dichlororethane	1.8	25	23	25	85%	93%	8.3%	89%	30	55-145
Benzene	4.6	25	25	23	82%	74%	8.3%	78%	25	60-140
Trichloroethene	0	25	24	25	96%	100%	4.1%	98%	30	60-145
Toluene *	31	25	50	37	76%	24%	30%	50%	20	65-140
Tetrachloroethene	0	25	23	23	92%	92%	0.0%	92%	50	10-200
Chlorobenzene	0	25	22	24	88%	96%	8.7%	92%	20	70-135
Ethylbenzene	0	25	26	25	104%	100%	3.9%	102%	20	70-140
m,p-Xylenes	28	50	67	60	78%	64%	11%	71%	20	40-160
o-Xylene	18	25	38	34	80%	64%	11%	72%	20	65-150

* The MS/MSD recoveries and/or RPD were outside of acceptance limits due to sample matrix effects. See LCS for batch validation.

Definition of Terms:

R1..... Result of Sample Analysis
Sp..... Spike Concentration Added to Sample
MS..... Matrix Spike Result
MSD..... Matrix Spike Duplicate Result
PR1..... Percent Recovery of MS; ((MS-R1) / SP) X 100
PR2..... Percent Recovery of MSD; ((MSD-R1) / SP) X 100
RPD..... Relative Percent Difference; ((MS-MSD)/(MS+MSD)/2) X 100
Acceptance Limits..... Statistically determined on an annual basis.

DEL MAR ANALYTICAL

Del Mar Analytical

2852 Alton Ave. Irvine, CA 92606 (714) 261-1022 FAX (714) 261-1228
1014 E. Cooley Dr. Suite A Colton, CA 92324 (909) 370-4667 FAX (909) 370-1046
16525 Sherman Way Suite C-11 Van Nuys, CA 91406 (818) 779-1844 FAX (818) 779-1843
2465 W. 12th St., Suite 1 Tempe, AZ 85281 (602) 968-8272 FAX (602) 968-3401

MS/MSD DATA REPORT

EPA METHOD: 8260
Matrix: Soil

Date: 6/8/98

Sample: HF01104

Batch: HF08081S(B)

Analyte	R1	Sp	MS	MSD	PR1	PR2	RPD	MEAN PR	Acceptance Limits	
	ppb	ppb	ppb	ppb	%	%	%	%	RPD	MPR
Vinyl Chloride	0	25	27	22	108%	88%	20%	98%	30	30-160
1,1-Dichloroethene	0	25	27	26	108%	104%	3.8%	106%	40	45-165
MTBE	0.2	25	30	28	119%	111%	6.9%	115%	40	55-155
1,1-Dichlororethane	0.1	25	27	26	108%	104%	3.8%	106%	20	55-150
Chloroform	0.6	25	28	26	110%	102%	7.4%	106%	20	65-140
1,2-Dichlororethane	0	25	27	25	108%	100%	7.7%	104%	30	55-145
Benzene	0.1	25	27	25	108%	100%	7.7%	104%	25	60-140
Trichloroethene	0	25	27	26	108%	104%	3.8%	106%	30	60-145
Toluene	0	25	27	26	108%	104%	3.8%	106%	20	65-140
Tetrachloroethene	0	25	27	26	108%	104%	3.8%	106%	50	10-200
Chlorobenzene	0	25	27	26	108%	104%	3.8%	106%	20	70-135
Ethylbenzene	0	25	26	25	104%	100%	3.9%	102%	20	70-140
m,p-Xylenes	0.2	50	55	53	110%	106%	3.7%	108%	20	40-160
o-Xylene	0.1	25	27	26	108%	104%	3.8%	106%	20	65-150

Definition of Terms:

R1..... Result of Sample Analysis
Sp..... Spike Concentration Added to Sample
MS..... Matrix Spike Result
MSD..... Matrix Spike Duplicate Result
PR1..... Percent Recovery of MS; ((MS-R1) / SP) X 100
PR2..... Percent Recovery of MSD; ((MSD-R1) / SP) X 100
RPD..... Relative Percent Difference; ((MS-MSD)/(MS+MSD)/2) X 100
Acceptance Limits..... Statistically determined on an annual basis.

DEL MAR ANALYTICAL

Del Mar Analytical

2852 Alton Ave. Irvine, CA 92606 (714) 261-1022 FAX (714) 261-1228
1014 E. Cooley Dr., Suite A, Colton, CA 92324 (909) 370-4667 FAX (909) 370-1046
16525 Sherman Way, Suite C-11, Van Nuys, CA 91406 (818) 779-1844 FAX (818) 779-1843
2465 W. 12th St., Suite 1, Tempe, AZ 85281 (602) 968-8272 FAX (602) 968-8586

LCS DATA REPORT

EPA METHOD: 8260

Date: 6/8/98

Batch: HF08081S

Analyte	St	R1	PR	Acceptance Limits
	ppb	ppb	%	%
Vinyl Chloride	25	25	100%	40-145
1,1-Dichloroethene	25	26	104%	55-145
MTBE	25	28	112%	60-140
1,1-Dichlororethane	25	27	108%	60-140
Chloroform	25	27	108%	65-135
1,2-Dichlororethane	25	29	116%	55-135
Benzene	25	25	100%	65-135
Trichloroethene	25	26	104%	70-130
Toluene	25	26	104%	70-125
Tetrachloroethene	25	27	108%	65-130
Chlorobenzene	25	27	108%	75-125
Ethylbenzene	25	27	108%	70-125
m,p-Xylenes	50	53	106%	70-130
o-Xylene	25	27	108%	70-135

Definition of Terms:

St. . . . . Concentration of standard added to blank.

R1 . . . . . Standard Result

PR . . . . . Percent Recovery of R1; (R1 / St) X 100

DEL MAR ANALYTICAL

Del Mar Analytical

2852 Alton Ave., Irvine, CA 92606 (714) 261-1022 FAX (714) 261-1228
1014 E. Cooley Dr., Suite A, Colton, CA 92324 (909) 370-4667 FAX (909) 370-1046
16525 Sherman Way, Suite C-11, Van Nuys, CA 91406 (818) 779-1844 FAX (818) 779-1843
2465 W. 12th St., Suite 1, Tempe, AZ 85281 (602) 968-8272 FAX (602) 968-4431

MS/MSD DATA REPORT

METHOD: METALS
Instrument: ICP
Matrix: Soil

Date Analyzed: 6/16/98

Sample: HF01524

Batch: HF16ME1S

Analyte	R1	Sp	MS	MSD	PR1	PR2	RPD	MEAN PR	Acceptance Limits	
	ppm	ppm	ppm	ppm	%	%	%	%	RPD	MPR
Lead	606	50	597	589	0%	0%	1.35%	0%	20	80-120

* Due to high levels of analyte in the sample, the MS/MSD calculation does not provide useful spike recove information. See LCS for batch validation.

Definition of Terms:

R1..... Result of Sample Analysis
Sp..... Spike Concentration Added to Sample
MS..... Matrix Spike Result
MSD..... Matrix Spike Duplicate Result
PR1..... Percent Recovery of MS; ((MS-R1) / SP) X 100
PR2..... Percent Recovery of MSD; ((MSD-R1) / SP) X 100
RPD..... Relative Percent Difference; ((MS-MSD)/(MS+MSD)/2) X 100
Acceptance Limits..... Statistically determined on an annual basis.

DEL MAR ANALYTICAL

Del Mar Analytical

2852 Alton Ave., Irvine CA 92606 (714) 261-1022 FAX (714) 261-1228
1014 E. Cooley Dr., Suite A, Colton, CA 92324 (909) 370-4667 FAX (909) 370-1046
16525 Sherman Way, Suite C-11, Van Nuys, CA 91406 (818) 779-1844 FAX (818) 779-1843
2465 W. 12th St., Suite 1, Tempe AZ 85281 (602) 968-8272 FAX (602) 968-8487

LCS DATA REPORT

METHOD: METALS
Instrument: ICP

Date: 6/16/98

Batch: HF16ME1S

Analyte	St	R1	PR	Acceptance Limits
	ppm	ppm	%	%
Lead	50	50	101%	80-120

ry

St..... ..... Concentration of standard added to blank.

R1..... ..... Standard Result

PR..... ..... Percent Recovery of R1; (R1 / St) X 100

Acceptance Limits.... Statistically determined on an annual basis.

DEL MAR ANALYTICAL

Del Mar Analytical

2852 Alton Ave., Irvine, CA 92714 (714) 261-1022 FAX (714) 261-122
1014 E. Cooley Dr., Suite A, Colton, CA 92324 (909) 370-4667 FAX (909) 370-104
16525 Sherman Way, Suite C-11, Van Nuys CA 91406 (818) 779-1844 FAX (818) 779-184
2465 W 12th St., Suite 1, Tempe, AZ 85281 (602) 968-8272 FAX (602) 968-133

ADDITIONAL ANALYSIS REQUEST FORM

Today's Date: 6/2/98 Del Mar Analytical Project Manager: JOE D. Rm

Request Via: ___ telephone X chain of custody form ___ fax transmission ___ E-mail ___ other

Client: SECOR Contact: John Boltter

Project: ARCO Site # 9645 / Former Thrifty #251

Date Sampled: 5/29/98 Date Received: 5/29/98

Status: ___ in progress ___ completed ___ received today ___ received yesterday ___ on hold ___ other

OLD # / New # SAMPLE NUMBER	SAMPLE DESCRIPTION	ANALYSIS REQUESTED	SPECIAL REQUIREMENTS
V8050936 / Irvine # HF00366	SP-1	MTBE by 8260 (Confirm. 8020 MTBE RESULT = 14 ppb) Lead by (6010) ~~8020~~	

8260 already done. Please add on Lead.

DUE 6/9/98

TURNAROUND STATUS: ___ Same Day ___ 24hr ___ 48hr ___ 3days

X 5days ___ Standard X No Rush Charge

ARCO Products Company
Division of AtlanticRichfieldCompany

Task Order No.

Chain of Custody

ARCO Facility no. TOC #251/ARCO #6645	City (Facility) 4130 W. Century Blvd Inglewood, CA	Project manager (Consultant) John Gollier	Laboratory name Del Mar
ARCO engineer	Telephone no. (ARCO)	Telephone no. (Consultant) (805) 230-1266	Fax no. (Consultant) (805) 230-1277	Contract number 07073
Consultant name SECOR INTERNATIONAL INC	Address (Consultant) 290 Conejo Ridge Ave Suite 200 Thousand Oaks CA.			Method of shipment Hand Delivered

Sample I.D.	Lab no.	Container no.	Matrix: Soil	Matrix: Water	Matrix: Other	Preservation: Ice	Preservation: Acid	Sampling date	Sampling time	BTEX + MTBE 602/EPA 8020	BTEX/TPH EPA M602/8020/8015	TPH Modified 8015 Gas ☒ Diesel ☐	Oil and Grease 413.1 ☐ 413.2 ☐	TPH EPA 418.1/SM503E	EPA 601/8010	EPA 624/8240	EPA 625/8270	TCLP Metals ☐ Semi VOA ☐ VOA ☐	CAM Metals EPA 6010/7000 TTLC ☐ STLC ☐	Lead Org./DHS ☐ Lead EPA 7420/7421 ☐		
SP-1		1	X			X		5/29/98	12:34	X		X										
SP-2		1	X			X		↓	12:31	X		X										

Special detection Limit/reporting

Special QA/QC

Remarks
Run Hottest TPHg
For Lead EPA 601
AND Hottest MTB.
Confirm with by
8260

Lab number

Turnaround time
- Priority Rush 1 Business Day ☐
- Rush 2 Business Days ☐
- Expedited 5 Business Days ☐
- Standard 10 Business Days ☐

Condition of sample: INTACT

Temperature received: ON ICE

Relinquished by sample: Andrew Moody	Date 5/29/98	Time 2:10	Received by
Relinquished by	Date	Time	Received by
Relinquished by	Date	Time	Received by laboratory: [signature]	Date 5/29/98	Time 2:10

Distribution: White copy — Laboratory; Canary copy — ARCO Environmental Engineering; Pink copy — Consultant
APC-3292 (2-91)

RECD JUN 27 1998

Del Mar Analytical

2852 [illegible] TEL (714) 261-1022 FAX (714) 261-1228
1464 E. Colorado Dr. [illegible] (909) 370-4667 FAX (909) 370-1046
16525 Sherman Way, Suite [illegible] (818) 779-1844 FAX (818) 779-1843
2465 W. 12th St. [illegible] (562) 907-8272 FAX (562) 907-3202

ANALYTICAL REPORT

Prepared For: **SECOR**
290 Conejo Ridge Ave., Ste. 200
Thousand Oaks, CA 91361
Attn: John Bollier

Project: ARCO Site #9645, Inglewood
Former Thrifty # 251

Sampled: 6/2/98

Roan J. McRae
Laboratory Manager

Joseph Doak
Project Manager

Del Mar Analytical

2852 Alton Ave., Irvine, CA 92606 (714) 261-1022 FAX (714) 261-1228
1014 E. Cooley Dr., Suite A, Colton, CA 92324 (909) 370-4667 FAX (909) 370-1046
16525 Sherman Way, Suite C-11, Van Nuys, CA 91406 (818) 779-1844 FAX (818) 779-1843
2465 W. 12th St., Suite 1, Tempe, AZ 85281 (602) 968-8272 FAX (602) 968-3461

SECOR	Client Project ID:	ARCO Site #9645, Inglewood	Sampled: Jun 2, 1998
290 Conejo Ridge Ave., Ste. 200		Former Thrifty # 251	Received: Jun 2, 1998
Thousand Oaks, CA 91361	Sample Descript:	Soil, TK-3B-15'	Extracted: Jun 16, 1998
Attention: John Bollier	Lab Number:	V8060669	Analyzed: Jun 16, 1998
			Reported: Jun 23, 1998

MTBE (EPA 8260)

Analyte	Reporting Limit µg/Kg (ppb)	Sample Result µg/Kg (ppb)
Methyl tert-Butyl Ether.....	5,000	36,000

This analysis was subcontracted to and performed by Del Mar Analytical, Irvine - ELAP #1197.
Analytes reported as N.D. were not present at or above the reporting limit. Due to matrix effects and/or other factors, the sample required dilution. Reporting limits for this sample have been raised by a factor of 1000.

DEL MAR ANALYTICAL, VAN NUYS (ELAP #1855)

Roan McRae
Laboratory Manager

Surrogate Standard Recoveries (Accept. Limits):	
Dibromofluoromethane (80-120).....	97%

Results pertain only to samples tested in the laboratory. This report shall not be reproduced, except in full, without written permission from Del Mar Analytical.

Del Mar Analytical

2852 Alton Ave., Irvine, CA 92606 (714) 261-1022 FAX (714) 261-1228
1014 E. Cooley Dr. Suite A Colton, CA 92324 (909) 370-4667 FAX (909) 370-1046
16525 Sherman Way, Suite C-11 Van Nuys, CA 91406 (818) 779-1844 FAX (818) 779-1843
2465 W. 12th St. Suite I Tempe, AZ 85281 (602) 968-8272 FAX (602) 968-8275

SECOR
290 Conejo Ridge Ave., Ste. 200
Thousand Oaks, CA 91361
Attention: John Bollier

Client Project ID: ARCO Site #9645, Inglewood
Former Thrifty # 251
Sample Descript: Soil
First Sample #: V8060669

Sampled: Jun 2, 1998
Received: Jun 2, 1998
Extracted: Jun 19, 1998
Analyzed: Jun 19, 1998
Reported: Jun 23, 1998

LEAD (EPA 6010)

Laboratory Number	Sample Description	Reporting Limit mg/Kg (ppm)	Sample Result mg/Kg (ppm)
V8060669	TK-3B-15'	2.0	8.0

Analytes reported as N.D. were not present at or above the reporting limit.
This analysis was subcontracted to and performed by Del Mar Analytical, Irvine - ELAP #1197.

DEL MAR ANALYTICAL, VAN NUYS (ELAP #1855)

Roan McRae
Laboratory Manager

Results pertain only to samples tested in the laboratory. This report shall not be reproduced, except in full, without written permission from Del Mar Analytical

Del Mar Analytical

2852 Alton Ave., Irvine, CA 92606 (714) 261-1022 FAX (714) 261-1228
1014 E. Cooley Dr., Suite A, Colton, CA 92324 (909) 370-4667 FAX (909) 370-1046
16525 Sherman Way, Suite C-11, Van Nuys, CA 91406 (818) 779-1844 FAX (818) 779-1843
2465 W. 12th St., Suite 1, Tempe, AZ 85281 (602) 968-8772 FAX (602) 968-8487

SECOR
290 Conejo Ridge Ave., Ste. 200
Thousand Oaks, CA 91361
Attention: John Bollier

Method Blank

Extracted: Jun 16, 1998
Analyzed: Jun 16, 1998
Reported: Jun 23, 1998

MTBE (EPA 8260)

Analyte	Reporting Limit µg/Kg (ppb)	Sample Result µg/Kg (ppb)
Methyl tert-Butyl Ether	5.0	N.D.

This analysis was subcontracted to and performed by Del Mar Analytical, Irvine - ELAP #1197.
Analytes reported as N.D. were not present at or above the reporting limit.

DEL MAR ANALYTICAL, VAN NUYS (ELAP #1855)

Roan McRae
Laboratory Manager

Surrogate Standard Recoveries (Accept. Limits):	
Dibromofluoromethane (80-120)	99%

Results pertain only to samples tested in the laboratory. This report shall not be reproduced, except in full, without written permission from Del Mar Analytical

Del Mar Analytical

2852 Alton Ave. Irvine, CA 92606 (714) 261-1022 FAX (714) 261-122
1014 E. Cooley Dr., Suite A Colton, CA 92324 (909) 370-4667 FAX (909) 370-104
16525 Sherman Way, Suite C-11 Van Nuys, CA 91406 (818) 779-1844 FAX (818) 779-184
2465 W. 12th St., Suite 1, Tempe, AZ 85281 (602) 968-8272 FAX (602) 968-540

SECOR
290 Conejo Ridge Ave., Ste. 200
Thousand Oaks, CA 91361
Attention: John Bollier

Method Blank

Extracted: Jun 19, 1998
Analyzed: Jun 19, 1998
Reported: Jun 23, 1998

LABORATORY ANALYSIS FOR:

Laboratory Description	Reporting Limit mg/Kg (ppm)	Sample Result mg/Kg (ppm)
Method Blank	2.0	N.D.

Analytes reported as N.D. were not present at or above the reporting limit.
This analysis was subcontracted to and performed by Del Mar Analytical, Irvine - ELAP #1197.

DEL MAR ANALYTICAL, VAN NUYS (ELAP #1855)

Roan McRae
Laboratory Manager

Results pertain only to samples tested in the laboratory. This report shall not be reproduced, except in full, without written permission from Del Mar Analytical.

Del Mar Analytical

2852 Alton Ave., Irvine, CA 92606 (714) 261-1022 FAX (714) 261-1228
1014 E. Cooley Dr., Suite A, Colton, CA 92324 (909) 370-4667 FAX (909) 370-1046
16525 Sherman Way, Suite C-11, Van Nuys, CA 91406 (818) 779-1844 FAX (818) 779-1843
2465 W. 12th St., Suite 1, Tempe, AZ 85281 (602) 968-8272 FAX (602) 968-3487

MS/MSD DATA REPORT

EPA METHOD: 8260
Matrix: Soil

Date: 6/16/98

Sample: HF02036

Batch: HF16081S

Analyte	R1	Sp	MS	MSD	PR1	PR2	RPD	MEAN PR	Acceptance Limits	
	ppb	ppb	ppb	ppb	%	%	%	%	RPD	MPR
Vinyl Chloride	0	25	24	23	96%	92%	4.3%	94%	30	30-160
1,1-Dichloroethene	0	25	26	25	104%	100%	3.9%	102%	40	45-165
MTBE	17.80	25	53	45	141%	109%	16%	125%	40	55-155
1,1-Dichlororethane	0	25	25	23	100%	92%	8.3%	96%	20	55-150
Chloroform	0.30	25	25	24	99%	95%	4.1%	97%	20	65-140
1,2-Dichlororethane	0	25	26	24	102%	94%	8.0%	98%	30	55-145
Benzene	3	25	27	26	95%	91%	3.8%	93%	25	60-140
Trichloroethene	0	25	26	26	104%	104%	0%	104%	30	60-145
Toluene *	198	25	213	212	61%	57%	0%	59%	20	65-140
Tetrachloroethene	0	25	26	26	104%	104%	0%	104%	50	10-200
Chlorobenzene	0	25	26	25	104%	100%	3.9%	102%	20	70-135
Ethylbenzene *	189	25	202	202	54%	54%	0%	54%	20	70-140
m,p-Xylenes *	550	50	553	547	6%	0%	1.1%	3%	20	40-160
o-Xylene *	364	25	369	371	22%	30%	0.5%	26%	20	65-150

* The MS/MSD recoveries and/or RPD were outside of acceptance limits due to sample matrix effects. See LCS for batch validation.

Definition of Terms:

R1..... Result of Sample Analysis
Sp..... Spike Concentration Added to Sample
MS..... Matrix Spike Result
MSD..... Matrix Spike Duplicate Result
PR1..... Percent Recovery of MS; ((MS-R1) / SP) X 100
PR2..... Percent Recovery of MSD; ((MSD-R1) / SP) X 100
RPD..... Relative Percent Difference; ((MS-MSD)/(MS+MSD)/2) X 100
Acceptance Limits..... Statistically determined on an annual basis.

DEL MAR ANALYTICAL

Del Mar Analytical

2852 Alton Ave., Irvine, CA 92606 (714) 261-1022 FAX (714) 261-1228
1014 E. Cooley Dr., Suite A, Colton, CA 92324 (909) 370-4667 FAX (909) 370-1046
16525 Sherman Way, Suite C-11, Van Nuys, CA 91406 (818) 779-1844 FAX (818) 779-1843
2465 W. 12th St., Suite J, Tempe, AZ 85281 (602) 968-8272 FAX (602) 968-5601

LCS DATA REPORT

EPA METHOD: 8260

Date: 6/16/98

Batch: HF16081S

Analyte	St	R1	PR	Acceptance Limits
	ppb	ppb	%	%
Vinyl Chloride	25	24	96%	40-145
1,1-Dichloroethene	25	25	100%	55-145
MTBE	25	28	112%	60-140
1,1-Dichlororethane	25	24	96%	60-140
Chloroform	25	24	96%	65-135
1,2-Dichlororethane	25	23	92%	55-135
Benzene	25	23	92%	65-135
Trichloroethene	25	28	112%	70-130
Toluene	25	25	100%	70-125
Tetrachloroethene	25	25	100%	65-130
Chlorobenzene	25	25	100%	75-125
Ethylbenzene	25	25	100%	70-125
m,p-Xylenes	50	48	96%	70-130
o-Xylene	25	24	96%	70-135

Definition of Terms:

St. . . . . Concentration of standard added to blank.

R1 . . . . . Standard Result

PR . . . . . Percent Recovery of R1; (R1 / St) X 100

DEL MAR ANALYTICAL

Del Mar Analytical

2852 Alton Ave., Irvine, CA 92606 (714) 261-1022 FAX (714) 261-1228
1014 E. Cooley Dr., Suite A, Colton, CA 92324 (909) 370-4667 FAX (909) 370-1664
16525 Sherman Way, Suite C-11, Van Nuys, CA 91406 (818) 779-1844 FAX (818) 779-1843
2465 W. 12th St., Suite I, Tempe, AZ 85281 (602) 968-8272 FAX (602) 968-8487

MS/MSD DATA REPORT

METHOD: METALS
Instrument: ICP
Matrix: Soil

Date Analyzed: 6/19/98

Sample: HF02036

Batch: HF19ME1S

Analyte	R1	Sp	MS	MSD	PR1	PR2	RPD	MEAN PR	Acceptance Limits	
	ppm	ppm	ppm	ppm	%	%	%	%	RPD	MPR
Chromium	17.2	50	63.0	59.5	92%	85%	5.71%	88%	20	80-120
Lead	8.0	50	54.0	48.9	92%	82%	9.91%	87%	20	80-120

Definition of Terms:

R1..... Result of Sample Analysis
Sp..... Spike Concentration Added to Sample
MS..... Matrix Spike Result
MSD..... Matrix Spike Duplicate Result
PR1..... Percent Recovery of MS; ((MS-R1) / SP) X 100
PR2..... Percent Recovery of MSD; ((MSD-R1) / SP) X 100
RPD..... Relative Percent Difference; ((MS-MSD)/(MS+MSD)/2) X 100
Acceptance Limits..... Statistically determined on an annual basis.

DEL MAR ANALYTICAL

Del Mar Analytical

2852 Alton Ave., Irvine, CA 92606 (714) 261-1022 FAX (714) 261-1228
1014 E. Cooley Dr., Suite A, Colton, CA 92324 (909) 370-4667 FAX (909) 370-1046
16525 Sherman Way, Suite C-11, Van Nuys, CA 91406 (818) 779-1844 FAX (818) 779-1843
2465 W. 12th St., Suite 1, Tempe, AZ 85281 (602) 968-8272 FAX (602) 968-8431

LCS DATA REPORT

METHOD: METALS
Instrument: ICP

Date Analyzed: 6/19/98

Batch: HF19ME1S

Analyte	St	R1	PR	Acceptance Limits
	ppm	ppm	%	%
Chromium	50	45.1	90%	80-120
Lead	50	46.8	94%	80-120

Definition of Terms:

St. .... Concentration of standard added to blank.

R1 .... Standard Result

PR .... Percent Recovery of R1; (R1 / St) X 100

Acceptance Limits. . . . Statistically determined on an annual basis.

DEL MAR ANALYTICAL

Del Mar Analytical

2852 Alton Ave., Irvine, CA 92714 (714) 261-1022 FAX (714) 261-12
1014 E. Cooley Dr., Suite A, Colton, CA 92324 (909) 370-4667 FAX (909) 370-10
16525 Sherman Way, Suite C-11, Van Nuys, CA 91406 (818) 779-1844 FAX (818) 779-18
2465 W 12th St., Suite 1, Tempe, AZ 85281 (602) 968-8272 FAX (602) 968-13

ADDITIONAL ANALYSIS REQUEST FORM

Today's Date: 6/12/98 Del Mar Analytical Project Manager: JOE D.

Request via: ___ telephone _X_ chain of custody form ___ fax transmission ___ E-mail ___ other

Client: SECOR Contact: John Boltter

Project: ARCO #9645

Date Sampled: 6/2/98 Date Received: 6/2/98

Status: ___ in progress _X_ completed ___ received today ___ received yesterday ___ on hold ___ other

SAMPLE NUMBER	SAMPLE DESCRIPTION	ANALYSIS REQUESTED	SPECIAL REQUIREMENTS
V8060309	TK-3B-15'	TOTAL LEAD 6010 MTBE BY 8260	

MTBE RESULTS = 230 ppb

DUE 6/19/98

TURNAROUND STATUS: ___ Same Day ___ 24hr ___ 48hr ___ 3days

_X_ 5days ___ Standard _X_ No Rush Charge

ARCO Products Company
Division of AtlanticRichfieldCompany

Task Order No. TPDOC Replacement

Chain of Custody

ARCO Facility no. TOC #251 / VAC #9645	City (Facility) 4130 W. Century Blvd Inglewood	Project manager (Consultant) John Bollier	Laboratory name Del Mar
ARCO engineer Dinsdale Fox / Pete D'Amico	Telephone no. (ARCO)	Telephone no. (Consultant) (805) 230-1244	Fax no. (Consultant) (805) 230-1277	Contract number 07073
Consultant name SECOR International Inc	Address (Consultant) 990 Conejo Ridge Ave Suite 200 Thousand Oaks		Method of shipment Hand Deliver

Sample I.D.	Lab no.	Container no.	Matrix: Soil	Matrix: Water	Matrix: Other	Preservation: Ice	Preservation: Acid	Sampling date	Sampling time	BTEX 8020/EPA 602	BTEX/TPH EPA M602/8020/8015	TPH Modified 8015 Gas ☐ Diesel ☐	Oil and Grease 413.1 ☐ 413.2 ☐	TPH EPA 418.1/SM503E	EPA 601/8010	EPA 624/8240	EPA 625/8270	TCLP Metals ☐ Semi VOA ☐ VOA ☐	CAM Metals EPA 6010/7000 TTLC ☐ STLC ☐	Lead Org./DHS ☐ Lead EPA 7420/7421 ☐		
TK-3A-16		1	X			X		12/2/98	15:24	X		X										
TK-3B-15		1	X			X			16:30	X		X										
TK-4A-15		1	X			X			15:55	X		X										
TK-4B-15		1	X			X			15:46	X		X										
TK-4C-15		1	X			X			15:13	X		X										

Special detection Limit/reporting

Special QA/QC

Remarks: Run Hollist TPHg for Lead EPA 6010 Confirm Hollist MTBE using EPA 8240

Lab number

Turnaround time

- Priority Rush 1 Business Day ☐
- Rush 2 Business Days ☐
- Expedited 5 Business Days ☐
- Standard 10 Business Days ☒

Condition of sample: INTACT

Temperature received: ON ICE

	Date	Time
Relinquished by sampler: Andrew Modinger	6/2/98	6:10
Relinquished by		
Relinquished by		

	Date	Time
Received by		
Received by		
Received by laboratory	6/2/98	6:10

Distribution: White copy — Laboratory; Canary copy — ARCO Environmental Engineering; Pink copy — Consultant

APC-3292 (2-91)

REC'D JUN 27 1998

Del Mar Analytical

2852 Alton Ave. Irvine, CA 92606 (714) 261-1022 FAX (714) 261-1228
1014 E. Cooley Dr., Suite A, Colton, CA 92324 (909) 370-4667 FAX (909) 370-1046
16525 Sherman Way, Suite C-11, Van Nuys, CA 91406 (818) 779-1844 FAX (818) 779-1843
2465 W. 12th St., Suite 1, Tempe, AZ 85281 (602) 968-8272 FAX (602) 968-5460

ANALYTICAL REPORT

Prepared For: **SECOR**
290 Conejo Ridge Ave., Ste. 200
Thousand Oaks, CA 91361
Attn: John Bollier

Project: ARCO Site #9645, Inglewood
Former Thrifty #251

Sampled: 5/29/98

Roan J. McRae
Laboratory Manager

Joseph Doak
Project Manager

Del Mar Analytical

2852 Alton Ave., Irvine, CA 92606 (714) 261-1022 FAX (714) 261-1228
1014 E. Cooley Dr., Suite A, Colton, CA 92324 (909) 370-4667 FAX (909) 370-1046
16525 Sherman Way, Suite C-11, Van Nuys, CA 91406 (818) 779-1844 FAX (818) 779-1843
2465 W. 12th St., Suite 1, Tempe, AZ 85281 (602) 968-8272 FAX (602) 968-5403

SECOR	Client Project ID:	ARCO Site #9645, Inglewood	Sampled: May 29, 1998
290 Conejo Ridge Ave., Ste. 200		Former Thrifty #251	Received: May 29, 1998
Thousand Oaks, CA 91361	Sample Descript:	Soil, PL-1-3'	Extracted: Jun 11, 1998
Attention: John Bollier	Lab Number:	V8060373	Analyzed: Jun 11, 1998
			Reported: Jun 16, 1998

MTBE (EPA 8260)

Analyte	Reporting Limit µg/Kg (ppb)	Sample Result µg/Kg (ppb)
Methyl tert-Butyl Ether	2,500	67,000

This analysis was subcontracted to and performed by Del Mar Analytical, Irvine - ELAP #1197.
Analytes reported as N.D. were not present at or above the reporting limit. Due to matrix effects and/or other factors, the sample required dilution. Reporting limits for this sample have been raised by a factor of 500.

DEL MAR ANALYTICAL, VAN NUYS (ELAP #1855)

Roan J. McRae
Laboratory Manager

Surrogate Standard Recoveries (Accept. Limits):	
Dibromofluoromethane (80-120).....	94%

Results pertain only to samples tested in the laboratory. This report shall not be reproduced, except in full, without written permission from Del Mar Analytical

Del Mar Analytical

2852 Alton Ave., Irvine, CA 92606 (714) 261-1022 FAX (714) 261-1228
1014 E. Cooley Dr., Suite A, Colton, CA 92324 (909) 370-4667 FAX (909) 370-1046
16525 Sherman Way, Suite C-11, Van Nuys, CA 91406 (818) 779-1844 FAX (818) 779-1843
2465 W. 12th St., Suite 1, Tempe, AZ 85281 (602) 968-8272 FAX (602) 968-3667

SECOR	Client Project ID:	ARCO Site #9645, Inglewood	Sampled: May 29, 1998
290 Conejo Ridge Ave., Ste. 200		Former Thrifty #251	Received: May 29, 1998
Thousand Oaks, CA 91361	Sample Descript:	Soil	Extracted: Jun 10, 1998
Attention: John Bollier	First Sample #:	V8060373	Analyzed: Jun 11, 1998
			Reported: Jun 16, 1998

TOTAL LEAD (EPA 6010)

Laboratory Number	Sample Description	Reporting Limit mg/Kg (ppm)	Sample Result mg/Kg (ppm)
V8060373	PL-1-3'	2.0	3.2

TTLC maximum limit = 1000 mg/Kg (ppm)
STLC maximum limit = 5.0 mg/L (ppm)
Analytes reported as N.D. were not present at or above the reporting limit.
This analysis was subcontracted to and performed by Del Mar Analytical, Irvine - ELAP #1197.

DEL MAR ANALYTICAL, VAN NUYS (ELAP #1855)

Roan J. McRae
Laboratory Manager

Results pertain only to samples tested in the laboratory. This report shall not be reproduced, except in full, without written permission from Del Mar Analytical.

Del Mar Analytical

2852 Alton Ave., Irvine, CA 92606 (714) 261-1022 FAX (714) 261-1228
1014 E. Cooley Dr., Suite A, Colton, CA 92324 (909) 370-4667 FAX (909) 370-1046
16525 Sherman Way, Suite C-11, Van Nuys, CA 91406 (818) 779-1844 FAX (818) 779-1843
2465 W. 12th St., Suite 1, Tempe, AZ 85281 (602) 968-8272 FAX (602) 968-8487

SECOR
290 Conejo Ridge Ave., Ste. 200
Thousand Oaks, CA 91361
Attention: John Bollier

Method Blank

Extracted: Jun 11, 1998
Analyzed: Jun 11, 1998
Reported: Jun 12, 1998

MTBE (EPA 8260)

Analyte	Reporting Limit µg/Kg (ppb)	Sample Result µg/Kg (ppb)
Methyl tert-Butyl Ether.....	5.0	N.D.

Analytes reported as N.D. were not present at or above the reporting limit.
This analysis was subcontracted to and performed by Del Mar Analytical, Irvine - ELAP #1197.
DEL MAR ANALYTICAL, VAN NUYS (ELAP #1855)

Roan J. McRae
Laboratory Manager

Surrogate Standard Recoveries (Accept. Limits):	
Dibromofluoromethane (80-120).....	94%

Results pertain only to samples tested in the laboratory. This report shall not be reproduced, except in full, without written permission from Del Mar Analytical.

Del Mar Analytical

2852 Alton Ave., Irvine, CA 92606 (714) 261-1022 FAX (714) 261-1228
1014 E. Cooley Dr., Suite A, Colton, CA 92324 (909) 370-4667 FAX (909) 370-1046
16525 Sherman Way, Suite C-11, Van Nuys, CA 91406 (818) 779-1844 FAX (818) 779-1843
2465 W. 12th St., Suite 1, Tempe, AZ 85281 (602) 968-8272 FAX (602) 968-5411

SECOR
290 Conejo Ridge Ave., Ste. 200
Thousand Oaks, CA 91361
Attention: John Bollier

Method Blank

Extracted: Jun 10, 1998
Analyzed: Jun 11, 1998
Reported: Jun 12, 1998

LABORATORY ANALYSIS FOR:

Laboratory Description	Reporting Limit mg/Kg (ppm)	Sample Result mg/Kg (ppm)
Method Blank	2.0	N.D.

Analytes reported as N.D. were not present at or above the reporting limit.
This analysis was subcontracted to and performed by Del Mar Analytical, Irvine - ELAP #1197.
DEL MAR ANALYTICAL, VAN NUYS (ELAP #1855)

Roan J. McRae
Laboratory Manager

Results pertain only to samples tested in the laboratory. This report shall not be reproduced, except in full, without written permission from Del Mar Analytical.

Del Mar Analytical

2852 Alton Ave. Irvine, CA 92606 (714) 261-1022 FAX (714) 261-1228
1014 E. Cooley Dr. Suite A Colton, CA 92324 (909) 370-4667 FAX (909) 370-1046
16525 Sherman Way, Suite C-11 Van Nuys, CA 91406 (818) 779-1844 FAX (818) 779-1843
2465 W. 12th St., Suite F Tempe, AZ 85281 (602) 968-8272 FAX (602) 968-8449

MS/MSD DATA REPORT

EPA METHOD: 8260
Matrix: Soil

Date: 6/11/98

Sample: HF01032

Batch: HF11081S

Analyte	R1	Sp	MS	MSD	PR1	PR2	RPD	MEAN PR	Acceptance Limits	
	ppb	ppb	ppb	ppb	%	%	%	%	RPD	MPR
Vinyl Chloride	0	25	20	20	80%	80%	0.0%	80%	30	30-160
1,1-Dichloroethene	0	25	21	22	84%	88%	4.7%	86%	40	45-165
MTBE	67	25	92	89	100%	88%	3.3%	94%	40	55-155
1,1-Dichlororethane	0.10	25	20	21	80%	84%	4.9%	82%	20	55-150
Chloroform	0.10	25	21	22	84%	88%	4.7%	86%	20	65-140
1,2-Dichlororethane	0.20	25	20	21	79%	83%	4.9%	81%	30	55-145
Benzene	6.4	25	26	26	78%	78%	0.0%	78%	25	60-140
Trichloroethene	0	25	20	21	80%	84%	4.9%	82%	30	60-145
Toluene *	304	25	298	310	0%	25%	3.9%	13%	20	65-140
Tetrachloroethene	0	25	22	22	88%	88%	0.0%	88%	50	10-200
Chlorobenzene	0.3	25	21	22	83%	87%	4.7%	85%	20	70-135
Ethylbenzene *	137	25	154	151	68%	56%	2.0%	62%	20	70-140
m,p-Xylenes *	336	50	349	333	25%	0%	4.7%	13%	20	40-160
o-Xylene *	188	25	189	185	2%	0%	2.1%	1%	20	65-150

* The MS/MSD recoveries and/or RPD were outside of acceptance limits due to sample matrix effects. See LCS for batch validation.

Definition of Terms:

R1..... Result of Sample Analysis
Sp..... Spike Concentration Added to Sample
MS..... Matrix Spike Result
MSD..... Matrix Spike Duplicate Result
PR1..... Percent Recovery of MS; ((MS-R1) / SP) X 100
PR2..... Percent Recovery of MSD; ((MSD-R1) / SP) X 100
RPD..... Relative Percent Difference; ((MS-MSD)/(MS+MSD)/2) X 100
Acceptance Limits..... Statistically determined on an annual basis.

DEL MAR ANALYTICAL

Del Mar Analytical

2852 Alton Ave., Irvine, CA 92606 (714) 261-1022 FAX (714) 261-1228
1014 E. Cooley Dr., Suite A, Colton, CA 92324 (909) 370-4667 FAX (909) 370-1041
16525 Sherman Way, Suite C-11, Van Nuys, CA 91406 (818) 779-1844 FAX (818) 779-1843
2465 W. 12th St., Suite 1, Tempe, AZ 85281 (602) 968-8272 FAX (602) 968-3403

LCS DATA REPORT

EPA METHOD: 8260

Date: 6/11/98

Batch: HF11081S

Analyte	St	R1	PR	Acceptance Limits
	ppb	ppb	%	%
Vinyl Chloride	25	20	80%	40-145
1,1-Dichloroethene	25	23	92%	55-145
MTBE	25	24	96%	60-140
1,1-Dichlororethane	25	21	84%	60-140
Chloroform	25	22	88%	65-135
1,2-Dichlororethane	25	21	84%	55-135
Benzene	25	20	80%	65-135
Trichloroethene	25	23	92%	70-130
Toluene	25	21	84%	70-125
Tetrachloroethene	25	23	92%	65-130
Chlorobenzene	25	23	92%	75-125
Ethylbenzene	25	23	92%	70-125
m,p-Xylenes	50	42	84%	70-130
o-Xylene	25	22	88%	70-135

Definition of Terms:

St. . . . . Concentration of standard added to blank.

R1 . . . . . Standard Result

PR . . . . . Percent Recovery of R1; (R1 / St) X 100

DEL MAR ANALYTICAL

Del Mar Analytical

2852 Alton Ave., Irvine, CA 92606 (714) 261-1022 FAX (714) 261-1228
1014 E. Cooley Dr., Suite A, Colton, CA 92324 (909) 370-4667 FAX (909) 370-1046
16525 Sherman Way, Suite C-11, Van Nuys, CA 91406 (818) 779-1844 FAX (818) 779-1843
2465 W. 12th St., Suite 1, Tempe, AZ 85281 (602) 968-8272 FAX (602) 968-4431

MS/MSD DATA REPORT

METHOD: METALS
Instrument: ICP
Matrix: Soil

Date: 6/10/98

Sample: HF01032

Batch: HF10ME1S

Analyte	R1	Sp	MS	MSD	PR1	PR2	RPD	MEAN PR	Acceptance Limits	
	ppm	ppm	ppm	ppm	%	%	%	%	RPD	MPR
Antimony *	0	50	37	36	74%	72%	2.7%	73%	20	80-120
Arsenic	0	50	45	46	90%	92%	2.2%	91%	20	80-120
Barium	63	50	110	110	94%	94%	0%	94%	20	80-120
Beryllium	0	50	46	45	92%	90%	2.2%	91%	20	80-120
Cadmium	0	50	49	48	98%	96%	2.1%	97%	20	80-120
Chromium	11	50	59	59	96%	96%	0%	96%	20	80-120
Cobalt	5.9	50	58	58	104%	104%	0%	104%	20	80-120
Copper	6.9	50	58	58	102%	102%	0%	102%	20	80-120
Lead	3.2	50	51	51	96%	96%	0%	96%	20	80-120
Molybdenum	0	50	47	48	94%	96%	2.1%	95%	20	80-120
Nickel	17	50	65	65	96%	96%	0%	96%	20	80-120
Selenium	0	50	42	43	84%	86%	2.4%	85%	20	80-120
Silver	0	10	11	10	110%	100%	10%	105%	20	80-120
Thallium	0	50	42	43	84%	86%	2.4%	85%	20	80-120
Vanadium	26	50	75	74	98%	96%	1.3%	97%	20	80-120
Zinc	30	50	80	78	100%	96%	2.5%	98%	20	80-120

* The MS/MSD recoveries and/or RPD were outside of acceptance limits due to sample matrix effects. See LCS for batch validation.

Definition of Terms:

R1..... Result of Sample Analysis
Sp..... Spike Concentration Added to Sample
MS..... Matrix Spike Result
MSD..... Matrix Spike Duplicate Result
PR1..... Percent Recovery of MS; ((MS-R1) / SP) X 100
PR2..... Percent Recovery of MSD; ((MSD-R1) / SP) X 100
RPD..... Relative Percent Difference; ((MS-MSD)/(MS+MSD)/2) X 100
Acceptance Limits..... Statistically determined on an annual basis.

DEL MAR ANALYTICAL

Del Mar Analytical

2852 Alton Ave., Irvine, CA 92606 (714) 261-1022 FAX (714) 261-1228
1014 E. Cooley Dr., Suite A, Colton, CA 92324 (909) 370-4667 FAX (909) 370-1046
16525 Sherman Way, Suite C-11, Van Nuys, CA 91406 (818) 779-1844 FAX (818) 779-1843
2465 W. 12th St., Suite 1, Tempe, AZ 85281 (602) 968-8272 FAX (602) 968-3403

LCS DATA REPORT

METHOD: METALS
Instrument: ICP

Date: 6/12/98

Batch: HF10ME1S

Analyte	St	R1	PR	Acceptance Limits
	ppm	ppm	%	%
Antimony	50	59	118%	80-120

Definition of Terms:

St..... ..... Concentration of standard added to blank.

R1..... ..... Standard Result

PR..... ..... Percent Recovery of R1; (R1 / St) X 100

Acceptance Limits.... Statistically determined on an annual basis.

DEL MAR ANALYTICAL

Del Mar Analytical

2852 Alton Ave., Irvine, CA 92714 (714) 261-1022 FAX (714) 261-1228
1014 E. Cooley Dr., Suite A, Colton, CA 92324 (909) 370-4667 FAX (909) 370-1046
16525 Sherman Way, Suite C-11, Van Nuys CA 91406 (818) 779-1844 FAX (818) 779-1843
2465 W. 12th St., Suite 1, Tempe AZ 85281 (602) 968-8272 FAX (602) 968-1338

ADDITIONAL ANALYSIS REQUEST FORM

Today's Date: 6/4/98 Del Mar Analytical Project Manager: Joe D. RSW

Request via: ___ telephone _X_ chain of custody form ___ fax transmission ___ E-mail ___ other

Client: SECOR Contact: John Bollfer

Project: ARCO Site #9645

Date Sampled: 5/29/98 Date Received: 5/29/98

Status: ___ in progress _X_ completed ___ received today ___ received yesterday ___ on hold ___ other

SAMPLE NUMBER	SAMPLE DESCRIPTION	ANALYSIS REQUESTED	SPECIAL REQUIREMENTS
V8050932	PL-1-3'	LEAD (6010)	
V8050932	PL-1-3'	MTBE by 8260 → RESULT for MTBE = 730 ppb	

* H/T EXPIRES 6/12 FOR 8260.

DUE 6/11/98

TURNAROUND STATUS: ___Same Day ___24hr ___48hr ___3days

_X_ 5days ___Standard _X_ No Rush Charge

Del Mar Analytical

2852 Alton Ave., Irvine, CA 92714 (714) 261-1022 FAX (714) 261-1228
1014 E. Cooley Dr., Suite A, Colton, CA 92324 (909) 370-4667 FAX (909) 370-1046
16525 Sherman Way, Suite C-11, Van Nuys, CA 91406 (818) 779-1844 FAX (818) 779-1843
2465 W. 12th St., Suite 1, Tempe, AZ 85281 (602) 968-8272 FAX (602) 968-1338

ADDITIONAL ANALYSIS REQUEST FORM

Today's Date: 6/4/98 Del Mar Analytical Project Manager: Joe D.

Request via: ___ telephone _X_ chain of custody form ___ fax transmission ___ E-mail ___ other

Client: SECOR Contact: John Bollfer

Project: ARCO Site #9645

Date Sampled: 5/29/98 Date Received: 5/29/98

Status: ___ in progress _X_ completed ___ received today ___ received yesterday ___ on hold ___ other

SAMPLE NUMBER	SAMPLE DESCRIPTION	ANALYSIS REQUESTED	SPECIAL REQUIREMENTS
V8050932	PL-1-3'	LEAD (6010)	
V8050932	PL-1-3'	MTBE by 8260 →	

RESULT for MTBE = 730 ppb

* H/T Expires 6/12 for 8260.

DUE 6/11/98

TURNAROUND STATUS: ___ Same Day ___ 24hr ___ 48hr ___ 3days

_X_ 5days ___ Standard _X_ No Rush Charge

ARCO Products Company
Division of AtlanticRichfieldCompany

Tank Replacement
Task Order No.

Chain of Custody

ARCO Facility no. Toc #251 / ARCO #9645	City (Facility) #130 W. Century Blvd Inglewood, CA.	Project manager (Consultant) John Billien	Laboratory name Del Mar
ARCO engineer Darrell Fam / Pete D'Amico	Telephone no. (ARCO) (714) 670-5307	Telephone no. (Consultant) (805) 230-1246	Fax no. (Consultant) (805) 230-1277
Consultant name SECOR International Inc.	Address (Consultant) 290 Conejo Ridge Ave Suite 200		Contract number 07073

Sample I.D.	Lab no.	Container no.	Matrix: Soil	Matrix: Water	Matrix: Other	Preservation: Ice	Preservation: Acid	Sampling date	Sampling time	BTEX + MTBE 602/EPA 8020	BTEX/TPH EPA M602/8020/8015	TPH Modified 8015 Gas ☐ Diesel ☐	Oil and Grease 413.1 ☐ 413.2 ☐	TPH EPA 418.1/SM503E	EPA 601/8010	EPA 624/8240	EPA 625/8270	TCLP Metals ☐ Semi VOA ☐ VOA ☐	CAM Metals EPA 6010/7000 TTLC ☐ STLC ☐	Lead Org./DHS ☐ Lead EPA 7420/7421 ☐		
DS-1-3'		1	X			X		5/29/98	9:13	X		X										
DS-2-3'		1	X						9:15	X		X										
DS-3-3'		1	X						9:33	X		X										
DS-4-3'		1	X						9:30	X		X										
DS-5-3'		1	X						9:47	X		X										
DS-6-3'		1	X						9:49	X		X										
DS-7-3'		1	X						10:03	X		X										
DS-8-3'		1	X						10:07	X		X										
PL-1-3'		1	X						9:10	X		X										
PL-2-3'		1	X						10:12	X		X										
PL-3-3'		1	X						9:45	X		X										
PL-4-3'		1	X						10:25	X		X										

Special detection Limit/reporting

Special QA/QC

Remarks: Run Hottest TPHg for Lead EPA 6010 And Hottest MTBE Confirm with 8260

Lab number

Turnaround time
- Priority Rush 1 Business Day ☐
- Rush 2 Business Days ☐
- Expedited 5 Business Days ☐
- Standard 10 Business Days ☑

Condition of sample: INTACT

Temperature received: ON - ICE

Relinquished by sampler: Andrew Mooney	Date: 5/29/98	Time: 2:10	Received by:
Relinquished by:	Date:	Time:	Received by:
Relinquished by:	Date:	Time:	Received by laboratory: Date: 5/29/98 Time: 2:10

Distribution: White copy — Laboratory; Canary copy — ARCO Environmental Engineering; Pink copy — Consultant

Del Mar Analytical

2852 Alton Ave., Irvine, CA 92606 (714) 261-1022 FAX (714) 261-1228
1014 E. Cooley Dr., Suite A, Colton, CA 92324 (909) 370-4667 FAX (909) 370-1046
16525 Sherman Way, Suite C-11, Van Nuys, CA 91406 (818) 779-1844 FAX (818) 779-1843
2465 W. 12th St., Suite 1, Tempe, AZ 85281 (602) 968-8272 FAX (602) 968-4611

REC'D JUN 27 1998

ANALYTICAL REPORT

Prepared For: **SECOR**
290 Conejo Ridge Ave., Ste. 200
Thousand Oaks, CA 91361
Attn: John Bollier

Project: ARCO Site #9645, Inglewood
Former Thrifty #251

Sampled: 6/5/98

Roan J. McRae
Laboratory Manager

Joseph Doak
Project Manager

Del Mar Analytical

2852 Alton Ave., Irvine, CA 92606 (714) 261-1022 FAX (714) 261-1228
1014 E. Cooley Dr., Suite A, Colton, CA 92324 (909) 370-4667 FAX (909) 370-1046
16525 Sherman Way, Suite C-11, Van Nuys, CA 91406 (818) 779-1844 FAX (818) 779-1843
2465 W. 12th St., Suite 1, Tempe, AZ 85281 (602) 968-8272 FAX (602) 968-8487

SECOR	Client Project ID:	ARCO Site #9645, Inglewood	Sampled: Jun 5, 1998
290 Conejo Ridge Ave., Ste. 200		Former Thrifty #251	Received: Jun 5, 1998
Thousand Oaks, CA 91361	Sample Descript:	Soil	Extracted: Jun 11, 1998
Attention: John Bollier	First Sample #:	V8060462	Analyzed: Jun 15, 1998
			Reported: Jun 17, 1998

TOTAL LEAD (EPA 6010)

Laboratory Number	Sample Description	Reporting Limit mg/Kg (ppm)	Sample Result mg/Kg (ppm)
V8060462	SP-19	2.0	6.2

Analytes reported as N.D. were not present at or above the reporting limit.
This analysis was subcontracted to and performed by Del Mar Analytical, Irvine - ELAP #1197.

DEL MAR ANALYTICAL, VAN NUYS (ELAP #1855)

Roan McRae
Laboratory Manager

Results pertain only to samples tested in the laboratory. This report shall not be reproduced, except in full, without written permission from Del Mar Analytical

Del Mar Analytical

2852 Alton Ave., Irvine, CA 92606 (714) 261-1022 FAX (714) 261-1228
1014 E. Cooley Dr., Suite A, Colton, CA 92324 (909) 370-4667 FAX (909) 370-1046
16525 Sherman Way, Suite C-11, Van Nuys, CA 91406 (818) 779-1844 FAX (818) 779-1843
2465 W. 12th St., Suite 1, Tempe, AZ 85281 (602) 968-8272 FAX (602) 968-3401

SECOR	Client Project ID:	ARCO Site #9645, Inglewood	Sampled: Jun 5, 1998
290 Conejo Ridge Ave., Ste. 200		Former Thrifty #251	Received: Jun 5, 1998
Thousand Oaks, CA 91361	Sample Descript:	Soil, SP-20	Extracted: Jun 12, 1998
Attention: John Bollier	Lab Number:	V8060463	Analyzed: Jun 12, 1998
			Reported: Jun 17, 1998

MTBE (EPA 8260)

Analyte	Reporting Limit µg/Kg (ppb)	Sample Result µg/Kg (ppb)
Methyl tert-Butyl Ether.....	500	1,800

This analysis was subcontracted to and performed by Del Mar Analytical, Irvine - ELAP #1197.
Analytes reported as N.D. were not present at or above the reporting limit. Due to matrix effects and/or other factors, the sample required dilution. Reporting limits for this sample have been raised by a factor of 100.

DEL MAR ANALYTICAL, VAN NUYS (ELAP #1855)

Roan McRae
Laboratory Manager

Surrogate Standard Recoveries (Accept. Limits):	
Dibromofluoromethane (80-120).....	108%

Results pertain only to samples tested in the laboratory. This report shall not be reproduced, except in full, without written permission from Del Mar Analytical.

Del Mar Analytical

2852 Alton Ave., Irvine, CA 92606 (714) 261-1022 FAX (714) 261-1228
1014 E. Cooley Dr., Suite A, Colton, CA 92324 (909) 370-4667 FAX (909) 370-1046
16525 Sherman Way, Suite C-11, Van Nuys, CA 91406 (818) 779-1844 FAX (818) 779-1843
2465 W. 12th St., Suite I, Tempe, AZ 85281 (602) 968-8272 FAX (602) 968-3411

SECOR
290 Conejo Ridge Ave., Ste. 200
Thousand Oaks, CA 91361
Attention: John Bollier

Method Blank

Extracted: Jun 11, 1998
Analyzed: Jun 15, 1998
Reported: Jun 17, 1998

TOTAL LEAD (EPA 6010)

Laboratory Description	Reporting Limit mg/Kg (ppm)	Sample Result mg/Kg (ppm)
Method Blank	2.0	N.D.

Analytes reported as N.D. were not present at or above the reporting limit.
This analysis was subcontracted to and performed by Del Mar Analytical, Irvine - ELAP #1197.

DEL MAR ANALYTICAL (ELAP #1855)

Roan McRae
Laboratory Manager

Results pertain only to samples tested in the laboratory. This report shall not be reproduced, except in full, without written permission from Del Mar Analytical.

Del Mar Analytical

2852 Alton Ave., Irvine, CA 92606 (714) 261-1022 FAX (714) 261-1228
1014 E. Cooley Dr., Suite A, Colton, CA 92324 (909) 370-4667 FAX (909) 370-1041
16525 Sherman Way, Suite C-11, Van Nuys, CA 91406 (818) 779-1844 FAX (818) 779-1843
2465 W. 12th St., Suite 1, Tempe, AZ 85281 (602) 968-8272 FAX (602) 968-4431

SECOR
290 Conejo Ridge Ave., Ste. 200
Thousand Oaks, CA 91361
Attention: John Bollier

Method Blank

Extracted: Jun 12, 1998
Analyzed: Jun 12, 1998
Reported: Jun 17, 1998

MTBE (EPA 8260)

Analyte	Reporting Limit µg/Kg (ppb)	Sample Result µg/Kg (ppb)
Methyl tert-Butyl Ether	5.0	N.D.

This analysis was subcontracted to and performed by Del Mar Analytical, Irvine - ELAP #1197.
Analytes reported as N.D. were not present at or above the reporting limit.

DEL MAR ANALYTICAL, VAN NUYS (ELAP #1855)

Roan McRae
Laboratory Manager

Surrogate Standard Recoveries (Accept. Limits):
Dibromofluoromethane (80-120)

Results pertain only to samples tested in the laboratory. This report shall not be reproduced, except in full, without written permission from Del Mar Analytical.

Del Mar Analytical

2852 Alton Ave. Irvine, CA 92606 (714) 251-1022 FAX (714) 261-1228
1014 E. Cooley Dr. Suite A Colton, CA 92324 (909) 370-4667 FAX (909) 370-1046
16525 Sherman Way, Suite C-11, Van Nuys, CA 91406 (818) 779-1844 FAX (818) 779-1843
2465 W. 12th St., Suite 1 Tempe, AZ 85281 (602) 968-8272 FAX (602) 968-5401

MS/MSD DATA REPORT

METHOD: METALS
Instrument: ICP
Matrix: Soil

Date Analyzed: 6/12/98

Sample: HF01269

Batch: HF11ME1S

Analyte	R1	Sp	MS	MSD	PR1	PR2	RPD	MEAN PR	Acceptance Limits	
	ppm	ppm	ppm	ppm	%	%	%	%	RPD	MPR
Antimony *	0	50	38	35	76%	70%	8.2%	73%	20	80-120
Arsenic	0	50	44	44	88%	88%	0%	88%	20	80-120
Barium	75	50	120	120	90%	90%	0%	90%	20	80-120
Beryllium	0	50	44	44	88%	88%	0%	88%	20	80-120
Cadmium	0.78	50	46	47	90%	92%	2.2%	91%	20	80-120
Chromium	20	50	65	66	90%	92%	1.5%	91%	20	80-120
Cobalt	4.9	50	55	56	100%	102%	1.8%	101%	20	80-120
Copper	15	50	61	63	92%	96%	3.2%	94%	20	80-120
Lead	96	50	140	140	88%	88%	0%	88%	20	80-120
Molybdenum	0	50	45	46	90%	92%	2.2%	91%	20	80-120
Nickel	18	50	62	63	88%	90%	1.6%	89%	20	80-120
Selenium	0	50	40	41	80%	82%	2.5%	81%	20	80-120
Silver	0	10	10	10	100%	100%	0%	100%	20	80-120
Thallium	0	50	40	42	80%	84%	4.9%	82%	20	80-120
Vanadium	30	50	73	75	86%	90%	2.7%	88%	20	80-120
Zinc	100	50	140	140	80%	80%	0%	80%	20	80-120

* The MS/MSD recoveries and/or RPD were outside of acceptance limits due to sample matrix effects. See LCS for batch validation.

Definition of Terms:

R1..... Result of Sample Analysis
Sp..... Spike Concentration Added to Sample
MS..... Matrix Spike Result
MSD..... Matrix Spike Duplicate Result
PR1..... Percent Recovery of MS; ((MS-R1) / SP) X 100
PR2..... Percent Recovery of MSD; ((MSD-R1) / SP) X 100
RPD..... Relative Percent Difference; ((MS-MSD)/(MS+MSD)/2) X 100
Acceptance Limits..... Statistically determined on an annual basis.

DEL MAR ANALYTICAL

Del Mar Analytical

2852 Alton Ave., Irvine, CA 92606 [714] 261-1022 FAX [714] 261-1228
1014 E. Cooley Dr., Suite A, Colton, CA 92324 [909] 370-4667 FAX [909] 370-1046
16525 Sherman Way, Suite C-11, Van Nuys, CA 91406 [818] 779-1844 FAX [818] 779-1843
2465 W. 12th St., Suite 1, Tempe, AZ 85281 [602] 968-8272 FAX [602] 968-5411

LCS DATA REPORT

METHOD: METALS
Instrument: ICP

Date Analyzed: 6/15/98

Batch: HF11ME1S

Analyte	St	R1	PR	Acceptance Limits
	ppm	ppm	%	%
Chromium	50	54.6	109%	80-120
Lead	50	56.2	112%	80-120

Definition of Terms:

St..... Concentration of standard added to blank.

R1..... Standard Result

PR..... Percent Recovery of R1; (R1 / St) X 100

Acceptance Limits.... Statistically determined on an annual basis.

DEL MAR ANALYTICAL

Del Mar Analytical

2852 Alton Ave., Irvine, CA 92606 (714) 261-1022 FAX (714) 261-1228
1016 E. Cooley Dr., Suite A, Colton, CA 92324 (909) 370-4667 FAX (909) 370-1046
16525 Sherman Way, Suite C-11, Van Nuys, CA 91406 (818) 779-1844 FAX (818) 779-1843
2465 W. 12th St., Suite 1, Tempe, AZ 85281 (602) 968-8022 FAX (602) 968-4511

LCS DATA REPORT

METHOD: METALS
Instrument: ICP

Date: 6/12/98

Batch: HF11ME1S

Analyte	St	R1	PR	Acceptance Limits
	ppm	ppm	%	%
Antimony	50	56	112%	80-120

St..... ..... Concentration of standard added to blank.

R1..... ..... Standard Result

PR..... ..... Percent Recovery of R1; (R1 / St) X 100

Acceptance Limits.... Statistically determined on an annual basis.

DEL MAR ANALYTICAL

Del Mar Analytical

2852 Alton Ave., Irvine, CA 92606 (714) 261-1022 FAX (714) 261-1228
16814 E. Cooley Dr., Suite A, Colton, CA 92324 (909) 370-4667 FAX (909) 370-1046
16520 Stagecoach Way, Suite C-11, Van Nuys, CA 91406 (818) 779-1844 FAX (818) 779-1843
2465 W. 12th St., Suite 1, Tempe, AZ 85281 (602) 968-8272 FAX (602) 968-4601

MS/MSD DATA REPORT

EPA METHOD: 8260
Matrix: Soil

Date: 6/12/98

Sample: HF00761

Batch: HF12051S

Analyte	R1	Sp	MS	MSD	PR1	PR2	RPD	MEAN PR	Acceptance Limits	
	ppb	ppb	ppb	ppb	%	%	%	%	RPD	MPR
Vinyl Chloride	0	25	25	24	100%	96%	4.1%	98%	30	30-160
1,1-Dichloroethene	0	25	28	27	112%	108%	3.6%	110%	40	45-165
MTBE	0	25	32	30	128%	120%	6.5%	124%	40	55-155
1,1-Dichlororethane	0	25	28	27	112%	108%	3.6%	110%	20	55-150
Chloroform	0	25	27	27	108%	108%	0.0%	108%	20	65-140
1,2-Dichlororethane	0	25	26	26	104%	104%	0.0%	104%	30	55-145
Benzene	0	25	28	27	112%	108%	3.6%	110%	25	60-140
Trichloroethene	0	25	26	25	104%	100%	3.9%	102%	30	60-145
Toluene	0	25	26	26	104%	104%	0.0%	104%	20	65-140
Tetrachloroethene	0	25	27	26	108%	104%	3.8%	106%	50	10-200
Chlorobenzene	0	25	25	26	100%	104%	3.9%	102%	20	70-135
Ethylbenzene	0	25	27	27	108%	108%	0.0%	108%	20	70-140
m,p-Xylenes	0	50	55	54	110%	108%	1.8%	109%	20	40-160
o-Xylene	0	25	27	27	108%	108%	0.0%	108%	20	65-150

Definition of Terms:

R1..... Result of Sample Analysis
Sp..... Spike Concentration Added to Sample
MS..... Matrix Spike Result
MSD..... Matrix Spike Duplicate Result
PR1..... Percent Recovery of MS; ((MS-R1) / SP) X 100
PR2..... Percent Recovery of MSD; ((MSD-R1) / SP) X 100
RPD..... Relative Percent Difference; ((MS-MSD)/(MS+MSD)/2) X 100
Acceptance Limits..... Statistically determined on an annual basis.

DEL MAR ANALYTICAL

Del Mar Analytical

2852 Alton Ave. Irvine CA 92606 (714) 261-1022 FAX (714) 261-1228
1014 E. Cooley Dr. Suite A Colton CA 92324 (909) 370-4667 FAX (909) 370-1046
16525 Sherman Way, Suite C-11 Van Nuys CA 91406 (818) 779-1844 FAX (818) 779-1843
2465 W. 12th St., Suite 1 Tempe AZ 85281 (602) 968-8272 FAX (602) 968-4431

LCS DATA REPORT

EPA METHOD: 8260

Date: 6/12/98

Batch: HF12051S

Analyte	St	R1	PR	Acceptance Limits
	ppb	ppb	%	%
Vinyl Chloride	25		0%	40-145
1,1-Dichloroethene	25		0%	55-145
MTBE	25		0%	60-140
1,1-Dichlororethane	25		0%	60-140
Chloroform	25		0%	65-135
1,2-Dichlororethane	25		0%	55-135
Benzene	25		0%	65-135
Trichloroethene	25		0%	70-130
Toluene	25		0%	70-125
Tetrachloroethene	25		0%	65-130
Chlorobenzene	25		0%	75-125
Ethylbenzene	25		0%	70-125
m,p-Xylenes	50		0%	70-130
o-Xylene	25		0%	70-135

Definition of Terms:

St. . . . . Concentration of standard added to blank.

R1 . . . . . Standard Result

PR . . . . . Percent Recovery of R1; (R1 / St) X 100

DEL MAR ANALYTICAL

Del Mar Analytical

2852 Alton Ave., Irvine, CA 92714 (714) 261-1022 FAX (714) 261-122
1014 E. Cooley Dr., Suite A, Colton, CA 92324 (909) 370-4667 FAX (909) 370-104
16525 Sherman Way, Suite C-11, Van Nuys, CA 91406 (818) 779-1844 FAX (818) 779-184
2465 W 12th St., Suite 1, Tempe, AZ 85281 (602) 968-8272 FAX (602) 968-133

ADDITIONAL ANALYSIS REQUEST FORM

Today's Date: 6/8/98 Del Mar Analytical Project Manager: Joe D. PM

Request via: ___ telephone X chain of custody form ___ fax transmission ___ E-mail ___ other

Client: SECOR Contact: John Bollier

Project: ARCO #9645

Date Sampled: 6/5/98 Date Received: 6/5/98

Status: ___ in progress X completed ___ received today ___ received yesterday ___ on hold ___ other

SAMPLE NUMBER	SAMPLE DESCRIPTION	ANALYSIS REQUESTED	SPECIAL REQUIREMENTS
V8060388	SP-19	TOTAL LEAD (6010)	
V8060389	SP-20	MTBE by 8260 (MTBE RESULT = 11 ppm	

Due 6/15/98

TURNAROUND STATUS: ___ Same Day ___ 24hr ___ 48hr ___ 3days

X 5days ___ Standard X No Rush Charge

ARCO Products Company
Division of AtlanticRichfieldCompany

Task Order No. 22154-00

Chain of Custody

ARCO Facility no. TOC 251 / ARCO 4645	City (Facility) 9130 W. Century Blvd.	Project manager (Consultant) John Bollier	Laboratory name Del Mar
ARCO engineer Darrel Fah / Pete D'Amico	Telephone no. (ARCO)	Telephone no. (Consultant) (805) 230-1266	Fax no. (Consultant) (805) 230-1277	Contract number 07073
Consultant name SECOR	Address (Consultant) 270 Conejo Ridge T.O. CA 91361			Method of shipment HAND DELIVERED

Sample I.D.	Lab no.	Container no.	Matrix: Soil	Matrix: Water	Matrix: Other	Preservation: Ice	Preservation: Acid	Sampling date	Sampling time	BTEX 602/EPA 8020	BTEX/TPH EPA M602/8020/8015	TPH Modified 8015 Gas ☒ Diesel ☐	Oil and Grease 413.1 ☐ 413.2 ☐	TPH: EPA 418.1/SM503E	EPA 601/8010	EPA 624/8240	EPA 625/8270	TCLP Metals ☐ Semi VOA ☐ VOA ☐	CAM Metals EPA 6010/7000 TTLC ☐ STLC ☐	Lead Org./DHS ☐ Lead EPA 7420/7421 ☐		
SP-18		1	X			X		6/5/98	13:31	X		X										
SP-19									13:33													
SP-20									13:35													
SP-21									13:36													
SP-22									13:42													
SP-23									13:40													
SP-24									13:34													
SP-25									13:44													
SP-26									13443 CP													
SP-27									13 464 CP													
SP-28									13 486 CP													
SP-29									1348													
SP-30									1425													
SP-31									1425													
SP-32									1427													
~~SP-33~~ CP																						

Special detection Limit/reporting

Special QA/QC

Remarks: Run Highest TPHG For Lead By EPA 6010 Confirm Highest MTBE USING EPA 8260

Lab number

Condition of sample: Intact

Temperature received: On Ice.

Relinquished by sampler [signature]	Date 6/5/98	Time 1645
Relinquished by	Date	Time
Relinquished by	Date	Time

Received by

Received by

Received by laboratory [signature] Date 6/5/98 Time 1645

Turnaround time

- Priority Rush 1 Business Day ☒
- Rush 2 Business Days ☐
- Expedited 5 Business Days ☐
- Standard 10 Business Days ☐

Distribution: White copy — Laboratory; Canary copy — ARCO Environmental Engineering; Pink copy — Consultant

APC-3292 (2-91)

'REC'D JUL 1 0 1998

Del Mar Analytical

2852 Alton Ave., Irvine, CA 92606 (949) 261-1022 FAX (949) 261-1228
1014 E. Cooley Dr., Suite A, Colton, CA 92324 (909) 370-4667 FAX (909) 370-1046
16525 Sherman Way, Suite C-11, Van Nuys, CA 91406 (818) 779-1844 FAX (818) 779-1843
9484 Chesapeake Dr., Suite 805, San Diego, CA 92123 (619) 505-9596 FAX (619) 505-9689
2465 W. 12th St., Suite 1, Tempe, AZ 85281 (602) 968-8272 FAX (602) 968-1338

ANALYTICAL REPORT

Prepared For: **SECOR**
290 Conejo Ridge Ave., Ste. 200
Thousand Oaks, CA 91361
Attn: John Bollier

Project: ARCO Site #9645, Inglewood
Former Thrifty #251

Sampled: 6/11/98

Roan J. McRae
Laboratory Manager

Joseph Doak
Project Manager

Del Mar Analytical

2852 Alton Ave., Irvine, CA 92606 (714) 261-1022 FAX (714) 261-122
1014 E. Cooley Dr., Suite A, Colton, CA 92324 (909) 370-4667 FAX (909) 370-104
16525 Sherman Way, Suite C-11, Van Nuys, CA 91406 (818) 779-1844 FAX (818) 779-184
2465 W. 12th St., Suite 1, Tempe, AZ 85281 (602) 968-8272 FAX (602) 968-34

SECOR	Client Project ID:	ARCO Site #9645, Inglewood	Sampled: Jun 11, 1998
290 Conejo Ridge Ave., Ste. 200		Former Thrifty #251	Received: Jun 12, 1998
Thousand Oaks, CA 91361	Sample Descript:	Soil, SP-47	Extracted: Jun 19, 1998
Attention: John Bollier	Lab Number:	V8060684	Analyzed: Jun 19, 1998
			Reported: Jun 26, 1998

MTBE (EPA 8260)

Analyte	Reporting Limit µg/Kg (ppb)	Sample Result µg/Kg (ppb)
Methyl tert-Butyl Ether	250	N.D.

This analysis was subcontracted to and performed by Del Mar Analytical, Irvine - ELAP #1197.
Analytes reported as N.D. were not present at or above the reporting limit. Due to matrix effects and/or other factors, the sample required dilution. Reporting limits for this sample have been raised by a factor of 50.

DEL MAR ANALYTICAL, VAN NUYS (ELAP #1855)

Roan J. McRae
Laboratory Manager

Surrogate Standard Recoveries (Accept. Limits):	
Dibromofluoromethane (80-120).....	95%

Results pertain only to samples tested in the laboratory. This report shall not be reproduced, except in full, without written permission from Del Mar Analytical.

Del Mar Analytical

2852 Alton Ave. Irvine, CA 92606 (714) 261-1022 FAX (714) 261-1228
1014 E. Cooley Dr. Suite A, Colton, CA 92324 (909) 370-4667 FAX (909) 370-1047
16525 Sherman Way, Suite C-11, Van Nuys, CA 91406 (818) 779-1844 FAX (818) 779-1843
2465 W. 12th St., Suite I, Tempe AZ 85281 (602) 968-8272 FAX (602) 968-3401

SECOR	Client Project ID:	ARCO Site #9645, Inglewood	Sampled: Jun 11, 1998
290 Conejo Ridge Ave., Ste. 200		Former Thrifty #251	Received: Jun 12, 1998
Thousand Oaks, CA 91361	Sample Descript:	Soil	Extracted: Jun 20, 1998
Attention: John Bollier	First Sample #:	V8060684	Analyzed: Jun 23, 1998
			Reported: Jun 26, 1998

LEAD (EPA 6010)

Laboratory Number	Sample Description	Reporting Limit mg/Kg (ppm)	Sample Result mg/Kg (ppm)
V8060684	SP-47	2.0	18

Analytes reported as N.D. were not present at or above the reporting limit.
This analysis was subcontracted to and performed by Del Mar Analytical, Irvine - ELAP #1197.

DEL MAR ANALYTICAL, VAN NUYS (ELAP #1855)

Roan J. McRae
Laboratory Manager

Results pertain only to samples tested in the laboratory. This report shall not be reproduced, except in full, without written permission from Del Mar Analytical.

Del Mar Analytical

2852 Alton Ave., Irvine, CA 92606 (714) 261-1022 FAX (714) 261-122
1014 E. Cooley Dr., Suite A, Colton, CA 92324 (909) 370-4667 FAX (909) 370-104
16525 Sherman Way, Suite C-11, Van Nuys, CA 91406 (818) 779-1844 FAX (818) 779-184
2465 W. 12th St., Suite 1, Tempe, AZ 85281 (602) 968-8272 FAX (602) 968-34

SECOR
290 Conejo Ridge Ave., Ste. 200
Thousand Oaks, CA 91361
Attention: John Bollier

Method Blank

Extracted: Jun 19, 1998
Analyzed: Jun 19, 1998
Reported: Jun 26, 1998

MTBE (EPA 8260)

Analyte	Reporting Limit µg/Kg (ppb)	Sample Result µg/Kg (ppb)
Methyl tert-Butyl Ether	5.0	N.D.

This analysis was subcontracted to and performed by Del Mar Analytical, Irvine - ELAP #1197.
Analytes reported as N.D. were not present at or above the reporting limit.

DEL MAR ANALYTICAL, VAN NUYS (ELAP #1855)

Roan J. McRae
Laboratory Manager

Surrogate Standard Recoveries (Accept. Limits):	
Dibromofluoromethane (80-120).....	96%

Results pertain only to samples tested in the laboratory. This report shall not be reproduced, except in full, without written permission from Del Mar Analytical.

Del Mar Analytical

2852 Alton Ave., Irvine, CA 92606 (714) 261-1022 FAX (714) 261-122
1014 E. Cooley Dr., Suite A, Colton, CA 92324 (909) 370-4667 FAX (909) 370-104
16525 Sherman Way, Suite C-11, Van Nuys, CA 91406 (818) 779-1844 FAX (818) 779-184
2465 W. 12th St., Suite 1, Tempe, AZ 85281 (602) 968-8272 FAX (602) 968-54

SECOR
290 Conejo Ridge Ave., Ste. 200
Thousand Oaks, CA 91361
Attention: John Bollier

Method Blank

Extracted: Jun 20, 1998
Analyzed: Jun 23, 1998
Reported: Jun 26, 1998

LEAD (EPA 6010)

Laboratory Description	Reporting Limit mg/Kg (ppm)	Sample Result mg/Kg (ppm)
Method Blank	2.0	N.D.

Analytes reported as N.D. were not present at or above the reporting limit.
This analysis was subcontracted to and performed by Del Mar Analytical, Irvine - ELAP #1197.

DEL MAR ANALYTICAL, VAN NUYS (ELAP #1855)

Roan J. McRae
Laboratory Manager

Results pertain only to samples tested in the laboratory. This report shall not be reproduced, except in full, without written permission from Del Mar Analytical.

Del Mar Analytical

2852 Alton Ave., Irvine, CA 92606 (714) 261-1022 FAX (714) 261-1228
1014 E. Cooley Dr., Suite A, Colton, CA 92324 (909) 370-4667 FAX (909) 370-1045
16525 Sherman Way, Suite C-11, Van Nuys, CA 91406 (818) 779-1844 FAX (818) 779-1843
2465 W. 12th St., Suite F, Tempe, AZ 85281 (602) 968-8272 FAX (602) 968-3461

MS/MSD DATA REPORT

EPA METHOD: 8260
Matrix: Soil

Date: 6/19/98

Sample: HF01931

Batch: HF19091S

Analyte	R1	Sp	MS	MSD	PR1	PR2	RPD	MEAN PR	Acceptance Limits	
	ppb	ppb	ppb	ppb	%	%	%	%	RPD	MPR
Vinyl Chloride	0	25	19	19	76%	76%	0%	76%	30	30-160
1,1-Dichloroethene	0	25	22	24	88%	96%	8.7%	92%	40	45-165
MTBE	0	25	25	25	100%	100%	0%	100%	40	55-155
1,1-Dichlororethane	0	25	21	22	84%	88%	4.7%	86%	20	55-150
Chloroform	0	25	22	22	88%	88%	0%	88%	20	65-140
1,2-Dichlororethane	0	25	23	23	92%	92%	0%	92%	30	55-145
Benzene	0	25	21	21	84%	84%	0%	84%	25	60-140
Trichloroethene	0	25	22	22	88%	88%	0%	88%	30	60-145
Toluene	0.10	25	21	21	84%	84%	0%	84%	20	65-140
Tetrachloroethene	0.20	25	22	23	87%	91%	4.4%	89%	50	10-200
Chlorobenzene	0	25	21	22	84%	88%	4.7%	86%	20	70-135
Ethylbenzene	0	25	20	22	80%	88%	9.5%	84%	20	70-140
m,p-Xylenes	0	50	40	42	80%	84%	4.9%	82%	20	40-160
o-Xylene	0	25	21	22	84%	88%	4.7%	86%	20	65-150

Definition of Terms:

R1..... Result of Sample Analysis
Sp..... Spike Concentration Added to Sample
MS..... Matrix Spike Result
MSD..... Matrix Spike Duplicate Result
PR1..... Percent Recovery of MS; ((MS-R1) / SP) X 100
PR2..... Percent Recovery of MSD; ((MSD-R1) / SP) X 100
RPD..... Relative Percent Difference; ((MS-MSD)/(MS+MSD)/2) X 100
Acceptance Limits..... Statistically determined on an annual basis.

DEL MAR ANALYTICAL

Del Mar Analytical

2852 Alton Ave., Irvine, CA 92606 (714) 261-1022 FAX (714) 261-12
1014 E. Cooley Dr., Suite A, Colton, CA 92324 (909) 370-4667 FAX (909) 370-104
16525 Sherman Way, Suite C-11, Van Nuys, CA 91406 (818) 779-1844 FAX (818) 779-184
2465 W. 12th St., Suite F, Tempe, AZ 85281 (602) 968-8272 FAX (602) 968-64

LCS DATA REPORT

EPA METHOD: 8260

Date: 6/19/98

Batch: HF19091S

Analyte	St	R1	PR	Acceptance Limits
	ppb	ppb	%	%
Vinyl Chloride	25	25	100%	40-145
1,1-Dichloroethene	25	27	108%	55-145
MTBE	25	25	100%	60-140
1,1-Dichlororethane	25	26	104%	60-140
Chloroform	25	26	104%	65-135
1,2-Dichlororethane	25	27	108%	55-135
Benzene	25	26	104%	65-135
Trichloroethene	25	26	104%	70-130
Toluene	25	26	104%	70-125
Tetrachloroethene	25	28	112%	65-130
Chlorobenzene	25	27	108%	75-125
Ethylbenzene	25	27	108%	70-125
m,p-Xylenes	50	55	110%	70-130
o-Xylene	25	27	108%	70-135

Definition of Terms:

St. . . . . Concentration of standard added to blank.

R1 . . . . . Standard Result

PR . . . . . Percent Recovery of R1; (R1 / St) X 100

DEL MAR ANALYTICAL

Del Mar Analytical

2852 Alton Ave., Irvine, CA 92606 (949) 261-1022 FAX (949) 261-1228
1014 E. Cooley Dr., Suite A, Colton, CA 92324 (909) 370-4667 FAX (909) 370-1046
16525 Sherman Way, Suite C-11, Van Nuys, CA 91406 (818) 779-1844 FAX (818) 779-1843
9484 Chesapeake Dr., Suite 805, San Diego, CA 92123 (619) 505-9596 FAX (619) 505-9689
2465 W. 12th St., Suite 1, Tempe, AZ 85281 (602) 968-8272 FAX (602) 968-1338

MS/MSD DATA REPORT

METHOD: METALS
Instrument: ICP
Matrix: Soil

Date Analyzed: 6/25/98

Sample: HF01960

Batch: HF20ME1S

Analyte	R1	Sp	MS	MSD	PR1	PR2	RPD	MEAN PR	Acceptance Limits	
	ppm	ppm	ppm	ppm	%	%	%	%	RPD	MPR
Antimony	0	50	39.8	45.3	80%	91%	13%	85%	20	80-120
Arsenic	0	50	47.0	51.3	94%	103%	8.7%	98%	20	80-120
Barium **	154	50	185	191	62%	74%	3.2%	68%	20	80-120
Beryllium	0	50	43.0	44.3	86%	89%	3.0%	87%	20	80-120
Cadmium	0	50	48.8	50.3	98%	101%	3.0%	99%	20	80-120
Calcium **	N/C	50	N/C	N/C	N/C	N/C	N/C	N/C	20	80-120
Chromium	0.0	50	40.0	41.5	80%	83%	3.7%	82%	20	80-120
Cobalt *	0	50	60.0	61.5	120%	123%	2.5%	122%	20	80-120
Copper	24.5	50	69.0	71.5	89%	94%	3.6%	92%	20	80-120
Iron **	709	50	850	870	282%	322%	2.3%	302%	20	80-120
Lead	0	50	43	46.3	86%	93%	7.4%	89%	20	80-120
Magnesium	3400	50	3100	3200	0%	0%	3.2%	0%	20	80-120
Manganese **	520	10	534	548	140%	280%	2.6%	210%	20	80-120
Molybdenum	0	50	40.5	41.5	81%	83%	2.4%	82%	20	80-120
Nickel	0	50	52.3	55.3	105%	111%	5.6%	108%	20	80-120
Selenium	0	50	43.5	41.8	87%	84%	4.0%	85%	20	80-120
Silicon **	337	50	356	380	38%	86%	6.5%	62%	20	80-120
Silver *	0	10	0	0	0%	0%	0%	0%	20	80-120
Thallium *	0	50	34.3	45.8	69%	92%	29%	80%	20	80-120
Vanadium	0	50	45.8	47.5	92%	95%	3.6%	93%	20	80-120
Zinc	84	50	130	138	92%	108%	6.0%	100%	20	80-120

* The MS/MSD recoveries and/or RPD were outside of acceptance limits due to sample matrix effects.

** Due to high levels of analyte in the sample, the MS/MSD calculation does not provide useful spike recovery information. See LCS for batch validation.

Definition of Terms:

R1..... Result of Sample Analysis
Sp..... Spike Concentration Added to Sample
MS..... Matrix Spike Result
MSD..... Matrix Spike Duplicate Result
PR1..... Percent Recovery of MS; ((MS-R1) / SP) X 100
PR2..... Percent Recovery of MSD; ((MSD-R1) / SP) X 100
RPD..... Relative Percent Difference; ((MS-MSD)/(MS+MSD)/2) X 100
Acceptance Limits..... Statistically determined on an annual basis.

DEL MAR ANALYTICAL

Del Mar Analytical

2852 Alton Ave., Irvine, CA 92606 (949) 261-1022 FAX (949) 261-1228
1014 E. Cooley Dr., Suite A, Colton, CA 92324 (909) 370-4667 FAX (909) 370-1046
16525 Sherman Way, Suite C-11, Van Nuys, CA 91406 (818) 779-1844 FAX (818) 779-1843
9484 Chesapeake Dr., Suite 805, San Diego, CA 92123 (619) 505-9596 FAX (619) 505-9689
2465 W. 12th St., Suite 1, Tempe, AZ 85281 (602) 968-8272 FAX (602) 968-1338

LCS DATA REPORT

METHOD: METALS
Instrument: ICP

Date: 6/10/98

Batch: HF20ME1S

Analyte	St	R1	PR	Acceptance Limits
	ppm	ppm	%	%
Barium	50	50.6	101%	80-120
Calcium	50	40.0	80%	80-120
Cobalt	50	47.8	96%	80-120
Iron	50	44.2	88%	80-120
Manganese	50	45.2	90%	80-120
Silicon	50	46.3	93%	80-120
Silver	10	9.30	93%	80-120
Thallium	50	48.1	96%	80-120

Definition of Terms:

St. . . . . . Concentration of standard added to blank.

R1 . . . . . Standard Result

PR . . . . . Percent Recovery of R1; (R1 / St) X 100

Acceptance Limits. . . . . Statistically determined on an annual basis.

DEL MAR ANALYTICAL

Del Mar Analytical

2852 Alton Ave., Irvine, CA 92714 (714) 261-1022 FAX (714) 261-122
1014 E. Cooley Dr., Suite A, Colton, CA 92324 (909) 370-4667 FAX (909) 370-104
16525 Sherman Way, Suite C-11, Van Nuys, CA 91406 (818) 779-1844 FAX (818) 779-184
2465 W. 12th St., Suite 1, Tempe, AZ 85281 (602) 968-8272 FAX (602) 968-133

ADDITIONAL ANALYSIS REQUEST FORM

Today's Date: 6/15/98 Del Mar Analytical Project Manager: JoE D. fw

Request via: ___ telephone _X_ chain of custody form ___ fax transmission ___ E-mail ___ other

Client: SECOR Contact: John Bollter

Project: ARCO #9645, Former Thrifty #251

Date Sampled: 6/11/98 Date Received: 6/12/98

Status: ___ in progress _X_ completed ___ received today ___ received yesterday ___ on hold ___ other

SAMPLE NUMBER	SAMPLE DESCRIPTION	ANALYSIS REQUESTED	SPECIAL REQUIREMENTS
8060631	SP-47	TOTAL LEAD (6010) & MTBE by 8260	
		(MTBE RESULT = 3.2 ppm	
		H/T EXPIRES 6/25/98	

TURNAROUND STATUS: ___Same Day ___24hr ___48hr ___3days

_X_ 5days ___Standard _X_ No Rush Charge

ARCO Products Company
Division of AtlanticRichfieldCompany

Task Order No. 22157-00

Chain of Custody

ARCO Facility no. TOC 251 / ARCO 9645	City (Facility) Inglewood 4135 W. Century Blvd	Project manager (Consultant) John Boller	Laboratory name Del Mar
ARCO engineer Darrell Fah	Telephone no. (ARCO)	Telephone no. (Consultant) (805) 230-1266	Fax no. (Consultant) (805) 230-1277	Contract number 07073
Consultant name SECOR International	Address (Consultant) 290 Conejo Ridge Ave # 200 Thousand Oaks, CA 91361			Method of shipment Courier

Sample I.D.	Lab no.	Container no.	Matrix: Soil	Matrix: Water	Matrix: Other	Preservation: Ice	Preservation: Acid	Sampling date	Sampling time	BTEX/MTBE 602/EPA 8020	BTEX/TPH EPA M602/8020/8015	TPH Modified 8015 Gas ☒ Diesel ☐	Oil and Grease 413.1 ☐ 413.2 ☐	TPH EPA 418.1/SM503E	EPA 601/8010	EPA 624/8240	EPA 625/8270	TCLP Metals ☐ VOA ☐ Semi VOA ☐	CAM Metals EPA 6010/7000 TTLC ☐ STLC ☐	Lead Org./DHS ☐ Lead EPA 7420/7421 ☐		
SP-43		1	✓			✓		6-11-98	16:10	X		X										
SP-44		1	✓			✓			16:15	X		X										
SP-45		1	✓			✓			16:21	X		X										
SP-46		1	✓			✓			16:25	X		X										
SP-47		1	✓			✓			16:28	X		X										
SP-48		1	✓			✓			16:34	X		X										
SP-49		1	✓			✓			16:40	X		X										
SP-50		1	✓			✓			16:42	X		X										

Special detection Limit/reporting

Special QA/QC

Remarks
12hr Hottest TPHg for Lead by 6010.
Confirm Highest MTBE by 8260.

Lab number

Turnaround time
- Priority Rush 1 Business Day ☒
- Rush 2 Business Days ☐
- Expedited 5 Business Days ☐
- Standard 10 Business Days ☐

Condition of sample: Intact		Temperature received: Cool	
Relinquished by sampler	Date 6/12/98 Time 905	Received by	6/12/98 905
Relinquished by	Date 6/12 Time 1100	Received by	
Relinquished by	Date Time	Received by laboratory	Date 6/12/98 Time 1110

Distribution: White copy — Laboratory; Canary copy — ARCO Environmental Engineering; Pink copy — Consultant
APC-3292 (2-91)

Del Mar Analytical

2852 Alton Ave. Irvine, CA 92606 (714) 261-1022 FAX (714) 261-1228
1014 E. Cooley Dr. Suite A Colton, CA 92324 (909) 370-4667 FAX (909) 370-1046
16525 Sherman Way, Suite C-11 Van Nuys, CA 91406 (818) 779-1844 FAX (818) 779-1843
2465 W. 12th St. Suite 1 Tempe, AZ 85281 (602) 968-8272 FAX (602) 968-8275

REC'D JUN 22 1998

ANALYTICAL REPORT

Prepared For: **SECOR**
290 Conejo Ridge Ave., Ste. 200
Thousand Oaks, CA 91361
Attn: John Bollier

Project: ARCO Site #9645, Inglewood
Former Thrifty #251

Sampled: 6/2/98

Roan J. McRae
Laboratory Manager

Joseph Doak
Project Manager

2852 Alton Ave., Irvine, CA 92606 (714) 261-1022 FAX (714) 261-1228
1014 E. Cooley Dr. Suite A, Colton, CA 92324 (909) 370-4667 FAX (909) 370-1046
16525 Sherman Way, Suite C-11, Van Nuys, CA 91406 (818) 779-1844 FAX (818) 779-1843
2465 W. 12th St., Suite F, Tempe, AZ 85281 (602) 968-8272 FAX (602) 968-4475

Del Mar Analytical

SECOR	Client Project ID:	ARCO Site #9645, Inglewood	Sampled:	Jun 2, 1998
290 Conejo Ridge Ave., Ste. 200		Former Thrifty #251	Received:	Jun 2, 1998
Thousand Oaks, CA 91361	Sample Descript:	Soil, TK-2A-14	Extracted:	Jun 10, 1998
Attention: John Bollier	Lab Number:	V8060346	Analyzed:	Jun 10, 1998
			Reported:	Jun 15, 1998

MTBE (EPA 8260)

Analyte	Reporting Limit µg/Kg (ppb)	Sample Result µg/Kg (ppb)
Methyl tert-Butyl Ether	500	2,100

This analysis was subcontracted to and performed by Del Mar Analytical, Irvine - ELAP #1197.
Analytes reported as N.D. were not present at or above the reporting limit. Due to matrix effects and/or other factors, the sample required dilution. Reporting limits for this sample have been raised by a factor of 100.

DEL MAR ANALYTICAL, VAN NUYS (ELAP #1855)

Roan J. McRae
Laboratory Manager

Surrogate Standard Recoveries (Accept. Limits):	
Dibromofluoromethane (80-120)	93%

Results pertain only to samples tested in the laboratory. This report shall not be reproduced, except in full, without written permission from Del Mar Analytical.

Del Mar Analytical

2852 Alton Ave., Irvine, CA 92606 (714) 261-1022 FAX (714) 261-1228
1614 E. Cooley Dr., Suite A, Colton, CA 92324 (909) 370-4667 FAX (909) 370-1046
16525 Sherman Way, Suite C, Van Nuys, CA 91406 (818) 779-1844 FAX (818) 779-1843
2465 W. 12th St., Suite 1, Tempe, AZ 85281 (602) 968-8272 FAX (602) 968-8275

SECOR	Client Project ID:	ARCO Site #9645, Inglewood	Sampled: Jun 2, 1998
290 Conejo Ridge Ave., Ste. 200		Former Thrifty #251	Received: Jun 2, 1998
Thousand Oaks, CA 91361	Sample Descript:	Water	Extracted: Jun 9, 1998
Attention: John Bollier	First Sample #:	V8060347	Analyzed: Jun 10, 1998
			Reported: Jun 15, 1998

LEAD (EPA 6010)

Laboratory Number	Sample Description	Reporting Limit mg/Kg (ppm)	Sample Result mg/Kg (ppm)
V8060347	TK-2B-15	2.0	4.0

Analytes reported as N.D. were not present at or above the reporting limit.
This analysis was subcontracted to and performed by Del Mar Analytical, Irvine - ELAP #1197.

DEL MAR ANALYTICAL, VAN NUYS (ELAP #1855)

Roan J. McRae
Laboratory Manager

Results pertain only to samples tested in the laboratory. This report shall not be reproduced, except in full, without written permission from Del Mar Analytical

Del Mar Analytical

2852 Alton Ave., Irvine, CA 92606 (714) 261-1022 FAX (714) 261-1228
1014 E. Cooley Dr., Suite A, Colton, CA 92324 (909) 370-4667 FAX (909) 370-1046
16520 Sherman Way, Suite C-12, Van Nuys, CA 91406 (818) 779-1844 FAX (818) 779-1843
2465 W. 12th St., Suite 1, Tempe, AZ 85281 (602) 968-8272 FAX (602) 968-8275

SECOR
290 Conejo Ridge Ave., Ste. 200
Thousand Oaks, CA 91361
Attention: John Bollier

Method Blank

Extracted: Jun 10, 1998
Analyzed: Jun 10, 1998
Reported: Jun 15, 1998

MTBE (EPA 8260)

Analyte	Reporting Limit µg/Kg (ppb)	Sample Result µg/Kg (ppb)
Methyl tert-Butyl Ether.....	5.0	N.D.

This analysis was subcontracted to and performed by Del Mar Analytical, Irvine - ELAP #1197.
Analytes reported as N.D. were not present at or above the reporting limit.

DEL MAR ANALYTICAL, VAN NUYS (ELAP #1855)

Roan J. McRae
Laboratory Manager

Surrogate Standard Recoveries (Accept. Limits):	
Dibromofluoromethane (80-120).....	94%

Results pertain only to samples tested in the laboratory. This report shall not be reproduced, except in full, without written permission from Del Mar Analytical

Del Mar Analytical

2852 Alton Ave., Irvine, CA 92606 (714) 261-1022 FAX (714) 261-1228
10041 Cooley Dr., Suite A, Colton, CA 92324 (909) 370-4667 FAX (909) 370-1046
16525 Sherman Way, Suite C-11, Van Nuys, CA 91406 (818) 779-1844 FAX (818) 779-1843
2465 W. 12th St., Suite 1, Tempe, AZ 85281 (602) 968-8272 FAX (602) 968-4431

SECOR
290 Conejo Ridge Ave., Ste. 200
Thousand Oaks, CA 91361
Attention: John Bollier

Method Blank

Extracted: Jun 9, 1998
Analyzed: Jun 9, 1998
Reported: Jun 15, 1998

LEAD (EPA 6010)

Laboratory Description	Reporting Limit mg/Kg (ppm)	Sample Result mg/Kg (ppm)
Method Blank	2.0	N.D.

Analytes reported as N.D. were not present at or above the reporting limit.
This analysis was subcontracted to and performed by Del Mar Analytical, Irvine - ELAP #1197.

DEL MAR ANALYTICAL (ELAP #1855)

Roan J. McRae
Laboratory Manager

Results pertain only to samples tested in the laboratory. This report shall not be reproduced, except in full, without written permission from Del Mar Analytical.

Del Mar Analytical

2852 Alton Ave., Irvine, CA 92606 (714) 261-1022 FAX (714) 261-1228
1014 E. Cooley Dr., Suite A, Colton, CA 92324 (909) 370-4667 FAX (909) 370-1046
16525 Sherman Way, Suite C-11, Van Nuys, CA 91406 (818) 779-1844 FAX (818) 779-1843
2465 W. 12th St., Suite F, Tempe, AZ 85281 (602) 968-8277 FAX (602) 968-5411

MS/MSD DATA REPORT

EPA METHOD: 8260
Matrix: Soil

Date: 6/10/98

Sample: HF00483

Batch: HF10081SA

Analyte	R1	Sp	MS	MSD	PR1	PR2	RPD	MEAN PR	Acceptance Limits	
	ppb	ppb	ppb	ppb	%	%	%	%	RPD	MPR
Vinyl Chloride	0	25	22	23	88%	92%	4%	90%	30	30-160
1,1-Dichloroethene	0	25	25	26	100%	104%	4%	102%	40	45-165
MTBE	0.20	25	30	29	119%	115%	3%	117%	40	55-155
1,1-Dichlororethane	0.10	25	24	24	96%	96%	0%	96%	20	55-150
Chloroform	0	25	25	24	100%	96%	4%	98%	20	65-140
1,2-Dichlororethane	0	25	26	25	104%	100%	4%	102%	30	55-145
Benzene	0	25	24	23	96%	92%	4%	94%	25	60-140
Trichloroethene	0	25	25	25	100%	100%	0%	100%	30	60-145
Toluene	0	25	25	25	100%	100%	0%	100%	20	65-140
Tetrachloroethene	0	25	25	25	100%	100%	0%	100%	50	10-200
Chlorobenzene	0	25	25	26	100%	104%	4%	102%	20	70-135
Ethylbenzene	0.10	25	24	25	96%	100%	4%	98%	20	70-140
m,p-Xylenes	0	50	48	49	96%	98%	2%	97%	20	40-160
o-Xylene	0.20	25	24	25	95%	99%	4%	97%	20	65-150

Definition of Terms:

R1..... Result of Sample Analysis
Sp..... Spike Concentration Added to Sample
MS..... Matrix Spike Result
MSD..... Matrix Spike Duplicate Result
PR1..... Percent Recovery of MS; ((MS-R1) / SP) X 100
PR2..... Percent Recovery of MSD; ((MSD-R1) / SP) X 100
RPD..... Relative Percent Difference; ((MS-MSD)/(MS+MSD)/2) X 100
Acceptance Limits..... Statistically determined on an annual basis.

DEL MAR ANALYTICAL

Del Mar Analytical

2852 Alton Ave., Irvine, CA 92606 (714) 261-1022 FAX (714) 261-1228
1914 E. Cooley Dr., Suite A, Colton, CA 92324 (909) 370-4667 FAX (909) 370-1046
16525 Sherman Way, Suite C-11, Van Nuys, CA 91406 (818) 779-1844 FAX (818) 779-1843
2465 W. 12th St., Suite 1, Tempe, AZ 85281 (602) 968-8272 FAX (602) 968-8487

MS/MSD DATA REPORT

EPA METHOD: 8260
Matrix: Soil

Date: 6/10/98

Sample: HF01458

Batch: HF10081SB

Analyte	R1	Sp	MS	MSD	PR1	PR2	RPD	MEAN PR	Acceptance Limits	
	ppb	ppb	ppb	ppb	%	%	%	%	RPD	MPR
Vinyl Chloride	0	25	25	26	100%	104%	4%	102%	30	30-160
1,1-Dichloroethene	0	25	28	29	112%	116%	4%	114%	40	45-165
MTBE	2.4	25	34	32	126%	118%	6%	122%	40	55-155
1,1-Dichlororethane	0.10	25	27	27	108%	108%	0%	108%	20	55-150
Chloroform	0.40	25	28	28	110%	110%	0%	110%	20	65-140
1,2-Dichlororethane	0	25	28	26	112%	104%	7%	108%	30	55-145
Benzene	0	25	26	26	104%	104%	0%	104%	25	60-140
Trichloroethene	0	25	27	27	108%	108%	0%	108%	30	60-145
Toluene	0	25	28	28	112%	112%	0%	112%	20	65-140
Tetrachloroethene	0	25	28	27	112%	108%	4%	110%	50	10-200
Chlorobenzene	0	25	30	27	120%	108%	11%	114%	20	70-135
Ethylbenzene	0	25	218	27	872%	108%	156%	490%	20	70-140
m,p-Xylenes	0	50	55	52	110%	104%	6%	107%	20	40-160
o-Xylene	0	25	28	26	112%	104%	7%	108%	20	65-150

Definition of Terms:

R1..... Result of Sample Analysis
Sp..... Spike Concentration Added to Sample
MS..... Matrix Spike Result
MSD..... Matrix Spike Duplicate Result
PR1..... Percent Recovery of MS; ((MS-R1) / SP) X 100
PR2..... Percent Recovery of MSD; ((MSD-R1) / SP) X 100
RPD..... Relative Percent Difference; ((MS-MSD)/(MS+MSD)/2) X 100
Acceptance Limits..... Statistically determined on an annual basis.

DEL MAR ANALYTICAL

Del Mar Analytical

2852 Alton Ave., Irvine, CA 92606 (714) 261-1022 FAX (714) 261-...
1014 E. Cooley Dr., Suite A, Colton, CA 92324 (909) 370-4667 FAX (909) 370-...
16525 Sherman Way, Suite C-11, Van Nuys, CA 91406 (818) 779-1844 FAX (818) 779-...
2465 W. 12th St., Suite 1, Tempe, AZ 85281 (602) 968-8272 FAX (602) 968-...

LCS DATA REPORT

EPA METHOD: 8260

Date: 6/10/98

Batch: HF10081SA

Analyte	St	R1	PR	Acceptance Limits
	ppb	ppb	%	%
Vinyl Chloride	25	24	96%	40-145
1,1-Dichloroethene	25	27	108%	55-145
MTBE	25	28	112%	60-140
1,1-Dichlororethane	25	24	96%	60-140
Chloroform	25	26	104%	65-135
1,2-Dichlororethane	25	25	100%	55-135
Benzene	25	23	92%	65-135
Trichloroethene	25	24	96%	70-130
Toluene	25	24	96%	70-125
Tetrachloroethene	25	26	104%	65-130
Chlorobenzene	25	26	104%	75-125
Ethylbenzene	25	25	100%	70-125
m,p-Xylenes	50	48	96%	70-130
o-Xylene	25	25	100%	70-135

Definition of Terms:

St. . . . . Concentration of standard added to blank.

R1 . . . . . Standard Result

PR . . . . . Percent Recovery of R1; (R1 / St) X 100

DEL MAR ANALYTICAL

Del Mar Analytical

2852 Alton Ave., Irvine, CA 92606 (714) 261-1022 FAX (714) 261-1228
1014 E. Cooley Dr. Suite A Colton, CA 92324 (909) 370-4667 FAX (909) 370-1046
16520 Sherman Way, Suite C-11 Van Nuys, CA 91406 (818) 779-1844 FAX (818) 779-1843
2465 W. 12th St., Suite 1 Tempe, AZ 85281 (602) 968-8272 FAX (602) 968-8693

LCS DATA REPORT

EPA METHOD: 8260

Date: 6/10/98

Batch: HF10081SB

Analyte	St	R1	PR	Acceptance Limits
	ppb	ppb	%	%
Vinyl Chloride	25	24	96%	40-145
1,1-Dichloroethene	25	27	108%	55-145
MTBE	25	28	112%	60-140
1,1-Dichlororethane	25	24	96%	60-140
Chloroform	25	26	104%	65-135
1,2-Dichlororethane	25	25	100%	55-135
Benzene	25	23	92%	65-135
Trichloroethene	25	24	96%	70-130
Toluene	25	24	96%	70-125
Tetrachloroethene	25	26	104%	65-130
Chlorobenzene	25	26	104%	75-125
Ethylbenzene	25	25	100%	70-125
m,p-Xylenes	50	48	96%	70-130
o-Xylene	25	25	100%	70-135

Definition of Terms:

St. . . . . Concentration of standard added to blank.

R1 . . . . . Standard Result

PR . . . . . Percent Recovery of R1; (R1 / St) X 100

DEL MAR ANALYTICAL

Del Mar Analytical

2852 Alton Ave., Irvine, CA 92606 (714) 261-1022 FAX (714) 261-1228
1014 E. Cooley Dr., Suite A, Colton, CA 92324 (909) 370-4667 FAX (909) 370-1046
16525 Sherman Way, Suite C-1, Van Nuys, CA 91406 (818) 779-1844 FAX (818) 779-1843
2465 W. 12th St., Suite 1, Tempe, AZ 85281 (602) 968-8272 FAX (602) 968-8275

MS/MSD DATA REPORT

METHOD: METALS
Instrument: ICP
Matrix: Soil

Date Analyzed: 6/10/98

Sample: HF00365

Batch: HF09ME1S

Analyte	R1	Sp	MS	MSD	PR1	PR2	RPD	MEAN PR	Acceptance Limits	
	ppm	ppm	ppm	ppm	%	%	%	%	RPD	MPR
Chromium	30.8	50	70.0	74.4	78%	87%	6.09%	83%	20	80-120
Lead *	15.6	50	53.8	55.5	76%	80%	3.11%	78%	20	80-120

* The MS/MSD recoveries and/or RPD were outside of acceptance limits due to sample matrix effects. See LCS for batch validation.

Definition of Terms:

R1..... Result of Sample Analysis
Sp..... Spike Concentration Added to Sample
MS..... Matrix Spike Result
MSD..... Matrix Spike Duplicate Result
PR1..... Percent Recovery of MS; ((MS-R1) / SP) X 100
PR2..... Percent Recovery of MSD; ((MSD-R1) / SP) X 100
RPD..... Relative Percent Difference; ((MS-MSD)/(MS+MSD)/2) X 100
Acceptance Limits..... Statistically determined on an annual basis.

DEL MAR ANALYTICAL

Del Mar Analytical

1014 E. Cooley Dr., Suite A, Colton, CA 92324 (909) 370-4667 FAX (909) 370-1046
2465 W. 12th St., Suite 1, Tempe, AZ 85281 (602) 968-8272 FAX (602) 968-4431

LCS DATA REPORT

METHOD: METALS
Instrument: ICP

Date Analyzed: 6/4/98

Batch: HF01ME3W

Analyte	St	R1	PR	Acceptance Limits
	ppm	ppm	%	%
Chromium	50	47.3	95%	80-120
Lead	50	49.0	98%	80-120

Definition of Terms:

St. ..... Concentration of standard added to blank.

R1 ..... Standard Result

PR ..... Percent Recovery of R1; (R1 / St) X 100

Acceptance Limits. ... Statistically determined on an annual basis.

DEL MAR ANALYTICAL

ARCO Products Company
Division of AtlanticRichfieldCompany

Task Order No. 7...K Temperature - 22194-100 pc

Chain of Custody

ARCO Facility no. Tosco #251 / Arco #1645	City (Facility) 4130 W. Century Blvd Inglewood	Project manager (Consultant) John Bollier	Laboratory name DHL MAC
ARCO engineer Dimmel Fish / Pete D'Amico	Telephone no. (ARCO)	Telephone no. (Consultant) (805) 230-1266	Fax no. (Consultant) (805) 230-1277	Contract number 67073
Consultant name SECOR International Inc.	Address (Consultant) 290 Conejo Ridge Ave Suite 200			Method of shipment Hand Delivered

Sample I.D.	Lab no.	Container no.	Matrix: Soil	Matrix: Water	Matrix: Other	Preservation: Ice	Preservation: Acid	Sampling date	Sampling time	BTEX & MTBE 602/EPA 8020	BTEX/TPH EPA M602/8020/8015	TPH Modified 8015 Gas ☒ Diesel ☐	Oil and Grease 413.1 ☐ 413.2 ☐	TPH EPA 418.1/SM503E	EPA 601/8010	EPA 624/8240	EPA 625/8270	TCLP Metals ☐ VOA ☐ Semi ☐ VOA ☐	CAM Metals EPA 6010/7000 TTLC ☐ STLC ☐	Lead Org./DHS ☐ Lead EPA 7420/7421 ☐		
√ TK-1C-14		1	X			X		6/2/98	15:12	X		X										
√ TK-1B-14		1	X			X		↓	16:00	X		X										
√ TK-2M-14		1	X			X		↓	15:15	X		X										
√ TK-2B-15		1	X			X		↓	16:50	X		X										

Special detection Limit/reporting

Special QA/QC

Remarks
Run Hotter TPH-g for lead EPA 6010
Confirm Hotter MTBE using EPA 8260

Lab number

Turnaround time
- Priority Rush 1 Business Day
- Rush 2 Business Days
- Expedited 5 Business Days
- Standard 10 Business Days

Condition of sample: INTACT

Temperature received: ON ICE

Relinquished by sampler Andrew Madrigal	Date 6/2/98	Time 610	Received by
Relinquished by	Date	Time	Received by
Relinquished by	Date	Time	Received by laboratory	Date 6/2/98	Time 610

Distribution: White copy — Laboratory; Canary copy — ARCO Environmental Engineering; Pink copy — Consultant
APC-3292 (2-91)

Del Mar Analytical

2852 Alton Ave Irvine CA 92606 (949) 261-1022 FAX (949) 261-1228
1014 E Cooley Dr Suite A, Colton CA 92324 (909) 370-4667 FAX (909) 370-1046
16525 Sherman Way Suite C-11 Van Nuys CA 91406 (818) 779-1844 FAX (818) 779-1843
9484 Chesapeake Dr Suite 805 San Diego CA 92123 (619) 505-9596 FAX (619) 505-9689
2465 W 12th St Suite 1 Tempe AZ 85281 (602) 968-8272 FAX (602) 968-1338

SECOR
290 Conejo Ridge Ave., Ste. 200
Thousand Oaks, CA 91361
Attention: John Bollier

Client Project ID: ARCO Site #9645, Inglewood
Former Thrifty #251
Sample Descript: Soil
First Sample #: V8060767

Sampled: Jun 5, 1998
Received: Jun 5, 1998
Extracted: Jun 18, 1998
Analyzed: Jun 18, 1998
Reported: Jun 19, 1998

LEAD (EPA 6010)

Laboratory Number	Sample Description	Reporting Limit mg/Kg (ppm)	Sample Result mg/Kg (ppm)
V8060767	TP-3-16'	2.0	4.0

Analytes reported as N.D. were not present at or above the reporting limit.
This analysis was subcontracted to and performed by Del Mar Analytical, Irvine - ELAP #1197
DEL MAR ANALYTICAL, VAN NUYS (ELAP #1855)

Roan McRae
Laboratory Manager

Results pertain only to samples tested in the laboratory. This report shall not be reproduced, except in full, without written permission from Del Mar Analytical

Del Mar Analytical

2852 Alton Ave. Irvine, CA 92606 (949) 261-1022 FAX (949) 261-1228
1014 E. Cooley Dr. Suite A, Colton, CA 92324 (909) 370-4667 FAX (909) 370-1046
16525 Sherman Way, Suite C-11, Van Nuys, CA 91406 (818) 779-1844 FAX (818) 779-1843
9484 Chesapeake Dr., Suite 805, San Diego, CA 92123 (619) 505-9596 FAX (619) 505-9689
2465 W. 12th St., Suite 1, Tempe, AZ 85281 (602) 968-8272 FAX (602) 968-1338

RECD JUL 30 1998

SECOR
290 Conejo Ridge Ave., Ste. 200
Thousand Oaks, CA 91361
Attention: John Bollier

Client Project ID: ARCO Site #9645, Inglewood
Former Thrifty #251
Sample Descript: Soil, TP-1-16'
Lab Number: V8060766

Sampled: Jun 5, 1998
Received: Jun 5, 1998
Extracted: Jun 18, 1998
Analyzed: Jun 18, 1998
Reported: Jun 19, 1998

MTBE (EPA 8260)

Analyte	Reporting Limit µg/Kg (ppb)	Sample Result µg/Kg (ppb)
Methyl tert-Butyl Ether	5.0	7.7

This analysis was subcontracted to and performed by Del Mar Analytical, Irvine - ELAP #1197.
Analytes reported as N.D. were not present at or above the reporting limit

DEL MAR ANALYTICAL, VAN NUYS (ELAP #1855)

Roan McRae
Laboratory Manager

Surrogate Standard Recoveries (Accept. Limits)	
Dibromofluoromethane (80-120)	88%

Results pertain only to samples tested in the laboratory. This report shall not be reproduced, except in full, without written permission from Del Mar Analytical

Del Mar Analytical

2652 Alton Ave., Irvine, CA 92606 (949) 261-1022 FAX (949) 261-1228
1014 E. Cooley Dr., Suite A, Colton, CA 92324 (909) 370-4667 FAX (909) 370-1046
16525 Sherman Way, Suite C-11, Van Nuys, CA 91406 (818) 779-1844 FAX (818) 779-1843
9484 Chesapeake Dr., Suite 805, San Diego, CA 92123 (619) 505-9596 FAX (619) 505-9689
2465 W. 12th St., Suite 1, Tempe, AZ 85281 (602) 968-8272 FAX (602) 968-1338

SECOR
290 Conejo Ridge Ave., Ste. 200
Thousand Oaks, CA 91361
Attention: John Bollier

Method Blank

Extracted: Jun 18, 1998
Analyzed: Jun 18, 1998
Reported: Jun 19, 1998

MTBE (EPA 8260)

Analyte	Reporting Limit µg/Kg (ppb)	Sample Result µg/Kg (ppb)
Methyl tert-Butyl Ether	5.0	N.D.

This analysis was subcontracted to and performed by Del Mar Analytical, Irvine - ELAP #1197.
Analytes reported as N.D. were not present at or above the reporting limit.

DEL MAR ANALYTICAL, VAN NUYS (ELAP #1855)

Roan McRae
Laboratory Manager

Surrogate Standard Recoveries (Accept. Limits):	
Dibromofluoromethane (80-120).....	90%

Results pertain only to samples tested in the laboratory. This report shall not be reproduced, except in full, without written permission from Del Mar Analytical.

Del Mar Analytical

2852 Alton Ave. Irvine, CA 92606 (949) 261-1022 FAX (949) 261-1228
1014 E. Cooley Dr., Suite A, Colton, CA 92324 (909) 370-4667 FAX (909) 370-1046
16525 Sherman Way, Suite C-11, Van Nuys, CA 91406 (818) 779-1844 FAX (818) 779-1843
9484 Chesapeake Dr., Suite 805, San Diego, CA 92123 (619) 505-9596 FAX (619) 505-9689
2465 W. 12th St., Suite 1 Tempe, AZ 85281 (602) 968-8272 FAX (602) 968-1338

SECOR
290 Conejo Ridge Ave., Ste. 200
Thousand Oaks, CA 91361
Attention: John Bollier

Method Blank

Extracted: Jun 18, 1998
Analyzed: Jun 18, 1998
Reported: Jun 19, 1998

LEAD (EPA 6010)

Laboratory Description	Reporting Limit mg/Kg (ppm)	Sample Result mg/Kg (ppm)
Method Blank	2.0	N.D.

Analytes reported as N.D. were not present at or above the reporting limit.
This analysis was subcontracted to and performed by Del Mar Analytical, Irvine - ELAP #1197.

DEL MAR ANALYTICAL, VAN NUYS (ELAP #1855)

Roan McRae
Laboratory Manager

Results pertain only to samples tested in the laboratory. This report shall not be reproduced, except in full, without written permission from Del Mar Analytical.

Del Mar Analytical

2852 Alton Ave. [illegible] CA 92606 (714) 261-1022 FAX (714) [illegible]
1014 E. Cooley Dr. Suite A [illegible] CA 92324 (909) 370-4667 FAX [illegible]
16525 Sherman Way, Suite C-11 Van [illegible] CA 91406 (818) 779-1844 FAX (818) [illegible]
2465 W. 12th St. Suite [illegible] AZ 85281 (602) 968-8272 FAX [illegible]

MS/MSD DATA REPORT

EPA METHOD: 8260
Matrix: Soil

Date: 6/18/98

Sample: HF01715

Batch: HF18081S

Analyte	R1	Sp	MS	MSD	PR1	PR2	RPD	MEAN PR	Acceptance Limits	
	ppb	ppb	ppb	ppb	%	%	%	%	RPD	MPR
Vinyl Chloride	0.10	25	20	18	80%	72%	10.5%	76%	30	30-160
1,1-Dichloroethene	0	25	23	21	92%	84%	9.09%	88%	40	45-165
MTBE	0.20	25	24	23	95%	91%	4.26%	93%	40	55-155
1,1-Dichlororethane	0	25	21	21	84%	84%	0%	84%	20	55-150
Chloroform	0.20	25	24	24	95%	95%	0%	95%	20	65-140
1,2-Dichlororethane	0	25	21	22	84%	88%	4.65%	86%	30	55-145
Benzene	1.90	25	23	23	84%	84%	0%	84%	25	60-140
Trichloroethene	0.20	25	23	22	91%	87%	4.44%	89%	30	60-145
Toluene	6.30	25	28	28	87%	87%	0%	87%	20	65-140
Tetrachloroethene	0	25	23	22	92%	88%	4.44%	90%	50	10-200
Chlorobenzene	0	25	23	22	92%	88%	4.44%	90%	20	70-135
Ethylbenzene	13.2	25	36	34	91%	83%	5.71%	87%	20	70-140
m,p-Xylenes	57.5	50	97	94	79%	73%	3.14%	76%	20	40-160
o-Xylene	18.0	25	39	38	84%	80%	2.60%	82%	20	65-150

Definition of Terms:

R1..... Result of Sample Analysis
Sp..... Spike Concentration Added to Sample
MS..... Matrix Spike Result
MSD..... Matrix Spike Duplicate Result
PR1..... Percent Recovery of MS; ((MS-R1) / SP) X 100
PR2..... Percent Recovery of MSD; ((MSD-R1) / SP) X 100
RPD..... Relative Percent Difference; ((MS-MSD)/(MS+MSD)/2) X 100
Acceptance Limits..... Statistically determined on an annual basis.

DEL MAR ANALYTICAL

Del Mar Analytical

2852 Alton Ave., Irvine, CA 92606 (714) 261-1022 FAX (714) [illegible]
1014 E. Cooley Dr., Suite A, Colton, CA 92324 (909) 370-4667 FAX (909) [illegible]
16525 Sherman Way, Suite C-11, Van Nuys, CA 91406 (818) 779-1844 FAX (818) [illegible]
2465 W. 12th St., Suite 1, Tempe, AZ 85281 (602) 968-8272 FAX (602) [illegible]

LCS DATA REPORT

EPA METHOD: 8260

Date: 6/18/98

Batch: HF18081S

Analyte	St	R1	PR	Acceptance Limits
	ppb	ppb	%	%
Vinyl Chloride	25	24	96%	40-145
1,1-Dichloroethene	25	25	100%	55-145
MTBE	25	28	112%	60-140
1,1-Dichlororethane	25	24	96%	60-140
Chloroform	25	24	96%	65-135
1,2-Dichlororethane	25	23	92%	55-135
Benzene	25	23	92%	65-135
Trichloroethene	25	28	112%	70-130
Toluene	25	25	100%	70-125
Tetrachloroethene	25	25	100%	65-130
Chlorobenzene	25	25	100%	75-125
Ethylbenzene	25	25	100%	70-125
m,p-Xylenes	50	48	96%	70-130
o-Xylene	25	24	96%	70-135

Definition of Terms:

St. . . . . **Concentration of standard added to blank.**

R1 . . . . . **Standard Result**

PR . . . . . **Percent Recovery of R1; (R1 / St) X 100**

DEL MAR ANALYTICAL

ARCO Products Company

Division of Atlantic Richfield Company

Task Order No. 22154-00

Chain of Custody

ARCO Facility no. TOC 251 / ARCO 1645	City (Facility) 4130 W Century Blvd.	Project manager (Consultant) John Bollier	Laboratory name Del Mar
ARCO engineer Darrel Fah / Pete D'Amico	Telephone no. (ARCO)	Telephone no. (Consultant) (805) 230-1266	Fax no. (Consultant) (805) 230-1277
Consultant name SECOR International Inc.	Address (Consultant) 290 Conejo Ridge Ave Ste 200 TO. CA		Contract number 02023

Method of shipment: HAND DELIVERED

Sample I.D	Lab no.	Container no.	Matrix: Soil	Matrix: Water	Matrix: Other	Preservation: Ice	Preservation: Acid	Sampling date	Sampling time	BTEX 602/EPA 8020	BTEX/TPH EPA M8020/8015	TPH Modified 8015 Gas ☒ Diesel ☐	Oil and Grease 413.1 ☐ 413.2 ☐	TPH EPA 418.1/SM5030	EPA 601/8010	EPA 8240/8260	EPA 625/8270	TCLP Metals ☐ VOA ☐ VOA ☐	CAM Metals EPA 6010/7000 TTLC ☐ STLC ☐	Lead Org./DHS ☐ Lead EPA 7420/7421 ☐		
TP-1 16'		1	X			X		06/05/98	11:30	X		X										
TP-2 16'		1	X			X		↓	11:23	↓		↓										
TP-3 16'		1	X			X		↓	11:21	↓		↓										

Special detection Limit/reporting:

Special QA/QC:

Remarks: Run Highest TPHg For Lead EPA 6010 Con firm Highest MTBE using EPA 8260

Lab number:

Turnaround time:

- Priority Rush 1 Business Day ☐
- Rush 2 Business Days ☐
- Expedited 5 Business Days ☐
- Standard 10 Business Days ☒

Condition of sample: Intact

Temperature received: ON ICE

Relinquished by sampler	Date	Time	Received by
[signature]	6/5/98	16:45	
Relinquished by	Date	Time	Received by
Relinquished by	Date	Time	Received by laboratory: [signature] Date 6/5/98 Time 1645

Distribution: White copy — Laboratory; Canary copy — ARCO Environmental Engineering; Pink copy — Consultant

APC-3292 (2-91)

RECD JUN 27 1998

Del Mar Analytical

ANALYTICAL REPORT

Prepared For: **SECOR**
290 Conejo Ridge Ave., Ste. 200
Thousand Oaks, CA 91361
Attn: John Bollier

Project: ARCO Site #9645, Inglewood
Former Thrifty #251

Sampled: 6/5/98

Roan J. McRae
Laboratory Manager

Joseph Doak
Project Manager

Del Mar Analytical

2852 Alton Ave., Irvine, CA 92606 (949) 261-1022 FAX (949) 261-1228
1014 E. Cooley Dr., Suite A, Colton, CA 92324 (909) 370-4667 FAX (909) 370-1046
16525 Sherman Way, Suite C-11, Van Nuys, CA 91406 (818) 779-1844 FAX (818) 779-1843
9484 Chesapeake Dr., Suite 805, San Diego, CA 92123 (619) 505-9596 FAX (619) 505-9689
2465 W. 12th St., Suite 1, Tempe, AZ 85281 (602) 968-8272 FAX (602) 968-1338

SECOR
290 Conejo Ridge Ave., Ste. 200
Thousand Oaks, CA 91361
Attention: John Bollier

Client Project ID: ARCO Site #9645, Inglewood
Former Thrifty #251
Analysis Method: EPA 5030/CA DHS Mod. 8015/8020
First Sample #: V8060384

Sampled: Jun 5, 1998
Received: Jun 5, 1998
Extracted: Jun 15-16, 1998
Analyzed: Jun 15-16, 1998
Reported: Jun 17, 1998

VOLATILE FUEL HYDROCARBONS/BTEX DISTINCTION (CA DHS Mod. EPA 8015/8020)

Laboratory Number	Sample Description Soil	Volatile Fuel Hydrocarbons mg/Kg (ppm)	Benzene mg/Kg (ppm)	Toluene mg/Kg (ppm)	Ethyl Benzene mg/Kg (ppm)	Total Xylenes mg/Kg (ppm)
V8060384	**TP-1-16'**	**4.5**	**N.D.**	**N.D.**	**N.D.**	**N.D.**
Dilution: 1	Reporting Limit:	1.0	0.0050	0.0050	0.0050	0.015
V8060385	**TP-2-16'**	**460**	**N.D.**	**0.082**	**0.094**	**11**
Dilution: 12	Reporting Limit:	12	0.060	0.060	0.060	0.18
V8060386	**TP-3-16'**	**550**	**N.D.**	**0.11**	**0.54**	**7.7**
Dilution: 12	Reporting Limit:	12	0.060	0.060	0.060	0.18

Volatile Fuel Hydrocarbons are quantitated against a gasoline standard. Hydrocarbons detected by this method range from C6 to C12. Analytes reported as N.D. were not present at or above the reporting limit. Dilution factors are due to matrix effects and other factors.

DEL MAR ANALYTICAL, VAN NUYS (ELAP #1855)

Roan J. McRae
Laboratory Manager

Results pertain only to samples tested in the laboratory. This report shall not be reproduced, except in full, without written permission from Del Mar Analytical

Del Mar Analytical

2852 Alton Ave., Irvine, CA 92606 (949) 261-1022 FAX (949) 261-1228
1014 E. Cooley Dr., Suite A, Colton, CA 92324 (909) 370-4667 FAX (909) 370-1046
16525 Sherman Way, Suite C-11, Van Nuys, CA 91406 (818) 779-1844 FAX (818) 779-1843
9484 Chesapeake Dr., Suite 805, San Diego, CA 92123 (619) 505-9596 FAX (619) 505-9689
2465 W. 12th St., Suite 1, Tempe AZ 85281 (602) 968-8272 FAX (602) 968-1338

SECOR
290 Conejo Ridge Ave., Ste. 200
Thousand Oaks, CA 91361
Attention: John Bollier

Client Project ID: ARCO Site #9645, Inglewood
Former Thrifty #251
Analysis Method: EPA 5030/8020
First Sample #: V8060384

Sampled: Jun 5, 1998
Received: Jun 5, 1998
Extracted: Jun 15-16, 1998
Analyzed: Jun 15-16, 1998
Reported: Jun 17, 1998

MTBE (EPA 8020 MODIFIED)

Laboratory Number	Sample Description Soil	Sample Result mg/Kg (ppm)	Reporting Limit mg/Kg (ppm)	Dilution Factor
V8060384	TP-1-16'	0.072	0.035	1.0
V8060385	TP-2-16'	N.D.	0.42	12
V8060386	TP-3-16'	N.D.	0.42	12

MTBE = Methyl tert-Butyl Ether

Analytes reported as N.D. were not present at or above the reporting limit. Dilution factors are due to matrix effects and other factors.

DEL MAR ANALYTICAL, VAN NUYS (ELAP #1855)

Roan J. McRae
Laboratory Manager

Results pertain only to samples tested in the laboratory. This report shall not be reproduced, except in full, without written permission from Del Mar Analytical.

Del Mar Analytical

2852 Alton Ave., Irvine, CA 92606 (949) 261-1022 FAX (949) 261-1228
1014 E. Cooley Dr., Suite A, Colton, CA 92324 (909) 370-4667 FAX (909) 370-1046
16525 Sherman Way, Suite C-11, Van Nuys, CA 91406 (818) 779-1844 FAX (818) 779-1843
9484 Chesapeake Dr., Suite 805, San Diego, CA 92123 (619) 505-9596 FAX (619) 505-9689
2465 W. 12th St., Suite 1, Tempe, AZ 85281 (602) 968-8272 FAX (602) 968-1338

SECOR
290 Conejo Ridge Ave., Ste. 200
Thousand Oaks, CA 91361
Attention: John Bollier

Method Blank

Extracted: Jun 15-16, 1998
Analyzed: Jun 15-16, 1998
Reported: Jun 17, 1998

VOLATILE FUEL HYDROCARBONS/BTEX DISTINCTION (CA DHS Mod. EPA 8015/8020)

	Sample Description	Volatile Fuel Hydrocarbons mg/Kg (ppm)	Benzene mg/Kg (ppm)	Toluene mg/Kg (ppm)	Ethyl Benzene mg/Kg (ppm)	Total Xylenes mg/Kg (ppm)
	Method Blank	**N.D.**	**N.D.**	**N.D.**	**N.D.**	**N.D.**
Dilution: 1	Reporting Limit:	1.0	0.0050	0.0050	0.0050	0.015

Volatile Fuel Hydrocarbons are quantitated against a gasoline standard. Hydrocarbons detected by this method range from C6 to C12. Analytes reported as N.D. were not present at or above the reporting limit. Dilution factors are due to matrix effects and other factors.

DEL MAR ANALYTICAL, VAN NUYS (ELAP #1855)

Roan J. McRae
Laboratory Manager

Results pertain only to samples tested in the laboratory. This report shall not be reproduced, except in full, without written permission from Del Mar Analytical.

Del Mar Analytical

2852 Alton Ave., Irvine, CA 92606 (949) 261-1022 FAX (949) 261-1228
1014 E. Cooley Dr., Suite A, Colton, CA 92324 (909) 370-4667 FAX (909) 370-1046
16525 Sherman Way, Suite C-11, Van Nuys, CA 91406 (818) 779-1844 FAX (818) 779-1843
9484 Chesapeake Dr., Suite 805, San Diego, CA 92123 (619) 505-9596 FAX (619) 505-9689
2465 W. 12th St., Suite 1, Tempe, AZ 85281 (602) 968-8272 FAX (602) 968-1338

SECOR
290 Conejo Ridge Ave., Ste. 200
Thousand Oaks, CA 91361
Attention: John Bollier

Method Blank

Extracted: Jun 15-16, 1998
Analyzed: Jun 15-16, 1998
Reported: Jun 17, 1998

MTBE (EPA 8020 MODIFIED)

Sample Description	Sample Result mg/Kg (ppm)	Reporting Limit mg/Kg (ppm)	Dilution Factor
Method Blank	N.D.	0.035	1.0

MTBE = Methyl tert-Butyl Ether

Analytes reported as N.D. were not present at or above the reporting limit. Dilution factors are due to matrix effects and other factors.

DEL MAR ANALYTICAL, VAN NUYS (ELAP #1855)

Roan J. McRae
Laboratory Manager

Results pertain only to samples tested in the laboratory. This report shall not be reproduced, except in full, without written permission from Del Mar Analytical.

Del Mar Analytical

MS/MSD DATA REPORT

EPA METHOD: 8260
Matrix: Soil

Date: 6/18/98

Sample: HF01715

Batch: HF18081S

Analyte	R1	Sp	MS	MSD	PR1	PR2	RPD	MEAN PR	Acceptance Limits	
	ppb	ppb	ppb	ppb	%	%	%	%	RPD	MPR
Vinyl Chloride	0.10	25	20	18	80%	72%	10.5%	76%	30	30-160
1,1-Dichloroethene	0	25	23	21	92%	84%	9.09%	88%	40	45-165
MTBE	0.20	25	24	23	95%	91%	4.26%	93%	40	55-155
1,1-Dichlororethane	0	25	21	21	84%	84%	0%	84%	20	55-150
Chloroform	0.20	25	24	24	95%	95%	0%	95%	20	65-140
1,2-Dichlororethane	0	25	21	22	84%	88%	4.65%	86%	30	55-145
Benzene	1.90	25	23	23	84%	84%	0%	84%	25	60-140
Trichloroethene	0.20	25	23	22	91%	87%	4.44%	89%	30	60-145
Toluene	6.30	25	28	28	87%	87%	0%	87%	20	65-140
Tetrachloroethene	0	25	23	22	92%	88%	4.44%	90%	50	10-200
Chlorobenzene	0	25	23	22	92%	88%	4.44%	90%	20	70-135
Ethylbenzene	13.2	25	36	34	91%	83%	5.71%	87%	20	70-140
m,p-Xylenes	57.5	50	97	94	79%	73%	3.14%	76%	20	40-160
o-Xylene	18.0	25	39	38	84%	80%	2.60%	82%	20	65-150

Definition of Terms:

R1. . . . . Result of Sample Analysis
Sp. . . . . Spike Concentration Added to Sample
MS. . . . . Matrix Spike Result
MSD. . . . . Matrix Spike Duplicate Result
PR1. . . . . Percent Recovery of MS; ((MS-R1) / SP) X 100
PR2. . . . . Percent Recovery of MSD; ((MSD-R1) / SP) X 100
RPD. . . . . Relative Percent Difference; ((MS-MSD)/(MS+MSD)/2) X 100
Acceptance Limits. . . . . Statistically determined on an annual basis.

DEL MAR ANALYTICAL

Del Mar Analytical

2852 Alton Ave., Irvine, CA 92606 (714) 261-1022 FAX (714) 261-1228
1014 E. Cooley Dr., Suite A, Colton, CA 92324 (909) 370-4667 FAX (909) 370-1046
16525 Sherman Way, Suite C-11, Van Nuys, CA 91406 (818) 779-1844 FAX (818) 779-1843
2465 W. 12th St., Suite 1, Tempe, AZ 85281 (602) 968-8378 FAX (602) 968-8379

LCS DATA REPORT

EPA METHOD: 8260

Date: 6/18/98

Batch: HF18081S

Analyte	St	R1	PR	Acceptance Limits
	ppb	ppb	%	%
Vinyl Chloride	25	24	96%	40-145
1,1-Dichloroethene	25	25	100%	55-145
MTBE	25	28	112%	60-140
1,1-Dichlororethane	25	24	96%	60-140
Chloroform	25	24	96%	65-135
1,2-Dichlororethane	25	23	92%	55-135
Benzene	25	23	92%	65-135
Trichloroethene	25	28	112%	70-130
Toluene	25	25	100%	70-125
Tetrachloroethene	25	25	100%	65-130
Chlorobenzene	25	25	100%	75-125
Ethylbenzene	25	25	100%	70-125
m,p-Xylenes	50	48	96%	70-130
o-Xylene	25	24	96%	70-135

Definition of Terms:

St. . . . . Concentration of standard added to blank.

R1 . . . . . Standard Result

PR . . . . . Percent Recovery of R1; (R1 / St) X 100

DEL MAR ANALYTICAL

Del Mar Analytical

MS/MSD DATA REPORT

METHOD: METALS
Instrument: ICP
Matrix: Soil

Date Analyzed: 6/18/98

Sample: HF02381

Batch: HF18ME1S

Analyte	R1	Sp	MS	MSD	PR1	PR2	RPD	MEAN PR	Acceptance Limits	
	ppm	ppm	ppm	ppm	%	%	%	%	RPD	MPR
Chromium	19.6	50	64.8	62.9	90%	87%	3.0%	89%	20	80-120
Lead	4.0	50	50	48	92%	88%	4.07%	90%	20	80-120

Definition of Terms:

R1. . . . . Result of Sample Analysis
Sp. . . . . Spike Concentration Added to Sample
MS. . . . . Matrix Spike Result
MSD. . . . . Matrix Spike Duplicate Result
PR1. . . . . Percent Recovery of MS; ((MS-R1) / SP) X 100
PR2. . . . . Percent Recovery of MSD; ((MSD-R1) / SP) X 100
RPD. . . . . Relative Percent Difference; ((MS-MSD)/(MS+MSD)/2) X 100
Acceptance Limits. . . . . Statistically determined on an annual basis.

DEL MAR ANALYTICAL

BELSHIRE ENVIRONMENTAL SERVICES, INC.
25971 Towne Centre Drive, Foothill Ranch, CA 92610
Tel. (949) 460-5200 Fax. (949) 460-5210

10012-37167

TRANSMITTAL

Date: 5/26/2011

To: Joe Baiocco
Los Angeles County DPW
900 South Fremont Avenue
Alhambra, CA 91803

From: Shawna Chambers

Sent Via:

Tracking #: 1ZF834R60392264982

Re: **Secondary Containment Re-test**
ARCO# 09645
4130 W CENTURY
Inglewood, CA 90304

6833069

The following test report(s) are included:

Secondary Containment Re-test performed on 5/17/2011.

Comments:

Please do not hesitate to call me at (949) 460-5200 if you have any questions or concerns regarding this work.

Jim Brown
Project Manager

Secondary Containment Testing Report Form

This form is intended for use by contractors performing periodic testing of UST secondary containment systems. Use the appropriate pages of this form to report results for all components tested. The completed form, written test procedures, and printouts from tests (if applicable), should be provided to the facility owner/operator for submittal to the local regulatory agency.

1. FACILITY INFORMATION

Facility Name: Arco #09645	Date of Testing: 05/17/11
Facility Address: 4130 W Century Blvd Inglewood, CA.	
Facility Contact:	Phone:
Date Local Agency Was Notified of Testing:	
Name of Local Agency Inspector *(if present during testing)*:	

2. TESTING CONTRACTOR INFORMATION

Company Name: **Belshire Environmental Services, Inc.**	
Technician Conducting Test:	
Credentials: ☒ CSLB Licensed Contractor	☐ SWRCB Licensed Tank Tester
License Type: **A - General Engineering Contractor**	License Number: **808313**

Manufacturer Training

Manufacturer	Component(s)	Date Training Expires
Available upon request		

3. SUMMARY OF TEST RESULTS

Component	Pass	Fail	Not Tested	Repairs Made	Component	Pass	Fail	Not Tested	Repairs Made
Tank Annulars	☐	☐	☐	☐		☐	☐	☐	☐
	☐	☐	☐	☐		☐	☐	☐	☐
Secondary Pipe	☐	☐	☐	☐		☐	☐	☐	☐
	☐	☐	☐	☐		☐	☐	☐	☐
Turbine Sump (1) 91	☑	☐	☐	☐		☐	☐	☐	☐
	☐	☐	☐	☐		☐	☐	☐	☐
UDC (3)	☑	☐	☐	☐		☐	☐	☐	☐
	☐	☐	☐	☐		☐	☐	☐	☐
Fill Sump	☐	☐	☐	☐		☐	☐	☐	☐
	☐	☐	☐	☐		☐	☐	☐	☐
Spill Bucket	☐	☐	☐	☐		☐	☐	☐	☐
	☐	☐	☐	☐		☐	☐	☐	☐

If hydrostatic testing was performed, describe what was done with the water after completion of tests:

☒ Placed in drums left on site for proper disposition.

☐ Transported to next site for use in additional testing.

CERTIFICATION OF TECHNICIAN RESPONSIBLE FOR CONDUCTING THIS TESTING

To the best of my knowledge, the facts stated in this document are accurate and in full compliance with legal requirements

Technician's Signature: _____ Date: 05/17/11

6. PIPING SUMP TESTING

Test Method Developed By:	☐ Sump Manufacturer ☒ Industry Standard ☐ Professional Engineer ☐ Other *(Specify)*			
Test Method Used:	☐ Pressure ☐ Vacuum ☒ Hydrostatic ☐ Other *(Specify)*			
Test Equipment Used: **Incon Sump Tester**			Equipment Resolution: **+/- 0.002"**	
	Sump # 91	**Sump #**	**Sump #**	**Sump #**
Sump Diameter:	48"			
Sump Depth:	58"			
Sump Material:	Fiberglass			
Height from Tank Top to Top of Highest Piping Penetration:	26"			
Height from Tank Top to Lowest Electrical Penetration:	19"			
Condition of sump prior to testing:	Good			
Portion of Sump Tested[1]	2' above highest penetration			
Does turbine shut down when sump sensor detects liquid (both product and water)?*	☐ Yes ☐ No ☒ NA	☐ Yes ☐ No ☒ NA	☐ Yes ☐ No ☒ NA	☐ Yes ☐ No ☒ NA
Turbine shutdown response time	**N/A**	**N/A**	**N/A**	**N/A**
Is system programmed for fail-safe shutdown?*	☐ Yes ☐ No ☒ NA	☐ Yes ☐ No ☒ NA	☐ Yes ☐ No ☒ NA	☐ Yes ☐ No ☒ NA
Was fail-safe verified to be operational?*	☐ Yes ☐ No ☒ NA	☐ Yes ☐ No ☒ NA	☐ Yes ☐ No ☒ NA	☐ Yes ☐ No ☒ NA
Wait time between applying pressure/vacuum/water and starting test:	**30 minutes**	**30 minutes**	**30 minutes**	**30 minutes**
Test Start Time:	12:50pm / 1:05pm			
Initial Reading (R_I):	4.0436 / 40440			
Test End Time:	1:05pm / 1:20pm			
Final Reading (R_F):	40440 / 40439			
Test Duration:	**15 min.** / **15 min.**	**15 min.** / **15 min.**	**15 min.** / **15 min.**	**15 min.** / **15 min.**
Change in Reading (R_F-R_I):	0.0004 / 0.0001			
Pass/Fail Threshold or Criteria:	**+/- 0.002"**	**+/- 0.002"**	**+/- 0.002"**	**+/- 0.002"**
Test Result:	☒ **Pass** ☐ **Fail**	☐ **Pass** ☐ **Fail**	☐ **Pass** ☐ **Fail**	☐ **Pass** ☐ **Fail**
Was sensor removed for testing?	☐ Yes ☐ No ☐ NA	☐ Yes ☐ No ☐ NA	☐ Yes ☐ No ☐ NA	☐ Yes ☐ No ☐ NA
Was sensor properly replaced and verified functional after testing?	☐ Yes ☐ No ☐ NA	☐ Yes ☐ No ☐ NA	☐ Yes ☐ No ☐ NA	☐ Yes ☐ No ☐ NA

Comments – *(include information on repairs made prior to testing, and recommended follow-up for failed tests)*

Sensor functionality was not confirmed. This procedure is not part of the Secondary Containment Testing scope of work.

[1] If the entire depth of the sump is not tested, specify how much was tested. If the answer to any of the questions indicated with an asterisk (*) is "NO" or "NA", the entire sump must be tested. (See SWRCB LG-160)

7. UNDER-DISPENSER CONTAINMENT (UDC) TESTING

Test Method Developed By:	☐ UDC Manufacturer	☒ Industry Standard	☐ Professional Engineer	
	☐ Other *(Specify)*			
Test Method Used:	☐ Pressure	☐ Vacuum	☒ Hydrostatic	
	☐ Other *(Specify)*			
Test Equipment Used: **Incon Sump Tester**			Equipment Resolution: **+/- 0.002"**	

	UDC # 1/2		UDC # 3/4		UDC # 7/8		UDC #	
UDC Manufacturer:	Total Cont.		Total Cont.		Total Cont.			
UDC Material:	Fiberglass		Fiberglass		Fiberglass			
UDC Depth:	34"		34"		34"			
Height from UDC Bottom to Top of Highest Piping Penetration:	10"		10"		10"			
Height from UDC Bottom to Lowest Electrical Penetration:	6"		6"		6"			
Condition of UDC prior to testing:	Good		Good		Good			
Portion of UDC Tested[1]	21" above highest		penetration.					
Does turbine shut down when UDC sensor detects liquid (both product and water)?*	☐ Yes ☐ No ☒ NA		☐ Yes ☐ No ☒ NA		☐ Yes ☐ No ☒ NA		☐ Yes ☐ No ☒ NA	
Turbine shutdown response time	**N/A**		**N/A**		**N/A**		**N/A**	
Is system programmed for fail-safe shutdown?*	☐ Yes ☐ No ☒ NA		☐ Yes ☐ No ☒ NA		☐ Yes ☐ No ☒ NA		☐ Yes ☐ No ☐ NA	
Was fail-safe verified to be operational?*	☐ Yes ☐ No ☒ NA		☐ Yes ☐ No ☒ NA		☐ Yes ☐ No ☒ NA		☐ Yes ☐ No ☐ NA	
Wait time between applying pressure/vacuum/water and starting test	**30 minutes**		**30 minutes**		**30 minutes**		**30 minutes**	
Test Start Time:	10:59Am	11:17Am	10:59Am	11:17Am	11:39Am	11:55Am		
Initial Reading (R_I):	5.2328	5.2334	4.5987	4.5969	6.0446	6.0446		
Test End Time:	11:15Am	11:32Am	11:15Am	11:32Am	11:54Am	12:10Am		
Final Reading (R_F):	5.2315	5.2326	4.5987	4.5988	6.0447	6.0448		
Test Duration:	**15 min.**	**15 min.**	**15 min.**	**15 min.**	**15 min.**	**15 min.**	**15 min.**	**15 min.**
Change in Reading (R_F-R_I):	0.0013	0.0008	None	0.0019	0.0001	0.0002		
Pass/Fail Threshold or Criteria:	**+/- 0.002"**		**+/- 0.002"**		**+/- 0.002"**		**+/- 0.002"**	
Test Result:	☒ **Pass** ☐ **Fail**		☒ **Pass** ☐ **Fail**		☒ **Pass** ☐ **Fail**		☐ **Pass** ☐ **Fail**	
Was sensor removed for testing?	☒ Yes ☐ No ☐ NA		☒ Yes ☐ No ☐ NA		☒ Yes ☐ No ☐ NA		☐ Yes ☐ No ☐ NA	
Was sensor properly replaced and verified functional after testing?	☒ Yes ☐ No ☐ NA		☒ Yes ☐ No ☐ NA		☒ Yes ☐ No ☐ NA		☐ Yes ☐ No ☐ NA	

Comments – *(include information on repairs made prior to testing, and recommended follow-up for failed tests)*

Sensor functionality was not confirmed. This procedure is not part of the Secondary Containment Testing scope of work.

[1] If the entire depth of the UDC is not tested, specify how much was tested. If the answer to any of the questions indicated with an asterisk (*) is "NO" or "NA", the entire UDC must be tested. (See SWRCB LG-160)

COUNTY OF LOS ANGELES DEPARTMENT OF PUBLIC WORKS

"To Enrich Lives Through Effective And Caring Service"

www.888CleanLA.com

ENVIRONMENTAL PROGRAMS DIVISION

UNDERGROUND STORAGE TANK INSPECTION REPORT

DOUBLE WALLED UNDERGROUND STORAGE TANK(s)

Date 10/28/10 Permit Number 337688

Facility Name ARCO # 09645 Site-File Number 01009 2-037167

Street Address 4130 W. Century Blvd. City/Zip Code Inglewood 90304

Facility Contact [illegible], Nikki / RENAN (MBC) Inspection Number 651682

Phone No. 714-670-3928 310-680-1643 Inspected By Ramin M.

Refer to Title 23 of the California Code of Regulations (CCR), Chapters 6.7 of the Health and Safety Code (CHSC).

The following Code sections are either in violation (V) of, or in compliance (C) with, the Underground Storage Tank laws and regulations, or compliance is not applicable (N).

	Tank ID	Tank ID	Tank ID	Tank ID	Tank ID	Tank ID
	17	18	19			
	Tank Manufacturer	Tank Manufacturer	Tank Manufacturer	Tank Manufacturer	Tank Manufacturer	Tank Manufacturer
	Xerxes					
	Contents	Contents	Contents	Contents	Contents	Contents
	87	87	87			
	Install Date	Install Date	Install Date	Install Date	Install Date	Install Date
	7/6/98	7/6/98				
	Size	Size	Size	Size	Size	Size
	20K	10K	10K			

ITEM NO.	REQUIREMENTS	V	C	N	V	C	N	V	C	N	V	C	N	V	C	N	V	C	N
1	Financial Responsibility current? (Petroleum)		✓			✓			✓										
2	Continuous monitoring system certified annually? 5/13/10		✓			✓			✓										
3	Secondary containment tested as required? 11/24/08 & 7/2/09		✓			✓			✓										
4	Spill container tested annually? 5/13/10		✓			✓			✓										
5	Maintenance and monitoring records available?		✓			✓			✓										
6	UST and piping location consistent with approved plans?																		
7	Designated Operator Form recorded in HMS and current?	(✓)			(✓)			(✓)											
8	Monthly Designated Operator Forms available onsite		✓			✓			✓										
9	Facility Employee Training Log available, one person onsite.		✓			✓			✓										
10	Monitoring / Response Plan Current and in HMS?		✓			✓			✓										
11	Is monitor stating all functions normal at start of inspection?		✓			✓			✓										
12	Audible and visual alarms functioning properly?		✓			✓			✓										
a	Monitoring System Manufacturer's Name and Model #		TLS-350			TLS-350			TLS-350										
b	Written alarm procedures are posted.		✓			✓			✓										
13	Sticker/tag affixed to monitoring panel upon certification? 5/13/10		✓			✓			✓										
14	UST system has approved overfill protection?		✓			✓			✓		(N/A)								
15	Is spill container in good condition and liquid free?		✓			✓			✓										
16	Spill container drain functional or alternative available?		✓			✓			✓										
17	Is **Fill containment sump** liquid/debris free?		✓			✓			✓										
a	Sensor secured at lowest point ?		✓			✓			✓										
	Sensor Model #		208			208			208										
b	Does sensor have sticker/tag affixed upon certification?		✓			✓			✓										
18	Is **Piping containment sump** liquid/debris free?		✓			✓			✓										
a	Sensor secured at lowest point near product line?		✓			✓			✓										
	Sensor Model #		208			208			208										
b	Does sensor have sticker/tag affixed upon certification?		✓			✓			✓										
c	Product Piping Manufacturer		Smith			Smith			Smith		Type (circle one)				DW		SW		
d	If DW piping can secondary piping drain to sump?		✓			✓			✓										
19	Type of Wet or Dry Annular Space/Sensor #	W - D / 409			W - D / 409			W - D / 409			W - D /			W - D /			W - D /		
b	Sensor at lowest point to detect leak at earliest time?		YES			YES			YES										
20	**Dispenser containment** present?		YES																
a	Dispenser containment properly monitored?		YES																
	Sensor Model # or Type		VR-001 · STAND ALONE SENSORS																
b	Does sensor have sticker/tag affixed upon certification?		YES.																
c	Dispenser containment free of liquid/debris?		NONE FOUND																
21	OTHER: BOEE 041466																		
22	OTHER:																		
23	OTHER: MOD. EXCESIVE SEALANT FOUND AT STP. SUMP.																		
24	OTHER:																		
25	OTHER:																		
26	OTHER:																		
27	OTHER:																		
28	OTHER:																		

COUNTY OF LOS ANGELES DEPARTMENT OF PUBLIC WORKS

"To Enrich Lives Through Effective And Caring Service"

www.888CleanLA.com

ENVIRONMENTAL PROGRAMS DIVISION

UNDERGROUND STORAGE TANK INSPECTION REPORT

Page ___ of ___

Facility Name ARCO # 09648

Site-File Number 010092 - 037167

Date 10/28/10

Inspection Number 65/682

Refer to Title 23 of the California Code of Regulations (CCR), Chapters 6.7 of the Health and Safety Code (CHSC).

The following Code sections are either in violation (V), or in compliance (C) with, the Underground Storage Tank laws and regulations, or compliance is not applicable (N).

	Tank ID	Tank ID	Tank ID	Tank ID	Tank ID	Tank ID
	17	18	19			
	Tank Manufacturer	Tank Manufacturer	Tank Manufacturer	Tank Manufacturer	Tank Manufacturer	Tank Manufacturer
	87	87	91			
	Contents	Contents	Contents	Contents	Contents	Contents
	Xek Kes					
	Install Date	Install Date	Install Date	Install Date	Install Date	Install Date
	7/6/98					
	Size	Size	Size	Size	Size	Size
	20k	10k	10k			

ITEM NO	REQUIREMENTS	V	C	N	V	C	N	V	C	N	V	C	N	V	C	N	V	C	N
	PRESSURIZED PIPING (single walled piping)																		
29	Line leak detector certified annually for 3.0 gph?																		
	Model #																		
	Sticker/tag affixed upon certification?																		
	OPTION 1																		
30	Hourly line leak detector monitoring performed?																		
31	Monthly 0.2 gph line test peformed?																		
	OPTION 2																		
32	Hourly line leak detector monitoring performed?																		
33	Annual 0.1 gph line test performed?																		
	PRESSURIZED PIPING (double walled piping)																		
34	Line leak detector certified annually?		✓				✓			✓									
	Model #	GPT			—			GPT											
	Sticker/tag affixed upon certification?	✓					✓	✓											
	OPTION 1																		
35	Continuous monitoring of udc that shuts pump or shuts disp.		✓			✓			✓										
36	Continuous monitoring of piping outside udc (failsafe & shuts pump)		✓			✓			✓										
37	LLD that detects a 3.0 gph release.		✓			✓			✓										
	OPTION 2																		
38	Continuous monitoring for both piping inside and outside udc that activates alarm or stops flow of product at dispenser																		
39	LLD that detects a 3.0 gph release.																		
40	Annual piping integrity test @ .1gph																		
	EMERGENCY GENERATORS ONLY																		
41	Continuous monitoring system that activates an audible and visual alarm?																		
42	Monitoring system checked daily?																		
43	Annual piping integrity test @ .1gph																		
	ADDITIONAL PIPING TYPES																		
	SAFE, CONVENTIONAL, GRAVITY (double walled)																		
44	Continuous monitoring of interstitial space																		
	CONVENTIONAL SUCTION PIPING (single walled)																		
45	Piping integrity test performed every 3 years																		
46	Daily monitoring performed and logged																		
	SAFE SUCTION PIPING (single walled)																		
47	One check valve close to suction pump?																		
48	Contents drains back to tank if suction is released?																		
	GRAVITY (single walled)																		
49	Piping integrity test performed every 2 years?																		
	VAULT/TRENCH LINER																		
50	Is Sensor Location free of liquid																		
	Sensor Model #																		
	SENSORS																		
51	All sensors correct for type of system and operational.																		

Receipt of a copy of this report acknowledged by: Mohammed Siddiqui 10.28.10

PRINT NAME SIGNATURE DATE

38-0041 DPW Rev 1/09

OFFICE COPY

COUNTY OF LOS ANGELES DEPARTMENT OF PUBLIC WORKS
"To Enrich Lives Through Effective And Caring Service"
www.888CleanLA.com

ENVIRONMENTAL PROGRAMS DIVISION

☐ NOTICE ☐ NOTICE OF NON COMPLIANCE ☒ NOTICE OF VIOLATION ORDER TO COMPLY

Date 10/28/10 Permit 337688

Owner/Operator ARCO/BP Site/File 0100092-037167

Site Name ARCO #09645 Violation # TBD. 602493

Site Address 4130 W. CENTURY BLVD. City, Zip INGLEWOOD 90304

Mailing Address _____ City, Zip _____

A recent inspection of your facility revealed the following conditions and/or practices relating to hazardous materials underground storage tanks (USTs) which are violations of California Health and Safety Code (CH&SC) Chapter 6.7; Los Angeles County Code (LACC), Title 11, Division 4 and/or the conditions and limitations of the above permit.

YOU ARE HEREBY DIRECTED to submit to the office indicated below, the following items checked:

☐ **OPERATING WITHOUT A CERTIFIED / OPERATING MONITORING SYSTEM – CH&SC 25293**
YOU ARE HEREBY DIRECTED to have the monitoring system and the USTs certified immediately and the results received by this office no later than 7 Days from the date of this Notice or the contents of all underground storage tank systems are to be removed within this time period.

☒ **MISSING TEST RESULTS** – Test must be conducted and results received by this office.

- ☐ Secondary Containment Testing
- ☐ Tank Integrity Testing
- ☐ Corrosion Protection Certification
- ☐ AB 2481 Testing
- ☐ Line Testing
- ☐ Line Leak Detection Testing
- ☐ Financial Responsibility Certification
- ☒ Owner Statement of Designated Operator (REQ TO UPDATE & SUBMIT A CURRENT FORM)
- ☐ Facility Employee Training
- ☐ Missing Designated Operator Monthly Form
- ☐ Monitoring/Response Plan
- ☒ 875. PIPING SUMP W/ LIQ T SENSOR NOT @ THE LOWEST POSSIBLE POINT NEAR THE SYPHON LINE.
- ☐ REQ: REMOVE ALL LIQ & REPOSITION SENSOR TO THE LOWEST POSSIBLE POINT NEAR THE SYPHON LINE.

☐ **UNREGISTERED TANKS – CH&SC 25286**

☐ **OPERATING WITHOUT A PERMIT DUE TO A CHANGE OF OWNERSHIP – CH&SC 25284 (c)**

- ☐ Complete and sign the Transfer of Ownership Application (yellow form).
- ☐ An application fee of $_____ payable to the County of Los Angeles Department of Public Works.
- ☐ Complete and sign the Unified Program (UP) Form – Underground Storage Tanks Facility. (You must include the Board of Equalization Number)
- ☐ Complete and sign the Certificate of Financial Responsibility Form
- ☐ Provide Monitoring System Certification, which is current (performed within the last 12 months).

☐ **OUT OF SERVICE UNDERGROUND STORAGE TANKS – CH&SC 25298**
Immediately remove all residual liquids, solids, or sludge stored within the USTs to a legal disposal facility.

- ☐ Complete, and sign the Application for Closure.
- ☐ An Application for Closure fee of $_____ payable to the County of Los Angeles Department of Public Works.
- ☐ Complete and sign Permit Application Supplemental/Notice to File.
- ☐ Complete and sign the Unified Program (UP) Form – Underground Storage Tank Facility. (You must include the Board of Equalization Number)
- ☐ Complete and sign the Unified Program (UP) Form-Tank (Both pages).
- ☐ An Operating Permit Application fee of $_____ payable to the County of Los Angeles, Department of Public Works.
- ☐ Submit an Annual Permit Maintenance fee of $_____ payable to the County of Los Angeles Department of Public Works.

YOU ARE FURTHER DIRECTED to submit to the office below evidence of compliance with the above directives by no later than fifteen (15) days from the date on this Notice, unless otherwise directed above. Failure to comply with the Underground Storage Tank laws and regulations may subject you to a civil penalty of not less than $500 or more than $5,000, or by one year in county jail or both. Additionally pursuant to LACC Title 1, § 1.25.040, each violation of any provision of this Code and each separate offense is subject to an administrative fine up to $1,000 for each separate day during which any violation occurs or continues. Furthermore, a noncompliance fee may be imposed to recover the cost incurred by this Department in the enforcement of LACC.

If you have any questions regarding this matter, please contact RAMIRO MARIANO, [ ] Monday through Friday, 8 a.m. to 9:30 a.m. or [ ] Monday through Thursday, 7 a.m. to 5:30 p.m. at (310) 534-4862.

Inspected By: _____ Signature

Receipt of a copy of this report acknowledged by:

Print Name: Mohamed Siddiqui	Title: Asst. manager
Signature:	Date: 10-28-10

38-0033 DPW Rev.1/09

OFFICE COPY

0500

belshire
environmental services, inc.
25971 Towne Centre Drive, Foothill Ranch, CA 92610
Tel: (949) 460-5200 Fax: (949) 460-5210

Tuesday, March 22, 2011

California Certified Unified Programs Agency -CUPA Program
Los Angeles County DPW
900 S Fremont Ave
Alhambra, CA 91803

SUBJECT: DESIGNATED UST OPERATOR PROGRAM

Dear Sir/Madam:

Belshire is providing DO services for BP. Belshire will be performing monthly UST inspections at the sites listed in Table A. Belshire Designated Operators and ICC numbers are listed in Table B.

Should you have any questions regarding the program, please contact Glen VanderVeen with Belshire Environmental Services, Inc. at (949) 460-5200.

Sincerely,

Glen VanderVeen
Project Manager
Belshire Environmental Services, Inc.

Owner Statements of Designated Underground Storage Tank (UST) Operator and Understanding of and Compliance with UST Requirements

Facility Name: **See Table A**	Facility ID #: **See Table A**
Facility Address: **See Table A** **See Table A**	Reason for Submitting this Form *(Check One)* ☒ Change of Designated Operator ☐ Update Certificate Expiration Date
Facility Phone #:	

Designated UST Operator(s) for this Facility

PRIMARY

Designated Operator's Name: **See Table B**	Relation to UST Facility *(Check One)* ☐ Owner ☐ Operator ☐ Employee ☐ Service Technician ☒ Third-Party
Business Name *(If different from above)*: **See Table B**	
Designated Operator's Phone #: **See Table B**	
International Code Council Certification #: **8014658-UC**	Expiration Date: **See Table B**

ALTERNATE 1 ***(Optional)***

Designated Operator's Name: **See Table B**	Relation to UST Facility *(Check One)* ☐ Owner ☐ Operator ☐ Employee ☐ Service Technician ☒ Third-Party
Business Name *(If different from above)*: **See Table B**	
Designated Operator's Phone #: **See Table B**	
International Code Council Certification #: **See Table B**	Expiration Date: **See Table B**

ALTERNATE 2 ***(Optional)***

Designated Operator's Name: **See Table B**	Relation to UST Facility *(Check One)* ☐ Owner ☐ Operator ☐ Employee ☐ Service Technician ☒ Third-Party
Business Name *(If different from above)*: **See Table B**	
Designated Operator's Phone #: **See Table B**	
International Code Council Certification #: **See Table B**	Expiration Date: **See Table B**

I certify that, for the facility indicated at the top of this page, the individual(s) listed above will serve as Designated UST Operator(s). The individual(s) will conduct and document monthly facility inspections and annual facility employee training, in accordance with California Code of Regulations, title 23, section 2715(c) - (f).

Furthermore, I understand and am in compliance with the requirements (statutes, regulations, and local ordinances) applicable to underground storage tanks.

NAME OF TANK OWNER (Please Print): VERONIQUE N. LEE **BP Environmental ~~Compliance Specialist~~**

SIGNATURE OF TANK OWNER: Veronique N. Lee

DATE: 3/23/2011 **OWNER'S PHONE #:** 714/670-3928

NOTE: 1) SUBMIT THIS COMPLETED FORM TO THE LOCAL AGENCY (NOT THE STATE WATER RESOURCES CONTROL BOARD) BY JANUARY 1, 2005. THE LOCAL AGENCY LIST IS AVAILABLE AT: www.waterboards.ca.gov/ust/contacts/cupa_agys.html.

2) NOTIFY THE LOCAL AGENCY OF ANY CHANGES TO THIS INFORMATION WITHIN 30 DAYS OF THE CHANGE.

TABLE A

Facility Name	Facility ID	Facility Address	City	State	Zip Code	Corr #
BP 37324	09639	7564 SANTA MONICA	Los Angeles	CA	90046	679415
BP 37331	09646	1403 CENTURY BOULEVARD	Los Angeles	CA	90047	679417
BP	09626	15705 NORDHOFF STREET	North Hills L.A.-City	CA	91343	
BP 37042	00022	1924 W ALONDRA BOULEVARD	Compton	CA	90220	679418
BP 37044	00081	4015 W EL SEGUNDO BOULEVARD	Hawthorne	CA	90250	679419
BP 37167	09645	4130 W CENTURY	Inglewood	CA	90304	679420
BP 37154	09647	5038 EL SEGUNDO BOULEVARD	Hawthorne	CA	90250	679421
BP 37168	09648	5230 ROSECRANS	Hawthorne	CA	90250	679422
BP 37098	09652	1131 PACIFIC COAST HIGHWAY	Hermosa Beach	CA	90254	679423
BP 37153	09657	18523 S AVALON	Carson	CA	90746	679424
BP 37171	09659	11025 PARAMOUNT BOULEVARD	Downey	CA	90241	679426
BP 37100	09660	8010 IMPERIAL HIGHWAY	Downey	CA	90242	679427
BP 37173	09662	2581 E SLAUSON	Huntington Park	CA	90255	679428
BP 37325	09667	5756 WHITTIER	E Los Angeles	CA	90022	679429
BP 37104	09670	10808 LAKEWOOD BOULEVARD	Downey	CA	90241	679431
BP 37 105	09671	4258 N MAINE	Baldwin Park	CA	91706	679433
BP 37 107	09673	460 S WORKMAN MILL ROAD	City Of Industry	CA	91745	679434
BP 37 189	09678	362 N AZUSA	La Puente	CA	91744	679435
BP 37 152	09679	447 S AZUSA	La Puente	CA	91744	679436
BP 37108	09681	857 E ARROW HIGHWAY	Glendora	CA	91740	679438
BP 25069	09525	3541 East Cesar E. Chavez Avenue	East Los Angeles	CA	90063	679439
BP 37090	09527	1800 E ROSECRANS	Compton	CA	90220	679442
BP 37162	09544	3101 EL SEGUNDO BOULEVARD	Hawthorne	CA	90250	679443
BP 37092	09546	14360 FRANCISQUITO	La Puente	CA	91744	679444
BP 37093	09548	23900 AVALON	Carson	CA	90745	679445
BP 37164	09558	103 E ALOSTA	Glendora	CA	91740	679446
BP 37165	09591	8863 LAKEWOOD	Downey	CA	90240	679447
BP 37166	09607	11890 S HAWTHORNE BOULEVARD	Hawthorne	CA	90250	679450
BP 37158	09504	12202 SOUTH STREET	Artesia	CA	90701	679451
BP 37159	09507	3831 FLORENCE AVENUE	Bell	CA	90201	679452
BP	09510	3680 SAN FERNANDO ROAD	Glendale	CA	91202	
BP 37160	09518	6601 FLORENCE AVENUE	Bell Gardens	CA	90201	679448
BP 37089	09523	1818 HACIENDA BOULEVARD	La Puente	CA	91744	679453
BP 37080	06169	1411 E DEL AMO BOULEVARD	Carson	CA	90746	679456
BP 37077	06109	3201 W VALLEY BOULEVARD	Alhambra	CA	91803	679457
BP 37 078	06129	21313 S AVALON	Carson	CA	90745	679458
BP 37 133	03018	11958 RAMONA BOULEVARD	El Monte	CA	91732	679459
BP 37 118	01673	12157 ARTESIA BOULEVARD	Cerritos	CA	90701	679460
BP 37121	01684	550 FOOTHILL BOULEVARD	La Canada Flintridge	CA	91011	679461
BP 37111	01260	4009 W ROSECRANS	Hawthorne	CA	90250	679462
BP 37061	00133	15306 E WHITTIER BOULEVARD	Whittier	CA	90603	679463
BP 37075	06006	28406 SAND CANYON ROAD	Canyon Country	CA	91387	679464
BP	00002	4385 ATLANTIC AVENUE	Long Beach	CA	90807	
BP	00154	3015 W 182ND STREET	Torrance	CA	90504	
BP 37057	00211	13010 E LAMBERT ROAD	Whittier	CA	90602	679465
BP 37070	09636	2354 E PALMDALE BOULEVARD	Palmdale	CA	93550	679466
BP 37096	09649	2730 MARINE	Redondo Beach	CA	90278	679467
BP 37097	09650	4015 REDONDO BEACH BOULEVARD	Lawndale	CA	90260	679468

f#

TABLE A

c#

Facility Name	Facility ID	Facility Address	City	State	Zip Code	
BP	01602	4895 BELLFLOWER BOULEVARD	Long Beach	CA	90808	
BP 37141	01661	9151 S PAINTER AVENUE	Whittier	CA	90605	679531
BP 37319	00875	1633 ALTADENA DRIVE	Pasadena	CA	91107	679534
BP	01008	1210 CRENSHAW BOULEVARD	Torrance	CA	90501	(
BP 37049	01090	14000 E LAMBERT ROAD	Whittier	CA	90605	679535
BP 37112	01276	300 N AZUSA AVENUE	West Covina	CA	91790	679536
BP 37094	09615	29145 HEATHERCLIFF	Malibu	CA	90265	679538
BP 37131	03005	27301 HAWTHORNE BOULEVARD	Rolling Hills Est	CA	90274	679539
BP 37186	09651	16515 HAWTHORNE BOULEVARD	Lawndale	CA	90260	679540
BP 37099	09654	1890 PACIFIC COAST HIGHWAY	Redondo Beach	CA	90277	679542
BP 37172	09661	9853 LONG BEACH BOULEVARD	South Gate	CA	90280	679543
BP 37101	09665	1386 E LAS TUNAS	San Gabriel	CA	91775	679545
BP 37102	09669	5923 ROSEMEAD	Pico Rivera	CA	90660	679546
BP 37106	09672	15602 SAN BERNARDINO ROAD	West Covina	CA	91722	679547
BP 37103	09682	539 E FOOTHILL	Pomona	CA	91766	679548
BP 37156	09684	2475 S GAREY	Pomona	CA	91766	679549
BP 37091	09528	7352 E ROSECRANS	Paramount	CA	90723	679552
BP 37161	09538	12158 ALONDRA	Norwalk	CA	90650	679553
BP 37163	09553	1510 GAREY	Pomona	CA	91766	679555
BP 37323	09583	600 E ROSECRANS	Los Angeles	CA	90001	679556
BP 37179	09603	2505 TOWNE AVENUE	Pomona	CA	91766	679558
BP 37330	09608	11259 S VERMONT	Los Angeles	CA	90044	679560
BP 37086	09508	1700 W WHITTIER	Montebello	CA	90640	679572
BP 37087	09509	3302 DEL MAR AVENUE	Rosemead	CA	91770	679573
BP 37088	09515	1049 E Garvey Avenue	Monterey Park	CA	91755	679574
BP 37206	06178	3949 E DENNISON AVENUE	Los Angeles	CA	90023	679575
BP 37177	06179	26409 SIERRA HIGHWAY	Newhall	CA	91321	679576
BP 37095	05265	2353 E PALMDALE BOULEVARD	Palmdale	CA	93550	679577
BP 37132	03014	2031 PALOS VERDES DRIVE	Lomita	CA	90717	679578
BP 37127	01902	2380 LOMITA AVENUE	Lomita	CA	90717	679579

TABLE B

belshire
environmental services, inc.
25971 Towne Centre Drive
Foothill Ranch, CA 92610
Office: (949) 460-5200
Fax: (949) 460-5210
www.belshire.com

Designated Operator List

Name	ICC Cert. Number	Expiration	Phone
Douglas Shearer	5240897-UC	07/14/12	(949) 460-5200
Jackie Dougherty	5234433-UC	07/14/12	(949) 460-5200
Oliver Cruz	5244318-UC	09/08/12	(949) 460-5200
Brian Hernandez	5308636-UC	02/15/12	(949) 460-5200
Greg Vierra	5317332-UC	07/22/11	(949) 460-5200
Jesse Diaz	8035355-UC	09/04/11	(949) 460-5200
Kevin Hom	8054461-UC	01/22/12	(949) 460-5200
Anthony Greco	8008443-UC	03/17/12	(949) 460-5200
Cristina Pena	8010939-UC	05/15/12	(949) 460-5200
Noah Henning	8013041-UC	05/26/12	(949) 460-5200
Spencer Platler	8014664-UC	06/16/12	(949) 460-5200
Glenda Esteban	8018547-UC	09/08/12	(949) 460-5200
Andy DeGregorio	8019630-UC	10/04/12	(949) 460-5200
Cory Nicholson	8020120-UC	10/08/12	(949) 460-5200
Justin Downs	8021990-UC	12/07/12	(949) 460-5200
Cheron Flores	8019649-UC	10/08/12	(949) 460-5200
Grasiela Gama	8022001-UC	12/14/12	(949) 460-5200
Angelo Georgetti	8027546-UC	04/06/11	(949) 460-5200
Jhustin Abeleda	8036229-UC	09/26/11	(949) 460-5200
Roman Shekhter	8035361-UC	09/09/11	(949) 460-5200
Adam Burton	8049062-UC	12/08/11	(949) 460-5200
Santi Luangpraseut	8057544-UC	02/11/12	(949) 460-5200
Jack Nestler	8079218-UC	08/31/12	(949) 460-5200
Ricky Diaz	8102023-UC	02/15/13	(949) 460-5200
Emy Odunze	Pending	03/18/13	(949) 460-5200

TO VERIFY AUTHENTICITY OF THIS DOCUMENT YOU MUST TURN OVER AND RUB THE PEARSON VUE LOGO WITH FINGER. AUTHENTIC DOCUMENT WILL CHANGE COLOR FROM ORANGE TO YELLOW

INTERNATIONAL CODE COUNCIL

California UST System Operator

Candidate ID: XX4341061290

Name: CHUKWUEMEKA ODUNZE

Date: 3/18/2011

Address: 25971 TOWNE CENTER DR

Birth Date: 10/23/1987

FOOTHILL RANCH CA 92610

EXAMINATION RESULT: **PASS**

Congratulations! You have passed the above named examination. Your wallet card will be forwarded to you by ICC within six weeks from the last day of the month in which you tested. This certificate is current for two years.

You may request a wall certificate from ICC as well. Throughout 2011, this certificate will be provided at no cost to you, if you request it within 90 days of your exam. Only one wall certificate per exam passed will be provided to you at no charge. For more information on requesting a wall certificate, go to www.iccsafe.org/inspector.

It is extremely important that you notify Pearson VUE and ICC of any changes in name and/or address to avoid the possibility of your wallet card and/or certificate not being received. Please contact Pearson VUE at 800-275-8301 and ICC at certexam@iccsafe.org with changes to your name and address (name changes may require additional documentation). There may be an additional fee if a certification is re-issued due to a misspelled name or incorrect address.

693106

THE FACE OF THIS DOCUMENT HAS A MULTI COLORED BACKGROUND THAT CHANGES COLOR GRADUALLY AND EVENLY FROM DARK TO LIGHT WITH DARKER AREAS BOTH LEFT AND RIGHT

FED# 4269 0247 7158 10092 - 37167

Insurance Coverage Period:
January 1, 2012 through January 1, 2013

FRCT

December 13, 2011

U.S. E.P.A. Regional Offices/State Implementing Agencies

Subject: BP America, Inc. – Financial Responsibility Documentation for Petroleum Underground Storage Tank Systems (40 CFR Part 280)

Dear Sir or Madam:

The enclosed document comprises the financial assurance mechanism by which BP America, Inc. demonstrates financial responsibility pursuant to 40 CFR 280 Subpart H for taking corrective action and compensating third parties for bodily injury and property damage caused by accidental releases arising from the operation of petroleum underground storage tanks.

This document is believed to be complete and accurate. However, considering the number and geographic dispersion of USTs covered by BP America, Inc.'s financial responsibility, it is possible that errors of omission have occurred and the tank listings will not always be current as of the date of the review. In any case, it is the intent of BP America Inc. to provide the mandated financial responsibility requirements for all USTs subject to 40 CFR 280 Subpart H.

If you have any questions regarding the information submitted, please contact me at (714) 228-6480.

Sincerely,

Lanni Duong
HSSE Manager

Enclosures

Received
DEC 22 2011
HHMD - Data Ops

Sophos

State of California
State of Water Resources Control Board
Division of Financial Assistance
P.O. Box 944212
Sacramento, CA 94244-2120
(Instructions on reverse side)

For State Use Only

CERTIFICATION OF FINANCIAL RESPONSIBILITY

FOR UNDERGROUND STORAGE TANKS CONTAINING PETROLEUM

A. I am required to demonstrate Financial Responsibility in the required amounts as specified in Section 2807, Chapter 18, Div. 3, Title 23, CCR:

☐ 500,000 dollars per occurrence
or
☑ 1 million dollars per occurrence

AND

☐ 1 million dollars annual aggregate
or
☑ 2 million dollars annual aggregate

B. BP America, Inc. *hereby certifies that it is in compliance with the requirements of*
(Name of Tank Owner or Operator)
California Code of Regulations, Title 23, Division 3, Chapter 18, Article 3, Section 2807.
The mechanisms used to demonstrate financial responsibility as required by Section 2807 are as follows:

C. Mechanism Type	Name and Address of Issuer	Mechanism Number	Coverage Amount	Coverage Period	Corrective Action	Third Party Comp
Insurance	ACE American Insurance Company 436 Walnut Street Philadelphia, PA 19106	UST G2455160A 001	$1,000,000 per Occurence $2,000,000 Annual Aggregate	01/01/2012 - 01/01/2013	Yes	Yes

Note: If you are using the State Fund as any part of your demonstration of financial responsibility, your execution and submission of this certification also certifies that you are in compliance and shall maintain compliance with all conditions for participation in the Fund. See instructions.

D. Facility Name	Facility Address
Per List Attached	Per List Attached
Facility Name	Facility Address
Facility Name	Facility Address

E. Signature of Tank Owner or Operator	Date	Name and Title of Tank Owner or Operator
[signature]	1/1/12	Jack Nickamp, VP West Coast Products
Signature of Witness or Notary	Date	Name of Witness or Notary
[signature]	1-1-12	Diane M. Valentine, Notary Public

CALIFORNIA ALL-PURPOSE ACKNOWLEDGMENT

State of California
County of Orange }

On 12-20-11 (Date) before me, Diane M. Valentine Notary Public (Here Insert Name and Title of the Officer)

personally appeared Jack Niekamp, VP, West Coast Products (Name(s) of Signer(s))

who proved to me on the basis of satisfactory evidence to be the person(s) whose name(s) is/are subscribed to the within instrument and acknowledged to me that he/she/they executed the same in his/her/their authorized capacity(ies), and that by his/her/their signature(s) on the instrument the person(s), or the entity upon behalf of which the person(s) acted, executed the instrument.

I certify under PENALTY OF PERJURY under the laws of the State of California that the foregoing paragraph is true and correct.

WITNESS my hand and official seal.

Signature Diane M. Valentine (Signature of Notary Public)

DIANE M. VALENTINE
Commission # 1829740
Notary Public - California
Orange County
My Comm. Expires Feb 3, 2013

Place Notary Seal Above

OPTIONAL

Though the information below is not required by law, it may prove valuable to persons relying on the document and could prevent fraudulent removal and reattachment of this form to another document.

Description of Attached Document

Title or Type of Document: Certification of Financial Responsibility

Document Date: _____ Number of Pages: _____

Signer(s) Other Than Named Above: _____

Capacity(ies) Claimed by Signer(s)

Signer's Name: _____
☐ Individual
☐ Corporate Officer — Title(s): _____
☐ Partner — ☐ Limited ☐ General
☐ Attorney in Fact
☐ Trustee
☐ Guardian or Conservator
☐ Other: _____
Signer Is Representing: _____

RIGHT THUMBPRINT OF SIGNER
Top of thumb here

Signer's Name: _____
☐ Individual
☐ Corporate Officer — Title(s): _____
☐ Partner — ☐ Limited ☐ General
☐ Attorney in Fact
☐ Trustee
☐ Guardian or Conservator
☐ Other: _____
Signer Is Representing: _____

RIGHT THUMBPRINT OF SIGNER
Top of thumb here

©2007 National Notary Association • 9350 De Soto Ave., P.O. Box 2402 • Chatsworth, CA 91313-2402 • www.NationalNotary.org Item #5907 Reorder: Call Toll-Free 1-800-876-6827

STORAGE TANK CERTIFICATE OF INSURANCE TO DEMONSTRATE FINANCIAL RESPONSIBILITY STATE OF CALIFORNIA

Facility Name and Address:
BP America, Inc. located at 4385 Atlantic Avenue in Long Beach, CA 90807
BP America, Inc. located at 1924 W. Alondra Boulevard in Compton, CA 90220
BP America, Inc. located at 8001 Broadway in Lemon Grove, CA 91945
BP America, Inc. located at 4015 W. El Segundo Boulevard in Hawthorne, CA 90250
BP America, Inc. located at 401 N. Placentia in Fullerton, CA 92831
BP America, Inc. located at 15306 E. Whittier Boulevard in Whittier, CA 90603
BP America, Inc. located at 3015 W. 182nd Street in Torrance, CA 90504
BP America, Inc. located at 13010 E. Lambert Road in Whittier, CA 90602
BP America, Inc. located at 2190 Carroll Street in San Francisco, CA 94124
BP America, Inc. located at 1625 McSwain Road in Merced, CA 95340
BP America, Inc. located at 10600 Macarthur Boulevard in Oakland, CA 94605
BP America, Inc. located at 1700 Middlefield Road in Redwood City, CA 94063
BP America, Inc. located at 5150 Manzanita Avenue in Carmichael, CA 95608
BP America, Inc. located at 6407 Telegraph Avenue in Oakland, CA 94609
BP America, Inc. located at 12890 San Pablo Avenue in Richmond, CA 94805
BP America, Inc. located at 4224 Marconi Avenue in Sacramento, CA 95821
BP America, Inc. located at 151 Southgate Avenue in Daly City, CA 94015
BP America, Inc. located at 300 S. Delaware Street in San Mateo, CA 94401
BP America, Inc. located at 789 Redwood Highway in Mill Valley, CA 94941
BP America, Inc. located at 1040 Sunnyvale-Saratoga Road in Sunnyvale, CA 94087
BP America, Inc. located at 1391 Florin Road in Sacramento, CA 95822
BP America, Inc. located at 1175 Fell Street in San Francisco, CA 94117
BP America, Inc. located at 610 Woodside Road in Redwood City, CA 94061
BP America, Inc. located at 712 Lewelling Boulevard in San Leandro, CA 94579
BP America, Inc. located at 2320 El Camino Real in Santa Clara, CA 95050
BP America, Inc. located at 17601 Hesperian Boulevard in San Lorenzo, CA 94580
BP America, Inc. located at 699 San Antonio Road in Palo Alto, CA 94306
BP America, Inc. located at 402 N. El Camino Real in San Mateo, CA 94401
BP America, Inc. located at 1799 El Camino Real in San Bruno, CA 94066
BP America, Inc. located at 899 Rincon Avenue in Livermore, CA 94550
BP America, Inc. located at 1210 Crenshaw Boulevard in Torrance, CA 90501
BP America, Inc. located at 1817 Euclid Avenue in San Diego, CA 92105
BP America, Inc. located at 1000 W. Valencia Drive in Fullerton, CA 92833
BP America, Inc. located at 7557 Sepulveda Boulevard in Van Nuys, CA 91405
BP America, Inc. located at 2646 W. First Street in Santa Ana, CA 92703
BP America, Inc. located at 980 W. Pacific Coast Highway in Wilmington, CA 90744
BP America, Inc. located at 14511 Brookhurst Street in Westminster, CA 92683
BP America, Inc. located at 14000 E. Lambert Road in Whittier, CA 90605
BP America, Inc. located at 2601 Santa Fe Avenue in Long Beach, CA 90810
BP America, Inc. located at 702 E. Sixth Street in Corona, CA 92879
BP America, Inc. located at 4009 W. Rosecrans in Hawthorne, CA 90250
BP America, Inc. located at 300 N. Azusa Avenue in West Covina, CA 91790
BP America, Inc. located at 365 Jackson Street in Hayward, CA 94544
BP America, Inc. located at 840 San Antonio Road in Palo Alto, CA 94303
BP America, Inc. located at 14761 Devonshire Street in Mission Hills, CA 91345
BP America, Inc. located at 1245 E. Fourth Street in Ontario, CA 91764
BP America, Inc. located at 1605 Glendale Boulevard in Los Angeles, CA 90026
BP America, Inc. located at 4895 Bellflower Boulevard in Long Beach, CA 90808
BP America, Inc. located at 6982 Westminster Boulevard in Westminster, CA 92683
BP America, Inc. located at 9151 S. Painter Avenue in Whittier, CA 90605

ACE USA, Copyright 2007

Facility Name and Address (con't):
BP America, Inc. located at 1410 E. Main Street in El Cajon, CA 92021
BP America, Inc. located at 404 E. Chase Avenue in El Cajon, CA 92021
BP America, Inc. located at 5158 Laurel Canyon Boulevard in North Hollywood, CA 91604
BP America, Inc. located at 550 Foothill Boulevard in La Canada Flintrid, CA 91011
BP America, Inc. located at 600 N. Moorpark Road in Thousand Oaks, CA 91360
BP America, Inc. located at 605 S. Mills Road in Ventura, CA 93003
BP America, Inc. located at 300 W. Washington Avenue in Escondido, CA 92025
BP America, Inc. located at 1015 Main Street in Ramona, CA 92065
BP America, Inc. located at 985 Turquoise Street in San Diego, CA 92109
BP America, Inc. located at 2829 N. Broadway in Los Angeles, CA 90031
BP America, Inc. located at 16502 Bolsa Chica Street in Huntington Beach, CA 92649
BP America, Inc. located at 10087 Sierra in Fontana, CA 92335
BP America, Inc. located at 14244 Newport Avenue in Tustin, CA 92780
BP America, Inc. located at 4380 Eagle Rock Boulevard in Los Angeles, CA 90041
BP America, Inc. located at 16501 Goldenwest Street in Huntington Beach, CA 92647
BP America, Inc. located at 2380 Lomita Avenue in Lomita, CA 90717
BP America, Inc. located at 18025 Magnolia Street in Fountain Valley, CA 92708
BP America, Inc. located at 18480 Brookhurst Street in Fountain Valley, CA 92708
BP America, Inc. located at 720 H Street in Chula Vista, CA 91910
BP America, Inc. located at 8700 Balboa Boulevard in Northridge, CA 91325
BP America, Inc. located at 4506 Lankersham Boulevard in North Hollywood, CA 91602
BP America, Inc. located at 1701 Brundage Lane in Bakersfield, CA 93304
BP America, Inc. located at 1819 Cloverfield Boulevard in Santa Monica, CA 90404
BP America, Inc. located at 1565 E. Fourth Street in Ontario, CA 91764
BP America, Inc. located at 6130 Balboa Avenue in San Diego, CA 92111
BP America, Inc. located at 9454 Corbin Avenue in Northridge, CA 91324
BP America, Inc. located at 1001 San Pablo Avenue in Albany, CA 94706
BP America, Inc. located at 2100 Broadway in Sacramento, CA 95818
BP America, Inc. located at 1405 Branham Lane in San Jose, CA 95118
BP America, Inc. located at 800 E. Kettleman Lane in Lodi, CA 95240
BP America, Inc. located at 1913 Nevada City Highway in Grass Valley, CA 95945
BP America, Inc. located at 707 E Street in Marysville, CA 95901
BP America, Inc. located at 1995 Warburton Avenue in Santa Clara, CA 95050
BP America, Inc. located at 2104 N. Capitol Avenue #2 in San Jose, CA 95132
BP America, Inc. located at 295 Washington Street in Daly City, CA 94015
BP America, Inc. located at 3425 Tracy Boulevard in Tracy, CA 95376
BP America, Inc. located at 1399 W. Wood Street in Willows, CA 95988
BP America, Inc. located at 198 Soscol Avenue in Napa, CA 94559
BP America, Inc. located at 3310 Park Boulevard in Oakland, CA 94610
BP America, Inc. located at 1156 Davis Street in San Leandro, CA 94536
BP America, Inc. located at 43 S. Abbott Avenue in Milpitas, CA 95035
BP America, Inc. located at 8500 Elk Grove Boulevard in Elk Grove, CA 95758
BP America, Inc. located at 4400 Sunrise Boulevard in Fair Oaks, CA 95628
BP America, Inc. located at 2230 Barrett Avenue in Richmond, CA 94801
BP America, Inc. located at 2908 Banjamin Holt Drive in Stockton, CA 95207
BP America, Inc. located at 401 S. Saratoga Avenue in San Jose, CA 95129
BP America, Inc. located at 22141 Center Street in Castro Valley, CA 94546
BP America, Inc. located at 5755 Camden Avenue in San Jose, CA 95124
BP America, Inc. located at 35900 Fremont Boulevard in Fremont, CA 94536
BP America, Inc. located at 15135 Hesperian Boulevard in San Leandro, CA 94578
BP America, Inc. located at 5751 Hillsdale Boulevard in Sacramento, CA 95842
BP America, Inc. located at 1855 Watt Avenue in Sacramento, CA 95825
BP America, Inc. located at 3212 N. California in Stockton, CA 95204
BP America, Inc. located at 2375 Quimby Road in San Jose, CA 95122
BP America, Inc. located at 145 Kern Street in Salinas, CA 93905
BP America, Inc. located at 27301 Hawthorne Boulevard in Rolling Hills Estates, CA 90274
BP America, Inc. located at 2031 Palos Verdes Drive in Lomita, CA 90717
BP America, Inc. located at 11958 Ramona Boulevard in El Monte, CA 91732

Facility Name and Address (con't):
BP America, Inc. located at 8820 Clairmont Mesa in San Diego, CA 92123
BP America, Inc. located at 915 S. Camino Del Rio Street in San Diego, CA 92108
BP America, Inc. located at 13331 Euclid Avenue in Garden Grove, CA 92843
BP America, Inc. located at 4359 Coldwater Canyon in Studio City, CA 91604
BP America, Inc. located at 5981 Warner Avenue in Huntington Beach, CA 92649
BP America, Inc. located at 701 W. Channel Street in San Pedro, CA 90731
BP America, Inc. located at 144 N. Veroadugo Road in Glendale, CA 91206
BP America, Inc. located at 2124 E. Harbor Boulevard in Ventura, CA 93001
BP America, Inc. located at 25122 Marguerite Parkway in Mission Viejo, CA 92692
BP America, Inc. located at 3921 Watt Avenue in Sacramento, CA 95821
BP America, Inc. located at 1950 S. Delaware Street in San Mateo, CA 94403
BP America, Inc. located at 3501 Fair Oaks Boulevard in Sacramento, CA 95864
BP America, Inc. located at 2770 Castro Valley Road in Castro Valley, CA 94546
BP America, Inc. located at 124 W. Pacific Coast Highway in Long Beach, CA 90806
BP America, Inc. located at 12606 E. Rosecrans Avenue in Santa Fe Springs, CA 90670
BP America, Inc. located at 2749 N. El Camino Real in San Clemente, CA 92672
BP America, Inc. located at 5405 Clairemont Mesa Boulevard in San Diego, CA 92117
BP America, Inc. located at 201 Broadway in El Cajon, CA 92020
BP America, Inc. located at 2245 S. Main Street in Santa Ana, CA 92707
BP America, Inc. located at 586 N. Main Street in Bishop, CA 93514
BP America, Inc. located at 8004 Lankershim Boulevard in North Hollywood, CA 91605
BP America, Inc. located at 57858 29 Palms Highway in Yucca Valley, CA 92284
BP America, Inc. located at 14221 S. Figueroa Street in Los Angeles, CA 90061
BP America, Inc. located at 2156 S. Grove Avenue in Ontario, CA 91761
BP America, Inc. located at 2353 E. Palmdale Boulevard in Palmdale, CA 93550
BP America, Inc. located at 6337 Fair Oaks Boulevard in Carmichael, CA 95608
BP America, Inc. located at 36974 Fremont Boulevard in Fremont, CA 94536
BP America, Inc. located at 545 W. Alma Avenue in San Jose, CA 95125
BP America, Inc. located at 2717 Lemon Grove Avenue in Lemon Grove, CA 91945
BP America, Inc. located at 407 E. Street in Chula Vista, CA 91910
BP America, Inc. located at 3618 State Street in Santa Barbara, CA 93105
BP America, Inc. located at 1875 Grand Avenue in San Diego, CA 92109
BP America, Inc. located at 6301 El Cajon Boulevard in San Diego, CA 92115
BP America, Inc. located at 798 3rd Avenue in Chula Vista, CA 91910
BP America, Inc. located at 1725 Broadway in Chula Vista, CA 91911
BP America, Inc. located at 2255 Palm Avenue in San Diego, CA 92154
BP America, Inc. located at 8024 Elder Creek Road in Sacramento, CA 95824
BP America, Inc. located at 1617 W. Freemont in Stockton, CA 95203
BP America, Inc. located at 385 E. Alisal Street in Salinas, CA 93901
BP America, Inc. located at 73980 Highway 111 in Palm Desert, CA 92260
BP America, Inc. located at 8121 Florin Road in Sacramento, CA 95828
BP America, Inc. located at 1470 Alamo Drive in Vacaville, CA 95687
BP America, Inc. located at 805 Reed Avenue in West Sacramento, CA 95605
BP America, Inc. located at 195 Niblick Road in Paso Robles, CA 93446
BP America, Inc. located at 24181 Moulton Parkway in Laguna Hills, CA 92653
BP America, Inc. located at 9511 Valley View Street in Cypress, CA 90630
BP America, Inc. located at PO Box 39in Baker, CA 92309
BP America, Inc. located at 300 Bristol Street in Costa Mesa, CA 92626
BP America, Inc. located at 1801 S. State College Boulevard in Anaheim, CA 92806
BP America, Inc. located at 28406 Sand Canyon Road in Canyon Country, CA 91387
BP America, Inc. located at 2933 65th Street in Sacramento, CA 95817
BP America, Inc. located at 1801 Woodside Road in Redwood City, CA 94061
BP America, Inc. located at 13142 Goldenwest Street in Westminster, CA 92683
BP America, Inc. located at 12424 Los Osos Road in San Luis Obispo, CA 93405
BP America, Inc. located at 2101 Tully Road in Modesto, CA 95350
BP America, Inc. located at 790 N. Shoreline Boulevard in Mountain View, CA 94043
BP America, Inc. located at 2686 Pleasant Hill Road in Pleasant Hill, CA 94523
BP America, Inc. located at 1575 Landess Avenue in Milpitas, CA 95035

Facility Name and Address (con't):
BP America, Inc. located at 4700 Madison Avenue in Sacramento, CA 95841
BP America, Inc. located at 85 E. Louise Avenue in Lathrop, CA 95330
BP America, Inc. located at 1222 E. First Street in Santa Ana, CA 92701
BP America, Inc. located at 2329 N. Texas Street in Fairfield, CA 94533
BP America, Inc. located at 795 Rio Del Mar Boulevard in Aptos, CA 95003
BP America, Inc. located at 2402 Cascade Boulevard in Redding, CA 96003
BP America, Inc. located at 3201 W. Valley Boulevard in Alhambra, CA 91803
BP America, Inc. located at 1201 E. Imperial Highway in Placentia, CA 92870
BP America, Inc. located at 17520 Brookhurst Street in Fountain Valley, CA 92708
BP America, Inc. located at 25 W. Tierra Rejada Road in Simi Valley, CA 93065
BP America, Inc. located at 4498 Clairemont Mesa Boulevard in San Diego, CA 92117
BP America, Inc. located at 21313 S. Avalon in Carson, CA 90745
BP America, Inc. located at 3201 Harbor Boulevard in Costa Mesa, CA 92626
BP America, Inc. located at 1200 Geneva Avenue in San Francisco, CA 94112
BP America, Inc. located at 880 E. Hillsdale Boulevard in Foster City, CA 94404
BP America, Inc. located at 1240 E. Washington Street in Colton, CA 92324
BP America, Inc. located at 725 N. 2nd Street in El Cajon, CA 92021
BP America, Inc. located at 5131 Shattuck Avenue in Oakland, CA 94609
BP America, Inc. located at 1401 2nd Street in San Rafael, CA 94901
BP America, Inc. located at 6140 Greenback Lane in Citrus Heights, CA 95621
BP America, Inc. located at 13361 Harbor Boulevard in Garden Grove, CA 92843
BP America, Inc. located at 2410 W. Broadway in Needles, CA 92363
BP America, Inc. located at 1411 E. Del Amo Boulevard in Carson, CA 90746
BP America, Inc. located at 18180 Prairie Avenue in Torrance, CA 90504
BP America, Inc. located at 3949 E. Dennison Avenue in Los Angeles, CA 90023
BP America, Inc. located at 26409 Sierra Highway in Newhall, CA 91321
BP America, Inc. located at 13460 E. Firestone Boulevard in Santa Fe Springs, CA 90670
BP America, Inc. located at 17502 Goldenwest Street in Huntington Beach, CA 92647
BP America, Inc. located at 125 N. Rancho Santa Fe Road in San Marcos, CA 92069
BP America, Inc. located at 40077 Mission Boulevard in Fremont, CA 94539
BP America, Inc. located at 2747 Pinole Valley Road in Pinole, CA 94564
BP America, Inc. located at 1201 Ysabel Street in Paso Robles, CA 93446
BP America, Inc. located at 2898 W. Rialto Avenue in Rialto, CA 92376
BP America, Inc. located at 12775 Palm Drive in Desert Hot Springs, CA 92240
BP America, Inc. located at 6098 University Avenue in San Diego, CA 92115
BP America, Inc. located at 1143 N. Capitol Avenue in San Jose, CA 95132
BP America, Inc. located at 102 East Yorba Linda Boulevard in Placentia, CA 92870
BP America, Inc. located at 12202 South Street in Artesia, CA 90701
BP America, Inc. located at 998 E. Anaheim in Long Beach, CA 90813
BP America, Inc. located at 3831 Florence Avenue in Bell, CA 90201
BP America, Inc. located at 1700 W. Whittier in Montebello, CA 90640
BP America, Inc. located at 3302 Del Mar Avenue in Rosemead, CA 91770
BP America, Inc. located at 3680 San Fernando Road in Glendale, CA 91202
BP America, Inc. located at 120 E. Imperial in Brea, CA 92821
BP America, Inc. located at 6800 Lankershim in North Hollywood, CA 91605
BP America, Inc. located at 1108 N. Grand Avenue in Covina, CA 91724
BP America, Inc. located at 1049 E. Garvey Avenue in Monterey Park, CA 91755
BP America, Inc. located at 10801 Santa Monica Boulevard in Los Angeles, CA 90025
BP America, Inc. located at 6601 Florence Avenue in Bell Gardens, CA 90201
BP America, Inc. located at 3100 Los Coyotes in Long Beach, CA 90808
BP America, Inc. located at 2800 E. Foothill Boulevard in Pasadena, CA 91107
BP America, Inc. located at 1818 Hacienda Boulevard in La Puente, CA 91744
BP America, Inc. located at 3296 NE Street in San Bernardino, CA 92405
BP America, Inc. located at 3541 Cesar Chavez in E. Los Angeles, CA 90063
BP America, Inc. located at 1800 E. Rosecrans in Compton, CA 90220
BP America, Inc. located at 7532 E. Rosecrans in Paramount, CA 90723
BP America, Inc. located at 887 N. Ventura Avenue in Ventura, CA 93001
BP America, Inc. located at 5175 Melrose in Los Angeles, CA 90038

ACE USA, Copyright 2007

Facility Name and Address (con't):
BP America, Inc. located at 1465 S. Winchester in San Jose, CA 95128
BP America, Inc. located at 700 Avocado Road in El Cajon, CA 92020
BP America, Inc. located at 1092 E. Washington Avenue in El Cajon, CA 92020
BP America, Inc. located at 10601 Magnolia in North Hollywood, CA 91601
BP America, Inc. located at 3400 San Pablo Avenue in Oakland, CA 94603
BP America, Inc. located at 25225 Mission Boulevard in Hayward, CA 94544
BP America, Inc. located at 10050 Laurel Canyon in Pacoima, CA 91331
BP America, Inc. located at 12158 Alondra in Norwalk, CA 90650
BP America, Inc. located at 2937 E. Chapman Avenue in Orange, CA 92869
BP America, Inc. located at 3010 Union Avenue in San Jose, CA 95124
BP America, Inc. located at 207 A Street in Hayward, CA 94541
BP America, Inc. located at 7594 University Avenue in La Mesa, CA 91941
BP America, Inc. located at 3101 El Segundo Boulevard in Hawthorne, CA 90250
BP America, Inc. located at 2214 N. Broadway in Los Angeles, CA 90031
BP America, Inc. located at 14360 Francisquito in La Puente, CA 91744
BP America, Inc. located at 23900 Avalon in Carson, CA 90745
BP America, Inc. located at 14121 Newport Avenue in Tustin, CA 92780
BP America, Inc. located at 291 S. Tustin Street in Orange, CA 92866
BP America, Inc. located at 280 E. Foothill in Rialto, CA 92376
BP America, Inc. located at 782 N. Mountain Avenue in Upland, CA 91786
BP America, Inc. located at 1510 Garey in Pomona, CA 91766
BP America, Inc. located at 1025 W. Anaheim in Wilmington, CA 90744
BP America, Inc. located at 304 S. Magnolia Avenue in Anaheim, CA 92804
BP America, Inc. located at 17475 Brookhurst Street in Fountain Valley, CA 92708
BP America, Inc. located at 16851 Sherman Way in Van Nuys, CA 91406
BP America, Inc. located at 103 E. Alosta in Glendora, CA 91740
BP America, Inc. located at 7908 Winter Gardens in El Cajon, CA 92021
BP America, Inc. located at 2502 Imperial Avenue in San Diego, CA 92102
BP America, Inc. located at 833 Turquoise Street in San Diego, CA 92109
BP America, Inc. located at 978 Cuyamaca Street in El Cajon, CA 92020
BP America, Inc. located at 1890 Palm Avenue in San Diego, CA 92154
BP America, Inc. located at 6404 Misson Grove Road in San Diego, CA 92120
BP America, Inc. located at 1606 Plaza Boulevard in National City, CA 91950
BP America, Inc. located at 9811 Mission Gorge in Santee, CA 92071
BP America, Inc. located at 401 Telegraph Cyn Road in Chula Vista, CA 91910
BP America, Inc. located at 1734 Highland Avenue in National City, CA 91950
BP America, Inc. located at 1139 Harbison Avenue in National City, CA 91950
BP America, Inc. located at 4330 Orange Avenue in San Diego, CA 92105
BP America, Inc. located at 1484 E. Washington Avenue in El Cajon, CA 92020
BP America, Inc. located at 1525 N. Magnolia Avenue in El Cajon, CA 92020
BP America, Inc. located at 9009 Carlton Hills Boulevard in Santee, CA 92071
BP America, Inc. located at 1551 Rosecrans Street in San Diego, CA 92106
BP America, Inc. located at 4202 Clairemont Mesa Boulevard in San Diego, CA 92117
BP America, Inc. located at 489 W. Main Street in El Cajon, CA 92020
BP America, Inc. located at 9600 Murray Drive in La Mesa, CA 91942
BP America, Inc. located at 434 W. 5th Avenue in Escondido, CA 92025
BP America, Inc. located at 6311 Imperial Avenue in San Diego, CA 92114
BP America, Inc. located at 9090 Glenoaks in Sun Valley, CA 91352
BP America, Inc. located at 10120 Central in Montclair, CA 91763
BP America, Inc. located at 600 E. Rosecrans in Los Angeles, CA 90001
BP America, Inc. located at 8606 Reseda Boulevard in Northridge, CA 91324
BP America, Inc. located at 6757 Laurel Canyon in North Hollywood, CA 91606
BP America, Inc. located at 11870 Roscoe Boulevard in Sun Valley, CA 91352
BP America, Inc. located at 799 W. 19th Street in Costa Mesa, CA 92627
BP America, Inc. located at 20055 Vanowen in Canoga Park, CA 91306
BP America, Inc. located at 8863 Lakewood in Downey, CA 90240
BP America, Inc. located at 8600 Woodman in Pacoima, CA 91331
BP America, Inc. located at 1539 S. Standard Avenue in Santa Ana, CA 92707

Facility Name and Address (con't):
BP America, Inc. located at 751 Baker Street in Costa Mesa, CA 92626
BP America, Inc. located at 9108 Campo Road in Spring Valley, CA 91977
BP America, Inc. located at 7974 University Avenue in La Mesa, CA 91941
BP America, Inc. located at 1401 Hilltop in Chula Vista, CA 91911
BP America, Inc. located at 633 Birmingham Drive in Cardiff, CA 92007
BP America, Inc. located at 3860 Old Town Avenue in San Diego, CA 92110
BP America, Inc. located at 1256 E. Julian Street in San Jose, CA 95110
BP America, Inc. located at 13435 Bowman Road in Auburn, CA 95603
BP America, Inc. located at 2505 Towne Avenue in Pomona, CA 91766
BP America, Inc. located at 7510 Orangethorpe Avenue in Buena Park, CA 90621
BP America, Inc. located at 5025 W. Sunset Boulevard in Los Angeles, CA 90027
BP America, Inc. located at 1706 S. Gaffey Street in San Pedro, CA 90731
BP America, Inc. located at 11890 S. Hawthorne Boulevard in Hawthorne, CA 90250
BP America, Inc. located at 11259 S. Vermont in Los Angeles, CA 90044
BP America, Inc. located at 197 E. Highway 246 in Buellton, CA 93427
BP America, Inc. located at 4069 State Street in Santa Barbara, CA 93110
BP America, Inc. located at 231 N. Milpas Street in Santa Barbara, CA 93103
BP America, Inc. located at 795 Ventura Avenue in Oak View, CA 93022
BP America, Inc. located at 1501 Gonzalez Road in Oxnard, CA 93030
BP America, Inc. located at 1715 Thousand Oaks Boulevard in Thousand Oaks, CA 91362
BP America, Inc. located at 29145 Heathercliff in Malibu, CA 90265
BP America, Inc. located at 706 E. Los Angeles in Simi Valley, CA 93063
BP America, Inc. located at 1356 N. Erringer in Simi Valley, CA 93063
BP America, Inc. located at 2211 Tapo Street in Simi Valley, CA 93063
BP America, Inc. located at 10259 Topanga Canyon Boulevard in Chatsworth, CA 91311
BP America, Inc. located at 6310 Fallbrook in Woodland Hills, CA 91367
BP America, Inc. located at 22406 Ventura Boulevard in Woodland Hills, CA 91364
BP America, Inc. located at 6039 Reseda Boulevard in Tarzana, CA 91356
BP America, Inc. located at 8255 Winnetka in Canoga Park, CA 91303
BP America, Inc. located at 15705 Nordhoff Street in North Hills, CA 91343
BP America, Inc. located at 11454 Balboa Boulevard in Granada Hills, CA 91344
BP America, Inc. located at 15508 Devonshire Street in Mission Hills, CA 91345
BP America, Inc. located at 12957 Van Nuys Boulevard in Pacoima, CA 91331
BP America, Inc. located at 6000 Canoga Avenue in Woodland Hills, CA 91367
BP America, Inc. located at 8050 Van Nuys in Van Nuys, CA 91402
BP America, Inc. located at 14114 Vanowen in Van Nuys, CA 91405
BP America, Inc. located at 6810 Sepulveda Boulevard in Van Nuys, CA 91405
BP America, Inc. located at 12500 Ventura Boulevard in Studio City, CA 91604
BP America, Inc. located at 2354 E. Palmdale Boulevard in Palmdale, CA 93550
BP America, Inc. located at 4406 Adams in Los Angeles, CA 90016
BP America, Inc. located at 7564 Santa Monica in Los Angeles, CA 90046
BP America, Inc. located at 8770 W. Olympic Boulevard in Los Angeles, CA 90035
BP America, Inc. located at 2555 Lincoln Boulevard in Santa Monica, CA 90404
BP America, Inc. located at 4130 W. Century in Inglewood, CA 90304
BP America, Inc. located at 1403 Century Boulevard in Los Angeles, CA 90047
BP America, Inc. located at 5038 El Segundo Boulevard in Hawthorne, CA 90250
BP America, Inc. located at 5230 Rosecrans in Hawthorne, CA 90250
BP America, Inc. located at 2730 Marine in Redondo Beach, CA 90278
BP America, Inc. located at 4015 Redondo Beach Boulevard in Lawndale, CA 90260
BP America, Inc. located at 16515 Hawthorne Boulevard in Lawndale, CA 90260
BP America, Inc. located at 1131 Pacific Coast Highway in Hermosa Beach, CA 90254
BP America, Inc. located at 4925 Torrance in Torrance, CA 90503
BP America, Inc. located at 1890 Pacific Coast Highway in Redondo Beach, CA 90277
BP America, Inc. located at 22620 Western Avenue in Torrance, CA 90501
BP America, Inc. located at 302 S. Pacific in San Pedro, CA 90731
BP America, Inc. located at 18523 S. Avalon in Carson, CA 90746
BP America, Inc. located at 11025 Paramount Boulevard in Downey, CA 90241
BP America, Inc. located at 8010 Imperial Highway in Downey, CA 90242

Facility Name and Address (con't):
BP America, Inc. located at 9853 Long Beach Boulevard in South Gate, CA 90280
BP America, Inc. located at 2581 E. Slauson in Huntington Park, CA 90255
BP America, Inc. located at 2251 N. Figueroa in Los Angeles, CA 90065
BP America, Inc. located at 1205 S. Alvarado in Los Angeles, CA 90001
BP America, Inc. located at 1386 E. Las Tunas in San Gabriel, CA 91775
BP America, Inc. located at 5756 Whittier in E. Los Angels, CA 90022
BP America, Inc. located at 5923 Rosemead in Pico Rivera, CA 90660
BP America, Inc. located at 10808 Lakewood Boulevard in Downey, CA 90241
BP America, Inc. located at 4258 N. Maine in Baldwin Park, CA 91706
BP America, Inc. located at 15602 San Bernaroadino Road in West Covina, CA 91722
BP America, Inc. located at 460 S. Workman Mill Road in City of Industry, CA 91745
BP America, Inc. located at 101 E. Whittier Boulevard in La Habra, CA 90631
BP America, Inc. located at 718 S. Brea Boulevard in Brea, CA 92821
BP America, Inc. located at 2351 E. Orangethorpe in Fullerton, CA 92831
BP America, Inc. located at 362 N. Azusa in La Puente, CA 91744
BP America, Inc. located at 447 S. Azusa in La Puente, CA 91744
BP America, Inc. located at 857 E. Arrow Highway in Glendora, CA 91740
BP America, Inc. located at 539 E. Foothill in Pomona, CA 91766
BP America, Inc. located at 2475 S. Garey in Pomona, CA 91766
BP America, Inc. located at 12345 Central in Chino, CA 91710
BP America, Inc. located at 9690 N. Central in Montclair, CA 91763
BP America, Inc. located at 1054 W. Mission in Ontario, CA 91761
BP America, Inc. located at 808 N. Mountain in Ontario, CA 91762
BP America, Inc. located at 475 N. Mountain Avenue in Upland, CA 91786
BP America, Inc. located at 775 W. Foothill Boulevard in Upland, CA 91786
BP America, Inc. located at 9888 Foothill Boulevard in Ranch Cucamonga, CA 91730
BP America, Inc. located at 16090 Foothill in Fontana, CA 92335
BP America, Inc. located at 8127 Mulberry Avenue in Fontana, CA 92335
BP America, Inc. located at 111 W. Valley Boulevard in Rialto, CA 92376
BP America, Inc. located at 247 E. 40th Street in San Bernardino, CA 92404
BP America, Inc. located at 2187 W. Highland Avenue in San Bernardino, CA 92407
BP America, Inc. located at 995 W. Highland Avenue in San Bernardino, CA 92405
BP America, Inc. located at 25717 E. Baseline Street in San Bernardino, CA 92410
BP America, Inc. located at 16337 Main in Hesperia, CA 92345
BP America, Inc. located at 15445 Palmdale Road in Victorville, CA 92392
BP America, Inc. located at 1400 E. Main Street in Barstow, CA 92311
BP America, Inc. located at 2181 W. Main Street in Barstow, CA 92311
BP America, Inc. located at 18083 Foothill in Fontana, CA 92335
BP America, Inc. located at 1735 W. 6th Street in Corona, CA 92882
BP America, Inc. located at 624 W. 6th Street in Corona, CA 92882
BP America, Inc. located at 1205 S. Main Street in Corona, CA 92882
BP America, Inc. located at 2600 Hamner Avenue in Norco, CA 92860
BP America, Inc. located at 611 N. Main Street in Corona, CA 92880
BP America, Inc. located at 4930 Van Buren Boulevard in Riverside, CA 92503
BP America, Inc. located at 3399 Van Buren Boulevard in Riverside, CA 92503
BP America, Inc. located at 3570 Central in Riverside, CA 92506
BP America, Inc. located at 4395 Market Street in Riverside, CA 92501
BP America, Inc. located at 1294 University Avenue in Riverside, CA 92507
BP America, Inc. located at 1945 S. Tippecanoe Avenue in San Bernardino, CA 92408
BP America, Inc. located at 902 Orange Street in Redlands, CA 92374
BP America, Inc. located at 34696 Yucaipa Boulevard in Yucaipa, CA 92399
BP America, Inc. located at 22990 Allesandro Boulevard in Moreno Valley, CA 92553
BP America, Inc. located at 401 E. 6th Street in Beaumont, CA 92223
BP America, Inc. located at 56888 29 Palms Highway in Yucca Valley, CA 92284
BP America, Inc. located at 268 E. 4th Street in Perris, CA 92570
BP America, Inc. located at 2105 E. Florida Avenue in Hemet, CA 92544
BP America, Inc. located at 24991 Sunnymead in Moreno Valley, CA 92553
BP America, Inc. located at 2811 W. Lincoln Avenue in Anaheim, CA 91406

Facility Name and Address (con't):
BP America, Inc. located at 300 S. Brookhurst Street in Anaheim, CA 92804
BP America, Inc. located at 2101 S. Harbor Boulevard in Anaheim, CA 92802
BP America, Inc. located at 2800 W. Ball Road in Anaheim, CA 92804
BP America, Inc. located at 11500 Beach Boulevard in Stanton, CA 90680
BP America, Inc. located at 727 S. East Street in Anaheim, CA 92805
BP America, Inc. located at 3101 E. La Palma in Anaheim, CA 92801
BP America, Inc. located at 2493 N. Tustin in Orange, CA 92865
BP America, Inc. located at 825 E. Katella Avenue in Orange, CA 92867
BP America, Inc. located at 6311 Westminster Avenue in Westminster, CA 92683
BP America, Inc. located at 13501 Magnolia Street in Garden Grove, CA 92844
BP America, Inc. located at 13511 Euclid Street in Garden Grove, CA 92843
BP America, Inc. located at 2730 W. McFadden Avenue in Santa Ana, CA 92704
BP America, Inc. located at 2940 N. Bristol Street in Santa Ana, CA 92706
BP America, Inc. located at 801 N. Bristol Street in Santa Ana, CA 92703
BP America, Inc. located at 324 S. Grand Avenue in Santa Ana, CA 92701
BP America, Inc. located at 15501 Edwards Street in Huntington Beach, CA 92647
BP America, Inc. located at 18520 Brookhurst Street in Fountain Valley, CA 92708
BP America, Inc. located at 18975 Magnolia Street in Fountain Valley, CA 92708
BP America, Inc. located at 19971 Beach Boulevard in Huntington Beach, CA 92648
BP America, Inc. located at 2021 Newport Boulevard in Costa Mesa, CA 92627
BP America, Inc. located at 590 S. Pacific Coast Highway in Laguna Beach, CA 92651
BP America, Inc. located at 590 Camino De Estrella in San Clemente, CA 92672
BP America, Inc. located at 802 N. Coast Highway in Oceanside, CA 92054
BP America, Inc. located at 2505 Morena Boulevard in San Diego, CA 92110
BP America, Inc. located at 1902 Sunset Cliffs Boulevard in Ocean Beach, CA 92107
BP America, Inc. located at 3255 University Avenue in San Diego, CA 92104
BP America, Inc. located at 1185 Palm Avenue in Imperial Beach, CA 91932
BP America, Inc. located at 6901 Federal Boulevard in Lemon Grove, CA 91945
BP America, Inc. located at 8787 Lake Murray Boulevard in San Diego, CA 92119
BP America, Inc. located at 398 El Cajon Boulevard in El Cajon, CA 92020
BP America, Inc. located at 900 E. Broadway in El Cajon, CA 92020
BP America, Inc. located at 12109 Woodside in Lakeside, CA 92040
BP America, Inc. located at 9393 Kearney Mesa Road in San Diego, CA 92126
BP America, Inc. located at 444 S. Imperial Avenue in Calexico, CA 92231

Insurer Name and Address:
Illinois Union Insurance Company c/o ACE Environmental Risk, P.O. Box 1000, 436 Walnut Street WA07A, Philadelphia, PA 19106

Policy Number: UST G2455160A 001

Policy Period:
From 12:01am January 1, 2012 to 12:01am January 1, 2013

Insured Name and Address:
BP America, Inc. located at 501 Westlake Park Boulevard in Houston, TX 77079

I. The Insurer, as identified above, hereby certifies that it has issued liability insurance covering the following Underground Storage Tanks:

Facility	Identification No.	Number of Tanks
4385 Atlantic Avenue	00002	3
1924 W. Alondra Boulevard	00022	3
8001 Broadway	00068	4
4015 W. El Segundo Boulevard	00081	3
401 N. Placentia	00097	3
15306 E. Whittier Boulevard	00133	2
3015 W. 182nd Street	00154	2
13010 E. Lambert Road	00211	2
2190 Carroll Street	00230	4
1625 McSwain Road	00237	4
10600 Macarthur Boulevard	00276	4
1700 Middlefield Road	00306	4
5150 Manzanita Avenue	00358	3
6407 Telegraph Avenue	00374	3
12890 San Pablo Avenue	00428	4
4224 Marconi Avenue	00442	3
151 Southgate Avenue	00465	3
300 S. Delaware Street	00515	5
789 Redwood Highway	00524	2
1040 Sunnyvale-Saratoga Road	00538	5
1391 Florin Road	00551	4
1175 Fell Street	00566	4
610 Woodside Road	00573	4
712 Lewelling Boulevard	00601	4
2320 El Camino Real	00606	4
17601 Hesperian Boulevard	00608	4
699 San Antonio Road	00716	4
402 N. El Camino Real	00725	5
1799 El Camino Real	00743	3
899 Rincon Avenue	00771	4
1210 Crenshaw Boulevard	01008	3
1817 Euclid Avenue	01016	4
1000 W. Valencia Drive	01023	3
7557 Sepulveda Boulevard	01035	4
2646 W. First Street	01047	3
980 W. Pacific Coast Highway	01054	4
14511 Brookhurst Street	01064	4
14000 E. Lambert Road	01090	3
2601 Santa Fe Avenue	01110	3
702 E. Sixth Street	01259	3
4009 W. Rosecrans	01260	4
300 N. Azusa Avenue	01276	3
365 Jackson Street	01319	4
840 San Antonio Road	01326	4
14761 Devonshire Street	01575	4
1245 E. Fourth Street	01584	3
1605 Glendale Boulevard	01597	4
4895 Bellflower Boulevard	01602	4
6982 Westminster Boulevard	01633	3
9151 S. Painter Avenue	01661	4
1410 E. Main Street	01664	4
404 E. Chase Avenue	01677	2
5158 Laurel Canyon Boulevard	01680	4
550 Foothill Boulevard	01684	4
600 N. Moorpark Road	01695	4
605 S. Mills Road	01701	3
300 W. Washington Avenue	01754	4

ACE USA, Copyright 2007

Facility	Identification No.	Number of Tanks
1015 Main Street	01783	3
985 Turquoise Street	01785	3
2829 N. Broadway	01786	3
16502 Bolsa Chica Street	01812	4
10087 Sierra	01815	4
14244 Newport Avenue	01865	4
4380 Eagle Rock Boulevard	01880	3
16501 Goldenwest Street	01888	4
2380 Lomita Avenue	01902	4
18025 Magnolia Street	01905	3
18480 Brookhurst Street	01912	4
720 H Street	01914	2
8700 Balboa Boulevard	01936	4
4506 Lankersham Boulevard	01940	4
1701 Brundage Lane	01960	4
1819 Cloverfield Boulevard	01978	5
1565 E. Fourth Street	01981	4
6130 Balboa Avenue	01986	2
9454 Corbin Avenue	01992	4
1001 San Pablo Avenue	02035	4
2100 Broadway	02068	2
1405 Branham Lane	02074	4
800 E. Kettleman Lane	02076	4
1913 Nevada City Highway	02077	4
707 E Street	02079	2
1995 Warburton Avenue	02082	4
2104 N. Capitol Avenue #2	02089	3
295 Washington Street	02090	4
3425 Tracy Boulevard	02093	4
1399 W. Wood Street	02094	3
198 Soscol Avenue	02106	5
3310 Park Boulevard	02107	3
1156 Davis Street	02111	2
43 S. Abbott Avenue	02121	4
8500 Elk Grove Boulevard	02123	3
4400 Sunrise Boulevard	02126	2
2230 Barrett Avenue	02128	4
2908 Banjamin Holt Drive	02133	4
401 S. Saratoga Avenue	02134	4
22141 Center Street	02152	3
5755 Camden Avenue	02155	4
35900 Fremont Boulevard	02158	4
15135 Hesperian Boulevard	02162	5
5751 Hillsdale Boulevard	02164	5
1855 Watt Avenue	02166	4
3212 N. California	02186	3
2375 Quimby Road	02187	4
145 Kern Street	02188	3
27301 Hawthorne Boulevard	03005	5
2031 Palos Verdes Drive	03014	5
11958 Ramona Boulevard	03018	4
8820 Clairmont Mesa	03035	4
915 S. Camino Del Rio Street	03037	3
13331 Euclid Avenue	03042	3
4359 Coldwater Canyon	03050	4
5981 Warner Avenue	03053	4
701 W. Channel Street	03069	4

Facility	Identification No.	Number of Tanks
144 N. Veroadugo Road	03070	5
2124 E. Harbor Boulevard	03077	3
25122 Marguerite Parkway	03101	3
3921 Watt Avenue	04398	4
1950 S. Delaware Street	04495	4
3501 Fair Oaks Boulevard	04968	4
2770 Castro Valley Road	04977	3
124 W. Pacific Coast Highway	05028	4
12606 E. Rosecrans Avenue	05061	3
2749 N. El Camino Real	05111	3
5405 Clairemont Mesa Boulevard	05134	2
201 Broadway	05137	2
2245 S. Main Street	05147	4
586 N. Main Street	05148	4
8004 Lankershim Boulevard	05200	4
57858 29 Palms Highway	05215	4
14221 S. Figueroa Street	05221	4
2156 S. Grove Avenue	05252	3
2353 E. Palmdale Boulevard	05265	3
6337 Fair Oaks Boulevard	05337	3
36974 Fremont Boulevard	05369	3
545 W. Alma Avenue	05384	4
2717 Lemon Grove Avenue	05393	3
407 E. Street	05397	4
3618 State Street	05404	4
1875 Grand Avenue	05406	3
6301 El Cajon Boulevard	05408	3
798 3rd Avenue	05409	4
1725 Broadway	05410	4
2255 Palm Avenue	05411	4
8024 Elder Creek Road	05424	3
1617 W. Freemont	05450	3
385 E. Alisal Street	05464	3
73980 Highway 111	05475	3
8121 Florin Road	05503	3
1470 Alamo Drive	05630	4
805 Reed Avenue	05731	4
195 Niblick Road	05807	4
24181 Moulton Parkway	05831	4
9511 Valley View Street	05881	4
PO Box 39	05951	4
300 Bristol Street	05994	2
1801 S. State College Boulevard	05999	4
28406 Sand Canyon Road	06006	4
2933 65th Street	06019	3
1801 Woodside Road	06023	4
13142 Goldenwest Street	06036	3
12424 Los Osos Road	06038	3
2101 Tully Road	06043	4
790 N. Shoreline Boulevard	06050	4
2686 Pleasant Hill Road	06059	4
1575 Landess Avenue	06072	4
4700 Madison Avenue	06078	4
85 E. Louise Avenue	06080	2
1222 E. First Street	06085	4
2329 N. Texas Street	06095	3
795 Rio Del Mar Boulevard	06105	4

ACE USA, Copyright 2007

Facility	Identification No.	Number of Tanks
2402 Cascade Boulevard	06106	4
3201 W. Valley Boulevard	06109	5
1201 E. Imperial Highway	06110	4
17520 Brookhurst Street	06116	4
25 W. Tierra Rejada Road	06119	3
4498 Clairemont Mesa Boulevard	06128	4
21313 S. Avalon	06129	3
3201 Harbor Boulevard	06131	5
1200 Geneva Avenue	06136	3
880 E. Hillsdale Boulevard	06139	4
1240 E. Washington Street	06144	3
725 N. 2nd Street	06146	4
5131 Shattuck Avenue	06148	2
1401 2nd Street	06157	4
6140 Greenback Lane	06159	4
13361 Harbor Boulevard	06160	2
2410 W. Broadway	06166	3
1411 E. Del Amo Boulevard	06169	3
18180 Prairie Avenue	06177	4
3949 E. Dennison Avenue	06178	4
26409 Sierra Highway	06179	4
13460 E. Firestone Boulevard	06189	3
17502 Goldenwest Street	06191	5
125 N. Rancho Santa Fe Road	06200	4
40077 Mission Boulevard	06201	4
2747 Pinole Valley Road	06228	2
1201 Ysabel Street	06351	4
2898 W. Rialto Avenue	06365	2
12775 Palm Drive	06502	4
6098 University Avenue	07002	3
1143 N. Capitol Avenue	07004	4
102 East Yorba Linda Boulevard	07005	2
12202 South Street	09504	3
998 E. Anaheim	09505	3
3831 Florence Avenue	09507	3
1700 W. Whittier	09508	3
3302 Del Mar Avenue	09509	3
3680 San Fernando Road	09510	3
120 E. Imperial	09511	3
6800 Lankershim	09513	3
1108 N. Grand Avenue	09514	3
1049 E. Garvey Avenue	09515	3
10801 Santa Monica Boulevard	09517	3
6601 Florence Avenue	09518	3
3100 Los Coyotes	09519	3
2800 E. Foothill Boulevard	09520	3
1818 Hacienda Boulevard	09523	4
3296 NE Street	09524	3
3541 Cesar Chavez	09525	3
1800 E. Rosecrans	09527	3
7532 E. Rosecrans	09528	3
887 N. Ventura Avenue	09529	3
5175 Melrose	09530	3
1465 S. Winchester	09531	2
700 Avocado Road	09532	3
1092 E. Washington Avenue	09533	3
10601 Magnolia	09534	3

ACE USA, Copyright 2007

Facility	Identification No.	Number of Tanks
3400 San Pablo Avenue	09535	3
25225 Mission Boulevard	09536	3
10050 Laurel Canyon	09537	3
12158 Alondra	09538	2
2937 E. Chapman Avenue	09539	4
3010 Union Avenue	09540	3
207 A Street	09541	3
7594 University Avenue	09543	3
3101 El Segundo Boulevard	09544	3
2214 N. Broadway	09545	3
14360 Francisquito	09546	4
23900 Avalon	09548	3
14121 Newport Avenue	09549	3
291 S. Tustin Street	09550	3
280 E. Foothill	09551	3
782 N. Mountain Avenue	09552	3
1510 Garey	09553	2
1025 W. Anaheim	09554	4
304 S. Magnolia Avenue	09555	3
17475 Brookhurst Street	09556	3
16851 Sherman Way	09557	3
103 E. Alosta	09558	2
7908 Winter Gardens	09559	3
2502 Imperial Avenue	09560	3
833 Turquoise Street	09561	2
978 Cuyamaca Street	09562	3
1890 Palm Avenue	09563	4
6404 Misson Grove Road	09564	3
1606 Plaza Boulevard	09566	3
9811 Mission Gorge	09567	3
401 Telegraph Cyn Road	09568	3
1734 Highland Avenue	09569	4
1139 Harbison Avenue	09570	2
4330 Orange Avenue	09571	3
1484 E. Washington Avenue	09572	2
1525 N. Magnolia Avenue	09573	4
9009 Carlton Hills Boulevard	09574	3
1551 Rosecrans Street	09575	2
4202 Clairemont Mesa Boulevard	09576	3
489 W. Main Street	09577	3
9600 Murray Drive	09578	4
434 W. 5th Avenue	09579	2
6311 Imperial Avenue	09580	3
9090 Glenoaks	09581	3
10120 Central	09582	2
600 E. Rosecrans	09583	3
8606 Reseda Boulevard	09584	3
6757 Laurel Canyon	09587	2
11870 Roscoe Boulevard	09588	3
799 W. 19th Street	09589	3
20055 Vanowen	09590	4
8863 Lakewood	09591	3
8600 Woodman	09592	3
1539 S. Standard Avenue	09593	3
751 Baker Street	09594	2
9108 Campo Road	09595	3
7974 University Avenue	09596	2

ACE USA, Copyright 2007

Facility	Identification No.	Number of Tanks
633 Birmingham Drive	09598	4
3860 Old Town Avenue	09599	3
1256 E. Julian Street	09601	3
13435 Bowman Road	09602	3
2505 Towne Avenue	09603	3
7510 Orangethorpe Avenue	09604	3
5025 W. Sunset Boulevard	09605	4
1706 S. Gaffey Street	09606	2
11890 S. Hawthorne Boulevard	09607	3
11259 S. Vermont	09608	3
197 E. Highway 246	09609	4
4069 State Street	09610	3
231 N. Milpas Street	09611	3
795 Ventura Avenue	09612	3
1501 Gonzalez Road	09613	4
1715 Thousand Oaks Boulevard	09614	3
29145 Heathercliff	09615	4
706 E. Los Angeles	09617	3
1356 N. Erringer	09618	4
2211 Tapo Street	09619	3
10259 Topanga Canyon Boulevard	09620	3
6310 Fallbrook	09622	4
22406 Ventura Boulevard	09623	3
6039 Reseda Boulevard	09624	4
8255 Winnetka	09625	3
11454 Balboa Boulevard	09628	4
15508 Devonshire Street	09629	4
12957 Van Nuys Boulevard	09630	4
6000 Canoga Avenue	09631	3
8050 Van Nuys	09632	4
14114 Vanowen	09633	3
6810 Sepulveda Boulevard	09634	3
12500 Ventura Boulevard	09635	3
2354 E. Palmdale Boulevard	09636	4
4406 Adams	09637	3
7564 Santa Monica	09639	4
8770 W. Olympic Boulevard	09640	3
2555 Lincoln Boulevard	09642	3
4130 W. Century	09645	3
1403 Century Boulevard	09646	3
5038 El Segundo Boulevard	09647	4
5230 Rosecrans	09648	3
2730 Marine	09649	2
4015 Redondo Beach Boulevard	09650	3
16515 Hawthorne Boulevard	09651	3
1131 Pacific Coast Highway	09652	3
4925 Torrance	09653	3
1890 Pacific Coast Highway	09654	3
22620 Western Avenue	09655	3
302 S. Pacific	09656	3
18523 S. Avalon	09657	3
11025 Paramount Boulevard	09659	3
8010 Imperial Highway	09660	4
9853 Long Beach Boulevard	09661	4
2581 E. Slauson	09662	3
2251 N. Figueroa	09663	3
1205 S. Alvarado	09664	3

ACE USA, Copyright 2007

Facility	Identification No.	Number of Tanks
1386 E. Las Tunas	09665	3
5756 Whittier	09667	3
5923 Rosemead	09669	3
10808 Lakewood Boulevard	09670	3
4258 N. Maine	09671	3
15602 San Bernaroadino Road	09672	3
460 S. Workman Mill Road	09673	3
101 E. Whittier Boulevard	09675	2
718 S. Brea Boulevard	09676	3
2351 E. Orangethorpe	09677	4
362 N. Azusa	09678	2
447 S. Azusa	09679	3
857 E. Arrow Highway	09681	4
539 E. Foothill	09682	3
2475 S. Garey	09684	2
12345 Central	09686	3
9690 N. Central	09687	3
1054 W. Mission	09688	2
808 N. Mountain	09689	3
475 N. Mountain Avenue	09690	2
775 W. Foothill Boulevard	09691	3
9888 Foothill Boulevard	09692	4
16090 Foothill	09693	3
8127 Mulberry Avenue	09694	3
111 W. Valley Boulevard	09695	2
247 E. 40th Street	09696	4
2187 W. Highland Avenue	09697	3
995 W. Highland Avenue	09698	2
25717 E. Baseline Street	09699	4
16337 Main	09700	4
15445 Palmdale Road	09701	4
1400 E. Main Street	09702	4
2181 W. Main Street	09703	3
18083 Foothill	09704	2
1735 W. 6th Street	09705	2
624 W. 6th Street	09706	3
1205 S. Main Street	09707	4
2600 Hamner Avenue	09708	4
611 N. Main Street	09709	3
4930 Van Buren Boulevard	09710	2
3399 Van Buren Boulevard	09711	3
3570 Central	09712	2
4395 Market Street	09713	2
1294 University Avenue	09714	2
1945 S. Tippecanoe Avenue	09715	4
902 Orange Street	09716	3
34696 Yucaipa Boulevard	09717	2
22990 Allesandro Boulevard	09718	3
401 E. 6th Street	09719	2
56888 29 Palms Highway	09720	4
268 E. 4th Street	09721	3
2105 E. Florida Avenue	09722	3
24991 Sunnymead	09723	3
2811 W. Lincoln Avenue	09725	3
300 S. Brookhurst Street	09726	3
2101 S. Harbor Boulevard	09727	3
2800 W. Ball Road	09728	2

ACE USA, Copyright 2007

Facility	Identification No.	Number of Tanks
11500 Beach Boulevard	09729	3
727 S. East Street	09730	2
3101 E. La Palma	09731	3
2493 N. Tustin	09732	3
825 E. Katella Avenue	09733	3
6311 Westminster Avenue	09734	3
13501 Magnolia Street	09735	2
13511 Euclid Street	09736	3
2730 W. McFadden Avenue	09738	3
2940 N. Bristol Street	09739	3
801 N. Bristol Street	09740	3
324 S. Grand Avenue	09741	2
15501 Edwards Street	09742	2
18520 Brookhurst Street	09743	3
18975 Magnolia Street	09744	3
19971 Beach Boulevard	09745	3
2021 Newport Boulevard	09746	2
590 S. Pacific Coast Highway	09747	3
590 Camino De Estrella	09748	2
802 N. Coast Highway	09749	2
2505 Morena Boulevard	09750	3
1902 Sunset Cliffs Boulevard	09751	3
3255 University Avenue	09752	4
1185 Palm Avenue	09755	2
6901 Federal Boulevard	09756	3
8787 Lake Murray Boulevard	09757	3
398 El Cajon Boulevard	09758	3
900 E. Broadway	09759	2
12109 Woodside	09760	3
9393 Kearney Mesa Road	09761	4
444 S. Imperial Avenue	09762	3

for taking corrective action and/or compensating third parties for bodily injury and property damage caused by either sudden accidental releases or non-sudden accidental releases or accidental releases in accordance with and subject to the limits of liability, exclusions, conditions, and other terms of the Policy arising from operating the underground storage tanks identified above.

The Limits of Liability are:

a. $1,000,000 Each Occurrence

b. $2,000,000 Annual Aggregate

exclusive of legal defense costs, which are subject to a separate limit under the policy. This coverage is provided under policy number UST G2455160A 001. The effective date of said policy is January 1, 2012.

II. The Insurer further certifies the following with respect to the insurance described in Paragraph I:

A. Bankruptcy or insolvency of the insured shall not relieve the Insurer of its obligations under the Policy to which this certificate applies.

B. The Insurer is liable for the payment of amounts within any deductible applicable to the Policy to the provider of corrective action or a damaged third-party, with a right of reimbursement by the insured for any such payment made by the Insurer. This provision does not apply with respect to that amount of any deductible for which coverage is demonstrated under another mechanism or combination of mechanisms as specified in 40 CFR 280.95-280.102.

C. Whenever requested by a Director of an implementing agency, the Insurer agrees to furnish to the Director a signed duplicate original of the Policy and all endorsements.

D. Cancellation or any other termination of the insurance by the Insurer, except for non-payment of premium or misrepresentation by the insured, will be effective only upon written notice and only after the expiration of 60 days after a copy of such written notice is received by the insured. Cancellation for non-payment of premium or misrepresentation by the insured will be effective only upon written notice and only after expiration of a minimum of 10 days after a copy of such written notice is received by the Insured.

E. The insurance covers claims otherwise covered by the Policy that are reported to the Insurer within six months of the effective date of cancellation or non-renewal of the Policy except where the new or renewed Policy has the same Retroactive Date or a Retroactive Date earlier than that of the prior policy, and which arise out of any covered occurrence that commenced after the Policy Retroactive Date, if applicable, and prior to such renewal or termination date. Claims reported during such extended reporting period are subject to the terms, conditions, limits, including limits of liability, and exclusions of the Policy.

I hereby certify that the wording of this instrument is identical to the wording in 40 CFR 280.97 (b) (2) and that the Insurer is eligible to provide insurance as an excess or surplus lines insurer in one or more states.

William P. Hazelton

Authorized Agent

William P. Hazelton

Name

Sr. Vice President - ACE Environmental Risk

Title

436 Walnut Street, Philadelphia, PA 19106

Address

ACE USA, Copyright 2007

belshire
environmental services, inc.
25971 Towne Centre Drive, Foothill Ranch, CA 92610
Tel: (949) 460-5200 Fax: (949) 460-5210

0100Z - 037167

C709812

TRANSMITTAL

Date: 4/12/2012

To: Joe Baiocco
Los Angeles County DPW
900 South Fremont Avenue
Alhambra, CA 91803

RECEIVED
APR 1 0 201
DEPARTMENT OF PUBLIC WORKS
ENVIRONMENTAL PROGRAMS

From: Shawna Chambers

Sent Via: UPS Ground

Tracking #: 1ZF834R6039170250

Re: **Secondary Containment 6 Month Test**
ARCO# 09645
4130 W CENTURY
INGLEWOOD, CA 90304

The following test report(s) are included:

Secondary Containment 6 Month Test performed on 4/6/2012

Comments:

Please do not hesitate to call me at (949) 460-5200 if you have any questions or concerns regarding this work.

Jim Brown
Project Manager

Secondary Containment Testing Report Form

This form is intended for use by contractors performing periodic testing of UST secondary containment systems. Use the appropriate pages of this form to report results for all components tested. The completed form, written test procedures, and printouts from tests (if applicable), should be provided to the facility owner/operator for submittal to the local regulatory agency.

1. FACILITY INFORMATION

Facility Name: **BP 09645**	Date of Testing: **4/6/2012**
Facility Address: **4130 W CENTURY, INGLEWOOD, CA 90304**	
Facility Contact: **Lee, Nikki**	Phone: **(310) 680-1643**
Date Local Agency Was Notified of Testing: **3/29/2012**	
Name of Local Agency Inspector *(if present during testing)*:	

2. TESTING CONTRACTOR INFORMATION

Company Name: **Belshire Environmental Services, Inc.**	
Technician Conducting Test: **Steve Reed**	
Credentials: ☒ CSLB Licensed Contractor	☐ SWRCB Licensed Tank Tester
License Type: **A - General Engineering Contractor**	License Number: **808313**

Manufacturer Training

Manufacturer	Component(s)	Date Training Expires
Franklin Sump Testing System (formerly Incon)	**Cert No: 0154783703**	**4/6/2013**
ICC Service Technician	**Cert No: 8084355**	**10/12/2012**

3. SUMMARY OF TEST RESULTS

Component		Pass	Fail	Not Tested	Repairs Made	Component	Pass	Fail	Not Tested	Repairs Made
Tank Annulars							☐	☐	☐	☐
Secondary Pipe							☐	☐	☐	☐
Piping Sump	1	✔				91	☐	☐	☐	☐
UDC	3	✔				1/2, 3/4, 7/8	☐	☐	☐	☐
Fill Sump							☐	☐	☐	☐
Spill Bucket							☐	☐	☐	☐

If hydrostatic testing was performed, describe what was done with the water after completion of tests:

☑ Placed in drums left on site for proper disposition.

☐ Transported to next site for use in additional testing.

CERTIFICATION OF TECHNICIAN RESPONSIBLE FOR CONDUCTING THIS TESTING

To the best of my knowledge, the facts stated in this document are accurate and in full compliance with legal requirements

Technician's Signature: Steve Reed Date: **4/6/2012**

6. PIPING SUMP TESTING

Test Method Developed By:	☐ Sump Manufacturer ☒ Industry Standard ☐ Professional Engineer ☐ Other *(Specify)*	
Test Method Used:	☐ Pressure ☐ Vacuum ☒ Hydrostatic ☐ Other *(Specify)*	
Test Equipment Used: **Incon Sump Tester**		Equipment Resolution: **+/- 0.002"**

	Sump # 91		Sump #		Sump #		Sump #	
Sump Diameter:	48"							
Sump Depth:	50"							
Sump Material:	Fiberglass							
Height from Tank Top to Top of Highest Piping Penetration:	22"							
Height from Tank Top to Lowest Electrical Penetration:	24"							
Condition of sump prior to testing:	Good							
Portion of Sump Tested[1]	2" Above Pen.							
Does turbine shut down when sump sensor detects liquid (both product and water)?*	☐ Yes ☐ No ☒ NA		☐ Yes ☐ No ☒ NA		☐ Yes ☐ No ☒ NA		☐ Yes ☐ No ☒ NA	
Turbine shutdown response time	N/A							
Is system programmed for fail-safe shutdown?*	☐ Yes ☐ No ☒ NA		☐ Yes ☐ No ☒ NA		☐ Yes ☐ No ☒ NA		☐ Yes ☐ No ☒ NA	
Was fail-safe verified to be operational?*	☐ Yes ☐ No ☒ NA		☐ Yes ☐ No ☒ NA		☐ Yes ☐ No ☒ NA		☐ Yes ☐ No ☒ NA	
Wait time between applying pressure/vacuum/water and starting test:	30 minutes							
Test Start Time:	10:13 AM	10:29 AM						
Initial Reading (R_I):	4.2827	4.2841						
Test End Time:	10:28 AM	10:44 AM						
Final Reading (R_F):	4.2841	4.2845						
Test Duration:	15 min.	15 min.						
Change in Reading (R_F-R_I):	-0.0014	-0.0004						
Pass/Fail Threshold or Criteria:	+/- 0.002"							
Test Result:	Pass							
Was sensor removed for testing?	Yes							
Was sensor properly replaced and verified functional after testing?	Yes							

Comments – *(include information on repairs made prior to testing, and recommended follow-up for failed tests)*

Sensor functionality was not confirmed. This procedure is not part of the Secondary Containment Testing scope of work.

[1] If the entire depth of the sump is not tested, specify how much was tested. If the answer to any of the questions indicated with an asterisk (*) is "NO" or "NA", the entire sump must be tested. (See SWRCB LG-160)

7. UNDER-DISPENSER CONTAINMENT (UDC) TESTING

Test Method Developed By:	☐ UDC Manufacturer	☒ Industry Standard	☐ Professional Engineer
	☐ Other *(Specify)*		
Test Method Used:	☐ Pressure	☐ Vacuum	☒ Hydrostatic
	☐ Other *(Specify)*		
Test Equipment Used: **Incon Sump Tester**		Equipment Resolution: **+/- 0.002"**	

	UDC # 1/2		UDC # 3/4		UDC # 7/8		UDC #	
UDC Manufacturer:	Total Cont.		Total Cont.		Total Cont.			
UDC Material:	Fiberglass		Fiberglass		Fiberglass			
UDC Depth:	31"		31"		31"			
Height from UDC Bottom to Top of Highest Piping Penetration:	11"		11"		11"			
Height from UDC Bottom to Lowest Electrical Penetration:	4"		4"		4"			
Condition of UDC prior to testing:	Good		Good		Good			
Portion of UDC Tested[1]	2" Above Pen.		2" Above Pen.		2" Above Pen.			
Does turbine shut down when UDC sensor detects liquid (both product and water)?*	☐ Yes ☐ No ☒ NA		☐ Yes ☐ No ☒ NA		☐ Yes ☐ No ☒ NA		☐ Yes ☐ No ☒ NA	
Turbine shutdown response time	N/A		N/A		N/A			
Is system programmed for fail-safe shutdown?*	☐ Yes ☐ No ☒ NA		☐ Yes ☐ No ☒ NA		☐ Yes ☐ No ☒ NA		☐ Yes ☐ No ☒ NA	
Was fail-safe verified to be operational?*	☐ Yes ☐ No ☒ NA		☐ Yes ☐ No ☒ NA		☐ Yes ☐ No ☒ NA		☐ Yes ☐ No ☒ NA	
Wait time between applying pressure/vacuum/water and starting test	30 minutes		30 minutes		30 minutes			
Test Start Time:	11:03 AM	11:19 AM	11:03 AM	11:19 AM	11:03 AM	11:19 AM		
Initial Reading (R_I):	6.127	6.1272	2.1482	2.1478	3.9478	3.9477		
Test End Time:	11:18 AM	11:34 AM	11:18 AM	11:34 AM	11:18 AM	11:34 AM		
Final Reading (R_F):	6.1271	6.1271	2.1479	2.1478	3.9477	3.9478		
Test Duration:	15 min.	15 min.	15 min.	15 min.	15 min.	15 min.		
Change in Reading (R_F-R_I):	-0.0001	0.0001	0.0003	0.0000	0.0001	-0.0001		
Pass/Fail Threshold or Criteria:	+/- 0.002		+/- 0.002		+/- 0.002			
Test Result:	Pass		Pass		Pass			
Was sensor removed for testing?	Yes		Yes		Yes			
Was sensor properly replaced and verified functional after testing?	Yes		Yes		Yes			

Comments – *(include information on repairs made prior to testing, and recommended follow-up for failed tests)*

Sensor functionality was not confirmed. This procedure is not part of the Secondary Containment Testing scope of work.

[1] If the entire depth of the UDC is not tested, specify how much was tested. If the answer to any of the questions indicated with an asterisk (*) is "NO" or "NA", the entire UDC must be tested. (See SWRCB LG-160)

```
TRANS: INSP          HMS INSPECTION DISPLAY/UPDATE          OPER: E475490
 PROG: PWC160                                              05/10/12 10:01:22

  ACTION: B (A)DD  (C)HANGE  (D)ELETE  (B)ROWSE  A(S)SC # BROWSE
  FILE #: 010092 037167 NAME: ARCO #09645                  SEC? N  STAT: PERM
STREET #: 4130  FR:       DR: W   NAME: CENTURY            SF: BLVD UN:
    CITY: INGLEWOOD              ZIP: 90304 1620  AREA: 2E  TEL: 310 419 7157
  INSP #: I 000684616   INSP TYPE: T SCHI   INSP DT: 063011   INSP DISP: COMP
  ASSC #: P 000337688  ASSC # TYPE: T 0    ASSC # DT: 070490 ASSC # DISP: PERM

INSP PROC: UST_ANNUAL      SAMP REQ? _     SELF MONT? _

INSP INFO: CERT_#22201_____________________________________________________
           ___________________________________________________________________

  RESULTS: CTLS_ON_5/11/11_&_@_INSP._SB989_ON_5/4/11._SUMPS_DRY,_SENSORS_@_LOW_
           POINT._VRTLS-350,_VR_208_IN_SUMPS,_VR_0001_IN_DISP._RECORDS_CURRENT.


ASSIGN DT: 063011          DUE DT: 073011        ASSIGN TO: 47913_ RSS___
 START DT: ______          COMP DT: 050112         COMP BY: 47913_ RSS___
 DMS LINK: HTTP://PWDMS04/CSHMSEPDUSTRESULTS.ASP?DOCNO=000684616&DOCTYPE=INSP
                                   LAST TRAN/DATE/OPER: INSP 051012 E475490
END OF ENTRIES
```

COUNTY OF LOS ANGELES DEPARTMENT OF PUBLIC WORKS

"To Enrich Lives Through Effective And Caring Service"

www.888CleanLA.com

ENVIRONMENTAL PROGRAMS DIVISION

UNDERGROUND STORAGE TANK INSPECTION REPORT

DOUBLE WALLED UNDERGROUND STORAGE TANK(s)

Date 5/1/12 | Permit Number 337688

Site Name Arco # 09645 | Site-File Number 010092 - 032167

Street Address 4130 W. Century Blvd. | City/Zip Code Inglewood, CA 90304

Facility Contact Nikki Lee, EHS Coop. | Inspection Number 684616

Phone No. (714) 670-3928 | Inspected By Rhonda Small

Refer to Title 23 of the California Code of Regulations (CCR), Chapters 6.7 of the Health and Safety Code (CHSC).

The following Code sections are either in violation (V) of, or in compliance (C) with, the Underground Storage Tank laws and regulations, or compliance is not applicable (N).

	Tank ID	Tank Manufacturer	Contents	Install Date	Size
1	17	Xerxes	87 Gas	7/6/89	20K
2	18	Xerxes	87 Gas	7/6/89	10K
3	19	Xerxes	Premium	7/6/89	10K
4					
5					
6					

ITEM NO.	REQUIREMENTS	1 V	1 C	1 N	2 V	2 C	2 N	3 V	3 C	3 N	4 V	4 C	4 N	5 V	5 C	5 N	6 V	6 C	6 N
	FILE RECORDS																		
1	Financial Responsibility current? (Petroleum)		✓			✓			✓										
2	Continuous monitoring system certified annually?		✓			✓			✓										
3	Secondary containment tested as required?		✓			✓			✓										
4	Spill container tested annually?		✓			✓			✓										
5	Maintenance and monitoring records available?		✓			✓			✓										
6	UST and piping location consistent with approved plans?		✓			✓			✓										
7	Designated Operator Form recorded in HMS and current?		✓			✓			✓										
8	Monthly Designated Operator Forms available onsite		✓			✓			✓										
9	Facility Employee Training Log available, one person onsite.		✓			✓			✓										
10a	Monitoring Plan Current and in HMS?		✓			✓			✓										
10b	Response Plan Current and in HMS?																		
	UST SYSTEM INSPECTION																		
11	Is monitor stating all functions normal at start of inspection?		✓			✓			✓										
12	Audible and visual alarms functioning properly?		✓			✓			✓										
a	Monitoring System Manufacturer's Name and Model #		VR TLS-350																
b	Written alarm procedures are posted.		✓			✓			✓										
13	Sticker/tag affixed to monitoring panel upon certification?		✓			✓			✓										
14	UST system has approved overfill protection?		✓			✓			✓										
a	Is EVR upgrade permitted and present?																		
15	Is spill container in good condition and liquid free?		✓			✓			✓										
16	Spill container drain functional or alternative available?		✓			✓			✓										
17	Is Fill containment sump liquid/debris free?		✓			✓			✓										
a	Sensor secured at lowest point ?		✓			✓			✓										
	Sensor Model #		VR			VR			VR										
b	Does sensor have sticker/tag affixed upon certification?		✓			✓			✓										
18	Is Piping containment sump liquid/debris free?		✓			✓			✓										
a	Sensor secured at lowest point near product line?		✓			✓			✓										
	Sensor Model #		VR			VR			VR										
b	Does sensor have sticker/tag affixed upon certification?		✓			✓			✓										
c	Product Piping Manufacturer		SMITH			SMITH			SMITH										
d	If DW piping can secondary piping drain to sump?		✓				✓		✓										
19	Type of Wet or Dry Annular Space/Sensor #	W-D	VR		W-D			W-D			W-D			W-D			W-D		
b	Sensor at lowest point to detect leak at earliest time?		Yes			Yes			Yes										
20	Dispenser containment present?		V2			3/4			5/6			7/8							
a	Dispenser containment properly monitored?		Yes																
	Sensor Model # or Type		VR-0001 – standalone																
b	Does sensor have sticker/tag affixed upon certification?		Yes																
c	Dispenser containment free of liquid/debris?		Yes																
21	Is Other containment sump liquid/debris free?			✓															
a	Sensor secured at lowest point ?			✓															
	Sensor Model #		—																
b	Does sensor have sticker/tag affixed upon certification?			✓															
22	OTHER: SB 989 failures on 1/10/11		91 STP Sump, UDC V2, 3/4, 7/8 (By Slaughter Const.)																
23	OTHER: SB 989 retest on 5/17/11		91 STP Sump, UDC 3 (By Bolshire Const.)																
24	OTHER: SB 989 retest on 4/6/12		91 STP Sump, UDC V2, 3/4, 7/8 (By Bolshire Const.)																
25	OTHER: Technicians for CTLS today:		CE Thomas ; Alonso Trujillo																
26	OTHER:		Art Buscaino – VR-Tech # R33200 exp 10/31/13																
27	OTHER:		Art Buscaino – CA-ICC # 5263207 exp. 6/14/13																
28	OTHER:																		

Tested at inspection today

Tested at inspection today

(NOT available at inspection)

38-0039 DPW Rev 12/10

OFFICE COPY

COUNTY OF LOS ANGELES DEPARTMENT OF PUBLIC WORKS

"To Enrich Lives Through Effective And Caring Service"

www.888CleanLA.com

ENVIRONMENTAL PROGRAMS DIVISION

UNDERGROUND STORAGE TANK INSPECTION REPORT

Site Name Arco #09645

Site-File Number 010092-037167

Date 5/1/12

Inspection Number Inglewood, CA 90304

Refer to Title 23 of the California Code of Regulations (CCR), Chapters 6.7 of the Health and Safety Code (CHSC). The following Code sections are either in violation (V), or in compliance (C) with, the Underground Storage Tank laws and regulations, or compliance is not applicable (N).

Master Siphon

ITEM NO.	REQUIREMENTS	Tank ID 17 Contents 87 Gas			Tank ID 18 Contents 87 Gas			Tank ID 19 Contents Premium			Tank ID Contents			Tank ID Contents			Tank ID Contents		
		V	C	N	V	C	N	V	C	N	V	C	N	V	C	N	V	C	N
	PRESSURIZED PIPING (single walled piping)																		
29	Line leak detector certified annually for 3.0 gph?			✓			✓			✓									
	Model #			—			—			—									
	Sticker/tag affixed upon certification?			✓			✓			✓									
	OPTION 1			✓			✓			✓									
30	Hourly line leak detector monitoring performed?			✓			✓			✓									
31	Monthly 0.2 gph line test peformed?			✓			✓			✓									
	OPTION 2			✓			✓			✓									
32	Hourly line leak detector monitoring performed?			✓			✓			✓									
33	Annual 0.1 gph line test performed?			✓			✓			✓									
	ADDITIONAL PIPING TYPES (single walled piping)																		
	CONVENTIONAL SUCTION PIPING (single walled)			✓			✓			✓									
34	Piping integrity test performed every 3 years			✓			✓			✓									
35	Daily monitoring performed and logged			✓			✓			✓									
	SAFE SUCTION PIPING (single walled)			✓			✓			✓									
36	One check valve close to suction pump?			✓			✓			✓									
37	Contents drains back to tank if suction is released?			✓			✓			✓									
	GRAVITY (single walled)			✓			✓			✓									
38	Piping integrity test performed every 2 years?			✓			✓			✓									
	PRESSURIZED PIPING (double walled piping)			✓			✓			✓									
39	Line leak detector certified annually? Done 5/11/11		✓			✓			✓										
	Model # CPT		EBT			FJ			KJ										
	Sticker/tag affixed upon certification?		✓			✓			✓										
	OPTION 1		✓			✓			✓										
40	Continuous monitoring of udc that shuts pump or shuts disp.		✓			✓			✓										
41	Continuous monitoring of piping outside udc (failsafe & shuts pump)		✓			✓			✓										
42	LLD that detects a 3.0 gph release.		✓			✓			✓										
	OPTION 2			✓			✓			✓									
43	Continuous monitoring for both piping inside and outside udc that activates alarm or stops flow of product at dispenser			✓			✓			✓									
44	LLD that detects a 3.0 gph release.			✓			✓			✓									
45	Annual piping integrity test @ .1gph			✓			✓			✓									
	EMERGENCY GENERATORS ONLY			✓			✓			✓									
46	Continuous monitoring system that activates an audible and visual alarm?			✓			✓			✓									
47	Monitoring system checked daily?			✓			✓			✓									
48	Annual piping integrity test @ .1gph			✓			✓			✓									
	ADDITIONAL PIPING TYPES (double walled piping)																		
	SAFE, CONVENTIONAL, GRAVITY (double walled)			✓			✓			✓									
49	Continuous monitoring of interstitial space			✓		✓				✓									
	ADDITIONAL SUMPS																		
	VAULT/TRANSITION SUMPS			✓			✓			✓									
50	Is Sensor Location free of liquid			✓			✓			✓									
	Sensor Model #		—			—			—										
	SENSORS																		
51	All sensors correct for type of system and operational.		✓			✓			✓										

Receipt of a copy of this report acknowledged by : Mo Z Kanlaou

PRINT NAME

SIGNATURE

5/01/2012

DATE

38-0041 DPW Rev 12/10

OFFICE COPY

010092 - 037167 C7LS

C713409

BP West Coast Products LLC
4 Centerpointe Drive
La Palma, CA 90623-1028

Mailing Address:
P. O. Box 6038
Artesia, CA 90702-6038

Phone: (714) 670-3928
Fax: (714) 670-3095
Email: nikki.lee@bp.com

May 22, 2012

FedEx Tracking #: ***793589716768***

Los Angeles Dept. of Public Works
900 South Fremont Ave.,
Alahambra, CA 91803

Attention: Tim Smith

RE: **ANNUAL MONITOR CERTIFICATION AND LEAK DETECTOR TEST RESULTS**

ARCO Facility No.: **9645**
Facility Address: 4130 W. Century Blvd.
Inglewood, CA 90304

Test Date: **May 1, 2012**

This letter is to notify you that at the above facilities the **ANNUAL MONITOR CERTIFICATION and LEAK DETECTORS** passed the systems tests as noted in the attached results.

ARCO is committed to the compliance of all environmental laws that govern the safe operations of our facilities. If you have any questions, please feel free to contact me at (714) 670-3928 or at nikki.lee@bp.com.

Sincerely,

Veronique N. Lee ("Nikki")
Environmental Compliance Specialist
BP Southwest Fuels Value Chain

NL:bb
Attachments

44986

MONITORING SYSTEM CERTIFICATION

This form must be used to document testing and servicing of monitoring equipment. A separate certification or report must be prepared for each monitoring system control panel by the technician who performs the work. A copy of this form must be provided to the tank system owner/operator. The owner/operator must submit a copy of this form to the local agency regulating UST systems within 30 days of test date.

A. General Information

Facility Name: Arco 9645 Bldg. No.:

Site Address: 4130 W Century Bl City: Inglewood Zip:

Facility Contact Person: Contact Phone No.: ( )

Make/Model of Monitoring System: TLS350 Plus Date of Testing/Servicing: 5/1/12

B. Inventory of Equipment Tested/Certified

Check the appropriate boxes to indicate specific equipment inspected/serviced:

Tank ID: T1 87 Unleaded

- ☒ In-Tank Gauging Probe. Model: V/R 109
- ☒ Annular Space or Vault Sensor. Model: V/R 409
- ☒ Piping Sump / Trench Sensor(s). Model: V/R 208
- ☒ Fill Sump Sensor(s). Model: V/R 208
- ☐ Mechanical Line Leak Detector. Model: N/A
- ☒ Electronic Line Leak Detector. Model: V/R CPT
- ☒ Tank Overfill / High-Level Sensor. Model: V/R 109
- ☐ Other (specify equipment type and model in Section E on Page 2).

Tank ID: T2 87 Synthetic

- ☒ In-Tank Gauging Probe. Model: V/R 109 Mag Plus
- ☒ Annular Space or Vault Sensor. Model: V/R 409
- ☒ Piping Sump / Trench Sensor(s). Model: V/R 208
- ☒ Fill Sump Sensor(s). Model: V/R 208
- ☐ Mechanical Line Leak Detector. Model: N/A
- ☐ Electronic Line Leak Detector. Model: N/A
- ☒ Tank Overfill / High-Level Sensor. Model: V/R 109 Mag Plus
- ☐ Other (specify equipment type and model in Section E on Page 2).

Tank ID: T3 91

- ☒ In-Tank Gauging Probe. Model: V/R 109 Mag Plus
- ☒ Annular Space or Vault Sensor. Model: V/R 409
- ☒ Piping Sump / Trench Sensor(s). Model: V/R 208
- ☒ Fill Sump Sensor(s). Model: V/R 208
- ☐ Mechanical Line Leak Detector. Model: N/A
- ☒ Electronic Line Leak Detector. Model: PLT CPT
- ☒ Tank Overfill / High-Level Sensor. Model: V/R 109 Mag Plus
- ☐ Other (specify equipment type and model in Section E on Page 2).

Tank ID:

- ☐ In-Tank Gauging Probe. Model:
- ☐ Annular Space or Vault Sensor. Model:
- ☐ Piping Sump / Trench Sensor(s). Model:
- ☐ Fill Sump Sensor(s). Model:
- ☐ Mechanical Line Leak Detector. Model:
- ☐ Electronic Line Leak Detector. Model:
- ☐ Tank Overfill / High-Level Sensor. Model:
- ☐ Other (specify equipment type and model in Section E on Page 2).

Dispenser ID: 1/2 Gilbarco B78

- ☒ Dispenser Containment Sensor(s). Model: V/R 001
- ☒ Shear Valve(s).
- ☐ Dispenser Containment Float(s) and Chain(s)

Dispenser ID: 3/4 Gilbarco B78

- ☒ Dispenser Containment Sensor(s). Model: V/R 001
- ☒ Shear Valve(s).
- ☐ Dispenser Containment Float(s) and Chain(s).

Dispenser ID: 5/6 Gilbarco B78

- ☒ Dispenser Containment Sensor(s). Model: V/R 001
- ☒ Shear Valve(s).
- ☐ Dispenser Containment Float(s) and Chain(s).

Dispenser ID: 7/8 Gilbarco B78

- ☒ Dispenser Containment Sensor(s). Model: V/R 001
- ☒ Shear Valve(s).
- ☐ Dispenser Containment Float(s) and Chain(s).

Dispenser ID:

- ☐ Dispenser Containment Sensor(s). Model:
- ☐ Shear Valve(s).
- ☐ Dispenser Containment Float(s) and Chain(s).

Dispenser ID:

- ☐ Dispenser Containment Sensor(s). Model:
- ☐ Shear Valve(s).
- ☐ Dispenser Containment Float(s) and Chain(s).

*If the facility contains more tanks or dispensers, copy this form. Include information for every tank and dispenser at the facility.

C. Certification

- I certify that the equipment identified in this document was inspected/serviced in accordance with the manufacturers' guidelines. Attached to this Certification is information (e.g. manufacturers' checklists) necessary to verify that this information is correct and a Plot Plan showing the layout of monitoring equipment. For any equipment capable of generating such reports, I have also attached a copy of the report; *(check all that apply)*: ☒ System set-up ☒ Alarm history report

Technician Name (print): Art Chavez B Signature:

Certification No.: B33900 License. No.: 302015

Testing Company Name: CETHOMAS Phone No :(310)323-6730

Address: 13701 S Alma Ave Date of Testing/Servicing: 5/1/12

D. Results of Testing/Servicing

Software Version Installed: 331.01

Complete the following checklist:

☒ Yes	☐ No*	Is the audible alarm operational?
☒ Yes	☐ No*	Is the visual alarm operational?
☒ Yes	☐ No*	Were all sensors visually inspected, functionally tested, and confirmed operational?
☒ Yes	☐ No*	Were all sensors installed at lowest point of secondary containment and positioned so that other equipment will not interfere with their proper operation?
☐ Yes	☐ No* ☒ N/A	If alarms are relayed to a remote monitoring station, is all communications equipment (e.g. modem) operational?
☒ Yes	☐ No* ☐ N/A	For pressurized piping systems, does the turbine automatically shut down if the piping secondary containment monitoring system detects a leak, fails to operate, or is electrically disconnected? If yes: which sensors initiate positive shut-down? *(Check all that apply)* ☒ Sump/Trench Sensors; ☒ Dispenser Containment Sensors. Did you confirm positive shut-down due to leaks and sensor failure/disconnection? ☒ Yes; ☐ No.
☒ Yes	☐ No* ☐ N/A	For tank systems that utilize the monitoring system as the primary tank overfill warning device (i.e. no mechanical overfill prevention valve is installed), is the overfill warning alarm visible and audible at the tank fill point(s) and operating properly? If so, at what percent of tank capacity does the alarm trigger? 90 %
☐ Yes*	☒ No	Was any monitoring equipment replaced? If yes, identify specific sensors, probes, or other equipment replaced and list the manufacturer name and model for all replacement parts in Section E, below.
☐ Yes*	☒ No	Was liquid found inside any secondary containment systems designed as dry systems? *(Check all that apply)* ☐ Product; _ Water. If yes, describe causes in Section E, below.
☒ Yes	☐ No*	Was monitoring system set-up reviewed to ensure proper settings? Attach set up reports, if applicable
☒ Yes	☐ No*	Is all monitoring equipment operational per manufacturer's specifications?

*** In Section E below, describe how and when these deficiencies were or will be corrected.**

E. Comments:

F. In-Tank Gauging / SIR Equipment:

- ☐ Check this box if tank gauging is used only for inventory control.
- ☐ Check this box if no tank gauging or SIR equipment is installed.

This section must be completed if in-tank gauging equipment is used to perform leak detection monitoring.

Complete the following checklist:

☒ Yes	☐ No*	Has all input wiring been inspected for proper entry and termination, including testing for ground faults?
☒ Yes	☐ No*	Were all tank gauging probes visually inspected for damage and residue buildup?
☒ Yes	☐ No*	Was accuracy of system product level readings tested?
☒ Yes	☐ No*	Was accuracy of system water level readings tested?
☒ Yes	☐ No*	Were all probes reinstalled properly?
☒ Yes	☐ No*	Were all items on the equipment manufacturer's maintenance checklist completed?

*** In the Section H, below, describe how and when these deficiencies were or will be corrected.**

G. Line Leak Detectors (LLD):

☐ Check this box if LLDs are not installed.

Complete the following checklist:

☒ Yes	☐ No* ☐ N/A	For equipment start-up or annual equipment certification, was a leak simulated to verify LLD performance? *(Check all that apply)* Simulated leak rate: ☒ g.p.h.; ☐ 0.1 g.p.h; ☐ 0.2 g.p.h.
☒ Yes	☐ No*	Were all LLDs confirmed operational and accurate within regulatory requirements?
☒ Yes	☐ No*	Was the testing apparatus properly calibrated?
☐ Yes	☐ No* ☒ N/A	For mechanical LLDs, does the LLD restrict product flow if it detects a leak?
☒ Yes	☐ No* ☐ N/A	For electronic LLDs, does the turbine automatically shut off if the LLD detects a leak?
☒ Yes	☐ No* ☐ N/A	For electronic LLDs, does the turbine automatically shut off if any portion of the monitoring system is disabled or disconnected?
☒ Yes	☐ No* ☐ N/A	For electronic LLDs, does the turbine automatically shut off if any portion of the monitoring system malfunctions or fails a test?
☒ Yes	☐ No* ☐ N/A	For electronic LLDs, have all accessible wiring connections been visually inspected?
☒ Yes	☐ No*	Were all items on the equipment manufacturer's maintenance checklist completed?

*** In the Section H, below, describe how and when these deficiencies were or will be corrected.**

H. Comments:

UNDERGROUND STORAGE TANK MONITORING SYSTEM CERTIFICATION

Permit Number: _____

UST Monitoring Site Plan

Site Address: Arco 9645 4130 W Century Blvd Inglewood

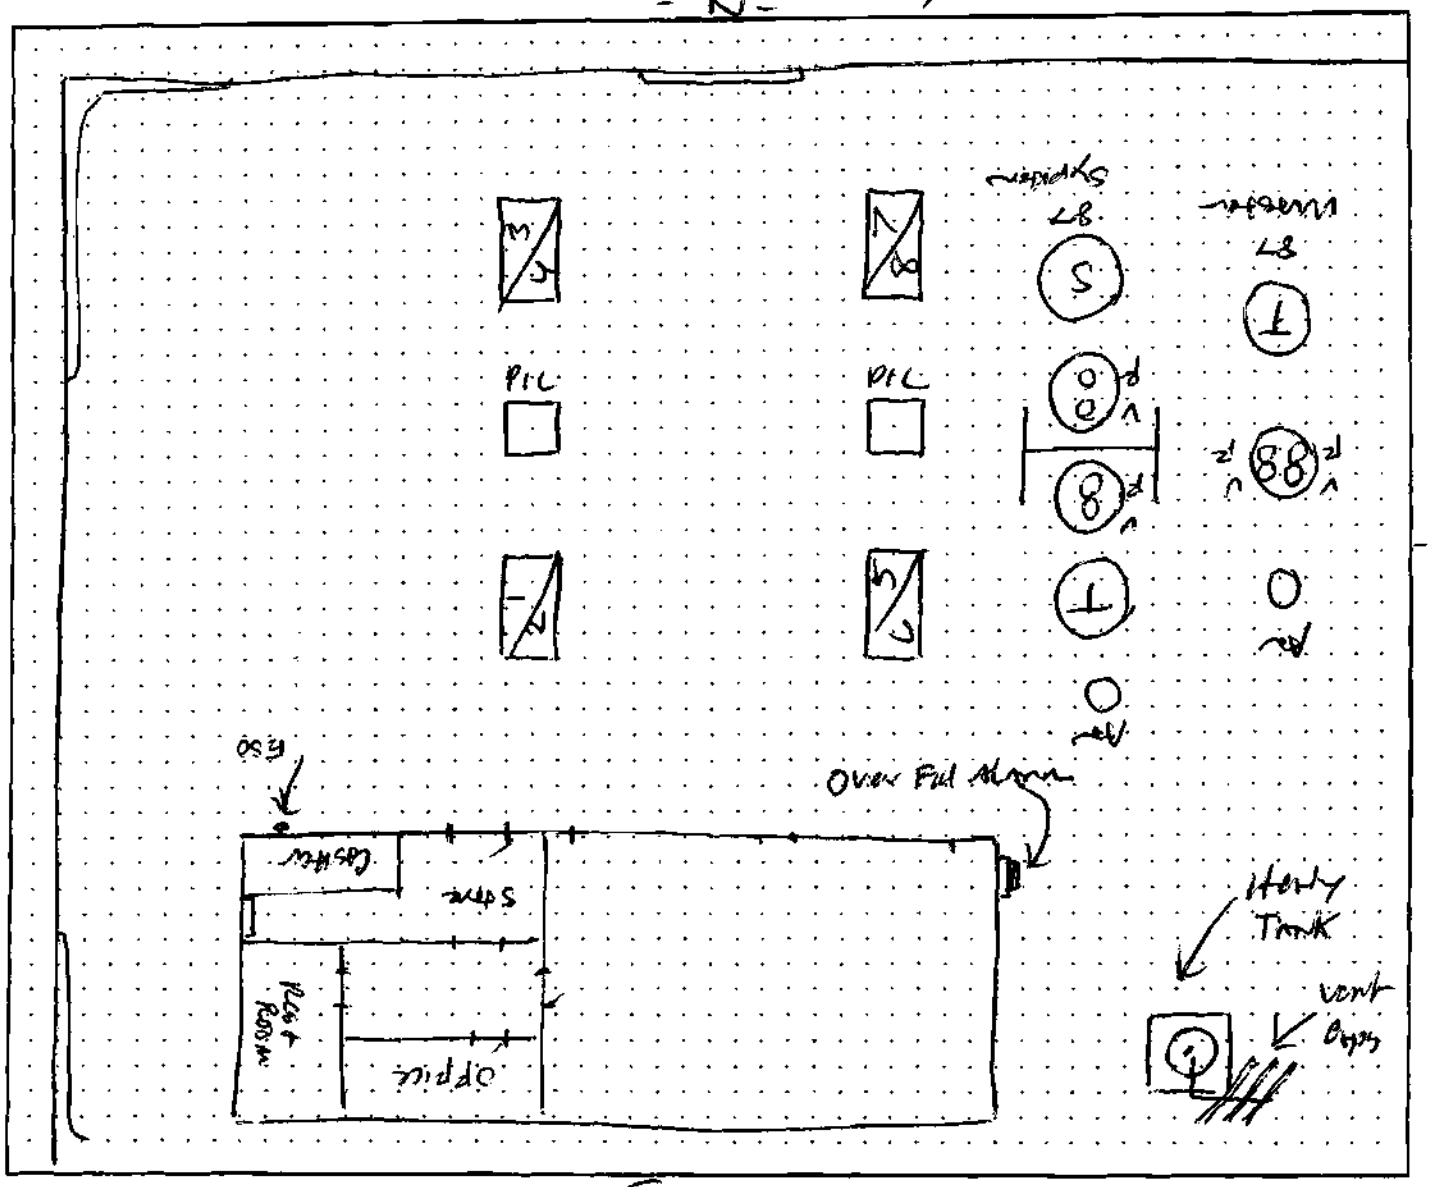
- N -
W
E
- S -
Over Fill Alarm
Dispenser
Sump
Dispenser
Sump
Dispenser
Sump

Spill Bucket Testing Report Form

This form is intended for use by contractors performing annual testing of UST spill containment structures. The completed form and printouts from tests (if applicable), should be provided to the facility owner/operator for submittal to the local regulatory agency.

1. FACILITY INFORMATION

Facility Name:	Arco 9645	Date of Testing:	5/1/12
Facility Address:	4130 W Century Bl	Inglewood, CA	
Facility Contact:		Phone:	
Date Local Agency Was Notified of Testing :			
Name of Local Agency Inspector *(if present during testing)*:			

2. TESTING CONTRACTOR INFORMATION

Company Name:	CET Tanners
Technician Conducting Test:	Art Chavez B
Credentials[1]: ☐ CSLB Contractor ☒ ~~ICC~~ Service Tech. ☐ SWRCB Tank Tester ☐ Other *(Specify)*	
License Number(s):	

3. SPILL BUCKET TESTING INFORMATION

Test Method Used:	☒ ~~Hydrostatic~~		☐ Vacuum		☐ Other											
Test Equipment Used:	Visual								Equipment Resolution:							
Identify Spill Bucket *(By Tank Number, Stored Product, etc.)*	1 Quad V 8	West 7 R			2 Quad V 8	East 7 R			3 Sys V 8	West 7 R			4 V 9	R		
Bucket Installation Type:	☐ Direct Bury ☒ ~~Contained in Sump~~				☐ Direct Bury ☒ ~~Contained in Sump~~				☐ Direct Bury ☒ ~~Contained in Sump~~				☐ Direct Bury ☒ ~~Contained in Sump~~			
Bucket Diameter:	11½"	11½"			11½"	11½"			11½"	11½"			11½"	11½"		
Bucket Depth:	14"	13"			14"	14"			14"	14½"			14"	14		
Wait time between applying vacuum/water and start of test:	30min	30min			30min	30min			30min	30min			30min	30min		
Test Start Time (T_I):	9:00 am	9:00 am			9:00 am	9:00 am			9:00 am	9:00 am			9:00 am	9:00 am		
Initial Reading (R_I):	11"	8"			11"	11"			9"	9"			9¼"	11½		
Test End Time (T_F):	10:00 am	10:00 am			10:00 am	10:00 am			10:00 am	10:00 am			10:00 am	10:00 am		
Final Reading (R_F):																
Test Duration ($T_F - T_I$):	60min	60min			60min	60min			60min	60min			60min	60min		
Change in Reading ($R_F - R_I$):	0	0			0	0			0	0			0	0		
Pass/Fail Threshold or Criteria:	any	less =			Fail											
Test Result:	☒ Pass	☐ Fail	☒ Pass	☐ Fail	☒ Pass	☐ Fail	☒ Pass	☐ Fail	☒ Pass	☐ Fail	☒ Pass	☐ Fail	☒ Pass	☐ Fail	☒ Pass	☐ Fail

Comments – *(include information on repairs made prior to testing, and recommended follow-up for failed tests)*

CERTIFICATION OF TECHNICIAN RESPONSIBLE FOR CONDUCTING THIS TESTING

I hereby certify that all the information contained in this report is true, accurate, and in full compliance with legal requirements.

Technician's Signature: _____ Date: 5/1/12

[1] S

Emergency Stop (E-Stop) Testing Results & Checklist

Facility Information	Contractor Information	TEST Results
Site # Arco 9645	Co. Name: Charles E. Thomas	Date: 5/1/12
Address: 4130 W Century BL	Phone: (310) 323-6730	
City / St: Inglewood, Ca	Lead Technician:	PASS ☒
eMaint. W.O. #	Name: Art Chavarres JR	or
9828700	Signature:	FAIL (Next Day Repair Required) ☐

The objective of this test is to provide assurance that the when the E-Stop switch is activated, all the fueling system circuits (turbines, and dispensers) are de-energized, and remain de-energized until they are re-set manually). The test procedures and guidelines shall be in accordance with the E-Stop Testing Process.

#	*The following information is to be completed.*	X To Select Yes	No	N/A
	SITE DATA			
1	Number of E-Stop switches: 2			
2	Type of Switch? X Push Pull ___Momentary X Plain light / Toggle ___Other: ___			
	(if Momentary type, locate and identify re-set button):			
3	Type of Turbine Control Relay System (Electrical Distribution Center):			
	___Brown Box ___Power Solution X Other ___Custom Fabricated			
4	Type of Turbine Control Relays: Make RTS Model CPT			
5	Type of Line Leak Detection: ___Mechanical X ELD/CPT ___PLLD			
	PERFORMANCE TEST			
6	Does the E-Stop shutdown power to the DISPENSERS	X		
7	Does the E-Stop shutdown power to the TURBINES	X		
8	Is the 220 voltage to the turbine relay removed (both sides of the relay)	X		
9	Are the TURBINE BREAKERS clearly identified / labeled	X		
10	Did the E-Stop(s) function correctly (de-energized from both sides of the relay)	X		
10A	If #10 is NO, briefly describe what was wrong:			X
10B	How was it corrected:			
10C	If repair or E-Stop functionality can not be corrected same day (prior to leaving the site). The technician MUST notified the Site Manager of the problem, place an "Out of Service" Tag on the E-Stop(s), and identified an alternate mean for site shutdown in the event of an emergency.			
10D	The Elite Customer Solution Center has been contacted for the repair.			
	W.O. Ticket #			
	POST TEST			
11	Site's fueling system is fully operational.	X		
12	All equipment secured and any access ports, lids, enclosures are closed.	X		
13	All safety barricades, and any debris was been removed.	X		

COMMENTS

#	Reference item # and describe observations/conditions where expectations are not met.

Facility #:	ARCO 9645		Contractor:	CET Thomas
Address:	4130 N Century BL		Address:	13701 S Algonquin
City, State:	Inglewood, Ca		City, State:	Gardena, Ca
Test Date:	5/4/12		Phone:	
Type of test:	Facility Insp/Maintenance		Technician:	Art Chavez B

bp

Impact Valve Testing

Test performed during line test? Yes (No)

Disp#		Grade	Impact Make	Secure Mount?	Valve Lock?	Pass/ Fail	Comment	Disp#	Grade	Impact Make	Secure Mount?	Valve Lock?	Pass/ Fail	Comment
1/2		87	OPW	Y	Y	Pass								
3/4		87	OPW	Y	Y	Pass								
5/6		87	OPW	Y	Y	Pass								
7/8		87	OPW	Y	Y	Pass								
1/2		87	OPW	Y	Y	Pass								
3/4		87	OPW	Y	Y	Pass								
5/6		87	OPW	Y	Y	Pass								
7/8		87	OPW	Y	Y	Pass								

ENVIRONMENTAL COMPLIANCE
FACILITY INSPECTION CHECKLIST

FACILITY#:	ADDRESS:	DATE:
ARCO 9645	4130 W CENTURY BL INGLEWOOD, CA	5/1/12

	Leak	No Leak	Repaired On-site Y/N or NA		87 West Octane (Master)	87 Octane (Slave)	87 East Octane	91 Octane	____ Octane
Dispenser Piping		✓		Fill/Vapor Caps Functional (Y/N)	QUAD Y	SYSTEM Y	QUAD Y	Y	
Hoses		✓		Fill or Turbine sump lids and gaskets in place and good condition (Y/N)	Y	Y	Y	Y	
Nozzles		✓		Test Boots Pulled Back in Sumps (Y/N)	Y	Y	Y	Y	
Dispenser Fittings		✓		Fills Tagged Properly (Y/N)	Y	Y	Y	Y	
Submerged Pump Fittings		✓		Top of 45 Degree Taper **LESS THAN** 6 inches from Tank Bottom (Y/N)	Y	Y	Y	Y	
Filter Warning Signs	(Yes)		No	Overfill **Valves/Flapper Valves** set at **95%** of Tank Capacity? (Y/N or N/A)	N/A	N/A	N/A	N/A	
Pulsar Seals	(Yes)		No	**Ball Floats** set at **90%/30 minutes** of Tank Capacity? (Y/N or N/A)	N/A	N/A	N/A	N/A	
Nozzles > 5 yrs old? (notify the operator)	Yes		(No)	Annular sensor at the **lowest point** in the annular space? (Y/N or N/A)	Y	Y	Y	Y	
WOR/NYC Only: All sensors set for **positive shutdown?**	(Yes)		No *notify the ECS	For **single wall** tanks: Are **tank bottom protectors** present?(Y/N)	N/A	N/A	N/A	N/A	
Any equipment bypassed, disabled or out of spec	Yes *notify the ECS		(No)	*Provide the measurements of the annuler sensor:*					
Comments:				**For Fiberglass tanks:** Length of the riser + [(3.14 * tank diameter)/2] =	120	120	120	120	
				For steel tanks: Length of the riser + the diameter of the tank =	246"	246"	246"	246"	

split Tank

Note: All deficiencies should be communicated to the appropriate Environmental Compliance Specialist.

eMaintenance Ticket#	Technician:	Company:
9828700	Art Chavez Bystrom	CETHOMAS

Electronic Leak Detector Test Data Sheet

Station # Arco 9645 **Date** 5/1 **20** 12

Address 4130 W Century Bl

Inglewood, Ca

Test Information

	1	2	3	4	5
Product	87	91			
Manufacturer	RS	RJS			
Model	CPT	CPT			
Line Bleed Back (ml)	100 mL	100mL			
Check Valve Holding Pressure (psi)	20 PSI	25 PSI			
Test Leak Rate (ml/min) (gph)	3gph	3gph			
PASS or FAIL	Pass	Pass			

Comments: _____

This letter certifies that the annual leak detector tests were performed at the above referenced facility according to the equipment manufacturers procedures and limitations and the results as listed are to my knowledge true and correct. The mechanical leak test detector test pass/fail is determined using a low flow threshold trip rate of 3 gph at 10 PSI.

Inspected By: Contractor CHARLES E. THOMAS COMPANY

Technician Art Alvarez B. **Lic#** _____

Signature _____

THRIFTY 9645
4130 W Century
Inglewood
CA 90302

MAY 1, 2012 4:54 PM

SYSTEM STATUS REPORT

ALL FUNCTIONS NORMAL

INVENTORY REPORT

```
T 1:UNLEADED R
VOLUME      =  3905 GALS
ULLAGE      = 15798 GALS
90% ULLAGE= 13827 GALS
TC VOLUME =  3863 GALS
HEIGHT      = 29.80 INCHES
WATER VOL =     0 GALS
WATER       =  0.00 INCHES
TEMP        =  75.1 DEG F

T 2:UNLEADED R
VOLUME      =  1943 GALS
ULLAGE      =  8426 GALS
90% ULLAGE=  7389 GALS
TC VOLUME =  1924 GALS
HEIGHT      = 29.35 INCHES
WATER VOL =     0 GALS
WATER       =  0.00 INCHES
TEMP        =  73.6 DEG F

T 3:UL PREMIUM
VOLUME      =  2325 GALS
ULLAGE      =  8044 GALS
90% ULLAGE=  7007 GALS
TC VOLUME =  2288 GALS
HEIGHT      = 33.13 INCHES
WATER VOL =     0 GALS
WATER       =  0.00 INCHES
TEMP        =  82.2 DEG F

MANIFOLDED TANKS
INVENTORY TOTALS
T 1:UNLEADED R
T 2:UNLEADED R
VOLUME      =  5848 GALS
TC VOLUME =  5787 GALS
```

* * * * * END * * * * *

SYSTEM SETUP

MAY 1, 2012 4:54 PM

```
SYSTEM UNITS
 U.S.
SYSTEM LANGUAGE
 ENGLISH
SYSTEM DATE/TIME FORMAT
MON DD YYYY HH:MM:SS xM

THRIFTY 9645
4130 W Century
Inglewood
CA 90302

SHIFT TIME 1 :  6:00 AM
SHIFT TIME 2 : DISABLED
SHIFT TIME 3 : DISABLED
SHIFT TIME 4 : DISABLED

TANK PER TST NEEDED WRN
DISABLED
TANK ANN TST NEEDED WRN
DISABLED

LINE RE-ENABLE METHOD
PASS LINE TEST

LINE PER TST NEEDED WRN
DISABLED
LINE ANN TST NEEDED WRN
DISABLED

PRINT TC VOLUMES
ENABLED

TEMP COMPENSATION
VALUE (DEG F ):   60.0
STICK HEIGHT OFFSET
DISABLED
ULLAGE: 90%

H-PROTOCOL DATA FORMAT
HEIGHT
PRECISION TEST DURATION
HOURS: 12
DAYLIGHT SAVING TIME
ENABLED
START DATE
MAR   WEEK 2   SUN
START TIME
 2:00 AM
END DATE
NOV   WEEK 1   SUN
END TIME
 2:00 AM

RE-DIRECT LOCAL PRINTOUT
DISABLED

EURO PROTOCOL PREFIX
S

SYSTEM SECURITY
CODE : 000000

MAINTENANCE HISTORY
DISABLED

TANK CHART SECURITY
DISABLED

CUSTOM ALARMS
DISABLED

SERVICE NOTICE
DISABLED

ISO 3166 COUNTRY
CODE:

VAPOR MONITORING TYPE
CARB ISD

MASS/DENSITY
DISABLED
```

COMMUNICATIONS SETUP

```
PORT SETTINGS:

COMM BOARD  : 1 (EDIM )
RS-232 SECURITY
CODE : DISABLED

COMM BOARD  : 2 (RS-232)
 BAUD RATE  : 9600
 PARITY     : ODD
 STOP BIT   : 1 STOP
 DATA LENGTH: 7 DATA
RS-232 SECURITY
CODE : DISABLED

COMM BOARD  : 3 (S-SAT )
 BAUD RATE  : 9600
 PARITY     : NONE
 STOP BIT   : 1 STOP
 DATA LENGTH: 8 DATA
RS-232 SECURITY
CODE : DISABLED
 DTR NORMAL STATE: HIGH

AUTO TRANSMIT SETTINGS:

AUTO LEAK ALARM LIMIT
DISABLED
AUTO HIGH WATER LIMIT
DISABLED
AUTO OVERFILL LIMIT
DISABLED
AUTO LOW PRODUCT
DISABLED
AUTO THEFT LIMIT
DISABLED
AUTO DELIVERY START
DISABLED
AUTO DELIVERY END
DISABLED
AUTO EXTERNAL INPUT ON
DISABLED
AUTO EXTERNAL INPUT OFF
DISABLED
AUTO SENSOR FUEL ALARM
DISABLED
AUTO SENSOR WATER ALARM
DISABLED
AUTO SENSOR OUT ALARM
DISABLED

RECEIVER SETUP:

NONE
AUTO DIAL TIME SETUP:

NONE
RS-232 END OF MESSAGE
DISABLED

AUTO DIAL ALARM SETUP
```

IN-TANK SETUP

```
T 1:UNLEADED R
PRODUCT CODE     :      1
THERMAL COEFF    :.000700
TANK DIAMETER    : 120.00
TANK PROFILE     : 20 PTS
        FULL VOL :  19703
  114.0 INCH VOL :  19547
  108.0 INCH VOL :  19018
  102.0 INCH VOL :  18276
   96.0 INCH VOL :  17377
   90.0 INCH VOL :  16357
   84.0 INCH VOL :  15239
   78.0 INCH VOL :  14047
   72.0 INCH VOL :  12799
   66.0 INCH VOL :  11513
   60.0 INCH VOL :  10207
   54.0 INCH VOL :   8896
   48.0 INCH VOL :   7596
   42.0 INCH VOL :   6326
   36.0 INCH VOL :   5101
   30.0 INCH VOL :   3941
   24.0 INCH VOL :   2865
   18.0 INCH VOL :   1896
   12.0 INCH VOL :   1065
    6.0 INCH VOL :    411

FLOAT SIZE:       2.0 IN.

WATER WARNING    :     0.8
HIGH WATER LIMIT:     1.0
WATER ALARM FILTER: HIGH

MAX OR LABEL VOL:  19703
OVERFILL LIMIT   :    90%
                 :  17732
HIGH PRODUCT     :    95%
                 :  18718
DELIVERY LIMIT   :    15%
                 :   2955

LOW PRODUCT      :    824
LEAK ALARM LIMIT:     99
SUDDEN LOSS LIMIT:    99
TANK TILT        :   0.25
PROBE OFFSET     :   0.00

SIPHON MANIFOLDED TANKS
T#: 02
LINE MANIFOLDED TANKS
T#: NONE

LEAK MIN PERIODIC:    0%
                 :    0

LEAK MIN ANNUAL  :    0%
                 :    0

PERIODIC TEST TYPE
              STANDARD

ANNUAL TEST FAIL
        ALARM DISABLED

PERIODIC TEST FAIL
        ALARM DISABLED

GROSS TEST FAIL
        ALARM DISABLED

ANN TEST AVERAGING:  OFF
PER TEST AVERAGING:  OFF

TANK TEST NOTIFY:    OFF

TNK TST SIPHON BREAK:OFF

DELIVERY DELAY   :  1 MIN
PUMP THRESHOLD   : 10.00%
```

T 2:UNLEADED R
PRODUCT CODE : 1
THERMAL COEFF : .000700
TANK DIAMETER : 120.00
TANK PROFILE : 20 PTS
FULL VOL : 10369
114.0 INCH VOL : 10297
108.0 INCH VOL : 10042
102.0 INCH VOL : 9670
96.0 INCH VOL : 9209
90.0 INCH VOL : 8676
84.0 INCH VOL : 8085
78.0 INCH VOL : 7448
72.0 INCH VOL : 6778
66.0 INCH VOL : 6084
60.0 INCH VOL : 5377
54.0 INCH VOL : 4667
48.0 INCH VOL : 3965
42.0 INCH VOL : 3280
36.0 INCH VOL : 2624
30.0 INCH VOL : 2007
24.0 INCH VOL : 1441
18.0 INCH VOL : 939
12.0 INCH VOL : 516
6.0 INCH VOL : 193

FLOAT SIZE: 2.0 IN.

WATER WARNING : 0.8
HIGH WATER LIMIT: 1.0
WATER ALARM FILTER: HIGH

MAX OR LABEL VOL: 10369
OVERFILL LIMIT : 90%
: 9332
HIGH PRODUCT : 95%
: 9850
DELIVERY LIMIT : 15%
: 1555

LOW PRODUCT : 396
LEAK ALARM LIMIT: 99
SUDDEN LOSS LIMIT: 99
TANK TILT : 0.00
PROBE OFFSET : 0.00

SIPHON MANIFOLDED TANKS
T#: 01
LINE MANIFOLDED TANKS
T#: NONE

LEAK MIN PERIODIC: 0%
: 0

LEAK MIN ANNUAL : 0%
: 0

PERIODIC TEST TYPE
STANDARD

ANNUAL TEST FAIL
ALARM DISABLED

PERIODIC TEST FAIL
ALARM DISABLED

GROSS TEST FAIL
ALARM DISABLED

ANN TEST AVERAGING: OFF
PER TEST AVERAGING: OFF

TANK TEST NOTIFY: OFF

TNK TST SIPHON BREAK:OFF

DELIVERY DELAY : 1 MIN
PUMP THRESHOLD : 10.00%

T 3:UL PREMIUM
PRODUCT CODE : 3
THERMAL COEFF : .000700
TANK DIAMETER : 120.00
TANK PROFILE : 20 PTS
FULL VOL : 10369
114.0 INCH VOL : 10297
108.0 INCH VOL : 10042
102.0 INCH VOL : 9670
96.0 INCH VOL : 9209
90.0 INCH VOL : 8676
84.0 INCH VOL : 8085
78.0 INCH VOL : 7448
72.0 INCH VOL : 6778
66.0 INCH VOL : 6084
60.0 INCH VOL : 5377
54.0 INCH VOL : 4667
48.0 INCH VOL : 3965
42.0 INCH VOL : 3280
36.0 INCH VOL : 2624
30.0 INCH VOL : 2007
24.0 INCH VOL : 1441
18.0 INCH VOL : 939
12.0 INCH VOL : 516
6.0 INCH VOL : 193

FLOAT SIZE: 2.0 IN.

WATER WARNING : 0.8
HIGH WATER LIMIT: 1.0
WATER ALARM FILTER: HIGH

MAX OR LABEL VOL: 10369
OVERFILL LIMIT : 90%
: 9332
HIGH PRODUCT : 95%
: 9850
DELIVERY LIMIT : 15%
: 1555

LOW PRODUCT : 396
LEAK ALARM LIMIT: 99
SUDDEN LOSS LIMIT: 99
TANK TILT : 0.00
PROBE OFFSET : 0.00

SIPHON MANIFOLDED TANKS
T#: NONE
LINE MANIFOLDED TANKS
T#: NONE

LEAK MIN PERIODIC: 0%
: 0

LEAK MIN ANNUAL : 0%
: 0

PERIODIC TEST TYPE
STANDARD

ANNUAL TEST FAIL
ALARM DISABLED

PERIODIC TEST FAIL
ALARM DISABLED

GROSS TEST FAIL
ALARM DISABLED

ANN TEST AVERAGING: OFF
PER TEST AVERAGING: OFF

TANK TEST NOTIFY: OFF

TNK TST SIPHON BREAK:OFF

DELIVERY DELAY : 1 MIN
PUMP THRESHOLD : 10.00%

(2)

LEAK TEST METHOD
TEST ON DATE : ALL TANK
MAR 22, 2011
START TIME : DISABLED
TEST RATE :0.20 GAL/HR
DURATION : 2 HOURS

TST EARLY STOP:DISABLED

LEAK TEST REPORT FORMAT
NORMAL
LINE LEAK LOCKOUT SETUP

LOCKOUT SCHEDULE
DAILY
START TIME: DISABLED
STOP TIME : DISABLED
LIQUID SENSOR SETUP

L 1:91 STP
TRI-STATE (SINGLE FLOAT
CATEGORY : STP SUMP

L 2:91 FILL
TRI-STATE (SINGLE FLOAT
CATEGORY : PIPING SUMP

L 3:87 SLAVE FILL
TRI-STATE (SINGLE FLOAT
CATEGORY : PIPING SUMP

L 4:87 SLAVE STP
TRI-STATE (SINGLE FLOAT
CATEGORY : STP SUMP

L 5:87 MASTER STP
TRI-STATE (SINGLE FLOAT
CATEGORY : STP SUMP

L 6:87 MASTER FILL
TRI-STATE (SINGLE FLOAT
CATEGORY : PIPING SUMP

L 7:87 MASTER ANNULAR
TRI-STATE (SINGLE FLOAT
CATEGORY : ANNULAR SPAC

L 8:87S-91 ANNULAR
TRI-STATE (SINGLE FLOAT
CATEGORY : ANNULAR SPAC

OUTPUT RELAY SETUP

R 1:87
TYPE:
STANDARD
NORMALLY CLOSED

TANK #: 1

IN-TANK ALARMS
T 1:HIGH WATER ALARM
T 2:HIGH WATER ALARM
T 1:LOW PRODUCT ALARM
T 2:LOW PRODUCT ALARM
T 1:INVALID FUEL LEVEL
T 2:INVALID FUEL LEVEL

LIQUID SENSOR ALMS
ALL:FUEL ALARM
ALL:SENSOR OUT ALARM
ALL:SHORT ALARM

ISD SITE ALARMS
ISD GROSS PRES FAIL
ISD DEGRD PRES FAIL
ISD VAPOR LEAK FAIL
ISD SETUP FAIL
ISD SENSOR OUT FAIL

ISD HOSE ALARMS
ALL:GROSS COLLECT FAIL
ALL:DEGRD COLLECT FAIL
ALL:FLOW COLLECT FAIL

R 2:91
TYPE:
STANDARD
NORMALLY CLOSED

TANK #: 3

IN-TANK ALARMS
T 3:HIGH WATER ALARM
T 3:LOW PRODUCT ALARM
T 3:INVALID FUEL LEVEL

LIQUID SENSOR ALMS
ALL:FUEL ALARM
ALL:SENSOR OUT ALARM
ALL:SHORT ALARM

ISD SITE ALARMS
ISD GROSS PRES FAIL
ISD DEGRD PRES FAIL
ISD VAPOR LEAK FAIL
ISD SETUP FAIL
ISD SENSOR OUT FAIL

ISD HOSE ALARMS
ALL:GROSS COLLECT FAIL
ALL:DEGRD COLLECT FAIL
ALL:FLOW COLLECT FAIL

R 3:OVERFILL
TYPE:
STANDARD
NORMALLY OPEN

TANK #: NONE

IN-TANK ALARMS
ALL:OVERFILL ALARM
ALL:HIGH PRODUCT ALARM
ALL:MAX PRODUCT ALARM

PLLD LINE DISABLE SETUP

SMARTSENSOR SETUP

s 1:VPS
CATEGORY VAPOR PRESSURE

s 2:VFM 1-2
CATEGORY AIR FLOW METER

s 3:VFM 3-4
CATEGORY AIR FLOW METER

s 4:VFM 5-6
CATEGORY AIR FLOW METER

s 5:VFM 7-8
CATEGORY AIR FLOW METER
EVR/ISD SETUP
EVR TYPE: VACUUM ASSIST
VACUUM ASSIST TYPE
HEALY VAC

NOZZLE A/L RANGE
MAX: 1.15 MIN: 0.95

VAPOR PROCESSOR TYPE
NONE

ANALYSIS TIMES
TIME: 8:59 AM
DELAY MINUTES: 1

ACCEPT HIGH ORVR:
DISABLED

ISD HOSE TABLE

ID	FP	FL	HL	AA	RR
01	01	01	02	01	02
02	02	02	02	01	02
03	03	03	02	02	02
04	04	04	02	02	02
05	05	05	02	03	02
06	06	06	02	03	02
07	07	07	02	04	02
08	08	08	02	04	02

ISD AIRFLOW METER MAP

ID	SERIAL NUM	LABEL
1	16920	VFM 1-2
2	16921	VFM 3-4
3	16922	VFM 5-6
4	16918	VFM 7-8

ISD FUEL GRADE HOSE MAP

	1	2	3	4		
FP	MHH	MHH	MHH	MHH	AA	
01	101	501	901	U	U	1
02	102	502	902	U	U	1
03	103	503	903	U	U	2
04	104	504	904	3	U	2
05	105	505	905	U	U	3
06	106	506	906	U	U	3
07	107	507	907	U	U	4
08	108	508	908	3	U	4

LABEL TABLE

1: UNASSIGNED
2: BLEND3
3: REGULAR
4: MID GRADE
5: PREMIUM
6: GOLD
7: BRONZE
8: SILVER
9: BLEND2
10: BLEND4

PMC SETUP

PMC VERSION: 01.04

VAPOR PROCESSOR TYPE
NONE

PROCESSOR CONTROL LEVEL:

ALARM HISTORY REPORT

---- IN-TANK ALARM -----

T 1:UNLEADED R

HIGH WATER ALARM
MAY 1, 2012 11:06 AM
MAR 24, 2012 5:43 AM

OVERFILL ALARM
MAY 1, 2012 10:58 AM
JUN 6, 2011 2:53 PM

LOW PRODUCT ALARM
MAY 1, 2012 11:11 AM

INVALID FUEL LEVEL
MAY 1, 2012 11:11 AM
JUN 6, 2011 2:53 PM

PROBE OUT
MAY 1, 2012 10:58 AM
MAY 1, 2012 10:56 AM
JUN 6, 2011 2:53 PM

HIGH WATER WARNING
MAY 1, 2012 11:06 AM
MAR 24, 2012 5:43 AM

DELIVERY NEEDED
MAY 1, 2012 11:11 AM
MAY 1, 2012 10:56 AM
APR 28, 2012 11:12 AM
* * * * * END * * * * *
ALARM HISTORY REPORT

---- IN-TANK ALARM -----

T 2:UNLEADED R

HIGH WATER ALARM
MAY 1, 2012 11:06 AM

OVERFILL ALARM
MAY 1, 2012 10:38 AM
JUN 6, 2011 3:01 PM

LOW PRODUCT ALARM
MAY 1, 2012 11:15 AM
MAY 1, 2012 10:36 AM
APR 29, 2012 3:11 PM

INVALID FUEL LEVEL
MAY 1, 2012 11:15 AM

PROBE OUT
MAY 1, 2012 11:14 AM
MAY 1, 2012 10:38 AM
MAY 1, 2012 10:36 AM

HIGH WATER WARNING
MAY 1, 2012 11:06 AM

DELIVERY NEEDED
MAY 1, 2012 11:15 AM
MAY 1, 2012 10:36 AM
APR 28, 2012 9:17 AM
* * * * * END * * * * *

ALARM HISTORY REPORT

---- IN-TANK ALARM -----

T 3:UL PREMIUM

HIGH WATER ALARM
MAY 1, 2012 11:02 AM

OVERFILL ALARM
MAY 1, 2012 10:41 AM
JUN 6, 2011 3:03 PM

LOW PRODUCT ALARM
MAY 1, 2012 11:13 AM
MAY 1, 2012 10:39 AM

PROBE OUT
MAY 1, 2012 10:41 AM
MAY 1, 2012 10:39 AM
JUN 14, 2011 2:12 PM

HIGH WATER WARNING
MAY 1, 2012 11:02 AM

DELIVERY NEEDED
MAY 1, 2012 11:13 AM
MAY 1, 2012 10:39 AM
APR 29, 2012 4:58 PM

LOW TEMP WARNING
JUN 6, 2011 3:24 PM
JUN 6, 2011 3:23 PM
JUN 6, 2011 2:50 PM
* * * * * END * * * * *
ALARM HISTORY REPORT

----- SENSOR ALARM -----
L 1:91 STP
STP SUMP
SENSOR OUT ALARM
MAY 1, 2012 10:32 AM

FUEL ALARM
MAY 1, 2012 10:11 AM

FUEL ALARM
JUN 6, 2011 2:44 PM
* * * * * END * * * * *
ALARM HISTORY REPORT

----- SENSOR ALARM -----
L 2:91 FILL
PIPING SUMP
SENSOR OUT ALARM
MAY 1, 2012 10:32 AM

FUEL ALARM
MAY 1, 2012 10:12 AM

FUEL ALARM
JUN 6, 2011 2:45 PM
* * * * * END * * * * *
ALARM HISTORY REPORT

----- SENSOR ALARM -----
L 3:87 SLAVE FILL
PIPING SUMP
SENSOR OUT ALARM
MAY 1, 2012 10:31 AM

FUEL ALARM
MAY 1, 2012 10:15 AM

FUEL ALARM
MAY 1, 2012 10:13 AM
* * * * * END * * * * *

(3)

ALARM HISTORY REPORT

----- SENSOR ALARM -----
L 4:87 SLAVE STP
STP SUMP
SENSOR OUT ALARM
MAY 1, 2012 10:31 AM

FUEL ALARM
MAY 1, 2012 10:16 AM

FUEL ALARM
JUN 6, 2011 2:43 PM
* * * * * END * * * * *
ALARM HISTORY REPORT

----- SENSOR ALARM -----
L 5:87 MASTER STP
STP SUMP
SENSOR OUT ALARM
MAY 1, 2012 10:31 AM

FUEL ALARM
MAY 1, 2012 10:05 AM

FUEL ALARM
JUN 6, 2011 2:42 PM
* * * * * END * * * * *
ALARM HISTORY REPORT

----- SENSOR ALARM -----
L 6:87 MASTER FILL
PIPING SUMP
SENSOR OUT ALARM
MAY 1, 2012 10:31 AM

FUEL ALARM
MAY 1, 2012 10:06 AM

FUEL ALARM
JUN 6, 2011 2:43 PM
* * * * * END * * * * *
ALARM HISTORY REPORT

----- SENSOR ALARM -----
L 7:87 MASTER ANNULAR
ANNULAR SPACE
SETUP DATA WARNING
MAY 1, 2012 2:52 PM

SETUP DATA WARNING
MAY 1, 2012 2:51 PM

SETUP DATA WARNING
MAY 1, 2012 2:51 PM
* * * * * END * * * * *
ALARM HISTORY REPORT

----- SENSOR ALARM -----
L 8:87S-91 ANNULAR
ANNULAR SPACE
SETUP DATA WARNING
MAY 1, 2012 2:55 PM

SETUP DATA WARNING
MAY 1, 2012 2:55 PM

SETUP DATA WARNING
MAY 1, 2012 2:14 PM

* * * * * END * * * * *

018209-025281

Los Angeles County Dept. of Public Works

OSDO

Owner Statement of Designated Underground Storage Tank(UST) Operator and understanding of Compliance with UST Requirement

Facility Name :	Chevron Station# 206907	**Facility ID:**	FA0007105
Facility Address :	4015 W CENTURY BLVD, INGLEWOOD, CA, 90304-1621	Reason for Submitting this Form (Check One)	
		☐	Change of Designated Operator
Facility Phone# :	() 310-6743225	☑	Update Certificate Expiration Date
		☐	Initial Submittal Of Designated Operator

RECEIVED
APR 19 2010
DEPARTMENT OF PUBLIC WORKS
ENVIRONMENTAL PROGRAMS

DESIGNATED UST OPERATORS FOR THIS FACILITY

PRIMARY

Designated Operator's Name : Adel Amarin	Relation to UST Facility (Check One)
Business Name (If different from above) : Chevron Products Company	☐ Owner ☐ Operator ☑ Employee
Designated Operator's Phone # : (925) 842-9002	☐ Service Technician ☐ Third-Party
International Code Council Certification # : 8032306-UC	Expiration Date : 10/21/2011

ALTERNATE1(Optional)

Designated Operator's Name : Chevron Designated Operators	Relation to UST Facility (Check One)
Business Name (If different from above) : Chevron Products Company	☐ Owner ☐ Operator ☑ Employee
Designated Operator's Phone # : (925) 842-9002	☐ Service Technician ☐ Third-Party
International Code Council Certification # : Chevron Addendum	Expiration Date :

ALTERNATE2(Optional)

Designated Operator's Name :	Relation to UST Facility (Check One)
Business Name (If different from above) :	☐ Owner ☐ Operator ☐ Employee
Designated Operator's Phone # : () -	☐ Service Technician ☐ Third-Party
International Code Council Certification # :	Expiration Date :

C645020

NOTE: THE LOCAL REGULATORY AGENCY MUST BE NOTIFIED OF ANY CHANGES TO THIS INFORMATION WITHIN 30 DAYS OF THE CHANGE

I certify that, for the facility indicated at the top of this page, the individual(s) listed above will serve as the Designated UST Operator(s). The individual(s) will conduct and document monthly facility inspections and annual facility employee training, in accordance with California Code of Regulations, title 23, section 2715(c) - (f)

Furthermore I understand and am in compliance with the requirements (statutes, regulations, and local ordinances) applicable to underground storage tanks.

NAME OF THE TANK OWNER OR OWNER'S AGENT (Please Print) : Chevron product Company, Attn: Permit Desk

SIGNATURE OF TANK OWNER OR OWNER'S AGENT (Please Print) : CBitt

DATE: 4/8/2010

OWNER'S PHONE #: (925)842-9002

Tanknology

018209-025281 CTLS

11000 N. MoPac Expressway, Suite 500
Austin, Texas 78759
Phone: (512) 451-6334
Fax: (512) 459-1459

Date Printed and Mailed: 04/08/2010

L.A. COUNTY DEPT. OF PUBLIC WORKS
ENVIRONMENTAL PROGRAMS DIVISION
P.O. BOX 1460
ALAHAMBRA, CA. 91802

RECEIVED
APR 22 2010
DEPARTMENT OF PUBLIC WORKS
ENVIRONMENTAL PROGRAMS

Test Date: 04/02/2010
Order Number: 3173827

C645 238

Dear Regulator,

Enclosed are the results of recent testing performed at the following facility:

CHEVRON 206907
4015 W. CENTURY BLVD.

INGLEWOOD, CA. 90304

Testing performed:
- Impact Valve
- Leak detector tests
- Monitor Certification
- Secondary Containment-Spill Container

Sincerely,

Dawn Kohlmeyer

Dawn Kohlmeyer
Manager, Field Reporting

Tanknology

TANKNOLOGY CERTIFICATE OF TESTING

8501 N MOPAC EXPRESSWAY, SUITE 400 AUSTIN, TEXAS 78759
TELEPHONE (512) 451-6334 FAX (512) 459-1459

TEST RESULT SUMMARY REPORT

PURPOSE: COMPLIANCE

TEST DATE: 04/02/10

WORK ORDER NUMBER: 3173827

CUSTOMER PO: 15055724

CLIENT: CHEVRON PRODUCTS COMPANY
145 S. STATE COLLEGE BLVD
SUITE 400
BREA, CA 92821
TINA SCOLARO
(714)671-3356

SITE: CHEVRON 206907
4015 W. CENTURY BLVD.
INGLEWOOD, CA 90304

MANAGER
(310)674-3225

Product Pipe Tightness Test Results

1	1	SUPREME	DW FIBERG	PRESSURE			Y
2	2	REGULAR	DW FIBERG	PRESSURE			Y

Existing Line Leak Detector Test

1	1	VEEDERROOT	ELECTRONI	004961	P			
2	2	VEEDERROOT	ELECTRONI	005700	P			

New Replacement Line Leak Detector Test

For owner detailed report information, visit www.tanknology.com and select On-Line Reports-WRAP, or contact your local Tanknology office.

Tester Name: AXEL MEDINA

Technician Certification Number:

Printed 04/08/2010 08:32 ACRAMER

INDIVIDUAL TANK INFORMATION AND TEST RESULTS

Tanknology

8501 N MOPAC EXPRESSWAY, SUITE 400
AUSTIN, TEXAS 78759 (512) 451-6334

TEST DATE: 04/02/10
CLIENT: CHEVRON PRODUCTS

WORK ORDER NUMBER: 3173827
SITE: CHEVRON 206907

Tank ID:	1 1	Tank manifolded:	NO	Bottom to top fill in inches:	170.0
Product:	SUPREME	Vent manifolded:	YES	Bottom to grade in inches:	175.0
Capacity in gallons:	14,906	Vapor recovery manifolded:	YES	Fill pipe length in inches:	52.0
Diameter in inches:	118.00	Overfill protection:	YES	Fill pipe diameter in inches:	4.0
Length in inches:	318	Overspill protection:	YES	Stage I vapor recovery:	DUAL
Material:	DW FIBERG	Installed:	ATG	Stage II vapor recovery:	BALANCE
		CP installed on:	/ /		

COMMENTS

PSI at tank bottom:	
Fluid level in inches:	
UFT/OFT:	
Fluid volume in gallons:	
Tank water level in inches:	
Test time:	NOT
Number of thermisters:	TESTED
Specific gravity:	
Water table depth in inches:	
Determined by (method):	
Leak rate in gph:	
Result:	

COMMENTS

	New/passed L.D. #1	Failed/replaced L.D. #1	New/passed L.D. #2	Failed/replaced L.D. #2
Make:	VEEDERROOT			
Model:	ELECTRONIC			
S/N:	004961			
Open time in sec:				
Holding psi:			NOT	
Resiliency cc:			TESTED	
Test leak rate ml/m:	189.0			
Metering psi:				
Calib. leak in gph:	3.00			
Results:	PASS			

COMMENTS

Test time:	
Ullage volume:	
Ullage pressure:	
Results:	
DATA FOR UTS-4T ONLY:	
Time of test 1:	
Temperature:	NOT
Flow rate (cfh):	TESTED
Time of test 2:	
Temperature:	
Flow rate (cfh):	
Time of test 3:	
Temperature:	
Flow rate (cfh):	

COMMENTS

Material:	DW FIBERG			
Diameter (in):	2.0			
Length (ft):	200.0			
Test psi:				
Bleedback cc:				
Test time (min):				
Test 1: Start time:				
Finish psi:	NOT	NOT	NOT	NOT
Vol change cc:	TESTED	TESTED	TESTED	TESTED
Test 2: Start time:				
Finish psi:				
Vol change cc:				
Test 3: Start time:				
Finish psi:				
Vol change cc:				
Final gph:				
Result:				
Pump type:	PRESSURE			
Pump make:	FE PETRO			

COMMENTS Impact Valves Operational: YES

INDIVIDUAL TANK INFORMATION AND TEST RESULTS

Tanknology

8501 N MOPAC EXPRESSWAY, SUITE 400
AUSTIN, TEXAS 78759 (512) 451-6334

TEST DATE: 04/02/10
CLIENT: CHEVRON PRODUCTS

WORK ORDER NUMBER: 3173827
SITE: CHEVRON 206907

Tank ID:	2 2	Tank manifolded:	NO	Bottom to top fill in inches:	172.0
Product:	REGULAR	Vent manifolded:	YES	Bottom to grade in inches:	177.0
Capacity in gallons:	19,703	Vapor recovery manifolded:	YES	Fill pipe length in inches:	54.0
Diameter in inches:	118.00	Overfill protection:	YES	Fill pipe diameter in inches:	4.0
Length in inches:	420	Overspill protection:	YES	Stage I vapor recovery:	DUAL
Material:	DW FIBERG	Installed:	ATG	Stage II vapor recovery:	BALANCE
		CP installed on:	/ /		

COMMENTS

PSI at tank bottom:	
Fluid level in inches:	
UFT/OFT:	
Fluid volume in gallons:	
Tank water level in inches:	
Test time:	NOT
Number of thermisters:	TESTED
Specific gravity:	
Water table depth in inches:	
Determined by (method):	
Leak rate in gph:	
Result:	

COMMENTS

	New/passed L.D. #1	Failed/replaced L.D. #1	New/passed L.D. #2	Failed/replaced L.D. #2
Make:	VEEDERROOT			
Model:	ELECTRONIC			
S/N:	005700			
Open time in sec:				
Holding psi:			NOT	
Resiliency cc:			TESTED	
Test leak rate ml/m:	189.0			
Metering psi:				
Calib. leak in gph:	3.00			
Results:	PASS			

COMMENTS

Test time:	
Ullage volume:	
Ullage pressure:	
Results:	
DATA FOR UTS-4T ONLY:	
Time of test 1:	
Temperature:	NOT
Flow rate (cfh):	TESTED
Time of test 2:	
Temperature:	
Flow rate (cfh):	
Time of test 3:	
Temperature:	
Flow rate (cfh):	

COMMENTS

	New/passed L.D. #1	Failed/replaced L.D. #1	New/passed L.D. #2	Failed/replaced L.D. #2
Material:	DW FIBERG			
Diameter (in):	2.0			
Length (ft):	200.0			
Test psi:				
Bleedback cc:				
Test time (min):				
Test 1: Start time:				
Finish psi:	NOT	NOT	NOT	NOT
Vol change cc:	TESTED	TESTED	TESTED	TESTED
Test 2: Start time:				
Finish psi:				
Vol change cc:				
Test 3: Start time:				
Finish psi:				
Vol change cc:				
Final gph:				
Result:				
Pump type:	PRESSURE			
Pump make:	FE PETRO			

COMMENTS

Impact Valves Operational: YES

MONITORING SYSTEM CERTIFICATION

For Use By All Jurisdictions Within the State of California

Authority Cited: Chapter 6.7, Health and Safety Code; Chapter 16, Division 3 Title 23, California Code of Regulations

This form must be used to document testing and servicing of monitoring equipment. If more than one monitoring system control panel is installed at the facility, a separate certification or report must be prepared for each monitoring system control panel by the technician who performs the work. A copy of this form must be provided to the tank system owner/operator. The owner/operator must submit a copy of this form to the local agency regulating UST systems within 30 days of test date.

A. General Information

Facility Name: CHEVRON 206907 City: INGLEWOOD CA Zip: 90304

Site Address: 4015 W. CENTURY BLVD. Contact Phone No: 674-3225

Date of Testing/Service: 04/02/2010

Facility Contact Person: MANAGER

Make/Model of Monitoring System: TLS-350 Work Order Number: 3173827

B. Inventory of Equipment Tested/Certified

Check the appropriate boxes to indicate specific equipment inspected/serviced

Tank ID: 1-91		Tank ID: 2-87	
[X] In-Tank Gauging Probe.	Model: MAG	[X] In-Tank Gauging Probe.	Model: MAG
[X] Annular Space or Vault Sensor.	Model: VR-409	[X] Annular Space or Vault Sensor.	Model: VR-409
[X] Piping Sump/Trench Sensor(s).	Model: VR-352	[X] Piping Sump/Trench Sensor(s).	Model: VR-352
[X] Fill Sump Sensor(s).	Model: VR-208	[X] Fill Sump Sensor(s).	Model: VR-352
[ ] Mechanical Line Leak Detector.	Model:	[ ] Mechanical Line Leak Detector.	Model:
[X] Electronic Line Leak Detector.	Model: ELECTRONIC	[X] Electronic Line Leak Detector.	Model: ELECTRONIC
[X] Tank Overfill/High-Level Sensor.	Model: ATG/FLAPPER	[X] Tank Overfill/High-Level Sensor.	Model: ATG/FLAPPER
[ ] Other (specify equipment type and model in Section E on page 2).		[ ] Other (specify equipment type and model in Section E on page 2).	
Tank ID:		**Tank ID:**	
[ ] In-Tank Gauging Probe.	Model:	[ ] In-Tank Gauging Probe.	Model:
[ ] Annular Space or Vault Sensor.	Model:	[ ] Annular Space or Vault Sensor.	Model:
[ ] Piping Sump/Trench Sensor(s).	Model:	[ ] Piping Sump/Trench Sensor(s).	Model:
[ ] Fill Sump Sensor(s).	Model:	[ ] Fill Sump Sensor(s).	Model:
[ ] Mechanical Line Leak Detector.	Model:	[ ] Mechanical Line Leak Detector.	Model:
[ ] Electronic Line Leak Detector.	Model:	[ ] Electronic Line Leak Detector.	Model:
[ ] Tank Overfill/High-Level Sensor.	Model:	[ ] Tank Overfill/High-Level Sensor.	Model:
[ ] Other (specify equipment type and model in Section E on page 2).		[ ] Other (specify equipment type and model in Section E on page 2).	
Dispenser ID: 1/2		**Dispenser ID:** 3/4	
[X] Dispenser Containment Sensor(s)	Model: VR-208	[X] Dispenser Containment Sensor(s)	Model: VR-208
[X] Shear Valve(s).		[X] Shear Valve(s)	
[ ] Dispenser Containment Float(s) and Chain(s).		[ ] Dispenser Containment Float(s) and Chain(s).	
Dispenser ID: 5/6		**Dispenser ID:** 7/8	
[X] Dispenser Containment Sensor(s)	Model: VR-208	[X] Dispenser Containment Sensor(s).	Model: VR-208
[X] Shear Valve(s).		[X] Shear Valve(s).	
[ ] Dispenser Containment Float(s) and Chain(s).		[ ] Dispenser Containment Float(s) and Chain(s).	
Dispenser ID:		**Dispenser ID:**	
[ ] Dispenser Containment Sensor(s)	Model:	[ ] Dispenser Containment Sensor(s).	Model:
[ ] Shear Valve(s).		[ ] Shear Valve(s).	
[ ] Dispenser Containment Float(s) and Chain(s).		[ ] Dispenser Containment Float(s) and Chain(s).	

* If the facility contains more tanks or dispensers, copy this form. Include information for every tank and dispenser at the facility.

C. Certification

I certify that the equipment identified in this document was inspected/serviced in accordance with the manufacturers' guidelines. Attached to this certification is information (e.g manufacturers' checklists) necessary to verify that this information is correct. and a Site Plan showing the layout of monitoring equipment. For any equipment capable of generating such reports, I have also attached a copy of the (Check all that apply): [X] System set-up [X] Alarm history report

Technician Name (print): AXEL MEDINA Signature:

Certification No.: b-36644 License. No.: 743160 (Class 'A' General Enginering Contractor License)

Testing Company Name: Tanknology Phone No.: (800) 800-4633

Site Address: 11000 N. MoPac Expressway, suite 500, Austin, TX 78759 Date of Testing/Servicing: 04/02/2010

Monitoring System Certification

Site Address 4015 W. CENTURY BLVD. Date of Testing/Service: 04/02/2010

D. Results of Testing/Servicing

Software Version Installed: _____

Complete the following checklist:

[X] Yes	[ ] No *		Is the audible alarm operational?
[X] Yes	[ ] No *		Is the visual alarm operational?
[X] Yes	[ ] No *		Were all sensors visually inspected, functionally tested, and confirmed operational?
[X] Yes	[ ] No *		Were all sensors installed at lowest point of secondary containment and positioned so that other equipment will not interfere with their proper operation?
[ ] Yes	[ ] No *	[X] N/A	If alarms are relayed to a remote monitoring station, is all communications equipment (e.g. modem) operational?
[X] Yes	[ ] No *	[ ] N/A	For pressurized piping systems, does the turbine automatically shut down if the piping secondary containment monitoring system detects a leak, fails to operate, or is electrically disconnected? If yes: which sensors initiate positive shut-down? (check all that apply) [X] Sump/Trench Sensors; [X] Dispenser Containment Sensors. Did you confirm positive shut-down due to leaks and sensor failure/disconnection? [X] Yes [ ] No
[X] Yes	[ ] No *	[ ] N/A	For tank systems that utilize the monitoring system as the primary tank overfill warning device (i.e.: no mechanical overfill prevention valve is installed), is the overfill warning alarm visible and audible at the tank fill points(s) and operating properly? If so, at what percent of tank capacity does the alarm trigger? 90 %
[ ] Yes*	[X] No		Was any monitoring equipment replaced? If yes, identify specific sensors, probes, or other equipment replaced and list the manufacturer name and model for all replacement parts in Section E, below.
[ ] Yes*	[X] No		Was liquid found inside any secondary containment systems designed as dry systems? (check all that apply) [ ] Product; [ ] Water. If yes, describe causes in Section E, below.
[X] Yes	[ ] No *		Was monitoring system set-up reviewed to ensure proper settings? Attach set-up reports, if applicable.
[X] Yes	[ ] No *		Is all monitoring equipment operational per manufacturers' specifications?

*** In Section E below, describe how and when these deficiences were or will be corrected.**

E. Comments:

Monitoring System Certification

Site Address: 4015 W. CENTURY BLVD. Date of Testing/Service: 04/02/2010

F. In-Tank Gauging / SIR Equipment

☐ Check this box if tank gauging is used only for inventory control.

☐ Check this box if no tank gauging or SIR equipment is installed.

Check this box if no tank gauging or SIR equipment is installed.

This section must be completed if in-tank gauging equipment is used to perform leak detection monitoring.

Complete the following checklist:

☒ Yes	☐ No *	Has all input wiring been inspected for proper entry and termination, including testing for ground faults?
☒ Yes	☐ No *	Were all tank gauging probes visually inspected for damage and residue buildup?
☒ Yes	☐ No *	Was accuracy of system product level readings tested?
☒ Yes	☐ No *	Was accuracy of system water level readings tested?
☒ Yes	☐ No *	Were all probes reinstalled properly?
☒ Yes	☐ No *	Were all items on the equipment manufacturers' maintenance checklist completed?

* In the Section H, below, describe how and when these deficiencies were or will be corrected.

G. Line Leak Detectors (LLD) :

☐ Check this box if LLDs are not installed.

Complete the following checklist:

☒ Yes	☐ No *	☐ N/A	For equipment start-up or annual equipment certification, was a leak simulated to verify LLD performance? (Check all that apply) Simulated leak rate: ☒ 3 g.p.h ☐ 0.1 g.p.h ☐ 0.2 g.p.h
☒ Yes	☐ No *		Were all LLDs confirmed operational and accurate within regulatory requirements?
☒ Yes	☐ No *		Was the testing apparatus properly calibrated?
☐ Yes	☐ No *	☒ N/A	For mechanical LLDs, does the LLD restrict product flow if it detects a leak?
☒ Yes	☐ No *	☐ N/A	For electronic LLDs, does the turbine automatically shut off if the LLD detects a leak?
☒ Yes	☐ No *	☐ N/A	For electronic LLDs, does the turbine automatically shut off if any portion of the monitoring system is disabled or disconnected?
☒ Yes	☐ No *	☐ N/A	For electronic LLDs, does the turbine automatically shut off if any portion of the monitoring system malfunctions or fails a test?
☒ Yes	☐ No *	☐ N/A	For electronic LLDs, have all accessible wiring connections been visually inspected?
☒ Yes	☐ No *		Were all items on the equipment manufacturers' maintenance checklist completed?

* In the Section H, below, describe how and when these deficiencies were or will be corrected.

H. Comments:

Secondary Containment Testing Report Form

This form is intended for use by contractors performing periodic testing of UST secondary containment systems. Use the appropriate pages of this form to report results for all components tested. The completed form, written test procedures, and printouts from tests (if applicable), should be provided to the facility owner/operator for submittal to the local regulatory agency.

1. FACILITY INFORMATION

Facility Name: CHEVRON 206907	Date of Testing: 04/02/2010
Facility Address: 4015 W. CENTURY BLVD. , INGLEWOOD, CA, 90304	
Facility Contact: MANAGER	Phone: (310) 674-3225
Date Local Agency Was Notified of Testing : 03/23/2010	
Name of Local Agency Inspector (if present during testing): Chad Horrocks	

2. TESTING CONTRACTOR INFORMATION

Company Name: TANKNOLOGY, INC.	
Technician Conducting Test: AXEL MEDINA	
Credentials: [X] CSLB Licensed Contractor	[X] SWRCB Licensed Tank Tester
License Type: a-ut	License Number: 743160-8014682

Manufacturer	Manufacturer Training Component(s)	Date Training Expires
philtite-2936053761	spill buckets	08/19/2010
		/ /
		/ /
		/ /

3. SUMMARY OF TEST RESULTS

Component	Pass	Fail	Not Tested	Repairs Made	Component	Pass	Fail	Not Tested	Repairs Made
Spill Box 1 SUP FILL	X								
Spill Box 1 SUP VAPOR	X								
Spill Box 2 REG FILL	X								
Spill Box 2 REG VAPOR	X								

If hydrostatic testing was performed, describe what was done with the water after completion of tests:

water was left in on site barrel.

CERTIFICATION OF TECHNICIAN RESPONSIBLE FOR CONDUCTING THIS TESTING

To the best of my knowledge, the facts stated in this document are accurate and in full compliance with legal requirements

Technician's Signature: _____ Date: 04/02/2010

9. Spill Bucket Testing Report Form

This form is intended for use by contractors performing annual testing of UST spill containment structures. The completed form and printouts from tests (if applicable), should be provided to the facility owner/operator for submittal to the local regulatory agency.

1. FACILITY INFORMATION

Facility Name: CHEVRON 206907	Date of Testing: 04/02/2010
Facility Address: 4015 W. CENTURY BLVD. , INGLEWOOD, CA, 90304	
Facility Contact: MANAGER	Phone: (310) 674-3225
Date Local Agency Was Notified of Testing : 03/23/2010	
Name of Local Agency Inspector (if present during testing): Chad Horrocks	

2. TESTING CONTRACTOR INFORMATION

Company Name: TANKNOLOGY, INC.
Technician Conducting Test: AXEL MEDINA
Credentials[1]: [X] CSLB Contractor [X] ICC Service Tech. [X] SWRCB Tank Tester [X] Other *(Specify)* a-ut
License Number: 743160-8014682

3. SPILL BUCKET TESTING INFORMATION

Test Method Used:	[X] Hydrostatic	[ ] Vacuum	[ ] Other	
Test Equipment Used: measuring tape			Equipment Resolution: visual	
Identify Spill Bucket *(By Tank Number, Stored Product, etc.)*	1 1 SUP FILL	2 1 SUP VAPOR	3 2 REG FILL	4 2 REG VAPOR
Bucket Installation Type:	[ ] Direct Bury [X] Contained in Sump	[ ] Direct Bury [X] Contained in Sump	[ ] Direct Bury [X] Contained in Sump	[ ] Direct Bury [X] Contained in Sump
Bucket Diameter:	11"	11"	11"	11"
Bucket Depth:	13"	13"	13"	13"
Wait time between applying vacuum/water and starting test:	0	0	0	0
Test Start Time (T_I):	0905	0905	0905	0905
Initial Reading (R_I):	10"	11"	10"	11"
Test End Time (T_F):	1005	1005	1005	1005
Final Reading (R_F):	10"	11"	10"	11"
Test Duration:	1 hour	1 hour	1 hour	1 hour
Change in Reading ($R_F - R_I$):	0	0	0	0
Pass/Fail Threshold or Criteria:	0	0	0	0

Comments - *(include information on repairs made prior to testing, and recommended follow-up for failed tests)*

CERTIFICATION OF TECHNICIAN RESPONSIBLE FOR CONDUCTING THIS TESTING

I hereby certify that all the information contained in this report is true, accurate, and in full compliance with legal requirements.

Technician's Signature: Date: 04/02/2010

[1] State laws and regulations do not currently require testing to be performed by a qualified contractor. However, local requirements

Tanknology
8501 N MOPAC EXPRESSWAY, SUITE 400
AUSTIN, TEXAS 78759
(512) 451-6334
FAX (512) 459-1459

TEST DATE: 04/02/10

WORK ORDER NUMBER 3173827

CLIENT: CHEVRON PRODUCTS COMPANY

SITE: CHEVRON 206907

COMMENTS

Witness Monitor Certification Testing with LA County notified 3/23/10, technician checked in and out with SolveOne with David, and Justin. site contacted on 3/23/10 and confirmed with "AKRAN". Replaced (1) Morrison 305C-4 fill cap, (1) Phil-tite SWF-100B fill adaptor, (1) Hour labor for parts replaced and troubleshooting. All testing passed.

PARTS REPLACED

1	SWIVEL FILL ADAPTER
1	FILL CAP

HELIUM PINPOINT TEST RESULTS (IF APPLICABLE)

SITE DIAGRAM

Tanknology
8501 N MOPAC EXPRESSWAY, SUITE 400
AUSTIN, TEXAS 78759
(512) 451-6334
FAX (512) 459-1459

TEST DATE: 04/02/10

WORK ORDER NUMBER3173827

CLIENT: CHEVRON PRODUCTS COMPANY

SITE: CHEVRON 206907

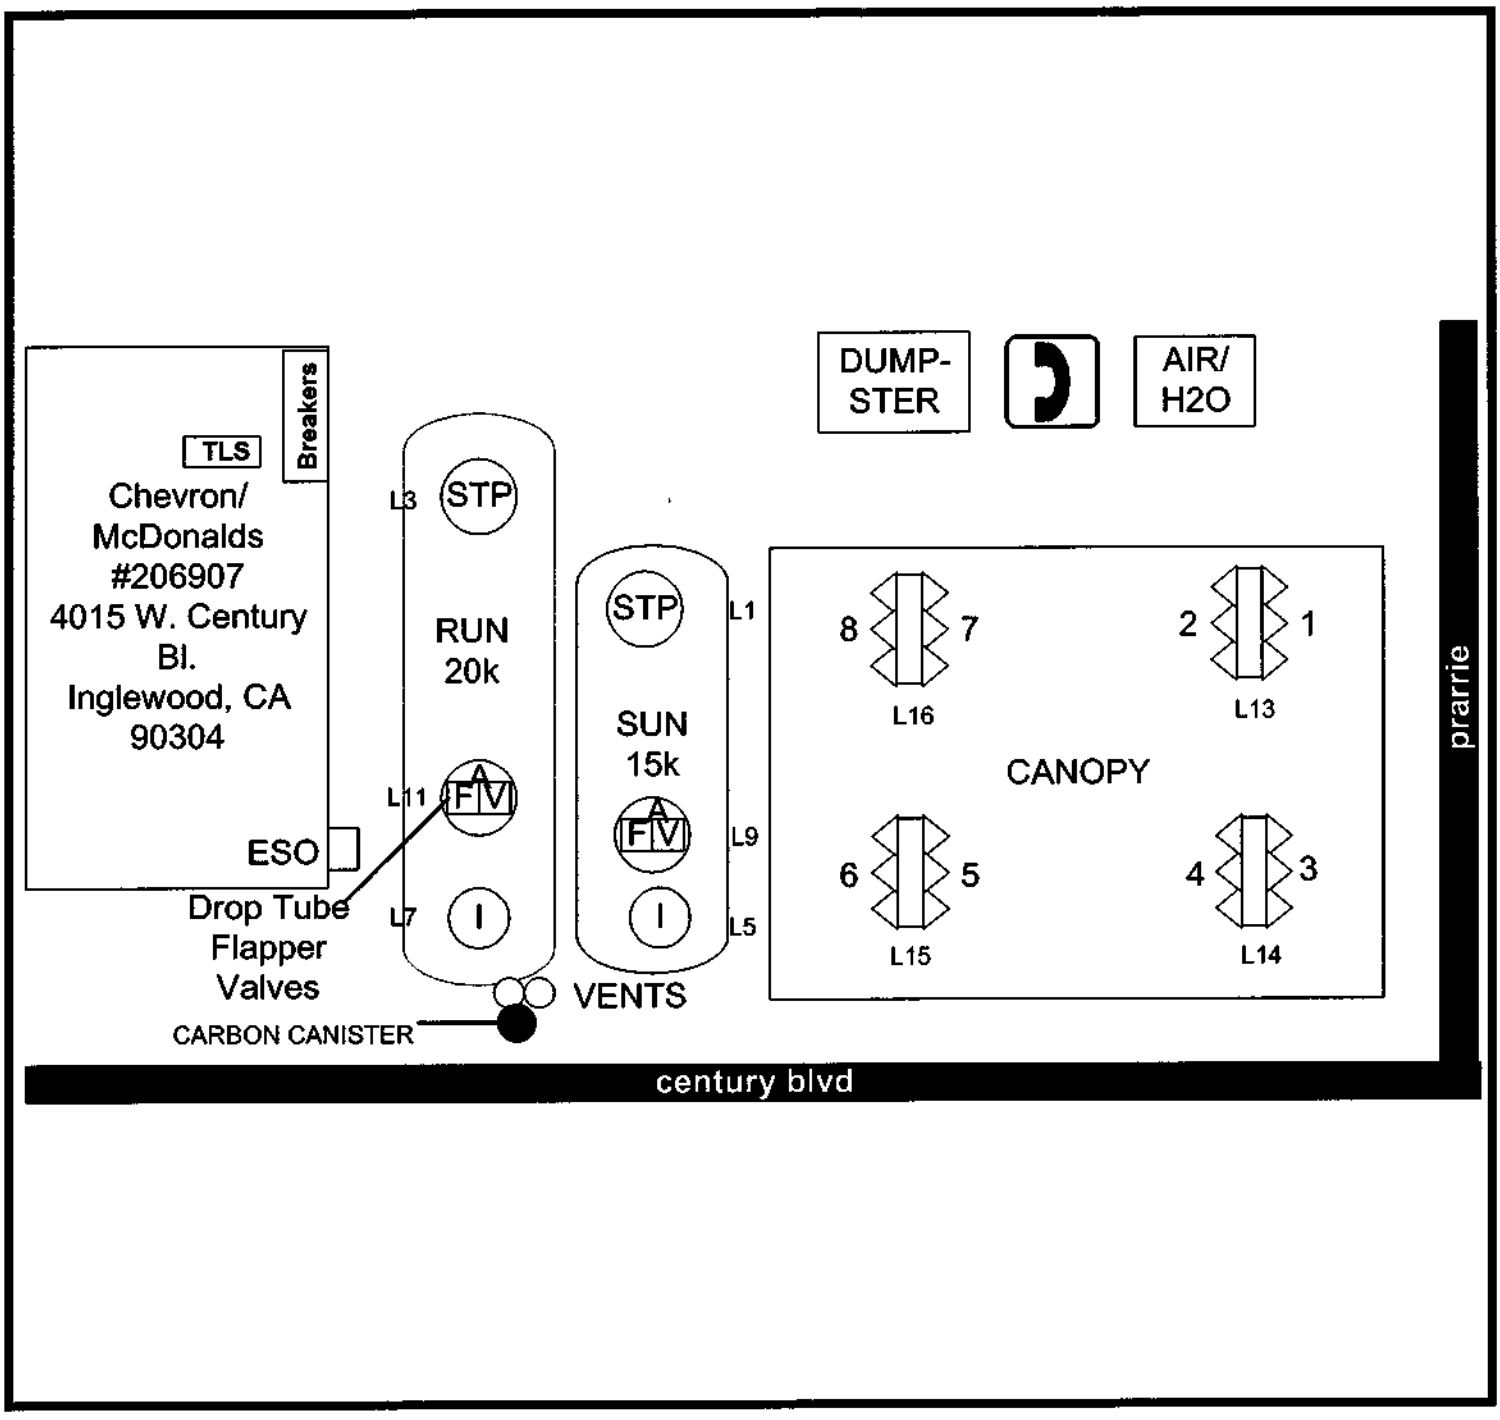

Printed 04/08/2010 08:32 ACRAMER

Work Order: 3173827

(ESO) & (ESV) Testing Form - Version 1- 6/25/2007

Emergency Shut Off (ESO) & Dispenser Emergency Shutoff Valve (ESV)

ANNUAL TEST RECORD LOCATIONS AND TEST DATA

Testing Company:	Tanknology	**Date:**	4-2-10		
Location Name:	Chevron #	**Store #:**		**State ID #:**	
Address:	4015 Century blvd.	**City:**	Inglewood	**State:**	CA

Emergency Shut Off (ESO) Testing Results

On 4-2-10 in accordance with "ESO Vendor Letter (3-21-05).doc", from Valero's Retail Compliance Department, as a part of annual compliance testing, this representative tested the Emergency Shut Off (ESO) switches indicated on this sketch. Findings listed below:

Emergency Shut Off (ESO) Operational?	(Y) / N	If No, Provide Maintenance Log #		Date Called :	

Dispenser Emergency Shutoff Valve (ESV) Testing Results

On 4-2-10 in accordance with NFPA 30A this representative tested the automatic-closing feature of the Dispenser Emergency Shutoff VALVE(S) (ESV) located in the supply lines at the base of each individual island type dispenser indicated on the diagram below. Each device (#) 8 in all, would automatically close. Findings listed below:

Disp. Emergency Shut Off Valve (ESV) Operational?	(Y) / N	If No, Provide Maintenance Log #		Date Called :	

Site Map Of Location and Placement of Devices Tested:

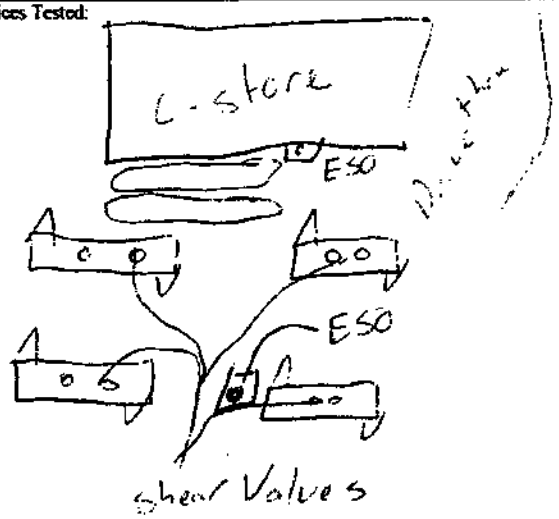

Signature Of Representative:

Work Order: 3173827

MC.CHEVRON CSI-1863
4015 W CENTURY BLVD
INGLEWOOD,CA 91301
SITE 206907

APR 2, 2010 11:00 AM

SYSTEM STATUS REPORT
ALL FUNCTIONS NORMAL

IN-TANK SETUP

T 1:SUPREME
PRODUCT CODE : 1
THERMAL COEFF :.000700
TANK DIAMETER : 118.00
TANK PROFILE : 4 PTS
FULL VOL : 14906
88.5 INCH VOL : 12261
59.0 INCH VOL : 7593
29.5 INCH VOL : 2890

FLOAT SIZE: 4.0 IN.

WATER WARNING : 2.0
HIGH WATER LIMIT: 3.0

MAX OR LABEL VOL: 14906
OVERFILL LIMIT : 90%
: 13415
HIGH PRODUCT : 95%
: 14160
DELIVERY LIMIT : 12%
: 1788

LOW PRODUCT : 500
LEAK ALARM LIMIT: 6
SUDDEN LOSS LIMIT: 99
TANK TILT : 0.00
PROBE OFFSET : 0.00

SIPHON MANIFOLDED TANKS
T#: NONE
LINE MANIFOLDED TANKS
T#: NONE

LEAK MIN PERIODIC: 0%
: 0

LEAK MIN ANNUAL : 8%
: 1192

PERIODIC TEST TYPE
STANDARD

T 2:REGULAR
PRODUCT CODE : 2
THERMAL COEFF :.000700
TANK DIAMETER : 118.00
TANK PROFILE : 4 PTS
FULL VOL : 19703
88.5 INCH VOL : 16085
59.0 INCH VOL : 9988
29.5 INCH VOL : 3848

FLOAT SIZE: 4.0 IN.

WATER WARNING : 2.0
HIGH WATER LIMIT: 3.0

MAX OR LABEL VOL: 19703
OVERFILL LIMIT : 90%
: 17732
HIGH PRODUCT : 95%
: 18718
DELIVERY LIMIT : 12%
: 2364

LOW PRODUCT : 750
LEAK ALARM LIMIT: 6
SUDDEN LOSS LIMIT: 99
TANK TILT : 0.00
PROBE OFFSET : 0.00

SIPHON MANIFOLDED TANKS
T#: NONE
LINE MANIFOLDED TANKS
T#: NONE

LEAK MIN PERIODIC: 0%
: 0

LEAK MIN ANNUAL : 8%
: 1576

PERIODIC TEST TYPE
STANDARD

ANNUAL TEST FAIL
ALARM DISABLED

PERIODIC TEST FAIL
ALARM DISABLED

GROSS TEST FAIL
ALARM DISABLED

ANN TEST AVERAGING: OFF
PER TEST AVERAGING: OFF

TANK TEST NOTIFY: OFF

TNK TST SIPHON BREAK:OFF

DELIVERY DELAY : 3 MIN
PUMP THRESHOLD : 10.00%

PRESSURE LINE LEAK SETUP

Q 1:SUPREME

TYP:2.0/3.0IN FIBERGLASS
2.0IN DIA LEN: 200 FEET

3.0IN DIA LEN: 0 FEET

SHUTDOWN RATE: 3.0 GPH
LOW PRESSURE SHUTOFF:NO
LOW PRESSURE : 0 PSI

T 1:SUPREME
DISPENSE MODE:
STANDARD
SENSOR: NON-VENTED
PRESSURE OFFSET: 0.0PSI

Q 3:REGULAR

TYP:2.0/3.0IN FIBERGLASS
2.0IN DIA LEN: 200 FEET

3.0IN DIA LEN: 0 FEET

SHUTDOWN RATE: 3.0 GPH
LOW PRESSURE SHUTOFF:NO
LOW PRESSURE : 0 PSI

T 2:REGULAR
DISPENSE MODE:
STANDARD
SENSOR: NON-VENTED
PRESSURE OFFSET: 0.0PSI

LINE LEAK LOCKOUT SETUP

LOCKOUT SCHEDULE
DAILY
START TIME: DISABLED
STOP TIME : DISABLED

Pg. 1

Work Order: 3173827

LIQUID SENSOR SETUP

L 1:SUPREME STP SUMP
DUAL FLT. DISCRIMINATING
CATEGORY : STP SUMP

L 3:REGULAR STP SUMP
DUAL FLT. DISCRIMINATING
CATEGORY : STP SUMP

L 5:SUPREME ANNULAR
TRI-STATE (SINGLE FLOAT)
CATEGORY : ANNULAR SPACE

L 7:REGULAR ANNULAR
TRI-STATE (SINGLE FLOAT)
CATEGORY : ANNULAR SPACE

L 9:SUPREME FILL SUMP
TRI-STATE (SINGLE FLOAT)
CATEGORY : PIPING SUMP

L11:REGULAR FILL SUMP
DUAL FLT. HIGH VAPOR
CATEGORY : PIPING SUMP

L13:DISP 1-2
DUAL FLT. DISCRIMINATING
CATEGORY : DISPENSER PAN

L14:DISP 3-4
DUAL FLT. DISCRIMINATING
CATEGORY : DISPENSER PAN

L15:DISP 5-6
DUAL FLT. DISCRIMINATING
CATEGORY : DISPENSER PAN

L16:DISP 7-8
DUAL FLT. DISCRIMINATING
CATEGORY : DISPENSER PAN

OUTPUT RELAY SETUP

PLLD LINE DISABLE SETUP

Q 1:SUPREME

IN-TANK ALARMS
 T 1:HIGH WATER ALARM
 T 1:LOW PRODUCT ALARM

LIQUID SENSOR ALMS
 L 1:FUEL ALARM
 L 5:FUEL ALARM
 L 9:FUEL ALARM
 L13:FUEL ALARM
 L14:FUEL ALARM
 L15:FUEL ALARM
 L16:FUEL ALARM
 L 1:SENSOR OUT ALARM
 L 5:SENSOR OUT ALARM
 L 9:SENSOR OUT ALARM
 L13:SENSOR OUT ALARM
 L14:SENSOR OUT ALARM
 L15:SENSOR OUT ALARM
 L16:SENSOR OUT ALARM
 L 1:SHORT ALARM
 L 5:SHORT ALARM
 L 9:SHORT ALARM
 L13:SHORT ALARM
 L14:SHORT ALARM
 L15:SHORT ALARM
 L16:SHORT ALARM
 L 1:LIQUID WARNING
 L 9:LIQUID WARNING
 L13:LIQUID WARNING
 L14:LIQUID WARNING
 L15:LIQUID WARNING
 L16:LIQUID WARNING

ISD SITE ALARMS
 ISD GROSS PRES FAIL
 ISD DEGRD PRES FAIL
 ISD VAPOR LEAK FAIL
 ISD VP PRES FAIL

 ISD VP STATUS FAIL
 ISD SETUP FAIL
 ISD SENSOR OUT FAIL

ISD HOSE ALARMS
 ALL:GROSS COLLECT FAIL
 ALL:DEGRD COLLECT FAIL
 ALL:FLOW COLLECT FAIL

Q 3:REGULAR

IN-TANK ALARMS
 T 2:HIGH WATER ALARM
 T 2:LOW PRODUCT ALARM

LIQUID SENSOR ALMS
 L 3:FUEL ALARM
 L 7:FUEL ALARM
 L11:FUEL ALARM
 L13:FUEL ALARM
 L14:FUEL ALARM
 L15:FUEL ALARM
 L16:FUEL ALARM
 L 3:SENSOR OUT ALARM
 L 7:SENSOR OUT ALARM
 L11:SENSOR OUT ALARM
 L13:SENSOR OUT ALARM
 L14:SENSOR OUT ALARM
 L15:SENSOR OUT ALARM
 L16:SENSOR OUT ALARM
 L 3:SHORT ALARM
 L 7:SHORT ALARM
 L11:SHORT ALARM
 L13:SHORT ALARM
 L14:SHORT ALARM
 L15:SHORT ALARM
 L16:SHORT ALARM
 L 3:LIQUID WARNING
 L11:LIQUID WARNING
 L13:LIQUID WARNING
 L14:LIQUID WARNING
 L15:LIQUID WARNING
 L16:LIQUID WARNING

ISD SITE ALARMS
 ISD GROSS PRES FAIL
 ISD DEGRD PRES FAIL
 ISD VAPOR LEAK FAIL
 ISD VP PRES FAIL

 ISD VP STATUS FAIL
 ISD SETUP FAIL
 ISD SENSOR OUT FAIL

ISD HOSE ALARMS
 ALL:GROSS COLLECT FAIL
 ALL:DEGRD COLLECT FAIL
 ALL:FLOW COLLECT FAIL

SOFTWARE REVISION LEVEL
VERSION 329.01
SOFTWARE# 346329-100-B
CREATED - 09.01.29.15.44

S-MODULE# 330160-004-a
SYSTEM FEATURES:
  PERIODIC IN-TANK TESTS
  ANNUAL IN-TANK TESTS
  ISD

Pg. 2

Work Order: 3173827

ALARM HISTORY REPORT

---- IN-TANK ALARM -----

T 1:SUPREME

HIGH WATER ALARM
APR 2, 2010 10:45 AM
APR 14, 2009 11:37 AM

OVERFILL ALARM
APR 2, 2010 10:36 AM
APR 14, 2009 11:56 AM

LOW PRODUCT ALARM
APR 2, 2010 10:26 AM

SUDDEN LOSS ALARM
APR 2, 2010 10:48 AM
APR 2, 2010 10:24 AM
DEC 11, 2009 9:26 AM

HIGH PRODUCT ALARM
APR 2, 2010 10:39 AM
APR 14, 2009 11:57 AM

INVALID FUEL LEVEL
APR 2, 2010 10:26 AM
MAY 27, 2009 4:58 PM
APR 14, 2009 11:59 AM

PROBE OUT
APR 2, 2010 10:48 AM
APR 2, 2010 10:24 AM
DEC 11, 2009 12:26 PM

HIGH WATER WARNING
APR 2, 2010 10:45 AM
APR 14, 2009 11:37 AM

DELIVERY NEEDED
APR 2, 2010 10:25 AM
FEB 25, 2010 8:15 PM
FEB 18, 2010 9:09 PM

MAX PRODUCT ALARM
APR 2, 2010 10:39 AM
APR 14, 2009 11:58 AM

LOW TEMP WARNING
APR 2, 2010 10:48 AM
APR 14, 2009 11:34 AM

* * * * * END * * * * *

ALARM HISTORY REPORT

---- IN-TANK ALARM -----

T 2:REGULAR

HIGH WATER ALARM
APR 2, 2010 10:45 AM

OVERFILL ALARM
APR 2, 2010 10:36 AM
APR 14, 2009 11:51 AM

LOW PRODUCT ALARM
APR 2, 2010 10:26 AM
MAY 1, 2009 5:56 PM
APR 14, 2009 11:33 AM

SUDDEN LOSS ALARM
APR 2, 2010 10:55 AM
DEC 11, 2009 12:28 PM
DEC 11, 2009 9:25 AM

HIGH PRODUCT ALARM
APR 2, 2010 10:39 AM
APR 14, 2009 11:52 AM

INVALID FUEL LEVEL
APR 2, 2010 10:26 AM
APR 14, 2009 11:32 AM

PROBE OUT
APR 2, 2010 10:55 AM
APR 2, 2010 10:25 AM
DEC 11, 2009 12:29 PM

HIGH WATER WARNING
APR 2, 2010 10:45 AM
APR 14, 2009 11:36 AM

DELIVERY NEEDED
APR 2, 2010 10:25 AM
NOV 8, 2009 8:21 PM
OCT 4, 2009 5:56 PM

MAX PRODUCT ALARM
APR 2, 2010 10:39 AM
APR 14, 2009 11:52 AM

LOW TEMP WARNING
APR 2, 2010 10:56 AM
APR 14, 2009 11:33 AM

* * * * * END * * * * *

ALARM HISTORY REPORT

----- SENSOR ALARM -----
L 1:SUPREME STP SUMP
STP SUMP
SENSOR OUT ALARM
APR 2, 2010 9:36 AM

FUEL ALARM
APR 2, 2010 9:19 AM

LIQUID WARNING
APR 2, 2010 9:18 AM

* * * * * END * * * * *

ALARM HISTORY REPORT

----- SENSOR ALARM -----
L 2:
OTHER SENSORS

* * * * * END * * * * *

ALARM HISTORY REPORT

----- SENSOR ALARM -----
L 3:REGULAR STP SUMP
STP SUMP
SENSOR OUT ALARM
APR 2, 2010 9:36 AM

LIQUID WARNING
APR 2, 2010 9:25 AM

LIQUID WARNING
APR 2, 2010 9:22 AM

89-3

ALARM HISTORY REPORT

----- SENSOR ALARM -----
L 5:SUPREME ANNULAR
ANNULAR SPACE
SENSOR OUT ALARM
APR 2, 2010 9:36 AM

FUEL ALARM
APR 2, 2010 9:21 AM

SENSOR OUT ALARM
APR 14, 2009 9:57 AM

* * * * * END * * * * *

ALARM HISTORY REPORT

----- SENSOR ALARM -----
L 9:SUPREME FILL SUMP
PIPING SUMP
SENSOR OUT ALARM
APR 2, 2010 9:36 AM

FUEL ALARM
APR 2, 2010 9:19 AM

FUEL ALARM
FEB 7, 2010 6:37 AM

* * * * * END * * * * *

ALARM HISTORY REPORT

----- SENSOR ALARM -----
L13:DISP 1-2
DISPENSER PAN
SENSOR OUT ALARM
APR 2, 2010 9:36 AM

LIQUID WARNING
APR 2, 2010 9:33 AM

LIQUID WARNING
APR 2, 2010 9:33 AM

* * * * * END * * * * *

ALARM HISTORY REPORT

----- SENSOR ALARM -----
L 7:REGULAR ANNULAR
ANNULAR SPACE
SENSOR OUT ALARM
APR 2, 2010 9:36 AM

FUEL ALARM
APR 2, 2010 9:27 AM

SENSOR OUT ALARM
APR 14, 2009 9:57 AM

* * * * * END * * * * *

ALARM HISTORY REPORT

----- SENSOR ALARM -----
L10:
OTHER SENSORS

* * * * * END * * * * *

ALARM HISTORY REPORT

----- SENSOR ALARM -----
L14:DISP 3-4
DISPENSER PAN
SENSOR OUT ALARM
APR 2, 2010 9:36 AM

LIQUID WARNING
APR 2, 2010 9:33 AM

LIQUID WARNING
APR 2, 2010 9:32 AM

* * * * * END * * * * *

ALARM HISTORY REPORT

----- SENSOR ALARM -----
L11:REGULAR FILL SUMP
PIPING SUMP
SENSOR OUT ALARM
APR 2, 2010 9:36 AM

LIQUID WARNING
APR 2, 2010 9:26 AM

LIQUID WARNING
APR 2, 2010 9:26 AM

Pg. 4

ALARM HISTORY REPORT

----- SENSOR ALARM -----
L15:DISP 5-6
DISPENSER PAN
SENSOR OUT ALARM
APR 2, 2010 9:36 AM

LIQUID WARNING
APR 2, 2010 9:29 AM

LIQUID WARNING
APR 2, 2010 9:29 AM

* * * * * END * * * * *

ALARM HISTORY REPORT

----- SENSOR ALARM -----
L16:DISP 7-8
DISPENSER PAN
SENSOR OUT ALARM
APR 2, 2010 9:36 AM

LIQUID WARNING
APR 2, 2010 9:32 AM

LIQUID WARNING
APR 2, 2010 9:30 AM

* * * * * END * * * * *

ALARM HISTORY REPORT

----- SENSOR ALARM -----
Q 1:SUPREME
PLLD SHUTDOWN ALARM
APR 2, 2010 10:45 AM

PLLD SHUTDOWN ALARM
APR 2, 2010 10:16 AM

GROSS LINE FAIL
APR 2, 2010 10:16 AM

PLLD SHUTDOWN ALARM
APR 2, 2010 9:36 AM

PLLD SHUTDOWN ALARM
APR 2, 2010 9:33 AM

PLLD SHUTDOWN ALARM
APR 2, 2010 9:33 AM

PLLD SHUTDOWN ALARM
APR 2, 2010 9:33 AM

PLLD SHUTDOWN ALARM
APR 2, 2010 9:32 AM

PLLD SHUTDOWN ALARM
APR 2, 2010 9:32 AM

PLLD SHUTDOWN ALARM
APR 2, 2010 9:30 AM

* * * * * END * * * * *

ALARM HISTORY REPORT

----- SENSOR ALARM -----
Q 2:

ALARM HISTORY REPORT

----- SENSOR ALARM -----
Q 3:REGULAR
PLLD SHUTDOWN ALARM
APR 2, 2010 10:45 AM

PLLD SHUTDOWN ALARM
APR 2, 2010 10:22 AM

GROSS LINE FAIL
APR 2, 2010 10:22 AM

PLLD SHUTDOWN ALARM
APR 2, 2010 9:36 AM

PLLD SHUTDOWN ALARM
APR 2, 2010 9:33 AM

PLLD SHUTDOWN ALARM
APR 2, 2010 9:33 AM

PLLD SHUTDOWN ALARM
APR 2, 2010 9:33 AM

PLLD SHUTDOWN ALARM
APR 2, 2010 9:32 AM

PLLD SHUTDOWN ALARM
APR 2, 2010 9:32 AM

PLLD SHUTDOWN ALARM
APR 2, 2010 9:30 AM

* * * * * END * * * * *

MC.CHEVRON CSI-1863
4015 W CEMTURY BLVD
INGLEWOOD,CA 91301
SITE 206907

APR 2, 2010 11:02 AM

SYSTEM STATUS REPORT

ALL FUNCTIONS NORMAL

Pg. 5

F/N: 18209-25281

UNIFIED PROGRAM CONSOLIDATED FORM
UNDERGROUND STORAGE TANK
MONITORING PLAN – (Page 1 of 2)

TYPE OF ACTION ☒ 1. NEW PLAN ☐ 2. CHANGE OF INFORMATION 490-1.

PLAN TYPE (Check one item only) ☒ 1. MONITORING IS IDENTICAL FOR ALL USTs AT THIS FACILITY. ☐ 2. THIS PLAN COVERS ONLY THE FOLLOWING UST SYSTEM(S): 490-2.

RECEIVED
MAY 04 2010
CITY OF PUBLIC WORKS
ENVIRONMENTAL PROGRAMS

I. FACILITY INFORMATION

FACILITY ID # (Agency Use Only) 1.

BUSINESS NAME (Same as Facility Name or DBA) Chevron Station# 206907 3.

BUSINESS SITE ADDRESS 4015 W. Century Blvd. 103. CITY Inglewood, CA 90304 104.

II. EQUIPMENT TESTING AND PREVENTIVE MAINTENANCE

Testing, preventive maintenance, and calibration of monitoring equipment (e.g., sensors, probes, line leak detectors, etc.) must be performed at the frequency specified by the equipment manufacturers' instructions, or annually, whichever is more frequent. Such work must be performed by qualified personnel. [23 CCR §2632, 2634, 2638, 2641]

MONITORING EQUIPMENT IS SERVICED ☒ 1. ANNUALLY ☐ 99. OTHER (Specify): 490-3a. 490-3b.

III. MONITORING LOCATIONS

☐ 1. NEW SITE PLOT PLAN/MAP SUBMITTED WITH THIS PLAN ☒ 2. SITE PLOT PLAN/MAP PREVIOUSLY SUBMITTED [23 CCR §2632, 2634] 490-4.

IV. TANK MONITORING IS PERFORMED USING THE FOLLOWING METHOD(S) (Check all that apply)

☒ 1. CONTINUOUS ELECTRONIC TANK MONITORING OF ANNULAR (INTERSTITIAL) SPACE(S) OR SECONDARY CONTAINMENT VAULT(S) WITH AUDIBLE AND VISUAL ALARMS. [23 CCR §2632, 2634] 490-5.

SECONDARY CONTAINMENT IS: ☒ a. DRY ☐ b. LIQUID FILLED ☐ c. PRESSURIZED ☐ d. UNDER VACUUM 490-6.

PANEL MANUFACTURER: Veeder-Root 490-7. MODEL #: TLS-350 490-8.

LEAK SENSOR MANUFACTURER: Veeder-Root 490-9. MODEL #(S): Liquid Sensor Series 794380-409 490-10.

☐ 2. AUTOMATIC TANK GAUGING (ATG) SYSTEM USED TO MONITOR SINGLE WALL TANK(S). [23 CCR §2643] 490-11.

PANEL MANUFACTURER 490-12. MODEL #: 490-13.

IN-TANK PROBE MANUFACTURER: 490-14. MODEL #(S): 490-15.

LEAK TEST FREQUENCY: ☐ a. CONTINUOUS ☐ b. DAILY/NIGHTLY ☐ c. WEEKLY 490-16.
☐ d. MONTHLY ☐ e. OTHER (Specify): 490-17.

PROGRAMMED TESTS: ☐ a. 0.1 g.p.h. ☐ b. 0.2 g.p.h. ☐ c. OTHER (Specify): 490-18. 490-19.

☐ 3. MONTHLY STATISTICAL INVENTORY RECONCILIATION [23 CCR §2646.1] 490-20.

☐ 4. WEEKLY MANUAL TANK GAUGING (MTG) [23 CCR §2645] TESTING PERIOD: ☐ a. 36 HOURS ☐ b. 60 HOURS 490-21. 490-22.

☐ 5. TANK INTEGRITY TESTING PER [23 CCR §2643.1] 490-23.

TEST FREQUENCY: ☐ a. ANNUALLY ☐ b. BIENNIALLY ☐ c. OTHER (Specify): 490-24. 490-25.

☐ 99. OTHER (Specify): 490-26. 490-27.

V. PIPE MONITORING IS PERFORMED USING THE FOLLOWING METHOD(S) (Check all that apply)

☒ 1. CONTINUOUS MONITORING OF PIPE/PIPING SUMP(S) AND OTHER SECONDARY CONTAINMENT WITH AUDIBLE & VISUAL ALARMS. 490-28.

[23 CCR §2636] SECONDARY CONTAINMENT IS: ☒ a. DRY ☐ b. LIQUID FILLED ☐ c. PRESSURIZED ☐ d. UNDER VACUUM 490-29.

PANEL MANUFACTURER: Veeder-Root 490-30. MODEL #: TLS-350 490-31.

LEAK SENSOR MANUFACTURER: Veeder-Root 490-32. MODEL #(S): Liquid Sensor Series 794380-352 490-33.

PIPING LEAK ALARM TRIGGERS AUTOMATIC PUMP (i.e., TURBINE) SHUTDOWN. ☒ a. YES ☐ b. NO 490-34.

FAILURE/DISCONNECTION OF THE MONITORING SYSTEM TRIGGERS AUTOMATIC PUMP SHUTDOWN. ☒ a. YES ☐ b. NO 490-35.

☐ 2. MECHANICAL LINE LEAK DETECTOR (MLLD) THAT ROUTINELY PERFORMS 3.0 g.p.h. LEAK TESTS AND RESTRICTS OR SHUTS OFF PRODUCT FLOW WHEN A LEAK IS DETECTED. [23 CCR§2636] 490-36.

MLLD MANUFACTURER(S): 490-37. MODEL #(S): 490-38.

☒ 3. ELECTRONIC LINE LEAK DETECTOR (ELLD) THAT ROUTINELY PERFORMS 3.0 g.p.h. LEAK TESTS. [23 CCR§2636] 490-39.

ELLD MANUFACTURER(S): Veeder-Root 490-40. MODEL #(S): PLLD Series 848480-003 490-41.

PROGRAMMED IN LINE LEAK TEST: ☐ a. MINIMUM MONTHLY 0.2 g.p.h. ☐ b. MINIMUM ANNUAL 0.1 g.p.h. 490-42.

ELLD DETECTION OF A PIPING LEAK TRIGGERS AUTOMATIC PUMP SHUTDOWN. ☒ a. YES ☐ b. NO 490-43.

ELLD FAILURE/DISCONNECTION TRIGGERS AUTOMATIC PUMP SHUTDOWN. ☒ a. YES ☐ b. NO 490-44.

☐ 4. PIPE INTEGRITY TESTING. 490-45.

TEST FREQUENCY: ☐ a. ANNUALLY ☐ b. EVERY 3 YEARS ☐ c. OTHER (Specify) 490-46. 490-47.

☐ 5. VISUAL PIPE MONITORING. 490-48.

FREQUENCY: ☐ a. DAILY ☐ b. WEEKLY ☐ c. MIN. MONTHLY & EACH TIME SYSTEM OPERATED* 490-49.

* Allowed for monitoring of unburied emergency generator fuel piping only per HSC §25281.5(b)(3)

☐ 6. SUCTION PIPING MEETS EXEMPTION CRITERIA. [23 CCR §2636(a)(3)] 490-50.

☐ 7. NO REGULATED PIPING PER HEALTH AND SAFETY CODE, DIVISION 20, CHAPTER 6.7 IS CONNECTED TO THE TANK SYSTEM. 490-51.

☐ 99. OTHER (Specify) 490-52. 490-53.

C648173

UNIFIED PROGRAM CONSOLIDATED FORM
UNDERGROUND STORAGE TANK
MONITORING PLAN – (Page 2 of 2)

VI. UNDER DISPENSER CONTAINMENT (UDC) MONITORING

(Check all that apply)

UDC MONITORING IS PERFORMED USING THE FOLLOWING METHOD(S)

☒ 1. CONTINUOUS ELECTRONIC MONITORING ☐ 2. FLOAT AND CHAIN ASSEMBLY ☐ 3. ELECTRONIC STAND-ALONE 490-54a.
☐ 4. NO DISPENSERS ☐ 99. OTHER (Specify) 490-54b.

LEAK MONITOR MANUFACTURER: Veeder-Root 490-55. MODEL #: TLS-350 490-56.
LEAK SENSOR MANUFACTURER: Veeder-Root 490-57. MODEL #(S): Liquid Sensor Series 794380-322 490-58.
DETECTION OF A LEAK INTO THE UDC TRIGGERS AUDIBLE AND VISUAL ALARMS. ☒ a. YES ☐ b. NO 490-59.
UDC LEAK ALARM TRIGGERS AUTOMATIC PUMP SHUTDOWN. ☒ a. YES ☐ b. NO 490-60.
FAILURE/DISCONNECTION OF UDC MONITORING SYSTEM TRIGGERS AUTOMATIC PUMP SHUTDOWN. ☒ a. YES ☐ b. NO 490-61.
UDC MONITORING STOPS THE FLOW OF PRODUCT AT THE DISPENSER. ☒ a. YES ☐ b. NO 490-62.

UDC CONSTRUCTION IS: ☒ 1. SINGLE WALL ☐ 2. DOUBLE WALL 490-63.
IF DOUBLE WALL: 490-64a.
UDC INTERSTITIAL SPACE IS MONITORED BY: ☐ a. LIQUID ☐ b. PRESSURE ☐ c. VACUUM
A LEAK WITHIN THE SECONDARY CONTAINMENT OF THE UDC TRIGGERS AUDIBLE AND VISUAL ALARMS. ☐ a. YES ☐ b. NO 490-64b.

VII. PERIODIC SYSTEM TESTING

☐ 1. ELD TESTING: THIS FACILITY HAS BEEN NOTIFIED BY THE STATE WATER RESOURCES CONTROL BOARD THAT ENHANCED LEAK DETECTION (ELD) MUST BE PERFORMED. PERIODIC ELD IS PERFORMED EVERY 36 MONTHS AS REQUIRED. [23 CCR §2644.1] 490-65.
☒ 2. SECONDARY CONTAINMENT COMPONENTS ARE TESTED EVERY 36 MONTHS. 490-66.
☒ 3. SPILL BUCKETS ARE TESTED ANNUALLY. 490-67.

VIII. RECORD KEEPING

The following monitoring/maintenance records are kept for this facility: 490-68.
☒ a. ALARM LOGS ☐ b. VISUAL INSPECTION RECORDS ☐ c. TANK INTEGRITY TESTING RESULTS
☐ d. SIR TESTING RESULTS (and supporting documentation records) ☐ e. TANK GAUGING RESULTS (and supporting documentation records)
☐ f. ATG TESTING RESULTS (and supporting documentation records) ☐ g. CORROSION PROTECTION 60-DAY LOGS
☒ h. EQUIPMENT MAINTENANCE AND CALIBRATION RECORDS

IX. TRAINING

☒ Personnel with UST monitoring responsibilities are familiar with all of the following documents relevant to their job duties: 490-69a.
REFERENCE DOCUMENTS MAINTAINED AT FACILITY☐ *(Check all that apply)*
☒ THIS UNDERGROUND STORAGE TANK MONITORING PLAN **(Required)** 490-69b.
☒ OPERATING MANUALS FOR ELECTRONIC MONITORING EQUIPMENT **(Required)** 490-69c.
☐ CALIFORNIA UNDERGROUND STORAGE TANK REGULATIONS 490-69d.
☐ CALIFORNIA UNDERGROUND STORAGE TANK LAW 490-69e.
☐ STATE WATER RESOURCES CONTROL BOARD (SWRCB) PUBLICATION: "HANDBOOK FOR TANK OWNERS - MANUAL AND STATISTICAL INVENTORY RECONCILIATION" 490-69f.
☐ SWRCB PUBLICATION: "UNDERSTANDING AUTOMATIC TANK GAUGING SYSTEMS" 490-69g.

☒ This facility has a "Designated UST Operator" who has passed the California UST System Operator Exam administered by the International Code Council (ICC). The "Designated UST Operator" will train facility employees in the proper operation and maintenance of the UST systems annually, and within 30 days of hire. This training will include, but is not limited to, the following: 490-70.

- Operation of the UST systems in a manner consistent with the facility's best management practices.
- The facility employee's role with regard to the monitoring equipment as specified in this UST Monitoring Plan.
- The facility employee's role with regard to spills and overfills as specified in the facility's UST Response Plan.
- Name(s) of contact person(s) for emergencies and monitoring alarms.

X. COMMENTS/ADDITIONAL INFORMATION

Provide additional comments here or indicate how many pages with additional information on specific monitoring procedures are attached to this plan. 490-71.

- **UST TURBINE & FILL SUMP MONITORING:** PANEL MANUFACTURER: Veeder-Root MODEL TLS-350
  LEAK SENSOR MANUFACTURER: Veeder-Root MODEL #(S): Liquid Sensor Series 794380-208
- AUTOMATIC TANK GAUGING (ATG) SYSTEM USED TO MONITOR DOUBLE WALL TANK(S)
  PANEL MANUFACTURER: Veeder-Root MODEL #: TLS-350 IN-TANK PROBE MANUFACTURER Veeder-Root MODEL #: MAG 1
- OVERFILL PREVENTION METHOD: FILL TUBE SHUT OFF VALVE OPW 61-SO-PT @ 95%

XI. PERSONNEL RESPONSIBILITIES

The UST Owner/Operator is responsible for ensuring that: 1.) the daily/routine UST monitoring activities and maintenance of UST leak detection equipment covered by this plan occurs; 2.) all conditions that indicate a possible release are investigated; and 3.) all monitoring records are maintained properly.

THE FOLLOWING PERSON(S) ARE RESPONSIBLE FOR PERFORMING THE MONITORING AND EQUIPMENT MAINTENANCE:
NAME: _____ 490-72. TITLE: Manager: 490-73.
NAME: _____ 490-74. TITLE: Asst Manager: 490-75.

The Designated UST Operator shall perform a monthly visual inspection of the facility, provide a report to the owner/operator, and inform the owner/operator of any conditions that need follow-up action.

XII. OWNER/OPERATOR SIGNATURE

CERTIFICATION: I certify that the information provided herein is true and accurate to the best of my knowledge.

APPLICANT SIGNATURE [signature] DATE: 490-77. **12/17/09**
REPRESENTING: ☒ 1. Tank Owner/Operator ☐ 2. Facility Owner/Operator ☐ 3. Authorized Representative of Owner 490-76.
APPLICANT NAME (print): 490-78. **Chevron Products Co./ JIM HARTMAN**
APPLICANT TITLE: 490-79. **Chevron Retail HES Permit Desk**

(Agency use only) This form has been reviewed and: Approved ☐ Approved with Conditions ☐ Disapproved ☐
Local Agency Signature: _____ Date: _____
Comments or Special Conditions: _____

UNDERGROUND STORAGE TANK

RESPONSE PLAN – PAGE 1

(One form per facility)

TYPE OF ACTION ☒ 1. NEW PLAN ☐ 2. CHANGE OF INFORMATION R01.

I. FACILITY INFORMATION

FACILITY ID # *(Agency Use Only)* 1.

BUSINESS NAME (Same as FACILITY NAME) 3.

Chevron Station #206907

BUSINESS SITE ADDRESS 103.	BUSINESS SITE CITY 104.
4015 W. Century Blvd.	Inglewood, CA 90304

II. SPILL CONTROL AND CLEANUP METHODS

This plan addresses unauthorized releases from UST systems and supplements the emergency response plans and procedures in the facility's Hazardous Materials Business Plan (HMBP).

- If safe to do so, facility personnel will take immediate measures to control or stop any release (e.g., activate pump shut-off, etc.) and, if necessary, safely remove remaining hazardous material from the UST system.
- Any release to secondary containment will be pumped or otherwise removed within a time consistent with the ability of the secondary containment system to contain the hazardous material, but not greater than 30 calendar days, or sooner if required by the local agency. Recovered hazardous materials, unless still suitable for their intended use, will be managed as hazardous waste.
- Absorbent material will be used to contain and clean up manageable spills of hazardous materials. Absorbent material which has become too saturated to be effective or which is no longer intended for use will be managed as hazardous waste unless a waste determination in accordance with 22 CCR §66262.11 finds that it is non-hazardous. Used absorbent material, reusable or waste, will be stored in a properly labeled and sealed container. Waste material shall be disposed of appropriately.
- Facility personnel will determine whether any water removed from secondary containment systems, or from clean-up activity, has been in contact with any hazardous material. If the water is contaminated, it will be managed as hazardous waste unless a hazardous waste determination in accordance with 22 CCR §66262.11 finds that it is non-hazardous. If the water has a petroleum sheen (i.e., rainbow colors), it is contaminated. A thick floating petroleum layer may not necessarily display rainbow colors. Water (hazardous or non-hazardous) from sumps, spill containers, etc. will not be disposed to storm water systems.
- We will review secondary containment systems for possible deterioration if any of the following conditions occur:
  1. Hazardous material in contact with secondary containment is not compatible with the material used for secondary containment;
  2. Secondary containment is prone to damage from any equipment used to remove or clean up hazardous material collected in secondary containment;
  3. Hazardous material, other than the product/waste stored in the primary containment system, is placed inside secondary containment to treat or neutralize released product/waste, and the added material or resulting material from such a combination is not compatible with secondary containment.

III. SPILL CONTROL AND CLEAN-UP EQUIPMENT

PERIODIC MAINTENANCE: Spill control and clean-up equipment kept permanently on-site is listed in the facility's Hazardous Materials Business Plan. This equipment is inspected at least monthly, and after each use, supplies are replenished as needed. Defective equipment is repaired or replaced as necessary.

EQUIPMENT NOT PERMANENTLY ON-SITE, BUT AVAILABLE FOR USE IF NEEDED: *(Complete only if applicable)*

EQUIPMENT	LOCATION	AVAILABILITY
R10.	R20.	R30.
R11.	R21.	R31.
R12.	R22.	R32.
R13.	R23.	R33.
R14.	R24.	R34.
R15.	R25.	R35.

IV. RESPONSIBLE PERSONS

THE FOLLOWING PERSON(S) IS/ARE RESPONSIBLE FOR AUTHORIZING ANY WORK NECESSARY UNDER THIS RESPONSE PLAN:

NAME	TITLE
R40. Chevron Maintenance Dispatch	R50. Solve One Help Desk 866-845-4254
R41. Chevron Emergency Information Center	R51. CEIC 800-231-0623
R42.	R52.
R43.	R53.

V. MONITORING INDICATORS

IF MONITORING INDICATES A POSSIBLE UNAUTHORIZED RELEASE, STEPS TO VERIFY THE RELEASE WILL BE MADE AS FOLLOWS:

☒ 1. ADDITIONAL SYSTEM TESTING OR DATA COLLECTION ☒ 2. INSPECTION BY QUALIFIED PERSONS ☒ 3. RECALIBRATION OF EQUIPMENT R60.

☒ 99. OTHER (Specify): The affected UST System will be shut down for a third party precision test(s) to verify and isolate if a release has occurred. R61.

UNDERGROUND STORAGE TANK

RESPONSE PLAN – PAGE 2

VI. REPORTING AND RECORD KEEPING

We will report/record any overfill, spill, or unauthorized release from a UST system as indicated in this plan.

Recordable Releases: Any unauthorized release from primary containment which the UST operator is able to clean up within eight (8) hours after the release was detected or should reasonably have been detected, and which does not escape from secondary containment, does not increase the hazard of fire or explosion, and does not cause any deterioration of secondary containment, must be recorded in the facility's monitoring records. Monitoring records must include:

- The UST operator's name and telephone number;
- A list of the types, quantities, and concentrations of hazardous substances released;
- A description of the actions taken to control and clean up the release;
- The method and location of disposal of the released hazardous substances, and whether a hazardous waste manifest was or will be used;
- A description of actions taken to repair the UST and to prevent future releases;
- A description of the method used to reactivate interstitial monitoring after replacement or repair of primary containment.

Reportable Releases: Any overfill, spill, or unauthorized release which escapes from secondary containment (or primary containment if no secondary containment exists), increases the hazard of fire or explosion, or causes any deterioration of secondary containment, is a reportable release. Reportable releases are also recordable.

Within 24 hours after a reportable release has been detected, or should have been detected, we will notify the local agency administering the UST program of the release, investigate the release, and take immediate measures to stop the release. If necessary, or if required by the local agency, remaining stored product/waste will be removed from the UST to prevent further releases or facilitate corrective action. If an emergency exists, we will notify the State Office of Emergency Services.

Within five (5) working days of a reportable release, we will submit to the local agency a full written report containing all of the following information to the extent that the information is known at the time of filing the report:

- The UST owner's or operator's name and telephone number;
- A list of the types, quantities, and concentrations of hazardous materials released;
- The approximate date of the release;
- The date on which the release was discovered;
- The date on which the release was stopped;
- A description of actions taken to control and/or stop the release;
- A description of corrective and remedial actions, including investigations which were undertaken and will be conducted to determine the nature and extent of soil, ground water or surface water contamination due to the release;
- The method(s) of cleanup implemented to date, proposed cleanup actions, and a schedule for implementing the proposed actions;
- The method(s) and location(s) of disposal of released hazardous materials and any contaminated soils, groundwater, or surface water.
- Copies of any hazardous waste manifests used for off-site transport of hazardous wastes associated with clean-up activity;
- A description of proposed methods for any repair or replacement of UST system primary/secondary containment systems;
- A description of additional actions taken to prevent future releases.

We will follow the reporting procedures described above if any of the following conditions occur:

- A recordable unauthorized release can not be cleaned up or is still under investigation within eight (8) hours of detection;
- Released hazardous substances are discovered at the UST site or in the surrounding area;
- Unusual operating conditions are observed, including erratic behavior of product dispensing equipment, sudden loss of product, or the unexplained presence of water in the tank, unless system equipment is found to be defective and is immediately repaired or replaced, and no leak has occurred;
- Monitoring results from UST system monitoring equipment/methods indicate that a release may have occurred, unless the monitoring equipment is found to be defective and is immediately repaired, recalibrated, or replaced, and additional monitoring does not confirm the initial results.

Record Retention: Monitoring records and written reports of unauthorized releases must be maintained on-site (or off-site at a readily available location, if approved by the local agency) for at least 3 years. Hazardous waste shipping/disposal records (e.g., manifests) must be maintained for at least 3 years from the date of shipment.

VII. OWNER/OPERATOR SIGNATURE

CERTIFICATION: I certify that the information provided herein is true and accurate to the best of my knowledge.

OWNER/OPERATOR SIGNATURE	DATE R70.
	12/17/09
OWNER/OPERATOR NAME (print) R71.	OWNER/OPERATOR TITLE R72.
Chevron Products Company/ JIM HARTMAN	**Chevron Retail HES Permit Desk**

(Agency Use Only) This plan has been reviewed and: ☐ Approved ☐ Approved With Conditions ☐ Disapproved

Local Agency Signature: _____ Date: _____

018209 – 025281

FR-T

Chevron

Charles Bittle
Compliance Specialist
Health Environmental &
Safety (HES) Permit Desk

Chevron Products Company
(A Division of Chevron U.S.A. Inc.)
P.O. Box 6004, Room L2375-B1
6001 Bollinger Canyon Rd
San Ramon, CA 94583-0904
Tel 925 842 9002
Fax 925 842 9585

April 29, 2010

Los Angeles County Dept. of Public Works
900 South Fremont Ave
Alhambra, CA 91803

MAY 10 2010
PUBLIC WORKS

5248490

RE: FINANCIAL RESPONSIBILITY FOR UNDERGROUND STORAGE TANKS

Please find the following enclosed documents:

- Proof of Financial Responsibility - CFO Letter, Corporate Guarantee
- Chevron Facility List under your jurisdiction
- Certificate of Financial Responsibility

These documents meet the financial responsibility requirements for all UST's owned by Chevron and have previously been submitted directly to the State. Please do not hesitate contacting me if you have any questions.

Sincerely,

Charles Bittle

Charles Bittle
Chevron HES Permit Desk

Enclosure

Chevron

Patricia E. Yarrington
Vice President and
Chief Financial Officer

Chevron Corporation
6001 Bollinger Canyon Road
San Ramon, CA 94583
Tel 925 842-3232
Fax 925 842-6047

April 29, 2010

UST FINANCIAL ASSURANCE

To Whom It May Concern:

I am the Chief Financial Officer of Chevron Corporation, 6001 Bollinger Canyon Road, San Ramon, California. This letter is in support of the use of the financial test of self-insurance and guarantee to demonstrate financial responsibility for taking corrective action and compensating third parties for bodily injury and property damage caused by sudden accidental releases and/or nonsudden accidental releases in the amount of at least $1,000,000 per occurrence and $2,000,000 annual aggregate arising from operating underground storage tanks.

Underground storage tanks at the following facilities are assured by this financial test or a financial test under an authorized State program by this guarantor: all underground storage tanks owned by Chevron U.S.A. Inc. are assured by this financial test.

A financial test and guarantee are also used by this guarantor to demonstrate evidence of financial responsibility in the following amounts under other EPA regulations or state programs authorized by EPA under 40 CFR parts 271 and 145:

EPA Regulations and State Combined	AMOUNT
Closure (§§264.143 and 265.143)	$25,194,160
Post-Closure Care (§§264.145 and 265.145)	$25,694,109
Liability Coverage (§§264.147 and 265.147)	$8,000,000
Corrective Action (§264.101(b))	$60,173,604
Plugging and Abandonment (§144.63)	$480,000
Other	$124,627,720
California State Program	
Closure	$87,545,763
Post-Closure Care	$60,361,714
Liability Coverage	$40,000,000
Corrective Action	0
Plugging and Abandonment	0

Louisiana State Program	
Closure	0
Post-Closure Care	$3,952,152
Liability Coverage	0
Corrective Action	0
Plugging and Abandonment	0
Total	$436,029,222

This guarantor has not received an adverse opinion, a disclaimer of opinion, or a "going concern" qualification from an independent auditor on his financial statements for the latest completed fiscal year.

ALTERNATIVE II

1. Amount of annual UST aggregate coverage being assured by a test and guarantee	$2,000,000	
2. Amount of corrective action, closure and post-closure care costs, liability coverage, and plugging and abandonment costs covered by a financial test and guarantee	$436,029,222	
3. Sum of lines 1 and 2	$438,029,222	
4. Total tangible assets	$159,811,000,000	
5. Total liabilities	$72,060,000,000	
6. Tangible net worth	$87,751,000,000	
7. Total assets in the U.S.	$52,920,000,000	
8. Is line 6 at least $10 million?	Yes	
9. Is line 6 at least 6 times line 3?	Yes	
10. Are at least 90% of assets located in the U.S.? (If "No", complete line 11.)		No
11. Is line 7 at least 6 times line 3?	Yes	
12. Current assets	$	N/A
13. Current liabilities	$	N/A
14. Net working capital (subtract line 13 from line 12).	$	N/A

15. Is line 14 at least 6 times line 3?	$	N/A
16. Current bond rating of most recent bond issue	AA	
17. Name of rating service	Standard & Poors	
18. Date of maturity of bond	December 1, 2030	
19. Have financial statements for the latest fiscal year been filed with the SEC, the Energy Information Administration, or the Rural Electrification Administration?	Yes	

I hereby certify that the wording of this letter is identical to the wording specified in 40 CFR part 280.95(d) as such regulations were constituted on the date shown immediately below, except that information concerning California and Louisiana was added to make disclosure more complete.

CHEVRON CORPORATION

April 29, 2010

Patricia E. Yarrington

Patricia E. Yarrington
Vice President and Chief Financial Officer

GUARANTEE

Guarantee made this 29th day of April, 2010, by CHEVRON CORPORATION, a business entity organized under the laws of the State of Delaware, herein referred to as guarantor, to EPA Regional Administrators and/or state agencies implementing underground storage tank regulation for the states listed in Paragraph 2 (hereinafter collectively referred to as the "implementing agencies"), and to any and all third parties, and obligees, on behalf of CHEVRON U.S.A. INC. ("CUSA"), of 6001 Bollinger Canyon Road, San Ramon, California.

RECITALS

1. Guarantor meets or exceeds the financial test criteria of 40 CFR 280.95(b) or (c) and (d) and agrees to comply with the requirements for guarantors as specified in 40 CFR 280.96(b).

2. CUSA owns or operates the following underground storage tanks covered by this guarantee--all underground storage tanks owned by CUSA in the following states:

   Alaska
   Arizona
   California
   Florida
   Hawaii
   Oregon
   Texas
   Washington

   This guarantee satisfies 40 CFR part 280, subpart H requirements for assuring funding for taking corrective action and compensating third parties for bodily injury and property damage caused by either sudden accidental releases or nonsudden accidental releases or accidental releases arising from operating the above-identified underground storage tanks in the amount of $1,000,000.00 per occurrence and $2,000,000 annual aggregate.

3. On behalf of our subsidiary, CUSA, guarantor guarantees to implementing agencies and to any and all third parties that:

   In the event that CUSA fails to provide alternative coverage within 60 days after receipt of a notice of cancellation of this guarantee and the Director of the implementing agency has determined or suspects that a release has occurred at an underground storage tank covered by this guarantee, the guarantor, upon instructions from the Director, shall fund a standby trust fund in accordance with the provisions of 40 CFR 280.108, in an amount not to exceed the coverage limits specified above.

   In the event that the Director determines that CUSA has failed to perform corrective action for releases arising out of the operation of the above-identified tanks in accordance with 40 CFR 280, subpart F, the guarantor upon written instructions from the Director shall fund a standby trust in accordance with the provisions of 40 CFR 280.108, in an amount not to exceed the coverage limits specified above.

   If CUSA fails to satisfy a judgement or award based on a determination of liability for bodily injury or property damage to third parties caused by sudden and/or nonsudden accidental releases arising

arising from or alleged to arise from such injury or damage, the guarantor, upon written instructions from the Director, shall fund a standby trust in accordance with the provisions of 40 CFR 280.108 to satisfy such judgement(s), award(s), or settlement agreement(s) up to the limits of coverage specified above.

4. Guarantor agrees that if, at the end of any fiscal year before cancellation of this guarantee, the guarantor fails to meet the financial test criteria of 40 CFR 280.95(b) or (c) and (d), guarantor shall send within 120 days of such failure, by certified mail, notice to CUSA. The guarantee will terminate 120 days from the date of receipt of the notice by CUSA, as evidenced by the return receipt.

5. Guarantor agrees to notify CUSA by certified mail of a voluntary or involuntary proceeding under Title 11 (Bankruptcy), U.S. Code naming guarantor as debtor, within 10 days after commencement of the proceeding.

6. Guarantor agrees to remain bound under this guarantee notwithstanding any modification or alteration of any obligation of CUSA pursuant to 40 CFR part 280.

7. Guarantor agrees to remain bound under this guarantee for so long as CUSA must comply with the applicable financial responsibility requirements of 40 CFR part 280, subpart H for the above-identified tanks, except that guarantor may cancel this guarantee by sending notice by certified mail to CUSA, such cancellation to become effective no earlier than 120 days after receipt of such notice by CUSA, as evidenced by the return receipt.

8. The guarantor's obligation does not apply to any of the following:

   (a) Any obligation of CUSA under workers' compensation, disability benefits, or unemployment compensation law or other similar law;

   (b) Bodily injury to an employee of CUSA arising from, and in the course of, employment by CUSA;

   (c) Bodily injury or property damage arising from the ownership, maintenance, use, or entrustment to others of any aircraft, motor vehicle, or watercraft;

   (d) Property damage to any property owned, rented, loaned to, in the care, custody, or control of, or occupied by CUSA that is not the direct result of a release from a petroleum underground storage tank;

   (e) Bodily damage or property damage for which CUSA is obligated to pay damages by reason of the assumption of liability in a contract or agreement other than a contract or agreement entered into to meet the requirements of 40 CFR 280.93.

9. Guarantor expressly waives notice of acceptance of this guarantee by the implementing agency, by any or all third parties, or by CUSA.

I hereby certify that the wording of this guarantee is identical to the wording specified in 40 CFR 280.96(c) as such regulations were constituted on the effective date shown immediately below.

Effective date: April 29, 2010

CHEVRON CORPORATION

By: Patricia E. Yarrington
Patricia E. Yarrington
Vice President and Chief Financial Officer

By:
Assistant Secretary

CERTIFICATION OF FINANCIAL RESPONSIBILITY

CHEVRON U.S.A. INC. hereby certifies that it is in compliance with the requirements of subpart H of 40 CFR part 280.

The financial assurance mechanisms used to demonstrate financial responsibility under subpart H of 40 CFR part 280 are as follows:

> Financial test and corporate guarantee of Chevron Corporation in the amount of $3 million per occurrence, $6 million annual aggregate, for the period commencing April 29, 2010 and which is anticipated to be renewed annually, with the next renewal scheduled to occur during the first 120 days of 2011. Said guarantee covers taking corrective action and compensating third parties for bodily injury and property damage caused by either sudden accidental releases or nonsudden accidental releases or accidental releases.

April 29, 2010

CHEVRON U.S.A. INC.

By: _____
Lisa M. Lemanczyk
Senior Counsel

By: _____
Linda Huang
Legal Analyst

List of Chevron Owned Locations for 2010/2011 UST Financial Responsibility

Los Angeles County Dept. of Public Works						
Chevron Station#	90199	300 S ATLANTIC BLVD	ALHAMBRA	CA	91801	395
Chevron Station#	90274	1400 E COLORADO BLVD	PASADENA	CA	91106	
Chevron Station#	90679	150 S DIAMOND BAR BLVD	DIAMOND BAR	CA	91765	396
Chevron Station#	91410	160 E CALIFORNIA BLVD	PASADENA	CA	91105	
Chevron Station#	91629	780 W GARVEY AVE	MONTEREY PARK	CA	91754	397
Chevron Station#	91733	11453 VALLEY BLVD	EL MONTE	CA	91731	398
Chevron Station#	92149	12155 IMPERIAL HWY	NORWALK	CA	90650	399
Chevron Station#	92400	2600 W VALLEY BLVD	ALHAMBRA	CA	91803	403
Chevron Station#	92894	11197 WASHINGTON PL	CULVER CITY	CA	90232	408
Chevron Station#	93280	5230 SEPULVEDA BLVD	TORRANCE	CA	90505	
Chevron Station#	93699	250 S ATLANTIC BLVD	LOS ANGELES	CA	90022	409
Chevron Station#	93777	1630 S ELENA AVE	REDONDO BEACH	CA	90277	410
Chevron Station#	94566	14021 VALLEY VIEW AVE	LA MIRADA	CA	90638	411
Chevron Station#	94658	10967 ALONDRA BLVD	NORWALK	CA	90650	413
Chevron Station#	95153	24101 VENTURA BLVD	CALABASAS	CA	91302	414
Chevron Station#	96368	623 FOOTHILL BLVD	LA CANADA	CA	91011	415
Chevron Station#	97240	5156 W CENTURY BLVD	INGLEWOOD	CA	90304	416
Chevron Station#	98744	1107 N LA CIENEGA BLVD	WEST HOLLYWOOD	CA	90069	417
Chevron Station#	202019	3633 N SEPULVEDA BLVD	MANHATTAN BEACH	CA	90266	418
Chevron Station#	202029	1203 N GRAND AVE	WALNUT	CA	91789	419
Chevron Station#	202030	1105 SANTA ANITA AVE	SOUTH EL MONTE	CA	91733	420
Chevron Station#	202035	1515 S MYRTLE AVE	MONROVIA	CA	91016	422
Chevron Station#	205671	37217 47TH ST EAST	PALMDALE	CA	93552	423
Chevron Station#	206882	3160 BALDWIN PARK BLVD	BALDWIN PARK	CA	91706	424
Chevron Station#	206907	4015 W CENTURY BLVD	INGLEWOOD	CA	90304	425
Chevron Station#	209725	2599 CHERRY AVENUE	SIGNAL HILL	CA	90806	426
Chevron Station#	305025	27549 B THE OLD ROAD	VALENCIA	CA	91355	427
Chevron Station#	306285	13361 CROSSROAD PARKWAY	CITY OF INDUSTRY	CA	91746	428

State of California
State Water Resources Control Board
Division of Financial Assistance
P.O. Box 944212
Sacramento, CA 94244-2120

For State Use Only

CERTIFICATION OF FINANCIAL RESPONSIBILITY

FOR UNDERGROUND STORAGE TANKS CONTAINING PETROLEUM

A. I am required to demonstrate Financial Responsibility in the required amounts as specified in CCR, Title 23 Division 3, Chapter 18, Section 2807:

☐ 500,000 dollars per occurrence or ☒ 1 million dollars per occurrence **AND** ☐ 1 million dollars annual aggregate or ☒ 2 million dollars annual aggregate

B. **Chevron U.S.A. Inc.** hereby certifies that it is in compliance with the requirements of California Code of Regulations, Title 23, Division 3, Chapter 18, Article 3, Section 2807.
(Name of tank Owner or Operator)

The mechanisms used to demonstrate financial responsibility as required by Section 2807 are as follows:

C. Mechanism Type	Name and Address of Issuer	Mechanism Number	Coverage Amount	Coverage Period	Corrective Action	Third Party Compensation
CFO/ Financial Test	**Chevron U.S.A. Inc. Attn: Permit Desk 6001 Bollinger Canyon Rd San Ramon, CA 94583**	**N/A**	**$1 Million / $2 Million**	**4/29/2010 to 4/30/2011**	**Yes**	**Yes**

Note: If you are using the State Fund as any part of your demonstration of financial responsibility, your execution and submission of this certification also certifies that you are in compliance and shall remain in compliance with all conditions for participation in the Fund.

D. Facility Name	Facility Address
Chevron Station# 206907	**4015 W CENTURY BLVD, INGLEWOOD, CA 90304**
Facility Name	Facility Address
Facility Name	Facility Address
Facility Name	Facility Address
Facility Name	Facility Address
Facility Name	Facility Address
Facility Name	Facility Address

Signature of Tank Owner or Operator	Date	Name and Title of Tank Owner or Operator
Charles Bittle	**04/29/2010**	**Charles Bittle / Chevron Compliance Specialist**
Signature of Witness or Notary	**Date**	**Name of Witness or Notary**
Linda R. Justus	**04/29/2010**	**Linda Justus / Chevron Permit Desk**

Submit original to local UST regulatory agency. Keep a copy at each UST facility.

SWRCB, January 2002

Secondary Containment Testing Report Form

This form is intended for use by contractors performing periodic testing of UST secondary containment systems. Use the appropriate pages of this form to report results for all components tested. The completed form, written test procedures, and printouts from tests (if applicable), should be provided to the facility owner/operator for submittal to the local regulatory agency.

1. FACILITY INFORMATION

Facility Name:	**CHEVRON 206907**	Date of Testing:	**5/6/2010**
Facility Address:	**4015 W Century Blvd, Inglewood, CA 90304**		
Facility Contact:		Phone:	
Date Local Agency Was Notified of Testing:			
Name of Local Agency Inspector *(if present during testing)*:			

2. TESTING CONTRACTOR INFORMATION

Company Name: **Belshire Environmental Services, Inc.**			
Technician Conducting Test: Steve Reed			
Credentials:	☒ CSLB Licensed Contractor	☐ SWRCB Licensed Tank Tester	
License Type: **A - General Engineering Contractor**		License Number: **808313**	

Manufacturer Training

Manufacturer	Component(s)	Date Training Expires
Available upon request		

(65321

3. SUMMARY OF TEST RESULTS

Component	Pass	Fail	Not Tested	Repairs Made
Tank Annulars (2)	☑	☐	☐	☐
	☐	☐	☐	☐
Secondary Pipe (2)	☑	☐	☐	☐
	☐	☐	☐	☐
Turbine Sump (2)	☑	☐	☐	☐
	☐	☐	☐	☐
UDC (4)	☐	☑	☐	☐
	☐	☐	☐	☐
Fill Sump (2)	☑	☐	☐	☐
	☐	☐	☐	☐
Spill Bucket (4)	☑	☐	☐	☐
	☐	☐	☐	☐

Component	Pass	Fail	Not Tested	Repairs Made
	☐	☐	☐	☐
	☐	☐	☐	☐
	☐	☐	☐	☐
	☐	☐	☐	☐
	☐	☐	☐	☐
3/4 - 5/6 Failed	☐	☐	☐	☐
	☐	☐	☐	☐
	☐	☐	☐	☐
	☐	☐	☐	☐
	☐	☐	☐	☐
	☐	☐	☐	☐

INITIAL

If hydrostatic testing was performed, describe what was done with the water after completion of tests:

☐ Placed in drums left on site for proper disposition.

☒ Transported to next site for use in additional testing.

CERTIFICATION OF TECHNICIAN RESPONSIBLE FOR CONDUCTING THIS TESTING

To the best of my knowledge, the facts stated in this document are accurate and in full compliance with legal requirements

Technician's Signature: Steve Reed Date: 5/6/10

INITIAL

SWRCB, January 2002

4. TANK ANNULAR TESTING

Test Method Developed By:	☐ Tank Manufacturer	☒ Industry Standard	☐ Professional Engineer	
	☐ Other *(Specify)*			
Test Method Used:	☐ Pressure	☒ Vacuum	☐ Hydrostatic	
	☐ Other *(Specify)*			
Test Equipment Used: **Test plugs, venturi pump and gauges**			Equipment Resolution: **0.5% of span**	

	Tank # 87	Tank # 91	Tank #	Tank #
Is Tank Exempt From Testing?[1]	☐ Yes ☒ No	☐ Yes ☒ No	☐ Yes ☐ No	☐ Yes ☐ No
Tank Capacity:	200 cw	15 cw		
Tank Material:	(FRP) Steel Other	(FRP) Steel Other	FRP Steel Other	FRP Steel Other
Tank Manufacturer:	XeLxeS	XeLxeS		
Product Stored:	(87) 89 91 D Other	87 89 (91) D Other	87 89 91 D Other	87 89 91 D Other
Wait time between applying pressure/vacuum/water and starting test:	10 minutes	10 minutes	10 minutes	10 minutes
Test Start Time:	8:cw	8:cw		
Initial Reading (R_I):	10. INVAC	10. INVAC		
Test End Time:	10:cw	9:cw		
Final Reading (R_F):	10. INVAC	10 :INVAC		
Test Duration:	2 hour	1 hour		
Change in Reading (R_F-R_I):		0		
Pass/Fail Threshold or Criteria:	No Detectable Loss	No Detectable Loss	No Detectable Loss	No Detectable Loss
Test Result:	☒ Pass ☐ Fail	☒ Pass ☐ Fail	☐ Pass ☐ Fail	☐ Pass ☐ Fail
Was sensor removed for testing?	☐ Yes ☐ No ☒ NA	☐ Yes ☐ No ☒ NA	☐ Yes ☐ No ☐ NA	☐ Yes ☐ No ☐ NA
Was sensor properly replaced and verified functional after testing?	☐ Yes ☐ No ☒ NA	☐ Yes ☐ No ☒ NA	☐ Yes ☐ No ☐ NA	☐ Yes ☐ No ☐ NA

Comments – *(include information on repairs made prior to testing, and recommended follow-up for failed tests)*

[1] Secondary containment systems where the continuous monitoring automatically monitors both the primary and secondary containment, such as systems that are hydrostatically monitored or under constant vacuum, are exempt from periodic containment testing. (California Code of Regulations, Title 23, Section 2637(a)(6))

SWRCB, January 2002

5. SECONDARY PIPE TESTING

Test Method Developed By:	☐ Piping Manufacturer	☒ Industry Standard	☐ Professional Engineer
	☐ Other *(Specify)*		
Test Method Used:	☒ Pressure	☐ Vacuum	☐ Hydrostatic
	☐ Other *(Specify)*		
Test Equipment Used: **Test reducer boots, air compressor and gauges**		Equipment Resolution: **0.5% of span**	

	Piping Run # 87	Piping Run # 91	Piping Run #	Piping Run #
Piping Material:	Fiberglass	Fiberglass		
Piping Manufacturer:	Smith	Smith		
Piping Diameter:	3"	3"		
Length of Piping Run:	60'	60'		
Product Stored:	(87) 89 91 D Other	87 89 (91) D Other	87 89 91 D Other	87 89 91 D Other
Method and location of piping-run isolation:	Reducer Boots/Fittings	Reducer Boots/Fittings	Reducer Boots/Fittings	Reducer Boots/Fittings
Wait time between applying pressure/vacuum/water and starting test:	10 minutes	10 minutes	10 minutes	10 minutes
Test Start Time:	8:30	8:30		
Initial Reading (R_I):	5 P.S.I	5 P.S.I		
Test End Time:	9:30	9:30		
Final Reading (R_F):	5 P.S.I	5 P.S.I		
Test Duration:	1 hour	1 hour		
Change in Reading (R_F-R_I):	0	0		
Pass/Fail Threshold or Criteria:	No detectable Loss	No detectable Loss	No detectable Loss	No detectable Loss
Test Result:	☒ Pass ☐ Fail	☒ Pass ☐ Fail	☐ Pass ☐ Fail	☐ Pass ☐ Fail

Comments – *(include information on repairs made prior to testing, and recommended follow-up for failed tests)*

6. PIPING SUMP TESTING

Test Method Developed By:	☐ Sump Manufacturer	☒ Industry Standard	☐ Professional Engineer
	☐ Other *(Specify)*		
Test Method Used:	☐ Pressure	☐ Vacuum	☒ Hydrostatic
	☐ Other *(Specify)*		
Test Equipment Used: **Incon Sump Tester**			Equipment Resolution: **+/- 0.002"**

	Sump # 8)		Sump # 9/		Sump #		Sump #	
Sump Diameter:	52"		52"					
Sump Depth:	5'		5'					
Sump Material:	Fiberglass		Fiberglass					
Height from Tank Top to Top of Highest Piping Penetration:	29"		29"					
Height from Tank Top to Lowest Electrical Penetration:	16"		16"					
Condition of sump prior to testing:	Good		Good					
Portion of Sump Tested[1]	2" Above		Penetrations					
Does turbine shut down when sump sensor detects liquid (both product and water)?*	☐ Yes ☐ No ☒ NA		☐ Yes ☐ No ☒ NA		☐ Yes ☐ No ☒ NA		☐ Yes ☐ No ☒ NA	
Turbine shutdown response time	N/A		N/A		N/A		N/A	
Is system programmed for fail-safe shutdown?*	☐ Yes ☐ No ☒ NA		☐ Yes ☐ No ☒ NA		☐ Yes ☐ No ☒ NA		☐ Yes ☐ No ☒ NA	
Was fail-safe verified to be operational?*	☐ Yes ☐ No ☒ NA		☐ Yes ☐ No ☒ NA		☐ Yes ☐ No ☒ NA		☐ Yes ☐ No ☒ NA	
Wait time between applying pressure/vacuum/water and starting test:	30 minutes		30 minutes		30 minutes		30 minutes	
Test Start Time:	8:04	8:21	9:52	10:08				
Initial Reading (R_I):	2.9685	2.9694	3.4326	3.4311				
Test End Time:	8:19	8:36	10:07	10:23				
Final Reading (R_F):	2.9696	2.9694	3.4314	3.4293				
Test Duration:	15 min.	15 min.	15 min.	15 min.	15 min.	15 min.	15 min.	15 min.
Change in Reading (R_F-R_I):	-.0011	0	.0012	.0018				
Pass/Fail Threshold or Criteria:	+/- 0.002"		+/- 0.002"		+/- 0.002"		+/- 0.002"	
Test Result:	☒ Pass ☐ Fail		☒ Pass ☐ Fail		☐ Pass ☐ Fail		☐ Pass ☐ Fail	
Was sensor removed for testing?	☒ Yes ☐ No ☐ NA		☒ Yes ☐ No ☐ NA		☐ Yes ☐ No ☐ NA		☐ Yes ☐ No ☐ NA	
Was sensor properly replaced and verified functional after testing?	☒ Yes ☐ No ☐ NA		☒ Yes ☐ No ☐ NA		☐ Yes ☐ No ☐ NA		☐ Yes ☐ No ☐ NA	

Comments – *(include information on repairs made prior to testing, and recommended follow-up for failed tests)*

Sensor functionality was not confirmed. This procedure is not part of the Secondary Containment Testing scope of work.

[1] If the entire depth of the sump is not tested, specify how much was tested. If the answer to any of the questions indicated with an asterisk (*) is "NO" or "NA", the entire sump must be tested. (See SWRCB LG-160)

7. UNDER-DISPENSER CONTAINMENT (UDC) TESTING

Test Method Developed By:	☐ UDC Manufacturer	☒ Industry Standard	☐ Professional Engineer
	☐ Other *(Specify)*		
Test Method Used:	☐ Pressure	☐ Vacuum	☒ Hydrostatic
	☐ Other *(Specify)*		
Test Equipment Used: **Incon Sump Tester**		Equipment Resolution: +/- 0.002"	

	UDC # 1-2		UDC # 3-4		UDC # 5-6		UDC # 7-8	
UDC Manufacturer:	T. Conf		T. Conf		T. Conf		T. Conf	
UDC Material:	Fiberglass		Fiberglass		Fiberglass		Fiberglass	
UDC Depth:	30"±		30"±		30"±		30"±	
Height from UDC Bottom to Top of Highest Piping Penetration:	17"±		17"±		17"±		17"±	
Height from UDC Bottom to Lowest Electrical Penetration:	10"±		10"±		10"±		10"±	
Condition of UDC prior to testing:	Good		Good		Good		Good	
Portion of UDC Tested[1]	2" ABS Pen				Fuel Lines			
Does turbine shut down when UDC sensor detects liquid (both product and water)?*	☐ Yes ☐ No ☒ NA		☐ Yes ☐ No ☒ NA		☐ Yes ☐ No ☒ NA		☐ Yes ☐ No ☒ NA	
Turbine shutdown response time	N/A		N/A		N/A		N/A	
Is system programmed for fail-safe shutdown?*	☐ Yes ☐ No ☒ NA		☐ Yes ☐ No ☒ NA		☐ Yes ☐ No ☒ NA		☐ Yes ☐ No ☒ NA	
Was fail-safe verified to be operational?*	☐ Yes ☐ No ☒ NA		☐ Yes ☐ No ☒ NA		☐ Yes ☐ No ☒ NA		☐ Yes ☐ No ☒ NA	
Wait time between applying pressure/vacuum/water and starting test	30 minutes		30 minutes		30 minutes		30 minutes	
Test Start Time:	12:15	12:33	11:58	12:15	11:58	12:15	11:58	12:15
Initial Reading (R_I):	3.9917	3.9913	1.0820	0.5868	2.5387	2.5020	2.1397	2.1401
Test End Time:	12:31	12:48	12:13	12:31	12:13	12:31	12:13	12:31
Final Reading (R_F):	3.9915	3.9906	0.6606	0.4168	2.5149	2.4867	2.1400	2.1400
Test Duration:	15 min.	15 min.	15 min.	15 min.	15 min.	15 min.	15 min.	15 min.
Change in Reading (R_F-R_I):	-.0002	-.0007					-.0003	-.0001
Pass/Fail Threshold or Criteria:	+/- 0.002"		+/- 0.002"		+/- 0.002"		+/- 0.002"	
Test Result:	☒ Pass ☐ Fail		☐ Pass ☒ Fail		☐ Pass ☒ Fail		☒ Pass ☐ Fail	
Was sensor removed for testing?	☐ Yes ☐ No ☐ NA		☒ Yes ☐ No ☐ NA		☒ Yes ☐ No ☐ NA		☒ Yes ☐ No ☐ NA	
Was sensor properly replaced and verified functional after testing?	☒ Yes ☐ No ☐ NA		☒ Yes ☐ No ☐ NA		☒ Yes ☐ No ☐ NA		☒ Yes ☐ No ☐ NA	

Comments -- *(include information on repairs made prior to testing, and recommended follow-up for failed tests)*

Sensor functionality was not confirmed. This procedure is not part of the Secondary Containment Testing scope of work.

[1] If the entire depth of the UDC is not tested, specify how much was tested. If the answer to any of the questions indicated with an asterisk (*) is "NO" or "NA", the entire UDC must be tested. (See SWRCB LG-160)

8. FILL RISER CONTAINMENT SUMP TESTING

Facility is Not Equipped With Fill Riser Containment Sumps ☐			
Fill Riser Containment Sumps are Present, but were Not Tested ☐			
Test Method Developed By:	☐ Sump Manufacturer	☒ Industry Standard	☐ Professional Engineer
	☐ Other *(Specify)*		
Test Method Used:	☐ Pressure	☐ Vacuum	☒ Hydrostatic
	☐ Other *(Specify)*		
Test Equipment Used: **Incon Sump Tester**		Equipment Resolution: +/- 0.002"	

	Fill Sump # 87		Fill Sump # 91		Fill Sump #		Fill Sump #	
Sump Diameter:	48"		48"					
Sump Depth:	5'		5'					
Height from Tank Top to Top of Highest Piping Penetration:	31		30"					
Height from Tank Top to Lowest Electrical Penetration:	18"		19"					
Condition of sump prior to testing:	Good		Good					
Portion of Sump Tested	2" ABove		Product/Water					
Sump Material:	Fiberglass		Fiberglass					
Wait time between applying pressure/vacuum/water and starting test:	30 minutes		30 minutes		30 minutes		30 minutes	
Test Start Time:	9:52	10:08	7:31	8:02				
Initial Reading (R_I):	3.0278	3.0266	3.3792	3.3811				
Test End Time:	10:07	10:23	7:46	8:17				
Final Reading (R_F):	3.0268	3.0246	3.3781	3.3823				
Test Duration:	15 min.	15 min.	15 min.	15 min.	15 min.	15 min.	15 min.	15 min.
Change in Reading (R_F-R_I):	.0010	.0020	.0010	-.0012				
Pass/Fail Threshold or Criteria:	+/- 0.002"		+/- 0.002"		+/- 0.002"		+/- 0.002"	
Test Result:	☒ Pass	☐ Fail	☒ Pass	☐ Fail	☐ Pass	☐ Fail	☐ Pass	☐ Fail
Is there a sensor in the sump?	☒ Yes	☐ No	☒ Yes	☐ No	☐ Yes	☐ No	☐ Yes	☐ No
Does the sensor alarm when either product or water is detected?	☐ Yes ☐ No ☒ NA		☐ Yes ☐ No ☒ NA		☐ Yes ☐ No ☒ NA		☐ Yes ☐ No ☒ NA	
Was sensor removed for testing?	☒ Yes ☐ No ☐ NA		☒ Yes ☐ No ☐ NA		☐ Yes ☐ No ☐ NA		☐ Yes ☐ No ☐ NA	
Was sensor properly replaced and verified functional after testing?	☒ Yes ☐ No ☐ NA		☒ Yes ☐ No ☐ NA		☐ Yes ☐ No ☐ NA		☐ Yes ☐ No ☐ NA	

Comments – *(include information on repairs made prior to testing, and recommended follow-up for failed tests)*

Sensor functionality was not confirmed. This procedure is not part of the Secondary Containment Testing scope of work.

9. SPILL/OVERFILL CONTAINMENT BOXES

Facility is Not Equipped With Spill/Overfill Containment Boxes ☐

Spill/Overfill Containment Boxes are Present, but were Not Tested ☐

Test Method Developed By: ☐ Spill Bucket Manufacturer ☒ Industry Standard ☐ Professional Engineer ☐ Other *(Specify)*

Test Method Used: ☐ Pressure ☐ Vacuum ☒ Hydrostatic ☐ Other *(Specify)*

Test Equipment Used: **Incon Sump Tester** — Equipment Resolution: +/-0.002"

	8/ Spill Box # FD		8/ Spill Box # UD		9/ Spill Box # FD		9/ Spill Box # UD	
Bucket Diameter:	12"		12"		12"		12"	
Bucket Depth:	12"		12"		12"		12"	
Wait time between applying pressure/vacuum/water and starting test:	30 minutes		30 minutes		30 minutes		30 minutes	
Test Start Time:	7:17	7:33	7:17	7:33	7:17	7:33	7:17	7:33
Initial Reading (R_I):	2.2045	2.2029	3.0282	3.0277	2.0285	2.0273	3.3418	3.3415
Test End Time:	7:32	7:48	7:32	7:48	7:32	7:48	7:32	7:48
Final Reading (R_F):	2.2032	2.2023	3.0279	3.0275	2.0273	2.0269	3.3417	3.3414
Test Duration:	15 min	15 min	15 min	15 min	15 min	15 min	15 min	15 min
Change in Reading (R_F-R_I):	.0013	.0006	-.0003	.0002	.0012	-.0004	.0001	-.0001
Pass/Fail Threshold or Criteria:	+/- 0.002"		+/- 0.002"		+/- 0.002"		+/- 0.002"	
Test Result:	☑ Pass ☐ Fail		☑ Pass ☐ Fail		☑ Pass ☐ Fail		☑ Pass ☐ Fail	

Comments – *(include information on repairs made prior to testing, and recommended follow-up for failed tests)*

FORM VALID JULY 1, 2009 TO JUNE 30, 2010

DPW USE ONLY:
SITE FILE NO. 18209-25281 AREA 2E
APPLICATION NO. 650301
HMUSP NO. 203064

APPLICATION FOR NEW CONSTRUCTION

COUNTY OF LOS ANGELES, DEPARTMENT OF PUBLIC WORKS
Environmental Programs Division
900 South Fremont Avenue, 3rd Floor Annex Building
Alhambra, CA 91803-1331
Ph No. (626) 458-3517 Fax No. (626) 458-3569
www.888CleanLA.com

** See instructions on back of this form**

UNDERGROUND STORAGE TANKS (USTS)
☐ NEW CONSTRUCTION PLAN CLEARANCE
☐ PERMIT ADDENDUM
☐ PIPING REPLACEMENT REVIEW

A OWNER INFORMATION:

OWNER/FACILITY NAME Chevron Corp
MAILING ADDRESS 145 S State College Blvd
CITY Brea STATE CA ZIP 92821
FACILITY ADDRESS Chevron #206907
4015 W Carter & Blvd Anaheim

B UST FACILITY INFORMATION:

NUMBER OF EXISTING USTS AT SITE: 2
NUMBER OF USTS TO BE INSTALLED: 0
NUMBER OF USTS TO BE REMOVED: 0
(SEPARATE CLOSURE APPLICATION REQUIRED)
NET NUMBER OF UST AT SITE: 2

C NEW CONSTRUCTION PLAN CLEARANCE APPLICATIONS MUST BE ACCOMPANIED BY:

☐ Unified Program (UP) UST – FACILITY INFORMATION and TANK INFORMATION forms for each tank to be installed or each tank affected by replacement piping.

☐ At least four (4) sets of construction plans and specifications.

NUMBER OF USTS:	PLAN CLEARANCE FEE:
1	$496.00
2	$610.00
3	$724.00
4	$838.00
5	$952.00
6 OR MORE	$382.00 + $114.00 PER TANK

New construction plan clearance fee. Enter amount: $

D SYSTEM MODIFICATION OR CHANGE PROPOSED: SB989 Lights to Dispenser at 3/4 and 5/6

E ADDENDUM APPLICATIONS MUST BE ACCOMPANIED BY:

☐ UP USTs TANK PAGE 1 & TANK PAGE 2 forms for each tank modified or changed.

☐ Four (4) sets of construction plans, specifications, and/or explanation of modifications or changes.

☐ Permit Addendum Fee of $421.00 ..... $ 917.00

MAKE CHECKS PAYABLE TO: "LOS ANGELES COUNTY DEPARTMENT OF PUBLIC WORKS"

F APPLICANT OR REPRESENTATIVE:

SIGNATURE _____ ☐ OWNER ☐ OPERATOR ☒ CONTRACTOR
PRINT NAME Ted Stephenson DATE 6/2/10
CONTRACTOR NAME Belshire LICENSE NO. 808313 CLASS A, HAZ

ICC UST INSTALLER/RETROFIT AND/OR TECHNICIAN NAME(s) _____ ICC UST NO(s). _____

 Complete Certification of Compliance with Los Angeles County Lobbyist Ordinance on back

BELSHIRE ENVIRONMENTAL SERVICES, INC.

Scope of Work

Facility: CHEVRON 206907 4015 W Century Blvd Inglewood, CA	**Date:** 5/10/2010	**Job Number:** 0
	Estimate No: 1384	**Contact:**

Location: General
Work to be performed: Plans made by chevron

Location: Dispenser 3/4
Work to be performed: Remove and replace dispenser to install blueline electrical penetration and retest

Location: Dispenser 5/6
Work to be performed: Remove and replace dispenser to install blueline electrical penetration and retest

CERTIFICATE OF LIABILITY INSURANCE

DATE (MM/DD/YYYY): 6/23/2009

PRODUCER (949) 857-4500 FAX: (949) 857-4800
Millennium Corporate Solutions
License # 0C13480
5530 Trabuco Road
Irvine CA 92620

INSURED
Belshire Environmental Services, Inc.
dba: B.E.S.I.
25971 Towne Centre Drive
Foothill Ranch CA 92610

THIS CERTIFICATE IS ISSUED AS A MATTER OF INFORMATION ONLY AND CONFERS NO RIGHTS UPON THE CERTIFICATE HOLDER. THIS CERTIFICATE DOES NOT AMEND, EXTEND OR ALTER THE COVERAGE AFFORDED BY THE POLICIES BELOW.

INSURERS AFFORDING COVERAGE	NAIC #
INSURER A: Zurich American Insurance Co.	
INSURER B: Steadfast Insurance Co.	
INSURER C:	
INSURER D:	
INSURER E:	

COVERAGES

THE POLICIES OF INSURANCE LISTED BELOW HAVE BEEN ISSUED TO THE INSURED NAMED ABOVE FOR THE POLICY PERIOD INDICATED. NOTWITHSTANDING ANY REQUIREMENT, TERM OR CONDITION OF ANY CONTRACT OR OTHER DOCUMENT WITH RESPECT TO WHICH THIS CERTIFICATE MAY BE ISSUED OR MAY PERTAIN, THE INSURANCE AFFORDED BY THE POLICIES DESCRIBED HEREIN IS SUBJECT TO ALL THE TERMS, EXCLUSIONS AND CONDITIONS OF SUCH POLICIES. AGGREGATE LIMITS SHOWN MAY HAVE BEEN REDUCED BY PAID CLAIMS.

INSR LTR	ADD'L INSRD	TYPE OF INSURANCE	POLICY NUMBER	POLICY EFFECTIVE DATE (MM/DD/YYYY)	POLICY EXPIRATION DATE (MM/DD/YYYY)	LIMITS	
A		GENERAL LIABILITY X COMMERCIAL GENERAL LIABILITY CLAIMS MADE X OCCUR GEN'L AGGREGATE LIMIT APPLIES PER: POLICY X PRO-JECT LOC	GLO 4916038-07	6/14/2009	6/14/2010	EACH OCCURRENCE DAMAGE TO RENTED PREMISES (Ea occurrence) MED EXP (Any one person) PERSONAL & ADV INJURY GENERAL AGGREGATE PRODUCTS - COMP/OP AGG	$ 1,000,000 $ 100,000 $ 5,000 $ 1,000,000 $ 1,000,000 $ 1,000,000
A		AUTOMOBILE LIABILITY X ANY AUTO ALL OWNED AUTOS SCHEDULED AUTOS X HIRED AUTOS X NON-OWNED AUTOS X MCS-90 X Pollution Liability	BAP 4916042-07	6/14/2009	6/14/2010	COMBINED SINGLE LIMIT (Ea accident) BODILY INJURY (Per person) BODILY INJURY (Per accident) PROPERTY DAMAGE (Per accident)	$ 1,000,000 $ $ $
		GARAGE LIABILITY ANY AUTO				AUTO ONLY - EA ACCIDENT OTHER THAN AUTO ONLY: EA ACC AGG	$ $ $
B		EXCESS / UMBRELLA LIABILITY X OCCUR CLAIMS MADE DEDUCTIBLE X RETENTION $ 10,000	SEO 5337678-05	6/14/2009	6/14/2010	EACH OCCURRENCE AGGREGATE	$ 9,000,000 $ 9,000,000 $ $ $
		WORKERS COMPENSATION AND EMPLOYERS' LIABILITY ANY PROPRIETOR/PARTNER/EXECUTIVE OFFICER/MEMBER EXCLUDED? Y/N (Mandatory in NH) If yes, describe under SPECIAL PROVISIONS below				WC STATU-TORY LIMITS / OTH-ER E.L. EACH ACCIDENT E.L. DISEASE - EA EMPLOYEE E.L. DISEASE - POLICY LIMIT	$ $ $
B		OTHER Contractors Professional & Pollution Liability	PEC 4916039-09	6/14/2009	6/14/2010	Limit of Insurance	$10,000,000

DESCRIPTION OF OPERATIONS / LOCATIONS / VEHICLES / EXCLUSIONS ADDED BY ENDORSEMENT / SPECIAL PROVISIONS

Proof/Evidence of Insurance
*10 day notice of cancellation in the event of non-payment of premium.

CERTIFICATE HOLDER

Proof/Evidence of Insurance

CANCELLATION

SHOULD ANY OF THE ABOVE DESCRIBED POLICIES BE CANCELLED BEFORE THE EXPIRATION DATE THEREOF, THE ISSUING INSURER WILL ENDEAVOR TO MAIL *30 DAYS WRITTEN NOTICE TO THE CERTIFICATE HOLDER NAMED TO THE LEFT, BUT FAILURE TO DO SO SHALL IMPOSE NO OBLIGATION OR LIABILITY OF ANY KIND UPON THE INSURER, ITS AGENTS OR REPRESENTATIVES.

AUTHORIZED REPRESENTATIVE
Annette Chawki/AC

© 1988-2009 ACORD CORPORATION. All rights reserved.

The ACORD name and logo are registered marks of ACORD

State Of California
CONTRACTORS STATE LICENSE BOARD
ACTIVE LICENSE

Consumer Affairs

License Number **808313** Entity CORP

Business Name BELSHIRE ENVIRONMENTAL SERVICES INC

Classification(s) A HAZ

Expiration Date 05/31/2012

CERTIFICATE OF LIABILITY INSURANCE

DATE (MM/DD/YYYY) 4/6/2010

PRODUCER	THIS CERTIFICATE IS ISSUED AS A MATTER OF INFORMATION ONLY AND CONFERS NO RIGHTS UPON THE CERTIFICATE HOLDER. THIS CERTIFICATE DOES NOT AMEND, EXTEND OR ALTER THE COVERAGE AFFORDED BY THE POLICIES BELOW.	
Garrett/Mosier/Griffith/Sistrunk Ins. Services 12 Truman Irvine, CA 92620 0B84519 (949)559-6700 www.garrett-mosier.com (949)559-6703	INSURERS AFFORDING COVERAGE	NAIC #
INSURED Belshire Environmental Services, Inc. 25971 Towne Centre Drive Foothill Ranch CA 92610	INSURER A: Zurich American Insurance Company	
	INSURER B:	
	INSURER C:	
	INSURER D:	
	INSURER E:	

COVERAGES

THE POLICIES OF INSURANCE LISTED BELOW HAVE BEEN ISSUED TO THE INSURED NAMED ABOVE FOR THE POLICY PERIOD INDICATED. NOTWITHSTANDING ANY REQUIREMENT, TERM OR CONDITION OF ANY CONTRACT OR OTHER DOCUMENT WITH RESPECT TO WHICH THIS CERTIFICATE MAY BE ISSUED OR MAY PERTAIN, THE INSURANCE AFFORDED BY THE POLICIES DESCRIBED HEREIN IS SUBJECT TO ALL THE TERMS, EXCLUSIONS AND CONDITIONS OF SUCH POLICIES. AGGREGATE LIMITS SHOWN MAY HAVE BEEN REDUCED BY PAID CLAIMS.

INSR LTR	ADD'L INSRD	TYPE OF INSURANCE	POLICY NUMBER	POLICY EFFECTIVE DATE (MM/DD/YYYY)	POLICY EXPIRATION DATE (MM/DD/YYYY)	LIMITS	
		GENERAL LIABILITY				EACH OCCURRENCE	$
		COMMERCIAL GENERAL LIABILITY				DAMAGE TO RENTED PREMISES (Ea occurrence)	$
		CLAIMS MADE OCCUR				MED EXP (Any one person)	$
						PERSONAL & ADV INJURY	$
		GEN'L AGGREGATE LIMIT APPLIES PER:				GENERAL AGGREGATE	$
		POLICY PRO-JECT LOC				PRODUCTS - COMP/OP AGG	$
		AUTOMOBILE LIABILITY				COMBINED SINGLE LIMIT (Ea accident)	$
		ANY AUTO					
		ALL OWNED AUTOS				BODILY INJURY (Per person)	$
		SCHEDULED AUTOS					
		HIRED AUTOS				BODILY INJURY (Per accident)	$
		NON-OWNED AUTOS					
						PROPERTY DAMAGE (Per accident)	$
		GARAGE LIABILITY				AUTO ONLY - EA ACCIDENT	$
		ANY AUTO				OTHER THAN AUTO ONLY: EA ACC	$
						AGG	$
		EXCESS / UMBRELLA LIABILITY				EACH OCCURRENCE	$
		OCCUR CLAIMS MADE				AGGREGATE	$
							$
		DEDUCTIBLE					$
		RETENTION $					$
A		WORKERS COMPENSATION AND EMPLOYERS' LIABILITY	WC5887150-00	4/1/2010	4/1/2011	✓ WC STATU-TORY LIMITS OTH-ER	
		ANY PROPRIETOR/PARTNER/EXECUTIVE OFFICER/MEMBER EXCLUDED? (Mandatory in NH) Y/N: N				E.L. EACH ACCIDENT	$ 1,000,000
		If yes, describe under SPECIAL PROVISIONS below				E.L. DISEASE - EA EMPLOYEE	$ 1,000,000
						E.L. DISEASE - POLICY LIMIT	$ 1,000,000
		OTHER					

DESCRIPTION OF OPERATIONS / LOCATIONS / VEHICLES / EXCLUSIONS ADDED BY ENDORSEMENT / SPECIAL PROVISIONS

Waiver of Subrogation Available upon Request

CERTIFICATE HOLDER

Proof of Coverage only
25971 Towne Centre Drive
Foothill Ranch CA 92610

CANCELLATION

SHOULD ANY OF THE ABOVE DESCRIBED POLICIES BE CANCELLED BEFORE THE EXPIRATION DATE THEREOF, THE ISSUING INSURER WILL ENDEAVOR TO MAIL 30 DAYS WRITTEN NOTICE TO THE CERTIFICATE HOLDER NAMED TO THE LEFT, BUT FAILURE TO DO SO SHALL IMPOSE NO OBLIGATION OR LIABILITY OF ANY KIND UPON THE INSURER, ITS AGENTS OR REPRESENTATIVES.

AUTHORIZED REPRESENTATIVE

Griff Griffith

© 1988-2009 ACORD CORPORATION. All rights reserved.

INTERNATIONAL CODE COUNCIL

SAUL GONZALES

The International Code Council attests that the individual named on this certificate has satisfactorily demonstrated knowledge as required by the International Code Council by successfully completing the prescribed written examination based on codes and standards then in effect, and is hereby issued this certification as:

UST Installation/Retrofitting

Given this day of July 1, 2009

Certificate No. 8032273-U1

Adolf Zubia
President, Board of Directors

Richard P. Weiland
Chief Executive Officer

INTERNATIONAL CODE COUNCIL, INC. CERTIFIED WASHINGTON, D.C.

ICC INTERNATIONAL CODE COUNCIL

This certificate is the property of ICC and must be returned to ICC in the event of suspension or revocation of the certificate.

524104

TO VERIFY AUTHENTICITY OF THIS DOCUMENT YOU MUST TOUCH THE PEARSON VUE LOGO WITH FINGER. AUTHENTIC DOCUMENT WILL CHANGE COLOR FROM ORANGE TO YELLOW

INTERNATIONAL CODE COUNCIL

California UST Service Technician

Candidate ID: XX4341049882

Name: SAUL GONZALEZ Date: 12/17/2009

Address: 25971 TOWN CENTER DR Birth Date: 3/16/1971

FOOTHILL RANCH CA 92610

EXAMINATION RESULT: **PASS**

Congratulations! You have passed the California UST Service Technician examination. Your wallet card and certificate will be forwarded to you by ICC within six weeks from the last day of the month in which you tested. This certificate is current for two years.

It is extremely important that you notify Pearson VUE and ICC of any changes in name and/or address to avoid the possibility of your certificate not being received. Please contact Pearson VUE at 800-275-8301 and ICC at 888-422-7233 ext. 33915 with changes to your name and address. There may be an additional fee if a certification is re-issued due to a misspelled name or incorrect address.

THE FACE OF THIS DOCUMENT HAS A MULTI COLORED BACKGROUND THAT CHANGES COLOR GRADUALLY AND REPEATEDLY. TILT TO SIGHT WITH DARKER AREAS BOTH LEFT AND RIGHT

This fax was received by GFI FAXmaker fax server. For more information, visit: http://www.gfi.com

265 Burns Drive, Yuba City, CA 95991 ♦ Tel: (530) 671-5060 ♦ Fax: (530) 671-5208
www.blue-linetechnologies.com

Name: Saul Gonzalez

AB2481 Certified

Company: Belshire Environmental

Certified Trained Installer Card #: CA-1198

Expires on: September 26, 2011

MEMBER PEI

SBL3.5LP

The **SB Series Pellethane Split Repair Boots** are used inside the sump to encapsulate or replace leaking penetration fittings. Split Inserts (SI Series) are ordered separately and are used in the boots in order to bring the boot to specific pipe dimensions.

For sizes not listed, please call Blueline for part numbers and pricing.

Fitting Type	Ring Dimensions	Part Number	Description	List Price
Double Extra Large (XXL)	11" O.D. – 9" I.D.	SBXXL8.8x6.8x4.6	Split Repair Boot that is large enough to encapsulate most large sized entry fittings	$ 223.25
	11" O.D. – 9" I.D.	SBXXL8.8x6.8		$ 223.25
	11" O.D. – 9" I.D.	SBXXL8.8		$ 223.25
Extra Large (XL)	8.5" O.D. – 6" I.D.	SBXL6.8x4.6	Split Repair Boot that will encapsulate small to medium sized entry fittings or replace 10 studded entry fittings.	$ 172.00
	8.5" O.D. – 6" I.D.	SBXL3.5		$ 172.00
	8.5" O.D. – 6" I.D.	SBXL2.5LP	Low profile Split Repair Boot that is designed to replace an existing 10 studded entry fitting. This boot has a total height of 2.25".	$ 172.00
	8.5" O.D. – 6" I.D.	SBXL4.5LP		$ 172.00
Large (L)	7.4" O.D. – 4.6" I.D.	SBL2.5	Split Repair Boot that will encapsulate small entry fittings.	$ 144.00
	7.4" O.D. – 4.6" I.D.	SBL3.5	Split Repair Boot that will encapsulate small entry fittings.	$ 144.00
	7.4" O.D. – 4.6" I.D.	SBL3.5LP	Low Profile Split Repair Boot that is designed to replace an existing 8 studded entry fitting. This boot has a total height of 2.25"	$ 144.00
	7.4" O.D. – 5" I.D.	SBL4.5	Split Repair Boot that will encapsulate small entry fittings.	$ 144.00
	7.4" O.D. – 5" I.D.	SBL4.8x1.9x1.4	Split Repair Boot for dual supply/return lines for generator sites	$ 172.00
Medium (M)	5.5" O.D. – 3.75" I.D.	SBM3.5	Split Repair Boot for applications where there is no fitting installed.	$ 115.00
	5.5" O.D. – 3.75" I.D.	SBM2.5		$ 115.00
	5.5" O.D. – 3.75" I.D.	SBM2.0		$ 115.00
Small (S)	4.6" O.D. – 2.25" I.D.	SBS4B1.4	Split Repair Boot that is designed to replace an existing 4 studded entry fitting or where there is no fitting.	$ 86.00
	4.6" O.D. – 2.25" I.D.	SBS4B1.4ANGLE	Split Repair Boot that is designed to replace an existing 4 studded entry fitting or where there is no fitting. This fitting has a 60 degree angle molded into the boot to enable it to accommodate repairs where the conduit is entering the sump at up to 40 degrees.	$ 86.00

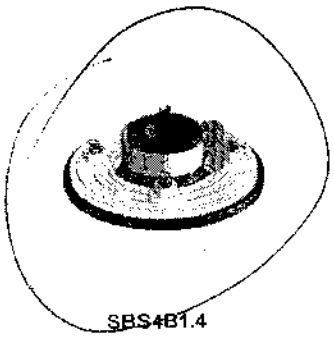

SBS4B1.4

SBS4B1.4ANGLE

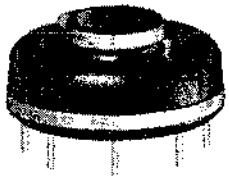

SBL3.5

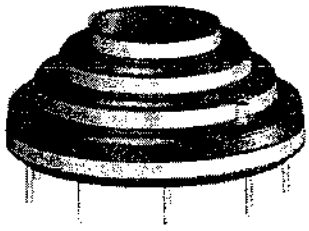

SBXXL8.8x6.8x4.6

BLUELINE TECHNOLOGIES, LLC • 265 Burns Drive, Yuba City, CA 95991 • Ph: (866) 267-9765 • Fax: (866) 310-3848
Website: www.blue-linetechnologies.com • Email: sales@blue-linetechnologies.com

Section 14 SR Series Pellethane Split Reducers / Test Reducers

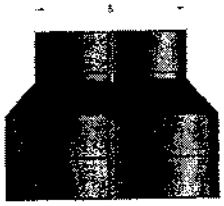

The **SR Series Pellethane Split Repair Reducers and Test Reducers** are used to replace failed and deteriorating secondary test boots without breaking the main lines. All boots come with band clamps and are available with and without air test valves.

For sizes not listed, please call Blueline for part numbers and pricing.

UL LISTED

Part Number	Dimensions			Description	List Price
	(a)	(b)	(c)		
SR 1.375x1.25	1.375	1.25	n/a	Split Pellethane Reducer	$ 17.39
SR 1.375x1.25A	1.375	1.25	n/a	Split Pellethane Reducer with air test	$ 23.14
SR 1.6x1.2	1.6	1.2	n/a	Split Pellethane Reducer	$ 18.63
SR 1.6x1.2A	1.6	1.2	n/a	Split Pellethane Reducer with air test	$ 24.38
SR 1.8x1.4	1.8	1.4	n/a	Split Pellethane Reducer	$ 19.87
SR 1.8x1.4A	1.8	1.4	n/a	Split Pellethane Reducer with air test	$ 25.62
SR 1.9x1.9	1.9	1.9	n/a	Split Pellethane Reducer	$ 24.84
SR 1.9x1.9A	1.9	1.9	n/a	Split Pellethane Reducer with air test	$ 30.59
SR 2.0x2.0	2.0	2.0	n/a	Split Pellethane Reducer	$ 24.84
SR 2.0x2.0A	2.0	2.0	n/a	Split Pellethane Reducer with air test	$ 30.59
SR 2.4x1.4	2.4	1.4	n/a	Split Pellethane Reducer	$ 24.84
SR 2.4x1.4A	2.4	1.4	n/a	Split Pellethane Reducer with air test	$ 30.59
SR 2.4x2.0	2.4	2.0	n/a	Split Pellethane Reducer	$ 24.84
SR 2.4x2.0A	2.4	2.0	n/a	Split Pellethane Reducer with air test	$ 30.59
SR 2.4x2.4	2.4	2.4	n/a	Split Pellethane Reducer	$ 24.84
SR 2.4x2.4A	2.4	2.4	n/a	Split Pellethane Reducer with air test	$ 30.59
SR 2.5x2.0	2.5	2.0	n/a	Split Pellethane Reducer	$ 24.84
SR 2.5x2.0A	2.5	2.0	n/a	Split Pellethane Reducer with air test	$ 30.59
SR 2.5x2.5	2.5	2.5	n/a	Split Pellethane Reducer	$ 27.60
SR 2.5x2.5A	2.5	2.5	n/a	Split Pellethane Reducer with air test	$ 33.35
SR 2.61x2.38LCX	2.61	2.38	n/a	Split Pellethane Reducer	$ 24.84
SR 2.61x2.38LCXA	2.61	2.38	n/a	Split Pellethane Reducer with air test	$ 30.59
SR 2.7x2.7	2.7	2.7	n/a	Split Pellethane Reducer	$ 31.05
SR 2.7x2.7A	2.7	2.7	n/a	Split Pellethane Reducer with air test	$ 36.80
SR 3.0x2.5	3.0	2.5	n/a	Split Pellethane Reducer	$ 27.95
SR 3.0x2.5A	3.0	2.5	n/a	Split Pellethane Reducer with air test	$ 33.70
SR 3.5x1.4	3.5	1.4	n/a	Split Pellethane Reducer	$ 31.05
SR 3.5x1.4A	3.5	1.4	n/a	Split Pellethane Reducer with air test	$ 36.80
SR 3.5x1.6	3.5	1.6	n/a	Split Pellethane Reducer	$ 31.05
SR 3.5x1.6A	3.5	1.6	n/a	Split Pellethane Reducer with air test	$ 36.80
SR 3.5x2.4	3.5	2.4	n/a	Split Pellethane Reducer	$ 31.05
SR 3.5x2.4A	3.5	2.4	n/a	Split Pellethane Reducer with air test	$ 36.80
SR 3.5x2.4OS	3.5	2.4	n/a	Split Pellethane Reducer (off-set)	$ 37.26
SR 3.5x2.4OSA	3.5	2.4	n/a	Split Pellethane Reducer with air test (off-set)	$ 43.01

SR 2.0x2.0

SR 2.61x2.38LCXA

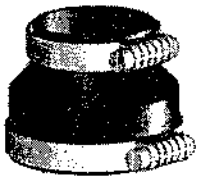

SR 3.5x2.4

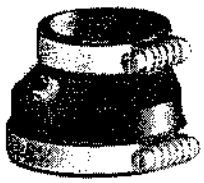

SR 3.5x2.4OSA

BLUELINE TECHNOLOGIES, LLC • 265 Burns Drive, Yuba City, CA 95991 • Ph: (866) 267-9765 • Fax: (866) 310-3848
Website: www.blue-linetechnologies.com • Email: sales@blue-linetechnologies.com

Section 14 SR Series Pellethane Split Reducers / Test Reducers

The **SR Series Pellethane Split Repair Reducers and Test Reducers** are used to replace failed and deteriorating secondary test boots without breaking the main lines. All boots come with band clamps and are available with and without air test valves.

For sizes not listed, please call Blueline for part numbers and pricing.

UL LISTED

Part Number	Dimensions			Description	List Price
	(a)	(b)	(c)		
SR 1.375x1.25	1.375	1.25	n/a	Split Pellethane Reducer	$ 17.39
SR 1.375x1.25A	1.375	1.25	n/a	Split Pellethane Reducer with air test	$ 23.14
SR 1.6x1.2	1.6	1.2	n/a	Split Pellethane Reducer	$ 18.63
SR 1.6x1.2A	1.6	1.2	n/a	Split Pellethane Reducer with air test	$ 24.38
SR 1.8x1.4	1.8	1.4	n/a	Split Pellethane Reducer	$ 19.87
SR 1.8x1.4A	1.8	1.4	n/a	Split Pellethane Reducer with air test	$ 25.62
SR 1.9x1.9	1.9	1.9	n/a	Split Pellethane Reducer	$ 24.84
SR 1.9x1.9A	1.9	1.9	n/a	Split Pellethane Reducer with air test	$ 30.59
SR 2.0x2.0	2.0	2.0	n/a	Split Pellethane Reducer	$ 24.84
SR 2.0x2.0A	2.0	2.0	n/a	Split Pellethane Reducer with air test	$ 30.59
SR 2.4x1.4	2.4	1.4	n/a	Split Pellethane Reducer	$ 24.84
SR 2.4x1.4A	2.4	1.4	n/a	Split Pellethane Reducer with air test	$ 30.59
SR 2.4x2.0	2.4	2.0	n/a	Split Pellethane Reducer	$ 24.84
SR 2.4x2.0A	2.4	2.0	n/a	Split Pellethane Reducer with air test	$ 30.59
SR 2.4x2.4	2.4	2.4	n/a	Split Pellethane Reducer	$ 24.84
SR 2.4x2.4A	2.4	2.4	n/a	Split Pellethane Reducer with air test	$ 30.59
SR 2.5x2.0	2.5	2.0	n/a	Split Pellethane Reducer	$ 24.84
SR 2.5x2.0A	2.5	2.0	n/a	Split Pellethane Reducer with air test	$ 30.59
SR 2.5x2.5	2.5	2.5	n/a	Split Pellethane Reducer	$ 27.60
SR 2.5x2.5A	2.5	2.5	n/a	Split Pellethane Reducer with air test	$ 33.35
SR 2.61x2.38LCX	2.61	2.38	n/a	Split Pellethane Reducer	$ 24.84
SR 2.61x2.38LCXA	2.61	2.38	n/a	Split Pellethane Reducer with air test	$ 30.59
SR 2.7x2.7	2.7	2.7	n/a	Split Pellethane Reducer	$ 31.05
SR 2.7x2.7A	2.7	2.7	n/a	Split Pellethane Reducer with air test	$ 36.80
SR 3.0x2.5	3.0	2.5	n/a	Split Pellethane Reducer	$ 27.95
SR 3.0x2.5A	3.0	2.5	n/a	Split Pellethane Reducer with air test	$ 33.70
SR 3.5x1.4	3.5	1.4	n/a	Split Pellethane Reducer	$ 31.05
SR 3.5x1.4A	3.5	1.4	n/a	Split Pellethane Reducer with air test	$ 36.80
SR 3.5x1.6	3.5	1.6	n/a	Split Pellethane Reducer	$ 31.05
SR 3.5x1.6A	3.5	1.6	n/a	Split Pellethane Reducer with air test	$ 36.80
SR 3.5x2.4	3.5	2.4	n/a	Split Pellethane Reducer	$ 31.05
SR 3.5x2.4A	3.5	2.4	n/a	Split Pellethane Reducer with air test	$ 36.80
SR 3.5x2.4OS	3.5	2.4	n/a	Split Pellethane Reducer (off-set)	$ 37.26
SR 3.5x2.4OSA	3.5	2.4	n/a	Split Pellethane Reducer with air test (off-set)	$ 43.01

SR 2.0x2.0

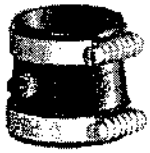

SR 2.61x2.38LCXA

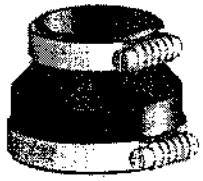

SR 3.5x2.4

SR 3.5x2.4OSA

BLUELINE TECHNOLOGIES, LLC • 265 Burns Drive, Yuba City, CA 95991 • Ph: (866) 267-9765 • Fax: (866) 310-3848
Website: www.blue-linetechnologies.com • Email: sales@blue-linetechnologies.com

Section 14 SR Series Pellethane Split Reducers / Test Reducers

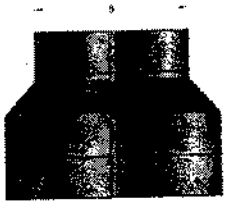

The **SR Series Pellethane Split Repair Reducers and Test Reducers** are used to replace failed and deteriorating secondary test boots without breaking the main lines. All boots come with band clamps and are available with and without air test valves.

For sizes not listed, please call Blueline for part numbers and pricing.

UL LISTED

Part Number	Dimensions			Description	List Price
	(a)	(b)	(c)		
SR 3.5x2.5	3.5	2.5	n/a	Split Pellethane Reducer (short, 2")	$49.68
SR 3.5x2.7	3.5	2.7	n/a	Split Pellethane Reducer (short, 2")	$49.22
SR 3.5x3.5	3.5	3.5	n/a	Split Pellethane Reducer	$31.05
SR 3.5x3.5A	3.5	3.5	n/a	Split Pellethane Reducer with air test	$36.80
SR 3.72x3.5LCX	3.72	3.5	n/a	Split Pellethane Reducer	$31.05
SR 3.72X3.5LCXA	3.72	3.5	n/a	Split Pellethane Reducer with air test	$36.80
SR 3.9x2.4	3.9	2.4	n/a	Split Pellethane Reducer	$31.05
SR 3.9x2.4A	3.9	2.4	n/a	Split Pellethane Reducer with air test	$36.80
SR 3.9x3.9	3.9	3.9	n/a	Split Pellethane Reducer	$31.05
SR 3.9x3.9A	3.9	3.9	n/a	Split Pellethane Reducer with air test	$36.80
SR 4.5x2.5	4.5	3.5	2.5	Split Tri-Seal Pellethane Reducer	$31.05
SR 4.5x2.5A	4.5	3.5	2.5	Split Tri-Seal Pellethane Reducer with air test	$36.80
SR 4.5x2.7	4.5	3.5	2.7	Split Tri-Seal Pellethane Reducer	$31.05
SR 4.5x2.7A	4.5	3.5	2.7	Split Tri-Seal Pellethane Reducer with air test	$36.80
SR 4.5x3.5	4.5	3.5	n/a	Split Pellethane Reducer	$31.05
SR 4.5x3.5A	4.5	3.5	n/a	Split Pellethane Reducer with air test	$36.80
SR 4.5x3.5OS	4.5	3.5	n/a	Split Pellethane Reducer (off-set)	$43.47
SR 4.5x3.5OSA	4.5	3.5	n/a	Split Pellethane Reducer with air test (off-set)	$49.22
SR 4.5x4.5x12 HexKit	4.5	4.5	12	Split Pellethane Reducer with air test	$172.50
SR 4.72x4.5LCX	4.72	4.5	n/a	Split Pellethane Reducer	$37.26
SR 4.72x4.5LCXA	4.72	4.5	n/a	Split Pellethane Reducer with air test	$43.01
SR 4.8x1.9x1.4	4.8	1.9	1.4	Split Pellethane Reducer	$62.10
SR 4.8x1.9x1.4A	4.8	1.9	1.4	Split Pellethane Reducer with air test	$67.85
SR 4.8x2.0	4.8	2.0	n/a	Split Pellethane Reducer	$37.26
SR 4.8x2.0A	4.8	2.0	n/a	Split Pellethane Reducer with air test	$43.01
SR 4.8x2.5	4.8	2.5	n/a	Split Pellethane Reducer	$37.26
SR 4.8x2.5A	4.8	2.5	n/a	Split Pellethane Reducer with air test	$43.01
SR 4.9x3.9	4.9	3.9	n/a	Split Pellethane Reducer	$31.05
SR 4.9x3.9A	4.9	3.9	n/a	Split Pellethane Reducer with air test	$36.80
SR 5.25x2.0	5.25	2.0	n/a	Split Pellethane Reducer for TCI Cuff	$60.86
SR 5.25x2.5	5.25	2.5	n/a	Split Pellethane Reducer for TCI Cuff	$60.86
SR 5.5x2.0	5.5	2.0	n/a	Split Pellethane Reducer	$34.78
SR 5.5x2.0A	5.5	2.0	n/a	Split Pellethane Reducer with air test	$40.53

SR 3.5x3.5

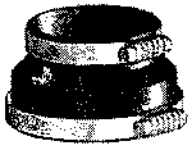

SR 4.5x3.5A

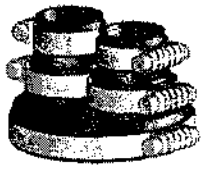

SR 4.8x1.9x1.4

SR 4.9x3.9A

BLUELINE TECHNOLOGIES, LLC • 265 Burns Drive, Yuba City, CA 95991 • Ph: (866) 267-9765 • Fax: (866) 310-3848
Website: www.blue-linetechnologies.com • Email: sales@blue-linetechnologies.com

Note: We can supply both curved and flat seals for all sump surfaces. If using the curved seal make sure you rotate the mounting ring to conform to the inside curvature of the sump.

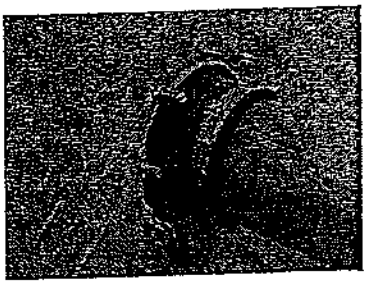

1. Using Acetone, clean the surfaces around the boot that needs to be repaired so that it is free from dirt and oil.

2. Select the split flat or curved mounting ring seal and slip it over the white ring. Spread the mounting ring apart and position it over the pipe.

3. After cleaning the split edge of the mounting ring with acetone apply a bead of Blue Seal glue to the Blue pellethane edge and use a band clamp to keep it together while the glue cures. (the white Poly does not need to bond) Allow forty minutes for the glue to set up.

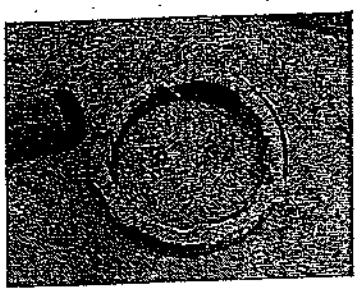

4. Liberally apply a bead of sealant material on the surface of the ring to be attached to the inside of the sump wall. The ring will already be over the pipe

5. Position the mounting ring against the inside sump wall, over the existing, leaking penetration and insert the first Tech screw.

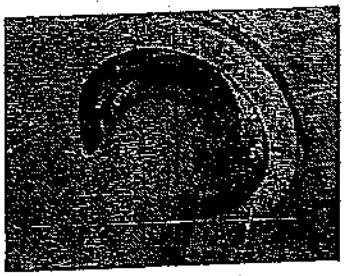

6. Fully tighten all Tech screws, checking that a uniform bead of sealant is squeezed out along the outer edge of the mounting ring.

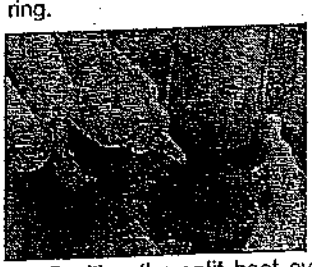

7. Position the split boot over the pipe and apply a bead of glue to the cut edge. The cut edge must be cleaned with Acetone before applying the glue. Loosely position clamps on the boot to hold the two glued edges in place.

8.Run a bead of the glue onto the outside surface of the mounting ring, where the boot is going to rest. Always make sure that the fill tubes are at 12 o'clock. Install the clamp and tighten the bonded boot to the mounting ring.

9. Leaving the pipe side clamp loose (to allow the air out) completely fill the repair boot. Neatly wipe away any excess sealant on the sump wall or the pipe and tighten all clamps to finish. We always suggest a hydrostatic (can be started immediately the boot is filled) or vacuum test to check that the repair has been correctly installed

October 14, 2004

Note: We can supply both curved and flat seals for all sump surfaces. If using the curved seal make sure you rotate the mounting ring to conform to the inside curvature of the sump.

1. Using Acetone, clean the sump surface around the boot that needs to be repaired so that it is free from dirt and oil. Remove the nuts of the existing boots, cut away the old boot and cut all bolts off.

2. Select the split flat or curved mounting ring seal depending on whether it is a flat or curved sump and slip it around the two halves of the mounting ring. Spread the ring apart and position it over the pipe. Clean the edge of the Pellethane ring sleeve with acetone and then use the blue seal glue to bond it together. Use the split boots large band clamp to hold the bonded ring together for 40 mins.

3. Hold the ring against the sump wall in its correct position. Drill a 1/8" pilot hole through each hole in the ring clear through the sump wall and the backing ring in the outside of the sump .

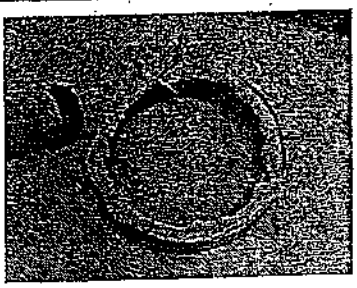

4. Liberally apply a bead of sealant material on the surface of the ring to be attached to the inside of the sump wall. The ring will already be bonded together and hanging over the pipe

5. Position the mounting ring against the inside sump wall, where the existing, leaking penetration used to be and insert the first Tech screw into the pilot hole.

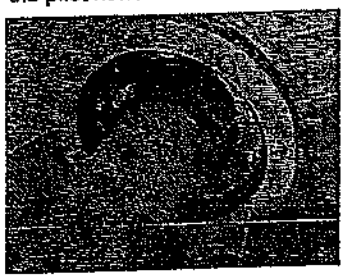

6. Fully insert and tighten all Tech screws, checking that a uniform bead of sealant is squeezed out along the outer edge of the mounting ring.

7. Position the split boot over the pipe and apply a bead of glue to the cut edge. The cut edge must be cleaned with Acetone before applying the glue. Loosely position clamps on the boot to hold the two glued edges in place.

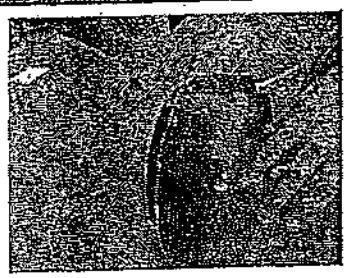

8. Once the glue has dried (forty minutes) run another bead of the glue onto the outside surface of the mounting ring, where the boot is going to rest. Always make sure that the fill tubes are at 12 o'clock. Install the clamp and tighten the bonded boot to the mounting ring

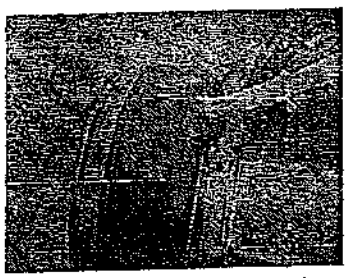

9. Leaving the pipe side clamp loose (to allow the air out) completely fill the repair boot. Neatly wipe away any excess sealant on the sump wall or the pipe and tighten all clamps to finish. We always suggest a hydrostatic (can be started immediately the boot is filled) or vacuum test to check that the repair has been correctly installed

October 14, 2004

BELSHIRE ENVIRONMENTAL SERVICES, INC.
25971 Towne Centre Drive, Foothill Ranch, CA 92610
Tel. (949) 460-5200 Fax. (949) 460-5210

TRANSMITTAL

Date: 5/19/2010

To: Joe Biaocco
Los Angeles County DPW
900 South Fremont Avenue
Alhambra, CA 91803

From: Shawna Chambers

Sent Via: UPS Ground

Tracking #: 1ZF834R60392524414

Re: **Secondary Containment Test**
CHEVRON# 206907
4015 W Century Blvd
Inglewood, CA 90304

The following test report(s) are included:

Secondary Containment Test performed on 5/6/2010.

Comments:

Please do not hesitate to call me at (949) 460-5200 if you have any questions or concerns regarding this work.

Jim Brown
Project Manager

580479

UPS Internet Shipping: View/Print Label

1. **Print the label(s):** Select the Print button on the print dialog box that appears. Note: If your browser does not support this function select Print from the File menu to print the label.

2. **Fold the printed label at the solid line below.** Place the label in a UPS Shipping Pouch. If you do not have a pouch, affix the folded label using clear plastic shipping tape over the entire label.

3. **GETTING YOUR SHIPMENT TO UPS**
   Customers without a Daily Pickup
   - Schedule a same day or future day Pickup to have a UPS driver pickup all of your Internet Shipping packages.
   - Hand the package to any UPS driver in your area.
   - Take your package to any location of The UPS Store®, UPS Drop Box, UPS Customer Center, UPS Alliances (Office Depot® or Staples®) or Authorized Shipping Outlet near you. Items sent via UPS Return Services℠ (including via Ground) are also accepted at Drop Boxes.
   - To find the location nearest you, please visit the 'Find Locations' Quick link at ups.com.

   Customers with a Daily Pickup
   - Your driver will pickup your shipment(s) as usual.

FOLD HERE

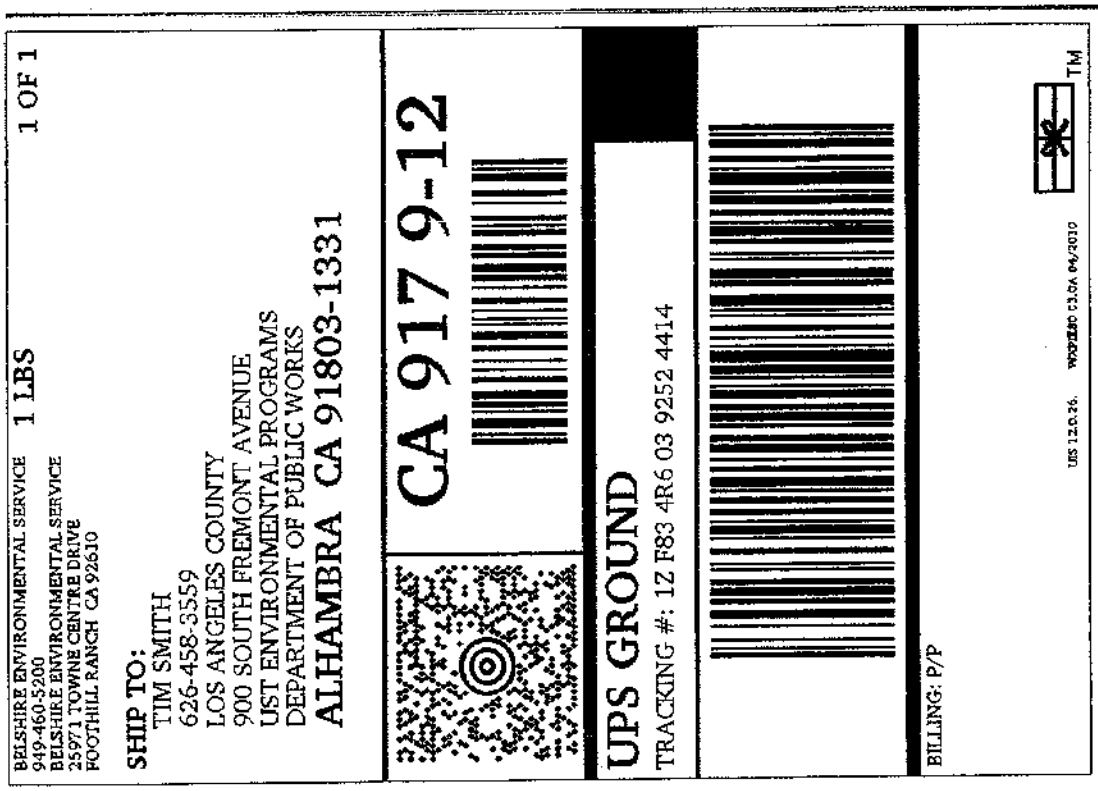

MODIFICATION ONLY

DEPARTMENT OF PUBLIC WORKS
ENVIRONMENTAL PROGRAMS DIVISION
CLEARANCE
FOR UNDERGROUND STORAGE
OF HAZARDOUS MATERIALS

Facilities for the underground storage of hazardous materials including secondary containments, piping connected thereto, monitoring devices, vents or other appurtenances, shall be installed as shown on this plan and in compliance with the Fire Code, Mechanical Code, and other applicable laws, and ordinances. No additions or alterations shall be made without the written permission of the Department of Public Works.

By _____ Date 6/30/10
ENVIRONMENTAL PROGRAMS DIVISION

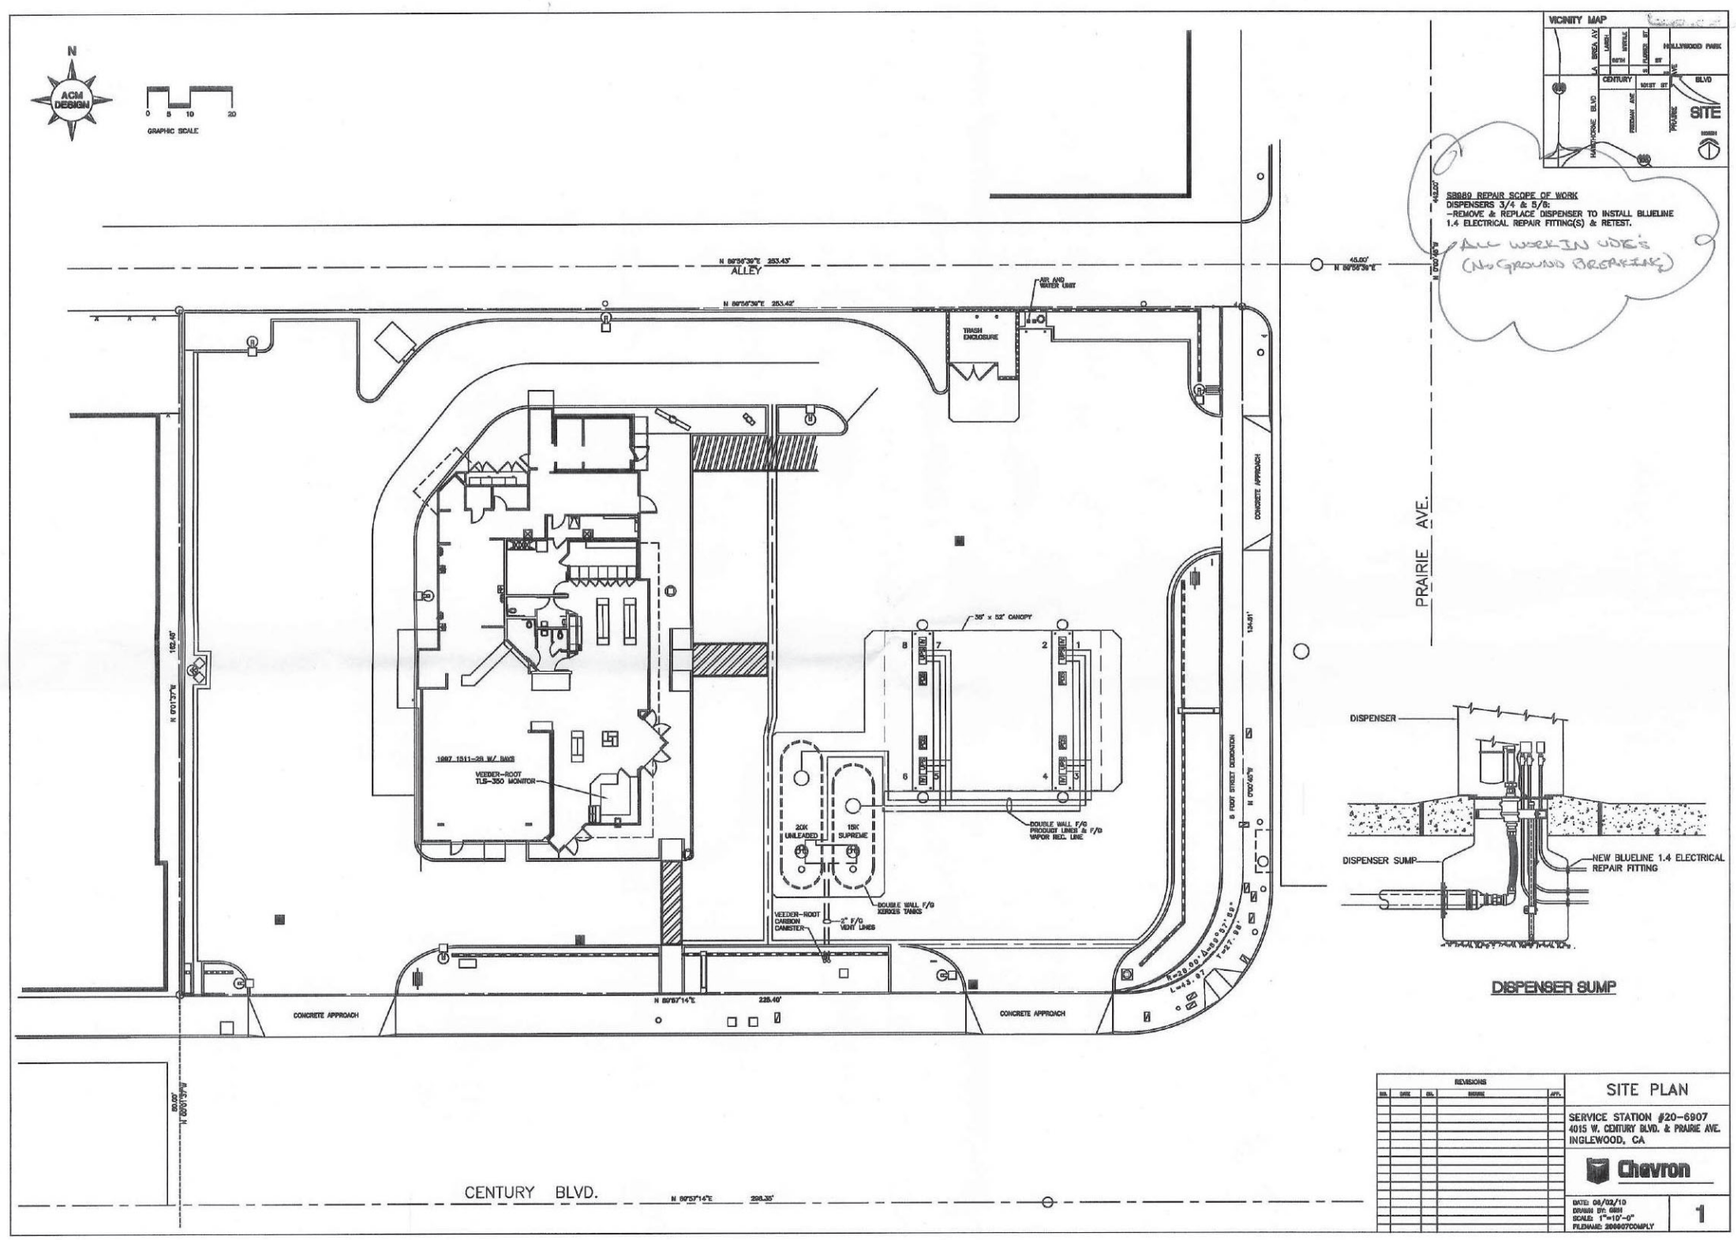

BELSHIRE ENVIRONMENTAL SERVICES, INC.
25971 Towne Centre Drive, Foothill Ranch, CA 92610
Tel. (949) 460-5200 Fax. (949) 460-5210

018209-025281 SCTR

TRANSMITTAL

RECEIVED
AUG 12 2010
DEPARTMENT OF PUBLIC WORKS
ENVIRONMENTAL PROGRAMS

Date: 7/27/2010

To: Joe Biaocco
Los Angeles County DPW
900 South Fremont Avenue
Alhambra, CA 91803

From: Shawna Chambers

Sent Via: UPS Ground

Tracking #: 1ZF834R60397314525

Re: **Secondary Containment Test**
CHEVRON# 206907
4015 W Century Blvd
Inglewood, CA 90304

9155960

The following test report(s) are included:

Secondary Containment Test performed on 7/22/2010.

Comments:

Please do not hesitate to call me at (949) 460-5200 if you have any questions or concerns regarding this work.

Jim Brown
Project Manager

Secondary Containment Testing Report Form

This form is intended for use by contractors performing periodic testing of UST secondary containment systems. Use the appropriate pages of this form to report results for all components tested. The completed form, written test procedures, and printouts from tests (if applicable), should be provided to the facility owner/operator for submittal to the local regulatory agency.

1. FACILITY INFORMATION

Facility Name:	**CHEVRON 206907**	Date of Testing:	**7/22/2010**
Facility Address:	**4015 W Century Blvd, Inglewood, CA 90304**		
Facility Contact:		Phone:	
Date Local Agency Was Notified of Testing:			
Name of Local Agency Inspector *(if present during testing)*:			

2. TESTING CONTRACTOR INFORMATION

Company Name: **Belshire Environmental Services, Inc.**			
Technician Conducting Test: **Saul Gonsalez**			
Credentials:	☒ CSLB Licensed Contractor	☐ SWRCB Licensed Tank Tester	
License Type: **A - General Engineering Contractor**		License Number: **808313**	

Manufacturer Training

Manufacturer	Component(s)	Date Training Expires
Available upon request		

3. SUMMARY OF TEST RESULTS

Component	Pass	Fail	Not Tested	Repairs Made	Component	Pass	Fail	Not Tested	Repairs Made
Tank Annulars	☐	☐	☐	☐		☐	☐	☐	☐
	☐	☐	☐	☐		☐	☐	☐	☐
Secondary Pipe	☐	☐	☐	☐		☐	☐	☐	☐
	☐	☐	☐	☐		☐	☐	☐	☐
Turbine Sump	☐	☐	☐	☐		☐	☐	☐	☐
	☐	☐	☐	☐		☐	☐	☐	☐
UDC 3/4,5/6	☐	☐	☐	☐		☐	☐	☐	☐
	☐	☐	☐	☐		☐	☐	☐	☐
Fill Sump	☐	☐	☐	☐		☐	☐	☐	☐
	☐	☐	☐	☐		☐	☐	☐	☐
Spill Bucket	☐	☐	☐	☐		☐	☐	☐	☐
	☐	☐	☐	☐		☐	☐	☐	☐

If hydrostatic testing was performed, describe what was done with the water after completion of tests:

☒ Placed in drums left on site for proper disposition.

☐ Transported to next site for use in additional testing.

CERTIFICATION OF TECHNICIAN RESPONSIBLE FOR CONDUCTING THIS TESTING

To the best of my knowledge, the facts stated in this document are accurate and in full compliance with legal requirements

Technician's Signature: _____ Date: 07/22/10

7. UNDER-DISPENSER CONTAINMENT (UDC) TESTING

Test Method Developed By:	☐ UDC Manufacturer	☒ Industry Standard	☐ Professional Engineer
	☐ Other *(Specify)*		
Test Method Used:	☐ Pressure	☐ Vacuum	☒ Hydrostatic
	☐ Other *(Specify)*		
Test Equipment Used: **Incon Sump Tester**		Equipment Resolution: **+/- 0.002"**	

	UDC # 5/6		UDC # 3/4		UDC #		UDC #	
UDC Manufacturer:	to fit boot.		to fit boot.					
UDC Material:	Fiberglass		Fiberglass					
UDC Depth:	34"		34"					
Height from UDC Bottom to Top of Highest Piping Penetration:	10"		10"					
Height from UDC Bottom to Lowest Electrical Penetration:	8"		8"					
Condition of UDC prior to testing:	Good		Good.					
Portion of UDC Tested[1]	2" above highest penetration.							
Does turbine shut down when UDC sensor detects liquid (both product and water)?*	☐ Yes ☐ No ☒ NA		☐ Yes ☐ No ☒ NA		☐ Yes ☐ No ☒ NA		☐ Yes ☐ No ☒ NA	
Turbine shutdown response time	**N/A**		**N/A**		**N/A**		**N/A**	
Is system programmed for fail-safe shutdown?*	☐ Yes ☐ No ☒ NA		☐ Yes ☐ No ☒ NA		☐ Yes ☐ No ☐ NA		☐ Yes ☐ No ☐ NA	
Was fail-safe verified to be operational?*	☐ Yes ☐ No ☒ NA		☐ Yes ☐ No ☒ NA		☐ Yes ☐ No ☐ NA		☐ Yes ☐ No ☐ NA	
Wait time between applying pressure/vacuum/water and starting test	**30 minutes**		**30 minutes**		**30 minutes**		**30 minutes**	
Test Start Time:	1:30 pm	1:45 pm	1:30 pm	1:45 pm				
Initial Reading (R_I):	6.4325	6.4373	2.7412	2.7407				
Test End Time:	1:46 pm	2:01 pm	1:46 pm	2:01 pm				
Final Reading (R_F):	6.4324	6.4373	2.7407	2.7407				
Test Duration:	**15 min.**	**15 min.**	**15 min.**	**15 min.**	**15 min.**	**15 min.**	**15 min.**	**15 min.**
Change in Reading (R_F-R_I):	0.0001	None	0.0005	None				
Pass/Fail Threshold or Criteria:	**+/- 0.002"**		**+/- 0.002"**		**+/- 0.002"**		**+/- 0.002"**	
Test Result:	☒ **Pass** ☐ **Fail**		☒ **Pass** ☐ **Fail**		☐ **Pass** ☐ **Fail**		☐ **Pass** ☐ **Fail**	
Was sensor removed for testing?	☒ Yes ☐ No ☐ NA		☒ Yes ☐ No ☐ NA		☐ Yes ☐ No ☐ NA		☐ Yes ☐ No ☐ NA	
Was sensor properly replaced and verified functional after testing?	☒ Yes ☐ No ☐ NA		☒ Yes ☐ No ☐ NA		☐ Yes ☐ No ☐ NA		☐ Yes ☐ No ☐ NA	

Comments – *(include information on repairs made prior to testing, and recommended follow-up for failed tests)*

Sensor functionality was not confirmed. This procedure is not part of the Secondary Containment Testing scope of work.

[1] If the entire depth of the UDC is not tested, specify how much was tested. If the answer to any of the questions indicated with an asterisk (*) is "NO" or "NA", the entire UDC must be tested. (See SWRCB LG-160)

18209-25281

MIS

Tanknology

TANKNOLOGY CERTIFICATE OF TESTING

8501 N MOPAC EXPRESSWAY, SUITE 400 AUSTIN, TEXAS 78759
TELEPHONE (512) 451-6334 FAX (512) 459-1459

TEST RESULT SUMMARY REPORT

PURPOSE: COMPLIANCE

TEST DATE: 03/21/11

WORK ORDER NUMBER: 3182191

CUSTOMER PO: 15071518

CLIENT: CHEVRON PRODUCTS COMPANY
145 S. STATE COLLEGE BLVD
SUITE 400
BREA, CA 92821
TINA SCOLARO
(714)671-3356

SITE: CHEVRON 206907
4015 W. CENTURY BLVD.
INGLEWOOD, CA 90304

AKRAN
(310)674-3225

TEST TYPE: TLD-1

Product Pipe Tightness Test Results

LINE ID	LINE PRODUCT	LINE MATERIAL	DELIVERY TYPE	TEST RESULT A	B	C	D	FINAL LEAK RATE (gph) A	B	C	D	IMPACT VALVE FUNCTION
1 Suprem 1	SUPREME	DW FIBERG	PRESSURE									Y
2 Regula 2	REGULAR	DW FIBERG	PRESSURE									Y

Existing Line Leak Detector Test

LINE ID	EXISTING LEAK DETECTOR #1 MANUFACTURER	MODEL #	SERIAL #	RESULT	EXISTING LEAK DETECTOR #2 MANUFACTURER	MODEL #	SERIAL #	RESULT
1 Suprem 1	VEEDERROOT	ELECTRONI	004061	P				
2 Regula 2	VEEDERROOT	ELECTRONI	005700	P				

New Replacement Line Leak Detector Test

LINE ID	REPLACED LEAK DETECTOR #1 MANUFACTURER	MODEL #	SERIAL #	RESULT	REPLACED LEAK DETECTOR #2 MANUFACTURER	MODEL #	SERIAL #	RESULT

For owner detailed report information, visit www.tanknology.com and select On-Line Reports-WRAP, or contact your local Tanknology office.

Tester Name: FRANCISCO CASTRO

Technician Certification Number: 6753

Francisco J Castro

Printed 03/29/2011 15:22 KOHLMEYER

C675887

INDIVIDUAL TANK INFORMATION AND TEST RESULTS

Tanknology
8501 N MOPAC EXPRESSWAY, SUITE 400
AUSTIN, TEXAS 78759 (512) 451-6334

TEST DATE: 03/21/11
CLIENT: CHEVRON PRODUCTS

WORK ORDER NUMBER 3182191
SITE: CHEVRON 206907

TANK INFORMATION

Tank ID:	1 Suprem 1	Tank manifolded:	NO	Bottom to top fill in inches:	170.0
Product:	SUPREME	Vent manifolded:	YES	Bottom to grade in inches:	175.0
Capacity in gallons:	14,906	Vapor recovery manifolded:	YES	Fill pipe length in inches:	52.0
Diameter in inches:	118.00	Overfill protection:	YES	Fill pipe diameter in inches:	4.0
Length in inches:	318	Overspill protection:	YES	Stage I vapor recovery:	DUAL
Material:	DW FIBERG	Installed:	ATG	Stage II vapor recovery:	BALANCE
		CP installed on:	/ /		

COMMENTS

TANK TEST RESULTS Test Method: VacuTect

	Start (in)	End (in)
Dipped Water Level:		
Dipped Product Level:		
Probe Water Level:		
Ingress Detected:	Water / Bubble / Ullage	
Test time:		
Inclinometer reading:		
VacuTect Test Type:	NOT	
VacuTect Probe Entry Point:	TESTED	
Pressure Set Point:		
Tank water level in inches:		
Water table depth in inches:		
Determined by (method):		
Result:		

COMMENTS

LEAK DETECTOR TEST RESULTS Test method: FTA

	New/passed L.D. #1	Failed/replaced L.D. #1	New/passed L.D. #2	Failed/replaced L.D. #2
Make:	VEEDERROOT			
Model:	ELECTRONIC			
S/N:	004061			
Open time in sec:				
Holding psi:				
Resiliency cc:			NOT	
Test leak rate ml/m:	189.0		TESTED	
Metering psi:				
Calib. leak in gph:	3.00			
Results:	PASS			

COMMENTS

LINE TEST RESULTS Test type: TLD-1

LINE	A	B	C	D
Material:	DW FIBERG			
Diameter (in):	2.0			
Length (ft):	200.0			
Test psi:				
Bleedback cc:				
Test time (min):	NOT	NOT	NOT	NOT
Start time:	TESTED	TESTED	TESTED	TESTED
End time:				
Final gph:				
Result:				
Pump type:	PRESSURE			
Pump make:	FE PETRO			

Impact Valves Operational: YES

COMMENTS

Printed 03/29/2011 15:22

INDIVIDUAL TANK INFORMATION AND TEST RESULTS

Tanknology

8501 N MOPAC EXPRESSWAY, SUITE 400
AUSTIN, TEXAS 78759 (512) 451-6334

TEST DATE: 03/21/11
CLIENT: CHEVRON PRODUCTS

WORK ORDER NUMBER 3182191
SITE: CHEVRON 206907

TANK INFORMATION

Tank ID:	2 Regula 2	Tank manifolded:	NO	Bottom to top fill in inches:	172.0
Product:	REGULAR	Vent manifolded:	YES	Bottom to grade in inches:	177.0
Capacity in gallons:	19,703	Vapor recovery manifolded:	YES	Fill pipe length in inches:	54.0
Diameter in inches:	118.00	Overfill protection:	YES	Fill pipe diameter in inches:	4.0
Length in inches:	420	Overspill protection:	YES	Stage I vapor recovery:	DUAL
Material:	DW FIBERG	Installed:	ATG	Stage II vapor recovery:	BALANCE
		CP installed on:	/ /		

COMMENTS

TANK TEST RESULTS Test Method: VacuTect

	Start (in)	End (in)
Dipped Water Level:		
Dipped Product Level:		
Probe Water Level:		
Ingress Detected:	Water / Bubble	Ullage
Test time:		
Inclinometer reading:		
VacuTect Test Type:	NOT	
VacuTect Probe Entry Point:	TESTED	
Pressure Set Point:		
Tank water level in inches:		
Water table depth in inches:		
Determined by (method):		
Result:		

COMMENTS

LEAK DETECTOR TEST RESULTS Test method: FTA

	New/passed L.D. #1	Failed/replaced L.D. #1	New/passed L.D. #2	Failed/replaced L.D. #2
Make:	VEEDERROOT			
Model:	ELECTRONIC			
S/N:	005700			
Open time in sec:				
Holding psi:				
Resiliency cc:			NOT	
Test leak rate ml/m:	189.0		TESTED	
Metering psi:				
Calib. leak in gph:	3.00			
Results:	PASS			

COMMENTS

LINE TEST RESULTS

Test type: TLD-1

LINE	A	B	C	D
Material:	DW FIBERG			
Diameter (in):	2.0			
Length (ft):	200.0			
Test psi:				
Bleedback cc:				
Test time (min):	NOT	NOT	NOT	NOT
Start time:	TESTED	TESTED	TESTED	TESTED
End time:				
Final gph:				
Result:				
Pump type:	PRESSURE			
Pump make:	FE PETRO			

COMMENTS

Impact Valves Operational: YES

Printed 03/29/2011 15:22

Tanknology
8501 N MOPAC EXPRESSWAY, SUITE 400
AUSTIN, TEXAS 78759
(512) 451-6334
FAX (512) 459-1459

TEST DATE: 03/21/11

WORK ORDER NUMBER: 3182191

CLIENT: CHEVRON PRODUCTS COMPANY

SITE: CHEVRON 206907

COMMENTS

Monitor Cert, Leak Detector, Spill Bucket, Impact Valve & e-stop Testing. Found and removed liquid from all Fill & STP sumps. Replaced (1) VR-352 sensor, (1.5) hours labor for parts replaced, water removal and troubleshooting.

PARTS REPLACED

QUANTITY	DESCRIPTION
1	DISCRIMINATING CONTAINMENT SUMP SENSOR

HELIUM PINPOINT TEST RESULTS (IF APPLICABLE)

ITEMS TESTED

HELIUM PINPOINT LEAK TEST RESULTS

SITE DIAGRAM

Tanknology
8501 N MOPAC EXPRESSWAY, SUITE 400
AUSTIN, TEXAS 78759
(512) 451-6334
FAX (512) 459-1459

TEST DATE: 03/21/11
WORK ORDER NUMBER3182191
CLIENT: CHEVRON PRODUCTS COMPANY
SITE: CHEVRON 206907

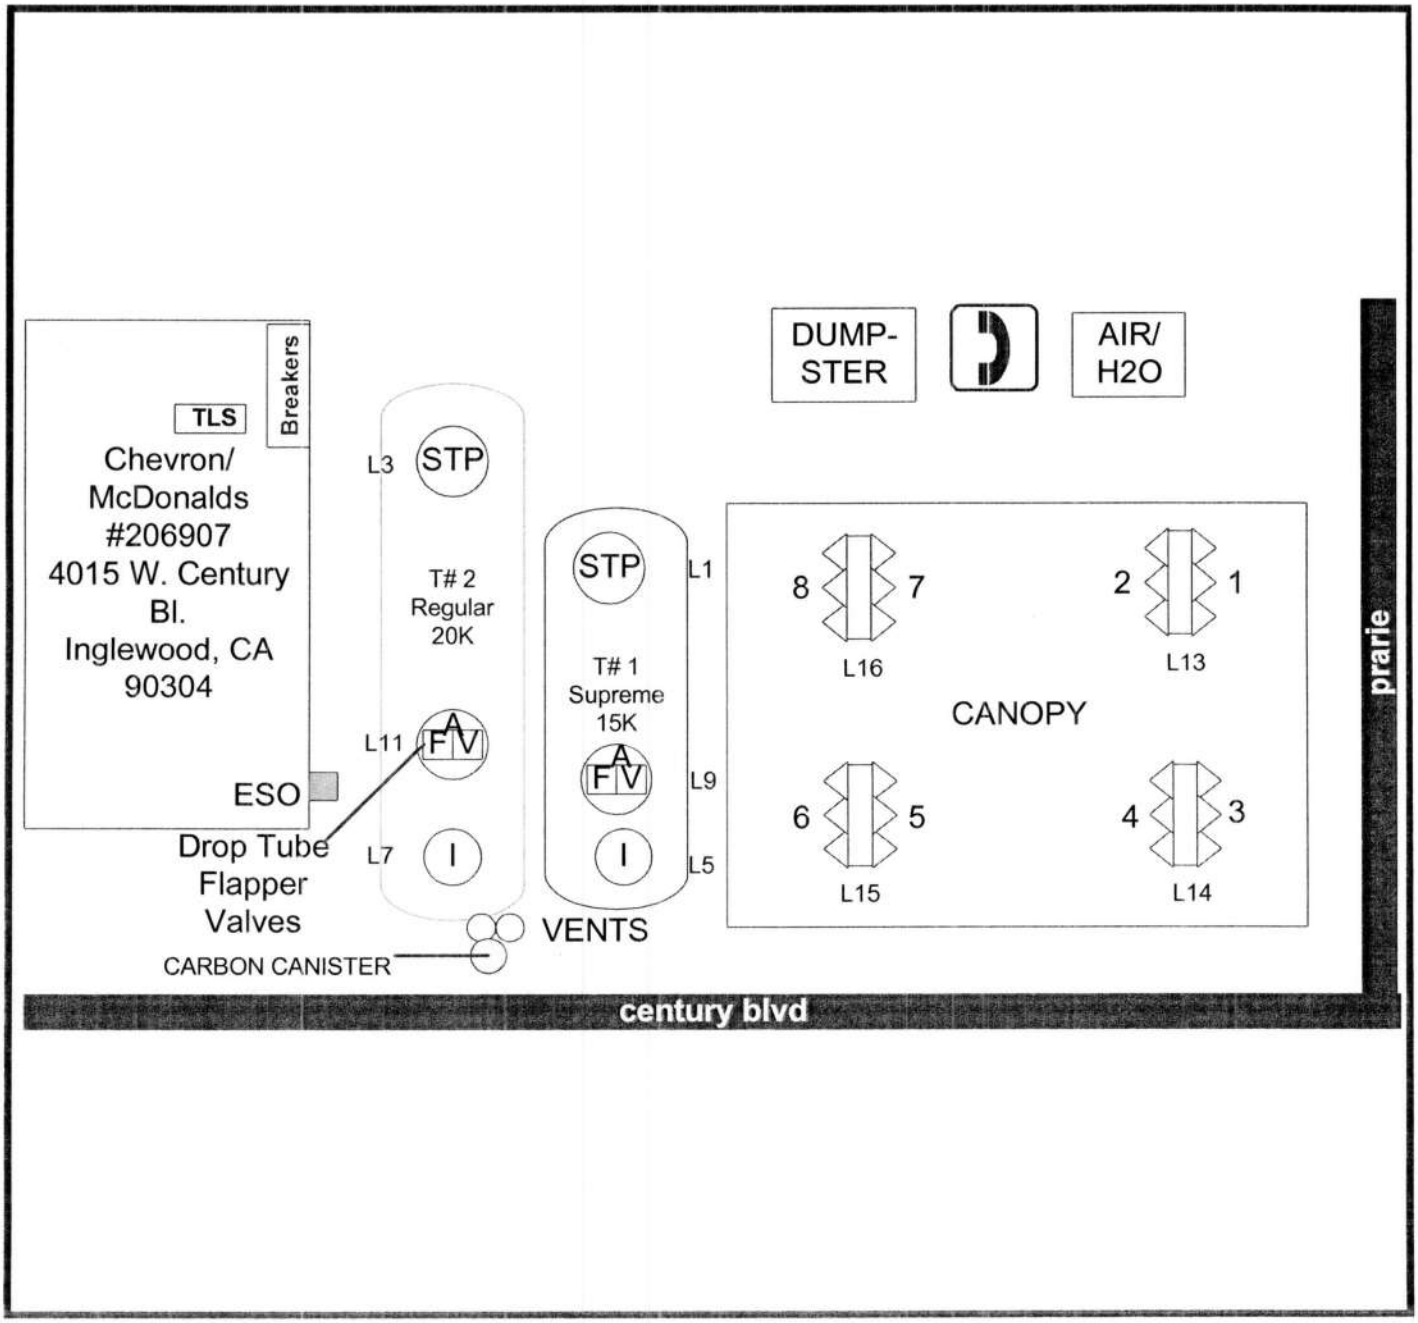

Printed 03/29/2011 15:22 KOHLMEYER

MONITORING SYSTEM CERTIFICATION

For Use By All Jurisdictions Within the State of California

Authority Cited: Chapter 6.7, Health and Safety Code; Chapter 16, Division 3 Title 23, California Code of Regulations

This form must be used to document testing and servicing of monitoring equipment. If more than one monitoring system control panel is installed at the facility, a separate certification or report must be prepared for each monitoring system control panel by the technician who performs the work. A copy of this form must be provided to the tank system owner/operator. The owner/operator must submit a copy of this form to the local agency regulating UST systems within 30 days of test date.

A. General Information

Facility Name: CHEVRON 206907
City: INGLEWOOD CA Zip: 90304
Site Address: 4015 W. CENTURY BLVD.
Contact Phone No: 674-3225
Date of Testing/Service: 03/21/2011
Facility Contact Person: AKRAN
Make/Model of Monitoring System: TLS-350
Work Order Number: 3182191

B. Inventory of Equipment Tested/Certified

Check the appropriate boxes to indicate specific equipment inspected/serviced

Tank ID: T-1		Tank ID: T-2	
[X] In-Tank Gauging Probe.	Model: MAG PROBE	[X] In-Tank Gauging Probe.	Model: MAG PROBE
[X] Annular Space or Vault Sensor.	Model: 409	[X] Annular Space or Vault Sensor.	Model: 409
[X] Piping Sump/Trench Sensor(s).	Model: 352	[X] Piping Sump/Trench Sensor(s).	Model: 352
[X] Fill Sump Sensor(s).	Model: 208	[X] Fill Sump Sensor(s).	Model: 208
[ ] Mechanical Line Leak Detector.	Model:	[ ] Mechanical Line Leak Detector.	Model:
[X] Electronic Line Leak Detector.	Model: PLLD	[X] Electronic Line Leak Detector.	Model: PLLD
[X] Tank Overfill/High-Level Sensor.	Model: FLAPPER	[X] Tank Overfill/High-Level Sensor.	Model: FLAPPER
[ ] Other (specify equipment type and model in Section E on page 2).		[ ] Other (specify equipment type and model in Section E on page 2).	
Tank ID:		**Tank ID:**	
[ ] In-Tank Gauging Probe.	Model:	[ ] In-Tank Gauging Probe.	Model:
[ ] Annular Space or Vault Sensor.	Model:	[ ] Annular Space or Vault Sensor.	Model:
[ ] Piping Sump/Trench Sensor(s).	Model:	[ ] Piping Sump/Trench Sensor(s).	Model:
[ ] Fill Sump Sensor(s).	Model:	[ ] Fill Sump Sensor(s).	Model:
[ ] Mechanical Line Leak Detector.	Model:	[ ] Mechanical Line Leak Detector.	Model:
[ ] Electronic Line Leak Detector.	Model:	[ ] Electronic Line Leak Detector.	Model:
[ ] Tank Overfill/High-Level Sensor.	Model:	[ ] Tank Overfill/High-Level Sensor.	Model:
[ ] Other (specify equipment type and model in Section E on page 2).		[ ] Other (specify equipment type and model in Section E on page 2).	
Dispenser ID: 1-8		**Dispenser ID:**	
[X] Dispenser Containment Sensor(s)	Model: 208	[ ] Dispenser Containment Sensor(s)	Model:
[X] Shear Valve(s).		[ ] Shear Valve(s)	
[ ] Dispenser Containment Float(s) and Chain(s).		[ ] Dispenser Containment Float(s) and Chain(s).	
Dispenser ID:		**Dispenser ID:**	
[ ] Dispenser Containment Sensor(s)	Model:	[ ] Dispenser Containment Sensor(s).	Model:
[ ] Shear Valve(s).		[ ] Shear Valve(s).	
[ ] Dispenser Containment Float(s) and Chain(s).		[ ] Dispenser Containment Float(s) and Chain(s).	
Dispenser ID:		**Dispenser ID:**	
[ ] Dispenser Containment Sensor(s)	Model:	[ ] Dispenser Containment Sensor(s).	Model:
[ ] Shear Valve(s).		[ ] Shear Valve(s).	
[ ] Dispenser Containment Float(s) and Chain(s).		[ ] Dispenser Containment Float(s) and Chain(s).	

* If the facility contains more tanks or dispensers, copy this form. Include information for every tank and dispenser at the facility.

C. Certification

I certify that the equipment identified in this document was inspected/serviced in accordance with the manufacturers' guidelines. Attached to this certification is information (e.g manufacturers' checklists) necessary to verify that this information is correct. and a Site Plan showing the layout of monitoring equipment. For any equipment capable of generating such reports, I have also attached a copy of the (Check all that apply): [X] System set-up [X] Alarm history report

Technician Name (print): FRANCISCO CASTRO
Signature: Francisco J Castro
Certification No.: B37663
License. No.: 743160 (Class 'A' General Enginering Contractor License)
Testing Company Name: Tanknology
Phone No.: (800) 800-4633
Site Address: 11000 N. MoPac Expressway, suite 500, Austin, TX 78759
Date of Testing/Servicing: 03/21/2011

Monitoring System Certification

Site Address 4015 W. CENTURY BLVD. Date of Testing/Service: 03/21/2011

D. Results of Testing/Servicing

Software Version Installed: 329.01

Complete the following checklist:

[X] Yes	[ ] No *		Is the audible alarm operational?
[X] Yes	[ ] No *		Is the visual alarm operational?
[X] Yes	[ ] No *		Were all sensors visually inspected, functionally tested, and confirmed operational?
[X] Yes	[ ] No *		Were all sensors installed at lowest point of secondary containment and positioned so that other equipment will not interfere with their proper operation?
[X] Yes	[ ] No *	[ ] N/A	If alarms are relayed to a remote monitoring station, is all communications equipment (e.g. modem) operational?
[X] Yes	[ ] No *	[ ] N/A	For pressurized piping systems, does the turbine automatically shut down if the piping secondary containment monitoring system detects a leak, fails to operate, or is electrically disconnected? If yes: which sensors initiate positive shut-down? (check all that apply) [X] Sump/Trench Sensors; [X] Dispenser Containment Sensors. Did you confirm positive shut-down due to leaks and sensor failure/disconnection? [X] Yes [ ] No
[ ] Yes	[ ] No *	[X] N/A	For tank systems that utilize the monitoring system as the primary tank overfill warning device (i.e.: no mechanical overfill prevention valve is installed), is the overfill warning alarm visible and audible at the tank fill points(s) and operating properly? If so, at what percent of tank capacity does the alarm trigger? ____ %
[X] Yes*	[ ] No		Was any monitoring equipment replaced? If yes, identify specific sensors, probes, or other equipment replaced and list the manufacturer name and model for all replacement parts in Section E, below.
[X] Yes*	[ ] No		Was liquid found inside any secondary containment systems designed as dry systems? (check all that apply) [ ] Product; [X] Water. If yes, describe causes in Section E, below.
[X] Yes	[ ] No *		Was monitoring system set-up reviewed to ensure proper settings? Attach set-up reports, if applicable.
[X] Yes	[ ] No *		Is all monitoring equipment operational per manufacturers' specifications?

*** In Section E below, describe how and when these deficiences were or will be corrected.**

E. Comments:

REPLACED LIQUID SENSOR N 87 STP (352 MODEL)

REMOVED LIQUID FROM SUMPS: 87 FILL & STP SUMPS
91 FILL & STP SUMPS

Monitoring System Certification

Site Address: 4015 W. CENTURY BLVD. Date of Testing/Service: 03/21/2011

F. In-Tank Gauging / SIR Equipment

[X] Check this box if tank gauging is used only for inventory control.

[ ] Check this box if no tank gauging or SIR equipment is installed.

Check this box if no tank gauging or SIR equipment is installed.

This section must be completed if in-tank gauging equipment is used to perform leak detection monitoring.

Complete the following checklist:

[X] Yes	[ ] No *	Has all input wiring been inspected for proper entry and termination, including testing for ground faults?
[X] Yes	[ ] No *	Were all tank gauging probes visually inspected for damage and residue buildup?
[X] Yes	[ ] No *	Was accuracy of system product level readings tested?
[X] Yes	[ ] No *	Was accuracy of system water level readings tested?
[X] Yes	[ ] No *	Were all probes reinstalled properly?
[X] Yes	[ ] No *	Were all items on the equipment manufacturers' maintenance checklist completed?

* In the Section H, below, describe how and when these deficiencies were or will be corrected.

G. Line Leak Detectors (LLD) :

[ ] Check this box if LLDs are not installed.

Complete the following checklist:

[X] Yes	[ ] No *	[ ] N/A	For equipment start-up or annual equipment certification, was a leak simulated to verify LLD performance? (Check all that apply) Simulated leak rate: [X] 3 g.p.h [ ] 0.1 g.p.h [ ] 0.2 g.p.h
[X] Yes	[ ] No *		Were all LLDs confirmed operational and accurate within regulatory requirements?
[X] Yes	[ ] No *		Was the testing apparatus properly calibrated?
[ ] Yes	[ ] No *	[X] N/A	For mechanical LLDs, does the LLD restrict product flow if it detects a leak?
[X] Yes	[ ] No *	[ ] N/A	For electronic LLDs, does the turbine automatically shut off if the LLD detects a leak?
[X] Yes	[ ] No *	[ ] N/A	For electronic LLDs, does the turbine automatically shut off if any portion of the monitoring system is disabled or disconnected?
[X] Yes	[ ] No *	[ ] N/A	For electronic LLDs, does the turbine automatically shut off if any portion of the monitoring system malfunctions or fails a test?
[X] Yes	[ ] No *	[ ] N/A	For electronic LLDs, have all accessible wiring connections been visually inspected?
[X] Yes	[ ] No *		Were all items on the equipment manufacturers' maintenance checklist completed?

* In the Section H, below, describe how and when these deficiencies were or will be corrected.

H. Comments:

18209-25281

SWRCB, January 2002

Secondary Containment Testing Report Form

This form is intended for use by contractors performing periodic testing of UST secondary containment systems. Use the appropriate pages of this form to report results for all components tested. The completed form, written test procedures, and printouts from tests (if applicable), should be provided to the facility owner/operator for submittal to the local regulatory agency.

1. FACILITY INFORMATION

Facility Name: CHEVRON 206907	Date of Testing: 03/21/2011
Facility Address: 4015 W. CENTURY BLVD. , INGLEWOOD, CA, 90304	
Facility Contact: AKRAN	Phone: (310) 674-3225
Date Local Agency Was Notified of Testing : 03/01/2011	
Name of Local Agency Inspector (if present during testing):	

2. TESTING CONTRACTOR INFORMATION

Company Name: TANKNOLOGY, INC.	
Technician Conducting Test: FRANCISCO CASTRO	
Credentials: [X] CSLB Licensed Contractor [ ] SWRCB Licensed Tank Tester	
License Type: A / UT	License Number: 743160 / 8026747

Manufacturer Training

Manufacturer	Component(s)	Date Training Expires
PHILTITE	SPILL BUCKETS	08/02/2012
		/ /
		/ /
		/ /

3. SUMMARY OF TEST RESULTS

Component	Pass	Fail	Not Tested	Repairs Made	Component	Pass	Fail	Not Tested	Repairs Made
Spill Box 1 SUP FILL	X								
Spill Box 1 SUP VAPOR	X								
Spill Box 2 REG FILL	X								
Spill Box 2 REG VAPOR	X								

If hydrostatic testing was performed, describe what was done with the water after completion of tests:

SPILL BUCKETS TEST WATER WAS LEFT ON SITE WASTE DRUM.

CERTIFICATION OF TECHNICIAN RESPONSIBLE FOR CONDUCTING THIS TESTING

To the best of my knowledge, the facts stated in this document are accurate and in full compliance with legal requirements

Technician's Signature: Francisco J Castro Date: 03/21/2011

9. Spill Bucket Testing Report Form

This form is intended for use by contractors performing annual testing of UST spill containment structures. The completed form and printouts from tests (if applicable), should be provided to the facility owner/operator for submittal to the local regulatory agency.

1. FACILITY INFORMATION

Facility Name: CHEVRON 206907	Date of Testing: 03/21/2011
Facility Address: 4015 W. CENTURY BLVD. , INGLEWOOD, CA, 90304	
Facility Contact: AKRAN	Phone: (310) 674-3225
Date Local Agency Was Notified of Testing : 03/01/2011	
Name of Local Agency Inspector (if present during testing):	

2. TESTING CONTRACTOR INFORMATION

Company Name: TANKNOLOGY, INC.
Technician Conducting Test: FRANCISCO CASTRO
Credentials[1]: [X] CSLB Contractor [ ] ICC Service Tech. [ ] SWRCB Tank Tester [X] Other *(Specify)* A / UT
License Number: 743160 / 8026747

3. SPILL BUCKET TESTING INFORMATION

Test Method Used: [X] Hydrostatic [ ] Vacuum [ ] Other

Test Equipment Used: MEASURING TAPE — Equipment Resolution: VISUAL

Identify Spill Bucket *(By Tank Number, Stored Product, etc.)*	1 1 SUP FILL	2 1 SUP VAPOR	3 2 REG FILL	4 2 REG VAPOR
Bucket Installation Type:	[ ] Direct Bury [X] Contained in Sump	[ ] Direct Bury [X] Contained in Sump	[ ] Direct Bury [X] Contained in Sump	[ ] Direct Bury [X] Contained in Sump
Bucket Diameter:	11"	11"	11"	11"
Bucket Depth:	11"	11"	11"	11"
Wait time between applying vacuum/water and starting test:	5MIN	5MIN	5MIN	5MIN
Test Start Time (T_I):	09:00	09:00	09:00	09:00
Initial Reading (R_I):	9"	10"	9"	10"
Test End Time (T_F):	10:00	10:00	10:00	10:00
Final Reading (R_F):	9"	10"	9"	10"
Test Duration:	1HOUR	1HOUR	1HOUR	1HOUR
Change in Reading ($R_F - R_I$):	0	0	0	0
Pass/Fail Threshold or Criteria:	0	0	0	0
Test Result:	[X] **Pass** [ ] **Fail**	[X] **Pass** [ ] **Fail**	[X] **Pass** [ ] **Fail**	[X] **Pass** [ ] **Fail**

Comments - *(include information on repairs made prior to testing, and recommended follow-up for failed tests)*

CERTIFICATION OF TECHNICIAN RESPONSIBLE FOR CONDUCTING THIS TESTING

I hereby certify that all the information contained in this report is true, accurate, and in full compliance with legal requirements.

Technician's Signature: Francisco J Castro Date: 03/21/2011

[1] State laws and regulations do not currently require testing to be performed by a qualified contractor. However, local requirements may be more stringent.

Work Order: 3182191

Bulletin 2011-01 | February 2011

Chevron – Americas Products
Maintenance & Construction

Veeder Root Battery Test Prior to Failsafe testing

We have recently seen a number of H8 errors and Warm Cycle loops during "failsafe" testing of the Veeder Root for Monitoring Certifications, resulting in emergency board replacement, reprogramming and cold starts. After review and testing, Veeder Root has determined that most of the failures were due to failure of the battery.

Although battery replacement is an easy procedure, the Veeder Root manual calls for powering down the Veeder Root which generally will require a permit. In order to avoid this process under emergency conditions, the battery should be tested prior to the failsafe test. If the battery fails, the testing should be suspended and rescheduled until the battery can be replaced.

As a reminder, the Veeder Root programming should always be downloaded and saved as a safeguard prior to failsafe testing, regardless of the condition of the battery.

VEEDER-ROOT

ECPU2 Battery Voltage Verification

Step 1: Using a Volt Meter, verify battery voltage by simply putting your positive lead on ***B151*** **(See Illustration A)** and the console chasse. You should read ***3.6 volts DC.***

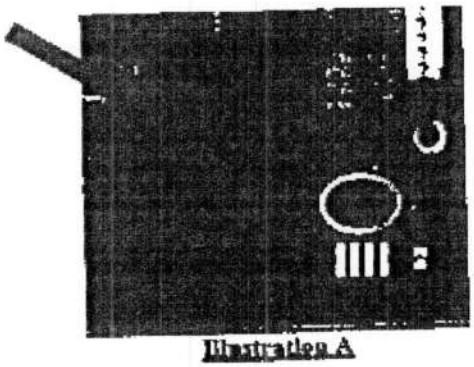

Illustration A

Step 2: Does the Battery Read less than 3.5 volts?
If Yes, **The battery is defective.**

Work Order: 3182191

CHEVRON MONITOR CERTS

Conduct MC, LD, SB's (Fill & Vapor in LA area)

Impact Valves & E*Stop

Check the battery prior to conducting "Fail Safe". See your instructions

Take picture of MC sticker showing all functions normal & e-mail to your Op's.

Take picture of Sensors at the lowest point and e-mail to your Op's STP's & Fill Sumps.

Leave a copy of the System Set & Alarm history at the Veeder Root.

* Make sure to sign in & out of visitor log onsite

Work Order: 3182191

Tanknology Inc.
8501 N. MoPac Expressway, Suite 400 Austin, TX 78759 (800) 964-0010

JOB CLEARANCE FORM & SITE SAFETY CHECKLIST – OVF

Policy 100-29-A
Rev: D
Revised: 8/04/2008

Site Name/#:	Street Address:	W.O. #
Chevron # 206907	4015 W. Century Blvd. Inglewood, CA	3182191

Arrival Time:	Departure Time:	Travel Time:	Others on site:	Date
08:30 AM	1:20 PM	2.5 hours		3/21/11

Scope of Work and Tasks Performed (JSA's must be available for all tasks): WO# 110-321-054
Monitor Certification, SB, ld, ESO

Repairs to Equipment or Parts Provided:
Replaced Hand Sensor on 87 STP (352 mtrl) Removed water from Sumps

Follow-up actions required; equipment isolated; comments:
Monitor Certification, SB, ld ESO Passed.

PPE - PERSONAL PROTECTIVE EQUIPMENT REQUIRED (Check items used or mark ~ if not applicable)

✓ Safety Vest ✓ Steel Toe Boots	✓ Safety Glasses ☐ Splash Goggles	✓ Gloves ☐ Hard Hat	☐ Hearing Protection ☐ Other

✓ PRE-TEST PROCEDURES (Check each item completed or mark ~ if not applicable)

1. ✓ Discuss safety procedures with site personnel. Nearest hospital: _____
2. ✓ Prior to fuel deliveries the UST system must be placed back into working order.
3. ✓ Secure entire work area with barricades (cones, flags, and caution tape, pennant flags, or other perimeter guard).
4. ✓ Place fire extinguishers and "No Smoking" signs in the work area.
5. ✓ Implement Lockout/Tagout per API 1646 (when accessing product piping during tasks)
   - ☐ All applicable equipment disabled during test(s).
   - ☐ Secure nozzles with "Out of Service" bags and nylon ties.
   - ☐ Close ball valves or check valves on product piping.
   - ☐ Secure the circuit breaker(s) with lockout devices and tags.
   - ☐ Verify LOTO is complete by trying to operate pumps.
   - ☐ Disconnect electrical "bayonet" connector from the STP(s).

SIGN IN

General Safety Checks:
All site personnel have been informed.
Fuel delivery has been informed.
Is a fuel delivery due today? _____
LOTO procedures have been discussed and agreed.
Work areas barricaded to protect workers, staff & public.

Lead Technician Name	Lead Technician Signature
Francisco Castro	[signature]
Site Representative Name	**Site Representative Signature**
[signature]	[signature]

I have discussed job clearance form with technician.

✓ POST-TEST PROCEDURES (Check each item completed or mark ~ if not applicable)

1. ✓ Remove all "Lockout/Tagout" devices.
2. Run all pumps and verify there are no leaks:
   - ✓ Impact Valve Test Ports under dispensers
   - Leak Detector Threads on STP's
   - ☐ Functional Elements & Relief Screws
3. Install lead wire seal on all test plugs & leak detectors that were serviced.
   - Count LD threads: L1 ____ L2 ____ L3 ____ L4 ____ L5 ____ L6 ____
4. ✓ Check following components operational:
   - ☐ Ball floats, dry breaks & caps
   - ☐ Containment sumps are dry
   - ☐ Dispenser panels are replaced
   - ✓ Leak detectors & vent tubes
   - ✓ Monitoring system is operational
   - ☐ Siphon lines and manifold valves
   - ☐ STP fittings and bayonet connectors
   - ✓ ATG probes, sensors, & caps
   - ☐ Cathodic protection operational
   - ☐ Dispensers & POS operational
   - ✓ Drop tubes, fill adapters & caps
   - ✓ Manhole covers and sump lids
   - ☐ Shear valves are open
   - ☐ Siphon lines and manifold valves
   - ☐ Vents (not capped, plugged or isolated)
5. Remove barricades.

SIGN OUT & Operator Verification of Work (OVF)

General Safety Checks:
Work area has been left tidy & safe.
Site staff are aware of work status including any remaining isolation.
Changes to equipment are documented and communicated.
All incidents, near incidents, and unsafe situations reported.

Lead Technician Name	Lead Technician Signature
Francisco Castro	[signature]
Site Representative Name	**Site Representative Signature**
Akram	[signature]

Site Representative Comments:

COMPANY CONFIDENTIAL
© Tanknology Inc., 2008 All Rights Reserved.
Printed copies of this document are uncontrolled. The current version is available in the Tanknology On-Line Document Control System.

Work Order: 3182191

This form shall only be completed by an Approved, Competent, Authorized and Qualified person.
This form is required to be completed and posted on All sites where Chevron work is being performed.

Chevron - NA Retail/M&C/C&I General Work Permit

Permit Number

This permit is to be used for Self-Permitting at North America Retail and C&I facilities only.

This Permit to be Displayed at Job Site

Store Manager Signature: I acknowledge that I have been made aware of the work activities covered by this permit and will work with the work crew foreman/superintendent to coordinate safe operations. (Signature required on active sites before this permit becomes effective) X _____ Store/Site Manager or designee Signature / Date

Work Order # 3182191	Equipment ID:		Construction or Maintenance work (Circle One)
Who requested and authorized the work: Francisco		Location: 4015 W. Century Blvd. Inglewood, CA	
Description of Work to be authorized by this Permit: Monitor Certification			
List Types of Tools and Equipment Required:			
Nearest Medical Facility Phone #		Name of Medical Facility:	
Emergency / Rescue Phone#		Directions:	

GENERAL PERMIT REQUIREMENTS

☒ Permit Issuer to Check items required below and once verified as completed, the responsible party to initial this form

☒	FC	Risk Assessment / LPSA	☒	FC	Pre-job safety briefing, including simultaneous operations - SIMOPS
☒	FC	All employees understand their Stop Work Authority and Responsibility.	☒	FC	All employees are properly trained to the appropriate level for the work they will be performing
☒	FC	Review of work procedures	☐		JLA/JSA – required for all high risk work
☐		Approved 2-way radio required on site	☐		Area is required to be barricaded
☐		Approved scaffolding is required to perform the job task	☐		Fall protection is required
☐		Equipment required to be depressurized	☐		Equipment required to be drained
☐		Standby Person required during performance of work	☐		HES / Site Safety Plan as required
☑	FC	Special PPE and/or clothing required List: Safety vest, safety boots			
☐		Respiratory protection required List type required:			
☐		All energy sources to equipment isolated, locked and tagged using proper Lock-out & Tag Out procedures			
☐		MSDS provided & Hazards reviewed List:			
☐		Additional instructions, conditions and/or requirements listed below have been met.			

Additional hazards, equipment, site precautions, special requirements or instructions:

ADDITIONAL REQUIRED PERMIT FORMS AND/OR PROCEDURES TO ACCOMPANY THIS GENERAL WORK PERMIT
– ADDITIONAL PAGES PERMIT FORMS TO BE ATTACHED TO THIS GENERAL WORK PERMIT –

☐ Hot Work	☐ Equipment Isolation Checklist (LOTO)	☐ Excavation and Trenching	☐ Hoisting/Rigging	☐ Pre Entry Checklist
☐ Confined Space	☐ Work at Heights	☐ Energized Electrical Work	☐ Gas test results	☐ Other _____

PERMIT TO WORK For Petroleum/Convenience Sites

Worker Signatures: I have reviewed and understand the conditions of this permit and its attachments. I will report hazardous conditions or acts identified on this jobsite to my supervisor or customer representative. My signature indicates that I fully understand and will fully comply with all conditions and requirements of this Self Permitted Form.

1. _____ 2.
3. 4.
5. ☐ Additional worker signatures are included on the back of this permit.

_____ Person In Charge (Authorized Permit Issuer): (signature required)

Company Name: _____

I ensure this permit has been filled out completely and in conjunction with all applicable OSHA / WorkSafe BC requirements to provide a safe workplace for all workers and myself. I will take action to eliminate hazardous conditions or acts identified on this job site.

Permit valid From: ____/____/____ (dd/mm/yy) Time: _____ am/pm
Permit expires To: ____/____/____ (dd/mm/yy) Time: _____ am/pm (16 hrs max.)

Date & Time Work Completed

General Work Permit Extension

Note: A General Work Permit may be extended from dayshift into night shift, but only by that shifts' (work period's) Permit Issuer

Date:	Extension Time From:	To:
Permit Issuer (signature required):		Company Name:

General Work Permit Renewal

This permit may be renewed up to 5 consecutive day, but conditions must be revalidated each day

My signature below indicates all requirements and conditions of this GWP and referenced forms remain in effect and the work can be performed safely.

Notes: 1) Gas Test results (if required) to be recorded on this form or on an attached supplemental Gas Test Record Sheet.
2) The renewal of a General Work Permit involving Confined Space Entry is prohibited.

Date	Valid From (start time)	Valid To (end time)	Permit Issuer- signature (renewal)	Extend to: (same day only)	Permit Issuer - signature (renewal extension)

Revised May, 2010 Latest version can be downloaded at http://www.chevron.com/products/SafeWorkPractices/pfo.aspx

Work Order: 3182191

Chevron - NA Retail/M&C/C&I Permit-to-Work Forms to be used with a General Work Permit
For use at Chevron - NA Retail/M&C/C&I Petroleum/Convenience Sites
This form shall only be completed by an Approved, Competent, Authorized and Qualified Person!

CONFINED SPACE PRE-ENTRY CHECKLIST / RECLASSIFICATION—API 1646 Section 11

Atmospheric Tests (Pre-Isolation & Ventilation)	Time:	O_2 (19.5%-23.0%):	% LEL (0%):	Toxicity (H_2S, Benzene – 0 PPM):
Source Isolation (No Entry)	Electrical LOTO	☐ YES	☐ NO	☑ NA
	Pumps off & LOTO	☐ YES	☐ NO	☑ NA
	Lines Disconnected	☐ YES	☐ NO	☑ NA
	Valves shut and LOTO	☐ YES	☐ NO	☑ NA

Note: If any *"NO"* is checked above or atmospheric tests are outside of acceptable range, fill out *"Permit Required Confined Space Entry Permit"* section. If all *"YES"* or *"NA"* Continue on.

Atmosphere ventilation:	Mechanical Forced Air	☐ YES	☐ NO	☑ NA
	Natural Ventilation Only	☐ YES	☐ NO	☑ NA
Atmospheric Tests (Post-Isolation & Ventilation)	Time:	O_2 (19.5%-23.0%):	% LEL (0%):	Toxicity (H_2S, Benzene):

Pre-Entry Check List	Surrounding Area Free of Hazards?	☐ YES	☐ NO	☑ NA
	Proper notifications made?	☐ YES	☐ NO	☑ NA
	Does your knowledge indicate the area will remain free of all atmospheric hazards?	☐ YES	☐ NO	☑ NA
	Are all entrants trained in confined space entry?	☐ YES	☐ NO	☑ NA
	Is the gas tester operator properly trained and authorized?	☐ YES	☐ NO	☑ NA
	Has the monitor been calibrated before use?	☐ YES	☐ NO	☑ NA
	Did you test the atmosphere in the space before entry?	☐ YES	☐ NO	☑ NA
	Did the atmosphere check as acceptable?	☐ YES	☐ NO	☑ NA
	Will the atmosphere be continuously monitored?	☐ YES	☐ NO	☑ NA
	Life line worn by personnel entering confined space?	☐ YES	☐ NO	☑ NA
	Temperature of confined space acceptable range for entry (<37.8° C or 100° F)?	☐ YES	☐ NO	☑ NA
	Area barricaded with warning signs installed?	☐ YES	☐ NO	☑ NA
	Site specific rescue plan attached (retain with permit)?	☐ YES	☐ NO	☑ NA
	Trained rescue personnel and rescue equipment on hand?	☐ YES	☐ NO	☑ NA
	If confined space is under an inert atmosphere, is access restricted to entry by contractor specialized in inert entry.	☐ YES	☐ NO	☑ NA

NOTE: IF ANY OF THE ABOVE ANSWERS ARE *"NO"*, DO NOT ENTER

Additional hazards, equipment, site precautions, special requirements or instructions: N/A

CONFINED SPACE ENTRY FORM —API 1646 Section 11 (A confined space entry permit can not be renewed. must be re-issued)

Purpose of Entry: Entry Supervisor:

Attendants:	1.	2.	Entrants:	1.	2.
	3.	4.		3.	4.

Pre-Entry Checks:	☐LOTO	☐ Emergency Rescue Plan	☐ Secure Area	☐ Ventilation
	☐PPE	☐ Lines Isolated/blocked	☐ Respirators	☐ Fire Extinguisher
	☐Purge	☐ Hot Work Permit	☐ Communication system	☐ Lighting

Minimum Requirements To Be Completed & Reviewed Before Entry

	Test	Allowable limits	Initials	Time:	Time:	Time:	Time:	Time:
Continuous atmosphere Monitoring: Min. Test Freq. _____minutes	Oxygen	19.5%-23.0%		Value:	Value:	Value:	Value:	Value:
	LEL	0% (up to 10% with supplied air respirator use)		Value:	Value:	Value:	Value:	Value:
	H_2S	< 5 PPM		Value:	Value:	Value:	Value:	Value:
	Other			Value:	Value:	Value:	Value:	Value:

Remarks:

Gas Tester Make/Model/Serial Number: Instrument Calibration Date:

Have all of the conditions above been satisfied? YES ☐ NO ☐

Attendant signature: Entry Supervisor Signature:

I ensure this permit has been filled out completely and in conjunction with all applicable OSHA / WorkSafe BC requirements to provide a safe workplace for all workers and myself. I will take action to eliminate hazardous conditions or acts identified on this job site.

Permit Issuer (signature required): **Company Name:**

Time Issued: am/pm Date: Date & Time Work Completed: Associated General Work Permit No.

Time expires: am/pm (16 hrs max.)

ADDITIONAL GAS TEST RESULTS

☐ Check if Gas Test is required ☐ Check if continuous Gas Testing is required throughout Job ☐ Additional gas test results form attached

Date:	Time	% LEL/LFL	% O2	H2S - PPM	Other	Results	Other	Results	Gas Testing Instrument	Authorized Gas Tester - Initials

Work Order: 3182191

Tanknology

Part Replacement Log

Site ID: Chevron #206907	Date: 3/21/11	WO: 3182191

Dispensers

Number	Grade	Component	Old Make	Old Model	Old Serial Number	New Make	New Model	New Serial Number

Tank and Vents

Number	Grade	Component	Old Make	Old Model	Old Serial Number	New Make	New Model	New Serial Number
		Replaced liquid sensor on		87 stp	(Model # 352)			1 piece
		Removed liquid (water)	from:	87 fill sump, 91 fill sump	87 stp, 91 stp	sump > 6 sump > all	gallons combined	
		Labor: Removed water from sumps,		Troubleshoot & Replaced liquid sensor				1.5 hours

Comments:

Technician Signature

Site Representative Signature

Tanknology Inc. 11000 N. MoPac Expressway, Suite 500, Austin, Texas 78759

Work Order: 3182191

Chevron - NA Retail/M&C/C&I Permit-to-Work Forms to be used with a General Work Permit
For use at Chevron - NA Retail/M&C/C&I Petroleum/Convenience Sites
This form shall only be completed by an Approved, Competent, Authorized and Qualified Person!

Additional Gas Testing Results Record Sheet

Gas tests are required for: ☐ General Work ☐ Hot Work ☑ Confined Space Entry

General Work Permit Number: 110-321-054

Date (mm/dd/yyyy)	Time	% LEL	% O2	H2S ppm	Other	Results	Other	Results	Instrument ID:	QGT Initials
3/21/11	N/A			N/A						

Tanknology Inc. 11000 N. MoPac Expressway, Suite 500, Austin, Texas 78759

Work Order: 3182191

Chevron - NA Retail/M&C/C&I Permit-to-Work Forms to be used with a General Work Permit
For use at Chevron - NA Retail/M&C/C&I Petroleum/Convenience Sites
This form shall only be completed by an Approved, Competent, Authorized and Qualified Person!

EQUIPMENT ISOLATION CHECKLIST (EIC)

General Work Permit # 110-321-054

Equipment Name and location: 87, 91 Breaker

EIC Prepared By: Francisco Castro

EIC Field Checked By:

Isolation Point	Equipment Isolation Point	✓ if Tag Installed	✓ if Lock Installed	Lock Number	Blind Installed	Blind ID Number	Normal Operating position	Date installed	Initials	Date Removed	Initials
1 (Primary)	87	✓	✓	1	—	—	ON	3/21/11	FC	3/21/11	FC
2	91	✓	✓	2	—	—	ON	3/21/11	FC	3/21/11	FC
3											
4											
5											
6											
7											
8											
9											
10											
Comments											

HAZARDOUS ENERGY LOCK-OUT TAG-OUT (LOTO)—API 1646 Section 12

Has the energy isolation been reviewed by all affected persons?		Yes ☐		N/A ☐
List All Affected Persons:	1.	2.	3.	4.
5.	6.	7.	8.	9.

GAS TEST RESULTS

☐ Check if Gas Test is required ☐ Check if continuous Gas Testing is required throughout Job ☐ Additional gas test results form attached

Date:	Time	% LEL/LFL	% O2	H2S - PPM	Other	Results	Other	Results	Gas Testing Instrument	Authorized Gas Tester - Initials

RIGGING, HOISTING AND LIFTING—API 1646 Section 10

Has the Lift Plan been completed by a competent person?	YES ☐	NO ☐	Does the equipment have the size, load, and swing capacity to do the job safely?	YES ☐	NO ☐
Air or hydraulic systems inspected for deterioration or leakage in lines, tanks, valves, drain pumps, etc?	☐	☐	Tool Box discussion conducted & lift plan communicated to all affected personnel?	☐	☐
Hooks, hoist chains, and end connections checked for signs of wear, twist, cracks, distorted links, or excessive stretch	☐	☐	Are outriggers set before hoisting operations begin? N/A ☐	☐	☐
Has rigging been performed by a competent person?	☐	☐	Is proper cribbing being used ☐	☐	☐
Is the hoisting equipment sitting on a stable surface?	☐	☐	Overhead risks evaluated as part of the lift plan? ☐	☐	☐
Is work area properly barricaded/isolated?	☐	☐	Is the operator certified for the equipment? ☐	☐	☐
Has the hoisting equipment been inspected before use?	☐	☐	Are periodic inspections complete and documented? ☐	☐	☐

NOTE: IF ANY OF THE ABOVE ANSWERS ARE *"NO"*, DO NOT PROCEED UNTIL CORRECTED

Permit Issuer (signature required):			Company Name:	
Time Issued:	am/pm	Date:	Date & Time Work Completed:	Associated General Work Permit No.
Time expires:	am/pm (16 hr max.)			

Work Order: 3182191

(ESO) & (ESV) Testing Form - Version 1- 6/25/2007

Emergency Shut Off (ESO) & Dispenser Emergency Shutoff Valve (ESV)

ANNUAL TEST RECORD LOCATIONS AND TEST DATA

Testing Company:	Tanknology	**Date:**	3/21/11		
Location Name:	Chevron	**Store #:**	306907	**State ID #:**	
Address:	4015 W. Century Blvd	**City:**	Inglewood	**State:**	CA

Emergency Shut Off (ESO) Testing Results

On 3-21-11 in accordance with "ESO Vendor Letter (3-21-05).doc", from Valero's Retail Compliance Department, as a part of annual compliance testing, this representative tested the Emergency Shut Off (ESO) switches indicated on this sketch. Findings listed below:

Emergency Shut Off (ESO) Operational?	(Y) / N	If No, Provide Maintenance Log #		Date Called :	

Dispenser Emergency Shutoff Valve (ESV) Testing Results

On 3-21-11 in accordance with NFPA 30A this representative tested the automatic-closing feature of the Dispenser Emergency Shutoff VALVE(S) (ESV) located in the supply lines at the base of each individual island type dispenser indicated on the diagram below. Each device (#) 8 in all, would automatically close. Findings listed below:

Disp. Emergency Shut Off Valve (ESV) Operational?	(Y) / N	If No, Provide Maintenance Log #		Date Called :	

Site Map Of Location and Placement of Devices Tested:

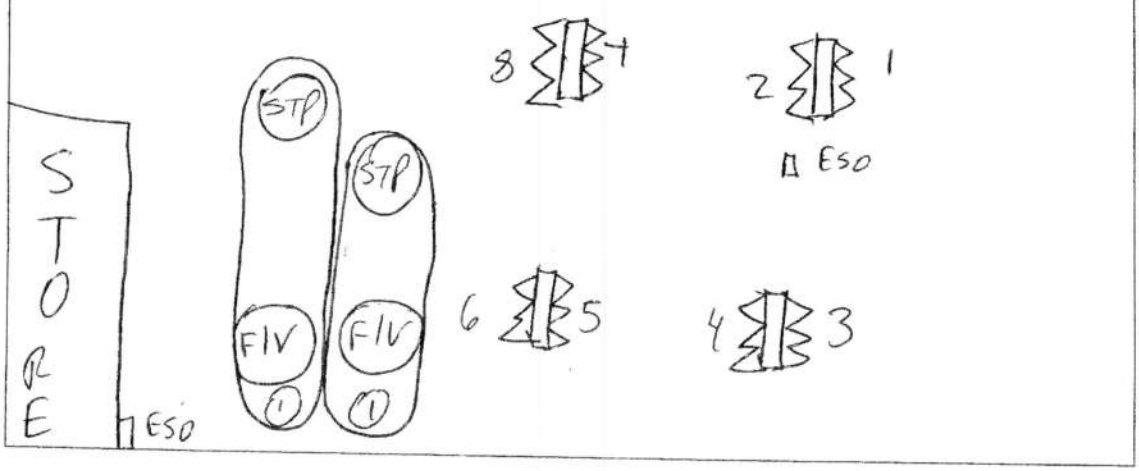

Signature Of Representative:

WO# 3182191 F. Castro

FORM VALID JULY 1, 2010 TO JUNE 30, 2011

DPW USE ONLY:
SITE-FILE NO. _____ AREA _____
APPLICATION NO. _____
HMUSP NO. _____

APPLICATION FOR NEW CONSTRUCTION

COUNTY OF LOS ANGELES DEPARTMENT OF PUBLIC WORKS
Environmental Programs Division
900 South Fremont Avenue, 3rd Floor Annex Building
Alhambra, CA 91803-1331
Phone No. (626) 458-3517 Fax No. (626) 458-3569
www.CleanLA.com

** See instructions on back of this form**

UNDERGROUND STORAGE TANKS (USTs)
- ☐ NEW CONSTRUCTION PLAN CLEARANCE
- ■ PERMIT ADDENDUM
- ☐ PIPING REPLACEMENT REVIEW

A OWNER INFORMATION:

Chevron #206907
OWNER/FACILITY NAME
4015 W. Century Blvd
MAILING ADDRESS
Inglewood, CA 90304
CITY STATE ZIP
Same As Above
FACILITY ADDRESS

B UST FACILITY INFORMATION:

NUMBER OF EXISTING USTs AT SITE: 2
NUMBER OF USTs TO BE INSTALLED: 0
NUMBER OF USTs TO BE REMOVED: 0
(SEPARATE CLOSURE APPLICATION REQUIRED)
NET NUMBER OF USTs AT SITE: 2

C NEW CONSTRUCTION PLAN CLEARANCE APPLICATIONS MUST BE ACCOMPANIED BY:

☐ Unified Program (UP) UST – FACILITY INFORMATION and TANK INFORMATION forms for each tank to be installed or each tank affected by replacement piping.

☐ At least four (4) sets of construction plans and specifications.

NUMBER OF USTs:	PLAN CLEARANCE FEE:
1	$507.00
2	$624.00
3	$741.00
4	$858.00
5	$975.00
6 OR MORE	$390.00 + $117.00 PER TANK

New construction plan clearance fee. Enter amount: $ _____

D SYSTEM MODIFICATION OR CHANGE PROPOSED: Replaced Veeder Root 352 Sensor on 87 STP Sump - Like for Like

E ADDENDUM APPLICATIONS MUST BE ACCOMPANIED BY:

☐ UP USTs TANK PAGE 1 & TANK PAGE 2 forms for each tank modified or changed.

☐ Four (4) sets of construction plans, specifications, and/or explanation of modifications or changes.

■ Permit Addendum Fee of **$429** $429

*MAKE CHECKS PAYABLE TO: **"LOS ANGELES COUNTY DEPARTMENT OF PUBLIC WORKS"***

F APPLICANT OR REPRESENTATIVES:

SIGNATURE Michelle Cleghorn-Young ☐ OWNER ☐ OPERATOR ■ CONTRACTOR

PRINT NAME Michelle Cleghorn-Young DATE 3/21/11

CONTRACTOR NAME Tanknology, Inc. LICENSE NO. 743160 CLASS A

ICC UST INSTALLER/RETROFIT AND/OR TECHNICIAN NAME(s) Francisco Castro ICC UST NO(s). 8026747

Complete Certification of Compliance with Los Angeles County Lobbyist Ordinance on back

INSTRUCTIONS

Hazardous Materials Underground Storage Permit (HMUSP)
New Construction Plan Clearance, Permit Addendum, or Piping Replacement Review

Do not use this form for closure, transfer, or renewal of an existing HMUSP (Operating Permit) or Unified Program (UP) Permit.

This application is for authorization to construct or modify hazardous material UST facilities only. A separate HMUSP or UP Permit, is required to operate the approved system. This application will not be approved unless a valid HMUSP or UP Permit application is on file with the Department of Public Works.

A The Owner/Operator, Facility name, mailing address and facility address on this form must correspond with the information on the UP UST FACILITY INFORMATION form.

B This application must be submitted for new construction (installation of new tanks) plan clearance, piping replacement, or addendum to an existing HMUSP. Specify the number of tanks to be installed and the total number of tanks after installation. Existing facilities with a valid operational HMUSP or UP Permit, need not make a separate HMUSP application to add or modify tanks. Work must commence within 180 days from the date of issuance of plan approval or the application is void. An extension of up to 180 days may be granted at one-half the initial plan check application fee. If construction work has not commenced within 360 days from the date of plan approval issuance, such plan approval shall be null and void.

C Plans and specifications submitted for a new construction plan clearance must conform to the California Health and Safety Code, Division 20, Chapter 6.7, the California Code of Regulations, Title 23, Division 3, Chapter 16, Los Angeles County Code, Title 11, Division 4, and shall be to the satisfaction of the Department of Public Works. Other clearances such as local fire department, building and safety, and either South Coast Air Quality Management District or Antelope Valley Air Quality Management District may also be required.

In addition to the plan clearance fee, an HMUSP permit application fee will be required when applying to construct a new facility. No refund of current year HMUSP fees due will be allowed for a net decrease in the number of tanks. State surcharge or service fees paid on existing or renewed tanks are not transferable to new tanks.

D Specify the type of modification or change to existing tanks. Types of modifications and changes requiring an addendum include: repair of tanks, replacements of piping, change or addition of hazardous materials stored, change in monitoring equipment, change of overfill protection devices, or additions or modifications to dispenser containment devices.

E A fee of $429 must be submitted for each addendum. Where a previously unregistered tank is added to an existing HMUSP, an additional application fee including maintenance fee will be charged.

F This form and each UP UST form must be signed by one of the following:

1. The tank owner, operator, or Unified Program facility permit owner or operator.
2. A principal executive officer at the level of vice-president or by an authorized representative responsible for the overall operation of the facility where the tank(s) are located.
3. A general partner proprietor.
4. A principal executive officer, ranking elected official, or authorized representative of a public agency.
5. An authorized representative, including an architect or contractor responsible for the installation of the new tanks or any modifications or changes to existing tanks.

All post construction requirements such as primary containment testing, secondary containment testing, monitoring system certification, soil sampling closure reports, and the completed UNIFIED PROGRAM UST INSTALLATION form must be submitted upon completion of work.

INCOMPLETE APPLICATIONS WILL NOT BE PROCESSED.

CERTIFICATION OF COMPLIANCE WITH LOS ANGELES COUNTY LOBBYIST ORDINANCE

This is to certify that I, as permit applicant, for the project located at 4015 W. Century Blvd, Inglewood, CA 90304
LOCATION ADDRESS

am familiar with the requirements of Los Angeles County Code Chapter 2.160 et seq., (relating to the Los Angeles County Lobbyist Ordinance) and all persons acting on behalf of myself have complied and will continue to comply therewith through the application process.

Michelle Cleghorn-Young
APPLICANT (PRINT NAME)

Michelle C-Y
APPLICANT SIGNATURE

Tanknology, Inc.
COMPANY NAME (If employed by an entity/agency)

3/21/2011
DATE

SITE DIAGRAM

Tanknology
8501 N MOPAC EXPRESSWAY, SUITE 400
AUSTIN, TEXAS 78759
(512) 451-6334
FAX (512) 459-1459

TEST DATE: 03/21/11
CLIENT: CHEVRON PRODUCTS COMPANY

WORK ORDER NUMBER 3182191
SITE: CHEVRON 206907

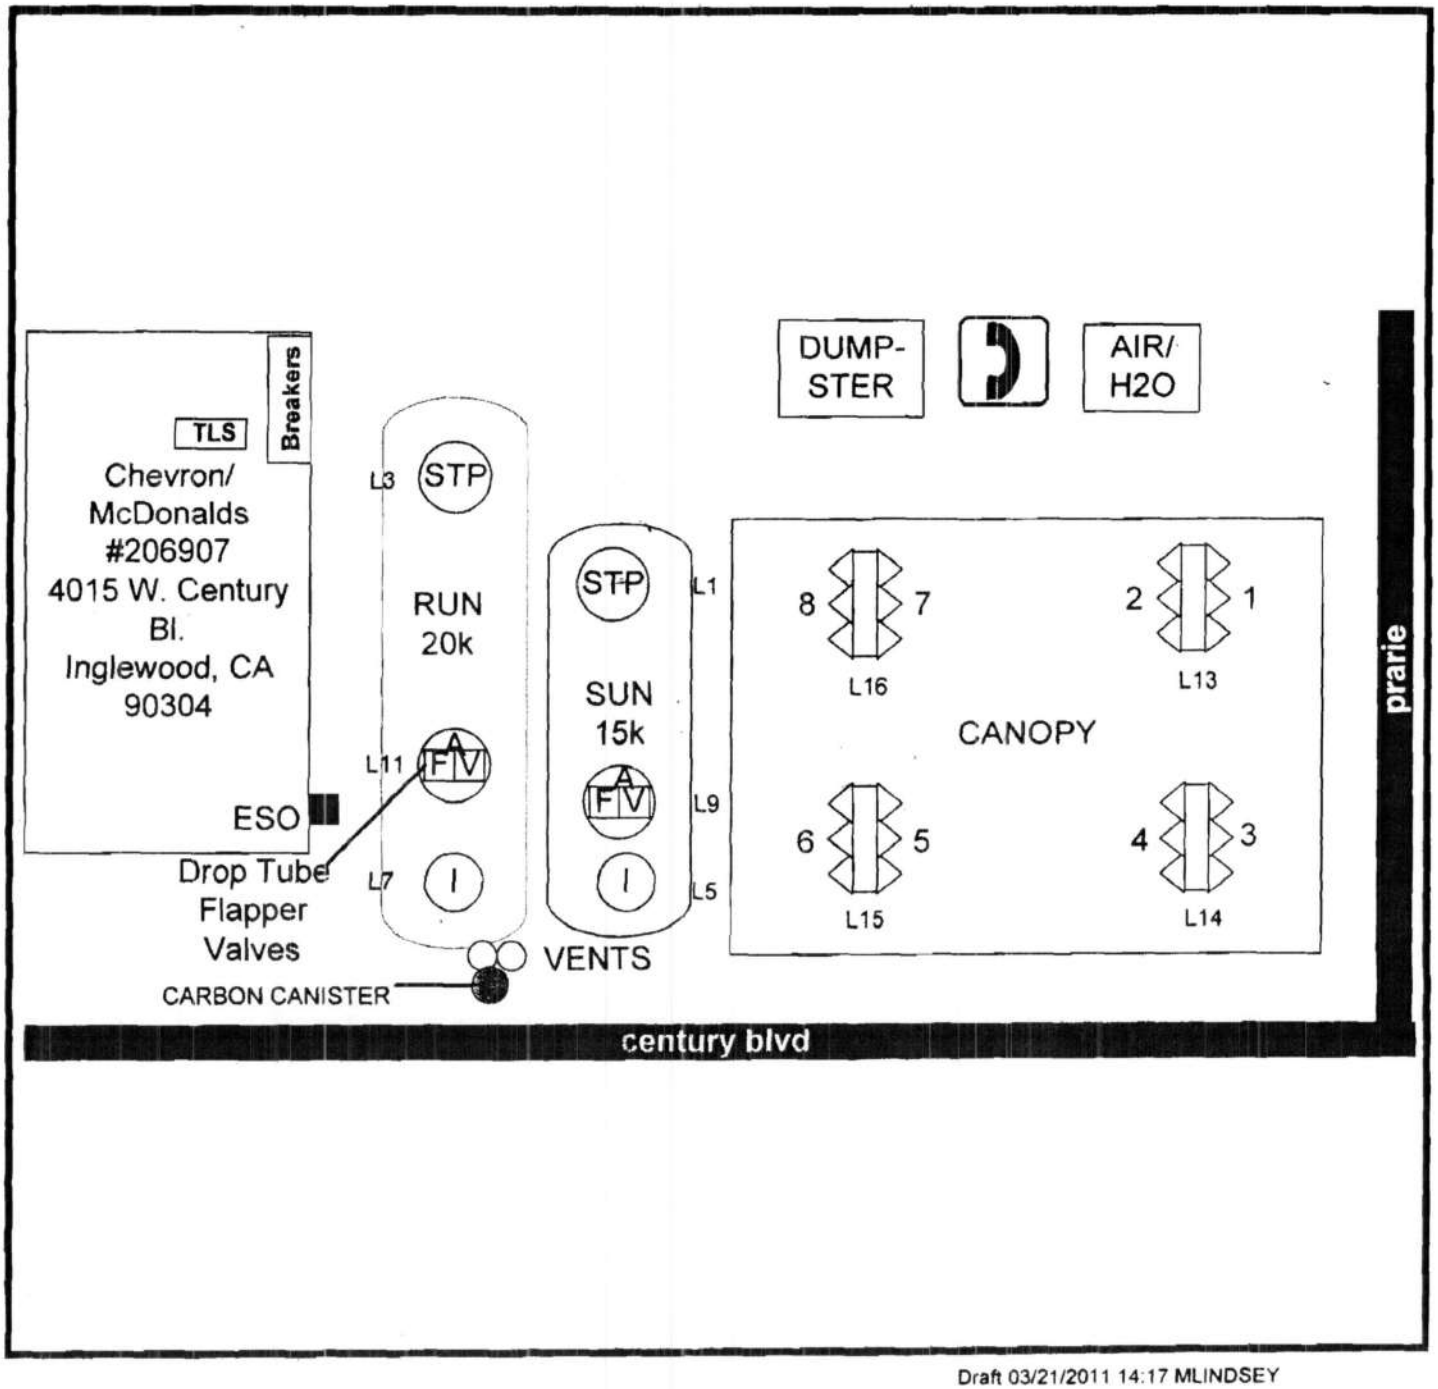

Draft 03/21/2011 14:17 MLINDSEY

FRANCISCO CASTRO
CALIFORNIA UST SERVICE TECHNICIAN

The individual named hereon is CERTIFIED in the category shown, having been so certified pursuant to successful completion of the prescribed written examinations.
Expiration date: **September 29, 2011**
No. **8026747-UT**

Not valid unless signed by certificate holder.
ICC certification attests to competent knowledge of codes and standards

Technical Training Certification

Certificate of Completion

This certificate is issued in recognition that

Francisco Castro
Technician #827663

has satisfactorily completed

Veeder-Root Startup & Service Technician (Level 4)

TLS-3XX UST Monitoring Systems
(Including Secondary Containment Vacuum Sensing - CA only)

Leads Dist. Technical Training Manager

VEEDER-ROOT

3/8/2011
Date of Issue

3/7/2013
Expiration Date

Exp 3/7/13

VEEDER-ROOT Certified Technician

The owner of this certificate successfully completed a proficiency test and course in Veeder-root (VR) Procedures Course

Technician #827663
(expires 3/7/2013)

Certified UST Monitoring Technician
(Incl. Secondary Containment Vacuum Sensing - CA only)

Authorized contact Training@franklinfueling.com for questions
Training certification may be verified online

TANKNOLOGY-SO. CALIFORNIA
PH. (951) 676-4060
41785 ENTERPRISE CIR S STE D
TEMECULA, CA 92590-9804

5124
16-24/1220 4523
0726025026

DATE 3/21/11

PAY TO THE ORDER OF Los Angeles County Dept Public Works $ 429.-

Four Hundred Twenty-Nine ~~~~~ 00/100 DOLLARS

Security Features Details on Back

Wells Fargo Bank, N.A.
California
wellsfargo.com

FOR Chev20690 7/4015 W. Century Blvd

Michelle G-yr

⑈0000005124⑈ ⑆122000247⑆ 0726025026⑈

Work Order: 3182191

ALARM HISTORY REPORT

---- IN-TANK ALARM -----

T 1:SUPREME

HIGH WATER ALARM
MAR 21, 2011 11:15 AM
APR 2, 2010 10:45 AM
APR 14, 2009 11:37 AM

OVERFILL ALARM
MAR 21, 2011 11:36 AM
APR 2, 2010 10:36 AM
APR 14, 2009 11:56 AM

LOW PRODUCT ALARM
APR 15, 2010 1:36 AM
APR 2, 2010 10:26 AM

SUDDEN LOSS ALARM
MAR 21, 2011 11:11 AM
APR 15, 2010 1:02 AM
APR 2, 2010 10:48 AM

HIGH PRODUCT ALARM
MAR 21, 2011 11:39 AM
APR 2, 2010 10:39 AM
APR 14, 2009 11:57 AM

INVALID FUEL LEVEL
MAR 21, 2011 11:12 AM
APR 15, 2010 1:36 AM
APR 2, 2010 10:26 AM

PROBE OUT
MAR 21, 2011 11:40 AM
MAR 21, 2011 11:11 AM
APR 2, 2010 10:48 AM

HIGH WATER WARNING
MAR 21, 2011 11:15 AM
APR 2, 2010 10:45 AM
APR 14, 2009 11:37 AM

ALARM HISTORY REPORT

----- SENSOR ALARM -----
L 7:REGULAR ANNULAR
ANNULAR SPACE
FUEL ALARM
MAR 21, 2011 10:04 AM

SENSOR OUT ALARM
MAR 21, 2011 9:49 AM

SENSOR OUT ALARM
APR 2, 2010 9:36 AM

ALARM HISTORY REPORT

----- SENSOR ALARM -----
L 9:SUPREME FILL SUMP
PIPING SUMP
FUEL ALARM
MAR 21, 2011 9:59 AM

SENSOR OUT ALARM
MAR 21, 2011 9:49 AM

FUEL ALARM
DEC 18, 2010 10:37 AM

ALARM HISTORY REPORT

---- IN-TANK ALARM -----

T 2:REGULAR

HIGH WATER ALARM
MAR 21, 2011 11:19 AM
APR 2, 2010 10:45 AM

OVERFILL ALARM
MAR 21, 2011 11:36 AM
APR 2, 2010 10:36 AM
APR 14, 2009 11:51 AM

LOW PRODUCT ALARM
APR 2, 2010 10:26 AM
MAY 1, 2009 5:56 PM
APR 14, 2009 11:33 AM

SUDDEN LOSS ALARM
MAR 21, 2011 11:12 AM
APR 2, 2010 10:55 AM
DEC 11, 2009 12:28 PM

HIGH PRODUCT ALARM
APR 2, 2010 10:39 AM
APR 14, 2009 11:52 AM

INVALID FUEL LEVEL
MAR 21, 2011 11:14 AM
APR 2, 2010 10:26 AM
APR 14, 2009 11:32 AM

PROBE OUT
MAR 21, 2011 11:37 AM
MAR 21, 2011 11:13 AM
APR 2, 2010 10:55 AM

HIGH WATER WARNING
MAR 21, 2011 11:16 AM
APR 2, 2010 10:45 AM
APR 14, 2009 11:36 AM

ALARM HISTORY REPORT

----- SENSOR ALARM -----
L11:REGULAR FILL SUMP
PIPING SUMP
HIGH LIQUID ALARM
MAR 21, 2011 10:06 AM

LIQUID WARNING
MAR 21, 2011 10:06 AM

SENSOR OUT ALARM
MAR 21, 2011 9:49 AM

ALARM HISTORY REPORT

----- SENSOR ALARM -----
L13:DISP 1-2
DISPENSER PAN
LIQUID WARNING
MAR 21, 2011 9:54 AM

SENSOR OUT ALARM
MAR 21, 2011 9:49 AM

SENSOR OUT ALARM
APR 2, 2010 9:36 AM

ALARM HISTORY REPORT

----- SENSOR ALARM -----
L 1:SUPREME STP SUMP
STP SUMP
LIQUID WARNING
MAR 21, 2011 9:57 AM

SENSOR OUT ALARM
MAR 21, 2011 9:49 AM

LIQUID WARNING
MAR 20, 2011 10:35 PM

ALARM HISTORY REPORT

----- SENSOR ALARM -----
L 3:REGULAR STP SUMP
STP SUMP
LIQUID WARNING
MAR 21, 2011 10:58 AM

LIQUID WARNING
MAR 21, 2011 10:19 AM

LIQUID WARNING
MAR 21, 2011 10:18 AM

ALARM HISTORY REPORT

----- SENSOR ALARM -----
L 5:SUPREME ANNULAR
ANNULAR SPACE
SENSOR OUT ALARM
MAR 21, 2011 10:30 AM

FUEL ALARM
MAR 21, 2011 10:02 AM

SENSOR OUT ALARM
MAR 21, 2011 9:49 AM

ALARM HISTORY REPORT

----- SENSOR ALARM ---
L14:DISP 3-4
DISPENSER PAN
LIQUID WARNING
MAR 21, 2011 9:55 AM

SENSOR OUT ALARM
MAR 21, 2011 9:49 AM

SENSOR OUT ALARM
APR 2, 2010 9:36 AM

ALARM HISTORY REPORT

----- SENSOR ALARM ---
L15:DISP 5-6
DISPENSER PAN
LIQUID WARNING
MAR 21, 2011 9:57 AM

SENSOR OUT ALARM
MAR 21, 2011 9:49 AM

SENSOR OUT ALARM
APR 2, 2010 9:36 AM

ALARM HISTORY REPORT

----- SENSOR ALARM -----
L16:DISP 7-8
DISPENSER PAN
LIQUID WARNING
MAR 21, 2011 9:56 AM

SENSOR OUT ALARM
MAR 21, 2011 9:49 AM

SENSOR OUT ALARM
APR 2, 2010 9:36 AM

ALARM HISTORY REPORT

----- SENSOR ALARM --
Q 1:SUPREME
PLLD SHUTDOWN ALARM
MAR 21, 2011 10:49 AM

GROSS LINE FAIL
MAR 21, 2011 10:49 AM

PLLD SHUTDOWN ALARM
MAR 21, 2011 10:30 AM

PLLD SHUTDOWN ALARM
MAR 21, 2011 10:02 AM

PLLD SHUTDOWN ALARM
MAR 21, 2011 9:59 AM

PLLD SHUTDOWN ALARM
MAR 21, 2011 9:57 AM

ALARM HISTORY REPORT

----- SENSOR ALARM ---
Q 3:REGULAR
PLLD SHUTDOWN ALARM
MAR 21, 2011 10:42 AM

GROSS LINE FAIL
MAR 21, 2011 10:42 AM

PLLD SHUTDOWN ALARM
MAR 21, 2011 10:19 AM

PLLD SHUTDOWN ALARM
MAR 21, 2011 10:18 AM

PLLD SHUTDOWN ALARM
MAR 21, 2011 10:17 AM

PLLD SHUTDOWN ALARM
MAR 21, 2011 10:06 AM

Work Order: 3182191

FORM VALID JULY 1, 2010 TO JUNE 30, 2011

DPW USE ONLY:
SITE-FILE NO. _____ AREA _____
APPLICATION NO. _____
HMUSP NO. _____

APPLICATION FOR NEW CONSTRUCTION
COUNTY OF LOS ANGELES DEPARTMENT OF PUBLIC WORKS
Environmental Programs Division
900 South Fremont Avenue, 3rd Floor Annex Building
Alhambra, CA 91803-1331
Phone No. (626) 458-3517 Fax No. (626) 458-3569
www.CleanLA.com

** See instructions on back of this form**

UNDERGROUND STORAGE TANKS (USTs)
- ☐ NEW CONSTRUCTION PLAN CLEARANCE
- ■ PERMIT ADDENDUM
- ☐ PIPING REPLACEMENT REVIEW

A OWNER INFORMATION:

Chevron #206907
OWNER/FACILITY NAME
4015 W. Century Blvd
MAILING ADDRESS
Inglewood, CA 90304
CITY STATE ZIP
Same As Above
FACILITY ADDRESS

B UST FACILITY INFORMATION:

NUMBER OF EXISTING USTs AT SITE: 2
NUMBER OF USTs TO BE INSTALLED: 0
NUMBER OF USTs TO BE REMOVED: 0
(SEPARATE CLOSURE APPLICATION REQUIRED)
NET NUMBER OF USTs AT SITE: 2

C NEW CONSTRUCTION PLAN CLEARANCE APPLICATIONS MUST BE ACCOMPANIED BY:

☐ Unified Program (UP) UST – FACILITY INFORMATION and TANK INFORMATION forms for each tank to be installed or each tank affected by replacement piping.

☐ At least four (4) sets of construction plans and specifications.

NUMBER OF USTs	PLAN CLEARANCE FEE:
1	$507.00
2	$624.00
3	$741.00
4	$858.00
5	$975.00
6 OR MORE	$390.00 + $117.00 PER TANK

New construction plan clearance fee. Enter amount: $ _____

D SYSTEM MODIFICATION OR CHANGE PROPOSED: Replaced Veeder Root 352 Sensor on 87 STP Sump - Like for Like

E ADDENDUM APPLICATIONS MUST BE ACCOMPANIED BY:

☐ UP USTs TANK PAGE 1 & TANK PAGE 2 forms for each tank modified or changed

☐ Four (4) sets of construction plans, specifications, and/or explanation of modifications or changes.

■ Permit Addendum Fee of **$429** $429

MAKE CHECKS PAYABLE TO: ***"LOS ANGELES COUNTY DEPARTMENT OF PUBLIC WORKS"***

F APPLICANT OR REPRESENTATIVES:

SIGNATURE Michelle C-Y ☐ OWNER ☐ OPERATOR ■ CONTRACTOR

PRINT NAME Michelle Cleghorn-Young DATE 3/21/11

CONTRACTOR NAME Tanknology, Inc. LICENSE NO. 743160 CLASS A

ICC UST INSTALLER/RETROFIT AND/OR TECHNICIAN NAME(s) Francisco Castro ICC UST NO(s). 8026747

 Complete Certification of Compliance with Los Angeles County Lobbyist Ordinance on back 38-0013 DPW Rev. 07/10

Work Order: 3182191

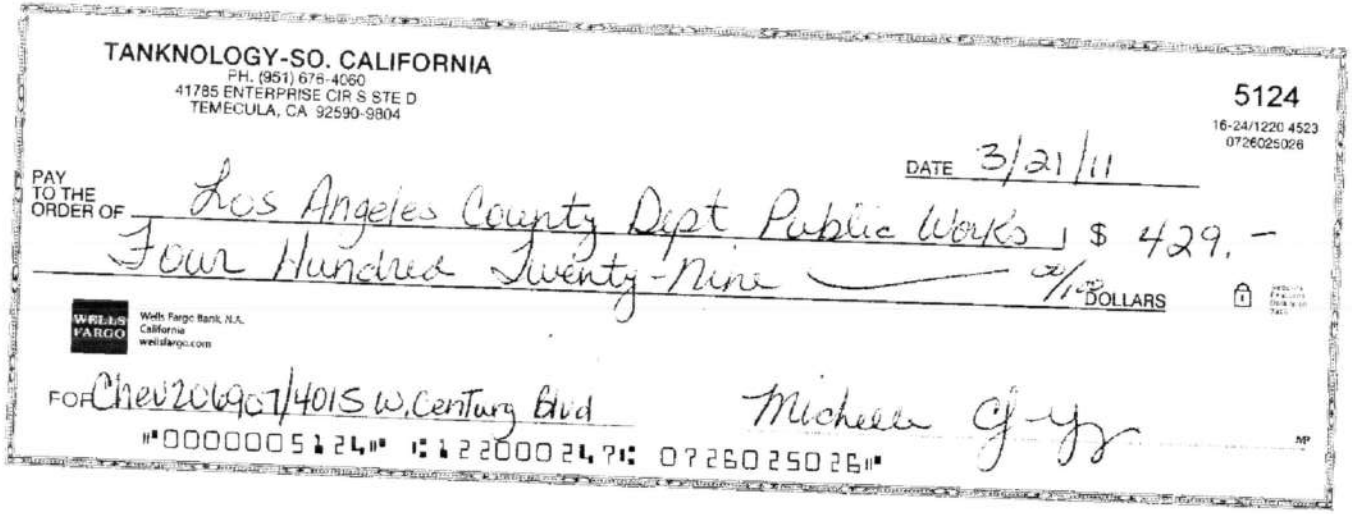

TANKNOLOGY-SO. CALIFORNIA
PH. (951) 676-4060
41785 ENTERPRISE CIR S STE D
TEMECULA, CA 92590-9804

5124
16-24/1220 4523
0726025026

DATE 3/21/11

PAY TO THE ORDER OF Los Angeles County Dept Public Works $ 429.-

Four Hundred Twenty-Nine 00/100 DOLLARS

WELLS FARGO Wells Fargo Bank, N.A. California wellsfargo.com

FOR Chev2069a7/4015 W. Century Blvd Michelle Cj-yr

⑈000005124⑈ ⑆122000247⑆ 0726025026⑈

Tanknology Inc. 11000 N. MoPac Expressway, Suite 500, Austin, Texas 78759

COUNTY OF LOS ANGELES DEPARTMENT OF PUBLIC WORKS
"To Enrich Lives Through Effective And Caring Service" www.888CleanLA.com

ENVIRONMENTAL PROGRAMS DIVISION

☐ NOTICE ☐ NOTICE OF NON COMPLIANCE ☒ NOTICE OF VIOLATION ORDER TO COMPLY

Date 3/21/11 Permit 203064

Owner/Operator RUBEN MACIAS Site/File 18209 - 25281

Site Name CHEVRON STATIONS INC. # 206907 Violation # 673901

Site Address 4015 W CENTURY BLVD. City, Zip INGLEWOOD, 90304

Mailing Address _____ City, Zip _____

A recent inspection of your facility revealed the following conditions and/or practices relating to hazardous materials underground storage tanks (USTs) which are violations of California Health and Safety Code (CH&SC) Chapter 6.7; Los Angeles County Code (LACC), Title 11, Division 4 and/or the conditions and limitations of the above permit.

YOU ARE HEREBY DIRECTED to submit to the office indicated below, the following items checked:

☒ **ADDITIONS/MODIFICATIONS TO THE UNDERGROUND STORAGE TANK FACILITY – CH&SC 25284**

- ☒ Complete and sign the Application for Modification (green form).
- ☒ An application fee of $ T.B.D. payable to the County of Los Angeles Department of Public Works.
- ☒ A letter indicating all of the additions/modifications.
- ☒ Four (4) sets of plans indicating the location of all additions/modifications

List discrepancies from approved plans dated _____:

- VR 352 PIPING SUMP SENSOR WAS REPLACED & TESTED ON 3/21/11 DURING ANNUAL MONT. SYSTEM CERT.

- PERMIT REQUIRED

****Asbuilts showing the above modifications and any other modifications which were not indicated on plans approved by this office. (Changes must be highlighted)**

☐ **OTHER**

YOU ARE FURTHER DIRECTED to submit to the office below evidence of compliance with the above directives by no later than fifteen (15) days from the date on this Notice, unless otherwise directed above. Failure to comply with the Underground Storage Tank laws and regulations may subject you to a civil penalty of not less than $500 or more than $5,000, or by one year in county jail or both. Additionally pursuant to LACC Title 1, § 1.25.040, each violation of any provision of this Code and each separate offense is subject to an administrative fine up to $1,000 for each separate day during which any violation occurs or continues. Furthermore, a noncompliance fee may be imposed to recover the cost incurred by this Department in the enforcement of LACC.

If you have any questions regarding this matter, please contact BRAD KUWATA, ☒ Monday through Friday, 8 a.m. to 9:30 a.m. or ☐ Monday through Thursday, 7 a.m. to 5:30 p.m. at (310) 534-4862

Inspected By: _____
Signature

ENVIRONMENTAL PROGRAMS DIVISION
COUNTY OF LOS ANGELES
DEPARTMENT OF PUBLIC WORKS
900 S FREMONT AVENUE
ALHAMBRA CA 91802-1460

Receipt of a copy of this report acknowledged by:

Print Name: MAILED TO SITE / EMAILED TO CHARLES BITTLE.	Title:
Signature:	Date:

38-0036 DPW Rev.1/09

OFFICE COPY

Chevron

Global Marketing

Our Family of Brands

Chevron Corporation
145 S. State College
Brea, CA 92821
P.O. Box 2292
Brea, CA 92821-2922

March 31, 2011

FEDEX 2nd Day Air

Brad Kuwata
County of Los Angeles, Department of Public Works
Environmental Programs Division
900 S. Fremont Avenue
Alhambra, CA 91802-1460

RECEIVED
APR 07 2011
DEPARTMENT OF PUBLIC WORKS
ENVIRONMENTAL PROGRAMS

Subject: Return to Compliance Certification - Chevron #206907 (4015 W. Century Blvd., Inglewood, CA)

Dear Brad Kuwata:

Enclosed please find documentation evidencing Chevron's corrective actions in response to the conditions of non-compliance noted in the report of your 3-21-11 inspection of the above-referenced Chevron station.

- Additions/Modifications to the underground storage tank facility - VR352 Piping Sump Sensor was replaced and tested on 3-21-11 during annual Monitoring Certification
  - ✓ Corrective action taken: On 3-21-11 Chevrons contractor Tanknology filed for the permit for the change out of the VR352 Piping Sump Sensor

Enclosed are copies of work orders showing work completed signing off on items noted in your 3-21-11 inspection. If you need any additional information or have further questions please contact me at 714-671-3356 or email at TinaScolaro@Chevron.com.

Sincerely,

Tina Scolaro

Tina Scolaro
UST Compliance Coordinator

018209-025281 C683269

State of California
State Water Resources Control Board
Division of Financial Assistance
P.O. Box 944212
Sacramento, CA 94244-2120

For State Use Only

CERTIFICATION OF FINANCIAL RESPONSIBILITY

FOR UNDERGROUND STORAGE TANKS CONTAINING PETROLEUM

A. I am required to demonstrate Financial Responsibility in the required amounts as specified in CCR, Title 23 Division 3, Chapter 18, Section 2807:

☐ 500,000 dollars per occurrence or ☒ 1 million dollars per occurrence **AND** ☐ 1 million dollars annual aggregate or ☒ 2 million dollars annual aggregate

B. **Chevron U.S.A. Inc.** (Name of tank Owner or Operator) hereby certifies that it is in compliance with the requirements of California Code of Regulations, Title 23, Division 3, Chapter 18, Article 3, Section 2807.

The mechanisms used to demonstrate financial responsibility as required by Section 2807 are as follows:

C. Mechanism Type	Name and Address of Issuer	Mechanism Number	Coverage Amount	Coverage Period	Corrective Action	Third Party Compensation
CFO/ Financial Test	**Chevron U.S.A. Inc. Attn: Permit Desk 6001 Bollinger Canyon Rd San Ramon, CA 94583**	**N/A**	**$1 Million / $2 Million**	**4/27/2011 to 4/30/2012**	**Yes**	**Yes**

Note: If you are using the State Fund as any part of your demonstration of financial responsibility, your execution and submission of this certification also certifies that you are in compliance and shall remain in compliance with all conditions for participation in the Fund.

D. Facility Name	Facility Address
Chevron Station# 206907	**4015 W CENTURY BLVD, INGLEWOOD, CA 90304**
Facility Name	Facility Address
Facility Name	Facility Address
Facility Name	Facility Address
Facility Name	Facility Address
Facility Name	Facility Address
Facility Name	Facility Address

Signature of Tank Owner or Operator	Date	Name and Title of Tank Owner or Operator
Charles Bittle	**04/27/2011**	**Charles Bittle / Chevron Compliance Specialist**
Signature of Witness or Notary	Date	Name of Witness or Notary
Linda R. Justus	**04/27/2011**	**Linda Justus / Chevron Permit Desk**

Submit original to local UST regulatory agency. Keep a copy at each UST facility.

018209-025281

Los Angeles County Dept. of Public Works

Owner Statement of Designated Underground Storage Tank(UST) Operator and understanding of Compliance with UST Requirement

Facility Name :	Chevron Station# 206907	**Facility ID:** FA0007105	
Facility Address :	4015 W CENTURY BLVD, INGLEWOOD, CA, 90304-1621	Reason for Submitting this Form (Check One)	
		☐	Change of Designated Operator
Facility Phone# :	() 310-6743225	☑	Update Certificate Expiration Date
		☐	Initial Submittal Of Designated Operator

DESIGNATED UST OPERATORS FOR THIS FACILITY

PRIMARY

Designated Operator's Name : Adel Amarin	Relation to UST Facility (Check One)
Business Name (If different from above) : Chevron Products Company	☐ Owner ☐ Operator ☑ Employee
Designated Operator's Phone # : (925) 842-9002	☐ Service Technician ☐ Third-Party
International Code Council Certification # : 8032306-UC	Expiration Date : 5/18/2013

ALTERNATE1(Optional)

Designated Operator's Name : Chevron Designated Operators	Relation to UST Facility (Check One)
Business Name (If different from above) : Chevron Products Company	☐ Owner ☐ Operator ☑ Employee
Designated Operator's Phone # : (925) 842-9002	☐ Service Technician ☐ Third-Party
International Code Council Certification # : Chevron Addendum	Expiration Date : 5/18/2013

C686131

ALTERNATE2(Optional)

Designated Operator's Name :	Relation to UST Facility (Check One)
Business Name (If different from above) :	☐ Owner ☐ Operator ☑ Employee
Designated Operator's Phone # : () -	☐ Service Technician ☐ Third-Party
International Code Council Certification # :	Expiration Date : 1/30/2012

NOTE: THE LOCAL REGULATORY AGENCY MUST BE NOTIFIED OF ANY CHANGES TO THIS INFORMATION WITHIN 30 DAYS OF THE CHANGE

I certify that, for the facility indicated at the top of this page, the individual(s) listed above will serve as the Designated UST Operator(s). The individual(s) will conduct and document monthly facility inspections and annual facility employee training, in accordance with California Code of Regulations, title 23, section 2715(c) - (f)

Furthermore I understand and am in compliance with the requirements (statutes, regulations, and local ordinances) applicable to underground storage tanks.

NAME OF THE TANK OWNER OR OWNER'S AGENT (Please Print) : Chevron product Company, Attn: Permit Desk

SIGNATURE OF TANK OWNER OR OWNER'S AGENT (Please Print) : CBatts

DATE: 6/9/2011

OWNER'S PHONE #: (925)842-9002

Chevron Designated Operator Name	Phone Number	ICC Certificate #	ICC Expiration Date
Adel Amarin	(909) 767-0588	8032306-UC	5/18/2013
Edward Dahlgren	(916) 271-2363	8016980-UC	9/28/2012
Elija Pendergraft	(916) 728-1850	8033585-UC	8/6/2011
Hady Hernandez	(323) 547-0104	8041099-UC	11/10/2011
Jan Koekkoek	(760) 201-3957	8016991-UC	8/7/2012
Jeremy Glick	(916) 985-4471	8020701-UC	7/2/2011
John Daley	(916) 217-1373	8000863-UC	11/24/2011
Janet Mc Clymonds	(925) 842-3888	5242606-UC	3/31/2012
Maurice Tamamian	(818) 430-0655	5250201-UC	9/29/2012
Pauline S Calalang	(707) 315-4737	5256925-UC	12/5/2011
Rodne Boles Muse	(909) 534-1589	5292549-UC	1/30/2012
Michael Wilkinson	(707) 257-1224	5296380-UC	3/31/2012

FORM VALID JULY 1, 2011 TO JUNE 30, 2012

DPW USE ONLY:
SITE-FILE NO. 18209 - 25281 AREA 2E
APPLICATION NO. A691443
HMUSP NO. P203164

APPLICATION FOR NEW CONSTRUCTION

COUNTY OF LOS ANGELES DEPARTMENT OF PUBLIC WORKS
Environmental Programs Division
900 South Fremont Avenue, 3rd Floor Annex Building
Alhambra, CA 91803-1331
Phone No. (626) 458-3517 Fax No. (626) 458-3569
www.CleanLA.com

** See instructions on back of this form**

UNDERGROUND STORAGE TANKS (USTs)
- ☐ NEW CONSTRUCTION PLAN CLEARANCE
- ☐ PERMIT ADDENDUM
- ☐ PIPING REPLACEMENT REVIEW

A **OWNER INFORMATION:**

OWNER/FACILITY NAME: Chevron USA (206907)
MAILING ADDRESS: 145 S. State College Blvd
CITY: Brea STATE: Ca ZIP:
FACILITY ADDRESS: 4015 W. Century Blvd. Inglewood

B **UST FACILITY INFORMATION:**

NUMBER OF EXISTING USTs AT SITE: 2
NUMBER OF USTs TO BE INSTALLED: ~~0~~
NUMBER OF USTs TO BE REMOVED: ~~0~~
(SEPARATE CLOSURE APPLICATION REQUIRED)
NET NUMBER OF USTs AT SITE: 2

C **NEW CONSTRUCTION PLAN CLEARANCE APPLICATIONS MUST BE ACCOMPANIED BY:**

☐ Unified Program (UP) UST – FACILITY INFORMATION and TANK INFORMATION forms for each tank to be installed or each tank affected by replacement piping.

☐ At least four (4) sets of construction plans and specifications.

NUMBER OF USTs:	PLAN CLEARANCE FEE:
1	**$524.00**
2	**$645.00**
3	**$766.00**
4	**$887.00**
5	**$1008.00**
6 OR MORE	**$403.00 + $121.00** PER TANK

New construction plan clearance fee. Enter amount: $

D **SYSTEM MODIFICATION OR CHANGE PROPOSED:** Fastank to replace - Spill Buckets on Product & Vapor in 87 & 89 Tanks, Replace Drop tubes 87 & 89, modify sump Reducer collar, Replace penetrate for Dispenser Product & electrical Lines, Replace Flexing Lines & Ball valves —

E **ADDENDUM APPLICATIONS MUST BE ACCOMPANIED BY:**

☐ UP USTs TANK PAGE 1 & TANK PAGE 2 forms for each tank modified or changed.

☐ Four (4) sets of construction plans, specifications, and/or explanation of modifications or changes.

☐ Permit Addendum Fee of **$444** ..... $ 444 —

MAKE CHECKS PAYABLE TO: ***"LOS ANGELES COUNTY DEPARTMENT OF PUBLIC WORKS"***

F **APPLICANT OR REPRESENTATIVES:**

SIGNATURE: [signature] ☐ OWNER ☐ OPERATOR ☒ CONTRACTOR
PRINT NAME: James Royal Hall DATE: 9/7/11
CONTRACTOR NAME: Fueling & Service Technology LICENSE NO. 754519 CLASS A, HAZ, C61
ICC UST INSTALLER/RETROFIT AND/OR TECHNICIAN NAME(s): Alberto Rodriguez ICC UST NO(s). 5250581 - UT

 Complete Certification of Compliance with Los Angeles County Lobbyist Ordinance on back

INSTRUCTIONS

Hazardous Materials Underground Storage Permit (HMUSP)
New Construction Plan Clearance, Permit Addendum, or Piping Replacement Review

Do not use this form for closure, transfer, or renewal of an existing HMUSP (Operating Permit) or Unified Program (UP) Permit.

This application is for authorization to construct or modify hazardous material UST facilities only. A separate HMUSP or UP Permit, is required to operate the approved system. This application will not be approved unless a valid HMUSP or UP Permit application is on file with the Department of Public Works.

A The Owner/Operator, Facility name, mailing address and facility address on this form must correspond with the information on the UP UST FACILITY INFORMATION form.

B This application must be submitted for new construction (installation of new tanks) plan clearance, piping replacement, or addendum to an existing HMUSP. Specify the number of tanks to be installed and the total number of tanks after installation. Existing facilities with a valid operational HMUSP or UP Permit, need not make a separate HMUSP application to add or modify tanks. Work must commence within 180 days from the date of issuance of plan approval or the application is void. An extension of up to 180 days may be granted at one-half the initial plan check application fee. If construction work has not commenced within 360 days from the date of plan approval issuance, such plan approval shall be null and void.

C Plans and specifications submitted for a new construction plan clearance must conform to the California Health and Safety Code, Division 20, Chapter 6.7, the California Code of Regulations, Title 23, Division 3, Chapter 16, Los Angeles County Code, Title 11, Division 4, and shall be to the satisfaction of the Department of Public Works. Other clearances such as local fire department, building and safety, and either South Coast Air Quality Management District or Antelope Valley Air Quality Management District may also be required.

In addition to the plan clearance fee, an HMUSP permit application fee will be required when applying to construct a new facility. No refund of current year HMUSP fees due will be allowed for a net decrease in the number of tanks. State surcharge or service fees paid on existing or renewed tanks are not transferable to new tanks.

D Specify the type of modification or change to existing tanks. Types of modifications and changes requiring an addendum include: repair of tanks, replacements of piping, change or addition of hazardous materials stored, change in monitoring equipment, change of overfill protection devices, or additions or modifications to dispenser containment devices.

E A fee of $444 must be submitted for each addendum. Where a previously unregistered tank is added to an existing HMUSP, an additional application fee including maintenance fee will be charged.

F This form and each UP UST form must be signed by one of the following:

1. The tank owner, operator, or Unified Program facility permit owner or operator.
2. A principal executive officer at the level of vice-president or by an authorized representative responsible for the overall operation of the facility where the tank(s) are located.
3. A general partner proprietor.
4. A principal executive officer, ranking elected official, or authorized representative of a public agency.
5. An authorized representative, including an architect or contractor responsible for the installation of the new tanks or any modifications or changes to existing tanks.

All post construction requirements such as primary containment testing, secondary containment testing, monitoring system certification, soil sampling closure reports, and the completed UNIFIED PROGRAM UST INSTALLATION form must be submitted upon completion of work.

INCOMPLETE APPLICATIONS WILL NOT BE PROCESSED.

CERTIFICATION OF COMPLIANCE WITH
LOS ANGELES COUNTY LOBBYIST ORDINANCE

This is to certify that I, as permit applicant for the project located at 4015 W. Century Blvd. Inglewood
LOCATION ADDRESS

am familiar with the requirements of Los Angeles County Code Chapter 2.160 et seq., (relating to the Los Angeles County Lobbyist Ordinance) and all persons acting on behalf of myself have complied and will continue to comply therewith through the application process.

James Royal Han
APPLICANT (PRINT NAME)

James Royal Han
APPLICANT SIGNATURE

Fueling & Service Technology
COMPANY NAME (If employed by an entity/agency)

9/7/11
DATE

If you suspect fraud or wrongdoing by a County employee, please report it to the County Fraud Hotline at 1-800-544-6861 or www.lacountyfraud.org. You may remain anonymous.

UNIFIED PROGRAM CONSOLIDATED FORM
FACILITY INFORMATION
BUSINESS OWNER/OPERATOR IDENTIFICATION

I. IDENTIFICATION

FACILITY ID # 19-0195-025281	BEGINNING DATE 12/21/2010	ENDING DATE 12/30/2011	
BUSINESS NAME (Same as FACILITY NAME or DBA- Doing Business As) **Chevron Station# 206907**		BUSINESS PHONE: 310-674-3225	
BUSINESS ADDRESS 4015 W CENTURY BLVD		BUSINESS FAX:	
CITY INGLEWOOD	CA ZIP CODE 90304	COUNTY LOS ANGELES	
DUN & BRADSTREET 00-914-0559	PRIMARY SIC 5541	PRIMARY NAICS 447110	
BUSINESS MAILING ADDRESS P.O. Box 6004			
BUSINES MAILING CITY San Ramon	STATE CA	ZIP CODE 94583	
BUSINESS OPERATOR NAME Chevron Station# 206907		BUSINESS OPERATOR PHONE 310-674-3225	

II. BUSINESS OWNER

OWNER NAME Chevron Products Company, Attn: Permit Desk		OWNER PHONE 925-842-9002
OWNER MAILING ADDRESS P.O. Box 6004		
CITY San Ramon	STATE CA	ZIP CODE 94583-0904

III. ENVIRONMENTAL CONTACT

CONTACT NAME Chevron Products Company, Attn: Permit Desk		CONTACT PHONE 925-842-9002
CONTACT MAILING ADDRESS P.O. Box 6004		CONTACT EMAIL PermitDesk@Chevron.com
CITY San Ramon	STATE CA	ZIP CODE 94583

IV. EMERGENCY CONTACTS

-PRIMARY	SECONDARY
NAME: Manager	NAME: Chevron Emergency Information Center
TITLE: Station Operator	TITLE: Staff
BUSINESS PHONE: 310-674-3225	BUSINESS PHONE: 800-231-0623
24-HOUR PHONE: 800-231-0623	24-HOUR PHONE: 800-231-0623
PAGER #:	PAGER #:

ADDITIONAL LOCALLY COLLECTED INFORMATION BILLING ADDRESS: Chevron Product Company, Attn: Permit Desk, P.O.Box 6004, San Ramon, CA 94583.

Certification: Based on my inquiry of those individuals responsible for obtaining the information, I certify under penalty of law that I have personally examined and am familiar with the information submitted and believe the information is true accurate and complete.

Signature of Owner/Operator	DATE 12/21/2010	NAME OF DOCUMENT PREPARER Jim Hartman
NAME OF SIGNER (print) Jim Hartman	TITLE OF SIGNER Chevron Retail HES Permit Desk	

UNIFIED PROGRAM CONSOLIDATED FORM
FACILITY INFORMATION

BUSINESS ACTIVITIES

I. FACILITY IDENTIFICATION

FACILITY ID #	1	EPA ID # (Hazardous Waste Only)	2
19-019-025281		CAR000125500	

BUSINESS NAME (Same as FACILITY NAME or DBA-Doing Business As) 3

Chevron Station # 206907

Business Site Address: 4015 W Century Blvd 103

Business Site City: Inglewood	**CA**	**Zip Code 90304** 105

II. ACTIVITIES DECLARATION

NOTE: If you check YES to any part of this list, please submit the Business Owner/Operator Identification page.

Does your facility.....		If Yes, please complete these pages the UPCF...	
A. HAZARDOUS MATERIALS Have onsite (for any purpose) at any one time, hazardous materials at or above 55 gallons for liquids, 500 pounds for solids, or 200 cubic feet for compressed gases (include liquids in ASTs and USTs); or the applicable Federal threshold quantity for an extremely hazardous substance specified in 40 CFR Part 355, Appendix A or B; or handle radiological materials in quantities for which an emergency plan is required pursuant to 10 CFR Parts 30, 40, or 70?	☒ **YES** ☐ NO	4	HAZARDOUS MATERIALS INVENTORY- CHEMICAL DESCRIPTION
B. REGULATED SUBSTANCES Have Regulated Substances stored onsite in quantities greater than the threshold quantities established by the California Accidental Release prevention Program (CalARP)?	☐ **YES** ☒ NO	4a	Coordinate with you local Agency Responsible for CalARP
C. Underground STORAGE TANKS (USTs) Own or operate underground storage tanks?	☒ YES ☐ **NO**	5	UST Facility (Formerly SWRCB Form A) UST Tank (one per tank) (Formerly Form B)
D. ABOVE GROUND PETROLEUM STORAGE TANKS (ASTs) Own or operate ASTs above these thresholds. Store greater than 1,320 gallons of petroleum products (new or used) in aboveground tanks or containers.	☐ YES ☒ **NO**	8	NO FORM REQUIRED TO CUPAS
E. HAZARDOUS WASTE Generate hazardous waste?	☒ **YES** ☐ NO	9	EPA ID NUMBER---provided at the top of this page
Recycle more than 100 kg/month of excluded or exempted recyclable materials (per HSC §25143.2)?	☐ YES ☒ **NO**	10	RECYCLE MATERIALS REPORT (one per recycler)
Treat hazardous waste onsite?	☐ YES ☒ **NO**	11	ON-SITE HAZARDOUS WASTE TREATMENT – FACILITY ON-SITE HAZARDOUS WASTE TREATMENT – UNIT (one page per unit)
Treatment subject to financial assurance requirements (for Permit by Rule and Conditional Authorization)?	☐ YES ☒ **NO**	12	CERTIFICATION OF FINANCIAL ASSURANCE
Consolidate hazardous waste generated at a remote site?	☐ YES ☒ **NO**	13	REMOTE WASTE/CONSOLIDATION SITE ANNUAL NOTIFICATION
Need to report the closure/removal of a tank that was classified as hazardous waste and cleaned onsite?	☐ YES ☒ **NO**	14	HAZARDOUS WASTETANK CLOSURE CERTIFICATION
Generate in any single calendar month 1,000 kilograms (kg) (2,000 pounds) or more of federal RCRA hazardous waste, or generate in any single calendar month, or accumulation at any time, 1 kg (2.2 pounds) of RCRA acute hazardous waste; or generate or accumulate at any time more than 100 kg (220 pounds) of spill cleanup materials contaminated with RCRA acute hazardous waste.	☐ YES ☒ **NO**	14a	Obtain federal EPA ID Number, file Biennial Report (EPA Form 8700-13A/B), and satisfy requirements for RCRA Large Quantity Generator
Household Hazardous Waste (HHW) Collection site?	☐ YES ☒ **NO**	14b	See CUPA for required forms

F. LOCAL REQUIREMENTS 15

(You may also be required to provide additional information by your CUPA or local agency)

UNIFIED PROGRAM CONSOLIDATED FORM
UNDERGROUND STORAGE TANK

OPERATING PERMIT APPLICATION – FACILITY INFORMATION

(One form per facility)

TYPE OF ACTION (Check one item only) 400.
☐ 1. NEW PERMIT ☐ 5. CHANGE OF INFORMATION ☐ 7. PERMANENT FACILITY CLOSURE
☒ 3. RENEWAL PERMIT ☐ 6. TEMPORARY FACILITY CLOSURE ☐ 9. TRANSFER PERMIT

I. FACILITY INFORMATION

TOTAL NUMBER OF USTs AT FACILITY 404	FACILITY ID # (Agency Use Only) 1.
2	19-019-025281

BUSINESS NAME (Same as Facility Name or DBA – Doing Business As) 3.
Chevron Station# 206907

BUSINESS SITE ADDRESS 103	CITY 104.
4015 W Century Blvd	Inglewood, CA 90304

FACILITY TYPE 403: ☒ 1. MOTOR VEHICLE FUELING ☐ 2. FUEL DISTRIBUTION ☐ 3. FARM ☐ 4. PROCESSOR ☐ 6. OTHER

Is the facility located on Indian Reservation or Trust lands? 405: ☐ 1. Yes ☒ 2. No

II. PROPERTY OWNER INFORMATION

PROPERTY OWNER NAME 407	PHONE 408
Chevron Products Company (a Chevron U.S.A. Inc. division)	925-842-9002

MAILING ADDRESS 409
P.O. Box 6004, Attn: Permit Desk

CITY 410.	STATE 411	ZIP CODE 412
San Ramon	CA	94583

III. TANK OPERATOR INFORMATION

TANK OPERATOR NAME 428-1	PHONE 428-2
Chevron Products Company (a Chevron U.S.A. Inc. division)	925-842-9002

MAILING ADDRESS 428-3.
P.O. Box 6004, Attn: Permit Desk

CITY 428-4	STATE 428-5	ZIP CODE 428-6
San Ramon	CA	94583

IV. TANK OWNER INFORMATION

TANK OWNER NAME 414	PHONE 415
Chevron Products Company (a Chevron U.S.A. Inc. division)	925-842-9002

MAILING ADDRESS 416.
P.O. Box 6004, Attn: Permit Desk

CITY 417.	STATE 418	ZIP CODE 419
San Ramon	CA	94583

OWNER TYPE: 420.
☒ 1. CORPORATION ☐ 2. COUNTY AGENCY ☐ 3. STATE AGENCY
☐ 4. FEDERAL AGENCY ☐ 5. NON-GOVERNMENT ☐ 6. LOCAL AGENCY/DISTRICT

V. BOARD OF EQUALIZATION UST STORAGE FEE ACCOUNT NUMBER

0 3 1 9 1 3 — Call the State Board of Equalization, Fuel Tax Division, if there are questions. 421

VI. PERMIT HOLDER INFORMATION

Issue permit and send legal notifications and mailings to: 423.
☐ 1. FACILITY OWNER ☐ 4. TANK OPERATOR
☒ 3. TANK OWNER ☐ 5. FACILITY OPERATOR

SUPERVISOR OF DIVISION, SECTION, OR OFFICE (Required for Public Agencies Only) 406.

VII. APPLICANT SIGNATURE

CERTIFICATION: I certify that the information provided herein is true, accurate, and in full compliance with legal requirements.

APPLICANT SIGNATURE	DATE 424	PHONE 425.
Charles Bittle	06/28/2011	925-842-9002

APPLICANT NAME (print) 426	APPLICANT TITLE 427
Chevron Products Company/ Charles Bittle	Chevron Retail HES Permit Desk

UNIFIED PROGRAM CONSOLIDATED FORM
UNDERGROUND STORAGE TANK
OPERATING PERMIT APPLICATION – TANK INFORMATION (One form per UST)

TYPE OF ACTION *(Check one item only. For a UST closure or removal, complete only this section and Sections I, II, III, IV, and IX below)* 430

☐ 1. NEW PERMIT ☒ 3. RENEWAL PERMIT ☐ 5. CHANGE OF INFORMATION
☐ 6. TEMPORARY UST CLOSURE ☐ 7. UST PERMANENT CLOSURE ON SITE ☐ 8. UST REMOVAL

DATE UST PERMANENTLY CLOSED: 430a. DATE EXISTING UST DISCOVERED: 430b

I. FACILITY INFORMATION

FACILITY ID # *(Agency Use Only)*: 1 9 – 0 1 9 – 0 2 5 2 8 1 1.

BUSINESS NAME *(Same as Facility Name or DBA – Doing Business As)* 3.
Chevron Station# 206907

BUSINESS SITE ADDRESS 103.: 4015 W Century Blvd

CITY 104: Inglewood, CA 90304

II. TANK DESCRIPTION

TANK ID # 432	TANK MANUFACTURER 433.	TANK CONFIGURATION: THIS TANK IS 434
1	XERXES	☒ 1. A STAND-ALONE TANK ☐ 2. ONE IN A COMPARTMENTED UNIT (Complete one page for each compartment in the unit)
DATE UST SYSTEM INSTALLED 435.	TANK CAPACITY IN GALLONS 436.	NUMBER OF COMPARTMENTS IN THE UNIT 437
12/15/1997	20,000	

III. TANK USE AND CONTENTS

TANK USE 439
☒ 1a. MOTOR VEHICLE FUELING ☐ 1b. MARINA FUELING ☐ 1c. AVIATION FUELING
☐ 3. CHEMICAL PRODUCT STORAGE ☐ 4. HAZARDOUS WASTE (Includes Used Oil) ☐ 5. EMERGENCY GENERATOR FUEL [HSC §25281.5(c)]
☐ 6. OTHER GENERATOR FUEL ☐ 95. UNKNOWN ☐ 99. OTHER (Specify): 439a

CONTENTS 440
PETROLEUM: ☒ 1a. REGULAR UNLEADED ☐ 1c. MIDGRADE UNLEADED ☐ 1b. PREMIUM UNLEADED
☐ 3. DIESEL ☐ 5. JET FUEL ☐ 6. AVIATION GAS
☐ 8. PETROLEUM BLEND FUEL ☐ 9. OTHER PETROLEUM (Specify): 440a
NON-PETROLEUM: ☐ 7. USED OIL ☐ 10. ETHANOL
☐ 11. OTHER NON-PETROLEUM (Specify): 440b

IV. TANK CONSTRUCTION

TYPE OF TANK 443: ☐ 1. SINGLE WALL ☒ 2. DOUBLE WALL ☐ 95. UNKNOWN

PRIMARY CONTAINMENT 444: ☐ 1. STEEL ☒ 3. FIBERGLASS ☐ 6. INTERNAL BLADDER
☐ 7. STEEL + INTERNAL LINING ☐ 95. UNKNOWN ☐ 99. OTHER (Specify): 444a.

SECONDARY CONTAINMENT 445.: ☐ 1. STEEL ☒ 3. FIBERGLASS ☐ 6. EXTERIOR MEMBRANE LINER ☐ 7. JACKETED
☐ 90. NONE ☐ 95. UNKNOWN ☐ 99. OTHER (Specify): 445a.

OVERFILL PREVENTION 452: ☒ 1. AUDIBLE & VISUAL ALARMS ☐ 2. BALL FLOAT ☒ 3. FILL TUBE SHUT-OFF VALVE
☐ 4. TANK MEETS REQUIREMENTS FOR EXEMPTION FROM OVERFILL PREVENTION EQUIPMENT

V. PRODUCT / WASTE PIPING CONSTRUCTION

PIPING CONSTRUCTION 460: ☐ 1. SINGLE WALL ☒ 2. DOUBLE WALL ☐ 99. OTHER (Specify):

SYSTEM TYPE 458.: ☒ 1. PRESSURE ☐ 2. GRAVITY ☐ 3. CONVENTIONAL SUCTION ☐ 4. SAFE SUCTION [23 CCR §2636(a)(3)]

PRIMARY CONTAINMENT 464: ☐ 1. STEEL ☒ 4. FIBERGLASS ☐ 8. FLEXIBLE ☐ 10. RIGID PLASTIC
☐ 90. NONE ☐ 95. UNKNOWN ☐ 99. OTHER (Specify): 464a.

SECONDARY CONTAINMENT 464b: ☐ 1. STEEL ☒ 4. FIBERGLASS ☐ 8. FLEXIBLE ☐ 10. RIGID PLASTIC
☐ 90. NONE ☐ 95. UNKNOWN ☐ 99. OTHER (Specify): 464c

PIPING/TURBINE CONTAINMENT SUMP TYPE 464d: ☒ 1. SINGLE WALL ☐ 2. DOUBLE WALL ☐ 90. NONE

VI. VENT, VAPOR RECOVERY (VR) AND RISER / FILL PIPE PIPING CONSTRUCTION

VENT PRIMARY CONTAINMENT 464e: ☐ 1. STEEL ☒ 4. FIBERGLASS ☐ 10. RIGID PLASTIC ☐ 90. NONE ☐ 99. OTHER (Specify): 464e1.

VENT SECONDARY CONTAINMENT 464f: ☐ 1. STEEL ☐ 4. FIBERGLASS ☐ 10. RIGID PLASTIC ☒ 90. NONE ☐ 99. OTHER (Specify): 464f1.

VR PRIMARY CONTAINMENT 464g: ☐ 1. STEEL ☒ 4. FIBERGLASS ☐ 10. RIGID PLASTIC ☐ 90. NONE ☐ 99. OTHER (Specify): 464g1.

VR SECONDARY CONTAINMENT 464h: ☐ 1. STEEL ☐ 4. FIBERGLASS ☐ 10. RIGID PLASTIC ☒ 90. NONE ☐ 99. OTHER (Specify): 464h1.

VENT PIPING TRANSITION SUMP TYPE 464i: ☐ 1. SINGLE WALL ☐ 2. DOUBLE WALL ☒ 90. NONE

RISER PRIMARY CONTAINMENT 464j: ☐ 1. STEEL ☒ 4. FIBERGLASS ☐ 10. RIGID PLASTIC ☐ 90. NONE ☐ 99. OTHER (Specify): 464j1.

RISER SECONDARY CONTAINMENT 464k: ☐ 1. STEEL ☐ 4. FIBERGLASS ☐ 10. RIGID PLASTIC ☒ 90. NONE ☐ 99. OTHER (Specify): 464k1.

FILL COMPONENTS INSTALLED 451a-c.: ☒ 1. SPILL BUCKET ☒ 3. STRIKER PLATE/BOTTOM PROTECTOR ☒ 4. CONTAINMENT SUMP

VII. UNDER DISPENSER CONTAINMENT (UDC)

CONSTRUCTION TYPE 469a: ☒ 1. SINGLE WALL ☐ 2. DOUBLE WALL ☐ 3. NO DISPENSERS ☐ 90. NONE

CONSTRUCTION MATERIAL 469b: ☐ 1. STEEL ☒ 4. FIBERGLASS ☐ 10. RIGID PLASTIC ☐ 99. OTHER (Specify) 469c.

VIII. CORROSION PROTECTION

STEEL COMPONENT PROTECTION 448.: ☐ 2. SACRIFICIAL ANODE(S) ☐ 4. IMPRESSED CURRENT ☐ 6. ISOLATION

IX. APPLICANT SIGNATURE

CERTIFICATION: I certify that this UST system is compatible with the hazardous substance stored and that the information provided herein is true, accurate, and in full compliance with legal requirements.

APPLICANT SIGNATURE: [signature] DATE 470.: 06/28/2011

APPLICANT NAME (print) 471.: **Chevron Products Co./ Charles Bittle**

APPLICANT TITLE 472.: Chevron Retail HES Permit Desk

UNIFIED PROGRAM CONSOLIDATED FORM
UNDERGROUND STORAGE TANK
MONITORING PLAN – (Page 1 of 2)

490-1

TYPE OF ACTION ☒ 1. NEW PLAN ☐ 2. CHANGE OF INFORMATION

490-2.

PLAN TYPE (Check one item only) ☒ 1. MONITORING IS IDENTICAL FOR ALL USTs AT THIS FACILITY. ☐ 2. THIS PLAN COVERS ONLY THE FOLLOWING UST SYSTEM(S):

I. FACILITY INFORMATION

FACILITY ID # (Agency Use Only) 1 9 – 0 1 9 – 0 2 5 2 8 1 1.

3

BUSINESS NAME (Same as Facility Name or DBA) **Chevron Station# 206907**

BUSINESS SITE ADDRESS 103 **4015 W Century Blvd**

CITY 104 **Inglewood, CA 90304**

II. EQUIPMENT TESTING AND PREVENTIVE MAINTENANCE

Testing, preventive maintenance, and calibration of monitoring equipment (e.g., sensors, probes, line leak detectors, etc.) must be performed at the frequency specified by the equipment manufacturers' instructions, or annually, whichever is more frequent. Such work must be performed by qualified personnel. [23 CCR §2632, 2634, 2638, 2641]

490-3a 490-3b.

MONITORING EQUIPMENT IS SERVICED ☒ 1. ANNUALLY ☐ 99. OTHER (Specify):

III. MONITORING LOCATIONS

490-4

☐ 1. NEW SITE PLOT PLAN/MAP SUBMITTED WITH THIS PLAN ☒ 2. SITE PLOT PLAN/MAP PREVIOUSLY SUBMITTED [23 CCR §2632, 2634]

IV. TANK MONITORING IS PERFORMED USING THE FOLLOWING METHOD(S) (Check all that apply)

490-5

☒ 1. CONTINUOUS ELECTRONIC TANK MONITORING OF ANNULAR (INTERSTITIAL) SPACE(S) OR SECONDARY CONTAINMENT VAULT(S) WITH AUDIBLE AND VISUAL ALARMS. [23 CCR §2632, 2634]

490-6. SECONDARY CONTAINMENT IS: ☒ a. DRY ☐ b. LIQUID FILLED ☐ c. PRESSURIZED ☐ d. UNDER VACUUM

490-8. PANEL MANUFACTURER: **Veeder-Root**

490-7 MODEL #: **TLS-350**

490-10 LEAK SENSOR MANUFACTURER: **Veeder-Root**

490-9 MODEL #(S): **409**

490-11 ☐ 2. AUTOMATIC TANK GAUGING (ATG) SYSTEM USED TO MONITOR SINGLE WALL TANK(S). [23 CCR §2643]

490-13. PANEL MANUFACTURER

490-12 MODEL #:

490-15. IN-TANK PROBE MANUFACTURER.

490-14 MODEL #(S):

490-16 LEAK TEST FREQUENCY: ☐ a. CONTINUOUS ☐ b. DAILY/NIGHTLY ☐ c. WEEKLY ☐ d. MONTHLY ☐ e. OTHER (Specify):

490-17.

490-18. PROGRAMMED TESTS: ☐ a. 0.1 g.p.h. ☐ b. 0.2 g.p.h ☐ c. OTHER (Specify):

490-19.

490-20. ☐ 3. MONTHLY STATISTICAL INVENTORY RECONCILIATION [23 CCR §2646.1]

490-21 ☐ 4. WEEKLY MANUAL TANK GAUGING (MTG) [23 CCR §2645] TESTING PERIOD: ☐ a. 36 HOURS ☐ b. 60 HOURS

490-22

490-23 ☐ 5. TANK INTEGRITY TESTING PER [23 CCR §2643.1]

490-24. TEST FREQUENCY: ☐ a. ANNUALLY ☐ b. BIENNIALLY ☐ c. OTHER (Specify):

490-25.

490-26. ☐ 99. OTHER (Specify):

490-27.

V. PIPE MONITORING IS PERFORMED USING THE FOLLOWING METHOD(S) (Check all that apply)

490-28. ☒ 1. CONTINUOUS MONITORING OF PIPE/PIPING SUMP(S) AND OTHER SECONDARY CONTAINMENT WITH AUDIBLE & VISUAL ALARMS.

490-29. [23 CCR §2636] SECONDARY CONTAINMENT IS: ☒ a. DRY ☐ b. LIQUID FILLED ☐ c. PRESSURIZED ☐ d. UNDER VACUUM

490-31 PANEL MANUFACTURER: **Veeder-Root**

490-30. MODEL #: **TLS-350**

490-33. LEAK SENSOR MANUFACTURER: **Veeder-Root**

490-32 MODEL #(S): **352**

490-34. PIPING LEAK ALARM TRIGGERS AUTOMATIC PUMP (i.e., TURBINE) SHUTDOWN. ☒ a. YES ☐ b. NO

490-35 FAILURE/DISCONNECTION OF THE MONITORING SYSTEM TRIGGERS AUTOMATIC PUMP SHUTDOWN. ☒ a. YES ☐ b. NO

490-36 ☐ 2. MECHANICAL LINE LEAK DETECTOR (MLLD) THAT ROUTINELY PERFORMS 3.0 g.p.h LEAK TESTS AND RESTRICTS OR SHUTS OFF PRODUCT FLOW WHEN A LEAK IS DETECTED [23 CCR §2636]

490-38. MLLD MANUFACTURER(S):

490-37 MODEL #(S):

490-39 ☒ 3. ELECTRONIC LINE LEAK DETECTOR (ELLD) THAT ROUTINELY PERFORMS 3.0 g.p.h. LEAK TESTS. [23 CCR §2636]

490-41 ELLD MANUFACTURER(S): **Veeder Root**

490-40 MODEL #(S). **PLLD**

490-42. PROGRAMMED IN LINE LEAK TEST: ☐ a. MINIMUM MONTHLY 0.2 g.p.h. ☐ b. MINIMUM ANNUAL 0.1 g.p.h.

490-43 ELLD DETECTION OF A PIPING LEAK TRIGGERS AUTOMATIC PUMP SHUTDOWN. ☒ a. YES ☐ b. NO

490-44 ELLD FAILURE/DISCONNECTION TRIGGERS AUTOMATIC PUMP SHUTDOWN. ☒ a. YES ☐ b. NO

490-45. ☐ 4. PIPE INTEGRITY TESTING.

490-46. TEST FREQUENCY: ☐ a. ANNUALLY ☐ b. EVERY 3 YEARS ☐ c. OTHER (Specify)

490-47.

490-48. ☐ 5. VISUAL PIPE MONITORING.

490-49. FREQUENCY: ☐ a. DAILY ☐ b. WEEKLY ☐ c. MIN. MONTHLY & EACH TIME SYSTEM OPERATED*

* Allowed for monitoring of unburied emergency generator fuel piping only per HSC §25281.5(b)(3).

490-50. ☐ 6. SUCTION PIPING MEETS EXEMPTION CRITERIA. [23 CCR §2636(a)(3)]

490-51. ☐ 7. NO REGULATED PIPING PER HEALTH AND SAFETY CODE, DIVISION 20, CHAPTER 6.7 IS CONNECTED TO THE TANK SYSTEM.

490-52 ☐ 99. OTHER (Specify)

490-53

UNIFIED PROGRAM CONSOLIDATED FORM
UNDERGROUND STORAGE TANK
MONITORING PLAN – (Page 2 of 2)

VI. UNDER DISPENSER CONTAINMENT (UDC) MONITORING

(Check all that apply)

UDC MONITORING IS PERFORMED USING THE FOLLOWING METHOD(S) 490-54a.

☒ 1. CONTINUOUS ELECTRONIC MONITORING ☐ 2. FLOAT AND CHAIN ASSEMBLY ☐ 3. ELECTRONIC STAND-ALONE 490-54b

☐ 4. NO DISPENSERS ☐ 99. OTHER (Specify) 490-56

490-55. LEAK MONITOR MANUFACTURER: **Veeder-Root** MODEL #: **TLS-350** 490-58

490-57 LEAK SENSOR MANUFACTURER: **Veeder-Root** MODEL #(S): **208** 490-59

DETECTION OF A LEAK INTO THE UDC TRIGGERS AUDIBLE AND VISUAL ALARMS. ☒ a. YES ☐ b. NO 490-60

UDC LEAK ALARM TRIGGERS AUTOMATIC PUMP SHUTDOWN. ☒ a. YES ☐ b. NO 490-61.

FAILURE/DISCONNECTION OF UDC MONITORING SYSTEM TRIGGERS AUTOMATIC PUMP SHUTDOWN. ☒ a. YES ☐ b. NO 490-62.

UDC MONITORING STOPS THE FLOW OF PRODUCT AT THE DISPENSER. ☒ a. YES ☐ b. NO 490-63

UDC CONSTRUCTION IS: ☒ 1. SINGLE WALL ☐ 2. DOUBLE WALL 490-64a

IF DOUBLE WALL:

UDC INTERSTITIAL SPACE IS MONITORED BY ☐ a. LIQUID ☐ b. PRESSURE ☐ c. VACUUM

A LEAK WITHIN THE SECONDARY CONTAINMENT OF THE UDC TRIGGERS AUDIBLE AND VISUAL ALARMS. ☐ a. YES ☐ b. NO 490-64b

VII. PERIODIC SYSTEM TESTING

☐ 1. ELD TESTING: THIS FACILITY HAS BEEN NOTIFIED BY THE STATE WATER RESOURCES CONTROL BOARD THAT ENHANCED LEAK DETECTION (ELD) MUST BE PERFORMED. PERIODIC ELD IS PERFORMED EVERY 36 MONTHS AS REQUIRED. [23 CCR §2644 (j)] 490-65

☒ 2. SECONDARY CONTAINMENT COMPONENTS ARE TESTED EVERY 36 MONTHS. 490-66.

☒ 3. SPILL BUCKETS ARE TESTED ANNUALLY. 490-67

VIII. RECORD KEEPING

The following monitoring/maintenance records are kept for this facility: 490-68

☒ a. ALARM LOGS ☐ b. VISUAL INSPECTION RECORDS ☐ c. TANK INTEGRITY TESTING RESULTS

☐ d. SIR TESTING RESULTS (and supporting documentation records) ☐ e. TANK GAUGING RESULTS (and supporting documentation records)

☐ f. ATG TESTING RESULTS (and supporting documentation records) ☐ g. CORROSION PROTECTION 60-DAY LOGS

☒ h. EQUIPMENT MAINTENANCE AND CALIBRATION RECORDS

IX. TRAINING

☒ Personnel with UST monitoring responsibilities are familiar with all of the following documents relevant to their job duties: 490-69a.

REFERENCE DOCUMENTS MAINTAINED AT FACILITY: *(Check all that apply)*

☒ THIS UNDERGROUND STORAGE TANK MONITORING PLAN **(Required)** 490-69b

☒ OPERATING MANUALS FOR ELECTRONIC MONITORING EQUIPMENT **(Required)** 490-69c.

☐ CALIFORNIA UNDERGROUND STORAGE TANK REGULATIONS 490-69d.

☐ CALIFORNIA UNDERGROUND STORAGE TANK LAW 490-69e.

☐ OTHER (Specify): 490-69f

490-69h.

☒ This facility has a "Designated UST Operator" who has passed the California UST System Operator Exam administered by the International Code Council (ICC). The "Designated UST Operator" will train facility employees in the proper operation and maintenance of the UST systems annually, and within 30 days of hire. This training will include, but is not limited to, the following: 490-70

- Operation of the UST systems in a manner consistent with the facility's best management practices.
- The facility employee's role with regard to the monitoring equipment as specified in this UST Monitoring Plan.
- The facility employee's role with regard to spills and overfills as specified in the facility's UST Response Plan.
- Name(s) of contact person(s) for emergencies and monitoring alarms

X. COMMENTS/ADDITIONAL INFORMATION

Provide additional comments here or indicate how many pages with additional information on specific monitoring procedures are attached to this plan. 490-71.

UST TURBINE (STP) SUMPS MONITORED BY VEEDER ROOT SENSORS 208. FILL SUMPS MONITORED BY VEEDER ROOT SENSOR 208 ON REGULAR (87) TANK & 352 ON PREMIUM (91) TANK. UDC SUMPS MONITORED BY VEEDER ROOT SENSORS 208. AUTOMATIC TANK GAUGING (ATG) SYSTEM USED TO MONITOR DOUBLE WALL TANK(S) WITH IN-TANK VEEDER ROOT MAG PROBE. OVERFILL PREVENTION METHOD: FILL TUBE SHUT OFF VALVE (flapper). EVR ISD Software Installed.

XI. PERSONNEL RESPONSIBILITIES

The UST Owner/Operator is responsible for ensuring that: 1.) the daily/routine UST monitoring activities and maintenance of UST leak detection equipment covered by this plan occurs; 2.) all conditions that indicate a possible release are investigated; and 3.) all monitoring records are maintained properly.

THE FOLLOWING PERSON(S) ARE RESPONSIBLE FOR PERFORMING THE MONITORING AND EQUIPMENT MAINTENANCE:

NAME: _____ 490-72 TITLE: Manager 490-73

NAME: _____ 490-74 TITLE: Asst. Manager 490-75

The Designated UST Operator shall perform a monthly visual inspection of the facility, provide a report to the owner/operator, and inform the owner/operator of any conditions that need follow-up action.

XII. OWNER/OPERATOR SIGNATURE

CERTIFICATION: I certify that the information provided herein is true and accurate to the best of my knowledge.

APPLICANT SIGNATURE: Charles Bittle DATE: **06/28/2011** 490-77.

REPRESENTING: ☒ 1. Tank Owner/Operator ☐ 2. Facility Owner/Operator ☐ 3. Authorized Representative of Owner 490-76

490-78 APPLICANT NAME (print): **Chevron Products Co./ Charles Bittle**

490-79. APPLICANT TITLE: **Chevron Retail HES Permit Desk**

(Agency use only) This form has been reviewed and: Approved ☐ Approved with Conditions ☐ Disapproved ☐

Local Agency Signature: _____ Date: _____

Comments or Special Conditions: _____

UNDERGROUND STORAGE TANK

RESPONSE PLAN – PAGE 1

(One form per facility)

R01

TYPE OF ACTION ☒ 1. NEW PLAN ☐ 2. CHANGE OF INFORMATION

I. FACILITY INFORMATION

FACILITY ID # *(Agency Use Only)* 1 | 9 | – | 0 | 1 | 9 | – | 0 | 2 | 5 | 2 | 8 | 1 | 1

3.

BUSINESS NAME (Same as FACILITY NAME)

Chevron Station # 206907

BUSINESS SITE ADDRESS	R03	BUSINESS SITE CITY	R04
4015 W Century Blvd		Inglewood, CA 90304	

II. SPILL CONTROL AND CLEANUP METHODS

This plan addresses unauthorized releases from UST systems and supplements the emergency response plans and procedures in the facility's Hazardous Materials Business Plan (HMBP)

- If safe to do so, facility personnel will take immediate measures to control or stop any release (e.g., activate pump shut-off, etc.) and, if necessary, safely remove remaining hazardous material from the UST system.
- Any release to secondary containment will be pumped or otherwise removed within a time consistent with the ability of the secondary containment system to contain the hazardous material, but not greater than 30 calendar days, or sooner if required by the local agency. Recovered hazardous materials, unless still suitable for their intended use, will be managed as hazardous waste.
- Absorbent material will be used to contain and clean up manageable spills of hazardous materials. Absorbent material which has become too saturated to be effective or which is no longer intended for use will be managed as hazardous waste unless a waste determination in accordance with 22 CCR §66262.11 finds that it is non-hazardous. Used absorbent material, reusable or waste, will be stored in a properly labeled and sealed container. Waste material shall be disposed of appropriately.
- Facility personnel will determine whether any water removed from secondary containment systems, or from clean-up activity, has been in contact with any hazardous material. If the water is contaminated, it will be managed as hazardous waste unless a hazardous waste determination in accordance with 22 CCR §66262.11 finds that it is non-hazardous. If the water has a petroleum sheen (i.e., rainbow colors), it is contaminated. A thick floating petroleum layer may not necessarily display rainbow colors. Water (hazardous or non-hazardous) from sumps, spill containers, etc. will not be disposed to storm water systems.
- We will review secondary containment systems for possible deterioration if any of the following conditions occur.
  1. Hazardous material in contact with secondary containment is not compatible with the material used for secondary containment;
  2. Secondary containment is prone to damage from any equipment used to remove or clean up hazardous material collected in secondary containment;
  3. Hazardous material, other than the product/waste stored in the primary containment system, is placed inside secondary containment to treat or neutralize released product/waste, and the added material or resulting material from such a combination is not compatible with secondary containment.

III. SPILL CONTROL AND CLEAN-UP EQUIPMENT

PERIODIC MAINTENANCE: Spill control and clean-up equipment kept permanently on-site is listed in the facility's Hazardous Materials Business Plan. This equipment is inspected at least monthly, and after each use, supplies are replenished as needed. Defective equipment is repaired or replaced as necessary.

EQUIPMENT NOT PERMANENTLY ON-SITE, BUT AVAILABLE FOR USE IF NEEDED: *(Complete only if applicable)*

EQUIPMENT	LOCATION	AVAILABILITY
R10	R20.	R30.
R11	R21	R31
R12.	R22.	R32.
R13	R23.	R33.
R14.	R24	R34
R15.	R25.	R35

IV. RESPONSIBLE PERSONS

THE FOLLOWING PERSON(S) IS/ARE RESPONSIBLE FOR AUTHORIZING ANY WORK NECESSARY UNDER THIS RESPONSE PLAN:

NAME		TITLE	
Chevron Emergency Info Center	R40	CEIC 800-231-0623	R50
Chevron Maintenance Dispatch	R41	Help Desk 866-845-4254	R51
	R42		R52
	R43.		R53.

V. MONITORING INDICATORS

IF MONITORING INDICATES A POSSIBLE UNAUTHORIZED RELEASE, STEPS TO VERIFY THE RELEASE WILL BE MADE AS FOLLOWS:

☒ 1. ADDITIONAL SYSTEM TESTING OR DATA COLLECTION ☒ 2. INSPECTION BY QUALIFIED PERSONS ☒ 3. RECALIBRATION OF EQUIPMENT R60.

☒ 99. OTHER (Specify) The affected UST System will be shut down for a third party precision test(s) to verify and isolate if a release has occurred. R61.

UNDERGROUND STORAGE TANK

RESPONSE PLAN – PAGE 2

VI. REPORTING AND RECORD KEEPING

We will report/record any overfill, spill, or unauthorized release from a UST system as indicated in this plan.

Recordable Releases: Any unauthorized release from primary containment which the UST operator is able to clean up within eight (8) hours after the release was detected or should reasonably have been detected, and which does not escape from secondary containment, does not increase the hazard of fire or explosion, and does not cause any deterioration of secondary containment, must be recorded in the facility's monitoring records. Monitoring records must include:

- The UST operator's name and telephone number;
- A list of the types, quantities, and concentrations of hazardous substances released;
- A description of the actions taken to control and clean up the release;
- The method and location of disposal of the released hazardous substances, and whether a hazardous waste manifest was or will be used;
- A description of actions taken to repair the UST and to prevent future releases;
- A description of the method used to reactivate interstitial monitoring after replacement or repair of primary containment.

Reportable Releases: Any overfill, spill, or unauthorized release which escapes from secondary containment (or primary containment if no secondary containment exists), increases the hazard of fire or explosion, or causes any deterioration of secondary containment, is a reportable release. Reportable releases are also recordable.

Within 24 hours after a reportable release has been detected, or should have been detected, we will notify the local agency administering the UST program of the release, investigate the release, and take immediate measures to stop the release. If necessary, or if required by the local agency, remaining stored product/waste will be removed from the UST to prevent further releases or facilitate corrective action. If an emergency exists, we will notify the State Office of Emergency Services.

Within five (5) working days of a reportable release, we will submit to the local agency a full written report containing all of the following information to the extent that the information is known at the time of filing the report:

- The UST owner's or operator's name and telephone number;
- A list of the types, quantities, and concentrations of hazardous materials released;
- The approximate date of the release;
- The date on which the release was discovered;
- The date on which the release was stopped;
- A description of actions taken to control and/or stop the release;
- A description of corrective and remedial actions, including investigations which were undertaken and will be conducted to determine the nature and extent of soil, ground water or surface water contamination due to the release;
- The method(s) of cleanup implemented to date, proposed cleanup actions, and a schedule for implementing the proposed actions;
- The method(s) and location(s) of disposal of released hazardous materials and any contaminated soils, groundwater, or surface water;
- Copies of any hazardous waste manifests used for off-site transport of hazardous wastes associated with clean-up activity;
- A description of proposed methods for any repair or replacement of UST system primary/secondary containment systems;
- A description of additional actions taken to prevent future releases.

We will follow the reporting procedures described above if any of the following conditions occur:

- A recordable unauthorized release can not be cleaned up or is still under investigation within eight (8) hours of detection;
- Released hazardous substances are discovered at the UST site or in the surrounding area;
- Unusual operating conditions are observed, including erratic behavior of product dispensing equipment, sudden loss of product, or the unexplained presence of water in the tank, unless system equipment is found to be defective and is immediately repaired or replaced, and no leak has occurred;
- Monitoring results from UST system monitoring equipment/methods indicate that a release may have occurred, unless the monitoring equipment is found to be defective and is immediately repaired, recalibrated, or replaced, and additional monitoring does not confirm the initial results.

Record Retention: Monitoring records and written reports of unauthorized releases must be maintained on-site (or off-site at a readily available location, if approved by the local agency) for at least 3 years. Hazardous waste shipping/disposal records (e.g., manifests) must be maintained for at least 3 years from the date of shipment.

VII. OWNER/OPERATOR SIGNATURE

CERTIFICATION: I certify that the information provided herein is true and accurate to the best of my knowledge.

OWNER/OPERATOR SIGNATURE	DATE R70
Charles Bittle	**06/28/2011**
OWNER/OPERATOR NAME (print) R71	OWNER/OPERATOR TITLE R72
Chevron Products Company/ Charles Bittle	**Chevron Retail HES Permit Desk**

(Agency Use Only) This plan has been reviewed and: ☐ Approved ☐ Approved With Conditions ☐ Disapproved

Local Agency Signature. _____ Date: _____

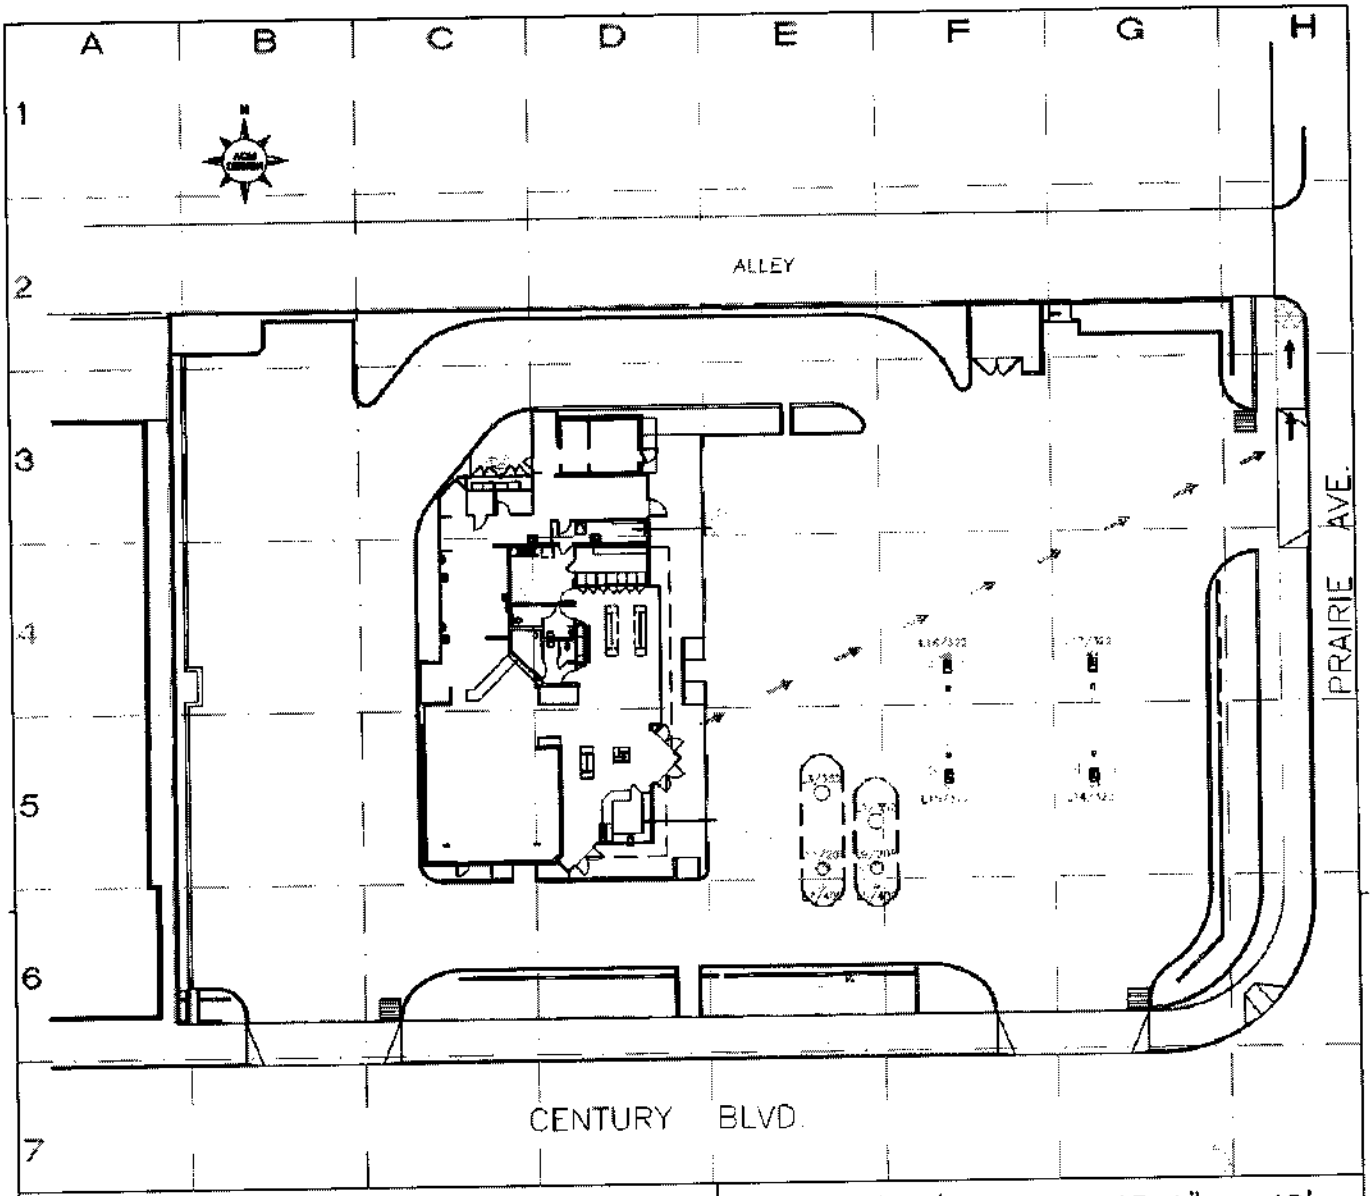

FULL SERVICE STATION LEGEND

- EMERGENCY PUMP SHUT-OFF
- HMMP AND MSDS
- TELEPHONE
- ANTIFREEZE
- MOTOR/TRANSMISION OIL
- FIRE EXTINGUISHER
- TANK MONITORING ALARM
- ELECTRICAL PANEL SHUT-OFF
- FIRST AID KIT
- SAFETY ZONE
- SPILL KIT
- BULK CARBON DIOXIDE
- AIR COMPRESSOR
- CAR WASH PRODUCTS
- MONITORING WELLS
- WATER SHUT-OFF
- BACK FLOW
- STORM DRAIN
- SEWER CLEAN OUT
- STORM CLEAN OUT
- PRODUCT & TANK SIZE
- CARBON CANISTER
- SENSOR
- 10/000 SENSOR #
- DISPENSER #
- EVACUATION ROUTE
- EMERGENCY ASSEMBLY AREA
- FIRE HYDRANT

DATE: 03/26/10 SCALE: 1" = 40'

HMMP SITE MAP

SERVICE STATION #20-6907

4015 W. CENTURY BLVD.

INGLEWOOD, CA 90304

Chevron

Chevron

State Of California
CONTRACTORS STATE LICENSE BOARD
ACTIVE LICENSE

Consumer Affairs

License Number **794519** Entity CORP

Business Name FUELING AND SERVICE TECHNOLOGIES INC

Classification(s) A HAZ C21 C10

Expiration Date 05/31/2013

www.cslb.ca.gov

ACORD CERTIFICATE OF LIABILITY INSURANCE

DATE (MM/DD/YYYY): 3/31/2011

THIS CERTIFICATE IS ISSUED AS A MATTER OF INFORMATION ONLY AND CONFERS NO RIGHTS UPON THE CERTIFICATE HOLDER. THIS CERTIFICATE DOES NOT AFFIRMATIVELY OR NEGATIVELY AMEND, EXTEND OR ALTER THE COVERAGE AFFORDED BY THE POLICIES BELOW. THIS CERTIFICATE OF INSURANCE DOES NOT CONSTITUTE A CONTRACT BETWEEN THE ISSUING INSURER(S), AUTHORIZED REPRESENTATIVE OR PRODUCER, AND THE CERTIFICATE HOLDER.

IMPORTANT: If the certificate holder is an ADDITIONAL INSURED, the policy(ies) must be endorsed. If SUBROGATION IS WAIVED, subject to the terms and conditions of the policy, certain policies may require an endorsement. A statement on this certificate does not confer rights to the certificate holder in lieu of such endorsement(s).

PRODUCER
Patriot Risk and Insurance Services
License #0G55454
8105 Irvine Center Dr. #400
Irvine CA 92618

CONTACT NAME: Josie Gavieres
PHONE (A/C, No, Ext): (949) 486-7900 FAX (A/C, No): (949) 486-7950
E-MAIL ADDRESS:
PRODUCER CUSTOMER ID #: 00000252

INSURED
Fueling and Service Technologies, Inc.,
DBA: Fastech
7050 Village Drive, Suite D
Buena Park CA 90621

INSURER(S) AFFORDING COVERAGE	NAIC #
INSURER A: American Safety Indemnity	25433
INSURER B: Mercury Casualty Group	
INSURER C: SeaBright Insurance Company	15563
INSURER D:	
INSURER E:	
INSURER F:	

COVERAGES CERTIFICATE NUMBER: 11-12 WC & 10-11 REVISION NUMBER:

THIS IS TO CERTIFY THAT THE POLICIES OF INSURANCE LISTED BELOW HAVE BEEN ISSUED TO THE INSURED NAMED ABOVE FOR THE POLICY PERIOD INDICATED. NOTWITHSTANDING ANY REQUIREMENT, TERM OR CONDITION OF ANY CONTRACT OR OTHER DOCUMENT WITH RESPECT TO WHICH THIS CERTIFICATE MAY BE ISSUED OR MAY PERTAIN, THE INSURANCE AFFORDED BY THE POLICIES DESCRIBED HEREIN IS SUBJECT TO ALL THE TERMS EXCLUSIONS AND CONDITIONS OF SUCH POLICIES. LIMITS SHOWN MAY HAVE BEEN REDUCED BY PAID CLAIMS.

INSR LTR	TYPE OF INSURANCE	ADDL INSR	SUBR WVD	POLICY NUMBER	POLICY EFF (MM/DD/YYYY)	POLICY EXP (MM/DD/YYYY)	LIMITS	
A	GENERAL LIABILITY X COMMERCIAL GENERAL LIABILITY CLAIMS-MADE X OCCUR X $10,000 Deductible X Per Occcurrence GEN'L AGGREGATE LIMIT APPLIES PER X POLICY PRO-JECT LOC			ENV0273281001	10/30/2010	11/1/2011	EACH OCCURRENCE DAMAGE TO RENTED PREMISES (Ea occurrence) MED EXP (Any one person) PERSONAL & ADV INJURY GENERAL AGGREGATE PRODUCTS - COMP/OP AGG	$ 1,000,000 $ 50,000 $ 5,000 $ 1,000,000 $ 2,000,000 $ 2,000,000
B	AUTOMOBILE LIABILITY X ANY AUTO ALL OWNED AUTOS SCHEDULED AUTOS X HIRED AUTOS X NON-OWNED AUTOS			CCA0002559	11/3/2010	11/3/2011	COMBINED SINGLE LIMIT (Ea accident) BODILY INJURY (Per person) BODILY INJURY (Per accident) PROPERTY DAMAGE (Per accident) Uninsured motorist combined Medical payments	$ 1,000,000 $ $ $ $ 100,000 $ 5,000
A	X UMBRELLA LIAB X OCCUR EXCESS LIAB CLAIMS-MADE DEDUCTIBLE X RETENTION $ 10,000			ENU0273161001	10/30/2010	11/1/2011	EACH OCCURRENCE AGGREGATE	$ 4,000,000 $ 4,000,000
C	WORKERS COMPENSATION AND EMPLOYERS' LIABILITY ANY PROPRIETOR/PARTNER/EXECUTIVE OFFICER/MEMBER EXCLUDED? Y/N N/A (Mandatory in NH) If yes, describe under DESCRIPTION OF OPERATIONS below			BB1112653	4/1/2011	4/1/2012	X WC STATU-TORY LIMITS OTH-ER E.L. EACH ACCIDENT E.L. DISEASE - EA EMPLOYEE E.L. DISEASE - POLICY LIMIT	$ 1,000,000 $ 1,000,000 $ 1,000,000
A	Pollution Liability			ENV0273281001	10/30/2010	11/1/2011	Limit	$ 1,000,000

DESCRIPTION OF OPERATIONS / LOCATIONS / VEHICLES (Attach ACORD 101, Additional Remarks Schedule, if more space is required)
Proof/Evidence of Insurance.
30 days notice of cancellation, 10 days for non-payment of premium.

CERTIFICATE HOLDER
Proof/Evidence of Insurance

CANCELLATION
SHOULD ANY OF THE ABOVE DESCRIBED POLICIES BE CANCELLED BEFORE THE EXPIRATION DATE THEREOF, NOTICE WILL BE DELIVERED IN ACCORDANCE WITH THE POLICY PROVISIONS

AUTHORIZED REPRESENTATIVE
Gary Hamilton/JOSIEG

© 1988-2009 ACORD CORPORATION. All rights reserved.
The ACORD name and logo are registered marks of ACORD

INTERNATIONAL CODE COUNCIL

ALBERTO RODRIGUEZ

The International Code Council attests that the individual named on this certificate has satisfactorily demonstrated knowledge as required by the International Code Council by successfully completing the prescribed written examination based on codes and standards then in effect, and is hereby issued this certification as:

California UST Service Technician

Given this day of June 28, 2011

Certificate No. 5250581

James L Brothers
President, Board of Directors

Richard P. Weiland
Chief Executive Officer

INTERNATIONAL CODE COUNCIL, INC. CERTIFIED WASHINGTON, D.C.

ICC INTERNATIONAL CODE COUNCIL

This certificate is the property of ICC and must be returned to ICC in the event of suspension or revocation of the certificate.

Birmingham District Office
Certification and Testing Department
900 Montclair Road
Birmingham, Alabama 35213
Tel: 888-422-7233 extension 5524
Fax: 205-599-9897
www.iccsafe.org

INTERNATIONAL CODE COUNCIL

ALBERTO RODRIGUEZ
7050 VILLAGE DR
APT D
BUENA PARK, CA 90621

ALBERTO RODRIGUEZ
UST INSTALLATION/RETROFITTING

The individual named hereon is CERTIFIED in the category shown, having been so certified pursuant to successful completion of the prescribed written examinations.
Expiration date: January 6, 2012
No. 5250581-U1

Not valid unless signed by certificate holder.
ICC certification attests to competent knowledge of codes and standards

From: Certification and Testing Department
Date: January 28, 2010
Subject: **JANUARY 6, 2010 ADMINISTRATION**
Examination: **UST INSTALLATION/RETROFITTING**

Congratulations! You have demonstrated a commitment to the code enforcement profession by successfully achieving ICC certification. Your wallet card is enclosed. Your certification information will be posted on the Certification Website as an Active Certification. http://www.iccsafe.org/ACCREDITATION

RENEWAL: Prior to the expiration date shown on your wallet card, we will mail you a reminder notice with information on certification renewal to your address on record. If your address has changed, please see CHANGE OF ADDRESS below. Unless otherwise specified, we will mail the renewal reminder notice 6 months before your Certification expiration date. This is done so far in advance because we want to help ensure you have sufficient time to accrue the necessary Continuing Education Units (CEUs).

AST/UST certification renewal – Certification is valid for a two year period. You may renew by retaking and passing the exam. State licensing may vary. Contact the appropriate state agency in charge of AST/UST work for information on licensing requirements.

ICC California UST Inspector certification renewal – Certification is valid for a two year period. Renew by retaking and passing the exam or by fulfilling the continuing educational requirements approved by the State Water Resources Control Board, Underground Storage Tank Program Manager. Contact the appropriate state agency in charge of UST work for information on certification requirements.

NAFED certification renewal – **NAFED** must receive your application for recertification and documentation within 60 days prior to the expiration date of the current certification. http://www.nafed.org/certification/

Renewal of certifications is the responsibility of the certified individual. Please make sure you keep track of your renewal date(s).

CHANGE OF ADDRESS: It is extremely important that you **notify** ICC Renewal Department **of any change of address** to avoid the possibility of your renewal information not being received. The change of address form is located on the ICC website at http://www.iccsafe.org/Accreditation/Pages/safety.aspx.

If you have achieved a NAFED certification you must notify **NAFED** of any change of address. http://www.nafed.org

Best wishes for continued success in your career, and thank you for your interest in the Certification Programs of the International Code Council.

Yours very truly,

Certification and Testing Department

Enclosure

Certificate Of Completion

Code: 4uXLuY6Lqz

Franklin Fueling Systems

This is to certify that

Alberto Rodriguez

Fastech Inc

has been certified in:

hil-Tite EVR Phase I Systems - VR-101-L

Training Date: September 1, 2010

Certification # 3841513702

Expiration Date: September 1, 2012

The person named on this certificate of completion has demonstrated knowledge of the listed products and installation procedures by completing an exam provided by Franklin Fueling Systems techLAB. This certification is valid for two years from the training date listed.

Fibrelite Corporation

Recognizes

Alberto Rodrigues

of

Fastech

Has been trained and has demonstrated the knowledge and understanding of the skills necessary to install Fibrelite's range of products:

Fibrelite Covers, Frames & Skirts

Certificate of Installation Nr : FLUS – 000334

Certificate Issue Date : 09/02/2010
(Certificate valid for 2 years from date of issue)

Authorized by Fibrelite Employee :
Jim Goodman, President

Signature :
Name of authorized installer :

Signature :

Fibrelite
100 Mechanic Street Pawkatuck USA
Tel: +1 (860) 599 6081 Fax: +1 (860) 599 1037 E-mail : covers@fibrelitecorp.com

FLEX™-ING

This cardholder Alberto Rodriguez,
With Fastech
has successfully completed the
'Recommended Flex-Connector
Installation Practices' course.
Issued: 5/4/10 Expiration: 5/4/12

Blueline Technologies

2001 Challenger Avenue, Oroville, CA 95965 ♦ Tel: (866) 267-9765 ♦ Fax: (866) 310-3848
www.blue-linetechnologies.com

Name: Alberto Rodriguez

Company: Fastech

Certified Trained Installer Card #: CA-1411

Expires on: May 4, 2013

PEI MEMBER

DEPARTMENT OF PUBLIC
ENVIRONMENTAL
CLEARANCE
FOR UNDE
OF HAZARD

Facilities for the underground storage of
secondary containments, piping
vents or other appurtenances, shall be
in compliance with the Fire Code
laws, and ordinances. No additio
written permission of the Depart

including
devices,
lan and
plicable
out the

MODIFICATION ONLY

18209-25281

A6911443

9/8/2011

BY ENVIRONMENTAL PROGRAMS E

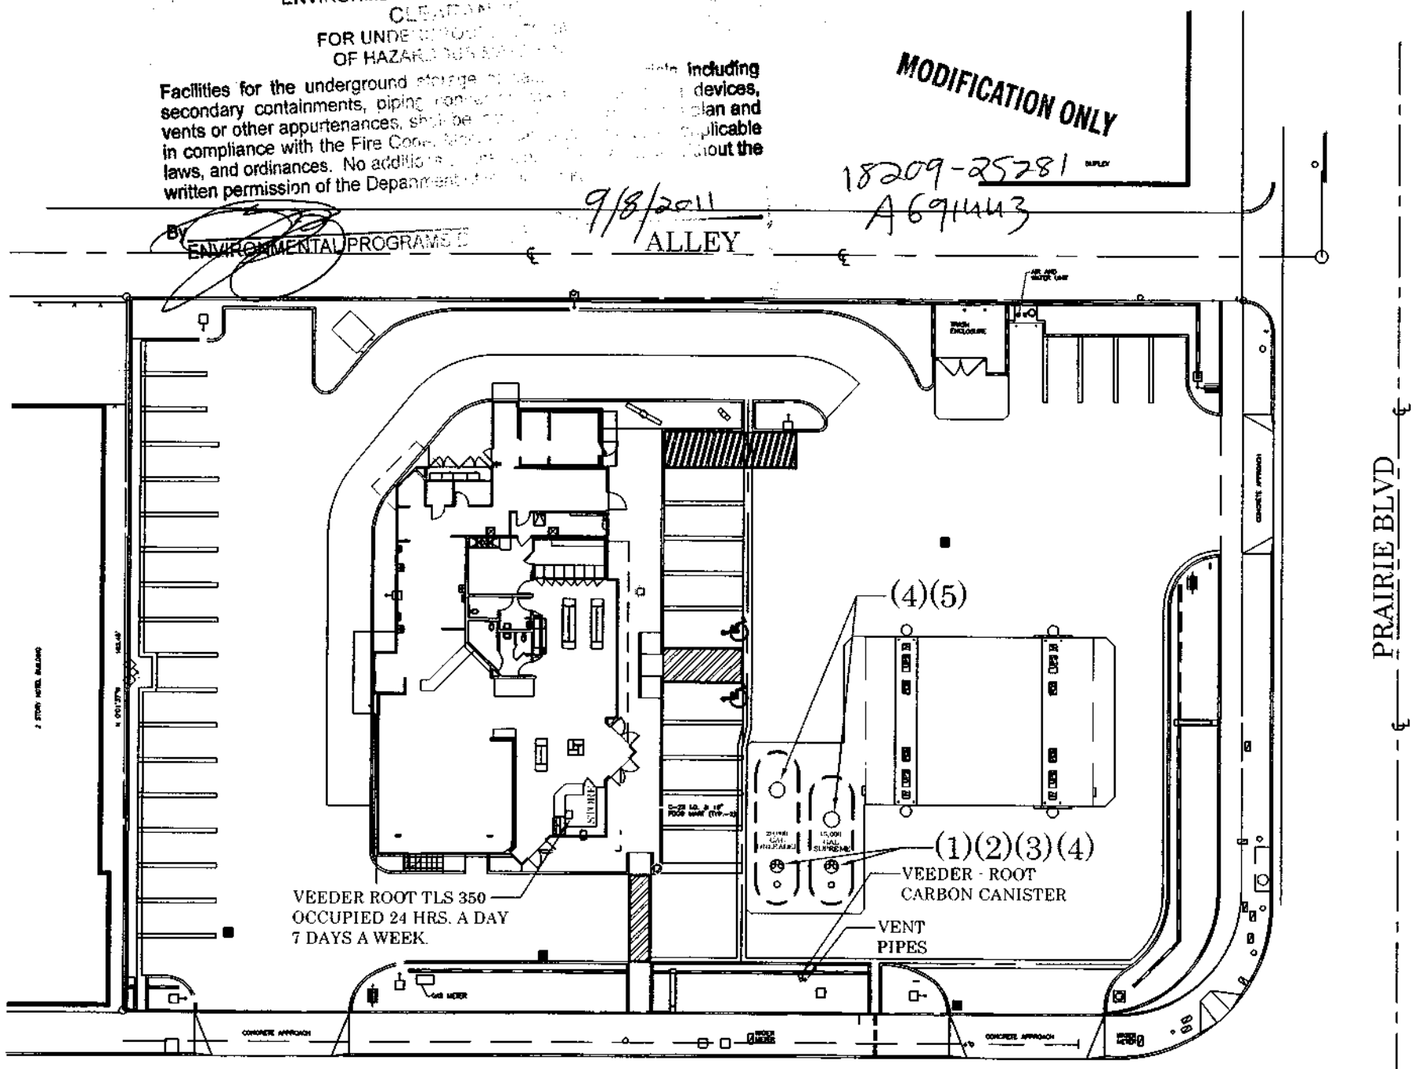

DIRECTIONAL ARROW

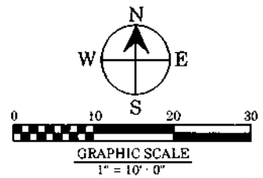

VICINITY MAP

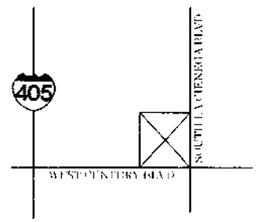

SCOPE OF WORK:

(1) FASTECH TO INSTALL PHIL - TITE
5 GALLON SPILL BUCKETS VR - 85100 - 1
IN 87 & 91 PRODUCT AND PHIL - TITE
5 GALLON SPILL BUCKET VR - 101 - 85100 -1
(VAPOR) IN 87 & 91

(2) INSTALL NEW PHIL - TITE DROP TUBES
AUTO LIMITER (VR - 101) (EBW - 708 -49X -3X)
IN 87 & 91 FILL SUMP

(3) MODIFY SUMP REDUCER COLLARS 87 & 91

(4) REPLACE ALL PENETRATION FITTING IN 87 & 91 FILL & TURBINE SUMP

(5) REPLACE FLEXING 2" STP FLEX LINE KIT W / 2" BALL VALVE, FLEX LINE AND 90°

SITE PLAN

Chevron

4015 W. CENTURY @ PRAIRIE
INGLEWOOD, CA 90304

PLANS PREPARED BY:

FASTECH
FUELING & SERVICE
TECHNOLOGIES, INC.

7050 VILLAGE DR, SUITE D
BUENA PARK, CA 90621

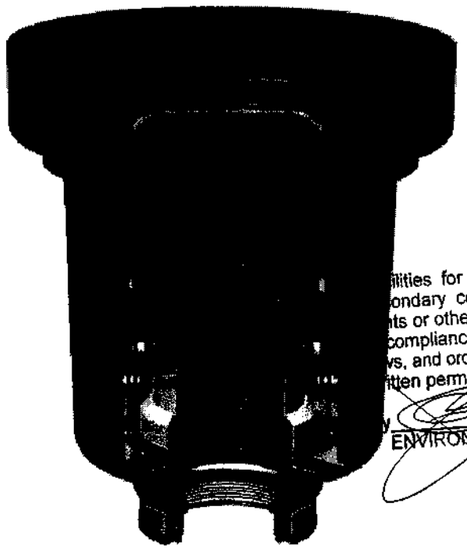

DEPA
ENVI

FOR
OF

ilities for the
ondary containm
nts or other appu
compliance with
vs, and ordinances.
itten permission of

ENVIRONMENTAL PRO

(1)

SPILL BUCKET
PHIL - TITE VR - 101 - 85100 - 1
PHIL - TITE VR - 101 - 85101 - 1

MODIFICATION ONLY

LIC WORKS
AMS DIVISION
E
STORAGE
ERIALS
azardous materials including
thereto, monitoring devices
ed as shown on this plan and
l Code, and other applicable
ns shall be made without the
Works.
9/8/2011
Date

18209 - 2528
A691443

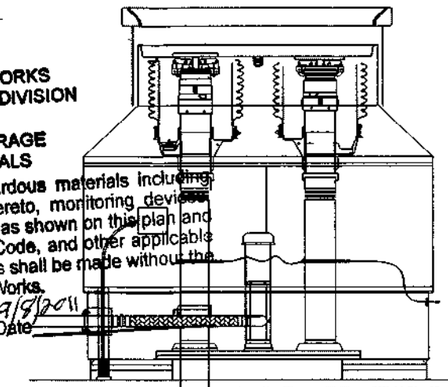

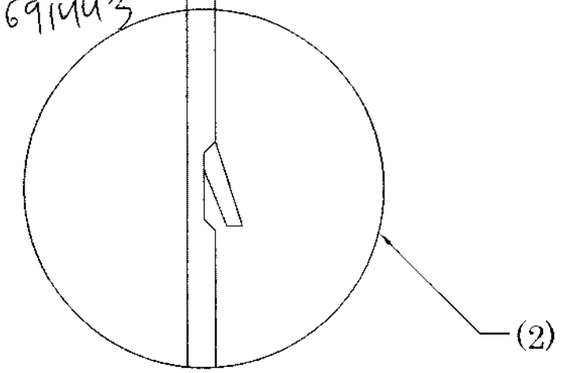

(2)

DETAIL FILL SUMP
BLUELINE PENETRATIONS

DROP TUBE
EBW 708-49X - 3Y

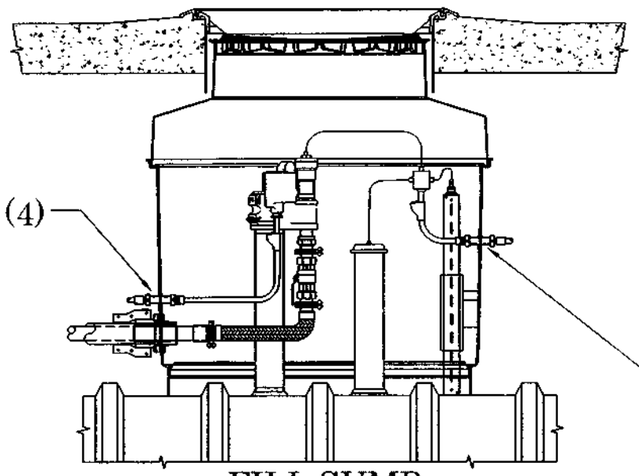

(4)

(4)

FILL SUMP
BLUELINE PENETRATION

(5)

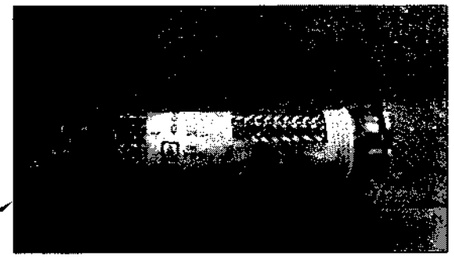

FLEX LINE 2"

DIRECTIONAL ARROW

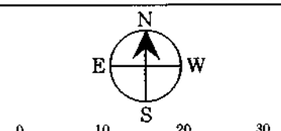

VICINITY MAP

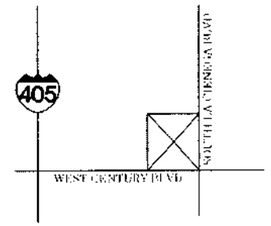

SCOPE OF WORK:

(1) FASTECH TO INSTALL PHIL - TITE 5 GALLON SPILL BUCKETS VR - 85100 - 1 IN 87 & 91 PRODUCT AND PHIL - TITE 5 GALLON SPILL BUCKET VR - 101 - 85100 - 1 (VAPOR IN 87 & 91

(2) INSTALL NEW PHIL - TITE DROP TUBES AUTO LIMITER (VR - 101) (EBW - 708 -49X -3X) IN 87 & 91 FILL SUMP

(3) MODIFY SUMP REDUCER COLLARS 87 & 91

(4) REPLACE ALL PENETRATION FITTING IN 87 & 91 FILL & TURBINE SUMP.

(5) REPLACE FLEXING 2" STP FLEX LINE KIT W / 2" BALL VALVE, FLEX LINE AND 90°

SITE PLAN

Chevron

4015 W. CENTURY @ PRAIRIE
INGLEWOOD, CA 90304

PLANS PREPARED BY:

FASTECH
FUELING & SERVICE
TECHNOLOGIES, INC.

7050 VILLAGE DR, SUITE D
BUENA PARK, CA 90621

FORM VALID JULY 1, 2010 TO JUNE 30, 2011

DPW USE ONLY:
SITE-FILE NO. 18209-25281 AREA 2E
APPLICATION NO. 683991
HMUSP NO. 2030164

APPLICATION FOR NEW CONSTRUCTION

COUNTY OF LOS ANGELES DEPARTMENT OF PUBLIC WORKS
Environmental Programs Division
900 South Fremont Avenue, 3rd Floor Annex Building
Alhambra, CA 91803-1331
Phone No. (626) 458-3517 Fax No. (626) 458-3569
www.CleanLA.com

** See instructions on back of this form**

UNDERGROUND STORAGE TANKS (USTs)
☐ NEW CONSTRUCTION PLAN CLEARANCE
☐ PERMIT ADDENDUM
☐ PIPING REPLACEMENT REVIEW

A OWNER INFORMATION:

Chevron USA
OWNER/FACILITY NAME
145 S. State College Blvd.
MAILING ADDRESS
Brea, Ca. 92821
CITY STATE ZIP
4015 W. Century, Inglewood
FACILITY ADDRESS

B UST FACILITY INFORMATION:

NUMBER OF EXISTING USTs AT SITE: 2
NUMBER OF USTs TO BE INSTALLED: 0
NUMBER OF USTs TO BE REMOVED: 0
(SEPARATE CLOSURE APPLICATION REQUIRED)
NET NUMBER OF USTs AT SITE: 2

C NEW CONSTRUCTION PLAN CLEARANCE APPLICATIONS MUST BE ACCOMPANIED BY:

☐ Unified Program (UP) UST – FACILITY INFORMATION and TANK INFORMATION forms for each tank to be installed or each tank affected by replacement piping.

☐ At least four (4) sets of construction plans and specifications.

NUMBER OF USTs:	PLAN CLEARANCE FEE:
1	$507.00
2	$624.00
3	$741.00
4	$858.00
5	$975.00
6 OR MORE	$390.00 + $117.00 PER TANK

New construction plan clearance fee. Enter amount: $ 429.00

D SYSTEM MODIFICATION OR CHANGE PROPOSED: Replaced" New model same as old model"
VR-848-420-001 PLLD Sensor in 9/ Turbine sump

E ADDENDUM APPLICATIONS MUST BE ACCOMPANIED BY:

☐ UP USTs TANK PAGE 1 & TANK PAGE 2 forms for each tank modified or changed.

☐ Four (4) sets of construction plans, specifications, and/or explanation of modifications or changes.

☐ Permit Addendum Fee of **$429** ..... $

MAKE CHECKS PAYABLE TO: "LOS ANGELES COUNTY DEPARTMENT OF PUBLIC WORKS"

F APPLICANT OR REPRESENTATIVES:

SIGNATURE _____ ☐ OWNER ☐ OPERATOR ☒ CONTRACTOR
PRINT NAME James Royal Hen DATE 6/29/11
CONTRACTOR NAME Fueling & Service Technology LICENSE NO. 794519 CLASS A, HAZ, C21
ICC UST INSTALLER/RETROFIT AND/OR TECHNICIAN NAME(s) Glen Wilson ICC UST NO(s). 526374-U

Complete Certification of Compliance with Los Angeles County Lobbyist Ordinance on back

INSTRUCTIONS

Hazardous Materials Underground Storage Permit (HMUSP)
New Construction Plan Clearance, Permit Addendum, or Piping Replacement Review

Do not use this form for closure, transfer, or renewal of an existing HMUSP (Operating Permit) or Unified Program (UP) Permit.

This application is for authorization to construct or modify hazardous material UST facilities only. A separate HMUSP or UP Permit, is required to operate the approved system. This application will not be approved unless a valid HMUSP or UP Permit application is on file with the Department of Public Works.

A The Owner/Operator, Facility name, mailing address and facility address on this form must correspond with the information on the UP UST FACILITY INFORMATION form.

B This application must be submitted for new construction (installation of new tanks) plan clearance, piping replacement, or addendum to an existing HMUSP. Specify the number of tanks to be installed and the total number of tanks after installation. Existing facilities with a valid operational HMUSP or UP Permit, need not make a separate HMUSP application to add or modify tanks. Work must commence within 180 days from the date of issuance of plan approval or the application is void. An extension of up to 180 days may be granted at one-half the initial plan check application fee. If construction work has not commenced within 360 days from the date of plan approval issuance, such plan approval shall be null and void.

C Plans and specifications submitted for a new construction plan clearance must conform to the California Health and Safety Code, Division 20, Chapter 6.7, the California Code of Regulations, Title 23, Division 3, Chapter 16, Los Angeles County Code, Title 11, Division 4, and shall be to the satisfaction of the Department of Public Works. Other clearances such as local fire department, building and safety, and either South Coast Air Quality Management District or Antelope Valley Air Quality Management District may also be required.

In addition to the plan clearance fee, an HMUSP permit application fee will be required when applying to construct a new facility. No refund of current year HMUSP fees due will be allowed for a net decrease in the number of tanks. State surcharge or service fees paid on existing or renewed tanks are not transferable to new tanks.

D Specify the type of modification or change to existing tanks. Types of modifications and changes requiring an addendum include: repair of tanks, replacements of piping, change or addition of hazardous materials stored, change in monitoring equipment, change of overfill protection devices, or additions or modifications to dispenser containment devices.

E A fee of $429 must be submitted for each addendum. Where a previously unregistered tank is added to an existing HMUSP, an additional application fee including maintenance fee will be charged.

F This form and each UP UST form must be signed by one of the following:

1. The tank owner, operator, or Unified Program facility permit owner or operator.
2. A principal executive officer at the level of vice-president or by an authorized representative responsible for the overall operation of the facility where the tank(s) are located.
3. A general partner proprietor.
4. A principal executive officer, ranking elected official, or authorized representative of a public agency.
5. An authorized representative, including an architect or contractor responsible for the installation of the new tanks or any modifications or changes to existing tanks.

All post construction requirements such as primary containment testing, secondary containment testing, monitoring system certification, soil sampling closure reports, and the completed UNIFIED PROGRAM UST INSTALLATION form must be submitted upon completion of work.

INCOMPLETE APPLICATIONS WILL NOT BE PROCESSED.

CERTIFICATION OF COMPLIANCE WITH LOS ANGELES COUNTY LOBBYIST ORDINANCE

This is to certify that I, as permit applicant, for the project located at 4015 W. Century, Inglewood
LOCATION ADDRESS
am familiar with the requirements of Los Angeles County Code Chapter 2.160 et seq., (relating to the Los Angeles County Lobbyist Ordinance) and all persons acting on behalf of myself have complied and will continue to comply therewith through the application process.

James Royal Han
APPLICANT (PRINT NAME)

James Royal Han
APPLICANT SIGNATURE

Fueling & Service Technology
COMPANY NAME (If employed by an entity/agency)

6/29/11
DATE

INTERNATIONAL CODE COUNCIL

GLEN K WILSON

The International Code Council attests that the individual named on this certificate has satisfactorily demonstrated knowledge as required by the International Code Council by successfully completing the prescribed written examination based on codes and standards then in effect, and is hereby issued this certification as:

California UST Service Technician

Given this day of July 14, 2009

Certificate No. 5264374-UT

Adolf Zubia
President, Board of Directors

Richard P. Weiland
Chief Executive Officer

ICC INTERNATIONAL CODE COUNCIL®

INTERNATIONAL CODE COUNCIL, INC. CERTIFIED WASHINGTON, D.C.

This certificate is the property of ICC and must be returned to ICC in the event of suspension or revocation of the certificate.

Technical Training Certification

Certificate of Completion

This certificate is issued in recognition that

Glen K. Wilson
Technician #A32520

has satisfactorily completed

Veeder-Root Startup & Service Technician (Level 4)
in
TLS-3XX UST Monitoring Systems
(including Secondary Containment Vacuum Sensing - CA only)

Lewis Bell, Technical Training Manager

VEEDER-ROOT

8/27/2010
Date of Issue

8/26/2012
Expiration Date

ACORD®

CERTIFICATE OF LIABILITY INSURANCE

DATE (MM/DD/YYYY): 3/31/2011

THIS CERTIFICATE IS ISSUED AS A MATTER OF INFORMATION ONLY AND CONFERS NO RIGHTS UPON THE CERTIFICATE HOLDER. THIS CERTIFICATE DOES NOT AFFIRMATIVELY OR NEGATIVELY AMEND, EXTEND OR ALTER THE COVERAGE AFFORDED BY THE POLICIES BELOW. THIS CERTIFICATE OF INSURANCE DOES NOT CONSTITUTE A CONTRACT BETWEEN THE ISSUING INSURER(S), AUTHORIZED REPRESENTATIVE OR PRODUCER, AND THE CERTIFICATE HOLDER.

IMPORTANT: If the certificate holder is an ADDITIONAL INSURED, the policy(ies) must be endorsed. If SUBROGATION IS WAIVED, subject to the terms and conditions of the policy, certain policies may require an endorsement. A statement on this certificate does not confer rights to the certificate holder in lieu of such endorsement(s).

PRODUCER

Patriot Risk and Insurance Services
License #0G55454
8105 Irvine Center Dr. #400
Irvine CA 92618

CONTACT NAME: Josie Gavieres
PHONE (A/C, No, Ext): (949) 486-7900 FAX (A/C, No): (949) 486-7950
E-MAIL ADDRESS:
PRODUCER CUSTOMER ID #: 00000252

INSURED

Fueling and Service Technologies, Inc.,
DBA: Fastech
7050 Village Drive, Suite D
Buena Park CA 90621

INSURER(S) AFFORDING COVERAGE	NAIC #
INSURER A: American Safety Indemnity	25433
INSURER B: Mercury Casualty Group	
INSURER C: SeaBright Insurance Company	15563
INSURER D:	
INSURER E:	
INSURER F:	

COVERAGES CERTIFICATE NUMBER: 11-12 WC & 10-11 REVISION NUMBER:

THIS IS TO CERTIFY THAT THE POLICIES OF INSURANCE LISTED BELOW HAVE BEEN ISSUED TO THE INSURED NAMED ABOVE FOR THE POLICY PERIOD INDICATED. NOTWITHSTANDING ANY REQUIREMENT, TERM OR CONDITION OF ANY CONTRACT OR OTHER DOCUMENT WITH RESPECT TO WHICH THIS CERTIFICATE MAY BE ISSUED OR MAY PERTAIN, THE INSURANCE AFFORDED BY THE POLICIES DESCRIBED HEREIN IS SUBJECT TO ALL THE TERMS, EXCLUSIONS AND CONDITIONS OF SUCH POLICIES. LIMITS SHOWN MAY HAVE BEEN REDUCED BY PAID CLAIMS.

INSR LTR	TYPE OF INSURANCE	ADDL INSR	SUBR WVD	POLICY NUMBER	POLICY EFF (MM/DD/YYYY)	POLICY EXP (MM/DD/YYYY)	LIMITS	
A	GENERAL LIABILITY X COMMERCIAL GENERAL LIABILITY CLAIMS-MADE X OCCUR X $10,000 Deductible X Per Occcurrence GEN'L AGGREGATE LIMIT APPLIES PER X POLICY PRO-JECT LOC			ENV0273281001	10/30/2010	11/1/2011	EACH OCCURRENCE DAMAGE TO RENTED PREMISES (Ea occurrence) MED EXP (Any one person) PERSONAL & ADV INJURY GENERAL AGGREGATE PRODUCTS - COMP/OP AGG	$ 1,000,000 $ 50,000 $ 5,000 $ 1,000,000 $ 2,000,000 $ 2,000,000
B	AUTOMOBILE LIABILITY X ANY AUTO ALL OWNED AUTOS SCHEDULED AUTOS X HIRED AUTOS X NON-OWNED AUTOS			CCA0002559	11/3/2010	11/3/2011	COMBINED SINGLE LIMIT (Ea accident) BODILY INJURY (Per person) BODILY INJURY (Per accident) PROPERTY DAMAGE (Per accident) Uninsured motorist combined Medical payments	$ 1,000,000 $ $ $ $ 100,000 $ 5,000
A	X UMBRELLA LIAB X OCCUR EXCESS LIAB CLAIMS-MADE DEDUCTIBLE X RETENTION $ 10,000			ENU0273161001	10/30/2010	11/1/2011	EACH OCCURRENCE AGGREGATE	$ 4,000,000 $ 4,000,000
C	WORKERS COMPENSATION AND EMPLOYERS' LIABILITY ANY PROPRIETOR/PARTNER/EXECUTIVE OFFICER/MEMBER EXCLUDED? (Mandatory in NH) Y/N N/A If yes, describe under DESCRIPTION OF OPERATIONS below			BB1112653	4/1/2011	4/1/2012	X WC STATU-TORY LIMITS OTH-ER E.L. EACH ACCIDENT E.L. DISEASE - EA EMPLOYEE E.L. DISEASE - POLICY LIMIT	$ 1,000,000 $ 1,000,000 $ 1,000,000
A	Pollution Liability			ENV0273281001	10/30/2010	11/1/2011	Limit	$ 1,000,000

DESCRIPTION OF OPERATIONS / LOCATIONS / VEHICLES (Attach ACORD 101, Additional Remarks Schedule, if more space is required)
Proof/Evidence of Insurance.
30 days notice of cancellation, 10 days for non-payment of premium.

CERTIFICATE HOLDER

Proof/Evidence of Insurance

CANCELLATION

SHOULD ANY OF THE ABOVE DESCRIBED POLICIES BE CANCELLED BEFORE THE EXPIRATION DATE THEREOF, NOTICE WILL BE DELIVERED IN ACCORDANCE WITH THE POLICY PROVISIONS.

AUTHORIZED REPRESENTATIVE

Gary Hamilton/JOSIEG Gary Hamilton

© 1988-2009 ACORD CORPORATION. All rights reserved.
The ACORD name and logo are registered marks of ACORD

State Of California

Consumer Affairs

CONTRACTORS STATE LICENSE BOARD

ACTIVE LICENSE

License Number **794519** Entity CORP

Business Name FUELING AND SERVICE TECHNOLOGIES INC

Classification(s) A HAZ C21 C10

Expiration Date 05/31/2013 www.cslb.ca.gov

UNIFIED PROGRAM CONSOLIDATED FORM
FACILITY INFORMATION
BUSINESS OWNER/OPERATOR IDENTIFICATION

I. IDENTIFICATION

FACILITY ID #	BEGINNING DATE 12/21/2010	ENDING DATE 12/30/2011	
BUSINESS NAME (Same as FACILITY NAME or DBA- Doing Business As) **Chevron Station# 206907**		BUSINESS PHONE: 310-674-3225	
BUSINESS ADDRESS 4015 W CENTURY BLVD		BUSINESS FAX:	
CITY INGLEWOOD	CA ZIP CODE 90304	COUNTY LOS ANGELES	
DUN & BRADSTREET 00-914-0559	PRIMARY SIC 5541	PRIMARY NAICS 447110	
BUSINESS MAILING ADDRESS P.O. Box 6004			
BUSINES MAILING CITY San Ramon	STATE CA	ZIP CODE 94583	
BUSINESS OPERATOR NAME Chevron Station# 206907		BUSINESS OPERATOR PHONE 310-674-3225	

II. BUSINESS OWNER

OWNER NAME Chevron Products Company, Attn: Permit Desk	OWNER PHONE 925-842-9002	
OWNER MAILING ADDRESS P.O. Box 6004		
CITY San Ramon	STATE CA	ZIP CODE 94583-0904

III. ENVIRONMENTAL CONTACT

CONTACT NAME Chevron Products Company, Attn: Permit Desk	CONTACT PHONE 925-842-9002	
CONTACT MAILING ADDRESS P.O. Box 6004	CONTACT EMAIL PermitDesk@Chevron.com	
CITY San Ramon	STATE CA	ZIP CODE 94583

IV. EMERGENCY CONTACTS

-PRIMARY	SECONDARY
NAME: Manager	NAME: Chevron Emergency Information Center
TITLE: Station Operator	TITLE: Staff
BUSINESS PHONE: 310-674-3225	BUSINESS PHONE 800-231-0623
24-HOUR PHONE: 800-231-0623	24-HOUR PHONE: 800-231-0623
PAGER #:	PAGER #:

ADDITIONAL LOCALLY COLLECTED INFORMATION BILLING ADDRESS: Chevron Product Company, Attn: Permit Desk, P.O.Box 6004, San Ramon, CA 94583.

Certification: Based on my inquiry of those individuals responsible for obtaining the information, I certify under penalty of law that I have personally examined and am familiar with the information submitted and believe the information is true accurate and complete.

Signature of Owner/Operator	DATE	NAME OF DOCUMENT PREPARER
	12/21/2010	Jim Hartman
NAME OF SIGNER (print) Jim Hartman	TITLE OF SIGNER Chevron Retail HES Permit Desk	

UNIFIED PROGRAM CONSOLIDATED FORM
FACILITY INFORMATION

BUSINESS ACTIVITIES

I. FACILITY IDENTIFICATION

FACILITY ID #	1	EPA ID # (Hazardous Waste Only)	2
		CAR000125500	

BUSINESS NAME (Same as FACILITY NAME or DBA-Doing Business As) 3
Chevron Station # 206907

Business Site Address: 4015 W Century Blvd 103

Business Site City: Inglewood	**CA**	**Zip Code 90304**	105

II. ACTIVITIES DECLARATION

NOTE: If you check YES to any part of this list, please submit the Business Owner/Operator Identification page.

Does your facility.....	If Yes, please complete these pages the UPCF...		
A. HAZARDOUS MATERIALS Have onsite (for any purpose) at any one time, hazardous materials at or above 55 gallons for liquids, 500 pounds for solids, or 200 cubic feet for compressed gases (include liquids in ASTs and USTs); or the applicable Federal threshold quantity for an extremely hazardous substance specified in 40 CFR Part 355, Appendix A or B; or handle radiological materials in quantities for which an emergency plan is required pursuant to 10 CFR Parts 30, 40, or 70?	☒ **YES** ☐ NO	4	HAZARDOUS MATERIALS INVENTORY- CHEMICAL DESCRIPTION
B. REGULATED SUBSTANCES Have Regulated Substances stored onsite in quantities greater than the threshold quantities established by the California Accidental Release prevention Program (CalARP)?	☐ **YES** ☒ NO	4a	Coordinate with you local Agency Responsible for CalARP
C. Underground STORAGE TANKS (USTs) Own or operate underground storage tanks?	☒ YES ☐ **NO**	5	UST Facility (Formerly SWRCB Form A) UST Tank (one per tank) (Formerly Form B)
D. ABOVE GROUND PETROLEUM STORAGE TANKS (ASTs) Own or operate ASTs above these thresholds: Store greater than 1,320 gallons of petroleum products (new or used) in aboveground tanks or containers.	☐ YES ☒ **NO**	8	NO FORM REQUIRED TO CUPAS
E. HAZARDOUS WASTE Generate hazardous waste?	☒ **YES** ☐ NO	9	EPA ID NUMBER---provided at the top of this page
Recycle more than 100 kg/month of excluded or exempted recyclable materials (per HSC §25143.2)?	☐ YES ☒ **NO**	10	RECYCLE MATERIALS REPORT (one per recycler)
Treat hazardous waste onsite?	☐ YES ☒ **NO**	11	ON-SITE HAZARDOUS WASTE TREATMENT – FACILITY ON-SITE HAZARDOUS WASTE TREATMENT – UNIT (one page per unit)
Treatment subject to financial assurance requirements (for Permit by Rule and Conditional Authorization)?	☐ YES ☒ **NO**	12	CERTIFICATION OF FINANCIAL ASSURANCE
Consolidate hazardous waste generated at a remote site?	☐ YES ☒ **NO**	13	REMOTE WASTE/CONSOLIDATION SITE ANNUAL NOTIFICATION
Need to report the closure/removal of a tank that was classified as hazardous waste and cleaned onsite?	☐ YES ☒ **NO**	14	HAZARDOUS WASTETANK CLOSURE CERTIFICATION
Generate in any single calendar month 1,000 kilograms (kg) (2,000 pounds) or more of federal RCRA hazardous waste, or generate in any single calendar month, or accumulation at any time, 1 kg (2.2 pounds) of RCRA acute hazardous waste; or generate or accumulate at any time more than 100 kg (220 pounds) of spill cleanup materials contaminated with RCRA acute hazardous waste.	☐ YES ☒ **NO**	14a	Obtain federal EPA ID Number, file Biennial Report (EPA Form 8700-13A/B), and satisfy requirements for RCRA Large Quantity Generator
Household Hazardous Waste (HHW) Collection site?	☐ YES ☒ **NO**	14b	See CUPA for required forms
F. LOCAL REQUIREMENTS		15	

(You may also be required to provide additional information by your CUPA or local agency)

UNIFIED PROGRAM CONSOLIDATED FORM
UNDERGROUND STORAGE TANK

OPERATING PERMIT APPLICATION – TANK INFORMATION

(One form per UST)

TYPE OF ACTION *(Check one item only. For a UST closure or removal, complete only this section and Sections I, II, III, IV, and IX below)* 430

☐ 1. NEW PERMIT ☒ 3. RENEWAL PERMIT ☐ 5. CHANGE OF INFORMATION
☐ 6. TEMPORARY UST CLOSURE ☐ 7. UST PERMANENT CLOSURE ON SITE ☐ 8. UST REMOVAL

DATE UST PERMANENTLY CLOSED. 430a. | DATE EXISTING UST DISCOVERED: 430b.

I. FACILITY INFORMATION

FACILITY ID # *(Agency Use Only)* 1

BUSINESS NAME *(Same as Facility Name or DBA – Doing Business As)* 3
Chevron Station# 206907

BUSINESS SITE ADDRESS 103.: 4015 W Century Blvd

CITY 104.: Inglewood, CA 90304

II. TANK DESCRIPTION

TANK ID # 432.	TANK MANUFACTURER 433.	TANK CONFIGURATION: THIS TANK IS 434.
2	XERXES	☒ 1. A STAND-ALONE TANK ☐ 2. ONE IN A COMPARTMENTED UNIT (Complete one page for each compartment in the unit)
DATE UST SYSTEM INSTALLED 435.	**TANK CAPACITY IN GALLONS 436**	**NUMBER OF COMPARTMENTS IN THE UNIT 437.**
12/15/1997	15,000	

III. TANK USE AND CONTENTS

TANK USE ☒ 1a. MOTOR VEHICLE FUELING ☐ 1b. MARINA FUELING ☐ 1c. AVIATION FUELING 439.
☐ 3. CHEMICAL PRODUCT STORAGE ☐ 4. HAZARDOUS WASTE (Includes Used Oil) ☐ 5. EMERGENCY GENERATOR FUEL (HSC §25281.5(c)) ☐ 99. OTHER (Specify): 439a
☐ 6. OTHER GENERATOR FUEL ☐ 95. UNKNOWN

CONTENTS PETROLEUM. ☐ 1a. REGULAR UNLEADED ☐ 1c. MIDGRADE UNLEADED ☒ 1b. PREMIUM UNLEADED 440.
☐ 3. DIESEL ☐ 5. JET FUEL ☐ 6. AVIATION GAS
☐ 8. PETROLEUM BLEND FUEL ☐ 9. OTHER PETROLEUM (Specify). 440a.
NON-PETROLEUM ☐ 7. USED OIL ☐ 10. ETHANOL
☐ 11. OTHER NON-PETROLEUM (Specify): 440b.

IV. TANK CONSTRUCTION

TYPE OF TANK ☐ 1. SINGLE WALL ☒ 2. DOUBLE WALL ☐ 95. UNKNOWN 443

PRIMARY CONTAINMENT ☐ 1. STEEL ☒ 3. FIBERGLASS ☐ 6. INTERNAL BLADDER 444.
☐ 7. STEEL + INTERNAL LINING ☐ 95. UNKNOWN ☐ 99. OTHER (Specify): 444a

SECONDARY CONTAINMENT ☐ 1. STEEL ☒ 3. FIBERGLASS ☐ 6. EXTERIOR MEMBRANE LINER ☐ 7. JACKETED 445.
☐ 90. NONE ☐ 95. UNKNOWN ☐ 99. OTHER (Specify): 445a.

OVERFILL PREVENTION ☒ 1. AUDIBLE & VISUAL ALARMS ☐ 2. BALL FLOAT ☒ 3. FILL TUBE SHUT-OFF VALVE 452.
☐ 4. TANK MEETS REQUIREMENTS FOR EXEMPTION FROM OVERFILL PREVENTION EQUIPMENT

V. PRODUCT / WASTE PIPING CONSTRUCTION

PIPING CONSTRUCTION ☐ 1. SINGLE WALL ☒ 2. DOUBLE WALL ☐ 99. OTHER (Specify): 460.

SYSTEM TYPE ☒ 1. PRESSURE ☐ 2. GRAVITY ☐ 3. CONVENTIONAL SUCTION ☐ 4. SAFE SUCTION (23 CCR §2636(a)(3)) 458.

PRIMARY CONTAINMENT ☐ 1. STEEL ☒ 4 FIBERGLASS ☐ 8. FLEXIBLE ☐ 10. RIGID PLASTIC 464
☐ 90. NONE ☐ 95. UNKNOWN ☐ 99. OTHER (Specify). 464a

SECONDARY CONTAINMENT ☐ 1. STEEL ☒ 4 FIBERGLASS ☐ 8 FLEXIBLE ☐ 10. RIGID PLASTIC 464b
☐ 90. NONE ☐ 95. UNKNOWN ☐ 99. OTHER (Specify). 464c

PIPING/TURBINE CONTAINMENT SUMP TYPE ☒ 1. SINGLE WALL ☐ 2 DOUBLE WALL ☐ 90. NONE 464d

VI. VENT, VAPOR RECOVERY (VR) AND RISER / FILL PIPE PIPING CONSTRUCTIO N

VENT PRIMARY CONTAINMENT ☐ 1.STEEL ☒ 4. FIBERGLASS ☐ 10. RIGID PLASTIC ☐ 90. NONE ☐ 99. OTHER (Specify): 464e 464e1

VENT SECONDARY CONTAINMENT ☐ 1. STEEL ☐ 4. FIBERGLASS ☐ 10. RIGID PLASTIC ☒ 90. NONE ☐ 99. OTHER (Specify): 464f 464f1

VR PRIMARY CONTAINMEN T ☐ 1. STEEL ☒ 4. FIBERGLASS ☐ 10. RIGID PLASTIC ☐ 90. NONE ☐ 99. OTHER (Specify): 464g 464g1

VR SECONDARY CONTAINMENT ☐ 1. STEEL ☐ 4. FIBERGLASS ☐ 10. RIGID PLASTIC ☒ 90 NONE ☐ 99. OTHER (Specify): 464h 464h1

VENT PIPING TRANSITION SUMP TYPE ☐ 1. SINGLE WALL ☐ 2. DOUBLE WALL ☒ 90. NONE 464i

RISER PRIMARY CONTAINMENT ☐ 1. STEEL ☒ 4. FIBERGLASS ☐ 10. RIGID PLASTIC ☐ 90. NONE ☐ 99. OTHER (Specify): 464j 464j1

RISER SECONDARY CONTA INMENT ☐ 1. STEEL ☐ 4. FIBERGLASS ☐ 10. RIGID PLASTIC ☒ 90. NONE ☐ 99. OTHER (Specify): 464k 464k1

FILL COMPONENTS INSTA LLED ☒ 1. SPILL BUCKET ☒ 3. STRIKER PLATE/BOTTOM PROTECTOR ☒ 4. CONTAINMENT SUMP 451a-c.

VII. UNDER DISPENSER CONTAINMENT (UDC)

CONSTRUCTION TYPE ☒ 1. SINGLE WALL ☐ 2. DOUBLE WALL ☐ 3. NO DISPENSERS ☐ 90. NONE 469a.

CONSTRUCTION MATERIAL ☐ 1. STEEL ☒ 4 FIBERGLASS ☐ 10. RIGID PLASTIC ☐ 99. OTHER (Specify) 469b 469c.

VIII. CORROSION PROTECTION

STEEL COMPONENT PROTE CTION ☐ 2. SACRIFICIAL ANODE(S) ☐ 4. IMPRESSED CURRENT ☐ 6. ISOLATION 448.

IX. APPLICANT SIGNATURE

CERTIFICATION: I certify that this UST system is compatible with the hazardous substance stored and that the information provided herein is true, accurate, and in full compliance with legal requirements.

APPLICANT SIGNATURE: Charles Bittle DATE 06/28/2011 470

APPLIC ANT NAME (print) **Chevron Products Co./ Charles Bittle** 471 | APPLICANT TITLE Chevron Retail HES Permit Desk 472

UNIFIED PROGRAM CONSOLIDATED FORM
UNDERGROUND STORAGE TANK
OPERATING PERMIT APPLICATION – TANK INFORMATION (One form per UST)

TYPE OF ACTION *(Check one item only. For a UST closure or removal, complete only this section and Sections I, II, III, IV, and IX below)* 430.
☐ 1. NEW PERMIT ☒ 3. RENEWAL PERMIT ☐ 5. CHANGE OF INFORMATION
☐ 6. TEMPORARY UST CLOSURE ☐ 7. UST PERMANENT CLOSURE ON SITE ☐ 8. UST REMOVAL

DATE UST PERMANENTLY CLOSED. 430a. | DATE EXISTING UST DISCOVERED: 430b.

I. FACILITY INFORMATION

FACILITY ID # *(Agency Use Only)* 1.

BUSINESS NAME *(Same as Facility Name or DBA – Doing Business As)* 3.
Chevron Station# 206907

BUSINESS SITE ADDRESS 103: 4015 W Century Blvd
CITY 104: Inglewood, CA 90304

II. TANK DESCRIPTION

TANK ID # 432.	TANK MANUFACTURER 433.	TANK CONFIGURATION: THIS TANK IS 434.
1	XERXES	☒ 1. A STAND-ALONE TANK ☐ 2. ONE IN A COMPARTMENTED UNIT (Complete one page for each compartment in the unit.)
DATE UST SYSTEM INSTALLED 435.	TANK CAPACITY IN GALLONS 436.	NUMBER OF COMPARTMENTS IN THE UNIT 437.
12/15/1997	20,000	

III. TANK USE AND CONTENTS

TANK USE 439.
☒ 1a. MOTOR VEHICLE FUELING ☐ 1b. MARINA FUELING ☐ 1c. AVIATION FUELING
☐ 3. CHEMICAL PRODUCT STORAGE ☐ 4. HAZARDOUS WASTE (Includes Used Oil) ☐ 5. EMERGENCY GENERATOR FUEL [HSC §25281.5(c)]
☐ 6. OTHER GENERATOR FUEL ☐ 95. UNKNOWN ☐ 99. OTHER (Specify): 439a.

CONTENTS 440.
PETROLEUM: ☒ 1a. REGULAR UNLEADED ☐ 1c. MIDGRADE UNLEADED ☐ 1b. PREMIUM UNLEADED
☐ 3. DIESEL ☐ 5. JET FUEL ☐ 6. AVIATION GAS
☐ 8. PETROLEUM BLEND FUEL ☐ 9. OTHER PETROLEUM (Specify): 440a.
NON-PETROLEUM: ☐ 7. USED OIL ☐ 10. ETHANOL
☐ 11. OTHER NON-PETROLEUM (Specify): 440b.

IV. TANK CONSTRUCTION

TYPE OF TANK 443.
☐ 1. SINGLE WALL ☒ 2. DOUBLE WALL ☐ 95. UNKNOWN

PRIMARY CONTAINMENT 444.
☐ 1. STEEL ☒ 3. FIBERGLASS ☐ 6. INTERNAL BLADDER
☐ 7. STEEL + INTERNAL LINING ☐ 95. UNKNOWN ☐ 99. OTHER (Specify): 444a.

SECONDARY CONTAINMENT 445.
☐ 1. STEEL ☒ 3. FIBERGLASS ☐ 6. EXTERIOR MEMBRANE LINER ☐ 7. JACKETED
☐ 90. NONE ☐ 95. UNKNOWN ☐ 99. OTHER (Specify): 445a.

OVERFILL PREVENTION 452.
☒ 1. AUDIBLE & VISUAL ALARMS ☐ 2. BALL FLOAT ☒ 3. FILL TUBE SHUT-OFF VALVE
☐ 4. TANK MEETS REQUIREMENTS FOR EXEMPTION FROM OVERFILL PREVENTION EQUIPMENT

V. PRODUCT / WASTE PIPING CONSTRUCTION

PIPING CONSTRUCTION 460
☐ 1. SINGLE WALL ☒ 2. DOUBLE WALL ☐ 99. OTHER (Specify):

SYSTEM TYPE 458.
☒ 1. PRESSURE ☐ 2. GRAVITY ☐ 3. CONVENTIONAL SUCTION ☐ 4. SAFE SUCTION [23 CCR §2636(a)(3)]

PRIMARY CONTAINMENT 461.
☐ 1. STEEL ☒ 4. FIBERGLASS ☐ 8. FLEXIBLE ☐ 10. RIGID PLASTIC
☐ 90. NONE ☐ 95. UNKNOWN ☐ 99. OTHER (Specify): 464a.

SECONDARY CONTAINMENT 464b
☐ 1. STEEL ☒ 4. FIBERGLASS ☐ 8. FLEXIBLE ☐ 10. RIGID PLASTIC
☐ 90. NONE ☐ 95. UNKNOWN ☐ 99. OTHER (Specify): 464c.

PIPING/TURBINE CONTAINMENT SUMP TYPE ☒ 1. SINGLE WALL ☐ 2. DOUBLE WALL ☐ 90. NONE 464d.

VI. VENT, VAPOR RECOVERY (VR) AND RISER / FILL PIPE PIPING CONSTRUCTION

VENT PRIMARY CONTAINMENT	☐ 1. STEEL ☒ 4. FIBERGLASS ☐ 10. RIGID PLASTIC ☐ 90. NONE ☐ 99. OTHER (Specify):	464e. 464el.
VENT SECONDARY CONTAINMENT	☐ 1. STEEL ☐ 4. FIBERGLASS ☐ 10. RIGID PLASTIC ☒ 90. NONE ☐ 99. OTHER (Specify):	464f. 464fl.
VR PRIMARY CONTAINMENT	☐ 1. STEEL ☒ 4. FIBERGLASS ☐ 10. RIGID PLASTIC ☐ 90. NONE ☐ 99. OTHER (Specify):	464g. 464gl.
VR SECONDARY CONTAINMENT	☐ 1. STEEL ☐ 4. FIBERGLASS ☐ 10. RIGID PLASTIC ☒ 90. NONE ☐ 99. OTHER (Specify):	464h. 464hl.
VENT PIPING TRANSITION SUMP TYPE	☐ 1. SINGLE WALL ☐ 2. DOUBLE WALL ☒ 90. NONE	464i.
RISER PRIMARY CONTAINMENT	☐ 1. STEEL ☒ 4. FIBERGLASS ☐ 10. RIGID PLASTIC ☐ 90. NONE ☐ 99. OTHER (Specify):	464j. 464jl.
RISER SECONDARY CONTAINMENT	☐ 1. STEEL ☐ 4. FIBERGLASS ☐ 10. RIGID PLASTIC ☒ 90. NONE ☐ 99. OTHER (Specify):	464k. 464kl.
FILL COMPONENTS INSTALLED	☒ 1. SPILL BUCKET ☒ 3. STRIKER PLATE/BOTTOM PROTECTOR ☒ 4. CONTAINMENT SUMP	451a-c.

VII. UNDER DISPENSER CONTAINMENT (UDC)

CONSTRUCTION TYPE 469a.
☒ 1. SINGLE WALL ☐ 2. DOUBLE WALL ☐ 3. NO DISPENSERS ☐ 90. NONE

CONSTRUCTION MATERIAL 469b. 469c.
☐ 1. STEEL ☒ 4. FIBERGLASS ☐ 10. RIGID PLASTIC ☐ 99. OTHER (Specify)

VIII. CORROSION PROTECTION

STEEL COMPONENT PROTECTION 448.
☐ 2. SACRIFICIAL ANODE(S) ☐ 4. IMPRESSED CURRENT ☐ 6. ISOLATION

IX. APPLICANT SIGNATURE

CERTIFICATION: I certify that this UST system is compatible with the hazardous substance stored and that the information provided herein is true, accurate, and in full compliance with legal requirements.

APPLICANT SIGNATURE: Charles Bittle | DATE 06/28/2011 470.

APPLIC ANT NAME (print) **Chevron Products Co./ Charles Bittle** 471. | APPLICANT TITLE Chevron Retail HES Permit Desk 472.

UNIFIED PROGRAM CONSOLIDATED FORM
UNDERGROUND STORAGE TANK
OPERATING PERMIT APPLICATION – TANK INFORMATION (One form per UST)

TYPE OF ACTION *(Check one item only. For a UST closure or removal, complete only this section and Sections I, II, III, IV, and IX below)* 430.
☐ 1. NEW PERMIT ☒ 3. RENEWAL PERMIT ☐ 5. CHANGE OF INFORMATION
☐ 6. TEMPORARY UST CLOSURE ☐ 7. UST PERMANENT CLOSURE ON SITE ☐ 8. UST REMOVAL

DATE UST PERMANENTLY CLOSED: 430a | DATE EXISTING UST DISCOVERED: 430b.

I. FACILITY INFORMATION

FACILITY ID # *(Agency Use Only)* 1.

BUSINESS NAME *(Same as Facility Name or DBA – Doing Business As)* 3
Chevron Station# 206907

BUSINESS SITE ADDRESS 103: 4015 W Century Blvd
CITY 104: Inglewood, CA 90304

II. TANK DESCRIPTION

TANK ID # 432	TANK MANUFACTURER 433.	TANK CONFIGURATION: THIS TANK IS 434
2	XERXES	☒ 1 A STAND-ALONE TANK ☐ 2 ONE IN A COMPARTMENTED UNIT (Complete one page for each compartment in the unit.)
DATE UST SYSTEM INSTALLED 435	TANK CAPACITY IN GALLONS 436	NUMBER OF COMPARTMENTS IN THE UNIT 437
12/15/1997	15,000	

III. TANK USE AND CONTENTS

TANK USE 439
☒ 1a. MOTOR VEHICLE FUELING ☐ 1b. MARINA FUELING ☐ 1c. AVIATION FUELING
☐ 3. CHEMICAL PRODUCT STORAGE ☐ 4. HAZARDOUS WASTE (Includes Used Oil) ☐ 5. EMERGENCY GENERATOR FUEL [HSC §25281.5(c)]
☐ 6. OTHER GENERATOR FUEL ☐ 95. UNKNOWN ☐ 99. OTHER (Specify): 439a.

CONTENTS 440
PETROLEUM: ☐ 1a. REGULAR UNLEADED ☐ 1c. MIDGRADE UNLEADED ☒ 1b. PREMIUM UNLEADED
☐ 3. DIESEL ☐ 5. JET FUEL ☐ 6. AVIATION GAS
☐ 8. PETROLEUM BLEND FUEL ☐ 9. OTHER PETROLEUM (Specify): 440a.
NO N-PETROLEUM ☐ 7. USED OIL ☐ 10. ETHANOL
☐ 11. OTHER NON-PETROLEUM (Specify): 440b.

IV. TANK CONSTRUCTION

TYPE OF TANK 443
☐ 1. SINGLE WALL ☒ 2. DOUBLE WALL ☐ 95. UNKNOWN

PRIMARY CONTAINMENT 444
☐ 1. STEEL ☒ 3. FIBERGLASS ☐ 6. INTERNAL BLADDER
☐ 7. STEEL + INTERNAL LINING ☐ 95. UNKNOWN ☐ 99. OTHER (Specify): 444a

SECONDARY CONTAINMENT 445.
☐ 1. STEEL ☒ 3. FIBERGLASS ☐ 6. EXTERIOR MEMBRANE LINER ☐ 7. JACKETED
☐ 90. NONE ☐ 95. UNKNOWN ☐ 99. OTHER (Specify): 445a.

OVERFILL PREVENTION 452.
☒ 1. AUDIBLE & VISUAL ALARMS ☐ 2. BALL FLOAT ☒ 3. FILL TUBE SHUT-OFF VALVE
☐ 4. TANK MEETS REQUIREMENTS FOR EXEMPTION FROM OVERFILL PREVENTION EQUIPMENT

V. PRODUCT / WASTE PIPING CONSTRUCTION

PIPING CONSTRUCTION 460.
☐ 1. SINGLE WALL ☒ 2. DOUBLE WALL ☐ 99. OTHER (Specify):

SYSTEM TYPE 458
☒ 1. PRESSURE ☐ 2. GRAVITY ☐ 3. CONVENTIONAL SUCTION ☐ 4. SAFE SUCTION [23 CCR §2636(a)(3)]

PRIMARY CONTAINMENT 464
☐ 1. STEEL ☒ 4. FIBERGLASS ☐ 8 FLEXIBLE ☐ 10. RIGID PLASTIC
☐ 90. NONE ☐ 95. UNKNOWN ☐ 99. OTHER (Specify): 464a.

SECONDARY CONTAINMENT 464b.
☐ 1. STEEL ☒ 4. FIBERGLASS ☐ 8. FLEXIBLE ☐ 10. RIGID PLASTIC
☐ 90. NONE ☐ 95. UNKNOWN ☐ 99. OTHER (Specify): 464c.

PIPING/TURBINE CONTAINMENT SUMP TYPE ☒ 1. SINGLE WALL ☐ 2. DOUBLE WALL ☐ 90. NONE 464d

VI. VENT, VAPOR RECOVERY (VR) AND RISER / FILL PIPE PIPING CONSTRUCTIO N

VENT PRIMARY CONTAINMENT	☐ 1.STEEL ☒ 4. FIBERGLASS ☐ 10. RIGID PLASTIC ☐ 90. NONE ☐ 99. OTHER (Specify):	464e. 464el.
VENT SECONDARY CONTAINMENT	☐ 1. STEEL ☐ 4. FIBERGLASS ☐ 10. RIGID PLASTIC ☒ 90. NONE ☐ 99. OTHER (Specify):	464f. 464fl.
VR PRIMARY CONTAINMEN T	☐ 1. STEEL ☒ 4. FIBERGLASS ☐ 10. RIGID PLASTIC ☐ 90. NONE ☐ 99. OTHER (Specify):	464g. 464gl.
VR SECONDARY CONTAINMENT	☐ 1. STEEL ☐ 4. FIBERGLASS ☐ 10. RIGID PLASTIC ☒ 90. NONE ☐ 99. OTHER (Specify):	464h. 464hl.
VENT PIPING TRANSITION SUMP TYPE	☐ 1. SINGLE WALL ☐ 2 DOUBLE WALL ☒ 90. NONE	464j
RISER PRIMARY CONTAINMENT	☐ 1 STEEL ☒ 4. FIBERGLASS ☐ 10. RIGID PLASTIC ☐ 90. NONE ☐ 99. OTHER (Specify)	464j 464jl.
RISER SECONDARY CONTA INMENT	☐ 1 STEEL ☐ 4 FIBERGLASS ☐ 10. RIGID PLASTIC ☒ 90. NONE ☐ 99. OTHER (Specify).	464k. 464kl.
FILL COMPONENTS INSTA LLED	☒ 1. SPILL BUCKET ☒ 3. STRIKER PLATE/BOTTOM PROTECTOR ☒ 4. CONTAINMENT SUMP	451a-c.

VII. UNDER DISPENSER CONTAINMENT (UDC)

CONSTRUCTION TYPE	☒ 1. SINGLE WALL ☐ 2. DOUBLE WALL ☐ 3. NO DISPENSERS ☐ 90. NONE	469a.
CONSTRUCTION MATERIAL	☐ 1. STEEL ☒ 4. FIBERGLASS ☐ 10. RIGID PLASTIC ☐ 99. OTHER (Specify)	469b. 469c.

VIII. CORROSION PROTECTION

STEEL COMPONENT PROTE CTION ☐ 2. SACRIFICIAL ANODE(S) ☐ 4. IMPRESSED CURRENT ☐ 6. ISOLATION 448.

IX. APPLICANT SIGNATURE

CERTIFICATION: I certify that this UST system is compatible with the hazardous substance stored and that the information provided herein is true, accurate, and in full compliance with legal requirements.

APPLICANT SIGNATURE: Charles Bittle | DATE 06/28/2011 470.

APPLIC ANT NAME (print) **Chevron Products Co./ Charles Bittle** 471. | APPLICANT TITLE Chevron Retail HES Permit Desk 472

UNIFIED PROGRAM CONSOLIDATED FORM
UNDERGROUND STORAGE TANK
MONITORING PLAN – (Page 1 of 2)

TYPE OF ACTION ☒ 1. NEW PLAN ☐ 2. CHANGE OF INFORMATION 490-1.

PLAN TYPE (Check one item only) ☒ 1. MONITORING IS IDENTICAL FOR ALL USTs AT THIS FACILITY. ☐ 2. THIS PLAN COVERS ONLY THE FOLLOWING UST SYSTEM(S): 490-2

I. FACILITY INFORMATION

FACILITY ID # (Agency Use Only) 1.

BUSINESS NAME (Same as Facility Name or DBA) **Chevron Station# 206907** 3.

BUSINESS SITE ADDRESS **4015 W Century Blvd** 103 | CITY **Inglewood, CA 90304** 104.

II. EQUIPMENT TESTING AND PREVENTIVE MAINTENANCE

Testing, preventive maintenance, and calibration of monitoring equipment (e.g., sensors, probes, line leak detectors, etc.) must be performed at the frequency specified by the equipment manufacturers' instructions, or annually, whichever is more frequent. Such work must be performed by qualified personnel. [23 CCR §2632, 2634, 2638, 2641]

MONITORING EQUIPMENT IS SERVICED ☒ 1. ANNUALLY ☐ 99. OTHER (Specify): 490-3a 490-3b

III. MONITORING LOCATIONS

☐ 1. NEW SITE PLOT PLAN/MAP SUBMITTED WITH THIS PLAN ☒ 2. SITE PLOT PLAN/MAP PREVIOUSLY SUBMITTED [23 CCR §2632, 2634] 490-4

IV. TANK MONITORING IS PERFORMED USING THE FOLLOWING METHOD(S) *(Check all that apply)*

☒ 1. CONTINUOUS ELECTRONIC TANK MONITORING OF ANNULAR (INTERSTITIAL) SPACE(S) OR SECONDARY CONTAINMENT VAULT(S) WITH AUDIBLE AND VISUAL ALARMS. [23 CCR §2632, 2634] 490-5

SECONDARY CONTAINMENT IS: ☒ a. DRY ☐ b. LIQUID FILLED ☐ c. PRESSURIZED ☐ d. UNDER VACUUM 490-6

PANEL MANUFACTURER: **Veeder-Root** 490-7 MODEL #. **TLS-350** 490-8

LEAK SENSOR MANUFACTURER: **Veeder-Root** 490-9 MODEL #(S): **409** 490-10

☐ 2. AUTOMATIC TANK GAUGING (ATG) SYSTEM USED TO MONITOR SINGLE WALL TANK(S). [23 CCR §2643] 490-11

PANEL MANUFACTURER 490-12 MODEL # 490-13

IN-TANK PROBE MANUFACTURER. 490-14 MODEL #(S): 490-15

LEAK TEST FREQUENCY: ☐ a. CONTINUOUS ☐ b. DAILY/NIGHTLY ☐ c. WEEKLY 490-16

☐ d. MONTHLY ☐ e. OTHER (Specify): 490-17.

PROGRAMMED TESTS: ☐ a. 0.1 g.p.h. ☐ b. 0.2 g.p.h. ☐ c. OTHER (Specify). 490-18 490-19.

☐ 3. MONTHLY STATISTICAL INVENTORY RECONCILIATION [23 CCR §2646.1] 490-20.

☐ 4. WEEKLY MANUAL TANK GAUGING (MTG) [23 CCR §2645] TESTING PERIOD: ☐ a. 36 HOURS ☐ b. 60 HOURS 490-21 490-22.

☐ 5. TANK INTEGRITY TESTING PER [23 CCR §2643.1] 490-23

TEST FREQUENCY: ☐ a. ANNUALLY ☐ b. BIENNIALLY ☐ c. OTHER (Specify): 490-24 490-25.

☐ 99. OTHER (Specify): 490-26 490-27.

V. PIPE MONITORING IS PERFORMED USING THE FOLLOWING METHOD(S) *(Check all that apply)*

☒ 1. CONTINUOUS MONITORING OF PIPE/PIPING SUMP(S) AND OTHER SECONDARY CONTAINMENT WITH AUDIBLE & VISUAL ALARMS. 490-28.

[23 CCR §2636] SECONDARY CONTAINMENT IS: ☒ a. DRY ☐ b. LIQUID FILLED ☐ c. PRESSURIZED ☐ d. UNDER VACUUM 490-29

PANEL MANUFACTURER. **Veeder-Root** 490-30 MODEL #: **TLS-350** 490-31.

LEAK SENSOR MANUFACTURER: **Veeder-Root** 490-32. MODEL #(S): **352** 490-33

PIPING LEAK ALARM TRIGGERS AUTOMATIC PUMP (i.e., TURBINE) SHUTDOWN. ☒ a. YES ☐ b. NO 490-34.

FAILURE/DISCONNECTION OF THE MONITORING SYSTEM TRIGGERS AUTOMATIC PUMP SHUTDOWN. ☒ a. YES ☐ b. NO 490-35

☐ 2. MECHANICAL LINE LEAK DETECTOR (MLLD) THAT ROUTINELY PERFORMS 3.0 g.p.h. LEAK TESTS AND RESTRICTS OR SHUTS OFF PRODUCT FLOW WHEN A LEAK IS DETECTED [23 CCR §2636] 490-36.

MLLD MANUFACTURER(S): 490-37 MODEL #(S): 490-38

☒ 3. ELECTRONIC LINE LEAK DETECTOR (ELLD) THAT ROUTINELY PERFORMS 3.0 g.p.h LEAK TESTS. [23 CCR §2636] 490-39

ELLD MANUFACTURER(S): **Veeder Root** 490-40 MODEL #(S): **PLLD** 490-41

PROGRAMMED IN LINE LEAK TEST: ☐ a. MINIMUM MONTHLY 0.2 g.p.h. ☐ b. MINIMUM ANNUAL 0.1 g.p.h. 490-42

ELLD DETECTION OF A PIPING LEAK TRIGGERS AUTOMATIC PUMP SHUTDOWN. ☒ a. YES ☐ b. NO 490-43

ELLD FAILURE/DISCONNECTION TRIGGERS AUTOMATIC PUMP SHUTDOWN. ☒ a. YES ☐ b. NO 490-44.

☐ 4. PIPE INTEGRITY TESTING. 490-45

TEST FREQUENCY: ☐ a. ANNUALLY ☐ b. EVERY 3 YEARS ☐ c. OTHER (Specify) 490-46. 490-47.

☐ 5. VISUAL PIPE MONITORING. 490-48.

FREQUENCY: ☐ a. DAILY ☐ b. WEEKLY ☐ c. MIN. MONTHLY & EACH TIME SYSTEM OPERATED* 490-49

* Allowed for monitoring of unburned emergency generator fuel piping only per HSC §25281.5(b)(3)

☐ 6. SUCTION PIPING MEETS EXEMPTION CRITERIA. [23 CCR §2636(a)(3)] 490-50

☐ 7. NO REGULATED PIPING PER HEALTH AND SAFETY CODE, DIVISION 20, CHAPTER 6.7 IS CONNECTED TO THE TANK SYSTEM. 490-51.

☐ 99. OTHER (Specify) 490-52. 490-53.

UNIFIED PROGRAM CONSOLIDATED FORM
UNDERGROUND STORAGE TANK

MONITORING PLAN – (Page 2 of 2)

VI. UNDER DISPENSER CONTAINMENT (UDC) MONITORING

(Check all that apply)

UDC MONITORING IS PERFORMED USING THE FOLLOWING METHOD(S)

☒ 1. CONTINUOUS ELECTRONIC MONITORING ☐ 2. FLOAT AND CHAIN ASSEMBLY ☐ 3. ELECTRONIC STAND-ALONE 490-54a.

☐ 4. NO DISPENSERS ☐ 99. OTHER (Specify) 490-54b.

LEAK MONITOR MANUFACTURER: **Veeder-Root** 490-55. MODEL #: **TLS-350** 490-56.

LEAK SENSOR MANUFACTURER: **Veeder-Root** 490-57. MODEL #(S): **208** 490-58.

DETECTION OF A LEAK INTO THE UDC TRIGGERS AUDIBLE AND VISUAL ALARMS. ☒ a. YES ☐ b. NO 490-59.

UDC LEAK ALARM TRIGGERS AUTOMATIC PUMP SHUTDOWN. ☒ a. YES ☐ b. NO 490-60.

FAILURE/DISCONNECTION OF UDC MONITORING SYSTEM TRIGGERS AUTOMATIC PUMP SHUTDOWN. ☒ a. YES ☐ b. NO 490-61.

UDC MONITORING STOPS THE FLOW OF PRODUCT AT THE DISPENSER ☒ a. YES ☐ b. NO 490-62.

UDC CONSTRUCTION IS: ☒ 1. SINGLE WALL ☐ 2. DOUBLE WALL 490-63.

IF DOUBLE WALL: 490-64a

UDC INTERSTITIAL SPACE IS MONITORED BY: ☐ a. LIQUID ☐ b. PRESSURE ☐ c. VACUUM

A LEAK WITHIN THE SECONDARY CONTAINMENT OF THE UDC TRIGGERS AUDIBLE AND VISUAL ALARMS. ☐ a.YES ☐ b.NO 490-64b

VII. PERIODIC SYSTEM TESTING

☐ 1. ELD TESTING: THIS FACILITY HAS BEEN NOTIFIED BY THE STATE WATER RESOURCES CONTROL BOARD THAT ENHANCED LEAK DETECTION (ELD) MUST BE PERFORMED. PERIODIC ELD IS PERFORMED EVERY 36 MONTHS AS REQUIRED. [23 CCR §2644.1] 490-65

☒ 2. SECONDARY CONTAINMENT COMPONENTS ARE TESTED EVERY 36 MONTHS. 490-66

☒ 3 SPILL BUCKETS ARE TESTED ANNUALLY 490-67.

VIII. RECORD KEEPING

The following monitoring/maintenance records are kept for this facility: 490-68

☒ a. ALARM LOGS ☐ b. VISUAL INSPECTION RECORDS ☐ c. TANK INTEGRITY TESTING RESULTS

☐ d. SIR TESTING RESULTS (and supporting documentation records) ☐ e. TANK GAUGING RESULTS (and supporting documentation records)

☐ f. ATG TESTING RESULTS (and supporting documentation records) ☐ g. CORROSION PROTECTION 60-DAY LOGS

☒ h. EQUIPMENT MAINTENANCE AND CALIBRATION RECORDS

IX. TRAINING

☒ Personnel with UST monitoring responsibilities are familiar with all of the following documents relevant to their job duties: 490-69a.

REFERENCE DOCUMENTS MAINTAINED AT FACILITY: *(Check all that apply)*

☒ THIS UNDERGROUND STORAGE TANK MONITORING PLAN **(Required)** 490-69b

☒ OPERATING MANUALS FOR ELECTRONIC MONITORING EQUIPMENT **(Required)** 490-69c.

☐ CALIFORNIA UNDERGROUND STORAGE TANK REGULATIONS 490-69d

☐ CALIFORNIA UNDERGROUND STORAGE TANK LAW 490-69e.

☐ OTHER (Specify): _____ 490-69f

490-69i.

☒ This facility has a "Designated UST Operator" who has passed the California UST System Operator Exam administered by the International Code Council (ICC). The "Designated UST Operator" will train facility employees in the proper operation and maintenance of the UST systems annually, and within 30 days of hire. This training will include, but is not limited to, the following: 490-70

- Operation of the UST systems in a manner consistent with the facility's best management practices.
- The facility employee's role with regard to the monitoring equipment as specified in this UST Monitoring Plan.
- The facility employee's role with regard to spills and overfills as specified in the facility's UST Response Plan.
- Name(s) of contact person(s) for emergencies and monitoring alarms.

X. COMMENTS/ADDITIONAL INFORMATION

Provide additional comments here or indicate how many pages with additional information on specific monitoring procedures are attached to this plan. 490-71.

UST TURBINE (STP) SUMPS MONITORED BY VEEDER ROOT SENSORS 208. FILL SUMPS MONITORED BY VEEDER ROOT SENSOR 208 ON REGULAR (87) TANK & 352 ON PREMIUM (91) TANK. UDC SUMPS MONITORED BY VEEDER ROOT SENSORS 208. AUTOMATIC TANK GAUGING (ATG) SYSTEM USED TO MONITOR DOUBLE WALL TANK(S) WITH IN-TANK VEEDER ROOT MAG PROBE. OVERFILL PREVENTION METHOD: FILL TUBE SHUT OFF VALVE (flapper). EVR ISD Software Installed.

XI. PERSONNEL RESPONSIBILITIES

The UST Owner/Operator is responsible for ensuring that: 1.) the daily/routine UST monitoring activities and maintenance of UST leak detection equipment covered by this plan occurs, 2.) all conditions that indicate a possible release are investigated; and 3.) all monitoring records are maintained properly.

THE FOLLOWING PERSON(S) ARE RESPONSIBLE FOR PERFORMING THE MONITORING AND EQUIPMENT MAINTENANCE:

NAME: _____ 490-72. TITLE: Manager 490-73.

NAME: _____ 490-74. TITLE: Asst. Manager 490-75.

The Designated UST Operator shall perform a monthly visual inspection of the facility, provide a report to the owner/operator, and inform the owner/operator of any conditions that need follow-up action.

XII. OWNER/OPERATOR SIGNATURE

CERTIFICATION: I certify that the information provided herein is true and accurate to the best of my knowledge.

APPLICANT SIGNATURE: Charles Bittle

REPRESENTING ☒ 1. Tank Owner/Operator ☐ 2. Facility Owner/Operator ☐ 3. Authorized Representative of Owner 490-76

DATE: **06/28/2011** 490-77

APPLICANT NAME (print): **Chevron Products Co./ Charles Bittle** 490-78.

APPLICANT TITLE: **Chevron Retail HES Permit Desk** 490-79

(Agency use only) This form has been reviewed and: Approved ☐ Approved with Conditions ☐ Disapproved ☐

Local Agency Signature: _____ Date: _____

Comments or Special Conditions: _____

UNDERGROUND STORAGE TANK

RESPONSE PLAN – PAGE 1

(One form per facility)

TYPE OF ACTION ☒ 1. NEW PLAN ☐ 2. CHANGE OF INFORMATION R01

I. FACILITY INFORMATION

FACILITY ID # *(Agency Use Only)* | | | – | | | | – | | | | | | | 1.

BUSINESS NAME (Same as FACILITY NAME) 3.

Chevron Station # **206907**

BUSINESS SITE ADDRESS 103.	BUSINESS SITE CITY 104
4015 W Century Blvd	**Inglewood, CA 90304**

II. SPILL CONTROL AND CLEANUP METHODS

This plan addresses unauthorized releases from UST systems and supplements the emergency response plans and procedures in the facility's Hazardous Materials Business Plan (HMBP).

- If safe to do so, facility personnel will take immediate measures to control or stop any release (e.g., activate pump shut-off, etc.) and, if necessary, safely remove remaining hazardous material from the UST system.
- Any release to secondary containment will be pumped or otherwise removed within a time consistent with the ability of the secondary containment system to contain the hazardous material, but not greater than 30 calendar days, or sooner if required by the local agency. Recovered hazardous materials, unless still suitable for their intended use, will be managed as hazardous waste.
- Absorbent material will be used to contain and clean up manageable spills of hazardous materials. Absorbent material which has become too saturated to be effective or which is no longer intended for use will be managed as hazardous waste unless a waste determination in accordance with 22 CCR §66262.11 finds that it is non-hazardous. Used absorbent material, reusable or waste, will be stored in a properly labeled and sealed container. Waste material shall be disposed of appropriately.
- Facility personnel will determine whether any water removed from secondary containment systems, or from clean-up activity, has been in contact with any hazardous material. If the water is contaminated, it will be managed as hazardous waste unless a hazardous waste determination in accordance with 22 CCR §66262.11 finds that it is non-hazardous. If the water has a petroleum sheen (i.e., rainbow colors), it is contaminated. A thick floating petroleum layer may not necessarily display rainbow colors. Water (hazardous or non-hazardous) from sumps, spill containers, etc. will not be disposed to storm water systems.
- We will review secondary containment systems for possible deterioration if any of the following conditions occur:
  1. Hazardous material in contact with secondary containment is not compatible with the material used for secondary containment;
  2. Secondary containment is prone to damage from any equipment used to remove or clean up hazardous material collected in secondary containment.
  3. Hazardous material, other than the product/waste stored in the primary containment system, is placed inside secondary containment to treat or neutralize released product/waste, and the added material or resulting material from such a combination is not compatible with secondary containment.

III. SPILL CONTROL AND CLEAN-UP EQUIPMENT

PERIODIC MAINTENANCE: Spill control and clean-up equipment kept permanently on-site is listed in the facility's Hazardous Materials Business Plan. This equipment is inspected at least monthly, and after each use, supplies are replenished as needed. Defective equipment is repaired or replaced as necessary.

EQUIPMENT NOT PERMANENTLY ON-SITE, BUT AVAILABLE FOR USE IF NEEDED: *(Complete only if applicable)*

EQUIPMENT	LOCATION	AVAILABILITY
R10.	R20.	R30
R11.	R21.	R31.
R12.	R22	R32
R13.	R23.	R33
R14	R24.	R34
R15	R25.	R35

IV. RESPONSIBLE PERSONS

THE FOLLOWING PERSON(S) IS/ARE RESPONSIBLE FOR AUTHORIZING ANY WORK NECESSARY UNDER THIS RESPONSE PLAN:

NAME R40.	TITLE R50.
Chevron Emergency Info Center	**CEIC 800-231-0623**
NAME R41.	TITLE R51.
Chevron Maintenance Dispatch	**Help Desk 866-845-4254**
NAME R42.	TITLE R52.
NAME R43	TITLE R53

V. MONITORING INDICATORS

IF MONITORING INDICATES A POSSIBLE UNAUTHORIZED RELEASE, STEPS TO VERIFY THE RELEASE WILL BE MADE AS FOLLOWS:

☒ 1. ADDITIONAL SYSTEM TESTING OR DATA COLLECTION ☒ 2. INSPECTION BY QUALIFIED PERSONS ☒ 3. RECALIBRATION OF EQUIPMENT R60.

☒ 99. OTHER (Specify): The affected UST System will be shut down for a third party precision test(s) to verify and isolate if a release has occurred. R61.

UNDERGROUND STORAGE TANK

RESPONSE PLAN – PAGE 2

VI. REPORTING AND RECORD KEEPING

We will report/record any overfill, spill, or unauthorized release from a UST system as indicated in this plan.

Recordable Releases: Any unauthorized release from primary containment which the UST operator is able to clean up within eight (8) hours after the release was detected or should reasonably have been detected, and which does not escape from secondary containment, does not increase the hazard of fire or explosion, and does not cause any deterioration of secondary containment, must be recorded in the facility's monitoring records. Monitoring records must include:

- The UST operator's name and telephone number;
- A list of the types, quantities, and concentrations of hazardous substances released;
- A description of the actions taken to control and clean up the release;
- The method and location of disposal of the released hazardous substances, and whether a hazardous waste manifest was or will be used;
- A description of actions taken to repair the UST and to prevent future releases;
- A description of the method used to reactivate interstitial monitoring after replacement or repair of primary containment.

Reportable Releases: Any overfill, spill, or unauthorized release which escapes from secondary containment (or primary containment if no secondary containment exists), increases the hazard of fire or explosion, or causes any deterioration of secondary containment, is a reportable release. Reportable releases are also recordable.

Within 24 hours after a reportable release has been detected, or should have been detected, we will notify the local agency administering the UST program of the release, investigate the release, and take immediate measures to stop the release. If necessary, or if required by the local agency, remaining stored product/waste will be removed from the UST to prevent further releases or facilitate corrective action. If an emergency exists, we will notify the State Office of Emergency Services.

Within five (5) working days of a reportable release, we will submit to the local agency a full written report containing all of the following information to the extent that the information is known at the time of filing the report.

- The UST owner's or operator's name and telephone number,
- A list of the types, quantities, and concentrations of hazardous materials released,
- The approximate date of the release,
- The date on which the release was discovered,
- The date on which the release was stopped,
- A description of actions taken to control and/or stop the release,
- A description of corrective and remedial actions, including investigations which were undertaken and will be conducted to determine the nature and extent of soil, ground water or surface water contamination due to the release;
- The method(s) of cleanup implemented to date, proposed cleanup actions, and a schedule for implementing the proposed actions;
- The method(s) and location(s) of disposal of released hazardous materials and any contaminated soils, groundwater, or surface water
- Copies of any hazardous waste manifests used for off-site transport of hazardous wastes associated with clean-up activity;
- A description of proposed methods for any repair or replacement of UST system primary/secondary containment systems;
- A description of additional actions taken to prevent future releases.

We will follow the reporting procedures described above if any of the following conditions occur:

- A recordable unauthorized release can not be cleaned up or is still under investigation within eight (8) hours of detection;
- Released hazardous substances are discovered at the UST site or in the surrounding area;
- Unusual operating conditions are observed, including erratic behavior of product dispensing equipment, sudden loss of product, or the unexplained presence of water in the tank, unless system equipment is found to be defective and is immediately repaired or replaced, and no leak has occurred;
- Monitoring results from UST system monitoring equipment/methods indicate that a release may have occurred, unless the monitoring equipment is found to be defective and is immediately repaired, recalibrated, or replaced, and additional monitoring does not confirm the initial results.

Record Retention: Monitoring records and written reports of unauthorized releases must be maintained on-site (or off-site at a readily available location, if approved by the local agency) for at least 3 years. Hazardous waste shipping/disposal records (e.g., manifests) must be maintained for at least 3 years from the date of shipment.

VII. OWNER/OPERATOR SIGNATURE

CERTIFICATION: I certify that the information provided herein is true and accurate to the best of my knowledge.

OWNER/OPERATOR SIGNATURE	DATE R70.
	06/28/2011
OWNER/OPERATOR NAME (print) R71.	OWNER/OPERATOR TITLE R72.
Chevron Products Company/ Charles Bittle	**Chevron Retail HES Permit Desk**

(Agency Use Only) This plan has been reviewed and: ☐ Approved ☐ Approved With Conditions ☐ Disapproved

Local Agency Signature. _____ Date: _____

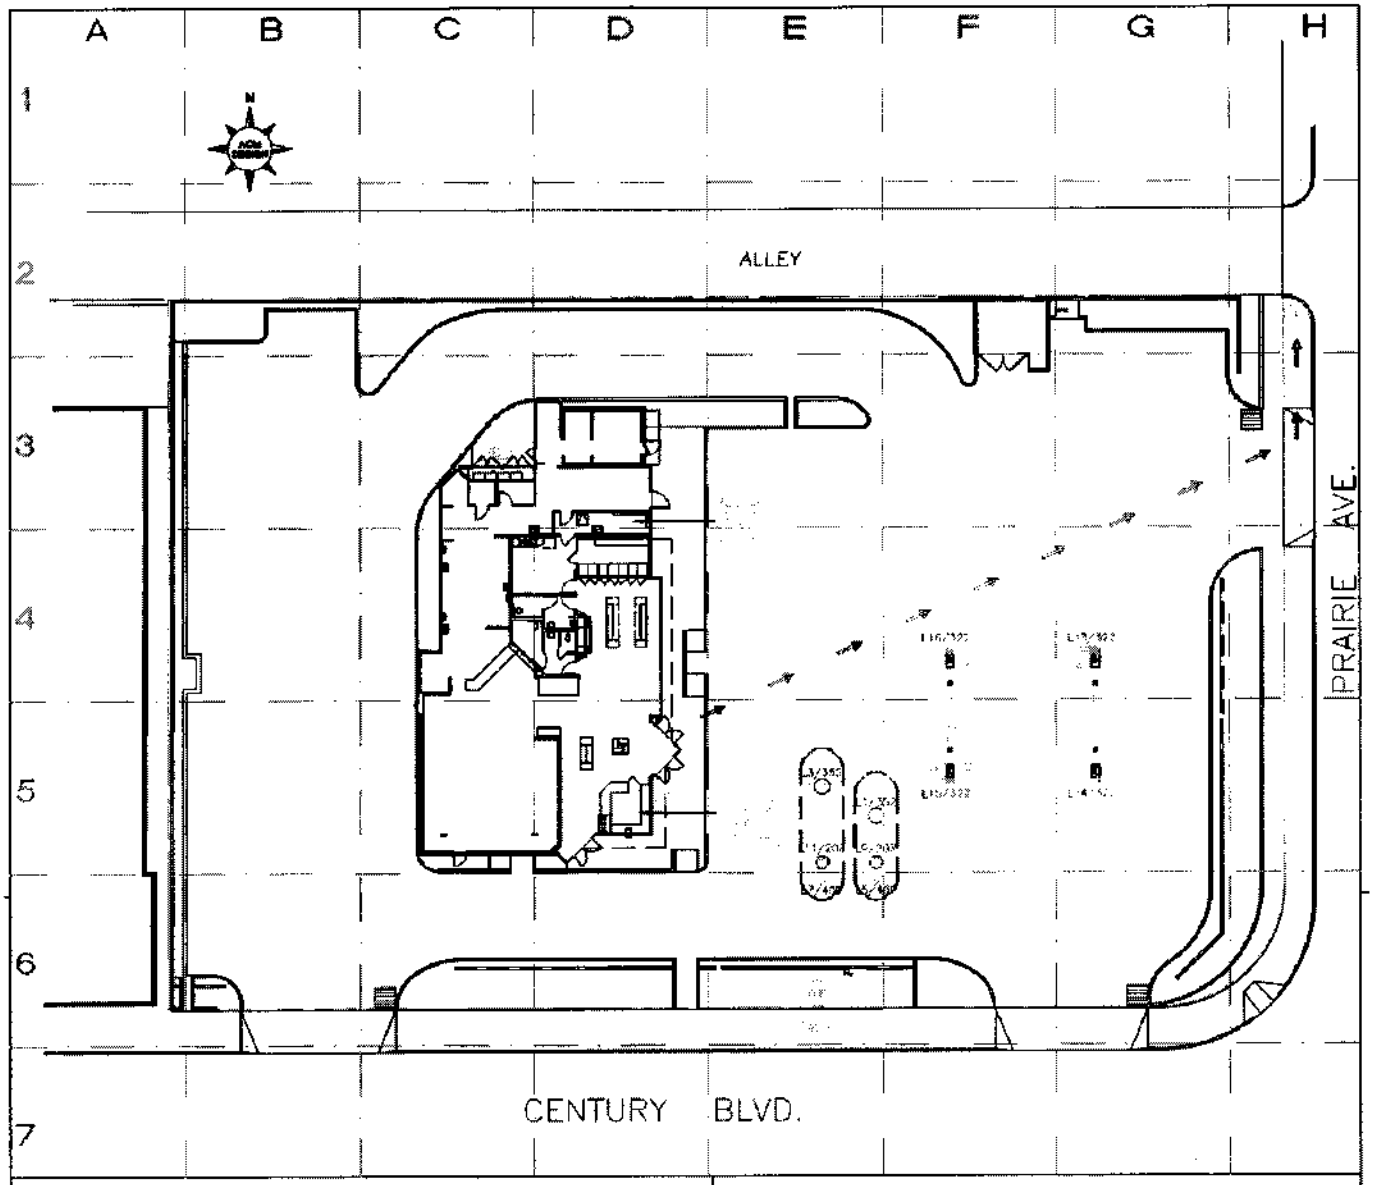

FULL SERVICE STATION LEGEND

- EMERGENCY PUMP SHUT-OFF
- HMMP AND MSDS
- TELEPHONE
- ANTIFREEZE
- MOTOR/TRANSMISION OIL
- FIRE EXTINGUISHER
- TANK MONITORING ALARM
- ELECTRICAL PANEL SHUT-OFF
- FIRST AID KIT
- SAFETY ZONE
- SPILL KIT
- BULK CARBON DIOXIDE
- AIR COMPRESSOR
- CAR WASH PRODUCTS
- MONITORING WELLS
- WATER SHUT-OFF
- BACK FLOW
- STORM DRAIN
- SEWER CLEAN OUT
- STORM CLEAN OUT
- PRODUCT & TANK SIZE
- CARBON CANISTER
- SENSOR
- LG/GSO: SENSOR #
- DISPENSER #
- EVACUATION ROUTE
- EMERGENCY ASSEMBLY AREA
- FIRE HYDRANT

DATE: 03/26/10 SCALE: 1" = 40'

HMMP SITE MAP

SERVICE STATION #20-6907

4015 W. CENTURY BLVD.

INGLEWOOD, CA 90304

Chevron

Chevron

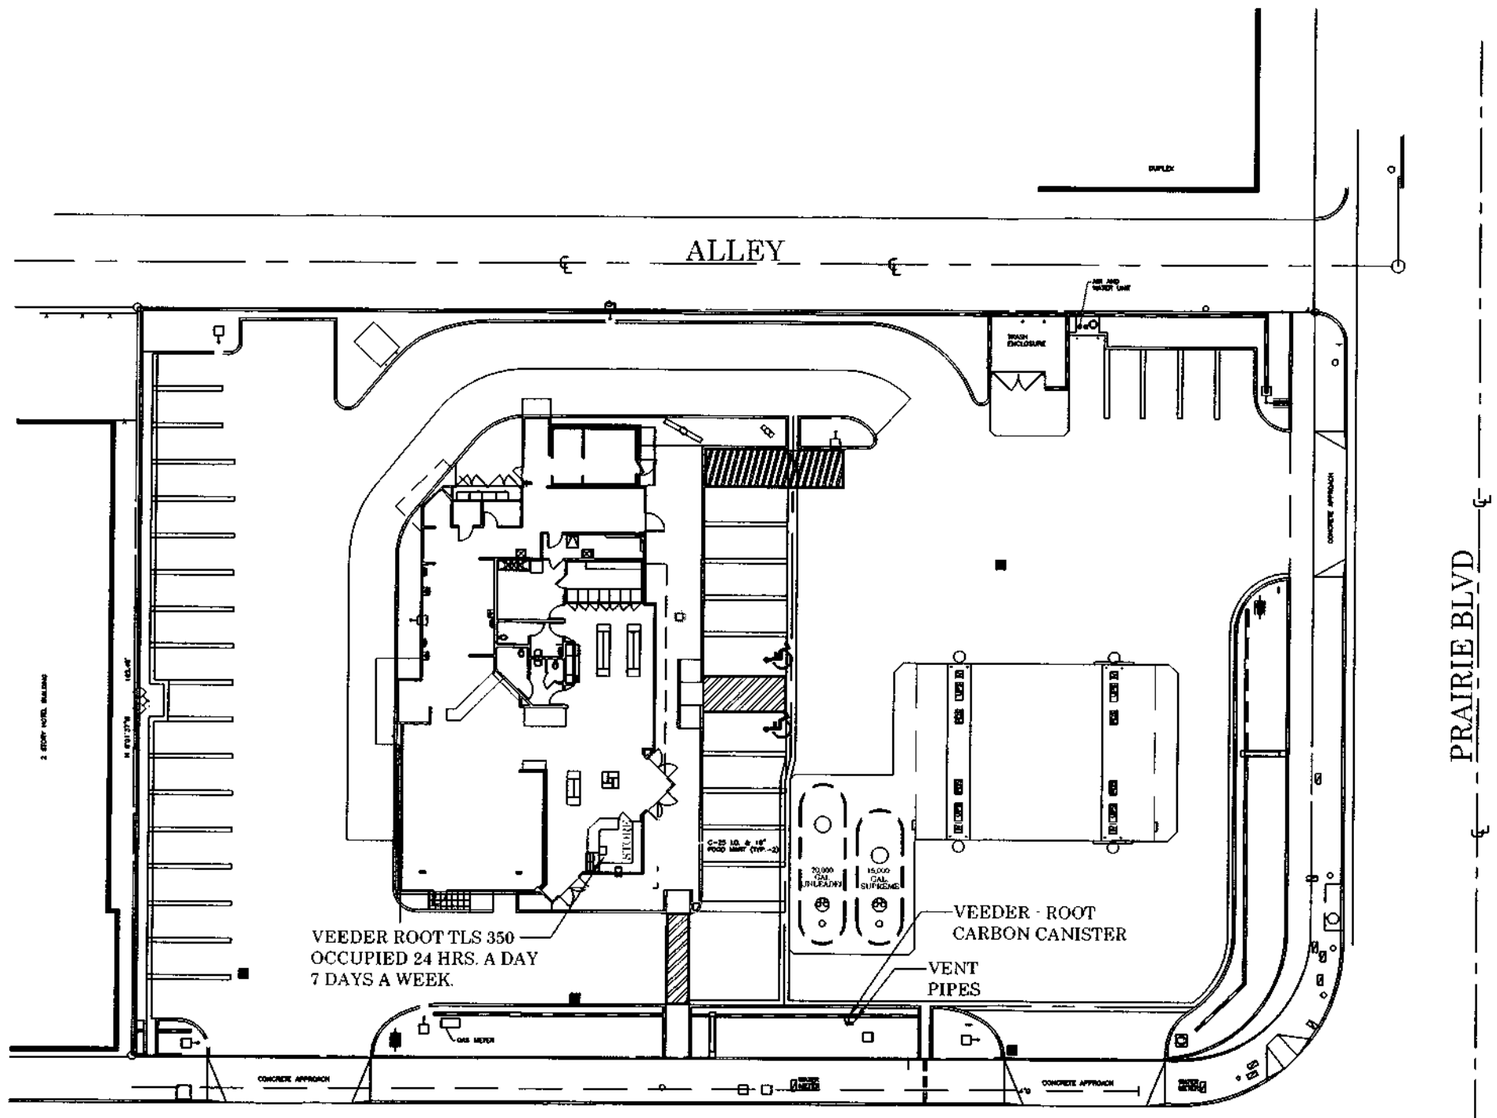

DIRECTIONAL ARROW

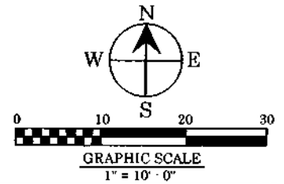

GRAPHIC SCALE
1" = 10' - 0"

VICINITY MAP

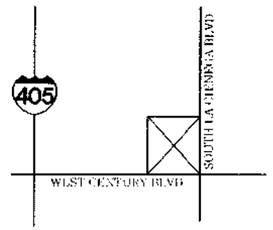

SCOPE OF WORK:

(1) REPLACED " NEW MODEL SAME AS OLD MODEL" VR - 848 - 480 - 001 PLLD SENSOR IN THE 91 TURBINE

As-Built Plans
- INFORMATION ONLY -
Los Angeles County
Department of Public Works
Environmental Programs Division
Received by:
Date: 11/16/11

SITE PLAN

Chevron

4015 W. CENTURY @ PRAIRIE
INGLEWOOD, CA 90304

PLANS PREPARED BY:

FASTECH
FUELING & SERVICE
TECHNOLOGIES, INC.

7050 VILLAGE DR, SUITE D
BUENA PARK, CA 90621

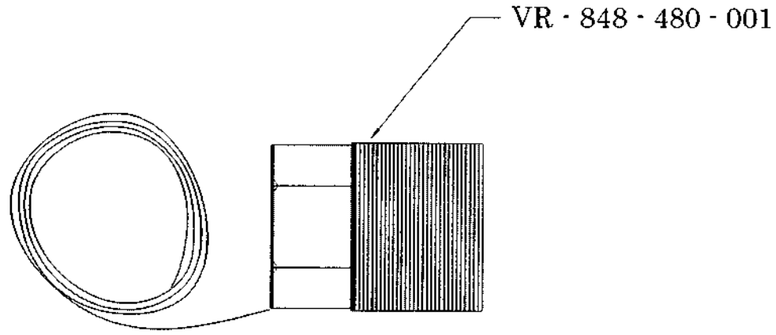

SMART SENSOR PLLD

DIRECTIONAL ARROW

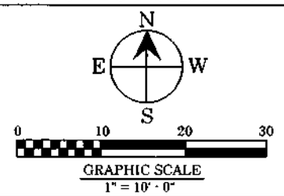

VICINITY MAP

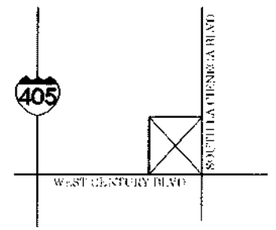

SCOPE OF WORK:

(1) REPLACED " NEW MODEL SAME AS OLD MODEL" VR - 848 - 480 - 001 PLLD SENSOR IN THE 91 TURBINE

SITE PLAN

Chevron

4015 W. CENTURY @ PRAIRIE
INGLEWOOD, CA 90304

PLANS PREPARED BY:

FASTECH

FUELING & SERVICE
TECHNOLOGIES, INC.

7050 VILLAGE DR, SUITE D
BUENA PARK, CA 90621

018209 - 025281 C711760

State of California
State Water Resources Control Board
Division of Financial Assistance
P.O. Box 944212
Sacramento, CA 94244-2120

For State Use Only

CERTIFICATION OF FINANCIAL RESPONSIBILITY

FOR UNDERGROUND STORAGE TANKS CONTAINING PETROLEUM

A. I am required to demonstrate Financial Responsibility in the required amounts as specified in CCR, Title 23 Division 3, Chapter 18, Section 2807:

☐ 500,000 dollars per occurrence or ☒ 1 million dollars per occurrence **AND** ☐ 1 million dollars annual aggregate or ☒ 2 million dollars annual aggregate

B. **Chevron U.S.A. Inc.** (Name of tank Owner or Operator) hereby certifies that it is in compliance with the requirements of California Code of Regulations, Title 23, Division 3, Chapter 18, Article 3, Section 2807.

The mechanisms used to demonstrate financial responsibility as required by Section 2807 are as follows:

C. Mechanism Type	Name and Address of Issuer	Mechanism Number	Coverage Amount	Coverage Period	Corrective Action	Third Party Compensation
CFO/ Financial Test	**Chevron U.S.A. Inc. Attn: Permit Desk 6001 Bollinger Canyon Rd San Ramon, CA 94583**	**N/A**	**$1 Million / $2 Million**	**4/27/2012 to 4/30/2013**	**Yes**	**Yes**

Note: If you are using the State Fund as any part of your demonstration of financial responsibility, your execution and submission of this certification also certifies that you are in compliance and shall remain in compliance with all conditions for participation in the Fund.

D. Facility Name	Facility Address
Chevron Station# 206907	**4015 W CENTURY BLVD, INGLEWOOD, CA, 90304**
Facility Name	Facility Address
Facility Name	Facility Address
Facility Name	Facility Address
Facility Name	Facility Address
Facility Name	Facility Address
Facility Name	Facility Address

Signature of Tank Owner or Operator	Date	Name and Title of Tank Owner or Operator
Charles Bittle	04/27/2012	**Charles Bittle / Chevron Compliance Specialist**
Signature of Witness or Notary	**Date**	**Name of Witness or Notary**
Linda R. Justus	04/27/2012	**Linda Justus / Chevron Permit Desk**

Submit original to local UST regulatory agency. Keep a copy at each UST facility.

Patricia E. Yarrington
Vice President and
Chief Financial Officer

Chevron Corporation
6001 Bollinger Canyon Road
San Ramon, CA 94583
Tel 925 842-3232
Fax 925 842-6047

April 23, 2012

UST FINANCIAL ASSURANCE

To Whom It May Concern:

I am the Chief Financial Officer of Chevron Corporation, 6001 Bollinger Canyon Road, San Ramon, California. This letter is in support of the use of the financial test of self-insurance and guarantee to demonstrate financial responsibility for taking corrective action and compensating third parties for bodily injury and property damage caused by sudden accidental releases and nonsudden accidental releases in the amount of at least $1,000,000 per occurrence and $2,000,000 annual aggregate arising from operating underground storage tanks.

Underground storage tanks at the following facilities are assured by this financial test or a financial test under an authorized State program by this guarantor: All underground storage tanks owned by Chevron U.S.A. Inc..

A financial test and guarantee are also used by this guarantor to demonstrate evidence of financial responsibility in the following amounts under other EPA regulations or State programs authorized by EPA under 40 CFR Parts 271 and 145:

EPA and State Regulations Combined	AMOUNT
Closure	$3,363,970
Post-Closure Care	$20,478,101
Liability Coverage	0
Corrective Action	$76,390,266
Plugging and Abandonment	$892,000
Other	$15,798,716
California State Program	
Closure	$87,446,399
Post-Closure Care	$48,762,056
Liability Coverage	0
Corrective Action	0
Plugging and Abandonment	0
Other	$66,153,878

Louisiana State Program	
Closure	$3,321,769
Post-Closure Care	$2,316,237
Liability Coverage	0
Corrective Action	0
Plugging and Abandonment	0
Total	$324,923,392

This guarantor has not received an adverse opinion, a disclaimer of opinion, or a "going concern" qualification from an independent auditor on its financial statements for the latest completed fiscal year.

ALTERNATIVE II

1.	Amount of annual UST aggregate coverage being assured by a test and guarantee	$2,000,000	
2.	Amount of corrective action, closure and post-closure care costs, liability coverage, and plugging and abandonment costs covered by a financial test and guarantee	$324,923,392	
3.	Sum of lines 1 and 2	$326,923,392	
4.	Total tangible assets	$204,647,000,000	
5.	Total liabilities	$87,293,000,000	
6.	Tangible net worth	$117,354,000,000	
7.	Total assets in the U.S.	$68,114,000,000	
8.	Is line 6 at least $10 million?	Yes	
9.	Is line 6 at least 6 times line 3?	Yes	
10.	Are at least 90% of assets located in the U.S.? (If "No", complete line 11.)	No	
11.	Is line 7 at least 6 times line 3?	Yes	
12.	Current assets	$	N/A
13.	Current liabilities	$	N/A
14.	Net working capital (subtract line 13 from line 12).	$	N/A
15.	Is line 14 at least 6 times line 3?	$	N/A

16. Current bond rating of most recent bond issue	AA
17. Name of rating service	Standard & Poors
18. Date of maturity of bond	March 3, 2019
19. Have financial statements for the latest fiscal year been filed with the SEC, the Energy Information Administration, or the Rural Electrification Administration?	Yes

I hereby certify that the wording of this letter is identical to the wording specified in 40 CFR Part 280.95(d), as such regulations were constituted on the date shown immediately below, except that information concerning California and Louisiana was added to make disclosure more complete.

CHEVRON CORPORATION

April 23, 2012

Patricia E. Yarrington
Vice President and Chief Financial Officer

GUARANTEE

Guarantee made this 23rd day of April, 2012, by CHEVRON CORPORATION, a business entity organized under the laws of the State of Delaware, herein referred to as guarantor, to EPA Regional Administrators and/or state agencies implementing underground storage tank regulations for the states listed in Paragraph 2 (hereinafter collectively referred to as the "implementing agencies"), and to any and all third parties, and obligees, on behalf of CHEVRON U.S.A. INC. ("CUSA"), of 6001 Bollinger Canyon Road, San Ramon, California.

RECITALS

1. Guarantor meets or exceeds the financial test criteria of 40 CFR 280.95(b) or (c) and (d) and agrees to comply with the requirements for guarantors as specified in 40 CFR 280.96(b).

2. CUSA owns or operates the following underground storage tanks covered by this guarantee: All underground storage tanks owned by CUSA in the following states:

   Alaska
   Arizona
   California
   Florida
   Hawaii
   Oregon
   Texas
   Washington

   This guarantee satisfies 40 CFR part 280, subpart H requirements for assuring funding for taking corrective action and compensating third parties for bodily injury and property damage caused by accidental releases arising from operating the above-identified underground storage tanks in the amount of $1,000,000 per occurrence and $2,000,000 annual aggregate.

3. On behalf of its subsidiary, CUSA, guarantor guarantees to implementing agencies and to any and all third parties that:

   In the event that CUSA fails to provide alternative coverage within 60 days after receipt of a notice of cancellation of this guarantee and the Director of the implementing agency has determined or suspects that a release has occurred at an underground storage tank covered by this guarantee, the guarantor, upon instructions from the Director, shall fund a standby trust fund in accordance with the provisions of 40 CFR 280.108, in an amount not to exceed the coverage limits specified above.

   In the event that the Director determines that CUSA has failed to perform corrective action for releases arising out of the operation of the above-identified tanks in accordance with 40 CFR 280, subpart F, the guarantor upon written instructions from the Director shall fund a standby trust in accordance with the provisions of 40 CFR 280.108, in an amount not to exceed the coverage limits specified above.

   If CUSA fails to satisfy a judgement or award based on a determination of liability for bodily injury or property damage to third parties caused by sudden and/or nonsudden accidental releases arising from the operation of the above-identified tanks, or fails to pay an amount agreed to in settlement of

a claim arising from or alleged to arise from such injury or damage, the guarantor, upon written instructions from the Director, shall fund a standby trust in accordance with the provisions of 40 CFR 280.108 to satisfy such judgement(s), award(s), or settlement agreement(s) up to the limits of coverage specified above.

4. Guarantor agrees that if, at the end of any fiscal year before cancellation of this guarantee, the guarantor fails to meet the financial test criteria of 40 CFR 280.95(b) or (c) and (d), guarantor shall send within 120 days of such failure, by certified mail, notice to CUSA. The guarantee will terminate 120 days from the date of receipt of the notice by CUSA, as evidenced by the return receipt.

5. Guarantor agrees to notify CUSA by certified mail of a voluntary or involuntary proceeding under Title 11 (Bankruptcy), U.S. Code naming guarantor as debtor, within 10 days after commencement of the proceeding.

6. Guarantor agrees to remain bound under this guarantee notwithstanding any modification or alteration of any obligation of CUSA pursuant to 40 CFR part 280.

7. Guarantor agrees to remain bound under this guarantee for so long as CUSA must comply with the applicable financial responsibility requirements of 40 CFR part 280, subpart H for the above-identified tanks, except that guarantor may cancel this guarantee by sending notice by certified mail to CUSA, such cancellation to become effective no earlier than 120 days after receipt of such notice by CUSA, as evidenced by the return receipt.

8. The guarantor's obligation does not apply to any of the following:

   (a) Any obligation of CUSA under workers' compensation, disability benefits, or unemployment compensation law or other similar law;

   (b) Bodily injury to an employee of CUSA arising from, and in the course of, employment by CUSA;

   (c) Bodily injury or property damage arising from the ownership, maintenance, use, or entrustment to others of any aircraft, motor vehicle, or watercraft;

   (d) Property damage to any property owned, rented, loaned to, in the care, custody, or control of, or occupied by CUSA that is not the direct result of a release from a petroleum underground storage tank;

   (e) Bodily damage or property damage for which CUSA is obligated to pay damages by reason of the assumption of liability in a contract or agreement other than a contract or agreement entered into to meet the requirements of 40 CFR 280.93.

9. Guarantor expressly waives notice of acceptance of this guarantee by the implementing agencies, by any or all third parties, or by CUSA.

I hereby certify that the wording of this guarantee is identical to the wording specified in 40 CFR 280.96(c) as such regulations were constituted on the effective date shown immediately below.

Effective date: April 23, 2012

CHEVRON CORPORATION

By: Patricia E. Yarrington
Patricia E. Yarrington
Vice President and Chief Financial Officer

By: David J. Enders
Assistant Secretary

CERTIFICATION OF FINANCIAL RESPONSIBILITY

CHEVRON U.S.A. INC. hereby certifies that it is in compliance with the requirements of subpart H of 40 CFR part 280.

The financial assurance mechanisms used to demonstrate financial responsibility under subpart H of 40 CFR part 280 are as follows:

> Financial test and corporate guarantee of Chevron Corporation in the amount of $1 million per occurrence, $2 million annual aggregate, for the period commencing April 23, 2012 and which is anticipated to be renewed annually, with the next renewal scheduled to occur during the first 120 days of 2013. Said guarantee covers taking corrective action and compensating third parties for bodily injury and property damage caused by either sudden accidental releases or nonsudden accidental releases or accidental releases.

April 23, 2012

CHEVRON U.S.A. INC.

By: _____
Eric M. McLaughlin
Senior Counsel

By: _____
Linda Huang
Legal Analyst

018209_02528 / C708860

C/S

Tanknology

11000 N. MoPac Expressway, Suite 500
Austin, Texas 78759
Phone: (512) 451-6334
Fax: (512) 459-1459

Date Printed and Mailed: 03/16/2012

L.A. COUNTY DEPT. OF PUBLIC WORKS
ENVIRONMENTAL PROGRAMS DIVISION
P.O. BOX 1460
ALAHAMBRA, CA. 91802

DEPARTMENT OF PUBLIC

Test Date: 03/07/2012
Order Number: 3190469

Dear Regulator,

Enclosed are the results of recent testing performed at the following facility:

CHEVRON 206907
4015 W. CENTURY BLVD.

INGLEWOOD, CA. 90304

Testing performed:
- Impact Valve
- Leak detector tests
- Monitor Certification
- Secondary Containment-Spill Container

Sincerely,

Dawn Kohlmeyer

Dawn Kohlmeyer
Manager, Field Reporting

Tanknology

TANKNOLOGY CERTIFICATE OF TESTING

8501 N MOPAC EXPRESSWAY, SUITE 400 AUSTIN, TEXAS 78759
TELEPHONE (512) 451-6334 FAX (512) 459-1459

PURPOSE: COMPLIANCE

TEST RESULT SUMMARY REPORT

TEST DATE: 03/07/12

WORK ORDER NUMBER: 3190469

CUSTOMER PO: 15092506

CLIENT: CHEVRON PRODUCTS COMPANY
145 S. STATE COLLEGE BLVD
SUITE 400
BREA, CA 92821
ANDREA VILCHIS
(714)671-3223

SITE: CHEVRON 206907
4015 W. CENTURY BLVD.
INGLEWOOD, CA 90304

AKRAN
(310)674-3225

TEST TYPE: TLD-1

Product Pipe Tightness Test Results

LINE ID	LINE PRODUCT	LINE MATERIAL	DELIVERY TYPE	TEST RESULT A	B	C	D	FINAL LEAK RATE (gph) A	B	C	D	IMPACT VALVE FUNCTION
1 Suprem 1	SUPREME	DW FIBERG	PRESSURE									Y
2 Regula 2	REGULAR	DW FIBERG	PRESSURE									Y

Existing Line Leak Detector Test

LINE ID	EXISTING LEAK DETECTOR #1 MANUFACTURER	MODEL #	SERIAL #	RESULT	EXISTING LEAK DETECTOR #2 MANUFACTURER	MODEL #	SERIAL #	RESULT
1 Suprem 1	VEEDERROOT	ELECTRONI	307141	P				
2 Regula 2	VEEDERROOT	ELECTRONI	005700	P				

New Replacement Line Leak Detector Test

LINE ID	REPLACED LEAK DETECTOR #1 MANUFACTURER	MODEL #	SERIAL #	RESULT	REPLACED LEAK DETECTOR #2 MANUFACTURER	MODEL #	SERIAL #	RESULT

For owner detailed report information, visit www.tanknology.com and select On-Line Reports-WRAP, or contact your local Tanknology office.

Tester Name: FRANCISCO CASTRO

Technician Certification Number: 6753

Francisco J Castro

Printed 03/16/2012 06:35 MTUTTLE

INDIVIDUAL TANK INFORMATION AND TEST RESULTS

Tanknology

TEST DATE:03/07/12
CLIENT:CHEVRON PRODUCTS

8501 N MOPAC EXPRESSWAY, SUITE 400
AUSTIN, TEXAS 78759 (512) 451-6334

WORK ORDER NUMBER3190469
SITE:CHEVRON 206907

TANK INFORMATION

Tank ID:	1 Suprem 1	Tank manifolded:	NO	Bottom to top fill in inches:	170.0
Product:	SUPREME	Vent manifolded:	YES	Bottom to grade in inches:	175.0
Capacity in gallons:	14,906	Vapor recovery manifolded:	YES	Fill pipe length in inches:	52.0
Diameter in inches:	118.00	Overfill protection:	YES	Fill pipe diameter in inches:	4.0
Length in inches:	318	Overspill protection:	YES	Stage I vapor recovery:	DUAL
Material:	DW FIBERG	Installed:	ATG	Stage II vapor recovery:	BALANCE
		CP installed on:	/ /		

COMMENTS

TANK TEST RESULTS Test Method: VacuTect

	Start (in)	End (in)
Dipped Water Level:		
Dipped Product Level:		
Probe Water Level:		
Ingress Detected:	Water Bubble	Ullage
Test time:		
Inclinometer reading:		
VacuTect Test Type:	NOT	
VacuTect Probe Entry Point:	TESTED	
Pressure Set Point:		
Tank water level in inches:		
Water table depth in inches:		
Determined by (method):		
Result:		

COMMENTS

LEAK DETECTOR TEST RESULTS Test method: FTA

	New/passed L.D. #1	Failed/replaced L.D. #1	New/passed L.D. #2	Failed/replaced L.D. #2
Make:	VEEDERROOT			
Model:	ELECTRONIC			
S/N:	307141			
Open time in sec:				
Holding psi:				
Resiliency cc:			NOT	
Test leak rate ml/m:	189.0		TESTED	
Metering psi:				
Calib. leak in gph:	3.00			
Results:	PASS			

COMMENTS

LINE TEST RESULTS Test type: TLD-1

LINE	A	B	C	D
Material:	DW FIBERG			
Diameter (in):	2.0			
Length (ft):	200.0			
Test psi:				
Bleedback cc:				
Test time (min):	NOT	NOT	NOT	NOT
Start time:	TESTED	TESTED	TESTED	TESTED
End time:				
Final gph:				
Result:				
Pump type:	PRESSURE			
Pump make:	FE PETRO			

COMMENTS

Impact Valves Operational: YES

INDIVIDUAL TANK INFORMATION AND TEST RESULTS

Tanknology

TEST DATE:03/07/12
CLIENT:CHEVRON PRODUCTS

8501 N MOPAC EXPRESSWAY, SUITE 400
AUSTIN, TEXAS 78759 (512) 451-6334

WORK ORDER NUMBER3190469
SITE:CHEVRON 206907

TANK INFORMATION

Tank ID:	2 Regula 2	Tank manifolded:	NO	Bottom to top fill in inches:	172.0
Product:	REGULAR	Vent manifolded:	YES	Bottom to grade in inches:	177.0
Capacity in gallons:	19,703	Vapor recovery manifolded:	YES	Fill pipe length in inches:	54.0
Diameter in inches:	118.00	Overfill protection:	YES	Fill pipe diameter in inches:	4.0
Length in inches:	420	Overspill protection:	YES	Stage I vapor recovery:	DUAL
Material:	DW FIBERG	Installed:	ATG	Stage II vapor recovery:	BALANCE
		CP installed on:	/ /		

COMMENTS

TANK TEST RESULTS Test Method: VacuTect

	Start (in)	End (in)
Dipped Water Level:		
Dipped Product Level:		
Probe Water Level:		
Ingress Detected:	Water Bubble	Ullage
Test time:		
Inclinometer reading:		
VacuTect Test Type:	NOT	
VacuTect Probe Entry Point:	TESTED	
Pressure Set Point:		
Tank water level in inches:		
Water table depth in inches:		
Determined by (method):		
Result:		

COMMENTS

LEAK DETECTOR TEST RESULTS Test method: FTA

	New/passed L.D. #1	Failed/replaced L.D. #1	New/passed L.D. #2	Failed/replaced L.D. #2
Make:	VEEDERROOT			
Model:	ELECTRONIC			
S/N:	005700			
Open time in sec:				
Holding psi:				
Resiliency cc:			NOT	
Test leak rate ml/m:	189.0		TESTED	
Metering psi:				
Calib. leak in gph:	3.00			
Results:	PASS			

COMMENTS

LINE TEST RESULTS Test type: TLD-1

LINE	A	B	C	D
Material:	DW FIBERG			
Diameter (in):	2.0			
Length (ft):	200.0			
Test psi:				
Bleedback cc:				
Test time (min):	NOT	NOT	NOT	NOT
Start time:	TESTED	TESTED	TESTED	TESTED
End time:				
Final gph:				
Result:				
Pump type:	PRESSURE			
Pump make:	FE PETRO			

COMMENTS

Impact Valves Operational: YES

MONITORING SYSTEM CERTIFICATION

For Use By All Jurisdictions Within the State of California

Authority Cited: Chapter 6.7, Health and Safety Code; Chapter 16, Division 3 Title 23, California Code of Regulations

This form must be used to document testing and servicing of monitoring equipment. If more than one monitoring system control panel is installed at the facility, a separate certification or report must be prepared for each monitoring system control panel by the technician who performs the work. A copy of this form must be provided to the tank system owner/operator. The owner/operator must submit a copy of this form to the local agency regulating UST systems within 30 days of test date.

A. General Information

Facility Name: CHEVRON 206907 | City: INGLEWOOD | CA | Zip: 90304

Site Address: 4015 W. CENTURY BLVD. | Contact Phone No: 674-3225

Date of Testing/Service: 03/07/2012

Facility Contact Person: AKRAN

Make/Model of Monitoring System: TLS-350 | Work Order Number: 3190469

B. Inventory of Equipment Tested/Certified

Check the appropriate boxes to indicate specific equipment inspected/serviced

Tank ID: T-1SUPREME		Tank ID: T-2REGULAR	
[X] In-Tank Gauging Probe.	Model: MAG PROBE	[X] In-Tank Gauging Probe.	Model: MAG PROBE
[X] Annular Space or Vault Sensor.	Model: 409	[X] Annular Space or Vault Sensor.	Model: 409
[X] Piping Sump/Trench Sensor(s).	Model: 352	[X] Piping Sump/Trench Sensor(s).	Model: 352
[X] Fill Sump Sensor(s).	Model: 208	[X] Fill Sump Sensor(s).	Model: 352
[ ] Mechanical Line Leak Detector.	Model:	[ ] Mechanical Line Leak Detector.	Model:
[X] Electronic Line Leak Detector.	Model: PLLD	[X] Electronic Line Leak Detector.	Model: PLLD
[X] Tank Overfill/High-Level Sensor.	Model: FLAPPER	[X] Tank Overfill/High-Level Sensor.	Model: FLAPPER
[ ] Other (specify equipment type and model in Section E on page 2).		[ ] Other (specify equipment type and model in Section E on page 2).	
Tank ID:		**Tank ID:**	
[ ] In-Tank Gauging Probe.	Model:	[ ] In-Tank Gauging Probe.	Model:
[ ] Annular Space or Vault Sensor.	Model:	[ ] Annular Space or Vault Sensor.	Model:
[ ] Piping Sump/Trench Sensor(s).	Model:	[ ] Piping Sump/Trench Sensor(s).	Model:
[ ] Fill Sump Sensor(s).	Model:	[ ] Fill Sump Sensor(s).	Model:
[ ] Mechanical Line Leak Detector.	Model:	[ ] Mechanical Line Leak Detector.	Model:
[ ] Electronic Line Leak Detector.	Model:	[ ] Electronic Line Leak Detector.	Model:
[ ] Tank Overfill/High-Level Sensor.	Model:	[ ] Tank Overfill/High-Level Sensor.	Model:
[ ] Other (specify equipment type and model in Section E on page 2).		[ ] Other (specify equipment type and model in Section E on page 2).	
Dispenser ID: 1-8		**Dispenser ID:**	
[X] Dispenser Containment Sensor(s)	Model: 322	[ ] Dispenser Containment Sensor(s)	Model:
[X] Shear Valve(s).		[ ] Shear Valve(s)	
[ ] Dispenser Containment Float(s) and Chain(s).		[ ] Dispenser Containment Float(s) and Chain(s).	
Dispenser ID:		**Dispenser ID:**	
[ ] Dispenser Containment Sensor(s)	Model:	[ ] Dispenser Containment Sensor(s).	Model:
[ ] Shear Valve(s).		[ ] Shear Valve(s).	
[ ] Dispenser Containment Float(s) and Chain(s).		[ ] Dispenser Containment Float(s) and Chain(s).	
Dispenser ID:		**Dispenser ID:**	
[ ] Dispenser Containment Sensor(s)	Model:	[ ] Dispenser Containment Sensor(s).	Model:
[ ] Shear Valve(s).		[ ] Shear Valve(s).	
[ ] Dispenser Containment Float(s) and Chain(s).		[ ] Dispenser Containment Float(s) and Chain(s).	

* If the facility contains more tanks or dispensers, copy this form. Include information for every tank and dispenser at the facility.

C. Certification

I certify that the equipment identified in this document was inspected/serviced in accordance with the manufacturers' guidelines. Attached to this certification is information (e.g manufacturers' checklists) necessary to verify that this information is correct. and a Site Plan showing the layout of monitoring equipment. For any equipment capable of generating such reports, I have also attached a copy of the (Check all that apply): [X] System set-up [X] Alarm history report

Technician Name (print): FRANCISCO CASTRO | Signature: Francisco J Castro

Certification No.: B37663 | License. No.: 743160 (Class 'A' General Enginering Contractor License)

Testing Company Name: Tanknology | Phone No.: (800) 800-4633

Site Address: 11000 N. MoPac Expressway, suite 500, Austin, TX 78759 | Date of Testing/Servicing: 03/07/2012

Monitoring System Certification

Site Address 4015 W. CENTURY BLVD. Date of Testing/Service: 03/07/2012

D. Results of Testing/Servicing

Software Version Installed: 329.01

Complete the following checklist:

[X] Yes	[ ] No *		Is the audible alarm operational?
[X] Yes	[ ] No *		Is the visual alarm operational?
[X] Yes	[ ] No *		Were all sensors visually inspected, functionally tested, and confirmed operational?
[X] Yes	[ ] No *		Were all sensors installed at lowest point of secondary containment and positioned so that other equipment will not interfere with their proper operation?
[X] Yes	[ ] No *	[ ] N/A	If alarms are relayed to a remote monitoring station, is all communications equipment (e.g. modem) operational?
[X] Yes	[ ] No *	[ ] N/A	For pressurized piping systems, does the turbine automatically shut down if the piping secondary containment monitoring system detects a leak, fails to operate, or is electrically disconnected? If yes: which sensors initiate positive shut-down? (check all that apply) [X] Sump/Trench Sensors; [X] Dispenser Containment Sensors. Did you confirm positive shut-down due to leaks and sensor failure/disconnection? [X] Yes [ ] No
[ ] Yes	[ ] No *	[X] N/A	For tank systems that utilize the monitoring system as the primary tank overfill warning device (i.e.: no mechanical overfill prevention valve is installed), is the overfill warning alarm visible and audible at the tank fill points(s) and operating properly? If so, at what percent of tank capacity does the alarm trigger? ____ %
[ ] Yes*	[X] No		Was any monitoring equipment replaced? If yes, identify specific sensors, probes, or other equipment replaced and list the manufacturer name and model for all replacement parts in Section E, below.
[ ] Yes*	[X] No		Was liquid found inside any secondary containment systems designed as dry systems? (check all that apply) [ ] Product; [ ] Water. If yes, describe causes in Section E, below.
[X] Yes	[ ] No *		Was monitoring system set-up reviewed to ensure proper settings? Attach set-up reports, if applicable.
[X] Yes	[ ] No *		Is all monitoring equipment operational per manufacturers' specifications?

*** In Section E below, describe how and when these deficiences were or will be corrected.**

E. Comments:

Monitoring System Certification

Site Address: 4015 W. CENTURY BLVD. Date of Testing/Service: 03/07/2012

F. In-Tank Gauging / SIR Equipment

☐ Check this box if tank gauging is used only for inventory control.

☐ Check this box if no tank gauging or SIR equipment is installed.

Check this box if no tank gauging or SIR equipment is installed.

This section must be completed if in-tank gauging equipment is used to perform leak detection monitoring.

Complete the following checklist:

☒ Yes	☐ No *	Has all input wiring been inspected for proper entry and termination, including testing for ground faults?
☒ Yes	☐ No *	Were all tank gauging probes visually inspected for damage and residue buildup?
☒ Yes	☐ No *	Was accuracy of system product level readings tested?
☒ Yes	☐ No *	Was accuracy of system water level readings tested?
☒ Yes	☐ No *	Were all probes reinstalled properly?
☒ Yes	☐ No *	Were all items on the equipment manufacturers' maintenance checklist completed?

* In the Section H, below, describe how and when these deficiencies were or will be corrected.

G. Line Leak Detectors (LLD) :

☐ Check this box if LLDs are not installed.

Complete the following checklist:

☒ Yes	☐ No *	☐ N/A	For equipment start-up or annual equipment certification, was a leak simulated to verify LLD performance? (Check all that apply) Simulated leak rate: ☒ 3 g.p.h ☐ 0.1 g.p.h ☐ 0.2 g.p.h
☒ Yes	☐ No *		Were all LLDs confirmed operational and accurate within regulatory requirements?
☒ Yes	☐ No *		Was the testing apparatus properly calibrated?
☐ Yes	☐ No *	☒ N/A	For mechanical LLDs, does the LLD restrict product flow if it detects a leak?
☒ Yes	☐ No *	☐ N/A	For electronic LLDs, does the turbine automatically shut off if the LLD detects a leak?
☒ Yes	☐ No *	☐ N/A	For electronic LLDs, does the turbine automatically shut off if any portion of the monitoring system is disabled or disconnected?
☒ Yes	☐ No *	☐ N/A	For electronic LLDs, does the turbine automatically shut off if any portion of the monitoring system malfunctions or fails a test?
☒ Yes	☐ No *	☐ N/A	For electronic LLDs, have all accessible wiring connections been visually inspected?
☒ Yes	☐ No *		Were all items on the equipment manufacturers' maintenance checklist completed?

* In the Section H, below, describe how and when these deficiencies were or will be corrected.

H. Comments:

Secondary Containment Testing Report Form

This form is intended for use by contractors performing periodic testing of UST secondary containment systems. Use the appropriate pages of this form to report results for all components tested. The completed form, written test procedures, and printouts from tests (if applicable), should be provided to the facility owner/operator for submittal to the local regulatory agency.

1. FACILITY INFORMATION

Facility Name: CHEVRON 206907	Date of Testing: 03/07/2012
Facility Address: 4015 W. CENTURY BLVD. , INGLEWOOD, CA, 90304	
Facility Contact: AKRAN	Phone: (310) 674~3225
Date Local Agency Was Notified of Testing : 02/22/2012	
Name of Local Agency Inspector (if present during testing): RAMIRO	

2. TESTING CONTRACTOR INFORMATION

Company Name: TANKNOLOGY, INC.	
Technician Conducting Test: FRANCISCO CASTRO	
Credentials: [X] CSLB Licensed Contractor [ ] SWRCB Licensed Tank Tester	
License Type: A / UT	License Number: 743160 / 8026747

Manufacturer Training

Manufacturer	Component(s)	Date Training Expires
PHILTITE	SPILL BUCKET	08/02/2012
		/ /
		/ /
		/ /

3. SUMMARY OF TEST RESULTS

Component	Pass	Fail	Not Tested	Repairs Made	Component	Pass	Fail	Not Tested	Repairs Made
Spill Box 1 SUP FILL	X								
Spill Box 2 REG FILL	X								
Spill Box 1 SUP VAPOR	X								
Spill Box 2 REG VAPOR	X								

If hydrostatic testing was performed, describe what was done with the water after completion of tests:

SPILL BUCKETS TEST WATER WAS LEFT ON SITE WASTE DRUM.

CERTIFICATION OF TECHNICIAN RESPONSIBLE FOR CONDUCTING THIS TESTING

To the best of my knowledge, the facts stated in this document are accurate and in full compliance with legal requirements

Technician's Signature: Francisco J Castro Date: 03/07/2012

9. Spill Bucket Testing Report Form

This form is intended for use by contractors performing annual testing of UST spill containment structures. The completed form and printouts from tests (if applicable), should be provided to the facility owner/operator for submittal to the local regulatory agency.

1. FACILITY INFORMATION

Facility Name: CHEVRON 206907	Date of Testing: 03/07/2012
Facility Address: 4015 W. CENTURY BLVD. , INGLEWOOD, CA, 90304	
Facility Contact: AKRAN	Phone: (310) 674-3225
Date Local Agency Was Notified of Testing : 02/22/2012	
Name of Local Agency Inspector (if present during testing): RAMIRO	

2. TESTING CONTRACTOR INFORMATION

Company Name: TANKNOLOGY, INC.
Technician Conducting Test: FRANCISCO CASTRO
Credentials[1]: [X] CSLB Contractor [ ] ICC Service Tech. [ ] SWRCB Tank Tester [X] Other *(Specify)* A / UT
License Number: 743160 / 8026747

3. SPILL BUCKET TESTING INFORMATION

Test Method Used: [X] Hydrostatic [ ] Vacuum [ ] Other

Test Equipment Used: MEASURING TAPE — Equipment Resolution: VISUAL

Identify Spill Bucket *(By Tank Number, Stored Product, etc.)*	1 1 SUP FILL	2 2 REG FILL	3 1 SUP VAPOR	4 2 REG VAPOR
Bucket Installation Type:	[ ] Direct Bury [X] Contained in Sump	[ ] Direct Bury [X] Contained in Sump	[ ] Direct Bury [X] Contained in Sump	[ ] Direct Bury [X] Contained in Sump
Bucket Diameter:	11"	11"	11"	11"
Bucket Depth:	11"	11"	11"	11"
Wait time between applying vacuum/water and starting test:	5MIN	5MIN	5MIN	5MIN
Test Start Time (T_I):	08:30	08:30	09:40	08:30
Initial Reading (R_I):	8.5"	9"	9"	9"
Test End Time (T_F):	09:30	09:30	10:40	09:30
Final Reading (R_F):	8.5"	9"	9"	9"
Test Duration:	1HOUR	1HOUR	1HOUR	1HOUR
Change in Reading ($R_F - R_I$):	0	0	0	0
Pass/Fail Threshold or Criteria:	0	0	0	0
Test Result:	[X] **Pass** [ ] **Fail**	[X] **Pass** [ ] **Fail**	[X] **Pass** [ ] **Fail**	[X] **Pass** [ ] **Fail**

Comments - *(include information on repairs made prior to testing, and recommended follow-up for failed tests)*

CERTIFICATION OF TECHNICIAN RESPONSIBLE FOR CONDUCTING THIS TESTING

I hereby certify that all the information contained in this report is true, accurate, and in full compliance with legal requirements.

Technician's Signature: Francisco J Castro Date: 03/07/2012

[1] State laws and regulations do not currently require testing to be performed by a qualified contractor. However, local requirements

Work Order: 3190469

Emergency Shut Off (ESO) & Dispenser Emergency Shutoff Valve (ESV)

ANNUAL TEST RECORD LOCATIONS AND TEST DATA

Testing Company:	Tanknology	**Date:**	3/7/12		
Location Name:	Chevron #206907	**Store #:**		**State ID #:**	
Address:	4015 W. Century BLVD.	**City:**	Inglewood	**State:**	CA

Emergency Shut Off (ESO) Testing Results

On 3/7/12 in accordance with "ESO Vendor Letter (3-21-05).doc", from Valero's Retail Compliance Department, as a part of annual compliance testing, this representative tested the Emergency Shut Off (ESO) switches indicated on this sketch. Findings listed below:

Emergency Shut Off (ESO) Operational?	Y / N	If No, Provide Maintenance Log #		Date Called :	

Dispenser Emergency Shutoff Valve (ESV) Testing Results

On 3/7/12 in accordance with NFPA 30A this representative tested the automatic-closing feature of the Dispenser Emergency Shutoff VALVE(S) (ESV) located in the supply lines at the base of each individual island type dispenser indicated on the diagram below. Each device (#) 8 in all, would automatically close. Findings listed below:

Disp. Emergency Shut Off Valve (ESV) Operational?	Y / N	If No, Provide Maintenance Log #		Date Called :	

Site Map Of Location and Placement of Devices Tested:

See Site Diagram.

Signature Of Representative:

Tanknology
8501 N MOPAC EXPRESSWAY, SUITE 400
AUSTIN, TEXAS 78759
(512) 451-6334
FAX (512) 459-1459

TEST DATE:03/07/12 WORK ORDER NUMBER3190469

CLIENT:CHEVRON PRODUCTS COMPANY SITE:CHEVRON 206907

COMMENTS

Monitor Cert, Leak Detector, Spill Bucket, Impact Valve, e-stop. Testing passed. The 91 STP has a 10-15 second delay shutdown time when ESO is pressed. Inspector Ramiro with LA County is requested this to be fixed. E-mail was sent to Chevron.

PARTS REPLACED

QUANTITY	DESCRIPTION

HELIUM PINPOINT TEST RESULTS (IF APPLICABLE)

ITEMS TESTED

HELIUM PINPOINT LEAK TEST RESULTS

SITE DIAGRAM

Tanknology
8501 N MOPAC EXPRESSWAY, SUITE 400
AUSTIN, TEXAS 78759
(512) 451-6334
FAX (512) 459-1459

TEST DATE: 03/07/12
CLIENT: CHEVRON PRODUCTS COMPANY

WORK ORDER NUMBER 3190469
SITE: CHEVRON 206907

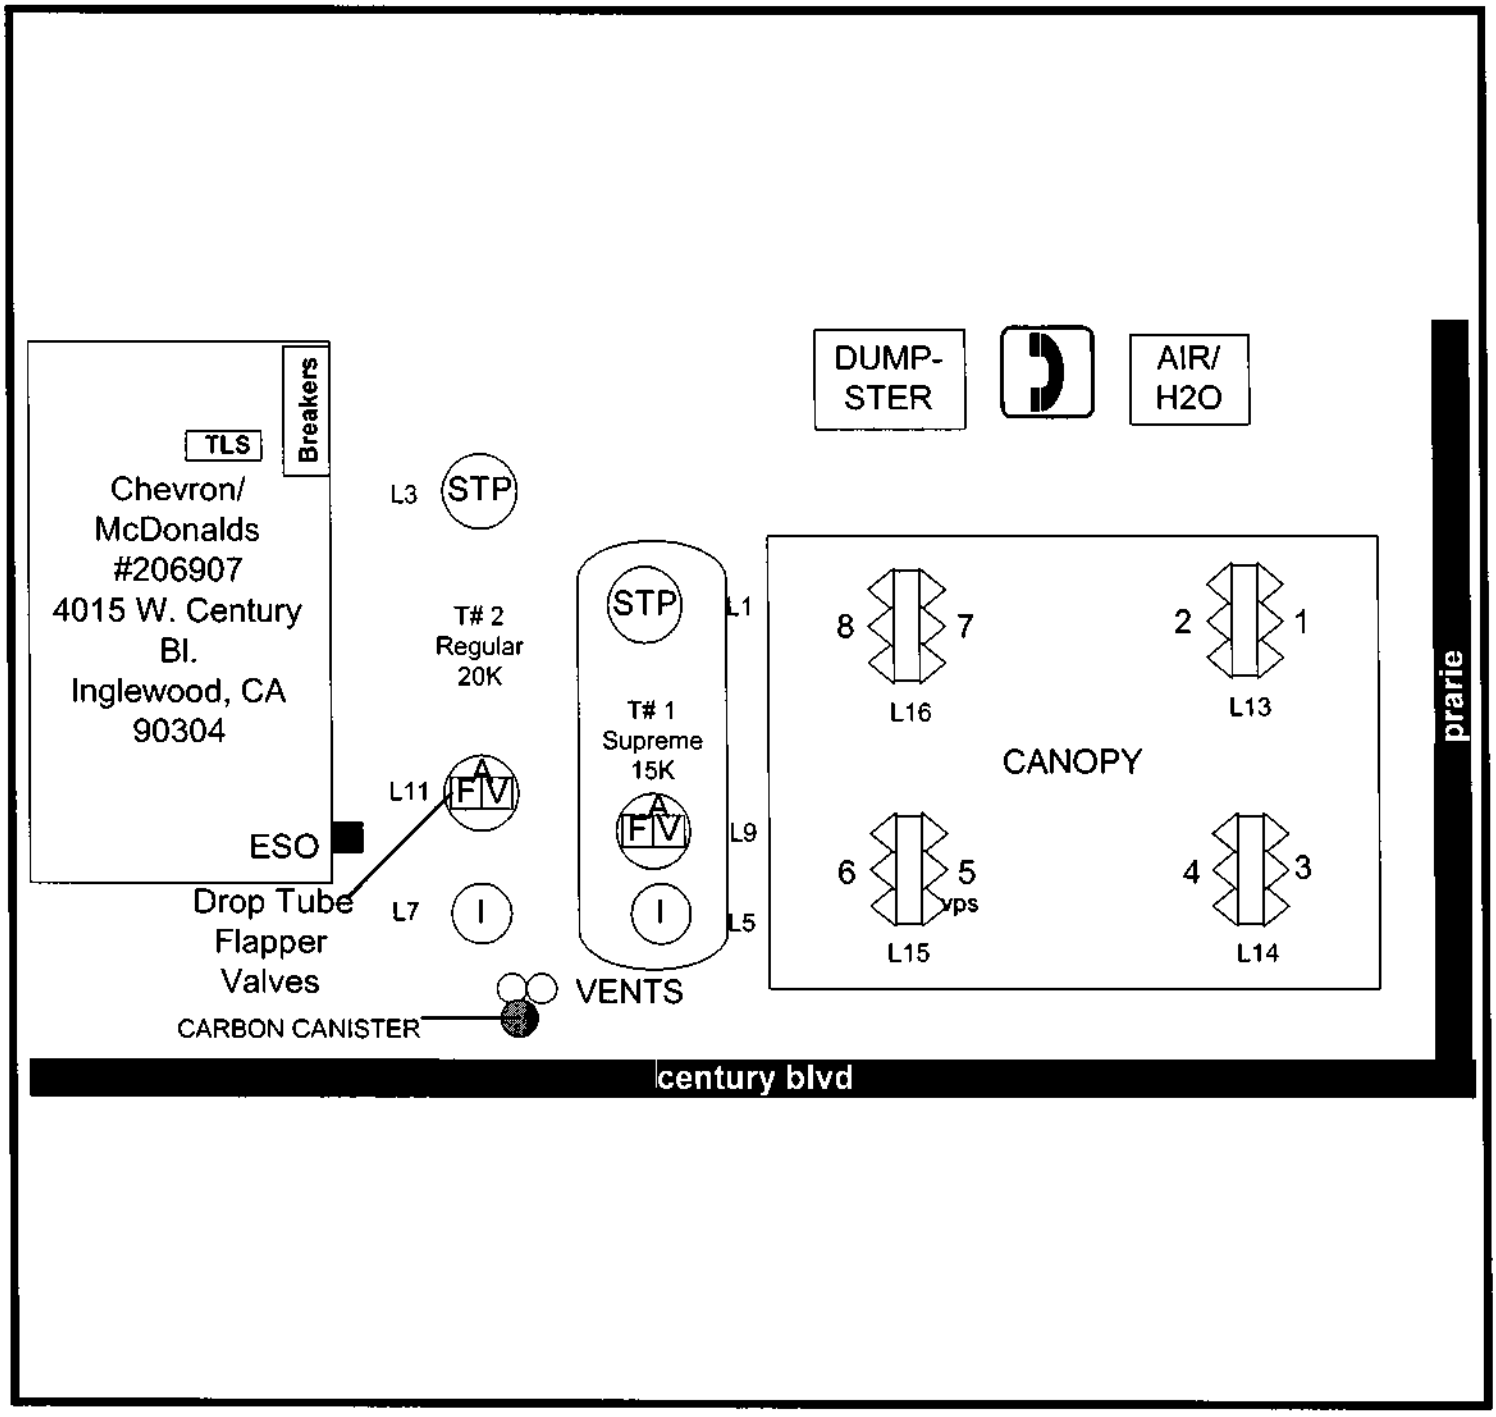

Printed 03/16/2012 06:35 MTUTTLE

I50301
MAR 7, 2012 12:16 PM
1:MC,CHEVRON CSI-1863

I50302
MAR 7, 2012 12:16 PM
2:4015 W CEMTURY BLVD

I50303
MAR 7, 2012 12:16 PM
3:INGLEWOOD,CA 91301

I50304
MAR 7, 2012 12:16 PM
4:SITE 206907

I51700
MAR 7, 2012 12:16 PM
SYSTEM TYPE AND LANGUAGE FLAG

SYSTEM UNITS
U.S.
SYSTEM LANGUAGE
ENGLISH
SYSTEM DATE/TIME FORMAT
MON DD YYYY HH:MM:SS xM

I50F00
MAR 7, 2012 12:16 PM
MON DD YYYY HH:MM:SS xM

I10200
MAR 7, 2012 12:16 PM
MC,CHEVRON CSI-1863
4015 W CEMTURY BLVD
INGLEWOOD,CA 91301
SITE 206907
SYSTEM CONFIGURATION

SLOT	BOARD TYPE	POWER ON RESET	CURRENT
1	UNUSED	4835669	4721913
2	INTERSTITIAL BD	202402	201833
3	UNUSED	4803257	4708538
4	INTERSTITIAL BD	201531	200965
5	7SMARTSENSOR BD	507128	505490
6	PLLD SENSOR BD	3896	3917
7	UNUSED	4805574	4706397
8	4 PROBE / G.T.	162638	162292
9	UNUSED	4799868	4705983
10	UNUSED	4797418	4705505
11	UNUSED	4799222	4706598
12	RELAY BOARD	14894	14892
13	UNUSED	4801250	4706530
14	PLLD POWER BD	100002	99901
15	UNUSED	4795057	4705163
16	UNUSED	4795346	4704411
	COMM 1 RS232 SERIAL BD	14850	14823
	COMM 2 FAXMODEM BOARD	40289	40202
	COMM 3 ELEC DISP INT.	100536	100424
	COMM 4 UNUSED	4804235	4707191
	COMM 5 REMOTE DISPLAY	27480	27444
	COMM 6 RS232 SERIAL BD	14939	14915

I60100
MAR 7, 2012 12:16 PM
TANK CONFIGURATION

DEVICE	LABEL	CONFIGURED

1 SUPREME ON
2 REGULAR ON
3 OFF
4 OFF

I60200
MAR 7, 2012 12:16 PM
TANK PRODUCT LABEL
TANK PRODUCT LABEL
1 SUPREME
2 REGULAR
3
4

I60300
MAR 7, 2012 12:16 PM
TANK PRODUCT CODE
TANK PRODUCT LABEL
1 SUPREME 1
2 REGULAR 2
3 3
4 4

I60400
MAR 7, 2012 12:16 PM
TANK FULL VOLUME
TANK PRODUCT LABEL GALLONS
1 SUPREME 14906
2 REGULAR 19703
3 0
4 0

I60700
MAR 7, 2012 12:16 PM
TANK DIAMETER
TANK PRODUCT LABEL INCHES
1 SUPREME 118.00
2 REGULAR 118.00
3 0.00
4 0.00

I60900
MAR 7, 2012 12:16 PM
TANK THERMAL COEFFICIENT
TANK PRODUCT LABEL
1 SUPREME 0.000700
2 REGULAR 0.000700
3 0.000000
4 0.000000

I61200
MAR 7, 2012 12:16 PM
TANK MANIFOLDED PARTNERS
TANK PRODUCT LABEL SIPHON MANIFOLDED TANKS LINE MANIFOLDED TANKS

1 SUPREME NONE NONE
2 REGULAR NONE NONE
3 NONE NONE
4 NONE NONE

I62100
MAR 7, 2012 12:16 PM
TANK LOW PRODUCT LIMIT
TANK PRODUCT LABEL GALLONS
1 SUPREME 500
2 REGULAR 750
3 0
4 0

I62200
MAR 7, 2012 12:16 PM
TANK HIGH PRODUCT LIMIT

TANK	PRODUCT LABEL	GALLONS
1	SUPREME	14160
2	REGULAR	18718
3		0
4		0

I62300
MAR 7, 2012 12:16 PM
TANK OVERFILL LEVEL LIMIT

TANK	PRODUCT LABEL	GALLONS
1	SUPREME	13415
2	REGULAR	17732
3		0
4		0

I62400
MAR 7, 2012 12:16 PM
TANK HIGH WATER LEVEL LIMIT

TANK	PRODUCT LABEL	INCHES
1	SUPREME	3.0
2	REGULAR	3.0

I62800
MAR 7, 2012 12:16 PM
TANK MAXIMUM VOLUME LIMIT

TANK	PRODUCT LABEL	GALLONS
1	SUPREME	14906
2	REGULAR	19703
3		0
4		0

I62900
MAR 7, 2012 12:16 PM
TANK DELIVERY REQUIRED LIMIT

TANK	PRODUCT LABEL	GALLONS
1	SUPREME	1788
2	REGULAR	2364
3		0
4		0

I70300
MAR 7, 2012 12:16 PM
LIQUID TYPE

SENSOR	LOCATION	TYPE
1	SUPREME STP SUMP	DUAL FLT DISCRIMINATING
2		TRI-STATE (SINGLE FLOAT)
3	REGULAR STP SUMP	DUAL FLT. DISCRIMINATING
4		TRI-STATE (SINGLE FLOAT)
5	SUPREME ANNULAR	TRI-STATE (SINGLE FLOAT)
6		TRI-STATE (SINGLE FLOAT)
7	REGULAR ANNULAR	TRI-STATE (SINGLE FLOAT)
8		TRI-STATE (SINGLE FLOAT)
9	SUPREME FILL SUMP	TRI-STATE (SINGLE FLOAT)
10		TRI-STATE (SINGLE FLOAT)
11	REGULAR FILL SUMP	DUAL FLT. HIGH VAPOR
12		TRI-STATE (SINGLE FLOAT)
13	DISP 1-2	DUAL FLT. DISCRIMINATING
14	DISP 3-4	DUAL FLT. DISCRIMINATING
15	DISP 5-6	DUAL FLT. DISCRIMINATING
16	DISP 7-8	DUAL FLT. DISCRIMINATING

I72100
MAR 7, 2012 12:16 PM

ATG Information

Work Order # 3190469

SMART SENSOR CONFIGURATION
DEVICE LABEL CONFIGURED
1 AFM 1-2 ON
2 AFM 3-4 ON
3 AFM 5-6 ON
4 AFM 7-8 ON
5 VAPOR VALVE ON
6 PRESSURE SENSOR 5-6 ON
7 OFF
8 ATM ON

I72200
MAR 7, 2012 12:16 PM
SMART SENSOR LABEL
DEVICE LABEL
1 AFM 1-2
2 AFM 3-4
3 AFM 5-6
4 AFM 7-8
5 VAPOR VALVE
6 PRESSURE SENSOR 5-6
7
8 ATM

I78500
MAR 7, 2012 12:16 PM
PRESSURE LINE LEAK TANK NUMBER
LINE TANK NUMBER
Q 1:SUPREME 1
Q 2: NONE
Q 3:REGULAR 2

I72900
MAR 7, 2012 12:16 PM
VACUUM SENSOR PUMP NUMBER
DEVICE LABEL PUMP NUMBER

I72A00
MAR 7, 2012 12:16 PM
VACUUM SENSOR VOLUME
DEVICE LABEL VOLUME

I72B00
MAR 7, 2012 12:16 PM
VACUUM SENSOR RELIEF VALVE PRESENT
DEVICE LABEL RELIEF VALVE

I72C00
MAR 7, 2012 12:16 PM
VACUUM SENSOR RELIEF VALVE PRESSURE
DEVICE LABEL RELIEF VALVE PRESSURE

I90200
MAR 7, 2012 12:16 PM
SOFTWARE REVISION LEVEL
VERSION 329.01
SOFTWARE# 346329-100-B
CREATED - 09.01.29.15.44
S-MODULE# 330160-004-a
SYSTEM FEATURES:
PERIODIC IN-TANK TESTS
ANNUAL IN-TANK TESTS
ISD

I20600
MAR 7, 2012 12:16 PM
MC.CHEVRON CSI-1863

ATG Information

Work Order # 3190469

4015 W CEMTURY BLVD
INGLEWOOD,CA 91301
SITE 206907
TANK ALARM HISTORY
TANK 1 SUPREME
HIGH WATER ALARM MAR 7, 2012 10:31 AM
MAR 21, 2011 11:15 AM
APR 2, 2010 10:45 AM
OVERFILL ALARM MAR 7, 2012 10:39 AM
MAR 21, 2011 11:36 AM
APR 2, 2010 10:36 AM
LOW PRODUCT ALARM APR 15, 2010 1:36 AM
APR 2, 2010 10:26 AM
SUDDEN LOSS ALARM MAR 7, 2012 10:27 AM
MAR 21, 2011 11:11 AM
APR 15, 2010 1:02 AM
HIGH PRODUCT ALARM MAR 21, 2011 11:39 AM
APR 2, 2010 10:39 AM
APR 14, 2009 11:57 AM
INVALID FUEL LEVEL MAR 7, 2012 10:28 AM
MAR 21, 2011 11:12 AM
APR 15, 2010 1:36 AM
PROBE OUT MAR 7, 2012 10:40 AM
MAR 7, 2012 10:27 AM
DEC 16, 2011 12:07 PM
HIGH WATER WARNING MAR 7, 2012 10:31 AM
MAR 21, 2011 11:15 AM
APR 2, 2010 10:45 AM
DELIVERY NEEDED MAR 7, 2012 10:28 AM
NOV 9, 2011 5:49 PM
JUN 12, 2011 2:59 PM
MAX PRODUCT ALARM APR 2, 2010 10:39 AM
APR 14, 2009 11:58 AM
LOW TEMP WARNING MAR 21, 2011 11:40 AM
APR 2, 2010 10:48 AM
APR 14, 2009 11:34 AM
TANK 2 REGULAR
HIGH WATER ALARM MAR 21, 2011 11:19 AM
APR 2, 2010 10:45 AM
OVERFILL ALARM MAR 7, 2012 10:40 AM
MAR 21, 2011 11:36 AM
APR 2, 2010 10:36 AM
LOW PRODUCT ALARM MAR 7, 2012 10:27 AM
APR 2, 2010 10:26 AM
MAY 1, 2009 5:56 PM
SUDDEN LOSS ALARM MAR 7, 2012 10:26 AM
AUG 10, 2011 4:42 AM
MAR 21, 2011 11:12 AM
HIGH PRODUCT ALARM APR 2, 2010 10:39 AM
APR 14, 2009 11:52 AM
INVALID FUEL LEVEL MAR 7, 2012 10:27 AM
MAR 21, 2011 11:14 AM
APR 2, 2010 10:26 AM
PROBE OUT MAR 7, 2012 10:41 AM
DEC 16, 2011 12:07 PM
MAR 21, 2011 11:37 AM
HIGH WATER WARNING MAR 7, 2012 10:30 AM
MAR 21, 2011 11:16 AM
APR 2, 2010 10:45 AM
DELIVERY NEEDED MAR 7, 2012 10:27 AM
FEB 12, 2012 4:32 PM
MAY 11, 2011 10:10 PM
MAX PRODUCT ALARM APR 2, 2010 10:39 AM
APR 14, 2009 11:52 AM
LOW TEMP WARNING MAR 7, 2012 10:42 AM
MAR 21, 2011 11:38 AM
APR 2, 2010 10:56 AM

I30200
MAR 7, 2012 12:17 PM
MC,CHEVRON CSI-1863
4015 W CEMTURY BLVD
INGLEWOOD,CA 91301
SITE 206907

ATG Information

Work Order # 3190469

LIQUID ALARM HISTORY REPORT
SENSOR LOCATION

1 SUPREME STP SUMP
MAR 7, 2012 9:28 AM FUEL ALARM
MAR 7, 2012 9:22 AM SENSOR OUT ALARM
MAR 21, 2011 9:57 AM LIQUID WARNING

3 REGULAR STP SUMP
MAR 7, 2012 9:29 AM LIQUID WARNING
MAR 7, 2012 9:22 AM SENSOR OUT ALARM
MAR 21, 2011 10:58 AM LIQUID WARNING

5 SUPREME ANNULAR
MAR 7, 2012 9:34 AM FUEL ALARM
MAR 7, 2012 9:33 AM FUEL ALARM
MAR 7, 2012 9:22 AM SENSOR OUT ALARM

7 REGULAR ANNULAR
MAR 7, 2012 9:37 AM FUEL ALARM
MAR 7, 2012 9:22 AM SENSOR OUT ALARM
MAR 21, 2011 10:04 AM FUEL ALARM

9 SUPREME FILL SUMP
MAR 7, 2012 9:32 AM FUEL ALARM
MAR 7, 2012 9:22 AM SENSOR OUT ALARM
OCT 5, 2011 10:18 AM FUEL ALARM

11 REGULAR FILL SUMP
MAR 7, 2012 9:30 AM LIQUID WARNING
MAR 7, 2012 9:22 AM SENSOR OUT ALARM
MAR 21, 2011 10:06 AM HIGH LIQUID ALARM

13 DISP 1-2
MAR 7, 2012 9:27 AM LIQUID WARNING
MAR 7, 2012 9:22 AM SENSOR OUT ALARM
MAR 21, 2011 9:54 AM LIQUID WARNING

14 DISP 3-4
MAR 7, 2012 9:26 AM LIQUID WARNING
MAR 7, 2012 9:22 AM SENSOR OUT ALARM
MAR 21, 2011 9:55 AM LIQUID WARNING

15 DISP 5-6
MAR 7, 2012 9:24 AM LIQUID WARNING
MAR 7, 2012 9:22 AM SENSOR OUT ALARM
MAR 21, 2011 9:57 AM LIQUID WARNING

16 DISP 7-8
MAR 7, 2012 9:25 AM LIQUID WARNING
MAR 7, 2012 9:22 AM SENSOR OUT ALARM
MAR 21, 2011 9:56 AM LIQUID WARNING

I38200
MAR 7, 2012 12:17 PM
MC,CHEVRON CSI-1863
4015 W CEMTURY BLVD
INGLEWOOD,CA 91301
SITE 206907
PRESSURE LINE LEAK ALARM HISTORY REPORT

Q 1:SUPREME
MAR 7, 2012 10:31 AM PLLD SHUTDOWN ALARM
MAR 7, 2012 10:07 AM PLLD SHUTDOWN ALARM
MAR 7, 2012 10:07 AM GROSS LINE FAIL
MAR 7, 2012 9:34 AM PLLD SHUTDOWN ALARM
MAR 7, 2012 9:33 AM PLLD SHUTDOWN ALARM
MAR 7, 2012 9:32 AM PLLD SHUTDOWN ALARM
MAR 7, 2012 9:28 AM PLLD SHUTDOWN ALARM
MAR 7, 2012 9:27 AM PLLD SHUTDOWN ALARM
MAR 7, 2012 9:26 AM PLLD SHUTDOWN ALARM
MAR 7, 2012 9:25 AM PLLD SHUTDOWN ALARM

Q 3:REGULAR
MAR 7, 2012 10:27 AM PLLD SHUTDOWN ALARM
MAR 7, 2012 10:02 AM PLLD SHUTDOWN ALARM
MAR 7, 2012 10:02 AM GROSS LINE FAIL
MAR 7, 2012 9:37 AM PLLD SHUTDOWN ALARM
MAR 7, 2012 9:30 AM PLLD SHUTDOWN ALARM
MAR 7, 2012 9:29 AM PLLD SHUTDOWN ALARM
MAR 7, 2012 9:27 AM PLLD SHUTDOWN ALARM
MAR 7, 2012 9:26 AM PLLD SHUTDOWN ALARM
MAR 7, 2012 9:25 AM PLLD SHUTDOWN ALARM
MAR 7, 2012 9:24 AM PLLD SHUTDOWN ALARM

COUNTY OF LOS ANGELES DEPARTMENT OF PUBLIC WORKS

"To Enrich Lives Through Effective And Caring Service"

www.888CleanLA.com

ENVIRONMENTAL PROGRAMS DIVISION

UNDERGROUND STORAGE TANK INSPECTION REPORT

DOUBLE WALLED UNDERGROUND STORAGE TANK(s)

Date 5/6/12

Site Name CHEVRON STA. INC # 206907

Street Address 4015 W. CENTURY BLVD

Facility Contact AKRAM ALI

Phone No. 310-674-3225

Permit Number 20504

Site-File Number 013209-025281

City/Zip Code INGLEWOOD 90304

Inspection Number 705015

Inspected By Ramiro Marin

Refer to Title 23 of the California Code of Regulations (CCR), Chapters 6.7 of the Health and Safety Code (CHSC).

The following Code sections are either in violation (V) of, or in compliance (C) with, the Underground Storage Tank laws and regulations, or compliance is not applicable (N).

BOEH 03/19/13

		Tank ID 1			Tank ID 2			Tank ID			Tank ID			Tank ID			Tank ID		
		Tank Manufacturer KOCH			Tank Manufacturer KOCH			Tank Manufacturer			Tank Manufacturer			Tank Manufacturer			Tank Manufacturer		
		Contents 91			Contents 91			Contents			Contents			Contents			Contents		
		Install Date 1/15/92			Install Date 1/15/92			Install Date			Install Date			Install Date			Install Date		
		Size 12K			Size 15K			Size			Size			Size			Size		
ITEM NO	REQUIREMENTS	V	C	N	V	C	N	V	C	N	V	C	N	V	C	N	V	C	N
	FILE RECORDS																		
1	Financial Responsibility current? (Petroleum)		✓			✓													
2	Continuous monitoring system certified annually? 3/21/11	✓	✓		✓	✓		W/ DISCREPANCIES											
3	Secondary containment tested as required? 5/6/10 3/21/11	✓	✓		✓	✓		38989 FAILURES. PER UPC NO PERMIT FOUND.											7/C - 5/C
4	Spill container tested annually?		✓			✓													
5	Maintenance and monitoring records available?		✓			✓													
6	UST and piping location consistent with approved plans?		✓			✓													
7	Designated Operator Form recorded in HMS and current?		✓			✓													
8	Monthly Designated Operator Forms available onsite		✓			✓													
9	Facility Employee Training Log available, one person onsite.		✓			✓													
10a	Monitoring Plan Current and in HMS?	✓			✓			UPDATE REQ. DOES NOT MATCH SITE.											
10b	Response Plan Current and in HMS?		✓			✓													
	UST SYSTEM INSPECTION																		
11	Is monitor stating all functions normal at start of inspection?		✓			✓													
12	Audible and visual alarms functioning properly?		✓			✓													
a	Monitoring System Manufacturer's Name and Model #		VR. TLV. 350K																
b	Written alarm procedures are posted.		✓			✓													
13	Sticker/tag affixed to monitoring panel upon certification? 3/21/11		✓			✓													
14	UST system has approved overfill protection?		✓			✓													
a	Is EVR upgrade permitted and present?		✓			✓													
15	Is spill container in good condition and liquid free?		✓			✓													
16	Spill container drain functional or alternative available?		✓			✓													
17	Is **Fill containment sump** liquid/debris free?		✓			✓													
a	Sensor secured at lowest point ?		✓			✓													
	Sensor Model #	2085[illegible]			352														
b	Does sensor have sticker/tag affixed upon certification?		✓			✓													
18	Is **Piping containment sump** liquid/debris free?		✓			✓													
a	Sensor secured at lowest point near product line?		✓			✓													
	Sensor Model #	352			352														
b	Does sensor have sticker/tag affixed upon certification?		✓			✓													
c	Product Piping Manufacturer	SMITH			SMITH						Type (circle one)			DW		SW			
d	If DW piping can secondary piping drain to sump?		✓			✓													
19	Type of Wet or Dry Annular Space/Sensor #	W(D)409			W(D)409			W - D /			W - D /			W - D /			W - D /		
b	Sensor at lowest point to detect leak at earliest time?	YES			YES.														
20	**Dispenser containment** present?	YES																	
a	Dispenser containment properly monitored?	YES																	
	Sensor Model # or Type	VR. 322																	
b	Does sensor have sticker/tag affixed upon certification?	YES.																	
c	Dispenser containment free of liquid/debris?	NONE. FOUND.																	
21	Is **Other containment sump** liquid/debris free?																		
a	Sensor secured at lowest point ?																		
	Sensor Model #																		
b	Does sensor have sticker/tag affixed upon certification?																		
22	OTHER:																		
23	OTHER: VR - 837632 EXP 3/7/13	3/21/11 W/ DISCREPANCIES NO 208 IN UDET # T2 ALL SUMP.																	
24	OTHER: ICC - 3026747 EXP 9/1/13																		
25	OTHER: FTA - 1/31/14	6/13/11 VR. PLUG REPLACED BY FASTECH ON THE 91. STP																	
26	OTHER:																		
27	OTHER:																		
28	OTHER:																		

38-0039 DPW Rev 12/10

OFFICE COPY

COUNTY OF LOS ANGELES DEPARTMENT OF PUBLIC WORKS

"To Enrich Lives Through Effective And Caring Service"

www.888CleanLA.com

ENVIRONMENTAL PROGRAMS DIVISION

UNDERGROUND STORAGE TANK INSPECTION REPORT

Site Name CHEVRON # 206907 Site-File Number 015209 - 025251

Date 3/7/12 Inspection Number 705015

Refer to Title 23 of the California Code of Regulations (CCR), Chapters 6.7 of the Health and Safety Code (CHSC). The following Code sections are either in violation (V), or in compliance (C) with, the Underground Storage Tank laws and regulations, or compliance is not applicable (N).

ITEM NO.	REQUIREMENTS	Tank ID 1 Contents 91			Tank ID 2 Contents 87			Tank ID Contents			Tank ID Contents			Tank ID Contents			Tank ID Contents		
		V	C	N	V	C	N	V	C	N	V	C	N	V	C	N	V	C	N
	PRESSURIZED PIPING (single walled piping)																		
29	Line leak detector certified annually for 3.0 gph?																		
	Model #																		
	Sticker/tag affixed upon certification?																		
	OPTION 1																		
30	Hourly line leak detector monitoring performed?																		
31	Monthly 0.2 gph line test peformed?																		
	OPTION 2																		
32	Hourly line leak detector monitoring performed?																		
33	Annual 0.1 gph line test performed?																		
	ADDITIONAL PIPING TYPES (single walled piping)																		
	CONVENTIONAL SUCTION PIPING (single walled)																		
34	Piping integrity test performed every 3 years																		
35	Daily monitoring performed and logged																		
	SAFE SUCTION PIPING (single walled)																		
36	One check valve close to suction pump?																		
37	Contents drains back to tank if suction is released?																		
	GRAVITY (single walled)																		
38	Piping integrity test performed every 2 years?																		
	PRESSURIZED PIPING (double walled piping)																		
39	Line leak detector certified annually? 3/21/11	PLD			PLD														
	Model #																		
	Sticker/tag affixed upon certification?																		
	OPTION 1																		
40	Continuous monitoring of udc that shuts pump or shuts disp.		✓			✓													
41	Continuous monitoring of piping outside udc (failsafe & shuts pump)		✓			✓													
42	LLD that detects a 3.0 gph release.																		
	OPTION 2																		
43	Continuous monitoring for both piping inside and outside udc that activates alarm or stops flow of product at dispenser																		
44	LLD that detects a 3.0 gph release.																		
45	Annual piping integrity test @ .1gph																		
	EMERGENCY GENERATORS ONLY																		
46	Continuous monitoring system that activates an audible and visual alarm?																		
47	Monitoring system checked daily?																		
48	Annual piping integrity test @ .1gph																		
	ADDITIONAL PIPING TYPES (double walled piping)																		
	SAFE, CONVENTIONAL, GRAVITY (double walled)																		
49	Continuous monitoring of interstitial space																		
	ADDITIONAL SUMPS																		
	VAULT/TRANSITION SUMPS																		
50	Is Sensor Location free of liquid																		
	Sensor Model #																		
	SENSORS																		
51	All sensors correct for type of system and operational.		✓			✓													

3/21/11 & 3/7/12 CERTIFICATION CERTIFIED DURING TNS

EMERGENCY SHUT OFF SWITCH IS NOT WORKING PROPERLY LOS DELAY FOR 91 TURBINE

Receipt of a copy of this report acknowledged by : AKram (PRINT NAME) _____ (SIGNATURE) 03/07/12 (DATE)

38-0041 DPW Rev 12/10

OFFICE COPY

COUNTY OF LOS ANGELES DEPARTMENT OF PUBLIC WORKS
"To Enrich Lives Through Effective And Caring Service"
www.888CleanLA.com

ENVIRONMENTAL PROGRAMS DIVISION

☐ NOTICE ☐ NOTICE OF NON COMPLIANCE ☒ NOTICE OF VIOLATION ORDER TO COMPLY

Date 3/7/12 Permit 203064

Owner/Operator CHEVRON Site/File 018209-025281

Site Name CHEVRON STATION INC. #206947 Violation # TBD. 706881

Site Address 4015 W. CENTURY. City, Zip INGLEWOOD 90304

Mailing Address _____ City, Zip _____

A recent inspection of your facility revealed the following conditions and/or practices relating to hazardous materials underground storage tanks (USTs) which are violations of California Health and Safety Code (CH&SC) Chapter 6.7; Los Angeles County Code (LACC), Title 11, Division 4 and/or the conditions and limitations of the above permit.

YOU ARE HEREBY DIRECTED to submit to the office indicated below, the following items checked:

☐ **ADDITIONS/MODIFICATIONS TO THE UNDERGROUND STORAGE TANK FACILITY – CH&SC 25284**

- ☐ Complete and sign the Application for Modification (green form).
- ☐ An application fee of $_____ payable to the County of Los Angeles Department of Public Works.
- ☐ A letter indicating all of the additions/modifications.
- ☐ Four (4) sets of plans indicating the location of all additions/modifications

List discrepancies from approved plans dated _____:

1. MONITORING SYSTEM CERT CONDUCTED 3/21/11 W/ DISCREPANCIES
2. NO SB989 RETEST FOR UDC 3/4-5/6
3. MONITORING PLAN NOT CURRENT.
4. V/R. PLLD REPLACE BY FASTECH ON 6/13/11 OR THE 91-STP. NO CERTIFICATION AFTER INSTALL/ PLLD WITH NO TAG/STICKER AFFIXED

****Asbuilts showing the above modifications and any other modifications which were not indicated on plans approved by this office. (Changes must be highlighted)**

☒ **OTHER**

SUBMIT AT THE AN ACCURATE MONITORING SYSTEM CERTIFICATION FOR THE ALL UST MONITORING COMPONENTS TESTED 3/7/12

- PROVIDE CURRENT SB989 RETEST FOR UDC 3/4-5/6 FOR FAILED RESULTS 5/6/10
- SUBMIT AN ACCURATE MONITORING PLAN FOR EACH OCTANE TANK.
- PROVIDE PROOF OF CERTIFICATION FOR V/R PLLD ON THE 91-STP AFTER INSTALL

OR

SUBMIT A LETTER STATING WHY THE V/R. PLLD WAS NOT CERTIFIED & WHY NO STICKER/TAG WAS AFFIXED TO THE PLLD. ALSO STEPS CHEVRON will TAKE TO PREVENT THIS OCCURENCE.

YOU ARE FURTHER DIRECTED to submit to the office below evidence of compliance with the above directives by no later than fifteen (15) days from the date on this Notice, unless otherwise directed above. Failure to comply with the Underground Storage Tank laws and regulations may subject you to a civil penalty of not less than $500 or more than $5,000, or by one year in county jail or both. Additionally pursuant to LACC Title 1, § 1.25.040, each violation of any provision of this Code and each separate offense is subject to an administrative fine up to $1,000 for each separate day during which any violation occurs or continues. Furthermore, a noncompliance fee may be imposed to recover the cost incurred by this Department in the enforcement of LACC.

If you have any questions regarding this matter, please contact RAMIRO MARIANO, [ ] Monday through Friday, 8 a.m. to 9:30 a.m. or [ ] Monday through Thursday, 7 a.m. to 5:30 p.m. at (310) 534-4862

Inspected By: _____ Signature

COUNTY OF LOS ANGELES
DEPARTMENT OF PUBLIC WORKS
ENVIRONMENTAL PROGRAMS DIVISION
24320 S NAPOLEON AVE
LOMITA CA 90717-1194

Receipt of a copy of this report acknowledged by:

Print Name:	Akram	Title:	Station Manager
Signature:	Akram	Date:	03/07/12

38-0036 DPW Rev.1/09

OFFICE COPY

COUNTY OF LOS ANGELES DEPARTMENT OF PUBLIC WORKS
"To Enrich Lives Through Effective And Caring Service"
www.888CleanLA.com

ENVIRONMENTAL PROGRAMS DIVISION

☐ NOTICE ☐ NOTICE OF NON COMPLIANCE ☒ NOTICE OF VIOLATION ORDER TO COMPLY

Date 3/7/12 Permit 203064

Owner/Operator CHEVRON Site/File 018209-025281

Site Name CHEVRON STATION INC. #206947 Violation # TBD. 706881

Site Address 4015 W. CENTURY. City, Zip INGLEWOOD 90304

Mailing Address _____ City, Zip _____

A recent inspection of your facility revealed the following conditions and/or practices relating to hazardous materials underground storage tanks (USTs) which are violations of California Health and Safety Code (CH&SC) Chapter 6.7; Los Angeles County Code (LACC), Title 11, Division 4 and/or the conditions and limitations of the above permit.

YOU ARE HEREBY DIRECTED to submit to the office indicated below, the following items checked:

☐ **ADDITIONS/MODIFICATIONS TO THE UNDERGROUND STORAGE TANK FACILITY – CH&SC 25284**

- ☐ Complete and sign the Application for Modification (green form).
- ☐ An application fee of $_____ payable to the County of Los Angeles Department of Public Works.
- ☐ A letter indicating all of the additions/modifications.
- ☐ Four (4) sets of plans indicating the location of all additions/modifications

List discrepancies from approved plans dated _____:

1. MONITORING SYSTEM CERT CONDUCTED 3/21/11 W/ DISCREPANCIES
2. NO SB989 RETEST FOR UDC 3/4 - 5/6
3. MONITORING PLAN NOT CURRENT.
4. V/R. PLLD REPLACE BY FASTECH ON 6/13/11 OR THE 91-STP. NO CERTIFICATION AFTER INSTALL/ PLLD WITH NO TAG/STICKER AFFIXED

Asbuilts showing the above modifications and any other modifications which were not indicated on plans approved by this office. (Changes must be highlighted)

☐ OTHER

SUBMIT AN ACCURATE MONITORING SYSTEM CERTIFICATION FOR ALL UST MONITORING COMPONENTS TESTED 3/7/12

- PROVIDE CURRENT SB989 RETEST FOR UDC 3/4 - 5/6 FOR FAILED RESULTS 5/6/10
- SUBMIT AN ACCURATE MONITORING PLAN FOR EACH OCTANE TANK.
- PROVIDE PROOF OF CERTIFICATION FOR V/R PLLD ON THE 91-STP AFTER INSTALL

OR

SUBMIT A LETTER STATING WHY THE V/R. PLLD WAS NOT CERTIFIED & WHY NO STICKER/TAG WAS AFFIXED TO THE PLLD. ALSO STEPS CHEVRON WILL TAKE TO PREVENT THIS OCCURENCE.

YOU ARE FURTHER DIRECTED to submit to the office below evidence of compliance with the above directives by no later than fifteen (15) days from the date on this Notice, unless otherwise directed above. Failure to comply with the Underground Storage Tank laws and regulations may subject you to a civil penalty of not less than $500 or more than $5,000, or by one year in county jail or both. Additionally pursuant to LACC Title 1, § 1.25.040, each violation of any provision of this Code and each separate offense is subject to an administrative fine up to $1,000 for each separate day during which any violation occurs or continues. Furthermore, a noncompliance fee may be imposed to recover the cost incurred by this Department in the enforcement of LACC.

If you have any questions regarding this matter, please contact RAMIRO MARIANO, [X] Monday through Friday, 8 a.m. to 9:30 a.m. or [ ] Monday through Thursday, 7 a.m. to 5:30 p.m. at (310) 534-4862

Inspected By: _____ Signature

COUNTY OF LOS ANGELES
DEPARTMENT OF PUBLIC WORKS
ENVIRONMENTAL PROGRAMS DIVISION
24320 S NARBONNE AVE
LOMITA CA 90717-1194

Receipt of a copy of this report acknowledged by:

Print Name: Akram	Title: Station Manager
Signature: Akram	Date: 03/07/12

38-0036 DPW Rev.1/09

OFFICE COPY

TRANS: VIOL HMS VIOLATION DISPLAY/UPDATE OPER: E487516
PROG: PWC180 04/13/10 10:00:20

ACTION: B (A)DD (C)HANGE (D)ELETE (B)ROWSE A(S)SC # BROWSE
FILE #: 018209 025281 NAME: CHEVRON STATIONS INC #206907 SEC? N STAT: PERM
STREET #: 4015 FR: DR: W NAME: CENTURY SF: BLVD UN:
CITY: INGLEWOOD ZIP: 90304 1621 AREA: 2E TEL: 310 674 3225
VIOL #: V 000644318 VIOL TYPE: I INFN VIOL DT: 040610 VIOL DISP: Comp
ASSC #: I 000642672 ASSC # TYPE: T SCHI ASSC # DT: 032410 ASSC # DISP: FOLL

ORDS VIOL: _____ REG BOARD CASE #: _____
VIOL INFO: 12/2/08_OSDO_SHOWS_11/20/09-EXPIRED_DO_ICC_CERT._____
_____

REQ ACT: SUBMIT_UPDATED_OSDO_____
_____

RESULTS: OSDO DATED 4/7/10 SUBMITTED BY EMAIL TO THE LOMITA REG OFFICE 4/9/10
_____

ASSIGN DT: 040210 DUE DT: 041910 ASSIGN TO: 47913_ CWH___
START DT: _____ COMP DT: 4/13/10 COMP BY: _____ CWH
DMS LINK: HTTP://PWDMS04/CSHMSEPDUSTRESULTS.ASP?DOCNO=000644318&DOCTYPE=VIOL
LAST TRAN/DATE/OPER: VIOL 040610 E487516

END OF ENTRIES

Horrocks, Chad

From: Tamamian, Maurice [mrct@chevron.com]
Sent: Friday, April 09, 2010 10:55 AM
To: Horrocks, Chad
Subject: Chevron Facility # 206907 Expired ICC Certification
Attachments: Chevron # 206907 DO Statement .pdf; DO Addendum.pdf; DO Certificate.pdf; UST NTC.pdf

Importance: High

Chad Horrocks,

This letter is in response to the notice issued on April 2, 2010 to Chevron Station # 206907 located at 4015 W Century Blvd Inglewood CA, 90304-1621.

1) Requirement # 8 - Designated Operator statement shows expired ICC Certification.
✓ Attached please find updated Designated Operator statement, Chevron Employee Designated Operator Addendum and ICC Certification.

The Attached documents should put the station back into compliance. Please contact me with question or concerns you may have.

Thank you,

Maurice K, Tamamian
Retail HES Specialist

Chevron USA Inc.
145 S. State College Blvd, Suite 400
Brea, CA. 92821
Tel: (714) 671-3257
Cell: (818) 430-0655
Fax: (866) 958-1015
MRCT@chevron.com

Our Family of Brands

FORM VALID JULY 1, 2011 TO JUNE 30, 2012

DPW USE ONLY:
SITE-FILE NO. 16269 - 25284 AREA 25
APPLICATION NO. A715945
HMUSP NO. P 2030611

APPLICATION FOR NEW CONSTRUCTION

COUNTY OF LOS ANGELES DEPARTMENT OF PUBLIC WORKS
Environmental Programs Division
900 South Fremont Avenue, 3rd Floor Annex Building
Alhambra, CA 91803-1331
Phone No. (626) 458-3517 Fax No. (626) 458-3569
www.CleanLA.com

** See instructions on back of this form**

UNDERGROUND STORAGE TANKS (USTs) 17622 - 24119
- ☐ NEW CONSTRUCTION PLAN CLEARANCE
- ☐ PERMIT ADDENDUM
- ☐ PIPING REPLACEMENT REVIEW

A OWNER INFORMATION:

CHEVRON #206907
OWNER/FACILITY NAME
145 S. State College Blvd.
MAILING ADDRESS
Brea, CA 92633
CITY STATE ZIP
4015 CENTURY INGLEWOOD CA, 90304
FACILITY ADDRESS

B UST FACILITY INFORMATION:

NUMBER OF EXISTING USTs AT SITE: 3
NUMBER OF USTs TO BE INSTALLED: Ø
NUMBER OF USTs TO BE REMOVED: Ø
(SEPARATE CLOSURE APPLICATION REQUIRED)
NET NUMBER OF USTs AT SITE: 3

C NEW CONSTRUCTION PLAN CLEARANCE APPLICATIONS MUST BE ACCOMPANIED BY:

☐ Unified Program (UP) UST – FACILITY INFORMATION and TANK INFORMATION forms for each tank to be installed or each tank affected by replacement piping.

☐ At least four (4) sets of construction plans and specifications.

NUMBER OF USTs:	PLAN CLEARANCE FEE:
1	$524.00
2	$645.00
3	$766.00
4	$887.00
5	$1008.00
6 OR MORE	$403.00 + $121.00 PER TANK

New construction plan clearance fee. Enter amount: $ 444 00

D SYSTEM MODIFICATION OR CHANGE PROPOSED: FASTECH CALLED TO SITE C6/D START. ON VEEDER-ROOT

E ADDENDUM APPLICATIONS MUST BE ACCOMPANIED BY:

☐ UP USTs TANK PAGE 1 & TANK PAGE 2 forms for each tank modified or changed.

☐ Four (4) sets of construction plans, specifications, and/or explanation of modifications or changes.

☐ Permit Addendum Fee of **$444** ..... $

MAKE CHECKS PAYABLE TO: ***"LOS ANGELES COUNTY DEPARTMENT OF PUBLIC WORKS"***

F APPLICANT OR REPRESENTATIVES:

SIGNATURE [signature] ☐ OWNER ☐ OPERATOR ☒ CONTRACTOR

PRINT NAME James Royal Hen DATE 6/27/12

CONTRACTOR NAME FUELING SERVICE TECHNOLOGY LICENSE NO. 794519 CLASS A, HAZ-CAL-C10

ICC UST INSTALLER/RETROFIT AND/OR TECHNICIAN NAME(s) MEJIA ABSALOM ICC UST NO(s). 8008454

Complete Certification of Compliance with Los Angeles County Lobbyist Ordinance on back

INSTRUCTIONS

Hazardous Materials Underground Storage Permit (HMUSP)
New Construction Plan Clearance, Permit Addendum, or Piping Replacement Review

Do not use this form for closure, transfer, or renewal of an existing HMUSP (Operating Permit) or Unified Program (UP) Permit.

This application is for authorization to construct or modify hazardous material UST facilities only. A separate HMUSP or UP Permit, is required to operate the approved system. This application will not be approved unless a valid HMUSP or UP Permit application is on file with the Department of Public Works.

A The Owner/Operator, Facility name, mailing address and facility address on this form must correspond with the information on the UP UST FACILITY INFORMATION form.

B This application must be submitted for new construction (installation of new tanks) plan clearance, piping replacement, or addendum to an existing HMUSP. Specify the number of tanks to be installed and the total number of tanks after installation. Existing facilities with a valid operational HMUSP or UP Permit, need not make a separate HMUSP application to add or modify tanks. Work must commence within 180 days from the date of issuance of plan approval or the application is void. An extension of up to 180 days may be granted at one-half the initial plan check application fee. If construction work has not commenced within 360 days from the date of plan approval issuance, such plan approval shall be null and void.

C Plans and specifications submitted for a new construction plan clearance must conform to the California Health and Safety Code, Division 20, Chapter 6.7, the California Code of Regulations, Title 23, Division 3, Chapter 16, Los Angeles County Code, Title 11, Division 4, and shall be to the satisfaction of the Department of Public Works. Other clearances such as local fire department, building and safety, and either South Coast Air Quality Management District or Antelope Valley Air Quality Management District may also be required.

In addition to the plan clearance fee, an HMUSP permit application fee will be required when applying to construct a new facility. No refund of current year HMUSP fees due will be allowed for a net decrease in the number of tanks. State surcharge or service fees paid on existing or renewed tanks are not transferable to new tanks.

D Specify the type of modification or change to existing tanks. Types of modifications and changes requiring an addendum include: repair of tanks, replacements of piping, change or addition of hazardous materials stored, change in monitoring equipment, change of overfill protection devices, or additions or modifications to dispenser containment devices.

E A fee of $444 must be submitted for each addendum. Where a previously unregistered tank is added to an existing HMUSP, an additional application fee including maintenance fee will be charged.

F This form and each UP UST form must be signed by one of the following:

1. The tank owner, operator, or Unified Program facility permit owner or operator.
2. A principal executive officer at the level of vice-president or by an authorized representative responsible for the overall operation of the facility where the tank(s) are located.
3. A general partner proprietor.
4. A principal executive officer, ranking elected official, or authorized representative of a public agency.
5. An authorized representative, including an architect or contractor responsible for the installation of the new tanks or any modifications or changes to existing tanks.

All post construction requirements such as primary containment testing, secondary containment testing, monitoring system certification, soil sampling closure reports, and the completed UNIFIED PROGRAM UST INSTALLATION form must be submitted upon completion of work.

INCOMPLETE APPLICATIONS WILL NOT BE PROCESSED.

CERTIFICATION OF COMPLIANCE WITH
LOS ANGELES COUNTY LOBBYIST ORDINANCE

This is to certify that I, as permit applicant for the project located at 4015 Century Blvd. Inglewood
LOCATION ADDRESS

am familiar with the requirements of Los Angeles County Code Chapter 2.160 et seq., (relating to the Los Angeles County Lobbyist Ordinance) and all persons acting on behalf of myself have complied and will continue to comply therewith through the application process.

James Loyal Hunt
APPLICANT (PRINT NAME)

APPLICANT SIGNATURE

Testing Service Technology
COMPANY NAME (If employed by an entity/agency)

6/27/12
DATE

If you suspect fraud or wrongdoing by a County employee, please report it to the County Fraud Hotline at 1-800-544-6861 or www.lacountyfraud.org. You may remain anonymous.

CERTIFICATE OF LIABILITY INSURANCE

DATE (MM/DD/YYYY): 03/29/2012

THIS CERTIFICATE IS ISSUED AS A MATTER OF INFORMATION ONLY AND CONFERS NO RIGHTS UPON THE CERTIFICATE HOLDER. THIS CERTIFICATE DOES NOT AFFIRMATIVELY OR NEGATIVELY AMEND, EXTEND OR ALTER THE COVERAGE AFFORDED BY THE POLICIES BELOW. THIS CERTIFICATE OF INSURANCE DOES NOT CONSTITUTE A CONTRACT BETWEEN THE ISSUING INSURER(S), AUTHORIZED REPRESENTATIVE OR PRODUCER, AND THE CERTIFICATE HOLDER.

IMPORTANT: If the certificate holder is an ADDITIONAL INSURED, the policy(ies)must be endorsed. If SUBROGATION IS WAIVED, subject to the terms and conditions of the policy, certain policies may require an endorsement. A statement on this certificate does not confer rights to the certificate holder in lieu of such endorsement(s).

PRODUCER

Willis of Seattle, Inc.
c/o 26 Century Blvd.
P. O. Box 305191
Nashville, TN 37230-5191

CONTACT NAME:
PHONE (A/C, NO, EXT): 877-945-7378 | FAX (A/C, NO): 888-467-2378
E-MAIL ADDRESS: certificates@willis.com

INSURER(S) AFFORDING COVERAGE	NAIC #
INSURER A: Evanston Insurance Company	35378-000
INSURER B: Wausau Underwriters Insurance Company	26042-001
INSURER C: RSUI Indemnity Company	22314-000
INSURER D: Alaska National Insurance Company	38733-001
INSURER E:	
INSURER F:	

INSURED

Fueling and Service Technologies, Inc.
7050 Village Drive
Suite D
Buena Park, CA 90621

COVERAGES CERTIFICATE NUMBER: 17594260 REVISION NUMBER:

THIS IS TO CERTIFY THAT THE POLICIES OF INSURANCE LISTED BELOW HAVE BEEN ISSUED TO THE INSURED NAMED ABOVE FOR THE POLICY PERIOD INDICATED. NOTWITHSTANDING ANY REQUIREMENT, TERM OR CONDITION OF ANY CONTRACT OR OTHER DOCUMENT WITH RESPECT TO WHICH THIS CERTIFICATE MAY BE ISSUED OR MAY PERTAIN. THE INSURANCE AFFORDED BY THE POLICIES DESCRIBED HEREIN IS SUBJECT TO ALL THE TERMS, EXCLUSIONS AND CONDITIONS OF SUCH POLICIES. LIMITS SHOWN MAY HAVE BEEN REDUCED BY PAID CLAIMS.

INSR LTR	TYPE OF INSURANCE	ADD'L INSRD	SUBR WVD	POLICY NUMBER	POLICY EFF (MM/DD/YYYY)	POLICY EXP (MM/DD/YYYY)	LIMITS	
A	GENERAL LIABILITY			11PKG02604	11/1/2011	11/1/2012	EACH OCCURRENCE	$ 1,000,000
	X COMMERCIAL GENERAL LIABILITY						DAMAGE TO RENTED PREMISES (Ea occurence)	$ 50,000
	CLAIMS-MADE X OCCUR						MED EXP (Any one person)	$ 5,000
							PERSONAL & ADV INJURY	$ 1,000,000
	GEN'L AGGREGATE LIMIT APPLIES PER						GENERAL AGGREGATE	$ 1,000,000
	POLICY X PRO-JECT LOC						PRODUCTS - COMP/OP AGG	$ 2,000,000
								$
B	AUTOMOBILE LIABILITY			ASJ291457955011	11/1/2011	11/1/2012	COMBINED SINGLE LIMIT (Ea accident)	$ 1,000,000
	X ANY AUTO						BODILY INJURY (Per person)	$
	ALL OWNED AUTOS / SCHEDULED AUTOS						BODILY INJURY (Per accident)	$
	HIRED AUTOS / NON-OWNED AUTOS						PROPERTY DAMAGE (Per accident)	$
								$
A	UMBRELLA LIAB X OCCUR			11EFX00277	11/1/2011	11/1/2012	EACH OCCURRENCE	$ 4,000,000
C	X EXCESS LIAB CLAIMS-MADE			NHA229230	11/1/2011	11/1/2012	AGGREGATE	$ 4,000,000
	DED X RETENTION $ 10,000							$
D	WORKERS COMPENSATION AND EMPLOYERS' LIABILITY Y/N			12DWS08338	4/1/2012	4/1/2013	X WC STATU-TORY LIMITS / OTH-ER	
	ANY PROPRIETOR/PARTNER/EXECUTIVE OFFICER/MEMBER EXCLUDED? N/A						E.L. EACH ACCIDENT	$ 1,000,000
	(Mandatory in NH) If yes, describe under DESCRIPTION OF OPERATIONS below						E.L. DISEASE - EA EMPLOYEE	$ 1,000,000
							E.L. DISEASE - POLICY LIMIT	$ 1,000,000

DESCRIPTION OF OPERATIONS / LOCATIONS / VEHICLES (Attach Acord 101, Additional Remarks Schedule, if more space is required)

Policy #11EFX00277 is excess over General Liability & Employers Liability. Policy #NHA229230 is excess over Auto Liability.

CERTIFICATE HOLDER

Evidence of Coverage
.
.

CANCELLATION

SHOULD ANY OF THE ABOVE DESCRIBED POLICIES BE CANCELLED BEFORE THE EXPIRATION DATE THEREOF, NOTICE WILL BE DELIVERED IN ACCORDANCE WITH THE POLICY PROVISIONS.

AUTHORIZED REPRESENTATIVE

Coll:3681279 Tpl:1423778 Cert:17594260

© 1988-2010 ACORD CORPORATION. All rights reserved.

The ACORD name and logo are registered marks of ACORD

State Of California
CONTRACTORS STATE LICENSE BOARD
ACTIVE LICENSE

794519 CORP

FUELING AND SERVICE
TECHNOLOGIES INC

A HAZ C21 C10

05/31/2013 www.cslb.ca.gov

Technical Training Certification

Certificate of Completion

This certificate is issued in recognition that

Absalom Mejia
Technician #836596

has satisfactorily completed

Veeder-Root Startup & Service Technician (Level 4)
in
TLS-3XX UST Monitoring Systems
(including Secondary Containment Vacuum Sensing - CA only)

Lewis Belt, Technical Training Manager

VEEDER-ROOT

1/14/2012
Date of Issue

1/13/2014
Expiration Date

INTERNATIONAL CODE COUNCIL

ABSALOM MEJIA

The International Code Council attests that the individual named on this certificate has satisfactorily demonstrated knowledge as required by the International Code Council by successfully completing the prescribed written examination based on codes and standards then in effect, and is hereby issued this certification as:

California UST Service Technician

Given this day of April 23, 2012

Certificate No. 8008454

William D Dupler
President, Board of Directors

Richard P. Weiland
Chief Executive Officer

ICC INTERNATIONAL CODE COUNCIL®

INTERNATIONAL CODE COUNCIL, INC. CERTIFIED WASHINGTON, D.C.

This certificate is the property of ICC and must be returned to ICC in the event of suspension or revocation of the certificate.

UNIFIED PROGRAM CONSOLIDATED FORM
UNDERGROUND STORAGE TANK

OPERATING PERMIT APPLICATION – FACILITY INFORMATION

(One form per facility)

TYPE OF ACTION *(Check one item only)* 400
☐ 1. NEW PERMIT ☐ 5. CHANGE OF INFORMATION ☐ 7. PERMANENT FACILITY CLOSURE
☒ 3. RENEWAL PERMIT ☐ 6. TEMPORARY FACILITY CLOSURE ☐ 9. TRANSFER PERMIT

I. FACILITY INFORMATION

TOTAL NUMBER OF USTs AT FACILITY 402	FACILITY ID # *(Agency Use Only)* 1
2	19-019-025281

BUSINESS NAME *(Same as Facility Name or DBA – Doing Business As)* 3
Chevron Station# 206907

BUSINESS SITE ADDRESS 103	CITY 104.
4015 W Century Blvd	Inglewood, CA 90304

FACILITY TYPE 403. ☒ 1. MOTOR VEHICLE FUELING ☐ 2. FUEL DISTRIBUTION ☐ 3. FARM ☐ 4. PROCESSOR ☐ 6. OTHER

Is the facility located on Indian Reservation or Trust lands? 405. ☐ 1. Yes ☒ 2. No

II. PROPERTY OWNER INFORMATION

PROPERTY OWNER NAME 407	PHONE 408.
Chevron Products Company (a Chevron U.S.A. Inc. division)	925-842-9002

MAILING ADDRESS 409
P.O. Box 6004, Attn: Permit Desk

CITY 410	STATE 411.	ZIP CODE 412.
San Ramon	CA	94583

III. TANK OPERATOR INFORMATION

TANK OPERATOR NAME 428-1.	PHONE 428-2
Chevron Products Company (a Chevron U.S.A. Inc. division)	925-842-9002

MAILING ADDRESS 428-3
P.O. Box 6004, Attn: Permit Desk

CITY 428-4	STATE 428-5	ZIP CODE 428-6
San Ramon	CA	94583

IV. TANK OWNER INFORMATION

TANK OWNER NAME 414.	PHONE 415.
Chevron Products Company (a Chevron U.S.A. Inc. division)	925-842-9002

MAILING ADDRESS 416.
P.O. Box 6004, Attn: Permit Desk

CITY 417.	STATE 418	ZIP CODE 419
San Ramon	CA	94583

OWNER TYPE: 420.
☒ 1. CORPORATION ☐ 2. COUNTY AGENCY ☐ 3. STATE AGENCY
☐ 4. FEDERAL AGENCY ☐ 5. NON-GOVERNMENT ☐ 6 LOCAL AGENCY/DISTRICT

V. BOARD OF EQUALIZATION UST STORAGE FEE ACCOUNT NUMBER

0 3 1 9 1 3 — Call the State Board of Equalization, Fuel Tax Division, if there are questions. 421.

VI. PERMIT HOLDER INFORMATION

Issue permit and send legal notifications and mailings to: 423
☐ 1. FACILITY OWNER ☐ 4. TANK OPERATOR
☒ 3. TANK OWNER ☐ 5. FACILITY OPERATOR

SUPERVISOR OF DIVISION, SECTION, OR OFFICE *(Required for Public Agencies Only)* 406.

VII. APPLICANT SIGNATURE

CERTIFICATION: I certify that the information provided herein is true, accurate, and in full compliance with legal requirements.

APPLICANT SIGNATURE	DATE 424.	PHONE 425.
Charles Bittle	06/28/2011	925-842-9002

APPLICANT NAME (print) 426.	APPLICANT TITLE 427
Chevron Products Company/ Charles Bittle	Chevron Retail HES Permit Desk

UNIFIED PROGRAM CONSOLIDATED FORM
FACILITY INFORMATION
BUSINESS OWNER/OPERATOR IDENTIFICATION

I. IDENTIFICATION

FACILITY ID # 19-019-032821	BEGINNING DATE 12/21/2010	ENDING DATE 12/30/2011	
BUSINESS NAME (Same as FACILITY NAME or DBA- Doing Business As) **Chevron Station# 206907**		BUSINESS PHONE 310-674-3225	
BUSINESS ADDRESS 4015 W CENTURY BLVD		BUSINESS FAX:	
CITY INGLEWOOD	CA	ZIP CODE 90304	COUNTY LOS ANGELES
DUN & BRADSTREET 00-914-0559	PRIMARY SIC 5541		PRIMARY NAICS 447110
BUSINESS MAILING ADDRESS P.O. Box 6004			
BUSINES MAILING CITY San Ramon	STATE CA		ZIP CODE 94583
BUSINESS OPERATOR NAME Chevron Station# 206907		BUSINESS OPERATOR PHONE 310-674-3225	

II. BUSINESS OWNER

OWNER NAME Chevron Products Company, Attn: Permit Desk	OWNER PHONE 925-842-9002	
OWNER MAILING ADDRESS P.O. Box 6004		
CITY San Ramon	STATE CA	ZIP CODE 94583-0904

III. ENVIRONMENTAL CONTACT

CONTACT NAME Chevron Products Company, Attn: Permit Desk	CONTACT PHONE 925-842-9002	
CONTACT MAILING ADDRESS P.O. Box 6004	CONTACT EMAIL PermitDesk@Chevron.com	
CITY San Ramon	STATE CA	ZIP CODE 94583

IV. EMERGENCY CONTACTS

-PRIMARY	SECONDARY
NAME: Manager	NAME: Chevron Emergency Information Center
TITLE: Station Operator	TITLE: Staff
BUSINESS PHONE: 310-674-3225	BUSINESS PHONE: 800-231-0623
24-HOUR PHONE: 800-231-0623	24-HOUR PHONE: 800-231-0623
PAGER #:	PAGER #:

ADDITIONAL LOCALLY COLLECTED INFORMATION BILLING ADDRESS: Chevron Product Company, Attn: Permit Desk, P.O.Box 6004, San Ramon, CA 94583.

Certification: Based on my inquiry of those individuals responsible for obtaining the information, I certify under penalty of law that I have personally examined and am familiar with the information submitted and believe the information is true accurate and complete.

Signature of Owner/Operator	DATE	NAME OF DOCUMENT PREPARER
	12/21/2010	Jim Hartman
NAME OF SIGNER (print) Jim Hartman	TITLE OF SIGNER Chevron Retail HES Permit Desk	

UNIFIED PROGRAM CONSOLIDATED FORM
FACILITY INFORMATION

BUSINESS ACTIVITIES

I. FACILITY IDENTIFICATION

FACILITY ID #		EPA ID # (Hazardous Waste Only)	2
	1	CAR000125500	

BUSINESS NAME (Same as FACILITY NAME or DBA-Doing Business As) 3

Chevron Station # 206907

Business Site Address: 4015 W Century Blvd 103

Business Site City: Inglewood	**CA**	**Zip Code 90304** 105

II. ACTIVITIES DECLARATION

NOTE: If you check YES to any part of this list, please submit the Business Owner/Operator Identification page.

Does your facility.....	If Yes, please complete these pages the UPCF...		
A. HAZARDOUS MATERIALS Have onsite (for any purpose) at any one time, hazardous materials at or above 55 gallons for liquids, 500 pounds for solids, or 200 cubic feet for compressed gases (include liquids in ASTs and USTs); or the applicable Federal threshold quantity for an extremely hazardous substance specified in 40 CFR Part 355, Appendix A or B; or handle radiological materials in quantities for which an emergency plan is required pursuant to 10 CFR Parts 30, 40, or 70?	☒ **YES** ☐ NO	4	HAZARDOUS MATERIALS INVENTORY- CHEMICAL DESCRIPTION
B. REGULATED SUBSTANCES Have Regulated Substances stored onsite in quantities greater than the threshold quantities established by the California Accidental Release prevention Program (CalARP)?	☐ **YES** ☒ NO	4a	Coordinate with you local Agency Responsible for CalARP
C. Underground STORAGE TANKS (USTs) Own or operate underground storage tanks?	☒ YES ☐ **NO**	5	UST Facility (Formerly SWRCB Form A) UST Tank (one per tank) (Formerly Form B)
D. ABOVE GROUND PETROLEUM STORAGE TANKS (ASTs) Own or operate ASTs above these thresholds: Store greater than 1,320 gallons of petroleum products (new or used) in aboveground tanks or containers.	☐ YES ☒ **NO**	8	NO FORM REQUIRED TO CUPAS
E. HAZARDOUS WASTE Generate hazardous waste?	☒ **YES** ☐ NO	9	EPA ID NUMBER---provided at the top of this page
Recycle more than 100 kg/month of excluded or exempted recyclable materials (per HSC §25143.2)?	☐ YES ☒ **NO**	10	RECYCLE MATERIALS REPORT (one per recycler)
Treat hazardous waste onsite?	☐ YES ☒ **NO**	11	ON-SITE HAZARDOUS WASTE TREATMENT – FACILITY ON-SITE HAZARDOUS WASTE TREATMENT – UNIT (one page per unit)
Treatment subject to financial assurance requirements (for Permit by Rule and Conditional Authorization)?	☐ YES ☒ **NO**	12	CERTIFICATION OF FINANCIAL ASSURANCE
Consolidate hazardous waste generated at a remote site?	☐ YES ☒ **NO**	13	REMOTE WASTE/CONSOLIDATION SITE ANNUAL NOTIFICATION
Need to report the closure/removal of a tank that was classified as hazardous waste and cleaned onsite?	☐ YES ☒ **NO**	14	HAZARDOUS WASTETANK CLOSURE CERTIFICATION
Generate in any single calendar month 1,000 kilograms (kg) (2,000 pounds) or more of federal RCRA hazardous waste, or generate in any single calendar month, or accumulation at any time, 1 kg (2.2 pounds) of RCRA acute hazardous waste; or generate or accumulate at any time more than 100 kg (220 pounds) of spill cleanup materials contaminated with RCRA acute hazardous waste.	☐ YES ☒ **NO**	14a	Obtain federal EPA ID Number, file Biennial Report (EPA Form 8700-13A/B), and satisfy requirements for RCRA Large Quantity Generator
Household Hazardous Waste (HHW) Collection site?	☐ YES ☒ **NO**	14b	See CUPA for required forms

F. LOCAL REQUIREMENTS 15

(You may also be required to provide additional information by your CUPA or local agency)

UNIFIED PROGRAM CONSOLIDATED FORM
UNDERGROUND STORAGE TANK

OPERATING PERMIT APPLICATION – TANK INFORMATION

(One form per UST)

TYPE OF ACTION *(Check one item only. For a UST closure or removal, complete only this section and Sections I, II, III, IV, and IX below)* 430

☐ 1. NEW PERMIT ☒ 3. RENEWAL PERMIT ☐ 5. CHANGE OF INFORMATION
☐ 6. TEMPORARY UST CLOSURE ☐ 7. UST PERMANENT CLOSURE ON SITE ☐ 8. UST REMOVAL

DATE UST PERMANENTLY CLOSED: 430a | DATE EXISTING UST DISCOVERED: 430b

I. FACILITY INFORMATION

FACILITY ID # *(Agency Use Only)*: 19 – 019 – 052821 1.

BUSINESS NAME *(Same as Facility Name or DBA – Doing Business As)* 3.
Chevron Station# 206907

BUSINESS SITE ADDRESS 103: 4015 W Century Blvd
CITY 104: Inglewood, CA 90304

II. TANK DESCRIPTION

TANK ID # 432.	TANK MANUFACTURER 433.	TANK CONFIGURATION: THIS TANK IS 434.
2	XERXES	☒ 1. A STAND-ALONE TANK ☐ 2. ONE IN A COMPARTMENTED UNIT (Complete one page for each compartment in the unit)
DATE UST SYSTEM INSTALLED 435.	TANK CAPACITY IN GALLONS 436.	NUMBER OF COMPARTMENTS IN THE UNIT 437.
12/15/1997	15,000	

III. TANK USE AND CONTENTS

TANK USE: ☒ 1a. MOTOR VEHICLE FUELING ☐ 1b. MARINA FUELING ☐ 1c. AVIATION FUELING 439.
☐ 3. CHEMICAL PRODUCT STORAGE ☐ 4. HAZARDOUS WASTE (Includes Used Oil) ☐ 5. EMERGENCY GENERATOR FUEL [HSC §25281.5(c)]
☐ 6. OTHER GENERATOR FUEL ☐ 95. UNKNOWN ☐ 99. OTHER (Specify): 439a.

CONTENTS – PETROLEUM: ☐ 1a. REGULAR UNLEADED ☐ 1c. MIDGRADE UNLEADED ☒ 1b. PREMIUM UNLEADED 440.
☐ 3. DIESEL ☐ 5. JET FUEL ☐ 6. AVIATION GAS
☐ 8. PETROLEUM BLEND FUEL ☐ 9. OTHER PETROLEUM (Specify): 440a.

NON-PETROLEUM: ☐ 7. USED OIL ☐ 10. ETHANOL
☐ 11. OTHER NON-PETROLEUM (Specify): 440b

IV. TANK CONSTRUCTION

TYPE OF TANK: ☐ 1. SINGLE WALL ☒ 2. DOUBLE WALL ☐ 95. UNKNOWN 443.

PRIMARY CONTAINMENT: ☐ 1. STEEL ☒ 3. FIBERGLASS ☐ 6. INTERNAL BLADDER 444.
☐ 7. STEEL + INTERNAL LINING ☐ 95. UNKNOWN ☐ 99. OTHER (Specify): 444a.

SECONDARY CONTAINMENT: ☐ 1. STEEL ☒ 3. FIBERGLASS ☐ 6. EXTERIOR MEMBRANE LINER ☐ 7. JACKETED 445.
☐ 90. NONE ☐ 95. UNKNOWN ☐ 99. OTHER (Specify): 445a.

OVERFILL PREVENTION: ☒ 1. AUDIBLE & VISUAL ALARMS ☐ 2. BALL FLOAT ☒ 3. FILL TUBE SHUT-OFF VALVE 452.
☐ 4. TANK MEETS REQUIREMENTS FOR EXEMPTION FROM OVERFILL PREVENTION EQUIPMENT

V. PRODUCT / WASTE PIPING CONSTRUCTION

PIPING CONSTRUCTION: ☐ 1. SINGLE WALL ☒ 2. DOUBLE WALL ☐ 99. OTHER (Specify): 460.

SYSTEM TYPE: ☒ 1. PRESSURE ☐ 2. GRAVITY ☐ 3. CONVENTIONAL SUCTION ☐ 4. SAFE SUCTION [23 CCR §2636(a)(3)] 458.

PRIMARY CONTAINMENT: ☐ 1. STEEL ☒ 4. FIBERGLASS ☐ 8. FLEXIBLE ☐ 10. RIGID PLASTIC 464.
☐ 90. NONE ☐ 95. UNKNOWN ☐ 99. OTHER (Specify): 464a.

SECONDARY CONTAINMENT: ☐ 1. STEEL ☒ 4. FIBERGLASS ☐ 8. FLEXIBLE ☐ 10. RIGID PLASTIC 464b.
☐ 90. NONE ☐ 95. UNKNOWN ☐ 99. OTHER (Specify): 464c.

PIPING/TURBINE CONTAINMENT SUMP TYPE: ☒ 1. SINGLE WALL ☐ 2. DOUBLE WALL ☐ 90. NONE 464d.

VI. VENT, VAPOR RECOVERY (VR) AND RISER / FILL PIPE PIPING CONSTRUCTION

VENT PRIMARY CONTAINMENT	☐ 1. STEEL ☒ 4. FIBERGLASS ☐ 10. RIGID PLASTIC ☐ 90. NONE ☐ 99. OTHER (Specify):	464e. 464e1.
VENT SECONDARY CONTAINMENT	☐ 1. STEEL ☐ 4. FIBERGLASS ☐ 10. RIGID PLASTIC ☒ 90. NONE ☐ 99. OTHER (Specify):	464f. 464f1.
VR PRIMARY CONTAINMENT	☐ 1. STEEL ☒ 4. FIBERGLASS ☐ 10. RIGID PLASTIC ☐ 90. NONE ☐ 99. OTHER (Specify):	464g. 464g1.
VR SECONDARY CONTAINMENT	☐ 1. STEEL ☐ 4. FIBERGLASS ☐ 10. RIGID PLASTIC ☒ 90. NONE ☐ 99. OTHER (Specify):	464h. 464h1.
VENT PIPING TRANSITION SUMP TYPE	☐ 1. SINGLE WALL ☐ 2. DOUBLE WALL ☒ 90. NONE	464i.
RISER PRIMARY CONTAINMENT	☐ 1. STEEL ☒ 4. FIBERGLASS ☐ 10. RIGID PLASTIC ☐ 90. NONE ☐ 99. OTHER (Specify):	464j. 464j1.
RISER SECONDARY CONTAINMENT	☐ 1. STEEL ☐ 4. FIBERGLASS ☐ 10. RIGID PLASTIC ☒ 90. NONE ☐ 99. OTHER (Specify):	464k. 464k1.
FILL COMPONENTS INSTALLED	☒ 1. SPILL BUCKET ☒ 3. STRIKER PLATE/BOTTOM PROTECTOR ☒ 4. CONTAINMENT SUMP	451a-c.

VII. UNDER DISPENSER CONTAINMENT (UDC)

CONSTRUCTION TYPE: ☒ 1. SINGLE WALL ☐ 2. DOUBLE WALL ☐ 3. NO DISPENSERS ☐ 90. NONE 469a.

CONSTRUCTION MATERIAL: ☐ 1. STEEL ☒ 4. FIBERGLASS ☐ 10. RIGID PLASTIC ☐ 99. OTHER (Specify) 469b. 469c.

VIII. CORROSION PROTECTION

STEEL COMPONENT PROTECTION: ☐ 2. SACRIFICIAL ANODE(S) ☐ 4. IMPRESSED CURRENT ☐ 6. ISOLATION 448.

IX. APPLICANT SIGNATURE

CERTIFICATION: I certify that this UST system is compatible with the hazardous substance stored and that the information provided herein is true, accurate, and in full compliance with legal requirements.

APPLICANT SIGNATURE: Charles Bittle | DATE 06/28/2011 470.

APPLICANT NAME (print) **Chevron Products Co./ Charles Bittle** 471 | APPLICANT TITLE Chevron Retail HES Permit Desk 472.

UNIFIED PROGRAM CONSOLIDATED FORM
UNDERGROUND STORAGE TANK
OPERATING PERMIT APPLICATION – TANK INFORMATION (One form per UST)

TYPE OF ACTION *(Check one item only. For a UST closure or removal, complete only this section and Sections I, II, III, IV, and IX below)* 430.
☐ 1. NEW PERMIT ☒ 3. RENEWAL PERMIT ☐ 5. CHANGE OF INFORMATION
☐ 6. TEMPORARY UST CLOSURE ☐ 7. UST PERMANENT CLOSURE ON SITE ☐ 8. UST REMOVAL

DATE UST PERMANENTLY CLOSED: 430a. DATE EXISTING UST DISCOVERED: 430b.

I. FACILITY INFORMATION

FACILITY ID # *(Agency Use Only)*: 1 6 – 0 1 9 – 0 5 2 8 2 1 1

BUSINESS NAME *(Same as Facility Name or DBA – Doing Business As)* 3.
Chevron Station# 206907

BUSINESS SITE ADDRESS 103.: 4015 W Century Blvd
CITY 104.: Inglewood, CA 90304

II. TANK DESCRIPTION

TANK ID # 432.	TANK MANUFACTURER 433.	TANK CONFIGURATION: THIS TANK IS 434.
1	XERXES	☒ 1. A STAND-ALONE TANK ☐ 2. ONE IN A COMPARTMENTED UNIT (Complete one page for each compartment in the unit)
DATE UST SYSTEM INSTALLED 435.: 12/15/1997	TANK CAPACITY IN GALLONS 436.: 20,000	NUMBER OF COMPARTMENTS IN THE UNIT 437.

III. TANK USE AND CONTENTS

TANK USE 439.: ☒ 1a. MOTOR VEHICLE FUELING ☐ 1b. MARINA FUELING ☐ 1c. AVIATION FUELING ☐ 3. CHEMICAL PRODUCT STORAGE ☐ 4. HAZARDOUS WASTE (Includes Used Oil) ☐ 5. EMERGENCY GENERATOR FUEL (HSC §25281.5(c)) ☐ 6. OTHER GENERATOR FUEL ☐ 95. UNKNOWN ☐ 99. OTHER (Specify): 439a.

CONTENTS 440. PETROLEUM: ☒ 1a. REGULAR UNLEADED ☐ 1c. MIDGRADE UNLEADED ☐ 1b. PREMIUM UNLEADED ☐ 3. DIESEL ☐ 5. JET FUEL ☐ 6. AVIATION GAS ☐ 8. PETROLEUM BLEND FUEL ☐ 9. OTHER PETROLEUM (Specify): 440a.
NON-PETROLEUM: ☐ 7. USED OIL ☐ 10. ETHANOL ☐ 11. OTHER NON-PETROLEUM (Specify): 440b.

IV. TANK CONSTRUCTION

TYPE OF TANK 443.: ☐ 1. SINGLE WALL ☒ 2. DOUBLE WALL ☐ 95. UNKNOWN
PRIMARY CONTAINMENT 444.: ☐ 1. STEEL ☒ 3. FIBERGLASS ☐ 6. INTERNAL BLADDER ☐ 7. STEEL + INTERNAL LINING ☐ 95. UNKNOWN ☐ 99. OTHER (Specify): 444a.
SECONDARY CONTAINMENT 445.: ☐ 1. STEEL ☒ 3. FIBERGLASS ☐ 6. EXTERIOR MEMBRANE LINER ☐ 7. JACKETED ☐ 90. NONE ☐ 95. UNKNOWN ☐ 99. OTHER (Specify): 445a.
OVERFILL PREVENTION 452.: ☒ 1. AUDIBLE & VISUAL ALARMS ☐ 2. BALL FLOAT ☒ 3. FILL TUBE SHUT-OFF VALVE ☐ 4. TANK MEETS REQUIREMENTS FOR EXEMPTION FROM OVERFILL PREVENTION EQUIPMENT

V. PRODUCT / WASTE PIPING CONSTRUCTION

PIPING CONSTRUCTION 460.: ☐ 1. SINGLE WALL ☒ 2. DOUBLE WALL ☐ 99. OTHER (Specify):
SYSTEM TYPE 458.: ☒ 1. PRESSURE ☐ 2. GRAVITY ☐ 3. CONVENTIONAL SUCTION ☐ 4. SAFE SUCTION [23 CCR §2636(a)(3)]
PRIMARY CONTAINMENT 461.: ☐ 1. STEEL ☒ 4. FIBERGLASS ☐ 8. FLEXIBLE ☐ 10. RIGID PLASTIC ☐ 90. NONE ☐ 95. UNKNOWN ☐ 99. OTHER (Specify): 461a.
SECONDARY CONTAINMENT 464b.: ☐ 1. STEEL ☒ 4. FIBERGLASS ☐ 8. FLEXIBLE ☐ 10. RIGID PLASTIC ☐ 90. NONE ☐ 95. UNKNOWN ☐ 99. OTHER (Specify): 464c.
PIPING/TURBINE CONTAINMENT SUMP TYPE 464d.: ☒ 1. SINGLE WALL ☐ 2. DOUBLE WALL ☐ 90. NONE

VI. VENT, VAPOR RECOVERY (VR) AND RISER / FILL PIPE PIPING CONSTRUCTION

VENT PRIMARY CONTAINMENT 464e. 464e1.: ☐ 1. STEEL ☒ 4. FIBERGLASS ☐ 10. RIGID PLASTIC ☐ 90. NONE ☐ 99. OTHER (Specify):
VENT SECONDARY CONTAINMENT 464f. 464f1.: ☐ 1. STEEL ☐ 4. FIBERGLASS ☐ 10. RIGID PLASTIC ☒ 90. NONE ☐ 99. OTHER (Specify):
VR PRIMARY CONTAINMENT 464g. 464g1.: ☐ 1. STEEL ☒ 4. FIBERGLASS ☐ 10. RIGID PLASTIC ☐ 90. NONE ☐ 99. OTHER (Specify):
VR SECONDARY CONTAINMENT 464h. 464h1.: ☐ 1. STEEL ☐ 4. FIBERGLASS ☐ 10. RIGID PLASTIC ☒ 90. NONE ☐ 99. OTHER (Specify):
VENT PIPING TRANSITION SUMP TYPE 464i.: ☐ 1. SINGLE WALL ☐ 2. DOUBLE WALL ☒ 90. NONE
RISER PRIMARY CONTAINMENT 464j. 464j1.: ☐ 1. STEEL ☒ 4. FIBERGLASS ☐ 10. RIGID PLASTIC ☐ 90. NONE ☐ 99. OTHER (Specify):
RISER SECONDARY CONTAINMENT 464k. 464k1.: ☐ 1. STEEL ☐ 4. FIBERGLASS ☐ 10. RIGID PLASTIC ☒ 90. NONE ☐ 99. OTHER (Specify).
FILL COMPONENTS INSTALLED 451a-c.: ☒ 1. SPILL BUCKET ☒ 3. STRIKER PLATE/BOTTOM PROTECTOR ☒ 4. CONTAINMENT SUMP

VII. UNDER DISPENSER CONTAINMENT (UDC)

CONSTRUCTION TYPE 469a.: ☒ 1. SINGLE WALL ☐ 2. DOUBLE WALL ☐ 3. NO DISPENSERS ☐ 90. NONE
CONSTRUCTION MATERIAL 469b. 469c.: ☐ 1. STEEL ☒ 4. FIBERGLASS ☐ 10. RIGID PLASTIC ☐ 99. OTHER (Specify)

VIII. CORROSION PROTECTION

STEEL COMPONENT PROTECTION 448.: ☐ 2. SACRIFICIAL ANODE(S) ☐ 4. IMPRESSED CURRENT ☐ 6. ISOLATION

IX. APPLICANT SIGNATURE

CERTIFICATION: I certify that this UST system is compatible with the hazardous substance stored and that the information provided herein is true, accurate, and in full compliance with legal requirements.

APPLICANT SIGNATURE: Charles Bittle
DATE 470.: 06/28/2011
APPLICANT NAME (print) 471.: **Chevron Products Co./ Charles Bittle**
APPLICANT TITLE 472.: Chevron Retail HES Permit Desk

UNIFIED PROGRAM CONSOLIDATED FORM
UNDERGROUND STORAGE TANK
OPERATING PERMIT APPLICATION – TANK INFORMATION (One form per UST)

TYPE OF ACTION *(Check one item only. For a UST closure or removal, complete only this section and Sections I, II, III, IV, and IX below)* 430

☐ 1. NEW PERMIT ☒ 3. RENEWAL PERMIT ☐ 5. CHANGE OF INFORMATION
☐ 6. TEMPORARY UST CLOSURE ☐ 7. UST PERMANENT CLOSURE ON SITE ☐ 8. UST REMOVAL

DATE UST PERMANENTLY CLOSED: 430a. DATE EXISTING UST DISCOVERED: 430b.

I. FACILITY INFORMATION

FACILITY ID # *(Agency Use Only)* 1 | 0 | 9 | – | 0 | 1 | 9 | – | 0 | 5 | 2 | 8 | 2 | | 1.

BUSINESS NAME *(Same as Facility Name or DBA – Doing Business As)* 3.
Chevron Station# 206907

BUSINESS SITE ADDRESS 103.
4015 W Century Blvd

CITY 104
Inglewood, CA 90304

II. TANK DESCRIPTION

TANK ID # 432.	TANK MANUFACTURER 433.	TANK CONFIGURATION: THIS TANK IS 434
2	XERXES	☒ 1. A STAND-ALONE TANK ☐ 2. ONE IN A COMPARTMENTED UNIT (Complete one page for each compartment in the unit)
DATE UST SYSTEM INSTALLED 435	**TANK CAPACITY IN GALLONS 436**	**NUMBER OF COMPARTMENTS IN THE UNIT 437**
12/15/1997	15,000	

III. TANK USE AND CONTENTS

TANK USE 439
☒ 1a. MOTOR VEHICLE FUELING ☐ 1b. MARINA FUELING ☐ 1c. AVIATION FUELING
☐ 3. CHEMICAL PRODUCT STORAGE ☐ 4. HAZARDOUS WASTE (Includes Used Oil) ☐ 5. EMERGENCY GENERATOR FUEL [HSC §25281.5(c)]
☐ 6. OTHER GENERATOR FUEL ☐ 95. UNKNOWN ☐ 99. OTHER (Specify): 439a.

CONTENTS PETROLEUM: 440.
☐ 1a. REGULAR UNLEADED ☐ 1c. MIDGRADE UNLEADED ☒ 1b. PREMIUM UNLEADED
☐ 3. DIESEL ☐ 5. JET FUEL ☐ 6. AVIATION GAS
☐ 8. PETROLEUM BLEND FUEL ☐ 9. OTHER PETROLEUM (Specify): 440a.
NON-PETROLEUM: ☐ 7. USED OIL ☐ 10. ETHANOL
☐ 11. OTHER NON-PETROLEUM (Specify): 440b.

IV. TANK CONSTRUCTION

TYPE OF TANK ☐ 1. SINGLE WALL ☒ 2. DOUBLE WALL ☐ 95. UNKNOWN 443.

PRIMARY CONTAINMENT ☐ 1. STEEL ☒ 3. FIBERGLASS ☐ 6. INTERNAL BLADDER 444.
☐ 7. STEEL + INTERNAL LINING ☐ 95. UNKNOWN ☐ 99. OTHER (Specify): 444a.

SECONDARY CONTAINMENT ☐ 1. STEEL ☒ 3. FIBERGLASS ☐ 6. EXTERIOR MEMBRANE LINER ☐ 7. JACKETED 445.
☐ 90. NONE ☐ 95. UNKNOWN ☐ 99. OTHER (Specify): 445a.

OVERFILL PREVENTION ☒ 1. AUDIBLE & VISUAL ALARMS ☐ 2. BALL FLOAT ☒ 3. FILL TUBE SHUT-OFF VALVE 452.
☐ 4. TANK MEETS REQUIREMENTS FOR EXEMPTION FROM OVERFILL PREVENTION EQUIPMENT

V. PRODUCT / WASTE PIPING CONSTRUCTION

PIPING CONSTRUCTION ☐ 1. SINGLE WALL ☒ 2. DOUBLE WALL ☐ 99. OTHER (Specify): 460.

SYSTEM TYPE ☒ 1. PRESSURE ☐ 2. GRAVITY ☐ 3. CONVENTIONAL SUCTION ☐ 4. SAFE SUCTION [23 CCR §2636(a)(3)] 458.

PRIMARY CONTAINMENT ☐ 1. STEEL ☒ 4. FIBERGLASS ☐ 8. FLEXIBLE ☐ 10. RIGID PLASTIC 464.
☐ 90. NONE ☐ 95. UNKNOWN ☐ 99. OTHER (Specify): 464a.

SECONDARY CONTAINMENT ☐ 1. STEEL ☒ 4. FIBERGLASS ☐ 8. FLEXIBLE ☐ 10. RIGID PLASTIC 464b.
☐ 90. NONE ☐ 95. UNKNOWN ☐ 99. OTHER (Specify): 464c.

PIPING/TURBINE CONTAINMENT SUMP TYPE ☒ 1. SINGLE WALL ☐ 2. DOUBLE WALL ☐ 90. NONE 464d.

VI. VENT, VAPOR RECOVERY (VR) AND RISER / FILL PIPE PIPING CONSTRUCTION

VENT PRIMARY CONTAINMENT ☐ 1. STEEL ☒ 4. FIBERGLASS ☐ 10. RIGID PLASTIC ☐ 90. NONE ☐ 99. OTHER (Specify): 464e. 464e1.

VENT SECONDARY CONTAINMENT ☐ 1. STEEL ☐ 4. FIBERGLASS ☐ 10. RIGID PLASTIC ☒ 90. NONE ☐ 99. OTHER (Specify): 464f. 464f1.

VR PRIMARY CONTAINMENT ☐ 1. STEEL ☒ 4. FIBERGLASS ☐ 10. RIGID PLASTIC ☐ 90. NONE ☐ 99. OTHER (Specify): 464g. 464g1.

VR SECONDARY CONTAINMENT ☐ 1. STEEL ☐ 4. FIBERGLASS ☐ 10. RIGID PLASTIC ☒ 90. NONE ☐ 99. OTHER (Specify): 464h. 464h1.

VENT PIPING TRANSITION SUMP TYPE ☐ 1. SINGLE WALL ☐ 2. DOUBLE WALL ☒ 90. NONE 464i.

RISER PRIMARY CONTAINMENT ☐ 1. STEEL ☒ 4. FIBERGLASS ☐ 10. RIGID PLASTIC ☐ 90. NONE ☐ 99. OTHER (Specify): 464j. 464j1.

RISER SECONDARY CONTAINMENT ☐ 1. STEEL ☐ 4. FIBERGLASS ☐ 10. RIGID PLASTIC ☒ 90. NONE ☐ 99. OTHER (Specify) 464k. 464k1.

FILL COMPONENTS INSTALLED ☒ 1. SPILL BUCKET ☒ 3. STRIKER PLATE/BOTTOM PROTECTOR ☒ 4. CONTAINMENT SUMP 451a-c.

VII. UNDER DISPENSER CONTAINMENT (UDC)

CONSTRUCTION TYPE ☒ 1. SINGLE WALL ☐ 2. DOUBLE WALL ☐ 3. NO DISPENSERS ☐ 90. NONE 469a.

CONSTRUCTION MATERIAL ☐ 1. STEEL ☒ 4. FIBERGLASS ☐ 10. RIGID PLASTIC ☐ 99. OTHER (Specify) 469b. 469c.

VIII. CORROSION PROTECTION

STEEL COMPONENT PROTECTION ☐ 2. SACRIFICIAL ANODE(S) ☐ 4. IMPRESSED CURRENT ☐ 6. ISOLATION 448.

IX. APPLICANT SIGNATURE

CERTIFICATION: I certify that this UST system is compatible with the hazardous substance stored and that the information provided herein is true, accurate, and in full compliance with legal requirements.

APPLICANT SIGNATURE: Charles Bittle DATE 06/28/2011 470.

APPLIC ANT NAME (print) **Chevron Products Co./ Charles Bittle** 471. APPLICANT TITLE Chevron Retail HES Permit Desk 472.

As-Built Plans
- INFORMATION ONLY -
Los Angeles County
Department of Public Works
Environmental Programs Division
Received by:
Date: 6/27/2012

18299-2528 /
A-715945

ALLEY

PRAIRIE BLVD

WEST CENTURY BLVD

(1)

VEEDER ROOT TLS 350
OCCUPIED 24 HRS. A DAY
7 DAYS A WEEK.

VEEDER - ROOT
CARBON CANISTER

VENT
PIPES

DIRECTIONAL ARROW

N
W E
S

0 10 20 30
GRAPHIC SCALE
1" = 10' - 0"

VICINITY MAP

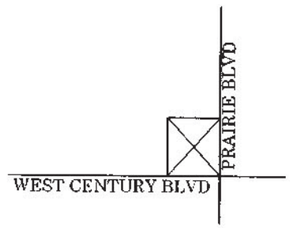

SCOPE OF WORK:

(1) FASTECH WAS CALLED TO SITE, SITE DOWN. FOUND VEEDER - ROOT IN SYSTEM WARM START - WE COLD STARTED THE VEEDER - ROOT AND ARCHIVED - WE SECURED THE AREA VERIFIED SYSTEM SHUT OFF ALL SENSOR WORKING VEEDER - ROOT GOES INTO ALARM AND SHUT DOWN CHECK OUT OK.

SITE PLAN

CHEVRON # 206907
4015 W. CENTURY @ PRAIRIE
INGLEWOOD, CA 90304

PLANS PREPARED BY:

FASTECH
FUELING & SERVICE
TECHNOLOGIES, INC.

7050 VILLAGE DR, SUITE D
BUENA PARK, CA 90621

```
TRANS: INSP              HMS INSPECTION DISPLAY/UPDATE              OPER: E448464
 PROG: PWC160                                                    09/06/12 13:27:26

   ACTION: B (A)DD  (C)HANGE  (D)ELETE  (B)ROWSE  A(S)SC # BROWSE
   FILE #: 018209 025281 NAME: CHEVRON STATIONS INC #206907   SEC? N  STAT: PERM
 STREET #: 4015  FR:       DR: W   NAME: CENTURY              SF: BLVD UN:
     CITY: INGLEWOOD                ZIP: 90304 1621  AREA: 2E  TEL: 310 674 3225
   INSP #: I 000723836    INSP TYPE: T SCHI    INSP DT: 090612   INSP DISP: FOL1
   ASSC #: P 000203064  ASSC # TYPE: T 0     ASSC # DT: 100797 ASSC # DISP: PERM

INSP PROC: UST_ANNUAL      SAMP REQ? _     SELF MONT? _

INSP INFO: ____________________________________________________________________
           ____________________________________________________________________

  RESULTS: COLD_START_CONDUCTED_IN_JUNE_2012.__APPLICATION_PULLED,_NO_CERT_____
           SUBMITTED._7_DAY_NOTICE.__MONITORING_PLAN_UPDATE_NEEDED._____________


ASSIGN DT: 090612              DUE DT: 090612         ASSIGN TO: 47913_ AREA29
 START DT: _______            COMP DT: 090612           COMP BY: 47913_ MMB___
 DMS LINK: HTTP://PWDMS04/CSHMSEPDUSTRESULTS.ASP?DOCNO=000723836&DOCTYPE=INSP
                                        LAST TRAN/DATE/OPER: INSP 090612 E448464
 END OF ENTRIES
```

COUNTY OF LOS ANGELES DEPARTMENT OF PUBLIC WORKS

"To Enrich Lives Through Effective And Caring Service"

www.888CleanLA.com

ENVIRONMENTAL PROGRAMS DIVISION

UNDERGROUND STORAGE TANK INSPECTION REPORT

DOUBLE WALLED UNDERGROUND STORAGE TANK(s)

Date 9/6/12 | Permit Number 203064

Site Name Chevron | Site-File Number 18209 - 25281

Street Address 4015 W Century Blvd | City/Zip Code Inglewood 90304

Facility Contact Akram, mgr | Inspection Number 723836

Phone No. 310 674 3225 | Inspected By Maria Baker

Refer to Title 23 of the California Code of Regulations (CCR), Chapters 6.7 of the Health and Safety Code (CHSC).

The following Code sections are either in violation (V) of, or in compliance (C) with, the Underground Storage Tank laws and regulations, or compliance is not applicable (N).

ITEM NO.	REQUIREMENTS	Tank ID			Tank ID			Tank ID			Tank ID			Tank ID			Tank ID		
		Tank Manufacturer			Tank Manufacturer			Tank Manufacturer			Tank Manufacturer			Tank Manufacturer			Tank Manufacturer		
		Contents 87			Contents 91			Contents			Contents			Contents			Contents		
		Install Date			Install Date			Install Date			Install Date			Install Date			Install Date		
		Size 20K			Size 15K			Size			Size			Size			Size		
		V	C	N	V	C	N	V	C	N	V	C	N	V	C	N	V	C	N
	FILE RECORDS																		
1	Financial Responsibility current? (Petroleum)		✓			✓													
2	Continuous monitoring system certified annually?	✓			✓														
3	Secondary containment tested as required?		✓			✓													
4	Spill container tested annually?		✓			✓													
5	Maintenance and monitoring records available?		✓			✓													
6	UST and piping location consistent with approved plans?																		
7	Designated Operator Form recorded in HMS and current?		✓			✓													
8	Monthly Designated Operator Forms available onsite		✓			✓													
9	Facility Employee Training Log available, one person onsite.		✓			✓													
10a	Monitoring Plan Current and in HMS?	✓			✓														
10b	Response Plan Current and in HMS?		✓			✓													
	UST SYSTEM INSPECTION																		
11	Is monitor stating all functions normal at start of inspection?		✓			✓													
12	Audible and visual alarms functioning properly?		✓			✓													
a	Monitoring System Manufacturer's Name and Model #	VR TLS 350																	
b	Written alarm procedures are posted.		✓			✓													
13	Sticker/tag affixed to monitoring panel upon certification?	✓	✓		✓	✓													
14	UST system has approved overfill protection? FlapPer		✓			✓													
a	Is EVR upgrade permitted and present?		✓			✓													
15	Is spill container in good condition and liquid free?		✓			✓													
16	Spill container drain functional or alternative available?		✓			✓													
17	Is **Fill containment sump** liquid/debris free?		✓			✓													
a	Sensor secured at lowest point ?		✓			✓													
	Sensor Model #	[illegible] 208																	
b	Does sensor have sticker/tag affixed upon certification?		✓			✓													
18	Is **Piping containment sump** liquid/debris free?		✓			✓													
a	Sensor secured at lowest point near product line?		✓			✓													
	Sensor Model #	352			364														
b	Does sensor have sticker/tag affixed upon certification?		✓			✓													
c	Product Piping Manufacturer				A O Smith						Type (circle one)				(DW)		SW		
d	If DW piping can secondary piping drain to sump?		✓			✓													
19	Type of Wet or Dry Annular Space/Sensor #	W - (D) / 409			W - (D) / 409			W - D /			W - D /			W - D /			W - D /		
b	Sensor at lowest point to detect leak at earliest time?	Yes			Yes														
20	**Dispenser containment** present?	UDC 1-8																	
a	Dispenser containment properly monitored?	Yes																	
	Sensor Model # or Type	322																	
b	Does sensor have sticker/tag affixed upon certification?	Yes																	
c	Dispenser containment free of liquid/debris?	Yes																	
21	Is **Other containment sump** liquid/debris free?																		
a	Sensor secured at lowest point ?																		
	Sensor Model #																		
b	Does sensor have sticker/tag affixed upon certification?																		
22	OTHER:																		
23	OTHER:																		
24	OTHER:																		
25	OTHER:																		
26	OTHER:																		
27	OTHER:																		
28	OTHER:																		

OFFICE COPY

COUNTY OF LOS ANGELES DEPARTMENT OF PUBLIC WORKS

"To Enrich Lives Through Effective And Caring Service"

www.888CleanLA.com

ENVIRONMENTAL PROGRAMS DIVISION

UNDERGROUND STORAGE TANK INSPECTION REPORT

Site Name Chevron

Site-File Number 8209-25281

Date 9/6/12

Inspection Number 723836

Refer to Title 23 of the California Code of Regulations (CCR), Chapters 6.7 of the Health and Safety Code (CHSC). The following Code sections are either in violation (V), or in compliance (C) with, the Underground Storage Tank laws and regulations, or compliance is not applicable (N).

ITEM NO.	REQUIREMENTS	Tank ID 1 / Contents 87			Tank ID 2 / Contents 91			Tank ID / Contents			Tank ID / Contents			Tank ID / Contents			Tank ID / Contents		
		V	C	N	V	C	N	V	C	N	V	C	N	V	C	N	V	C	N
	PRESSURIZED PIPING (single walled piping)																		
29	Line leak detector certified annually for 3.0 gph?																		
	Model #																		
	Sticker/tag affixed upon certification?																		
	OPTION 1																		
30	Hourly line leak detector monitoring performed?																		
31	Monthly 0.2 gph line test peformed?																		
	OPTION 2																		
32	Hourly line leak detector monitoring performed?																		
33	Annual 0.1 gph line test performed?																		
	ADDITIONAL PIPING TYPES (single walled piping)																		
	CONVENTIONAL SUCTION PIPING (single walled)																		
34	Piping integrity test performed every 3 years																		
35	Daily monitoring performed and logged																		
	SAFE SUCTION PIPING (single walled)																		
36	One check valve close to suction pump?																		
37	Contents drains back to tank if suction is released?																		
	GRAVITY (single walled)																		
38	Piping integrity test performed every 2 years?																		
	PRESSURIZED PIPING (double walled piping)																		
39	Line leak detector certified annually?																		
	Model #		ALLD			DLLD													
	Sticker/tag affixed upon certification?		✓			✓													
	OPTION 1																		
40	Continuous monitoring of udc that shuts pump or shuts disp.		✓			✓													
41	Continuous monitoring of piping outside udc (failsafe & shuts pump)		✓			✓													
42	LLD that detects a 3.0 gph release.		✓			✓													
	OPTION 2																		
43	Continuous monitoring for both piping inside and outside udc that activates alarm or stops flow of product at dispenser																		
44	LLD that detects a 3.0 gph release.																		
45	Annual piping integrity test @ .1gph																		
	EMERGENCY GENERATORS ONLY																		
46	Continuous monitoring system that activates an audible and visual alarm?																		
47	Monitoring system checked daily?																		
48	Annual piping integrity test @ .1gph																		
	ADDITIONAL PIPING TYPES (double walled piping)																		
	SAFE, CONVENTIONAL, GRAVITY (double walled)																		
49	Continuous monitoring of interstitial space																		
	ADDITIONAL SUMPS																		
	VAULT/TRANSITION SUMPS																		
50	Is Sensor Location free of liquid																		
	Sensor Model #																		
	SENSORS																		
51	All sensors correct for type of system and operational.		✓			✓													

Receipt of a copy of this report acknowledged by : AKram — Akram — 09/06/12

PRINT NAME — SIGNATURE — DATE

38-0041 DPW Rev 12/10

OFFICE COPY

COUNTY OF LOS ANGELES DEPARTMENT OF PUBLIC WORKS
"To Enrich Lives Through Effective And Caring Service"
www.888CleanLA.com

ENVIRONMENTAL PROGRAMS DIVISION

☐ NOTICE ☐ NOTICE OF NON COMPLIANCE ☑ NOTICE OF VIOLATION ORDER TO COMPLY

Date 9/6/12 Permit 203064

Owner/Operator Chevron Site/File 18209 - 25281

Site Name _____ Violation # 723846

Site Address 4015 W Century Blvd City, Zip Inglewood 90304

Mailing Address _____ City, Zip _____

A recent inspection of your facility revealed the following conditions and/or practices relating to hazardous materials underground storage tanks (USTs) which are violations of California Health and Safety Code (CH&SC) Chapter 6.7; Los Angeles County Code (LACC), Title 11, Division 4 and/or the conditions and limitations of the above permit. Cold Start Permit Required and Obtained June 2012

YOU ARE HEREBY DIRECTED to submit to the office indicated below, the following items checked:

☑ **OPERATING WITHOUT A CERTIFIED / OPERATING MONITORING SYSTEM – CH&SC 25293**

YOU ARE HEREBY DIRECTED to have the monitoring system and the USTs certified immediately and the results received by this office no later than 7 Days from the date of this Notice or the contents of all underground storage tank systems are to be removed within this time period.

☐ **MISSING TEST RESULTS** – Test must be conducted and results received by this office.

- ☐ Secondary Containment Testing
- ☐ Tank Integrity Testing
- ☐ Corrosion Protection Certification
- ☐ AB 2481 Testing
- ☐ Line Testing
- ☐ Line Leak Detection Testing
- ☐ Financial Responsibility Certification
- ☐ Owner Statement of Designated Operator
- ☐ Facility Employee Training
- ☐ Missing Designated Operator Monthly Form
- ☑ Monitoring/Response Plan - Updated/Accurate monitoring Plan
- ☐ _____
- ☐ _____

☐ **UNREGISTERED TANKS – CH&SC 25286**

☐ **OPERATING WITHOUT A PERMIT DUE TO A CHANGE OF OWNERSHIP – CH&SC 25284 (c)**

- ☐ Complete and sign the Transfer of Ownership Application (yellow form).
- ☐ An application fee of $_____ payable to the County of Los Angeles Department of Public Works.
- ☐ Complete and sign the Unified Program (UP) Form – Underground Storage Tanks Facility. (You must include the Board of Equalization Number)
- ☐ Complete and sign the Certificate of Financial Responsibility Form
- ☐ Provide Monitoring System Certification, which is current (performed within the last 12 months).

☐ **OUT OF SERVICE UNDERGROUND STORAGE TANKS – CH&SC 25298**

Immediately remove all residual liquids, solids, or sludge stored within the USTs to a legal disposal facility.

- ☐ Complete, and sign the Application for Closure.
- ☐ An Application for Closure fee of $_____ payable to the County of Los Angeles Department of Public Works.
- ☐ Complete and sign Permit Application Supplemental/Notice to File.
- ☐ Complete and sign the Unified Program (UP) Form – Underground Storage Tank Facility. (You must include the Board of Equalization Number)
- ☐ Complete and sign the Unified Program (UP) Form-Tank (Both pages).
- ☐ An Operating Permit Application fee of $_____ payable to the County of Los Angeles, Department of Public Works.
- ☐ Submit an Annual Permit Maintenance fee of $_____ payable to the County of Los Angeles Department of Public Works.

YOU ARE FURTHER DIRECTED to submit to the office below evidence of compliance with the above directives by no later than fifteen (15) days from the date on this Notice, unless otherwise directed above. Failure to comply with the Underground Storage Tank laws and regulations may subject you to a civil penalty of not less than $500 or more than $5,000, or by one year in county jail or both. Additionally pursuant to LACC Title 1, § 1.25.040, each violation of any provision of this Code and each separate offense is subject to an administrative fine up to $1,000 for each separate day during which any violation occurs or continues. Furthermore, a noncompliance fee may be imposed to recover the cost incurred by this Department in the enforcement of LACC.

If you have any questions regarding this matter, please contact Maria Baker, ☑ Monday through Friday, 8 a.m. to 9:30 a.m. or [ ] Monday through Thursday, 7 a.m. to 5:30 p.m. at (310 534 4862).

Inspected By: M Baker
Signature

COUNTY OF LOS ANGELES
DEPARTMENT OF PUBLIC WORKS
ENVIRONMENTAL PROGRAMS DIVISION
5320 S NARBONNE AVE
LOMITA CA 90717-1194

Receipt of a copy of this report acknowledged by:

Print Name: Akram	Title: Site Manager
Signature: Akram	Date: 09/06/12

38-0033 DPW Rev.1/09

Andrea,

OFFICE COPY

```
TRANS: INSP              HMS INSPECTION DISPLAY/UPDATE              OPER: E448464
 PROG: PWC160                                                    09/06/12 13:27:26

   ACTION: B (A)DD  (C)HANGE  (D)ELETE  (B)ROWSE  A(S)SC # BROWSE
   FILE #: 018209 025281 NAME: CHEVRON STATIONS INC #206907   SEC? N  STAT: PERM
 STREET #: 4015  FR:       DR: W   NAME: CENTURY              SF: BLVD UN:
     CITY: INGLEWOOD                ZIP: 90304 1621  AREA: 2E  TEL: 310 674 3225
   INSP #: I 000723836    INSP TYPE: T SCHI    INSP DT: 090612   INSP DISP: FOL1
   ASSC #: P 000203064  ASSC # TYPE: T 0     ASSC # DT: 100797 ASSC # DISP: PERM

INSP PROC: UST_ANNUAL      SAMP REQ? _     SELF MONT? _

INSP INFO: ____________________________________________________________________
           ____________________________________________________________________

  RESULTS: COLD_START_CONDUCTED_IN_JUNE_2012.__APPLICATION_PULLED,_NO_CERT_____
           SUBMITTED._7_DAY_NOTICE.__MONITORING_PLAN_UPDATE_NEEDED._____________


ASSIGN DT: 090612              DUE DT: 090612         ASSIGN TO: 47913_ AREA29
 START DT: _______            COMP DT: 090612           COMP BY: 47913_ MMB___
 DMS LINK: HTTP://PWDMS04/CSHMSEPDUSTRESULTS.ASP?DOCNO=000723836&DOCTYPE=INSP
                                        LAST TRAN/DATE/OPER: INSP 090612 E448464
 END OF ENTRIES
```

COUNTY OF LOS ANGELES DEPARTMENT OF PUBLIC WORKS

"To Enrich Lives Through Effective And Caring Service"

www.888CleanLA.com

ENVIRONMENTAL PROGRAMS DIVISION

UNDERGROUND STORAGE TANK INSPECTION REPORT

DOUBLE WALLED UNDERGROUND STORAGE TANK(s)

Date 9/6/12 | Permit Number 203064

Site Name Chevron | Site-File Number 18209 - 25281

Street Address 4015 W Century Blvd | City/Zip Code Inglewood 90304

Facility Contact Akram, mgr | Inspection Number 723836

Phone No. 310 674 3225 | Inspected By Maria Baker

Refer to Title 23 of the California Code of Regulations (CCR), Chapters 6.7 of the Health and Safety Code (CHSC).

The following Code sections are either in violation (V) of, or in compliance (C) with, the Underground Storage Tank laws and regulations, or compliance is not applicable (N).

ITEM NO.	REQUIREMENTS	Tank ID			Tank ID			Tank ID			Tank ID			Tank ID			Tank ID		
		Tank Manufacturer			Tank Manufacturer			Tank Manufacturer			Tank Manufacturer			Tank Manufacturer			Tank Manufacturer		
		Contents 87			Contents 91			Contents			Contents			Contents			Contents		
		Install Date			Install Date			Install Date			Install Date			Install Date			Install Date		
		Size 20K			Size 15K			Size			Size			Size			Size		
		V	C	N	V	C	N	V	C	N	V	C	N	V	C	N	V	C	N
	FILE RECORDS																		
1	Financial Responsibility current? (Petroleum)		✓			✓													
2	Continuous monitoring system certified annually?	✓			✓														
3	Secondary containment tested as required?		✓			✓													
4	Spill container tested annually?		✓			✓													
5	Maintenance and monitoring records available?		✓			✓													
6	UST and piping location consistent with approved plans?																		
7	Designated Operator Form recorded in HMS and current?		✓			✓													
8	Monthly Designated Operator Forms available onsite		✓			✓													
9	Facility Employee Training Log available, one person onsite.		✓			✓													
10a	Monitoring Plan Current and in HMS?	✓			✓														
10b	Response Plan Current and in HMS?		✓			✓													
	UST SYSTEM INSPECTION																		
11	Is monitor stating all functions normal at start of inspection?		✓			✓													
12	Audible and visual alarms functioning properly?		✓			✓													
a	Monitoring System Manufacturer's Name and Model #	VR TLS 350																	
b	Written alarm procedures are posted.		✓			✓													
13	Sticker/tag affixed to monitoring panel upon certification?	✓	✓		✓	✓													
14	UST system has approved overfill protection? Flapper		✓			✓													
a	Is EVR upgrade permitted and present?		✓			✓													
15	Is spill container in good condition and liquid free?		✓			✓													
16	Spill container drain functional or alternative available?		✓			✓													
17	Is **Fill containment sump** liquid/debris free?		✓			✓													
a	Sensor secured at lowest point ?		✓			✓													
	Sensor Model #	[illegible]			208														
b	Does sensor have sticker/tag affixed upon certification?		✓			✓													
18	Is **Piping containment sump** liquid/debris free?		✓			✓													
a	Sensor secured at lowest point near product line?		✓			✓													
	Sensor Model #	352			364														
b	Does sensor have sticker/tag affixed upon certification?		✓			✓													
c	Product Piping Manufacturer				A O Smith						Type (circle one)				(DW)		SW		
d	If DW piping can secondary piping drain to sump?		✓			✓													
19	Type of Wet or Dry Annular Space/Sensor #	W - (D) / 409			W - (D) / 409			W - D /			W - D /			W - D /			W - D /		
b	Sensor at lowest point to detect leak at earliest time?	Yes			Yes														
20	**Dispenser containment** present?	UDC 1-8																	
a	Dispenser containment properly monitored?	Yes																	
	Sensor Model # or Type	322																	
b	Does sensor have sticker/tag affixed upon certification?	Yes																	
c	Dispenser containment free of liquid/debris?	Yes																	
21	Is **Other containment sump** liquid/debris free?																		
a	Sensor secured at lowest point ?																		
	Sensor Model #																		
b	Does sensor have sticker/tag affixed upon certification?																		
22	OTHER:																		
23	OTHER:																		
24	OTHER:																		
25	OTHER:																		
26	OTHER:																		
27	OTHER:																		
28	OTHER:																		

OFFICE COPY

COUNTY OF LOS ANGELES DEPARTMENT OF PUBLIC WORKS

"To Enrich Lives Through Effective And Caring Service"

www.888CleanLA.com

ENVIRONMENTAL PROGRAMS DIVISION

UNDERGROUND STORAGE TANK INSPECTION REPORT

Site Name Chevron

Site-File Number 8209-25281

Date 9/6/12

Inspection Number 723836

Refer to Title 23 of the California Code of Regulations (CCR), Chapters 6.7 of the Health and Safety Code (CHSC). The following Code sections are either in violation (V), or in compliance (C) with, the Underground Storage Tank laws and regulations, or compliance is not applicable (N).

ITEM NO.	REQUIREMENTS	Tank ID 1 / Contents 87			Tank ID 2 / Contents 91			Tank ID / Contents			Tank ID / Contents			Tank ID / Contents			Tank ID / Contents		
		V	C	N	V	C	N	V	C	N	V	C	N	V	C	N	V	C	N
	PRESSURIZED PIPING (single walled piping)																		
29	Line leak detector certified annually for 3.0 gph?																		
	Model #																		
	Sticker/tag affixed upon certification?																		
	OPTION 1																		
30	Hourly line leak detector monitoring performed?																		
31	Monthly 0.2 gph line test peformed?																		
	OPTION 2																		
32	Hourly line leak detector monitoring performed?																		
33	Annual 0.1 gph line test performed?																		
	ADDITIONAL PIPING TYPES (single walled piping)																		
	CONVENTIONAL SUCTION PIPING (single walled)																		
34	Piping integrity test performed every 3 years																		
35	Daily monitoring performed and logged																		
	SAFE SUCTION PIPING (single walled)																		
36	One check valve close to suction pump?																		
37	Contents drains back to tank if suction is released?																		
	GRAVITY (single walled)																		
38	Piping integrity test performed every 2 years?																		
	PRESSURIZED PIPING (double walled piping)																		
39	Line leak detector certified annually?																		
	Model #		ALLD			DLLD													
	Sticker/tag affixed upon certification?		✓			✓													
	OPTION 1																		
40	Continuous monitoring of udc that shuts pump or shuts disp.		✓			✓													
41	Continuous monitoring of piping outside udc (failsafe & shuts pump)		✓			✓													
42	LLD that detects a 3.0 gph release.		✓			✓													
	OPTION 2																		
43	Continuous monitoring for both piping inside and outside udc that activates alarm or stops flow of product at dispenser																		
44	LLD that detects a 3.0 gph release.																		
45	Annual piping integrity test @ .1gph																		
	EMERGENCY GENERATORS ONLY																		
46	Continuous monitoring system that activates an audible and visual alarm?																		
47	Monitoring system checked daily?																		
48	Annual piping integrity test @ .1gph																		
	ADDITIONAL PIPING TYPES (double walled piping)																		
	SAFE, CONVENTIONAL, GRAVITY (double walled)																		
49	Continuous monitoring of interstitial space																		
	ADDITIONAL SUMPS																		
	VAULT/TRANSITION SUMPS																		
50	Is Sensor Location free of liquid																		
	Sensor Model #																		
	SENSORS																		
51	All sensors correct for type of system and operational.		✓			✓													

Receipt of a copy of this report acknowledged by : AKram — Akram — 09/06/12

PRINT NAME — SIGNATURE — DATE

38-0041 DPW Rev 12/10

OFFICE COPY

COUNTY OF LOS ANGELES DEPARTMENT OF PUBLIC WORKS
"To Enrich Lives Through Effective And Caring Service"
www.888CleanLA.com

ENVIRONMENTAL PROGRAMS DIVISION

☐ NOTICE ☐ NOTICE OF NON COMPLIANCE ☑ NOTICE OF VIOLATION ORDER TO COMPLY

Date 9/6/12 Permit 203064

Owner/Operator Chevron Site/File 18209 - 25281

Site Name _____ Violation # 723846

Site Address 4015 W Century Blvd City, Zip Inglewood 90304

Mailing Address _____ City, Zip _____

A recent inspection of your facility revealed the following conditions and/or practices relating to hazardous materials underground storage tanks (USTs) which are violations of California Health and Safety Code (CH&SC) Chapter 6.7; Los Angeles County Code (LACC), Title 11, Division 4 and/or the conditions and limitations of the above permit. Cold Start Permit Required and Obtained June 2012

YOU ARE HEREBY DIRECTED to submit to the office indicated below, the following items checked:

☑ **OPERATING WITHOUT A CERTIFIED / OPERATING MONITORING SYSTEM – CH&SC 25293**

YOU ARE HEREBY DIRECTED to have the monitoring system and the USTs certified immediately and the results received by this office no later than 7 Days from the date of this Notice or the contents of all underground storage tank systems are to be removed within this time period.

☐ **MISSING TEST RESULTS** – Test must be conducted and results received by this office.

- ☐ Secondary Containment Testing
- ☐ Tank Integrity Testing
- ☐ Corrosion Protection Certification
- ☐ AB 2481 Testing
- ☐ Line Testing
- ☐ Line Leak Detection Testing
- ☐ Financial Responsibility Certification
- ☐ Owner Statement of Designated Operator
- ☐ Facility Employee Training
- ☐ Missing Designated Operator Monthly Form
- ☑ Monitoring/Response Plan - Updated/Accurate monitoring Plan
- ☐ _____
- ☐ _____

☐ **UNREGISTERED TANKS – CH&SC 25286**

☐ **OPERATING WITHOUT A PERMIT DUE TO A CHANGE OF OWNERSHIP – CH&SC 25284 (c)**

- ☐ Complete and sign the Transfer of Ownership Application (yellow form).
- ☐ An application fee of $_____ payable to the County of Los Angeles Department of Public Works.
- ☐ Complete and sign the Unified Program (UP) Form – Underground Storage Tanks Facility. (You must include the Board of Equalization Number)
- ☐ Complete and sign the Certificate of Financial Responsibility Form
- ☐ Provide Monitoring System Certification, which is current (performed within the last 12 months).

☐ **OUT OF SERVICE UNDERGROUND STORAGE TANKS – CH&SC 25298**

Immediately remove all residual liquids, solids, or sludge stored within the USTs to a legal disposal facility.

- ☐ Complete, and sign the Application for Closure.
- ☐ An Application for Closure fee of $_____ payable to the County of Los Angeles Department of Public Works.
- ☐ Complete and sign Permit Application Supplemental/Notice to File.
- ☐ Complete and sign the Unified Program (UP) Form – Underground Storage Tank Facility. (You must include the Board of Equalization Number)
- ☐ Complete and sign the Unified Program (UP) Form-Tank (Both pages).
- ☐ An Operating Permit Application fee of $_____ payable to the County of Los Angeles, Department of Public Works.
- ☐ Submit an Annual Permit Maintenance fee of $_____ payable to the County of Los Angeles Department of Public Works.

YOU ARE FURTHER DIRECTED to submit to the office below evidence of compliance with the above directives by no later than fifteen (15) days from the date on this Notice, unless otherwise directed above. Failure to comply with the Underground Storage Tank laws and regulations may subject you to a civil penalty of not less than $500 or more than $5,000, or by one year in county jail or both. Additionally pursuant to LACC Title 1, § 1.25.040, each violation of any provision of this Code and each separate offense is subject to an administrative fine up to $1,000 for each separate day during which any violation occurs or continues. Furthermore, a noncompliance fee may be imposed to recover the cost incurred by this Department in the enforcement of LACC.

If you have any questions regarding this matter, please contact Maria Baker, ☑ Monday through Friday, 8 a.m. to 9:30 a.m. or [ ] Monday through Thursday, 7 a.m. to 5:30 p.m. at (310 534 4862).

Inspected By: M Baker
Signature

COUNTY OF LOS ANGELES
DEPARTMENT OF PUBLIC WORKS
ENVIRONMENTAL PROGRAMS DIVISION
5320 S NARBONNE AVE
LOMITA CA 90717-1194

Receipt of a copy of this report acknowledged by:

Print Name: Akram	Title: Site Manager
Signature: Akram	Date: 09/06/12

38-0033 DPW Rev.1/09

Andrea,

OFFICE COPY

018209 - 025281

C724749

September 11, 2012

SB989 3-YEAR COMPLIANCE TEST

Mr. Joe Baiocco
Los Angeles Department Public Works
900 S. Fremont Avenue
Annex Bldg, 3rd Floor
Alhambra, CA 91803-1331

Ms. Maria Baker
Los Angeles Department Public Works – Lomita Office
24320 S. Narbonne Avenue
Lomita, CA 9071-1194

SEP 1 · 2012

DEPARTMENT OF PUBLIC WORKS

SUBJECT: SB 989 3YR COMPLIANCE TESTING AT CHEVRON FUELING STATION – 4015 W. CENTURY BLVD, INGLEWOOD, CA 90304 – FACILITY NO. 206907

Below please find the secondary containment testing results for the above-referenced site. These results are being sent to you per the requirement of SB 989. This testing was conducted specifically on 9/06/2012 in order to reset the 36 Month SB989 Anniversary Due Date for this site going forward. The revised SB989 3yr Anniversary testing due date for this site for future testing will now be due on or before 9/06/2015.

The initial testing performed by Wayne Perry, Inc. on 9/06/2012 resulted in components passing. Please see attached report for further details.

CONTRACTOR:	Wayne Perry, Inc.
License No:	300345
Technician:	Austen Downey – ICC #8018563

If you have any questions regarding the attached results, please contact the undersigned at (714) 826-0352.

Sincerely,
Wayne Perry, Inc.
Mary Young
Mary Young
Program Coordinator

Attachments – SB 989 Testing Results
Cc: Andrea Vilchis – Chevron
Chevron Site #206907

Secondary Containment Testing Report Form

This form is intended for use by contractors performing periodic testing of UST secondary containment systems. Use the appropriate pages of this form to report results for all components tested. The completed form, written test procedures, and printouts from tests (if applicable), should be provided to the facility owner/operator for submittal to the local regulatory agency.

1. FACILITY INFORMATION

Facility Name:	CHEVRON #206907	Date of Testing:	9/06/2012
Facility Address:	4015 WEST CENTURY BLVD, INGLEWOOD, CA 90304		
Facility Contact:		Phone:	
Date Local Agency Was Notified of Testing :		8/30/2012	
Name of Local Agency Inspector *(if present during testing)*:		Maria Baker	

2. TESTING CONTRACTOR INFORMATION

Company Name:	**Wayne Perry, Incorporated**		
Technician Conducting Test:	Austen Downey ICC #8018563		
Credentials:	X CSLB Licensed Contractor	SWRCB Licensed Tank Tester	
License Type:	**A, HAZ, C21, C10, B , C61, D40**	License Number: **300345**	

Manufacturer Training

Manufacturer	Component(s)	Date Training Expires
	Furnished on request	

3. SUMMARY OF TEST RESULTS

Component	Pass	Fail	Not Tested	Repairs Made	Component	Pass	Fail	Not Tested	Repairs Made
87 Annular	☒	☐	☐	☐	87 Vapor Bucket	☒	☐	☐	☐
91 Annular	☒	☐	☐	☐	91 Vapor Bucket	☒	☐	☐	☐
87 Prod Secondary Line	☒	☐	☐	☐		☐	☐	☐	☐
91 Prod Secondary Line	☒	☐	☐	☐		☐	☐	☐	☐
87 STP Sump	☒	☐	☐	☐		☐	☐	☐	☐
91 STP Sump	☒	☐	☐	☐		☐	☐	☐	☐
UDC 1 / 2	☒	☐	☐	☐		☐	☐	☐	☐
UDC 3 / 4	☒	☐	☐	☐		☐	☐	☐	☐
UDC 5 / 6	☒	☐	☐	☐		☐	☐	☐	☐
UDC 7 / 8	☒	☐	☐	☐		☐	☐	☐	☐
87 Fill Sump	☒	☐	☐	☐		☐	☐	☐	☐
91 Fill Sump	☒	☐	☐	☐		☐	☐	☐	☐
87 Fill Bucket	☒	☐	☐	☐		☐	☐	☐	☐
91 Fill Bucket	☒	☐	☐	☐		☐	☐	☐	☐

If hydrostatic testing was performed, describe what was done with the water after completion of tests:

One (1) 55-gallon drum was left on site

CERTIFICATION OF TECHNICIAN RESPONSIBLE FOR CONDUCTING THIS TESTING

To the best of my knowledge, the facts stated in this document are accurate and in full compliance with legal requirements

Technician's Signature: Austen Downey Date: 9/06/2012

1. TANK ANNULAR TESTING

Test Method Developed By:	☐ Tank Manufacturer	☒ Industry Standard	☐ Professional Engineer	☐ Other *(Specify)*
Test Method Used:	☐ Pressure	☒ Vacuum	☐ Hydrostatic	☐ Other *(Specify)*
Test Equipment Used: **See attached testing procedures**		Equipment Resolution:		

	Tank # 87	Tank # 91	Tank #	Tank #
Is Tank Exempt From Testing?[1]	☐ Yes ☒ No	☐ Yes ☒ No	☐ Yes ☐ No	☐ Yes ☐ No
Tank Capacity:	**20,000**	**15,000**		
Tank Material:	**Fiberglass**	**Fiberglass**		
Tank Manufacturer:	**Xerxes**	**Xerxes**		
Product Stored:	**Regular**	**Premium**		
Wait time between applying pressure/vacuum/water and starting test:	**30 minutes**	**30 minutes**		
Test Start Time:	**10:00am**	**10:20am**		
Initial Reading (R_I):	**10HG**	**10HG**		
Test End Time:	**12:00pm**	**11:20am**		
Final Reading (R_F):	**10 HG**	**10HG**		
Test Duration:	**2 hours**	**1 hour**		
Change in Reading (R_F-R_I):	**0**	**0**		
Pass/Fail Threshold or Criteria:	**0.00**	**0.00**	**0.00**	**0.00**
Test Result:	☒ **Pass** ☐ **Fail**	☒ **Pass** ☐ **Fail**	☐ **Pass** ☐ **Fail**	☐ **Pass** ☐ **Fail**
Was sensor removed for testing?	☐Yes ☐No ☒NA	☐Yes ☐No ☒NA	☐Yes ☐No ☐NA	☐Yes ☐No ☐NA
Was sensor properly replaced and verified functional after testing?	☐Yes ☐No ☒NA	☐Yes ☐No ☒NA	☐Yes ☐No ☐NA	☐Yes ☐No ☐NA

Comments – *(include information on repairs made prior to testing, and recommended follow-up for failed tests)*

[1] Secondary containment systems where the continuous monitoring automatically monitors both the primary and secondary containment, such as systems that are hydrostatically monitored or under constant vacuum, are exempt from periodic containment testing. {California Code of Regulations, Title 23, Section 2637(a)(6)}

2. SECONDARY PIPE TESTING

Test Method Developed By:	☐ Piping Manufacturer	☒ Industry Standard	☐ Professional Engineer
	Other *(Specify)*		
Test Method Used:	☒ Pressure	☐ Vacuum	☐ Hydrostatic
	☐ Other *(Specify)*		
Test Equipment Used: **See attached testing procedures**		Equipment Resolution:	

	Piping Run # 87	Piping Run # 91	Piping Run #	Piping Run #
Piping Material:	**Fiberglass**	**Fiberglass**		
Piping Manufacturer:	**Smith**	**Smith**		
Piping Diameter:	**3" over 2"**	**3" over 2"**		
Length of Piping Run:				
Product Stored:	**Regular**	**Premium**		
Method and location of piping-run isolation:	**Test boot in Sump**	**Test boot in Sump**		
Wait time between applying pressure/vacuum/water and starting test:	**30 minutes**	**30 minutes**		
Test Start Time:	**9:55am**	**9:55am**		
Initial Reading (R_I):	**5 psi**	**5 psi**		
Test End Time:	**10:55am**	**10:55am**		
Final Reading (R_F):	**5 psi**	**5 psi**		
Test Duration:	**1 hour**	**1 hour**		
Change in Reading (R_F-R_I):	**0**	**0**		
Pass/Fail Threshold or Criteria:	**0.00**	**0.00**	**0.00**	**0.00**
Test Result:	☒ **Pass** ☐ **Fail**	☒ **Pass** ☐ **Fail**	☐ **Pass** ☐ **Fail**	☐ **Pass** ☐ **Fail**

Comments – *(include information on repairs made prior to testing, and recommended follow-up for failed tests)*

3. PIPING SUMP TESTING

Test Method Developed By:	☐ Sump Manufacturer ☒ Industry Standard ☐ Professional Engineer ☐ Other *(Specify)*			
Test Method Used:	☐ Pressure ☐ Vacuum ☒ Hydrostatic ☐ Other *(Specify)*			
Test Equipment Used: **See attached testing procedures**			Equipment Resolution:	
	Sump # 87	**Sump # 87**	**Sump # 91**	**Sump # 91**
Sump Diameter:	**48"**	**48"**	**48"**	**48"**
Sump Depth:	**68"**	**68"**	**62"**	**62"**
Sump Material & **Manufacturer**:	**Fiberglass**	**Fiberglass**	**Fiberglass**	**Fiberglass**
Height from Tank Top to Top of Highest Piping Penetration:	**18"**	**18"**	**18"**	**18"**
Height from Tank Top to Lowest Electrical Penetration:	**20"**	**20"**	**20"**	**20"**
Condition of sump prior to testing:	**Fair**	**Fair**	**Fair**	**Fair**
Portion of Sump Tested[1]	**Above highest penetration**	**Above highest penetration**	**Above highest penetration**	**Above highest penetration**
Does turbine shut down when sump sensor detects liquid (both product and water)?*	☐ Yes ☐ No ☒ NA	☐ Yes ☐ No ☒ NA	☐ Yes ☐ No ☒ NA	☐ Yes ☐ No ☒ NA
Turbine shutdown response time				
Is system programmed for fail-safe shutdown?*	☐ Yes ☐ No ☒ NA	☐ Yes ☐ No ☒ NA	☐ Yes ☐ No ☒ NA	☐ Yes ☐ No ☒ NA
Was fail-safe verified to be operational?*	☐ Yes ☐ No ☒ NA	☐ Yes ☐ No ☒ NA	☐ Yes ☐ No ☒ NA	☐ Yes ☐ No ☒ NA
Wait time between applying pressure/vacuum/water and starting test:	**30 minutes**	**30 minutes**	**30 minutes**	**30 minutes**
Test Start Time:	**9:46am**	**10:02am**	**9:46am**	**10:02am**
Initial Reading (R_I):	**0.5059**	**0.5060**	**4.4852**	**4.4852**
Test End Time:	**10:01am**	**10:17am**	**10:01am**	**10:17am**
Final Reading (R_F):	**0.5059**	**0.5058**	**4.4852**	**4.4852**
Test Duration:	**15 min**	**15 min**	**15 min**	**15 min**
Change in Reading (R_F-R_I):	**0**	**0.00013**	**0**	**0.00008**
Pass/Fail Threshold or Criteria:	**0.002**	**0.002**	**0.002**	**0.002**
Test Result:	☒ **Pass** ☐ **Fail**	☒ **Pass** ☐ **Fail**	☒ **Pass** ☐ **Fail**	☒ **Pass** ☐ **Fail**
Was sensor removed for testing?	☒ Yes ☐ No ☐ NA	☒ Yes ☐ No ☐ NA	☒ Yes ☐ No ☐ NA	☒ Yes ☐ No ☐ NA
Was sensor properly replaced and verified functional after testing?	☒ Yes ☐ No ☐ NA	☒ Yes ☐ No ☐ NA	☒ Yes ☐ No ☐ NA	☒ Yes ☐ No ☐ NA

Comments – *(include information on repairs made prior to testing, and recommended follow-up for failed tests)*

[1] If the entire depth of the sump is not tested, specify how much was tested. If the answer to any of the questions indicated with an asterisk (*) is "NO" or "NA", the entire sump must be tested. (See SWRCB LG-160)

7. UNDER-DISPENSER CONTAINMENT (UDC) TESTING

Test Method Developed By:	☐ UDC Manufacturer	☒ Industry Standard	☐ Professional Engineer
	☐ Other *(Specify)*		
Test Method Used:	☐ Pressure	☐ Vacuum	☒ Hydrostatic
	☐ Other *(Specify)*		
Test Equipment Used: **See attached testing procedures.**		Equipment Resolution:	

	UDC #1 / 2	UDC # 1 / 2	UDC # 3 /4	UDC # 3 / 4
UDC Manufacturer:	**Total Containment**	**Total Containment**	**Total Containment**	**Total Containment**
UDC Material:	**Fiberglass**	**Fiberglass**	**Fiberglass**	**Fiberglass**
UDC Depth:	**30"**	**30"**	**30"**	**30"**
Height from UDC Bottom to Top of Highest Piping Penetration:	**7**	**7"**	**7"**	**7"**
Height from UDC Bottom to Lowest Electrical Penetration:	**6"**	**6"**	**6"**	**6"**
Condition of UDC prior to testing:	**Fair**	**Fair**	**Fair**	**Fair**
Portion of UDC Tested[1]	**Above highest penetration**	**Above highest penetration**	**Above highest penetration**	**Above highest penetration**
Does turbine shut down when UDC sensor detects liquid (both product and water)?*	☐ Yes ☐ No ☒ NA	☐ Yes ☐ No ☒ NA	☐ Yes ☐ No ☒ NA	☐ Yes ☐ No ☒ NA
Turbine shutdown response time				
Is system programmed for fail-safe shutdown?*	☐ Yes ☐ No ☒ NA	☐ Yes ☐ No ☒ NA	☐ Yes ☐ No ☒ NA	☐ Yes ☐ No ☒ NA
Was fail-safe verified to be operational?*	☐ Yes ☐ No ☒ NA	☐ Yes ☐ No ☒ NA	☐ Yes ☐ No ☒ NA	☐ Yes ☐ No ☒ NA
Wait time between applying pressure/vacuum/water and starting test	**30 minutes**	**30 minutes**	**30 minutes**	**30 minutes**
Test Start Time:	**8:34am**	**8:53am**	**8:34am**	**8:53am**
Initial Reading (R_I):	**3.6280**	**3.6280**	**2.1078**	**2.1077**
Test End Time:	**8:49am**	**9:08am**	**8:49am**	**9:08am**
Final Reading (R_F):	**3.6281**	**3.6280**	**2.1078**	**2.1077**
Test Duration:	**15 min**	**15 min**	**15 min**	**15 min**
Change in Reading (R_F-R_I):	**0.00012**	**0.00013**	**0**	**0**
Pass/Fail Threshold or Criteria:	**0.002**	**0.002**	**0.002**	**0.002**
Test Result:	☒ **Pass** ☐ **Fail**	☒ **Pass** ☐ **Fail**	☒ **Pass** ☐ **Fail**	☒ **Pass** ☐ **Fail**
Was sensor removed for testing?	☒Yes ☐No ☐ NA	☒Yes ☐No ☐NA	☒Yes ☐No ☐ NA	☒Yes ☐No ☐ NA
Was sensor properly replaced and verified functional after testing?	☒Yes ☐No ☐ NA	☒Yes ☐No ☐NA	☒Yes ☐No ☐ NA	☒Yes ☐No ☐ NA

Comments – *(include information on repairs made prior to testing, and recommended follow-up for failed tests)*

[1] If the entire depth of the UDC is not tested, specify how much was tested. If the answer to any of the questions indicated with an asterisk (*) is "NO" or "NA", the entire UDC must be tested. (See SWRCB LG-160)

7. UNDER-DISPENSER CONTAINMENT (UDC) TESTING

Test Method Developed By:	☐ UDC Manufacturer	☒ Industry Standard	☐ Professional Engineer
	☐ Other *(Specify)*		
Test Method Used:	☐ Pressure	☐ Vacuum	☒ Hydrostatic
	☐ Other *(Specify)*		
Test Equipment Used: **See attached testing procedures.**		Equipment Resolution:	

	UDC # 5 / 6	UDC # 5 / 6	UDC # 7 / 8	UDC # 7 / 8
UDC Manufacturer:	**Total Containment**	**Total Containment**	**Total Containment**	**Total Containment**
UDC Material:	**Fiberglass**	**Fiberglass**	**Fiberglass**	**Fiberglass**
UDC Depth:	**30"**	**30"**	**30"**	**30"**
Height from UDC Bottom to Top of Highest Piping Penetration:	**7**	**7"**	**7"**	**7"**
Height from UDC Bottom to Lowest Electrical Penetration:	**6"**	**6"**	**6"**	**6"**
Condition of UDC prior to testing:	**Fair**	**Fair**	**Fair**	**Fair**
Portion of UDC Tested[1]	**Above highest penetration**	**Above highest penetration**	**Above highest penetration**	**Above highest penetration**
Does turbine shut down when UDC sensor detects liquid (both product and water)?*	☐ Yes ☐ No ☒ NA	☐ Yes ☐ No ☒ NA	☐ Yes ☐ No ☒ NA	☐ Yes ☐ No ☒ NA
Turbine shutdown response time				
Is system programmed for fail-safe shutdown?*	☐ Yes ☐ No ☒ NA	☐ Yes ☐ No ☒ NA	☐ Yes ☐ No ☒ NA	☐ Yes ☐ No ☒ NA
Was fail-safe verified to be operational?*	☐ Yes ☐ No ☒ NA	☐ Yes ☐ No ☒ NA	☐ Yes ☐ No ☒ NA	☐ Yes ☐ No ☒ NA
Wait time between applying pressure/vacuum/water and starting test	**30 minutes**	**30 minutes**	**30 minutes**	**30 minutes**
Test Start Time:	**9:14am**	**9:33am**	**8:37am**	**8:53am**
Initial Reading (R_I):	**5.0766**	**5.0766**	**2.9216**	**2.9219**
Test End Time:	**9:29am**	**9:48am**	**8:52am**	**9:08am**
Final Reading (R_F):	**5.0763**	**5.0766**	**2.9219**	**2.9221**
Test Duration:	**15 min**	**15 min**	**15 min**	**15 min**
Change in Reading (R_F-R_I):	**0.00024**	**0.00004**	**0.00032**	**0.00015**
Pass/Fail Threshold or Criteria:	**0.002**	**0.002**	**0.002**	**0.002**
Test Result:	☒ **Pass** ☐ **Fail**	☒ **Pass** ☐ **Fail**	☒ **Pass** ☐ **Fail**	☒ **Pass** ☐ **Fail**
Was sensor removed for testing?	☒Yes ☐No ☐ NA	☒Yes ☐No ☐NA	☒Yes ☐No ☐ NA	☒Yes ☐No ☐ NA
Was sensor properly replaced and verified functional after testing?	☒Yes ☐No ☐ NA	☒Yes ☐No ☐NA	☒Yes ☐No ☐ NA	☒Yes ☐No ☐ NA

Comments – *(include information on repairs made prior to testing, and recommended follow-up for failed tests)*

[1] If the entire depth of the UDC is not tested, specify how much was tested. If the answer to any of the questions indicated with an asterisk (*) is "NO" or "NA", the entire UDC must be tested. (See SWRCB LG-160)

8. FILL RISER CONTAINMENT SUMP TESTING

Facility is Not Equipped With Fill Riser Containment Sumps ☐				
Fill Riser Containment Sumps are Present, but were Not Tested ☐				
Test Method Developed By:	☐ Sump Manufacturer ☒ Industry Standard ☐ Professional Engineer ☐ Other *(Specify)*			
Test Method Used:	☐ Pressure ☐ Vacuum ☒ Hydrostatic ☐ Other *(Specify)*			
Test Equipment Used: **See attached testing procedures**			Equipment Resolution:	
	Fill Sump # 87	**Fill Sump # 87**	**Fill Sump # 91**	**Fill Sump # 91**
Sump Diameter:	**48"**	**48"**	**48"**	**48"**
Sump Depth:	**68"**	**68"**	**62"**	**62"**
Height from Tank Top to Top of Highest Piping Penetration:	**26"**	**26"**	**24"**	**24"**
Height from Tank Top to Lowest Electrical Penetration:	**20"**	**20"**	**20"**	**20"**
Condition of sump prior to testing:	**Fair**	**Fair**	**Fair**	**Fair**
Portion of Sump Tested	**Above highest penetration**	**Above highest penetration**	**Above highest penetration**	**Above highest penetration**
Sump Material & **Manufacturer:**	**Fiberglass**	**Fiberglass**	**Fiberglass**	**Fiberglass**
Wait time between applying pressure/vacuum/water and starting test:	**30 minutes**	**30 minutes**	**30 minutes**	**30 minutes**
Test Start Time:	**8:48am**	**9:07am**	**8:48am**	**9:07am**
Initial Reading (R_I):	**3.8410**	**3.84066**	**2.8638**	**2.86385**
Test End Time:	**9:03am**	**9:22am**	**9:03am**	**9:22am**
Final Reading (R_F):	**3.84051**	**3.8406**	**2.86364**	**2.86407**
Test Duration:	**15 min**	**15 min**	**15 min**	**15 min**
Change in Reading (R_F-R_I):	**0.00049**	**0.00006**	**0.00016**	**0.00022**
Pass/Fail Threshold or Criteria:	**0.002**	**0.002**	**0.002**	**0.002**
Test Result:	☒ **Pass** ☐ **Fail**	☒ **Pass** ☐ **Fail**	☒ **Pass** ☐ **Fail**	☒ **Pass** ☐ **Fail**
Is there a sensor in the sump?	☒ Yes ☐ No	☒ Yes ☐ No	☒ Yes ☐ No	☒ Yes ☐ No
Does the sensor alarm when either product or water is detected?	☒Yes ☐ No ☐NA	☒Yes ☐ No ☐NA	☒Yes ☐ No ☐NA	☒Yes ☐ No ☐NA
Was sensor removed for testing?	☒Yes ☐ No ☐NA	☒Yes ☐ No ☐NA	☒Yes ☐ No ☐ NA	☒Yes ☐ No ☐ NA
Was sensor properly replaced and verified functional after testing?	☒Yes ☐ No ☐NA	☒Yes ☐ No ☐NA	☒Yes ☐ No ☐NA	☒Yes ☐ No ☐NA

Comments – *(include information on repairs made prior to testing, and recommended follow-up for failed tests)*

9. SPILL/OVERFILL CONTAINMENT BOXES

Facility is Not Equipped With Spill/Overfill Containment Boxes ☐				
Spill/Overfill Containment Boxes are Present, but were Not Tested ☐				
Test Method Developed By:	☐ Spill Bucket Manufacturer	☒ Industry Standard	☐ Professional Engineer	☐ Other *(Specify)*
Test Method Used:	☐ Pressure	☐ Vacuum	☐ Hydrostatic	☒ Other *(Specify) visual leak test*
Test Equipment Used: **See attached testing procedures**		Equipment Resolution:		

	Spill Box # 87 fill	Spill Box # 91 fill	Spill Box #87 vapor	Spill Box #91 vapor
Bucket Diameter & **Brand**:	**12" Philtite**	**12" Philtite**	**12" Philtite**	**12" – Philtite**
Bucket Depth:	**12"**	**12"**	**12"**	**12"**
Wait time between applying pressure/vacuum/water and starting test:	**30 Minutes**	**30 Minutes**	**30 Minutes**	**30 Minutes**
Test Start Time:	**8:50am**	**8:50am**	**8:50am**	**8:50am**
Initial Reading (R_I):	**11"**	**11"**	**11"**	**11"**
Test End Time:	**9:50am**	**9:50am**	**9:50am**	**9:50am**
Final Reading (R_F):	**11"**	**11"**	**11"**	**11"**
Test Duration:	**1 hour**	**1 hour**	**1 hour**	**1 hour**
Change in Reading (R_F-R_I):	**0**	**0**	**0**	**0**
Pass/Fail Threshold or Criteria:	**0.002**	**0.002**	**0.002**	**0.002**
Test Result:	☒ **Pass** ☐ **Fail**	☒ **Pass** ☐ **Fail**	☒ **Pass** ☐ **Fail**	☒ **Pass** ☐ **Fail**

Comments – *(include information on repairs made prior to testing, and recommended follow-up for failed tests)*

1 hour visual test conducted due to heavy vibrations from intersection

ELDS - Hydro-Tite Test Panel - Level Probe 1

Test Parameters

Test Site
Chevron
4015 Century blvd
Inglewood, CA 90304-XXXX

Product
87

Type
Tank Sump Turbine

Test Start Time
Thu, Sep 06, 2012 9:46 AM

Test End Time
Thu, Sep 06, 2012 10:01 AM

Length (min)	Limit (in)
15	0.0020

Test Result
Test passed

Comments

Test Status

Status
Saving...

Change
0.00000

Pass/Fail
PASS

Function Menu

Restart | Abort | Return

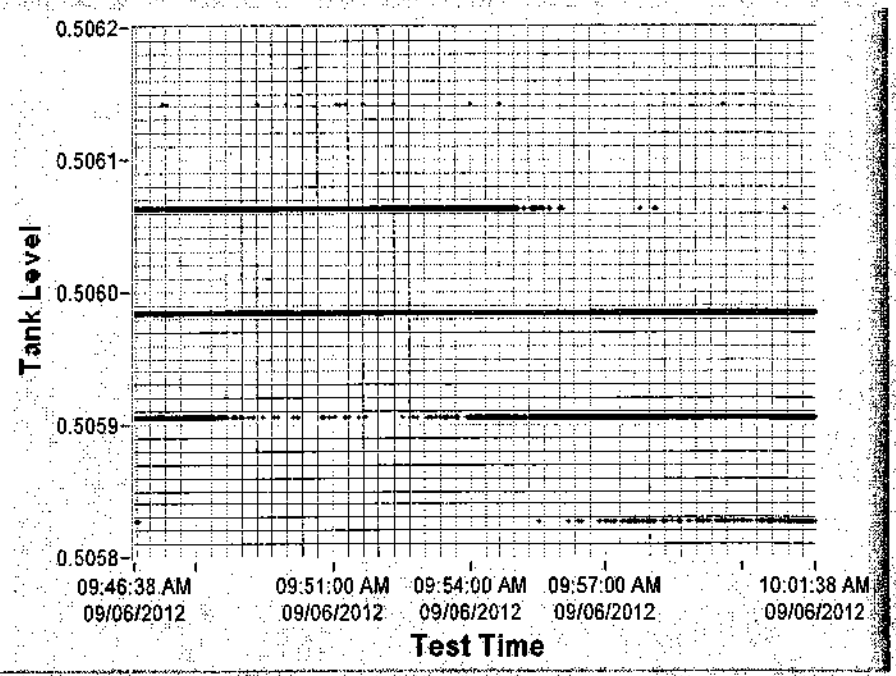

ELDS - Hydro-Tite Test Panel - Level Probe 1

Test Parameters

Test Site

Chevron
4015 Century blvd
Inglewood, CA 90304-XXXX

Product

87

Type

Tank Sump Turbine

Test Start Time

Thu, Sep 06, 2012 10:02 AM

Test End Time

Thu, Sep 06, 2012 10:17 AM

Length (min)	Limit (in)
15	0.0020

Test Result

Test passed

Comments

Test Status

Status

Saving...

Change

0.00013

Pass/Fail

PASS

Function Menu

Restart | Abort | Return

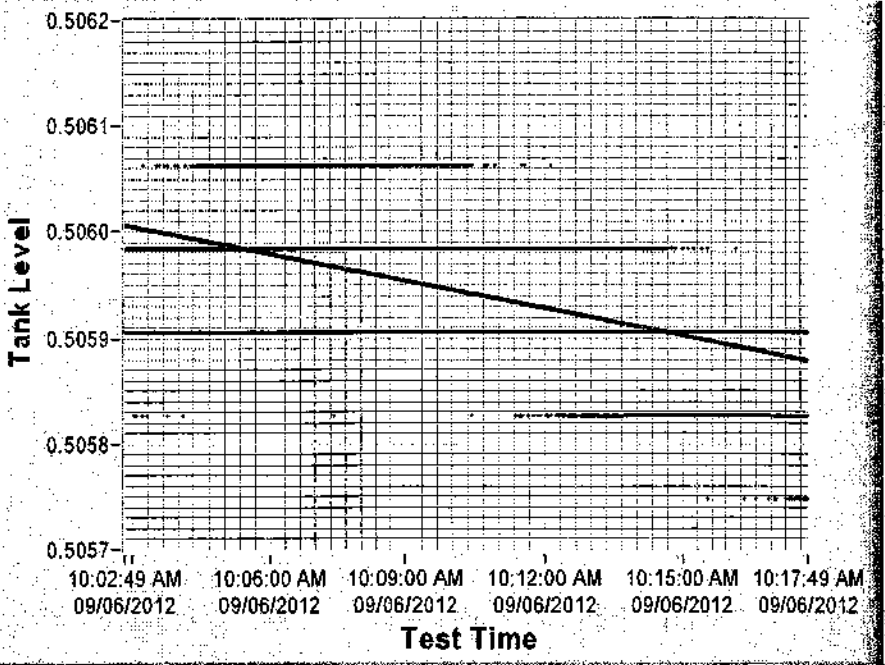

ELDS - Hydro-Tite Test Panel - Level Probe 2

Test Parameters

Test Site
Chevron
4015 Century blvd
Inglewood, CA 90304-XXXX

Product
91

Type
Tank Sump Turbine

Test Start Time
Thu, Sep 06, 2012 9:46 AM

Test End Time
Thu, Sep 06, 2012 10:01 AM

Length (min)	Limit (in)
15	0.0020

Test Result
Test passed

Comments

Test Status

Status
Saving...

Pass/Fail
PASS

Change
0.00000

Function Menu

Restart | Abort | Return

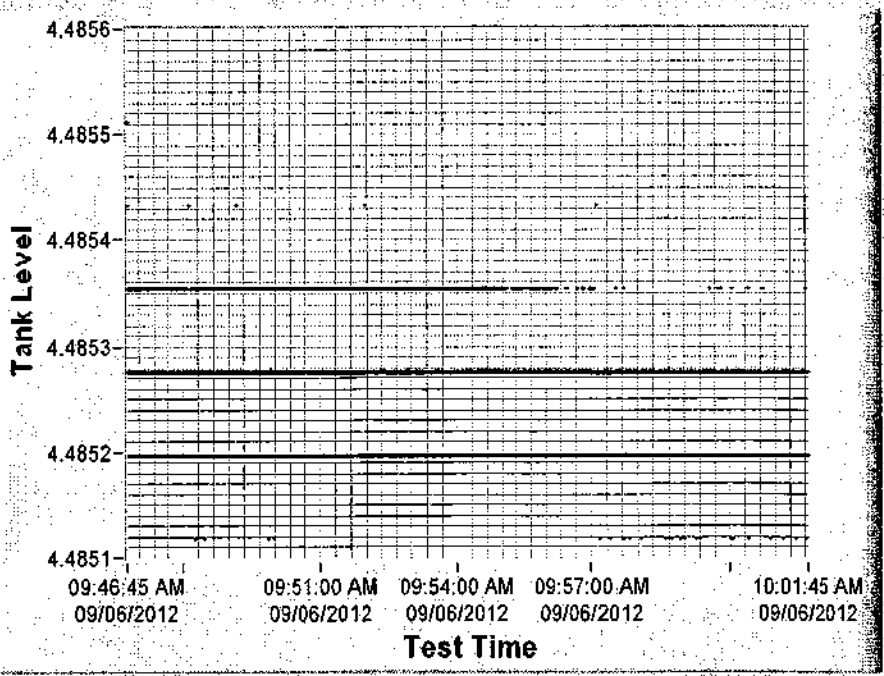

ELDS - Hydro-Tite Test Panel - Level Probe 2

Test Parameters

Test Site

Chevron
4015 Century blvd
Inglewood, CA 90304-XXXX

Product

91

Type

Tank Sump Turbine

Test Start Time

Thu, Sep 06, 2012 10:02 AM

Test End Time

Thu, Sep 06, 2012 10:17 AM

Length (min)	Limit (in)
15	0.0020

Test Result

Test passed

Comments

Test Status

Status

Saving...

Change

0.00008

Pass/Fail

PASS

Function Menu

Restart | Abort | Return

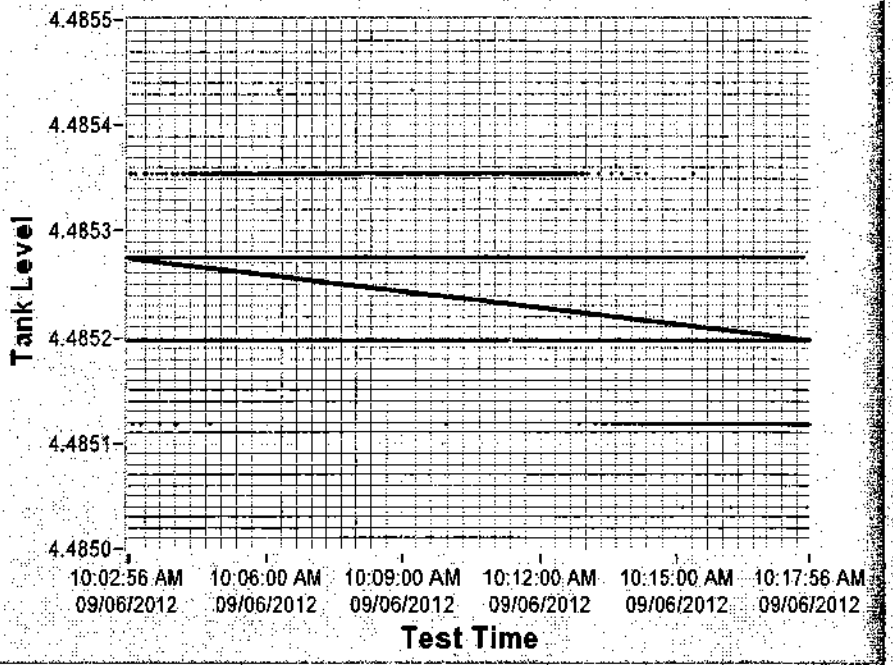

ELDS - Hydro-Tite Test Panel - Level Probe 1

Test Parameters

Test Site

Chevron
4015 W Century Blvd
Inglewood, CA 90304-XXXX

Product

udc

Type

Dispenser 1 2

Test Start Time

Thu, Sep 06, 2012 8:34 AM

Test End Time

Thu, Sep 06, 2012 8:49 AM

Length (min)	Limit (in)
15	0.0020

Test Result

Test passed

Comments

Test Status

Status

Saving...

Change

0.00012

Pass/Fail

PASS

Function Menu

Restart | Abort | Return

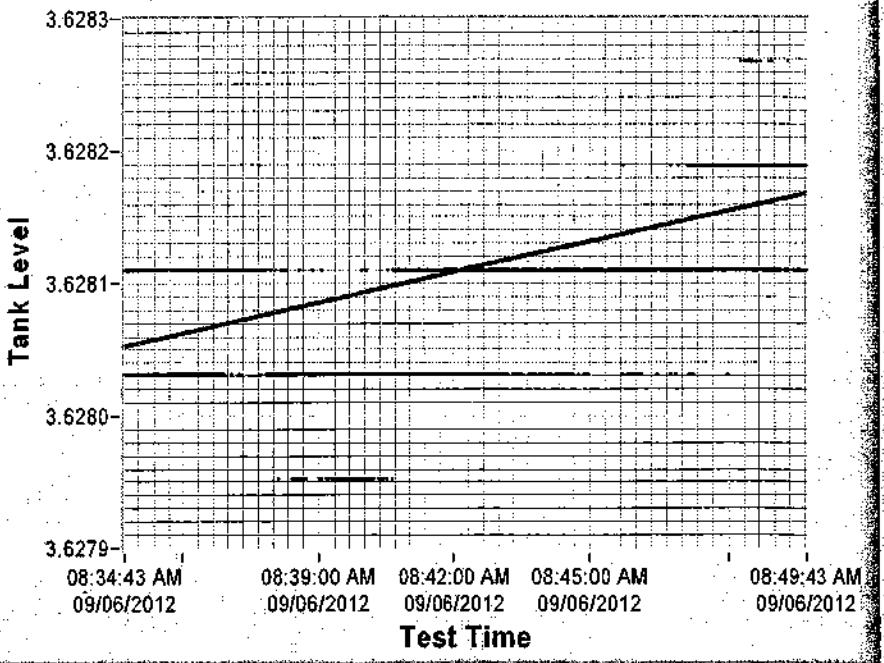

ELDS - Hydro-Tite Test Panel - Level Probe 1

Test Parameters

Test Site

Chevron
4015 W Century Blvd
Inglewood, CA 90304-XXXX

Product

udc

Type

Dispenser 1 2

Test Start Time

Thu, Sep 06, 2012 8:53 AM

Test End Time

Thu, Sep 06, 2012 9:08 AM

Length (min)	Limit (in)
15	0.0020

Test Result

Test passed

Comments

Test Status

Status

Saving...

Change

0.00013

Pass/Fail

PASS

Function Menu

Restart | Abort | Return

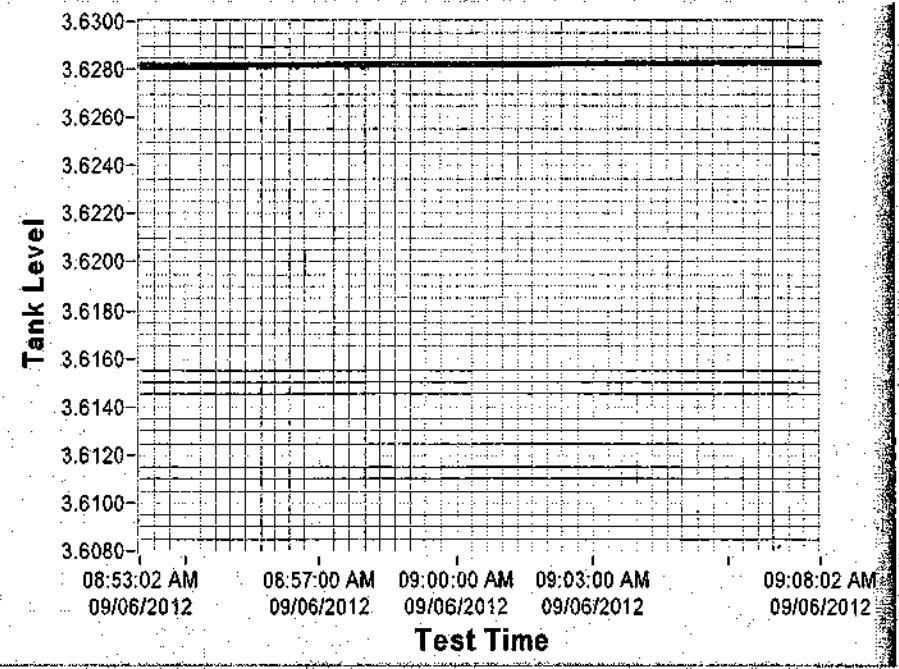

ELDS - Hydro-Tite Test Panel - Level Probe 2

Test Parameters

Test Site

Chevron
4015 W Century Blvd
Inglewood, CA 90304-XXXX

Product

udc

Type

Dispenser 3 4

Test Start Time

Thu, Sep 06, 2012 8:34 AM

Test End Time

Thu, Sep 06, 2012 8:49 AM

Length (min)	Limit (in)
15	0.0020

Test Result

Test passed

Comments

Test Status

Status

Saving...

Change

0.00000

Pass/Fail

PASS

Function Menu

Restart

Abort

Return

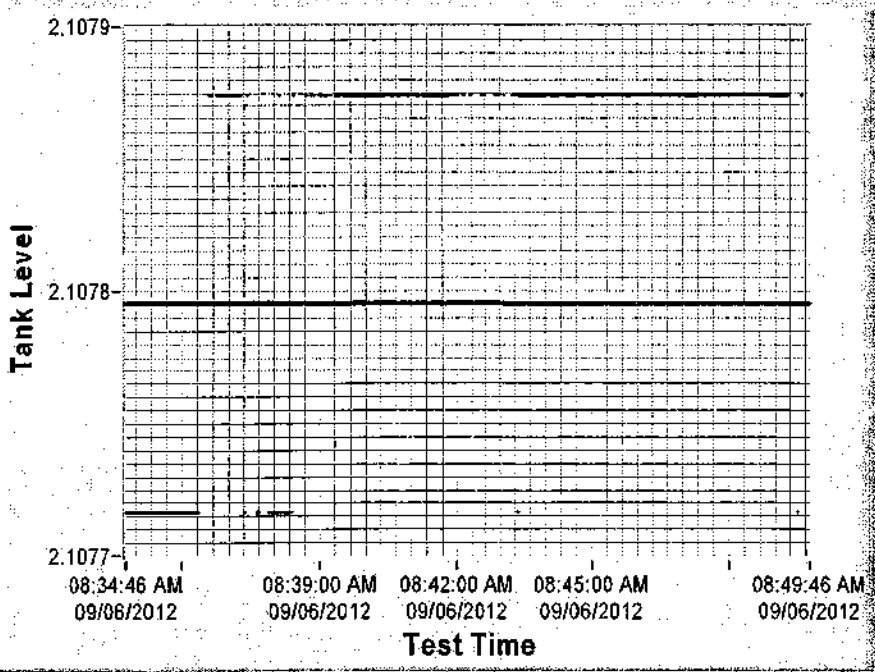

ELDS - Hydro-Tite Test Panel - Level Probe 2

Test Parameters

Test Site

Chevron
4015 W Century Blvd
Inglewood, CA 90304-XXXX

Product

udc

Type

Dispenser 3 4

Test Start Time

Thu, Sep 06, 2012 8:53 AM

Test End Time

Thu, Sep 06, 2012 9:08 AM

Length (min)	Limit (in)
15	0.0020

Test Result

Test passed

Comments

Test Status

Status

Saving...

Change

0.00000

Pass/Fail

PASS

Function Menu

Restart | Abort | Return

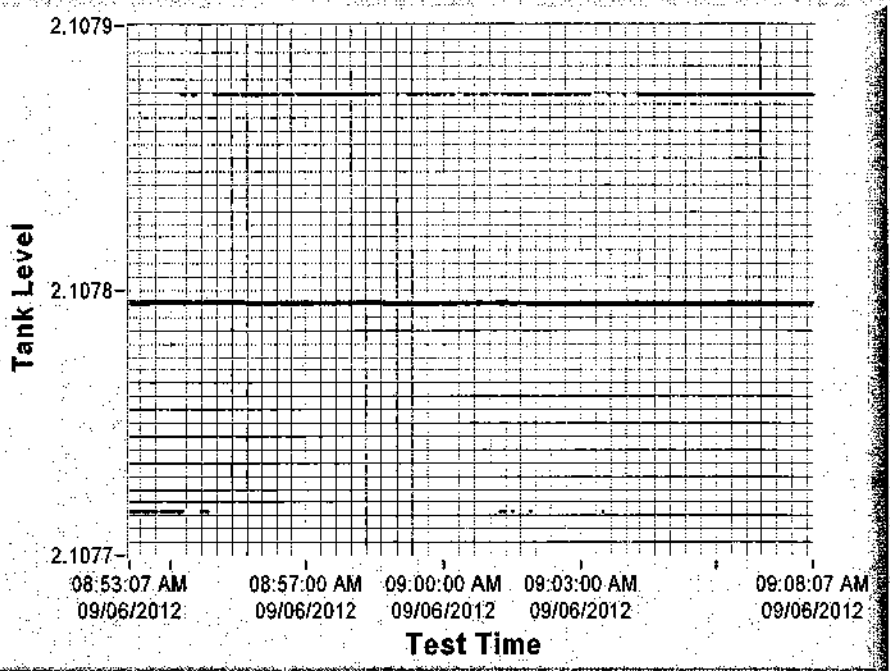

ELDS - Hydro-Tite Test Panel - Level Probe 4

Test Parameters

Test Site

Chevron
4015 W Century Blvd
Inglewood, CA 90304-XXXX

Product

udc

Type

Dispenser 5 6

Test Start Time

Thu, Sep 06, 2012 9:14 AM

Test End Time

Thu, Sep 06, 2012 9:29 AM

Length (min)	Limit (in)
15	0.0020

Test Result

Test passed

Comments

Test Status

Status

Saving...

Pass/Fail

PASS

Change

0.00024

Function Menu

Restart | Abort | Return

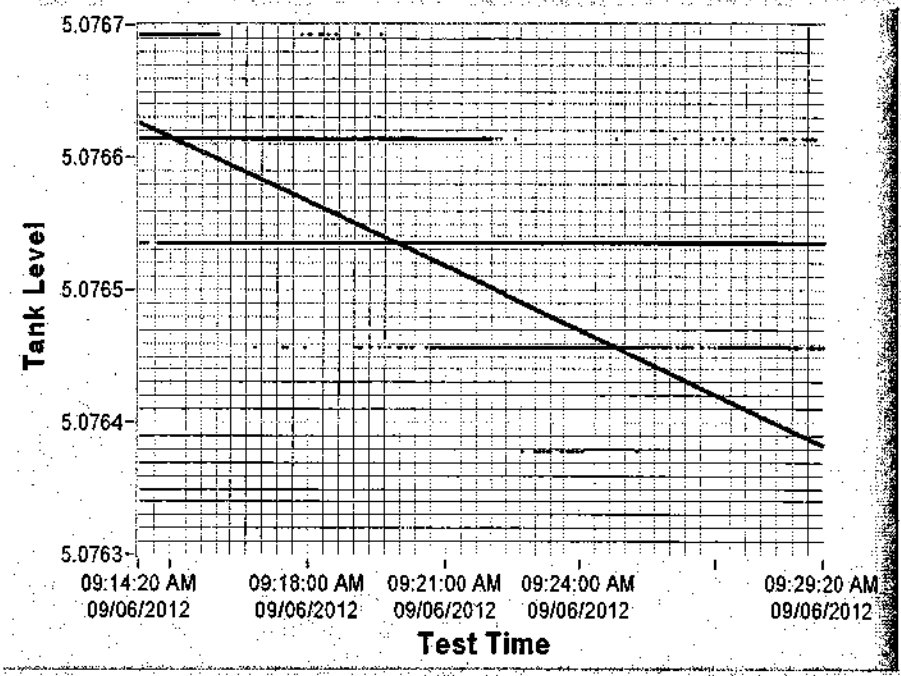

ELDS - Hydro-Tite Test Panel - Level Probe 4

Test Parameters

Test Site

Chevron
4015 W Century Blvd
Inglewood, CA 90304-XXXX

Product

udc

Type

Dispenser 5 6

Test Start Time

Thu, Sep 06, 2012 9:33 AM

Test End Time

Thu, Sep 06, 2012 9:48 AM

Length (min)	Limit (in)
15	0.0020

Test Result

Test passed

Comments

Test Status

Status

Saving...

Change

0.00004

Pass/Fail

PASS

Function Menu

Restart | Abort | Return

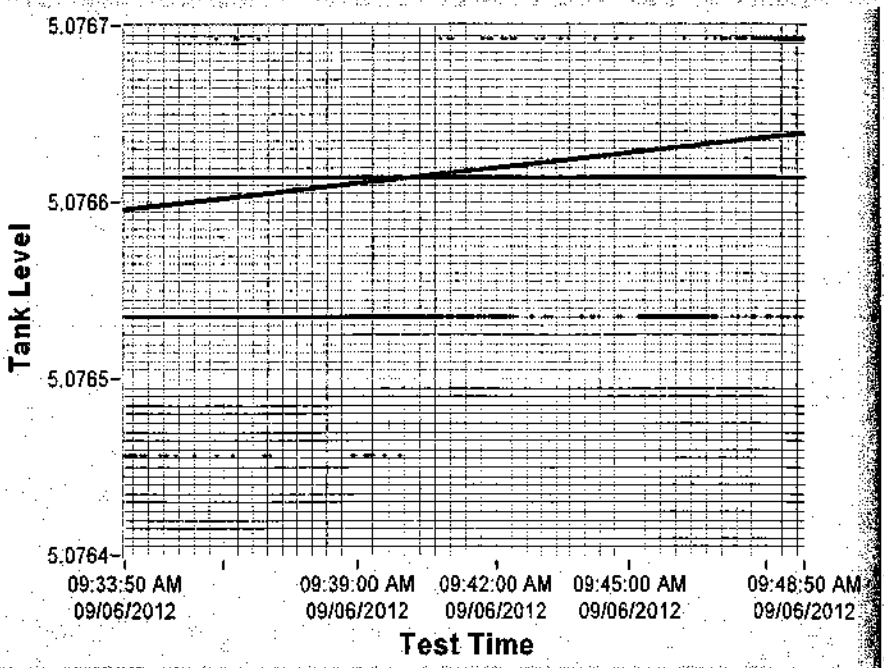

ELDS - Hydro-Tite Test Panel - Level Probe 4

Test Parameters

Test Site

Chevron
4015 W Century Blvd
Inglewood, CA 90304-XXXX

Product

udc

Type

Dispenser 7 8

Test Start Time

Thu, Sep 06, 2012 8:37 AM

Test End Time

Thu, Sep 06, 2012 8:52 AM

Length (min)	Limit (in)
15	0.0020

Test Result

Test passed

Comments

Test Status

Status

Saving...

Pass/Fail

PASS

Change

0.00032

Function Menu

Restart | Abort | Return

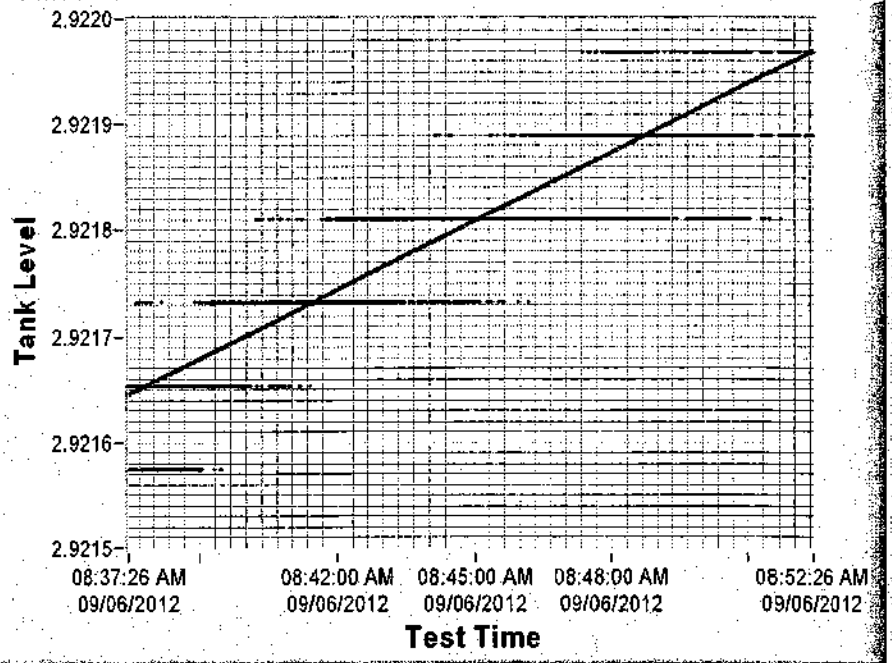

ELDS - Hydro-Tite Test Panel - Level Probe 4

Test Parameters

Test Site

Chevron
4015 W Century Blvd
Inglewood, CA 90304-XXXX

Product

udc

Type

Dispenser 7 8

Test Start Time

Thu, Sep 06, 2012 8:53 AM

Test End Time

Thu, Sep 06, 2012 9:08 AM

Length (min)	Limit (in)
15	0.0020

Test Result

Test passed

Comments

Test Status

Status

Saving...

Change

0.00015

Pass/Fail

PASS

Function Menu

Restart

Abort

Return

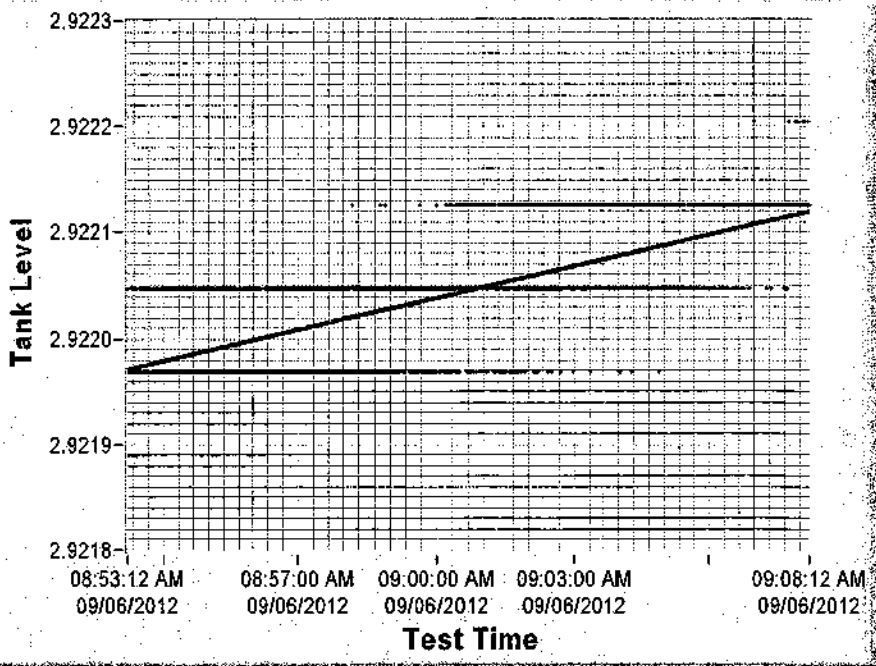

ELDS - Hydro-Tite Test Panel - Level Probe 1

Test Parameters

Test Site
Chevron
4015 Century blvd
Inglewood, CA 90304-XXXX

Product
87

Type
Tank Sump Fill

Test Start Time
Thu, Sep 06, 2012 8:48 AM

Test End Time
Thu, Sep 06, 2012 9:03 AM

Length (min)	Limit (in)
15	0.0020

Test Result
Test passed

Comments

Test Status

Status
Saving...

Change
0.00049

Pass/Fail
PASS

Function Menu

Restart | Abort | Return

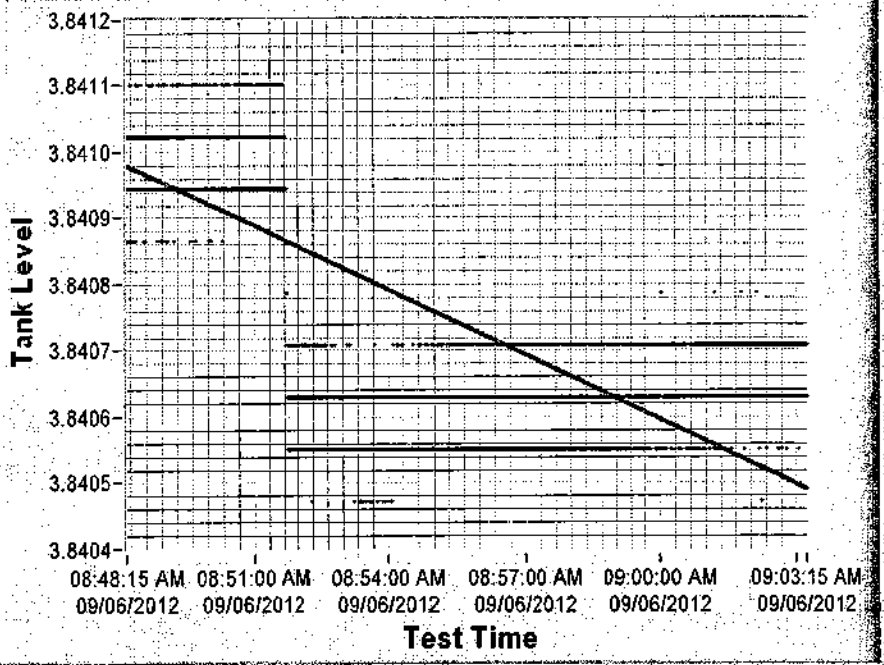

ELDS - Hydro-Tite Test Panel - Level Probe 1

Test Parameters

Test Site

Chevron
4015 Century blvd
Inglewood, CA 90304-XXXX

Product

87

Type

Tank Sump Fill

Test Start Time

Thu, Sep 06, 2012 9:07 AM

Test End Time

Thu, Sep 06, 2012 9:22 AM

Length (min)	Limit (in)
15	0.0020

Test Result

Test passed

Comments

Test Status

Status

Saving...

Pass/Fail

PASS

Change

0.00006

Function Menu

Restart | Abort | Return

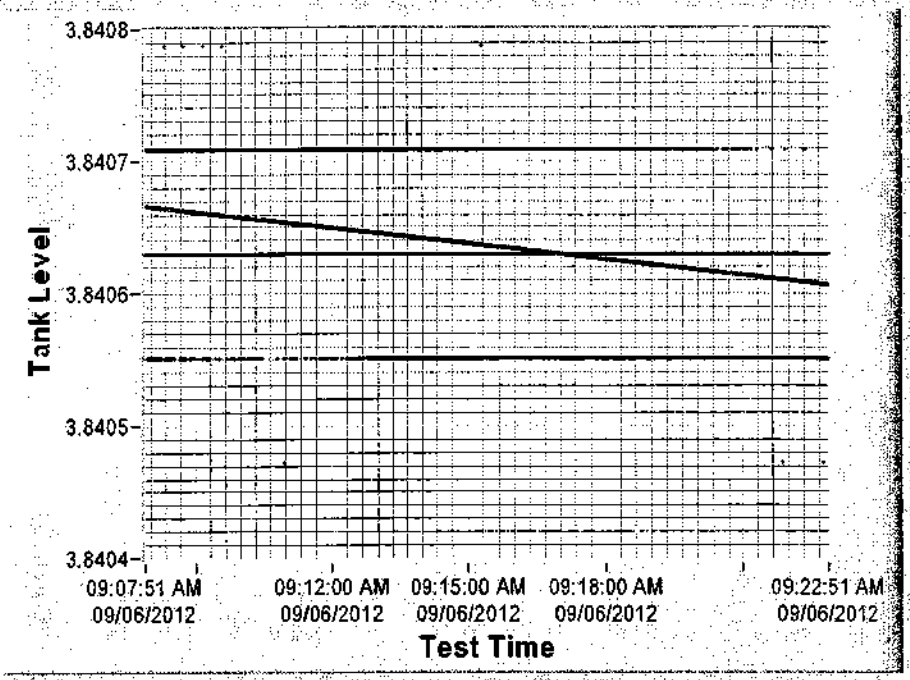

ELDS - Hydro-Tite Test Panel - Level Probe 2

Test Parameters

Test Site
Chevron
4015 Century blvd
Inglewood, CA 90304-XXXX

Product
91

Type
Tank Sump Fill

Test Start Time
Thu, Sep 06, 2012 8:48 AM

Test End Time
Thu, Sep 06, 2012 9:03 AM

Length (min)	Limit (in)
15	0.0020

Test Result
Test passed

Comments

Test Status

Status
Saving...

Pass/Fail
PASS

Change
0.00016

Function Menu

Restart | Abort | Return

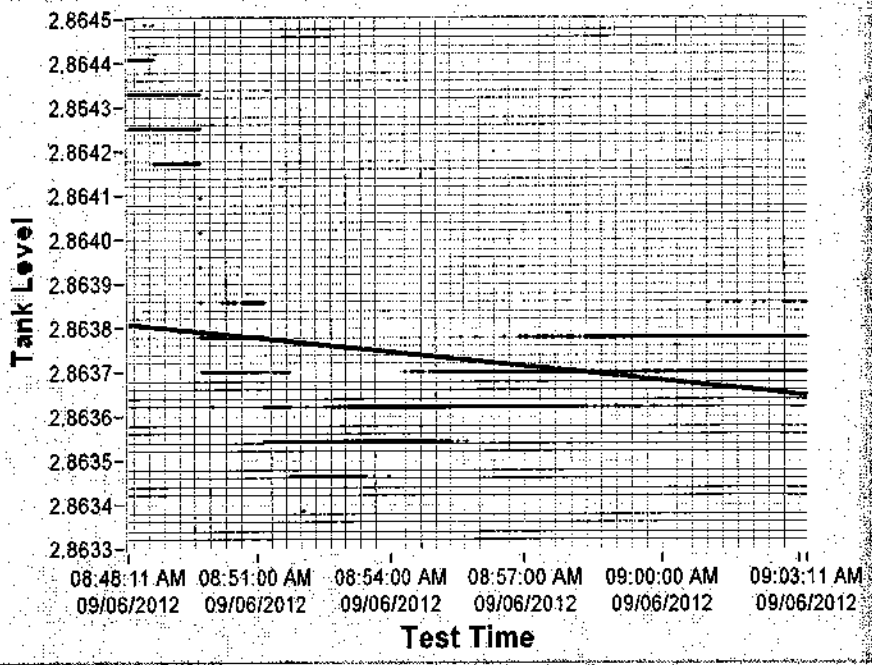

ELDS - Hydro-Tite Test Panel - Level Probe 2

Test Parameters

Test Site
Chevron
4015 Century blvd
Inglewood, CA 90304-XXXX

Product
91

Type
Tank Sump Fill

Test Start Time
Thu, Sep 06, 2012 9:07 AM

Test End Time
Thu, Sep 06, 2012 9:22 AM

Length (min)	Limit (in)
15	0.0020

Test Result
Test passed

Comments

Test Status

Status
Saving...

Change
0.00022

Pass/Fail
PASS

Function Menu

Restart | Abort | Return

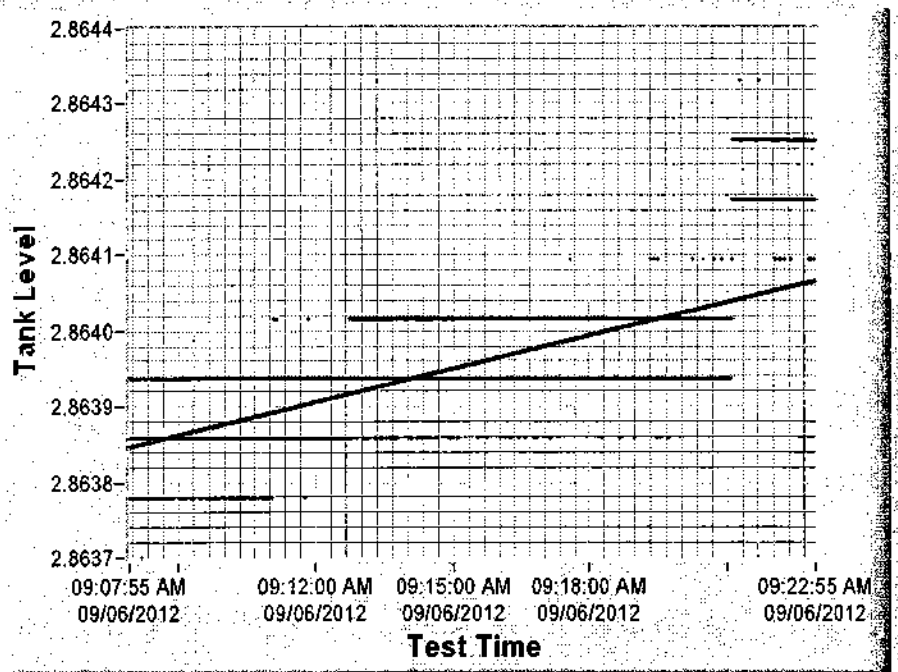

018209 – 025281 CLT

C729350

FASTECH

CONSTRUCTION • STATION MAINTENANCE
TESTING • CAR WASH SYSTEMS

October 30, 2012

Los Angeles County Department of Public Works
900 S. Fremont Ave.
Alhambra, CA 91803
Attn: Tim Smith

MONITORING SYSTEM CERTIFICATION – POST COLD START

SUBJECT SITE: **MONITORING SYSTEM CERTIFICATIONS – CHEVRON STATION 4015 CENTURY, INGLEWOOD, CA 90304. SITE #: 206907.**

Dear Mr. Smith,

Enclosed, please find the monitoring system certification testing results for the above-referenced site. These results are being sent to you due to a cold start of the veeder root monitoring system. This test will close out permit A715945. A summary of the results is listed below.

Agency Notification Date: 10/15/12 (#4255)

Test Results Overview:

Test performed: Veeder-Root TLS 350 Certification	Pass☒	Fail☐
Test performed: Line Leak Detector Test	Pass☒	Fail☐
Test performed: Shear Valve Test	Pass☒	Fail☐

FASTECH was contracted by the underground storage tank system owner to insure that this facility complies with all of the rules and regulations that govern the operation of underground storage tanks and their related components.

If you have any questions please call the undersigned at (714) 523-0194, extension 8327.

Sincerely,
FASTECH, Inc.

Glen Ragle
Project Manager

Attachments – Monitoring System Certification Testing Results

CC: Andrea Vilchis - Chevron

MONITORING SYSTEM CERTIFICATION

For Use By All Jurisdictions Within the State of California
Authority Cited: Chapter 6.7, Health and Safety Code; Chapter 16, Division 3, Title 23, California Code of Regulations

This form must be used to document testing and servicing of monitoring equipment. A separate certification or report must be prepared for each monitoring system control panel by the technician who performs the work. A copy of this form must be provided to the tank system owner/operator. The owner/operator must submit a copy of this form to the local agency regulating UST systems within 30 days of test date.

A. General Information

Facility Name: **Chevron 206907** Bldg. No.: _____

Site Address: **4015 Century** City: **Inglewood** Zip: **90304**

Facility Contact Person: **Not reported** Contact Phone No.: **(310) 674-3225**

Make/Model of Monitoring System: **Veeder Root TLS 350** Date of Testing/Servicing: **10/22/2012**

B. Inventory of Equipment Tested/Certified

Check the appropriate boxes to indicate specific equipment inspected/serviced:

Tank ID: 87
- ☒ In-Tank Gauging Probe Model: **mag 1**
- ☒ Annular Space or Vault Sensor. Model: **409**
- ☒ Piping Sump / Trench Sensor(s) Model: **352**
- ☒ Fill Sump Sensor(s) Model: **352**
- ☐ Mechanical Line Leak Detector Model:
- ☒ Electronic Line Leak Detector. Model **plld 5700**
- ☒ Tank Overfill / High-Level Sensor. Model: **flapper**
- ☐ Other (specify equipment type and model in Section E on Page 2).

Tank ID: 91
- ☒ In-Tank Gauging Probe. Model: **mag 1**
- ☒ Annular Space or Vault Sensor. Model: **409**
- ☒ Piping Sump / Trench Sensor(s). Model: **352**
- ☒ Fill Sump Sensor(s). Model: **208**
- ☐ Mechanical Line Leak Detector. Model.
- ☒ Electronic Line Leak Detector Model: **plld 307141**
- ☒ Tank Overfill / High-Level Sensor. Model: **flapper**
- ☐ Other (specify equipment type and model in Section E on Page 2).

Tank ID:
- ☐ In-Tank Gauging Probe. Model.
- ☐ Annular Space or Vault Sensor. Model:
- ☐ Piping Sump / Trench Sensor(s). Model.
- ☐ Fill Sump Sensor(s) Model:
- ☐ Mechanical Line Leak Detector Model:
- ☐ Electronic Line Leak Detector. Model:
- ☐ Tank Overfill / High-Level Sensor Model.
- ☐ Other (specify equipment type and model in Section E on Page 2).

Tank ID:
- ☐ In-Tank Gauging Probe. Model.
- ☐ Annular Space or Vault Sensor Model
- ☐ Piping Sump / Trench Sensor(s). Model:
- ☐ Fill Sump Sensor(s). Model:
- ☐ Mechanical Line Leak Detector. Model
- ☐ Electronic Line Leak Detector Model.
- ☐ Tank Overfill / High-Level Sensor. Model.
- ☐ Other (specify equipment type and model in Section E on Page 2).

Dispenser ID: 1/2
- ☒ Dispenser Containment Sensor(s). Model. **322**
- ☒ Shear Valve(s).
- ☐ Dispenser Containment Float(s) and Chain(s).

Dispenser ID: 3/4
- ☒ Dispenser Containment Sensor(s). Model: **322**
- ☒ Shear Valve(s)
- ☐ Dispenser Containment Float(s) and Chain(s).

Dispenser ID: 5/6
- ☒ Dispenser Containment Sensor(s). Model **322**
- ☒ Shear Valve(s)
- ☐ Dispenser Containment Float(s) and Chain(s).

Dispenser ID: 7/8
- ☒ Dispenser Containment Sensor(s) Model: **322**
- ☒ Shear Valve(s).
- ☐ Dispenser Containment Float(s) and Chain(s).

Dispenser ID:
- ☐ Dispenser Containment Sensor(s). Model:
- ☐ Shear Valve(s)
- ☐ Dispenser Containment Float(s) and Chain(s).

Dispenser ID:
- ☐ Dispenser Containment Sensor(s) Model:
- ☐ Shear Valve(s)
- ☐ Dispenser Containment Float(s) and Chain(s).

*If the facility contains more tanks or dispensers, copy this form. Include information for every tank and dispenser at the facility.

C. Certification - I certify that the equipment identified in this document was inspected/serviced in accordance with the manufacturers' guidelines. Attached to this Certification is information (e.g. manufacturers' checklists) necessary to verify that this information is correct and a Plot Plan showing the layout of monitoring equipment. For any equipment capable of generating such reports, I have also attached a copy of the report; *(check all that apply)*: ☒ System set-up ☒ Alarm history report

Technician Name (print): **Rodney Bredeson** Signature: _____

Certification No.: **A21173** License. No.: **794519-A HAZ C21**

Testing Company Name: **Fueling & Service Tech., Inc. (FASTECH)** Phone No.: **(714) 523-0194**

Site Address: **7050 Village Drive, Suite D, Buena Park, CA 90621** Date of Testing/Servicing: **10/22/2012**

D. Results of Testing/Servicing

Software Version Installed: **329.01**

Complete the following checklist:

☒ Yes	☐ No*	Is the audible alarm operational?
☒ Yes	☐ No*	Is the visual alarm operational?
☒ Yes	☐ No*	Were all sensors visually inspected, functionally tested, and confirmed operational?
☒ Yes	☐ No*	Were all sensors installed at lowest point of secondary containment and positioned so that other equipment will not interfere with their proper operation?
☒ Yes	☐ No* ☐ N/A	If alarms are relayed to a remote monitoring station, is all communications equipment (e.g., modem) operational?
☒ Yes	☐ No* ☐ N/A	For pressurized piping systems, does the turbine automatically shut down if the piping secondary containment monitoring system detects a leak, fails to operate, or is electrically disconnected? If yes: which sensors initiate positive shut-down? *(Check all that apply)* ☒ Sump/Trench Sensors; ☒ Dispenser Containment Sensors. Did you confirm positive shut-down due to leaks and sensor failure/disconnection? ☒ Yes; ☐ No.
☐ Yes	☐ No* ☒ N/A	For tank systems that utilize the monitoring system as the primary tank overfill warning device (i.e., no mechanical overfill prevention valve is installed), is the overfill warning alarm visible and audible at the tank fill point(s) and operating properly? If so, at what percent of tank capacity does the alarm trigger? %
☐ Yes*	☒ No	Was any monitoring equipment replaced? If yes, identify specific sensors, probes, or other equipment replaced and list the manufacturer name and model for all replacement parts in Section E, below.
☐ Yes*	☒ No	Was liquid found inside any secondary containment systems designed as dry systems? *(Check all that apply)* ☐ Product; ☐ Water. If yes, describe causes in Section E, below.
☒ Yes	☐ No*	Was monitoring system set-up reviewed to ensure proper settings? Attach set up reports, if applicable
☒ Yes	☐ No*	Is all monitoring equipment operational per manufacturer's specifications?

*** In Section E below, describe how and when these deficiencies were or will be corrected.**

E. Comments:

F. In-Tank Gauging / SIR Equipment:

☒ Check this box if tank gauging is used only for inventory control.
☐ Check this box if no tank gauging or SIR equipment is installed.

This section must be completed if in-tank gauging equipment is used to perform leak detection monitoring.

Complete the following checklist:

☐ Yes	☐ No*	Has all input wiring been inspected for proper entry and termination, including testing for ground faults?
☐ Yes	☐ No*	Were all tank gauging probes visually inspected for damage and residue buildup?
☐ Yes	☐ No*	Was accuracy of system product level readings tested?
☐ Yes	☐ No*	Was accuracy of system water level readings tested?
☐ Yes	☐ No*	Were all probes reinstalled properly?
☐ Yes	☐ No*	Were all items on the equipment manufacturer`s maintenance checklist completed?

*** In the Section H, below, describe how and when these deficiencies were or will be corrected.**

G. Line Leak Detectors (LLD):

☐ Check this box if LLDs are not installed.

Complete the following checklist:

☒ Yes	☐ No* ☐ N/A	For equipment start-up or annual equipment certification, was a leak simulated to verify LLD performance? *(Check all that apply)* Simulated leak rate: ☒ 3 g.p.h.; ☐ 0.1 g.p.h ; ☐ 0.2 g.p.h.
☒ Yes	☐ No*	Were all LLDs confirmed operational and accurate within regulatory requirements?
☒ Yes	☐ No*	Was the testing apparatus properly calibrated?
☐ Yes	☐ No* ☒ N/A	For mechanical LLDs, does the LLD restrict product flow if it detects a leak?
☒ Yes	☐ No* ☐ N/A	For electronic LLDs, does the turbine automatically shut off if the LLD detects a leak?
☒ Yes	☐ No* ☐ N/A	For electronic LLDs, does the turbine automatically shut off if any portion of the monitoring system is disabled or disconnected?
☒ Yes	☐ No* ☐ N/A	For electronic LLDs, does the turbine automatically shut off if any portion of the monitoring system malfunctions or fails a test?
☒ Yes	☐ No* ☐ N/A	For electronic LLDs, have all accessible wiring connections been visually inspected?
☒ Yes	☐ No*	Were all items on the equipment manufacturer`s maintenance checklist completed?

*** In the Section H, below, describe how and when these deficiencies were or will be corrected.**

H. Comments:

Monitoring System Certification
4015 Century, Inglewood, CA

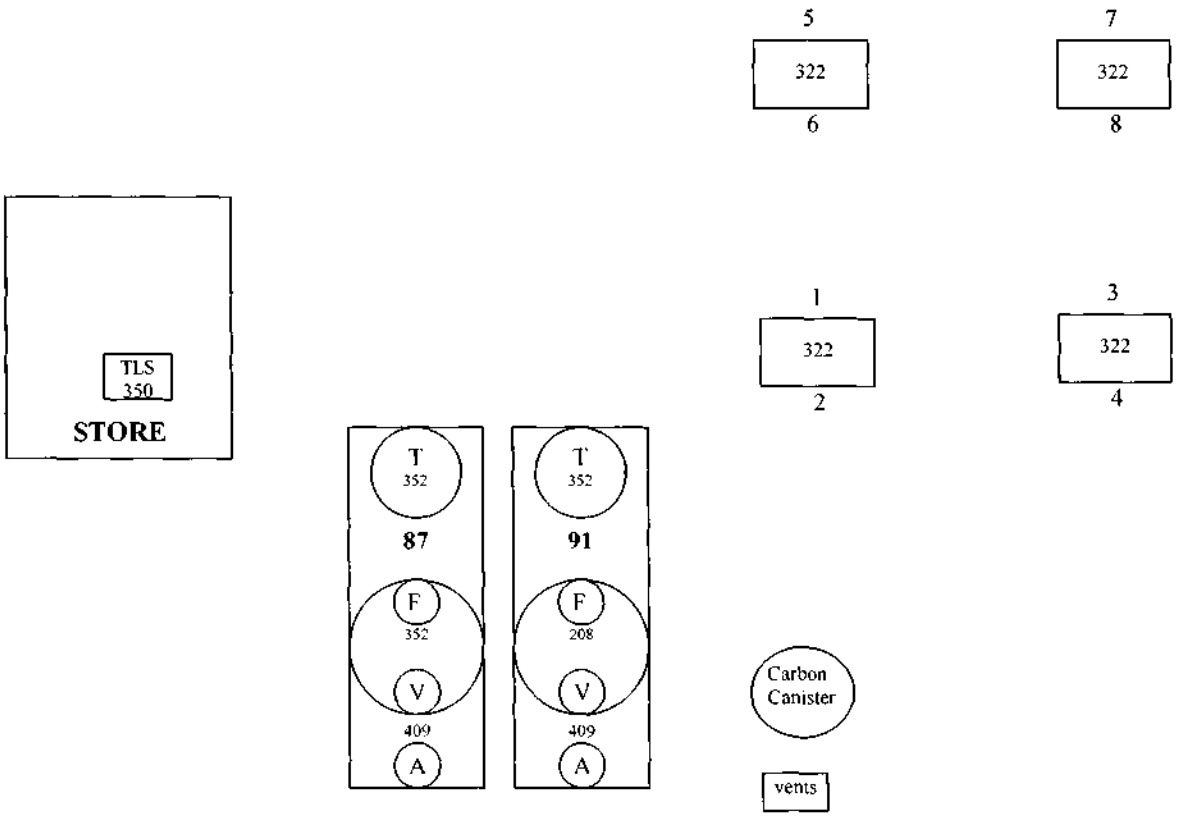

Date map was drawn: _10/22/12_.

Instructions

If you already have a diagram that shows all required information, you may include it, rather than this page, with your Monitoring System Certification. On your site plan, show the general layout of tanks and piping. Clearly identify locations of the following equipment, if installed: monitoring system control panels; sensors monitoring tank annular spaces, sumps, dispenser pans, spill containers, or other secondary containment areas; mechanical or electronic line leak detectors; and in-tank liquid level probes (if used for leak detection). In the space provided, note the date this Site Plan was prepared.

Fueling and Service Technologies, Inc.
7050 Village Drive, Suite D
Buena Park, CA 90621
Phone: 714 523-0194 / Fax: 714-523-4235

LINE LEAK DETECTOR TEST

Station: Chevron 206907 **Date:** 10/22/12
Location: 4015 Century
Inglewood, CA 90304

Submersible Pump Information

Manufacturer: FE Petro

Testing Information

	1	2	3	4	5
Product:	87	91			
Leak Detector Serial Number	5700	307141			
Leak Detector Model No.	plld	plld			
Full Operating Pressure (psi):	35	36			
Gallons Per Hour Leak Rate:	3.00	3.00			
Bleed Back Rate (ml):	n/a	n/a			
Turbine Holding Pressure:	n/a	n/a			
Metering Pressure (mechanical only):	10	10			
Open Time (mechanical only):	n/a	n/a			
Pass / Fail	**pass**	**pass**			

Comments:

Note: Pass = Leak detector reads leak and meters line.
Fail = Leak detector did not read leak.

This letter certifies that the annual leak detector tests were performed at the above referenced facility according to the equipment manufacturers procedures and limitations and the results as listed are to my knowledge true and correct. The mechanical leak test detector test pass/fail is determined using a low flow threshold trip rate of 3 gph at 10 PSI.

Inspected By: Contractor *FASTECH - Fueling & Services Technologies, Inc.*
Technician: Rodney Bredeson **Lic#:** A21173
Signature: 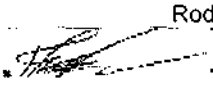

Monitoring System Report
using FASTECH Report Utility

==========
==========
===

Connected on PC Port: COM1
Settings: 9600 Odd 7, 1

Connect Time/Date from PC Clock:

Monday, October 22, 2012 - 12:08:28 PM

Connect Date from Monitoring System: 121022

Connect Time from Monitoring System Clock: 12:08

Site:

MC.CHEVRON CSI-1863

4015 W CEMTURY BLVD

INGLEWOOD,CA 91301

SITE 206907

Request: 1 - I10200

Request Source: Monitor System Configuration Requests

I10200

OCT 22, 2012 12:08 PM

MC.CHEVRON CSI-1863

4015 W CEMTURY BLVD

INGLEWOOD,CA 91301

SITE 206907

SYSTEM CONFIGURATION

SLOT BOARD TYPE
POWER ON RESET CURRENT

1 UNUSED
4747214 4694729

2 INTERSTITIAL BD
202111 201916

3 UNUSED
4730890 4689811

4 INTERSTITIAL BD
200954 201144

5 7SMARTSENSOR BD
505896 505730

6 PLLD SENSOR BD
3905 3901

7 UNUSED
4731818 4692213

8 4 PROBE / G.T.
162412 162432

9 UNUSED
4723738 4684887

10 UNUSED
4727180 4686373

11 UNUSED
4724712 4687174

12 RELAY BOARD
14885 14914

13 UNUSED
4726750 4686671

14 PLLD POWER BD
99883 99952

15 UNUSED
4726297 4686511

16 UNUSED
4722969 4683469

COMM 1 RS232 SERIAL BD
14816 14845

COMM 2 FAXMODEM BOARD 40218
40253

COMM 3 ELEC DISP INT.
100450 100501

COMM 4 UNUSED
4725799 4685664

COMM 5 REMOTE DISPLAY
27449 27469

COMM 6 RS232 SERIAL BD
14908 14937

Request: 2 - I90200

Request Source: Monitor System Configuration Requests

I90200

OCT 22, 2012 12:08 PM

SOFTWARE REVISION LEVEL

VERSION 329.01

SOFTWARE# 346329-100-B

CREATED - 09.01.29.15.44

S-MODULE# 330160-004-a

SYSTEM FEATURES:

PERIODIC IN-TANK TESTS

ANNUAL IN-TANK TESTS

ISD

Request: 3 - I50500

Request Source: Monitor System Configuration Requests

I50500

OCT 22, 2012 12:08 PM

SYSTEM TYPE AND LANGUAGE FLAG

SYSTEM UNITS

U.S.

SYSTEM LANGUAGE

ENGLISH

SYSTEM DATE/TIME FORMAT

MON DD YYYY HH:MM:SS xM

Request: 4 - I52E00

Request Source: Monitor System Configuration Requests

I52E00

OCT 22, 2012 12:08 PM

MC.CHEVRON CSI-1863

4015 W CEMTURY BLVD

INGLEWOOD,CA 91301

SITE 206907

RECEIVER CLEARED ALARMS REPORT DELAY PERIOD

RCVR LOCATION LABEL DELAY PERIOD

1 48

2 48

3 48

4 48

5 48

6 Solvone Monthly Test 48

7 Solvone ISD Warn 48

8 MAINTENANCE CHEVRON 48

Request: 5 - I51100

Request Source: Monitor System Configuration Requests

I51100

OCT 22, 2012 12:08 PM

Request: 6 - I51200

Request Source: Monitor System Configuration Requests

I51200

OCT 22, 2012 12:08 PM

Request: 7 - I51C00

Request Source: Monitor System Configuration Requests

I51C00

OCT 22, 2012 12:08 PM

MUST HAVE BIR

Request: 8 - I54600

Request Source: Monitor System Configuration Requests

I54600

OCT 22, 2012 12:08 PM

TANK PER TST NEEDED WRN: DISABLED

Request: 9 - I54900

Request Source: Monitor System Configuration Requests

I54900

OCT 22, 2012 12:08 PM

TANK ANN TST NEEDED WRN: DISABLED

Request: 10 - I55300

Request Source: Monitor System Configuration Requests

I55300

OCT 22, 2012 12:08 PM

LINE RE-ENABLE METHOD

PASS LINE TEST

Request: 11 - I55600

Request Source: Monitor System Configuration Requests

I55600

OCT 22, 2012 12:08 PM

LINE PER TST NEEDED WRN: DISABLED

Request: 12 - I55900

Request Source: Monitor System Configuration Requests

I55900

OCT 22, 2012 12:08 PM

LINE ANN TST NEEDED WRN: DISABLED

Request: 13 - I50D00

Request Source: Monitor System Configuration Requests

I50D00

OCT 22, 2012 12:08 PM

PRINT TC VOLUMES

ENABLED

Request: 14 - I50E00

Request Source: Monitor System Configuration Requests

I50E00

OCT 22, 2012 12:08 PM

TEMP COMPENSATION

VALUE (DEG F): 60.0

Request: 15 - I60B00

Request Source: Monitor System Configuration Requests

I60B00

OCT 22, 2012 12:08 PM

STICK HEIGHT OFFSET ENABLE STATUS

DISABLED

Request: 16 - I51400

Request Source: Monitor System Configuration Requests

I51400

OCT 22, 2012 12:08 PM

H-PROTOCOL DATA FORMAT

HEIGHT

Request: 17 - I51900

Request Source: Monitor System Configuration Requests

I51900

OCT 22, 2012 12:08 PM

PRECISION TEST DURATION

HOURS: 12

Request: 18 - I55400

Request Source: Monitor System Configuration Requests

I55400

OCT 22, 2012 12:08 PM

Request: 19 - I55500

Request Source: Monitor System Configuration Requests

I55500

OCT 22, 2012 12:08 PM

Request: 20 - I51A00

Request Source: Monitor System Configuration Requests

I51A00

OCT 22, 2012 12:08 PM

DAYLIGHT SAVING TIME

ENABLED ON

Request: 21 - I51800

Request Source: Monitor System Configuration Requests

I51800

OCT 22, 2012 12:08 PM

DAYLIGHT SAVING TIME

START DATE MAR WEEK 2 SUN 2:00 AM

END DATE NOV WEEK 1 SUN 2:00 AM

Request: 22 - I51600

Request Source: Monitor System Configuration Requests

I51600

OCT 22, 2012 12:08 PM

RE-DIRECT LOCAL PRINTOUT

DISABLED

Request: 23 - I50400

Request Source: Monitor System Configuration Requests

I50400

OCT 22, 2012 12:08 PM

232 SECURITY CODE

PORT SECURITY CODE STATUS

1	000000	DISABLED
2	000000	DISABLED
3	000000	DISABLED
4	000000	DISABLED
5	000000	DISABLED
6	000000	DISABLED

Request: 24 - I21900

Request Source: Monitor System Configuration Requests

I21900

OCT 22, 2012 12:08 PM

TANK CHART SECURITY

DISABLED

Request: 25 - ISBD00

Request Source: Monitor System Configuration Requests

ISBD00

OCT 22, 2012 12:08 PM

CUSTOM ALARM LABELS

DISABLED

Request: 26 - I56000

Request Source: Monitor System Configuration Requests

I56000

OCT 22, 2012 12:08 PM

MASS/DENSITY

DISABLED

Request: 27 - I88101

Request Source: Monitor System Configuration Requests

I88101

OCT 22, 2012 12:08 PM

PORT SETTINGS:

COMM BOARD : 1 (RS-232)

BAUD RATE : 9600

PARITY : EVEN

STOP BIT : 1 STOP

DATA LENGTH: 7 DATA

RS-232 SECURITY

CODE : DISABLED

Request: 28 - I88102

Request Source: Monitor System Configuration Requests

I88102

OCT 22, 2012 12:08 PM

PORT SETTINGS:

COMM BOARD : 2 (FXMOD)

BAUD RATE : 2400

PARITY : ODD

STOP BIT : 1 STOP

DATA LENGTH: 7 DATA

RS-232 SECURITY

CODE : DISABLED

DIAL TYPE : TONE

ANSWER ON : 1 RING

MODEM SETUP STRING :

DIAL TONE INTERVAL: 32

Request: 29 - I88103

Request Source: Monitor System Configuration Requests

I88103

OCT 22, 2012 12:08 PM

PORT SETTINGS:

COMM BOARD : 3 (EDIM)

RS-232 SECURITY

CODE : DISABLED

Request: 30 - I88104

Request Source: Monitor System Configuration Requests

I88104

OCT 22, 2012 12:08 PM

Request: 31 - I88105

Request Source: Monitor System Configuration Requests

I88105

OCT 22, 2012 12:08 PM

Request: 32 - I88106

Request Source: Monitor System Configuration Requests

I88106

OCT 22, 2012 12:08 PM

PORT SETTINGS:

COMM BOARD : 6 (RS-232)

BAUD RATE : 9600

PARITY : ODD

STOP BIT : 1 STOP

DATA LENGTH: 7 DATA

RS-232 SECURITY

CODE : DISABLED

Request: 33 - I60900

Request Source: Monitor System Configuration Requests

I60900

OCT 22, 2012 12:08 PM

TANK THERMAL COEFFICIENT

TANK PRODUCT LABEL

1 SUPREME
0.000700

2 REGULAR
0.000700

3 0.000000

4 0.000000

Request: 34 - I60700

Request Source: Monitor System Configuration Requests

I60700

OCT 22, 2012 12:08 PM

TANK DIAMETER

TANK PRODUCT LABEL
INCHES

1 SUPREME
118.00

2 REGULAR
118.00

3 0.00

4 0.00

Request: 35 - I60A00

Request Source: Monitor System Configuration Requests

I60A00

OCT 22, 2012 12:08 PM

TANK FULL VOLUME

TANK PRODUCT LABEL
TANK PROFILE GALLONS

1 SUPREME 4
PTS 14906

2 REGULAR 4
PTS 19703

3 1 PT
0

4 1 PT
0

Request: 36 - I60500

Request Source: Monitor System Configuration Requests

I60500

OCT 22, 2012 12:08 PM

TANK 4 POINT VOLUMES

TANK PRODUCT LABEL
GALLONS

1 SUPREME
14906 12261 7593 2890

2 REGULAR
19703 16085 9988 3848

3 0 0
0 0

4 0 0
0 0

Request: 37 - I61500

Request Source: Monitor System Configuration Requests

I61500

OCT 22, 2012 12:08 PM

TANK PRODUCT LABEL
METER DATA

1 SUPREME NO

2 REGULAR NO

3 NO

4 NO

Request: 38 - I63900

Request Source: Monitor System Configuration Requests

I63900

OCT 22, 2012 12:08 PM

ACCU CHART END SHAPE FACTOR

TANK PRODUCT LABEL

1 SUPREME

END FACTOR: NONE

2 REGULAR

END FACTOR: NONE

3

END FACTOR: NONE

4

END FACTOR: NONE

Request: 39 - I61600

Request Source: Monitor System Configuration Requests

I61600

OCT 22, 2012 12:08 PM

TANK PRODUCT LABEL
CAL UPDATE

1 SUPREME
IMMEDIATE

2 REGULAR
IMMEDIATE

3
IMMEDIATE

4
IMMEDIATE

Request: 40 - I62F00

Request Source: Monitor System Configuration Requests

I62F00

OCT 22, 2012 12:08 PM

MAG PROBE FLOAT SIZE

TANK PRODUCT LABEL FLOAT SIZE:

1	SUPREME	4.0 INCHES
2	REGULAR	4.0 INCHES

Request: 41 - I62700

Request Source: Monitor System Configuration Requests

I62700

OCT 22, 2012 12:08 PM

TANK HIGH WATER WARNING LIMIT

TANK PRODUCT LABEL INCHES

1	SUPREME	2.0
2	REGULAR	2.0

Request: 42 - I62400

Request Source: Monitor System Configuration Requests

I62400

OCT 22, 2012 12:08 PM

TANK HIGH WATER LEVEL LIMIT

TANK PRODUCT LABEL INCHES

1	SUPREME	3.0
2	REGULAR	3.0

Request: 43 - I62800

Request Source: Monitor System Configuration Requests

I62800

OCT 22, 2012 12:08 PM

TANK MAXIMUM VOLUME LIMIT

TANK PRODUCT LABEL GALLONS

1 SUPREME
14906

2 REGULAR
19703

3	0
4	0

Request: 44 - I62300

Request Source: Monitor System Configuration Requests

I62300

OCT 22, 2012 12:08 PM

TANK OVERFILL LEVEL LIMIT

TANK PRODUCT LABEL GALLONS

1 SUPREME
13415

2 REGULAR
17732

3	0
4	0

Request: 45 - I62200

Request Source: Monitor System Configuration Requests

I62200

OCT 22, 2012 12:08 PM

TANK HIGH PRODUCT LIMIT

TANK PRODUCT LABEL GALLONS

1 SUPREME
14160

2 REGULAR
18718

3	0
4	0

Request: 46 - I62900

Request Source: Monitor System Configuration Requests

I62900

OCT 22, 2012 12:08 PM

TANK DELIVERY REQUIRED LIMIT

TANK PRODUCT LABEL GALLONS

1 SUPREME
1788

2	REGULAR	2364
3		0
4		0

Request: 47 - I62100

Request Source: Monitor System Configuration Requests

I62100

OCT 22, 2012 12:08 PM

TANK LOW PRODUCT LIMIT

TANK PRODUCT LABEL GALLONS

1	SUPREME	500
2	REGULAR	750
3		0
4		0

Request: 48 - I62600

Request Source: Monitor System Configuration Requests

I62600

OCT 22, 2012 12:08 PM

TANK LEAK ALARM LIMIT

TANK PRODUCT LABEL GALLONS

1	SUPREME	6
2	REGULAR	6
3		99
4		99

Request: 49 - I62500

Request Source: Monitor System Configuration Requests

I62500

OCT 22, 2012 12:08 PM

TANK SUDDEN LOSS LIMIT

TANK	PRODUCT LABEL	GALLONS
1	SUPREME	99
2	REGULAR	99
3		99
4		99

Request: 50 - I60800

Request Source: Monitor System Configuration Requests

I60800

OCT 22, 2012 12:08 PM

TANK TILT

TANK	PRODUCT LABEL	INCHES
1	SUPREME	0.00
2	REGULAR	0.00
3		0.00
4		0.00

Request: 51 - I60F00

Request Source: Monitor System Configuration Requests

I60F00

OCT 22, 2012 12:08 PM

PROBE OFFSET

TANK	PRODUCT LABEL	INCHES
1	SUPREME	0.00
2	REGULAR	0.00
3		0.00
4		0.00

Request: 52 - I61200

Request Source: Monitor System Configuration Requests

I61200

OCT 22, 2012 12:08 PM

TANK MANIFOLDED PARTNERS

TANK	PRODUCT LABEL	SIPHON MANIFOLDED TANKS	LINE MANIFOLDED TANKS
1	SUPREME	NONE	NONE
2	REGULAR	NONE	NONE
3		NONE	NONE
4		NONE	NONE

Request: 53 - I63600

Request Source: Monitor System Configuration Requests

I63600

OCT 22, 2012 12:08 PM

PERIODIC LEAK TEST MIN VOLUME

TANK	PRODUCT LABEL	GALLONS
1	SUPREME	0
2	REGULAR	0
3		0
4		0

Request: 54 - I62A00

Request Source: Monitor System Configuration Requests

I62A00

OCT 22, 2012 12:08 PM

ANNUAL LEAK TEST MIN VOLUME

TANK	PRODUCT LABEL	GALLONS
1	SUPREME	1192
2	REGULAR	1576
3		0
4		0

Request: 55 - I62C00

Request Source: Monitor System Configuration Requests

I62C00

OCT 22, 2012 12:08 PM

TANK PERIODIC TEST TYPE

TANK	PRODUCT LABEL	PERIODIC TEST TYPE
1	SUPREME	STANDARD
2	REGULAR	STANDARD
3		STANDARD
4		STANDARD

Request: 56 - I62D00

Request Source: Monitor System Configuration Requests

I62D00

OCT 22, 2012 12:08 PM

TANK LEAK TEST FAIL ALARMS

TANK	PRODUCT LABEL		
1	SUPREME	GROSS TEST FAIL ALARM DISABLED	PERIODIC TEST FAIL ALARM DISABLED	ANNUAL TEST FAIL ALARM DISABLED
2	REGULAR	GROSS TEST FAIL ALARM DISABLED	PERIODIC TEST FAIL ALARM DISABLED	ANNUAL TEST FAIL ALARM DISABLED
3		GROSS TEST FAIL ALARM DISABLED	PERIODIC TEST FAIL ALARM DISABLED	ANNUAL TEST FAIL ALARM DISABLED
4		GROSS TEST FAIL ALARM DISABLED	PERIODIC TEST FAIL ALARM DISABLED	ANNUAL TEST FAIL ALARM DISABLED

Request: 57 - I63100

Request Source: Monitor System Configuration Requests

I63100

OCT 22, 2012 12:08 PM

TANK LEAK TEST AVERAGING

TANK PRODUCT LABEL ANNUAL PERIODIC

1 SUPREME OFF OFF

2 REGULAR OFF OFF

3 OFF OFF

4 OFF OFF

Request: 58 - I63000

Request Source: Monitor System Configuration Requests

I63000

OCT 22, 2012 12:08 PM

IN-TANK LEAK TEST NOTIFY

TANK PRODUCT LABEL TANK TEST NOTIFY:

1 SUPREME OFF

2 REGULAR OFF

3 OFF

4 OFF

Request: 59 - I63200

Request Source: Monitor System Configuration Requests

I63200

OCT 22, 2012 12:08 PM

TANK TEST SIPHON BREAK

TANK PRODUCT LABEL SIPHON BREAK

1 SUPREME OFF

2 REGULAR OFF

3 OFF

4 OFF

Request: 60 - I61000

Request Source: Monitor System Configuration Requests

I61000

OCT 22, 2012 12:08 PM

TANK DELIVERY DELAY

TANK PRODUCT LABEL

1 SUPREME 3

2 REGULAR 3

3 1

4 1

Request: 61 - I63A00

Request Source: Monitor System Configuration Requests

I63A00

OCT 22, 2012 12:08 PM

LOW LEVEL PUMP THRESHOLD FOR SEQUENTIAL LINE MANIFOLD

TANK PRODUCT LABEL PUMP THRESHOLD

1 SUPREME 10.00%

2 REGULAR 10.00%

3 10.00%

4 10.00%

Request: 62 - I61100

Request Source: Monitor System Configuration Requests

I61100

OCT 22, 2012 12:08 PM

LEAK TEST METHOD

- - - - - - - - - - - -

TEST ON DATE : ALL TANK

JAN 29, 2009

START TIME : DISABLED

TEST RATE :0.20 GAL/HR

DURATION : 2 HOURS

TST EARLY STOP:DISABLED

Request: 63 - I63300

Request Source: Monitor System Configuration Requests

I63300

OCT 22, 2012 12:08 PM

LEAK TEST REPORT FORMAT: NORMAL

Request: 64 - I68000

Request Source: Monitor System Configuration Requests

I68000

OCT 22, 2012 12:08 PM

MC.CHEVRON CSI-1863

4015 W CEMTURY BLVD

INGLEWOOD,CA 91301

SITE 206907

FUEL MANAGEMENT SETUP

DELIVERY WARN DAYS: 0.0

AUTO PRINT: DISABLED

FUEL MANAGEMENT AVERAGE SALES (GALLONS)

SUPREME (TANK 1)

SUN MON TUE WED THR FRI SAT

0 0 0 0 0 0 0

REGULAR (TANK 2)

SUN MON TUE WED THR FRI SAT

0 0 0 0 0 0 0

Request: 65 - I78800

Request Source: Monitor System Configuration Requests

I78800

OCT 22, 2012 12:08 PM

PRESSURE LINE LEAK PIPE TYPE

LINE	TYP:
Q 1:SUPREME	2.0/3.0IN FIBERGLASS
Q 2:	ENVIROFLEX PP1501
Q 3:REGULAR	2.0/3.0IN FIBERGLASS

Request: 66 - I78900

Request Source: Monitor System Configuration Requests

I78900

OCT 22, 2012 12:08 PM

PRESSURE LINE LEAK LINE LENGTH

LINE	LINE LENGTH
Q 1:SUPREME	200 FEET
Q 2:	501 FEET
Q 3:REGULAR	200 FEET

Request: 67 - I77F00

Request Source: Monitor System Configuration Requests

I77F00

OCT 22, 2012 12:08 PM

PRESSURE LINE LEAK LINE LENGTH LARGE

LINE	LINE LENGTH
Q 1:SUPREME	0 FEET
Q 3:REGULAR	0 FEET

Request: 68 - I78C00

Request Source: Monitor System Configuration Requests

I78C00

OCT 22, 2012 12:08 PM

Request: 69 - I78300

Request Source: Monitor System Configuration Requests

I78300

OCT 22, 2012 12:08 PM

Request: 70 - I78400

Request Source: Monitor System Configuration Requests

I78400

OCT 22, 2012 12:08 PM

PRESSURE LINE LEAK SHUTDOWN RATE

LINE	SHUTDOWN RATE
Q 1:SUPREME	3.0 GPH
Q 2:	3.0 GPH
Q 3:REGULAR	3.0 GPH

Request: 71 - I77C00

Request Source: Monitor System Configuration Requests

I77C00

OCT 22, 2012 12:08 PM

PRESSURE LINE LEAK LOW PRESSURE SHUTOFF

LINE	LOW PRESSURE SHUTOFF
Q 1:SUPREME	NO
Q 2:	NO
Q 3:REGULAR	NO

Request: 72 - I78F00

Request Source: Monitor System Configuration Requests

I78F00

OCT 22, 2012 12:08 PM

PRESSURE LINE LEAK DISPENSE THRESHOLD

LINE	LOW PRESSURE
Q 1:SUPREME	0 PSI
Q 2:	0 PSI
Q 3:REGULAR	0 PSI

Request: 73 - I78600

Request Source: Monitor System Configuration Requests

I78600

OCT 22, 2012 12:08 PM

PRESSURE LINE LEAK DISPENSE MODE

LINE	DISPENSE MODE
Q 1:SUPREME	STANDARD
Q 2:	STANDARD
Q 3:REGULAR	STANDARD

Request: 74 - I78A00

Request Source: Monitor System Configuration Requests

I78A00

OCT 22, 2012 12:08 PM

PRESSURE LINE LEAK

LINE	PUMP
Q 1:SUPREME	NON-VENTED
Q 2:	NON-VENTED
Q 3:REGULAR	NON-VENTED

Request: 75 - I77D00

Request Source: Monitor System Configuration Requests

I77D00

OCT 22, 2012 12:08 PM

ALTITUDE PRESSURE OFFSET ADJUSTMENT

LINE	PRESSURE OFFSET
Q 1:SUPREME	0.0 PSI
Q 2:	0.0 PSI
Q 3:REGULAR	0.0 PSI

Request: 76 - I75A00

Request Source: Monitor System Configuration Requests

I75A00

OCT 22, 2012 12:08 PM

LINE LEAK LOCKOUT SETUP

- - - - - - - - - - - -

LOCKOUT SCHEDULE

DAILY

START TIME: DISABLED

STOP TIME : DISABLED

Request: 77 - I70200

Request Source: Monitor System Configuration Requests

I70200

OCT 22, 2012 12:08 PM

LIQUID LABEL

DEVICE LABEL

1 SUPREME STP SUMP

2

3 REGULAR STP SUMP

4

5 SUPREME ANNULAR

6

7 REGULAR ANNULAR

8

9 SUPREME FILL SUMP

10

11 REGULAR FILL SUMP

12

13 DISP 1-2

14 DISP 3-4

15 DISP 5-6

16 DISP 7-8

Request: 78 - I70300

Request Source: Monitor System Configuration Requests

I70300

OCT 22, 2012 12:08 PM

LIQUID TYPE

SENSOR LOCATION TYPE

1 SUPREME STP SUMP DUAL FLT. DISCRIMINATING

2 TRI-STATE (SINGLE FLOAT)

3 REGULAR STP SUMP DUAL FLT. DISCRIMINATING

4 TRI-STATE (SINGLE FLOAT)

5 SUPREME ANNULAR TRI-STATE (SINGLE FLOAT)

6 TRI-STATE (SINGLE FLOAT)

7 REGULAR ANNULAR TRI-STATE (SINGLE FLOAT)

8 TRI-STATE (SINGLE FLOAT)

9 SUPREME FILL SUMP TRI-STATE (SINGLE FLOAT)

10 TRI-STATE (SINGLE FLOAT)

11 REGULAR FILL SUMP DUAL FLT. HIGH VAPOR

12 TRI-STATE (SINGLE FLOAT)

13 DISP 1-2 DUAL FLT. DISCRIMINATING

14 DISP 3-4 DUAL FLT. DISCRIMINATING

15 DISP 5-6 DUAL FLT. DISCRIMINATING

16 DISP 7-8 DUAL FLT. DISCRIMINATING

Request: 79 - I70400

Request Source: Monitor System Configuration Requests

I70400

OCT 22, 2012 12:08 PM

LIQUID CATEGORY

SENSOR LOCATION CATEGORY

1 SUPREME STP SUMP STP SUMP

2 OTHER SENSORS

3 REGULAR STP SUMP STP SUMP

4 OTHER SENSORS

5 SUPREME ANNULAR ANNULAR SPACE

6 OTHER SENSORS

7 REGULAR ANNULAR ANNULAR SPACE

8 OTHER SENSORS

9 SUPREME FILL SUMP PIPING SUMP

10 OTHER SENSORS

11 REGULAR FILL SUMP PIPING SUMP

12 OTHER SENSORS

13 DISP 1-2 DISPENSER PAN

14 DISP 3-4 DISPENSER PAN

15 DISP 5-6 DISPENSER PAN

16 DISP 7-8 DISPENSER PAN

Request: 80 - I80300

Request Source: Monitor System Configuration Requests

I80300

OCT 22, 2012 12:08 PM

Request: 81 - I80800

Request Source: Monitor System Configuration Requests

I80800

OCT 22, 2012 12:08 PM

RELAY SETUP REPORT

R 1:

TYPE:

STANDARD

NORMALLY OPEN

TANK #: NONE

- NO ALARM ASSIGNMENTS -

R 2:

TYPE:

STANDARD

NORMALLY OPEN

TANK #: NONE

- NO ALARM ASSIGNMENTS -

R 3:

TYPE:

STANDARD

NORMALLY OPEN

TANK #: NONE

- NO ALARM ASSIGNMENTS -

R 4:

TYPE:

STANDARD

NORMALLY OPEN

TANK #: NONE

- NO ALARM ASSIGNMENTS -

Request: 82 - I78700

Request Source: Monitor System Configuration Requests

I78700

OCT 22, 2012 12:08 PM

PRESSURE LLD SETUP REPORT

Q 1:SUPREME

IN-TANK ALARMS

T 1:HIGH WATER ALARM

T 1:LOW PRODUCT ALARM

LIQUID SENSOR ALMS

L 1:FUEL ALARM

L 5:FUEL ALARM

L 9:FUEL ALARM

L13:FUEL ALARM

L14:FUEL ALARM

L15:FUEL ALARM

L16:FUEL ALARM

L 1:SENSOR OUT ALARM

L 5:SENSOR OUT ALARM

L 9:SENSOR OUT ALARM

L13:SENSOR OUT ALARM

L14:SENSOR OUT ALARM

L15:SENSOR OUT ALARM

L16:SENSOR OUT ALARM

L 1:SHORT ALARM

L 5:SHORT ALARM

L 9:SHORT ALARM

L13:SHORT ALARM

L14:SHORT ALARM

L15:SHORT ALARM

L16:SHORT ALARM

L 1:LIQUID WARNING

L 9:LIQUID WARNING

L13:LIQUID WARNING

L14:LIQUID WARNING

L15:LIQUID WARNING

L16:LIQUID WARNING

ISD SITE ALARMS

ISD GROSS PRES FAIL

ISD DEGRD PRES FAIL

ISD VAPOR LEAK FAIL

ISD VP PRES FAIL

ISD VP STATUS FAIL

ISD SETUP FAIL

ISD SENSOR OUT FAIL

ISD HOSE ALARMS

ALL:GROSS COLLECT FAIL

ALL:DEGRD COLLECT FAIL

ALL:FLOW COLLECT FAIL

Q 2:

- NO ALARM ASSIGNMENTS -

Q 3:REGULAR

IN-TANK ALARMS

T 2:HIGH WATER ALARM

T 2:LOW PRODUCT ALARM

LIQUID SENSOR ALMS

L 1:FUEL ALARM

L 3:FUEL ALARM

L 7:FUEL ALARM

L11:FUEL ALARM

L13:FUEL ALARM

L14:FUEL ALARM

L15:FUEL ALARM

L16:FUEL ALARM

L 3:SENSOR OUT ALARM

L 7:SENSOR OUT ALARM

L11:SENSOR OUT ALARM

L13:SENSOR OUT ALARM

L14:SENSOR OUT ALARM

L15:SENSOR OUT ALARM

L16:SENSOR OUT ALARM

L 3:SHORT ALARM

L 7:SHORT ALARM

L11:SHORT ALARM

L13:SHORT ALARM

L14:SHORT ALARM

L15:SHORT ALARM

L16:SHORT ALARM

L 3:LIQUID WARNING

L11:LIQUID WARNING

L13:LIQUID WARNING

L14:LIQUID WARNING

L15:LIQUID WARNING

L16:LIQUID WARNING

ISD SITE ALARMS

ISD GROSS PRES FAIL

ISD DEGRD PRES FAIL

ISD VAPOR LEAK FAIL

ISD VP PRES FAIL

ISD VP STATUS FAIL

ISD SETUP FAIL

ISD SENSOR OUT FAIL

ISD HOSE ALARMS

ALL:GROSS COLLECT FAIL

ALL:DEGRD COLLECT FAIL

Request: 83 - I79200

Request Source: Monitor System Configuration Requests

I79200

OCT 22, 2012 12:09 PM

DISP. MODULE DATA STRING

EDIM 1:

Request: 84 - I79300

Request Source: Monitor System Configuration Requests

I79300

OCT 22, 2012 12:09 PM

Request: 85 - I79401

Request Source: Monitor System Configuration Requests

I79401

OCT 22, 2012 12:09 PM

Request: 86 - I79402

Request Source: Monitor System Configuration Requests

I79402

OCT 22, 2012 12:09 PM

Request: 87 - I79403

Request Source: Monitor System Configuration Requests

I79403

OCT 22, 2012 12:09 PM

Request: 88 - I79404

Request Source: Monitor System Configuration Requests

I79404

OCT 22, 2012 12:09 PM

Request: 89 - I79500

Request Source: Monitor System Configuration Requests

I79500

OCT 22, 2012 12:09 PM

PERIODIC RECONCILIATION

MODE: MONTHLY

Request: 90 - I79700

Request Source: Monitor System Configuration Requests

I79700

OCT 22, 2012 12:09 PM

Request: 91 - I79F00

Request Source: Monitor System Configuration Requests

I79F00

OCT 22, 2012 12:09 PM

TEMP COMPENSATION

STANDARD

Request: 92 - I7B200

Request Source: Monitor System Configuration Requests

I7B200

OCT 22, 2012 12:09 PM

Request: 93 - I7B100

Request Source: Monitor System Configuration Requests

I7B100

OCT 22, 2012 12:09 PM

FUELING POSITION - METER - TANK MAP

BUS SLOT FUEL_P METER TANK

TANK MAP EMPTY

Request: 94 - I72300

Request Source: Monitor System Configuration Requests

I72300

OCT 22, 2012 12:09 PM

MC.CHEVRON CSI-1863

4015 W CEMTURY BLVD

INGLEWOOD,CA 91301

SITE 206907

SMARTSENSOR ASSIGNMENT

DEVICE LABEL CATEGORY

01 AFM 1-2 AIR FLOW METER

02 AFM 3-4 AIR FLOW METER

03 AFM 5-6 AIR FLOW METER

04 AFM 7-8 AIR FLOW METER

05 VAPOR VALVE VAPOR VALVE

06 PRESSURE SENSOR 5-6 VAPOR PRESSURE

07 UNKNOWN

08 ATM ATM P SENSOR

09 UNKNOWN

10 UNKNOWN

11 UNKNOWN

12 UNKNOWN

13 UNKNOWN

14 UNKNOWN

15 UNKNOWN

16 UNKNOWN

17 UNKNOWN

18 UNKNOWN

19 UNKNOWN

20 UNKNOWN

21 UNKNOWN

22 UNKNOWN

23 UNKNOWN

24 UNKNOWN

25 UNKNOWN

26 UNKNOWN

27 UNKNOWN

28 UNKNOWN

29 UNKNOWN

30 UNKNOWN

31 UNKNOWN

32 UNKNOWN

33 UNKNOWN

34 UNKNOWN

35 UNKNOWN

36 UNKNOWN

37 UNKNOWN

38 UNKNOWN

39 UNKNOWN

40 UNKNOWN

Request: 95 - IV4E00

Request Source: Monitor System Configuration Requests

IV4E00

OCT 22, 2012 12:09 PM

MC.CHEVRON CSI-1863

4015 W CEMTURY BLVD

INGLEWOOD,CA 91301

SITE 206907

EVR/ISD SETUP

TYPE: BALANCE

Request: 96 - IV4F00

Request Source: Monitor System Configuration Requests

IV4F00

OCT 22, 2012 12:09 PM

MC.CHEVRON CSI-1863

4015 W CEMTURY BLVD

INGLEWOOD,CA 91301

SITE 206907

NOZZLE A/L RANGE

A/L RATIO: 1.00 - 1.20

Request: 97 - IV4000

Request Source: Monitor System Configuration Requests

IV4000

OCT 22, 2012 12:09 PM

MC.CHEVRON CSI-1863

4015 W CEMTURY BLVD

INGLEWOOD,CA 91301

SITE 206907

VAPOR PROCESSOR TYPE

VEEDER-ROOT POLISHER

Request: 98 - IV4700

Request Source: Monitor System Configuration Requests

IV4700

OCT 22, 2012 12:09 PM

MC.CHEVRON CSI-1863

4015 W CEMTURY BLVD

INGLEWOOD,CA 91301

SITE 206907

ASSESSMENT TIME

START TIME: 8:00 AM

TIME DELAY MINUTES: 1

Request: 99 - IV5200

Request Source: Monitor System Configuration Requests

IV5200

OCT 22, 2012 12:09 PM

MC.CHEVRON CSI-1863

4015 W CEMTURY BLVD

INGLEWOOD,CA 91301

SITE 206907

ACCEPT HIGH ORVR: NO

Request: 100 - IV4A00

Request Source: Monitor System Configuration Requests

IV4A00

OCT 22, 2012 12:09 PM

MC.CHEVRON CSI-1863

4015 W CEMTURY BLVD

INGLEWOOD,CA 91301

SITE 206907

ISD HOSE TABLE

HOSE ID	FP ID	FP LABEL	AFM ID	HOSE LABEL
01	00	01	01	REGULAR
02	00	01	01	MID GRADE
03	00	01	01	PREMIUM
04	01	02	01	REGULAR
05	01	02	01	MID GRADE
06	01	02	01	PREMIUM
07	02	03	02	REGULAR
08	02	03	02	MID GRADE
09	02	03	02	PREMIUM
10	03	04	02	REGULAR
11	03	04	02	MID GRADE
12	03	04	02	PREMIUM
13	04	05	03	REGULAR
14	04	05	03	MID GRADE
15	04	05	03	PREMIUM
16	05	06	03	REGULAR
17	05	06	03	MID GRADE
18	05	06	03	PREMIUM
19	06	07	04	REGULAR
20	06	07	04	MID GRADE
21	06	07	04	PREMIUM
22	07	08	04	REGULAR
23	07	08	04	MID GRADE
24	07	08	04	PREMIUM

Request: 101 - I20600

Request Source: Monitor System Configuration Requests

I20600

OCT 22, 2012 12:09 PM

MC.CHEVRON CSI-1863

4015 W CEMTURY BLVD

INGLEWOOD,CA 91301

SITE 206907

TANK ALARM HISTORY

TANK 1 SUPREME

LOW PRODUCT ALARM
JUN 26, 2012 4:26 PM

SUDDEN LOSS ALARM
SEP 24, 2012 9:26 AM

JUN 26, 2012 4:25 PM

INVALID FUEL LEVEL JUN 26, 2012 4:26 PM

PROBE OUT SEP 24, 2012 12:29 PM

SEP 24, 2012 9:26 AM

DELIVERY NEEDED JUN 26, 2012 4:25 PM

TANK 2 REGULAR

SUDDEN LOSS ALARM
SEP 24, 2012 9:27 AM

JUN 26, 2012 4:23 PM

PROBE OUT SEP 24, 2012 12:27 PM

SEP 24, 2012 9:28 AM

HIGH WATER WARNING
SEP 24, 2012 9:37 AM

DELIVERY NEEDED JUN 26, 2012 4:24 PM

LOW TEMP WARNING
SEP 24, 2012 12:28 PM

SEP 24, 2012 9:29 AM

Request: 102 - I30200

Request Source: Monitor System Configuration Requests

I30200

OCT 22, 2012 12:09 PM

MC.CHEVRON CSI-1863

4015 W CEMTURY BLVD

INGLEWOOD,CA 91301

SITE 206907

LIQUID ALARM HISTORY REPORT

SENSOR LOCATION

1 SUPREME STP SUMP

OCT 22, 2012 9:37 AM
SENSOR OUT ALARM

OCT 22, 2012 9:21 AM
FUEL ALARM

JUN 26, 2012 4:19 PM
LIQUID WARNING

3 REGULAR STP SUMP

OCT 22, 2012 9:37 AM
SENSOR OUT ALARM

OCT 22, 2012 9:28 AM
LIQUID WARNING

JUN 26, 2012 4:16 PM
HIGH LIQUID ALARM

5 SUPREME ANNULAR

OCT 22, 2012 9:37 AM
SENSOR OUT ALARM

OCT 22, 2012 9:17 AM
FUEL ALARM

JUN 26, 2012 4:33 PM
FUEL ALARM

7 REGULAR ANNULAR

OCT 22, 2012 9:37 AM
SENSOR OUT ALARM

OCT 22, 2012 9:23 AM
FUEL ALARM

9 SUPREME FILL SUMP

OCT 22, 2012 9:37 AM
SENSOR OUT ALARM

OCT 22, 2012 9:20 AM
FUEL ALARM

SEP 6, 2012 8:20 AM
FUEL ALARM

11 REGULAR FILL SUMP

OCT 22, 2012 9:37 AM
SENSOR OUT ALARM

OCT 22, 2012 9:27 AM
LIQUID WARNING

13 DISP 1-2

OCT 22, 2012 9:37 AM
SENSOR OUT ALARM

OCT 22, 2012 9:31 AM
LIQUID WARNING

JUN 26, 2012 3:54 PM
HIGH LIQUID ALARM

14 DISP 3-4

OCT 22, 2012 9:37 AM
SENSOR OUT ALARM

OCT 22, 2012 9:33 AM
LIQUID WARNING

JUN 26, 2012 4:07 PM
HIGH LIQUID ALARM

15 DISP 5-6

OCT 22, 2012 9:37 AM
SENSOR OUT ALARM

OCT 22, 2012 9:30 AM
LIQUID WARNING

AUG 31, 2012 5:07 PM
HIGH LIQUID ALARM

16 DISP 7-8

OCT 22, 2012 9:37 AM
SENSOR OUT ALARM

OCT 22, 2012 9:30 AM
LIQUID WARNING

AUG 31, 2012 4:13 PM
SENSOR OUT ALARM

Request: 103 - I40200

Request Source: Monitor System Configuration Requests

I40200

OCT 22, 2012 12:09 PM

Request: 104 - I38200

Request Source: Monitor System Configuration Requests

I38200

OCT 22, 2012 12:09 PM

MC.CHEVRON CSI-1863

4015 W CEMTURY BLVD

INGLEWOOD,CA 91301

SITE 206907

PRESSURE LINE LEAK ALARM HISTORY REPORT

Q 1:SUPREME

OCT 22, 2012 10:05 AM
PLLD SHUTDOWN ALARM

OCT 22, 2012 10:05 AM
GROSS LINE FAIL

OCT 22, 2012 9:37 AM
PLLD SHUTDOWN ALARM

OCT 22, 2012 9:33 AM
PLLD SHUTDOWN ALARM

OCT 22, 2012 9:31 AM
PLLD SHUTDOWN ALARM

OCT 22, 2012 9:30 AM
PLLD SHUTDOWN ALARM

OCT 22, 2012 9:30 AM
PLLD SHUTDOWN ALARM

OCT 22, 2012 9:21 AM
PLLD SHUTDOWN ALARM

OCT 22, 2012 9:20 AM
PLLD SHUTDOWN ALARM

OCT 22, 2012 9:17 AM
PLLD SHUTDOWN ALARM

Q 3:REGULAR

OCT 22, 2012 10:10 AM
PLLD SHUTDOWN ALARM

OCT 22, 2012 10:10 AM
GROSS LINE FAIL

OCT 22, 2012 9:37 AM
PLLD SHUTDOWN ALARM

OCT 22, 2012 9:33 AM
PLLD SHUTDOWN ALARM

OCT 22, 2012 9:31 AM
PLLD SHUTDOWN ALARM

OCT 22, 2012 9:30 AM
PLLD SHUTDOWN ALARM

OCT 22, 2012 9:30 AM
PLLD SHUTDOWN ALARM

OCT 22, 2012 9:28 AM
PLLD SHUTDOWN ALARM

OCT 22, 2012 9:27 AM
PLLD SHUTDOWN ALARM

OCT 22, 2012 9:23 AM
PLLD SHUTDOWN ALARM

Request: 105 - I11100

Request Source: Monitor System Configuration Requests

I11100

OCT 22, 2012 12:09 PM

MC.CHEVRON CSI-1863

4015 W CEMTURY BLVD

INGLEWOOD,CA 91301

SITE 206907

PRIORITY ALARM HISTORY

ID CATEGORY DESCRIPTION ALARM TYPE STATE DATE TIME

Q 3 OTHER REGULAR PLLD SHUTDOWN ALARM CLEAR 10-22-12 10:23AM

Q 3 OTHER REGULAR GROSS LINE FAIL CLEAR 10-22-12 10:23AM

Q 1 OTHER SUPREME PLLD SHUTDOWN ALARM CLEAR 10-22-12 10:23AM

Q 1 OTHER SUPREME GROSS LINE FAIL CLEAR 10-22-12 10:23AM

Q 3 OTHER REGULAR PLLD SHUTDOWN ALARM ALARM 10-22-12 10:10AM

Q 3 OTHER REGULAR GROSS LINE FAIL ALARM 10-22-12 10:10AM

Q 1 OTHER SUPREME PLLD SHUTDOWN ALARM ALARM 10-22-12 10:05AM

Q 1 OTHER SUPREME GROSS LINE FAIL ALARM 10-22-12 10:05AM

Q 3 OTHER REGULAR PLLD SHUTDOWN ALARM CLEAR 10-22-12 9:38AM

L 3 STP SUMP REGULAR STP SUMP SENSOR OUT ALARM CLEAR 10-22-12 9:38AM

Q 1 OTHER SUPREME PLLD SHUTDOWN ALARM CLEAR 10-22-12 9:38AM

L 1 STP SUMP SUPREME STP SUMP SENSOR OUT ALARM CLEAR 10-22-12 9:38AM

L 7 ANNULAR REGULAR ANNULAR SENSOR OUT ALARM CLEAR 10-22-12 9:38AM

L 5 ANNULAR SUPREME ANNULAR SENSOR OUT ALARM CLEAR 10-22-12 9:38AM

L16 DISP PAN DISP 7-8 SENSOR OUT ALARM CLEAR 10-22-12 9:38AM

L15 DISP PAN DISP 5-6 SENSOR OUT ALARM CLEAR 10-22-12 9:38AM

L14 DISP PAN DISP 3-4 SENSOR OUT ALARM CLEAR 10-22-12 9:38AM

L11 PIPE REGULAR FILL SUMP SENSOR OUT ALARM CLEAR 10-22-12 9:38AM

L13 DISP PAN DISP 1-2 SENSOR OUT ALARM CLEAR 10-22-12 9:38AM

L 9 PIPE SUPREME FILL SUMP SENSOR OUT ALARM CLEAR 10-22-12 9:38AM

L14 DISP PAN DISP 3-4 SENSOR OUT ALARM ALARM 10-22-12 9:37AM

L13 DISP PAN DISP 1-2 SENSOR OUT ALARM ALARM 10-22-12 9:37AM

L11 PIPE REGULAR FILL SUMP SENSOR OUT ALARM ALARM 10-22-12 9:37AM

L16 DISP PAN DISP 7-8 SENSOR OUT ALARM ALARM 10-22-12 9:37AM

L15 DISP PAN DISP 5-6 SENSOR OUT ALARM ALARM 10-22-12 9:37AM

L 7 ANNULAR REGULAR ANNULAR SENSOR OUT ALARM ALARM 10-22-12 9:37AM

L 9 PIPE SUPREME FILL SUMP SENSOR OUT ALARM ALARM 10-22-12 9:37AM

L 3 STP SUMP REGULAR STP SUMP SENSOR OUT ALARM ALARM 10-22-12 9:37AM

Q 3 OTHER REGULAR PLLD SHUTDOWN ALARM ALARM 10-22-12 9:37AM

L 5 ANNULAR SUPREME ANNULAR SENSOR OUT ALARM ALARM 10-22-12 9:37AM

L 1 STP SUMP SUPREME STP SUMP SENSOR OUT ALARM ALARM 10-22-12 9:37AM

Q 1 OTHER SUPREME PLLD SHUTDOWN ALARM ALARM 10-22-12 9:37AM

Q 3 OTHER REGULAR PLLD SHUTDOWN ALARM CLEAR 10-22-12 9:33AM

Q 1 OTHER SUPREME PLLD SHUTDOWN ALARM CLEAR 10-22-12 9:33AM

Q 3 OTHER REGULAR PLLD SHUTDOWN ALARM ALARM 10-22-12 9:33AM

Q 1 OTHER SUPREME PLLD SHUTDOWN ALARM ALARM 10-22-12 9:33AM

Q 3 OTHER REGULAR PLLD SHUTDOWN ALARM CLEAR 10-22-12 9:32AM

Q 1 OTHER SUPREME PLLD SHUTDOWN ALARM CLEAR 10-22-12 9:32AM

Q 3 OTHER REGULAR PLLD SHUTDOWN ALARM ALARM 10-22-12 9:31AM

Q 1 OTHER SUPREME PLLD SHUTDOWN ALARM ALARM 10-22-12 9:31AM

Q 3 OTHER REGULAR PLLD SHUTDOWN ALARM CLEAR 10-22-12 9:31AM

Q 1 OTHER SUPREME PLLD SHUTDOWN ALARM CLEAR 10-22-12 9:31AM

Q 3 OTHER REGULAR PLLD SHUTDOWN ALARM ALARM 10-22-12 9:30AM

Q 1 OTHER SUPREME PLLD SHUTDOWN ALARM ALARM 10-22-12 9:30AM

Q 3 OTHER REGULAR PLLD SHUTDOWN ALARM CLEAR 10-22-12 9:30AM

Q 1 OTHER SUPREME PLLD SHUTDOWN ALARM CLEAR 10-22-12 9:30AM

Q 3 OTHER REGULAR PLLD SHUTDOWN ALARM ALARM 10-22-12 9:30AM

Q 1 OTHER SUPREME PLLD SHUTDOWN ALARM ALARM 10-22-12 9:30AM

Q 3 OTHER REGULAR PLLD SHUTDOWN ALARM CLEAR 10-22-12 9:28AM

Q 3 OTHER REGULAR PLLD SHUTDOWN ALARM ALARM 10-22-12 9:28AM

Request: 106 - I11200

Request Source: Monitor System Configuration Requests

I11200

OCT 22, 2012 12:09 PM

MC.CHEVRON CSI-1863

4015 W CEMTURY BLVD

INGLEWOOD,CA 91301

SITE 206907

NON-PRIORITY ALARM HISTORY

ID CATEGORY DESCRIPTION ALARM TYPE STATE DATE TIME

L14 DISP PAN DISP 3-4 LIQUID WARNING CLEAR 10-22-12 9:33AM

L14 DISP PAN DISP 3-4 LIQUID WARNING ALARM 10-22-12 9:33AM

L13 DISP PAN DISP 1-2 LIQUID WARNING CLEAR 10-22-12 9:32AM

L13 DISP PAN DISP 1-2 LIQUID WARNING ALARM 10-22-12 9:31AM

L16 DISP PAN DISP 7-8 LIQUID WARNING CLEAR 10-22-12 9:31AM

L16 DISP PAN DISP 7-8 LIQUID WARNING ALARM 10-22-12 9:30AM

L15 DISP PAN DISP 5-6 LIQUID WARNING CLEAR 10-22-12 9:30AM

L15 DISP PAN DISP 5-6 LIQUID WARNING ALARM 10-22-12 9:30AM

L 3 STP SUMP REGULAR STP SUMP LIQUID WARNING CLEAR 10-22-12 9:28AM

L 3 STP SUMP REGULAR STP SUMP LIQUID WARNING ALARM 10-22-12 9:28AM

L11 PIPE REGULAR FILL SUMP LIQUID WARNING CLEAR 10-22-12 9:28AM

L11 PIPE REGULAR FILL SUMP LIQUID WARNING ALARM 10-22-12 9:27AM

OTHER ISD VAPOR LEAK WARN CLEAR 10-05-12 11:37AM

OTHER ISD VAPOR LEAK WARN ALARM 10-04-12 8:02AM

SYSTEM PRINTER ERROR CLEAR 10-02-12 10:05AM

SYSTEM PAPER OUT CLEAR 10-02-12 10:05AM

SYSTEM PAPER OUT ALARM 10-02-12 10:03AM

SYSTEM PRINTER ERROR ALARM 10-02-12 10:03AM

T 2 TANK REGULAR LOW TEMP WARNING CLEAR 9-24-12 12:29PM

T 2 TANK REGULAR LOW TEMP WARNING ALARM 9-24-12 12:28PM

T 2 TANK REGULAR HIGH WATER WARNING CLEAR 9-24-12 12:28PM

T 2 TANK REGULAR HIGH WATER WARNING ALARM 9-24-12 9:37AM

T 2 TANK REGULAR LOW TEMP WARNING CLEAR 9-24-12 9:29AM

T 2 TANK REGULAR LOW TEMP WARNING ALARM 9-24-12 9:29AM

SYSTEM PRINTER ERROR CLEAR 9-20-12 9:23PM

SYSTEM PAPER OUT CLEAR 9-20-12 9:23PM

SYSTEM PRINTER ERROR ALARM 9-20-12 9:23PM

SYSTEM PAPER OUT ALARM 9-20-12 9:23PM

SYSTEM PRINTER ERROR CLEAR 9-20-12 9:23PM

SYSTEM PAPER OUT CLEAR 9-20-12 9:23PM

SYSTEM PRINTER ERROR ALARM 9-20-12 9:23PM

SYSTEM PAPER OUT ALARM 9-20-12 9:23PM

SYSTEM PRINTER ERROR CLEAR 9-20-12 9:23PM

SYSTEM PAPER OUT CLEAR 9-20-12 9:23PM

SYSTEM PRINTER ERROR ALARM 9-20-12 9:19PM

SYSTEM PAPER OUT ALARM 9-20-12 9:19PM

OTHER ISD VAPOR LEAK WARN CLEAR 9-20-12 10:33AM

OTHER ISD VAPOR LEAK WARN ALARM 9-19-12 10:31AM

SYSTEM PRINTER ERROR CLEAR 9-06-12 9:25AM

SYSTEM PAPER OUT CLEAR 9-06-12 9:25AM

SYSTEM PRINTER ERROR ALARM 9-06-12 9:24AM

SYSTEM PAPER OUT ALARM 9-06-12 9:24AM

L15 DISP PAN DISP 5-6 LIQUID WARNING CLEAR 8-31-12 4:22PM

L15 DISP PAN DISP 5-6 LIQUID WARNING ALARM 8-31-12 4:21PM

OTHER ISD VAPOR LEAK WARN CLEAR 8-27-12 12:11PM

SYSTEM PRINTER ERROR CLEAR 8-27-12 10:27AM

SYSTEM PAPER OUT CLEAR 8-27-12 10:27AM

SYSTEM PRINTER ERROR ALARM 8-27-12 10:27AM

SYSTEM PAPER OUT ALARM 8-27-12 10:27AM

OTHER ISD VAPOR LEAK WARN ALARM 8-24-12 10:31AM

Request: 107 - I11300

Request Source: Monitor System Configuration Requests

I11300

OCT 22, 2012 12:09 PM

MC.CHEVRON CSI-1863

4015 W CEMTURY BLVD

INGLEWOOD,CA 91301

SITE 206907

ACTIVE ALARMS REPORT

ID CATEGORY DESCRIPTION ALARM TYPE DATE TIME

Request: 108 - I11400

Request Source: Monitor System Configuration Requests

I11400

OCT 22, 2012 12:09 PM

MC.CHEVRON CSI-1863

4015 W CEMTURY BLVD

INGLEWOOD,CA 91301

SITE 206907

CLEARED ALARMS REPORT

ID CATEGORY DESCRIPTION ALARM TYPE STATE DATE TIME

Q 3 OTHER REGULAR PLLD SHUTDOWN ALARM CLEAR 10-22-12 10:23AM

Q 3 OTHER REGULAR GROSS LINE FAIL CLEAR 10-22-12 10:23AM

Q 1 OTHER SUPREME PLLD SHUTDOWN ALARM CLEAR 10-22-12 10:23AM

Q 1 OTHER SUPREME GROSS LINE FAIL CLEAR 10-22-12 10:23AM

Q 3 OTHER REGULAR PLLD SHUTDOWN ALARM CLEAR 10-22-12 9:38AM

L 3 STP SUMP REGULAR STP SUMP SENSOR OUT ALARM CLEAR 10-22-12 9:38AM

Q 1 OTHER SUPREME PLLD SHUTDOWN ALARM CLEAR 10-22-12 9:38AM

L 1 STP SUMP SUPREME STP SUMP SENSOR OUT ALARM CLEAR 10-22-12 9:38AM

L 7 ANNULAR REGULAR ANNULAR SENSOR OUT ALARM CLEAR 10-22-12 9:38AM

L 5 ANNULAR SUPREME ANNULAR SENSOR OUT ALARM CLEAR 10-22-12 9:38AM

L16 DISP PAN DISP 7-8 SENSOR OUT ALARM CLEAR 10-22-12 9:38AM

L15 DISP PAN DISP 5-6 SENSOR OUT ALARM CLEAR 10-22-12 9:38AM

L14 DISP PAN DISP 3-4 SENSOR OUT ALARM CLEAR 10-22-12 9:38AM

L11 PIPE REGULAR FILL SUMP SENSOR OUT ALARM CLEAR 10-22-12 9:38AM

L13 DISP PAN DISP 1-2 SENSOR OUT ALARM CLEAR 10-22-12 9:38AM

L 9 PIPE SUPREME FILL SUMP SENSOR OUT ALARM CLEAR 10-22-12 9:38AM

Q 3 OTHER REGULAR PLLD SHUTDOWN ALARM CLEAR 10-22-12 9:33AM

Q 1 OTHER SUPREME PLLD SHUTDOWN ALARM CLEAR 10-22-12 9:33AM

Q 3 OTHER REGULAR PLLD SHUTDOWN ALARM CLEAR 10-22-12 9:32AM

Q 1 OTHER SUPREME PLLD SHUTDOWN ALARM CLEAR 10-22-12 9:32AM

Q 3 OTHER REGULAR PLLD SHUTDOWN ALARM CLEAR 10-22-12 9:31AM

Q 1 OTHER SUPREME PLLD SHUTDOWN ALARM CLEAR 10-22-12 9:31AM

Q 3 OTHER REGULAR PLLD SHUTDOWN ALARM CLEAR 10-22-12 9:30AM

Q 1 OTHER SUPREME PLLD SHUTDOWN ALARM CLEAR 10-22-12 9:30AM

Q 3 OTHER REGULAR PLLD SHUTDOWN ALARM CLEAR 10-22-12 9:28AM

L14 DISP PAN DISP 3-4 LIQUID WARNING CLEAR 10-22-12 9:33AM

L13 DISP PAN DISP 1-2 LIQUID WARNING CLEAR 10-22-12 9:32AM

L16 DISP PAN DISP 7-8 LIQUID WARNING CLEAR 10-22-12 9:31AM

L15 DISP PAN DISP 5-6 LIQUID WARNING CLEAR 10-22-12 9:30AM

L 3 STP SUMP REGULAR STP SUMP LIQUID WARNING CLEAR 10-22-12 9:28AM

L11 PIPE REGULAR FILL SUMP LIQUID WARNING CLEAR 10-22-12 9:28AM

OTHER ISD VAPOR LEAK WARN CLEAR 10-05-12 11:37AM

SYSTEM PRINTER ERROR CLEAR 10-02-12 10:05AM

SYSTEM PAPER OUT CLEAR 10-02-12 10:05AM

T 2 TANK REGULAR LOW TEMP WARNING CLEAR 9-24-12 12:29PM

T 2 TANK REGULAR HIGH WATER WARNING CLEAR 9-24-12 12:28PM

T 2 TANK REGULAR LOW TEMP WARNING CLEAR 9-24-12 9:29AM

SYSTEM PRINTER ERROR CLEAR 9-20-12 9:23PM

SYSTEM PAPER OUT CLEAR 9-20-12 9:23PM

SYSTEM PRINTER ERROR CLEAR 9-20-12 9:23PM

SYSTEM PAPER OUT CLEAR 9-20-12 9:23PM

SYSTEM PRINTER ERROR CLEAR 9-20-12 9:23PM

SYSTEM PAPER OUT CLEAR 9-20-12 9:23PM

OTHER ISD VAPOR LEAK WARN CLEAR 9-20-12 10:33AM

SYSTEM PRINTER ERROR CLEAR 9-06-12 9:25AM

SYSTEM PAPER OUT CLEAR 9-06-12 9:25AM

L1S DISP PAN DISP 5-6 LIQUID WARNING CLEAR 8-31-12 4:22PM

OTHER ISD VAPOR LEAK WARN CLEAR 8-27-12 12:11PM

SYSTEM PRINTER ERROR CLEAR 8-27-12 10:27AM

SYSTEM PAPER OUT CLEAR 8-27-12 10:27AM

Request: 109 - IV0100

Request Source: Monitor System Configuration Requests

IV0100

OCT 22, 2012 12:09 PM

MC.CHEVRON CSI-1863

4015 W CEMTURY BLVD

INGLEWOOD,CA 91301

SITE 206907

ISD ALARM STATUS REPORT

EVR TYPE: BALANCE

ISD TYPE: 01.02

VAPOR PROCESSOR TYPE: VEEDER-ROOT POLISHER

OVERALL STATUS :PASS
EVR VAPOR COLLECTION :PASS

EVR VAPOR CONTAINMENT :PASS

ISD MONITOR UP-TIME :100% STAGE I TRANSFERS: 0 of 0 NOTEST

EVR/ISD PASS TIME :100% VAPOR PROCESSOR :PASS

WARNING ALARMS

DATE TIME DESCRIPTION READING VALUE

12-10-05 08:02:11 VAPOR CONTAINMENT LEAKAGE CFH@2 INCHES WC 31.48

12-10-04 08:02:01 VAPOR CONTAINMENT LEAKAGE CFH@2 INCHES WC 16.55

12-09-20 10:31:51 VAPOR CONTAINMENT LEAKAGE CFH@2 INCHES WC 17.98

12-09-19 10:31:53 VAPOR CONTAINMENT LEAKAGE CFH@2 INCHES WC 14.12

12-08-27 10:31:57 VAPOR CONTAINMENT LEAKAGE CFH@2 INCHES WC 32.30

12-08-26 10:31:46 VAPOR CONTAINMENT LEAKAGE CFH@2 INCHES WC 62.62

12-08-25 10:31:45 VAPOR CONTAINMENT LEAKAGE CFH@2 INCHES WC 64.10

12-08-24 10:31:35 VAPOR CONTAINMENT LEAKAGE CFH@2 INCHES WC 63.53

12-08-18 10:31:53 VAPOR CONTAINMENT LEAKAGE CFH@2 INCHES WC 43.68

12-08-17 10:31:53 VAPOR CONTAINMENT LEAKAGE CFH@2 INCHES WC 42.94

FAILURE ALARMS

DATE TIME DESCRIPTION READING VALUE

SHUTDOWN & MISCELLANEOUS EVENTS

DATE TIME DESCRIPTION ACTION/NAME

12-10-22 09:36:42 READINESS ISD:PP EVR:NNN EVR READINESS PENDING

12-10-22 09:36:42 ISD STARTUP

12-10-22 09:36:32 ISD SHUTDOWN

12-10-13 08:02:25 READINESS ISD:PP EVR:PPP ISD & EVR READY

12-10-12 11:48:07 READINESS ISD:PP EVR:NNN EVR READINESS PENDING

12-10-12 11:48:07 ISD STARTUP

12-10-12 11:46:43 ISD SHUTDOWN

12-10-05 11:37:48 COLLECTION TEST HH20 GRADE TEST MANUALLY CLEARED

12-10-05 11:37:43 COLLECTION TEST HH07 GRADE TEST MANUALLY CLEARED

12-10-05 11:37:15 COLLECTION TEST HH08 GRADE TEST MANUALLY CLEARED

Request: 110 - 200

Request Source: Alarm History Request

200

MC.CHEVRON CSI-1863

4015 W CEMTURY BLVD

INGLEWOOD,CA 91301

SITE 206907

OCT 22, 2012 12:11 PM

TANK PRODUCT GALLONS INCHES WATER DEG F ULLAGE

1 SUPREME 5247 44.97 0.8 80.4 9659

2 REGULAR 12229 69.35 0.8 79.2 7474

Request: 111 - 210

Request Source: Alarm History Request

210

MC.CHEVRON CSI-1863

4015 W CEMTURY BLVD

INGLEWOOD,CA 91301

SITE 206907

TANK 1 SUPREME

TEST STATUS: OFF

LEAK DATA NOT AVAILABLE ON THIS TANK

TANK 2 REGULAR

TEST STATUS: OFF

LEAK DATA NOT AVAILABLE ON THIS TANK

Request: 112 - I10100

Request Source: Alarm History Request

I10100

OCT 22, 2012 12:11 PM

MC.CHEVRON CSI-1863

4015 W CEMTURY BLVD

INGLEWOOD,CA 91301

SITE 206907

SYSTEM STATUS REPORT

ALL FUNCTIONS NORMAL

Request: 113 - I11100

Request Source: Alarm History Request

I11100

OCT 22, 2012 12:11 PM

MC.CHEVRON CSI-1863

4015 W CEMTURY BLVD

INGLEWOOD,CA 91301

SITE 206907

PRIORITY ALARM HISTORY

ID CATEGORY DESCRIPTION ALARM TYPE STATE DATE TIME

Q 3 OTHER REGULAR PLLD SHUTDOWN ALARM CLEAR 10-22-12 10:23AM

Q 3 OTHER REGULAR GROSS LINE FAIL CLEAR 10-22-12 10:23AM

Q 1 OTHER SUPREME PLLD SHUTDOWN ALARM CLEAR 10-22-12 10:23AM

Q 1 OTHER SUPREME GROSS LINE FAIL CLEAR 10-22-12 10:23AM

Q 3 OTHER REGULAR PLLD SHUTDOWN ALARM ALARM 10-22-12 10:10AM

Q 3 OTHER REGULAR GROSS LINE FAIL ALARM 10-22-12 10:10AM

Q 1 OTHER SUPREME PLLD SHUTDOWN ALARM ALARM 10-22-12 10:05AM

Q 1 OTHER SUPREME GROSS LINE FAIL ALARM 10-22-12 10:05AM

Q 3 OTHER REGULAR PLLD SHUTDOWN ALARM CLEAR 10-22-12 9:38AM

L 3 STP SUMP REGULAR STP SUMP SENSOR OUT ALARM CLEAR 10-22-12 9:38AM

Q 1 OTHER SUPREME PLLD SHUTDOWN ALARM CLEAR 10-22-12 9:38AM

L 1 STP SUMP SUPREME STP SUMP SENSOR OUT ALARM CLEAR 10-22-12 9:38AM

L 7 ANNULAR REGULAR ANNULAR SENSOR OUT ALARM CLEAR 10-22-12 9:38AM

L 5 ANNULAR SUPREME ANNULAR SENSOR OUT ALARM CLEAR 10-22-12 9:38AM

L16 DISP PAN DISP 7-8 SENSOR OUT ALARM CLEAR 10-22-12 9:38AM

L15 DISP PAN DISP 5-6 SENSOR OUT ALARM CLEAR 10-22-12 9:38AM

L14 DISP PAN DISP 3-4 SENSOR OUT ALARM CLEAR 10-22-12 9:38AM

L11 PIPE REGULAR FILL SUMP SENSOR OUT ALARM CLEAR 10-22-12 9:38AM

L13 DISP PAN DISP 1-2 SENSOR OUT ALARM CLEAR 10-22-12 9:38AM

L 9 PIPE SUPREME FILL SUMP SENSOR OUT ALARM CLEAR 10-22-12 9:38AM

L14 DISP PAN DISP 3-4 SENSOR OUT ALARM ALARM 10-22-12 9:37AM

L13 DISP PAN DISP 1-2 SENSOR OUT ALARM ALARM 10-22-12 9:37AM

L11 PIPE REGULAR FILL SUMP SENSOR OUT ALARM ALARM 10-22-12 9:37AM

L16 DISP PAN DISP 7-8 SENSOR OUT ALARM ALARM 10-22-12 9:37AM

L15 DISP PAN DISP 5-6 SENSOR OUT ALARM ALARM 10-22-12 9:37AM

L 7 ANNULAR REGULAR ANNULAR SENSOR OUT ALARM ALARM 10-22-12 9:37AM

L 9 PIPE SUPREME FILL SUMP SENSOR OUT ALARM ALARM 10-22-12 9:37AM

L 3 STP SUMP REGULAR STP SUMP SENSOR OUT ALARM ALARM 10-22-12 9:37AM

Q 3 OTHER REGULAR PLLD SHUTDOWN ALARM ALARM 10-22-12 9:37AM

L 5 ANNULAR SUPREME ANNULAR SENSOR OUT ALARM ALARM 10-22-12 9:37AM

L 1 STP SUMP SUPREME STP SUMP SENSOR OUT ALARM ALARM 10-22-12 9:37AM

Q 1 OTHER SUPREME PLLD SHUTDOWN ALARM ALARM 10-22-12 9:37AM

Q 3 OTHER REGULAR PLLD SHUTDOWN ALARM CLEAR 10-22-12 9:33AM

Q 1 OTHER SUPREME PLLD SHUTDOWN ALARM CLEAR 10-22-12 9:33AM

Q 3 OTHER REGULAR PLLD SHUTDOWN ALARM ALARM 10-22-12 9:33AM

Q 1 OTHER SUPREME PLLD SHUTDOWN ALARM ALARM 10-22-12 9:33AM

Q 3 OTHER REGULAR PLLD SHUTDOWN ALARM CLEAR 10-22-12 9:32AM

Q 1 OTHER SUPREME PLLD SHUTDOWN ALARM CLEAR 10-22-12 9:32AM

Q 3 OTHER REGULAR PLLD SHUTDOWN ALARM ALARM 10-22-12 9:31AM

Q 1 OTHER SUPREME PLLD SHUTDOWN ALARM ALARM 10-22-12 9:31AM

Q 3 OTHER REGULAR PLLD SHUTDOWN ALARM CLEAR 10-22-12 9:31AM

Q 1 OTHER SUPREME PLLD SHUTDOWN ALARM CLEAR 10-22-12 9:31AM

Q 3 OTHER REGULAR PLLD SHUTDOWN ALARM ALARM 10-22-12 9:30AM

Q 1 OTHER SUPREME PLLD SHUTDOWN ALARM ALARM 10-22-12 9:30AM

Q 3 OTHER REGULAR PLLD SHUTDOWN ALARM CLEAR 10-22-12 9:30AM

Q 1 OTHER SUPREME PLLD SHUTDOWN ALARM CLEAR 10-22-12 9:30AM

Q 3 OTHER REGULAR PLLD SHUTDOWN ALARM ALARM 10-22-12 9:30AM

Q 1 OTHER SUPREME PLLD SHUTDOWN ALARM ALARM 10-22-12 9:30AM

Q 3 OTHER REGULAR PLLD SHUTDOWN ALARM CLEAR 10-22-12 9:28AM

Q 3 OTHER REGULAR PLLD SHUTDOWN ALARM ALARM 10-22-12 9:28AM

Request: 114 - I11200

Request Source: Alarm History Request

I11200

OCT 22, 2012 12:11 PM

MC.CHEVRON CSI-1863

4015 W CEMTURY BLVD

INGLEWOOD,CA 91301

SITE 206907

NON-PRIORITY ALARM HISTORY

ID CATEGORY DESCRIPTION ALARM TYPE STATE DATE TIME

L14 DISP PAN DISP 3-4 LIQUID WARNING CLEAR 10-22-12 9:33AM

L14 DISP PAN DISP 3-4 LIQUID WARNING ALARM 10-22-12 9:33AM

L13 DISP PAN DISP 1-2 LIQUID WARNING CLEAR 10-22-12 9:32AM

L13 DISP PAN DISP 1-2 LIQUID WARNING ALARM 10-22-12 9:31AM

L16 DISP PAN DISP 7-8 LIQUID WARNING CLEAR 10-22-12 9:31AM

L16 DISP PAN DISP 7-8 LIQUID WARNING ALARM 10-22-12 9:30AM

L15 DISP PAN DISP 5-6 LIQUID WARNING CLEAR 10-22-12 9:30AM

L15 DISP PAN DISP 5-6 LIQUID WARNING ALARM 10-22-12 9:30AM

L 3 STP SUMP REGULAR STP SUMP LIQUID WARNING CLEAR 10-22-12 9:28AM

L 3 STP SUMP REGULAR STP SUMP LIQUID WARNING ALARM 10-22-12 9:28AM

L11 PIPE REGULAR FILL SUMP LIQUID WARNING CLEAR 10-22-12 9:28AM

L11 PIPE REGULAR FILL SUMP LIQUID WARNING ALARM 10-22-12 9:27AM

OTHER ISD VAPOR LEAK WARN CLEAR 10-05-12 11:37AM

OTHER ISD VAPOR LEAK WARN ALARM 10-04-12 8:02AM

SYSTEM PRINTER ERROR CLEAR 10-02-12 10:05AM

SYSTEM PAPER OUT CLEAR 10-02-12 10:05AM

SYSTEM PAPER OUT ALARM 10-02-12 10:03AM

SYSTEM PRINTER ERROR ALARM 10-02-12 10:03AM

T 2 TANK REGULAR LOW TEMP WARNING CLEAR 9-24-12 12:29PM

T 2 TANK REGULAR LOW TEMP WARNING ALARM 9-24-12 12:28PM

T 2 TANK REGULAR HIGH WATER WARNING CLEAR 9-24-12 12:28PM

T 2 TANK REGULAR HIGH WATER WARNING ALARM 9-24-12 9:37AM

T 2 TANK REGULAR LOW TEMP WARNING CLEAR 9-24-12 9:29AM

T 2 TANK REGULAR LOW TEMP WARNING ALARM 9-24-12 9:29AM

SYSTEM PRINTER ERROR CLEAR 9-20-12 9:23PM

SYSTEM PAPER OUT CLEAR 9-20-12 9:23PM

SYSTEM PRINTER ERROR ALARM 9-20-12 9:23PM

SYSTEM PAPER OUT ALARM 9-20-12 9:23PM

SYSTEM PRINTER ERROR CLEAR 9-20-12 9:23PM

SYSTEM PAPER OUT CLEAR 9-20-12 9:23PM

SYSTEM PRINTER ERROR ALARM 9-20-12 9:23PM

SYSTEM PAPER OUT ALARM 9-20-12 9:23PM

SYSTEM PRINTER ERROR CLEAR 9-20-12 9:23PM

SYSTEM PAPER OUT CLEAR 9-20-12 9:23PM

SYSTEM PRINTER ERROR ALARM 9-20-12 9:19PM

SYSTEM PAPER OUT ALARM 9-20-12 9:19PM

OTHER ISD VAPOR LEAK WARN CLEAR 9-20-12 10:33AM

OTHER ISD VAPOR LEAK WARN ALARM 9-19-12 10:31AM

SYSTEM PRINTER ERROR CLEAR 9-06-12 9:25AM

SYSTEM PAPER OUT CLEAR 9-06-12 9:25AM

SYSTEM PRINTER ERROR ALARM 9-06-12 9:24AM

SYSTEM PAPER OUT ALARM 9-06-12 9:24AM

L15 DISP PAN DISP 5-6 LIQUID WARNING CLEAR 8-31-12 4:22PM

L15 DISP PAN DISP 5-6 LIQUID WARNING ALARM 8-31-12 4:21PM

OTHER ISD VAPOR LEAK WARN CLEAR 8-27-12 12:11PM

SYSTEM PRINTER ERROR CLEAR 8-27-12 10:27AM

SYSTEM PAPER OUT CLEAR 8-27-12 10:27AM

SYSTEM PRINTER ERROR ALARM 8-27-12 10:27AM

SYSTEM PAPER OUT ALARM 8-27-12 10:27AM

OTHER ISD VAPOR LEAK WARN ALARM 8-24-12 10:31AM

Request: 115 - I11300

Request Source: Alarm History Request

I11300

OCT 22, 2012 12:11 PM

MC.CHEVRON CSI-1863

4015 W CEMTURY BLVD

INGLEWOOD,CA 91301

SITE 206907

ACTIVE ALARMS REPORT

ID CATEGORY DESCRIPTION ALARM TYPE DATE TIME

Request: 116 - I11400

Request Source: Alarm History Request

I11400

OCT 22, 2012 12:11 PM

MC.CHEVRON CSI-1863

4015 W CEMTURY BLVD

INGLEWOOD,CA 91301

SITE 206907

CLEARED ALARMS REPORT

ID CATEGORY DESCRIPTION ALARM TYPE STATE DATE TIME

Q 3 OTHER REGULAR PLLD SHUTDOWN ALARM CLEAR 10-22-12 10:23AM

Q 3 OTHER REGULAR GROSS LINE FAIL CLEAR 10-22-12 10:23AM

Q 1 OTHER SUPREME PLLD SHUTDOWN ALARM CLEAR 10-22-12 10:23AM

Q 1 OTHER SUPREME GROSS LINE FAIL CLEAR 10-22-12 10:23AM

Q 3 OTHER REGULAR PLLD SHUTDOWN ALARM CLEAR 10-22-12 9:38AM

L 3 STP SUMP REGULAR STP SUMP SENSOR OUT ALARM CLEAR 10-22-12 9:38AM

Q 1 OTHER SUPREME PLLD SHUTDOWN ALARM CLEAR 10-22-12 9:38AM

L 1 STP SUMP SUPREME STP SUMP SENSOR OUT ALARM CLEAR 10-22-12 9:38AM

L 7 ANNULAR REGULAR ANNULAR SENSOR OUT ALARM CLEAR 10-22-12 9:38AM

L 5 ANNULAR SUPREME ANNULAR SENSOR OUT ALARM CLEAR 10-22-12 9:38AM

L16 DISP PAN DISP 7-8 SENSOR OUT ALARM CLEAR 10-22-12 9:38AM

L15 DISP PAN DISP 5-6 SENSOR OUT ALARM CLEAR 10-22-12 9:38AM

L14 DISP PAN DISP 3-4 SENSOR OUT ALARM CLEAR 10-22-12 9:38AM

L11 PIPE REGULAR FILL SUMP SENSOR OUT ALARM CLEAR 10-22-12 9:38AM

L13 DISP PAN DISP 1-2 SENSOR OUT ALARM CLEAR 10-22-12 9:38AM

L 9 PIPE SUPREME FILL SUMP SENSOR OUT ALARM CLEAR 10-22-12 9:38AM

Q 3 OTHER REGULAR PLLD SHUTDOWN ALARM CLEAR 10-22-12 9:33AM

Q 1 OTHER SUPREME PLLD SHUTDOWN ALARM CLEAR 10-22-12 9:33AM

Q 3 OTHER REGULAR PLLD SHUTDOWN ALARM CLEAR 10-22-12 9:32AM

Q 1 OTHER SUPREME PLLD SHUTDOWN ALARM CLEAR 10-22-12 9:32AM

Q 3 OTHER REGULAR PLLD SHUTDOWN ALARM CLEAR 10-22-12 9:31AM

Q 1 OTHER SUPREME PLLD SHUTDOWN ALARM CLEAR 10-22-12 9:31AM

Q 3 OTHER REGULAR PLLD SHUTDOWN ALARM CLEAR 10-22-12 9:30AM

Q 1 OTHER SUPREME PLLD SHUTDOWN ALARM CLEAR 10-22-12 9:30AM

Q 3 OTHER REGULAR PLLD SHUTDOWN ALARM CLEAR 10-22-12 9:28AM

L14 DISP PAN DISP 3-4 LIQUID WARNING CLEAR 10-22-12 9:33AM

L13 DISP PAN DISP 1-2 LIQUID WARNING CLEAR 10-22-12 9:32AM

L16 DISP PAN DISP 7-8 LIQUID WARNING CLEAR 10-22-12 9:31AM

L15 DISP PAN DISP 5-6 LIQUID WARNING CLEAR 10-22-12 9:30AM

L 3 STP SUMP REGULAR STP SUMP LIQUID WARNING CLEAR 10-22-12 9:28AM

L11 PIPE REGULAR FILL SUMP LIQUID WARNING CLEAR 10-22-12 9:28AM

OTHER ISD VAPOR LEAK WARN CLEAR 10-05-12 11:37AM

SYSTEM PRINTER ERROR CLEAR 10-02-12 10:05AM

SYSTEM PAPER OUT CLEAR 10-02-12 10:05AM

T 2 TANK REGULAR
LOW TEMP WARNING
CLEAR 9-24-12 12:29PM

T 2 TANK REGULAR
HIGH WATER WARNING
CLEAR 9-24-12 12:28PM

T 2 TANK REGULAR
LOW TEMP WARNING
CLEAR 9-24-12 9:29AM

SYSTEM
PRINTER ERROR CLEAR 9-20-12 9:23PM

SYSTEM PAPER OUT CLEAR 9-20-12 9:23PM

SYSTEM
PRINTER ERROR CLEAR 9-20-12 9:23PM

SYSTEM PAPER OUT CLEAR 9-20-12 9:23PM

SYSTEM
PRINTER ERROR CLEAR 9-20-12 9:23PM

SYSTEM PAPER OUT CLEAR 9-20-12 9:23PM

OTHER ISD
VAPOR LEAK WARN CLEAR 9-20-12 10:33AM

SYSTEM
PRINTER ERROR CLEAR 9-06-12 9:25AM

SYSTEM PAPER OUT CLEAR 9-06-12 9:25AM

L1S DISP PAN DISP 5-6
LIQUID WARNING CLEAR
8-31-12 4:22PM

OTHER ISD
VAPOR LEAK WARN CLEAR 8-27-12 12:11PM

SYSTEM
PRINTER ERROR CLEAR 8-27-12 10:27AM

SYSTEM PAPER OUT CLEAR 8-27-12 10:27AM

Request: 117 - I20600

Request Source: Alarm History Request

I20600

OCT 22, 2012 12:12 PM

MC CHEVRON CSI-1863

4015 W CEMTURY BLVD

INGLEWOOD,CA 91301

SITE 206907

TANK ALARM HISTORY

TANK 1 SUPREME

LOW PRODUCT ALARM
JUN 26, 2012 4:26 PM

SUDDEN LOSS ALARM
SEP 24, 2012 9:26 AM

JUN 26, 2012 4:25 PM

INVALID FUEL LEVEL JUN 26, 2012 4:26 PM

PROBE OUT SEP 24, 2012 12:29 PM

SEP 24, 2012 9:26 AM

DELIVERY NEEDED JUN 26, 2012 4:25 PM

TANK 2 REGULAR

SUDDEN LOSS ALARM
SEP 24, 2012 9:27 AM

JUN 26, 2012 4:23 PM

PROBE OUT SEP 24, 2012 12:27 PM

SEP 24, 2012 9:28 AM

HIGH WATER WARNING
SEP 24, 2012 9:37 AM

DELIVERY NEEDED JUN 26, 2012 4:24 PM

LOW TEMP WARNING
SEP 24, 2012 12:28 PM

SEP 24, 2012 9:29 AM

End of Report: 121022

FASTECH Monitor System Report Saved at: Monday, October 22, 2012 - 12:13:24 PM

(Report Saved Date/Time from PC Clock)

FAS TECH

Work Performed

Chevron 206907
4015 Century @ Prairie
Inglewood, CA 90304-

Fueling & Service...
7050 Village Dr.
Buena Park, CA 90621-
License #: 794519

Job #: 127827
Caller: Email
Work Type: Warranty
Billing: T & M
Priority: Manual
State: Tech
Status: Active

Originator:
Customer: Chev Ctrct
Invoicer: FASTECH
Contractor: FASTECH
Sub #1:

Ref #:
Ref #: 120626-118
Inv #: 127827
Tech: rbredeson
Inv #:

Respond by: 10/22/12 9:00am
Called Time: 10/11/12 1:00pm
Dispatched: 10/22/12 11:15am
1st Arrival: 10/22/12 7:45am
Completed: 10/22/12 12:15pm

Notes:
10/22/12 R?B: Arrived at location and checked in with site personal. Performed monitor cert. and Tested all ok

Qty

Symptoms

A - Mon #01, Monitor Cert., Verification, [post cold start-except

Tasks

A - Mon #01, Monitor Cert., Verification, Tested/Retested

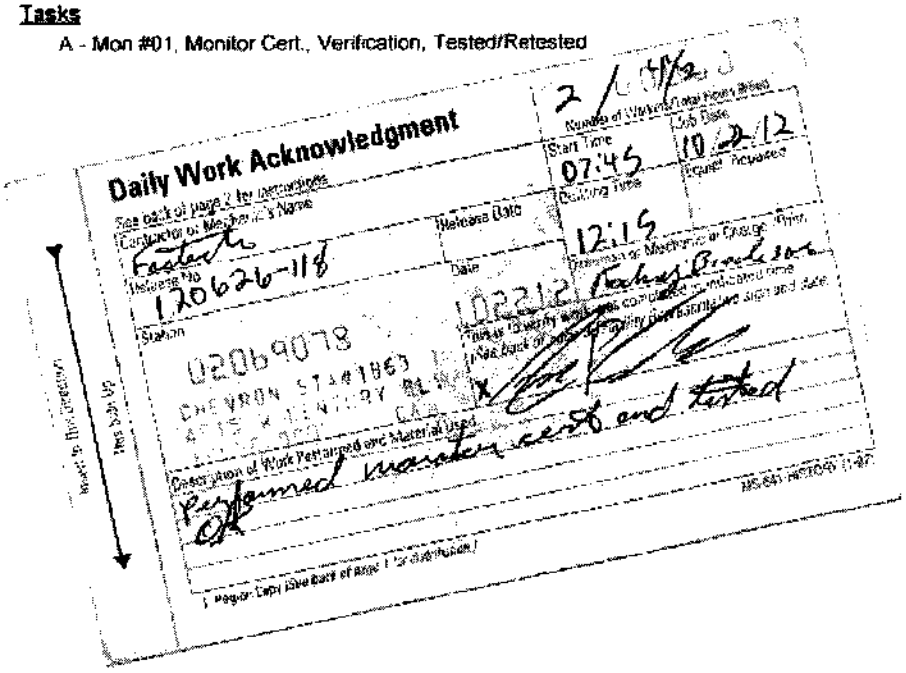

Signature

Ana Caballero
Print Name

10-22-12
Date

Trip Charge $ 75 Labor $ 55/HR
3XFoam: $ 434.67 Cold Water: $ 501.58 Detergent: $ 388.21
HANNA

018209 - 025281

C742391

UNIFIED PROGRAM CONSOLIDATED FORM
UNDERGROUND STORAGE TANK

MONITORING PLAN – (Page 1 of 2)

TYPE OF ACTION ☒ 1. NEW PLAN ☐ 2. CHANGE OF INFORMATION 490-1

PLAN TYPE (Check one item only) ☐ 1. MONITORING IS IDENTICAL FOR ALL USTs AT THIS FACILITY. 490-2.
☒ 2. THIS PLAN COVERS ONLY THE FOLLOWING UST SYSTEM(S): **Monitor Plan for Premium Unleaded Tank**

I. FACILITY INFORMATION

FACILITY ID # (Agency Use Only) 1.

BUSINESS NAME (Same as Facility Name or DBA) **Chevron Station# 206907** 3

BUSINESS SITE ADDRESS **4015 W Century Blvd** 103. CITY **Inglewood, CA 90304** 104.

II. EQUIPMENT TESTING AND PREVENTIVE MAINTENANCE

Testing, preventive maintenance, and calibration of monitoring equipment (e.g., sensors, probes, line leak detectors, etc.) must be performed at the frequency specified by the equipment manufacturers' instructions, or annually, whichever is more frequent. Such work must be performed by qualified personnel. [23 CCR §2632, 2634, 2638, 2641]

MONITORING EQUIPMENT IS SERVICED ☒ 1. ANNUALLY ☐ 99 OTHER (Specify) 490-3a. 490-3b.

III. MONITORING LOCATIONS

☐ 1. NEW SITE PLOT PLAN/MAP SUBMITTED WITH THIS PLAN ☒ 2. SITE PLOT PLAN/MAP PREVIOUSLY SUBMITTED [23 CCR §2632, 2634] 490-4.

IV. TANK MONITORING IS PERFORMED USING THE FOLLOWING METHOD(S) *(Check all that apply)*

☒ 1. CONTINUOUS ELECTRONIC TANK MONITORING OF ANNULAR (INTERSTITIAL) SPACE(S) OR SECONDARY CONTAINMENT VAULT(S) WITH AUDIBLE AND VISUAL ALARMS. [23 CCR §2632, 2634] 490-5.
SECONDARY CONTAINMENT IS: ☒ a. DRY ☐ b. LIQUID FILLED ☐ c. PRESSURIZED ☐ d. UNDER VACUUM 490-6.
PANEL MANUFACTURER: **Veeder-Root** 490-7. MODEL #: **TLS-350** 490-8.
LEAK SENSOR MANUFACTURER: **Veeder-Root** 490-9. MODEL #(S): **794390-409** 490-10.

☐ 2. AUTOMATIC TANK GAUGING (ATG) SYSTEM USED TO MONITOR SINGLE WALL TANK(S) [23 CCR §2643] 490-11
PANEL MANUFACTURER 490-12. MODEL #: 490-13.
IN-TANK PROBE MANUFACTURER: 490-14. MODEL #(S): 490-15
LEAK TEST FREQUENCY: ☐ a. CONTINUOUS ☐ b. DAILY/NIGHTLY ☐ c. WEEKLY 490-16
☐ d. MONTHLY ☐ e. OTHER (Specify): 490-17.
PROGRAMMED TESTS: ☐ a. 0.1 g.p.h ☐ b. 0.2 g.p.h. ☐ c. OTHER (Specify): 490-18. 490-19.

☐ 3. MONTHLY STATISTICAL INVENTORY RECONCILIATION [23 CCR §2646.1] 490-20.

☐ 4. WEEKLY MANUAL TANK GAUGING (MTG) [23 CCR §2645] TESTING PERIOD ☐ a. 36 HOURS ☐ b. 60 HOURS 490-21. 490-22.

☐ 5. TANK INTEGRITY TESTING PER [23 CCR §2643.1] 490-23.
TEST FREQUENCY: ☐ a. ANNUALLY ☐ b. BIENNIALLY ☐ c. OTHER (Specify). 490-24. 490-25

☐ 99. OTHER (Specify) 490-26. 490-27.

V. PIPE MONITORING IS PERFORMED USING THE FOLLOWING METHOD(S) *(Check all that apply)*

☒ 1. CONTINUOUS MONITORING OF PIPE/PIPING SUMP(S) AND OTHER SECONDARY CONTAINMENT WITH AUDIBLE & VISUAL ALARMS. 490-28
[23 CCR §2636] SECONDARY CONTAINMENT IS: ☒ a. DRY ☐ b. LIQUID FILLED ☐ c. PRESSURIZED ☐ d. UNDER VACUUM 190-29
PANEL MANUFACTURER: **Veeder-Root** 490-30 MODEL #: **TLS-350** 190-31.
LEAK SENSOR MANUFACTURER: **Veeder Root** 490-32 MODEL #(S): **794380-352** 190-33.
PIPING LEAK ALARM TRIGGERS AUTOMATIC PUMP (i.e., TURBINE) SHUTDOWN. ☒ a. YES ☐ b. NO 190-34.
FAILURE/DISCONNECTION OF THE MONITORING SYSTEM TRIGGERS AUTOMATIC PUMP SHUTDOWN. ☒ a. YES ☐ b. NO 190-35

☐ 2. MECHANICAL LINE LEAK DETECTOR (MLLD) THAT ROUTINELY PERFORMS 3.0 g.p.h. LEAK TESTS AND RESTRICTS OR SHUTS OFF PRODUCT FLOW WHEN A LEAK IS DETECTED. [23 CCR§2636] 190-36
MLLD MANUFACTURER(S): 490-37 MODEL #(S) 190-38

☒ 3 ELECTRONIC LINE LEAK DETECTOR (ELLD) THAT ROUTINELY PERFORMS 3.0 g.p.h. LEAK TESTS. [23 CCR§2636] 190-39
ELLD MANUFACTURER(S): **Veeder Root** 490-40. MODEL #(S): **PLLD** 190-41
PROGRAMMED IN LINE LEAK TEST: ☐ a. MINIMUM MONTHLY 0.2 g.p.h. ☐ b. MINIMUM ANNUAL 0.1 g.p.h 190-42
ELLD DETECTION OF A PIPING LEAK TRIGGERS AUTOMATIC PUMP SHUTDOWN. ☒ a. YES ☐ b. NO 190-43.
ELLD FAILURE/DISCONNECTION TRIGGERS AUTOMATIC PUMP SHUTDOWN. ☒ a. YES ☐ b. NO 190-44.

☐ 4. PIPE INTEGRITY TESTING 190-45.
TEST FREQUENCY: ☐ a. ANNUALLY ☐ b. EVERY 3 YEARS ☐ c. OTHER (Specify) 490-46. 490-47

☐ 5. VISUAL PIPE MONITORING. 490-48.
FREQUENCY: ☐ a. DAILY ☐ b. WEEKLY ☐ c. MIN. MONTHLY & EACH TIME SYSTEM OPERATED* 490-49.
* Allowed for monitoring of unburied emergency generator fuel piping only per HSC §25281.5(b)(3)

☐ 6. SUCTION PIPING MEETS EXEMPTION CRITERIA. [23 CCR §2636(a)(3)] 490-50

☐ 7. NO REGULATED PIPING PER HEALTH AND SAFETY CODE, DIVISION 20, CHAPTER 6.7 IS CONNECTED TO THE TANK SYSTEM. 490-51.

☐ 99. OTHER (Specify) 490-52. 490-53.

UNIFIED PROGRAM CONSOLIDATED FORM
UNDERGROUND STORAGE TANK

MONITORING PLAN – (Page 2 of 2)

VI. UNDER DISPENSER CONTAINMENT (UDC) MONITORING

(Check all that apply)

UDC MONITORING IS PERFORMED USING THE FOLLOWING METHOD(S)

☒ 1. CONTINUOUS ELECTRONIC MONITORING ☐ 2. FLOAT AND CHAIN ASSEMBLY ☐ 3 ELECTRONIC STAND-ALONE 490-54a

☐ 4. NO DISPENSERS ☐ 99 OTHER (Specify) 490-54b.

LEAK MONITOR MANUFACTURER: **Veeder-Root** 490-55 MODEL #: **TLS-350** 490-56.

LEAK SENSOR MANUFACTURER. **Veeder-Root** 490-57 MODEL #(S). **794380-322** 490-58.

DETECTION OF A LEAK INTO THE UDC TRIGGERS AUDIBLE AND VISUAL ALARMS. ☒ a. YES ☐ b. NO 490-59.

UDC LEAK ALARM TRIGGERS AUTOMATIC PUMP SHUTDOWN ☒ a YES ☐ b NO 490-60.

FAILURE/DISCONNECTION OF UDC MONITORING SYSTEM TRIGGERS AUTOMATIC PUMP SHUTDOWN ☒ a YES ☐ b. NO 490-61.

UDC MONITORING STOPS THE FLOW OF PRODUCT AT THE DISPENSER. ☒ a. YES ☐ b NO 490-62.

UDC CONSTRUCTION IS: ☒ 1. SINGLE WALL ☐ 2 DOUBLE WALL 490-63.

IF DOUBLE WALL: 490-64a

UDC INTERSTITIAL SPACE IS MONITORED BY: ☐ a. LIQUID ☐ b. PRESSURE ☐ c. VACUUM

A LEAK WITHIN THE SECONDARY CONTAINMENT OF THE UDC TRIGGERS AUDIBLE AND VISUAL ALARMS. ☐ a YES ☐ b.NO 490-64b

VII. PERIODIC SYSTEM TESTING

☐ 1. ELD TESTING: THIS FACILITY HAS BEEN NOTIFIED BY THE STATE WATER RESOURCES CONTROL BOARD THAT ENHANCED LEAK DETECTION (ELD) MUST BE PERFORMED. PERIODIC ELD IS PERFORMED EVERY 36 MONTHS AS REQUIRED. [23 CCR §2644.1] 490-65.

☒ 2. SECONDARY CONTAINMENT COMPONENTS ARE TESTED EVERY 36 MONTHS. 490-66.

☒ 3. SPILL BUCKETS ARE TESTED ANNUALLY. 490-67.

VIII. RECORD KEEPING

The following monitoring/maintenance records are kept for this facility: 490-68

☒ a. ALARM LOGS ☐ b. VISUAL INSPECTION RECORDS ☐ c. TANK INTEGRITY TESTING RESULTS

☐ d. SIR TESTING RESULTS (and supporting documentation records) ☐ e. TANK GAUGING RESULTS (and supporting documentation records)

☐ f. ATG TESTING RESULTS (and supporting documentation records) ☐ g. CORROSION PROTECTION 60-DAY LOGS

☒ h. EQUIPMENT MAINTENANCE AND CALIBRATION RECORDS

IX. TRAINING

490-69a.

☒ Personnel with UST monitoring responsibilities are familiar with all of the following documents relevant to their job duties:

REFERENCE DOCUMENTS MAINTAINED AT FACILITY☐ *(Check all that apply)* 490-69b

☒ THIS UNDERGROUND STORAGE TANK MONITORING PLAN **(Required)** 490-69c

☒ OPERATING MANUALS FOR ELECTRONIC MONITORING EQUIPMENT **(Required)** 490-69d

☐ CALIFORNIA UNDERGROUND STORAGE TANK REGULATIONS 490-69e

☐ CALIFORNIA UNDERGROUND STORAGE TANK LAW 490-69f

490-69g.

☐ OTHER (Specify): _____ 490-69h.

490-69i

☒ This facility has a "Designated UST Operator" who has passed the California UST System Operator Exam administered by the International Code Council (ICC). The "Designated UST Operator" will train facility employees in the proper operation and maintenance of the UST systems annually, and within 30 days of hire. This training will include, but is not limited to, the following: 490-70.

- Operation of the UST systems in a manner consistent with the facility's best management practices.
- The facility employee's role with regard to the monitoring equipment as specified in this UST Monitoring Plan.
- The facility employee's role with regard to spills and overfills as specified in the facility's UST Response Plan
- Name(s) of contact person(s) for emergencies and monitoring alarms

X. COMMENTS/ADDITIONAL INFORMATION

Provide additional comments here or indicate how many pages with additional information on specific monitoring procedures are attached to this plan. 490-71.

UST TURBINE (STP) SUMP MONITORED BY VEEDER ROOT SENSOR 352. FILL SUMP MONITORED BY VEEDER ROOT SENSOR 208. UDC SUMPS MONITORED BY VEEDER ROOT SENSORS 322. AUTOMATIC TANK GAUGING (ATG) SYSTEM USED TO MONITOR DOUBLE WALL TANK(S) WITH IN-TANK VEEDER ROOT MAG PROBE. OVERFILL PREVENTION METHOD: FILL TUBE SHUT OFF VALVE (FLAPPER). EVR ISD Software Installed.

XI. PERSONNEL RESPONSIBILITIES

The UST Owner/Operator is responsible for ensuring that: 1.) the daily/routine UST monitoring activities and maintenance of UST leak detection equipment covered by this plan occurs, 2.) all conditions that indicate a possible release are investigated; and 3.) all monitoring records are maintained properly.

THE FOLLOWING PERSON(S) ARE RESPONSIBLE FOR PERFORMING THE MONITORING AND EQUIPMENT MAINTENANCE:

NAME: Manager 490-72. TITLE: Manager 490-73.

NAME: Asst. Manager 490-74. TITLE: Asst. Manager 490-75.

The Designated UST Operator shall perform a monthly visual inspection of the facility, provide a report to the owner/operator, and inform the owner/operator of any conditions that need follow-up action.

XII. OWNER/OPERATOR SIGNATURE

CERTIFICATION: I certify that the information provided herein is true and accurate to the best of my knowledge.

APPLICANT SIGNATURE: Charles Bittle

REPRESENTING: ☒ 1. Tank Owner/Operator ☐ 2. Facility Owner/Operator ☐ 3. Authorized Representative of Owner 490-76.

DATE: **04/17/2012** 490-77

APPLICANT NAME (print). 490-78.
Chevron Products Co./ Charles Bittle

APPLICANT TITLE: 490-79.
Chevron Retail HES

(Agency use only) **This form has been reviewed and:** **Approved** ☐ **Approved with Conditions** ☐ **Disapproved** ☐

Local Agency Signature: _____ **Date:** _____

Comments or Special Conditions: _____

UNIFIED PROGRAM CONSOLIDATED FORM
UNDERGROUND STORAGE TANK

MONITORING PLAN – (Page 1 of 2)

TYPE OF ACTION ☐ 1. NEW PLAN ☒ 2. CHANGE OF INFORMATION 490-1.

PLAN TYPE (*Check one item only*) ☐ 1. MONITORING IS IDENTICAL FOR ALL USTs AT THIS FACILITY. ☒ 2. THIS PLAN COVERS ONLY THE FOLLOWING UST SYSTEM(S): **Monitor Plan for Regular Unleaded Tank** 490-2

I. FACILITY INFORMATION

FACILITY ID # (*Agency Use Only*) 1.

BUSINESS NAME (*Same as Facility Name or DBA*) **Chevron Station# 206907** 3.

BUSINESS SITE ADDRESS **4015 W Century Blvd** 103. CITY **Inglewood, CA 90304** 104.

II. EQUIPMENT TESTING AND PREVENTIVE MAINTENANCE

Testing, preventive maintenance, and calibration of monitoring equipment (e g., sensors, probes, line leak detectors, etc.) must be performed at the frequency specified by the equipment manufacturers' instructions, or annually, whichever is more frequent. Such work must be performed by qualified personnel. [23 CCR §2632, 2634, 2638, 2641]

MONITORING EQUIPMENT IS SERVICED ☒ 1. ANNUALLY ☐ 99. OTHER (Specify): 490-3a 490-3b.

III. MONITORING LOCATIONS

☐ 1. NEW SITE PLOT PLAN/MAP SUBMITTED WITH THIS PLAN ☒ 2. SITE PLOT PLAN/MAP PREVIOUSLY SUBMITTED [23 CCR §2632, 2634] 490-4.

IV. TANK MONITORING IS PERFORMED USING THE FOLLOWING METHOD(S) (*Check all that apply*)

☒ 1. CONTINUOUS ELECTRONIC TANK MONITORING OF ANNULAR (INTERSTITIAL) SPACE(S) OR SECONDARY CONTAINMENT VAULT(S) WITH AUDIBLE AND VISUAL ALARMS. [23 CCR §2632, 2634] 490-5

SECONDARY CONTAINMENT IS: ☒ a. DRY ☐ b. LIQUID FILLED ☐ c. PRESSURIZED ☐ d. UNDER VACUUM 490-6.

PANEL MANUFACTURER: **Veeder-Root** 490-7. MODEL #: **TLS-350** 490-8.

LEAK SENSOR MANUFACTURER: **Veeder-Root** 490-9. MODEL #(S): **794390-409** 490-10.

☐ 2. AUTOMATIC TANK GAUGING (ATG) SYSTEM USED TO MONITOR SINGLE WALL TANK(S). [23 CCR §2643] 490-11.

PANEL MANUFACTURER 490-12. MODEL #: 490-13.

IN-TANK PROBE MANUFACTURER: 490-14. MODEL #(S): 490-15.

LEAK TEST FREQUENCY: ☐ a. CONTINUOUS ☐ b. DAILY/NIGHTLY ☐ c. WEEKLY 490-16.

☐ d. MONTHLY ☐ e. OTHER (Specify): 490-17.

PROGRAMMED TESTS: ☐ a. 0.1 g.p.h. ☐ b. 0.2 g.p.h. ☐ c. OTHER (Specify): 490-18. 490-19.

☐ 3. MONTHLY STATISTICAL INVENTORY RECONCILIATION [23 CCR §2646.1] 490-20

☐ 4. WEEKLY MANUAL TANK GAUGING (MTG) [23 CCR §2645] TESTING PERIOD: ☐ a. 36 HOURS ☐ b. 60 HOURS 490-21 490-22

☐ 5. TANK INTEGRITY TESTING PER [23 CCR §2643.1] 490-23

TEST FREQUENCY: ☐ a. ANNUALLY ☐ b. BIENNIALLY ☐ c. OTHER (Specify). 490-24. 490-25

☐ 99. OTHER (Specify): 490-26. 490-27.

V. PIPE MONITORING IS PERFORMED USING THE FOLLOWING METHOD(S) (*Check all that apply*)

☒ 1. CONTINUOUS MONITORING OF PIPE/PIPING SUMP(S) AND OTHER SECONDARY CONTAINMENT WITH AUDIBLE & VISUAL ALARMS. 190-28

[23 CCR §2636] SECONDARY CONTAINMENT IS: ☒ a. DRY ☐ b. LIQUID FILLED ☐ c. PRESSURIZED ☐ d. UNDER VACUUM 190-29

PANEL MANUFACTURER: **Veeder-Root** 490-30 MODEL #: **TLS-350** 190-31

LEAK SENSOR MANUFACTURER: **Veeder Root** 490-32 MODEL #(S): **794380-352** 190-33

PIPING LEAK ALARM TRIGGERS AUTOMATIC PUMP (i.e., TURBINE) SHUTDOWN. ☒ a. YES ☐ b. NO 190-34

FAILURE/DISCONNECTION OF THE MONITORING SYSTEM TRIGGERS AUTOMATIC PUMP SHUTDOWN. ☒ a. YES ☐ b. NO 190-35

☐ 2. MECHANICAL LINE LEAK DETECTOR (MLLD) THAT ROUTINELY PERFORMS 3.0 g.p.h. LEAK TESTS AND RESTRICTS OR SHUTS OFF PRODUCT FLOW WHEN A LEAK IS DETECTED. [23 CCR§2636] 190-36.

MLLD MANUFACTURER(S): 490-37. MODEL #(S): 190-38.

☒ 3. ELECTRONIC LINE LEAK DETECTOR (ELLD) THAT ROUTINELY PERFORMS 3.0 g.p.h. LEAK TESTS. [23 CCR§2636] 190-39.

ELLD MANUFACTURER(S): **Veeder Root** 490-40. MODEL #(S): **PLLD** 190-41

PROGRAMMED IN LINE LEAK TEST: ☐ a. MINIMUM MONTHLY 0.2 g.p.h. ☐ b. MINIMUM ANNUAL 0.1 g.p.h. 190-42

ELLD DETECTION OF A PIPING LEAK TRIGGERS AUTOMATIC PUMP SHUTDOWN. ☒ a. YES ☐ b. NO 190-43

ELLD FAILURE/DISCONNECTION TRIGGERS AUTOMATIC PUMP SHUTDOWN. ☒ a. YES ☐ b. NO 190-44

☐ 4. PIPE INTEGRITY TESTING. 190-45

TEST FREQUENCY. ☐ a. ANNUALLY ☐ b. EVERY 3 YEARS ☐ c. OTHER (Specify) 490-46 490-47

☐ 5. VISUAL PIPE MONITORING. 490-48.

FREQUENCY: ☐ a. DAILY ☐ b. WEEKLY ☐ c. MIN. MONTHLY & EACH TIME SYSTEM OPERATED* 490-49.

* Allowed for monitoring of unburned emergency generator fuel piping only per HSC §25281.5(b)(3)

☐ 6. SUCTION PIPING MEETS EXEMPTION CRITERIA [23 CCR §2636(a)(3)] 490-50.

☐ 7. NO REGULATED PIPING PER HEALTH AND SAFETY CODE, DIVISION 20, CHAPTER 6.7 IS CONNECTED TO THE TANK SYSTEM. 490-51

☐ 99. OTHER (Specify) 490-52 490-53

UNIFIED PROGRAM CONSOLIDATED FORM
UNDERGROUND STORAGE TANK

MONITORING PLAN – (Page 2 of 2)

VI. UNDER DISPENSER CONTAINMENT (UDC) MONITORING

(Check all that apply)

UDC MONITORING IS PERFORMED USING THE FOLLOWING METHOD(S)

☒ 1. CONTINUOUS ELECTRONIC MONITORING ☐ 2. FLOAT AND CHAIN ASSEMBLY ☐ 3. ELECTRONIC STAND-ALONE 490-54a.

☐ 4. NO DISPENSERS ☐ 99. OTHER (Specify) 490-54b.

LEAK MONITOR MANUFACTURER: Veeder-Root 490-55. MODEL #: TLS-350 490-56

LEAK SENSOR MANUFACTURER: Veeder-Root 490-57. MODEL #(S): 794380-322 490-58

DETECTION OF A LEAK INTO THE UDC TRIGGERS AUDIBLE AND VISUAL ALARMS. ☒ a. YES ☐ b. NO 490-59.

UDC LEAK ALARM TRIGGERS AUTOMATIC PUMP SHUTDOWN. ☒ a. YES ☐ b. NO 490-60.

FAILURE/DISCONNECTION OF UDC MONITORING SYSTEM TRIGGERS AUTOMATIC PUMP SHUTDOWN. ☒ a. YES ☐ b. NO 490-61.

UDC MONITORING STOPS THE FLOW OF PRODUCT AT THE DISPENSER ☒ a. YES ☐ b. NO 490-62

UDC CONSTRUCTION IS: ☒ 1 SINGLE WALL ☐ 2. DOUBLE WALL 490-63.

IF DOUBLE WALL. 490-64a.

UDC INTERSTITIAL SPACE IS MONITORED BY: ☐ a. LIQUID ☐ b. PRESSURE ☐ c. VACUUM

A LEAK WITHIN THE SECONDARY CONTAINMENT OF THE UDC TRIGGERS AUDIBLE AND VISUAL ALARMS. ☐ a.YES ☐ b.NO 490-64b

VII. PERIODIC SYSTEM TESTING

☐ 1. ELD TESTING. THIS FACILITY HAS BEEN NOTIFIED BY THE STATE WATER RESOURCES CONTROL BOARD THAT ENHANCED LEAK DETECTION (ELD) MUST BE PERFORMED. PERIODIC ELD IS PERFORMED EVERY 36 MONTHS AS REQUIRED. [23 CCR §2644.1] 490-65.

☒ 2. SECONDARY CONTAINMENT COMPONENTS ARE TESTED EVERY 36 MONTHS 490-66

☒ 3. SPILL BUCKETS ARE TESTED ANNUALLY. 490-67

VIII. RECORD KEEPING

The following monitoring/maintenance records are kept for this facility: 490-68

☒ a. ALARM LOGS ☐ b. VISUAL INSPECTION RECORDS ☐ c. TANK INTEGRITY TESTING RESULTS

☐ d. SIR TESTING RESULTS (and supporting documentation records) ☐ e. TANK GAUGING RESULTS (and supporting documentation records)

☐ f. ATG TESTING RESULTS (and supporting documentation records) ☐ g. CORROSION PROTECTION 60-DAY LOGS

☒ h. EQUIPMENT MAINTENANCE AND CALIBRATION RECORDS

IX. TRAINING

490-69a.

☒ Personnel with UST monitoring responsibilities are familiar with all of the following documents relevant to their job duties:

REFERENCE DOCUMENTS MAINTAINED AT FACILITY ⌟ *(Check all that apply)* 490-69b.

☒ THIS UNDERGROUND STORAGE TANK MONITORING PLAN **(Required)** 490-69c.

☒ OPERATING MANUALS FOR ELECTRONIC MONITORING EQUIPMENT **(Required)** 490-69d.

☐ CALIFORNIA UNDERGROUND STORAGE TANK REGULATIONS 490-69e.

☐ CALIFORNIA UNDERGROUND STORAGE TANK LAW 490-69f.

490-69g.

☐ OTHER (Specify): _____ 490-69h. 490-69i.

☒ This facility has a "Designated UST Operator" who has passed the California UST System Operator Exam administered by the International Code Council (ICC). The "Designated UST Operator" will train facility employees in the proper operation and maintenance of the UST systems annually, and within 30 days of hire. This training will include, but is not limited to, the following. 490-70.

- Operation of the UST systems in a manner consistent with the facility's best management practices.
- The facility employee's role with regard to the monitoring equipment as specified in this UST Monitoring Plan
- The facility employee's role with regard to spills and overfills as specified in the facility's UST Response Plan.
- Name(s) of contact person(s) for emergencies and monitoring alarms.

X. COMMENTS/ADDITIONAL INFORMATION

Provide additional comments here or indicate how many pages with additional information on specific monitoring procedures are attached to this plan 490-71.

UST TURBINE (STP) SUMP MONITORED BY VEEDER ROOT SENSOR 352. FILL SUMP MONITORED BY VEEDER ROOT SENSOR 352. UDC SUMPS MONITORED BY VEEDER ROOT SENSORS 322. AUTOMATIC TANK GAUGING (ATG) SYSTEM USED TO MONITOR DOUBLE WALL TANK(S) WITH IN-TANK VEEDER ROOT MAG PROBE. OVERFILL PREVENTION METHOD: FILL TUBE SHUT OFF VALVE (FLAPPER). EVR ISD Software Installed.

XI. PERSONNEL RESPONSIBILITIES

The UST Owner/Operator is responsible for ensuring that: 1.) the daily/routine UST monitoring activities and maintenance of UST leak detection equipment covered by this plan occurs; 2.) all conditions that indicate a possible release are investigated; and 3.) all monitoring records are maintained properly.

THE FOLLOWING PERSON(S) ARE RESPONSIBLE FOR PERFORMING THE MONITORING AND EQUIPMENT MAINTENANCE.

NAME: Manager 490-72. TITLE: Manager 490-73.

NAME: Asst. Manager 490-74. TITLE: Asst. Manager 490-75

The Designated UST Operator shall perform a monthly visual inspection of the facility, provide a report to the owner/operator, and inform the owner/operator of any conditions that need follow-up action

XII. OWNER/OPERATOR SIGNATURE

CERTIFICATION: I certify that the information provided herein is true and accurate to the best of my knowledge.

APPLICANT SIGNATURE Charles Bittle

REPRESENTING: ☒ 1. Tank Owner/Operator ☐ 2. Facility Owner/Operator ☐ 3. Authorized Representative of Owner 490-76.

DATE: 04/17/2012 490-77.

APPLICANT NAME (print): **Chevron Products Co./ Charles Bittle** 490-78.

APPLICANT TITLE: **Chevron Retail HES** 490-79

(Agency use only) **This form has been reviewed and:** **Approved** ☐ **Approved with Conditions** ☐ **Disapproved** ☐

Local Agency Signature: _____ **Date:** _____

Comments or Special Conditions: _____

UNDERGROUND STORAGE TANK

RESPONSE PLAN – PAGE 1

(One form per facility)

TYPE OF ACTION ☒ 1. NEW PLAN ☐ 2. CHANGE OF INFORMATION R01.

I. FACILITY INFORMATION

FACILITY ID # *(Agency Use Only)* | | | – | | | | – | | | | | | | 1.

BUSINESS NAME (Same as FACILITY NAME) 3

Chevron Station # **206907**

BUSINESS SITE ADDRESS 103	BUSINESS SITE CITY 104
4015 W Century Blvd	**Inglewood, CA 90304**

II. SPILL CONTROL AND CLEANUP METHODS

This plan addresses unauthorized releases from UST systems and supplements the emergency response plans and procedures in the facility's Hazardous Materials Business Plan (HMBP)

- If safe to do so, facility personnel will take immediate measures to control or stop any release (e.g., activate pump shut-off, etc) and, if necessary, safely remove remaining hazardous material from the UST system
- Any release to secondary containment will be pumped or otherwise removed within a time consistent with the ability of the secondary containment system to contain the hazardous material, but not greater than 30 calendar days, or sooner if required by the local agency Recovered hazardous materials, unless still suitable for their intended use, will be managed as hazardous waste.
- Absorbent material will be used to contain and clean up manageable spills of hazardous materials. Absorbent material which has become too saturated to be effective or which is no longer intended for use will be managed as hazardous waste unless a waste determination in accordance with 22 CCR §66262.11 finds that it is non-hazardous. Used absorbent material, reusable or waste, will be stored in a properly labeled and sealed container. Waste material shall be disposed of appropriately.
- Facility personnel will determine whether any water removed from secondary containment systems, or from clean-up activity, has been in contact with any hazardous material. If the water is contaminated, it will be managed as hazardous waste unless a hazardous waste determination in accordance with 22 CCR §66262 11 finds that it is non-hazardous. If the water has a petroleum sheen (i e., rainbow colors), it is contaminated. A thick floating petroleum layer may not necessarily display rainbow colors. Water (hazardous or non-hazardous) from sumps, spill containers, etc. will not be disposed to storm water systems
- We will review secondary containment systems for possible deterioration if any of the following conditions occur:
  1. Hazardous material in contact with secondary containment is not compatible with the material used for secondary containment;
  2. Secondary containment is prone to damage from any equipment used to remove or clean up hazardous material collected in secondary containment;
  3. Hazardous material, other than the product/waste stored in the primary containment system, is placed inside secondary containment to treat or neutralize released product/waste, and the added material or resulting material from such a combination is not compatible with secondary containment

III. SPILL CONTROL AND CLEAN-UP EQUIPMENT

PERIODIC MAINTENANCE: Spill control and clean-up equipment kept permanently on-site is listed in the facility's Hazardous Materials Business Plan. This equipment is inspected at least monthly, and after each use, supplies are replenished as needed. Defective equipment is repaired or replaced as necessary.

EQUIPMENT NOT PERMANENTLY ON-SITE, BUT AVAILABLE FOR USE IF NEEDED: *(Complete only if applicable)*

EQUIPMENT	LOCATION	AVAILABILITY
R10.	R20.	R30.
R11.	R21.	R31.
R12	R22.	R32.
R13	R23	R33.
R14	R24	R34.
R15	R25	R35.

IV. RESPONSIBLE PERSONS

THE FOLLOWING PERSON(S) IS/ARE RESPONSIBLE FOR AUTHORIZING ANY WORK NECESSARY UNDER THIS RESPONSE PLAN:

NAME	TITLE
R40 **Chevron Emergency Info Center**	R50. **CEIC 800-231-0623**
R41. **Chevron Maintenance Dispatch**	R51 **Help Desk 866-845-4254**
R42	R52.
R43	R53.

V. MONITORING INDICATORS

IF MONITORING INDICATES A POSSIBLE UNAUTHORIZED RELEASE, STEPS TO VERIFY THE RELEASE WILL BE MADE AS FOLLOWS:

☒ 1. ADDITIONAL SYSTEM TESTING OR DATA COLLECTION ☒ 2. INSPECTION BY QUALIFIED PERSONS ☒ 3. RECALIBRATION OF EQUIPMENT R60

☒ 99. OTHER (Specify). The affected UST System will be shut down for a third party precision test(s) to verify and isolate if a release has occurred. R61

UNDERGROUND STORAGE TANK

RESPONSE PLAN – PAGE 2

VI. REPORTING AND RECORD KEEPING

We will report/record any overfill, spill, or unauthorized release from a UST system as indicated in this plan

Recordable Releases: Any unauthorized release from primary containment which the UST operator is able to clean up within eight (8) hours after the release was detected or should reasonably have been detected, and which does not escape from secondary containment, does not increase the hazard of fire or explosion, and does not cause any deterioration of secondary containment, must be recorded in the facility's monitoring records. Monitoring records must include.

- The UST operator's name and telephone number;
- A list of the types, quantities, and concentrations of hazardous substances released,
- A description of the actions taken to control and clean up the release;
- The method and location of disposal of the released hazardous substances, and whether a hazardous waste manifest was or will be used;
- A description of actions taken to repair the UST and to prevent future releases;
- A description of the method used to reactivate interstitial monitoring after replacement or repair of primary containment.

Reportable Releases: Any overfill, spill, or unauthorized release which escapes from secondary containment (or primary containment if no secondary containment exists), increases the hazard of fire or explosion, or causes any deterioration of secondary containment, is a reportable release. Reportable releases are also recordable

Within 24 hours after a reportable release has been detected, or should have been detected, we will notify the local agency administering the UST program of the release, investigate the release, and take immediate measures to stop the release. If necessary, or if required by the local agency, remaining stored product/waste will be removed from the UST to prevent further releases or facilitate corrective action. If an emergency exists, we will notify the State Office of Emergency Services.

Within five (5) working days of a reportable release, we will submit to the local agency a full written report containing all of the following information to the extent that the information is known at the time of filing the report:

- The UST owner's or operator's name and telephone number;
- A list of the types, quantities, and concentrations of hazardous materials released;
- The approximate date of the release;
- The date on which the release was discovered;
- The date on which the release was stopped;
- A description of actions taken to control and/or stop the release;
- A description of corrective and remedial actions, including investigations which were undertaken and will be conducted to determine the nature and extent of soil, ground water or surface water contamination due to the release;
- The method(s) of cleanup implemented to date, proposed cleanup actions, and a schedule for implementing the proposed actions;
- The method(s) and location(s) of disposal of released hazardous materials and any contaminated soils, groundwater, or surface water.
- Copies of any hazardous waste manifests used for off-site transport of hazardous wastes associated with clean-up activity;
- A description of proposed methods for any repair or replacement of UST system primary/secondary containment systems;
- A description of additional actions taken to prevent future releases.

We will follow the reporting procedures described above if any of the following conditions occur:

- A recordable unauthorized release can not be cleaned up or is still under investigation within eight (8) hours of detection,
- Released hazardous substances are discovered at the UST site or in the surrounding area,
- Unusual operating conditions are observed, including erratic behavior of product dispensing equipment, sudden loss of product, or the unexplained presence of water in the tank, unless system equipment is found to be defective and is immediately repaired or replaced, and no leak has occurred;
- Monitoring results from UST system monitoring equipment/methods indicate that a release may have occurred, unless the monitoring equipment is found to be defective and is immediately repaired, recalibrated, or replaced, and additional monitoring does not confirm the initial results

Record Retention: Monitoring records and written reports of unauthorized releases must be maintained on-site (or off-site at a readily available location, if approved by the local agency) for at least 3 years. Hazardous waste shipping/disposal records (e.g., manifests) must be maintained for at least 3 years from the date of shipment.

VII. OWNER/OPERATOR SIGNATURE

CERTIFICATION: I certify that the information provided herein is true and accurate to the best of my knowledge.

OWNER/OPERATOR SIGNATURE	DATE R70.
Charles Bittle	**04/17/2012**
OWNER/OPERATOR NAME (print) R71	OWNER/OPERATOR TITLE R72
Chevron Products Company/ Charles Bittle	**Chevron Retail HES**

(Agency Use Only) This plan has been reviewed and: ☐ Approved ☐ Approved With Conditions ☐ Disapproved

Local Agency Signature: _____ Date: _____

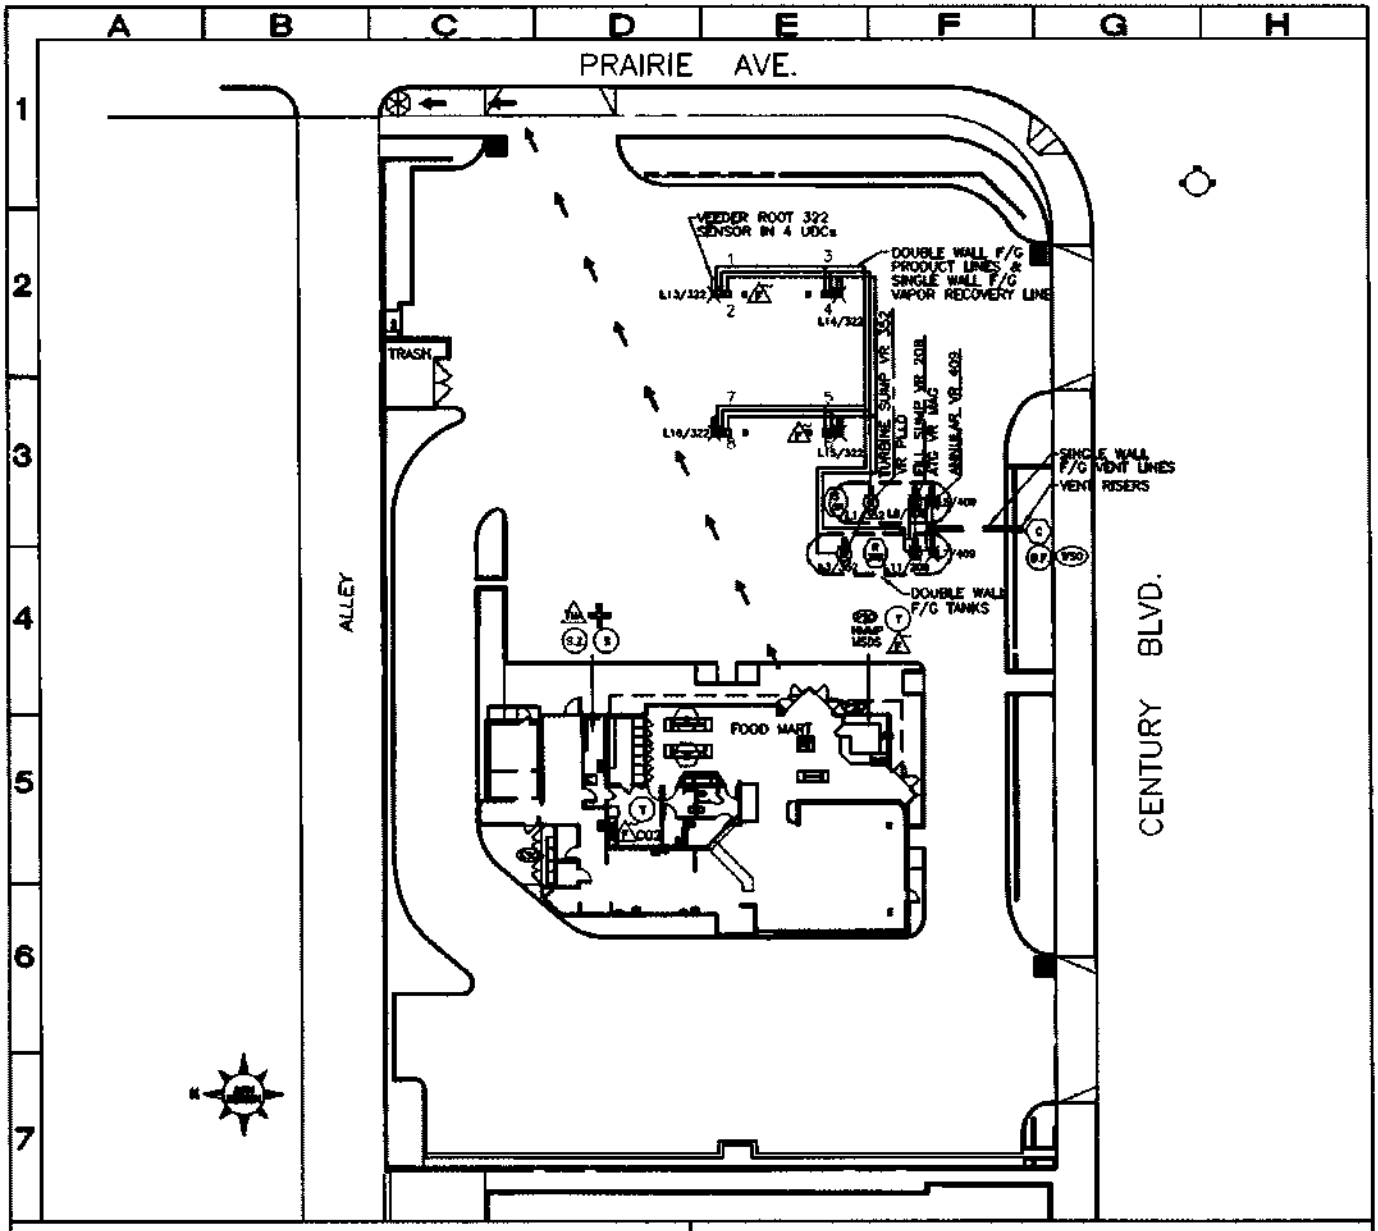

SERVICE STATION LEGEND

- EMERGENCY PUMP SHUT-OFF
- HMMP AND MSDS
- TELEPHONE
- ANTIFREEZE
- MOTOR/TRANSMISSION OIL
- FIRE EXTINGUISHER
- TANK MONITORING ALARM PANEL
- ELECTRICAL PANEL SHUT-OFF
- FIRST AID KIT
- SAFETY ZONE
- SPILL KIT
- HAZARDOUS WASTE DRUM LIQUID AND/OR NON-LIQUID
- CO2 BULK CARBON DIOXIDE
- AIR COMPRESSOR
- CAR WASH PRODUCTS
- PROPANE TANKS
- MONITORING WELLS
- WATER SHUT-OFF
- BACKFLOW PREVENTER
- STORM DRAIN
- SEWER CLEAN OUT
- OIL & WATER SEPARATOR
- STORM CLEAN OUT
- PRODUCT & TANK SIZE R=REGULAR, P=PLUS, S=SUPREME, D=DIESEL
- CARBON CANISTER
- SENSOR
- L0/000 SENSOR #/MODEL
- 00 DISPENSER #
- EVACUATION ROUTE
- EMERGENCY ASSEMBLY AREA
- FIRE HYDRANT
- OVERFILL ALARM

DATE: 01/03/12 SCALE: 1" = 40'

HMMP SITE MAP

SERVICE STATION #206907

4015 W. CENTURY BLVD.

INGLEWOOD, CA 90304

Chevron

RECEIVED

NOV 14 2013

DEPARTMENT OF ... SERVICES
ENVIRONMENTAL PROGRAMS

018209 - 025281

C761526

C1S

MONITORING SYSTEM CERTIFICATION

For Use By All Jurisdictions Within the State of California

Authority Cited: Chapter 6.7, Health and Safety Code; Chapter 16, Division 3, Title 23, California Code of Regulations

This form must be used to document testing and servicing of monitoring equipment. A separate certification or report must be prepared for each monitoring system control panel by the technician who performs the work. A copy of this form must be provided to the tank system owner/operator. The owner/operator must submit a copy of this form to the local agency regulating UST systems within 30 days of test date.

A. General Information

Facility Name: Inglewood Chevron Bldg. No.:

Site Address: 4015 W. Century Blvd. City: Inglewood, CA. Zip: 90304

Facility Contact Person: Hamid Zerehi Contact Phone No.: (562) 591-7976

Make/Model of Monitoring System: TLS 350 Date of Testing/Servicing: 10 / 16 / 2013

B. Inventory of Equipment Tested/Certified

Check the appropriate boxes to indicate specific equipment inspected/serviced:

Tank ID: 87	**Tank ID:**
X In-Tank Gauging Probe. Model: MAG	In-Tank Gauging Probe. Model:
X Annular Space or Vault Sensor. Model: VR 409	Annular Space or Vault Sensor. Model:
X Piping Sump / Trench Sensor(s). Model: VR 352	Piping Sump / Trench Sensor(s). Model:
X Fill Sump Sensor(s). Model: VR 352	Fill Sump Sensor(s) Model:
Mechanical Line Leak Detector. Model:	Mechanical Line Leak Detector. Model:
X Electronic Line Leak Detector. Model: PLLD	Electronic Line Leak Detector. Model:
X Tank Overfill / High-Level Sensor. Model: FLAPER	Tank Overfill / High-Level Sensor. Model:
Other (specify equipment type and model in Section E on Page 2).	Other (specify equipment type and model in Section E on Page 2).
Tank ID: 91	**Tank ID:**
X In-Tank Gauging Probe. Model: MAG	In-Tank Gauging Probe. Model:
X Annular Space or Vault Sensor. Model: VR 409	Annular Space or Vault Sensor. Model:
X Piping Sump / Trench Sensor(s). Model: VR 352	Piping Sump / Trench Sensor(s). Model:
X Fill Sump Sensor(s). Model: VR 208	Fill Sump Sensor(s). Model:
Mechanical Line Leak Detector. Model:	Mechanical Line Leak Detector. Model:
X Electronic Line Leak Detector. Model: PLLD	Electronic Line Leak Detector. Model:
X Tank Overfill / High-Level Sensor. Model: FLAPER	Tank Overfill / High-Level Sensor. Model:
Other (specify equipment type and model in Section E on Page 2).	Other (specify equipment type and model in Section E on Page 2).
Dispenser ID: 1 - 8	**Dispenser ID:**
X Dispenser Containment Sensor(s). Model: 322	Dispenser Containment Sensor(s). Model:
X Shear Valve(s).	Shear Valve(s).
Dispenser Containment Float(s) and Chain(s).	Dispenser Containment Float(s) and Chain(s).
Dispenser ID:	**Dispenser ID:**
Dispenser Containment Sensor(s). Model:	Dispenser Containment Sensor(s). Model:
Shear Valve(s).	Shear Valve(s).
Dispenser Containment Float(s) and Chain(s).	Dispenser Containment Float(s) and Chain(s).
Dispenser ID:	**Dispenser ID:**
Dispenser Containment Sensor(s). Model:	Dispenser Containment Sensor(s). Model:
Shear Valve(s).	Shear Valve(s).
Dispenser Containment Float(s) and Chain(s).	Dispenser Containment Float(s) and Chain(s).

*If the facility contains more tanks or dispensers, copy this form. Include information for every tank and dispenser at the facility.

C. Certification - I certify that the equipment identified in this document was inspected/serviced in accordance with the manufacturers' guidelines. Attached to this Certification is information (e.g. manufacturers' checklists) necessary to verify that this information is correct and a Plot Plan showing the layout of monitoring equipment. For any equipment capable of generating such reports, I have also attached a copy of the report; *(check all that apply)*: X System set-up X Alarm history report

Technician Name (print): Shawn Khattak Signature:

Certification No.: A26157 License. No.: 732407

Testing Company Name: PETROTECHS Phone No.: (626) 812 - 7440

Testing Company Address: 1535 W. Mc Kinley St. Suite # 4 Azusa, CA. 91702 Date of Testing/Servicing: 10 / 16 / 2013

Monitoring System Certification

D. Results of Testing/Servicing

Software Version Installed: 329.01

Complete the following checklist:

X Yes	☐ No*	Is the audible alarm operational?
X Yes	☐ No*	Is the visual alarm operational?
X Yes	☐ No*	Were all sensors visually inspected, functionally tested, and confirmed operational?
X Yes	☐ No*	Were all sensors installed at lowest point of secondary containment and positioned so that other equipment will not interfere with their proper operation?
☐ Yes	☐ No* X N/A	If alarms are relayed to a remote monitoring station, is all communications equipment (e.g. modem) operational?
X Yes	☐ No* ☐ N/A	For pressurized piping systems, does the turbine automatically shut down if the piping secondary containment monitoring system detects a leak, fails to operate, or is electrically disconnected? If yes: which sensors initiate positive shut-down? *(Check all that apply)* X Sump/Trench Sensors; X Dispenser Containment Sensors. Did you confirm positive shut-down due to leaks and sensor failure/disconnection? X Yes; ☐ No.
☐ Yes	☐ No* X N/A	For tank systems that utilize the monitoring system as the primary tank overfill warning device (i.e. no mechanical overfill prevention valve is installed), is the overfill warning alarm visible and audible at the tank fill point(s) and operating properly? If so, at what percent of tank capacity does the alarm trigger? _____%
X Yes*	☐ No	Was any monitoring equipment replaced? If yes, identify specific sensors, probes, or other equipment replaced and list the manufacturer name and model for all replacement parts in Section E, below.
☐ Yes*	X No	Was liquid found inside any secondary containment systems designed as dry systems? *(Check all that apply)* ☐ Product; ☐ Water. If yes, describe causes in Section E, below.
X Yes	☐ No*	Was monitoring system set-up reviewed to ensure proper settings? Attach set up reports, if applicable
X Yes	☐ No*	Is all monitoring equipment operational per manufacturer's specifications?

*** In Section E below, describe how and when these deficiencies were or will be corrected.**

E. Comments:

Replaced spill bucket seal on 87 fill bucket.

Monitoring System Certification

F. In-Tank Gauging / SIR Equipment:

X Check this box if tank gauging is used only for inventory control.
Check this box if no tank gauging or SIR equipment is installed.

This section must be completed if in-tank gauging equipment is used to perform leak detection monitoring.

Complete the following checklist:

Yes	No*	Has all input wiring been inspected for proper entry and termination, including testing for ground faults?
Yes	No*	Were all tank gauging probes visually inspected for damage and residue buildup?
Yes	No*	Was accuracy of system product level readings tested?
Yes	No*	Was accuracy of system water level readings tested?
Yes	No*	Were all probes reinstalled properly?
Yes	No*	Were all items on the equipment manufacturer's maintenance checklist completed?

*** In the Section H, below, describe how and when these deficiencies were or will be corrected.**

G. Line Leak Detectors (LLD): Check this box if LLDs are not installed.

Complete the following checklist:

X Yes	No* N/A	For equipment start-up or annual equipment certification, was a leak simulated to verify LLD performance? *(Check all that apply)* Simulated leak rate: X 3 g.p.h.; 0.1 g.p.h; 0.2 g.p.h.
X Yes	No*	Were all LLDs confirmed operational and accurate within regulatory requirements?
X Yes	No*	Was the testing apparatus properly calibrated?
Yes	No* X N/A	For mechanical LLDs, does the LLD restrict product flow if it detects a leak?
X Yes	No* N/A	For electronic LLDs, does the turbine automatically shut off if the LLD detects a leak?
X Yes	No* N/A	For electronic LLDs, does the turbine automatically shut off if any portion of the monitoring system is disabled or disconnected?
X Yes	No* N/A	For electronic LLDs, does the turbine automatically shut off if any portion of the monitoring system malfunctions or fails a test?
X Yes	No* N/A	For electronic LLDs, have all accessible wiring connections been visually inspected?
X Yes	No*	Were all items on the equipment manufacturer's maintenance checklist completed?

*** In the Section H, below, describe how and when these deficiencies were or will be corrected.**

H. Comments:

Monitoring System Certification

UST Monitoring Site Plan

Site Address: Inglewood Chevron – 4015 W. Century Blvd. Inglewood, CA. 90304

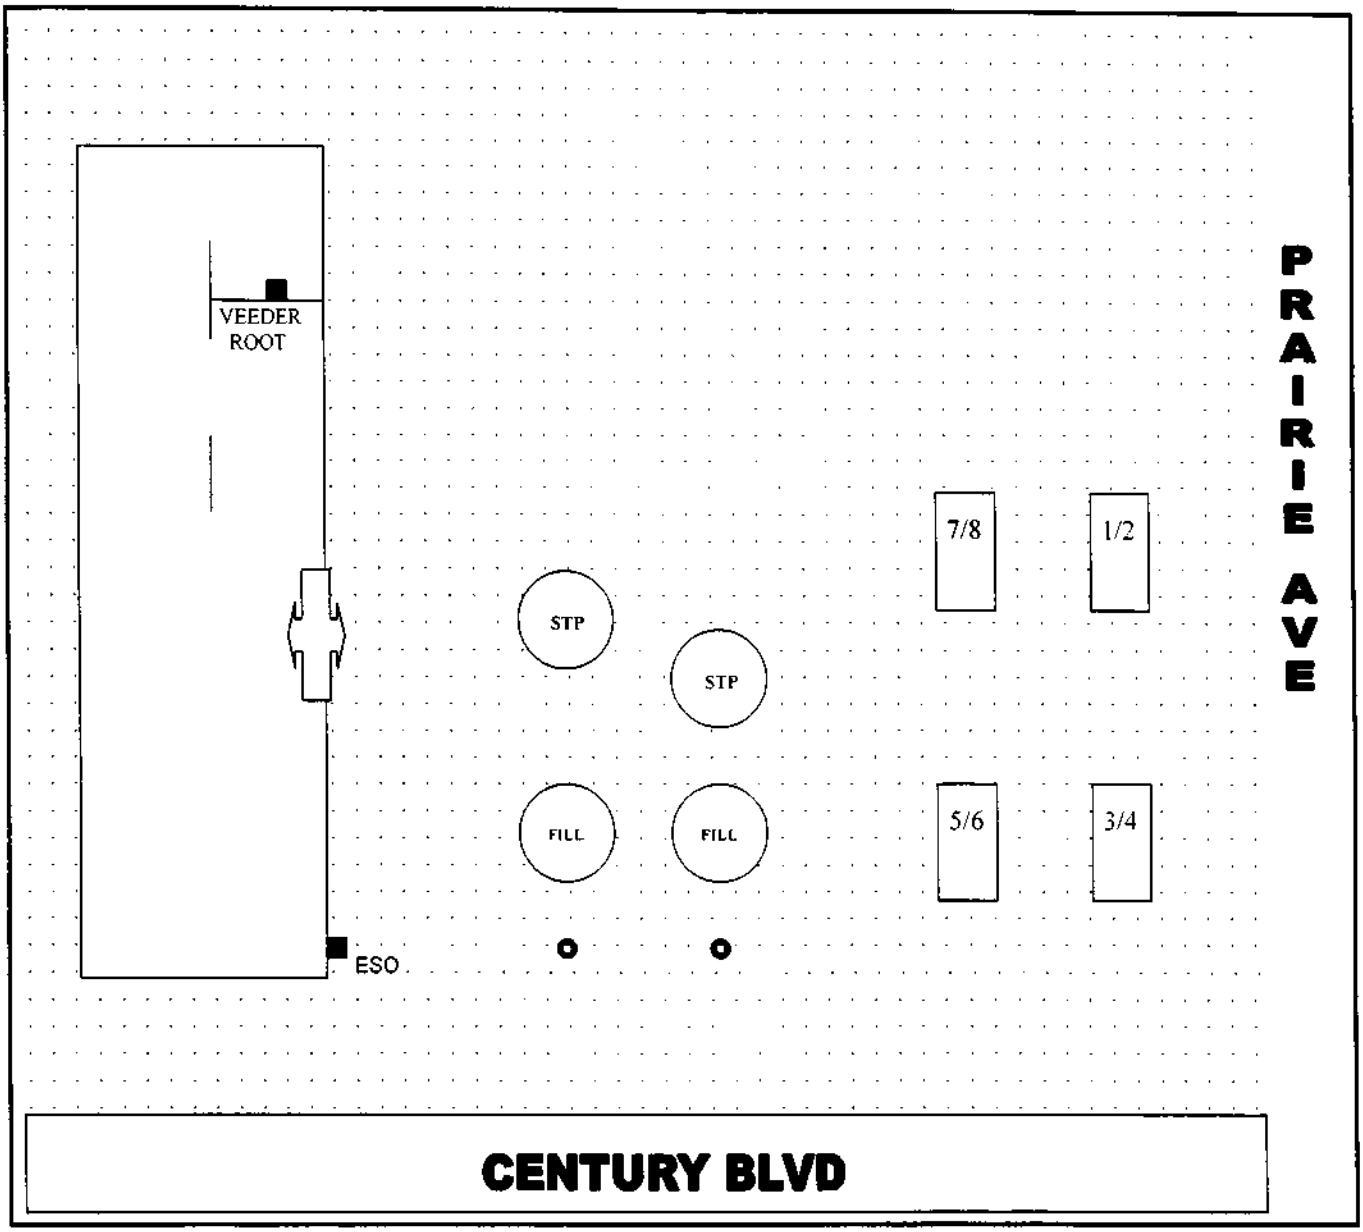

Date map was drawn: 10 / 16 / 2013 .

Instructions

If you already have a diagram that shows all required information, you may include it, rather than this page, with your Monitoring System Certification. On your site plan, show the general layout of tanks and piping Clearly identify locations of the following equipment, if installed: monitoring system control panels; sensors monitoring tank annular spaces, sumps, dispenser pans, spill containers, or other secondary containment areas; mechanical or electronic line leak detectors, and in-tank liquid level probes (if used for leak detection). In the space provided, note the date this Site Plan was prepared.

Spill Bucket Testing Report Form

This form is intended for use by contractors performing annual testing of UST spill containment structures. The completed form and printouts from tests (if applicable), should be provided to the facility owner/operator for submittal to the local regulatory agency.

1. FACILITY INFORMATION

Facility Name:	**Inglewood Chevron**	Date of Testing:	**10/16/2013**
Facility Address:	**4015 W. Century Blvd. Inglewood, CA. 90304**		
Facility Contact:	**Hamid Zerehi**	Phone:	**(562) 591-7976**
Date Local Agency Was Notified of Testing :	**10/07/2013**		
Name of Local Agency Inspector *(if present during testing)*:	**LADPW: Inspector Walter Glowac**		

2. TESTING CONTRACTOR INFORMATION

Company Name:	**Petrotechs**
Technician Conducting Test:	**Shawn Khattak**
Credentials[1]:	☐ CSLB Contractor X ICC Service Tech. ☐ SWRCB Tank Tester ☐ Other *(Specify)* _____
License Number(s):	**5246014**

3. SPILL BUCKET TESTING INFORMATION

Test Method Used:	X Hydrostatic	☐ Vacuum	☐ Other
Test Equipment Used:		Equipment Resolution:	

Identify Spill Bucket *(By Tank Number, Stored Product, etc.)*	**87**	**91**	**87 Vapor**	**91 Vapor**
Bucket Installation Type:	Contained in Sump	Contained in Sump	Contained in Sump	Contained in Sump
Bucket Diameter:	12"	12"	12"	12"
Bucket Depth:	13"	13"	13"	13"
Wait time between applying vacuum/water and start of test:	15 Min.	15 Min.	15 Min.	15 Min.
Test Start Time (T_I):	10:00	10:00	10:00	10:00
Initial Reading (R_I):	12.0	12.0	12.0	12.0
Test End Time (T_F):	11:00	11:00	11:00	11:00
Final Reading (R_F):	12.0	12.0	12.0	12.0
Test Duration ($T_F - T_I$):	1 Hour	1 Hour	1 Hour	1 Hour
Change in Reading ($R_F - R_I$):	0	0	0	0
Pass/Fail Threshold or Criteria:	0	0	0	0
Test Result:	**Pass**	**Pass**	**Pass**	**Pass**

Comments – *(include information on repairs made prior to testing, and recommended follow-up for failed tests)*

CERTIFICATION OF TECHNICIAN RESPONSIBLE FOR CONDUCTING THIS TESTING

I hereby certify that all the information contained in this report is true, accurate, and in full compliance with legal requirements.

Technician's Signature: _____ Date: 10/16/2013

[1] State laws and regulations do not currently require testing to be performed by a qualified contractor. However, local requirements may be more stringent.

ALARM HISTORY REPORT

----- SYSTEM ALARM -----
PAPER OUT
OCT 12, 2013 7:57 PM
PRINTER ERROR
OCT 12, 2013 7:57 PM
REMOTE DISPLAY ERROR
OCT 16, 2013 10:41 AM

* * * * * END * * * * *

ALARM HISTORY REPORT

---- IN-TANK ALARM -----

T 1:SUPREME

LEAK ALARM
AUG 2, 2013 10:27 AM
AUG 2, 2013 9:57 AM
AUG 2, 2013 9:27 AM

LOW PRODUCT ALARM
MAR 31, 2013 8:49 PM
JUN 26, 2012 4:26 PM

SUDDEN LOSS ALARM
MAR 31, 2013 8:25 PM
SEP 24, 2012 9:26 AM
JUN 26, 2012 4:25 PM

INVALID FUEL LEVEL
MAR 31, 2013 8:49 PM
JUN 26, 2012 4:26 PM

PROBE OUT
SEP 24, 2012 12:29 PM
SEP 24, 2012 9:26 AM

DELIVERY NEEDED
SEP 5, 2013 10:16 AM
JUL 12, 2013 11:01 PM
MAR 31, 2013 8:40 PM

* * * * * END * * * * *

* * * * * END * * * * *

ALARM HISTORY REPORT

---- IN-TANK ALARM -----

T 2:REGULAR

LOW PRODUCT ALARM
NOV 16, 2012 11:03 PM

SUDDEN LOSS ALARM
SEP 24, 2012 9:27 AM
JUN 26, 2012 4:23 PM

PROBE OUT
SEP 24, 2012 12:27 PM
SEP 24, 2012 9:28 AM

HIGH WATER WARNING
SEP 24, 2012 9:37 AM

DELIVERY NEEDED
SEP 5, 2013 1:22 PM
NOV 16, 2012 3:45 PM
NOV 14, 2012 7:00 PM

LOW TEMP WARNING
SEP 24, 2012 12:28 PM
SEP 24, 2012 9:29 AM

* * * * * END * * * * *

ALARM HISTORY REPORT

----- SENSOR ALARM -----
L 1:SUPREME STP SUMP
STP SUMP
SENSOR OUT ALARM
OCT 16, 2013 10:41 AM

FUEL ALARM
OCT 16, 2013 10:37 AM

SENSOR OUT ALARM
OCT 22, 2012 9:37 AM

* * * * * END * * * * *

ALARM HISTORY REPORT

----- SENSOR ALARM -----
L 2:
OTHER SENSORS

* * * * * END * * * * *

ALARM HISTORY REPORT

----- SENSOR ALARM -----
L 3:REGULAR STP SUMP
STP SUMP
SENSOR OUT ALARM
OCT 16, 2013 10:41 AM

LIQUID WARNING
OCT 16, 2013 10:14 AM

SENSOR OUT ALARM
OCT 22, 2012 9:37 AM

* * * * * END * * * * *

ALARM HISTORY REPORT

----- SENSOR ALARM -----

ALARM HISTORY REPORT

----- SENSOR ALARM -----
L 4:
OTHER SENSORS

* * * * * END * * * * *

ALARM HISTORY REPORT

----- SENSOR ALARM -----
L 5:SUPREME ANNULAR
ANNULAR SPACE
SENSOR OUT ALARM
OCT 16, 2013 10:41 AM

FUEL ALARM
OCT 16, 2013 10:15 AM

SENSOR OUT ALARM
OCT 22, 2012 9:37 AM

* * * * * END * * * * *

ALARM HISTORY REPORT

----- SENSOR ALARM -----
L 6:
OTHER SENSORS

* * * * * END * * * * *

ALARM HISTORY REPORT

----- SENSOR ALARM -----
L 7:REGULAR ANNULAR
ANNULAR SPACE
FUEL ALARM
OCT 16. 2013 10:59 AM

SENSOR OUT ALARM
OCT 16. 2013 10:41 AM

FUEL ALARM
OCT 16. 2013 10:15 AM

* * * * * END * * * * *

ALARM HISTORY REPORT

----- SENSOR ALARM -----
L 8:
OTHER SENSORS

* * * * * END * * * * *

ALARM HISTORY REPORT

----- SENSOR ALARM -----
L 9:SUPREME FILL SUMP
PIPING SUMP
SENSOR OUT ALARM
OCT 16. 2013 10:41 AM

FUEL ALARM
OCT 16. 2013 10:21 AM

SENSOR OUT ALARM
OCT 22. 2012 9:37 AM

* * * * * END * * * * *

ALARM HISTORY REPORT

----- SENSOR ALARM -----
L10:
OTHER SENSORS

* * * * * END * * * * *

ALARM HISTORY REPORT

----- SENSOR ALARM -----
L11:REGULAR FILL SUMP
PIPING SUMP
SENSOR OUT ALARM
OCT 16, 2013 10:41 AM

LIQUID WARNING
OCT 16, 2013 10:12 AM

SETUP DATA WARNING
JAN 26, 2013 6:02 PM

* * * * * END * * * * *

ALARM HISTORY REPORT

----- SENSOR ALARM -----
L12:
OTHER SENSORS

* * * * * END * * * * *

ALARM HISTORY REPORT

----- SENSOR ALARM -----
L13:DISP 1-2
DISPENSER PAN
FUEL ALARM
OCT 16, 2013 11:46 AM

SENSOR OUT ALARM
OCT 16, 2013 10:41 AM

LIQUID WARNING
OCT 16, 2013 10:38 AM

* * * * * END * * * * *

ALARM HISTORY REPORT

----- SENSOR ALARM -----
L14:DISP 3-4
DISPENSER PAN
SENSOR OUT ALARM
OCT 16, 2013 10:41 AM

LIQUID WARNING
OCT 16, 2013 10:38 AM

SENSOR OUT ALARM
OCT 22, 2012 9:37 AM

* * * * * END * * * * *

ALARM HISTORY REPORT

----- SENSOR ALARM -----
L15:DISP 5-6
DISPENSER PAN
SENSOR OUT ALARM
OCT 16, 2013 10:41 AM

LIQUID WARNING
OCT 16, 2013 10:40 AM

LIQUID WARNING
OCT 16, 2013 9:59 AM

* * * * * END * * * * *

ALARM HISTORY REPORT

----- SENSOR ALARM -----
L16:DISP 7-8
DISPENSER PAN
SENSOR OUT ALARM
OCT 16, 2013 10:41 AM

LIQUID WARNING
OCT 16, 2013 10:40 AM

SETUP DATA WARNING
DEC 26, 2012 8:18 PM

* * * * * END * * * * *

ALARM HISTORY REPORT

----- SENSOR ALARM -----
Q 1:SUPREME
PLLD SHUTDOWN ALARM
OCT 16, 2013 11:46 AM

PLLD SHUTDOWN ALARM
OCT 16, 2013 10:57 AM

GROSS LINE FAIL
OCT 16, 2013 10:57 AM

PLLD SHUTDOWN ALARM
OCT 16, 2013 10:41 AM

PLLD SHUTDOWN ALARM

PLLD SHUTDOWN ALARM
OCT 16, 2013 10:40 AM

PLLD SHUTDOWN ALARM
OCT 16, 2013 10:39 AM

PLLD SHUTDOWN ALARM
OCT 16, 2013 10:38 AM

PLLD SHUTDOWN ALARM
OCT 16, 2013 10:38 AM

PLLD SHUTDOWN ALARM
OCT 16, 2013 10:37 AM

PLLD SHUTDOWN ALARM
OCT 16, 2013 10:21 AM

* * * * * END * * * * *

ALARM HISTORY REPORT

----- SENSOR ALARM -----
Q 2:

* * * * * END * * * * *

ALARM HISTORY REPORT

----- SENSOR ALARM -----
Q 3:REGULAR
PLLD SHUTDOWN ALARM
OCT 16, 2013 11:46 AM

PLLD SHUTDOWN ALARM
OCT 16, 2013 10:52 AM

GROSS LINE FAIL
OCT 16, 2013 10:52 AM

PLLD SHUTDOWN ALARM

ALARM HISTORY REPORT

----- SENSOR ALARM -----
Q 2:

* * * * * END * * * * *

ALARM HISTORY REPORT

----- SENSOR ALARM -----
Q 3:REGULAR
PLLD SHUTDOWN ALARM
OCT 16, 2013 11:46 AM

PLLD SHUTDOWN ALARM
OCT 16, 2013 10:52 AM

GROSS LINE FAIL
OCT 16, 2013 10:52 AM

PLLD SHUTDOWN ALARM
OCT 16, 2013 10:41 AM

PLLD SHUTDOWN ALARM
OCT 16, 2013 10:40 AM

PLLD SHUTDOWN ALARM
OCT 16, 2013 10:39 AM

PLLD SHUTDOWN ALARM
OCT 16, 2013 10:38 AM

PLLD SHUTDOWN ALARM
OCT 16, 2013 10:38 AM

PLLD SHUTDOWN ALARM
OCT 16, 2013 10:37 AM

PLLD SHUTDOWN ALARM
OCT 16, 2013 10:15 AM

* * * * * END * * * * *

SYSTEM SETUP

OCT 16, 2013 11:39 AM

SYSTEM UNITS
U.S.
SYSTEM LANGUAGE
ENGLISH
SYSTEM DATE/TIME FORMAT
MON DD YYYY HH:MM:SS xM

MC.CHEVRON CSI-1863
4015 W CEMTURY BLVD
INGLEWOOD,CA 91301
SITE 206907

SHIFT TIME 1 : 10:00 PM
SHIFT TIME 2 : DISABLED
SHIFT TIME 3 : DISABLED
SHIFT TIME 4 : DISABLED

TANK PER TST NEEDED WRN
DISABLED
TANK ANN TST NEEDED WRN
DISABLED

LINE RE-ENABLE METHOD
PASS LINE TEST

LINE PER TST NEEDED WRN
DISABLED
LINE ANN TST NEEDED WRN
DISABLED

PRINT TC VOLUMES
ENABLED

TEMP COMPENSATION
VALUE (DEG F): 60.0
STICK HEIGHT OFFSET
DISABLED
ULLAGE: 90%

H-PROTOCOL DATA FORMAT
HEIGHT
PRECISION TEST DURATION
HOURS: 12
DAYLIGHT SAVING TIME
ENABLED
START DATE
MAR WEEK 2 SUN
START TIME
2:00 AM
END DATE
NOV WEEK 1 SUN
END TIME
2:00 AM

RE-DIRECT LOCAL PRINTOUT
DISABLED

EURO PROTOCOL PREFIX
S

SYSTEM SECURITY
CODE : 000000

MAINTENANCE HISTORY
DISABLED

TANK CHART SECURITY
DISABLED

CUSTOM ALARMS
DISABLED

SYSTEM SECURITY
CODE : 000000

MAINTENANCE HISTORY
DISABLED

TANK CHART SECURITY
DISABLED

CUSTOM ALARMS
DISABLED

SERVICE NOTICE
DISABLED

ISO 3166 COUNTRY
CODE:

MASS/DENSITY
DISABLED

COMMUNICATIONS SETUP
- - - - - - - - - - - - -

PORT SETTINGS:

COMM BOARD : 1 (RS-232)
BAUD RATE : 9600
PARITY : EVEN
STOP BIT : 1 STOP
DATA LENGTH: 7 DATA
RS-232 SECURITY
CODE : DISABLED

COMM BOARD : 2 (FXMOD)
BAUD RATE : 2400
PARITY : ODD
STOP BIT : 1 STOP
DATA LENGTH: 7 DATA
RS-232 SECURITY
CODE : DISABLED
DIAL TYPE : TONE
ANSWER ON : 1 RING
MODEM SETUP STRING :

DIAL TONE INTERVAL: 32

COMM BOARD : 3 (EDIM)
RS-232 SECURITY
CODE : DISABLED

COMM BOARD : 6 (RS-232)
BAUD RATE : 9600
PARITY : ODD
STOP BIT : 1 STOP
DATA LENGTH: 7 DATA
RS-232 SECURITY
CODE : DISABLED

AUTO TRANSMIT SETTINGS:

AUTO LEAK ALARM LIMIT
DISABLED
AUTO HIGH WATER LIMIT
DISABLED
AUTO OVERFILL LIMIT
DISABLED

CODE : DISABLED

AUTO TRANSMIT SETTINGS:

AUTO LEAK ALARM LIMIT
DISABLED
AUTO HIGH WATER LIMIT
DISABLED
AUTO OVERFILL LIMIT
DISABLED
AUTO LOW PRODUCT
DISABLED
AUTO THEFT LIMIT
DISABLED
AUTO DELIVERY START
DISABLED
AUTO DELIVERY END
DISABLED
AUTO EXTERNAL INPUT ON
DISABLED
AUTO EXTERNAL INPUT OFF
DISABLED
AUTO SENSOR FUEL ALARM
DISABLED
AUTO SENSOR WATER ALARM
DISABLED
AUTO SENSOR OUT ALARM
DISABLED

RECEIVER SETUP:

D 8:MAINTENANCE CHEVRON
1-877-509-1249
RCVR TYPE: FACSIMILE
PORT NO: 2
RETRY NO: 8
RETRY DELAY: 3
CONFIRMATION REPORT: ON

AUTO DIAL TIME SETUP:

D 8:MAINTENANCE CHEVRON
DIAL ON DATE
OCT 16, 2013
DIAL TIME : DISABLED
RECEIVER REPORTS:

RS-232 END OF MESSAGE
DISABLED

AUTO DIAL ALARM SETUP

D 8:MAINTENANCE CHEVRON

IN-TANK ALARMS
ALL:LEAK ALARM
ALL:HIGH WATER ALARM

AUTO DIAL ALARM SETUP

D 8:MAINTENANCE CHEVRON

IN-TANK ALARMS
ALL:LEAK ALARM
ALL:HIGH WATER ALARM
ALL:OVERFILL ALARM
ALL:LOW PRODUCT ALARM
ALL:SUDDEN LOSS ALARM
ALL:HIGH PRODUCT ALARM
ALL:INVALID FUEL LEVEL
ALL:PROBE OUT
ALL:HIGH WATER WARNING
ALL:DELIVERY NEEDED
ALL:MAX PRODUCT ALARM
ALL:GROSS TEST FAIL
ALL:PERIODIC TEST FAIL
ALL:ANNUAL TEST FAIL
ALL:NO CSLD IDLE TIME
ALL:GROSS FAIL LINE TNK

LIQUID SENSOR ALMS
ALL:FUEL ALARM
ALL:SENSOR OUT ALARM
ALL:SHORT ALARM
ALL:WATER ALARM
ALL:WATER OUT ALARM
ALL:HIGH LIQUID ALARM
ALL:LOW LIQUID ALARM
ALL:LIQUID WARNING

COMM SIDE DIM ALM
ALL:DISABLED DIM ALARM
ALL:COMMUNICATION ALARM

PRESSURE LINE LEAK
ALL:GROSS LINE FAIL

ALL:ANNUAL LINE FAIL
ALL:PLLD OPEN ALARM
ALL:PLLD SHUTDOWN ALARM
ALL:PERIODIC LINE FAIL
ALL:LOW PRESSURE ALARM
ALL:UNKNOWN ALARM
ALL:CONT HANDLE ALM
ALL:FUEL OUT
ALL:LN EQUIP FAULT ALM

SMARTSENSOR ALARMS
ALL:COMMUNICATION ALARM
ALL:SENSOR FAULT ALARM
ALL:FUEL WARNING
ALL:FUEL ALARM
ALL:WATER WARNING
ALL:WATER ALARM
ALL:HIGH LIQUID WARNING
ALL:HIGH LIQUID ALARM
ALL:LOW LIQUID WARNING
ALL:LOW LIQUID ALARM
ALL:INSTALL ALARM
ALL:SENSOR FAULT WARN
ALL:VACUUM WARNING
ALL:NO VACUUM ALARM

ISD SITE ALARMS
ISD STAGE I WARN
ISD GROSS PRES WARN
ISD GROSS PRES FAIL
ISD DEGRD PRES WARN
ISD DEGRD PRES FAIL
ISD VAPOR LEAK WARN
ISD VAPOR LEAK FAIL
ISD VP PRES WARN

ISD VP PRES FAIL
ISD VP STATUS WARN
ISD VP STATUS FAIL
MISSING RELAY SETUP
MISSING HOSE SETUP
MISSING TANK SETUP
MISS VAPOR FLOW MTR
MISS VAPOR PRES SEN
MISSING VP INPUT
ISD SETUP WARN
ISD SETUP FAIL

ISD VP STATUS FAIL
MISSING RELAY SETUP
MISSING HOSE SETUP
MISSING TANK SETUP
MISS VAPOR FLOW MTR
MISS VAPOR PRES SEN
MISSING VP INPUT
ISD SETUP WARN
ISD SETUP FAIL
ISD SENSOR OUT WARN
ISD SENSOR OUT FAIL
PC-ISD FAILURE

ISD HOSE ALARMS
ALL:GROSS COLLECT WARN
ALL:GROSS COLLECT FAIL
ALL:DEGRD COLLECT WARN
ALL:DEGRD COLLECT FAIL
ALL:FLOW COLLECT WARN
ALL:FLOW COLLECT FAIL
ALL:AIRFLOW MTR SETUP

VAPOR FLW MTR ALMS
ALL:CHK VAPOR FLOW MTR

PMC ALARMS
VP RUNTIME FAULT
VP EMISSIONS WARN
VP EMISSIONS FAIL
VP PRESSURE WARN
VP PRESSURE FAIL
VP DUTY CYCLE WARN
VP DUTY CYCLE FAIL
PMC SETUP FAIL

IN-TANK SETUP
- - - - - - - - - - - - - -

T 1:SUPREME
PRODUCT CODE : 1
THERMAL COEFF :.000700
TANK DIAMETER : 118.00
TANK PROFILE : 4 PTS
FULL VOL : 14906
88.5 INCH VOL : 12261
59.0 INCH VOL : 7593
29.5 INCH VOL : 2890

FLOAT SIZE: 4.0 IN.

WATER WARNING : 2.0
HIGH WATER LIMIT: 3.0

MAX OR LABEL VOL: 14906
OVERFILL LIMIT : 90%
: 13415
HIGH PRODUCT : 95%
: 14160
DELIVERY LIMIT : 12%
: 1788

LOW PRODUCT : 500
LEAK ALARM LIMIT: 6
SUDDEN LOSS LIMIT: 99
TANK TILT : 0.00
PROBE OFFSET : 0.00

SIPHON MANIFOLDED TANKS
T#: NONE
LINE MANIFOLDED TANKS
T#: NONE

LEAK MIN PERIODIC: 0%

SIPHON MANIFOLDED TANKS
T#: NONE
LINE MANIFOLDED TANKS
T#: NONE

LEAK MIN PERIODIC: 0%
: 0

LEAK MIN ANNUAL : 8%
: 1192

PERIODIC TEST TYPE
STANDARD

ANNUAL TEST FAIL
ALARM DISABLED

PERIODIC TEST FAIL
ALARM DISABLED

GROSS TEST FAIL
ALARM DISABLED

ANN TEST AVERAGING: OFF
PER TEST AVERAGING: OFF

TANK TEST NOTIFY: OFF

TNK TST SIPHON BREAK:OFF

DELIVERY DELAY : 3 MIN
PUMP THRESHOLD : 10.00%

T 2:REGULAR
PRODUCT CODE : 2
THERMAL COEFF :.000700
TANK DIAMETER : 118.00
TANK PROFILE : 4 PTS
FULL VOL : 19703
88.5 INCH VOL : 16085
59.0 INCH VOL : 9988
29.5 INCH VOL : 3848

FLOAT SIZE: 4.0 IN.

WATER WARNING : 2.0
HIGH WATER LIMIT: 3.0

MAX OR LABEL VOL: 19703
OVERFILL LIMIT : 90%
: 17732
HIGH PRODUCT : 95%
: 18718
DELIVERY LIMIT : 12%
: 2364

LOW PRODUCT : 750
LEAK ALARM LIMIT: 6
SUDDEN LOSS LIMIT: 99
TANK TILT : 0.00
PROBE OFFSET : 0.00

SIPHON MANIFOLDED TANKS
T#: NONE
LINE MANIFOLDED TANKS
T#: NONE

LEAK MIN PERIODIC: 0%
: 0

LEAK MIN ANNUAL : 8%

LINE MANIFOLDED TANKS
T#: NONE

LEAK MIN PERIODIC: 0%
: 0

LEAK MIN ANNUAL : 8%
: 1576

PERIODIC TEST TYPE
STANDARD

ANNUAL TEST FAIL
ALARM DISABLED

PERIODIC TEST FAIL
ALARM DISABLED

GROSS TEST FAIL
ALARM DISABLED

ANN TEST AVERAGING: OFF
PER TEST AVERAGING: OFF

TANK TEST NOTIFY: OFF

TNK TST SIPHON BREAK:OFF

DELIVERY DELAY : 3 MIN
PUMP THRESHOLD : 10.00%

LEAK TEST METHOD
- - - - - - - - - - - -
TEST ON DATE : ALL TANK
JAN 29, 2009
START TIME : DISABLED
TEST RATE :0.20 GAL/HR
DURATION : 2 HOURS

TST EARLY STOP:DISABLED

LEAK TEST REPORT FORMAT
NORMAL

PRESSURE LINE LEAK SETUP
- - - - - - - - - - - - -

Q 1:SUPREME

TYP:2.0/3.0IN FIBERGLASS
2.0IN DIA LEN: 200 FEET

3.0IN DIA LEN: 0 FEET

SHUTDOWN RATE: 3.0 GPH
LOW PRESSURE SHUTOFF:NO
LOW PRESSURE : 0 PSI

T 1:SUPREME
DISPENSE MODE:
STANDARD
SENSOR: NON-VENTED
PRESSURE OFFSET: 0.0PSI

T 1:SUPREME
DISPENSE MODE:
  STANDARD
SENSOR: NON-VENTED
PRESSURE OFFSET: 0.0PSI

Q 3:REGULAR

TYP:2.0/3.0IN FIBERGLASS
2.0IN DIA LEN: 200 FEET

3.0IN DIA LEN: 0 FEET

SHUTDOWN RATE: 3.0 GPH
LOW PRESSURE SHUTOFF:NO
LOW PRESSURE :   0 PSI

T 2:REGULAR
DISPENSE MODE:
  STANDARD
SENSOR: NON-VENTED
PRESSURE OFFSET: 0.0PSI

LINE LEAK LOCKOUT SETUP
- - - - - - - - - - - -
LOCKOUT SCHEDULE
DAILY
START TIME: DISABLED
STOP TIME : DISABLED

LIQUID SENSOR SETUP
- - - - - - - - - - - -

L 1:SUPREME STP SUMP
DUAL FLT. DISCRIMINATING
CATEGORY : STP SUMP

L 3:REGULAR STP SUMP
DUAL FLT. DISCRIMINATING
CATEGORY : STP SUMP

L 5:SUPREME ANNULAR
TRI-STATE (SINGLE FLOAT)
CATEGORY : ANNULAR SPACE

L 7:REGULAR ANNULAR
TRI-STATE (SINGLE FLOAT)
CATEGORY : ANNULAR SPACE

L 5:SUPREME ANNULAR
TRI-STATE (SINGLE FLOAT)
CATEGORY : ANNULAR SPACE

L 7:REGULAR ANNULAR
TRI-STATE (SINGLE FLOAT)
CATEGORY : ANNULAR SPACE

L 9:SUPREME FILL SUMP
TRI-STATE (SINGLE FLOAT)
CATEGORY : PIPING SUMP

L11:REGULAR FILL SUMP
DUAL FLT. DISCRIMINATING
CATEGORY : PIPING SUMP

L13:DISP 1-2
DUAL FLT. DISCRIMINATING
CATEGORY : DISPENSER PAN

L14:DISP 3-4
DUAL FLT. DISCRIMINATING
CATEGORY : DISPENSER PAN

L15:DISP 5-6
DUAL FLT. DISCRIMINATING
CATEGORY : DISPENSER PAN

L16:DISP 7-8
DUAL FLT. DISCRIMINATING
CATEGORY : DISPENSER PAN

OUTPUT RELAY SETUP

PLLD LINE DISABLE SETUP

Q 1:SUPREME

IN-TANK ALARMS
 T 1:HIGH WATER ALARM
 T 1:LOW PRODUCT ALARM

LIQUID SENSOR ALMS
 L 1:FUEL ALARM
 L 5:FUEL ALARM
 L 9:FUEL ALARM
 L13:FUEL ALARM
 L14:FUEL ALARM
 L15:FUEL ALARM
 L16:FUEL ALARM
 L 1:SENSOR OUT ALARM
 L 5:SENSOR OUT ALARM
 L 9:SENSOR OUT ALARM

L 9:FUEL ALARM
L13:FUEL ALARM
L14:FUEL ALARM
L15:FUEL ALARM
L16:FUEL ALARM
L 1:SENSOR OUT ALARM
L 5:SENSOR OUT ALARM
L 9:SENSOR OUT ALARM
L13:SENSOR OUT ALARM
L14:SENSOR OUT ALARM
L15:SENSOR OUT ALARM
L16:SENSOR OUT ALARM
L 1:SHORT ALARM
L 5:SHORT ALARM
L 9:SHORT ALARM
L13:SHORT ALARM
L14:SHORT ALARM
L15:SHORT ALARM
L16:SHORT ALARM
L 1:LIQUID WARNING
L 9:LIQUID WARNING
L13:LIQUID WARNING
L14:LIQUID WARNING
L15:LIQUID WARNING
L16:LIQUID WARNING

ISD SITE ALARMS
ISD GROSS PRES FAIL
ISD DEGRD PRES FAIL
ISD VAPOR LEAK FAIL
ISD VP PRES FAIL

ISD VP STATUS FAIL
ISD SETUP FAIL
ISD SENSOR OUT FAIL

ISD HOSE ALARMS
ALL:GROSS COLLECT FAIL
ALL:DEGRD COLLECT FAIL
ALL:FLOW COLLECT FAIL

Q 3:REGULAR

IN-TANK ALARMS
T 2:HIGH WATER ALARM
T 2:LOW PRODUCT ALARM

LIQUID SENSOR ALMS
L 1:FUEL ALARM
L 3:FUEL ALARM
L 7:FUEL ALARM
L11:FUEL ALARM
L13:FUEL ALARM
L14:FUEL ALARM
L15:FUEL ALARM
L16:FUEL ALARM
L 3:SENSOR OUT ALARM
L 7:SENSOR OUT ALARM
L11:SENSOR OUT ALARM
L13:SENSOR OUT ALARM
L14:SENSOR OUT ALARM
L15:SENSOR OUT ALARM
L16:SENSOR OUT ALARM
L 3:SHORT ALARM
L 7:SHORT ALARM
L11:SHORT ALARM
L13:SHORT ALARM
L14:SHORT ALARM
L15:SHORT ALARM
L16:SHORT ALARM
L 3:LIQUID WARNING
L11:LIQUID WARNING
L13:LIQUID WARNING
L14:LIQUID WARNING
L15:LIQUID WARNING
L16:LIQUID WARNING

ISD SITE ALARMS
ISD GROSS PRES FAIL
ISD DEGRD PRES FAIL
ISD VAPOR LEAK FAIL

ISD VP PRES FAIL
ISD VP STATUS FAIL
ISD SETUP FAIL
ISD SENSOR OUT FAIL

ISD DEGRD PRES FAIL
ISD VAPOR LEAK FAIL

ISD VP PRES FAIL
ISD VP STATUS FAIL
ISD SETUP FAIL
ISD SENSOR OUT FAIL

ISD HOSE ALARMS
ALL:GROSS COLLECT FAIL
ALL:DEGRD COLLECT FAIL
ALL:FLOW COLLECT FAIL

SMARTSENSOR SETUP

s 1:AFM 1-2
CATEGORY AIR FLOW METER

s 2:AFM 3-4
CATEGORY AIR FLOW METER

s 3:AFM 5-6
CATEGORY AIR FLOW METER

s 4:AFM 7-8
CATEGORY AIR FLOW METER

s 5:VAPOR VALVE
CATEGORY VAPOR VALVE

s 6:PRESSURE SENSOR 5-6
CATEGORY VAPOR PRESSURE

s 8:ATM
CATEGORY ATM P SENSOR

EVR/ISD SETUP

EVR TYPE: BALANCE

BALANCE NOZZLE TYPE
VST

VAPOR PROCESSOR TYPE
VEEDER-ROOT POLISHER

ANALYSIS TIMES
TIME: 8:00 AM
DELAY MINUTES: 1

ACCEPT HIGH ORVR:
DISABLED

ISD HOSE TABLE

ID	FP	FL	HL	AA	RR
01	00	01	03	01	UU
02	00	01	04	01	UU
03	00	01	05	01	UU

ISD HOSE TABLE

ID	FP	FL	HL	AA	RR
01	00	01	03	01	UU
02	00	01	04	01	UU
03	00	01	05	01	UU
04	01	02	03	01	UU
05	01	02	04	01	UU
06	01	02	05	01	UU
07	02	03	03	02	UU
08	02	03	04	02	UU
09	02	03	05	02	UU
10	03	04	03	02	UU
11	03	04	04	02	UU
12	03	04	05	02	UU
13	04	05	03	03	UU
14	04	05	04	03	UU
15	04	05	05	03	UU
16	05	06	03	03	UU
17	05	06	04	03	UU
18	05	06	05	03	UU
19	06	07	03	04	UU
20	06	07	04	04	UU
21	06	07	05	04	UU
22	07	08	03	04	UU
23	07	08	04	04	UU
24	07	08	05	04	UU

ISD AIRFLOW METER MAP

ID	SERIAL NUM	LABEL
1	33713	AFM 1-2
2	33574	AFM 3-4
3	31020	AFM 5-6
4	33637	AFM 7-8

ISD FUEL GRADE HOSE MAP

	1	2	3	4		
FP	MHH	MHH	MHH	MHH	AA	
00	401	902	503	U	U	1
01	404	905	506	U	U	1
02	407	908	509	U	U	2
03	410	911	512	U	U	2
04	413	914	515	U	U	3
05	416	917	518	U	U	3
06	419	920	521	U	U	4
07	422	923	524	U	U	4

LABEL TABLE

1: UNASSIGNED
2: BLEND3
3: REGULAR
4: MID GRADE
5: PREMIUM
6: GOLD
7: BRONZE
8: SILVER
9: BLEND2
10: BLEND4

PMC SETUP

PMC VERSION: 01.02

VAPOR PROCESSOR TYPE
VEEDER-ROOT POLISHER

FORM VALID JULY 1, 2010 TO JUNE 30, 2011

DPW USE ONLY:
SITE-FILE NO. 18209-25251 AREA 2E
APPLICATION NO. 1074516
HMUSP NO. 203064

APPLICATION FOR NEW CONSTRUCTION

COUNTY OF LOS ANGELES DEPARTMENT OF PUBLIC WORKS
Environmental Programs Division
900 South Fremont Avenue, 3rd Floor Annex Building
Alhambra, CA 91803-1331
Phone No. (626) 458-3517 Fax No. (626) 458-3569
www.CleanLA.com

** See instructions on back of this form**

UNDERGROUND STORAGE TANKS (USTs)
- ☐ NEW CONSTRUCTION PLAN CLEARANCE
- ☒ PERMIT ADDENDUM
- ☐ PIPING REPLACEMENT REVIEW

A OWNER INFORMATION:

Chevron #206907
OWNER/FACILITY NAME
4015 W. Century Blvd
MAILING ADDRESS
Inglewood, CA 90304
CITY STATE ZIP
Same As Above
FACILITY ADDRESS

B UST FACILITY INFORMATION:

NUMBER OF EXISTING USTs AT SITE: 2
NUMBER OF USTs TO BE INSTALLED: 0
NUMBER OF USTs TO BE REMOVED: 0
(SEPARATE CLOSURE APPLICATION REQUIRED)
NET NUMBER OF USTs AT SITE: 2

C NEW CONSTRUCTION PLAN CLEARANCE APPLICATIONS MUST BE ACCOMPANIED BY:

☐ Unified Program (UP) UST – FACILITY INFORMATION and TANK INFORMATION forms for each tank to be installed or each tank affected by replacement piping.

☐ At least four (4) sets of construction plans and specifications.

NUMBER OF USTs:	PLAN CLEARANCE FEE:
1	**$507.00**
2	**$624.00**
3	**$741.00**
4	**$858.00**
5	**$975.00**
6 OR MORE	**$390.00 + $117.00** PER TANK

New construction plan clearance fee. Enter amount: $

D SYSTEM MODIFICATION OR CHANGE PROPOSED: Replaced Veeder Root 352 Sensor on 87 STP Sump - Like for Like

E ADDENDUM APPLICATIONS MUST BE ACCOMPANIED BY:

☐ UP USTs TANK PAGE 1 & TANK PAGE 2 forms for each tank modified or changed.

☐ Four (4) sets of construction plans, specifications, and/or explanation of modifications or changes.

☒ Permit Addendum Fee of **$429** $429

MAKE CHECKS PAYABLE TO: ***"LOS ANGELES COUNTY DEPARTMENT OF PUBLIC WORKS"***

F APPLICANT OR REPRESENTATIVES:

SIGNATURE Michelle Cleghorn-Young ☐ OWNER ☐ OPERATOR ☒ CONTRACTOR

PRINT NAME Michelle Cleghorn-Young DATE 3/21/11

CONTRACTOR NAME Tanknology, Inc. LICENSE NO. 743160 CLASS A

ICC UST INSTALLER/RETROFIT AND/OR TECHNICIAN NAME(s) Francisco Castro ICC UST NO(s). 8026747

 Complete Certification of Compliance with Los Angeles County Lobbyist Ordinance on back 38-0013 DPW Rev. 07/10

INSTRUCTIONS

Hazardous Materials Underground Storage Permit (HMUSP)
New Construction Plan Clearance, Permit Addendum, or Piping Replacement Review

Do not use this form for closure, transfer, or renewal of an existing HMUSP (Operating Permit) or Unified Program (UP) Permit.

This application is for authorization to construct or modify hazardous material UST facilities only. A separate HMUSP or UP Permit, is required to operate the approved system. This application will not be approved unless a valid HMUSP or UP Permit application is on file with the Department of Public Works.

A The Owner/Operator, Facility name, mailing address and facility address on this form must correspond with the information on the UP UST FACILITY INFORMATION form.

B This application must be submitted for new construction (installation of new tanks) plan clearance, piping replacement, or addendum to an existing HMUSP. Specify the number of tanks to be installed and the total number of tanks after installation. Existing facilities with a valid operational HMUSP or UP Permit, need not make a separate HMUSP application to add or modify tanks. Work must commence within 180 days from the date of issuance of plan approval or the application is void. An extension of up to 180 days may be granted at one-half the initial plan check application fee. If construction work has not commenced within 360 days from the date of plan approval issuance, such plan approval shall be null and void.

C Plans and specifications submitted for a new construction plan clearance must conform to the California Health and Safety Code, Division 20, Chapter 6.7, the California Code of Regulations, Title 23, Division 3, Chapter 16, Los Angeles County Code, Title 11, Division 4, and shall be to the satisfaction of the Department of Public Works. Other clearances such as local fire department, building and safety, and either South Coast Air Quality Management District or Antelope Valley Air Quality Management District may also be required.

In addition to the plan clearance fee, an HMUSP permit application fee will be required when applying to construct a new facility. No refund of current year HMUSP fees due will be allowed for a net decrease in the number of tanks. State surcharge or service fees paid on existing or renewed tanks are not transferable to new tanks.

D Specify the type of modification or change to existing tanks. Types of modifications and changes requiring an addendum include: repair of tanks, replacements of piping, change or addition of hazardous materials stored, change in monitoring equipment, change of overfill protection devices, or additions or modifications to dispenser containment devices.

E A fee of $429 must be submitted for each addendum. Where a previously unregistered tank is added to an existing HMUSP, an additional application fee including maintenance fee will be charged.

F This form and each UP UST form must be signed by one of the following:

1. The tank owner, operator, or Unified Program facility permit owner or operator.
2. A principal executive officer at the level of vice-president or by an authorized representative responsible for the overall operation of the facility where the tank(s) are located.
3. A general partner proprietor.
4. A principal executive officer, ranking elected official, or authorized representative of a public agency.
5. An authorized representative, including an architect or contractor responsible for the installation of the new tanks or any modifications or changes to existing tanks.

All post construction requirements such as primary containment testing, secondary containment testing, monitoring system certification, soil sampling closure reports, and the completed UNIFIED PROGRAM UST INSTALLATION form must be submitted upon completion of work.

INCOMPLETE APPLICATIONS WILL NOT BE PROCESSED.

CERTIFICATION OF COMPLIANCE WITH
LOS ANGELES COUNTY LOBBYIST ORDINANCE

This is to certify that I, as permit applicant, for the project located at 4015 W. Century Blvd, Inglewood, CA 90304
LOCATION ADDRESS
am familiar with the requirements of Los Angeles County Code Chapter 2.160 et seq., (relating to the Los Angeles County Lobbyist Ordinance) and all persons acting on behalf of myself have complied and will continue to comply therewith through the application process.

Michelle Cleghorn-Young	Michelle C-Y
APPLICANT (PRINT NAME)	APPLICANT SIGNATURE
Tanknology, Inc.	3/21/2011
COMPANY NAME (If employed by an entity/agency)	DATE

SITE DIAGRAM

Tanknology
8501 N MOPAC EXPRESSWAY, SUITE 400
AUSTIN, TEXAS 78759
(512) 451-6334
FAX (512) 459-1459

TEST DATE: 03/21/11

WORK ORDER NUMBER3182191

CLIENT: CHEVRON PRODUCTS COMPANY

SITE: CHEVRON 206907

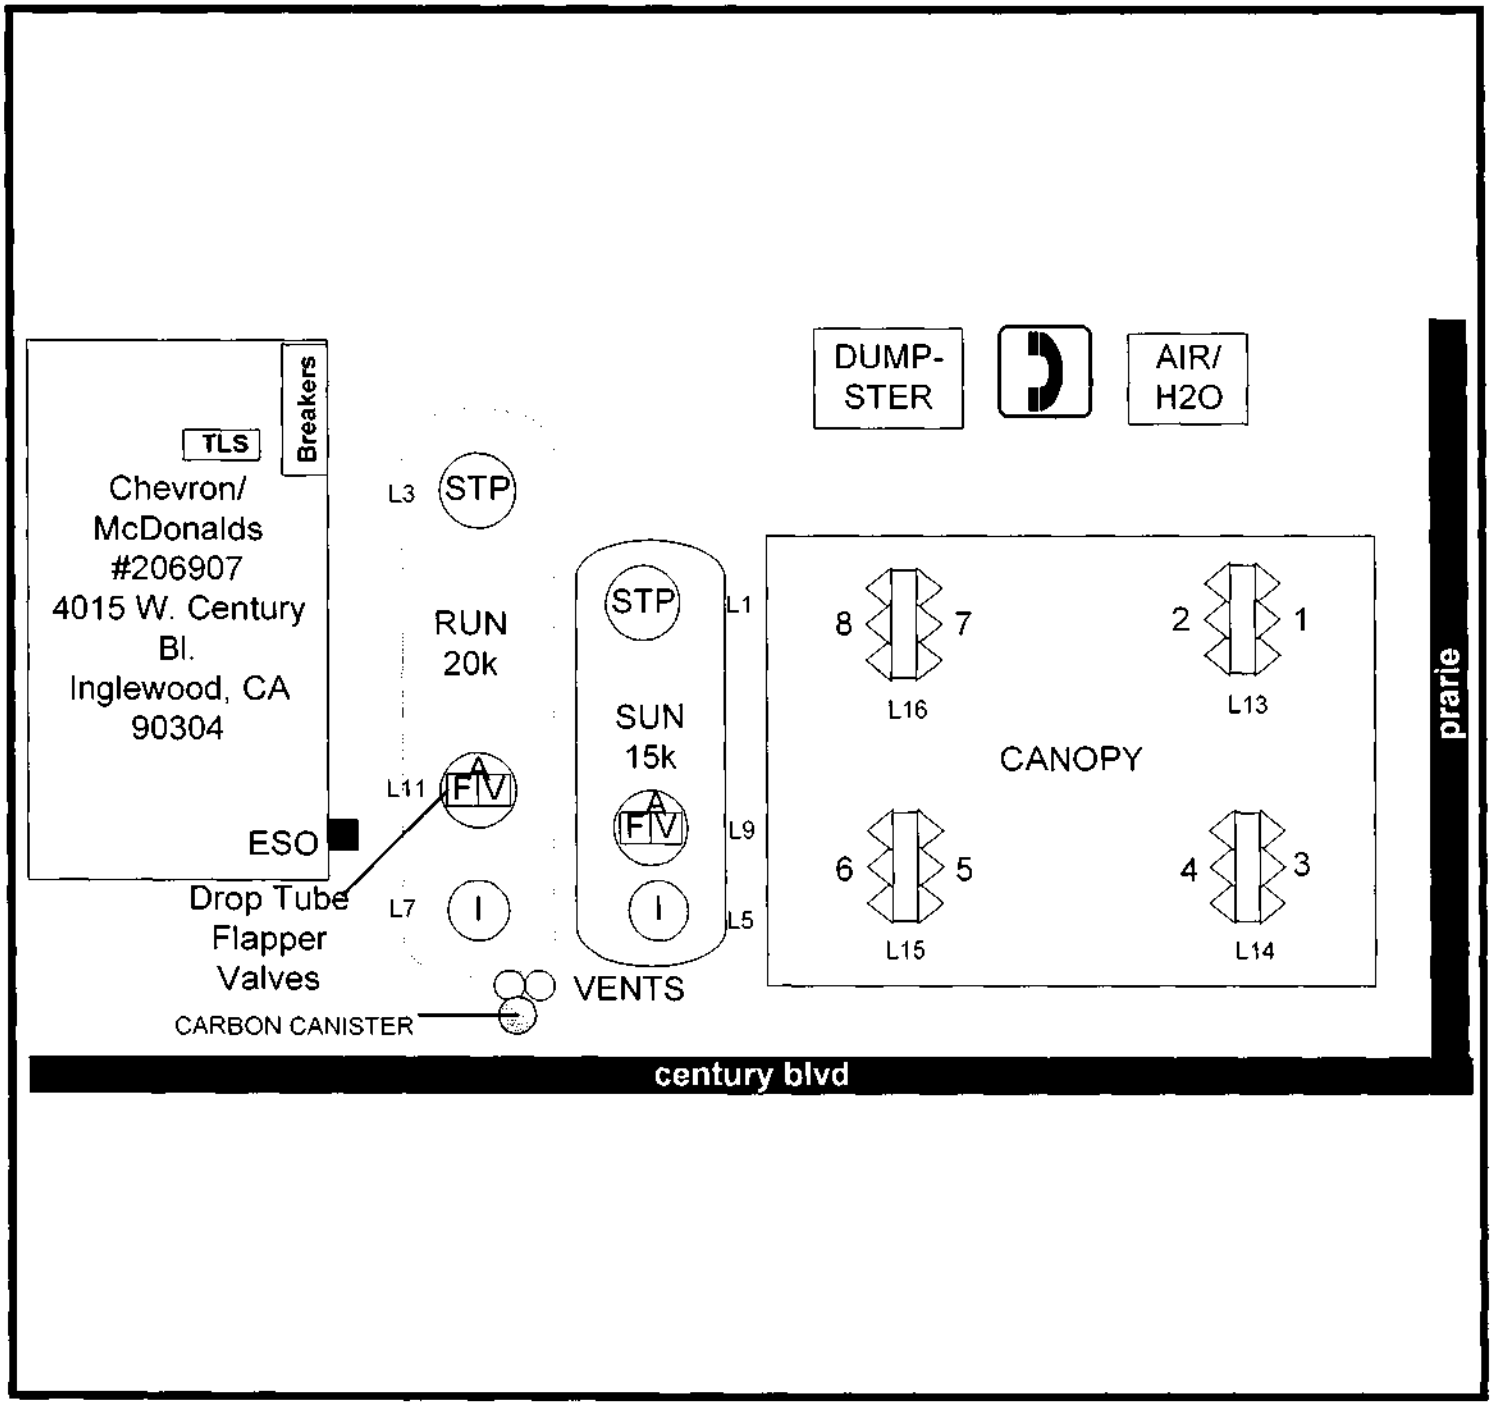

Draft 03/21/2011 14.17 MLINDSEY

SITE DIAGRAM

Tanknology
8501 N MOPAC EXPRESSWAY, SUITE 400
AUSTIN, TEXAS 78759
(512) 451-6334
FAX (512) 459-1459

TEST DATE: 03/21/11

WORK ORDER NUMBER3182191

CLIENT: CHEVRON PRODUCTS COMPANY

SITE: CHEVRON 206907

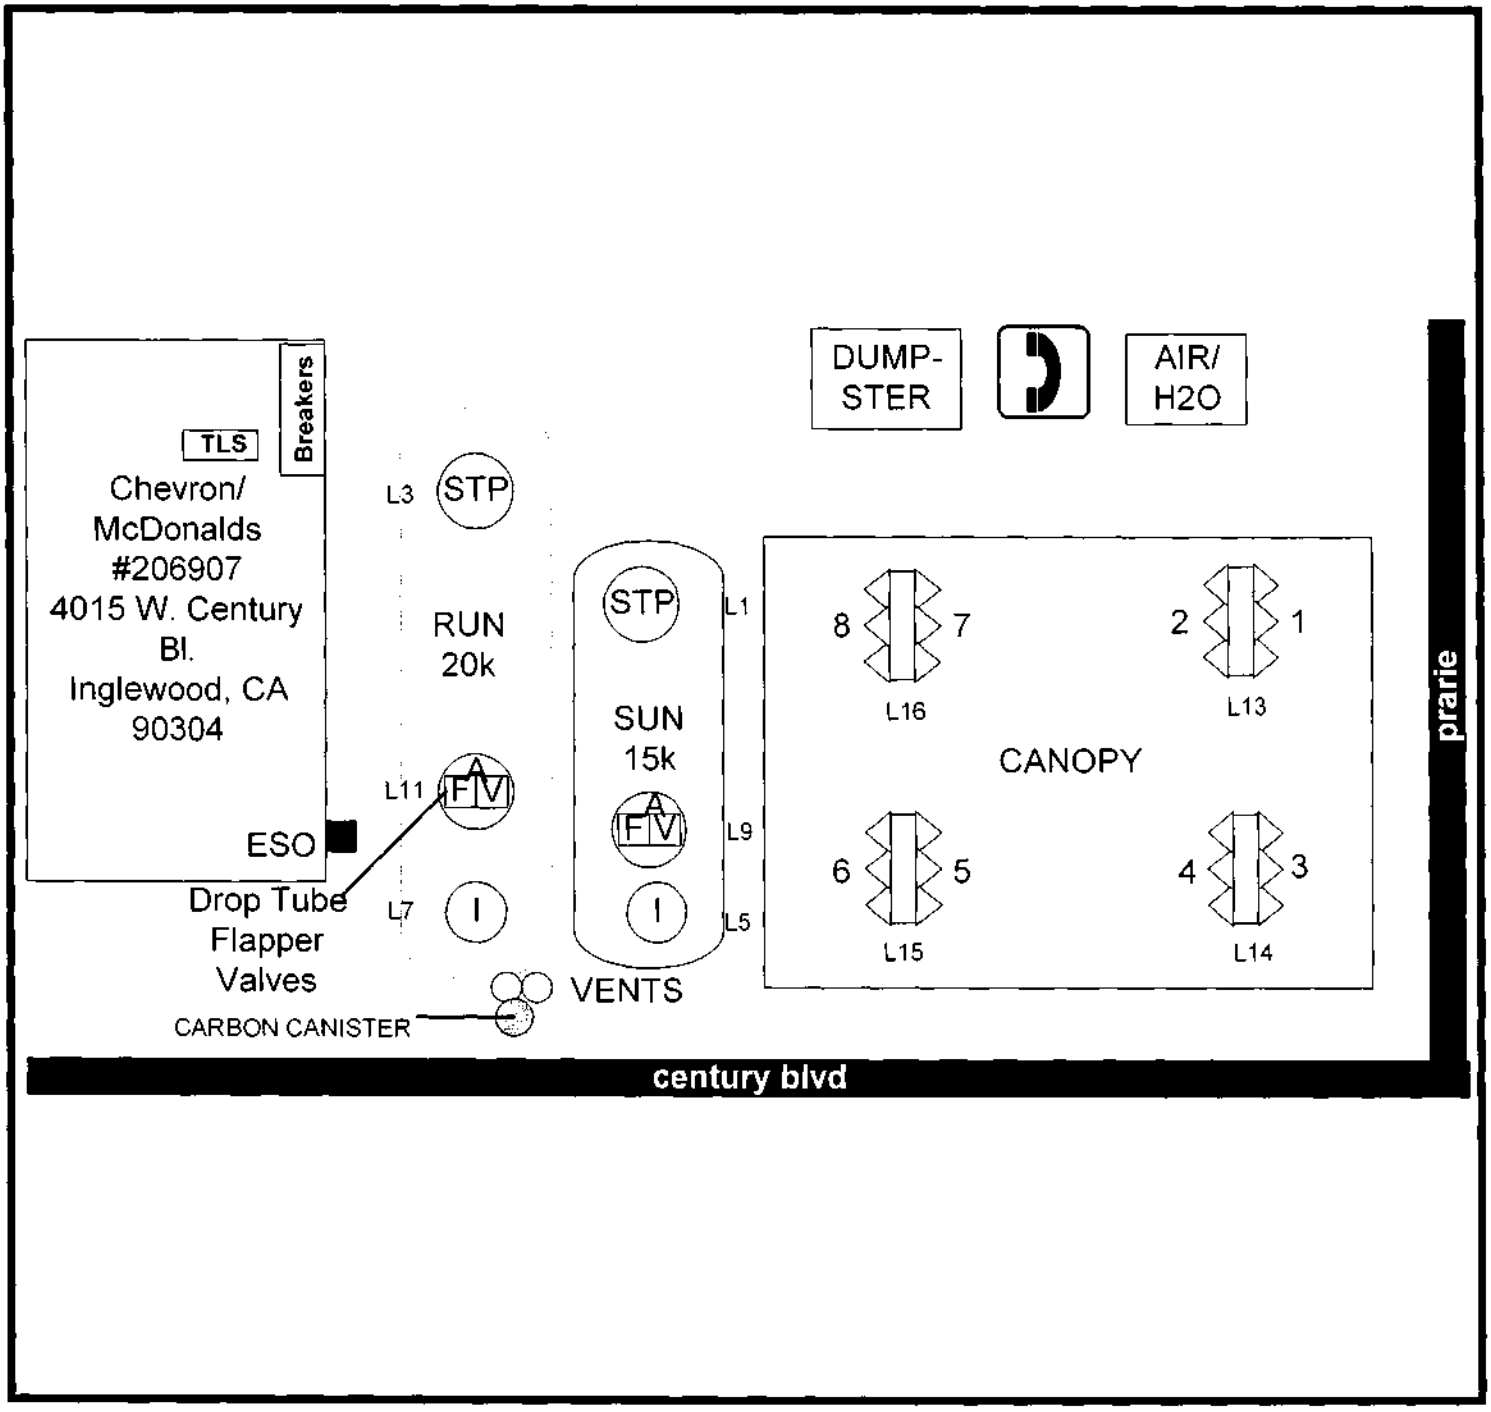

Draft 03/21/2011 14:17 MLINDSEY

SITE DIAGRAM

Tanknology
8501 N MOPAC EXPRESSWAY, SUITE 400
AUSTIN, TEXAS 78759
(512) 451-6334
FAX (512) 459-1459

TEST DATE: 03/21/11
WORK ORDER NUMBER 3182191
CLIENT: CHEVRON PRODUCTS COMPANY
SITE: CHEVRON 206907

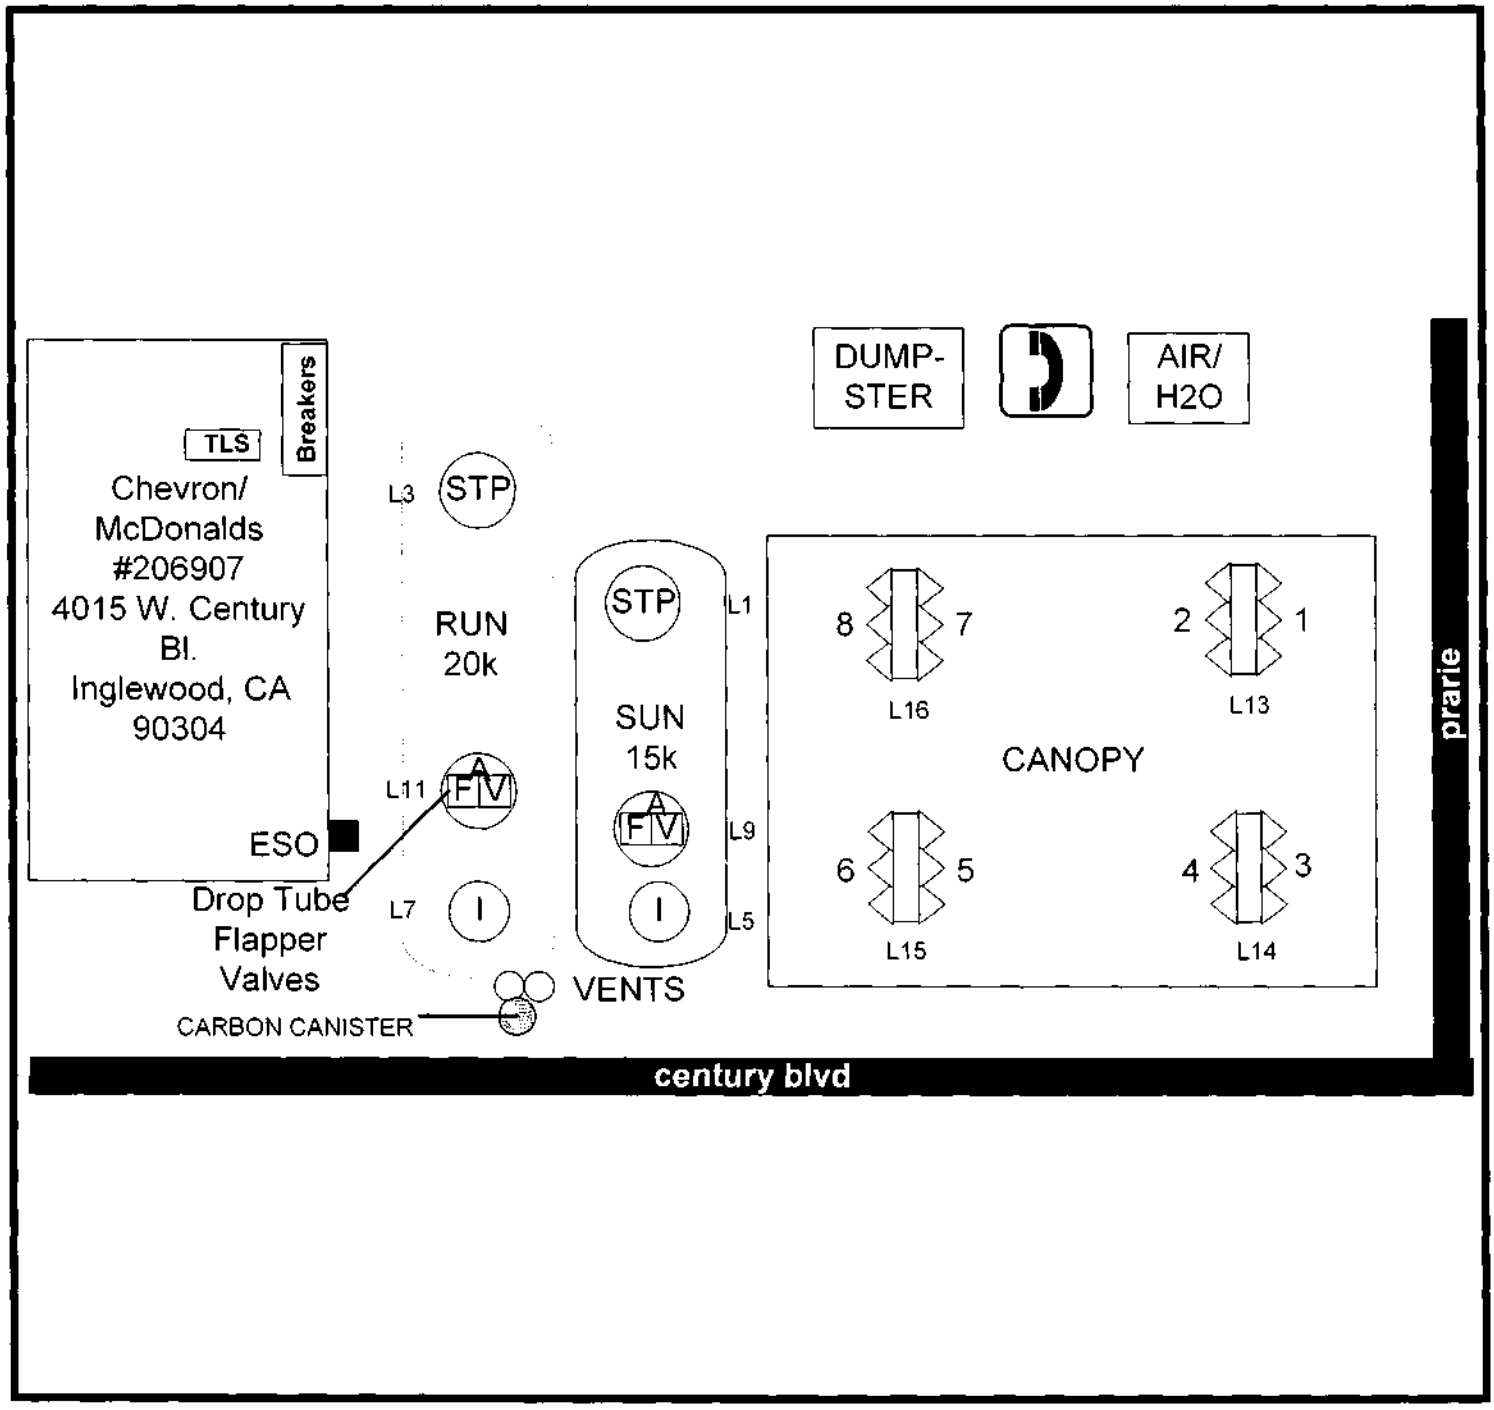

Draft 03/21/2011 14:17 MLINDSEY

SITE DIAGRAM

Tanknology
8501 N MOPAC EXPRESSWAY, SUITE 400
AUSTIN, TEXAS 78759
(512) 451-6334
FAX (512) 459-1459

TEST DATE: 03/21/11
WORK ORDER NUMBER3182191
CLIENT: CHEVRON PRODUCTS COMPANY
SITE: CHEVRON 206907

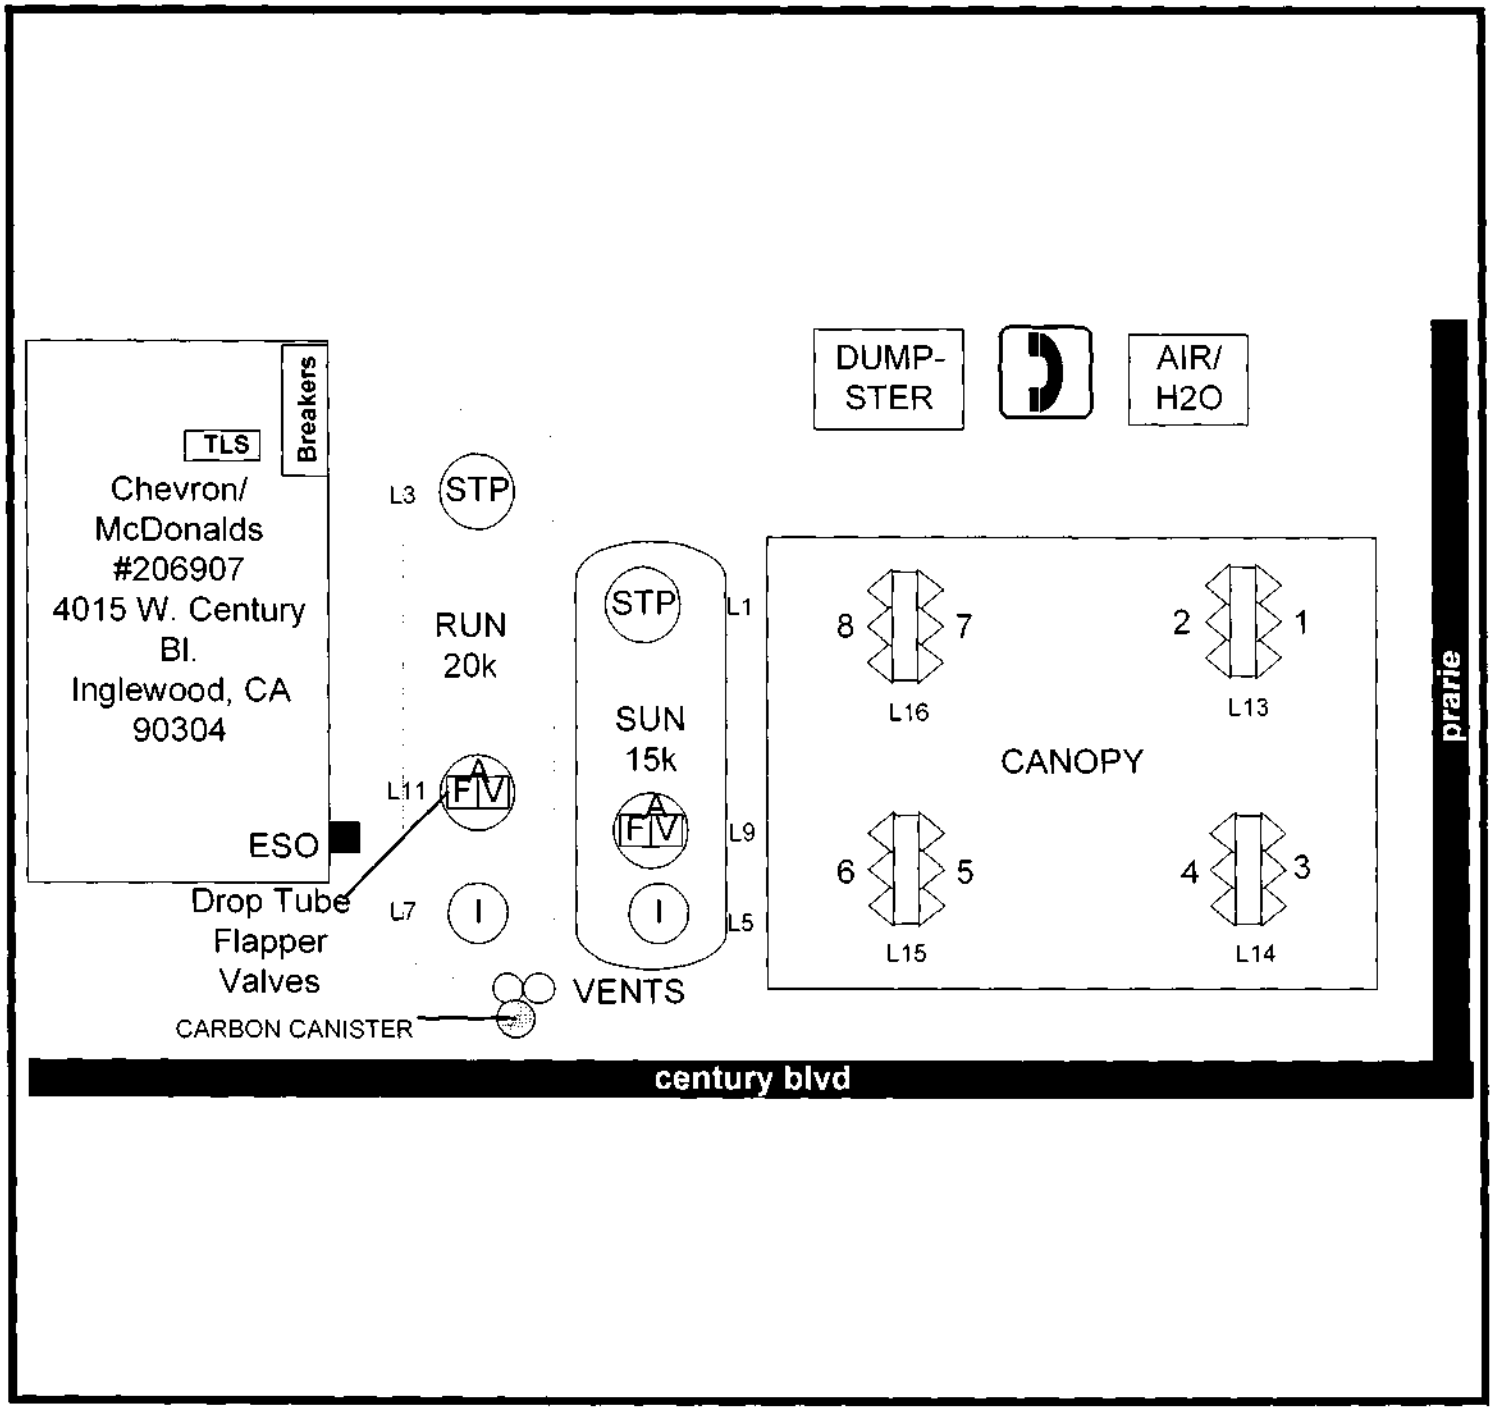

Draft 03/21/2011 14:17 MLINDSEY

FRANCISCO CASTRO
CALIFORNIA UST SERVICE TECHNICIAN

The individual named hereon is CERTIFIED in the category shown, having been so certified pursuant to successful completion of the prescribed written examinations.
Expiration date: **September 29, 2011**
No. **8026747-UT**

Not valid unless signed by certificate holder.
ICC certification attests to competent knowledge of codes and standards

FRANCISCO CASTRO
CALIFORNIA UST SERVICE TECHNICIAN

The individual named hereon is CERTIFIED in the category shown, having been so certified pursuant to successful completion of the prescribed written examinations.
Expiration dale: **September 29, 2011**
No. **8026747-UT**

Not valid unless signed by certificate holder.
ICC certification attests to competent knowledge of codes and standards

Technical Training Certification

Certificate of Completion

This certificate is issued in recognition that

Francisco Castro
Technician #837663

has satisfactorily completed

Veeder-Root Startup & Service Technician (Level 4)

TLS-3XX UST Monitoring Systems
(Including Secondary Containment Vacuum Sensing - CA only)

[illegible]
Lead Field Technical Training Manager

VEEDER-ROOT

[illegible]
Date of Issue

3/7/2013
Expiration Date

Exp 3/7/13

VEEDER-ROOT Certified Technician

This certifies that successfully completed a [illegible] course in the field practices of
Francisco Castro
[illegible]
Expires 3/7/2013
Certified UST Monitoring Technician
2nd Secondary Containment Vacuum Testing (CA only)

[illegible]

Technical Training Certification

Certificate of Completion

This certificate is issued in recognition that

Francisco Castro
Technician #037663

has satisfactorily completed

Veeder-Root Startup & Service Technician (Level 4)

TLS-3XX UST Monitoring Systems
(Including Secondary Containment Vacuum Sensing - CA only)

VEEDER-ROOT

Exp 3/7/13

VEEDER-ROOT Certified Technician

Certified UST Monitoring Technician

Technical Training Certification

Certificate of Completion

This certificate is issued in recognition that

Francisco Castro
Technician #837663

has satisfactorily completed

Veeder-Root Startup & Service Technician (Level 4)

TLS-3XX UST Monitoring Systems
(Including Secondary Containment Vacuum Sensing - Canada)

Lead Field Technical Training Manager

VEEDER-ROOT

Date of Issue

3/7/2010
Expiration Date

Exp 3/7/13

VEEDER ROOT Certified Technician

This is to certify that [illegible]
Francisco Castro
[illegible]
Certified UST Monitoring Technician
[illegible]

Technical Training Certification

Certificate of Completion

This certificate is issued in recognition that

Francisco Castro
Technician #837563

has satisfactorily completed

Veeder-Root Startup & Service Technician (Level 4)

TLS-3XX UST Monitoring Systems
(Including Secondary Containment Vacuum Sensing - CA only)

VEEDER-ROOT

Exp 3/7/13

VEEDER-ROOT Certified Technician

Certified UST Monitoring Technician

L.A. COUNTY DPW
DATE COMPILED: 12/09/13
RUN DATE: 08/29/14 18:00:15

HAZARDOUS MATERIALS SYSTEM
TANKS INSPECTION JOB ORDER
SCHEDULED INSPECTIONS

REPORT: PWB150.002
INSP#: I000785740
ASSC#: P000203064
PAGE: 1

FILE #: 018209-025281 NAME: CHEVRON STATIONS INC #206907
ADD: 4015 W CENTURY BLVD
INGLEWOOD, CA 90304-1621 AREA: 2E SMD: 95
XSTREET: PRAIRIE AVE THOMAS GUIDE: 0703-D5
CONTACT: RUBEN MACIAS, COMPLIANCE COORD TEL: 909 628 0120
AIN: 4024 044 028

PROC: UST ANNUAL SAMPLE REQUIRED? N

INSP INFO: SEND CHEVRON INSP & ANY VIOL IMMED. SEE C670961
FACILITY #206907

PERM TYPE: T O UST OPERATING PERMIT # OF TANKS: 2 STATUS: PERMITTED

	FREQUENCY	LAST PERFORMED	NEXT DUE
INSPECTION	12		09/21/14
SAMPLE			
SELF-MONITOR			

ASSGN TO: LENNOX AREA OFFICE SECT: FIELD INSPECTION UNIT

TANK #	OWNER TANK ID #	CAPACITY (GAL)	CONTENTS
001	1	20,000	REGULAR UNLEADED GASOLINE
CON:	DOUBLE WALL		LDS: CONTINUOUS INTERSTITAL MONITOR
002	2	15,000	PREMIUM UNLEADED GASOLINE
CON:	DOUBLE WALL		LDS: CONTINUOUS INTERSTITAL MONITOR

==========

RESULTS: SITE IS UNDER NEW OWNERSHIP. NOW SABA OIL / GAS CHEVRON. SEE FILE # 58552. I 789978 NOTICE SENT TO CHARLES BITTLE (CHEVRON) TO HELP W/ COMPLIANCE.

REMARKS: SPOKE TO. FATIMA RODRIGUEZ.

INSPECTOR: BRAD KUWATA INSPECTION DATE: 10/16/14

DISP: NEW / BKK

BKK

```
 TRANS: INSP              HMS INSPECTION DISPLAY/UPDATE              OPER: E276573
  PROG: PWC160                                                     05/13/15 08:51:58

   ACTION: _ (A)DD  (C)HANGE  (D)ELETE  (B)ROWSE  A(S)SC # BROWSE
   FILE #: 007537 052343 NAME: T M PRIME INC DBA ZEN SUSHI     SEC? N  STAT: PERM
 STREET #: 2650  FR:       DR:     NAME: FOOTHILL              SF: BLVD UN:
     CITY: LA CRESCENTA              ZIP: 91214 3510  AREA: 3   TEL:
   INSP #: I 000795305    INSP TYPE: S SCHI    INSP DT: 123114   INSP DISP: BMPS
   ASSC #: P 000595294  ASSC # TYPE: S S5    ASSC # DT: 123008 ASSC # DISP: PERM

INSP PROC: STORMWATER      SAMP REQ? _     SELF MONT? _

INSP INFO: NO_SURFACE_RUNOFF_TO_THE_STREET_OBSERVED,ONLY_GREASE_AROUND_THE_TRAP
           CONSENT_TO_INSPECT:_MR._SZETO_KWOK,_CHEF_____________________________

  RESULTS: DEFFICIENT_BMPS:LAYER_OF_CAKED_GREASE_AROUND_THE_GREASE_TRAP;_GREASE
           DRY,_NO_SURFACE_RUNOFF.BMPS:_REMOVE_ACCUMULATED_GREASE,DO_NOT_WASHDN
           # OF VIOLS FOUND:   0                COMPLY DT:

ASSIGN DT: 123114              DUE DT: 013015        ASSIGN TO: 47913_ JJV___
 START DT: ______              COMP DT: 051115         COMP BY: 47913_ JJV___
 DMS LINK: HTTP://PWDMS04/CSHMSEPDUSTRESULTS.ASP?DOCNO=000795305&DOCTYPE=INSP
                                      LAST TRAN/DATE/OPER: INSP 051315 E276573
 UPDATE COMPLETED
```

COUNTY OF LOS ANGELES DEPARTMENT OF PUBLIC WORKS
STORMWATER CERTIFICATE OF INSPECTION
www.cleanla.com

Site-File No. 007537 - 052343-3

Inspection No. 795305

Business Name T M PRIME INC ZEN SUSHI

Business Address 2650 FOOTHILL BLVD, LA CRESCENTA, CA 91214-3570

Business Telephone No. (818) 248-8500 Business Owner MS. CONNIE HUR, OWNER

Permit status of facility:
☑ Coverage under Stormwater Certificate ☐ IASGP (filed NOI) ☐ No Exposure Certification ☐ NPDES Permit

Facility's WDID# _____ SWPPP onsite ☐ Yes ☐ No Date of SWPPP _____

CRITICAL SOURCES TRACKING SYSTEM FACILITY CLASSIFICATIONS: ☑ USEPA Phase I Facilities ☐ Not Elsewhere Classified
Commercial: ☑ Restaurants* ☐ Automotive Services* ☐ Retail Gasoline Outlet/Auto Dealerships* ☐ Nurseries
Federally Mandated Facilities: ☐ Municipal Landfill ☐ Hazardous Waste Treatment / Recovery Facilities ☐ EPCRA
*Must use additional BMPs noted on Critical Source Supplement
SIC 5812 _____ _____ Narrative Description: EATING PLACES (SUSHI JAPANESE FOOD RESTAURANT)

Based on observations made during site inspection and document review, the following Best Management Practices (BMP) deficiencies were noted. Deficient BMPs must be corrected to this Department's satisfaction.

DEFICIENT BMPS OBSERVED :

I5 - MUST CLEAN THE GREASE BUILD-UP / CAKED AROUND THE GREASE TRAP - TAKE STEPS TO MAKE SURE THAT AREA AND ALL OUTSIDE AREAS ARE CLEAN AND FREE OF GREASE

PROVIDE COPY OF PUMPING RECEIPT FOR THE GREASE CONTAINER

COMMENTS:

SW FEE DUE: $ **REINSPECTION NO.** 804695

This report is furnished to the facility representative to be used as a measurement of the effectiveness of BMPs currently being implemented at the facility to prevent stormwater pollution. You are hereby directed to correct any violation(s) of the Los Angeles County Code Title 12 Chapter 12.80 noted in the deficiencies section above within fifteen (15) days from the date on this inspection form.
☐ Additional Notice of Violation Order to Comply attached. ☐ Referral RWQCB

Upon completion of corrective actions please contact _____

Monday through Friday 8 a.m. to 9:30 a.m. at ( ) _____ for compliance verification.

Facility Representative Signature: _____ Date: 05/11/2015

Print name of Facility Representative: MR. ~~FELIX~~ SZE (CHEF) KWOK Inspector: JESSE VAZQUEZ

STORMWATER CERTIFICATE ISSUED ☐ YES ☑ NO

A stormwater certificate will not be issued until all deficient BMPs have been corrected.
Issuance of a stormwater certificate indicates this site to be in compliance with all stormwater BMPs at the time of inspect

TM PRIME INC DBA ZEN SUSHI
2650 FOOTHILL BLVD, LA CRESCENTA

007537-052343-3

INSPECTION NO. 795305

BEST MANAGEMENT PRACTICE (BMP) CHECKLIST

The BMPs listed below are suggested measures to control the discharge of pollutants to the stormwater drainage system. It is encouraged to employ additional BMPs if they will control pollutants in an effective manner. If the inspector has lined out a BMP this indicates BMP is not applicable to the facility. If the inspector has circled a BMP this indicates BMP is not being implemented or is not being implemented properly

A. MINIMUM BMPs - APPLICABLE TO ALL FACILITIES

1. Termination of all non-stormwater discharge to storm drain.
2. General good housekeeping.
3. Spill prevention and control procedures in place.
4. Soil erosion control
5. Employee training program on stormwater issues
6. Post on-site storm drains to indicate they are not to receive liquid or solid wastes
7. Regular cleaning of storm drainage system
8. Absorbent and cleaning materials on hand for use
9. Stormwater runoff routed around operating, processing, fueling, cleaning and storage areas
10. Hose bibs eliminated or posted
11. Proper disposal of air conditioning, cooling tower, and condensate drains

B. VEHICLE/EQUIPMENT FUELING

1. Fueling area design minimizes storm water exposure
2. Covered fueling area
3. Perimeter drain or pavement sloped to containment sump
4. UST equipped with spill and overfill protection
5. Above ground tanks within spill containment

C. VEHICLE & EQUIPMENT WASHING/STEAM CLEANING

N/A

1. Use offsite commercial washing and cleaning businesses
2. Covered designated wash area, sewered under permit
3. Exposed designated wash area, sewered w/RDS,permit
4. Covered designated wash area, containment sump, permit
5. Exposed designated wash area, containment sump, permit
6. Water recirculation/reclamation system used
7. Demineralized/ultra-pure water spray rinse, no runoff
8. Portable containment and vacuum collection of wastewater
9. Onsite washing by vendor, wastewater disposal offsite
10. Onsite washing by vendor, wastewater collected and disposed onsite, permit

D. GROUNDS MAINTENANCE

1. Leaving or planting native vegetation to reduce maintenance
2. Careful use of pesticides and fertilizers in landscaping
3. Integrated pest management where appropriate
4. Sweeping of paved surfaces

E. VEHICLE & EQUIPMENT MAINTENANCE AND REPAIR

1. Equipment kept clean, build-up of oil and grease avoided
2. Drip pans or containers available where needed
3. Covered designated maintenance area w/ spill containment
4. Exposed designated maintenance area w/ spill containment
5. Recycle greases, used oil, oil filters, antifreeze, cleaning solutions, automotive batteries, hydraulic and trans. fluids
6. Use non-toxic chemicals for maintenance when possible
7. Store idle equipment under cover

F. OUTDOOR LOADING AND UNLOADING OF MATERIALS

N/A

1. Operations withing designated area w/spill containment
2. Fully covered loading/unloading docks
3. Partially covered loading/unloading docks
4. Seal or door skirt between trailer and building
5. Truck well w/manual sump pump, spill procedure posted
6. Truck well w/RDS system and permit. Spill procedure posted
7. Drip pans or containers used under hoses or transfer operations

G. OUTDOOR PROCESS/EQUIPMENT

1. Maintain activity indoors
2. Cover the area with a permanent roof
3. Stormwater runoff routed around process area
4. Process wastes piped directly to sewer pretreatment system
5. Spill containment for process areas
6. Air emission control equipment under AQMD permit

H. OUTSIDE STORAGE

1. Store materials indoors
2. Cover storage area with fixed roof or temporary cover
3. Store materials on paved or impervious surfaces
4. Store materials within containment berms
5. Sweep and maintain routes to and from storage areas

I. WASTE HANDLING AND DISPOSAL

1. Recycle materials within plant or to offsite facilities
2. Valid sewer disposal permit and pretreatment system in place
3. Hazardous waste generator license or permit in place
4. Wastes segregated by type, labeled, and dated
5. Waste storage/pretreatment areas clean and free of spill or leaks
6. Proper records maintained on waste storage and disposal

TM PRIME INC DBA ZEN SUSHI
2650 FOOTHILL BLVD, LA CRESCENTA

007537-052343-3

INSPECTION NO. 795305

CRITICAL SOURCE SUPPLEMENT

If the inspector has lined out a BMP this indicates BMP is not applicable to the facility. If the inspector has circled a BMP this indicates BMP is not being implemented or is not being implemented properly.

RESTAURANTS

1. Has received educational materials on stormwater pollution prevention practices.
2. Keeps trash bin area clean and trash bin lids closed, does not fill trash bin with washout water or any other liquid, ensures that only watertight containers are used.
3. Trains employees to properly manage waste materials as well as to implement other stormwater pollution prevention practices
4. Does not pour oil and grease or oil and grease residue onto a parking lot, street or adjacent catch basin
5. Does not allow illicit discharges, such as discharges of wash water from floor mats, floors, porches, filters, garbage/trash containers, parking lots, alleys, sidewalks and street areas (in the immediate vicinity of the establishment)
6. Removes food waste, rubbish, or other materials from parking lot areas in a sanitary manner that does not create a nuisance or discharge to the storm drain

AUTOMOTIVE SERVICES

1. Has received educational materials on stormwater pollution prevention practices
2. Keeps trash bin area clean and trash bin lids closed, does not fill trash bin with washout water or any other liquid, ensures that only watertight containers are used.
3. Trains employees to properly manage hazardous materials and waste as well as to implement other stormwater pollution prevention practices.
4. Is aware that wash down of outside areas to the storm drain is prohibited
5. Labels, inspects, and routinely cleans storm drain inlets and catch basins that are located on the facility's property
6. Maintains the facility area so that it is clean and dry and without evidence of excessive staining
7. Implements housekeeping BMPs to prevent spills and leaks
8. Properly discharges wastewaters to a sanitary sewer and/or contains wastewaters for transfer to a legal point of disposal
9. Properly manages raw and waste materials including proper disposal of hazardous waste
10. Protects outdoor work and storage areas to prevent contact of pollutants with rainfall and runoff stormwater pollution prevention practices

N/A

RETAIL GASOLINE OUTLET / AUTOMOBILE DEALERSHIP

1. Has received educational materials on stormwater pollution prevention practices
2. Keeps trash bin area clean and trash bin lids closed, does not fill trash bin with washout water or any other liquid, ensures that only watertight containers are used
3. Trains employees to properly manage hazardous materials and waste as well as to implement other stormwater pollution prevention practices
4. Is aware that wash down of outside areas to the storm drain is prohibited
5. Labels, inspects, and routinely cleans storm drain inlets and catch basins that are located on the facility's property
6. Routinely sweeps fuel-dispensing areas for removal of litter and debris, and keep rags and absorbent ready for use in case of leaks and spills
7. Is aware of design flaws (such as grading that doesn't prevent run-on or inadequate roof covers and berms) and that equivalent BMPs are implemented
8. Posts signs close to fuel dispensers, which warn vehicle owners/operators against "topping off" of vehicle fuel tanks and installation of automatic shutoff fuel dispensing nozzles
9. Routinely checks air/water supply areas and cleans leaks and drips

COMMENTS: → BMPS POSTER DISCUSSED HANDED OUT TO CONTACT
→ THE AREA AROUND THE GREASE TRAP HAS "CAKED" GREASE
→ (YOU MUST CLEAN THE GREASE ON THE FLOOR) & TAKE
STEPS TO MAKE SURE NO GREASE IS SPILLED ON THE
FLOOR WHEN GREASE TRAP IS CLEANED - DO NOT WASH
DOWN TO THE STREET

COUNTY OF LOS ANGELES DEPARTMENT OF PUBLIC WORKS
"To Enrich Lives Through Effective And Caring Service"
ENVIRONMENTAL PROGRAMS DIVISION
UNDERGROUND STORAGE TANK INSPECTION REPORT

www.CleanLA.com

Date 10/16/14
Site Name CHEVRON STATIONS INC #206907
Street Address 4015 W. CENTURY BLVD.
Facility Contact RUBEN MACIAS
Phone No. 909-628-0120

Refer to Title 23 of the California Code of Regulations (CCR), Chapters 6.7 of the Health and Safety Code (CHSC).

CERS ID # 10290484

The following Code sections are either in violation (V) of, or in compliance (C) with, the Underground Storage Tank laws and regulations, or compliance is not applicable (N).

Permit Number 203064
Site-File Number 18209-25281
City/Zip Code INGLEWOOD, 90304
Inspection Number 785740 / 789978
Inspected By BRAD KUWATA

Tank ID	Tank ID	Tank ID	Tank ID	Tank ID
001	002			
Tank Manufacturer: XERXES	Tank Manufacturer: XERXES	Tank Manufacturer	Tank Manufacturer	Tank Manufacturer
Contents: 87	Contents: 91	Contents	Contents	Contents
Install Date: 1/15/98	Install Date: 1/15/98	Install Date	Install Date	Install Date
Size: 20K	Size: 15K	Size	Size	Size

	TYPE ID	INSPECTION ITEM	V	C	N	V	C	N	V	C	N	V	C	N	V	C	N
		ADMINISTRATION/DOCUMENTATION															
1	2010001	Current BOE number submitted to the CUPA and/or CERS?		✓			C			N							
2	2030021	Facility has a valid permit to operate from the CUPA?		✓			C			N							
3	2010007	Financial Responsilbity current and on file? (exp. _____)		V			✓			N							
4	2010010A	Submitted an accurate CUPA UST Operating Permit Application for Facility Information?		✓			C			N							
5	2010010B	Submitted an accurate CUPA UST Operating Permit Application for Tank Information?		✓			C			N							
6	2030011A	Has statement of UST compliance certification been submitted?		V			C			N							
7	2030011B	Has designated operator current certification been submitted?		V			✓			N							
8	2010003	Has the owner/operator designated a UST operator?		V			C			N						✓	
9	2030014A	Owner/operator received approval for a training program at an unstaffed facility?		V			C			N						✓	
10	2030014B	Owner/operator implemented the approved training program?		V			✓			N							
11	2030037	Did they submit an owner/operator agreement?		V			C			N						✓	
12	2030041	A complete and accurate plot plan has been submitted, approved and maintained?		V			C			N							
13	2030046	A complete and accurate response plan has beeen submitted, approved and maintained?		V			✓			N							
14	2030007	Did they submit and maintain documentation regarding positive statement of compatibility for UST system components?		V			C			N							
15	2010008D	Have they maintained written performance claims pertaining to release detection systems and calibration and maintenance records for such systems for 5 years?		V			✓			N							
16	2030068	Was enhanced leak detection testing conducted for the double-walled UST systems located within 1,000 feet of a public drinking water well?		V			C									✓	
17	2030066	Was appropriate action taken to repair and retest any component of a double-walled UST system that is leaking liquid or vapor which is discovered from an enhanced leak detection test for UST system located within 1,000 feet of a public drinking water well?		V			C									✓	
18	2030067	ELD testing conducted every 36 months on USTs located within 1,000 feet of a public drinking well? (singlewalled components)		V			C									✓	
19	2010008A	Have they maintained records of repairs, lining, and upgrades for life of UST?		✓			✓										
20	2010008B	Have they maintained written monitoring and maintenance records for 3 years?		✓			✓										
21	2010008C	Have they maintained cathodic protection records for 6 1/2 years?			✓			✓									
22	2030033	Is an approved monitoring plan maintained on-site?		✓			✓										
23	2030002A	Has monitoring system been certified annually?		✓			✓										
24	2030002B	Monitoring System Certification submitted within thirty days?		✓			✓										
25	2030055	Have spill buckets been tested annually?		✓			✓										
26	2060016	Was secondary containment testing conducted at installation?			✓			✓									
27	2030047	Secondary containment maintained tight and has been confirmed by testing?		✓			✓										
28	2030048A	Was secondary containment testing conducted within 6 months of install/repair?		✓			✓										
29	2030048B	Has Secondary Containment Testing been conducted every 36 months?		✓			✓										
30	2010009	Has Secondary Containment Test been submitted within thirty days?		✓			✓										
31	2030064	Was Notification given 48 hours prior to testing?		✓			✓										
32	2010011	Has data been electronically submitted into CERS?	✓			✓											
		ENFORCEMENT															
33	2030044	Did the owner/operator deposit or allow the deposit of petroleum into a UST that has a red tag affixed to the fill pipe?			✓			✓									
34	2030045	Has the Red Tag been removed, defaced, altered, or otherwise tampered with so that the information on the tag is not legible?			✓			✓									
35	2030063	Were temporary closure requirements complied with?			✓			✓									
36	2030038	Were permanent closure requirements complied with?			✓			✓									
37	2030061	Was a suspected or actual unauthorized release recorded and/or reported in an appropriate time frame?			✓			✓									
38	2010006	Owner/Operator has not made false statements or representation on any required document?			✓			✓									
39	2030039	Did they comply with all of the operating permit conditions?	✓			✓											

Site-File Number: 18209-25281
Inspection Number: 785740 / 789978
Date: 10/16/14

	TYPE ID	INSPECTION ITEM	Tank ID 001 Contents 87 V	C	N	Tank ID 002 Contents 91 V	C	N	Tank ID Contents V	C	N	Tank ID Contents V	C	N	Tank ID Contents V	C	N
		MAINTENANCE															
40	2030059	UST system maintained in accordance with exclusion/exemption status?			✓			✓									
		TECHNICANS															
41	2030023A	Has the service technician obtained and maintained a current ICC certification?		✓			✓										
42	2030024A	Has the service technician obtained and maintained a proper license?		✓			✓										
43	2030031A	Has the service technician obtained and maintained a manufacturer certification?		✓			✓										
44	2030023C	Has the installer obtained and maintained a current ICC certification?			✓			✓									
45	2030024B	Has the installer obtained and maintained a proper license?			✓			✓									
46	2030031B	Has the Installer obtained and maintained a manufacturer certification?			✓			✓									
		DESIGNATED OPERATOR															
47	2030023B	Has the designated operator obtained and maintained a current ICC certification?		✓			✓										
48	2010004A	Have they maintained a copy of monthly designated operator reports for 12 months?		✓			✓										
49	2010004B	Have they maintained a list of trained employees?		✓			✓										
50	2030012A	Has training been provided to facility employee(s) responsible for proper operation and maintenance every 12 months?		✓			✓										
51	2030012B	Did they train new employee(s) who are responsible for proper operation and maintenance within 30-days of hire?			✓			✓									
52	2030012C	Is there at least one employee present during operating hours that has been trained in the proper operation and maintenance of the UST system?		✓			✓										
53	2030010	Has the designated operator notified the owner or operator of any condition discovered during the monthly visual inspection that may require follow-up actions?		✓			✓										
54	2030013A	Was the monthly alarm history report inspected by the designated operator?		✓			✓										
55	2030013B	Was a copy of the alarm history report attached to the monthly designated operator report?		✓			✓										
56	2030013C	Was the spill container/spill bucket inspected for the presence of liquid/debris by the designated operator?		✓	✓		✓	✓									
57	2030013D	Was the UDC inspected by the designated operator for the presence of liquid/debris?		✓			✓										
58	2030013E	Was the UDC Inspected by the designated operator to ensure that monitoring equipment is placed in the proper position?		✓			✓										
59	2030013F	Did the designated operator inspect for liquid/debris in the containment sump where an alarm occurred?		✓			✓										
60	2030013G	Did the designated operator inspect the containment sump for liquid/debris for which there is no record of a service visit?		✓			✓										
61	2030013H	Has all testing and maintenance been completed and documented?		✓			✓										
62	2030001	Were leak detection alarm logs, maintenance and records of appropriate follow-up actions maintained?		✓			✓										
		UST															
63	2030043	Has the leak detection equipment been properly programmed and properly operated?		✓			✓										
64	2030016A	Is the interstitial space of the tank continuously monitored such that the leak detection activates an audible/visual alarm when a leak is detected?		✓			✓										
		Monitoring System Manufacturer's Name and Model #		VEEDER ROOT - TLS-350													
65	2030034	Was a tag/sticker properly affixed to the monitoring equipment being certified, repaired, or replaced?		✓			✓										
66	2030003	Leak detection system maintains continuous an audible and visual alarm		✓			✓										
		SPILL BUCKET															
67	2060020A	Are spill buckets installed?		✓			✓										
68	2060020B	Does the spill bucket/container have a functional drain valve or other liquid removal method?		✓			✓										
69	2060020C	Is the spill bucket resistant to galvanic corrosion?		✓			✓										
70	2030054A	Are the spill buckets in good condition?		✓			✓										
71	2030054B	Are the spill buckets free of debris/liquid?		✓			✓										
72	2030054C	Were spill bucket contents removed when a release was observed?			✓			✓									
73	2060019	Do spill buckets have a minimum capacity of five gallons?		✓			✓										
		OVERFILL PREVENTION															
74	2030035	Was the UST system operated to prevent spills and/or overfills?		✓			✓										
75	2030036A	Overfill prevention system to meet one of the following requirements: 1. Alert the transfer operator when the tank is 90 percent full by restricting the flow into the tank or triggering an audible and visual alarm (Ball float or external alarm at 90%); or			✓			✓									
76	2030036B	2. Restrict delivery of flow to the tank at least 30 minutes before the tank overfills, provided the restriction occurs when the tank is filled to no more than 95 percent of capacity; and activate an audible alarm at least five minutes before the tank overfills (Ball float and external alarm); or			✓			✓									
77	2030036C	3. Provide positive shut-off of flow to the tank when the tank is filled to no more than 95 percent of capacity (Flapper at 95%); or		✓			✓										
78	2030036D	4. Provide positive shut-off of flow to the tank so that none of the fittings located on the top of the tank are exposed to product due to overfilling (Flapper below tank top fitting)			✓			✓									

Site-File Number 18209-25281
Inspection Number 785770 / 789978
Date 10/16/14

	TYPE ID	INSPECTION ITEM	Tank ID 001 V	C	N	Tank ID 002 V	C	N	Tank ID V	C	N	Tank ID V	C	N	Tank ID V	C	N
			Contents 87			Contents 91			Contents			Contents			Contents		
		SUMP															
79	2030008C	Are the sumps in good condition?		✓			✓										
80	2030008D	Are the sumps free of debris/liquid?	✓			✓											
81	2030008E	Is the secondary containment in good condition?		✓			✓										
82	2030008F	Is the secondary containment free of debris/liquid?		✓			✓										
83	2030060	Is entry fitting maintained such that it properly seals to the containment?		✓			✓										
84	2030040	Is the secondarily contained piping maintained to allow drainback to the sump in the event of a leak?		✓			✓										
85	2030026B	Does the electronic leak detection equipment successfully trigger an audible/visual alarm?		✓			✓										
86	2030016C	Are the sumps continuously monitored such that the leak detection activates an audible/visual alarm when a leak is detected?		✓			✓										
87	2030062	Is leak detection equipment set up such that the monitoring system would detect a leak at the earliest opportunity and/or alert the owner/operator of a leak?		✓			✓										
88	2060015	Are the sensors located in the proper position/location?		✓			✓										
		Line Leak Detectors															
89	2060012	Does the pressurized piping system have a line leak detector installed?		✓			✓										
		Line Leak Detector Model #	Pneu			Pneu											
90	2030026A	Is the line leak detector certified to detect a 3gph leak and restrict or shutoff the flow of product through the piping when a leak is detected?		✓			✓										
91	2060017	Is an automatic line leak detector installed which is capable of shutting off the pump when a release occurs, fails, or is disconnected? (Single Walled)			✓			✓									
92	2060014	Is the leak detection equipment correct for the type of system?		✓			✓										
		PIPING															
		Product Piping Manufacturing	DW or SW (circle one)														
		Singlewalled Pressurized Piping															
93	2030027	Does the pump shut down when a leak is detected or when line leak detector is disconnected? (Positive shutdown/failsafe)			✓			✓									
94	2060018	Was it demonstrated that existing single wall pressurized pipe containing motor vehicle fuel is constructed of glass fiber reinforced plastic, cathodically protected steel, or steel clad with glass reinforced plastic?															
95	2030052	Was pressurized pipe containing motor vehicle fuel monitored at least hourly at any pressure and was a 0.2 gph monthly line integrity test or 0.1 gph annual line integrity test performed?															
		Singlewalled Conventional Suction Piping															
96	2030049	Was daily monitoring conducted for air in the pipe and were the results logged?			✓			✓									
97	2030050	Was a 0.1 gph piping integrity test conducted every three years?			✓			✓									
		Singlewalled Gravity Piping															
98	2030051	Was a 0.1 gph piping integrity test or overfill integrity test conducted every two years?			✓			✓									
		Singlewalled Safe Suction Piping															
99	2030053A	Does piping drain back into UST if the suction is released?			✓			✓									
100	2030053B	Does piping have a check valve on the piping located directly below the suction pump?			✓			✓									
		Double Walled Safe, Conventional, Gravity Piping															
101	2060006	Does secondary containment piping slope back to the collection sump?			✓			✓									
		Double Walled Pressurized Piping															
102	2030042A	Was an annual line integrity test performed for pressurized pipe that does not utilize fail safe or shut down?		✓	✓		✓	✓									
103	2030042B	Was a passing result achieved on the annual line integrity test for pressurized pipe that does not utilize fail safe or shut down?		✓				✓									
104	2030016B	Is the piping continuously monitored such that the leak detection activates an audible/visual alarm when a leak is detected?		✓			✓										
105	2030017	Product piping outside the UDC is fail-safe and shuts down the pump or restricts flow?		✓			✓										
106	2030018	Is the double wall pressurized piping in the turbine sump continuously monitored with a system that activates an audible and visual alarm or restricts or stops flow at dispenser when a leak is detected?		✓			✓										
107	2030025A	Is the pressurized piping able to monitor at least hourly with the ability to detect of release of 3.0 gph or trigger an audible/visual alarm?		✓			✓										
108	2030025B	Does the pressurized piping restrict product flow through the piping when a release occurs?			✓			✓									
109	2030025C	Does the pressurized piping trigger an alarm when a release occurs?		✓			✓										
		Other Piping															
110	2030020	Unburied fuel piping (connected to an emergency tank system) visually inspected at least monthly and log kept?			✓			✓									
111	2030020X	Buried fuel piping connected to an emergency genrator tank systems, the monitoring system checked at least daily by either remote electronic access or visually inspected and log kept onsite?			✓			✓									

PUBLIC WORKS

Site-File Number 18209-25281
Inspection Number 785740 / 789978
Date 10/16/14

	TYPE ID	INSPECTION ITEM	Tank ID 001 Contents 87 V	C	N	Tank ID 002 Contents 91 V	C	N	Tank ID Contents V	C	N	Tank ID Contents V	C	N	Tank ID Contents V	C	N
		UDC															
112	2030008A	Are the UDCs in good condition?			YES												
113	2030008B	Are the UDCs free of debris/liquid?			YES												
114	2030019	Monitoring system in the UDCs activates an audible and visual alarm or stops the flow at the UDC?			YES												
		Sensor Model # or Type			322												
		INSPECTION															
115	2060001	Were as-built plans submitted for the location and orientation of the tanks and appurtenant piping systems for new installations and/or with the permit application?			✓			✓									
116	2060010	Does the UST storing a hazardous substance have secondary containment?		✓			✓										
117	2060007	Was non-integral secondary containment designed and constructed to an engineering specification approved by a registered professional engineer or in accordance with a nationally recognized industry core or engineering standard?															
118	2060009	Was a permit obtained to install, replace, repair, or modify part of the UST system containment or leak detection equipment?			✓			✓									
119	2060021	Is a striker plate installed & positioned correctly under any opening that could be used for manual dipsticking or do they have a drop-tube mounted bottom protector?															
120	2010005	Were enhanced leak detection testing results submitted to the board and the local agency within 60 days of test completion?			✓			✓									
121	2030069	Is the secondary containment free of liquid and debris for a tank installed after January 1, 1984?		✓		-	✓										
122	2030070	The primary containment maintained product-tight for a tank installed after January 1, 1984?		✓			✓										
123	2030071	Maintain primary containment as product-tight and compatible with the stored product for a tank installed after July 1, 2004?			✓			✓									
124	2030072	Maintain the primary containment as product-tight and compatible with stored product for a tank installed after July 1, 2003 and before July 1, 2004?			✓			✓									
125	2030073	Corrective items noted by on an inspection report have been returned to compliance?															
126	2060025	Secondary Containment free of liquid and debris for tank installed after January 1, 1984?		✓			✓										
127	2060026	Primary containment is product ight for tank installed after January 1, 1984?		✓			✓										
128	2060027	Maintain primary containment as product-tight and compatible with the stored for tank installed after July 1, 2004?			✓			✓									
129	2060028	Primary containment as product-tight and compatible with stored product for tank installed after July 1, 2003 and before July 1, 2004?			✓			✓									
		DOUBLE WALLED PRE 2003 TANKS															
130	2060005	Was system constructed with a monitoring system capable of detecting entry into secondary containment?		✓			✓										
		TANKS 2003 - PRESENT															
131	2030065	Is the interstitial space maintained under constant vacuum, pressure, or hydrostatic conditions, such that a breach in the primary or secondary containment is detected before the liquid or vapor phase of the hazardous substance stored in the UST tank is released into the environment? (VPH - 7/2004)			✓			✓									
132	2060008	Was enhanced leak detection testing performed before the tank was placed in use?			✓			✓									
133	2060022A	Is the UST system installed on or after July 1, 2003 and before July 1, 2004, designed and constructed with a monitoring system capable of detecting the entry of the hazardous substance stored in the primary containment into the secondary containment? (Including Vent/Vapor Piping)			✓			✓									
134	2060022B	Is the UST system installed on or after July 1, 2003 and before July 1, 2004, capable of detecting water intrusion into the secondary containment? (Including Vent/Vapor Piping)			✓			✓									
135	2060023	Is the UST system installed on or after July 1, 2004, designed and constructed so as to detect the entry of the liquid or vapor-phase of the hazardous substance stored in the primary containment into the secondary containment and capable of detecting water intrusion into the secondary containment? (VPH)			✓			✓									
		ONSITE TANK TOP INSPECTION															
		Annular Space Sensors (if applicable)			400			400									
		Fill Sump Sensors			352			208									
		Piping Sump Sensors			352			352									

PUBLIC WORKS

Site-File Number 18209-25281
Inspection Number 785740 / 789978
Date 10/16/14

	TYPE ID	INSPECTION ITEM	Tank ID 001 Contents 87 V	C	N	Tank ID 002 Contents 91 V	C	N	Tank ID Contents V	C	N	Tank ID Contents V	C	N	Tank ID Contents V	C	N
		LINED TANKS															
136	2060024	UST system is made of or lined with material that are compatible with the substance stored?															
137	2030028A	Was a proper written tank lining certification submitted within 30 days of completion of the inspection?															
138	2030028B	Was a tank integrity test performed?															
139	2030028C	Was a vacuum test performed following lining?															
140	2030028D	Did they employ a proper coatings expert and/or special inspector?															
141	2030029	Lined or repaired steel tank was inspected within 10 years of lining and every 5 years after?															
142	2060003	Were components inspected at the install site using an electrical resistance holiday detector and repaired if necessary?															
		SINGLE WALLED TANK MONITORING															
143	2010002A	Have they maintained records of cathodic protection systems testing conducted within six months of installation and at least every three years thereafter?															
144	2010002B	Have they maintained records for the 60 calendar day inspection of the impressed-current system?															
145	2010002C	Have they maintained records for sacrificial anodes testing every three years?															
146	2010002D	Do they have written monitoring and maintenance records on-site or off-site at a readily available location if approved?															
147	2030004	Automatic tank gauge programmed to test the tank at least once per month at 0.1 gallons per hour?															
148	2030005	The 0.2 gallons per hour continuous in tank lek decteciton performed?															
149	2030006A	Monthly 0.2 gallons per hour automatic tank gauging performed?															
150	2030006B	Did the automatic tank gauge generate and print a hard copy of the monthly 0.2 gph test?															
151	2030009A	Was the impressed-current system inspected every 60 calendar days?															
152	2030009C	Was the impressed-current system inspected within six months of installation and at least every three years thereafter?															
153	2030009D	Were the sacrificial anodes tested once every three years in accordance with the manufacturer's instructions?															
154	2030015	Facility exhibited that the method used to monitor the tank meets the monitoring methods in 2643(f)?															
155	2030056	Was an annual SIR report submitted?															
156	2030030	Weekly manual tank gauging performed in accordance to the required specifications?															
157	2030057A	Did they notify of a possible release within 24 hours?															
158	2030057B	Was a copy of the release report submitted within 10 days?															
159	2030057C	Were records inspected for errors and the UST system physically inspected within 24 hours?															
160	2030057D	Were meters recalibrated within 48 hours of receipt of report?															
161	2030058A	Were measurements taken daily (SIR)?															
162	2030058B	Was monthly inventory calculated(SIR)?															
163	2030058C	Is the system capable of detecting a 0.2 gph release(SIR)?															
164	2030058D	Was a tank integrity test conducted every two years(SIR)?															
165	2030058E	Was piping test conducted within 15 days of receipt of two successive SIR reports which were inconclusive or which indicated a possible release(SIR)?															
166	2030058F	Were dispenser meters calibrated annually(SIR)?															
167	2060002	Automatic tank gauging/continuous in tank leak detection system installed/properly functioning?															
168	2060004A	Is UST corrosion protection installed?															
169	2060004B	Does field-installed cathodic protection meet the consensus standards?															

ADDITIONAL COMMENTS

170 SHAWN KHATIAK, PETROTECHS

171

172 ICC CA UST SVC. TECH. VMI # 1887

173 # 5246014 EXP. 1/26/15 EXP: 2/24/16

174

175 VR UST MONT. TECH

176 # A26157 EXP. 2/20/16

Receipt of a copy of this report acknowledged by: Fatima Rodriguez (PRINT NAME) Fatima Rodriguez (SIGNATURE)

Appl 7703

PERMIT APPLICATION SUPPLEMENT/NOTICE TO FILE
HAZARDOUS MATERIALS UNDERGROUND STORAGE PERMIT
Los Angeles County Department of Public Works
Waste Management Division
900 South Fremont Avenue
Alhambra, CA 91803-1331

Site # 1646

DUE DATE: _____

DPW USE ONLY
FILE # 1721
PERMIT # 77704
P/C CODE 29
SIC CODE _____
STATE ID # _____
TGP 57 TGC 84

This form must accompany all tank permit applications to operate underground storage tanks
** *See instructions on back of this form* **

IF THERE ARE NO UNDERGROUND TANKS AT THIS FACILITY, GO TO PARTS F & G.

(A)
ROCKVIEW DAIRY
FACILITY NAME
10411 PRAIRIE AVE.
MAILING ADDRESS
LENNOX, CA. 90304
CITY STATE ZIPCODE
PRAIRIE AT 104th
FACILITY LOCATION

(B) Application is hereby made for a Hazardous Material Underground Storage Permit (***HMUSP***) to operate and maintain underground storage tanks within Los Angeles County jurisdiction.

NEW PERMIT ☒ **EXISTING PERMIT RENEWAL** ☐

Existing Permit Number _____
Number of tanks at facility 2

(C) Assessor parcel identification (obtain from property tax bill):

Map Book Number 15 Page Number 50 and 51 Parcel Number 4010 [redacted]

(D) This supplement must be accompanied by:

[1] One copy of state form **"A"**, facility/site information, for each site.
[2] One copy of state form **"B"**, tank permit application information, for each tank.
[3] Leak Detection Program (***LDP***) and Tank Monitoring Program (***TMP***) proposals.
[4] ***HMUSP*** application fee (Complete Part E).

(E) Hazardous Materials Underground Storage Permit (***HMUSP***) fee schedule:

The ***HMUSP*** application fee shall be the first annual permit maintenance fee.
Circle amount remitted.

NUMBER OF TANKS:	HMUSP (APPLICATION FEE)		ANNUAL PERMIT MAINTENANCE FEE		STATE SURCHARGE		TOTAL FEES DUE
1	$182	+	$128	+	$ 56	=	$366
2	$214	+	$150	+	$112	=	(circled) $476
3	$246	+	$172	+	$168	=	$586
4	$278	+	$194	+	$224	=	$696
5	$310	+	$216	+	$280	=	$806
6 or more tanks	$150 + $32 per tank	+	$106 + $22 per tank	+	$56 per tank	=	_____

MAKE CHECKS PAYABLE TO: "L. A. COUNTY DEPARTMENT OF PUBLIC WORKS"

(F) Facilities claiming an exemption to regulation must complete this section:

☐ There are no underground storage tanks within this facility.
☐ Final interceptor(s) regulated under industrial waste Permit No._____ .
☐ Underground containers within this facility are used only for emergency spill containment for above ground storage tanks.
☐ Other (*attach a written statement*).

(G) All persons filing this form must complete this section:

Signature Rajai Kurd Title OWNER

Printed Name RAJAI KURD Date 11.2.93

INSTRUCTIONS:

Hazardous Materials Underground Storage Permit (***HMUSP***)
Application Supplement

Do not use this form for closure or transfer of an existing *HMUSP*, a new construction plan check, to add an unregistered tank to an existing *HMUSP*, or an additional approval.

(A) Facility name, mailing address and facility address on new permit applications must correspond with information on Part I of the State Form **"A"**, Facility/Site Information. Please correct mailing label information if affixed.

(B) This application supplement is to be used for application to operate and maintain existing tanks located within the jurisdiction of the Department of Public Works. Facilities located within the corporate limits of the cities of Burbank, Glendale, Long Beach, Los Angeles, Pasadena, San Fernando, Santa Monica, Torrance and Vernon should contact the respective local agencies directly for permit information. Permit renewal is authorized only if no ownership change has occurred. Specify the number of tanks at the facility.

(C) Assessor parcel identification is required for new permit applications only.

(D) The applicant is responsible for completing ***all*** information requested on State Forms **"A"** and **"B"**. The Department of Public Works Underground Tank Inspector will not fill out these forms for you. This application is due by the date indicated. If you are unable to submit your ***LDP/TMP*** by the due date, a Provisional ***HMUSP*** will be issued granting up to 90 days to complete your submittal. Evidence of safe storage must be submitted with this application to qualify for a provisional ***HMUSP***.

(E) The total fees to accompany this application represent the ***HMUSP*** application fee, the first annual ***HMUSP*** maintenance fee plus the State surcharge. Future annual ***HMUSP maintenance fees*** will be payable upon billing by the Department of Public Works.

(F) Persons that have been notified to file for a ***HMUSP*** and do not store any hazardous materials underground should check the appropriate box and return this form to avoid any unnecessary follow-up mailings.

The storage of hazardous waste in an underground tank where the specific tank is named in hazardous waste facility permit issued by the California Department of Health Services is not subject to the ***HMUSP*** requirements. Owners of such facilities must furnish a copy of the State permit for facilities where this exclusion is requested.

<u>Final</u> interceptors in industrial waste pretreatment systems, catch basins, refinery pipelines, lagoons, storm drains, oil field gathering lines, well cellars, above ground storage tank spill containment, unlined pits or sumps, and piping not directly associated with a permitted facility are not subject to a ***HMUSP***. *Claims for exemption are subject to verification.*

(G) This ***HMUSP*** application supplement and each State **"A"** or **"B"** must be signed by:

1) A principal executive officer at the level of vice-president or by an authorized representative. The representative must be responsible for the overall operation of the facility where the tank(s) are located.
2) A general partner proprietor.
3) A principal executive officer, ranking elected official or authorized representative of a public agency.

STATE OF CALIFORNIA
STATE WATER RESOURCES CONTROL BOARD

UNDERGROUND STORAGE TANK PERMIT APPLICATION - FORM A

COMPLETE THIS FORM FOR EACH FACILITY/SITE

MARK ONLY ONE ITEM: [X] 1 NEW PERMIT [ ] 2 INTERIM PERMIT [ ] 3 RENEWAL PERMIT [ ] 4 AMENDED PERMIT [ ] 5 CHANGE OF INFORMATION [ ] 6 TEMPORARY SITE CLOSURE [ ] 7 PERMANENTLY CLOSED SITE

I. FACILITY/SITE INFORMATION & ADDRESS - (MUST BE COMPLETED)

DBA OR FACILITY NAME	NAME OF OPERATOR	
ROCKVIEW DAIRY	NAKHLE ABU MUHOR	
ADDRESS	NEAREST CROSS STREET	PARCEL # (OPTIONAL)
10411 PRAIRIE AVE.	104th	
CITY NAME	STATE / ZIP CODE	SITE PHONE # WITH AREA CODE
LENNOX	CA 90304	310 672 59 59

✓ BOX TO INDICATE: [ ] CORPORATION [X] INDIVIDUAL [ ] PARTNERSHIP [ ] LOCAL-AGENCY [ ] COUNTY-AGENCY [ ] STATE-AGENCY [ ] FEDERAL-AGENCY

TYPE OF BUSINESS	✓ IF INDIAN RESERVATION OR TRUST LANDS	# OF TANKS AT SITE	E. P. A. I. D. # (optional)
[ ] 1 GAS STATION [ ] 2 DISTRIBUTOR [ ] 3 FARM [ ] 4 PROCESSOR [X] 5 OTHER	[ ]	2	

EMERGENCY CONTACT PERSON (PRIMARY)		EMERGENCY CONTACT PERSON (SECONDARY) - optional	
DAYS: NAME (LAST, FIRST)	PHONE # WITH AREA CODE	DAYS: NAME (LAST, FIRST)	PHONE # WITH AREA CODE
RAJAI KURD	714/720 90 24	NAKHLE ABU MOHOR	310 672 5959
NIGHTS: NAME (LAST, FIRST)	PHONE # WITH AREA CODE	NIGHTS: NAME (LAST, FIRST)	PHONE # WITH AREA CODE
		ABU MUHOR	310-544 16 73

II. PROPERTY OWNER INFORMATION - (MUST BE COMPLETED)

NAME	CARE OF ADDRESS INFORMATION		
RAJAI O. KURD			
MAILING OR STREET ADDRESS	✓ box to indicate: [X] INDIVIDUAL [ ] LOCAL-AGENCY [ ] STATE-AGENCY [ ] CORPORATION [ ] PARTNERSHIP [ ] COUNTY-AGENCY [ ] FEDERAL-AGENCY		
P.O.BOX 7176			
CITY NAME	STATE	ZIP CODE	PHONE # WITH AREA CODE
NEWPORT BEACH, CA. 92658			

III. TANK OWNER INFORMATION - (MUST BE COMPLETED)

NAME OF OWNER	CARE OF ADDRESS INFORMATION		
SAME ABOVE			
MAILING OR STREET ADDRESS	✓ box to indicate: [ ] INDIVIDUAL [ ] LOCAL-AGENCY [ ] STATE-AGENCY [ ] CORPORATION [ ] PARTNERSHIP [ ] COUNTY-AGENCY [ ] FEDERAL-AGENCY		
CITY NAME	STATE	ZIP CODE	PHONE # WITH AREA CODE

IV. BOARD OF EQUALIZATION UST STORAGE FEE ACCOUNT NUMBER - Call (916) 323-9555 if questions arise.

TY (TK) HQ 44 - [ ][ ][ ][ ][ ][ ]

V. PETROLEUM UST FINANCIAL RESPONSIBILITY - (MUST BE COMPLETED) – IDENTIFY THE METHOD(S) USED

✓ box to indicate: [X] 1 SELF-INSURED [ ] 2 GUARANTEE [ ] 3 INSURANCE [ ] 4 SURETY BOND [ ] 5 LETTER OF CREDIT [ ] 6 EXEMPTION [ ] 99 OTHER

VI. LEGAL NOTIFICATION AND BILLING ADDRESS

Legal notification and billing will be sent to the tank owner unless box I or II is checked.

CHECK ONE BOX INDICATING WHICH ABOVE ADDRESS SHOULD BE USED FOR LEGAL NOTIFICATIONS AND BILLING: I. [ ] II. [X] III. [ ]

THIS FORM HAS BEEN COMPLETED UNDER PENALTY OF PERJURY, AND TO THE BEST OF MY KNOWLEDGE, IS TRUE AND CORRECT

APPLICANT'S NAME (PRINTED & SIGNATURE)	APPLICANT'S TITLE	DATE MONTH/DAY/YEAR
RAJAI	OWNER	11.2.93

LOCAL AGENCY USE ONLY

COUNTY #	JURISDICTION #	FACILITY #
19	000	17211

LOCATION CODE - *OPTIONAL*	CENSUS TRACT # - *OPTIONAL*	SUPVISOR - DISTRICT CODE - *OPTIONAL*

THIS FORM MUST BE ACCOMPANIED BY AT LEAST (1) OR MORE PERMIT APPLICATION - FORM B, UNLESS THIS IS A CHANGE OF SITE INFORMATION ONLY.

FORM A (12-91) FILE THIS FORM WITH THE LOCAL AGENCY IMPLEMENTING THE UNDERGROUND STORAGE TANK REGULATIONS

FOR0033A-R6

STATE OF CALIFORNIA
STATE WATER RESOURCES CONTROL BOARD

UNDERGROUND STORAGE TANK PERMIT APPLICATION - FORM B

COMPLETE A SEPARATE FORM FOR EACH TANK SYSTEM.

MARK ONLY ONE ITEM: [X] 1 NEW PERMIT [ ] 2 INTERIM PERMIT [ ] 3 RENEWAL PERMIT [ ] 4 AMENDED PERMIT [ ] 5 CHANGE OF INFORMATION [ ] 6 TEMPORARY TANK CLOSURE [ ] 7 PERMANENTLY CLOSED ON SITE [ ] 8 TANK REMOVED

DBA OR FACILITY NAME WHERE TANK IS INSTALLED:

I. TANK DESCRIPTION

COMPLETE ALL ITEMS -- SPECIFY IF UNKNOWN

A. OWNER'S TANK I. D. # 1

B. MANUFACTURED BY:

C. DATE INSTALLED (MO/DAY/YEAR)

D. TANK CAPACITY IN GALLONS: 6000 gal APPROX.

II. TANK CONTENTS

IF A-1 IS MARKED, COMPLETE ITEM C.

A. [ ] 1 MOTOR VEHICLE FUEL [ ] 2 PETROLEUM [ ] 3 CHEMICAL PRODUCT [ ] 4 OIL [X] 80 EMPTY [ ] 95 UNKNOWN

B. [ ] 1 PRODUCT [ ] 2 WASTE

C. [X] 1a REGULAR UNLEADED [ ] 1b PREMIUM UNLEADED [ ] 2 LEADED [ ] 3 DIESEL [ ] 4 GASAHOL [ ] 5 JET FUEL [ ] 99 OTHER (DESCRIBE IN ITEM D. BELOW) [ ] 6 AVIATION GAS [ ] 7 METHANOL

D. IF (A.1) IS NOT MARKED, ENTER NAME OF SUBSTANCE STORED

C. A. S. # :

III. TANK CONSTRUCTION

MARK ONE ITEM ONLY IN BOXES A, B, AND C, AND ALL THAT APPLIES IN BOX D AND E

A. TYPE OF SYSTEM: [ ] 1 DOUBLE WALL [ ] 2 SINGLE WALL [ ] 3 SINGLE WALL WITH EXTERIOR LINER [ ] 4 SECONDARY CONTAINMENT (VAULTED TANK) [X] 95 UNKNOWN [ ] 99 OTHER

B. TANK MATERIAL (Primary Tank): [ ] 1 BARE STEEL [ ] 2 STAINLESS STEEL [ ] 3 FIBERGLASS [ ] 4 STEEL CLAD W/ FIBERGLASS REINFORCED PLASTIC [ ] 5 CONCRETE [ ] 6 POLYVINYL CHLORIDE [ ] 7 ALUMINUM [ ] 8 100% METHANOL COMPATIBLE W/FRP [ ] 9 BRONZE [ ] 10 GALVANIZED STEEL [X] 95 UNKNOWN [ ] 99 OTHER

C. INTERIOR LINING: [ ] 1 RUBBER LINED [ ] 2 ALKYD LINING [ ] 3 EPOXY LINING [ ] 4 PHENOLIC LINING [ ] 5 GLASS LINING [ ] 6 UNLINED [X] 95 UNKNOWN [ ] 99 OTHER

IS LINING MATERIAL COMPATIBLE WITH 100% METHANOL ? YES ___ NO ___

D. CORROSION PROTECTION: [ ] 1 POLYETHYLENE WRAP [ ] 2 COATING [ ] 3 VINYL WRAP [ ] 4 FIBERGLASS REINFORCED PLASTIC [ ] 5 CATHODIC PROTECTION [ ] 91 NONE [X] 95 UNKNOWN [ ] 99 OTHER

E. SPILL AND OVERFILL: SPILL CONTAINMENT INSTALLED (YEAR) _____ OVERFILL PREVENTION EQUIPMENT INSTALLED (YEAR) _____

IV. PIPING INFORMATION

CIRCLE A IF ABOVE GROUND OR U IF UNDERGROUND, BOTH IF APPLICABLE

A. SYSTEM TYPE: A U 1 SUCTION A U 2 PRESSURE A U 3 GRAVITY A U 99 OTHER

B. CONSTRUCTION: A U 1 SINGLE WALL A U 2 DOUBLE WALL A U 3 LINED TRENCH A U 95 UNKNOWN [X] A U 99 OTHER

C. MATERIAL AND CORROSION PROTECTION: A U 1 BARE STEEL A U 2 STAINLESS STEEL A U 3 POLYVINYL CHLORIDE (PVC) A U 4 FIBERGLASS PIPE A U 5 ALUMINUM A U 6 CONCRETE A U 7 STEEL W/ COATING A U 8 100% METHANOL COMPATIBLE W/FRP A U 9 GALVANIZED STEEL A U 10 CATHODIC PROTECTION A U 95 UNKNOWN [X] A U 99 OTHER

D. LEAK DETECTION: [ ] 1 AUTOMATIC LINE LEAK DETECTOR [ ] 2 LINE TIGHTNESS TESTING [ ] 3 INTERSTITIAL MONITORING [ ] 99 OTHER

V. TANK LEAK DETECTION

[ ] 1 VISUAL CHECK [ ] 2 INVENTORY RECONCILIATION [ ] 3 VADOZE MONITORING [ ] 4 AUTOMATIC TANK GAUGING [ ] 5 GROUND WATER MONITORING [ ] 6 TANK TESTING [ ] 7 INTERSTITIAL MONITORING [ ] 91 NONE [X] 95 UNKNOWN [ ] 99 OTHER

VI. TANK CLOSURE INFORMATION

1. ESTIMATED DATE LAST USED (MO/DAY/YR) 1984

2. ESTIMATED QUANTITY OF SUBSTANCE REMAINING _____ GALLONS

3. WAS TANK FILLED WITH INERT MATERIAL ? YES [ ] NO [X]

THIS FORM HAS BEEN COMPLETED UNDER PENALTY OF PERJURY, AND TO THE BEST OF MY KNOWLEDGE, IS TRUE AND CORRECT

APPLICANT'S NAME (PRINTED & SIGNATURE) Ray R.

DATE 11.2.93

LOCAL AGENCY USE ONLY

THE STATE I.D. NUMBER IS COMPOSED OF THE FOUR NUMBERS BELOW

STATE I.D.#	COUNTY #	JURISDICTION #	FACILITY #	TANK #
	19	000	1721	1

PERMIT NUMBER 77704

PERMIT APPROVED BY/DATE RVI 11/2/93

PERMIT EXPIRATION DATE

THIS FORM MUST BE ACCOMPANIED BY A PERMIT APPLICATION - FORM A, UNLESS A CURRENT FORM A HAS BEEN FILED.

FILE THIS FORM WITH THE LOCAL AGENCY IMPLEMENTING THE UNDERGROUND STORAGE TANK REGULATIONS

INSTRUCTIONS FOR COMPLETING FORM "B"

GENERAL INSTRUCTIONS:

1. One FORM "B" shall be completed for each tank for all **NEW PERMITS, PERMIT CHANGES, REMOVALS** and/or any other **TANK INFORMATION CHANGE.**
2. This form should be completed by either the **PERMIT APPLICANT** or the **LOCAL AGENCY UNDERGROUND TANK INSPECTOR.**
3. Please type or print clearly all requested information.
4. Use a hard point writing instrument, you are making 3 copies.

TOP OF FORM: "MARK ONLY ONE ITEM"

1. Mark an (X) in the box next to the item that best describes the reason the form is being completed.
2. Indicate the DBA or Facility name where the tank is installed.

I. TANK DESCRIPTION - COMPLETE ALL ITEMS - IF UNKNOWN - SO SPECIFY

A. Indicate owners tank ID # - If there is a tank number that is used by the owner to identify the tank (ex. AB70789).
B. Indicate the name of the company that manufactured the tank (ex. ACME TANK MFG.).
C. Indicate the year the tank was installed (ex. 1987).
D. Indicate the tank capacity in gallons (ex. 25,000 or 10,000 etc.).

II. TANK CONTENTS

A. 1. If MOTOR VEHICLE FUEL, check box 1 and complete items B & C.
2. If not MOTOR VEHICLE FUEL, check the appropriate box in section A and complete items B & D.
B. Check the appropriate box.
C. Check the type of MOTOR VEHICLE FUEL (if box 1 is checked in A).
D. Print the chemical name of the hazardous substance stored in the tank and the C.A.S.#. (Chemical Abstract Service number), if box 1 is NOT checked in A.

III. TANK CONSTRUCTION - MARK ONE ITEM ONLY IN BOX A, B, C & D

1. Check only one item in TYPE OF SYSTEM, TANK MATERIAL, INTERIOR LINING and CORROSION PROTECTION.
2. If OTHER, print in the space provided.

IV. PIPING INFORMATION

1. Circle **A** if above ground; circle **U** if underground; and circle both if applicable.
2. If UNKNOWN, circle; or if OTHER, print in space provided.
3. Indicate the LEAK DETECTION system(s) used to comply with the monitoring requirement for the piping.

V. TANK LEAK DETECTION

1. Indicate the LEAK DETECTION system(s) used to comply with the monitoring requirements for the tank.

VI. INFORMATION ON TANK PERMANENTLY CLOSED IN PLACE

1. ESTIMATED DATE LAST USED - MONTH/YEAR (January, 1988 or 01/88).
2. ESTIMATED QUANTITY of HAZARDOUS SUBSTANCE remaining in the tank (in Gallons).
3. WAS TANK FILLED WITH INERT MATERIAL? Check 'Yes' or 'NO'.

APPLICANT MUST SIGN AND DATE THE FORM AS INDICATED.

INSTRUCTION FOR THE LOCAL AGENCIES

The state underground storage tank identification number is composed of the two digit county number, the three digit jurisdiction number, the six digit facility number and the six digit tank number. The county and jurisdiction numbers are predetermined and can be obtained by calling the State Board (916)739-2421. The facility number must be the same as shown in form "A". The tank number may be assigned by the local agency; however, this number must be numerical and cannot contain an alphabet. If the local agency prefers the State Board to assign the tank number, please leave it blank.

IT IS THE RESPONSIBILITY OF THE LOCAL AGENCY THAT INSPECTS THE FACILITY TO VERIFY THE ACCURACY OF THE INFORMATION. THE LOCAL AGENCY IS RESPONSIBLE FOR THE COMPLETION OF THE "LOCAL AGENCY USE ONLY" INFORMATION BOX AND FOR FORWARDING ONE FORM "A" AND ASSOCIATED FORM "B"(s) TO THE FOLLOWING ADDRESS.

STATE OF CALIFORNIA
STATE WATER RESOURCES CONTROL BOARD
C/O S.W.E.E.P.S.
DATA PROCESSING CENTER
P.O. BOX 527
PARAMOUNT, CA 90723

STATE OF CALIFORNIA
STATE WATER RESOURCES CONTROL BOARD

UNDERGROUND STORAGE TANK PERMIT APPLICATION - FORM B

COMPLETE A SEPARATE FORM FOR EACH TANK SYSTEM.

MARK ONE ITEM: [X] 1 NEW PERMIT [ ] 2 INTERIM PERMIT [ ] 3 RENEWAL PERMIT [ ] 4 AMENDED PERMIT [ ] 5 CHANGE OF INFORMATION [ ] 6 TEMPORARY TANK CLOSURE [ ] 7 PERMANENTLY CLOSED ON SITE [ ] 8 TANK REMOVED

DBA OR FACILITY NAME WHERE TANK IS INSTALLED:

I. TANK DESCRIPTION

COMPLETE ALL ITEMS -- SPECIFY IF UNKNOWN

A. OWNER'S TANK I. D. # 2

B. MANUFACTURED BY:

C. DATE INSTALLED (MO/DAY/YEAR)

D. TANK CAPACITY IN GALLONS: 6000 gals APROX.

II. TANK CONTENTS

IF A-1 IS MARKED, COMPLETE ITEM C.

A. [ ] 1 MOTOR VEHICLE FUEL [ ] 4 OIL [ ] 2 PETROLEUM [X] 80 EMPTY [ ] 3 CHEMICAL PRODUCT [ ] 95 UNKNOWN

B. [ ] 1 PRODUCT [ ] 2 WASTE

C. [ ] 1a REGULAR UNLEADED [ ] 1b PREMIUM UNLEADED [ ] 2 LEADED [ ] 3 DIESEL [ ] 4 GASAHOL [ ] 5 JET FUEL [ ] 6 AVIATION GAS [ ] 7 METHANOL [ ] 99 OTHER (DESCRIBE IN ITEM D. BELOW)

D. IF (A.1) IS NOT MARKED, ENTER NAME OF SUBSTANCE STORED

C. A. S. # :

III. TANK CONSTRUCTION

MARK ONE ITEM ONLY IN BOXES A, B, AND C, AND ALL THAT APPLIES IN BOX D AND E

A. TYPE OF SYSTEM: [ ] 1 DOUBLE WALL U/N [ ] 2 SINGLE WALL [ ] 3 SINGLE WALL WITH EXTERIOR LINER [ ] 4 SECONDARY CONTAINMENT (VAULTED TANK) [X] 95 UNKNOWN [ ] 99 OTHER

B. TANK MATERIAL (Primary Tank): [ ] 1 BARE STEEL [ ] 2 STAINLESS STEEL [ ] 3 FIBERGLASS [ ] 4 STEEL CLAD W/ FIBERGLASS REINFORCED PLASTIC [ ] 5 CONCRETE U/N [ ] 6 POLYVINYL CHLORIDE [ ] 7 ALUMINUM [ ] 8 100% METHANOL COMPATIBLE W/FRP [ ] 9 BRONZE [ ] 10 GALVANIZED STEEL [X] 95 UNKNOWN [ ] 99 OTHER

C. INTERIOR LINING: [ ] 1 RUBBER LINED U/N [ ] 2 ALKYD LINING [ ] 3 EPOXY LINING [ ] 4 PHENOLIC LINING [ ] 5 GLASS LINING [ ] 6 UNLINED [X] 95 UNKNOWN [ ] 99 OTHER

IS LINING MATERIAL COMPATIBLE WITH 100% METHANOL? YES ___ NO ___

D. CORROSION PROTECTION: [ ] 1 POLYETHYLENE WRAP [ ] 2 COATING [ ] 3 VINYL WRAP [ ] 4 FIBERGLASS REINFORCED PLASTIC [ ] 5 CATHODIC PROTECTION [ ] 91 NONE [X] 95 UNKNOWN [ ] 99 OTHER

E. SPILL AND OVERFILL: SPILL CONTAINMENT INSTALLED (YEAR) _____ OVERFILL PREVENTION EQUIPMENT INSTALLED (YEAR) _____

IV. PIPING INFORMATION

CIRCLE A IF ABOVE GROUND OR U IF UNDERGROUND, BOTH IF APPLICABLE

A. SYSTEM TYPE: A U 1 SUCTION A U 2 PRESSURE A U 3 GRAVITY A U 99 OTHER

B. CONSTRUCTION: A U 1 SINGLE WALL A U 2 DOUBLE WALL A U 3 LINED TRENCH A U 95 UNKNOWN X A U 99 OTHER

C. MATERIAL AND CORROSION PROTECTION: A U 1 BARE STEEL A U 2 STAINLESS STEEL A U 3 POLYVINYL CHLORIDE (PVC) A U 4 FIBERGLASS PIPE A U 5 ALUMINUM A U 6 CONCRETE A U 7 STEEL W/ COATING A U 8 100% METHANOL COMPATIBLE W/FRP A U 9 GALVANIZED STEEL A U 10 CATHODIC PROTECTION A U 95 UNKNOWN X A U 99 OTHER

D. LEAK DETECTION: [ ] 1 AUTOMATIC LINE LEAK DETECTOR [ ] 2 LINE TIGHTNESS TESTING [ ] 3 INTERSTITIAL MONITORING [ ] 99 OTHER

V. TANK LEAK DETECTION

[ ] 1 VISUAL CHECK [ ] 2 INVENTORY RECONCILIATION [ ] 3 VADOZE MONITORING [ ] 4 AUTOMATIC TANK GAUGING [ ] 5 GROUND WATER MONITORING [ ] 6 TANK TESTING [ ] 7 INTERSTITIAL MONITORING [ ] 91 NONE [X] 95 UNKNOWN [ ] 99 OTHER

VI. TANK CLOSURE INFORMATION

1. ESTIMATED DATE LAST USED (MO/DAY/YR): 1984

2. ESTIMATED QUANTITY OF SUBSTANCE REMAINING _____ GALLONS

3. WAS TANK FILLED WITH INERT MATERIAL? YES [ ] NO [X]

THIS FORM HAS BEEN COMPLETED UNDER PENALTY OF PERJURY, AND TO THE BEST OF MY KNOWLEDGE, IS TRUE AND CORRECT

APPLICANT'S NAME (PRINTED & SIGNATURE): Ray K.

DATE: 11.2.93

LOCAL AGENCY USE ONLY

THE STATE I.D. NUMBER IS COMPOSED OF THE FOUR NUMBERS BELOW

STATE I.D.#: COUNTY # 19 JURISDICTION # 000 FACILITY # 1721 TANK # 2

PERMIT NUMBER 77704 PERMIT APPROVED BY/DATE RVI / 11/2/93 PERMIT EXPIRATION DATE

THIS FORM MUST BE ACCOMPANIED BY A PERMIT APPLICATION - FORM A, UNLESS A CURRENT FORM A HAS BEEN FILED.

FILE THIS FORM WITH THE LOCAL AGENCY IMPLEMENTING THE UNDERGROUND STORAGE TANK REGULATIONS

INSTRUCTIONS FOR COMPLETING FORM "B"

GENERAL INSTRUCTIONS:

1. One FORM "B" shall be completed for each tank for all **NEW PERMITS, PERMIT CHANGES, REMOVALS** and/or any other **TANK INFORMATION CHANGE.**
2. This form should be completed by either the **PERMIT APPLICANT** or the **LOCAL AGENCY UNDERGROUND TANK INSPECTOR.**
3. Please type or print clearly all requested information.
4. Use a hard point writing instrument, you are making 3 copies.

TOP OF FORM: "MARK ONLY ONE ITEM"

1. Mark an (X) in the box next to the item that best describes the reason the form is being completed.
2. Indicate the DBA or Facility name where the tank is installed.

I. TANK DESCRIPTION - COMPLETE ALL ITEMS - IF UNKNOWN - SO SPECIFY

A. Indicate owners tank ID # - If there is a tank number that is used by the owner to identify the tank (ex. AB70789).
B. Indicate the name of the company that **manu**factured the tank (ex. ACME TANK MFG.).
C. Indicate the year the tank was installed (ex. 1987).
D. Indicate the tank capacity in gallons (ex. 25,000 or 10,000 etc.).

II. TANK CONTENTS

A. 1. If MOTOR VEHICLE FUEL, check box 1 and complete items B & C.
   2. If not MOTOR VEHICLE FUEL, check the appropriate box in section A and complete items B & D.
B. Check the appropriate box.
C. Check the type of MOTOR VEHICLE FUEL (if box 1 is checked in A).
D. Print the chemical name of the hazardous substance stored in the tank and the C.A.S.#. (Chemical Abstract Service number), if box 1 is NOT checked in A.

III. TANK CONSTRUCTION - MARK ONE ITEM ONLY IN BOX A, B, C & D

1. Check only one item in TYPE OF SYSTEM, TANK MATERIAL, INTERIOR LINING and CORROSION PROTECTION.
2. If OTHER, print in the space provided.

IV. PIPING INFORMATION

1. Circle **A** if above ground; circle **U** if underground; and circle both if applicable.
2. If UNKNOWN, circle; or if OTHER, print in space provided.
3. Indicate the LEAK DETECTION system(s) used to comply with the monitoring requirement for the piping.

V. TANK LEAK DETECTION

1. Indicate the LEAK DETECTION system(s) used to comply with the monitoring requirements for the tank.

VI. INFORMATION ON TANK PERMANENTLY CLOSED IN PLACE

1. ESTIMATED DATE LAST USED - MONTH/YEAR (January, 1988 or 01/88).
2. ESTIMATED QUANTITY of HAZARDOUS SUBSTANCE remaining in the tank (in Gallons).
3. WAS TANK FILLED WITH INERT MATERIAL? Check 'Yes' or 'NO'.

APPLICANT MUST SIGN AND DATE THE FORM AS INDICATED.

INSTRUCTION FOR THE LOCAL AGENCIES

The state underground storage tank identification number is composed of the two digit county number, the three digit jurisdiction number, the six digit facility number and the six digit tank number. The county and jurisdiction numbers are predetermined and can be obtained by calling the State Board (916)739-2421. The facility number must be the same as shown in form "A". The tank number may be assigned by the local agency; however, this number must be numerical and cannot contain an alphabet. If the local agency prefers the State Board to assign the tank number, please leave it blank.

IT IS THE RESPONSIBILITY OF THE LOCAL AGENCY THAT INSPECTS THE FACILITY TO VERIFY THE ACCURACY OF THE INFORMATION. THE LOCAL AGENCY IS RESPONSIBLE FOR THE COMPLETION OF THE "LOCAL AGENCY USE ONLY" INFORMATION BOX AND FOR FORWARDING ONE FORM "A" AND ASSOCIATED FORM "B"(s) TO THE FOLLOWING ADDRESS.

STATE OF CALIFORNIA
STATE WATER RESOURCES CONTROL BOARD
C/O S.W.E.E.P.S.
DATA PROCESSING CENTER
P.O. BOX 527
PARAMOUNT, CA 90723

APPLICATION FOR CLOSURE
HAZARDOUS MATERIALS UNDERGROUND STORAGE
COUNTY OF LOS ANGELES-DEPARTMENT OF PUBLIC WORKS
WASTE MANAGEMENT DIVISION
900 S. FREMONT AVENUE
ALHAMBRA, CALIFORNIA 91803-1331

Permit 77709 B
File 1721 R/C 29
Fee $
Check [✓] Cash [ ]

OWNER: Name RAJAI KURD Phone 714-720-9024
Mailing Address 2907 CASSIA City NEWPORT BEACH State CA Zip

FACILITY:
Occupant Name ROCKVIEW DAIRY Phone 310-672-5959
Site Address 10411 PRAIRE AVE City LENNOX Zip 90304
Mailing Address City State Zip
Contact Person RAJAI KURD Title

CONTRACTOR [X], complete below: OWNER/OPERATOR AS CONTRACTOR [ ]
Name HEMC ENVIRONMENTAL MANAGEMENT CORP Phone 714-727-1217
State License No. 625488 Class A ASB HAZ C57

CLOSURE REQUESTED:
[X] PERMANENT, TANK REMOVAL (See Conditions A and C Attached)
How many underground tanks will remain after this closure? NONE
[ ] PERMANENT, CLOSURE IN PLACE (See Conditions A and D Attached)
[ ] TEMPORARY (See Conditions A and B Attached)

TANK DESCRIPTION: PLOT PLAN ATTACHED [ ] EXISTING HMUSP NO. 77704

Tank No.	Tank Mat'l	Age	Capacity	Materials Stored (Past/Present)
1	STEEL	18 YR	6,000 GAL.	GASOLINE (PAST)
2	STEEL	18 YR	6,000 GAL	GASOLINE (PAST)

COMPLETE THE FOLLOWING:

	YES	NO
Has an unauthorized release ever occurred at this site?	[ ]	[X]
Have structural repairs ever been made to these tanks?	[ ]	[X]
Will new underground tanks be installed after closure?	[ ]	[X]
Will any wells, including monitoring wells, be abandoned?	[ ]	[X]

NOTICE: CONTAMINATED TANKS AND RESIDUES THAT MAY BE LEFT IN TANKS TO BE CLOSED MAY BE A HAZARDOUS WASTE WHICH MUST BE TRANSPORTED AND DISPOSED OF PURSUANT TO CHAPTER 6.5, CALIFORNIA HEALTH & SAFETY CODE. FAILURE TO COMPLY MAY BE PROSECUTED AS A FELONY VIOLATION.

By signature below the applicant certifies that all statements and disclosures above are true and correct and that they have read and agree to abide by this permit and all conditions and limitations attached.

Applicant's Signature J Hannaney Date Nov 2, 93
(Print Name) JOSEPH HANNANEY Phone 7147271217
Owner [ ] Operator [ ] Contractor [ ]

TO BE COMPLETED BY THE DEPARTMENT OF PUBLIC WORKS

PURSUANT TO SECTION 11.80.070B, LOS ANGELES COUNTY CODE, PERMISSION IS HEREBY GRANTED TO PROCEED WITH THE CLOSURE DESCRIBED ABOVE SUBJECT TO THE ATTACHED CONDITIONS AND LIMITATIONS [X]. THIS PERMIT EXPIRES 180 DAYS FROM THE DATE BELOW.

T.A. TIDEMANSON
Director of Public Works

By [signature] Date 11-2-93

CLOSURE -- UNDERGROUND STORAGE TANKS

CONDITIONS A -- GENERAL

1. Closures shall be carried out such that all applicable regulations from the following agencies are complied with: Los Angeles County, Department of County Engineer - Facilities; Los Angeles County Fire Department, Fire Prevention Division or the appropriate City Fire Department; South Coast Air Quality Management District; and Los Angeles County Department of Health Services.

2. The County Engineer and Fire Departments shall be notified in advance of any closure in accordance with the following:

   a. Removal of tank shall require a three (3) business day advance notification.

   b. Permanent closure of a tank in place or a temporary closure shall require a 30 day written notification.

3. Consult current fee schedule for costs.

4. All abandoned wells shall be destroyed in such a way that they will not produce water or act as a channel for interchange of water, when such interchange may result in deterioration of the quality of water in any or all water bearing formations penetrated, or present a hazard to the safety and well-being of people and animals.

5. A well destruction permit issued by the Los Angeles Department of Health Services shall be required for all wells requiring a permit for their initial construction.

6. Well destruction shall be accomplished according to methods described in the latest "Water Well Standards: State of California" by the Department of Water Resources, contained in Bulletin 74-81, December 1981, or any other methods that will provide equivalent or better protection.

7. Plans for the decontamination of a facility shall be submitted to the County Engineer for approval no later than 30 days before the commencement of such operations. Other agencies having jurisdiction shall also be notified. These agencies include the California Regional Water Quality Board, the Los Angeles County Department of Health Services, and the South Coast Air Quality Management District.

8. Decontamination shall require the following, as a minimum:

   a. Cleaning operation shall be done under the supervision of persons who understand the hazardous potential of the original liquid stored and its components.

   b. The personnel shall be sufficiently skilled to safely carry out such operation.

   c. Contaminated materials removed from such facility shall be disposed of at legal point of discharge.

   d. The operation shall be carried out in a manner that will not endanger the health of the public and the environment.

CONDITIONS B -- TEMPORARY

1. All temporary closures shall be carried out as indicated in Los Angeles County Fire Department, Fire Prevention Division, Supplement #A -- Inspection Guide #6, "Abandonment or Removal of Underground Tanks," Part A and any other applicable Parts.

2. A temporary closure shall not exceed [illegible] days.

CONDITIONS C -- PERMANENT TANK(S) REMOVAL

1. All tank removals shall be carried out as indicated in Los Angeles County Fire Department, Fire Prevention Division, Supplement #A -- Inspection Guide #6, Part D and any other applicable Parts.

2. Owners/operators shall notify the Building Department having jurisdiction at the place of removal if a grading permit is necessary.

3. Removed tanks shall not be transported away from the site until an inspection to establish site integrity is carried by the County Engineer.

4. If an appointment has been arranged with a County Engineer Inspector to inspect the removal of a tank, the inspector will only wait at the site a reasonable amount of time (approximately one hour) after arriving for the removal to commence. Another closure fee may be charged if the inspector has to return to the site.

5. After inspection, tanks shall be transported to a legal disposal point.

6. If the tank has stored materials other than motor fuel, fuel oil or waste oil, site integrity shall be demonstrated using the soil sampling and analysis procedures described in CONDITIONS D below.

7. The site shall be backfilled and recompacted to a relative compaction of 90%.

CONDITIONS D -- PERMANENT

1. All permanent closures of tanks in place shall comply with Los Angeles County Fire Department, Fire Prevention Division, Supplement #A -- Inspection Guide #6, Parts B or C, and any other applicable Parts.

2. Owners/operators shall demonstrate part site integrity as follows:

   a. Test borings shall be slant drilled to intercept a point beneath the center of the tank, if possible. If slant drilling is not feasible, the test borings may be drilled vertically and the reason stated in the report in 2.h. below.

   b. For single tanks, a minimum of two test borings will be required, each located on opposite sides of the tank along the major axis of the tank.

   c. For multiple tanks, as a minimum, borings shall be placed at 20 foot intervals around the tank cluster. The actual number and location of borings shall be evaluated on a case-by-case basis. Tanks separated by 20 feet or more shall be considered single tanks for the purposes of test location and placement.

   d. Soil samples shall be taken at depths of 5, 10, 20, 30 and 40 feet below grade level.

   e. A Shelby Tube or a Modified California Sampler shall be utilized for taking all soil samples.

   f. Soil samples shall be capped immediately with teflon or aluminum.

   g. Soil samples shall not be extruded in the field but are to be immediately placed in a refrigerated ice chest and transported to a state certified laboratory for analysis, using suitable methods.

   h. A report containing the results of the above analysis shall be submitted to the County Engineer.

3. If the soil analysis in 2. above indicates the presence of contaminants, the County Engineer shall require a site investigation as described in Chapter V of the County's "Underground Storage of Hazardous Materials -- Guidelines."

4. A report shall be submitted to the County Engineer containing

NOTICE TO CLOSURE PERMIT APPLICANTS

The South Coast Air Quality Management District (SCAQMD) has adopted Rule 1166 regulating emissions of Volatile Organic Compounds (VOC) from decontamination of soil effective August 6, 1988.

In addition to the requirements of your Closure Permit, persons excavating any underground storage tank that previously contained VOC's must:

- Notify the SCAQMD Executive Officer by telephone at (310) 403-6000 24 hours prior to tank excavation. 1166(c)(1)(A)
- Monitor the excavated material during the excavation for VOC contamination. 1166(c)(1)(B)
- When VOC contamination is detected:
  * Cease excavation
  * Cover the contaminated soil until implementation of approved mitigation measures. 1166(c)(1)(C)
  * Notify the SCAQMD Executive Officer at (714) 396-2000 within 24 hours of detection of VOC contaminated soil. 1166(c)(2)(A)
- A person shall not engage in or allow any on-site or off-site spreading of VOC contaminated soil which results in uncontrolled evaporation of VOC to the atmosphere. 1166(c)(3)

Exemptions

- Treatment of less than one (1) cubic yard of contaminated soil. 1166(d)(1)(A)
- Decontamination of soil containing organic compounds that have initial boiling point of 302°F or greater, Reid Vapor Pressure less than 80mm Hg or Absolute Vapor Pressure less than 36mm Hg at 20°C. 1166(d)(1)(B),(F)
- Removal of soil for sampling purposes pursuant to EPA methods. 1166(d)(1)(C)
- Accidental spillage of five (5) gallons or less of VOC. 1166(d)(1)(D)
- Documentation of soil which is contaminated through natural seepage of VOC from oil and gas wells or other natural sources. 1166(d)(1)(E)

SPECIFIC QUESTIONS ON RULE 1166 SHOULD BE REFERRED TO THE SOUTH COAST AIR QUALITY MANAGEMENT DISTRICT (909) 396-2000

DEPARTMENT OF PUBLIC WORKS
CLOSURE PERMIT
SOIL SAMPLING REQUIREMENTS FOR TANK REMOVALS
VOLATILE, SEMI-VOLATILE AND EXTREMELY HAZARDOUS MATERIALS

These requirements are in addition to those specified on the Closure Permit or supplemental forms.

Site integrity shall be demonstrated as indicated below prior to tank removals where the tank presently or previously contained either 1) a volatile or semi-volatile priority pollutant as defined by the Federal Register, Vol. 44, No. 233, December 3, 1979, (Revised 1981), or 2) any material which, as a waste, would be considered an extremely hazardous waste as defined by Title 22, California Administrative Code, Section 66680.

It is the Owners/operators responsibility to insure tanks are not excavated until site integrity has been determined and that all applicable safety measures are taken to protect all personnel at the removal site from exposure to hazardous materials. Owners/operators shall demonstrate site integrity as follows:

1. Test borings shall be slant drilled to intercept a point beneath the center of the tank, if possible. If slant drilling is not feasible, the test borings may be drilled vertically and the reason stated in the closure report.

2. For single tanks, a minimum of two test borings will be required, each located on opposite sides of both the major and the minor axis of the tank. The borings shall be as close as practicable to the tank.

3. For multiple tanks, as a minimum, borings shall be placed at 20 foot intervals around the tank cluster. The actual number and location of borings shall be evaluated on a case-by-case basis. Tanks separated by 20 feet or more shall be considered single tanks for the purpose of boring location and placement.

4. Samples shall be obtained under the direct supervision of a California Certified Engineering Geologist, California Registered Geologist or California Registered Civil Engineer with sufficient experience in soils.

5. Soil samples shall be obtained at depths of 5, 10, 20, 30 and 40 feet below grade level.

6. A Shelby Tube or a Modified California Sampler shall be utilized for obtaining all soil samples.

7. Soil samples shall be capped immediately with teflon or aluminum foil.

8. Soil samples shall not be extruded in the field but are to be immediately placed in a refrigerated ice chest and transported to a State certified laboratory for analysis, using suitable methods.

9. If groundwater is encountered during sampling, a groundwater monitoring well shall be established at the most downgradient sampling point. The well shall be properly developed and a groundwater sample shall be obtained. and analyzed.

10. All soil samples obtained shall be discrete, undisturbed, sealed and unexposed prior to analysis. The method used to obtain the samples and the date of sampling shall be included in the final report. Samples submitted for laboratory analysis are not to be used for field screening.

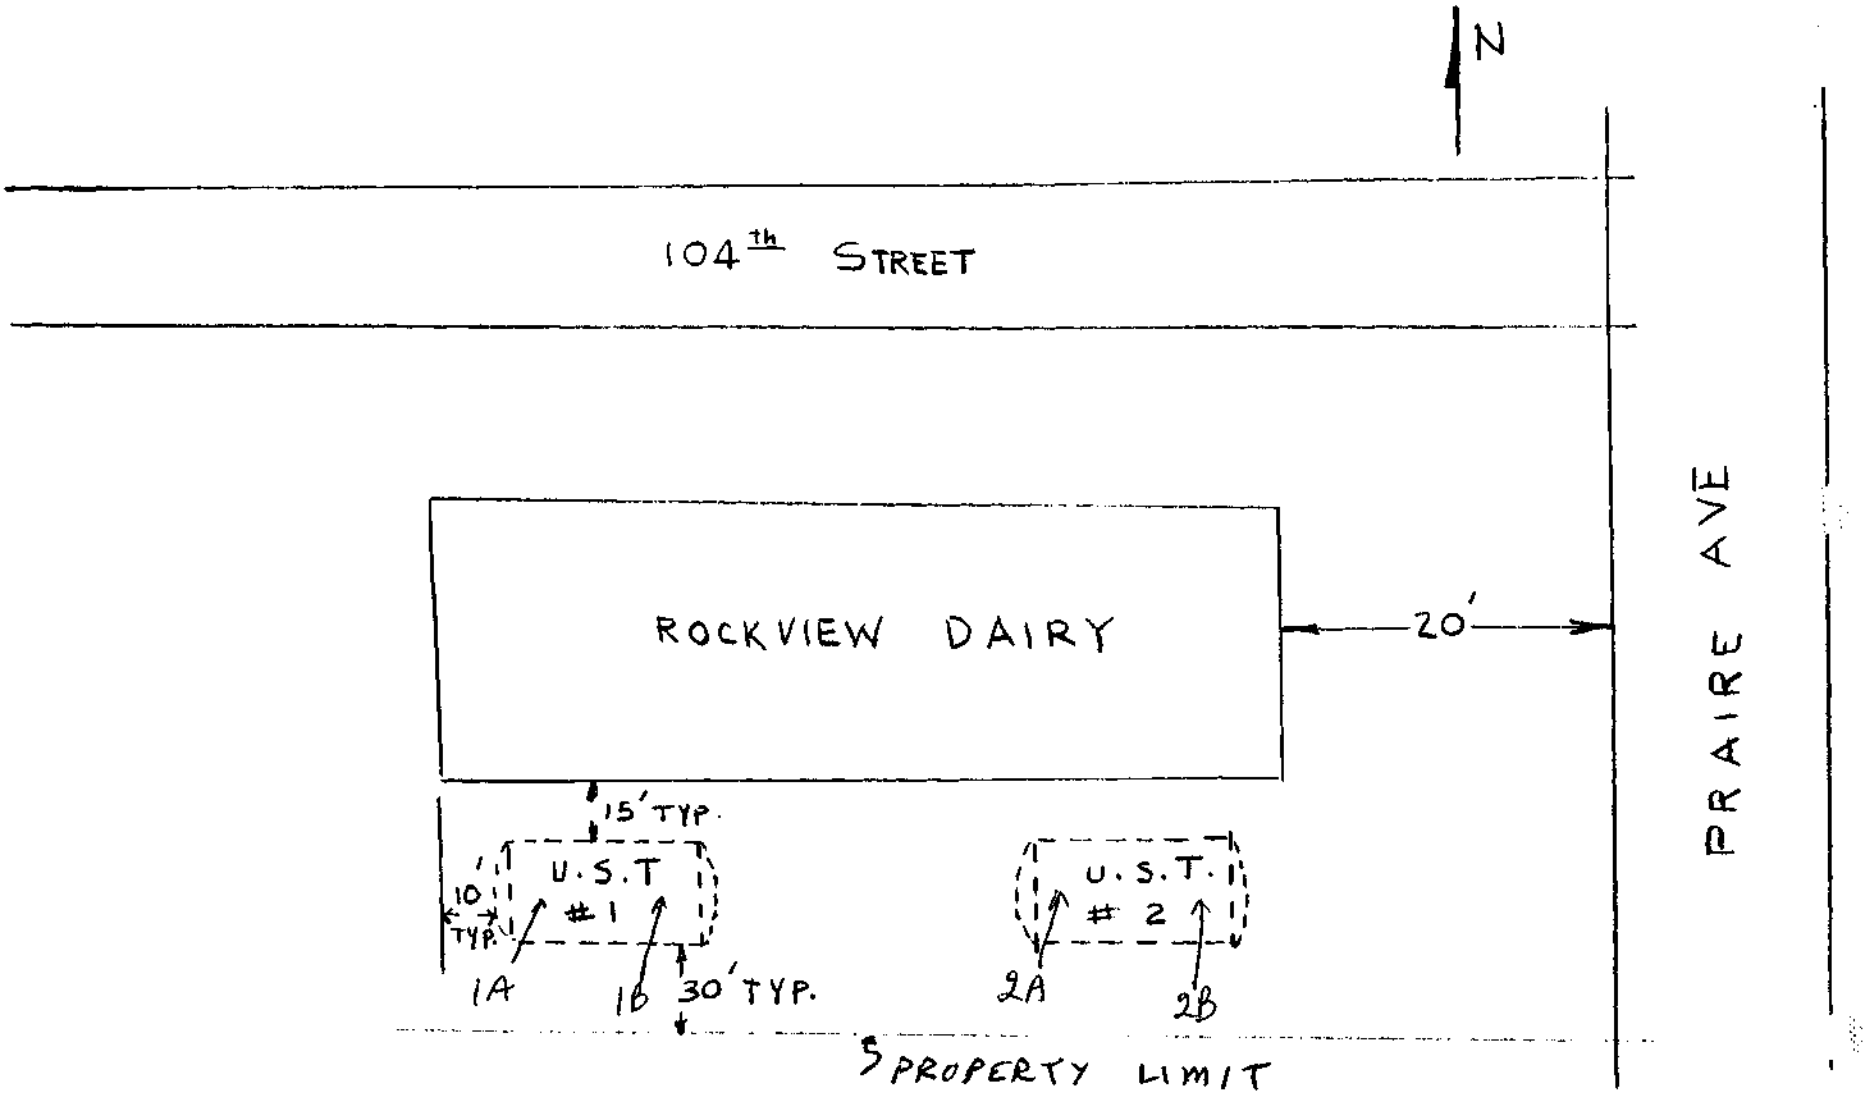

TANKS: TWO 6,000 GALLON

REGISTERED PROFESSIONAL ENGINEER
JIVRAN JOSEPH HANNANEY
No. 43384
CIVIL

H.E.M.C. ENVIRONMENTAL MANAGEMENT CORPORATION	
DATE 11/2/1973	U.S.T.R FOR ROCKVIEW DAIRY
DRAWN BY	10411 PRAIRE AVE.

CLOSURE PERMIT SUPPLEMENT
HAZARDOUS MATERIALS UNDERGROUND STORAGE
LOS ANGELES COUNTY
DEPARTMENT OF PUBLIC WORKS
WASTE MANAGEMENT DIVISION
900 S. FREMONT AVENUE
ALHAMBRA, CA 91803

Closure Permit No.: 77709 B
File No. I- 1721

PART 1 OF 2

To satisfy the permanent closure requirements for underground storage tanks previously storing hazardous materials, site integrity must be demonstrated by the analysis of soil samples and, if applicable, groundwater samples as outlined below. These requirements are in addition to the conditions listed on the Application for Closure or contained in an approved Closure Plan.

1. Samples shall be obtained at the sampling points (SP) indicated on the attached plot plan.

2. For each SP, samples shall be obtained at the following depths:

SP	Depth(s)	Compounds	Analysis Method
1A, 1B, 2A, 2B	2-4' BELOW TANK INVERT	TPH, BTEX	8015(M), 8020
UNDER EACH DISPENSER	1' BELOW	"	"
UNDER PIPING @ 20' INTERVALS	"	"	"

dn4/FPERMIT Rev. 3/90

Cont'd on Page 2

3. All soil samples obtained shall be discrete, undisturbed and unexposed prior to analysis. The method used to obtain the samples and the date of sampling shall be included in the final report.

4. If groundwater is encountered during sampling, a groundwater monitoring well shall be established at the most downgradient sampling point. The well shall be developed by removing a minimum of four well volumes and a groundwater sample shall be obtained and analyzed.

5. The analytical results for all soil samples shall be expressed milligrams per kilogram (mg/kg), or micrograms per kilogram (ug/kg) as appropriate. Practical quantitation limits of 5-10 ug/kg (ppb) for volatile organics and 1 mg/kg (ppm) for the petroleum hydrocarbons must be achieved by the laboratory. Analytical results for groundwater samples shall be expressed in ug/l (ppb) and practical quantitation limits of .5-5 ug/l (ppb) for volatile organics, and 1 mg/l (ppm) for petroleum hydrocarbons must be achieved by the laboratory.

6. Analytical results shall be reported on laboratory letterhead and shall include the following information: a) The date the analysis was conducted; b) The method of extraction (if applicable); c) Detection limits for each analytical procedure and determiantion; d) The method of analysis; e) Signature of chemist certifying results.

7. All soil/groundwater samples obtained shall be handled and transported to laboratory in strict accordance with applicable EPA regulations utilizing chain-of-custody procedures. Chain-of-custody documentation shall be included in the final report.

8. If the soil/groundwater analysis indicates undefined contamination at the facility, additional sampling shall be required to define the vertical and lateral extent present.

9. A final report that contains all of the above required information shall be submitted to the office above within one (1) month from the sampling date or 180 days from the date of this permit, whichever is earlier.

ATTENTION CONTRACTOR

NOTIFICATION/PERMIT REQUIREMENTS

This Closure Authorization is issued subject to compliance with all applicable laws and regulations relating to the performance of work including, but not limited to, business license requirements, Building Codes, Fire Codes, Air Quality regulations, Health and Safety Codes, Water Codes, and Transportation regulations.

Pursuant to Los Angeles County Code, Section 11.78.045, and the Conditions and Limitations of the attached Hazardous Materials Underground Storage Closure Authorization, you are required to complete **ALL** of the agency notifications indicated below within the time period specified prior to commencement of work on this closure.

[X] 72 HOURS - DEPARTMENT OF PUBLIC WORKS INDUSTRIAL WASTE ENGINEERING INSPECTOR:

>>>Unless otherwise noted DPW inspectors are available at the following offices, Monday through Friday, between 8:00 a.m. and 9:30 a.m. **ONLY.**<<<

[ ] BELLFLOWER AREA - (310) 804-2584
16600 Civic Center Dr., Suite 200, Bellflower, CA 90607

[ ] CENTINELA VALLEY AREA - (310) 534-4862 or 534-4859
24320 S. Narbonne Ave., Lomita, CA 90717

[X] LENNOX AREA - (310) 534-4862 or 534-4859
24320 S. Narbonne Ave., Lomita, CA 90717

[ ] SAN GABRIEL VALLEY AREA - (818) 574-0962
125 S. Baldwin Ave., Arcadia, CA 91007

[ ] SAN DIMAS AREA - M, W, & F - (818) 574-0961 or T & TH - (818) 961-9611
125 S. Baldwin Ave., Arcadia, CA 91007

[ ] EAST LOS ANGELES AREA - (213) 260-3466
5119 E. Beverly Blvd., Los Angeles, CA 90022

[ ] NEWHALL AREA - (805) 253-7207
23757 W. Valencia Blvd., Santa Clarita, CA 91355

[X] 48 HOURS (OR AS REQUIRED) - LOCAL FIRE DEPARTMENT FIRE PREVENTION INSPECTOR:

[ ] City of _____

[X] Los Angeles County Fire Department (213) 857-6375

[X] 24 HOURS - SOUTH COAST AIR QUALITY MANAGEMENT DISTRICT

(909) 396-2000

[ ] COUNTY SERVES AS BUILDING OFFICIAL, SEE ATTACHED.

FAILURE TO PROVIDE NOTICE AS REQUIRED ABOVE MAY RESULT IN PERMIT REVOCATION, ADDITIONAL SITE ASSESSMENT REQUIREMENTS, AND/OR ADMINISTRATIVE PENALTIES AS PROVIDED BY LAW.

LOS ANGELES COUNTY DEPARTMENT OF PUBLIC WORKS
BUILDING AND SAFETY DIVISION

TO: APPLICANTS FOR THE REMOVAL OF UNDERGROUND STORAGE TANKS

When an underground storage tank is removed in the unincorporated area of Los Angeles County or one of the incorporated Cities where the County serves as the Building Official, a building permit (demolition permit) must be obtained before the tank is removed. The permit is issued by the County or City field office having jurisdiction over the area where the tank is located. A list of the field offices is attached for your reference.

To ensure that an over-the-counter permit can be issued, please bring the following to the appropriate County or City field office:

1. A copy of the closure permit issued by Waste Management Division.

2. A copy of the tank removal permit issued by the Fire Department.

3. A Certificate of Worker's Compensation Insurance addressed to the appropriate field office.

4. Permit and processing fees. Please call the office having jurisdiction for fee amounts if needed.

5. A plot plan showing the area of excavation and any structures on the site. Indicate whether or not the backfill will be compacted under the supervision of a Soils Engineer. (Some jurisdictions require the backfill to be compacted. If you are planning on placing uncompacted fill, check with the office having jurisdiction.)

Please be aware that a City business license may be required if the job is located in an incorporated City.

STATE OF CALIFORNIA
STATE WATER RESOURCES CONTROL BOARD

UNDERGROUND STORAGE TANK PERMIT APPLICATION - FORM B

COMPLETE A SEPARATE FORM FOR EACH TANK SYSTEM.

MARK ONE ITEM: ☐ 1 NEW PERMIT ☐ 2 INTERIM PERMIT ☐ 3 RENEWAL PERMIT ☐ 4 AMENDED PERMIT ☐ 5 CHANGE OF INFORMATION ☐ 6 TEMPORARY TANK CLOSURE ☐ 7 PERMANENTLY CLOSED ON SITE ☒ 8 TANK REMOVED

DBA OR FACILITY NAME WHERE TANK IS INSTALLED: ROCKVIEW DAIRY

I. TANK DESCRIPTION

COMPLETE ALL ITEMS -- SPECIFY IF UNKNOWN

A. OWNER'S TANK I. D. # 1	B. MANUFACTURED BY: UNKNOWN
C. DATE INSTALLED (MO/DAY/YEAR) 1975	D. TANK CAPACITY IN GALLONS: 6,000

II. TANK CONTENTS

IF A-1 IS MARKED, COMPLETE ITEM C.

A. ☒ 1 MOTOR VEHICLE FUEL ☐ 2 PETROLEUM ☐ 3 CHEMICAL PRODUCT ☐ 4 OIL ☐ 80 EMPTY ☐ 95 UNKNOWN

B. ☐ 1 PRODUCT ☐ 2 WASTE

C. ☐ 1a REGULAR UNLEADED ☐ 1b PREMIUM UNLEADED ☒ 2 LEADED ☐ 3 DIESEL ☐ 4 GASAHOL ☐ 5 JET FUEL ☐ 6 AVIATION GAS ☐ 7 METHANOL ☐ 99 OTHER (DESCRIBE IN ITEM D. BELOW)

D. IF (A.1) IS NOT MARKED, ENTER NAME OF SUBSTANCE STORED C. A. S. # :

III. TANK CONSTRUCTION

MARK ONE ITEM ONLY IN BOXES A, B, AND C, AND ALL THAT APPLIES IN BOX D AND E

A. TYPE OF SYSTEM: ☐ 1 DOUBLE WALL ☒ 2 SINGLE WALL ☐ 3 SINGLE WALL WITH EXTERIOR LINER ☐ 4 SECONDARY CONTAINMENT (VAULTED TANK) ☐ 95 UNKNOWN ☐ 99 OTHER

B. TANK MATERIAL (Primary Tank): ☒ 1 BARE STEEL ☐ 2 STAINLESS STEEL ☐ 3 FIBERGLASS ☐ 4 STEEL CLAD W/ FIBERGLASS REINFORCED PLASTIC ☐ 5 CONCRETE ☐ 6 POLYVINYL CHLORIDE ☐ 7 ALUMINUM ☐ 8 100% METHANOL COMPATIBLE W/FRP ☐ 9 BRONZE ☐ 10 GALVANIZED STEEL ☐ 95 UNKNOWN ☐ 99 OTHER

C. INTERIOR LINING: ☐ 1 RUBBER LINED ☐ 2 ALKYD LINING ☐ 3 EPOXY LINING ☐ 4 PHENOLIC LINING ☐ 5 GLASS LINING ☐ 6 UNLINED ☒ 95 UNKNOWN ☐ 99 OTHER
IS LINING MATERIAL COMPATIBLE WITH 100% METHANOL ? YES ___ NO ___

D. CORROSION PROTECTION: ☐ 1 POLYETHYLENE WRAP ☐ 2 COATING ☐ 3 VINYL WRAP ☐ 4 FIBERGLASS REINFORCED PLASTIC ☐ 5 CATHODIC PROTECTION ☒ 91 NONE ☐ 95 UNKNOWN ☐ 99 OTHER

E. SPILL AND OVERFILL: SPILL CONTAINMENT INSTALLED (YEAR) UNKNOWN OVERFILL PREVENTION EQUIPMENT INSTALLED (YEAR) UNKNOWN

IV. PIPING INFORMATION

CIRCLE A IF ABOVE GROUND OR U IF UNDERGROUND, BOTH IF APPLICABLE

A. SYSTEM TYPE: A (U) 1 SUCTION A U 2 PRESSURE A U 3 GRAVITY A U 99 OTHER

B. CONSTRUCTION: A (U) 1 SINGLE WALL A U 2 DOUBLE WALL A U 3 LINED TRENCH A U 95 UNKNOWN A U 99 OTHER

C. MATERIAL AND CORROSION PROTECTION: A (U) 1 BARE STEEL A U 2 STAINLESS STEEL A U 3 POLYVINYL CHLORIDE (PVC) A U 4 FIBERGLASS PIPE A U 5 ALUMINUM A U 6 CONCRETE A U 7 STEEL W/ COATING A U 8 100% METHANOL COMPATIBLE W/FRP A U 9 GALVANIZED STEEL A U 10 CATHODIC PROTECTION A U 95 UNKNOWN A U 99 OTHER

D. LEAK DETECTION: ☐ 1 AUTOMATIC LINE LEAK DETECTOR ☐ 2 LINE TIGHTNESS TESTING ☐ 3 INTERSTITIAL MONITORING ☒ 99 OTHER NONE

V. TANK LEAK DETECTION

☒ 1 VISUAL CHECK ☐ 2 INVENTORY RECONCILIATION ☐ 3 VADOZE MONITORING ☐ 4 AUTOMATIC TANK GAUGING ☐ 5 GROUND WATER MONITORING ☐ 6 TANK TESTING ☐ 7 INTERSTITIAL MONITORING ☐ 91 NONE ☐ 95 UNKNOWN ☐ 99 OTHER

VI. TANK CLOSURE INFORMATION

1. ESTIMATED DATE LAST USED (MO/DAY/YR)	2. ESTIMATED QUANTITY OF SUBSTANCE REMAINING	3. WAS TANK FILLED WITH INERT MATERIAL ?
1984	100 GALLONS	YES ☐ NO ☒

THIS FORM HAS BEEN COMPLETED UNDER PENALTY OF PERJURY, AND TO THE BEST OF MY KNOWLEDGE, IS TRUE AND CORRECT

APPLICANT'S NAME (PRINTED & SIGNATURE): J Hannaney DATE: Nov 2, 1993

LOCAL AGENCY USE ONLY

THE STATE I.D. NUMBER IS COMPOSED OF THE FOUR NUMBERS BELOW

STATE I.D.#	COUNTY #	JURISDICTION #	FACILITY #	TANK #
	19	000	1721	01

PERMIT NUMBER	PERMIT APPROVED BY/DATE	PERMIT EXPIRATION DATE
77709	TCP / 11-2-93	

THIS FORM MUST BE ACCOMPANIED BY A PERMIT APPLICATION - FORM A, UNLESS A CURRENT FORM A HAS BEEN FILED.
FILE THIS FORM WITH THE LOCAL AGENCY IMPLEMENTING THE UNDERGROUND STORAGE TANK REGULATIONS

INSTRUCTIONS FOR COMPLETING FORM "B"

GENERAL INSTRUCTIONS:

1. One FORM "B" shall be completed for each tank for all **NEW PERMITS, PERMIT CHANGES, REMOVALS** and/or any other **TANK INFORMATION CHANGE.**
2. This form should be completed by either the **PERMIT APPLICANT** or the **LOCAL AGENCY UNDERGROUND TANK INSPECTOR.**
3. Please type or print clearly all requested information.
4. Use a hard point writing instrument, you are making 3 copies.

TOP OF FORM: "MARK ONLY ONE ITEM"

1. Mark an (X) in the box next to the item that best describes the reason the form is being completed.
2. Indicate the DBA or Facility name where the tank is installed.

I. TANK DESCRIPTION - COMPLETE ALL ITEMS - IF UNKNOWN - SO SPECIFY

A. Indicate owners tank ID # - If there is a tank number that is used by the owner to identify the tank (ex. AB70789).
B. Indicate the name of the company that manufactured the tank (ex. ACME TANK MFG.).
C. Indicate the year the tank was installed (ex. 1987).
D. Indicate the tank capacity in gallons (ex. 25,000 or 10,000 etc.).

II. TANK CONTENTS

A. 1. If MOTOR VEHICLE FUEL, check box 1 and complete items B & C.
2. If not MOTOR VEHICLE FUEL, check the appropriate box in section A and complete items B & D.
B. Check the appropriate box.
C. Check the type of MOTOR VEHICLE FUEL (if box 1 is checked in A).
D. Print the chemical name of the hazardous substance stored in the tank and the C.A.S.#. (Chemical Abstract Service number), if box 1 is NOT checked in A.

III. TANK CONSTRUCTION - MARK ONE ITEM ONLY IN BOX A, B, C & D

1. Check only one item in TYPE OF SYSTEM, TANK MATERIAL, INTERIOR LINING and CORROSION PROTECTION.
2. If OTHER, print in the space provided.

IV. PIPING INFORMATION

1. Circle **A** if above ground; circle **U** if underground; and circle both if applicable.
2. If UNKNOWN, circle; or if OTHER, print in space provided.
3. Indicate the LEAK DETECTION system(s) used to comply with the monitoring requirement for the piping.

V. TANK LEAK DETECTION

1. Indicate the LEAK DETECTION system(s) used to comply with the monitoring requirements for the tank.

VI. INFORMATION ON TANK PERMANENTLY CLOSED IN PLACE

1. ESTIMATED DATE LAST USED - MONTH/YEAR (January, 1988 or 01/88).
2. ESTIMATED QUANTITY of HAZARDOUS SUBSTANCE remaining in the tank (in Gallons).
3. WAS TANK FILLED WITH INERT MATERIAL? Check 'Yes' or 'NO'.

APPLICANT MUST SIGN AND DATE THE FORM AS INDICATED.

INSTRUCTION FOR THE LOCAL AGENCIES

The state underground storage tank identification number is composed of the two digit county number, the three digit jurisdiction number, the six digit facility number and the six digit tank number. The county and jurisdiction numbers are predetermined and can be obtained by calling the State Board (916)739-2421. The facility number must be the same as shown in form "A". The tank number may be assigned by the local agency; however, this number must be numerical and cannot contain an alphabet. If the local agency prefers the State Board to assign the tank number, please leave it blank.

IT IS THE RESPONSIBILITY OF THE LOCAL AGENCY THAT INSPECTS THE FACILITY TO VERIFY THE ACCURACY OF THE INFORMATION. THE LOCAL AGENCY IS RESPONSIBLE FOR THE COMPLETION OF THE "LOCAL AGENCY USE ONLY" INFORMATION BOX AND FOR FORWARDING ONE FORM "A" AND ASSOCIATED FORM "B"(s) TO THE FOLLOWING ADDRESS.

STATE OF CALIFORNIA
STATE WATER RESOURCES CONTROL BOARD
C/O S.W.E.E.P.S.
DATA PROCESSING CENTER
P.O. BOX 527
PARAMOUNT, CA 90723

STATE OF CALIFORNIA
STATE WATER RESOURCES CONTROL BOARD

UNDERGROUND STORAGE TANK PERMIT APPLICATION - FORM B

COMPLETE A SEPARATE FORM FOR EACH TANK SYSTEM.

MARK ONE ITEM: ☐ 1 NEW PERMIT ☐ 2 INTERIM PERMIT ☐ 3 RENEWAL PERMIT ☐ 4 AMENDED PERMIT ☐ 5 CHANGE OF INFORMATION ☐ 6 TEMPORARY TANK CLOSURE ☐ 7 PERMANENTLY CLOSED ON SITE ☒ 8 TANK REMOVED

DBA OR FACILITY NAME WHERE TANK IS INSTALLED: ROCK VIEW DAIRY

I. TANK DESCRIPTION

COMPLETE ALL ITEMS -- SPECIFY IF UNKNOWN

A. OWNER'S TANK I. D. # 2

B. MANUFACTURED BY: UNKNOWN

C. DATE INSTALLED (MO/DAY/YEAR) 1975

D. TANK CAPACITY IN GALLONS: 6,000

II. TANK CONTENTS

IF A-1 IS MARKED, COMPLETE ITEM C.

A. ☒ 1 MOTOR VEHICLE FUEL ☐ 2 PETROLEUM ☐ 3 CHEMICAL PRODUCT ☐ 4 OIL ☐ 80 EMPTY ☐ 95 UNKNOWN

B. ☐ 1 PRODUCT ☐ 2 WASTE

C. ☐ 1a REGULAR UNLEADED ☐ 1b PREMIUM UNLEADED ☒ 2 LEADED ☐ 3 DIESEL ☐ 4 GASAHOL ☐ 5 JET FUEL ☐ 6 AVIATION GAS ☐ 7 METHANOL ☐ 99 OTHER (DESCRIBE IN ITEM D. BELOW)

D. IF (A.1) IS NOT MARKED, ENTER NAME OF SUBSTANCE STORED C. A. S. # :

III. TANK CONSTRUCTION

MARK ONE ITEM ONLY IN BOXES A, B, AND C, AND ALL THAT APPLIES IN BOX D AND E

A. TYPE OF SYSTEM: ☐ 1 DOUBLE WALL ☒ 2 SINGLE WALL ☐ 3 SINGLE WALL WITH EXTERIOR LINER ☐ 4 SECONDARY CONTAINMENT (VAULTED TANK) ☐ 95 UNKNOWN ☐ 99 OTHER

B. TANK MATERIAL (Primary Tank): ☒ 1 BARE STEEL ☐ 2 STAINLESS STEEL ☐ 3 FIBERGLASS ☐ 4 STEEL CLAD W/ FIBERGLASS REINFORCED PLASTIC ☐ 5 CONCRETE ☐ 6 POLYVINYL CHLORIDE ☐ 7 ALUMINUM ☐ 8 100% METHANOL COMPATIBLE W/FRP ☐ 9 BRONZE ☐ 10 GALVANIZED STEEL ☐ 95 UNKNOWN ☐ 99 OTHER

C. INTERIOR LINING: ☐ 1 RUBBER LINED ☐ 2 ALKYD LINING ☐ 3 EPOXY LINING ☐ 4 PHENOLIC LINING ☐ 5 GLASS LINING ☐ 6 UNLINED ☒ 95 UNKNOWN ☐ 99 OTHER

IS LINING MATERIAL COMPATIBLE WITH 100% METHANOL ? YES ___ NO ___

D. CORROSION PROTECTION: ☐ 1 POLYETHYLENE WRAP ☐ 2 COATING ☐ 3 VINYL WRAP ☐ 4 FIBERGLASS REINFORCED PLASTIC ☐ 5 CATHODIC PROTECTION ☒ 91 NONE ☐ 95 UNKNOWN ☐ 99 OTHER

E. SPILL AND OVERFILL — SPILL CONTAINMENT INSTALLED (YEAR) UNKNOWN — OVERFILL PREVENTION EQUIPMENT INSTALLED (YEAR) UNKNOWN

IV. PIPING INFORMATION

CIRCLE A IF ABOVE GROUND OR U IF UNDERGROUND, BOTH IF APPLICABLE

A. SYSTEM TYPE: A (U) 1 SUCTION A U 2 PRESSURE A U 3 GRAVITY A U 99 OTHER

B. CONSTRUCTION: A (U) 1 SINGLE WALL A U 2 DOUBLE WALL A U 3 LINED TRENCH A U 95 UNKNOWN A U 99 OTHER

C. MATERIAL AND CORROSION PROTECTION: A (U) 1 BARE STEEL A U 2 STAINLESS STEEL A U 3 POLYVINYL CHLORIDE (PVC) A U 4 FIBERGLASS PIPE A U 5 ALUMINUM A U 6 CONCRETE A U 7 STEEL W/ COATING A U 8 100% METHANOL COMPATIBLE W/FRP A U 9 GALVANIZED STEEL A U 10 CATHODIC PROTECTION A U 95 UNKNOWN A U 99 OTHER

D. LEAK DETECTION: ☐ 1 AUTOMATIC LINE LEAK DETECTOR ☐ 2 LINE TIGHTNESS TESTING ☐ 3 INTERSTITIAL MONITORING ☒ 99 OTHER NONE

V. TANK LEAK DETECTION

☒ 1 VISUAL CHECK ☐ 2 INVENTORY RECONCILIATION ☐ 3 VADOZE MONITORING ☐ 4 AUTOMATIC TANK GAUGING ☐ 5 GROUND WATER MONITORING ☐ 6 TANK TESTING ☐ 7 INTERSTITIAL MONITORING ☐ 91 NONE ☐ 95 UNKNOWN ☐ 99 OTHER

VI. TANK CLOSURE INFORMATION

1. ESTIMATED DATE LAST USED (MO/DAY/YR) 1984

2. ESTIMATED QUANTITY OF SUBSTANCE REMAINING 100 GALLONS

3. WAS TANK FILLED WITH INERT MATERIAL ? YES ☐ NO ☒

THIS FORM HAS BEEN COMPLETED UNDER PENALTY OF PERJURY, AND TO THE BEST OF MY KNOWLEDGE, IS TRUE AND CORRECT

APPLICANT'S NAME (PRINTED & SIGNATURE) J Hannaney DATE Nov 2, 1993

LOCAL AGENCY USE ONLY

THE STATE I.D. NUMBER IS COMPOSED OF THE FOUR NUMBERS BELOW

STATE I.D.#	COUNTY #	JURISDICTION #	FACILITY #	TANK #
	19	000	1721	02

PERMIT NUMBER 77709 — PERMIT APPROVED BY/DATE TCP / 11-2-93 — PERMIT EXPIRATION DATE

THIS FORM MUST BE ACCOMPANIED BY A PERMIT APPLICATION - FORM A, UNLESS A CURRENT FORM A HAS BEEN FILED.

FILE THIS FORM WITH THE LOCAL AGENCY IMPLEMENTING THE UNDERGROUND STORAGE TANK REGULATIONS

INSTRUCTIONS FOR COMPLETING FORM "B"

GENERAL INSTRUCTIONS:

1. One FORM "B" shall be completed for each tank for all **NEW PERMITS, PERMIT CHANGES, REMOVALS** and/or any other **TANK INFORMATION CHANGE.**
2. This form should be completed by either the **PERMIT APPLICANT** or the **LOCAL AGENCY UNDERGROUND TANK INSPECTOR.**
3. Please type or print clearly all requested information.
4. Use a hard point writing instrument, you are making 3 copies.

TOP OF FORM: "MARK ONLY ONE ITEM"

1. Mark an (X) in the box next to the item that best describes the reason the form is being completed.
2. Indicate the DBA or Facility name where the tank is installed.

I. TANK DESCRIPTION - COMPLETE ALL ITEMS - IF UNKNOWN - SO SPECIFY

A. Indicate owners tank ID # - If there is a tank number that is used by the owner to identify the tank (ex. AB70789).
B. Indicate the name of the company that manufactured the tank (ex. ACME TANK MFG.).
C. Indicate the year the tank was installed (ex. 1987).
D. Indicate the tank capacity in gallons (ex. 25,000 or 10,000 etc.).

II. TANK CONTENTS

A. 1. If MOTOR VEHICLE FUEL, check box 1 and complete items B & C.
2. If not MOTOR VEHICLE FUEL, check the appropriate box in section A and complete items B & D.
B. Check the appropriate box.
C. Check the type of MOTOR VEHICLE FUEL (if box 1 is checked in A).
D. Print the chemical name of the hazardous substance stored in the tank and the C.A.S.#. (Chemical Abstract Service number), if box 1 is NOT checked in A.

III. TANK CONSTRUCTION - MARK ONE ITEM ONLY IN BOX A, B, C & D

1. Check only one item in TYPE OF SYSTEM, TANK MATERIAL, INTERIOR LINING and CORROSION PROTECTION.
2. If OTHER, print in the space provided.

IV. PIPING INFORMATION

1. Circle **A** if above ground; circle **U** if underground; and circle both if applicable.
2. If UNKNOWN, circle; or if OTHER, print in space provided.
3. Indicate the LEAK DETECTION system(s) used to comply with the monitoring requirement for the piping.

V. TANK LEAK DETECTION

1. Indicate the LEAK DETECTION system(s) used to comply with the monitoring requirements for the tank.

VI. INFORMATION ON TANK PERMANENTLY CLOSED IN PLACE

1. ESTIMATED DATE LAST USED - MONTH/YEAR (January, 1988 or 01/88).
2. ESTIMATED QUANTITY of HAZARDOUS SUBSTANCE remaining in the tank (in Gallons).
3. WAS TANK FILLED WITH INERT MATERIAL? Check 'Yes' or 'NO'.

APPLICANT MUST SIGN AND DATE THE FORM AS INDICATED.

INSTRUCTION FOR THE LOCAL AGENCIES

The state underground storage tank identification number is composed of the two digit county number, the three digit jurisdiction number, the six digit facility number and the six digit tank number. The county and jurisdiction numbers are predetermined and can be obtained by calling the State Board (916)739-2421. The facility number must be the same as shown in form "A". The tank number may be assigned by the local agency; however, this number must be numerical and cannot contain an alphabet. If the local agency prefers the State Board to assign the tank number, please leave it blank.

IT IS THE RESPONSIBILITY OF THE LOCAL AGENCY THAT INSPECTS THE FACILITY TO VERIFY THE ACCURACY OF THE INFORMATION. THE LOCAL AGENCY IS RESPONSIBLE FOR THE COMPLETION OF THE "LOCAL AGENCY USE ONLY" INFORMATION BOX AND FOR FORWARDING ONE FORM "A" AND ASSOCIATED FORM "B"(s) TO THE FOLLOWING ADDRESS.

STATE OF CALIFORNIA
STATE WATER RESOURCES CONTROL BOARD
C/O S.W.E.E.P.S.
DATA PROCESSING CENTER
P.O. BOX 527
PARAMOUNT, CA 90723

CONTRACT

L.A. COUNTY DPW
DATE COMPILED: 05/25/93
RUN DATE: 11/10/93 09:45:13

HAZARDOUS MATERIALS SYSTEM
TANKS INSPECTION JOB ORDER
CLOSURE BY REMOVAL

REPORT: HMR050.002
INSP#: I000078317
ASSC#: A000077709
PAGE: 1

FILE #: 001646-001721 NAME: ROCKVIEW DAIRY
ADD: 10411 S PRAIRIE AVE
LENNOX, CA 90304 AREA: 29 SMD: 15
XSTREET: THOMAS GUIDE: 0057-B4
CONTACT: RAJAI KURD TEL: 714 720 9024

PROC: SAMPLE REQUIRED? N SAMPLE #: _____

INSP INFO: CLOS OF 2-6K GAS TANKS ON 11/10/93 AT 10AM
HEMC ENVIRON (714) 727-1217 - STEVE ABSHER

PERM TYPE: T 1 TANK INTERIM PERMIT # OF TANKS: 2 STATUS: PERMI

	FREQUENCY	LAST PERFORMED	NEXT DUE
INSPECTION	36		11/02/96
SAMPLE			
SELF-MONITOR			

ASSGN TO: LENNOX FIELD OFFICE SECT: FIELD INSPECTION UNIT

TANK #	OWNER TANK ID #	CAPACITY (GAL)	CONTENTS
001	1	6,000	REGULAR UNLEADED GASOLINE
CON:	UNKNOWN		LDS: UNKNOWN
002	2	6,000	PREMIUM UNLEADED GASOLINE
CON:	UNKNOWN		LDS: UNKNOWN

==========

RESULTS: UST'S TANK CAPACITY WAS 10K, PERMIT WAS FOR 6K.
2 SAMPLES WERE TAKEN BELOW EACH TANK (TOTAL OF 2 TANKS).
ONE SAMPLE TAKEN BELOW EACH DISPENSER (2 DISPENSERS)

REMARKS: _____

INSPECTOR: DAVID DOLPHIN INSPECTION DATE: 11-10-93

DISP: _____

I 59107

COUNTY OF LOS ANGELES DEPARTMENT OF PUBLIC WORKS

INDUSTRIAL WASTE/HAZARDOUS MATERIALS UNDERGROUND STORAGE
CLOSURE INSPECTION REPORT

Date 11-10-93

Facility Name ROCKVIEW DAIRY File No. I- 17721 -29

Site Address 10411 PRAIRIE AVE Permit No. 77709

Contact Person RAJAI KURD Phone (310) 672-5959

Type Inspection: [✓] Tank(s) & Piping [ ] Sump(s)
[ ] Tank(s) only [ ] Closure in place
[ ] Piping only [ ] Other

Contractor HEMC ENVIRONMENTAL Phone (714) 727-1217

Samples by JOSEPH HANNANEY, P.E. Phone ( ) SAME AS ABOVE

Geologist Phone ( )

Industrial Hygienist Phone ( )

Items closed:

Type (tank/sump)	Contents	Capacity	Proper Sampling [yes]	Proper Sampling [no]	Perm Removal	Perm In-place
1. STEEL TANK	GASOLINE	6K	[✓]	[ ]	[✓]	[ ]
2. STEEL TANK	GASOLINE	6K	[✓]	[ ]	[✓]	[ ]
3.			[ ]	[ ]	[ ]	[ ]
4.			[ ]	[ ]	[ ]	[ ]

Observations:	[yes]	[no]	
Visual contamination observed	[ ]	[✓]	
Sampling of excavated soil required	[ ]	[✓]	
Tanks structurally sound	[✓]	[ ]	
Tanks remaining on site	[ ]	[✓]	How many 0 Monitor sys. NONE
Sampling conducted by DPW	[ ]	[✓]	Attach Chain-of-Custody
Notice issued	[ ]	[✓]	Attach copy of Notice

Comments: 4 5'S TANK CAPACITY IS 10K.
2 SAMPLES TAKEN BELOW DISPENSERS (ONE PER DISPENSER)
2 SAMPLES TAKEN BELOW EACH UST (TOTAL OF (4) SAMPLES)

Include a detailed site survey on the reverse of this form.

Inspector DAVID DOLPHIN Date 11-10-93

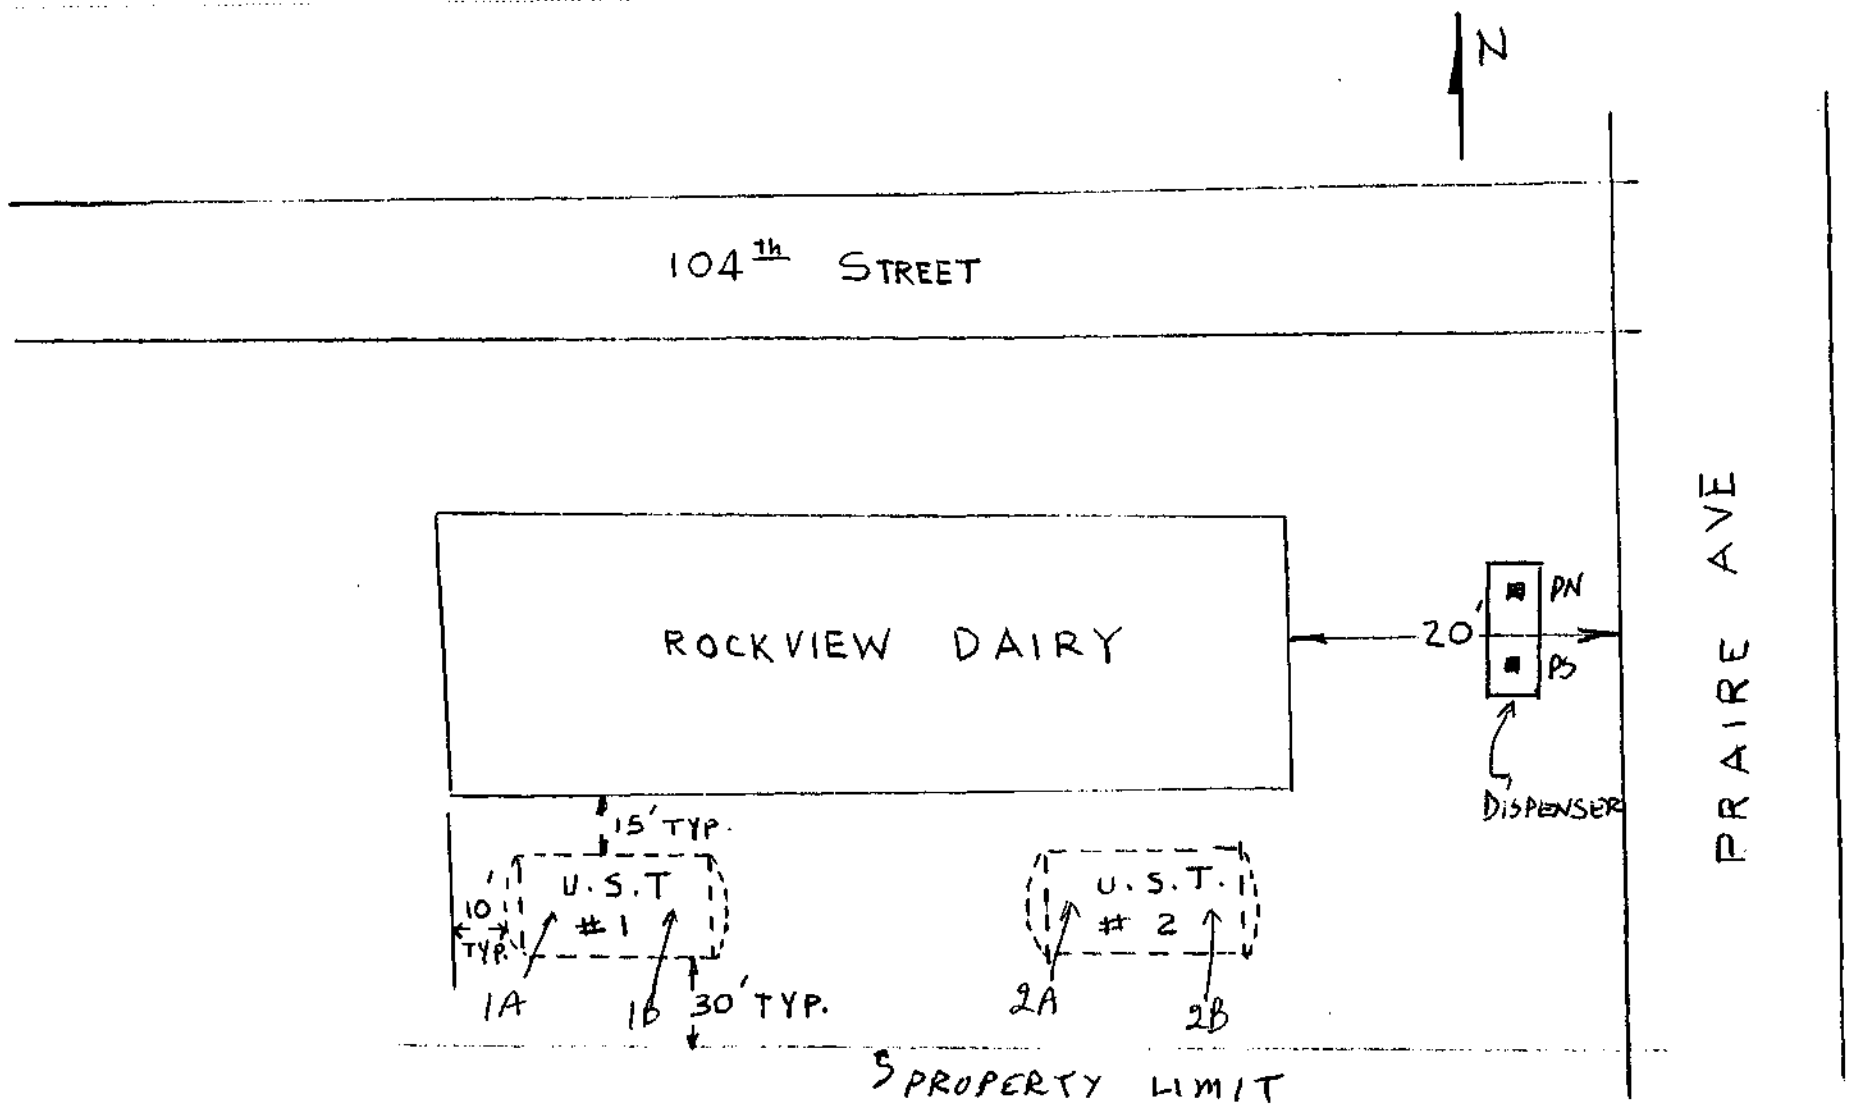

TANKS: TWO 6,000 GALLON

REGISTERED PROFESSIONAL ENGINEER
JISRAN JOSEPH HANNANEY
No. 43384
CIVIL

Jisran Hannaney P.E.

H.E.M.C. ENVIRONMENTAL MANAGEMENT CORPORATION	
DATE 11/2/1993	U.S.T. FOR ROCKVIEW DAIRY
DRAWN BY	10411 PRAIRE AVE.

COUNTY OF LOS ANGELES
DEPARTMENT OF PUBLIC WORKS

900 SOUTH FREMONT AVENUE
ALHAMBRA, CALIFORNIA 91803-1331
Telephone: (818) 458-5100

THOMAS A. TIDEMANSON, Director

ADDRESS ALL CORRESPONDENCE TO:
P.O.BOX 1460
ALHAMBRA, CALIFORNIA 91802-1460

December 29, 1993

IN REPLY PLEASE
REFER TO FILE: WM-1
1721-29

Rajai O Kufd
P.O. Box 7176
Newport Beach, CA 92658

Dear Rajai O Kufd:

HAZARDOUS MATERIAL UNDERGROUND STORAGE
CLOSURE/SITE ASSESSMENT REPORT
CLOSURE APPLICATION NUMBER 77709
FACILITY LOCATION: 10411 SOUTH PRAIRIE, LENNOX

This office has reviewed the closure report dated December 10, 1993 **for the subject facility.**

In order to better evaluate the report, the information indicated on the enclosed Additional Closure Requirements sheet must be submitted to this office by January 27, 1994 **.**

If you have any questions regarding this matter, please contact Iheanacho Ofo **of this office at (818) 458-**3512 **, Monday through Thursday, 7:00 a.m. to 5:30 p.m.**

Very truly yours,

T. A. TIDEMANSON
Director of Public Works

By _____
Waste Management Division

UGT1

CL207 Rev. 5/93
C81879
Enc.

cc: HEMC Environmental Management Corporation
Rockview Dairy

ADDITIONAL CLOSURE REQUIREMENTS

The additional information or requirements checked below must be submitted to the Los Angeles County Department of Public Works, Waste Management Division, P.O. Box 1460, Alhambra, California 91802-1460, in order to complete evaluation of Closure Application Number 77709.

[X] Plot plan to scale showing locations of tanks, sampling points, buildings, adjacent streets, and north arrow.

[ ] Insufficient number of samples were obtained. Additional samples required in accordance with attached Closure Permit Requirements.

[ ] Describe method of obtaining, handling, and/or transporting samples.

[ ] Indicate time and date samples were obtained.

[ ] Submit logs certified by a CA registered geologist, CA certified engineering geologist, or CA registered civil engineer with sufficient experience in soils for all borings.

[ ] Submit chain-of-custody documentation initiated by person obtaining sample through person at Department of Health Services certified laboratory.

[ ] Disposal destination of tanks and evidence of legal disposal.

[ ] Analysis results by a State certified laboratory shall be submitted on laboratory letterhead showing analysis date, methods of extraction and methods of analysis.

[ ] Documentation as to depth of groundwater at facility.

[ ] Manifests to document hazardous waste disposal of removed soil/tank rinsate with the signature of the disposal facility owner/operator.

[ ] Evidence of legal disposal of soils designated as nonhazardous.

[ ] Signature on the report is required of CA registered geologist, CA certified engineering geologist, or CA registered civil engineer with sufficient experience in soils. The report must clearly indicate that all soil sampling was done under the supervision of the registered professional.

[X] Define the vertical and lateral extent of contamination.
Should be in the area of the south dispenser.

[ ] Propose a remedial action plan to mitigate contamination.

[ ] Proposed future uses or improvements for the area related to the contamination.

[ ] Other: _____

_____

_____

_____

1721-29

January 17, 1994

Mr. Iheanacho Ofo
County Of Los Angeles
Department of Public Works
P.O. Box 1460
Alhambra, CA 91802-1460

Ref. File # WM-1 1721-29

Dear Mr. Ofo:

As I have informed you by telephone, my brother Mr. Rajai O. Kurd, is the owner of the property at 10411 S. Prairie in Lennox. He is currently on an overseas trip . Since I was not able to find the plot plan that you need, I kindly request that you extend the January 27 dealine for a few more weeks until the owner returns from his trip!

If you have any questions, please give me a call at (714)760-1010.

Thank you!

Sincerely,

Esam O. Kurd

Esam O. Kurd
P.O. Box 8739
Newport Beach, CA 92658-8739

RECEIVED
JAN 20 1994
DEPARTMENT OF PUBLIC WORKS
WASTE MANAGEMENT DIVISION

COUNTY OF LOS ANGELES

DEPARTMENT OF PUBLIC WORKS

900 SOUTH FREMONT AVENUE
ALHAMBRA, CALIFORNIA 91803-1331
Telephone: (818) 458-5100

THOMAS A. TIDEMANSON, Director

ADDRESS ALL CORRESPONDENCE TO:
P.O.BOX 1460
ALHAMBRA, CALIFORNIA 91802-1460

December 29, 1993

IN REPLY PLEASE
REFER TO FILE: WM-1
1721-29

Rajai O Kufd
P.O. Box 7176
Newport Beach, CA 92658

Dear Rajai O Kufd:

HAZARDOUS MATERIAL UNDERGROUND STORAGE
CLOSURE/SITE ASSESSMENT REPORT
CLOSURE APPLICATION NUMBER 77709
FACILITY LOCATION: 10411 SOUTH PRAIRIE, LENNOX

This office has reviewed the closure report dated December 10, 1993 **for the subject facility.**

In order to better evaluate the report, the information indicated on the enclosed Additional Closure Requirements sheet must be submitted to this office by January 27, 1994 **.**

If you have any questions regarding this matter, please contact Iheanacho Ofo **of this office at (818) 458-**3512 **, Monday through Thursday, 7:00 a.m. to 5:30 p.m.**

Very truly yours,

T. A. TIDEMANSON
Director of Public Works

By _____
Waste Management Division

UGT1

CL207 Rev. 5/93
C81879
Enc.

cc: HEMC Environmental Management Corporation
Rockview Dairy

ADDITIONAL CLOSURE REQUIREMENTS

The additional information or requirements checked below must be submitted to the Los Angeles County Department of Public Works, Waste Management Division, P.O. Box 1460, Alhambra, California 91802-1460, in order to complete evaluation of Closure Application Number 77709.

[X] Plot plan to scale showing locations of tanks, sampling points, buildings, adjacent streets, and north arrow.

[ ] Insufficient number of samples were obtained. Additional samples required in accordance with attached Closure Permit Requirements.

[ ] Describe method of obtaining, handling, and/or transporting samples.

[ ] Indicate time and date samples were obtained.

[ ] Submit logs certified by a CA registered geologist, CA certified engineering geologist, or CA registered civil engineer with sufficient experience in soils for all borings.

[ ] Submit chain-of-custody documentation initiated by person obtaining sample through person at Department of Health Services certified laboratory.

[ ] Disposal destination of tanks and evidence of legal disposal.

[ ] Analysis results by a State certified laboratory shall be submitted on laboratory letterhead showing analysis date, methods of extraction and methods of analysis.

[ ] Documentation as to depth of groundwater at facility.

[ ] Manifests to document hazardous waste disposal of removed soil/tank rinsate with the signature of the disposal facility owner/operator.

[ ] Evidence of legal disposal of soils designated as nonhazardous.

[ ] Signature on the report is required of CA registered geologist, CA certified engineering geologist, or CA registered civil engineer with sufficient experience in soils. The report must clearly indicate that all soil sampling was done under the supervision of the registered professional.

[X] Define the vertical and lateral extent of contamination.
Should be in the area of the south dispenser.

[ ] Propose a remedial action plan to mitigate contamination.

[ ] Proposed future uses or improvements for the area related to the contamination.

[ ] Other: _____

_____

_____

_____

COUNTY OF LOS ANGELES

DEPARTMENT OF PUBLIC WORKS

900 SOUTH FREMONT AVENUE
ALHAMBRA, CALIFORNIA 91803-1331
Telephone: (818) 458-5100

THOMAS A. TIDEMANSON, Director

ADDRESS ALL CORRESPONDENCE TO:
P.O.BOX 1460
ALHAMBRA, CALIFORNIA 91802-1460

December 29, 1993

RECEIVED
JAN 25 1994
DEPARTMENT OF PUBLIC WORKS
WASTE MANAGEMENT DIVISION

IN REPLY PLEASE
REFER TO FILE: WM-1
1721-29

Rajai O Kufd
P.O. Box 7176
Newport Beach, CA 92658

IEO
OTHR
CSU 943

Dear Rajai O Kufd:

HAZARDOUS MATERIAL UNDERGROUND STORAGE
CLOSURE/SITE ASSESSMENT REPORT
CLOSURE APPLICATION NUMBER 77709
FACILITY LOCATION: 10411 SOUTH PRAIRIE, LENNOX

This office has reviewed the closure report dated December 10, 1993 **for the subject facility.**

In order to better evaluate the report, the information indicated on the enclosed Additional Closure Requirements sheet must be submitted to this office by January 27, 1994 **.**

If you have any questions regarding this matter, please contact Iheanacho Ofo **of this office at (818) 458-**3512 **, Monday through Thursday, 7:00 a.m. to 5:30 p.m.**

Very truly yours,

T. A. TIDEMANSON
Director of Public Works

By _____
Waste Management Division

UGT1

CL207 Rev. 5/93
C81879
Enc.

cc: HEMC Environmental Management Corporation
Rockview Dairy

ADDITIONAL CLOSURE REQUIREMENTS

The additional information or requirements checked below must be submitted to the Los Angeles County Department of Public Works, Waste Management Division, P.O. Box 1460, Alhambra, California 91802-1460, in order to complete evaluation of Closure Application Number 77709.

[X] Plot plan to scale showing locations of tanks, sampling points, buildings, adjacent streets, and north arrow.

[ ] Insufficient number of samples were obtained. Additional samples required in accordance with attached Closure Permit Requirements.

[ ] Describe method of obtaining, handling, and/or transporting samples.

[ ] Indicate time and date samples were obtained.

[ ] Submit logs certified by a CA registered geologist, CA certified engineering geologist, or CA registered civil engineer with sufficient experience in soils for all borings.

[ ] Submit chain-of-custody documentation initiated by person obtaining sample through person at Department of Health Services certified laboratory.

[ ] Disposal destination of tanks and evidence of legal disposal.

[ ] Analysis results by a State certified laboratory shall be submitted on laboratory letterhead showing analysis date, methods of extraction and methods of analysis.

[ ] Documentation as to depth of groundwater at facility.

[ ] Manifests to document hazardous waste disposal of removed soil/tank rinsate with the signature of the disposal facility owner/operator.

[ ] Evidence of legal disposal of soils designated as nonhazardous.

[ ] Signature on the report is required of CA registered geologist, CA certified engineering geologist, or CA registered civil engineer with sufficient experience in soils. The report must clearly indicate that all soil sampling was done under the supervision of the registered professional.

[X] Define the vertical and lateral extent of contamination.
Should be in the area of the south dispenser.

[ ] Propose a remedial action plan to mitigate contamination.

[ ] Proposed future uses or improvements for the area related to the contamination.

[ ] Other: _____

_____

_____

_____

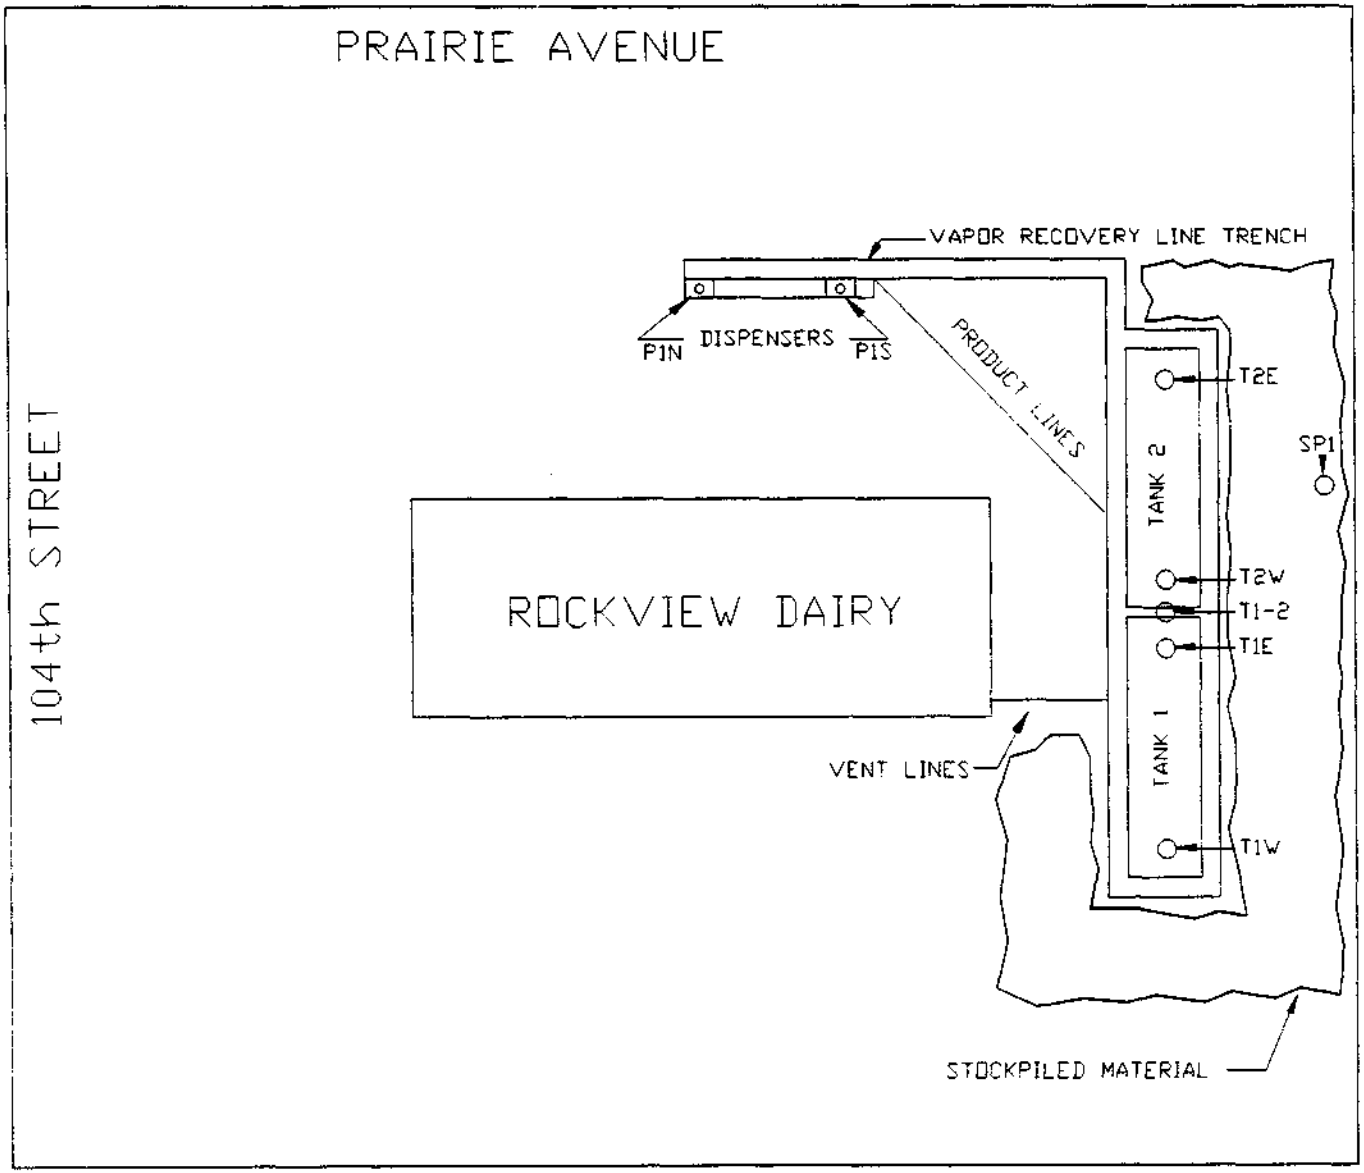

N

SCALE: 1"=20'

H.E.M.C. ENVIRONMENTAL MANAGEMENT CORP. 32 Mauchly Blvd., Unit # B Irvine, CA. 92718 (714) 727-1217	
Title of Drawing:	Figure 1 - Facility Site Plan and Soil Sample Locations
For Client:	ROCKVIEW DAIRY
Drawn By:	Stephen L. Absher
Approved By:	Stephen L. Absher
Date:	December 7, 1993

1721-29

UNDERGROUND STORAGE TANK UNAUTHORIZED RELEASE (LEAK) / CONTAMINATION SITE REPORT

EMERGENCY: ☐ YES ☒ NO

HAS STATE OFFICE OF EMERGENCY SERVICES REPORT BEEN FILED? ☐ YES ☐ NO

REPORT DATE: m m d d y y

CASE #:

FOR LOCAL AGENCY USE ONLY
I HEREBY CERTIFY THAT I AM A DESIGNATED GOVERNMENT EMPLOYEE AND THAT I HAVE REPORTED THIS INFORMATION TO LOCAL OFFICIALS PURSUANT TO SECTION 25180.7 OF THE HEALTH AND SAFETY CODE.
SIGNED: Carl V. Sjoberg DATE: AUG 31 1994

REPORTED BY

NAME OF INDIVIDUAL FILING REPORT: Nardy Drew
PHONE: (818) 458-3511
SIGNATURE: Nardy K. Drew

REPRESENTING: ☐ OWNER/OPERATOR ☐ REGIONAL BOARD ☒ LOCAL AGENCY ☐ OTHER
COMPANY OR AGENCY NAME: Los Angeles Co. Dept. of Public Works

ADDRESS: 900 S. Fremont Ave. (STREET) Alhambra (CITY) CA (STATE) 91803 (ZIP)

RESPONSIBLE PARTY

NAME: Rajai O. Kurd ☐ UNKNOWN
CONTACT PERSON:
PHONE: (714) 720-9024

ADDRESS: P.O. Box 7176 (STREET) Newport Beach (CITY) CA (STATE) 92658 (ZIP)

SITE LOCATION

FACILITY NAME (IF APPLICABLE): Rockview Dairy
OPERATOR: Nakhle Abumuhor
PHONE: (310) 672-5959

ADDRESS: 10411 S. Prairie (STREET) Lennox (CITY) Los Angeles (COUNTY) 90304 (ZIP)

CROSS STREET: 104th Street

IMPLEMENTING AGENCIES

LOCAL AGENCY / AGENCY NAME: Los Angeles Co. Dept. of Public Works
CONTACT PERSON: Carl Sjoberg
PHONE: (818) 458-3539

REGIONAL BOARD: C.R.W.Q.C.B.
CONTACT PERSON: Al Novak
PHONE: (213) 266-7551

SUBSTANCES INVOLVED

(1) 12031 NAME: Unleaded gasoline QUANTITY LOST (GALLONS): ☐ UNKNOWN

(2) 12033 NAME: Premium unleaded gasoline ☒ UNKNOWN

DISCOVERY/ABATEMENT

DATE DISCOVERED: 1 1 2 2 9 3
HOW DISCOVERED: ☐ INVENTORY CONTROL ☒ SUBSURFACE MONITORING ☐ NUISANCE CONDITIONS ☐ TANK TEST ☒ TANK REMOVAL ☐ OTHER

DATE DISCHARGE BEGAN: ☒ UNKNOWN

HAS DISCHARGE BEEN STOPPED? ☐ YES ☐ NO IF YES, DATE:

METHOD USED TO STOP DISCHARGE (CHECK ALL THAT APPLY)
☐ REMOVE CONTENTS ☐ REPLACE TANK ☐ CLOSE TANK ☐ REPAIR TANK ☐ REPAIR PIPING ☐ CHANGE PROCEDURE ☒ OTHER: Remove tank

SOURCE/CAUSE

SOURCE OF DISCHARGE: ☐ TANK LEAK ☐ UNKNOWN ☒ PIPING LEAK Dispenser ☐ OTHER

CAUSE(S): ☐ OVERFILL ☐ RUPTURE/FAILURE ☐ SPILL ☐ CORROSION ☒ UNKNOWN ☐ OTHER

CASE TYPE

CHECK ONE ONLY
☐ UNDETERMINED ☒ SOIL ONLY ☐ GROUNDWATER ☐ DRINKING WATER - (CHECK ONLY IF WATER WELLS HAVE ACTUALLY BEEN AFFECTED)

CURRENT STATUS

CHECK ONE ONLY
☐ NO ACTION TAKEN ☐ PRELIMINARY SITE ASSESSMENT WORKPLAN SUBMITTED ☐ POLLUTION CHARACTERIZATION
☒ LEAK BEING CONFIRMED ☐ PRELIMINARY SITE ASSESSMENT UNDERWAY ☐ POST CLEANUP MONITORING IN PROGRESS
☐ REMEDIATION PLAN ☐ CASE CLOSED (CLEANUP COMPLETED OR UNNECESSARY) ☐ CLEANUP UNDERWAY

REMEDIAL ACTION

CHECK APPROPRIATE ACTION(S) (SEE BACK FOR DETAILS)
☐ CAP SITE (CD) ☐ CONTAINMENT BARRIER (CB) ☐ VACUUM EXTRACT (VE)
☐ EXCAVATE & DISPOSE (ED) ☐ EXCAVATE & TREAT (ET) ☐ NO ACTION REQUIRED (NA) ☒ OTHER (OT): Not specified
☐ REMOVE FREE PRODUCT (FP) ☐ PUMP & TREAT GROUNDWATER (GT) ☐ TREATMENT AT HOOKUP (HU)
☐ ENHANCED BIO DEGRADATION (IT) ☐ REPLACE SUPPLY (RS) ☐ VENT SOIL (VS)

COMMENTS

@ south dispenser: TPH = 2,500 ppm; BTEX = 0.36/34/23/230 ppm.

HSC 05 (11/89)

C 759302 018209-058552
T FACT

State of California
State Water Resources Control Board
Division of Financial Assistance
P.O. Box 944212
Sacramento, CA 94244-2120

For State Use Only

CERTIFICATION OF FINANCIAL RESPONSIBILITY

FOR UNDERGROUND STORAGE TANKS CONTAINING PETROLEUM

A. I am required to demonstrate Financial Responsibility in the required amounts as specified in CCR, Title 23 Division 3, Chapter 18, Section 2807

☐ 500,000 dollars per occurrence or ☒ 1 million dollars per occurrence **AND** ☒ 1 million dollars annual aggregate or ☐ 2 million dollars annual aggregate

B. **Hamid Zarehi** (Name of tank Owner or Operator) hereby certifies that it is in compliance with the requirements of California Code of Regulations, Title 23, Division 3, Chapter 18, Article 3, Section 2807.

The mechanisms used to demonstrate financial responsibility as required by Section 2807 are as follows:

C. Mechanism Type	Name and Address of Issuer	Mechanism Number	Coverage Amount	Coverage Period	Corrective Action	Third Party Compensation
State UST Fund	**State UST cleanup Fund P.O.Box 944212 Sacramento,CA. 94244-2120**	**N/A For UST Cleanup Fund**	**$995,000 per occurance and annual aggregate**	**Continuous**	**Yes**	**Yes**
Chief Financial Officer Letter	**Chevron 4015 W. Century Blvd. Inglewood, CA.90304**	**N/A**	**5,000 per occurance and annual aggregate**	**Annual**	**Yes**	**Yes**

Note: If you are using the State Fund as any part of your demonstration of financial responsibility, your execution and submission of this certification also certifies that you are in compliance and shall remain in compliance with all conditions for participation in the Fund.

D. Facility Name	Facility Address
Chevron 206907	**4015 W. Century Blvd. Inglewood, CA.90304**
Facility Name	Facility Address
Facility Name	Facility Address
Facility Name	Facility Address
Facility Name	Facility Address
Facility Name	Facility Address
Facility Name	Facility Address

E. Signature of Tank Owner or Operator	Date	Name and Title of Tank Owner or Operator
		Hamid Zaheri
Signature of Witness or Notary	Date	Name of Witness or Notary
		Shawn Khattak

Submit original to local UST regulatory agency. Keep a copy at each UST facility.

(Instructions on Next Page)

LETTER FROM CHIEF FINANCIAL OFFICER

I am the Chief Financial Officer For: CHEVRON .

4015 W.CENTURY BLVD. .

INGLEWOOD,CA.90304 .

This Letter is in support of the use of the **Underground Storage Tank Cleanup Fund** to Demonstrate financial responsibility for taking corrective action and/or compensating third parties for bodily injury and property damage caused by an unauthorized release of petroleum in the amount at least **$5,000** . per occurrence and **$5,000** . annual aggregated coverage.

Underground storage tanks at the following facility are assured by this letter:

CHEVRON # 206907. 4015 W.CENTURY BLVD.INGLEWOOD,CA.90304

1.) Amount of annual aggregate coverage being assured by this letter...$ 5,000

2.) Total tangible assets.....$ 50,000

3.) Total liabilities.....$ 0

4.) Tangible net worth (subtract line 3 from line 2.

Line 4 must be at least 10 times line 1.....$ 50,000

I hereby certify that the wording of this letter is identical to the wording specified I subsection 2808.1 (d) (1), Chapter 18, Division 3, Title 23 of the California Code of Regulations.

I declare under penalty of perjury that the foregoing is true and correct to the best of my knowledge and belief.

Executed at: INGLEWOOD

On: March 1, 2013

Signature: 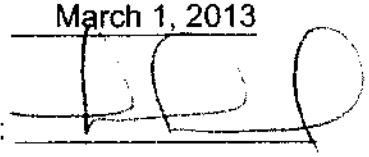

Printed Name: Hamid Zaheri

Title: President

C759301 T 0SDC

CUPA 018209-058552

Underground Storage Tank (UST) Designated Operator Statement

Facility Name: CHEVRON 206907	Facility ID #:
Facility Address: 4015 W.CENTURY BLVD. INGLEWOOD,CA. 90304	Reason for Submitting this Form *(Check One)*
Facility Phone #: 310-674-3225	X Change of Designated Operator Update Certificate Expiration Date

PRIMARY CONTACT

Designated Operator's Name: Shawn Khattak	Relation to UST Facility *(Check One)*
Business Name *(If different from above)*: *Petrotechs*	☐ Owner ☐ Operator ☐ Employee
Designated Operator's Phone #: 626-812-7440	X Service Technician ☐ Third-Party
International Code Council Certification #: 5246014	Expiration Date: 03/15/2015

ALTERNATE 1 *(Optional)*

Designated Operator's Name:	Relation to UST Facility *(Check One)*
Business Name *(If different from above)*:	☐ Owner ☐ Operator ☐ Employee
Designated Operator's Phone #:	☐ Service Technician ☐ Third-Party
International Code Council Certification #:	Expiration Date:

ALTERNATE 2 *(Optional)*

Designated Operator's Name:	Relation to UST Facility *(Check One)*
Business Name *(If different from above)*:	☐ Owner ☐ Operator ☐ Employee
Designated Operator's Phone #:	☐ Service Technician ☐ Third-Party
International Code Council Certification #:	Expiration Date:

I certify that, for the facility indicated at the top of this page, the individual(s) listed above will serve as Designated UST Operator(s). The individual(s) will conduct and document monthly facility inspections and annual facility employee training, in accordance with California Code of Regulations, Title 23, Section 2715 (c) - (f).

Furthermore, I understand and am in compliance with the requirements (statutes, regulations, and local ordinances) applicable to underground storage tanks.

NAME OF TANK OWNER (Please Print): HAMID ZAHERI

SIGNATURE OF TANK OWNER: _____

DATE: 03/01/2013 OWNER'S PHONE #: 310-674-3225

NOTE:

1) **COMPLETE THIS FORM AND SUBMIT TO THE ADDRESS LISTED ABOVE.**

2) **NOTIFY THIS OFFICE OF ANY CHANGES TO THIS INFORMATION WITHIN 30 DAYS OF THE CHANGE.**

C7593CCTLTMP

G18209-058552

UNDERGROUND STORAGE TANK
RESPONSE PLAN – PAGE 1

(One form per facility)

TYPE OF ACTION ☐ 1. NEW PLAN ☐ 2. CHANGE OF INFORMATION R01

I. FACILITY INFORMATION

FACILITY ID # *(Agency Use Only)* AR – 000 – 007106

BUSINESS NAME (Same as FACILITY NAME) R02

CHEVRON 206907

BUSINESS SITE ADDRESS R03	CITY R04
4015 W.CENTURY BLVD.	INGLEWOOD, CA. 90304

II. SPILL CONTROL AND CLEANUP METHODS

This plan addresses unauthorized releases from UST systems and supplements the emergency response plans and procedures in the facility's Hazardous Materials Business Plan.

- If safe to do so, facility personnel will take immediate measures to control or stop any release (e.g., activate pump shut-off, etc.) and, if necessary, safely remove remaining hazardous material from the UST system
- Any release to secondary containment will be pumped or otherwise removed within a time consistent with the ability of the secondary containment system to contain the hazardous material, but not greater than 30 calendar days, or sooner if required by the local agency. Recovered hazardous materials, unless still suitable for their intended use, will be managed as hazardous waste.
- Absorbent material will be used to contain and clean up manageable spills of hazardous materials. Absorbent material which has become too saturated to be effective or which is no longer intended for use will be managed as hazardous waste unless a waste determination in accordance with 22 CCR §66262.11 finds that it is non-hazardous. Used absorbent material, reusable or waste, will be stored in a properly labeled and sealed container. Waste material shall be disposed appropriately.
- Facility personnel will determine whether any water removed from secondary containment systems, or from clean-up activity, has been in contact with any hazardous material. If the water is contaminated, it will be managed as hazardous waste unless a waste determination in accordance with 22 CCR §66262.11 finds that it is non-hazardous. If the water has a petroleum sheen (i.e., rainbow colors), it is contaminated. A thick floating petroleum layer may not necessarily display rainbow colors. Water (hazardous or non-hazardous) from sumps, spill containers, etc. will not be disposed to storm water systems.
- We will review secondary containment systems for possible deterioration if any of the following conditions occur:
  1. Hazardous material in contact with secondary containment is not compatible with the material used for secondary containment;
  2. Secondary containment is prone to damage from any equipment used to remove or clean up hazardous material collected in secondary containment;
  3. Hazardous material, other than the product/waste stored in the primary containment system, is placed inside secondary containment to treat or neutralize released product/waste, and the added material or resulting material from such a combination is not compatible with secondary containment.

III. SPILL CONTROL AND CLEAN-UP EQUIPMENT

PERIODIC MAINTENANCE: Spill control and clean-up equipment kept permanently on-site is listed in the facility's Hazardous Materials Business Plan. This equipment is inspected at least monthly, and after each use, supplies are replenished as needed. Defective equipment is repaired or replaced as necessary.

EQUIPMENT NOT PERMANENTLY ON-SITE, BUT AVAILABLE FOR USE IF NEEDED: (Complete only if applicable)

EQUIPMENT	LOCATION	AVAILABILITY
R10	R20	R30
R11	R21	R31
R12	R22	R32
R13	R23	R33
R14	R24	R34
R15	R25	R35

IV. RESPONSIBLE PERSONS

THE FOLLOWING PERSON(S) IS/ARE RESPONSIBLE FOR AUTHORIZING ANY WORK NECESSARY UNDER THIS RESPONSE PLAN:

NAME	TITLE
R40 HAMID ZAHERI	R50 Owner
R41	R51
R42	R52
R43	R53

V. MONITORING INDICATORS

IF MONITORING INDICATES A POSSIBLE UNAUTHORIZED RELEASE, STEPS TO VERIFY THE RELEASE WILL BE MADE AS FOLLOWS:

☐ Additional system testing or data collection ☐ Inspection by qualified persons ☐ Recalibration of equipment

Other

R66

UNDERGROUND STORAGE TANK

RESPONSE PLAN – PAGE 2

VI. REPORTING AND RECORD KEEPING

We will report/record any overfill, spill, or unauthorized release from a UST system as indicated in this plan.

Recordable Releases: Any unauthorized release from primary containment which the UST operator is able to clean up within eight (8) hours after the release was detected or should reasonably have been detected, and which does not escape from secondary containment, does not increase the hazard of fire or explosion, and does not cause any deterioration of secondary containment, must be recorded in the facility's monitoring records. Monitoring records must include:

- The UST operator's name and telephone number;
- A list of the types, quantities, and concentrations of hazardous substances released;
- A description of the actions taken to control and clean up the release;
- The method and location of disposal of the released hazardous substances, and whether a hazardous waste manifest was or will be used;
- A description of actions taken to repair the UST and to prevent future releases;
- A description of the method used to reactivate interstitial monitoring after replacement or repair of primary containment.

Reportable Releases: Any overfill, spill, or unauthorized release which escapes from secondary containment (or primary containment if no secondary containment exists), increases the hazard of fire or explosion, or causes any deterioration of secondary containment, is a reportable release. Reportable releases are also recordable

Within 24 hours after a reportable release has been detected, or should have been detected, we will notify the local agency administering the UST program of the release, investigate the release, and take immediate measures to stop the release. If necessary, or if required by the local agency, remaining stored product/waste will be removed from the UST to prevent further releases or facilitate corrective action. If an emergency exists, we will notify the California Emergency Management Agency at (800) 852-7550.

Within five (5) working days of a reportable release, we will submit to the local agency a full written report containing all of the following information to the extent that the information is known at the time of filing the report:

- The UST owner's or operator's name and telephone number;
- A list of the types, quantities, and concentrations of hazardous materials released;
- The approximate date of the release;
- The date on which the release was discovered,
- The date on which the release was stopped;
- A description of actions taken to control and/or stop the release;
- A description of corrective and remedial actions, including investigations which were undertaken and will be conducted to determine the nature and extent of soil, ground water or surface water contamination due to the release;
- The method(s) of cleanup implemented to date, proposed cleanup actions, and a schedule for implementing the proposed actions;
- The method(s) and location(s) of disposal of released hazardous materials and any contaminated soils, groundwater, or surface water.
- Copies of any hazardous waste manifests used for off-site transport of hazardous wastes associated with clean-up activity;
- A description of proposed methods for any repair or replacement of UST system primary/secondary containment systems;
- A description of additional actions taken to prevent future releases.

We will follow the reporting procedures described above if any of the following conditions occur:

- A recordable unauthorized release can not be cleaned up or is still under investigation within eight (8) hours of detection;
- Released hazardous substances are discovered at the UST site or in the surrounding area;
- Unusual operating conditions are observed, including erratic behavior of product dispensing equipment, sudden loss of product, or the unexplained presence of water in the tank, unless system equipment is found to be defective and is immediately repaired or replaced, and no leak has occurred;
- Monitoring results from UST system monitoring equipment/methods indicate that a release may have occurred, unless the monitoring equipment is found to be defective and is immediately repaired, recalibrated, or replaced, and additional monitoring does not confirm the initial results.

Record Retention: Monitoring records and written reports of unauthorized releases must be maintained on-site (or off-site at a readily available location, if approved by the local agency) for at least 3 years. Hazardous waste shipping/disposal records (e.g., manifests) must be maintained for at least 3 years from the date of shipment.

VII. OWNER/OPERATOR SIGNATURE

CERTIFICATION: I certify that the information provided herein is true and accurate to the best of my knowledge.

OWNER/OPERATOR SIGNATURE	DATE R70
	03/01/2013
OWNER/OPERATOR NAME (print) R71	OWNER/OPERATOR TITLE R72
HAMID ZAHERI	Owner

(Agency Use Only) This plan has been reviewed and: ☐ Approved ☐ Approved With Conditions ☐ Disapproved

Local Agency Signature: _____ Date: _____

DEC 0 7 2014

18209 - 58552

C793681

C115

MONITORING SYSTEM CERTIFICATION

For Use By All Jurisdictions Within the State of California

Authority Cited: Chapter 6.7, Health and Safety Code; Chapter 16, Division 3, Title 23, California Code of Regulations

This form must be used to document testing and servicing of monitoring equipment. A separate certification or report must be prepared for each monitoring system control panel by the technician who performs the work. A copy of this form must be provided to the tank system owner/operator. The owner/operator must submit a copy of this form to the local agency regulating UST systems within 30 days of test date.

A. General Information

Facility Name: Inglewood Chevron Bldg. No.:

Site Address: 4015 W. Century Blvd. City: Inglewood, CA. Zip: 90304

Facility Contact Person: Hamid Zerehi Contact Phone No.: (562) 591-7976

Make/Model of Monitoring System: TLS 350 Date of Testing/Servicing: 10 / 16 / 2014

B. Inventory of Equipment Tested/Certified

Check the appropriate boxes to indicate specific equipment inspected/serviced:

Tank ID: 87	**Tank ID:**
X In-Tank Gauging Probe. Model: MAG	In-Tank Gauging Probe. Model:
X Annular Space or Vault Sensor. Model: VR 409	Annular Space or Vault Sensor Model:
X Piping Sump / Trench Sensor(s). Model: VR 352	Piping Sump / Trench Sensor(s). Model:
X Fill Sump Sensor(s). Model: VR 352	Fill Sump Sensor(s). Model:
Mechanical Line Leak Detector. Model:	Mechanical Line Leak Detector. Model:
X Electronic Line Leak Detector. Model: PLLD	Electronic Line Leak Detector. Model:
X Tank Overfill / High-Level Sensor. Model: FLAPER	Tank Overfill / High-Level Sensor. Model:
Other (specify equipment type and model in Section E on Page 2).	Other (specify equipment type and model in Section E on Page 2).
Tank ID: 91	**Tank ID:**
X In-Tank Gauging Probe. Model: MAG	In-Tank Gauging Probe. Model:
X Annular Space or Vault Sensor. Model: VR 409	Annular Space or Vault Sensor. Model:
X Piping Sump / Trench Sensor(s). Model: VR 352	Piping Sump / Trench Sensor(s). Model:
X Fill Sump Sensor(s). Model: VR 208	Fill Sump Sensor(s). Model:
Mechanical Line Leak Detector. Model:	Mechanical Line Leak Detector Model:
X Electronic Line Leak Detector. Model: PLLD	Electronic Line Leak Detector. Model:
X Tank Overfill / High-Level Sensor. Model: FLAPER	Tank Overfill / High-Level Sensor. Model:
Other (specify equipment type and model in Section E on Page 2).	Other (specify equipment type and model in Section E on Page 2).
Dispenser ID: 1 - 8	**Dispenser ID:**
X Dispenser Containment Sensor(s). Model: 322	Dispenser Containment Sensor(s). Model:
X Shear Valve(s).	Shear Valve(s).
Dispenser Containment Float(s) and Chain(s).	Dispenser Containment Float(s) and Chain(s).
Dispenser ID:	**Dispenser ID:**
Dispenser Containment Sensor(s). Model:	Dispenser Containment Sensor(s). Model:
Shear Valve(s).	Shear Valve(s).
Dispenser Containment Float(s) and Chain(s).	Dispenser Containment Float(s) and Chain(s).
Dispenser ID:	**Dispenser ID:**
Dispenser Containment Sensor(s). Model:	Dispenser Containment Sensor(s). Model:
Shear Valve(s).	Shear Valve(s).
Dispenser Containment Float(s) and Chain(s).	Dispenser Containment Float(s) and Chain(s).

*If the facility contains more tanks or dispensers, copy this form. Include information for every tank and dispenser at the facility.

C. Certification - I certify that the equipment identified in this document was inspected/serviced in accordance with the manufacturers' guidelines. Attached to this Certification is information (e.g. manufacturers' checklists) necessary to verify that this information is correct and a Plot Plan showing the layout of monitoring equipment. For any equipment capable of generating such reports, I have also attached a copy of the report; *(check all that apply)*: X System set-up X Alarm history report

Technician Name (print): Shawn Khattak Signature:

Certification No.: ICC: 5246014 - VR: A26157 License. No.: 732407

Testing Company Name: PETROTECHS Phone No.: (626) 812 - 7440

Testing Company Address: 1535 W. Mc Kinley St. Suite # 4 Azusa, CA. 91702 Date of Testing/Servicing: 10 / 16 / 2014

Monitoring System Certification

D. Results of Testing/Servicing

Software Version Installed: 329.01

Complete the following checklist:

X	Yes		No*	Is the audible alarm operational?
X	Yes		No*	Is the visual alarm operational?
X	Yes		No*	Were all sensors visually inspected, functionally tested, and confirmed operational?
X	Yes		No*	Were all sensors installed at lowest point of secondary containment and positioned so that other equipment will not interfere with their proper operation?
	Yes		No*	If alarms are relayed to a remote monitoring station, is all communications equipment (e.g. modem) operational?
		X	N/A	
X	Yes		No*	For pressurized piping systems, does the turbine automatically shut down if the piping secondary containment monitoring system detects a leak, fails to operate, or is electrically disconnected? If yes: which sensors initiate positive shut-down? *(Check all that apply)* X Sump/Trench Sensors; X Dispenser Containment Sensors. Did you confirm positive shut-down due to leaks and sensor failure/disconnection? X Yes; No.
			N/A	
	Yes		No*	For tank systems that utilize the monitoring system as the primary tank overfill warning device (i.e. no mechanical overfill prevention valve is installed), is the overfill warning alarm visible and audible at the tank fill point(s) and operating properly? If so, at what percent of tank capacity does the alarm trigger? _____%
		X	N/A	
	Yes*	X	No	Was any monitoring equipment replaced? If yes, identify specific sensors, probes, or other equipment replaced and list the manufacturer name and model for all replacement parts in Section E, below.
	Yes*	X	No	Was liquid found inside any secondary containment systems designed as dry systems? *(Check all that apply)* Product; Water. If yes, describe causes in Section E, below.
X	Yes		No*	Was monitoring system set-up reviewed to ensure proper settings? Attach set up reports, if applicable
X	Yes		No*	Is all monitoring equipment operational per manufacturer's specifications?

*** In Section E below, describe how and when these deficiencies were or will be corrected.**

E. Comments:

Monitoring System Certification

F. In-Tank Gauging / SIR Equipment: X Check this box if tank gauging is used only for inventory control.
Check this box if no tank gauging or SIR equipment is installed.

This section must be completed if in-tank gauging equipment is used to perform leak detection monitoring.

Complete the following checklist:

Yes	No*	Has all input wiring been inspected for proper entry and termination, including testing for ground faults?
Yes	No*	Were all tank gauging probes visually inspected for damage and residue buildup?
Yes	No*	Was accuracy of system product level readings tested?
Yes	No*	Was accuracy of system water level readings tested?
Yes	No*	Were all probes reinstalled properly?
Yes	No*	Were all items on the equipment manufacturer's maintenance checklist completed?

*** In the Section H, below, describe how and when these deficiencies were or will be corrected.**

G. Line Leak Detectors (LLD): Check this box if LLDs are not installed.

Complete the following checklist:

X Yes	No* N/A	For equipment start-up or annual equipment certification, was a leak simulated to verify LLD performance? *(Check all that apply)* Simulated leak rate: X 3 g.p.h.; 0.1 g.p.h.; 0.2 g.p.h.
X Yes	No*	Were all LLDs confirmed operational and accurate within regulatory requirements?
X Yes	No*	Was the testing apparatus properly calibrated?
Yes	No* X N/A	For mechanical LLDs, does the LLD restrict product flow if it detects a leak?
X Yes	No* N/A	For electronic LLDs, does the turbine automatically shut off if the LLD detects a leak?
X Yes	No* N/A	For electronic LLDs, does the turbine automatically shut off if any portion of the monitoring system is disabled or disconnected?
X Yes	No* N/A	For electronic LLDs, does the turbine automatically shut off if any portion of the monitoring system malfunctions or fails a test?
X Yes	No* N/A	For electronic LLDs, have all accessible wiring connections been visually inspected?
X Yes	No*	Were all items on the equipment manufacturer's maintenance checklist completed?

*** In the Section H, below, describe how and when these deficiencies were or will be corrected.**

H. Comments:

Monitoring System Certification

UST Monitoring Site Plan

Site Address: Inglewood Chevron – 4015 W. Century Blvd. Inglewood, CA. 90304

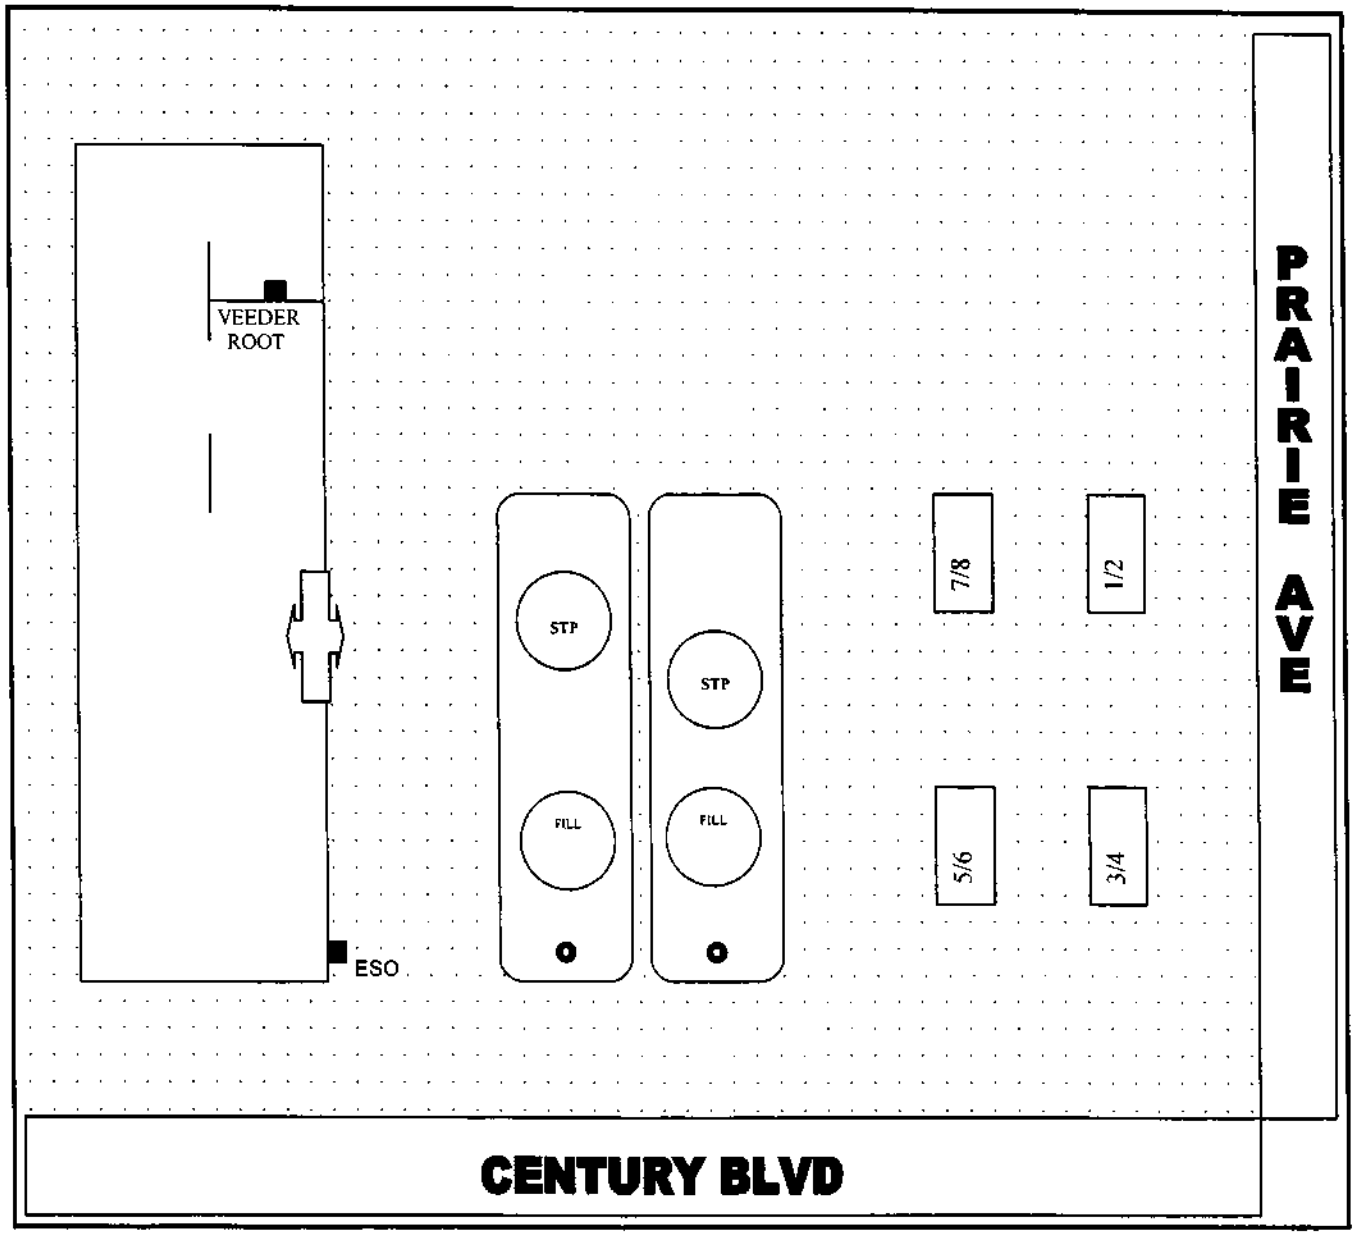

Date map was drawn: 10 / 16 / 2014 .

Instructions

If you already have a diagram that shows all required information, you may include it, rather than this page, with your Monitoring System Certification. On your site plan, show the general layout of tanks and piping. Clearly identify locations of the following equipment, if installed: monitoring system control panels; sensors monitoring tank annular spaces, sumps, dispenser pans, spill containers, or other secondary containment areas; mechanical or electronic line leak detectors, and in-tank liquid level probes (if used for leak detection). In the space provided, note the date this Site Plan was prepared.

Spill Bucket Testing Report Form

This form is intended for use by contractors performing annual testing of UST spill containment structures. The completed form and printouts from tests (if applicable), should be provided to the facility owner/operator for submittal to the local regulatory agency.

1. FACILITY INFORMATION

Facility Name:	**Inglewood Chevron**	Date of Testing:	**10/16/2014**
Facility Address:	**4015 W. Century Blvd. Inglewood, CA. 90304**		
Facility Contact:	**Hamid Zerehi**	Phone:	**(562) 591-7976**
Date Local Agency Was Notified of Testing :	**LADPW: 9/22/2014**		
Name of Local Agency Inspector *(if present during testing)*:	**Brad Kuwata**		

2. TESTING CONTRACTOR INFORMATION

Company Name:	**Petrotechs**
Technician Conducting Test:	**Shawn Khattak**
Credentials[1]:	☐ CSLB Contractor **X** ICC Service Tech. ☐ SWRCB Tank Tester ☐ Other *(Specify)* _____
License Number(s):	**5246014 – Exp.: 1/26/2015**

3. SPILL BUCKET TESTING INFORMATION

Test Method Used:	**X** Hydrostatic	☐ Vacuum	☐ Other	
Test Equipment Used:			Equipment Resolution:	
Identify Spill Bucket *(By Tank Number, Stored Product, etc.)*	**87**	**91**	**87 Vapor**	**91 Vapor**
Bucket Installation Type:	Contained in Sump	Contained in Sump	Contained in Sump	Contained in Sump
Bucket Diameter:	12"	12"	12"	12"
Bucket Depth:	13"	13"	13"	13"
Wait time between applying vacuum/water and start of test:	15 Min.	15 Min.	15 Min.	15 Min.
Test Start Time (T_I):	10:00	10:00	10:00	10:00
Initial Reading (R_I):	12.0	12.0	12.0	12.0
Test End Time (T_F):	11:00	11:00	11:00	11:00
Final Reading (R_F):	12.0	12.0	12.0	12.0
Test Duration ($T_F - T_I$):	1 Hour	1 Hour	1 Hour	1 Hour
Change in Reading ($R_F - R_I$):	0	0	0	0
Pass/Fail Threshold or Criteria:	0	0	0	0
Test Result:	**Pass**	**Pass**	**Pass**	**Pass**

Comments – *(include information on repairs made prior to testing, and recommended follow-up for failed tests)*

CERTIFICATION OF TECHNICIAN RESPONSIBLE FOR CONDUCTING THIS TESTING

I hereby certify that all the information contained in this report is true, accurate, and in full compliance with legal requirements.

Technician's Signature: _____ Date: **10/16/2014**

[1] State laws and regulations do not currently require testing to be performed by a qualified contractor. However, local requirements may be more stringent.

----- SENSOR ALARM -----
L11:REGULAR FILL SUMP
PIPING SUMP
HIGH LIQUID ALARM
OCT 16, 2014 10:15 AM

----- SENSOR ALARM -----
L11:REGULAR FILL SUMP
PIPING SUMP
HIGH LIQUID ALARM
OCT 16, 2014 10:07 AM

PRESSURE LINE LEAK ALARM
@ 3:REGULAR
PLLD SHUTDOWN ALARM
OCT 16, 2014 10:18 AM

PRESSURE LINE LEAK ALARM
@ 1:SUPREME
PLLD SHUTDOWN ALARM
OCT 16, 2014 10:16 AM

----- SENSOR ALARM -----
L11:REGULAR FILL SUMP
PIPING SUMP
HIGH LIQUID ALARM
OCT 16, 2014 10:08 AM

----- SENSOR ALARM -----
L 1:SUPREME STP SUMP
STP SUMP
FUEL ALARM
OCT 16, 2014 10:18 AM

PRESSURE LINE LEAK ALARM
@ 3:REGULAR
PLLD SHUTDOWN ALARM
OCT 16, 2014 10:16 AM

MC/CHEVRON 0S1-1863
4015 W CENTURY BLVD
INGLEWOOD,CA 9:301
SITE 206907

OCT 16, 2014 10:10 AM

CONFIRMATION REPORT:
D 8:MAINTENANCE CHEVRON
OCT 16, 2014 10:19 AM
MODE = FACSIMILE
RESULT = OK

SYSTEM STATUS REPORT

ALL FUNCTIONS NORMAL

----- SENSOR ALARM -----
L 9:SUPREME FILL SUMP
PIPING SUMP
FUEL ALARM
OCT 16, 2014 10:16 AM

PRESSURE LINE LEAK ALARM
@ 3:REGULAR
PLLD SHUTDOWN ALARM
OCT 16, 2014 10:14 AM

PRESSURE LINE LEAK ALARM
@ 3:REGULAR
PLLD SHUTDOWN ALARM
OCT 16, 2014 10:21 AM

CONFIRMATION REPORT:
D 8:MAINTENANCE CHEVRON
OCT 16, 2014 10:17 AM
MODE = FACSIMILE
RESULT = OK

----- SENSOR ALARM -----
L 3:REGULAR STP SUMP
STP SUMP
LIQUID WARNING
OCT 16, 2014 10:21 AM

----- SENSOR ALARM -----
L11:REGULAR FILL SUMP
PIPING SUMP
LIQUID WARNING
OCT 16, 2014 10:14 AM

PRESSURE LINE LEAK ALARM
@ 1:SUPREME
PLLD SHUTDOWN ALARM
OCT 16, 2014 10:23 AM

PRESSURE LINE LEAK ALARM
@ 1:SUPREME
PLLD SHUTDOWN ALARM
OCT 16, 2014 10:18 AM

PRESSURE LINE LEAK ALARM
@ 1:SUPREME
PLLD SHUTDOWN ALARM
OCT 16, 2014 10:15 AM

PRESSURE LINE LEAK ALARM
@ 3:REGULAR
PLLD SHUTDOWN ALARM
OCT 16, 2014 10:23 AM

PRESSURE LINE LEAK ALARM
@ 3:REGULAR
PLLD SHUTDOWN ALARM
OCT 16, 2014 10:23 AM

PRESSURE LINE LEAK ALARM
@ 3:REGULAR
PLLD SHUTDOWN ALARM
OCT 16, 2014 10:25 AM

----- SENSOR ALARM -----
L13:DISP 1-2
DISPENSER PAN
FUEL ALARM
OCT 16, 2014 10:23 AM

----- SENSOR ALARM -----
L15:DISP 5-6
DISPENSER PAN
LIQUID WARNING
OCT 16, 2014 10:23 AM

----- SENSOR ALARM -----
L 5:SUPREME ANNULAR
ANNULAR SPACE
FUEL ALARM
OCT 16, 2014 10:25 AM

PRESSURE LINE LEAK ALARM
@ 1:SUPREME
PLLD SHUTDOWN ALARM
OCT 16, 2014 10:23 AM

PRESSURE LINE LEAK ALARM
@ 1:SUPREME
PLLD SHUTDOWN ALARM
OCT 16, 2014 10:23 AM

PRESSURE LINE LEAK ALARM
@ 1:SUPREME
PLLD SHUTDOWN ALARM
OCT 16, 2014 10:25 AM

PRESSURE LINE LEAK ALARM
@ 3:REGULAR
PLLD SHUTDOWN ALARM
OCT 16, 2014 10:23 AM

PRESSURE LINE LEAK ALARM
@ 3:REGULAR
PLLD SHUTDOWN ALARM
OCT 16, 2014 10:23 AM

PRESSURE LINE LEAK ALARM
@ 3:REGULAR
PLLD SHUTDOWN ALARM
OCT 16, 2014 10:25 AM

----- SENSOR ALARM -----
L14:DISP 3-4
DISPENSER PAN
LIQUID WARNING
OCT 16, 2014 10:23 AM

----- SENSOR ALARM -----
L16:DISP 7-8
DISPENSER PAN
LIQUID WARNING
OCT 16, 2014 10:23 AM

----- SENSOR ALARM -----
L 2:REGULAR ANNULAR
ANNULAR SPACE
FUEL ALARM
OCT 16, 2014 10:25 AM

PRESSURE LINE LEAK ALARM
@ 1:SUPREME
PLLD SHUTDOWN ALARM
OCT 16, 2014 10:23 AM

PRESSURE LINE LEAK ALARM
@ 1:SUPREME
PLLD SHUTDOWN ALARM
OCT 16, 2014 10:25 AM

CONFIRMATION REPORT:
D 8:MAINTENANCE CHEVRON
OCT 16, 2014 10:25 AM
MODE = FACSIMILE
RESULT = OK

MC.CHEVRON CS1-1863
4015 W CENTURY BLVD
INGLEWOOD,CA 91301
SITE 206907

OCT 16. 2014 10:26 AM

----- SENSOR ALARM -----
L 7:REGULAR ANNULAR
ANNULAR SPACE
SENSOR OUT ALARM
OCT 16. 2014 10:27 AM

----- SENSOR ALARM -----
L11:REGULAR FILL SUMP
PIPING SUMP
SENSOR OUT ALARM
OCT 16. 2014 10:27 AM

CONFIRMATION REPORT:
D 8:MAINTENANCE CHEVRON
OCT 16. 2014 10:45 AM
MODE = FACSIMILE
RESULT = OK

SYSTEM STATUS REPO
- - - - - - - - - -
ALL FUNCTIONS NORM

----- SENSOR ALARM -----
L15:DISP 5-6
DISPENSER PAN
SENSOR OUT ALARM
OCT 16. 2014 10:27 AM

CONFIRMATION REPORT:
D 8:MAINTENANCE CHEVRON
OCT 16. 2014 10:18 AM
MODE = FACSIMILE
RESULT = OK

PRESSURE LI E LEAK ALAR
@ 3:REGULAR
GROSS LINE FAIL
OCT 16. 2014 10:48 AM

PRESSURE LINE LEAK
@ 1:SUPREME
PLLD SHUTDOWN ALARM
OCT 16. 2014 10:27

----- SENSOR ALARM -----
L 9:SUPREME FILL SUMP
PIPING SUMP
SENSOR OUT ALARM
OCT 16. 2014 10:27 AM

PRESSURE LINE LEAK ALAR
@ 3:REGULAR
PLLD SHUTDOWN ALARM
OCT 16. 2014 10:48 AM

MC.CHEVRON CS1 1863
4015 W CENTURY BLVD
INGLEWOOD,CA 91301
SITE 206907

OCT 16. 2014 10:16 AM

----- SENSOR ALARM
L 1:SUPREME STP SU
STP SUMP
SENSOR OUT ALARM
OCT 16. 2014 10:27

SYSTEM STATUS REPORT
- - - - - - - - - - -
ALL FUNCTIONS NORMAL

----- SENSOR ALARM -----
L16:DISP 7-8
DISPENSER PAN
SENSOR OUT ALARM
OCT 16. 2014 10:27 AM

PRESSURE LINE LEA
@ 3:REGULAR
PLLD SHUTDOWN ALA
OCT 16. 2014 10:2

PRESSURE LINE LEAK ALARM
@ 1:SUPREME
GROSS LINE FAIL
OCT 16. 2014 10:45 AM

----- SENSOR ALARM -----
L13:DISP 1-2
DISPENSER PAN
SENSOR OUT ALARM
OCT 16. 2014 10:27 AM

----- SENSOR ALAR
L 3:REGULAR STP S
STP SUMP
SENSOR OUT ALARM
OCT 16. 2014 10:

PRESSURE LINE LEAK ALARM
@ 1:SUPREME
PLLD SHUTDOWN ALARM
OCT 16. 2014 10:45 AM

----- SENSOR ALARM -----
L14:DISP 3-4
DISPENSER PAN
SENSOR OUT ALARM
OCT 16. 2014 10:27 AM

----- SENSOR ALAR
L 5:SUPREME ANNULAR
ANNULAR SPACE
SENSOR OUT ALARM
OCT 16. 2014 10:27 AM

Secondary Containment Testing Report Form C818487

This form is intended for use by contractors performing periodic testing of UST secondary containment systems. Use the appropriate pages of this form to report results for all components tested. The completed form, written test procedures, and printouts from tests (if applicable), should be provided to the facility owner/operator for submittal to the local regulatory agency.

1. FACILITY INFORMATION

Facility Name:	Saba Gas & Oil – CHEVRON -	Date of Testing:	9/03/2015
Facility Address:	4015 W. Century Blvd. Inglewood, CA. 90304		
Facility Contact:	Hamid Zerehi	Phone:	(562) 591-7976
Date Local Agency Was Notified of Testing :		Public Works: 8/21/2015	
Name of Local Agency Inspector *(if present during testing)*:			

RECEIVED
NOV 18 2015
DEPARTMENT OF PUBLIC WORKS
ENVIRONMENTAL PROGRAMS

2. TESTING CONTRACTOR INFORMATION

Company Name:	PETROTECHS		
Technician Conducting Test:	Jarrez Cleveland		
Credentials:	× CSLB Licensed Contractor	× SWRCB Licensed Tank Tester	
License Type:	C-10	License Number: 732407	

Manufacturer Training

Manufacturer	Component(s)	Date Training Expires
ICC	8358383	5/29/2017
INCON	TS-STS	6/10/2017

3. SUMMARY OF TEST RESULTS

Component	Pass	Fail	Not Tested	Repairs Made	Component	Pass	Fail	Not Tested	Repairs Made
Tank Annular	X	☐	☐	☐		☐	☐	☐	☐
Secondary Pipe	X	☐	☐	☐		☐	☐	☐	☐
Piping Sump	X	☐	☐	☐		☐	☐	☐	☐
Under Dispenser (UDC)	X	☐	☐	☐		☐	☐	☐	☐
Fill Riser Sump	X	☐	☐	☐		☐	☐	☐	☐
	☐	☐	☐	☐		☐	☐	☐	☐
	☐	☐	☐	☐		☐	☐	☐	☐
	☐	☐	☐	☐		☐	☐	☐	☐
	☐	☐	☐	☐		☐	☐	☐	☐
	☐	☐	☐	☐		☐	☐	☐	☐
	☐	☐	☐	☐		☐	☐	☐	☐
	☐	☐	☐	☐		☐	☐	☐	☐

If hydrostatic testing was performed, describe what was done with the water after completion of tests:

Left on site in 55 gallon barrels. Remainder of water kept in trailer mounted for re-use.

CERTIFICATION OF TECHNICIAN RESPONSIBLE FOR CONDUCTING THIS TESTING

To the best of my knowledge, the facts stated in this document are accurate and in full compliance with legal requirements

Technician's Signature: Jarrez D. Cleveland Date: 9/03/2015

4. TANK ANNULAR TESTING

Test Method Developed By:	Tank Manufacturer	Industry Standard	Professional Engineer
	Other *(Specify)*		
Test Method Used:	Pressure	Vacuum	Hydrostatic
	Other *(Specify)*		
Test Equipment Used:		Equipment Resolution:	

	Tank # 87	Tank # 91		
Is Tank Exempt From Testing?[1]	No	No		
Tank Capacity:	20,000	15,000		
Tank Material:	Fiberglass	Fiberglass		
Tank Manufacturer:	Xerxes	Xerxes		
Product Stored:	Gasoline	Gasoline		
Wait time between applying pressure/vacuum/water and starting test:	30 Min.	30 Min.		
Test Start Time:	10:00	10:00		
Initial Reading (R_I):	10 Hg	10 Hg		
Test End Time:	12:00	12:00		
Final Reading (R_F):	10 Hg	10 Hg		
Test Duration:	2 Hour	2 Hour		
Change in Reading (R_F-R_I):	0	0		
Pass/Fail Threshold or Criteria:	0	0		
Test Result:	**Pass**	**Pass**		
Was sensor removed for testing?	Yes	Yes		
Was sensor properly replaced and verified functional after testing?	Yes	Yes		

Comments *– (include information on repairs made prior to testing, and recommended follow-up for failed tests)*

[1] Secondary containment systems where the continuous monitoring automatically monitors both the primary and secondary containment, such as systems that are hydrostatically monitored or under constant vacuum, are exempt from periodic containment testing. {California Code of Regulations, Title 23, Section 2637(a)(6)}

5. SECONDARY PIPE TESTING

Test Method Developed By:	Piping Manufacturer	× Industry Standard	Professional Engineer	
	Other *(Specify)*			
Test Method Used:	× Pressure	Vacuum	Hydrostatic	
	Other *(Specify)*			
Test Equipment Used:			Equipment Resolution:	

	Piping Run # 87	**Piping Run # 91**		
Piping Material:	Fiberglass	Fiberglass		
Piping Manufacturer:	Smith	Smith		
Piping Diameter:	3"	3"		
Length of Piping Run:	150'	150'		
Product Stored:	Gasoline	Gasoline		
Method and location of piping-run isolation:	Isolation Boot	Isolation Boot		
Wait time between applying pressure/vacuum/water and starting test:	30 Min.	30 Min.		
Test Start Time:	10:00	10:00		
Initial Reading (R_I):	5psi	5psi		
Test End Time:	11:00	11:00		
Final Reading (R_F):	5psi	5psi		
Test Duration:	1 Hour	1 Hour		
Change in Reading (R_F-R_I):	0	0		
Pass/Fail Threshold or Criteria:	0	0		
Test Result:	**Pass**	**Pass**		

Comments *– (include information on repairs made prior to testing, and recommended follow-up for failed tests)*

6. PIPING SUMP TESTING

Test Method Developed By:	Sump Manufacturer	× Industry Standard	Professional Engineer
	Other *(Specify)*		
Test Method Used:	Pressure	Vacuum	× Hydrostatic
	Other *(Specify)*		
Test Equipment Used: **Incon TS-STS**		Equipment Resolution: **.002**	

	Sump # 87	Sump # 91		
Sump Diameter:	38"	38"		
Sump Depth:	65"	65"		
Sump Material:	Fiberglass	Fiberglass		
Height from Tank Top to Top of Highest Piping Penetration:	31"	31"		
Height from Tank Top to Lowest Electrical Penetration:	15"	15"		
Condition of sump prior to testing:	Clean	Clean		
Portion of Sump Tested[1]	2" Above Highest Penetration			
Does turbine shut down when sump sensor detects liquid (both product and water)?*	Yes	Yes		
Turbine shutdown response time	0 – 5 sec	0 – 5 sec		
Is system programmed for fail-safe shutdown?*	Yes	Yes		
Was fail-safe verified to be operational?*	Yes	Yes		
Wait time between applying pressure/vacuum/water and starting test:	30 Min.	30 Min.		
Test Start Time:	11:54 / 12:11	11:54 / 12:11		
Initial Reading (R_I):	5.7547 / 5.7544	5.5876 / 5.5870		
Test End Time:	12:09 / 12:26	12:09 / 12:26		
Final Reading (R_F):	5.7444 / 5.7545	5.5870 / 5.5870		
Test Duration:	15 min. / 15 min.	15 min. / 15 min.		
Change in Reading (R_F-R_I):	0.0003 / 0.0001	0.0004 / 0.0000		
Pass/Fail Threshold or Criteria:	.002	.002		
Test Result:	**Pass**	**Pass**		
Was sensor removed for testing?	Yes	Yes		
Was sensor properly replaced and verified functional after testing?	Yes	Yes		

Comments *– (include information on repairs made prior to testing, and recommended follow-up for failed tests)*

[1] If the entire depth of the sump is not tested, specify how much was tested. If the answer to any of the questions indicated with an asterisk (*) is "NO" or "NA", the entire sump must be tested. (See SWRCB LG-160)

7. UNDER-DISPENSER CONTAINMENT (UDC) TESTING

Test Method Developed By:	UDC Manufacturer	× Industry Standard	Professional Engineer
	Other *(Specify)*		
Test Method Used:	Pressure	Vacuum	× Hydrostatic
	Other *(Specify)*		
Test Equipment Used: **Incon TS-STS**		Equipment Resolution: **.002**	

	UDC # 1/2	UDC # 3/4	UDC # 5/6	UDC # 7/8
UDC Manufacturer:	Bravo	Bravo	Bravo	Bravo
UDC Material:	Fiberglass	Fiberglass	Fiberglass	Fiberglass
UDC Depth:	32"	32"	32"	32"
Height from UDC Bottom to Top of Highest Piping Penetration:	15"	15"	15"	15"
Height from UDC Bottom to Lowest Electrical Penetration:	10"	10"	10"	10"
Condition of UDC prior to testing:	Clean	Clean	Clean	Clean
Portion of UDC Tested[1]	2" Above Highest Penetration			
Does turbine shut down when UDC sensor detects liquid (both product and water)?*	Yes	Yes	Yes	Yes
Turbine shutdown response time	0 – 5 sec	0 – 5 sec	0 – 5 sec	0 – 5 sec
Is system programmed for fail-safe shutdown?*	Yes	Yes	Yes	Yes
Was fail-safe verified to be operational?*	Yes	Yes	Yes	Yes
Wait time between applying pressure/vacuum/water and starting test	30 Min.	30 Min.	30 Min.	30 Min.
Test Start Time:	9:31 / 9:47	9:31 / 9:47	9:31 / 9:47	9:31 / 9:47
Initial Reading (R_I):	3.2606 / 3.2603	3.5044 / 3.5041	4.1467 / 4.1458	3.4883 / 3.4881
Test End Time:	9:46 / 10:02	9:46 / 10:02	9:46 / 10:02	9:46 / 10:02
Final Reading (R_F):	3.2605 / 3.2604	3.5040 / 3.5039	4.1462 / 4.1459	3.4881 / 3.4880
Test Duration:	15 min. / 15 min.	15 min. / 15 min.	15 min. / 15 min.	15 min. / 15 min.
Change in Reading (R_F-R_I):	0.0001 / 0.0001	0.0004 / 0.0002	0.0005 / 0.0001	0.0002 / 0.0001
Pass/Fail Threshold or Criteria:	.002	.002	.002	.002
Test Result:	**Pass**	**Pass**	**Pass**	**Pass**
Was sensor removed for testing?	Yes	Yes	Yes	Yes
Was sensor properly replaced and verified functional after testing?	Yes	Yes	Yes	Yes

Comments *– (include information on repairs made prior to testing, and recommended follow-up for failed tests)*

[1] If the entire depth of the UDC is not tested, specify how much was tested. If the answer to any of the questions indicated with an asterisk (*) is "NO" or "NA", the entire UDC must be tested. (See SWRCB LG-160)

8. FILL RISER CONTAINMENT SUMP TESTING

Facility is Not Equipped With Fill Riser Containment Sumps				
Fill Riser Containment Sumps are Present, but were Not Tested				
Test Method Developed By:	Sump Manufacturer	x Industry Standard	Professional Engineer	
	Other *(Specify)*			
Test Method Used:	Pressure	Vacuum	x Hydrostatic	
	Other *(Specify)*			
Test Equipment Used: **Incon TS-STS**			Equipment Resolution: **.002**	
	Fill Sump # 87	**Fill Sump # 91**		
Sump Diameter:	38"	38"		
Sump Depth:	65"	65"		
Height from Tank Top to Top of Highest Piping Penetration:	32"	32"		
Height from Tank Top to Lowest Electrical Penetration:	18"	18"		
Condition of sump prior to testing:	Clean	Clean		
Portion of Sump Tested	2" Above Highest Penetration			
Sump Material:	Fiberglass	Fiberglass		
Wait time between applying pressure/vacuum/water and starting test:	30 Min.	30 Min.		
Test Start Time:	11:05 / 11:21	11:05 / 11:21		
Initial Reading (R_I):	3.6844 / 3.6838	2.6960 / 2.6956		
Test End Time:	11:20 / 11:36	11:20 / 11:36		
Final Reading (R_F):	3.6834 / 3.6841	2.6959 / 2.6963		
Test Duration:	15 min. / 15 min.	15 min. / 15 min.		
Change in Reading (R_F-R_I):	0.0010 / 0.0003	0.0001 / 0.0007		
Pass/Fail Threshold or Criteria:	.002	.002		
Test Result:	**Pass**	**Pass**		
Is there a sensor in the sump?	Yes	Yes		
Does the sensor alarm when either product or water is detected?	Yes	Yes		
Was sensor removed for testing?	Yes	Yes		
Was sensor properly replaced and verified functional after testing?	Yes	Yes		

Comments *– (include information on repairs made prior to testing, and recommended follow-up for failed tests)*

CENTURY CHEVRON
4015 W CENTURY BLVD.
INGLEWOOD CA.

09/03/2015 12:09 PM

SUMP LEAK TEST REPORT

87STP (1)

TEST STARTED	11:54 AM
TEST STARTED	09/03/2015
BEGIN LEVEL	5.7547 IN
END TIME	12:09 PM
END DATE	09/03/2015
END LEVEL	5.7544 IN
LEAK THRESHOLD	0.002 IN
TEST RESULT	PASSED

91STP (1)

TEST STARTED	11:54 AM
TEST STARTED	09/03/2015
BEGIN LEVEL	5.5876 IN
END TIME	12:09 PM
END DATE	09/03/2015
END LEVEL	5.5870 IN
LEAK THRESHOLD	0.002 IN
TEST RESULT	PASSED

CENTURY CHEVRON
4015 W CENTURY BLVD.
INGLEWOOD CA.

09/03/2015 12:26 PM

SUMP LEAK TEST REPORT

87STP (2)

TEST STARTED	12:11 PM
TEST STARTED	09/03/2015
BEGIN LEVEL	5.7544 IN
END TIME	12:26 PM
END DATE	09/03/2015
END LEVEL	5.7545 IN
LEAK THRESHOLD	0.002 IN
TEST RESULT	PASSED

91STP (2)

TEST STARTED	12:11 PM
TEST STARTED	09/03/2015
BEGIN LEVEL	5.5870 IN
END TIME	12:26 PM
END DATE	09/03/2015
END LEVEL	5.5870 IN
LEAK THRESHOLD	0.002 IN
TEST RESULT	PASSED

CENTURY CHEVRON
4015 W CENTURY BLVD.
INGLEWOOD CA.

09/03/2015 11:20 AM

SUMP LEAK TEST REPORT

87FILL (1)

TEST STARTED	11:05 AM
TEST STARTED	09/03/2015
BEGIN LEVEL	3.6844 IN
END TIME	11:20 AM
END DATE	09/03/2015
END LEVEL	3.6834 IN
LEAK THRESHOLD	0.002 IN
TEST RESULT	PASSED

91FILL (1)

TEST STARTED	11:05 AM
TEST STARTED	09/03/2015
BEGIN LEVEL	2.6960 IN
END TIME	11:20 AM
END DATE	09/03/2015
END LEVEL	2.6959 IN
LEAK THRESHOLD	0.002 IN
TEST RESULT	PASSED

CENTURY CHEVRON
4015 W CENTURY BLVD.
INGLEWOOD CA.

09/03/2015 11:36 AM

SUMP LEAK TEST REPORT

87FILL (2)

TEST STARTED	11:21 AM
TEST STARTED	09/03/2015
BEGIN LEVEL	3.6838 IN
END TIME	11:36 AM
END DATE	09/03/2015
END LEVEL	3.6841 IN
LEAK THRESHOLD	0.002 IN
TEST RESULT	PASSED

91FILL (2)

TEST STARTED	11:21 AM
TEST STARTED	09/03/2015
BEGIN LEVEL	2.6956 IN
END TIME	11:36 AM
END DATE	09/03/2015
END LEVEL	2.6963 IN
LEAK THRESHOLD	0.002 IN
TEST RESULT	PASSED

CENTURY CHEVRON
4015 W CENTURY BLVD.
INGLEWOOD CA.

09/03/2015 9:47 AM

SUMP LEAK TEST REPORT

D1-2 (1)

TEST STARTED	9:31 AM
TEST STARTED	09/03/2015
BEGIN LEVEL	3.2606 IN
END TIME	9:46 AM
END DATE	09/03/2015
END LEVEL	3.2605 IN
LEAK THRESHOLD	0.002 IN
TEST RESULT	PASSED

D3-4 (1)

TEST STARTED	9:31 AM
TEST STARTED	09/03/2015
BEGIN LEVEL	3.5044 IN
END TIME	9:46 AM
END DATE	09/03/2015
END LEVEL	3.5040 IN
LEAK THRESHOLD	0.002 IN
TEST RESULT	PASSED

D5-6 (1)

TEST STARTED	9:31 AM
TEST STARTED	09/03/2015
BEGIN LEVEL	4.1467 IN
END TIME	9:46 AM
END DATE	09/03/2015
END LEVEL	4.1462 IN
LEAK THRESHOLD	0.002 IN
TEST RESULT	PASSED

D7-8 (1)

TEST STARTED	9:31 AM
TEST STARTED	09/03/2015
BEGIN LEVEL	3.4883 IN
END TIME	9:46 AM
END DATE	09/03/2015
END LEVEL	3.4881 IN
LEAK THRESHOLD	0.002 IN
TEST RESULT	PASSED

CENTURY CHEVRON
4015 W CENTURY BLVD.
INGLEWOOD CA.

09/03/2015 10:02 AM

SUMP LEAK TEST REPORT

D1-2 (2)

TEST STARTED	9:47 AM
TEST STARTED	09/03/2015
BEGIN LEVEL	3.2603 IN
END TIME	10:02 AM
END DATE	09/03/2015
END LEVEL	3.2604 IN
LEAK THRESHOLD	0.002 IN
TEST RESULT	PASSED

D3-4 (2)

TEST STARTED	9:47 AM
TEST STARTED	09/03/2015
BEGIN LEVEL	3.5041 IN
END TIME	10:02 AM
END DATE	09/03/2015
END LEVEL	3.5039 IN
LEAK THRESHOLD	0.002 IN
TEST RESULT	PASSED

D5-6 (2)

TEST STARTED	9:47 AM
TEST STARTED	09/03/2015
BEGIN LEVEL	4.1458 IN
END TIME	10:02 AM
END DATE	09/03/2015
END LEVEL	4.1459 IN
LEAK THRESHOLD	0.002 IN
TEST RESULT	PASSED

D7-8 (2)

TEST STARTED	9:47 AM
TEST STARTED	09/03/2015
BEGIN LEVEL	3.4881 IN
END TIME	10:02 AM
END DATE	09/03/2015
END LEVEL	3.4880 IN
LEAK THRESHOLD	0.002 IN
TEST RESULT	PASSED

018209-058552

C819809

C/S

RECEIVED

DEC 0 1 2015

DEPARTMENT OF PUBLIC WORKS
ENVIRONMENTAL PROGRAMS

MONITORING SYSTEM CERTIFICATION

For Use By All Jurisdictions Within the State of California

Authority Cited: Chapter 6.7, Health and Safety Code; Chapter 16, Division 3, Title 23, California Code of Regulations

This form must be used to document testing and servicing of monitoring equipment. A separate certification or report must be prepared for each monitoring system control panel by the technician who performs the work. A copy of this form must be provided to the tank system owner/operator. The owner/operator must submit a copy of this form to the local agency regulating UST systems within 30 days of test date.

A. General Information

Facility Name: Inglewood Chevron Bldg. No.:

Site Address: 4015 W. Century Blvd. City: Inglewood, CA. Zip: 90304

Facility Contact Person: Hamid Zerehi Contact Phone No.: (562) 591-7976

Make/Model of Monitoring System: TLS 350 Date of Testing/Servicing: 10 / 15 / 2015

B. Inventory of Equipment Tested/Certified

Check the appropriate boxes to indicate specific equipment inspected/serviced:

Tank ID: 87 X In-Tank Gauging Probe. Model: MAG X Annular Space or Vault Sensor. Model: VR 409 X Piping Sump / Trench Sensor(s). Model: VR 352 X Fill Sump Sensor(s). Model: VR 352 Mechanical Line Leak Detector. Model: X Electronic Line Leak Detector. Model: PLLD X Tank Overfill / High-Level Sensor. Model: FLAPER Other (specify equipment type and model in Section E on Page 2).	**Tank ID:** In-Tank Gauging Probe. Model: Annular Space or Vault Sensor. Model: Piping Sump / Trench Sensor(s). Model: Fill Sump Sensor(s). Model: Mechanical Line Leak Detector. Model: Electronic Line Leak Detector. Model: Tank Overfill / High-Level Sensor. Model: Other (specify equipment type and model in Section E on Page 2).
Tank ID: 91 X In-Tank Gauging Probe. Model: MAG X Annular Space or Vault Sensor. Model: VR 409 X Piping Sump / Trench Sensor(s). Model: VR 352 X Fill Sump Sensor(s). Model: VR 208 Mechanical Line Leak Detector. Model: X Electronic Line Leak Detector. Model: PLLD X Tank Overfill / High-Level Sensor. Model: FLAPER Other (specify equipment type and model in Section E on Page 2).	**Tank ID:** In-Tank Gauging Probe. Model: Annular Space or Vault Sensor. Model: Piping Sump / Trench Sensor(s). Model: Fill Sump Sensor(s). Model: Mechanical Line Leak Detector. Model: Electronic Line Leak Detector. Model: Tank Overfill / High-Level Sensor. Model: Other (specify equipment type and model in Section E on Page 2).
Dispenser ID: 1 - 8 X Dispenser Containment Sensor(s). Model. 322 X Shear Valve(s). Dispenser Containment Float(s) and Chain(s).	**Dispenser ID:** Dispenser Containment Sensor(s). Model: Shear Valve(s). Dispenser Containment Float(s) and Chain(s).
Dispenser ID: Dispenser Containment Sensor(s). Model: Shear Valve(s). Dispenser Containment Float(s) and Chain(s).	**Dispenser ID:** Dispenser Containment Sensor(s). Model: Shear Valve(s). Dispenser Containment Float(s) and Chain(s).
Dispenser ID: Dispenser Containment Sensor(s). Model: Shear Valve(s). Dispenser Containment Float(s) and Chain(s).	**Dispenser ID:** Dispenser Containment Sensor(s). Model: Shear Valve(s). Dispenser Containment Float(s) and Chain(s).

*If the facility contains more tanks or dispensers, copy this form. Include information for every tank and dispenser at the facility.

C. **Certification - I certify that the equipment identified in this document was inspected/serviced in accordance with the manufacturers' guidelines. Attached to this Certification is information (e.g. manufacturers' checklists) necessary to verify that this information is correct and a Plot Plan showing the layout of monitoring equipment. For any equipment capable of generating such reports, I have also attached a copy of the report; *(check all that apply)*:** X System set-up X Alarm history report

Technician Name (print): Shawn Khattak Signature:

Certification No.: ICC: 5246014 – VR: A26157 License. No.: 732407

Testing Company Name: PETROTECHS Phone No.: (626) 812 - 7440

Testing Company Address: 1535 W. Mc Kinley St. Suite # 4 Azusa, CA. 91702 Date of Testing/Servicing: 10 / 15 / 2015

D. Results of Testing/Servicing

Software Version Installed: 329.01

Complete the following checklist:

X Yes	No*	Is the audible alarm operational?
X Yes	No*	Is the visual alarm operational?
X Yes	No*	Were all sensors visually inspected, functionally tested, and confirmed operational?
X Yes	No*	Were all sensors installed at lowest point of secondary containment and positioned so that other equipment will not interfere with their proper operation?
Yes	No* X N/A	If alarms are relayed to a remote monitoring station, is all communications equipment (e.g. modem) operational?
X Yes	No* N/A	For pressurized piping systems, does the turbine automatically shut down if the piping secondary containment monitoring system detects a leak, fails to operate, or is electrically disconnected? If yes: which sensors initiate positive shut-down? *(Check all that apply)* X Sump/Trench Sensors; X Dispenser Containment Sensors. Did you confirm positive shut-down due to leaks and sensor failure/disconnection? X Yes; No.
Yes	No* X N/A	For tank systems that utilize the monitoring system as the primary tank overfill warning device (i.e. no mechanical overfill prevention valve is installed), is the overfill warning alarm visible and audible at the tank fill point(s) and operating properly? If so, at what percent of tank capacity does the alarm trigger? _____ %
Yes*	X No	Was any monitoring equipment replaced? If yes, identify specific sensors, probes, or other equipment replaced and list the manufacturer name and model for all replacement parts in Section E, below.
Yes*	X No	Was liquid found inside any secondary containment systems designed as dry systems? *(Check all that apply)* Product; Water. If yes, describe causes in Section E, below.
X Yes	No*	Was monitoring system set-up reviewed to ensure proper settings? Attach set up reports, if applicable
X Yes	No*	Is all monitoring equipment operational per manufacturer's specifications?

* In Section E below, describe how and when these deficiencies were or will be corrected.

E. Comments:

Monitoring System Certification

F. In-Tank Gauging / SIR Equipment:

X Check this box if tank gauging is used only for inventory control.
Check this box if no tank gauging or SIR equipment is installed.

This section must be completed if in-tank gauging equipment is used to perform leak detection monitoring.

Complete the following checklist:

Yes	No*	Has all input wiring been inspected for proper entry and termination, including testing for ground faults?
Yes	No*	Were all tank gauging probes visually inspected for damage and residue buildup?
Yes	No*	Was accuracy of system product level readings tested?
Yes	No*	Was accuracy of system water level readings tested?
Yes	No*	Were all probes reinstalled properly?
Yes	No*	Were all items on the equipment manufacturer's maintenance checklist completed?

* In the Section H, below, describe how and when these deficiencies were or will be corrected.

G. Line Leak Detectors (LLD): Check this box if LLDs are not installed.

Complete the following checklist:

X Yes	No* N/A	For equipment start-up or annual equipment certification, was a leak simulated to verify LLD performance? *(Check all that apply)* Simulated leak rate: X 3 g.p.h.; 0.1 g.p.h ; 0.2 g.p.h.
X Yes	No*	Were all LLDs confirmed operational and accurate within regulatory requirements?
X Yes	No*	Was the testing apparatus properly calibrated?
Yes	No* X N/A	For mechanical LLDs, does the LLD restrict product flow if it detects a leak?
X Yes	No* N/A	For electronic LLDs, does the turbine automatically shut off if the LLD detects a leak?
X Yes	No* N/A	For electronic LLDs, does the turbine automatically shut off if any portion of the monitoring system is disabled or disconnected?
X Yes	No* N/A	For electronic LLDs, does the turbine automatically shut off if any portion of the monitoring system malfunctions or fails a test?
X Yes	No* N/A	For electronic LLDs, have all accessible wiring connections been visually inspected?
X Yes	No*	Were all items on the equipment manufacturer's maintenance checklist completed?

* In the Section H, below, describe how and when these deficiencies were or will be corrected.

H. Comments:

Monitoring System Certification

UST Monitoring Site Plan

Site Address: Inglewood Chevron – 4015 W. Century Blvd. Inglewood, CA. 90304

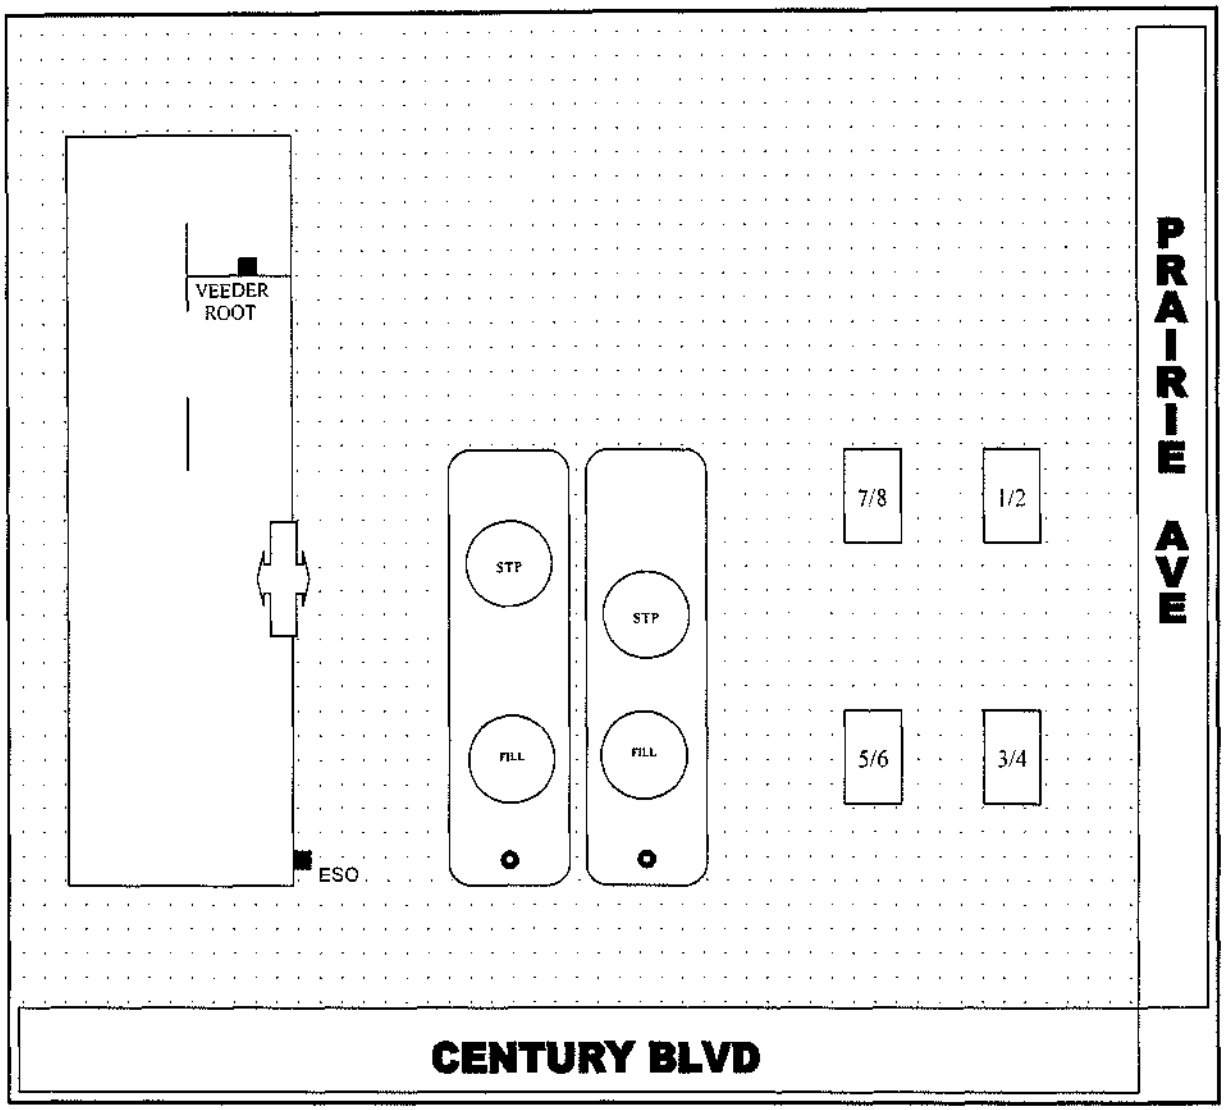

Date map was drawn: 10 / 15 / 2015 .

Instructions

If you already have a diagram that shows all required information, you may include it, rather than this page, with your Monitoring System Certification. On your site plan, show the general layout of tanks and piping. Clearly identify locations of the following equipment, if installed: monitoring system control panels; sensors monitoring tank annular spaces, sumps, dispenser pans, spill containers, or other secondary containment areas; mechanical or electronic line leak detectors; and in-tank liquid level probes (if used for leak detection). In the space provided, note the date this Site Plan was prepared.

Spill Bucket Testing Report Form

This form is intended for use by contractors performing annual testing of UST spill containment structures. The completed form and printouts from tests (if applicable), should be provided to the facility owner/operator for submittal to the local regulatory agency.

1. FACILITY INFORMATION

Facility Name:	**Inglewood Chevron**	Date of Testing:	**10/15/2015**
Facility Address:	**4015 W. Century Blvd. Inglewood, CA. 90304**		
Facility Contact:	**Hamid Zerehi**	Phone:	**(562) 591-7976**
Date Local Agency Was Notified of Testing :	**Public Works: 9/17/2015**		
Name of Local Agency Inspector *(if present during testing)*:	**Chad Horrocks**		

2. TESTING CONTRACTOR INFORMATION

Company Name:	**PETROTECHS**
Technician Conducting Test:	**Shawn Khattak**
Credentials[1]:	CSLB Contractor X ICC Service Tech. SWRCB Tank Tester Other *(Specify)*
License Number(s):	**5246014 – Exp.: 12/19/2016**

3. SPILL BUCKET TESTING INFORMATION

Test Method Used:	X Hydrostatic	Vacuum	Other	
Test Equipment Used:			Equipment Resolution:	

Identify Spill Bucket *(By Tank Number, Stored Product, etc.)*	**87**	**91**	**87 Vapor**	**91 Vapor**
Bucket Installation Type:	Contained in Sump	Contained in Sump	Contained in Sump	Contained in Sump
Bucket Diameter:	12"	12"	12"	12"
Bucket Depth:	13"	13"	13"	13"
Wait time between applying vacuum/water and start of test:	15 Min.	15 Min.	15 Min.	15 Min.
Test Start Time (T_I):	10:00	10:00	10:00	10:00
Initial Reading (R_I):	12.0	12.0	12.0	12.0
Test End Time (T_F):	11:00	11:00	11:00	11:00
Final Reading (R_F):	12.0	12.0	12.0	12.0
Test Duration ($T_F - T_I$):	1 Hour	1 Hour	1 Hour	1 Hour
Change in Reading ($R_F - R_I$):	0	0	0	0
Pass/Fail Threshold or Criteria:	0	0	0	0
Test Result:	**Pass**	**Pass**	**Pass**	**Pass**

Comments – *(include information on repairs made prior to testing, and recommended follow-up for failed tests)*

CERTIFICATION OF TECHNICIAN RESPONSIBLE FOR CONDUCTING THIS TESTING

I hereby certify that all the information contained in this report is true, accurate, and in full compliance with legal requirements.

Technician's Signature: _____ Date: **10/15/2015**

[1] State laws and regulations do not currently require testing to be performed by a qualified contractor. However, local requirements may be more stringent.

MC.CHEVRON OSI-18e3
4015 W CENTURY BLVD
INGLEWOOD,CA 91301
SITE 206907

OCT 15, [illegible] 9:51 AM

SYSTEM STATUS REPOR
ALL SYSTEMS NORMA

PRESSURE LINE LEAK ALARM
@ 3:REGULAR
PLLD SHUTDOWN ALARM
OCT 15, 2015 10:11 AM

----- SENSOR ALARM -----
L 3:REGULAR STP SUMP
STP SUMP
LIQUID WARNING
OCT 15, 2015 10:11 AM

PRESSURE LINE LEAK AL
@ 1:SUPREME
PLLD SHUTDOWN ALARM
OCT 15, 2015 9:57 AM

PRESSURE LINE LEAK ALARM
@ 1:SUPREME
PLLD SHUTDOWN ALARM
OCT 15, 2015 10:12 AM

PRESSURE LINE LEAK AL
@ 3:REGULAR
PLLD SHUTDOWN ALARM
OCT 15, 2015 9:57 AM

PRESSURE LINE LEAK ALARM
@ 3:REGULAR
PLLD SHUTDOWN ALARM
OCT 15, 2015 10:12 AM

----- SENSOR ALARM -
L 9:SUPREME FILL SUMP
PIPING SUMP
FUEL ALARM
OCT 15, 2015 9:57 AM

----- SENSOR ALARM -----
L 1:SUPREME STP SUMP
STP SUMP
FUEL ALARM
OCT 15, 2015 10:12 AM

PRESSURE LINE LEAK AL
@ 3:REGULAR
PLLD SHUTDOWN ALARM
OCT 15, 2015 9:59 AM

PRESSURE LINE LEAK ALARM
@ 1:SUPREME
PLLD SHUTDOWN ALARM
OCT 15, 2015 10:13 AM

----- SENSOR ALARM --
L11:REGULAR FILL SUMP
PIPING SUMP
LIQUID WARNING
OCT 15, 2015 9:59 AM

PRESSURE LINE LEAK ALARM
@ 3:REGULAR
PLLD SHUTDOWN ALARM
OCT 15, 2015 10:13 AM

----- SENSOR ALARM -----
L13:DISP 1-2
DISPENSER PAN
FUEL ALARM
OCT 15, 2015 10:13 AM

PRESSURE LINE LEAK ALARM
@ 1:SUPREME
PLLD SHUTDOWN ALARM
OCT 15, 2015 10:14 AM

PRESSURE LINE LEAK ALARM
@ 3:REGULAR
PLLD SHUTDOWN ALARM
OCT 15, 2015 10:14 AM

----- SENSOR ALARM - - -
L14:DISP 3-4
DISPENSER PAN
LIQUID WARNING
OCT 15, 2015 10:14 AM

PRESSURE LINE LEAK ALARM
@ 1:SUPREME
PLLD SHUTDOWN ALARM
OCT 15, 2015 10:14 AM

----- SENSOR ALARM -----
L15:DISP 5-6
DISPENSER PAN
FUEL ALARM
OCT 15, 2015 10:14 AM

PRESSURE LINE LEAK ALAR
@ 1:SUPREME
PLLD SHUTDOWN ALARM
OCT 15, 2015 10:15 AM

PRESSURE LINE LEAK ALAR
@ 3:REGULAR
PLLD SHUTDOWN ALARM
OCT 15, 2015 10:15 AM

----- SENSOR ALARM ----
L16:DISP 7-8
DISPENSER PAN
LIQUID WARNING
OCT 15, 2015 10:15 AM

PRESSURE LINE LEAK ALAR
@ 1:SUPREME
PLLD SHUTDOWN ALARM
OCT 15, 2015 10:17 AM

PRESSURE LINE LEAK ALAR
@ 3:REGULAR
PLLD SHUTDOWN ALARM
OCT 15, 2015 10:17 AM

----- SENSOR ALARM ----
L 2:REGULAR ANNULAR
ANNULAR SPACE
FUEL ALARM
OCT 15, 2015 10:17 AM

MC:CHEVRON 0S1-1863
4015 W CENTURY BLVD
INGLEWOOD,CA 91301
SITE 206907

OCT 15, 2015 10:18 A

SYSTEM STATUS REPO

ALL FUNCTIONS NORM

----- SENSOR ALARM -----
L 7:REGULAR ANNULAR
ANNULAR SPACE
SENSOR OUT ALARM
OCT 15, 2015 10:19 AM

----- SENSOR ALARM -----
L 9:SUPREME FILL SUMP
PIPING SUMP
SENSOR OUT ALARM
OCT 15, 2015 10:19 AM

----- SENSOR ALARM -----
L11:REGULAR FILL SUMP
PIPING SUMP
SENSOR OUT ALARM
OCT 15, 2015 10:19 AM

----- SENSOR ALARM -----
L13:DISP 1-2
DISPENSER PAN
SENSOR OUT ALARM
OCT 15, 2015 10:19 AM

----- SENSOR ALARM -----
L14:DISP 3-4
DISPENSER PAN
SENSOR OUT ALARM
OCT 15, 2015 10:19 AM

----- SENSOR ALARM -----
L15:DISP 5-6
DISPENSER PAN
SENSOR OUT ALARM
OCT 15, 2015 10:19 AM

----- SENSOR ALARM -----
L16:DISP 7-8
DISPENSER PAN
SENSOR OUT ALARM
OCT 15, 2015 10:19 AM

----- SENSOR ALARM -----
L 1:SUPREME STP SUMP
STP SUMP
SENSOR OUT ALARM
OCT 15, 2015 10:20 AM

----- SENSOR ALARM -----
L 3:REGULAR STP SUMP
STP SUMP
SENSOR OUT ALARM
OCT 15, 2015 10:20 AM

----- SENSOR ALARM -----
L 5:SUPREME ANNULAR
ANNULAR SPACE
SENSOR OUT ALARM
OCT 15, 2015 10:20 AM

----- SENSOR ALARM -----
L 7:REGULAR ANNULAR
ANNULAR SPACE
SENSOR OUT ALARM
OCT 15, 2015 10:20 AM

PRESSURE LINE LEAK ALAR
G 1:SUPREME
GROSS LINE FAIL
OCT 15, 2015 10:26 AM

PRESSURE LINE LEAK ALAR
G 1:SUPREME
PLLD SHUTDOWN ALARM
OCT 15, 2015 10:26 AM

PRESSURE LINE LEAK ALAR
G 3:REGULAR
GROSS LINE FAIL
OCT 15, 2015 10:29 AM

PRESSURE LINE LEAK ALAR
G 3:REGULAR
PLLD SHUTDOWN ALARM
OCT 15, 2015 10:29 AM

C844767
T-CTLS

MONITORING SYSTEM CERTIFICATION

For Use By All Jurisdictions Within the State of California

Authority Cited: Chapter 6.7, Health and Safety Code; Chapter 16, Division 3, Title 23, California Code of Regulations

018209-058552

This form must be used to document testing and servicing of monitoring equipment. A separate certification or report must be prepared for each monitoring system control panel by the technician who performs the work. A copy of this form must be provided to the tank system owner/operator. The owner/operator must submit a copy of this form to the local agency regulating UST systems within 30 days of test date.

A. General Information

Facility Name: Inglewood Chevron Bldg. No.:

Site Address: 4015 W. Century Blvd. City: Inglewood, CA. Zip: 90304

Facility Contact Person: Hamid Zerehi Contact Phone No.: (562) 591-7976

Make/Model of Monitoring System: TLS 350 Date of Testing/Servicing: 10 / 11 / 2016

B. Inventory of Equipment Tested/Certified

Check the appropriate boxes to indicate specific equipment inspected/serviced:

Tank ID: 87

X	In-Tank Gauging Probe.	Model: MAG
X	Annular Space or Vault Sensor.	Model: VR 409
X	Piping Sump / Trench Sensor(s).	Model: VR 352
X	Fill Sump Sensor(s).	Model: VR 352
	Mechanical Line Leak Detector.	Model:
X	Electronic Line Leak Detector.	Model: PLLD
X	Tank Overfill / High-Level Sensor.	Model: FLAPER
	Other (specify equipment type and model in Section E on Page 2).	

Tank ID:

	In-Tank Gauging Probe.	Model:
	Annular Space or Vault Sensor.	Model:
	Piping Sump / Trench Sensor(s).	Model:
	Fill Sump Sensor(s).	Model:
	Mechanical Line Leak Detector.	Model:
	Electronic Line Leak Detector.	Model:
	Tank Overfill / High-Level Sensor.	Model:
	Other (specify equipment type and model in Section E on Page 2).	

Tank ID: 91

X	In-Tank Gauging Probe.	Model: MAG
X	Annular Space or Vault Sensor.	Model: VR 409
X	Piping Sump / Trench Sensor(s).	Model: VR 352
X	Fill Sump Sensor(s).	Model: VR 208
	Mechanical Line Leak Detector.	Model:
X	Electronic Line Leak Detector.	Model: PLLD
X	Tank Overfill / High-Level Sensor.	Model: FLAPER
	Other (specify equipment type and model in Section E on Page 2).	

Tank ID:

	In-Tank Gauging Probe.	Model:
	Annular Space or Vault Sensor.	Model:
	Piping Sump / Trench Sensor(s).	Model:
	Fill Sump Sensor(s).	Model:
	Mechanical Line Leak Detector.	Model:
	Electronic Line Leak Detector	Model:
	Tank Overfill / High-Level Sensor.	Model:
	Other (specify equipment type and model in Section E on Page 2).	

Dispenser ID: 1 - 8

X	Dispenser Containment Sensor(s).	Model: 322
X	Shear Valve(s).	
	Dispenser Containment Float(s) and Chain(s).	

Dispenser ID:

	Dispenser Containment Sensor(s).	Model:
	Shear Valve(s).	
	Dispenser Containment Float(s) and Chain(s).	

Dispenser ID:

	Dispenser Containment Sensor(s).	Model:
	Shear Valve(s).	
	Dispenser Containment Float(s) and Chain(s).	

Dispenser ID:

	Dispenser Containment Sensor(s).	Model:
	Shear Valve(s).	
	Dispenser Containment Float(s) and Chain(s).	

Dispenser ID:

	Dispenser Containment Sensor(s).	Model:
	Shear Valve(s).	
	Dispenser Containment Float(s) and Chain(s).	

Dispenser ID:

	Dispenser Containment Sensor(s).	Model:
	Shear Valve(s).	
	Dispenser Containment Float(s) and Chain(s).	

*If the facility contains more tanks or dispensers, copy this form. Include information for every tank and dispenser at the facility.

C. Certification

Certification - I certify that the equipment identified in this document was inspected/serviced in accordance with the manufacturers' guidelines. Attached to this Certification is information (e.g. manufacturers' checklists) necessary to verify that this information is correct and a Plot Plan showing the layout of monitoring equipment. For any equipment capable of generating such reports, I have also attached a copy of the report; *(check all that apply)*: X System set-up X Alarm history report

Technician Name (print): Shawn Khattak Signature:

Certification No.: ICC: 5246014 – VR: A26157 License. No.: 732407

Testing Company Name: PETROTECHS Phone No.: (626) 812 - 7440

Testing Company Address: 1535 W. Mc Kinley St. Suite # 4 Azusa, CA. 91702 Date of Testing/Servicing: 10 / 11 / 2016

D. **Results of Testing/Servicing**

Software Version Installed: 329.01

Complete the following checklist:

X Yes	☐ No*	Is the audible alarm operational?
X Yes	☐ No*	Is the visual alarm operational?
X Yes	☐ No*	*Were all sensors visually inspected, functionally tested, and confirmed operational?*
X Yes	☐ No*	Were all sensors installed at lowest point of secondary containment and positioned so that other equipment will not interfere with their proper operation?
☐ Yes	☐ No* X N/A	If alarms are relayed to a remote monitoring station, is all communications equipment (e.g. modem) operational?
X Yes	☐ No* ☐ N/A	For pressurized piping systems, does the turbine automatically shut down if the piping secondary containment monitoring system detects a leak, fails to operate, or is electrically disconnected? If yes: which sensors initiate positive shut-down? *(Check all that apply)* X Sump/Trench Sensors; X Dispenser Containment Sensors. Did you confirm positive shut-down due to leaks and sensor failure/disconnection? X Yes; ☐ No.
☐ Yes	☐ No* X N/A	For tank systems that utilize the monitoring system as the primary tank overfill warning device (i.e. no mechanical overfill prevention valve is installed), is the overfill warning alarm visible and audible at the tank fill point(s) and operating properly? If so, at what percent of tank capacity does the alarm trigger? _____%
☐ Yes*	X No	Was any monitoring equipment replaced? If yes, identify specific sensors, probes, or other equipment replaced and list the manufacturer name and model for all replacement parts in Section E, below.
☐ Yes*	X No	Was liquid found inside any secondary containment systems designed as dry systems? *(Check all that apply)* ☐ Product; ☐ Water. If yes, describe causes in Section E, below.
X Yes	☐ No*	Was monitoring system set-up reviewed to ensure proper settings? Attach set up reports, if applicable
X Yes	☐ No*	is all monitoring equipment operational per manufacturer's specifications?

*** In Section E below, describe how and when these deficiencies were or will be corrected.**

E. **Comments:**

Monitoring System Certification

F. In-Tank Gauging / SIR Equipment:

X Check this box if tank gauging is used only for inventory control.
☐ Check this box if no tank gauging or SIR equipment is installed.

This section must be completed if in-tank gauging equipment is used to perform leak detection monitoring.

Complete the following checklist:

☐ Yes	☐ No*	Has all input wiring been inspected for proper entry and termination, including testing for ground faults?
☐ Yes	☐ No*	Were all tank gauging probes visually inspected for damage and residue buildup?
☐ Yes	☐ No*	Was accuracy of system product level readings tested?
☐ Yes	☐ No*	Was accuracy of system water level readings tested?
☐ Yes	☐ No*	Were all probes reinstalled properly?
☐ Yes	☐ No*	Were all items on the equipment manufacturer's maintenance checklist completed?

*** In the Section H, below, describe how and when these deficiencies were or will be corrected.**

G. Line Leak Detectors (LLD): ☐ Check this box if LLDs are not installed.

Complete the following checklist:

X Yes	☐ No* ☐ N/A	For equipment start-up or annual equipment certification, was a leak simulated to verify LLD performance? *(Check all that apply)* Simulated leak rate: X 3 g.p.h.; ☐ 0.1 g.p.h ; ☐ 0.2 g.p.h.
X Yes	☐ No*	Were all LLDs confirmed operational and accurate within regulatory requirements?
X Yes	☐ No*	Was the testing apparatus properly calibrated?
☐ Yes	☐ No* X N/A	For mechanical LLDs, does the LLD restrict product flow if it detects a leak?
X Yes	☐ No* ☐ N/A	For electronic LLDs, does the turbine automatically shut off if the LLD detects a leak?
X Yes	☐ No* ☐ N/A	For electronic LLDs, does the turbine automatically shut off if any portion of the monitoring system is disabled or disconnected?
X Yes	☐ No* ☐ N/A	For electronic LLDs, does the turbine automatically shut off if any portion of the monitoring system malfunctions or fails a test?
X Yes	☐ No* ☐ N/A	For electronic LLDs, have all accessible wiring connections been visually inspected?
X Yes	☐ No*	Were all items on the equipment manufacturer's maintenance checklist completed?

*** In the Section H, below, describe how and when these deficiencies were or will be corrected.**

H. Comments:

Monitoring System Certification

UST Monitoring Site Plan

Site Address: Inglewood Chevron – 4015 W. Century Blvd. Inglewood, CA. 90304

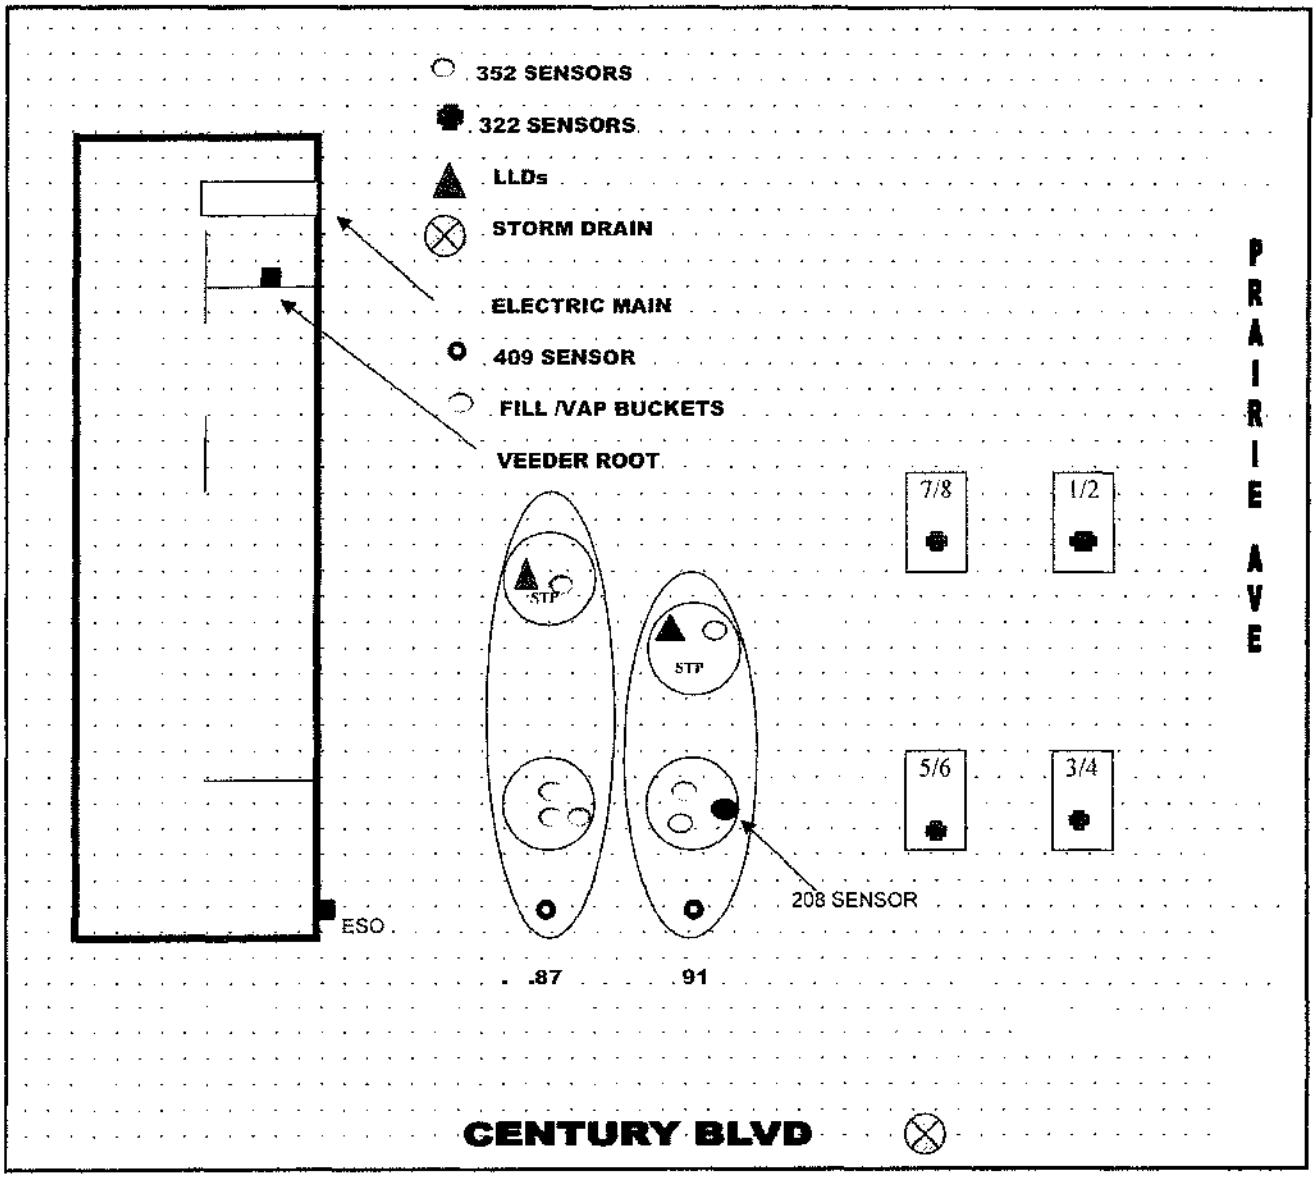

Date map was drawn: 10 / 11 / 2016

Instructions

If you already have a diagram that shows all required information, you may include it, rather than this page, with your Monitoring System Certification. On your site plan, show the general layout of tanks and piping. Clearly identify locations of the following equipment, if installed: monitoring system control panels; sensors monitoring tank annular spaces, sumps, dispenser pans, spill containers, or other secondary containment areas; mechanical or electronic line leak detectors; and in-tank liquid level probes (if used for leak detection). In the space provided, note the date this Site Plan was prepared.

Spill Bucket Testing Report Form

This form is intended for use by contractors performing annual testing of UST spill containment structures. The completed form and printouts from tests (if applicable), should be provided to the facility owner/operator for submittal to the local regulatory agency.

1. FACILITY INFORMATION

Facility Name:	**Inglewood Chevron**	Date of Testing:	**10/11/2016**
Facility Address:	**4015 W. Century Blvd. Inglewood, CA. 90304**		
Facility Contact:	**Hamid Zerehi**	Phone:	**(562) 591-7976**
Date Local Agency Was Notified of Testing :	**Public Works: 9/17/2016**		
Name of Local Agency Inspector *(if present during testing)*:	**walter**		

2. TESTING CONTRACTOR INFORMATION

Company Name:	**PETROTECHS**
Technician Conducting Test:	**Shawn Khattak**
Credentials[1]:	☐ CSLB Contractor **X** ICC Service Tech. ☐ SWRCB Tank Tester ☐ Other *(Specify)*
License Number(s):	**5246014 – Exp.: 12/19/2016**

3. SPILL BUCKET TESTING INFORMATION

Test Method Used:	**X** Hydrostatic	☐ Vacuum	☐ Other	
Test Equipment Used:			Equipment Resolution:	

Identify Spill Bucket *(By Tank Number, Stored Product, etc.)*	**87**	**91**	**87 Vapor**	**91 Vapor**
Bucket Installation Type:	Contained in Sump	Contained in Sump	Contained in Sump	Contained in Sump
Bucket Diameter:	12"	12"	12"	12"
Bucket Depth:	13"	13"	13"	13"
Wait time between applying vacuum/water and start of test:	15 Min.	15 Min.	15 Min.	15 Min.
Test Start Time (T_I):	12:30	12:30	12:30	12:30
Initial Reading (R_I):	12.0	12.0	12.0	12.0
Test End Time (T_F):	1:30	1:30	1:30	1:30
Final Reading (R_F):	12.0	12.0	12.0	12.0
Test Duration ($T_F - T_I$):	1 Hour	1 Hour	1 Hour	1 Hour
Change in Reading ($R_F - R_I$):	0	0	0	0
Pass/Fail Threshold or Criteria:	0	0	0	0
Test Result:	**Pass**	**Pass**	**Pass**	**Pass**

Comments – *(include information on repairs made prior to testing, and recommended follow-up for failed tests)*

CERTIFICATION OF TECHNICIAN RESPONSIBLE FOR CONDUCTING THIS TESTING

I hereby certify that all the information contained in this report is true, accurate, and in full compliance with legal requirements.

Technician's Signature: _____ Date: **10/11/2016**

[1] State laws and regulations do not currently require testing to be performed by a qualified contractor. However, local requirements may be more stringent.

----- SENSOR ALARM -----
L 1:SUPREME STP SUMP
STP SUMP
SENSOR OUT ALARM
OCT 11, 2016 12:30 PM

----- SENSOR ALARM -----
L 9:SUPREME FILL SUMP
PIPING SUMP
SENSOR OUT ALARM
OCT 11, 2016 12:30 PM

PRESSURE LINE LEAK ALAR
@ 3:REGULAR
GROSS LINE FAIL
OCT 11, 2016 12:36 PM

----- SENSOR ALARM -----
L 3:REGULAR STP SUMP
STP SUMP
SENSOR OUT ALARM
OCT 11, 2016 12:30 PM

----- SENSOR ALARM -----
L15:DISP 5-6
DISPENSER PAN
SENSOR OUT ALARM
OCT 11, 2016 12:30 PM

PRESSURE LINE LEAK ALAR
@ 3:REGULAR
PLLD SHUTDOWN ALARM
OCT 11, 2016 12:36 PM

----- SENSOR ALARM -----
L 5:SUPREME ANNULAR
ANNULAR SPACE
SENSOR OUT ALARM
OCT 11, 2016 12:30 PM

----- SENSOR ALARM -----
L11:REGULAR FILL SUMP
PIPING SUMP
SENSOR OUT ALARM
OCT 11, 2016 12:30 PM

----- SENSOR ALARM ---
L 5:SUPREME ANNULAR
ANNULAR SPACE
FUEL ALARM
OCT 11, 2016 12:45 PM

----- SENSOR ALARM ----
L 3:REGULAR STP SUMP
STP SUMP
LIQUID WARNING
OCT 11, 2016 12:01 PM

----- SENSOR ALARM -----
L 7:REGULAR ANNULAR
ANNULAR SPACE
SENSOR OUT ALARM
OCT 11, 2016 12:30 PM

----- SENSOR ALARM -----
L16:DISP 7-8
DISPENSER PAN
SENSOR OUT ALARM
OCT 11, 2016 12:30 PM

----- SENSOR ALARM ----
L 5:SUPREME ANNULAR
ANNULAR SPACE
FUEL ALARM
OCT 11, 2016 12:45 PM

PRESSURE LINE LEAK ALARM
@ 1:SUPREME
GROSS LINE FAIL
OCT 11, 2016 12:34 PM

----- SENSOR ALARM -----
L13:DISP 1-2
DISPENSER PAN
SENSOR OUT ALARM
OCT 11, 2016 12:30 PM

MC.CHEVRON CSI-1863
4015 W CENTURY BLVD
INGLEWOOD,CA 91301
SITE 206907

OCT 11, 2016 12:49 PM

SYSTEM STATUS REPORT

REMOTE DISPLAY ERROR

@ 1:GROSS LINE FAIL

@ 1:PLLD SHUTDOWN ALARM

@ 3:GROSS LINE FAIL

@ 3:PLLD SHUTDOWN ALARM

PRESSURE LINE LEAK ALARM
@ 1:SUPREME
PLLD SHUTDOWN ALARM
OCT 11, 2016 12:34 PM

----- SENSOR ALARM -----
L14:DISP 3-4
DISPENSER PAN
SENSOR OUT ALARM
OCT 11, 2016 12:30 PM

----- SENSOR ALARM ----
L15:DISP 5-6
DISPENSER PAN
FUEL ALARM
OCT 11, 2016 12:04 PM

PRESSURE LINE LEAK ALARM
Q 3:REGULAR
PLLD SHUTDOWN ALARM
OCT 11, 2016 12:09 PM

----- SENSOR ALARM -----
L 5:SUPREME ANNULAR
ANNULAR SPACE
FUEL ALARM
OCT 11, 2016 12:07 PM

----- SENSOR ALARM ----
L13:DISP 1-2
DISPENSER PAN
FUEL ALARM
OCT 11, 2016 12:02 PM

PRESSURE LINE LEAK ALAR
Q 1:SUPREME
PLLD SHUTDOWN ALARM
OCT 11, 2016 12:05 PM

----- SENSOR ALARM -----
L 7:REGULAR ANNULAR
ANNULAR SPACE
FUEL ALARM
OCT 11, 2016 12:09 PM

PRESSURE LINE LEAK ALARM
Q 1:SUPREME
PLLD SHUTDOWN ALARM
OCT 11, 2016 12:08 PM

PRESSURE LINE LEAK ALAR
Q 1:SUPREME
PLLD SHUTDOWN ALARM
OCT 11, 2016 12:03 PM

PRESSURE LINE LEAK ALAR
Q 3:REGULAR
PLLD SHUTDOWN ALARM
OCT 11, 2016 12:05 PM

PRESSURE LINE LEAK ALARM
Q 1:SUPREME
PLLD SHUTDOWN ALARM
OCT 11, 2016 12:15 PM

PRESSURE LINE LEAK ALARM
Q 3:REGULAR
PLLD SHUTDOWN ALARM
OCT 11, 2016 12:08 PM

PRESSURE LINE LEAK ALAR
Q 3:REGULAR
PLLD SHUTDOWN ALARM
OCT 11, 2016 12:03 PM

----- SENSOR ALARM ---
L16:DISP 7-8
DISPENSER PAN
LIQUID WARNING
OCT 11, 2016 12:05 PM

PRESSURE LINE LEAK ALARM
Q 3:REGULAR
PLLD SHUTDOWN ALARM
OCT 11, 2016 12:15 PM

----- SENSOR ALARM -----
L 5:SUPREME ANNULAR
ANNULAR SPACE
FUEL ALARM
OCT 11, 2016 12:08 PM

----- SENSOR ALARM ----
L14:DISP 3-4
DISPENSER PAN
LIQUID WARNING
OCT 11, 2016 12:03 PM

PRESSURE LINE LEAK ALA
Q 1:SUPREME
PLLD SHUTDOWN ALARM
OCT 11, 2016 12:07 PM

----- SENSOR ALARM -----
L 7:REGULAR ANNULAR
ANNULAR SPACE
FUEL ALARM
OCT 11, 2016 12:15 PM

----- SENSOR ALARM -----
L 7:REGULAR ANNULAR
ANNULAR SPACE
FUEL ALARM
OCT 11, 2016 12:08 PM

PRESSURE LINE LEAK ALAR
Q 1:SUPREME
PLLD SHUTDOWN ALARM
OCT 11, 2016 12:04 PM

PRESSURE LINE LEAK ALA
Q 3:REGULAR
PLLD SHUTDOWN ALARM
OCT 11, 2016 12:07 PM

PRESSURE LINE LEAK ALARM
Q 1:SUPREME
PLLD SHUTDOWN ALARM
OCT 11, 2016 12:15 PM

PRESSURE LINE LEAK ALARM
Q 1:SUPREME
PLLD SHUTDOWN ALARM
OCT 11, 2016 12:09 PM

PRESSURE LINE LEAK ALAR
Q 3:REGULAR
PLLD SHUTDOWN ALARM
OCT 11, 2016 12:04 PM

PRESSURE LINE LEAK ALARM
@ 1:SUPREME
PLLD SHUTDOWN ALARM
OCT 11, 2016 11:52 AM

PRESSURE LINE LEAK ALARM
@ 3:REGULAR
PLLD SHUTDOWN ALARM
OCT 11, 2016 11:52 AM

----- SENSOR ALARM -----
L11:REGULAR FILL SUMP
PIPING SUMP
LIQUID WARNING
OCT 11, 2016 11:52 AM

PRESSURE LINE LEAK ALARM
@ 1:SUPREME
PLLD SHUTDOWN ALARM
OCT 11, 2016 11:53 AM

PRESSURE LINE LEAK ALARM
@ 3:REGULAR
PLLD SHUTDOWN ALARM
OCT 11, 2016 11:53 AM

----- SENSOR ALARM -----
L 9:SUPREME FILL SUMP
PIPING SUMP
FUEL ALARM
OCT 11, 2016 11:53 AM

PLLD LINE DISABLE SETUP

@ 1:SUPREME

IN-TANK ALARMS
T 1:HIGH WATER ALARM
T 1:LOW PRODUCT ALARM

LIQUID SENSOR ALMS
ALL:FUEL ALARM
L 1:SENSOR OUT ALARM
L 5:SENSOR OUT ALARM
L 9:SENSOR OUT ALARM
L13:SENSOR OUT ALARM
L14:SENSOR OUT ALARM
L15:SENSOR OUT ALARM
L16:SENSOR OUT ALARM
L 1:SHORT ALARM
L 5:SHORT ALARM
L 9:SHORT ALARM
L13:SHORT ALARM
L14:SHORT ALARM
L15:SHORT ALARM
L16:SHORT ALARM
ALL:HIGH LIQUID ALARM
ALL:LIQUID WARNING

ISD SITE ALARMS
ISD GROSS PRES FAIL
ISD DEGRD PRES FAIL
ISD VAPOR LEAK FAIL
ISD VP PRES FAIL
ISD VP STATUS FAIL
ISD SETUP FAIL
ISD SENSOR OUT FAIL

ISD HOSE ALARMS
ALL:GROSS COLLECT FAIL
ALL:DEGRD COLLECT FAIL
ALL:FLOW COLLECT FAIL

@ 3:REGULAR

IN-TANK ALARMS
T 2:HIGH WATER ALARM
T 2:LOW PRODUCT ALARM

LIQUID SENSOR ALMS
ALL:FUEL ALARM
L 3:SENSOR OUT ALARM
L 7:SENSOR OUT ALARM
L11:SENSOR OUT ALARM
L13:SENSOR OUT ALARM
L14:SENSOR OUT ALARM
L15:SENSOR OUT ALARM
L16:SENSOR OUT ALARM
L 3:SHORT ALARM
L 7:SHORT ALARM
L11:SHORT ALARM
L13:SHORT ALARM
L14:SHORT ALARM
L15:SHORT ALARM
L16:SHORT ALARM
ALL:LIQUID WARNING

LIQUID SENSOR SETUP

L 1:SUPREME STP SUMP
TRI-STATE (SINGLE FLOAT)
CATEGORY : STP SUMP

L 3:REGULAR STP SUMP
DUAL FLT. DISCRIMINATING
CATEGORY : STP SUMP

L 5:SUPREME ANNULAR
TRI-STATE (SINGLE FLOAT)
CATEGORY : ANNULAR SPACE

L 7:REGULAR ANNULAR
TRI-STATE (SINGLE FLOAT)
CATEGORY : ANNULAR SPACE

L 9:SUPREME FILL SUMP
TRI-STATE (SINGLE FLOAT)
CATEGORY : PIPING SUMP

L11:REGULAR FILL SUMP
DUAL FLT. DISCRIMINATING
CATEGORY : PIPING SUMP

L13:DISP 1-2
TRI-STATE (SINGLE FLOAT
CATEGORY : DISPENSER PAI

L14:DISP 3-4
DUAL FLT. DISCRIMINATIN
CATEGORY : DISPENSER PA

L15:DISP 5-6
TRI-STATE (SINGLE FLOAT
CATEGORY : DISPENSER PA

L16:DISP 7-8
DUAL FLT. DISCRIMINATIN
CATEGORY : DISPENSER PA

PRESSURE LINE LEAK ALAR
@ 1:SUPREME
PLLD SHUTDOWN ALARM
OCT 11, 2016 12:00 PM

PRESSURE LINE LEAK ALAR
@ 3:REGULAR
PLLD SHUTDOWN ALARM
OCT 11, 2016 12:00 PM

----- SENSOR ALARM ----
L 1:SUPREME STP SUMP
STP SUMP
FUEL ALARM
OCT 11, 2016 12:00 PM

PRESSURE LINE LEAK ALAR
@ 1:SUPREME
PLLD SHUTDOWN ALARM
OCT 11, 2016 12:00 PM

PRESSURE LINE LEAK ALAR
@ 3:REGULAR
PLLD SHUTDOWN ALARM
OCT 11, 2016 12:00 PM

----- SENSOR ALARM ----
L 1:SUPREME STP SUMP
STP SUMP
FUEL ALARM
OCT 11, 2016 12:00 PM

PRESSURE LINE LEAK SETUP

Q 1:SUPREME

TYP:2.0 3.0IN FIBERGLASS
2.0IN DIA LEN: 200 FEET

3.0IN DIA LEN: 0 FEET

SHUTDOWN RATE: 3.0 GPH
LOW PRESSURE SHUTOFF:NO
LOW PRESSURE : 0 PSI

T 1:SUPREME
DISPENSE MODE:
STANDARD
SENSOR: NON-VENTED
PRESSURE OFFSET: 0.0PSI

Q 3:REGULAR

TYP:2.0/3.0IN FIBERGLASS
2.0IN DIA LEN: 200 FEET

3.0IN DIA LEN: 0 FEET

SHUTDOWN RATE: 3.0 GPH
LOW PRESSURE SHUTOFF:NO
LOW PRESSURE : 0 PSI

T 2:REGULAR
DISPENSE MODE:
STANDARD
SENSOR: NON-VENTED
PRESSURE OFFSET: 0.0PSI

T 2:REGULAR
PRODUCT CODE : 2
THERMAL COEFF :.000700
TANK DIAMETER : 118.00
TANK PROFILE : 4 PTS
FULL VOL : 19700
88.5 INCH VOL : 16085
59.0 INCH VOL : 9988
29.5 INCH VOL : 3848

FLOAT SIZE: 4.0 IN.

WATER WARNING : 2.0
HIGH WATER LIMIT: 3.0

MAX OR LABEL VOL: 19700
OVERFILL LIMIT : 90%
: 17730
HIGH PRODUCT : 95%
: 18718
DELIVERY LIMIT : 5%
: 985

LOW PRODUCT : 750
LEAK ALARM LIMIT: 6
SUDDEN LOSS LIMIT: 99
TANK TILT : 0.00
PROBE OFFSET : 0.00

SIPHON MANIFOLDED TANKS
T#: NONE
LINE MANIFOLDED TANKS
T#: NONE

LEAK MIN PERIODIC: 0%
:

LEAK MIN ANNUAL : 5%
: 157

PERIODIC TEST TYPE
STANDAR

ANNUAL TEST FAIL
ALARM DISABLE

PERIODIC TEST FAIL
ALARM DISABLE

GROSS TEST FAIL
ALARM DISABLE

ANN TEST AVERAGING: OF
PER TEST AVERAGING: OF

TANK TEST NOTIFY: OF

TNK TST SIPHON BREAK:OF

DELIVERY DELAY : 3 MI
PUMP THRESHOLD : 10.00

IN-TANK SETUP

T 1:SUPREME
PRODUCT CODE : 1
THERMAL COEFF :.000700
TANK DIAMETER : 118.00
TANK PROFILE : 4 PTS
FULL VOL : 14906
88.5 INCH VOL : 12261
59.0 INCH VOL : 7593
29.5 INCH VOL : 2890

FLOAT SIZE: 4.0 IN.

WATER WARNING : 2.0
HIGH WATER LIMIT: 3.0

MAX OR LABEL VOL: 14906
OVERFILL LIMIT : 90%
: 13415
HIGH PRODUCT : 95%
: 14160
DELIVERY LIMIT : 5%
: 745

LOW PRODUCT : 500
LEAK ALARM LIMIT: 6
SUDDEN LOSS LIMIT: 99
TANK TILT : 0.00
PROBE OFFSET : 0.00

SIPHON MANIFOLDED TANKS
T#: NONE
LINE MANIFOLDED TANKS
T#: NONE

LEAK MIN PERIODIC: 0%
: 0

LEAK MIN ANNUAL : 8%
: 1192

PERIODIC TEST TYPE
STANDARD

ANNUAL TEST FAIL
ALARM DISABLED

PERIODIC TEST FAIL
ALARM DISABLED

GROSS TEST FAIL
ALARM DISABLED

ANN TEST AVERAGING: OFF
PER TEST AVERAGING: OFF

TANK TEST NOTIFY: OFF

TNK TST SIPHON BREAK:OFF

DELIVERY DELAY : 3 MIN
PUMP THRESHOLD : 10.00%

SYSTEM SETUP

OCT 11, 2016 10:16 AM

SYSTEM UNITS
U.S.
SYSTEM LANGUAGE
ENGLISH
SYSTEM DATE/TIME FORMAT
MON DD YYYY HH:MM:SS xM

MC:CHEVRON CSI-1863
4015 W CENTURY BLVD
INGLEWOOD,CA 91301
SITE 206907

SHIFT TIME 1 : 4:00 AM
SHIFT TIME 2 : DISABLED
SHIFT TIME 3 : DISABLED
SHIFT TIME 4 : DISABLED

TANK PER TST NEEDED WRN
DISABLED
TANK ANN TST NEEDED WRN
DISABLED

LINE RE-ENABLE METHOD
PASS LINE TEST

LINE PER TST NEEDED WRN
DISABLED
LINE ANN TST NEEDED WRN
DISABLED

PRINT TO VOLUMES
ENABLED

TEMP COMPENSATION
VALUE (DEG F): 60.0
STICK HEIGHT OFFSET
DISABLED
ULLAGE: 90%

H-PROTOCOL DATA FORMAT
HEIGHT
PRECISION TEST DURATION
HOURS: 12
DAYLIGHT SAVING TIME
ENABLED
START DATE
MAR WEEK 2 SUN
START TIME
2:00 AM
END DATE
NOV WEEK 1 SUN
END TIME
2:00 AM

RE-DIRECT LOCAL PRINTOU
DISABLED

EURO PROTOCOL PREFIX
S

COUNTY OF LOS ANGELES DEPARTMENT OF PUBLIC WORKS
"To Enrich Lives Through Effective And Caring Service"
www.CleanLA.com

ENVIRONMENTAL PROGRAMS DIVISION
NOTICE OF VIOLATION ORDER TO COMPLY

Date 10/16/14 Permit T.B.D.

Owner/Operator HAMID ZEREHI Site/File 18209-58552

Site Name SABA GAS / O.L CHEVRON Violation # 789845

Site Address 4015 W. CENTURY BLVD. City, Zip INGLEWOOD, 90304

Mailing Address _____ City, Zip _____

A recent inspection of your facility revealed the following conditions and/or practices relating to hazardous materials underground storage tanks (USTs) which are violations of California Health and Safety Code (CH&SC) Chapter 6.7; Los Angeles County Code (LACC), Title 11, Division 4 and/or the conditions and limitations of the above permit.

YOU ARE HEREBY DIRECTED to submit to the office indicated below, the following items checked:

☐ **OPERATING WITHOUT A CERTIFIED / OPERATING MONITORING SYSTEM – CH&SC 25293**

YOU ARE HEREBY DIRECTED to have the monitoring system and the USTs certified immediately and the results received by this office no later than 7 Days from the date of this Notice or the contents of all underground storage tank systems are to be removed within this time period.

☐ **MISSING TEST RESULTS** – Test must be conducted and results received by this office.

- ☐ Secondary Containment Testing
- ☐ Tank Integrity Testing
- ☐ Corrosion Protection Certification
- ☐ AB 2481 Testing
- ☐ Line Testing
- ☐ Line Leak Detection Testing
- ☐ Financial Responsibility Certification
- ☐ Owner Statement of Designated Operator
- ☐ Facility Employee Training
- ☐ Missing Designated Operator Monthly Form
- ☐ Monitoring/Response Plan
- ☒ LIQUID IN BOTH PIPING SUMPS. -REMOVE LIQUID FROM BOTH SUMPS. SUMPS TO REMAIN DRY.
- ☒ LIQUID REMOVED BY TECHNICIANS ON-SITE.
- ☐ _____

☐ **UNREGISTERED TANKS – CH&SC 25286**

☒ **OPERATING WITHOUT A PERMIT DUE TO A CHANGE OF OWNERSHIP – CH&SC 25284 (c)**

- ☒ Complete and sign the Transfer of Ownership Application (yellow form).
- ☒ An application fee of $_____ payable to the County of Los Angeles Department of Public Works.
- ☒ verify that all Unified Program (UP) form data is accurate and uploaded to the California Environmental Reporting System (CERS) http://cersbusiness.calepa.ca.gov/Account/SignIn?ReturnUrl=%2f, including all UP UST Facility Information data, UP UST Tank Information data, for each UST, and UST Monitoring Plan data (You must include the Board of Equalization Number)
- ☒ Complete and sign the Certificate of Financial Responsibility Form
- ☒ completed and signed Response Plan
- ☒ completed and signed Owner Statement of Designated Operator
- ☒ Provide Monitoring System Certification, which is current (performed within the last 12 months).

☐ **OUT OF SERVICE UNDERGROUND STORAGE TANKS – CH&SC 25298**

Immediately remove all residual liquids, solids, or sludge stored within the USTs to a legal disposal facility. Provide copy of proof of legal disposal.

- ☐ Complete, and sign the Application for Closure.
- ☐ An Application for Closure fee of $_____ payable to the County of Los Angeles Department of Public Works.
- ☐ Complete and sign Permit Application Supplemental/Notice to File.
- ☐ verify that all Unified Program (UP) form data is accurate and uploaded to the California Environmental Reporting System (CERS) http://cersbusiness.calepa.ca.gov/Account/SignIn?ReturnUrl=%2f, including all UP UST Facility Information data, UP UST Tank Information data, for each UST, and UST Monitoring Plan data (You must include the Board of Equalization Number)
- ☐ Complete and sign the Certificate of Financial Responsibility Form
- ☐ An Operating Permit Application fee of $_____ payable to the County of Los Angeles, Department of Public Works.
- ☐ Submit an Annual Permit Maintenance fee of $_____ payable to the County of Los Angeles Department of Public Works.

YOU ARE FURTHER DIRECTED to submit to the office below evidence of compliance with the above directives by no later than fifteen (15) days from the date on this Notice, unless otherwise directed above. Failure to comply with the Underground Storage Tank laws and regulations may subject you to a civil penalty of not less than $500 or more than $5,000, or by one year in county jail or both. Additionally pursuant to LACC Title 1, § 1.25.040, each violation of any provision of this Code and each separate offense is subject to an administrative fine up to $1,000 for each separate day during which any violation occurs or continues. Furthermore, a noncompliance fee may be imposed to recover the cost incurred by this Department in the enforcement of LACC.

If you have any questions regarding this matter, please contact BRAD KUWATA, ☒ Monday through Friday, 8 a.m. to 9:30 a.m. or ☐ Monday through Thursday, 7 a.m. to 5:30 p.m. at (310) 534-4862.

Inspected By: _____
Signature

DEPARTMENT OF PUBLIC WORKS
ENVIRONMENTAL PROGRAMS DIVISION
24320 S NARBONNE AVE
LOMITA CA 90717-1131

Receipt of a copy of this report acknowledged by:

Print Name: Fatima Rodriguez	Title: Cashier
Signature: Fatima Rodriguez	Date: 10-16-14

38-0033 DPW Rev.7/13

OFFICE COPY

TRANS: 'INSP HMS INSPECTION DISPLAY/UPDATE OPER: E487034
PROG: PWC160 10/24/14 09:27:26

ACTION: _ (A)DD (C)HANGE (D)ELETE (B)ROWSE A(S)SC # BROWSE
FILE #: 018209 058552 NAME: SABA GAS/OIL CHEVRON SEC? N STAT: OPEN
STREET #: 4015 FR: DR: W NAME: CENTURY SF: BLVD UN:
CITY: INGLEWOOD ZIP: 90304 1621 AREA: 2E TEL: 310 672 2000
INSP #: I 000789978 INSP TYPE: T SCHI INSP DT: 102414 INSP DISP: FOLL
ASSC #: _ _____ ASSC # TYPE: ASSC # DT: ASSC # DISP:

INSP PROC: UST_ANNUAL SAMP REQ? _ SELF MONT? _

INSP INFO: NEW_OWNER_AS_OF_10/12,_SABA_OIL_AND_GAS_____
NOTICE_ISSUED_TO_SUBMIT_APP_&_FEES_FOR_UST_PERMIT._____

RESULTS: VR-TLS_350_CERT_10/16/14,_SB989_9/6/12._SUMPS_W/352_SENSORS,_91_FILL
SUMP_W/208._409_WRAP_ANN,_UDC_W/322_SENSORS,_PLLD_LINE_LEAK_DETECTOR
OF VIOLS FOUND: 0 COMPLY DT:

ASSIGN DT: 101614 DUE DT: 103014 ASSIGN TO: 47913_ BKK___
START DT: _____ COMP DT: 101614 COMP BY: 47913_ BKK___
DMS LINK: HTTP://PWDMS04/CSHMSEPDUSTRESULTS.ASP?DOCNO=000789978&DOCTYPE=INSP
LAST TRAN/DATE/OPER: INSP 102414 E487034

UPDATE COMPLETED

"To Enrich Lives Through Effective And Caring Service"

www.CleanLA.com

COUNTY OF LOS ANGELES DEPARTMENT OF PUBLIC WORKS
ENVIRONMENTAL PROGRAMS DIVISION
UNDERGROUND STORAGE TANK (UST) UNIT
UST INSPECTION REPORT

Date 10/15/15 Permit Number 806467

Site Name SAPA GAS/OIL CHEVRON Site-File Number 18208-53552

Street Address 4015 W. CENTURY BLVD City/Zip Code INGLEWOOD, CA 90304

Facility Contact HAMID ZAREM Inspection Number 812624

Phone No. 310-672-2000 Inspected By CHAD HOLLOOKS

Refer to Title 23 of the California Code of Regulations (CCR), Chapters 6.7 of the Health and Safety Code (CHSC), Title 11, Division 4 of the Los Angeles County Code (LACC)

CERS ID # 10290484

The following Code sections are either in violation (V) of, or in compliance (C) with, the Underground Storage Tank laws and regulations, or compliance is not applicable (N)

	Own ID 1	Own ID 2	Own ID	Own ID	Own ID
Tank Manufacturer	XOMAX	XOMAX	Tank Manufacturer	Tank Manufacturer	Tank Manufacturer
Contents	REG	REGULAR	Contents	Contents	Contents
Install Date	1/15/98	1/15/98	Install Date	Install Date	Install Date
Size	20K	15K	Size	Size	Size

	TYPE ID	INSPECTION ITEM	Own ID 1 V	Own ID 1 C	Own ID 1 N	Own ID 2 V	Own ID 2 C	Own ID 2 N	Own ID V	Own ID C	Own ID N	Own ID V	Own ID C	Own ID N	Own ID V	Own ID C	Own ID N
		ADMINISTRATION / DOCUMENTATION															
1	2010001	Current BOE number submitted to the CUPA and/or CERS		X			SEE COMMENT 169										
2	2030021	Facility has a valid permit to operate from the CUPA					X										
3	2010007	Financial Responsibly current and on file? exp. _____		X			SEE COMMENT 170										
4	2010010A	Submitted an accurate CUPA UST Operating Permit Application for Facility Info.					X										
5	2010010B	Submitted an accurate CUPA UST Operating Permit Application for Tank Info.		X			SEE COMMENT 170										
6	2030011A	Has statement of UST compliance certification been submitted		X			SEE COMMENT 170										
7	2010003	Has the owner/operator designated a UST operator					X										
8	2030014A	Owner/operator received approval for a training program at an unstaffed facility															
9	2030014B	Owner/operator implemented the approved training program					X										
10	2030037	Written agreement between the tank owner and tank operator to monitor the tank system is maintained															
11	2030041	A complete and accurate plot plan has been submitted, approved and maintained		X			SEE COMMENT 170										
12	2030046	A complete and accurate response plan has been submitted, approved and maintained		X			SEE COMMENT 170										
13	2030007	Did they submit and maintain documentation regarding positive statement of compatibility for UST system components															
14	2010008D	Have they maintained written performance claims pertaining to release detection systems and calibration and maintenance records for such systems for 5 years					X										
15	2030068	Was enhanced leak detection testing conducted for the double-walled UST systems located within 1,000 feet of a public drinking water well															
16	2030066	Was appropriate action taken to repair and retest any component of a double-walled UST system that is leaking liquid or vapor which is discovered from an enhanced leak detection test for UST system located within 1,000 feet of a public drinking water well															
17	2030067	Was ELD testing conducted every 36 months on USTs located within 1,000 feet of a public drinking well (singlewalled components)															
18	2010008A	Have they maintained records of repairs, lining, and upgrades for life of UST															
19	2010008B	Have they maintained written monitoring and maintenance records for 3 years		X			X										
20	2010008C	Have they maintained cathodic protection records for 6 1/2 years			X			X									
21	2030033	Is an approved monitoring plan maintained.	X			X			SEE COMMENT 170								
22	2030002A	Has monitoring system been certified anhually 10/16/14		X			X										
23	2030002B	Monitoring System Certification been submitted		X			X										
24	2030055	Have spill buckets been tested annually 10/16/14		X			X										
25	2060016	Was secondary containment testing conducted at installation															

Site-File Number 18209-58552

Inspection Number 812624

Date 10/15/15

	TYPE ID	INSPECTION ITEM	Own ID 1 Contents Reg. V	C	N	Own ID 2 Contents Reg. V	C	N	Own ID Contents V	C	N	Own ID Contents V	C	N	Own ID Contents V	C	N
26	2030048A	Was secondary containment testing conducted within 6 months of install/repair		X			X										
→ 27	2030048B	Has secondary containment testing been conducted every 36 months 9/3/15		X			X										
28	2010009	Has secondary containment test been submitted		X			X										
29	2030064	Was notification given 48 hours prior to testing		X			X										
30	2060024	UST system is made of or lined with materials that are compatible with the substance stored		X			X										
31	2010011	Has data been electronically submitted into CERS	X	X		X			SEE COMMENTS						17		
		TECHNICIANS															
32	2030023A	Has the service technician obtained and maintained a current ICC certification		X			X			X							
33	2030024A	Has the service technician obtained and maintained a proper license		X			X			X							
34	2030031A	Has the service technician obtained and maintained a manufacturer certification		X			X			X							
35	2030023C	Has the installer obtained and maintained a current ICC certification			X			X			X						
36	2030024B	Has the installer obtained and maintained a proper license															
37	2030031B	Has the Installer obtained and maintained a manufacturer certification															
		DESIGNATED OPERATOR															
38	2030023B	Has the designated operator obtained and maintained a current ICC certification	V							X							
39	2030011B	Does the designated operator possess a current certification	V							X							
40	2010004A	Have they maintained a copy of monthly designated operator reports for 12 consecutive months	V							C							
41	2010004B	Have they maintained a list of trained employees	V							X							
42	2030012A	Has training been provided to facility employee(s) responsible for proper operation and maintenance every 12 months	V							X							
43	2030012B	Did they train new employee(s) who are responsible for proper operation and maintenance within 30-days of hire	V							X							
44	2030012C	Is there at least one employee present during operating hours that has been trained in the proper operation and maintenance of the UST system	V							X							
45	2030010	Has the designated operator notified the owner or operator of any condition discovered during the monthly visual inspection that may require follow-up actions	V							X							
46	2030013A	Was the monthly alarm history report inspected by the designated operator	V							X							
47	2030013B	Was a copy of the alarm history report attached to the monthly designated operator report	V							X							
48	2030013C	Was the spill container/spill bucket inspected for the presence of liquid/debris by the designated operator	V							X							
49	2030013D	Was the UDC inspected by the designated operator for the presence of liquid/debris	V							X							
50	2030013E	Was the UDC Inspected by the designated operator to ensure that monitoring equipment is placed in the proper position	V							X							
51	2030013F	Did the designated operator inspect for liquid/debris in the containment sump where an alarm occurred	V							X							
52	2030013G	Did the designated operator inspect the containment sump for liquid/debris for which there is no record of a service visit	V							X							
53	2030013H	Has all testing and maintenance been completed and documented	V							X							
54	2030001	Were leak detection alarm logs, maintenance and records of appropriate follow-up actions maintained	V							X							
		LINED TANKS ☐ Check this box is following section is N/A															
55	2030028A	Was a proper written tank lining certification submitted			X			X									
56	2030028B	Was a tank integrity test performed															
57	2030028C	Was a vacuum test performed following lining															
58	2030028D	Did they employ a proper coatings expert and/or special inspector															
59	2030029	Lined or repaired steel tank was inspected within 10 years of lining and every 5 years after															

Site-File Number 18209 - 58552

Inspection Number 812624

Date 10/15/15

	TYPE ID	INSPECTION ITEM	Own ID 1 Contents REG			Own ID 2 Contents PROD			Own ID Contents			Own ID Contents			Own ID Contents		
			V	C	N	V	C	N	V	C	N	V	C	N	V	C	N
60	2060003	Were components inspected at the install site using an electrical resistance holiday detector and repaired if necessary (Lined Tank)			X			X									
61	2010002A	Have they maintained records of cathodic protection systems testing conducted within six months of installation and at least every three years thereafter															
62	2010002B	Have they maintained records for the 60 calendar day inspection of the impressed-current system															
63	2010002C	Have they maintained records for sacrificial anodes testing every three years															
		SINGLE WALLED TANK MONITORING									☐ Check this box is following section is N/A						
64	2010002D	Do they have written monitoring and maintenance records on-site or off-site at a readily available location if approved			X			X									
65	2030004	Automatic tank gauge test the tank at least once per month at 0.1 gallons per hour															
66	2030005	The 0.2 gallons per hour continuous in tank leak detection performed															
67	2030006A	Monthly 0.2 gallons per hour automatic tank gauging performed															
68	2030006B	Did the automatic tank gauge generate and print a hard copy of the monthly 0.2 gph test															
69	2060004A	Is UST corrosion protection installed															
70	2060004B	Does field-installed cathodic protection meet the consensus standards															
71	2030009A	Was the impressed-current system inspected every 60 calendar days															
72	2030009C	Was the impressed-current system inspected by a cathodic protection tester within six months of installation and at least every three years thereafter															
73	2030009D	Were the sacrificial anodes checked by a cathodic protection tester once every three years in accordance with the manufacturer's instructions															
74	2030015	Facility exhibited that the method used to monitor the tank meets the monitoring methods in 2643(f)															
75	2030056	Was an annual SIR report submitted															
76	2030030	Weekly manual tank gauging performed in accordance to the required specifications															
77	2030057A	Did they notify of a possible release within 24 hours															
78	2030057B	Was a copy of the release report submitted within 10 days															
79	2030057C	Were records inspected for errors and the UST system physically inspected within 24 hours															
80	2030057D	Were meters recalibrated within 48 hours of receipt of report															
81	2030058A	Were measurements taken daily (SIR)															
82	2030058B	Was monthly inventory calculated(SIR)															
83	2030058C	Is the system capable of detecting a 0.2 gph release(SIR)															
84	2030058D	Was a tank integrity test conducted every two years(SIR)															
85	2030058E	Was piping test conducted within 15 days of receipt of two successive SIR reports which were inconclusive or which indicated a possible release(SIR)															
86	2030058F	Were dispenser meters calibrated annually(SIR)															
87	2060002	Automatic tank gauging/continuous in tank leak detection system installed/properly functioning															
		DOUBLE WALLED PRE 2003 TANKS									☐ Check this box is following section is N/A						
88	2060005	Was system constructed with a monitoring system capable of detecting entry into secondary containment		X			X										
		TANKS 2003 - PRESENT									☐ Check this box is following section is N/A						
89	2030065	Is the interstitial space maintained under constant vacuum, pressure, or hydrostatic conditions, such that a breach in the primary or secondary containment is detected before the liquid or vapor phase of the hazardous substance stored in the UST tank is released into the environment? (VPH - 7/2004)			X			X									
90	2060008	Was enhanced leak detection testing performed before the tank was placed in use															

PUBLIC WORKS

Site-File Number: 18269 - 58552

Inspection Number: 812624

Date: 10/15/15

	TYPE ID	INSPECTION ITEM	Own ID / Contents: 1 Reg			Own ID / Contents: 2 Reg			Own ID / Contents			Own ID / Contents			Own ID / Contents		
			V	C	N	V	C	N	V	C	N	V	C	N	V	C	N
91	2060022A	Is the UST system installed on or after July 1, 2003 and before July 1, 2004, and designed and constructed with a monitoring system capable of detecting the entry of the hazardous substance stored in the primary containment into the secondary containment (Including Vent/Vapor Piping)			X			X									
92	2060022B	Is the UST system installed on or after July 1, 2003 and before July 1, 2004, and capable of detecting water intrusion into the secondary containment (Including Vent/Vapor Piping)															
93	2060023	Is the UST system installed on or after July 1, 2004, and designed and constructed so as to detect the entry of the liquid or vapor-phase of the hazardous substance stored in the primary containment into the secondary containment and capable of detecting water intrusion into the secondary containment (VPH)															
		SPILL BUCKETS															
94	2060020A	Are spill buckets installed		X			X										
95	2060020B	Does the spill bucket/container have a functional drain valve or other liquid removal method		X			X										
96	2060020C	Is the spill bucket resistant to galvanic corrosion		X			X										
97	2030054A	Are the spill buckets in good condition		X			X										
98	2030054B	Are the spill buckets free of debris/liquid		X			X										
99	2060019	Do spill buckets have a minimum capacity of five gallons		X			X										
		OVERFILL PROTECTION															
100	2030035	Was the UST system operated to prevent spills and/or overfills		X			X										
101	2030036A	Overfill prevention system to meet one of the following requirements: 1. Alert the transfer operator when the tank is 90 percent full by restricting the flow into the tank or triggering an audible and visual alarm (Ball float or external alarm at 90%); or			X			X									
102	2030036B	2. Restrict delivery of flow to the tank at least 30 minutes before the tank overfills, provided the restriction occurs when the tank is filled to no more than 95 percent of capacity; and activate an audible alarm at least five minutes before the tank overfills (Ball float and external alarm); or			X			X									
103	2030036C	3. Provide positive shut-off of flow to the tank when the tank is filled to no more than 95 percent of capacity (Flapper at 95%); or		X			X										
104	2030036D	4. Provide positive shut-off of flow to the tank so that none of the fittings located on the top of the tank are exposed to product due to overfilling (Flapper below tank top fitting)			X			X									
		SUMPS															
105	2030008C	Are the sumps in good condition		X			X										
106	2030008D	Are the sumps free of debris/liquid		X			X										
107	2030008E	Is the secondary containment in good condition		X			X										
108	2030008F	Is the secondary containment free of debris/liquid		X			X										
109	2030060	Is entry fitting maintained such that it properly seals to the containment		X			X										
110	2030040	Is the secondarily contained piping allowed to drain back into the sump in the event of a leak		X			X										
111	2030016C	Are the sumps continuously monitored such that the leak detection activates an audible/visual alarm when a leak is detected		X			X										
112	2030062	Is leak detection equipment set up such that the monitoring system would detect a leak at the earliest opportunity and/or alert the owner/operator of a leak		X			X										
113	2060015	Are the sensors located in the proper position/location		X			X										
		LINE LEAK DETECTORS															
114	2060012	Does the pressurized piping system have a line leak detector installed		X			X										
115	2030026A	Is the line leak detector certified to detect a 3gph leak and restrict or shutoff the flow of product through the piping when a leak is detected		X			X										

Site-File Number 18209-58552

Inspection Number ~~8/12~~ 812624

Date 10/15/15

	TYPE ID	INSPECTION ITEM	Own ID 1 Contents Reg V	C	N	Own ID 2 Contents Plan V	C	N	Own ID Contents V	C	N	Own ID Contents V	C	N	Own ID Contents V	C	N
116	2060014	Is the leak detection equipment correct for the type of system		X			X										
		PIPING															
		Singlewalled Pressurized Piping ☐ Check this box is following section is N/A															
117	2030027	Does the pump shut down when a leak is detected or when line leak detector is disconnected (Positive shutdown/failsafe)			X			X									
118	2060018	Was it demonstrated that existing single wall pressurized pipe containing motor vehicle fuel is constructed of glass fiber reinforced plastic, cathodically protected steel, or steel clad with glass reinforced plastic			↓			↓									
119	2030052	Was pressurized pipe containing motor vehicle fuel monitored at least hourly at any pressure and a 0.2 gph monthly line integrity test or 0.1 gph annual line integrity test performed			↓			↓									
120	2060017	Is an automatic line leak detector installed which is capable of shutting off the pump when a release occurs, fails, or is disconnected (Single Walled)			↓			↓									
121	2030026B	Does the electronic leak detection equipment successfully trigger an audible/visual alarm (Emergency Generator for SW Pressurized Piping)			↓			↓									
		Singlewalled Conventional Suction Piping ☐ Check this box is following section is N/A															
122	2030049	Was daily monitoring conducted for air in the pipe and were the results logged			X			X									
123	2030050	Was a 0.1 gph piping integrity test conducted every three years			↓			↓									
		Singlewalled Gravity Piping ☐ Check this box is following section is N/A															
124	2030051	Was a 0.1 gph piping integrity test or overfill integrity test conducted every two yrs.			X			X									
		Singlewalled Safe Suction Piping ☐ Check this box is following section is N/A															
125	2030053A	Does piping drain back into UST if the suction is released			X			X									
126	2030053B	Does piping have a check valve on the piping located directly below the suction pump			↓			↓									
		Double Walled Safe, Conventional, Gravity Piping ☐ Check this box is following section is N/A															
127	2060006	Does secondary containment piping slope back to the collection sump			X			X									
		Double Walled Pressurized Piping ☐ Check this box is following section is N/A															
128	2030042A	Was an annual line integrity test performed for pressurized pipe that does not utilize fail safe or shut down			X			X									
129	2030042B	Was a passing result achieved on the annual line integrity test for pressurized pipe that does not utilize fail safe or shut down			X			X									
130	2030016B	Is the piping continuously monitored such that the leak detection activates an audible/visual alarm when a leak is detected		X			X										
131	2030017	Product piping outside the UDC is fail-safe and shuts down the pump or restricts flow		X			X										
132	2030018	Is the double wall pressurized piping in the turbine sump continuously monitored with a system that activates an audible and visual alarm or restricts or stops flow at dispenser when a leak is detected		X			X										
133	2030025A	Is the pressurized piping able to monitor at least hourly with the ability to detect of release of 3.0 gph or trigger an audible/visual alarm		X			X										
134	2030025B	Does the pressurized piping restrict product flow through the piping when a release occurs		X			X										
135	2030025C	Does the pressurized piping trigger an alarm when a release occurs		X			X										
		Other Piping ☐ Check this box is following section is N/A															
136	2030020	Unburied fuel piping (connected to an emergency tank system) visually inspected at least monthly and log kept			X			X									
137	2030020X	Buried fuel piping connected to an emergency generator tank systems, the monitoring system checked at least daily by either remote electronic access or visually inspected and log kept onsite			↓			↓									
		UDC															
138	2030008A	Are the UDCs in good condition	YES														
139	2030008B	Are the UDCs free of debris/liquid	YES														
140	2030019	Monitoring system in the UDCs activates an audible and visual alarm or stops the flow at the UDC	YES														
		Sensor Model # or Type	VR 322														

Site-File Number 18204-58552

Inspection Number 812624

Date 10/15/15

	TYPE ID	INSPECTION ITEM	Own ID 1 Contents REG			Own ID 2 Contents PREM			Own ID Contents			Own ID Contents			Own ID Contents		
			V	C	N	V	C	N	V	C	N	V	C	N	V	C	N
		UST															
141	2030043	Has the leak detection equipment been properly programmed and properly operated		X			X										
142	2030016A	Is the interstitial space of the tank continuously monitored such that the leak detection activates an audible/visual alarm when a leak is detected		X			X										
143	2030034	Was a tag/sticker properly affixed to the monitoring equipment being certified, repaired, or replaced		X			X										
144	2030003	Leak detection system maintains continuous audible and visual alarm		X			X										
		ENFORCEMENT															
145	2030044	Did the owner/operator deposit or allow the deposit of petroleum into a UST that has a red tag affixed to the fill pipe			X			X									
146	2030045	Has the Red Tag been removed, defaced, altered, or otherwise tampered with so that the information on the tag is not legible			↓			↓									
147	2030063	Were temporary closure requirements complied with															
148	2030038	Were permanent closure requirements complied with															
149	2030061	Was a suspected or actual unauthorized release recorded and/or reported in an appropriate time frame															
150	2010006	Owner/Operator has not made false statements or representation on any required document			↓			↓									
151	2030039	Did they comply with all of the operating permit conditions	V					X						N			
		MAINTENANCE															
152	2030059	UST system maintained in accordance with exclusion/exemption status			X			X									
		INSPECTION															
→ 153	2030047	Secondary containment maintained tight and has been confirmed by testing		X			X										
154	2060001	Were as-built plans submitted for the location and orientation of the tanks and appurtenant piping systems for new installations and/or with the permit application			X			X									
155	2060010	Does the UST storing a hazardous substance have secondary containment (non mvf)			X			X									
156	2060007	Was non-integral secondary containment designed and constructed to an engineering specification approved by a registered professional engineer or in accordance with a nationally recognized industry core or engineering standard			X			X									
157	2060009	Was a permit obtained to install, replace, repair, or modify part of the UST system containment or leak detection equipment		X			X										
158	2060021	Is a striker plate installed & positioned correctly under any opening that could be used for manual dipsticking or do they have a drop-tube mounted bottom protector		X			X										
159	2010005	Were enhanced leak detection testing results submitted to the board and the local agency within 60 days of test completion			X			X									
160	2030069	Is the secondary containment free of liquid and debris after January 1, 1984		X			X										
161	2030070	The primary containment maintained product-tight for a tank installed after January 1, 1984		X			X										
162	2030071	Maintain primary containment as product-tight and compatible with the stored product for a tank installed after July 1, 2004		~~X~~	X			X									
163	2030072	Maintain the primary containment as product-tight and compatible with stored product for a tank installed after July 1, 2003 and before July 1, 2004			X			X									
164	2030073	Corrective items noted by on an inspection report have been returned to compliance		X			X										
165	2060025	Secondary Containment free of liquid/debris for tank installed after January 1, 1984		X			X										
166	2060026	Primary containment is product tight for tank installed after January 1, 1984		X			X										
167	2060027	Maintain primary containment as product-tight and compatible with the stored for tank installed after July 1, 2004			X			X									
168	2060028	Primary containment as product-tight and compatible with stored product for tank installed after July 1, 2003 and before July 1, 2004			↓			↓									

Site-File Number 18209-58562

Inspection Number 812624

Date 10/15/15

TYPE ID	INSPECTION ITEM	Own ID 1 Contents REG V	C	N	Own ID 2 Contents REG V	C	N	Own ID Contents V	C	N	Own ID Contents V	C	N	Own ID Contents V	C	N
	Monitoring System Manufacturer's Name and Model #	VEEDER Root TLS 350R														
	Product Piping Manufacturing	Ao. Smith (DW or SW (circle one))														
	Line Leak Detector Model #	PLLD			PLLD											
	Fill Sump Sensor Model #	VR 352			VR352											
	Piping Sump Sensor Model #	VR352			VR352											
	Other Sump Sensor Model #	N/A			N/A											
	Annular Space Sensors (if applicable)	VR409			VR409											

COMMENTS

169 BOE # RECORDED INACCURATELY IN CERS. SHOULD BE 44049618.

170 MUST BE UPDATED/UPLOADED INTO CERS. SEE THE RED-LINE CORRECTIONS LEFT

171 ON-SITE DURING THIS INSPECTION (5/22/15 CERS SUBMITTAL)

172

173

174

175

176

177

178

179

180

181

Receipt of a copy of this report acknowledged by : Hamid Zereh. 10/15/15

PRINT NAME SIGNATURE DATE

hzerehi@yahoo.com

EMAIL ADDRESS OR FAX#

COUNTY OF LOS ANGELES DEPARTMENT OF PUBLIC WORKS
"To Enrich Lives Through Effective And Caring Service" www.CleanLA.com

ENVIRONMENTAL PROGRAMS DIVISION
NOTICE OF VIOLATION ORDER TO COMPLY

Date 10/15/15 Permit 806467

Owner/Operator HAMID ZEREH Site/File 18209-58552

Site Name SAGA GAS/OIL CHEVRON Violation # 818574

Site Address ~~4051~~ 4015 W. CENTURY BLVD. City, Zip INGLEWOOD, CA 90304

Mailing Address SAME AS ABOVE City, Zip SAME

A recent inspection of your facility revealed the following conditions and/or practices relating to hazardous materials underground storage tanks (USTs) which are violations of California Health and Safety Code (CH&SC) Chapter 6.7; Los Angeles County Code (LACC), Title 11, Division 4 and/or the conditions and limitations of the above permit.

YOU ARE HEREBY DIRECTED to submit to the office indicated below, the following items checked:

☐ **OPERATING WITHOUT A CERTIFIED / OPERATING MONITORING SYSTEM – CH&SC 25293**

YOU ARE HEREBY DIRECTED to have the monitoring system and the USTs certified immediately and the results received by this office no later than 7 Days from the date of this Notice or the contents of all underground storage tank systems are to be removed within this time period.

☒ **MISSING TEST RESULTS** – Test must be conducted and results received by this office.

- ☐ Secondary Containment Testing
- ☐ Tank Integrity Testing
- ☐ Corrosion Protection Certification
- ☐ AB 2481 Testing
- ☐ Line Testing
- ☐ Line Leak Detection Testing
- ☒ Financial Responsibility Certification
- ☒ Owner Statement of Designated Operator
- ☐ Facility Employee Training
- ☐ Missing Designated Operator Monthly Form
- ☒ Monitoring/Response Plan
- ☒ _____
  - TANK INFORMATION
  - MONITORING SITE PLAN (PLOT PLAN)
- ☐ • INCLUDE LOCATIONS OF ALL SENSORS, PROBES AND MONITORING PANEL
- ☐ _____

☐ **UNREGISTERED TANKS – CH&SC 25286**

☐ **OPERATING WITHOUT A PERMIT DUE TO A CHANGE OF OWNERSHIP – CH&SC 25284 (c)**

- ☐ Complete and sign the Transfer of Ownership Application (yellow form).
- ☐ An application fee of $_____ payable to the County of Los Angeles Department of Public Works.
- ☐ verify that all Unified Program (UP) form data is accurate and uploaded to the California Environmental Reporting System (CERS) http://cersbusiness.calepa.ca.gov/Account/SignIn?ReturnUrl=%2f, including all UP UST Facility Information data, UP UST Tank Information data, for each UST, and UST Monitoring Plan data (You must include the Board of Equalization Number)
- ☐ Complete and sign the Certificate of Financial Responsibility Form
- ☐ completed and signed Response Plan
- ☐ completed and signed Owner Statement of Designated Operator
- ☐ Provide Monitoring System Certification, which is current (performed within the last 12 months).

☐ **OUT OF SERVICE UNDERGROUND STORAGE TANKS – CH&SC 25298**

Immediately remove all residual liquids, solids, or sludge stored within the USTs to a legal disposal facility. Provide copy of proof of legal disposal.

- ☐ Complete, and sign the Application for Closure.
- ☐ An Application for Closure fee of $_____ payable to the County of Los Angeles Department of Public Works.
- ☐ Complete and sign Permit Application Supplemental/Notice to File.
- ☐ verify that all Unified Program (UP) form data is accurate and uploaded to the California Environmental Reporting System (CERS) http://cersbusiness.calepa.ca.gov/Account/SignIn?ReturnUrl=%2f, including all UP UST Facility Information data, UP UST Tank Information data, for each UST, and UST Monitoring Plan data (You must include the Board of Equalization Number)
- ☐ Complete and sign the Certificate of Financial Responsibility Form
- ☐ An Operating Permit Application fee of $_____ payable to the County of Los Angeles, Department of Public Works.
- ☐ Submit an Annual Permit Maintenance fee of $_____ payable to the County of Los Angeles Department of Public Works.

YOU ARE FURTHER DIRECTED to submit to the office below evidence of compliance with the above directives by no later than fifteen (15) days from the date on this Notice, unless otherwise directed above. Failure to comply with the Underground Storage Tank laws and regulations may subject you to a civil penalty of not less than $500 or more than $5,000, or by one year in county jail or both. Additionally pursuant to LACC Title 1, § 1.25.040, each violation of any provision of this Code and each separate offense is subject to an administrative fine up to $1,000 for each separate day during which any violation occurs or continues. Furthermore, a noncompliance fee may be imposed to recover the cost incurred by this Department in the enforcement of LACC.

If you have any questions regarding this matter, please contact CHAD HORROCKS, [X] Monday through Friday, 8 a.m. to 9:30 a.m. or [ ] Monday through Thursday, 7 a.m. to 5:30 p.m. at (310) 534-4862.

Inspected By: _____
Signature

DEPARTMENT OF PUBLIC WORKS
ENVIRONMENTAL PROGRAMS DIVISION
24320 S NARBONNE AVE
LOMITA CA 90717-1131

Receipt of a copy of this report acknowledged by:

Print Name: Hamid Zereh	Title: Dealer
Signature:	Date: 10/15/15

38-0033 DPW Rev.7/13

OFFICE COPY

TRANS: INSP HMS INSPECTION DISPLAY/UPDATE OPER: E487516
PROG: PWC160 10/14/15 09:32:43

ACTION: _ (A)DD (C)HANGE (D)ELETE (B)ROWSE A(S)SC # BROWSE
FILE #: 018209 058552 NAME: SABA GAS/OIL CHEVRON SEC? N STAT: PERM
STREET #: 4015 FR: DR: W NAME: CENTURY SF: BLVD UN:
CITY: INGLEWOOD ZIP: 90304 1621 AREA: 2E TEL: 310 699 7711
INSP #: I 000812624 INSP TYPE: T SCHI INSP DT: 083115 INSP DISP: Four
ASSC #: P 000806467 ASSC # TYPE: T O ASSC # DT: 100797 ASSC # DISP: PERM

INSP PROC: UST_ANNUAL SAMP REQ? _ SELF MONT? _

INSP INFO: SEND_CHEVRON_INSP_&_ANY_VIOL_IMMED._SEE_C670961
FAC.#206907.CTLS:101515,10AM:PETROTECHS,SHAWN_KHATTAK,626-812-7440

RESULTS: BOE #, FLCT, TANK INFO, OSDO, PLOT PLAN, RESPONSE PLAN AND MONITORING PLAN
CORRECTIONS REQUIRED IN CCRS.
OF VIOLS FOUND: 0 COMPLY DT:

ASSIGN DT: 083115 DUE DT: 093015 ASSIGN TO: 47913_ CWH___
START DT: _____ COMP DT: 10/15/15 COMP BY: _____ CWH.
DMS LINK: HTTP://PWIIS01/SPDMS/HMS.ASPX?DOCNO=000812624&DOCTYPE=INSP
LAST TRAN/DATE/OPER: INSP 101415 E487516
UPDATE COMPLETED

10/16/14. VR350R

"To Enrich Lives Through Effective And Caring Service"

www.CleanLA.com

COUNTY OF LOS ANGELES DEPARTMENT OF PUBLIC WORKS
ENVIRONMENTAL PROGRAMS DIVISION
UNDERGROUND STORAGE TANK (UST) UNIT
UST INSPECTION REPORT

Date 10/15/15 Permit Number 806467

Site Name SAPA GAS/OIL CHEVRON Site-File Number 18208-53552

Street Address 4015 W. CENTURY BLVD City/Zip Code INGLEWOOD, CA 90304

Facility Contact HAMID ZAREM Inspection Number 812624

Phone No. 310-672-2000 Inspected By CHAD HOLLOOKS

Refer to Title 23 of the California Code of Regulations (CCR), Chapters 6.7 of the Health and Safety Code (CHSC), Title 11, Division 4 of the Los Angeles County Code (LACC)

CERS ID # 10290484

The following Code sections are either in violation (V) of, or in compliance (C) with, the Underground Storage Tank laws and regulations, or compliance is not applicable (N)

	Own ID 1	Own ID 2	Own ID	Own ID	Own ID
Tank Manufacturer	XOMAX	XOMAX	Tank Manufacturer	Tank Manufacturer	Tank Manufacturer
Contents	REG	REGULAR	Contents	Contents	Contents
Install Date	1/15/98	1/15/98	Install Date	Install Date	Install Date
Size	20K	15K	Size	Size	Size

	TYPE ID	INSPECTION ITEM	Own ID 1 V	Own ID 1 C	Own ID 1 N	Own ID 2 V	Own ID 2 C	Own ID 2 N	Own ID V	Own ID C	Own ID N	Own ID V	Own ID C	Own ID N	Own ID V	Own ID C	Own ID N
		ADMINISTRATION / DOCUMENTATION															
1	2010001	Current BOE number submitted to the CUPA and/or CERS		X			SEE COMMENT 169										
2	2030021	Facility has a valid permit to operate from the CUPA					X										
3	2010007	Financial Responsibly current and on file? exp. _____		X			SEE COMMENT 170										
4	2010010A	Submitted an accurate CUPA UST Operating Permit Application for Facility Info.					X										
5	2010010B	Submitted an accurate CUPA UST Operating Permit Application for Tank Info.		X			SEE COMMENT 170										
6	2030011A	Has statement of UST compliance certification been submitted		X			SEE COMMENT 170										
7	2010003	Has the owner/operator designated a UST operator					X										
8	2030014A	Owner/operator received approval for a training program at an unstaffed facility															
9	2030014B	Owner/operator implemented the approved training program					X										
10	2030037	Written agreement between the tank owner and tank operator to monitor the tank system is maintained															
11	2030041	A complete and accurate plot plan has been submitted, approved and maintained		X			SEE COMMENT 170										
12	2030046	A complete and accurate response plan has been submitted, approved and maintained		X			SEE COMMENT 170										
13	2030007	Did they submit and maintain documentation regarding positive statement of compatibility for UST system components															
14	2010008D	Have they maintained written performance claims pertaining to release detection systems and calibration and maintenance records for such systems for 5 years					X										
15	2030068	Was enhanced leak detection testing conducted for the double-walled UST systems located within 1,000 feet of a public drinking water well															
16	2030066	Was appropriate action taken to repair and retest any component of a double-walled UST system that is leaking liquid or vapor which is discovered from an enhanced leak detection test for UST system located within 1,000 feet of a public drinking water well															
17	2030067	Was ELD testing conducted every 36 months on USTs located within 1,000 feet of a public drinking well (singlewalled components)															
18	2010008A	Have they maintained records of repairs, lining, and upgrades for life of UST															
19	2010008B	Have they maintained written monitoring and maintenance records for 3 years		X			X										
20	2010008C	Have they maintained cathodic protection records for 6 1/2 years			X			X									
21	2030033	Is an approved monitoring plan maintained.	X			X			SEE COMMENT 170								
22	2030002A	Has monitoring system been certified anhually 10/16/14		X			X										
23	2030002B	Monitoring System Certification been submitted		X			X										
24	2030055	Have spill buckets been tested annually 10/16/14		X			X										
25	2060016	Was secondary containment testing conducted at installation															

Site-File Number 18209-58552

Inspection Number 812624

Date 10/15/15

	TYPE ID	INSPECTION ITEM	Own ID 1 Contents Reg. V	C	N	Own ID 2 Contents Reg. V	C	N	Own ID Contents V	C	N	Own ID Contents V	C	N	Own ID Contents V	C	N
26	2030048A	Was secondary containment testing conducted within 6 months of install/repair		X			X										
→ 27	2030048B	Has secondary containment testing been conducted every 36 months 9/3/15		X			X										
28	2010009	Has secondary containment test been submitted		X			X										
29	2030064	Was notification given 48 hours prior to testing		X			X										
30	2060024	UST system is made of or lined with materials that are compatible with the substance stored		X			X										
31	2010011	Has data been electronically submitted into CERS	X	X		X			SEE COMMENTS						17		
		TECHNICIANS															
32	2030023A	Has the service technician obtained and maintained a current ICC certification		X			X			X							
33	2030024A	Has the service technician obtained and maintained a proper license		X			X			X							
34	2030031A	Has the service technician obtained and maintained a manufacturer certification		X			X			X							
35	2030023C	Has the installer obtained and maintained a current ICC certification			X			X			X						
36	2030024B	Has the installer obtained and maintained a proper license															
37	2030031B	Has the Installer obtained and maintained a manufacturer certification															
		DESIGNATED OPERATOR															
38	2030023B	Has the designated operator obtained and maintained a current ICC certification	V							X							
39	2030011B	Does the designated operator possess a current certification	V							X							
40	2010004A	Have they maintained a copy of monthly designated operator reports for 12 consecutive months	V							C							
41	2010004B	Have they maintained a list of trained employees	V							X							
42	2030012A	Has training been provided to facility employee(s) responsible for proper operation and maintenance every 12 months	V							X							
43	2030012B	Did they train new employee(s) who are responsible for proper operation and maintenance within 30-days of hire	V							X							
44	2030012C	Is there at least one employee present during operating hours that has been trained in the proper operation and maintenance of the UST system	V							X							
45	2030010	Has the designated operator notified the owner or operator of any condition discovered during the monthly visual inspection that may require follow-up actions	V							X							
46	2030013A	Was the monthly alarm history report inspected by the designated operator	V							X							
47	2030013B	Was a copy of the alarm history report attached to the monthly designated operator report	V							X							
48	2030013C	Was the spill container/spill bucket inspected for the presence of liquid/debris by the designated operator	V							X							
49	2030013D	Was the UDC inspected by the designated operator for the presence of liquid/debris	V							X							
50	2030013E	Was the UDC Inspected by the designated operator to ensure that monitoring equipment is placed in the proper position	V							X							
51	2030013F	Did the designated operator inspect for liquid/debris in the containment sump where an alarm occurred	V							X							
52	2030013G	Did the designated operator inspect the containment sump for liquid/debris for which there is no record of a service visit	V							X							
53	2030013H	Has all testing and maintenance been completed and documented	V							X							
54	2030001	Were leak detection alarm logs, maintenance and records of appropriate follow-up actions maintained	V							X							
		LINED TANKS ☐ Check this box is following section is N/A															
55	2030028A	Was a proper written tank lining certification submitted			X			X									
56	2030028B	Was a tank integrity test performed															
57	2030028C	Was a vacuum test performed following lining															
58	2030028D	Did they employ a proper coatings expert and/or special inspector															
59	2030029	Lined or repaired steel tank was inspected within 10 years of lining and every 5 years after															

Site-File Number 18209 - 58552

Inspection Number 812624

Date 10/15/15

	TYPE ID	INSPECTION ITEM	Own ID 1 Contents REG			Own ID 2 Contents PROD			Own ID Contents			Own ID Contents			Own ID Contents		
			V	C	N	V	C	N	V	C	N	V	C	N	V	C	N
60	2060003	Were components inspected at the install site using an electrical resistance holiday detector and repaired if necessary (Lined Tank)			X			X									
61	2010002A	Have they maintained records of cathodic protection systems testing conducted within six months of installation and at least every three years thereafter															
62	2010002B	Have they maintained records for the 60 calendar day inspection of the impressed-current system															
63	2010002C	Have they maintained records for sacrificial anodes testing every three years															
		SINGLE WALLED TANK MONITORING									☐ Check this box is following section is N/A						
64	2010002D	Do they have written monitoring and maintenance records on-site or off-site at a readily available location if approved			X			X									
65	2030004	Automatic tank gauge test the tank at least once per month at 0.1 gallons per hour															
66	2030005	The 0.2 gallons per hour continuous in tank leak detection performed															
67	2030006A	Monthly 0.2 gallons per hour automatic tank gauging performed															
68	2030006B	Did the automatic tank gauge generate and print a hard copy of the monthly 0.2 gph test															
69	2060004A	Is UST corrosion protection installed															
70	2060004B	Does field-installed cathodic protection meet the consensus standards															
71	2030009A	Was the impressed-current system inspected every 60 calendar days															
72	2030009C	Was the impressed-current system inspected by a cathodic protection tester within six months of installation and at least every three years thereafter															
73	2030009D	Were the sacrificial anodes checked by a cathodic protection tester once every three years in accordance with the manufacturer's instructions															
74	2030015	Facility exhibited that the method used to monitor the tank meets the monitoring methods in 2643(f)															
75	2030056	Was an annual SIR report submitted															
76	2030030	Weekly manual tank gauging performed in accordance to the required specifications															
77	2030057A	Did they notify of a possible release within 24 hours															
78	2030057B	Was a copy of the release report submitted within 10 days															
79	2030057C	Were records inspected for errors and the UST system physically inspected within 24 hours															
80	2030057D	Were meters recalibrated within 48 hours of receipt of report															
81	2030058A	Were measurements taken daily (SIR)															
82	2030058B	Was monthly inventory calculated(SIR)															
83	2030058C	Is the system capable of detecting a 0.2 gph release(SIR)															
84	2030058D	Was a tank integrity test conducted every two years(SIR)															
85	2030058E	Was piping test conducted within 15 days of receipt of two successive SIR reports which were inconclusive or which indicated a possible release(SIR)															
86	2030058F	Were dispenser meters calibrated annually(SIR)															
87	2060002	Automatic tank gauging/continuous in tank leak detection system installed/properly functioning															
		DOUBLE WALLED PRE 2003 TANKS									☐ Check this box is following section is N/A						
88	2060005	Was system constructed with a monitoring system capable of detecting entry into secondary containment		X			X										
		TANKS 2003 - PRESENT									☐ Check this box is following section is N/A						
89	2030065	Is the interstitial space maintained under constant vacuum, pressure, or hydrostatic conditions, such that a breach in the primary or secondary containment is detected before the liquid or vapor phase of the hazardous substance stored in the UST tank is released into the environment? (VPH - 7/2004)			X			X									
90	2060008	Was enhanced leak detection testing performed before the tank was placed in use															

PUBLIC WORKS

Site-File Number: 18269 - 58552

Inspection Number: 812624

Date: 10/15/15

	TYPE ID	INSPECTION ITEM	Own ID / Contents: 1 Reg			Own ID / Contents: 2 Reg			Own ID / Contents			Own ID / Contents			Own ID / Contents		
			V	C	N	V	C	N	V	C	N	V	C	N	V	C	N
91	2060022A	Is the UST system installed on or after July 1, 2003 and before July 1, 2004, and designed and constructed with a monitoring system capable of detecting the entry of the hazardous substance stored in the primary containment into the secondary containment (Including Vent/Vapor Piping)			X			X									
92	2060022B	Is the UST system installed on or after July 1, 2003 and before July 1, 2004, and capable of detecting water intrusion into the secondary containment (Including Vent/Vapor Piping)															
93	2060023	Is the UST system installed on or after July 1, 2004, and designed and constructed so as to detect the entry of the liquid or vapor-phase of the hazardous substance stored in the primary containment into the secondary containment and capable of detecting water intrusion into the secondary containment (VPH)															
		SPILL BUCKETS															
94	2060020A	Are spill buckets installed		X			X										
95	2060020B	Does the spill bucket/container have a functional drain valve or other liquid removal method		X			X										
96	2060020C	Is the spill bucket resistant to galvanic corrosion		X			X										
97	2030054A	Are the spill buckets in good condition		X			X										
98	2030054B	Are the spill buckets free of debris/liquid		X			X										
99	2060019	Do spill buckets have a minimum capacity of five gallons		X			X										
		OVERFILL PROTECTION															
100	2030035	Was the UST system operated to prevent spills and/or overfills		X			X										
101	2030036A	Overfill prevention system to meet one of the following requirements: 1. Alert the transfer operator when the tank is 90 percent full by restricting the flow into the tank or triggering an audible and visual alarm (Ball float or external alarm at 90%); or			X			X									
102	2030036B	2. Restrict delivery of flow to the tank at least 30 minutes before the tank overfills, provided the restriction occurs when the tank is filled to no more than 95 percent of capacity; and activate an audible alarm at least five minutes before the tank overfills (Ball float and external alarm); or			X			X									
103	2030036C	3. Provide positive shut-off of flow to the tank when the tank is filled to no more than 95 percent of capacity (Flapper at 95%); or		X			X										
104	2030036D	4. Provide positive shut-off of flow to the tank so that none of the fittings located on the top of the tank are exposed to product due to overfilling (Flapper below tank top fitting)			X			X									
		SUMPS															
105	2030008C	Are the sumps in good condition		X			X										
106	2030008D	Are the sumps free of debris/liquid		X			X										
107	2030008E	Is the secondary containment in good condition		X			X										
108	2030008F	Is the secondary containment free of debris/liquid		X			X										
109	2030060	Is entry fitting maintained such that it properly seals to the containment		X			X										
110	2030040	Is the secondarily contained piping allowed to drain back into the sump in the event of a leak		X			X										
111	2030016C	Are the sumps continuously monitored such that the leak detection activates an audible/visual alarm when a leak is detected		X			X										
112	2030062	Is leak detection equipment set up such that the monitoring system would detect a leak at the earliest opportunity and/or alert the owner/operator of a leak		X			X										
113	2060015	Are the sensors located in the proper position/location		X			X										
		LINE LEAK DETECTORS															
114	2060012	Does the pressurized piping system have a line leak detector installed		X			X										
115	2030026A	Is the line leak detector certified to detect a 3gph leak and restrict or shutoff the flow of product through the piping when a leak is detected		X			X										

Site-File Number 18209-58552

Inspection Number ~~8/12~~ 812624

Date 10/15/15

	TYPE ID	INSPECTION ITEM	Own ID 1 Contents Reg V	C	N	Own ID 2 Contents Plan V	C	N	Own ID Contents V	C	N	Own ID Contents V	C	N	Own ID Contents V	C	N
116	2060014	Is the leak detection equipment correct for the type of system		X			X										
		PIPING															
		Singlewalled Pressurized Piping ☐ Check this box is following section is N/A															
117	2030027	Does the pump shut down when a leak is detected or when line leak detector is disconnected (Positive shutdown/failsafe)			X			X									
118	2060018	Was it demonstrated that existing single wall pressurized pipe containing motor vehicle fuel is constructed of glass fiber reinforced plastic, cathodically protected steel, or steel clad with glass reinforced plastic			↓			↓									
119	2030052	Was pressurized pipe containing motor vehicle fuel monitored at least hourly at any pressure and a 0.2 gph monthly line integrity test or 0.1 gph annual line integrity test performed			↓			↓									
120	2060017	Is an automatic line leak detector installed which is capable of shutting off the pump when a release occurs, fails, or is disconnected (Single Walled)			↓			↓									
121	2030026B	Does the electronic leak detection equipment successfully trigger an audible/visual alarm (Emergency Generator for SW Pressurized Piping)			↓			↓									
		Singlewalled Conventional Suction Piping ☐ Check this box is following section is N/A															
122	2030049	Was daily monitoring conducted for air in the pipe and were the results logged			X			X									
123	2030050	Was a 0.1 gph piping integrity test conducted every three years			↓			↓									
		Singlewalled Gravity Piping ☐ Check this box is following section is N/A															
124	2030051	Was a 0.1 gph piping integrity test or overfill integrity test conducted every two yrs.			X			X									
		Singlewalled Safe Suction Piping ☐ Check this box is following section is N/A															
125	2030053A	Does piping drain back into UST if the suction is released			X			X									
126	2030053B	Does piping have a check valve on the piping located directly below the suction pump			↓			↓									
		Double Walled Safe, Conventional, Gravity Piping ☐ Check this box is following section is N/A															
127	2060006	Does secondary containment piping slope back to the collection sump			X			X									
		Double Walled Pressurized Piping ☐ Check this box is following section is N/A															
128	2030042A	Was an annual line integrity test performed for pressurized pipe that does not utilize fail safe or shut down			X			X									
129	2030042B	Was a passing result achieved on the annual line integrity test for pressurized pipe that does not utilize fail safe or shut down			X			X									
130	2030016B	Is the piping continuously monitored such that the leak detection activates an audible/visual alarm when a leak is detected		X			X										
131	2030017	Product piping outside the UDC is fail-safe and shuts down the pump or restricts flow		X			X										
132	2030018	Is the double wall pressurized piping in the turbine sump continuously monitored with a system that activates an audible and visual alarm or restricts or stops flow at dispenser when a leak is detected		X			X										
133	2030025A	Is the pressurized piping able to monitor at least hourly with the ability to detect of release of 3.0 gph or trigger an audible/visual alarm		X			X										
134	2030025B	Does the pressurized piping restrict product flow through the piping when a release occurs		X			X										
135	2030025C	Does the pressurized piping trigger an alarm when a release occurs		X			X										
		Other Piping ☐ Check this box is following section is N/A															
136	2030020	Unburied fuel piping (connected to an emergency tank system) visually inspected at least monthly and log kept			X			X									
137	2030020X	Buried fuel piping connected to an emergency generator tank systems, the monitoring system checked at least daily by either remote electronic access or visually inspected and log kept onsite			↓			↓									
		UDC															
138	2030008A	Are the UDCs in good condition	YES														
139	2030008B	Are the UDCs free of debris/liquid	YES														
140	2030019	Monitoring system in the UDCs activates an audible and visual alarm or stops the flow at the UDC	YES														
		Sensor Model # or Type	VR 322														

Site-File Number 18204-58552

Inspection Number 812624

Date 10/15/15

	TYPE ID	INSPECTION ITEM	Own ID 1 Contents REG			Own ID 2 Contents PREM			Own ID Contents			Own ID Contents			Own ID Contents		
			V	C	N	V	C	N	V	C	N	V	C	N	V	C	N
		UST															
141	2030043	Has the leak detection equipment been properly programmed and properly operated		X			X										
142	2030016A	Is the interstitial space of the tank continuously monitored such that the leak detection activates an audible/visual alarm when a leak is detected		X			X										
143	2030034	Was a tag/sticker properly affixed to the monitoring equipment being certified, repaired, or replaced		X			X										
144	2030003	Leak detection system maintains continuous audible and visual alarm		X			X										
		ENFORCEMENT															
145	2030044	Did the owner/operator deposit or allow the deposit of petroleum into a UST that has a red tag affixed to the fill pipe			X			X									
146	2030045	Has the Red Tag been removed, defaced, altered, or otherwise tampered with so that the information on the tag is not legible			↓			↓									
147	2030063	Were temporary closure requirements complied with															
148	2030038	Were permanent closure requirements complied with															
149	2030061	Was a suspected or actual unauthorized release recorded and/or reported in an appropriate time frame															
150	2010006	Owner/Operator has not made false statements or representation on any required document			↓			↓									
151	2030039	Did they comply with all of the operating permit conditions	V					X						N			
		MAINTENANCE															
152	2030059	UST system maintained in accordance with exclusion/exemption status			X			X									
		INSPECTION															
→ 153	2030047	Secondary containment maintained tight and has been confirmed by testing		X			X										
154	2060001	Were as-built plans submitted for the location and orientation of the tanks and appurtenant piping systems for new installations and/or with the permit application			X			X									
155	2060010	Does the UST storing a hazardous substance have secondary containment (non mvf)			X			X									
156	2060007	Was non-integral secondary containment designed and constructed to an engineering specification approved by a registered professional engineer or in accordance with a nationally recognized industry core or engineering standard			X			X									
157	2060009	Was a permit obtained to install, replace, repair, or modify part of the UST system containment or leak detection equipment		X			X										
158	2060021	Is a striker plate installed & positioned correctly under any opening that could be used for manual dipsticking or do they have a drop-tube mounted bottom protector		X			X										
159	2010005	Were enhanced leak detection testing results submitted to the board and the local agency within 60 days of test completion			X			X									
160	2030069	Is the secondary containment free of liquid and debris after January 1, 1984		X			X										
161	2030070	The primary containment maintained product-tight for a tank installed after January 1, 1984		X			X										
162	2030071	Maintain primary containment as product-tight and compatible with the stored product for a tank installed after July 1, 2004		~~X~~	X			X									
163	2030072	Maintain the primary containment as product-tight and compatible with stored product for a tank installed after July 1, 2003 and before July 1, 2004			X			X									
164	2030073	Corrective items noted by on an inspection report have been returned to compliance		X			X										
165	2060025	Secondary Containment free of liquid/debris for tank installed after January 1, 1984		X			X										
166	2060026	Primary containment is product tight for tank installed after January 1, 1984		X			X										
167	2060027	Maintain primary containment as product-tight and compatible with the stored for tank installed after July 1, 2004			X			X									
168	2060028	Primary containment as product-tight and compatible with stored product for tank installed after July 1, 2003 and before July 1, 2004			↓			↓									

Site-File Number 18209-58562

Inspection Number 812624

Date 10/15/15

TYPE ID	INSPECTION ITEM	Own ID 1 Contents REG V	C	N	Own ID 2 Contents REG V	C	N	Own ID Contents V	C	N	Own ID Contents V	C	N	Own ID Contents V	C	N
	Monitoring System Manufacturer's Name and Model #	VEEDER Root TLS 350R														
	Product Piping Manufacturing	Ao. Smith (DW or SW (circle one))														
	Line Leak Detector Model #	PLLD			PLLD											
	Fill Sump Sensor Model #	VR 352			VR352											
	Piping Sump Sensor Model #	VR352			VR352											
	Other Sump Sensor Model #	N/A			N/A											
	Annular Space Sensors (if applicable)	VR409			VR409											

COMMENTS

169 BOE # RECORDED INACCURATELY IN CERS. SHOULD BE 440499618.

170 MUST BE UPDATED/UPLOADED INTO CERS. SEE THE RED-LINE CORRECTIONS LEFT

171 ON-SITE DURING THIS INSPECTION (5/22/15 CERS SUBMITTAL)

172

173

174

175

176

177

178

179

180

181

Receipt of a copy of this report acknowledged by : Hamid Zereh. 10/15/15

PRINT NAME SIGNATURE DATE

hzerehi@yahoo.com

EMAIL ADDRESS OR FAX#

COUNTY OF LOS ANGELES DEPARTMENT OF PUBLIC WORKS
"To Enrich Lives Through Effective And Caring Service" www.CleanLA.com

ENVIRONMENTAL PROGRAMS DIVISION
NOTICE OF VIOLATION ORDER TO COMPLY

Date 10/15/15 Permit 806467

Owner/Operator HAMID ZEREH Site/File 18209-58552

Site Name SAGA GAS/OIL CHEVRON Violation # 818574

Site Address ~~4051~~ 4015 W. CENTURY BLVD. City, Zip INGLEWOOD, CA 90304

Mailing Address SAME AS ABOVE City, Zip SAME

A recent inspection of your facility revealed the following conditions and/or practices relating to hazardous materials underground storage tanks (USTs) which are violations of California Health and Safety Code (CH&SC) Chapter 6.7; Los Angeles County Code (LACC), Title 11, Division 4 and/or the conditions and limitations of the above permit.

YOU ARE HEREBY DIRECTED to submit to the office indicated below, the following items checked:

☐ **OPERATING WITHOUT A CERTIFIED / OPERATING MONITORING SYSTEM – CH&SC 25293**

YOU ARE HEREBY DIRECTED to have the monitoring system and the USTs certified immediately and the results received by this office no later than 7 Days from the date of this Notice or the contents of all underground storage tank systems are to be removed within this time period.

☒ **MISSING TEST RESULTS** – Test must be conducted and results received by this office.

- ☐ Secondary Containment Testing
- ☐ Tank Integrity Testing
- ☐ Corrosion Protection Certification
- ☐ AB 2481 Testing
- ☐ Line Testing
- ☐ Line Leak Detection Testing
- ☒ Financial Responsibility Certification
- ☒ Owner Statement of Designated Operator
- ☐ Facility Employee Training
- ☐ Missing Designated Operator Monthly Form
- ☒ Monitoring/Response Plan
- ☒ _____
  - TANK INFORMATION
  - MONITORING SITE PLAN (PLOT PLAN)
- ☐ • INCLUDE LOCATIONS OF ALL SENSORS, PROBES AND MONITORING PANEL
- ☐ _____

☐ **UNREGISTERED TANKS – CH&SC 25286**

☐ **OPERATING WITHOUT A PERMIT DUE TO A CHANGE OF OWNERSHIP – CH&SC 25284 (c)**

- ☐ Complete and sign the Transfer of Ownership Application (yellow form).
- ☐ An application fee of $_____ payable to the County of Los Angeles Department of Public Works.
- ☐ verify that all Unified Program (UP) form data is accurate and uploaded to the California Environmental Reporting System (CERS) http://cersbusiness.calepa.ca.gov/Account/SignIn?ReturnUrl=%2f, including all UP UST Facility Information data, UP UST Tank Information data, for each UST, and UST Monitoring Plan data (You must include the Board of Equalization Number)
- ☐ Complete and sign the Certificate of Financial Responsibility Form
- ☐ completed and signed Response Plan
- ☐ completed and signed Owner Statement of Designated Operator
- ☐ Provide Monitoring System Certification, which is current (performed within the last 12 months).

☐ **OUT OF SERVICE UNDERGROUND STORAGE TANKS – CH&SC 25298**

Immediately remove all residual liquids, solids, or sludge stored within the USTs to a legal disposal facility. Provide copy of proof of legal disposal.

- ☐ Complete, and sign the Application for Closure.
- ☐ An Application for Closure fee of $_____ payable to the County of Los Angeles Department of Public Works.
- ☐ Complete and sign Permit Application Supplemental/Notice to File.
- ☐ verify that all Unified Program (UP) form data is accurate and uploaded to the California Environmental Reporting System (CERS) http://cersbusiness.calepa.ca.gov/Account/SignIn?ReturnUrl=%2f, including all UP UST Facility Information data, UP UST Tank Information data, for each UST, and UST Monitoring Plan data (You must include the Board of Equalization Number)
- ☐ Complete and sign the Certificate of Financial Responsibility Form
- ☐ An Operating Permit Application fee of $_____ payable to the County of Los Angeles, Department of Public Works.
- ☐ Submit an Annual Permit Maintenance fee of $_____ payable to the County of Los Angeles Department of Public Works.

YOU ARE FURTHER DIRECTED to submit to the office below evidence of compliance with the above directives by no later than fifteen (15) days from the date on this Notice, unless otherwise directed above. Failure to comply with the Underground Storage Tank laws and regulations may subject you to a civil penalty of not less than $500 or more than $5,000, or by one year in county jail or both. Additionally pursuant to LACC Title 1, § 1.25.040, each violation of any provision of this Code and each separate offense is subject to an administrative fine up to $1,000 for each separate day during which any violation occurs or continues. Furthermore, a noncompliance fee may be imposed to recover the cost incurred by this Department in the enforcement of LACC.

If you have any questions regarding this matter, please contact CHAD HORROCKS, [X] Monday through Friday, 8 a.m. to 9:30 a.m. or [ ] Monday through Thursday, 7 a.m. to 5:30 p.m. at (310) 534-4862.

Inspected By: _____
Signature

DEPARTMENT OF PUBLIC WORKS
ENVIRONMENTAL PROGRAMS DIVISION
24320 S NARBONNE AVE
LOMITA CA 90717-1131

Receipt of a copy of this report acknowledged by:

Print Name: Hamid Zereh	Title: Dealer
Signature:	Date: 10/15/15

38-0033 DPW Rev.7/13

OFFICE COPY

TRANS: INSP HMS INSPECTION DISPLAY/UPDATE OPER: E487516
PROG: PWC160 10/14/15 09:32:43

ACTION: _ (A)DD (C)HANGE (D)ELETE (B)ROWSE A(S)SC # BROWSE
FILE #: 018209 058552 NAME: SABA GAS/OIL CHEVRON SEC? N STAT: PERM
STREET #: 4015 FR: DR: W NAME: CENTURY SF: BLVD UN:
CITY: INGLEWOOD ZIP: 90304 1621 AREA: 2E TEL: 310 699 7711
INSP #: I 000812624 INSP TYPE: T SCHI INSP DT: 083115 INSP DISP: Four
ASSC #: P 000806467 ASSC # TYPE: T O ASSC # DT: 100797 ASSC # DISP: PERM

INSP PROC: UST_ANNUAL SAMP REQ? _ SELF MONT? _

INSP INFO: SEND_CHEVRON_INSP_&_ANY_VIOL_IMMED._SEE_C670961
FAC.#206907.CTLS:101515,10AM:PETROTECHS,SHAWN_KHATTAK,626-812-7440

RESULTS: BOE #, FLCT, TANK INFO, OSDO, PLOT PLAN, RESPONSE PLAN AND MONITORING PLAN
CORRECTIONS REQUIRED IN CCRS.
OF VIOLS FOUND: 0 COMPLY DT:

ASSIGN DT: 083115 DUE DT: 093015 ASSIGN TO: 47913_ CWH___
START DT: _____ COMP DT: 10/15/15 COMP BY: _____ CWH.
DMS LINK: HTTP://PWIIS01/SPDMS/HMS.ASPX?DOCNO=000812624&DOCTYPE=INSP
LAST TRAN/DATE/OPER: INSP 101415 E487516
UPDATE COMPLETED

10/16/14. VR350R

"To Enrich Lives Through Effective And Caring Service"

www.CleanLA.com

COUNTY OF LOS ANGELES DEPARTMENT OF PUBLIC WORKS
ENVIRONMENTAL PROGRAMS DIVISION
UNDERGROUND STORAGE TANK (UST) UNIT
UST INSPECTION REPORT

Date:	10/11/2016	Permit Number:	806467
Site Name:	Saba Gas/Oil Chevron	Site-File Number:	018209-058552
Street Address:	4015 W. Century Blvd.	City/Zip Code:	Inglewood/90304
Facility Contact:	Hamid Zerehi	Inspection Number:	840789
Phone Number:	310-672-2000	Inspected By:	Walter Glowac

Refer to Title 23 of the California Code of Regulations (CCR), Chapters 6.7 of the Health and Safety Code (CHSC), Title 11, Division 4 of the Los Angeles County Code (LACC)

CERS ID #: 10290484

The following Code sections are either in violation (V) of, or in compliance (C) with, the Underground Storage Tank laws and regulations, or compliance is not applicable (N).

			Own ID 1			Own ID 2			Own ID			Own ID			Own ID		
			Tank Manufacturer: Xerxes			Tank Manufacturer: Xerxes			Tank Manufacturer			Tank Manufacturer			Tank Manufacturer		
			Contents: 87			Contents: 91			Contents			Contents			Contents		
			Install Date: 1/15/1998			Install Date: 1/15/1998			Install Date			Install Date			Install Date		
			Size: 20000G			Size: 15000G			Size			Size			Size		
	TYPE ID	INSPECTION ITEM	V	C	N	V	C	N	V	C	N	V	C	N	V	C	N
		ADMINISTRATION / DOCUMENTATION															
1	2030078	Copy of the UST permit to operate maintained at the facility		V						✓			N				
2	2030021	Facility has a valid permit to operate from the CUPA		V						✓			N				
3	2010007	Financial Responsibility current and on file? exp. 3/1/16		✓						C			N				
4	2010010A	Submitted an accurate CUPA UST Operating Permit Application for Facility Info.		V						✓			N				
5	2010010B	Submitted an accurate CUPA UST Operating Permit Application for Tank Info.		✓						C			N				
6	2010003	Has the owner/operator designated a UST operator and or change within 30 days		V						C				✓			
7	2030014A	Owner/operator received approval for a training program at an unstaffed facility		V						C				✓			
8	2030014B	Owner/operator implemented the approved training program		V						C				✓			
9	2030037	Written agreement between the tank owner and tank operator to monitor the tank system is maintained		✓						C			N				
10	2030041	A complete and accurate plot plan has been submitted, approved and maintained		✓						C			N				
11	2030046	A complete and accurate response plan has been submitted, approved and maintained		✓						✓			N				
12	2010014	A complete and accurate response plan has been submitted and approved.		✓						✓			N				
13	2030007	Did they submit and maintain documentation regarding positive statement of compatibility for UST system components		V						C				✓			
14	2010008D	Have they maintained written performance claims pertaining to release detection systems and calibration and maintenance records for such systems for 5 years		V						✓			N				
15	2030068	Was enhanced leak detection testing conducted for the double-walled UST systems located within 1,000 feet of a public drinking water well		V						C				✓			
16	2030066	Was appropriate action taken to repair and retest any component of a double-walled UST system that is leaking liquid or vapor which is discovered from an enhanced leak detection test for UST system located within 1,000 feet of a public drinking water well		V						C				✓			
17	2010008A	Have they maintained records of repairs, lining, and upgrades for life of UST		✓			✓										
18	2010008B	Have they maintained written monitoring and maintenance records for 3 years		✓			✓										
19	2010008C	Have they maintained cathodic protection records for 6 1/2 years			✓			✓									
20	2030033	Is an approved monitoring plan maintained.	✓			✓											
21	2010013	A complete and accurate monitoring plan has been submitted and approved	✓			✓											
22	2030002A	Has monitoring system been certified annually 10/15/15		✓			✓										
23	2030074	Has the owner/operator submitted the annual Monitoring system Certification Form to the CUPA within 30 days of testing.		✓			✓										
24	2030055	Have spill buckets been tested annually 10/15/15		✓			✓										
25	2010012	Maintained UST records of monitoring, testing, repairing and closure.		✓			✓										
26	2030077	Unauthorized release report / notification given to the Local Agency via CERS		✓			✓										

Site-File Number: 018209-058552

Inspection Number: 840789

Date: 10/11/2016

	TYPE ID	INSPECTION ITEM	Own ID 1 Contents 87 V	C	N	Own ID 2 Contents 91 V	C	N	Own ID Contents V	C	N	Own ID Contents V	C	N	Own ID Contents V	C	N
27	2030048A	Was secondary containment testing conducted within 6 months of install/repair			✓			✓									
28	2030048B	Has secondary containment testing been conducted every 36 months 9/3/15		✓			✓										
29	2010009	Has secondary containment test been submitted within 30 days		✓			✓										
30	2030064	Was notification given 48 hours prior to testing (**local agency requires 72 hours)		✓			✓										
31	2060024	UST system is made of or lined with materials that are compatible with the substance stored		✓			✓										
		DESIGNATED OPERATOR															
32	2010004A	Have they maintained a copy of monthly designated operator reports for 12 consecutive months	V				✓		N								
33	2010015	Maintained a list of employees trained by the Designated Operator	V				✓		N								
34	2030012A	Has training been provided to facility employee(s) responsible for proper operation and maintenance every 12 months	V				✓		N								
35	2030012B	Did they train new employee(s) who are responsible for proper operation and maintenance within 30-days of hire	V								✓						
36	2030012C	Is there at least one employee present during operating hours that has been trained in the proper operation and maintenance of the UST system	V				✓		N								
37	2030013A	Was the monthly alarm history report inspected by the designated operator	V				✓		N								
38	2030013B	Was a copy of the alarm history report attached to the monthly designated operator report	V				✓		N								
39	2030013C	Was the spill container/spill bucket inspected for the presence of liquid/debris by the designated operator	V				✓		N								
40	2030013D	Was the UDC inspected by the designated operator for the presence of liquid/debris	V				✓		N								
41	2030013E	Was the UDC inspected by the designated operator to ensure that monitoring equipment is placed in the proper position	V				✓		N								
42	2030013F	Did the designated operator inspect for liquid/debris in the containment sump where an alarm occurred	V				✓		N								
43	2030013G	Did the designated operator inspect the containment sump for liquid/debris for which there is no record of a service visit	V				✓		N								
44	2030013H	Has all testing and maintenance been completed and documented	V				✓		N								
45	2030001	Were leak detection alarm logs, maintenance and records of appropriate follow-up actions maintained	V				✓		N								
		UST															
46	2030076	Tank system in below-grade structure met the conditions to exempt from UST regulations			✓			✓									
47	2030043	Has the leak detection equipment been properly programmed and properly operated		✓			✓										
48	2030016A	Is the interstitial space of the tank continuously monitored such that the leak detection activates an audible/visual alarm when a leak is detected		✓			✓										
49	2030034	Was a tag/sticker properly affixed to the monitoring equipment being certified, repaired, or replaced		✓			✓										
50	2030003	Leak detection system maintains an audible and visual alarm		✓			✓										
51	2060027	Maintain primary containment as product-tight		✓			✓										
		LINED TANKS						X	Check this box is following section is N/A								
52	2030028A	Was a proper written tank lining certification submitted															
53	2030028B	Was a tank integrity test performed															
54	2030028C	Was a vacuum test performed following lining															
55	2030028D	Did they employ a proper coatings expert and/or special inspector															
56	2030029	Lined or repaired steel tank was inspected within 10 years of lining and every 5 years after															
57	2010002A	Have they maintained records of cathodic protection systems testing conducted within six months of installation and at least every three years thereafter															
58	2010002B	Have they maintained records for the 60 calendar day inspection of the impressed-current system															
59	2010002C	Have they maintained records for sacrificial anodes testing every three years															

Site-File Number: 018209-058552

Inspection Number: 840789

Date: 10/11/2016

			Own ID 1			Own ID 2			Own ID			Own ID			Own ID		
			Install Date 1/15/1998			Install Date 1/15/1998			Install Date			Install Date			Install Date		
			Contents 87			Contents 91			Contents			Contents			Contents		
	TYPE ID	INSPECTION ITEM	V	C	N	V	C	N	V	C	N	V	C	N	V	C	N
		SINGLE WALLED TANK MONITORING						☒ Check this box is following section is N/A									
60	2010002D	Do they have written monitoring and maintenance records on-site or off-site at a readily available location if approved															
61	2030004	Automatic tank gauge test the tank at least once per month at 0.1 gallons per hour															
62	2030005	The 0.2 gallons per hour continuous in tank leak detection performed															
63	2030006A	Monthly 0.2 gallons per hour automatic tank gauging performed															
64	2030006B	Did the automatic tank gauge generate and print a hard copy of the monthly 0.2 gph test															
65	2060004A	Is UST corrosion protection installed															
66	2060004B	Does field-installed cathodic protection meet the consensus standards															
67	2030009A	Was the impressed-current system inspected every 60 calendar days															
68	2030009C	Was the impressed-current system inspected by a cathodic protection tester within six months of installation and at least every three years thereafter															
69	2030009D	Were the sacrificial anodes checked by a cathodic protection tester once every three years in accordance with the manufacturer's instructions															
70	2030015	Facility exhibited that the method used to monitor the tank meets the monitoring methods in 2643(f)															
71	2060002	Automatic tank gauging/continuous in tank leak detection system installed/properly functioning															
		DOUBLE WALLED PRE 2003 TANKS						☐ Check this box is following section is N/A									
72	2060005	Was system constructed with a monitoring system capable of detecting entry into secondary containment		✓			✓										
		TANKS 2003 - PRESENT						☒ Check this box is following section is N/A									
73	2060008	Was enhanced leak detection testing performed before the tank was placed in use															
74	2060022A	Is the UST system installed on or after July 1, 2003 and before July 1, 2004, and designed and constructed with a monitoring system capable of detecting the entry of the hazardous substance stored in the primary containment into the secondary containment (Including Vent/Vapor Piping)															
75	2060022B	Is the UST system installed on or after July 1, 2003 and before July 1, 2004, and capable of detecting water intrusion into the secondary containment (Including Vent/Vapor Piping)															
76	2030065	Is the interstitial space maintained under constant vacuum, pressure, or hydrostatic conditions, such that a breach in the primary or secondary containment is detected before the liquid or vapor phase of the hazardous substance stored in the UST tank is released into the environment? (VPH - 7/2004)															
77	2060023	Is the UST system installed on or after July 1, 2004, and designed and constructed so as to detect the entry of the liquid or vapor-phase of the hazardous substance stored in the primary containment into the secondary containment and capable of detecting water intrusion into the secondary containment (VPH)															
		SPILL BUCKETS															
78	2060020A	Are spill buckets installed		✓			✓										
79	2060020B	Does the spill bucket/container have a functional drain valve or other liquid removal method		✓			✓										
80	2060020C	Is the spill bucket resistant to galvanic corrosion		✓			✓										
		SUMPS															
81	2030008C	Are the sumps in good condition		✓			✓										
82	2030008D	Are the sumps free of debris/liquid		✓			✓										
83	2030008E	Is the secondary containment in good condition		✓			✓										
84	2030008F	Is the secondary containment free of debris/liquid		✓			✓										
85	2030040	Is the secondarily contained piping allowed to drain back into the sump in the event of a leak		✓			✓										

Site-File Number: 018209-058552

Inspection Number: 840789

Date: 10/11/2016

	TYPE ID	INSPECTION ITEM	Own ID 1 Contents 87 V	C	N	Own ID 2 Contents 91 V	C	N	Own ID Contents V	C	N	Own ID Contents V	C	N	Own ID Contents V	C	N
86	2030016C	Are the sumps continuously monitored such that the leak detection activates an audible/visual alarm when a leak is detected		✓			✓										
87	2030062	Is leak detection equipment set up such that the monitoring system would detect a leak at the earliest opportunity and/or alert the owner/operator of a leak (** exludes test port location at 6 o'clock postion, see line 130)		✓			✓										
88	2060015	Are the sensors located in the proper position/location		✓			✓										
		UDC															
89	2030008A	Are the UDCs in good condition	yes →														
90	2030008B	Are the UDCs free of debris/liquid	yes →														
		Sensor Model # or Type	VR322														
		OVERFILL PROTECTION															
91	2030035	Was the UST system operated to prevent spills and/or overfills		✓			✓										
92	2030036A	**Overfill prevention system to meet one of the following requirements:** 1. Alert the transfer operator when the tank is 90 percent full by restricting the flow into the tank or triggering an audible and visual alarm (Ball float or external alarm at 90%); **or**		✓			✓										
93	2030036B	2. Restrict delivery of flow to the tank at least 30 minutes before the tank overfills, provided the restriction occurs when the tank is filled to no more than 95 percent of capacity; and activate an audible alarm at least five minutes before the tank overfills (Ball float and external alarm); **or**			✓			✓									
94	2030036C	3. Provide positive shut-off of flow to the tank when the tank is filled to no more than 95 percent of capacity (Flapper at 95%); **or**		✓			✓										
95	2030036D	4. Provide positive shut-off of flow to the tank so that none of the fittings located on the top of the tank are exposed to product due to overfilling (Flapper below tank top fitting)		✓			✓										
		LINE LEAK DETECTORS															
96	2030075	Does the emergency generator system meet requirement for no LLD: system has audible and visual alarm, monitoring system is checked daily and/or logged.		✓			✓										
97	2060012	Does the pressurized piping system have a line leak detector installed		✓			✓										
		PIPING															
		Single walled Pressurized Piping					☒ Check this box is following section is N/A										
98	2030027	Does the pump shut down when a leak is detected or when line leak detector is disconnected (Positive shutdown/failsafe)															
99	2030052	Was pressurized pipe containing motor vehicle fuel monitored at least hourly at any pressure and a 0.2 gph monthly line integrity test or 0.1 gph annual line integrity test performed															
		Single Walled Conventional Suction Piping					☒ Check this box is following section is N/A										
100	2030049	Was daily monitoring conducted for air in the pipe and were the results logged															
101	2030050	Was a 0.1 gph piping integrity test conducted every three years															
		Single Walled Gravity Piping					☒ Check this box is following section is N/A										
102	2030051	Was a 0.1 gph piping integrity test or overfill integrity test conducted every two yrs.															
		Single Walled Safe Suction Piping					☒ Check this box is following section is N/A										
103	2030053A	Does piping drain back into UST if the suction is released															
104	2030053B	Does piping have a check valve on the piping located directly below the suction pump															
		Double Walled Pressurized Piping					☐ Check this box is following section is N/A										
105	2030042A	Was an annual line integrity test performed for pressurized pipe that does not utilize fail safe or shut down			✓			✓									
106	2030042B	Was a passing result achieved on the annual line integrity test for pressurized pipe that does not utilize fail safe or shut down			✓			✓									
107	2030016B	Is the piping continuously monitored such that the leak detection activates an audible/visual alarm when a leak is detected		✓			✓										
108	2030017	Product piping outside the UDC is fail-safe and shuts down the pump or restricts flow		✓			✓										

Site-File Number: 018209-058552

Inspection Number: 840789

Date: 10/11/2016

	TYPE ID	INSPECTION ITEM	Own ID 1 Contents 87 V	C	N	Own ID 2 Contents 91 V	C	N	Own ID Contents V	C	N	Own ID Contents V	C	N	Own ID Contents V	C	N
109	2030018	Is the double wall pressurized piping in the turbine sump continuously monitored with a system that activates an audible and visual alarm or restricts or stops flow at dispenser when a leak is detected		✓			✓										
110	2030025A	Is the pressurized piping able to monitor at least hourly with the ability to detect of release of 3.0 gph or trigger an audible/visual alarm		✓			✓										
111	2030025B	Does the pressurized piping restrict product flow through the piping when a release occurs		✓			✓										
112	2030025C	Does the pressurized piping trigger an alarm when a release occurs		✓			✓										
		Other Piping				X	Check this box is following section is N/A										
113	2030020	Unburied fuel piping (connected to an emergency tank system) visually inspected at least monthly and log kept															
114	2030020X	Buried fuel piping connected to an emergency generator tank systems, the monitoring system checked at least daily by either remote electronic access or visually inspected and log kept onsite															
115	2030032	Unburied Marina piping conducting daily visual inspection and maintaining a log.															
		ENFORCEMENT															
116	2030044	Did the owner/operator deposit or allow the deposit of petroleum into a UST that has a red tag affixed to the fill pipe			✓			✓									
117	2030045	Has the Red Tag been removed, defaced, altered, or otherwise tampered with so that the information on the tag is not legible			|			|								
118	2030063	Were temporary closure requirements complied with			|			|								
119	2030038	Were permanent closure requirements complied with			|			|								
120	2030061	Was a suspected or actual unauthorized release recorded and/or reported in an appropriate time frame			|			|								
121	2010006	Owner/Operator has not made false statements or representation on any required document			|			|								
122	2030039	Did they comply with all of the operating permit conditions			✓			C			N						
		MAINTENANCE															
123	2030059	UST system maintained in accordance with exclusion/exemption status for EGT			✓			✓									
124	2030047	Secondary containment maintained tight and has been confirmed by testing 9/3/15		✓			✓										
125	2060001	Were as-built plans submitted for the location and orientation of the tanks and appurtenant piping systems for new installations and/or with the permit application			✓			✓									
126	2060007	Was non-integral secondary containment designed and constructed to an engineering specification approved by a registered professional engineer or in accordance with a nationally recognized industry code or engineering standard			✓			✓									
127	2060021	Is a striker plate installed & positioned correctly under any opening that could be used for manual dipsticking or do they have a drop-tube mounted bottom protector		✓			✓										
128	2010005	Were enhanced leak detection testing results submitted to the board and the local agency within 60 days of test completion			✓			✓									
129	2030073	Corrective items noted by on an inspection report have been returned to compliance	✓			✓											
130	2010	System is able to detect a leak at the earliest opportunity with the test port at the 6 oclock position or the test boot pulled back		✓			✓										

INSPECTION

Monitoring System Manufacturer's Name and Model #	VRTLS 350R				
Product Piping Manufacturing	A O Smith / NOV				(DW) or SW (circle one)
Line Leak Detector Model #	PLLD	PLLD			
Fill Sump Sensor Model #	352	208			
Piping Sump Sensor Model #	352	352			
Annular Space Sensors	409	409			
Sump Sensor Model #					

H

Site-File Number: 018209-058552

Inspection Number: 840789

Date: 10/11/2016

	Own ID 1	Own ID 2	Own ID	Own ID	Own ID
	Contents 87	Contents 91	Contents	Contents	Contents

TYPE ID	INSPECTION ITEM	V	C	N	V	C	N	V	C	N	V	C	N	V	C	N
	COMMENTS															
131																
132																
133																
134																
135	Petrotechs CSLB 732407															
136																
137	VMI shawn Khalak 1869 2/9/18															
138	VR LULY A120157 1/21/18															
139	ICC 5246014 12/19/16															
140																
141	FRET updated. ers															
142																
143																
144																
145																
146																

☐ Receipt of a copy of this report acknowledged by : LILIANA LONDONO (PRINT NAME) (SIGNATURE) 10-11-16 (DATE)

☐ Emailed a copy of this report to hzerehi@yahoo.com (EMAIL ADDRESS) 10-11-16 (DATE)

```
TRANS: INSP              HMS INSPECTION DISPLAY/UPDATE              OPER: E514954
 PROG: PWC160                                                    10/12/16 09:47:46

  ACTION: B (A)DD  (C)HANGE  (D)ELETE  (B)ROWSE  A(S)SC # BROWSE
  FILE #: 018209 058552 NAME: SABA GAS/OIL CHEVRON          SEC? N  STAT: PERM
STREET #: 4015  FR:       DR: W   NAME: CENTURY             SF: BLVD UN:
    CITY: INGLEWOOD               ZIP: 90304 1621  AREA: 2E  TEL: 310 699 7711
  INSP #: I 000840789    INSP TYPE: T SCHI    INSP DT: 083116   INSP DISP: FOLL
  ASSC #: P 000806467  ASSC # TYPE: T 0     ASSC # DT: 100797 ASSC # DISP: PERM

INSP PROC: UST_ANNUAL      SAMP REQ? _     SELF MONT? _

INSP INFO: SEND_CHEVRON_INSP_&_ANY_VIOL_IMMED._SEE_C670961_____________________
           FACILITY_#206907_____________________________________________________

  RESULTS: VRTLS_350_MS;_87/91_USTS;_AO_SMITH_DWPPNG;_PLLD_(LLD),_VR409(ANN)___
           VR_352(87FILL/STP)_VR_208_(91_FILL)VR_352(91STP)_VR322(UDC)._________
           # OF VIOLS FOUND:  13               COMPLY DT:

ASSIGN DT: 083116            DUE DT: 093016        ASSIGN TO: 47913_ AREA29
 START DT: ______          COMP DT: 101116          COMP BY: 47913_ WJG___
 DMS LINK: HTTP://PWIIS01/SPDMS/HMS.ASPX?DOCNO=000840789&DOCTYPE=INSP
                                   LAST TRAN/DATE/OPER: INSP 101216 E514954
 END OF ENTRIES
```

PROJECT 010092-056865

G. Scott Spendlove
Senior Vice President, Chief Financial Officer

TESORO

Tesoro Corporation
19100 Ridgewood Parkway
San Antonio, TX 78259
210 626 4692
210 745 4468 Fax

LETTER FROM CHIEF FINANCIAL OFFICER

I am the Senior Vice President, Chief Financial Officer of TESORO CORPORATION, 19100 Ridgewood Parkway, San Antonio, Texas 78259. This letter is in support of the use of guarantee to demonstrate financial responsibility for taking corrective action and compensating third parties for bodily injury and property damage caused by sudden accidental releases and non-sudden accidental releases in the amount of at least $1,000,000.00 per occurrence and $2,000,000.00 annual aggregate arising from operating underground storage tanks.

Underground storage tanks at the following facilities are assured by this financial test or a financial test under an authorized State program by this guarantor: (see Schedule A, which is attached to and incorporated in this letter by reference).

A financial test is also used by this guarantor to demonstrate evidence of financial responsibility in the following amounts under other Environmental Protection Agency (EPA) regulation or state programs authorized by EPA under 40 Code of Regulations (CFR) parts 271 and 145:

EPA REGULATIONS	AMOUNT
Closure (§§264.143 and 265.143)	$ 3,326,000
Post-Closure Care (§§264.145 and 265.145)	$ 3,769,000
Liability Coverage (§§264.147 and 265.147)	$ 8,000,000
Corrective Action (§§264.101(b))	$ 14,409,000
Plugging and Abandonment ((§144.63)	$-
Closure	$-
Post-Closure Care	$-
Liability Coverage	$-
Corrective Action	$-
Plugging and Abandonment	$-
TOTAL	**$ 29,504,000**

This guarantor has not received an adverse opinion, a disclaimer of opinion, or a "going concern" qualification from an independent auditor on its financial statements for the latest completed fiscal year. The fiscal year of this firm ends on December 31. The figures for the following items marked

with an asterisk are derived from this firm's independently audited, year-end financial statements for the latest completed fiscal year, ended December 31, 2011.

3	*Sum of lines 1 & 2*	**$**	**10,000,000**
4*	Total tangible assets	$	9,631,000,000
5*	Total liabilities (if any of the amount reported on line 3 is included in total liabilities you may deduct that amount from this line and add that amount to line 6).	$	5,914,000,000
6*	*Tangible net worth (subtract line 5 from line 4)*	**$**	**3,717,000,000**
7	Is line 6 at least $10 million?		Yes
8	Is line 6 at least 10 times line 3?		Yes
9	Have financial statements for the latest fiscal year been filed with the Securities and Exchange Commission (SEC)?		Yes
10	Have financial statements for the latest fiscal year been filed with the Energy Information Administration (EIA)?		No
11	Have financial statements for the latest fiscal year been filed with the Rural Electrification Administration (REA)?		No
12	Has financial information been provided to Dun and Bradstreet and has Dun and Bradstreet provided a financial strength rating of 4A or 5A (Answer "yes" only if both criteria have been met).		Yes

I hereby certify that the wording of this letter is identical to the wording specified in 40 CFR part 280.95(d) as such regulations were constituted on the date shown immediately below.

Date: March 29, 2012

G. Scott Spendlove
Senior Vice President, Chief Financial Officer

State of California
State Water Resources Control Board
Division of Financial Assistance
P.O. Box 944212
Sacramento, CA 94244-2121
(Instructions on reverse side)

For State Use Only

CERTIFICATION OF FINANCIAL RESPONSIBILITY

FOR UNDERGROUND STORAGE TANKS CONTAINING PETROLEUM

A. I am required to demonstrate Financial Responsibility in the required amounts as specified in California Code of Regulations (CCR), Title 23, Division 3, Chapter 18, Section 2807,

☐ 500,000 dollars per occurrence
or
☒ 1 million dollars per occurrence

AND

☐ 1 million dollars annual aggregate
or
☒ 2 million dollars annual aggregate

B. Robert C. Donovan *hereby certifies that it is in compliance with the requirements of Section 2807,*
(Name of Tank Owner or Operator)
California Code of Regulations, Title 23, Division 3, Chapter 18, Article 3, Section 2807.
The mechanisms used to demonstrate financial responsibility as required by Section 2807 are as follows:

C. Mechanism Type	Name and Address of Issuer	Mechanism Number	Coverage Amount	Coverage Period	Corrective Action	Third Party Comp
Financial Test of Self Insurance	Tesoro Corporation 9100 Ridgewood Pkwy San Antonio, Texas 78259	N/A	$1 million per occurance, $2 million annual aggregate	Annual	Yes	Yes

Note: Please see "Exhibit A" (attached) for listing of underground storage tank sites.

Note: If you are using the State Fund as any part of your demonstration of financial responsibility, your execution and submission of this certification also certifies that you are in compliance and shall maintain compliance with all conditions for participation in the Fund. See instructions.

D. Facility Name	Facility Address
Facility Name	Facility Address
Facility Name	Facility Address
E. Signature of Tank Owner or Operator: Robert C. Donovan — Date: 3/26/12	Name and Title of Tank Owner or Operator: Robert C. Donovan, VP, Environmental - Marketing + Logistics
Signture of Witness or Notary: Michelle A. Straus — Date: 3/26/12	Name of Witness or Notary: MICHELLE A. STRAUS, NOTARY PUBLIC IN AND FOR STATE OF WASHINGTON

Schedule A: California Tesoro Refining and Marketing Company				
Tesoro #	Street Address	City	Zip	# Tanks
62543	1990 West Whittier Blvd	La Habra	90631	2
62544	204 East Sepulveda Blvd	Carson	90745	2
62545	2211 West Malvern Ave	Fullerton	92833	2
62546	935 S. China Lake Blvd.	Ridgecrest	93555	2
62547	38755 N. Tierra Subida Ave.	Palmdale	93550	2
62548	785 S. Tucker Road	Tehachapi	93561	2
62549	8808 Foothill Blvd.	Rancho Cucamonga	91730	2
62550	39224 Winchester Road	Murrieta	92563	2
64047	1711 E. Avenue J	Lancaster	93535	3
64048	37120 E. 47th Street	Palmdale	93552	3
TOTALS:	SITES:	10	TANKS:	22

"Exhibit A Supplement, New *or Pending* Sites in Los Angeles County to be Leased by Tesoro Refining and Marketing Company in 2012."				
Tesoro #	**Street Address**	**City**	**Zip**	**Tanks**
62544	204 East Sepulveda Blvd	Carson	90745	2
62547	38755 N. Tierra Subida Ave.	Palmdale	93550	2
64047	1711 E. Avenue J	Lancaster	93535	3
64048	37120 E. 47th Street	Palmdale	93552	3
63005	998 E. Anaheim St.	Long Beach	90813	3
63009	3831 E. Florence Ave.	Bell	90201	3
63010	1700 W. Whittier Blvd.	Montebello	90640	3
63012	3302 Del Mar Ave.	Rosemead	91770	3
63013	3680 San Fernando Rd.	Glendale	91204	3
63016	6800 Lankershim Blvd.	North Hollywood	91605	3
63017	1108 Grand Ave.	Covina	91724	3
63018	1049 E. Garvey Ave.	Monterey Park	91754	3
63020	10801 Santa Monica Blvd.	Los Angeles	90025	2
63022	6601 Florence Ave.	Bell Gardens	90201	3
63023	3100 Los Coyotes Blvd.	Long Beach	90808	3
63024	2800 E. Foothill Blvd.	Pasadena	91107	3
63028	1818 Hacienda Blvd.	La Puente	91744	4
63030	3541 E. Cesar Chavez Ave.	East Los Angeles	90063	3
63033	1800 E. Rosecrans Ave.	Compton	90220	3
63034	7352 E. Rosecrans Ave.	Paramount	90723	2
63037	5175 Melrose Ave.	Los Angeles	90038	3
63046	10601 W. Magnolia Blvd.	North Hollywood	91601	2
63056	10050 Laurel Canyon Blvd.	Pacoima	91331	2
63066	12731 Crenshaw Blvd.	Hawthorne	90250	3
63070	2214 N. Broadway	Los Angeles	90031	3
63071	14360 Francisquito Ave.	La Puente	91744	4
63072	2698 E. South St.	N. Long Beach	90805	2
63073	23900 Avalon Blvd.	Carson	90745	3
63081	1510 S. Garey Ave.	Pomona	91766	2
63082	1025 W. Anaheim St.	Wilmington	90744	4
63090	16851 Sherman Way	Van Nuys	91406	2
63093	103 Alosta Ave.	Glendora	91740	2
63130	600 E. Rosecrans Ave.	Los Angeles	90059	2
63133	8606 Reseda Blvd.	Reseda	91335	2
63136	6757 Laurel Canyon Blvd.	North Hollywood	91606	2
63142	20055 Van Owen St.	Canoga Park	91306	4
63143	8863 Lakewood Blvd.	Downey	90240	3
63149	8600 Woodman Ave.	Pacoima	91331	3
63180	2505 Towne Ave.	Pomona	91767	3
63183	5025 W. Sunset Blvd.	Los Angeles	90027	4
63184	1706 Gaffey St.	San Pedro	90731	2
63191	11890 S. Hawthorne Blvd.	Hawthorne	90250	3
63199	11259 S. Vermont Ave.	Los Angeles	90006	3
63213	29145 Heathercliff Rd.	Malibu	90265	4
63218	10259 Topanga Cnyn Blvd.	Chatsworth	91311	3
63221	22406 Ventura Blvd.	Woodland Hills	91364	3
63230	12957 Van Nuys Blvd.	Pacoima	91331	4
63233	14104 Vanowen St.	Van Nuys	91405	3
63234	6810 Sepulveda Blvd.	Los Angeles	90045	3
63236	12500 Ventura Blvd.	Studio City	91604	3
63244	7564 Santa Monica Blvd.	W. Hollywood	90046	4

"Exhibit A Supplement, New *or Pending* Sites in Los Angeles County to be Leased by Tesoro Refining and Marketing Company in 2012."				
Tesoro #	**Street Address**	**City**	**Zip**	**Tanks**
63248	2555 Lincoln Blvd.	Santa Monica	90405	3
63251	4130 W. Century Blvd.	Inglewood	90304	2
63252	1405 Century Blvd.	Los Angeles	90047	3
63254	5230 W. Rosecrans Ave.	Hawthorne	90250	2
63256	4015 Redondo Beach Blvd.	Lawndale	90260	3
63257	16515 Hawthorne Blvd.	Lawndale	90260	3
63259	4925 Torrance Blvd.	Torrance	90503	3
63260	1890 Pacific Coast Hwy.	Redondo Beach	90277	3
63261	22620 Western Ave.	Torrance	90501	3
63264	302 S. Pacific Ave.	San Pedro	90731	3
63270	11025 Paramount Ave.	Downey	90240	2
63272	9853 Long Beach Blvd.	South Gate	90280	4
63273	2581 E. Slauson Ave.	Huntington Park	90255	3
63279	2251 N. Figueroa St.	Los Angeles	90065	3
63281	1205 S. Alvarado St.	Los Angeles	90006	3
63284	1386 E. Las Tunas Dr.	San Gabriel	91776	2
63286	5756 Whittier Blvd.	Commerce	90022	3
63289	5923 Rosemead Blvd.	Pico Rivera	90660	2
63293	4258 N. Maine Ave.	Baldwin Park	91706	3
63294	15602 San Bernardino Rd.	Covina	91722	3
63306	447 S. Azusa Ave.	La Puente	91744	2
63310	539 E. Foothill Blvd.	Pomona	91767	2
63311	1693 N. Garey Ave.	Pomona	91767	4
63312	2475 S. Garey Ave.	Pomona	91766	2
63600	13352 E. Imperial Hwy.	Santa Fe Springs	90670	2
TOTALS	**SITES:**	**72**	**TANKS:**	**205**

0100092-056865 PCT/csd

Owner Statements of Designated Underground Storage Tank (UST) Operator and Understanding of and Compliance with UST Requirements

Facility Name: **TESORO 63251**	Facility ID: **63251**
Facility Address: **4130 W. CENTURY BLVD. INGLEWOOD, CA 90304**	Reason for Submitting this Form (Check One) ■ Change of Designated Operator
Facility Phone #:	☐ Updated Certificate Expiration Date

Designated UST Operator(s) for this Facility

PRIMARY

Designated Operator's Name: **Noah Henning**	Relation to the UST Facility (Check One)
Business Name (If different from above): **Belshire Environmental Services, Inc.**	☐ Owner ☐ Operator ☐ Employee
Designated Operator's Phone #: **(949) 460-5200**	☐ Service Technician ■ Third-Party
International Code Council Certification #: **8013041-UC**	Expiration Date: **5/7/2014**

ALTERNATE 1

Designated Operator's Name: *refer to backup document*	Relation to the UST Facility (Check One)
Business Name (If different from above): *refer to backup document*	☐ Owner ☐ Operator ☐ Employee
Designated Operator's Phone #: *refer to backup document*	☐ Service Technician ■ Third-Party
International Code Council Certification #: *refer to backup document*	Expiration Date: *refer to backup document*

ALTERNATE 2

Designated Operator's Name: *refer to backup document*	Relation to the UST Facility (Check One)
Business Name (If different from above): *refer to backup document*	☐ Owner ☐ Operator ☐ Employee
Designated Operator's Phone #: *refer to backup document*	☐ Service Technician ■ Third-Party
International Code Council Certification #: *refer to backup document*	Expiration Date: *refer to backup document*

C715283

I certify that, for the facility indicated at the top of this page, the individual(s) listed above will serve as Designated UST Operator(s). The individual(s) will conduct and document monthly facility inspections and annual facility employee training, in accordance with California Code of Regulations, title 23, section 2715(c) - (f).

Furthermore, I understand and am in compliance with the requirements (statutes, regulations, and local ordinances) applicable to underground storage tanks.

Name of Tank Owner (print): **Teresa Miles, Tesoro Refining & Marketing Company LLC**

Signature of Tank Owner: 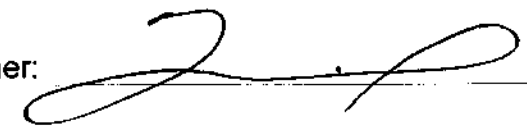

Date: 5/1 8/12 Owner's Phone #: **(562) 495-6850**

NOTE: 1) SUBMIT THIS COMPLETED FORM TO THE LOCAL AGENCY (NOT THE STATE WATER RESOURCES CONTROL BOARD) BY JANUARY 1, 2005. THE LOCAL AGENCY LIST IS AVAILABLE AT: www.waterboards.ca.gov/ust/contacts/cupa_agys.html.

2) NOTIFY THE LOCAL AGENCY OF ANY CHANGES TO THIS INFORMATION WITHIN 30 DAYS OF THE CHANGE.

belshire
environmental services, inc.
25971 Towne Centre Drive, Foothill Ranch, CA 92610

Designated Operator Alternate List

Name	QO Cert #	Expiration	Phone
Jhustin Abeleda	8036229-UC	9/24/2013	(949) 460-5200
Jeffrey Badders	5252456-UC	10/7/2013	(949) 460-5200
Fredy Barrita	8158278-UC	5/9/2014	(949) 460-5200
Oliver Cruz	5244318-UC	9/8/2012	(949) 460-5200
Andy DeGregorio	8019630-UC	10/4/2012	(949) 460-5200
Jesse Diaz	5320089-UC	8/23/2013	(949) 460-5200
Ricky Diaz	8102023-UC	2/15/2013	(949) 460-5200
Jackie Dougherty	5234433-UC	7/14/2012	(949) 460-5200
Justin Downs	8021990-UC	12/7/2012	(949) 460-5200
Glenda Esteban	8018547-UC	9/8/2012	(949) 460-5200
Cheron Flores	8019649-UC	10/8/2012	(949) 460-5200
Grasiela Gama	8022001-UC	12/14/2012	(949) 460-5200
Angelo Georgetti	8027546-UC	3/22/2013	(949) 460-5200
Kris Gondrez	8115255-UC	5/26/2013	(949) 460-5200
Noah Henning	8013041-UC	5/7/2014	(949) 460-5200
Michael Holkko	8025470-UC	1/10/2014	(949) 460-5200
Kevin Hom	8142199-UC	1/6/2014	(949) 460-5200
Richie LeClair	8155188-UC	4/17/2014	(949) 460-5200
Santi Luangpraseut	8057544-UC	2/1/2014	(949) 460-5200
Andrew Marvin	8146893-UC	2/16/2014	(949) 460-5200
Jack Nestler	8079218-UC	8/31/2012	(949) 460-5200
Cory Nicholson	8020120-UC	10/8/2012	(949) 460-5200
Chukwuemeka Odunze	8105942-UC	3/18/2013	(949) 460-5200
Clarinda Olson	5244506-UC	2/2/2013	(949) 460-5200
Cristina Pena	8010939-UC	5/7/2014	(949) 460-5200
Spencer Platler	8014664-UC	6/16/2012	(949) 460-5200
Douglas Shearer	5240897-UC	7/14/2012	(949) 460-5200
Roman Shekhter	8035361-UC	8/16/2013	(949) 460-5200
Jonathan Shisler	8146894-UC	2/16/2014	(949) 460-5200
Greg Vierra	5317332-UC	7/19/2013	(949) 460-5200

0100192-056865

UNIFIED PROGRAM CONSOLIDATED FORM
UNDERGROUND STORAGE TANK
MONITORING PLAN – (Page 1 of 2)

P6 T/LTMP

TYPE OF ACTION ☐ 1. NEW PLAN ☒ 2. CHANGE OF INFORMATION 490-1

PLAN TYPE (Check one item only) ☒ 1. MONITORING IS IDENTICAL FOR ALL USTs AT THIS FACILITY. ☐ 2. THIS PLAN COVERS ONLY THE FOLLOWING UST SYSTEM(S): _____ 490-2

I. FACILITY INFORMATION

FACILITY ID # *(Agency Use Only)* 19-019-056865 1

BUSINESS NAME (Same as FACILITY NAME) **TESORO (USA) 63251** 3

BUSINESS SITE ADDRESS **4130 W CENTURY BLVD** 103. CITY **INGLEWOOD** 104.

II. EQUIPMENT TESTING AND PREVENTIVE MAINTENANCE

Testing, preventive maintenance, and calibration of monitoring equipment (e.g., sensors, probes, line leak detectors, etc.) must be performed at the frequency specified by the equipment manufacturers' instructions, or annually, whichever is more frequent, and that such work must be performed by qualified personnel. (23 CCR §2632, 2634, 2638, 2641)

MONITORING EQUIPMENT IS SERVICED ☒ 1. ANNUALLY ☐ 99. OTHER (Specify): 490-3a 490-3b

III. MONITORING LOCATIONS

☒ **1. NEW SITE PLOT PLAN/MAP SUBMITTED WITH THIS PLAN.** ☐ **2. SITE PLOT PLAN/MAP PREVIOUSLY SUBMITTED. (23 CCR §2632, 2634)** 490-4

IV. TANK MONITORING IS PERFORMED USING THE FOLLOWING METHOD(S):

☒ **1. CONTINUOUS ELECTRONIC TANK MONITORING OF ANNULAR (INTERSTITIAL) SPACE(S) OR SECONDARY CONTAINMENT VAULT(S) WITH AUDIBLE AND VISUAL ALARMS. (23 CCR §2632, 2634)** 490-5

SECONDARY CONTAINMENT IS: ☒ a. DRY ☐ b. LIQUID FILLED ☐ c. PRESSURIZED ☐ d. UNDER VACUUM 490-6

PANEL MANUFACTURER: **VEEDER ROOT** 490-7. MODEL #: **TLS-350** 490-8

LEAK SENSOR MANUFACTURER: **VEEDER ROOT** 490-9. MODEL #(S): **794390-409** 490-10

☐ **2. AUTOMATIC TANK GAUGING (ATG) SYSTEM USED TO MONITOR SINGLE WALL TANK(S). (23 CCR §2643)** 490-11

PANEL MANUFACTURER: 490-12. MODEL #: 490-13

IN-TANK PROBE MANUFACTURER: 490-14. MODEL #(S): 490-15

LEAK TEST FREQUENCY: ☐ a. CONTINUOUS ☐ b. DAILY/NIGHTLY ☐ c. WEEKLY 490-16

☐ d. MONTHLY ☐ e. OTHER (Specify): _____ 490-17

PROGRAMMED TESTS: ☐ a. 0.1 g.p.h. ☐ b. 0.2 g.p.h. ☐ c. OTHER (Specify): _____ 490-18 490-19

☐ **3. MONTHLY STATISTICAL INVENTORY RECONCILIATION (23 CCR §2646.1):** 490-20

☐ **4. WEEKLY MANUAL TANK GAUGING (MTG) (23 CCR §2645).** TESTING PERIOD: ☐ a. 36 HOURS ☐ b. 60 HOURS 490-21 490-22

☐ **5. TANK INTEGRITY TESTING (23 CCR §2643.1):** 490-23

TEST FREQUENCY: ☐ a. ANNUALLY ☐ b. BIENNIALLY ☐ c. OTHER (Specify): 490-24 490-25

☐ **99. OTHER** (Specify): 490-26 490-27

V. PIPE MONITORING IS PERFORMED USING THE FOLLOWING METHOD(S) (Check all that apply)

☒ **1. CONTINUOUS MONITORING OF PIPE/ PIPING SUMP(S) AND OTHER SECONDARY CONTAINMENT WITH AUDIBLE AND VISUAL ALARMS. (23 CCR §2636)** 490-28

SECONDARY CONTAINMENT IS: ☒ a. DRY ☐ b. LIQUID FILLED ☐ c. PRESSURIZED ☐ d. UNDER VACUUM 490-29

PANEL MANUFACTURER: **VEEDER ROOT** 490-30 MODEL #: **TLS-350** 490-31

LEAK SENSOR MANUFACTURER: **VEEDER ROOT** 490-32 MODEL #(S): **794380-208** 490-33

PIPING LEAK ALARM TRIGGERS AUTOMATIC PUMP (i.e., TURBINE) SHUTDOWN. ☒ a. YES ☐ b. NO 490-34

FAILURE/DISCONNECTION OF THE MONITORING SYSTEM TRIGGERS AUTOMATIC PUMP SHUTDOWN. ☒ a. YES ☐ b. NO 490-35

☐ **2. MECHANICAL LINE LEAK DETECTOR (MLLD) THAT ROUTINELY PERFORMS 3.0 g.p.h. LEAK TESTS AND RESTRICTS OR SHUTS OFF PRODUCT FLOW WHEN A LEAK IS DETECTED (23 CCR §2636)** 490-36

MLLD MANUFACTURER(S): 490-37 MODEL #(S): 490-38

☒ **3. ELECTRONIC LINE LEAK DETECTOR (ELLD) THAT ROUTINELY PERFORMS 3.0 g.p.h. LEAK TESTS (23 CCR §2636)** 490-39

ELLD MANUFACTURER(S): **RED JACKET** 490-40. MODEL #(S): **CPT** 490-41

PROGRAMMED IN LINE LEAK TEST: ☐ 1. MINIMUM MONTHLY 0.2 g.p.h. ☐ 2. MINIMUM ANNUAL 0.1 g.p.h. 490-42

ELLD DETECTION OF A PIPING LEAK TRIGGERS AUTOMATIC PUMP SHUTDOWN. ☒ a. YES ☐ b. NO 490-43

ELLD FAILURE/DISCONNECTION TRIGGERS AUTOMATIC PUMP SHUTDOWN. ☒ a. YES ☐ b. NO 490-44

☐ **4. PIPE INTEGRITY TESTING** 490-45

TEST FREQUENCY ☐ a. ANNUALLY ☐ b. EVERY 3 YEARS ☐ c. OTHER (Specify) 490-46 490-47

☐ **5. VISUAL PIPE MONITORING.** 490-48

FREQUENCY ☐ a. DAILY ☐ b. WEEKLY ☐ c. MIN. MONTHLY & EACH TIME SYSTEM OPERATED* 490-49

* Allowed for monitoring of unburied emergency generator fuel piping only per HSC §25281.5(b)(3)

☐ **6. SUCTION PIPING MEETS EXEMPTION CRITERIA [23 CCR §2636(a)(3)].** 490-50

☐ **7. NO REGULATED PIPING PER HEALTH AND SAFETY CODE, DIVISION 20, CHAPTER 6.7 IS CONNECTED TO THE TANK SYSTEM** 490-51

☐ **99. OTHER** (Specify) 490-52 490-53

C715333

UNIFIED PROGRAM CONSOLIDATED FORM
UNDERGROUND STORAGE TANK
MONITORING PLAN (Page 2 of 2)

VI. UNDER DISPENSER CONTAINMENT (UDC) MONITORING

1. UDC MONITORING IS PERFORMED USING THE FOLLOWING METHOD 490-54a 490-54b

☒ 1. CONTINUOUS ELECTRONIC MONITORING ☐ 2. FLOAT AND CHAIN ASSEMBLY ☐ 3. ELECTRONIC STAND-ALONE
☐ 4. NO DISPENSERS ☐ 99. OTHER (Specify):

PANEL MANUFACTURER: **VEEDER ROOT**	490-55	MODEL #: **TLS-350**	490-56
LEAK SENSOR MANUFACTURER: **VEEDER ROOT**	490-57	MODEL #(S): **330212-001**	490-58

DETECTION OF A LEAK INTO THE UDC TRIGGERS AUDIBLE AND VISUAL ALARMS	☒ a. YES	☐ b. NO	490-59
UDC LEAK ALARM TRIGGERS AUTOMATIC PUMP SHUTDOWN	☒ a. YES	☐ b. NO	490-60
FAILURE / DISCONNECTION OF UDC MONITORING SYSTEM TRIGGERS AUTOMATIC PUMP SHUTDOWN.	☒ a. YES	☐ b. NO	490-61
UDC MONITORING STOPS THE FLOW OF PRODUCT AT THE DISPENSER.	☒ a. YES	☐ b. NO	490-62

2. UDC CONSTRUCTION IS ☒ 1. SINGLE-WALLED ☐ 2. DOUBLE-WALLED 490-63

IF DOUBLE WALLED: 490-64a
UDC INTERSTITIAL SPACE IS MONITORED BY: ☐ 1. LIQUID ☐ 2. PRESSURE ☐ 3. VACUUM

A LEAK WITHIN THE SECONDARY CONTAINMENT OF THE UDC TRIGGERS AUDIBLE AND VISUAL ALARMS ☐ a. YES ☐ b. NO 490-64b

VII. PERIODIC SYSTEM TESTING

☐ 1. **ELD TESTING**: THIS FACILITY HAS BEEN NOTIFIED BY THE STATE WATER RESOURCES CONTROL BOARD THAT ENHANCED LEAK DETECTION (ELD) MUST BE PERFORMED. PERIODIC ELD IS PERFORMED EVERY 36 MONTHS AS REQUIRED. (23 CCR §2644.1) 490-65

☒ 2. **SECONDARY CONTAINMENT COMPONENTS ARE TESTED EVERY 36 MONTHS.** 490-66

☒ 3. **SPILL BUCKETS ARE TESTED ANNUALLY.** 490-67

VIII. RECORDKEEPING

The following monitoring/maintenance records are kept for this facility:

☒ Alarm logs 490-68a ☐ Visual Inspection Records 490-68b ☐ Tank integrity testing results 490-68c
☐ SIR testing results (and supporting documentation records). 490-68d ☐ Tank gauging results (and supporting documentation records). 490-68e
☐ ATG Testing results (and supporting documentation records). 490-68f ☐ Corrosion Protection 60-day logs 490-68g
☒ Equipment maintenance and calibration records. 490-68h

IX. TRAINING

☒ Personnel with UST monitoring responsibilities are familiar with all of the following documents relevant to their job duties. 490-69a

REFERENCE DOCUMENTS MAINTAINED AT FACILITY☐ (Check all that apply)

☒ THIS UNDERGROUND STORAGE TANK MONITORING PLAN (Required) 490-69b
☒ OPERATING MANUALS FOR ELECTRONIC MONITORING EQUIPMENT (Required) 490-69c
☐ CALIFORNIA UNDERGROUND STORAGE TANK REGULATIONS 490-69d
☐ CALIFORNIA UNDERGROUND STORAGE TANK LAW 490-69e
☐ STATE WATER RESOURCES CONTROL BOARD (SWRCB) PUBLICATION: "HANDBOOK FOR TANK OWNERS - MANUAL AND STATISTICAL INVENTORY RECONCILIATION" 490-69f
☐ SWRCB PUBLICATION: "UNDERSTANDING AUTOMATIC TANK GAUGING SYSTEMS" 490-69g
☐ OTHER (Specify): M69h, M69i

☒ This facility has a "Designated UST Operator" who has passed the California UST System Operator Exam administered by the International Code Council (ICC). The "Designated UST Operator" will train facility employees in the proper operation and maintenance of the UST systems annually, and within 30 days of hire. This training will include, but is not limited to, the following:

- Operation of the UST systems in a manner consistent with the facility's best management practices
- The facility employee's role with regard to the monitoring equipment as specified in this UST Monitoring Plan
- The facility employee's role with regard to spills and overfills as specified in the UST Response Plan
- Names of contact person(s) for emergencies and monitoring alarms. 490-70

X. COMMENTS/ADDITIONAL INFORMATION

Provide additional comments here or indicate how many pages with additional information on specific monitoring procedures are attached to this plan. 490-71

***Monitoring systems manually maintained by contracted, licensed pump and tank technicians. Best Management Practices are maintained in the H.S.S.E. Retail Facility Programs Manual (Green Binder).**

XI. PERSONNEL RESPONSIBILITIES

The UST Owner/Operator is responsible for ensuring that: 1) the daily/routine UST monitoring activities and maintenance of UST leak detection equipment covered by this plan occurs, 2) all conditions that indicate a possible release are investigated, and 3) all monitoring records are maintained properly.
The following person(s) are responsible for performing the monitoring and equipment maintenance:

NAME **BP WEST COAST PRODUCTS LLC** 490-72 TITLE **COMPLIANCE DEPARTMENT** 490-73

The Designated Operator shall perform a monthly visual inspection of the facility, provide a report to the owner/operator, and inform the owner/operator of any conditions that need follow-up action.

XII. OWNER/OPERATOR SIGNATURE

CERTIFICATION: I certify that the information provided herein is true and accurate to the best of my knowledge.

APPLICANT SIGNATURE 490-76 REPRESENTING: ☐ 1. Tank Owner/Operator ☐ 2. Facility Owner/Operator ☒ 3. Authorized Representative of Owner	DATE: 490-77 5/7/12
APPLICANT NAME (print): 490-78 TERESA A. MILES	APPLICANT TITLE: 490-79 ENVIRONMENTAL COMPLIANCE ADMINISTRATOR

UNIFIED PROGRAM CONSOLIDATED FORM
UNDERGROUND STORAGE TANK

RESPONSE PLAN – PAGE 1

(One form per facility)

TYPE OF ACTION ☐ 1. NEW PLAN ☒ 2. CHANGE OF INFORMATION R01.

I. FACILITY INFORMATION

FACILITY ID # *(Agency Use Only)* 19-019-056865

FACILITY NAME R02.
TESORO (USA) 63251

FACILITY SITE ADDRESS R03.	CITY R04.
4130 W CENTURY BLVD	**INGLEWOOD**

II. SPILL CONTROL AND CLEANUP METHODS

This plan addresses unauthorized releases from UST systems and supplements the emergency response plans and procedures in the facility's Hazardous Materials Business Plan.

- If safe to do so, facility personnel will take immediate measures to control or stop any release (e.g., activate pump shut-off, etc.) and, if necessary, safely remove remaining hazardous material from the UST system.
- Any release to secondary containment will be pumped or otherwise removed within a time consistent with the ability of the secondary containment system to contain the hazardous material, but not greater than 30 calendar days, or sooner if required by the local agency. Recovered hazardous materials, unless still suitable for their intended use, will be managed as hazardous waste.
- Absorbent material will be used to contain and clean up manageable spills of hazardous materials. Absorbent material which has become too saturated to be effective or which is no longer intended for will be managed as hazardous waste unless a waste determination in accordance with 22 CCR §66262.11 finds that it is non-hazardous. Used absorbent material, reusable or waste, will be stored in a properly labeled and sealed container. Waste material shall be disposed appropriately.
- Facility personnel will determine whether or not any water removed from secondary containment systems, or from clean-up activity, has been in contact with any hazardous material. If the water is contaminated, it will be managed as hazardous waste. If the water has a petroleum sheen (i.e., rainbow colors), it is contaminated. A thick floating petroleum layer may not necessarily display rainbow colors. Water (hazardous or non-hazardous) from sumps, spill containers, etc. will not be disposed to storm water systems.
- We will review secondary containment systems for possible deterioration if any of the following conditions occur:
  1. Hazardous material in contact with secondary containment is not compatible with the material used for secondary containment;
  2. Secondary containment is prone to damage from any equipment used to remove or clean up hazardous material collected in secondary containment;
  3. Hazardous material, other than the product/waste stored in the primary containment system, is placed inside secondary containment to treat or neutralize released product/waste, and the added material or resulting material from such a combination is not compatible with secondary containment.

III. SPILL CONTROL AND CLEAN-UP EQUIPMENT

PERIODIC MAINTENANCE: Spill control and clean-up equipment kept permanently on-site is listed in the facility's Hazardous Materials Business Plan. This equipment is inspected at least monthly, and after each use, and supplies are replenished as needed. Defective equipment is repaired or replaced as necessary.

EQUIPMENT NOT PERMANENTLY ON-SITE, BUT AVAILABLE FOR USE IF NEEDED: (Complete only if applicable)

EQUIPMENT	LOCATION	AVAILABILITY
R10.	R20	R30
R11.	R21.	R31.
R12.	R22.	R32.
R13.	R23	R33
R14	R24.	R34.
R15	R25.	R35

IV. RESPONSIBLE PERSONS

THE FOLLOWING PERSON(S) IS/ARE RESPONSIBLE FOR AUTHORIZING ANY WORK NECESSARY UNDER THIS RESPONSE PLAN:

NAME R40.	TITLE R50.
TERESA A.MILES	ENVIRONMENTAL COMPLIANCE ADMINISTRATOR
NAME R41.	TITLE R51.
NAME R42.	TITLE R52.
NAME R43.	TITLE R53.

V. MONITORING INDICATORS

IF MONITORING INDICATES A POSSIBLE UNAUTHORIZED RELEASE, STEPS TO VERIFY THE RELEASE WILL BE MADE AS FOLLOWS:
☐ Additional system testing or data collection ☒ Inspection by qualified persons ☐ Recalibration of equipment. ☒Other (specify):

R60.

Site operator will contact SOLVONE at 877-989-5020. A certified, trained pump and tank technician will be dispatched to the site to evaluate and repair alarm condition.

UNIFIED PROGRAM CONSOLIDATED FORM
UNDERGROUND STORAGE TANK

RESPONSE PLAN – PAGE 2

VI. LEAK INTERCEPTION AND DETECTION SYSTEM

This information is required only for motor vehicle fuel UST systems constructed per the Alternate Construction Requirements of 23 CCR §2633, and only if the Leak Interception and Detection System (LIDS) does not meet the volumetric requirements of 23 CCR §2631(d)(1) through (5) (i.e., when accounting for rainfall and backfill material, the secondary containment volume is less than 100% of primary tank volume for a single UST; or in the case of multiple USTs in shared secondary containment, 150% of the largest primary tank volume or 10% of aggregate primary tank volume, whichever is greater).

ATTACH AN ADDITIONAL PAGE TO THIS PLAN CONTAINING THE FOLLOWING INFORMATION:

- The volume of the LIDS in relation to the volume of the primary container;
- The amount of time the LIDS shall provide containment related to the time between detection of an unauthorized release and cleanup of the leaked substance;
- The depth from the bottom of the LIDS to the highest anticipated level of groundwater;
- The nature of the unsaturated soils under the LIDS and their ability to absorb contaminants or to allow movement of contaminants;
- The methods and scheduling for removal of all hazardous substances which may have been discharged from primary containment and are located in the unsaturated soils between the primary containment and groundwater, including the LIDS sump.

VII. REPORTING AND RECORD KEEPING

We will report/record any overfill, spill, or unauthorized release from a UST system as indicated in this plan.

Recordable Releases: Any unauthorized release from primary containment which the UST operator is able to clean up within eight (8) hours after the release was detected or should reasonably have been detected, and which does not escape from secondary containment, does not increase the hazard of fire or explosion, and does not cause any deterioration of secondary containment, must be recorded in the facility's monitoring records. Monitoring records must include:

- The UST operator's name and telephone number;
- A list of the types, quantities, and concentrations of hazardous substances released;
- A description of the actions taken to control and clean up the release;
- The method and location of disposal of the released hazardous substances, and whether a hazardous waste manifest was or will be used;
- A description of actions taken to repair the UST and to prevent future releases;
- A description of the method used to reactivate interstitial monitoring after replacement or repair of primary containment.

Reportable Releases: Any overfill, spill, or unauthorized release which escapes from secondary containment (or primary containment if no secondary containment exists), increases the hazard of fire or explosion, or causes any deterioration of secondary containment, is a reportable release. Reportable releases are also recordable.

Within 24 hours after a reportable release has been detected, or should have been detected, we will notify the local agency administering the UST program of the release, investigate the release, and take immediate measures to stop the release. If necessary, or if required by the local agency, remaining stored product/waste will be removed from the UST to prevent further releases or facilitate corrective action. If an emergency exists, we will notify the State Office of Emergency Services.

Within five (5) working days of a reportable release, we will submit to the local agency a full written report containing all of the following information to the extent that the information is known at the time of filing the report:

- The UST owner's or operator's name and telephone number;
- A list of the types, quantities, and concentrations of hazardous materials released;
- The approximate date of the release;
- The date on which the release was discovered;
- The date on which the release was stopped;
- A description of actions taken to control and/or stop the release;
- A description of corrective and remedial actions, including investigations which were undertaken and will be conducted to determine the nature and extent of soil, ground water or surface water contamination due to the release;
- The method(s) of cleanup implemented to date, proposed cleanup actions, and a schedule for implementing the proposed actions;
- The method(s) and location(s) of disposal of released hazardous materials and any contaminated soils, groundwater, or surface water.
- Copies of any hazardous waste manifests used for off-site transport of hazardous wastes associated with clean-up activity;
- A description of proposed methods for any repair or replacement of UST system primary/secondary containment systems;
- A description of additional actions taken to prevent future releases.

We will follow the reporting procedures described above if any of the following conditions occur:

- A recordable unauthorized release can not be cleaned up or is still under investigation within eight (8) hours of detection;
- Released hazardous substances are discovered at the UST site or in the surrounding area;
- Unusual operating conditions are observed, including erratic behavior of product dispensing equipment, sudden loss of product, or the unexplained presence of water in the tank, unless system equipment is found to be defective and is immediately repaired or replaced, and no leak has occurred;
- Monitoring results from UST system monitoring equipment/methods indicate that a release may have occurred, unless the monitoring equipment is found to be defective and is immediately repaired, recalibrated, or replaced, and additional monitoring does not confirm the initial results.

Record Retention: Monitoring records and written reports of unauthorized releases must be maintained on-site (or off-site at a readily available location, if approved by the local agency) for at least 3 years. Hazardous waste shipping/disposal records (e.g., manifests) must be maintained for at least 3 years from the date of shipment.

VIII. OWNER/OPERATOR SIGNATURE

CERTIFICATION: I certify that the information provided herein is true and accurate to the best of my knowledge.

OWNER/OPERATOR SIGNATURE	DATE R70
	5/7/12
OWNER/OPERATOR NAME (print) R71.	OWNER/OPERATOR TITLE R72.
TERESA A. MILES	ENVIRONMENTAL COMPLIANCE ADMINISTRATOR

(Agency Use Only) This plan has been reviewed and: ☐ Approved ☐ Approved With Conditions ☐ Disapproved

Local Agency Signature: _____ Date: _____

UST Monitoring Site Plan

BUSINESS NAME: TESORO (USA) 63251			
SITE ADDRESS: 1403 W CENTURY BLVD		CITY: LOS ANGELES	ZIP: 90047
MAP DATE: 10/12/11	SURVEY BY: GK	DRAWN BY: JM	AGENCY FACILITY #:

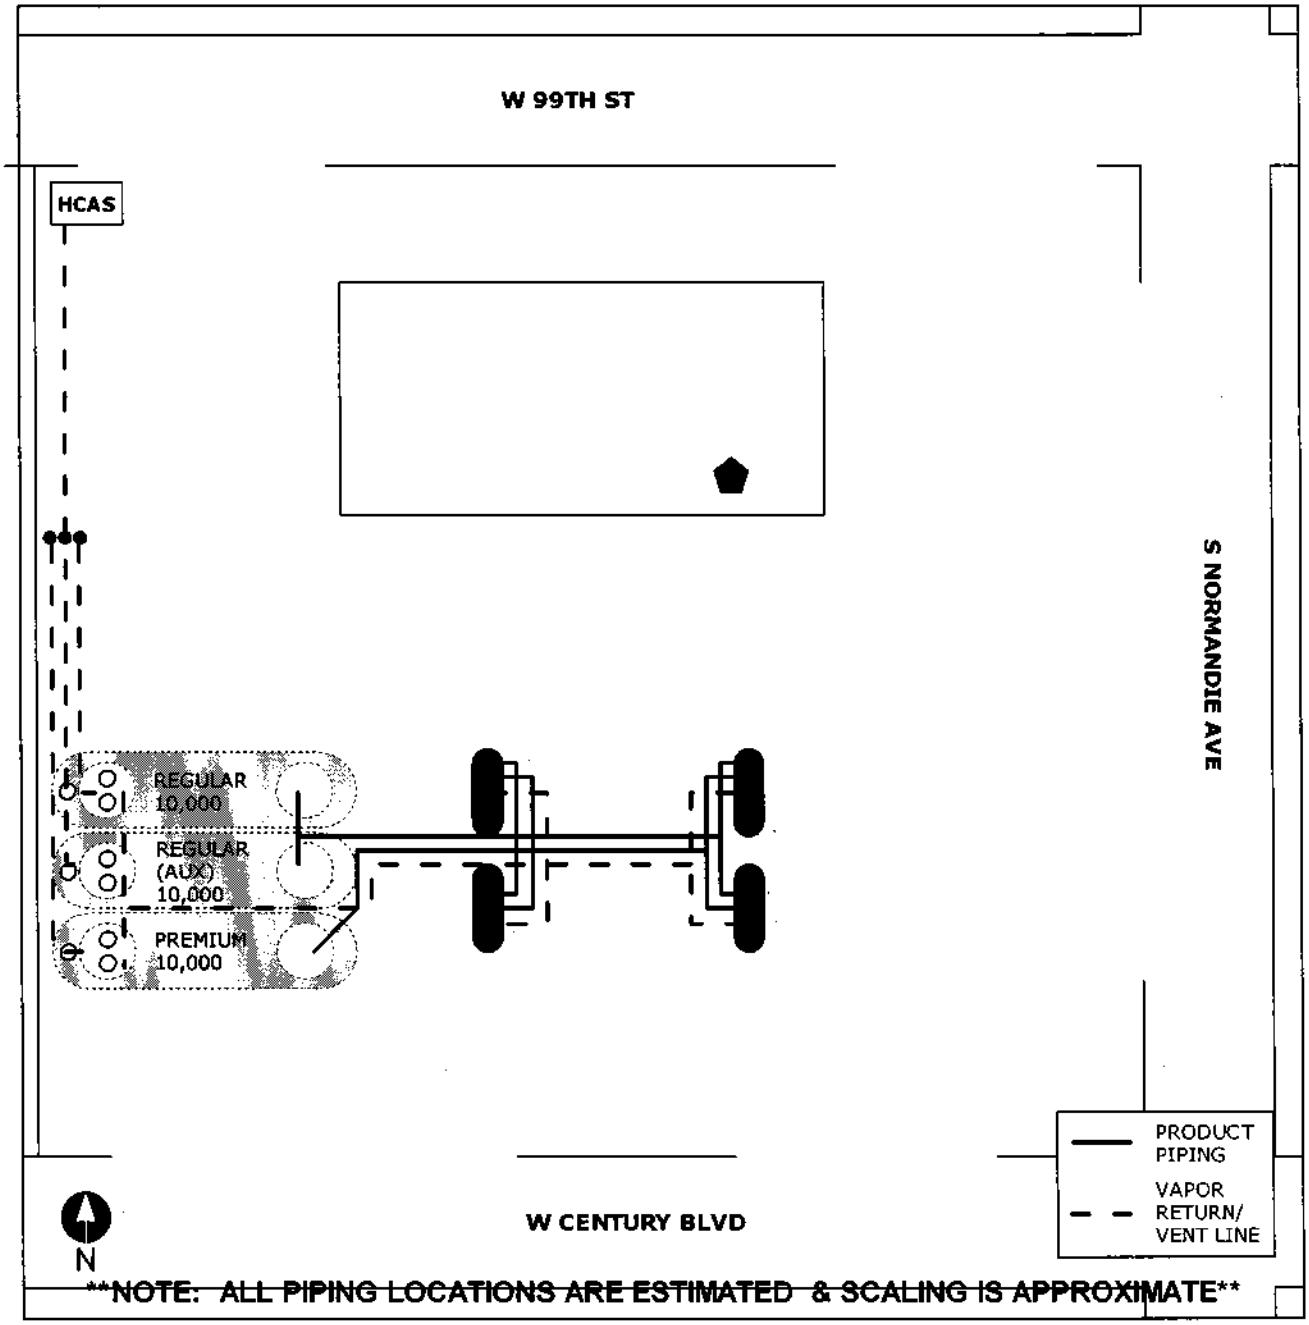

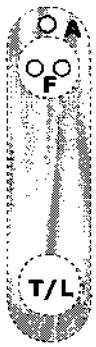

HCAS	CLEAN AIR SEPARATOR
VST	CARBON CANNISTER
●	VENT RISER
MW	MONITORING WELL
●●	VENT BOX
	VENT SUMP

⬟	MONITORING PANEL	VEEDER ROOT TLS-350	L	LINE LEAK DETECTOR	VAPORLESS LD2000 TYP 1 OF 3
A	ANNULAR SENSOR	VEEDER ROOT 794390-409 TYP 1 OF 3	U	UDC SENSOR	VEEDER ROOT 794380-208 TYP 1 OF 4
F	FILL SUMP SENSOR	VEEDER ROOT 794380-208 TYP 1 OF 3	V	VENT BOX SENSOR	N/A
T	TURBINE SUMP SENSOR	VEEDER ROOT 794380-208 TYP 1 OF 3	I	ATG PROBE	VEEDER ROOT 847390-107

FORM VALID JULY 1, 2011 TO JUNE 30, 2012

DPW USE ONLY:	
NEW SITE-FILE NO.	010092-056865 AREA 2E
APPLICATION NO.	713001
NEW HMUSP NO.	715069
DATE REC'D.	5/24/12 BY GKB

APPLICATION FOR TRANSFER OF
HAZARDOUS MATERIALS UNDERGROUND STORAGE PERMIT
COUNTY OF LOS ANGELES DEPARTMENT OF PUBLIC WORKS
Environmental Programs Division
900 South Fremont Avenue, 3rd Floor Annex Building
Alhambra, CA 91803-1331
Ph No. (626) 458-3517 Fax No. (626) 458-3569
www.CleanLA.com

Pursuant to Los Angeles County Code, Title 11, Division 4, Section 11.80.170 and California Health and Safety Code, Division 20, Chapter 6.7, Section 25284 (c), application is hereby made for transfer of an existing Hazardous Materials Underground Storage Permit (HMUSP) to a new Underground Storage Tank (UST) owner.

COMPLETE THE FOLLOWING:

Existing HMUSP or Unified Program (UP) Permit No. (If known) 337688 Number of USTs 3
New Facility Name TESORO (USA) 03251
Facility Address 4130 W CENTURY City INGLEWOOD
Assessor Parcel Number (APN) Map Book No. 4034 Page No. 003 Parcel No. 027
New Permittee (permit)

THE NEW PERMITTEE IS:

- ☐ UST Owner and Operator - Fee Required
- ☐ UST Owner Only - Fee Required
- ☐ Unified Program facility owner and operator (complete below) - Fee required
- ☐ Unified Program facility owner only - Fee required

Pgt

IF OPERATOR IS NOT THE UST OWNER, AND IS NOT NAMED ON THE UNIFIED PROGRAM FACILITY PERMIT, COMPLETE THE FOLLOWING:

UST Operator Name PETER HONG Telephone 805-373-1880
UST Operator Address 4500 E. THOUSAND OAKS Blvd., Ste 250 State CA Zip 91362
Westlake Village

No fee required to notify of operator change if that person is not replacing a person named in the Unified Program Permit.

This Application for Transfer must be accompanied with completed/signed:

- ☑ UP BUSINESS ACTIVITIES FORM
- ☑ UP BUSINESS OWNER/OPERATOR ID FORM
- ☑ UP UST FACILITY INFORMATION FORM
- ☑ UP UST TANK INFORMATION FORM(S)
- ☑ UP UST MONITORING PLAN FORM
- ☑ UST RESPONSE PLAN FORM
- ☑ DESIGNATED OPERATOR FORM
- ☑ FINANCIAL RESPONSIBILITY FORM (Petroleum USTs)
- ☑ TRANSFER FEE

APPLICATION FOR TRANSFER FEE: **$277.00** ( ) CASH (✓) CHECK # _____

BY SIGNATURE BELOW, THE PERMIT TRANSFER APPLICANT ACKNOWLEDGES HAVING READ ALL CONDITIONS FOR TRANSFER ON THE REVERSE SIDE OF THIS FORM, AGREES TO COMPLY WITH THE CONDITIONS AND LIMITATIONS OF AND ASSUMES THE OBLIGATIONS OF THE HAZARDOUS MATERIAL UNDERGROUND STORAGE PERMIT FOR WHICH TRANSFER IS REQUESTED.

SIGNATURE _____ TITLE ENVIORNMENTAL COMPLIANCE ADMINISTRATOR
PRINT NAME TERESA A. MILES DATE 4/30/12

 Complete Certification of Compliance with Los Angeles County Lobbyist Ordinance on back

INSTRUCTIONS

Hazardous Materials Underground Storage Permit (HMUSP) Application for Transfer Supplement

1. This Application for Transfer form is to be used only for the transfer of an existing HMUSP or underground storage tank (UST) authorized under a Unified Program (UP) Permit to a new owner or operator of a facility within the jurisdiction of the County of Los Angeles, Unified Hazardous Materials Program and the Department of Public Works (DPW).

2. The new owner or operator must complete and submit an Application for Transfer to DPW accompanied by the UP UST FACILITY INFORMATION FORM, UP BUSINESS OWNER/OPERATOR IDENTIFICATION FORM, UP UST TANK INFORMATION FORM(S), MONITORING PLAN FORM, DESIGNATED OPERATOR FORM, FINANCIAL RESPONSIBILITY FORM (Petroleum USTs), RESPONSE PLAN FORM and the Transfer Fee within thirty (30) days of assumption of ownership or commencement of operation.

3. By applying for transfer of an existing HMUSP, the new owner or operator agrees to assume all obligations under the existing HMUSP including all fee installments, installation and maintenance of approved monitoring systems and reporting requirements. IT IS THE APPLICANTS RESPONSIBILITY TO DETERMINE IF DELINQUENT FEES OR SUBMITTALS ARE OWED FOR THE NAMED FACILITY.

4. The DPW may review and modify, or terminate, the transfer of a HMUSP if it is determined the facility is not providing or threatens not to provide safe storage.

5. The Owner or Operator of USTs shall monitor the facility using the method specified in the HMUSP. If the permittee of a facility is not the UST Owner or Operator, the permittee shall provide a copy of the HMUSP to both the owner and operator. If the permittee is a person other than the operator of the USTs, that person shall do all of the following: a) enter into a written contract with the operator which requires the operator to monitor the USTs as set forth in the permit, b) provide the operator with a copy of California Health and Safety Code, Division 20, Chapter 6.7 and California Code of Regulations Title 23, Division 3, Chapter 16, and c) inform DPW within thirty (30) days of any change of operator.

6. The HMUSP annual maintenance fee will be billed under the Los Angeles County Certified Unified Program Agency (CUPA) Consolidated Permit (Los Angeles County Code Title 12, Section 12.50.070) the following Fiscal Year (July 1 to June 30) to the UST owner named on the permit unless other specific arrangements have been approved by the DPW and CUPA. Regardless of billing arrangements, the UST owner is responsible for insuring payment of all fees and compliance with all monitoring requirements.

7. The UST Owner and Operator and Permittee shall comply with provisions of California Health and Safety Code, Division 20, Chapter 6.7 and Chapter 6.75, California Code of Regulations Title 23, Division 3, Chapter 16 and Chapter 18, and Los Angeles County Code, Title 11, Division 4.

CERTIFICATION OF COMPLIANCE WITH
LOS ANGELES COUNTY LOBBYIST ORDINANCE

This is to certify that I, as permit applicant for the project located at 4130 W CENTURY BLVD, INGLEWOOD
LOCATION ADDRESS

am familiar with the requirements of Los Angeles County Code Chapter 2.160 et seq., (relating to the Los Angeles County Lobbyist Ordinance) and all persons acting on behalf of myself have complied and will continue to comply therewith through the application process.

TERESA A. MILES
APPLICANT (PRINT NAME)

APPLICANT SIGNATURE

TESORO REFINING & MARKETING COMPANY LLC
COMPANY NAME (If employed by an entity/agency)

4/30/12
DATE

If you suspect fraud or wrongdoing by a County employee, please report it to the County Fraud Hotline at 1-800-544-6861 or www.lacountyfraud.org. You may remain anonymous.

UNIFIED PROGRAM CONSOLIDATED FORM
UNDERGROUND STORAGE TANK
OPERATING PERMIT APPLICATION – FACILITY INFORMATION

(One form per facility)

TYPE OF ACTION (Check one item only) 400.
☐ 1. NEW PERMIT ☒ 5. CHANGE OF INFORMATION ☐ 7. PERMANENT FACILITY CLOSURE
☐ 3. RENEWAL PERMIT ☐ 6. TEMPORARY FACILITY CLOSURE ☐ 9. TRANSFER PERMIT

I. FACILITY INFORMATION

TOTAL NUMBER OF USTs AT FACILITY 404	FACILITY ID # (Agency Use Only) 1.
3	19-019-056865

BUSINESS NAME (Same as FACILITY NAME or DBA – Doing Business As) 3.
TESORO (USA) 63251

BUSINESS SITE ADDRESS 103.	CITY 104
4130 W CENTURY BLVD	INGLEWOOD

FACILITY TYPE 403. ☒ 1. MOTOR VEHICLE FUELING ☐ 2. FUEL DISTRIBUTION ☐ 3. FARM ☐ 4. PROCESSOR ☐ 6. OTHER

Is the facility located on Indian Reservation or Trust lands? 405 ☐ Yes ☒ No

II. PROPERTY OWNER INFORMATION

PROPERTY OWNER NAME 407.	PHONE 408.
THRIFTY OIL COMPANY	562-921-3581

MAILING ADDRESS 409.
13116 IMPERIAL HWY

CITY 410	STATE 411.	ZIP CODE 412.
SANTA FE SPRINGS	CA	92701

III. TANK OPERATOR INFORMATION

TANK OPERATOR NAME 428-1	PHONE 428-2
TESORO REFINING & MARKETING COMPANY LLC / PETER HONG OPERATOR'S DBA	805-373-1880

MAILING ADDRESS 428-3
4130 W CENTURY BLVD

CITY 428-4	STATE 428-5	ZIP CODE 428-6
INGELWOOD	CA	90304

IV. TANK OWNER INFORMATION

TANK OWNER NAME 414.	PHONE 415
THRIFTY OIL COMPANY	562-921-3581

MAILING ADDRESS 416.
13116 IMPERIAL HWY

CITY 417	STATE 418.	ZIP CODE 419.
SANTA FE SPRINGS	CA	92701

OWNER TYPE: 420.
☐ 4. LOCAL AGENCY/DISTRICT ☐ 5. COUNTY AGENCY ☐ 6. STATE AGENCY
☐ 7. FEDERAL AGENCY ☒ 8. NON-GOVERNMENT

V. BOARD OF EQUALIZATION UST STORAGE FEE ACCOUNT NUMBER

OK

TY (TK) HQ 44- 0 4 9 1 8 0 — Call the State Board of Equalization, Fuel Tax Division, if there are questions. 421

VI. PERMIT HOLDER INFORMATION

Issue permit and send legal notifications and mailings to: 423
☐ 1. FACILITY OWNER ☒ 4. TANK OPERATOR
☐ 3. TANK OWNER ☐ 5. FACILITY OPERATOR

SUPERVISOR OF DIVISION, SECTION, OR OFFICE (Required For Public Agencies Only) 406.

VII. APPLICANT SIGNATURE

CERTIFICATION: I certify that the information provided herein is true, accurate, and in full compliance with legal requirements.

APPLICANT SIGNATURE	DATE 424	PHONE 425
	9/7/12	562-495-6850

APPLICANT NAME (print) 426	APPLICANT TITLE 427
TERESA A. MILES	ENVIRONMENTAL COMPLIANCE ADMINISTRATOR

UNIFIED PROGRAM CONSOLIDATED FORM
UNDERGROUND STORAGE TANK
OPERATING PERMIT APPLICATION – TANK INFORMATION (One form per UST)

TYPE OF ACTION (Check one item only. For an UST permanent closure or removal, complete only this section and Sections I, II, III, IV, and IX below) 430
☐ 1. NEW PERMIT ☐ 3. RENEWAL PERMIT ☒ 5. CHANGE OF INFORMATION
☐ 6. TEMPORARY UST CLOSURE ☐ 7. UST PERMANENT CLOSURE ON SITE ☐ 8. UST REMOVAL

DATE UST PERMANENTLY CLOSED: 430a | DATE EXISTING UST DISCOVERED: 430b

I. FACILITY INFORMATION

FACILITY ID # (*Agency Use Only*): 19-019-056865 1

BUSINESS NAME (Same as FACILITY NAME or DBA-Doing Business As) 3
TESORO (USA) 63251

BUSINESS SITE ADDRESS 103: 4130 W CENTURY BLVD
CITY 104: INGELWOOD

II. TANK DESCRIPTION

TANK ID # 432	TANK MANUFACTURER 433	TANK CONFIGURATION: THIS TANK IS 434
1	XERXES	☒ 1. A STAND-ALONE TANK ☐ 2. ONE IN A COMPARTMENTED UNIT
DATE UST SYSTEM INSTALLED 435	**TANK CAPACITY IN GALLONS 436**	**NUMBER OF COMPARTMENTS IN THE UNIT 437**
1998/07	20,000	1

III. TANK USE AND CONTENTS

TANK USE 439: ☒ 1a. MOTOR VEHICLE FUELING ☐ 1b. MARINA FUELING ☐ 1c. AVIATION FUELING
☐ 3. CHEMICAL PRODUCT STORAGE ☐ 4 HAZARDOUS WASTE (Includes Used Oil) ☐ 5. EMERGENCY GENERATOR FUEL [HSC §25281.5(c)]
☐ 6. OTHER GENERATOR FUEL ☐ 95. UNKNOWN ☐ 99. OTHER (Specify): 439a

CONTENTS 440 — PETROLEUM: ☒ 1a. REGULAR UNLEADED ☐ 1c. MIDGRADE UNLEADED ☐ 1b. PREMIUM UNLEADED
☐ 3. DIESEL ☐ 5. JET FUEL ☐ 6. AVIATION GAS
☐ 8. PETROLEUM BLEND FUEL ☐ 9. OTHER PETROLEUM (Specify): 440a

NON-PETROLEUM: ☐ 7. USED OIL ☐ 10. ETHANOL
☐ 11. OTHER NON-PETROLEUM (Specify): 440b

IV. TANK CONSTRUCTION

TYPE OF TANK 443: ☐ 1. SINGLE WALL ☒ 2. DOUBLE WALL ☐ 95. UNKNOWN

PRIMARY CONTAINMENT 444: ☐ 1. STEEL ☒ 3 FIBERGLASS ☐ 6. INTERNAL BLADDER
☐ 7. STEEL + INTERNAL LINING ☐ 95 UNKNOWN ☐ 99. OTHER (Specify): 444a

SECONDARY CONTAINMENT 445: ☐ 1. STEEL ☒ 3. FIBERGLASS ☐ 6. EXTERIOR MEMBRANE LINER ☐ 7. JACKETED
☐ 90. NONE ☐ 95. UNKNOWN ☐ 99. OTHER (Specify): 445a

OVERFILL PREVENTION 452: ☒ 1. AUDIBLE & VISUAL ALARMS ☒ 2. BALL FLOAT ☐ 3. FILL TUBE SHUT-OFF VALVE
☐ 4. TANK MEETS REQUIREMENTS FOR EXEMPTION FROM OVERFILL PREVENTION EQUIPMENT

V. PRODUCT / WASTE PIPING CONSTRUCTION

PIPING CONSTRUCTION 460: ☐ 1. SINGLE-WALLED ☒ 2. DOUBLE-WALLED ☐ 99. OTHER

SYSTEM TYPE 458: ☒ 1. PRESSURE ☐ 2. GRAVITY ☐ 3. CONVENTIONAL SUCTION ☐ 4. SAFE SUCTION [23 CCR §2636(a)(3)]

PRIMARY CONTAINMENT 464: ☐ 1. STEEL ☒ 4. FIBERGLASS ☐ 8. FLEXIBLE ☐ 10 RIGID PLASTIC
☐ 90. NONE ☐ 95. UNKNOWN ☐ 99. OTHER(Specify): 464a

SECONDARY CONTAINMENT 464b: ☐ 1. STEEL ☒ 4. FIBERGLASS ☐ 8. FLEXIBLE ☐ 10. RIGID PLASTIC
☐ 90. NONE ☐ 95. UNKNOWN ☐ 99. OTHER (Specify): 464c

PIPING/TURBINE CONTAINMENT SUMP TYPE 464d: ☒ 1. SINGLE WALL ☐ 2. DOUBLE WALL ☐ 90. NONE

VI. VENT, VAPOR RECOVERY (VR) AND RISER / FILL PIPE PIPING CONSTRUCTION

VENT PRIMARY CONTAINMENT	☐ 1. STEEL	☒ 4. FIBERGLASS	☐ 10. RIGID PLASTIC	☐ 90. NONE	☐ 99. OTHER (Specify)	464e 464e1
VENT SECONDARY CONTAINMENT	☐ 1. STEEL	☐ 4. FIBERGLASS	☐ 10. RIGID PLASTIC	☒ 90. NONE	☐ 99. OTHER (Specify)	464f 464f1
VR PRIMARY CONTAINMENT	☐ 1. STEEL	☒ 4. FIBERGLASS	☐ 10. RIGID PLASTIC	☐ 90. NONE	☐ 99. OTHER (Specify)	464g 464g1
VR SECONDARY CONTAINMENT	☐ 1. STEEL	☐ 4. FIBERGLASS	☐ 10. RIGID PLASTIC	☒ 90. NONE	☐ 99. OTHER (Specify)	464h 464h1
VENT PIPING TRANSITION SUMP TYPE	☐ 1 SINGLE WALL		☐ 2. DOUBLE WALL	☒ 90. NONE		464i.
RISER PRIMARY CONTAINMENT	☒ 1. STEEL	☐ 4. FIBERGLASS	☐ 10 RIGID PLASTIC	☐ 90. NONE	☐ 99. OTHER (Specify)	464j 464j1
RISER SECONDARY CONTAINMENT	☐ 1. STEEL	☒ 4. FIBERGLASS	☐ 10. RIGID PLASTIC	☐ 90. NONE	☐ 99. OTHER (Specify)	464k 464k1

FILL COMPONENTS INSTALLED 451a-c: ☒ 1. SPILL BUCKET ☒ 3. STRIKER PLATE/BOTTOM PROTECTOR ☒ 4. CONTAINMENT SUMP

VII. UNDER DISPENSER CONTAINMENT (UDC)

CONSTRUCTION TYPE 469a	☒ 1. SINGLE WALL	☐ 2. DOUBLE WALL	☐ 3. NO DISPENSERS	☐ 90. NONE	
CONSTRUCTION MATERIAL 469b-c	☐ 1. STEEL	☒ 4. FIBERGLASS	☐ 10. RIGID PLASTIC	☐ 99. OTHER (Specify)	

VIII. CORROSION PROTECTION

STEEL COMPONENT PROTECTION 448: ☐ 2. SACRIFICIAL ANODE(S) ☐ 4. IMPRESSED CURRENT ☐ 6. ISOLATION

IX. APPLICANT SIGNATURE

CERTIFICATION: I certify that this UST system is compatible with the hazardous substance stored and that the information provided herein is true, accurate, and in full compliance with legal requirements.

APPLICANT SIGNATURE | DATE 470: 7/7/12

APPLICANT NAME (print) 471: TERESA A. MILES | APPLICANT TITLE 472: ENVIRONMENTAL COMPLIANCE ADMINISTRATOR

UNIFIED PROGRAM CONSOLIDATED FORM
UNDERGROUND STORAGE TANK
OPERATING PERMIT APPLICATION – TANK INFORMATION (One form per UST)

TYPE OF ACTION (Check one item only. For an UST permanent closure or removal, complete only this section and Sections I, II, III, IV, and IX below) 430
☐ 1. NEW PERMIT ☐ 3. RENEWAL PERMIT ☒ 5. CHANGE OF INFORMATION
☐ 6. TEMPORARY UST CLOSURE ☐ 7. UST PERMANENT CLOSURE ON SITE ☐ 8. UST REMOVAL

DATE UST PERMANENTLY CLOSED: 430a	DATE EXISTING UST DISCOVERED: 430b

I. FACILITY INFORMATION

FACILITY ID # (*Agency Use Only*) 1 — 19 – 019 – 056865

BUSINESS NAME (Same as FACILITY NAME or DBA-Doing Business As) 3
TESORO (USA) 63251

BUSINESS SITE ADDRESS 103	CITY 104
4130 W CENTURY BLVD	INGELWOOD

II. TANK DESCRIPTION

TANK ID # 432	TANK MANUFACTURER 433	TANK CONFIGURATION: THIS TANK IS 434
2	XERXES	☐ 1. A STAND-ALONE TANK ☒ 2. ONE IN A COMPARTMENTED UNIT
DATE UST SYSTEM INSTALLED 435	**TANK CAPACITY IN GALLONS 436**	**NUMBER OF COMPARTMENTS IN THE UNIT 437**
1998/07	10,000	2

III. TANK USE AND CONTENTS

TANK USE 439
☒ 1a. MOTOR VEHICLE FUELING ☐ 1b. MARINA FUELING ☐ 1c. AVIATION FUELING
☐ 3. CHEMICAL PRODUCT STORAGE ☐ 4. HAZARDOUS WASTE (Includes Used Oil) ☐ 5. EMERGENCY GENERATOR FUEL [HSC §25281.5(e)]
☐ 6. OTHER GENERATOR FUEL ☐ 95. UNKNOWN ☐ 99. OTHER (Specify): 439a

CONTENTS 440
PETROLEUM: ☒ 1a. REGULAR UNLEADED ☐ 1c. MIDGRADE UNLEADED ☐ 1b. PREMIUM UNLEADED
☐ 3. DIESEL ☐ 5. JET FUEL ☐ 6. AVIATION GAS
☐ 8. PETROLEUM BLEND FUEL ☐ 9. OTHER PETROLEUM (Specify): 440a
NON-PETROLEUM: ☐ 7. USED OIL ☐ 10. ETHANOL
☐ 11. OTHER NON-PETROLEUM (Specify): 440b

IV. TANK CONSTRUCTION

TYPE OF TANK 443
☐ 1. SINGLE WALL ☒ 2. DOUBLE WALL ☐ 95. UNKNOWN

PRIMARY CONTAINMENT 444
☐ 1. STEEL ☒ 3. FIBERGLASS ☐ 6. INTERNAL BLADDER
☐ 7. STEEL + INTERNAL LINING ☐ 95. UNKNOWN ☐ 99. OTHER (Specify): 444a

SECONDARY CONTAINMENT 445
☐ 1. STEEL ☒ 3. FIBERGLASS ☐ 6. EXTERIOR MEMBRANE LINER ☐ 7. JACKETED
☐ 90. NONE ☐ 95. UNKNOWN ☐ 99. OTHER (Specify): 445a

OVERFILL PREVENTION 452.
☒ 1. AUDIBLE & VISUAL ALARMS ☒ 2. BALL FLOAT ☐ 3. FILL TUBE SHUT-OFF VALVE
☐ 4. TANK MEETS REQUIREMENTS FOR EXEMPTION FROM OVERFILL PREVENTION EQUIPMENT

V. PRODUCT / WASTE PIPING CONSTRUCTION

PIPING CONSTRUCTION 460
☐ 1. SINGLE-WALLED ☒ 2. DOUBLE-WALLED ☐ 99. OTHER

SYSTEM TYPE 458
☒ 1. PRESSURE ☐ 2. GRAVITY ☐ 3. CONVENTIONAL SUCTION ☐ 4. SAFE SUCTION [23 CCR §2636(a)(3)]

PRIMARY CONTAINMENT 464
☐ 1. STEEL ☒ 4. FIBERGLASS ☐ 8. FLEXIBLE ☐ 10. RIGID PLASTIC
☐ 90. NONE ☐ 95. UNKNOWN ☐ 99. OTHER(Specify): 464a

SECONDARY CONTAINMENT 464b
☐ 1. STEEL ☒ 4. FIBERGLASS ☐ 8. FLEXIBLE ☐ 10. RIGID PLASTIC
☐ 90. NONE ☐ 95. UNKNOWN ☐ 99. OTHER (Specify): 464c

PIPING/TURBINE CONTAINMENT SUMP TYPE 464d
☒ 1. SINGLE WALL ☐ 2. DOUBLE WALL ☐ 90. NONE

VI. VENT, VAPOR RECOVERY (VR) AND RISER / FILL PIPE PIPING CONSTRUCTION

VENT PRIMARY CONTAINMENT	☐ 1. STEEL	☒ 4. FIBERGLASS	☐ 10. RIGID PLASTIC	☐ 90. NONE	☐ 99. OTHER (Specify)	464e 464e1
VENT SECONDARY CONTAINMENT	☐ 1. STEEL	☐ 4. FIBERGLASS	☐ 10. RIGID PLASTIC	☒ 90. NONE	☐ 99. OTHER (Specify)	464f 464f1
VR PRIMARY CONTAINMENT	☐ 1. STEEL	☒ 4. FIBERGLASS	☐ 10. RIGID PLASTIC	☐ 90. NONE	☐ 99. OTHER (Specify)	464g 464g1
VR SECONDARY CONTAINMENT	☐ 1. STEEL	☐ 4. FIBERGLASS	☐ 10. RIGID PLASTIC	☒ 90. NONE	☐ 99. OTHER (Specify)	464h 464h1
VENT PIPING TRANSITION SUMP TYPE	☐ 1. SINGLE WALL		☐ 2. DOUBLE WALL	☒ 90. NONE		464i
RISER PRIMARY CONTAINMENT	☒ 1. STEEL	☐ 4. FIBERGLASS	☐ 10. RIGID PLASTIC	☐ 90. NONE	☐ 99. OTHER (Specify)	464j 464j1
RISER SECONDARY CONTAINMENT	☐ 1. STEEL	☒ 4. FIBERGLASS	☐ 10. RIGID PLASTIC	☐ 90. NONE	☐ 99. OTHER (Specify)	464k 464k1

FILL COMPONENTS INSTALLED 451a-c
☒ 1. SPILL BUCKET ☒ 3. STRIKER PLATE/BOTTOM PROTECTOR ☒ 4. CONTAINMENT SUMP

VII. UNDER DISPENSER CONTAINMENT (UDC)

CONSTRUCTION TYPE	☒ 1. SINGLE WALL	☐ 2. DOUBLE WALL	☐ 3. NO DISPENSERS	☐ 90. NONE	469a
CONSTRUCTION MATERIAL	☐ 1. STEEL	☒ 4. FIBERGLASS	☐ 10. RIGID PLASTIC	☐ 99. OTHER (Specify)	469b-c

VIII. CORROSION PROTECTION

STEEL COMPONENT PROTECTION 448.
☐ 2. SACRIFICIAL ANODE(S) ☐ 4. IMPRESSED CURRENT ☐ 6. ISOLATION

IX. APPLICANT SIGNATURE

CERTIFICATION: I certify that this UST system is compatible with the hazardous substance stored and that the information provided herein is true, accurate, and in full compliance with legal requirements.

APPLICANT SIGNATURE	DATE 470.
	6/7/12
APPLICANT NAME (print) 471.	**APPLICANT TITLE 472**
TERESA A. MILES	ENVIRONMENTAL COMPLIANCE ADMINISTRATOR

UNIFIED PROGRAM CONSOLIDATED FORM
UNDERGROUND STORAGE TANK
OPERATING PERMIT APPLICATION – TANK INFORMATION (One form per UST)

TYPE OF ACTION (Check one item only. For an UST permanent closure or removal, complete only this section and Sections I, II, III, IV, and IX below) 430
☐ 1. NEW PERMIT ☐ 3. RENEWAL PERMIT ☒ 5. CHANGE OF INFORMATION
☐ 6. TEMPORARY UST CLOSURE ☐ 7. UST PERMANENT CLOSURE ON SITE ☐ 8. UST REMOVAL

DATE UST PERMANENTLY CLOSED: 430a	DATE EXISTING UST DISCOVERED: 430b

I. FACILITY INFORMATION

FACILITY ID # (Agency Use Only) 1
1 9 – 0 1 9 – 0 5 6 8 6 5

BUSINESS NAME (Same as FACILITY NAME or DBA-Doing Business As) 3
TESORO (USA) 63251

BUSINESS SITE ADDRESS 103	CITY 104
4130 W CENTURY BLVD	INGELWOOD

II. TANK DESCRIPTION

TANK ID # 432	TANK MANUFACTURER 433	TANK CONFIGURATION: THIS TANK IS 434
3	XERXES	☐ 1. A STAND-ALONE TANK ☒ 2. ONE IN A COMPARTMENTED UNIT
DATE UST SYSTEM INSTALLED 435	**TANK CAPACITY IN GALLONS 436**	**NUMBER OF COMPARTMENTS IN THE UNIT 437**
1998/07	10,000	2

III. TANK USE AND CONTENTS

TANK USE 439
☒ 1a. MOTOR VEHICLE FUELING ☐ 1b. MARINA FUELING ☐ 1c. AVIATION FUELING
☐ 3. CHEMICAL PRODUCT STORAGE ☐ 4. HAZARDOUS WASTE (Includes Used Oil) ☐ 5. EMERGENCY GENERATOR FUEL [HSC §25281.5(c)]
☐ 6. OTHER GENERATOR FUEL ☐ 95. UNKNOWN ☐ 99. OTHER (Specify): 439a

CONTENTS 440
PETROLEUM: ☐ 1a. REGULAR UNLEADED ☐ 1c. MIDGRADE UNLEADED ☒ 1b. PREMIUM UNLEADED
☐ 3. DIESEL ☐ 5. JET FUEL ☐ 6. AVIATION GAS
☐ 8. PETROLEUM BLEND FUEL ☐ 9. OTHER PETROLEUM (Specify): 440a
NON-PETROLEUM: ☐ 7. USED OIL ☐ 10. ETHANOL
☐ 11. OTHER NON-PETROLEUM (Specify): 440b

IV. TANK CONSTRUCTION

TYPE OF TANK 443
☐ 1. SINGLE WALL ☒ 2. DOUBLE WALL ☐ 95. UNKNOWN

PRIMARY CONTAINMENT 444
☐ 1. STEEL ☒ 3. FIBERGLASS ☐ 6. INTERNAL BLADDER
☐ 7. STEEL + INTERNAL LINING ☐ 95. UNKNOWN ☐ 99. OTHER (Specify): 444a

SECONDARY CONTAINMENT 445
☐ 1. STEEL ☒ 3. FIBERGLASS ☐ 6. EXTERIOR MEMBRANE LINER ☐ 7. JACKETED
☐ 90. NONE ☐ 95. UNKNOWN ☐ 99. OTHER (Specify): 445a

OVERFILL PREVENTION 452.
☒ 1. AUDIBLE & VISUAL ALARMS ☒ 2. BALL FLOAT ☐ 3. FILL TUBE SHUT-OFF VALVE
☐ 4. TANK MEETS REQUIREMENTS FOR EXEMPTION FROM OVERFILL PREVENTION EQUIPMENT

V. PRODUCT / WASTE PIPING CONSTRUCTION

PIPING CONSTRUCTION 460
☐ 1. SINGLE-WALLED ☒ 2. DOUBLE-WALLED ☐ 99. OTHER

SYSTEM TYPE 458
☒ 1. PRESSURE ☐ 2. GRAVITY ☐ 3. CONVENTIONAL SUCTION ☐ 4. SAFE SUCTION [23 CCR §2636(a)(3)]

PRIMARY CONTAINMENT 464
☐ 1. STEEL ☒ 4. FIBERGLASS ☐ 8. FLEXIBLE ☐ 10. RIGID PLASTIC
☐ 90. NONE ☐ 95. UNKNOWN ☐ 99. OTHER(Specify): 464a

SECONDARY CONTAINMENT 464b
☐ 1. STEEL ☒ 4. FIBERGLASS ☐ 8. FLEXIBLE ☐ 10. RIGID PLASTIC
☐ 90. NONE ☐ 95. UNKNOWN ☐ 99. OTHER (Specify): 464c

PIPING/TURBINE CONTAINMENT SUMP TYPE 464d
☒ 1. SINGLE WALL ☐ 2. DOUBLE WALL ☐ 90. NONE

VI. VENT, VAPOR RECOVERY (VR) AND RISER / FILL PIPE PIPING CONSTRUCTION

VENT PRIMARY CONTAINMENT	☐ 1. STEEL	☒ 4. FIBERGLASS	☐ 10. RIGID PLASTIC	☐ 90. NONE	☐ 99. OTHER (Specify)	464e / 464e1
VENT SECONDARY CONTAINMENT	☐ 1. STEEL	☐ 4. FIBERGLASS	☐ 10. RIGID PLASTIC	☒ 90. NONE	☐ 99. OTHER (Specify)	464f / 464f1
VR PRIMARY CONTAINMENT	☐ 1. STEEL	☒ 4. FIBERGLASS	☐ 10. RIGID PLASTIC	☐ 90. NONE	☐ 99. OTHER (Specify)	464g / 464g1
VR SECONDARY CONTAINMENT	☐ 1. STEEL	☐ 4. FIBERGLASS	☐ 10. RIGID PLASTIC	☒ 90. NONE	☐ 99. OTHER (Specify)	464h / 464h1
VENT PIPING TRANSITION SUMP TYPE	☐ 1. SINGLE WALL		☐ 2. DOUBLE WALL	☒ 90. NONE		464i
RISER PRIMARY CONTAINMENT	☒ 1. STEEL	☐ 4. FIBERGLASS	☐ 10. RIGID PLASTIC	☐ 90. NONE	☐ 99. OTHER (Specify)	464j / 464j1
RISER SECONDARY CONTAINMENT	☐ 1. STEEL	☒ 4. FIBERGLASS	☐ 10. RIGID PLASTIC	☐ 90. NONE	☐ 99. OTHER (Specify)	464k / 464k1

FILL COMPONENTS INSTALLED 451a-c
☒ 1. SPILL BUCKET ☒ 3. STRIKER PLATE/BOTTOM PROTECTOR ☒ 4. CONTAINMENT SUMP

VII. UNDER DISPENSER CONTAINMENT (UDC)

CONSTRUCTION TYPE 469a	☒ 1. SINGLE WALL	☐ 2. DOUBLE WALL	☐ 3. NO DISPENSERS	☐ 90. NONE	
CONSTRUCTION MATERIAL 469b-c	☐ 1. STEEL	☒ 4. FIBERGLASS	☐ 10. RIGID PLASTIC	☐ 99. OTHER (Specify)	

VIII. CORROSION PROTECTION

STEEL COMPONENT PROTECTION 448
☐ 2. SACRIFICIAL ANODE(S) ☐ 4. IMPRESSED CURRENT ☐ 6. ISOLATION

IX. APPLICANT SIGNATURE

CERTIFICATION: I certify that this UST system is compatible with the hazardous substance stored and that the information provided herein is true, accurate, and in full compliance with legal requirements.

APPLICANT SIGNATURE	DATE 470.
	6/7/12
APPLICANT NAME (print) 471.	**APPLICANT TITLE 472.**
TERESA A. MILES	ENVIRONMENTAL COMPLIANCE ADMINISTRATOR

UNIFIED PROGRAM (UP) FORM

BUSINESS OWNER/OPERATOR IDENTIFICATION (LACoCUPA Form 2730)

☐ NEW BUSINESS ☐ OUT OF BUSINESS ☒ REVISE/UPDATE (EFFECTIVE: 10/03/2011) | PAGE OF

I. IDENTIFICATION

FACILITY ID# 19-019-056865		BEGINNING DATE 100: 5/11/2012	ENDING DATE 101: 5/11/2015
BUSINESS NAME (Same as FACILITY NAME or DBA – Doing Business As) 3: TESORO (USA) 63251			BUSINESS PHONE 102: 310-680-1643
BUSINESS SITE ADDRESS 103: 4130 W. CENTURY BLVD.			
CITY 104: INGELWOOD	CA	ZIP CODE 105: 90304	
DUN & BRADSTREET 106: 00-813-3480		SIC CODE (4 digit #) 107: 5541	
COUNTY 108: LOS ANGELES		UNINCORPORATED ☐ Yes ☒ No 133a.	
BUSINESS OPERATOR NAME 109: TESORO REFINING & MARKETING COMPANY LLC		BUSINESS OPERATOR PHONE 110: 210-626-4994	

II. BUSINESS OWNER

OWNER NAME 111: TESORO REFINING & MARKETING COMPANY LLC		OWNER PHONE 112: 210-626-4994
OWNER MAILING ADDRESS 113: 19100 RIDGEWOOD PKWY, MS: TX1-022		
CITY 114: SAN ANTONIO	STATE 115: TX	ZIP CODE 116: 78259

III. ENVIRONMENTAL COMPLIANCE ADMINISTRATOR

CONTACT NAME 117: TERESA A. MILES		CONTACT PHONE 118: 562-496-6850
CONTACT MAILING ADDRESS 119: 111 W OCEAN DR., SUITE 1600		
CITY 120: LONG BEACH	STATE 121: CA	ZIP CODE 122: 90802

IV. EMERGENCY CONTACTS

PRIMARY	SECONDARY
NAME 123: TERESA A. MILES	NAME 128: SOLVONE
TITLE 124: ENVIRONMENTAL COMPLIANCE ADMIN.	TITLE 129: SOLVONE
BUSINESS PHONE 125: 562-495-6850	BUSINESS PHONE 130: 877-989-5020
24-HOUR PHONE 126: 562-305-8226	24-HOUR PHONE 131: 877-989-5020
PAGER # 127:	PAGER # 132:
E-MAIL ADDRESS (if any) 133b: TERESA.A.MILES@TSOCORP.COM	E-MAIL ADDRESS (if any) 133b:

V. ADDITIONAL LOCALLY COLLECTED INFORMATION

FEDERAL TAX IDENTIFICATION NUMBER 76-0489496	133c	NO. OF EMPLOYEES 6-10 133d
NAME, POSITION, AND DATE OF BIRTH		BUSINESS CODE 133e
DRIVER'S LICENSE NUMBER AND STATE		

MAILING/ BILLING INFORMATION

ADDRESS 133f	CITY 133g	STATE 133h	ZIP CODE 133i
TESORO REFINING & MARKETING COMPANY LLC			
19100 RIDGEWOOD PKWY, MS: TX1-022	SAN ANTONIO	TX	78259

Certification: Based on my inquiry of those individuals responsible for obtaining the information, I certify under penalty of law that I have personally examined and am familiar with the information submitted and believe the information is true, accurate, and complete.

SIGNATURE OF OWNER/OPERATOR OR DESIGNATED REPRESENTATIVE	DATE 5/7/12	NAME OF DOCUMENT PREPARER 135: BELSHIRE ENVIRONMENTAL SERVICES
NAME OF SIGNER (print) 136: TERESA A. MILES		TITLE OF SIGNER 137: ENVIRONMENTAL COMPLIANCE ADMINISTRATOR

OFFICIAL USE ONLY	UP Form	HW	HM	ARP	APST	UST	TP	CUPA	PA

INSPECTOR	DISTRICT	DATE OF INSP.	DIVISION	BATTALION	STATION

UNIFIED PROGRAM (UP) FORM
BUSINESS ACTIVITIES

I. FACILITY IDENTIFICATION

FACILITY ID #	EPA ID # (Hazardous Waste Only) 2
19-011-056865	CAL000373909

BUSINESS NAME (Same as Facility Name of DBA-Doing Business As) 3

TESORO (USA) 63251

II. ACTIVITIES DECLARATION

NOTE: If you check YES to any part of this list, please submit the Business Owner/Operator Identification page.

Does your facility...	If Yes, please complete these pages of the UP FORM....	
A. HAZARDOUS MATERIALS		
Have on site (for any purpose) hazardous materials at or above 55 gallons for liquids, 500 pounds for solids, or 200 cubic feet for compressed gases (include liquids in ASTs and USTs); or the applicable Federal threshold quantity for an extremely hazardous substance specified in 40 CFR Part 355, Appendix A or B; or handle radiological materials in quantities for which an emergency plan is required pursuant to 10 CFR Parts 30, 40 or 70?	☒ YES ☐ NO 4	HAZARDOUS MATERIALS INVENTORY – CHEMICAL DESCRIPTION CONSOLIDATED CONTINGENCY PLAN (Section I and Site Map(s)) TRAINING PLAN
B. UNDERGROUND STORAGE TANKS (USTs)		
1. Own or operate underground storage tanks?	☒ YES ☐ NO 5	UST FACILITY UST TANK (one page per tank)
2. Intend to upgrade existing or install new USTs?	☐ YES ☒ NO 6	UST FACILITY UST TANK (one per tank) UST INSTALLATION - CERTIFICATE OF COMPLIANCE (one page per tank)
3. Need to report closing a UST?	☐ YES ☒ NO 7	UST TANK (closure portion –one page per tank)
C. ABOVE GROUND PETROLEUM STORAGE TANKS (APSTs) Own or operate APSTs above this threshold: ---the total capacity for the facility is greater than 1,320 gallons?	☐ YES ☒ NO 8	CONSOLIDATED CONTINGENCY PLAN (Section I and Site Map(s))
D. HAZARDOUS WASTE		
1. Generate hazardous waste?	☒ YES ☐ NO 9	EPA ID NUMBER – provide at the top of this page. As a generator, answer YES to Item E2b and complete Waste Generator Form.
2. Recycle more than 100 kg/month of excluded or exempted recyclable materials (per HSC 25143.2)?	☐ YES ☒ NO 10	RECYCLABLE MATERIALS REPORT
3. Treat hazardous waste on site?	☐ YES ☒ NO 11	ONSITE HAZARDOUS WASTE TREATMENT – FACILITY ONSITE HAZARDOUS WASTE TREATMENT – UNIT (one page per unit)
4. Treatment subject to financial assurance requirements (for Permit by Rule and Conditional Authorization)?	☐ YES ☒ NO 12	CERTIFICATION OF FINANCIAL ASSURANCE
5. Consolidate hazardous waste generated at a remote site?	☐ YES ☒ NO 13	REMOTE WASTE / CONSOLIDATION SITE ANNUAL NOTIFICATION
6. Need to report the closure/removal of a tank that was classified as hazardous waste and cleaned onsite?	☐ YES ☒ NO 14	HAZARDOUS WASTE TANK CLOSURE CERTIFICATION
E. LOCAL REQUIREMENTS 15		
1. REGULATED SUBSTANCES		
Have Regulated Substances (RS) including Extremely Hazardous Substances (EHS) stored on site at greater than the threshold planning quantities established by the California Accidental Release Program (Cal ARP)?	☐ YES ☒ NO 15a	In addition to Hazardous Materials requirements, complete: Regulated Substance Registration Risk Management Plan (when required)
2. OTHER REQUIREMENTS		
a. Have hazardous materials stored on site at or above a threshold amount established by a CUPA's or PA's local ordinance?	☐ YES ☒ NO 15b	Consult local CUPA or PA for added reporting requirements.
b. Required by a CUPA or PA to provide other information?	☐ YES ☒ NO 15c	Waste Generator Form (LA County)

OFFICIAL USE ONLY	UP Form	HW	HM	ARP	AST	UST	TP	CUPA	PA

PCTIFICT 010092-056865

G. Scott Spendlove
Senior Vice President, Chief Financial Officer

TESORO

Tesoro Corporation
19100 Ridgewood Parkway
San Antonio, TX 78259
210 626 4692
210 745 4468 Fax

LETTER FROM CHIEF FINANCIAL OFFICER

I am the Senior Vice President, Chief Financial Officer of TESORO CORPORATION, 19100 Ridgewood Parkway, San Antonio, Texas 78259. This letter is in support of the use of guarantee to demonstrate financial responsibility for taking corrective action and compensating third parties for bodily injury and property damage caused by sudden accidental releases and non-sudden accidental releases in the amount of at least $1,000,000.00 per occurrence and $2,000,000.00 annual aggregate arising from operating underground storage tanks.

Underground storage tanks at the following facilities are assured by this financial test or a financial test under an authorized State program by this guarantor: (see Schedule A, which is attached to and incorporated in this letter by reference).

A financial test is also used by this guarantor to demonstrate evidence of financial responsibility in the following amounts under other Environmental Protection Agency (EPA) regulation or state programs authorized by EPA under 40 Code of Regulations (CFR) parts 271 and 145:

EPA REGULATIONS	AMOUNT
Closure (§§264.143 and 265.143)	$ 3,326,000
Post-Closure Care (§§264.145 and 265.145)	$ 3,769,000
Liability Coverage (§§264.147 and 265.147)	$ 8,000,000
Corrective Action (§§264.101(b))	$ 14,409,000
Plugging and Abandonment ((§144.63)	$-
Closure	$-
Post-Closure Care	$-
Liability Coverage	$-
Corrective Action	$-
Plugging and Abandonment	$-
TOTAL	**$ 29,504,000**

This guarantor has not received an adverse opinion, a disclaimer of opinion, or a "going concern" qualification from an independent auditor on its financial statements for the latest completed fiscal year. The fiscal year of this firm ends on December 31. The figures for the following items marked

with an asterisk are derived from this firm's independently audited, year-end financial statements for the latest completed fiscal year, ended December 31, 2011.

3	*Sum of lines 1 & 2*	**$ 10,000,000**
4*	Total tangible assets	$ 9,631,000,000
5*	Total liabilities (if any of the amount reported on line 3 is included in total liabilities you may deduct that amount from this line and add that amount to line 6).	$ 5,914,000,000
6*	*Tangible net worth (subtract line 5 from line 4)*	**$ 3,717,000,000**
7	Is line 6 at least $10 million?	Yes
8	Is line 6 at least 10 times line 3?	Yes
9	Have financial statements for the latest fiscal year been filed with the Securities and Exchange Commission (SEC)?	Yes
10	Have financial statements for the latest fiscal year been filed with the Energy Information Administration (EIA)?	No
11	Have financial statements for the latest fiscal year been filed with the Rural Electrification Administration (REA)?	No
12	Has financial information been provided to Dun and Bradstreet and has Dun and Bradstreet provided a financial strength rating of 4A or 5A (Answer "yes" only if both criteria have been met).	Yes

I hereby certify that the wording of this letter is identical to the wording specified in 40 CFR part 280.95(d) as such regulations were constituted on the date shown immediately below.

Date: March 29, 2012

G. Scott Spendlove
Senior Vice President, Chief Financial Officer

State of California
State Water Resources Control Board
Division of Financial Assistance
P.O. Box 944212
Sacramento, CA 94244-2121
(Instructions on reverse side)

For State Use Only

CERTIFICATION OF FINANCIAL RESPONSIBILITY

FOR UNDERGROUND STORAGE TANKS CONTAINING PETROLEUM

A. I am required to demonstrate Financial Responsibility in the required amounts as specified in California Code of Regulations (CCR), Title 23, Division 3, Chapter 18, Section 2807,

☐ 500,000 dollars per occurrence
or
☒ 1 million dollars per occurrence

AND

☐ 1 million dollars annual aggregate
or
☒ 2 million dollars annual aggregate

B. Robert C. Donovan *hereby certifies that it is in compliance with the requirements of Section 2807,*
(Name of Tank Owner or Operator)
California Code of Regulations, Title 23, Division 3, Chapter 18, Article 3, Section 2807.
The mechanisms used to demonstrate financial responsibility as required by Section 2807 are as follows:

C. Mechanism Type	Name and Address of Issuer	Mechanism Number	Coverage Amount	Coverage Period	Corrective Action	Third Party Comp
Financial Test of Self Insurance	Tesoro Corporation 9100 Ridgewood Pkwy San Antonio, Texas 78259	N/A	$1 million per occurance, $2 million annual aggregate	Annual	Yes	Yes

Note: Please see "Exhibit A" (attached) for listing of underground storage tank sites.

Note: If you are using the State Fund as any part of your demonstration of financial responsibility, your execution and submission of this certification also certifies that you are in compliance and shall maintain compliance with all conditions for participation in the Fund. See instructions.

D. Facility Name	Facility Address
Facility Name	Facility Address
Facility Name	Facility Address
E. Signature of Tank Owner or Operator: Robert C. Donovan — Date: 3/26/12	Name and Title of Tank Owner or Operator: Robert C. Donovan, VP, Environmental - Marketing + Logistics
Signture of Witness or Notary: Michelle A. Straus — Date: 3/26/12	Name of Witness or Notary: MICHELLE A STRAUS, NOTARY PUBLIC IN AND FOR STATE OF WASHINGTON

CFR (Revised 11/08) **FILE: Original - Local Agency** **Copies - Facility/Site(s)**

Schedule A - California
Tesoro Refining and Marketing Company

Tesoro #	Street Address	City	Zip	# Tanks
62543	1990 West Whittier Blvd	La Habra	90631	2
62544	204 East Sepulveda Blvd	Carson	90745	2
62545	2211 West Malvern Ave	Fullerton	92833	2
62546	935 S. China Lake Blvd.	Ridgecrest	93555	2
62547	38755 N. Tierra Subida Ave.	Palmdale	93550	2
62548	785 S. Tucker Road	Tehachapi	93561	2
62549	8808 Foothill Blvd.	Rancho Cucamonga	91730	2
62550	39224 Winchester Road	Murrieta	92563	2
64047	1711 E. Avenue J	Lancaster	93535	3
64048	37120 E. 47th Street	Palmdale	93552	3
TOTALS	SITES:	10	TANKS:	22

"Exhibit A Supplement, New *or Pending* Sites in Los Angeles County to be Leased by Tesoro Refining and Marketing Company in 2012."				
Tesoro #	Street Address	City	Zip	Tanks
62544	204 East Sepulveda Blvd	Carson	90745	2
62547	38755 N. Tierra Subida Ave.	Palmdale	93550	2
64047	1711 E. Avenue J	Lancaster	93535	3
64048	37120 E. 47th Street	Palmdale	93552	3
63005	998 E. Anaheim St.	Long Beach	90813	3
63009	3831 E. Florence Ave.	Bell	90201	3
63010	1700 W. Whittier Blvd.	Montebello	90640	3
63012	3302 Del Mar Ave.	Rosemead	91770	3
63013	3680 San Fernando Rd.	Glendale	91204	3
63016	6800 Lankershim Blvd.	North Hollywood	91605	3
63017	1108 Grand Ave.	Covina	91724	3
63018	1049 E. Garvey Ave.	Monterey Park	91754	3
63020	10801 Santa Monica Blvd.	Los Angeles	90025	2
63022	6601 Florence Ave.	Bell Gardens	90201	3
63023	3100 Los Coyotes Blvd.	Long Beach	90808	3
63024	2800 E. Foothill Blvd.	Pasadena	91107	3
63028	1818 Hacienda Blvd.	La Puente	91744	4
63030	3541 E. Cesar Chavez Ave.	East Los Angeles	90063	3
63033	1800 E. Rosecrans Ave.	Compton	90220	3
63034	7352 E. Rosecrans Ave.	Paramount	90723	2
63037	5175 Melrose Ave.	Los Angeles	90038	3
63046	10601 W. Magnolia Blvd.	North Hollywood	91601	2
63056	10050 Laurel Canyon Blvd.	Pacoima	91331	2
63066	12731 Crenshaw Blvd.	Hawthorne	90250	3
63070	2214 N. Broadway	Los Angeles	90031	3
63071	14360 Francisquito Ave.	La Puente	91744	4
63072	2698 E. South St.	N. Long Beach	90805	2
63073	23900 Avalon Blvd.	Carson	90745	3
63081	1510 S. Garey Ave.	Pomona	91766	2
63082	1025 W. Anaheim St.	Wilmington	90744	4
63090	16851 Sherman Way	Van Nuys	91406	2
63093	103 Alosta Ave.	Glendora	91740	2
63130	600 E. Rosecrans Ave.	Los Angeles	90059	2
63133	8606 Reseda Blvd.	Reseda	91335	2
63136	6757 Laurel Canyon Blvd.	North Hollywood	91606	2
63142	20055 Van Owen St.	Canoga Park	91306	4
63143	8863 Lakewood Blvd.	Downey	90240	3
63149	8600 Woodman Ave.	Pacoima	91331	3
63180	2505 Towne Ave.	Pomona	91767	3
63183	5025 W. Sunset Blvd.	Los Angeles	90027	4
63184	1706 Gaffey St.	San Pedro	90731	2
63191	11890 S. Hawthorne Blvd.	Hawthorne	90250	3
63199	11259 S. Vermont Ave.	Los Angeles	90006	3
63213	29145 Heathercliff Rd.	Malibu	90265	4
63218	10259 Topanga Cnyn Blvd.	Chatsworth	91311	3
63221	22406 Ventura Blvd.	Woodland Hills	91364	3
63230	12957 Van Nuys Blvd.	Pacoima	91331	4
63233	14104 Vanowen St.	Van Nuys	91405	3
63234	6810 Sepulveda Blvd.	Los Angeles	90045	3
63236	12500 Ventura Blvd.	Studio City	91604	3
63244	7564 Santa Monica Blvd.	W. Hollywood	90046	4

"Exhibit A Supplement, New *or Pending* Sites in Los Angeles County to be Leased by Tesoro Refining and Marketing Company in 2012."				
Tesoro #	**Street Address**	**City**	**Zip**	**Tanks**
63248	2555 Lincoln Blvd.	Santa Monica	90405	3
63251	4130 W. Century Blvd.	Inglewood	90304	2
63252	1405 Century Blvd.	Los Angeles	90047	3
63254	5230 W. Rosecrans Ave.	Hawthorne	90250	2
63256	4015 Redondo Beach Blvd.	Lawndale	90260	3
63257	16515 Hawthorne Blvd.	Lawndale	90260	3
63259	4925 Torrance Blvd.	Torrance	90503	3
63260	1890 Pacific Coast Hwy.	Redondo Beach	90277	3
63261	22620 Western Ave.	Torrance	90501	3
63264	302 S. Pacific Ave.	San Pedro	90731	3
63270	11025 Paramount Ave.	Downey	90240	2
63272	9853 Long Beach Blvd.	South Gate	90280	4
63273	2581 E. Slauson Ave.	Huntington Park	90255	3
63279	2251 N. Figueroa St.	Los Angeles	90065	3
63281	1205 S. Alvarado St.	Los Angeles	90006	3
63284	1386 E. Las Tunas Dr.	San Gabriel	91776	2
63286	5756 Whittier Blvd.	Commerce	90022	3
63289	5923 Rosemead Blvd.	Pico Rivera	90660	2
63293	4258 N. Maine Ave.	Baldwin Park	91706	3
63294	15602 San Bernardino Rd.	Covina	91722	3
63306	447 S. Azusa Ave.	La Puente	91744	2
63310	539 E. Foothill Blvd.	Pomona	91767	2
63311	1693 N. Garey Ave.	Pomona	91767	4
63312	2475 S. Garey Ave.	Pomona	91766	2
63600	13352 E. Imperial Hwy.	Santa Fe Springs	90670	2
TOTALS	**SITES:**	**72**	**TANKS:**	**205**

010092-056865 PCE/csDD

Owner Statements of Designated Underground Storage Tank (UST) Operator and Understanding of and Compliance with UST Requirements

Facility Name: **TESORO 63251**	Facility ID: **63251**
Facility Address: **4130 W. CENTURY BLVD. INGLEWOOD, CA 90304** JUN 19 2013 PST	Reason for Submitting this Form (Check One) ■ Change of Designated Operator ☐ Updated Certificate Expiration Date
Facility Phone #:	

Designated UST Operator(s) for this Facility

PRIMARY

Designated Operator's Name: **Noah Henning**	Relation to the UST Facility (Check One)
Business Name (If different from above): **Belshire Environmental Services, Inc.**	☐ Owner ☐ Operator ☐ Employee
Designated Operator's Phone #: **(949) 460-5200**	☐ Service Technician ■ Third-Party
International Code Council Certification #: **8013041-UC**	Expiration Date: **5/7/2014**

ALTERNATE 1

Designated Operator's Name: *refer to backup document*	Relation to the UST Facility (Check One)
Business Name (If different from above): *refer to backup document*	☐ Owner ☐ Operator ☐ Employee
Designated Operator's Phone #: *refer to backup document*	☐ Service Technician ■ Third-Party
International Code Council Certification #: *refer to backup document*	Expiration Date: *refer to backup document*

ALTERNATE 2

Designated Operator's Name: *refer to backup document*	Relation to the UST Facility (Check One)
Business Name (If different from above): *refer to backup document*	☐ Owner ☐ Operator ☐ Employee
Designated Operator's Phone #: *refer to backup document*	☐ Service Technician ■ Third-Party
International Code Council Certification #: *refer to backup document*	Expiration Date: *refer to backup document*

C 7152 95

I certify that, for the facility indicated at the top of this page, the individual(s) listed above will serve as Designated UST Operator(s). The individual(s) will conduct and document monthly facility inspections and annual facility employee training, in accordance with California Code of Regulations, title 23, section 2715(c) - (f).

Furthermore, I understand and am in compliance with the requirements (statutes, regulations, and local ordinances) applicable to underground storage tanks.

Name of Tank Owner (print): **Teresa Miles, Tesoro Refining & Marketing Company LLC**

Signature of Tank Owner: 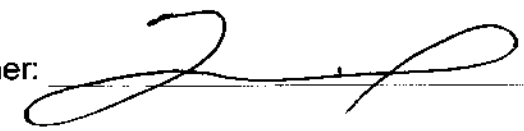

Date: 5/18/12 Owner's Phone #: **(562) 495-6850**

NOTE: 1) SUBMIT THIS COMPLETED FORM TO THE LOCAL AGENCY (NOT THE STATE WATER RESOURCES CONTROL BOARD) BY JANUARY 1, 2005. THE LOCAL AGENCY LIST IS AVAILABLE AT: www.waterboards.ca.gov/ust/contacts/cupa_agys.html.

2) NOTIFY THE LOCAL AGENCY OF ANY CHANGES TO THIS INFORMATION WITHIN 30 DAYS OF THE CHANGE.

belshire
environmental services, inc.
25971 Towne Centre Drive, Foothill Ranch, CA 92610

Designated Operator Alternate List

Name	ICC Cert #	Expiration	Phone
Jhustin Abeleda	8036229-UC	9/24/2013	(949) 460-5200
Jeffrey Badders	5252456-UC	10/7/2013	(949) 460-5200
Fredy Barrita	8158278-UC	5/9/2014	(949) 460-5200
Oliver Cruz	5244318-UC	9/8/2012	(949) 460-5200
Andy DeGregorio	8019630-UC	10/4/2012	(949) 460-5200
Jesse Diaz	5320089-UC	8/23/2013	(949) 460-5200
Ricky Diaz	8102023-UC	2/15/2013	(949) 460-5200
Jackie Dougherty	5234433-UC	7/14/2012	(949) 460-5200
Justin Downs	8021990-UC	12/7/2012	(949) 460-5200
Glenda Esteban	8018547-UC	9/8/2012	(949) 460-5200
Cheron Flores	8019649-UC	10/8/2012	(949) 460-5200
Grasiela Gama	8022001-UC	12/14/2012	(949) 460-5200
Angelo Georgetti	8027546-UC	3/22/2013	(949) 460-5200
Kris Gondrez	8115255-UC	5/26/2013	(949) 460-5200
Noah Henning	8013041-UC	5/7/2014	(949) 460-5200
Michael Holkko	8025470-UC	1/10/2014	(949) 460-5200
Kevin Hom	8142199-UC	1/6/2014	(949) 460-5200
Richie LeClair	8155188-UC	4/17/2014	(949) 460-5200
Santi Luangpraseut	8057544-UC	2/1/2014	(949) 460-5200
Andrew Marvin	8146893-UC	2/16/2014	(949) 460-5200
Jack Nestler	8079218-UC	8/31/2012	(949) 460-5200
Cory Nicholson	8020120-UC	10/8/2012	(949) 460-5200
Chukwuemeka Odunze	8105942-UC	3/18/2013	(949) 460-5200
Clarinda Olson	5244506-UC	2/2/2013	(949) 460-5200
Cristina Pena	8010939-UC	5/7/2014	(949) 460-5200
Spencer Platler	8014664-UC	6/16/2012	(949) 460-5200
Douglas Shearer	5240897-UC	7/14/2012	(949) 460-5200
Roman Shekhter	8035361-UC	8/16/2013	(949) 460-5200
Jonathan Shisler	8146894-UC	2/16/2014	(949) 460-5200
Greg Vierra	5317332-UC	7/19/2013	(949) 460-5200

0100912-056865

UNIFIED PROGRAM CONSOLIDATED FORM
UNDERGROUND STORAGE TANK
MONITORING PLAN – (Page 1 of 2)

P6 T/LTMP

TYPE OF ACTION ☐ 1. NEW PLAN ☒ 2. CHANGE OF INFORMATION 490-1

PLAN TYPE (Check one item only) ☒ 1. MONITORING IS IDENTICAL FOR ALL USTs AT THIS FACILITY. P5 490-2
☐ 2. THIS PLAN COVERS ONLY THE FOLLOWING UST SYSTEM(S): _____

I. FACILITY INFORMATION

FACILITY ID # (*Agency Use Only*) 19-019-056865 1

BUSINESS NAME (Same as FACILITY NAME) **TESORO (USA) 63251** 3

BUSINESS SITE ADDRESS **4130 W CENTURY BLVD** 103. CITY **INGLEWOOD** 104.

II. EQUIPMENT TESTING AND PREVENTIVE MAINTENANCE

Testing, preventive maintenance, and calibration of monitoring equipment (e.g., sensors, probes, line leak detectors, etc.) must be performed at the frequency specified by the equipment manufacturers' instructions, or annually, whichever is more frequent, and that such work must be performed by qualified personnel. (23 CCR §2632, 2634, 2638, 2641)

MONITORING EQUIPMENT IS SERVICED ☒ 1. ANNUALLY ☐ 99. OTHER (Specify): 490-3a 490-3b

III. MONITORING LOCATIONS

☒ **1. NEW SITE PLOT PLAN/MAP SUBMITTED WITH THIS PLAN.** ☐ **2. SITE PLOT PLAN/MAP PREVIOUSLY SUBMITTED. (23 CCR §2632, 2634)** 490-4

IV. TANK MONITORING IS PERFORMED USING THE FOLLOWING METHOD(S):

☒ **1. CONTINUOUS ELECTRONIC TANK MONITORING OF ANNULAR (INTERSTITIAL) SPACE(S) OR SECONDARY CONTAINMENT VAULT(S) WITH AUDIBLE AND VISUAL ALARMS. (23 CCR §2632, 2634)** 490-5

SECONDARY CONTAINMENT IS: ☒ a. DRY ☐ b. LIQUID FILLED ☐ c. PRESSURIZED ☐ d. UNDER VACUUM 490-6

PANEL MANUFACTURER: **VEEDER ROOT** 490-7 MODEL #: **TLS-350** 490-8

LEAK SENSOR MANUFACTURER: **VEEDER ROOT** 490-9 MODEL #(S): **794390-409** 490-10

☐ **2. AUTOMATIC TANK GAUGING (ATG) SYSTEM USED TO MONITOR SINGLE WALL TANK(S). (23 CCR §2643)** 490-11

PANEL MANUFACTURER: 490-12 MODEL #: 490-13

IN-TANK PROBE MANUFACTURER: 490-14 MODEL #(S): 490-15

LEAK TEST FREQUENCY: ☐ a. CONTINUOUS ☐ b. DAILY/NIGHTLY ☐ c. WEEKLY 490-16
☐ d. MONTHLY ☐ e. OTHER (Specify): _____ 490-17

PROGRAMMED TESTS: ☐ a. 0.1 g.p.h. ☐ b. 0.2 g.p.h. ☐ c. OTHER (Specify): _____ 490-18 490-19

☐ **3. MONTHLY STATISTICAL INVENTORY RECONCILIATION (23 CCR §2646.1):** 490-20

☐ **4. WEEKLY MANUAL TANK GAUGING (MTG) (23 CCR §2645).** TESTING PERIOD: ☐ a. 36 HOURS ☐ b. 60 HOURS 490-21 490-22

☐ **5. TANK INTEGRITY TESTING (23 CCR §2643.1):** 490-23
TEST FREQUENCY: ☐ a. ANNUALLY ☐ b. BIENNIALLY ☐ c. OTHER (Specify): 490-24 490-25

☐ 99. **OTHER** (Specify): 490-26 490-27

V. PIPE MONITORING IS PERFORMED USING THE FOLLOWING METHOD(S) (Check all that apply)

☒ **1. CONTINUOUS MONITORING OF PIPE/ PIPING SUMP(S) AND OTHER SECONDARY CONTAINMENT WITH AUDIBLE AND VISUAL ALARMS. (23 CCR §2636)** 490-28

SECONDARY CONTAINMENT IS: ☒a. DRY ☐b. LIQUID FILLED ☐c. PRESSURIZED ☐d. UNDER VACUUM 490-29

PANEL MANUFACTURER: **VEEDER ROOT** 490-30 MODEL #: **TLS-350** 490-31

LEAK SENSOR MANUFACTURER: **VEEDER ROOT** 490-32 MODEL #(S): **794380-208** 490-33

PIPING LEAK ALARM TRIGGERS AUTOMATIC PUMP (i.e., TURBINE) SHUTDOWN. ☒ a. YES ☐ b. NO 490-34

FAILURE/DISCONNECTION OF THE MONITORING SYSTEM TRIGGERS AUTOMATIC PUMP SHUTDOWN. ☒ a. YES ☐ b. NO 490-35

☐ **2. MECHANICAL LINE LEAK DETECTOR (MLLD) THAT ROUTINELY PERFORMS 3.0 g.p.h. LEAK TESTS AND RESTRICTS OR SHUTS OFF PRODUCT FLOW WHEN A LEAK IS DETECTED (23 CCR §2636)** 490-36

MLLD MANUFACTURER(S): 490-37 MODEL #(S): 490-38

☒ **3. ELECTRONIC LINE LEAK DETECTOR (ELLD) THAT ROUTINELY PERFORMS 3.0 g.p.h. LEAK TESTS (23 CCR §2636)** 490-39

ELLD MANUFACTURER(S): **RED JACKET** 490-40 MODEL #(S): **CPT** 490-41

PROGRAMMED IN LINE LEAK TEST: ☐ 1. MINIMUM MONTHLY 0.2 g.p.h. ☐ 2. MINIMUM ANNUAL 0.1 g.p.h. 490-42

ELLD DETECTION OF A PIPING LEAK TRIGGERS AUTOMATIC PUMP SHUTDOWN. ☒ a. YES ☐ b. NO 490-43

ELLD FAILURE/DISCONNECTION TRIGGERS AUTOMATIC PUMP SHUTDOWN. ☒ a. YES ☐ b. NO 490-44

☐ **4. PIPE INTEGRITY TESTING** 490-45
TEST FREQUENCY ☐ a. ANNUALLY ☐ b. EVERY 3 YEARS ☐ c. OTHER (Specify) 490-46 490-47

☐ **5. VISUAL PIPE MONITORING.** 490-48
FREQUENCY ☐ a. DAILY ☐ b. WEEKLY ☐ c. MIN MONTHLY & EACH TIME SYSTEM OPERATED* 490-49
* Allowed for monitoring of unburied emergency generator fuel piping only per HSC §25281.5(b)(3)

☐ **6. SUCTION PIPING MEETS EXEMPTION CRITERIA [23 CCR §2636(a)(3)].** 490-50

☐ **7. NO REGULATED PIPING PER HEALTH AND SAFETY CODE, DIVISION 20, CHAPTER 6.7 IS CONNECTED TO THE TANK SYSTEM** 490-51

☐ 99. **OTHER** (Specify) 490-52 490-53

C715333

UNIFIED PROGRAM CONSOLIDATED FORM
UNDERGROUND STORAGE TANK
MONITORING PLAN (Page 2 of 2)

VI. UNDER DISPENSER CONTAINMENT (UDC) MONITORING

1. UDC MONITORING IS PERFORMED USING THE FOLLOWING METHOD 490-54a 490-54b

☒ 1. CONTINUOUS ELECTRONIC MONITORING ☐ 2. FLOAT AND CHAIN ASSEMBLY ☐ 3. ELECTRONIC STAND-ALONE
☐ 4. NO DISPENSERS ☐ 99. OTHER (Specify):

PANEL MANUFACTURER: **VEEDER ROOT** 490-55	MODEL #: **TLS-350**	490-56.
LEAK SENSOR MANUFACTURER: **VEEDER ROOT** 490-57	MODEL #(S): **330212-001**	490-58

DETECTION OF A LEAK INTO THE UDC TRIGGERS AUDIBLE AND VISUAL ALARMS	☒ a. YES	☐ b. NO	490-59
UDC LEAK ALARM TRIGGERS AUTOMATIC PUMP SHUTDOWN	☒ a. YES	☐ b. NO	490-60.
FAILURE / DISCONNECTION OF UDC MONITORING SYSTEM TRIGGERS AUTOMATIC PUMP SHUTDOWN.	☒ a. YES	☐ b. NO	490-61
UDC MONITORING STOPS THE FLOW OF PRODUCT AT THE DISPENSER.	☒ a. YES	☐ b. NO	490-62

2. UDC CONSTRUCTION IS ☒ 1. SINGLE-WALLED ☐ 2. DOUBLE-WALLED 490-63

IF DOUBLE WALLED: 490-64a
UDC INTERSTITIAL SPACE IS MONITORED BY: ☐ 1. LIQUID ☐ 2. PRESSURE ☐ 3. VACUUM

A LEAK WITHIN THE SECONDARY CONTAINMENT OF THE UDC TRIGGERS AUDIBLE AND VISUAL ALARMS ☐ a. YES ☐ b. NO 490-64b

VII. PERIODIC SYSTEM TESTING

☐ 1. **ELD TESTING**: THIS FACILITY HAS BEEN NOTIFIED BY THE STATE WATER RESOURCES CONTROL BOARD THAT ENHANCED LEAK DETECTION (ELD) MUST BE PERFORMED. PERIODIC ELD IS PERFORMED EVERY 36 MONTHS AS REQUIRED. (23 CCR §2644.1) 490-65.

☒ 2. **SECONDARY CONTAINMENT COMPONENTS ARE TESTED EVERY 36 MONTHS.** 490-66

☒ 3. **SPILL BUCKETS ARE TESTED ANNUALLY.** 490-67

VIII. RECORDKEEPING

The following monitoring/maintenance records are kept for this facility:

☒ Alarm logs 490-68a ☐ Visual Inspection Records 490-68b ☐ Tank integrity testing results 490-68c
☐ SIR testing results (and supporting documentation records). 490-68d ☐ Tank gauging results (and supporting documentation records). 490-68e
☐ ATG Testing results (and supporting documentation records). 490-68f ☐ Corrosion Protection 60-day logs 490-68g
☒ Equipment maintenance and calibration records. 490-68h

IX. TRAINING

☒ Personnel with UST monitoring responsibilities are familiar with all of the following documents relevant to their job duties. 490-69a

REFERENCE DOCUMENTS MAINTAINED AT FACILITY☐ (Check all that apply)

☒ THIS UNDERGROUND STORAGE TANK MONITORING PLAN (Required) 490-69b
☒ OPERATING MANUALS FOR ELECTRONIC MONITORING EQUIPMENT (Required) 490-69c
☐ CALIFORNIA UNDERGROUND STORAGE TANK REGULATIONS 490-69d
☐ CALIFORNIA UNDERGROUND STORAGE TANK LAW 490-69e
☐ STATE WATER RESOURCES CONTROL BOARD (SWRCB) PUBLICATION: "HANDBOOK FOR TANK OWNERS - MANUAL AND STATISTICAL INVENTORY RECONCILIATION" 490-69f
☐ SWRCB PUBLICATION: "UNDERSTANDING AUTOMATIC TANK GAUGING SYSTEMS" 490-69g
☐ OTHER (Specify): M69h, M69i

☒ This facility has a "Designated UST Operator" who has passed the California UST System Operator Exam administered by the International Code Council (ICC). The "Designated UST Operator" will train facility employees in the proper operation and maintenance of the UST systems annually, and within 30 days of hire. This training will include, but is not limited to, the following:

- Operation of the UST systems in a manner consistent with the facility's best management practices
- The facility employee's role with regard to the monitoring equipment as specified in this UST Monitoring Plan
- The facility employee's role with regard to spills and overfills as specified in the UST Response Plan
- Names of contact person(s) for emergencies and monitoring alarms. 490-70

X. COMMENTS/ADDITIONAL INFORMATION

Provide additional comments here or indicate how many pages with additional information on specific monitoring procedures are attached to this plan. 490-71

***Monitoring systems manually maintained by contracted, licensed pump and tank technicians. Best Management Practices are maintained in the H.S.S.E. Retail Facility Programs Manual (Green Binder).**

XI. PERSONNEL RESPONSIBILITIES

The UST Owner/Operator is responsible for ensuring that: 1) the daily/routine UST monitoring activities and maintenance of UST leak detection equipment covered by this plan occurs, 2) all conditions that indicate a possible release are investigated, and 3) all monitoring records are maintained properly.
The following person(s) are responsible for performing the monitoring and equipment maintenance:

NAME **BP WEST COAST PRODUCTS LLC** 490-72 TITLE **COMPLIANCE DEPARTMENT** 490-73

The Designated Operator shall perform a monthly visual inspection of the facility, provide a report to the owner/operator, and inform the owner/operator of any conditions that need follow-up action.

XII. OWNER/OPERATOR SIGNATURE

CERTIFICATION: I certify that the information provided herein is true and accurate to the best of my knowledge.

APPLICANT SIGNATURE 490-76 REPRESENTING: ☐ 1. Tank Owner/Operator ☐ 2. Facility Owner/Operator ☒ 3. Authorized Representative of Owner	DATE: 5/7/12 490-77
APPLICANT NAME (print): 490-78 TERESA A. MILES	APPLICANT TITLE: 490-79 ENVIRONMENTAL COMPLIANCE ADMINISTRATOR

UNIFIED PROGRAM CONSOLIDATED FORM
UNDERGROUND STORAGE TANK

RESPONSE PLAN – PAGE 1

(One form per facility)

TYPE OF ACTION ☐ 1. NEW PLAN ☒ 2. CHANGE OF INFORMATION R01.

I. FACILITY INFORMATION

FACILITY ID # *(Agency Use Only)* 19-019-056865

FACILITY NAME R02.
TESORO (USA) 63251

FACILITY SITE ADDRESS R03.
4130 W CENTURY BLVD

CITY R04
INGLEWOOD

II. SPILL CONTROL AND CLEANUP METHODS

This plan addresses unauthorized releases from UST systems and supplements the emergency response plans and procedures in the facility's Hazardous Materials Business Plan.

- If safe to do so, facility personnel will take immediate measures to control or stop any release (e.g., activate pump shut-off, etc.) and, if necessary, safely remove remaining hazardous material from the UST system.
- Any release to secondary containment will be pumped or otherwise removed within a time consistent with the ability of the secondary containment system to contain the hazardous material, but not greater than 30 calendar days, or sooner if required by the local agency. Recovered hazardous materials, unless still suitable for their intended use, will be managed as hazardous waste.
- Absorbent material will be used to contain and clean up manageable spills of hazardous materials. Absorbent material which has become too saturated to be effective or which is no longer intended for will be managed as hazardous waste unless a waste determination in accordance with 22 CCR §66262.11 finds that it is non-hazardous. Used absorbent material, reusable or waste, will be stored in a properly labeled and sealed container. Waste material shall be disposed appropriately.
- Facility personnel will determine whether or not any water removed from secondary containment systems, or from clean-up activity, has been in contact with any hazardous material. If the water is contaminated, it will be managed as hazardous waste. If the water has a petroleum sheen (i.e., rainbow colors), it is contaminated. A thick floating petroleum layer may not necessarily display rainbow colors. Water (hazardous or non-hazardous) from sumps, spill containers, etc. will not be disposed to storm water systems.
- We will review secondary containment systems for possible deterioration if any of the following conditions occur:
  1. Hazardous material in contact with secondary containment is not compatible with the material used for secondary containment;
  2. Secondary containment is prone to damage from any equipment used to remove or clean up hazardous material collected in secondary containment;
  3. Hazardous material, other than the product/waste stored in the primary containment system, is placed inside secondary containment to treat or neutralize released product/waste, and the added material or resulting material from such a combination is not compatible with secondary containment.

III. SPILL CONTROL AND CLEAN-UP EQUIPMENT

PERIODIC MAINTENANCE: Spill control and clean-up equipment kept permanently on-site is listed in the facility's Hazardous Materials Business Plan. This equipment is inspected at least monthly, and after each use, and supplies are replenished as needed. Defective equipment is repaired or replaced as necessary.

EQUIPMENT NOT PERMANENTLY ON-SITE, BUT AVAILABLE FOR USE IF NEEDED: (Complete only if applicable)

EQUIPMENT	LOCATION	AVAILABILITY
R10.	R20.	R30.
R11	R21.	R31
R12.	R22	R32.
R13	R23.	R33.
R14.	R24.	R34.
R15.	R25.	R35.

IV. RESPONSIBLE PERSONS

THE FOLLOWING PERSON(S) IS/ARE RESPONSIBLE FOR AUTHORIZING ANY WORK NECESSARY UNDER THIS RESPONSE PLAN:

NAME	TITLE
R40. TERESA A.MILES	R50. ENVIRONMENTAL COMPLIANCE ADMINISTRATOR
R41.	R51.
R42.	R52.
R43.	R53.

V. MONITORING INDICATORS

IF MONITORING INDICATES A POSSIBLE UNAUTHORIZED RELEASE, STEPS TO VERIFY THE RELEASE WILL BE MADE AS FOLLOWS:
☐ Additional system testing or data collection ☒ Inspection by qualified persons ☐ Recalibration of equipment ☒ Other (specify):

R60.

Site operator will contact SOLVONE at 877-989-5020. A certified, trained pump and tank technician will be dispatched to the site to evaluate and repair alarm condition.

UNIFIED PROGRAM CONSOLIDATED FORM
UNDERGROUND STORAGE TANK

RESPONSE PLAN – PAGE 2

VI. LEAK INTERCEPTION AND DETECTION SYSTEM

This information is required only for motor vehicle fuel UST systems constructed per the Alternate Construction Requirements of 23 CCR §2633, and only if the Leak Interception and Detection System (LIDS) does not meet the volumetric requirements of 23 CCR §2631(d)(1) through (5) (i.e., when accounting for rainfall and backfill material, the secondary containment volume is less than 100% of primary tank volume for a single UST; or in the case of multiple USTs in shared secondary containment, 150% of the largest primary tank volume or 10% of aggregate primary tank volume, whichever is greater).

ATTACH AN ADDITIONAL PAGE TO THIS PLAN CONTAINING THE FOLLOWING INFORMATION:

- The volume of the LIDS in relation to the volume of the primary container;
- The amount of time the LIDS shall provide containment related to the time between detection of an unauthorized release and cleanup of the leaked substance;
- The depth from the bottom of the LIDS to the highest anticipated level of groundwater;
- The nature of the unsaturated soils under the LIDS and their ability to absorb contaminants or to allow movement of contaminants;
- The methods and scheduling for removal of all hazardous substances which may have been discharged from primary containment and are located in the unsaturated soils between the primary containment and groundwater, including the LIDS sump.

VII. REPORTING AND RECORD KEEPING

We will report/record any overfill, spill, or unauthorized release from a UST system as indicated in this plan.

Recordable Releases: Any unauthorized release from primary containment which the UST operator is able to clean up within eight (8) hours after the release was detected or should reasonably have been detected, and which does not escape from secondary containment, does not increase the hazard of fire or explosion, and does not cause any deterioration of secondary containment, must be recorded in the facility's monitoring records. Monitoring records must include:

- The UST operator's name and telephone number;
- A list of the types, quantities, and concentrations of hazardous substances released;
- A description of the actions taken to control and clean up the release;
- The method and location of disposal of the released hazardous substances, and whether a hazardous waste manifest was or will be used;
- A description of actions taken to repair the UST and to prevent future releases;
- A description of the method used to reactivate interstitial monitoring after replacement or repair of primary containment.

Reportable Releases: Any overfill, spill, or unauthorized release which escapes from secondary containment (or primary containment if no secondary containment exists), increases the hazard of fire or explosion, or causes any deterioration of secondary containment, is a reportable release. Reportable releases are also recordable.

Within 24 hours after a reportable release has been detected, or should have been detected, we will notify the local agency administering the UST program of the release, investigate the release, and take immediate measures to stop the release. If necessary, or if required by the local agency, remaining stored product/waste will be removed from the UST to prevent further releases or facilitate corrective action. If an emergency exists, we will notify the State Office of Emergency Services.

Within five (5) working days of a reportable release, we will submit to the local agency a full written report containing all of the following information to the extent that the information is known at the time of filing the report:

- The UST owner's or operator's name and telephone number;
- A list of the types, quantities, and concentrations of hazardous materials released;
- The approximate date of the release;
- The date on which the release was discovered;
- The date on which the release was stopped;
- A description of actions taken to control and/or stop the release;
- A description of corrective and remedial actions, including investigations which were undertaken and will be conducted to determine the nature and extent of soil, ground water or surface water contamination due to the release;
- The method(s) of cleanup implemented to date, proposed cleanup actions, and a schedule for implementing the proposed actions;
- The method(s) and location(s) of disposal of released hazardous materials and any contaminated soils, groundwater, or surface water.
- Copies of any hazardous waste manifests used for off-site transport of hazardous wastes associated with clean-up activity;
- A description of proposed methods for any repair or replacement of UST system primary/secondary containment systems;
- A description of additional actions taken to prevent future releases.

We will follow the reporting procedures described above if any of the following conditions occur:

- A recordable unauthorized release can not be cleaned up or is still under investigation within eight (8) hours of detection;
- Released hazardous substances are discovered at the UST site or in the surrounding area;
- Unusual operating conditions are observed, including erratic behavior of product dispensing equipment, sudden loss of product, or the unexplained presence of water in the tank, unless system equipment is found to be defective and is immediately repaired or replaced, and no leak has occurred;
- Monitoring results from UST system monitoring equipment/methods indicate that a release may have occurred, unless the monitoring equipment is found to be defective and is immediately repaired, recalibrated, or replaced, and additional monitoring does not confirm the initial results.

Record Retention: Monitoring records and written reports of unauthorized releases must be maintained on-site (or off-site at a readily available location, if approved by the local agency) for at least 3 years. Hazardous waste shipping/disposal records (e.g., manifests) must be maintained for at least 3 years from the date of shipment.

VIII. OWNER/OPERATOR SIGNATURE

CERTIFICATION: I certify that the information provided herein is true and accurate to the best of my knowledge.

OWNER/OPERATOR SIGNATURE	DATE R70.
	5/7/12
OWNER/OPERATOR NAME (print) R71.	OWNER/OPERATOR TITLE R72.
TERESA A. MILES	ENVIRONMENTAL COMPLIANCE ADMINISTRATOR

(Agency Use Only) This plan has been reviewed and: ☐ Approved ☐ Approved With Conditions ☐ Disapproved

Local Agency Signature: _____ Date: _____

UST Monitoring Site Plan

BUSINESS NAME: TESORO (USA) 63251			
SITE ADDRESS: 1403 W CENTURY BLVD		CITY: LOS ANGELES	ZIP: 90047
MAP DATE: 10/12/11	SURVEY BY: GK	DRAWN BY: JM	AGENCY FACILITY #:

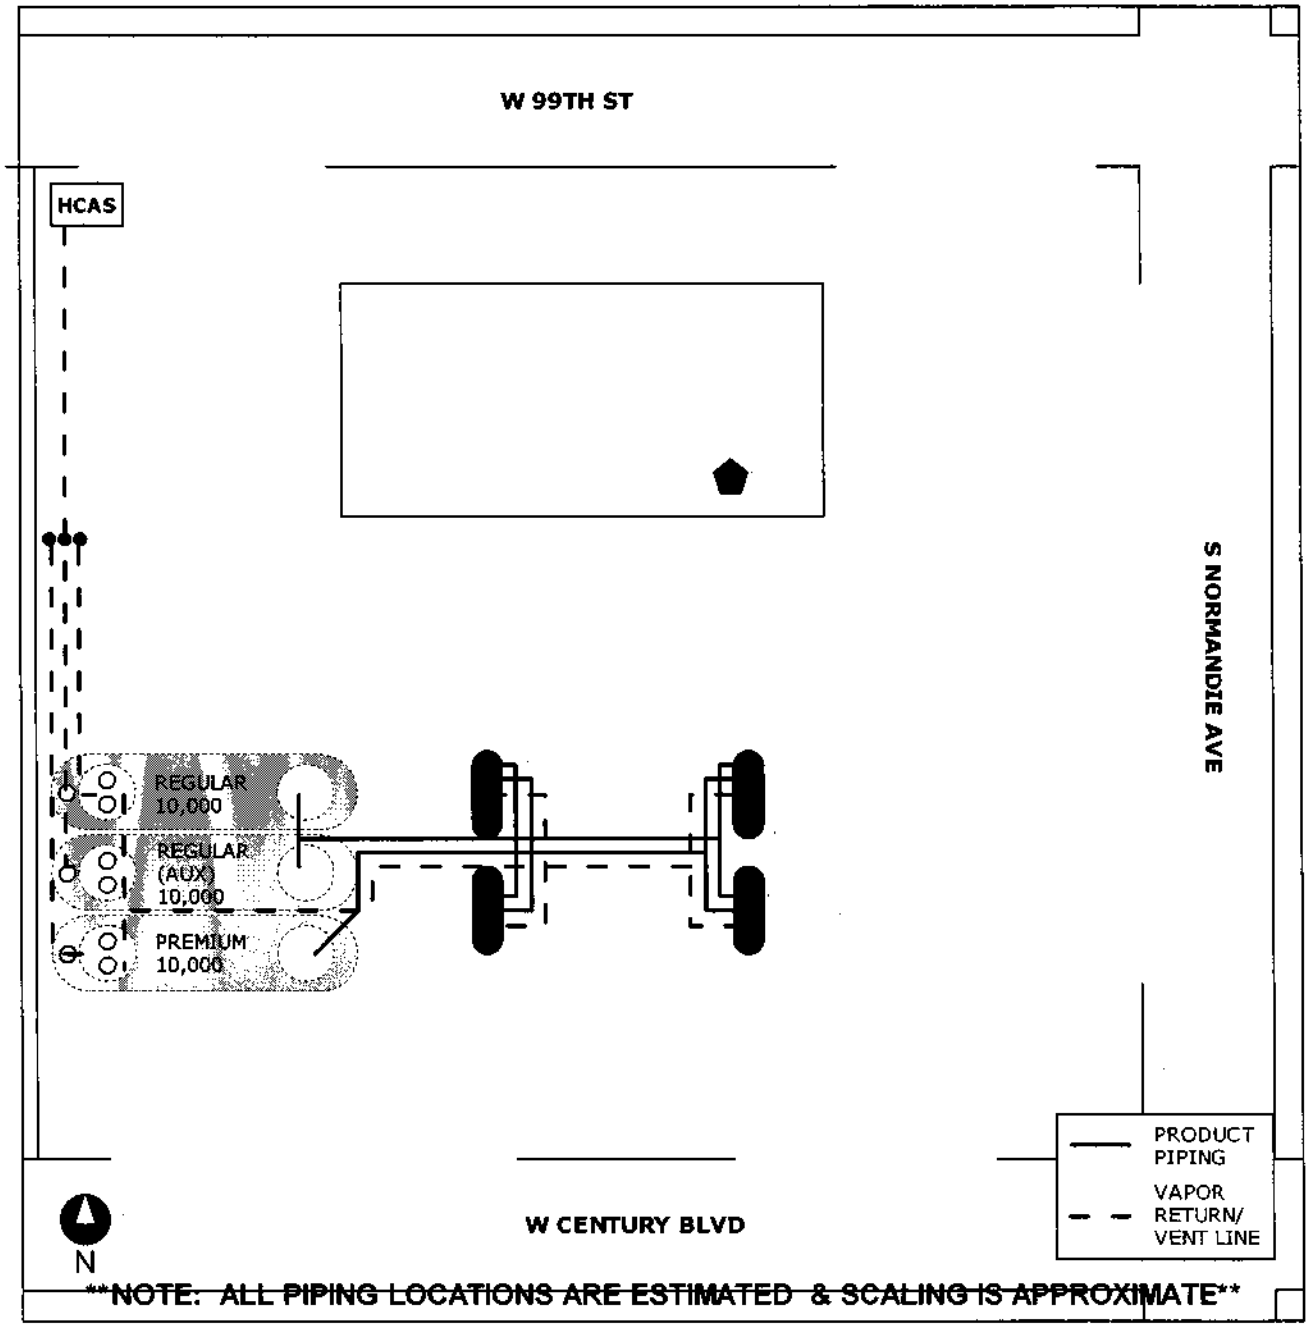

HCAS	CLEAN AIR SEPARATOR
VST	CARBON CANNISTER
●	VENT RISER
MW	MONITORING WELL
●●	VENT BOX
	VENT SUMP

⬟	MONITORING PANEL	VEEDER ROOT TLS-350	L	LINE LEAK DETECTOR	VAPORLESS LD2000 TYP 1 OF 3
A	ANNULAR SENSOR	VEEDER ROOT 794390-409 TYP 1 OF 3	U	UDC SENSOR	VEEDER ROOT 794380-208 TYP 1 OF 4
F	FILL SUMP SENSOR	VEEDER ROOT 794380-208 TYP 1 OF 3	V	VENT BOX SENSOR	N/A
T	TURBINE SUMP SENSOR	VEEDER ROOT 794380-208 TYP 1 OF 3	I	ATG PROBE	VEEDER ROOT 847390-107

010092 - 056865

C718559

JUL 2012

Owner Statements of Designated Underground Storage Tank (UST) Operator and Understanding of and Compliance with UST Requirements

Facility Name: **TESORO 63251**	Facility ID: **63251**
Facility Address: **4130 W. CENTURY BLVD. INGLEWOOD, CA 90304**	Reason for Submitting this Form (Check One) ■ Change of Designated Operator □ Updated Certificate Expiration Date
Facility Phone #: **3106720386**	

Designated UST Operator(s) for this Facility

PRIMARY

Designated Operator's Name: **Noah Henning**	Relation to the UST Facility (Check One)
Business Name (if different from above): **Belshire Environmental Services, Inc.**	□ Owner □ Operator □ Employee
Designated Operator's Phone #: **(949) 460-5200**	□ Service Technician ■ Third-Party
International Code Council Certification #: **8157941-UC**	Expiration Date: **5/7/2014**

ALTERNATE 1

Designated Operator's Name: *refer to backup document*	Relation to the UST Facility (Check One)
Business Name (if different from above): *refer to backup document*	□ Owner □ Operator □ Employee
Designated Operator's Phone #: *refer to backup document*	□ Service Technician ■ Third-Party
International Code Council Certification #: *refer to backup document*	Expiration Date: *refer to backup document*

ALTERNATE 2

Designated Operator's Name: *refer to backup document*	Relation to the UST Facility (Check One)
Business Name (if different from above): *refer to backup document*	□ Owner □ Operator □ Employee
Designated Operator's Phone #: *refer to backup document*	□ Service Technician ■ Third-Party
International Code Council Certification #: *refer to backup document*	Expiration Date: *refer to backup document*

I certify that, for the facility indicated at the top of this page, the individual(s) listed above will serve as Designated UST Operator(s). The individual(s) will conduct and document monthly facility inspections and annual facility employee training, in accordance with California Code of Regulations, title 23, section 2715(c) - (f).

Furthermore, I understand and am in compliance with the requirements (statutes, regulations, and local ordinances) applicable to underground storage tanks.

Name of Tank Owner (print): **Doug Shearer, Tesoro Refining & Marketing Company LLC**

Signature of Tank Owner:

Date: 7-11-12 Owner's Phone #: 949-375-0916

NOTE: 1) SUBMIT THIS COMPLETED FORM TO THE LOCAL AGENCY (NOT THE STATE WATER RESOURCES CONTROL BOARD) BY JANUARY 1, 2005. THE LOCAL AGENCY LIST IS AVAILABLE AT: www.waterboards.ca.gov/ust/contacts/cupa_agys.html.

2) NOTIFY THE LOCAL AGENCY OF ANY CHANGES TO THIS INFORMATION WITHIN 30 DAYS OF THE CHANGE.

belshire
environmental services, inc.
25971 Towne Centre Drive, Foothill Ranch, CA 92610

Designated Operator Alternate List

Name	ICC Cert #	Expiration	Phone
Jhustin Abeleda	8036229-UC	9/24/2013	(949) 460-5200
Jeffrey Badders	5252456-UC	10/7/2013	(949) 460-5200
Fredy Barrita	8158278-UC	5/9/2014	(949) 460-5200
James Beck	8159612-UC	5/18/2014	(949) 460-5200
Oliver Cruz	5244318-UC	9/8/2012	(949) 460-5200
Andy DeGregorio	8019630-UC	10/4/2012	(949) 460-5200
Jesse Diaz	5320089-UC	8/23/2013	(949) 460-5200
Ricky Diaz	8102023-UC	2/15/2013	(949) 460-5200
Jackie Dougherty	5234433-UC	6/30/2014	(949) 460-5200
Glenda Esteban	8018547-UC	9/8/2012	(949) 460-5200
Cheron Flores	8019649-UC	10/8/2012	(949) 460-5200
Grasiela Gama	8022001-UC	12/14/2012	(949) 460-5200
Angelo Georgetti	8027546-UC	3/22/2013	(949) 460-5200
Kris Gondrez	8115255-UC	5/26/2013	(949) 460-5200
Noah Henning	8157941-UC	5/7/2014	(949) 460-5200
Michael Holkko	8025470-UC	1/10/2014	(949) 460-5200
Kevin Hom	8142199-UC	1/6/2014	(949) 460-5200
Richie LeClair	8155188-UC	4/17/2014	(949) 460-5200
Santi Luangpraseut	8057544-UC	2/1/2014	(949) 460-5200
Andrew Marvin	8146893-UC	2/16/2014	(949) 460-5200
Jack Nestler	8079218-UC	8/31/2012	(949) 460-5200
Cory Nicholson	8020120-UC	10/8/2012	(949) 460-5200
Chukwuemeka Odunze	8105942-UC	3/18/2013	(949) 460-5200
Clarinda Olson	5244506-UC	2/2/2013	(949) 460-5200
Cristina Pena	8010939-UC	5/7/2014	(949) 460-5200
Spencer Platler	8014664-UC	6/5/2014	(949) 460-5200
Roman Shekhter	8035361-UC	8/16/2013	(949) 460-5200
Jonathan Shisler	8146894-UC	2/16/2014	(949) 460-5200
Greg Vierra	5317332-UC	7/19/2013	(949) 460-5200

FORM VALID JULY 1, 2012 TO JUNE 30, 2013

DPW USE ONLY
SITE-FILE NO. 10092 - 56865 AREA 2E
APPLICATION NO. 726934
HMUSP NO. 715069

APPLICATION FOR NEW CONSTRUCTION

COUNTY OF LOS ANGELES DEPARTMENT OF PUBLIC WORKS
Environmental Programs Division
900 South Fremont Avenue, 3rd Floor Annex Building
Alhambra, CA 91803-1331
Phone No. (626) 458-3517 Fax No. (626) 458-3569
www.CleanLA.com

** See instructions on back of this form**

UNDERGROUND STORAGE TANKS (USTs)
☐ NEW CONSTRUCTION PLAN CLEARANCE
☐ PERMIT ADDENDUM
☐ PIPING REPLACEMENT REVIEW

A OWNER INFORMATION:

TESORO / USA # 63251
OWNER/FACILITY NAME
34505. 344th WAY STE 201
MAILING ADDRESS
AUBURN WA 98001-5931
CITY STATE ZIP
4130 W. CENTURY INGLEWOOD CA 90304
FACILITY ADDRESS

B UST FACILITY INFORMATION:

NUMBER OF EXISTING USTs AT SITE: 3
NUMBER OF USTs TO BE INSTALLED: 0
NUMBER OF USTs TO BE REMOVED: 0
(SEPARATE CLOSURE APPLICATION REQUIRED)
NET NUMBER OF USTs AT SITE: 3

C NEW CONSTRUCTION PLAN CLEARANCE APPLICATIONS MUST BE ACCOMPANIED BY:

☐ Unified Program (UP) UST – FACILITY INFORMATION and TANK INFORMATION forms for each tank to be installed or each tank affected by replacement piping.

☐ At least four (4) sets of construction plans and specifications

NUMBER OF USTs:	PLAN CLEARANCE FEE:
1	$533.00
2	$656.00
3	$779.00
4	$902.00
5	$1008.00
6 OR MORE	$410.00 + $123.00 PER TANK

New construction plan clearance fee. Enter amount: $ 451.00

D SYSTEM MODIFICATION OR CHANGE PROPOSED: REPLACED "NEW MODEL SAME AS O/O MODEL" OPW 61SALP-1030-EVR ADAPTER SWIVEL IN THE 87 FILL SUMP –

E ADDENDUM APPLICATIONS MUST BE ACCOMPANIED BY:

☐ UP USTs TANK PAGE 1 & TANK PAGE 2 forms for each tank modified or changed.

☐ Four (4) sets of construction plans, specifications, and/or explanation of modifications or changes.

☐ Permit Addendum Fee of **$451** ..... $

MAKE CHECKS PAYABLE TO: ***"LOS ANGELES COUNTY DEPARTMENT OF PUBLIC WORKS"***

F APPLICANT OR REPRESENTATIVES:

SIGNATURE Diego Moreno ☐ OWNER ☐ OPERATOR ☑ CONTRACTOR

PRINT NAME DIEGO MORENO DATE 10/5/12

CONTRACTOR NAME FUELING & SEALCE TECH. LICENSE NO. 794519 CLASS A-HAZ-C21

ICC UST INSTALLER/RETROFIT AND/OR TECHNICIAN NAME(s) LUIS NAVARRO ICC UST NO(s).

 Complete Certification of Compliance with Los Angeles County Lobbyist Ordinance on back 38-0013 DPW Rev. 07/12

INSTRUCTIONS

Hazardous Materials Underground Storage Permit (HMUSP)
New Construction Plan Clearance, Permit Addendum, or Piping Replacement Review

Do not use this form for closure, transfer, or renewal of an existing HMUSP (Operating Permit) or Unified Program (UP) Permit.

This application is for authorization to construct or modify hazardous material UST facilities only. A separate HMUSP or UP Permit, is required to operate the approved system. This application will not be approved unless a valid HMUSP or UP Permit application is on file with the Department of Public Works.

A The Owner/Operator, Facility name, mailing address and facility address on this form must correspond with the information on the UP UST FACILITY INFORMATION form.

B This application must be submitted for new construction (installation of new tanks) plan clearance, piping replacement, or addendum to an existing HMUSP. Specify the number of tanks to be installed and the total number of tanks after installation. Existing facilities with a valid operational HMUSP or UP Permit, need not make a separate HMUSP application to add or modify tanks. Work must commence within 180 days from the date of issuance of plan approval or the application is void. An extension of up to 180 days may be granted at one-half the initial plan check application fee. If construction work has not commenced within 360 days from the date of plan approval issuance, such plan approval shall be null and void.

C Plans and specifications submitted for a new construction plan clearance must conform to the California Health and Safety Code, Division 20, Chapter 6.7, the California Code of Regulations, Title 23, Division 3, Chapter 16, Los Angeles County Code, Title 11, Division 4, and shall be to the satisfaction of the Department of Public Works. Other clearances such as local fire department, building and safety, and either South Coast Air Quality Management District or Antelope Valley Air Quality Management District may also be required.

In addition to the plan clearance fee, an HMUSP permit application fee will be required when applying to construct a new facility. No refund of current year HMUSP fees due will be allowed for a net decrease in the number of tanks. State surcharge or service fees paid on existing or renewed tanks are not transferable to new tanks.

D Specify the type of modification or change to existing tanks. Types of modifications and changes requiring an addendum include: repair of tanks, replacements of piping, change or addition of hazardous materials stored, change in monitoring equipment, change of overfill protection devices, or additions or modifications to dispenser containment devices.

E A fee of $451 must be submitted for each addendum. Where a previously unregistered tank is added to an existing HMUSP, an additional application fee including maintenance fee will be charged

F This form and each UP UST form must be signed by one of the following:

1. The tank owner, operator, or Unified Program facility permit owner or operator.
2. A principal executive officer at the level of vice-president or by an authorized representative responsible for the overall operation of the facility where the tank(s) are located.
3. A general partner proprietor.
4. A principal executive officer, ranking elected official, or authorized representative of a public agency.
5. An authorized representative, including an architect or contractor responsible for the installation of the new tanks or any modifications or changes to existing tanks.

All post construction requirements such as primary containment testing, secondary containment testing, monitoring system certification, soil sampling closure reports, and the completed UNIFIED PROGRAM UST INSTALLATION form must be submitted upon completion of work.

INCOMPLETE APPLICATIONS WILL NOT BE PROCESSED.

CERTIFICATION OF COMPLIANCE WITH
LOS ANGELES COUNTY LOBBYIST ORDINANCE

This is to certify that I, as permit applicant for the project located at 4130 W. CENTURY INGLEWOOD CA
LOCATION ADDRESS

am familiar with the requirements of Los Angeles County Code Chapter 2.160 et seq., (relating to the Los Angeles County Lobbyist Ordinance) and all persons acting on behalf of myself have complied and will continue to comply therewith through the application process.

DIEGO MORENO
APPLICANT (PRINT NAME)

Diego Moreno
APPLICANT SIGNATURE

EVERLASTING SERVICE TECHNOLOGY
COMPANY NAME (If employed by an entity/agency)

10/5/12
DATE

If you suspect fraud or wrongdoing by a County employee, please report it to the County Fraud Hotline at 1-800-544-6861 or www.lacountyfraud.org. You may remain anonymous.

CERTIFICATE OF LIABILITY INSURANCE

Page 1 of 1

DATE (MM/DD/YYYY): 03/29/2012

THIS CERTIFICATE IS ISSUED AS A MATTER OF INFORMATION ONLY AND CONFERS NO RIGHTS UPON THE CERTIFICATE HOLDER. THIS CERTIFICATE DOES NOT AFFIRMATIVELY OR NEGATIVELY AMEND, EXTEND OR ALTER THE COVERAGE AFFORDED BY THE POLICIES BELOW. THIS CERTIFICATE OF INSURANCE DOES NOT CONSTITUTE A CONTRACT BETWEEN THE ISSUING INSURER(S), AUTHORIZED REPRESENTATIVE OR PRODUCER, AND THE CERTIFICATE HOLDER.

IMPORTANT: If the certificate holder is an ADDITIONAL INSURED, the policy(ies) must be endorsed. If SUBROGATION IS WAIVED, subject to the terms and conditions of the policy, certain policies may require an endorsement. A statement on this certificate does not confer rights to the certificate holder in lieu of such endorsement(s).

PRODUCER

Willis of Seattle, Inc.
c/o 26 Century Blvd.
P. O. Box 305191
Nashville, TN 37230-5191

CONTACT NAME:
PHONE (A/C, NO, EXT): 877-945-7378 FAX (A/C, NO): 888-467-2378
E-MAIL ADDRESS: certificates@willis.com

INSURER(S) AFFORDING COVERAGE	NAIC #
INSURER A: Evanston Insurance Company	35378-000
INSURER B: Wausau Underwriters Insurance Company	26042-001
INSURER C: RSUI Indemnity Company	22314-000
INSURER D: Alaska National Insurance Company	38733-001
INSURER E:	
INSURER F:	

INSURED

Fueling and Service Technologies, Inc.
7050 Village Drive
Suite D
Buena Park, CA 90621

COVERAGES CERTIFICATE NUMBER: 17594260 REVISION NUMBER:

THIS IS TO CERTIFY THAT THE POLICIES OF INSURANCE LISTED BELOW HAVE BEEN ISSUED TO THE INSURED NAMED ABOVE FOR THE POLICY PERIOD INDICATED. NOTWITHSTANDING ANY REQUIREMENT, TERM OR CONDITION OF ANY CONTRACT OR OTHER DOCUMENT WITH RESPECT TO WHICH THIS CERTIFICATE MAY BE ISSUED OR MAY PERTAIN, THE INSURANCE AFFORDED BY THE POLICIES DESCRIBED HEREIN IS SUBJECT TO ALL THE TERMS, EXCLUSIONS AND CONDITIONS OF SUCH POLICIES. LIMITS SHOWN MAY HAVE BEEN REDUCED BY PAID CLAIMS.

INSR LTR	TYPE OF INSURANCE	ADD'L INSRD	SUBR WVD	POLICY NUMBER	POLICY EFF (MM/DD/YYYY)	POLICY EXP (MM/DD/YYYY)	LIMITS	
A	GENERAL LIABILITY			11PKG02604	11/1/2011	11/1/2012	EACH OCCURRENCE	$ 1,000,000
	X COMMERCIAL GENERAL LIABILITY						DAMAGE TO RENTED PREMISES (Ea occurrence)	$ 50,000
	CLAIMS-MADE X OCCUR						MED EXP (Any one person)	$ 5,000
							PERSONAL & ADV INJURY	$ 1,000,000
							GENERAL AGGREGATE	$ 1,000,000
	GEN'L AGGREGATE LIMIT APPLIES PER: POLICY X PRO-JECT LOC						PRODUCTS - COMP/OP AGG	$ 2,000,000
								$
B	AUTOMOBILE LIABILITY			ASJZ91457955011	11/1/2011	11/1/2012	COMBINED SINGLE LIMIT (Ea accident)	$ 1,000,000
	X ANY AUTO						BODILY INJURY (Per person)	$
	ALL OWNED AUTOS / SCHEDULED AUTOS						BODILY INJURY (Per accident)	$
	HIRED AUTOS / NON-OWNED AUTOS						PROPERTY DAMAGE (Per accident)	$
								$
A	UMBRELLA LIAB X OCCUR			11EFX00277	11/1/2011	11/1/2012	EACH OCCURRENCE	$ 4,000,000
C	X EXCESS LIAB CLAIMS-MADE			NHA229230	11/1/2011	11/1/2012	AGGREGATE	$ 4,000,000
	DED X RETENTION $ 10,000							$
D	WORKERS COMPENSATION AND EMPLOYERS' LIABILITY Y/N			12DWS08338	4/1/2012	4/1/2013	X WC STATU-TORY LIMITS / OTH-ER	
	ANY PROPRIETOR/PARTNER/EXECUTIVE OFFICER/MEMBER EXCLUDED? (Mandatory in NH) N/A						E.L. EACH ACCIDENT	$ 1,000,000
	If yes, describe under DESCRIPTION OF OPERATIONS below						E.L. DISEASE - EA EMPLOYEE	$ 1,000,000
							E.L. DISEASE - POLICY LIMIT	$ 1,000,000

DESCRIPTION OF OPERATIONS / LOCATIONS / VEHICLES (Attach Acord 101, Additional Remarks Schedule, if more space is required)

Policy #11EFX00277 is excess over General Liability & Employers Liability. Policy #NHA229230 is excess over Auto Liability.

CERTIFICATE HOLDER

Evidence of Coverage
-
-

CANCELLATION

SHOULD ANY OF THE ABOVE DESCRIBED POLICIES BE CANCELLED BEFORE THE EXPIRATION DATE THEREOF, NOTICE WILL BE DELIVERED IN ACCORDANCE WITH THE POLICY PROVISIONS.

AUTHORIZED REPRESENTATIVE

Coll:3681279 Tpl:1423778 Cert:17594260

© 1988-2010 ACORD CORPORATION. All rights reserved.

The ACORD name and logo are registered marks of ACORD

State Of California
CONTRACTORS STATE LICENSE BOARD
ACTIVE LICENSE

794519 CORP

FUELING AND SERVICE
TECHNOLOGIES INC

A HAZ C21 C10

05/31/2013 www.cslb.ca.gov

TO VERIFY AUTHENTICITY OF THIS DOCUMENT YOU MUST TURN OVER AND RUB THE PEARSON VUE LOGO WITH FINGER. AUTHENTIC DOCUMENT WILL CHANGE COLOR FROM ORANGE TO YELLOW.

ICC
INTERNATIONAL CODE COUNCIL

California UST Service Technician

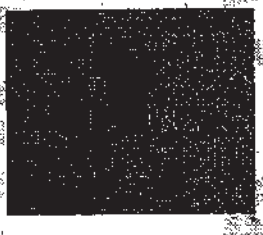

Candidate ID: XX4341018410

Name: LUIS NAVARRO

Date: 4/15/2011

Address: 2766 POMONA BLVD

Birth Date: 4/12/1970

POMONA CA 91768

EXAMINATION RESULT: **PASS**

Congratulations! You have passed the above named examination. Your wallet card will be forwarded to you by ICC within six weeks from the last day of the month in which you tested. This certificate is current for two years.

You may request a wall certificate from ICC as well. Throughout 2011, this certificate will be provided at no cost to you, if you request it within 90 days of your exam. Only one wall certificate per exam passed will be provided to you at no charge. For more information on requesting a wall certificate, go to www.iccsafe.org/inspector.

It is extremely important that you notify Pearson VUE and ICC of any changes in name and/or address to avoid the possibility of your wallet card and/or certificate not being received. Please contact Pearson VUE at 800-275-8301 and ICC at certexam@iccsafe.org with changes to your name and address (name changes may require additional documentation). There may be an additional fee if a certification is re-issued due to a misspelled name or incorrect address.

THE FACE OF THIS DOCUMENT HAS A MULTI COLORED BACKGROUND THAT CHANGES COLOR GRADUALLY AND EVENLY FROM DARK TO LIGHT WITH DARKER AREAS BOTH LEFT AND RIGHT.

EVR Phase I Attestation

OPW
A DOVER COMPANY

Cert No: 3142

On: 9/4/2012

Luis Navarro

Fastech

Tested By: Lucas Jones

Certification Expires On: 9/4/2014

Completion of this training course does not create a warranty or guaranty by OPW of your installation and/or maintenance of nozzles, vapor recovery systems and EVR PHASE I systems. This training course does not eliminate the need to strictly adhere to manufacturer instructions and procedures when installing and maintaining nozzles, vapor recovery systems and EVR PHASE I Systems. All nozzles, vapor recovery systems and EVR PHASE I Systems must be installed and maintained in accordance with manufacturer instructions and procedures. Attestation applies ONLY to tested named individual.

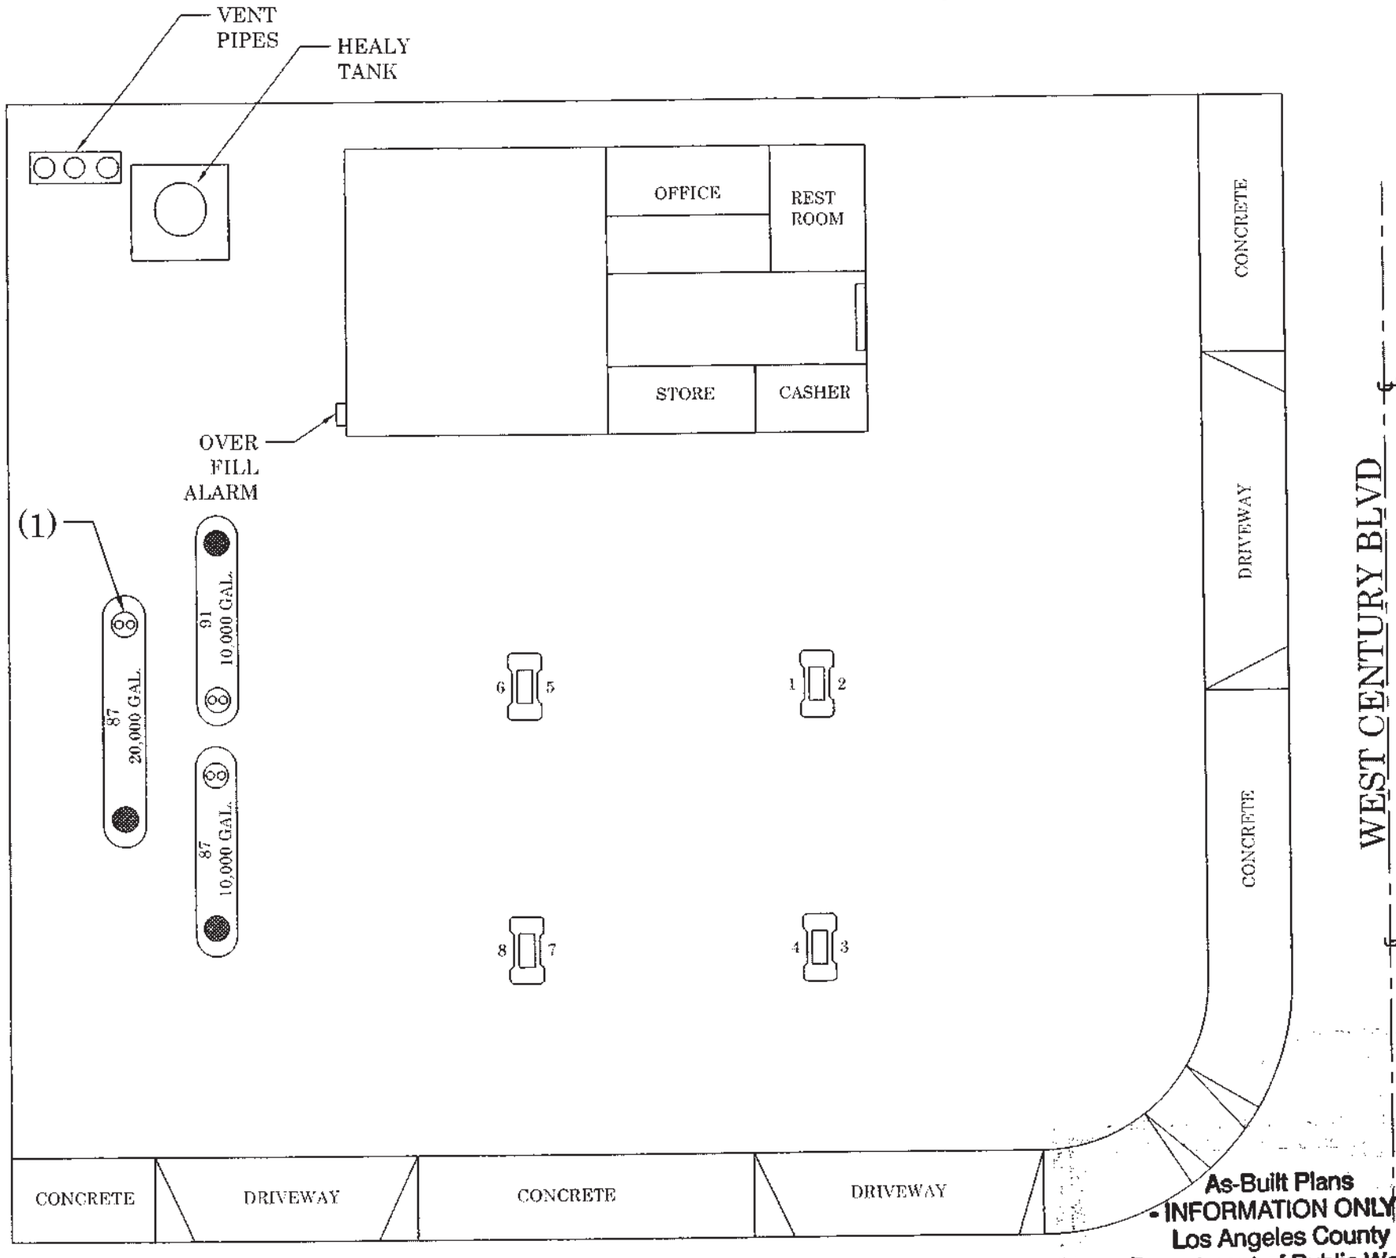

DIRECTIONAL ARROW

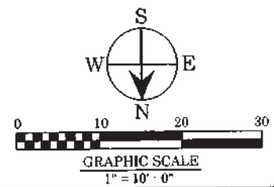

VICINITY MAP

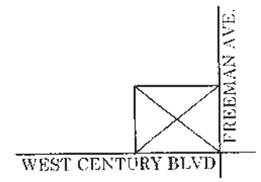

SCOPE OF WORK:

(1) REPLACE " NEW MODEL SAME AS OLD MODEL" OPW 61SALP - 1020 - EVR FILL ADAPTER SWIVEL ON THE 87 FILL SUMP-

As-Built Plans
- INFORMATION ONLY -
Los Angeles County
Department of Public Works
Environmental Programs Division
Received by:
Date: 10/25/2012
10092-56865
A 726934

SITE PLAN

TESORO / USA #63251
4130 W. CENTURY BLVD
INGLEWOOD CA 90304

PLANS PREPARED BY:

FASTECH
FUELING & SERVICE TECHNOLOGIES, INC.
7050 VILLAGE DR, SUITE D
BUENA PARK, CA 90621

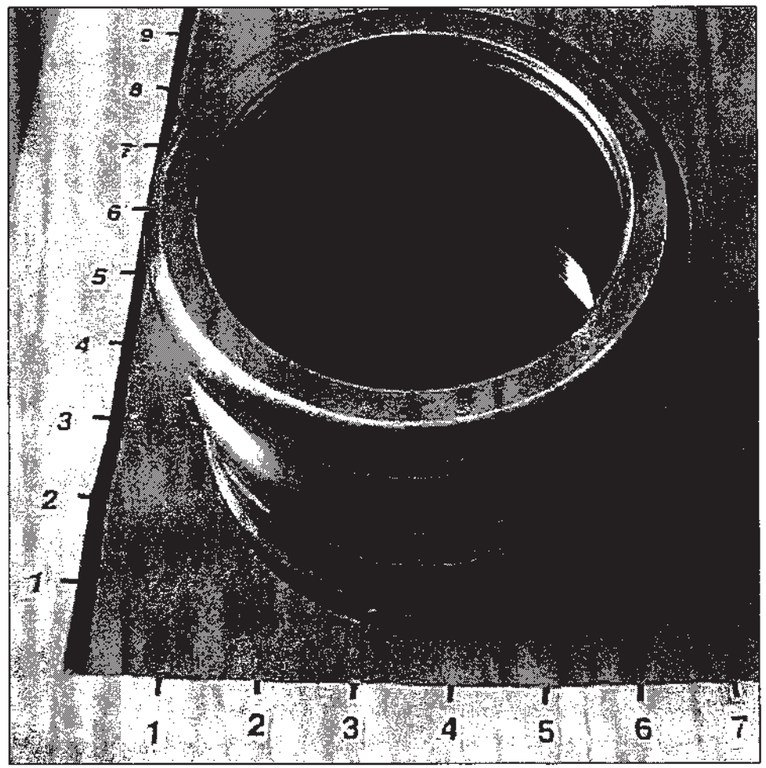

FILL ADAPTER SWIVEL
OPW 61SALP - 1020 - EVR

DIRECTIONAL ARROW

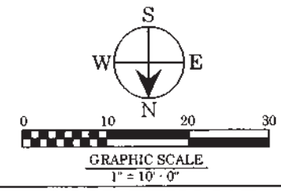

VICINITY MAP

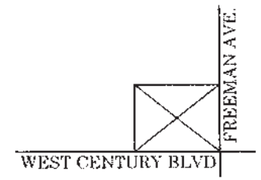

SCOPE OF WORK:

(1) REPLACE " NEW MODEL SAME AS OLD MODEL" OPW 61SALP - 1020 - EVR FILL ADAPTER SWIVEL ON THE 87 FILL SUMP.

SITE PLAN

TESORO / USA #63251
4130 W. CENTURY BLVD
INGLEWOOD CA 90304

PLANS PREPARED BY:

FASTECH

FUELING & SERVICE
TECHNOLOGIES, INC.

7050 VILLAGE DR, SUITE D
BUENA PARK, CA 90621

FORM VALID JULY 1, 2012 TO JUNE 30, 2013

DPW USE ONLY
SITE-FILE NO. 10092 – 56865 AREA 2E
APPLICATION NO. 732765
HMUSP NO. 715069

APPLICATION FOR NEW CONSTRUCTION

COUNTY OF LOS ANGELES DEPARTMENT OF PUBLIC WORKS
Environmental Programs Division
900 South Fremont Avenue, 3rd Floor Annex Building
Alhambra, CA 91803-1331
Phone No. (626) 458-3517 Fax No. (626) 458-3569
www.CleanLA.com

** See instructions on back of this form**

UNDERGROUND STORAGE TANKS (USTs)
☐ NEW CONSTRUCTION PLAN CLEARANCE
☐ PERMIT ADDENDUM
☐ PIPING REPLACEMENT REVIEW

A OWNER INFORMATION:

TESORO #63251
OWNER/FACILITY NAME
13116 IMPERIAL HIGHWAY
MAILING ADDRESS
SANTA FE SPRINGS CA 92701
CITY STATE ZIP
4130 W. CENTURY BLVD, INGLEWOOD CA 90304
FACILITY ADDRESS

B UST FACILITY INFORMATION:

NUMBER OF EXISTING USTs AT SITE: 3
NUMBER OF USTs TO BE INSTALLED: Ø
NUMBER OF USTs TO BE REMOVED: Ø
(SEPARATE CLOSURE APPLICATION REQUIRED)
NET NUMBER OF USTs AT SITE: 3

C NEW CONSTRUCTION PLAN CLEARANCE APPLICATIONS MUST BE ACCOMPANIED BY:

☐ Unified Program (UP) UST – FACILITY INFORMATION and TANK INFORMATION forms for each tank to be installed or each tank affected by replacement piping.

☐ At least four (4) sets of construction plans and specifications.

NUMBER OF USTs:	PLAN CLEARANCE FEE:
1	$533.00
2	$656.00
3	$779.00
4	$902.00
5	$1008.00
6 OR MORE	$410.00 + $123.00 PER TANK

New construction plan clearance fee. Enter amount: $ 533.-
SOFTWARE UPGRADE.

D SYSTEM MODIFICATION OR CHANGE PROPOSED: REMOVE & REPLACE EXISTING FUEL DISPENSERS WITH NEW GILBARCO 700-5 FUEL DISPENSERS. DISCONNECT & RECONNECT ALL EXISTING SHEAR VALVE & ELECTRICAL. NO RE-ROUTING OF EXISTING UNDERGROUND PIPES. EXISTING DISPENSER FOOTPRINT & UDC CONFIGURATION TO REMAIN THE SAME.

E ADDENDUM APPLICATIONS MUST BE ACCOMPANIED BY:

☐ UP USTs TANK PAGE 1 & TANK PAGE 2 forms for each tank modified or changed.

☐ Four (4) sets of construction plans, specifications, and/or explanation of modifications or changes.

☐ Permit Addendum Fee of **$451** ..... $ 451.—

MAKE CHECKS PAYABLE TO: "LOS ANGELES COUNTY DEPARTMENT OF PUBLIC WORKS"

F APPLICANT OR REPRESENTATIVES:

SIGNATURE _____ ☐ OWNER ☑ AGENT FOR OPERATOR ☐ CONTRACTOR

PRINT NAME ROBERT VELASCO DATE 12/16/2012

CONTRACTOR NAME DIMAGGIO MAINTENANCE LICENSE NO. 888681 CLASS A, B, HAZ.

ICC UST INSTALLER/RETROFIT AND/OR TECHNICIAN NAME(s) _____ ICC UST NO(s). _____

Complete Certification of Compliance with Los Angeles County Lobbyist Ordinance on back

INSTRUCTIONS

Hazardous Materials Underground Storage Permit (HMUSP)
New Construction Plan Clearance, Permit Addendum, or Piping Replacement Review

Do not use this form for closure, transfer, or renewal of an existing HMUSP (Operating Permit) or Unified Program (UP) Permit.

This application is for authorization to construct or modify hazardous material UST facilities only. A separate HMUSP or UP Permit, is required to operate the approved system This application will not be approved unless a valid HMUSP or UP Permit application is on file with the Department of Public Works.

A The Owner/Operator, Facility name, mailing address and facility address on this form must correspond with the information on the UP UST FACILITY INFORMATION form.

B This application must be submitted for new construction (installation of new tanks) plan clearance, piping replacement, or addendum to an existing HMUSP. Specify the number of tanks to be installed and the total number of tanks after installation. Existing facilities with a valid operational HMUSP or UP Permit, need not make a separate HMUSP application to add or modify tanks. Work must commence within 180 days from the date of issuance of plan approval or the application is void. An extension of up to 180 days may be granted at one-half the initial plan check application fee. If construction work has not commenced within 360 days from the date of plan approval issuance, such plan approval shall be null and void.

C Plans and specifications submitted for a new construction plan clearance must conform to the California Health and Safety Code, Division 20, Chapter 6.7, the California Code of Regulations, Title 23, Division 3, Chapter 16, Los Angeles County Code, Title 11, Division 4, and shall be to the satisfaction of the Department of Public Works. Other clearances such as local fire department, building and safety, and either South Coast Air Quality Management District or Antelope Valley Air Quality Management District may also be required.

In addition to the plan clearance fee, an HMUSP permit application fee will be required when applying to construct a new facility. No refund of current year HMUSP fees due will be allowed for a net decrease in the number of tanks. State surcharge or service fees paid on existing or renewed tanks are not transferable to new tanks.

D Specify the type of modification or change to existing tanks. Types of modifications and changes requiring an addendum include: repair of tanks, replacements of piping, change or addition of hazardous materials stored, change in monitoring equipment, change of overfill protection devices, or additions or modifications to dispenser containment devices.

E A fee of $451 must be submitted for each addendum. Where a previously unregistered tank is added to an existing HMUSP, an additional application fee including maintenance fee will be charged.

F This form and each UP UST form must be signed by one of the following:

1. The tank owner, operator, or Unified Program facility permit owner or operator.
2. A principal executive officer at the level of vice-president or by an authorized representative responsible for the overall operation of the facility where the tank(s) are located.
3. A general partner proprietor.
4. A principal executive officer, ranking elected official, or authorized representative of a public agency.
5. An authorized representative, including an architect or contractor responsible for the installation of the new tanks or any modifications or changes to existing tanks.

All post construction requirements such as primary containment testing, secondary containment testing, monitoring system certification, soil sampling closure reports, and the completed UNIFIED PROGRAM UST INSTALLATION form must be submitted upon completion of work.

INCOMPLETE APPLICATIONS WILL NOT BE PROCESSED.

CERTIFICATION OF COMPLIANCE WITH
LOS ANGELES COUNTY LOBBYIST ORDINANCE

This is to certify that I, as permit applicant for the project located at 4130 W CENTURY BLVD. INGLEWOOD CA 90304
LOCATION ADDRESS
am familiar with the requirements of Los Angeles County Code Chapter 2.160 et seq., (relating to the Los Angeles County Lobbyist Ordinance) and all persons acting on behalf of myself have complied and will continue to comply therewith through the application process.

ROBERT VELASCO
APPLICANT (PRINT NAME)

APPLICANT SIGNATURE

A&S ENGINEERING
COMPANY NAME (If employed by an entity/agency)

12/16/2012
DATE

If you suspect fraud or wrongdoing by a County employee, please report it to the County Fraud Hotline at 1-800-544-6861 or www.lacountyfraud.org. You may remain anonymous.

UNIFIED PROGRAM CONSOLIDATED FORM
UNDERGROUND STORAGE TANK
OPERATING PERMIT APPLICATION – FACILITY INFORMATION

(One form per facility)

TYPE OF ACTION (Check one item only) 400.
☐ 1. NEW PERMIT ☒ 5. CHANGE OF INFORMATION ☐ 7. PERMANENT FACILITY CLOSURE
☐ 3. RENEWAL PERMIT ☐ 6. TEMPORARY FACILITY CLOSURE ☐ 9. TRANSFER PERMIT

I. FACILITY INFORMATION

TOTAL NUMBER OF USTs AT FACILITY 404.: 3

FACILITY ID # (Agency Use Only) 1.:

BUSINESS NAME (Same as FACILITY NAME or DBA – Doing Business As) 3.:
TESORO (USA) 63251

BUSINESS SITE ADDRESS 103.: 4130 W CENTURY BLVD

CITY 104.: INGELWOOD

FACILITY TYPE 403.: ☒ 1. MOTOR VEHICLE FUELING ☐ 2. FUEL DISTRIBUTION ☐ 3. FARM ☐ 4. PROCESSOR ☐ 6. OTHER

Is the facility located on Indian Reservation or Trust lands? 405.: ☐ Yes ☒ No

II. PROPERTY OWNER INFORMATION

PROPERTY OWNER NAME 407.: THRIFTY OIL COMPANY

PHONE 408.: 562-921-3581

MAILING ADDRESS 409.: 13116 IMPERIAL HWY

CITY 410.: SANTA FE SPRINGS

STATE 411.: CA

ZIP CODE 412.: 92701

III. TANK OPERATOR INFORMATION

TANK OPERATOR NAME 428-1.: TESORO REFINING & MARKETING COMPANY LLC / PETER HONG OPERATOR'S DBA

PHONE 428-2.: 805-373-1880

MAILING ADDRESS 428-3.: 4130 W CENTURY BLVD

CITY 428-4.: INGELWOOD

STATE 428-5.: CA

ZIP CODE 428-6.: 90304

IV. TANK OWNER INFORMATION

TANK OWNER NAME 414.: THRIFTY OIL COMPANY

PHONE 415.: 562-921-3581

MAILING ADDRESS 416.: 13116 IMPERIAL HWY

CITY 417.: SANTA FE SPRINGS

STATE 418.: CA

ZIP CODE 419.: 92701

OWNER TYPE: 420.
☐ 4. LOCAL AGENCY/DISTRICT ☐ 5. COUNTY AGENCY ☐ 6. STATE AGENCY
☐ 7. FEDERAL AGENCY ☒ 8. NON-GOVERNMENT

V. BOARD OF EQUALIZATION UST STORAGE FEE ACCOUNT NUMBER

TY (TK) HQ 44- 0 4 9 1 8 0 — Call the State Board of Equalization, Fuel Tax Division, if there are questions. 421.

VI. PERMIT HOLDER INFORMATION

Issue permit and send legal notifications and mailings to: 423
☐ 1. FACILITY OWNER ☒ 4. TANK OPERATOR
☐ 3. TANK OWNER ☐ 5. FACILITY OPERATOR

SUPERVISOR OF DIVISION, SECTION, OR OFFICE (Required For Public Agencies Only) 406.:

VII. APPLICANT SIGNATURE

CERTIFICATION: I certify that the information provided herein is true, accurate, and in full compliance with legal requirements.

APPLICANT SIGNATURE

DATE 424.: 9/7/12

PHONE 425.: 562-495-6850

APPLICANT NAME (print) 426.: TERESA A. MILES

APPLICANT TITLE 427.: ENVIRONMENTAL COMPLIANCE ADMINISTRATOR

UNIFIED PROGRAM CONSOLIDATED FORM
UNDERGROUND STORAGE TANK
OPERATING PERMIT APPLICATION – TANK INFORMATION (One form per UST)

TYPE OF ACTION (Check one item only. For an UST permanent closure or removal, complete only this section and Sections I, II, III, IV, and IX below) 430
☐ 1. NEW PERMIT ☐ 3. RENEWAL PERMIT ☒ 5. CHANGE OF INFORMATION
☐ 6. TEMPORARY UST CLOSURE ☐ 7. UST PERMANENT CLOSURE ON SITE ☐ 8. UST REMOVAL

DATE UST PERMANENTLY CLOSED: 430a | DATE EXISTING UST DISCOVERED: 430b

I. FACILITY INFORMATION

FACILITY ID # (*Agency Use Only*) 1

BUSINESS NAME (Same as FACILITY NAME or DBA-Doing Business As) 3
TESORO (USA) 63251

BUSINESS SITE ADDRESS 103: 4130 W CENTURY BLVD | CITY 104: INGELWOOD

II. TANK DESCRIPTION

TANK ID # 432	TANK MANUFACTURER 433	TANK CONFIGURATION: THIS TANK IS 434
1	XERXES	☒ 1. A STAND-ALONE TANK ☐ 2. ONE IN A COMPARTMENTED UNIT
DATE UST SYSTEM INSTALLED 435	**TANK CAPACITY IN GALLONS 436**	**NUMBER OF COMPARTMENTS IN THE UNIT 437**
1998/07	20,000	1

III. TANK USE AND CONTENTS

TANK USE: ☒ 1a. MOTOR VEHICLE FUELING ☐ 1b. MARINA FUELING ☐ 1c. AVIATION FUELING ☐ 3. CHEMICAL PRODUCT STORAGE ☐ 4. HAZARDOUS WASTE (Includes Used Oil) ☐ 5. EMERGENCY GENERATOR FUEL [HSC §25281.5(c)] ☐ 6. OTHER GENERATOR FUEL ☐ 95. UNKNOWN ☐ 99. OTHER (Specify): 439 / 439a

CONTENTS — PETROLEUM: ☒ 1a. REGULAR UNLEADED ☐ 1c. MIDGRADE UNLEADED ☐ 1b. PREMIUM UNLEADED ☐ 3. DIESEL ☐ 5. JET FUEL ☐ 6. AVIATION GAS ☐ 8. PETROLEUM BLEND FUEL ☐ 9. OTHER PETROLEUM (Specify): 440 / 440a

NON-PETROLEUM: ☐ 7. USED OIL ☐ 10. ETHANOL ☐ 11. OTHER NON-PETROLEUM (Specify): 440b

IV. TANK CONSTRUCTION

TYPE OF TANK: ☐ 1. SINGLE WALL ☒ 2. DOUBLE WALL ☐ 95. UNKNOWN 443

PRIMARY CONTAINMENT: ☐ 1. STEEL ☒ 3. FIBERGLASS ☐ 6. INTERNAL BLADDER ☐ 7. STEEL + INTERNAL LINING ☐ 95. UNKNOWN ☐ 99. OTHER (Specify): 444 / 444a

SECONDARY CONTAINMENT: ☐ 1. STEEL ☒ 3. FIBERGLASS ☐ 6. EXTERIOR MEMBRANE LINER ☐ 7. JACKETED ☐ 90. NONE ☐ 95. UNKNOWN ☐ 99. OTHER (Specify): 445 / 445a

OVERFILL PREVENTION: ☒ 1. AUDIBLE & VISUAL ALARMS ☒ 2. BALL FLOAT ☐ 3. FILL TUBE SHUT-OFF VALVE ☐ 4. TANK MEETS REQUIREMENTS FOR EXEMPTION FROM OVERFILL PREVENTION EQUIPMENT 452

V. PRODUCT / WASTE PIPING CONSTRUCTION

PIPING CONSTRUCTION: ☐ 1. SINGLE-WALLED ☒ 2. DOUBLE-WALLED ☐ 99. OTHER 460

SYSTEM TYPE: ☒ 1. PRESSURE ☐ 2. GRAVITY ☐ 3. CONVENTIONAL SUCTION ☐ 4. SAFE SUCTION [23 CCR §2636(a)(3)] 458

PRIMARY CONTAINMENT: ☐ 1. STEEL ☒ 4. FIBERGLASS ☐ 8. FLEXIBLE ☐ 10. RIGID PLASTIC ☐ 90. NONE ☐ 95. UNKNOWN ☐ 99. OTHER(Specify): 464 / 464a

SECONDARY CONTAINMENT: ☐ 1. STEEL ☒ 4. FIBERGLASS ☐ 8. FLEXIBLE ☐ 10. RIGID PLASTIC ☐ 90. NONE ☐ 95. UNKNOWN ☐ 99. OTHER (Specify): 464b / 464c

PIPING/TURBINE CONTAINMENT SUMP TYPE: ☒ 1. SINGLE WALL ☐ 2. DOUBLE WALL ☐ 90. NONE 464d

VI. VENT, VAPOR RECOVERY (VR) AND RISER / FILL PIPE PIPING CONSTRUCTION

VENT PRIMARY CONTAINMENT	☐ 1. STEEL	☒ 4. FIBERGLASS	☐ 10. RIGID PLASTIC	☐ 90. NONE	☐ 99. OTHER (Specify)	464e / 464e1
VENT SECONDARY CONTAINMENT	☐ 1. STEEL	☐ 4. FIBERGLASS	☐ 10. RIGID PLASTIC	☒ 90. NONE	☐ 99. OTHER (Specify)	464f / 464f1
VR PRIMARY CONTAINMENT	☐ 1. STEEL	☒ 4. FIBERGLASS	☐ 10. RIGID PLASTIC	☐ 90. NONE	☐ 99. OTHER (Specify)	464g / 464g1
VR SECONDARY CONTAINMENT	☐ 1. STEEL	☐ 4. FIBERGLASS	☐ 10. RIGID PLASTIC	☒ 90. NONE	☐ 99. OTHER (Specify)	464h / 464h1
VENT PIPING TRANSITION SUMP TYPE	☐ 1. SINGLE WALL		☐ 2. DOUBLE WALL	☒ 90. NONE		464i
RISER PRIMARY CONTAINMENT	☒ 1. STEEL	☐ 4. FIBERGLASS	☐ 10. RIGID PLASTIC	☐ 90. NONE	☐ 99. OTHER (Specify)	464j / 464j1
RISER SECONDARY CONTAINMENT	☐ 1. STEEL	☒ 4. FIBERGLASS	☐ 10. RIGID PLASTIC	☐ 90. NONE	☐ 99. OTHER (Specify)	464k / 464k1

FILL COMPONENTS INSTALLED: ☒ 1. SPILL BUCKET ☒ 3. STRIKER PLATE/BOTTOM PROTECTOR ☒ 4. CONTAINMENT SUMP 451a-c

VII. UNDER DISPENSER CONTAINMENT (UDC)

CONSTRUCTION TYPE: ☒ 1. SINGLE WALL ☐ 2. DOUBLE WALL ☐ 3. NO DISPENSERS ☐ 90. NONE 469a

CONSTRUCTION MATERIAL: ☐ 1. STEEL ☒ 4. FIBERGLASS ☐ 10. RIGID PLASTIC ☐ 99. OTHER (Specify) 469b-c

VIII. CORROSION PROTECTION

STEEL COMPONENT PROTECTION: ☐ 2. SACRIFICIAL ANODE(S) ☐ 4. IMPRESSED CURRENT ☐ 6. ISOLATION 448

IX. APPLICANT SIGNATURE

CERTIFICATION: I certify that this UST system is compatible with the hazardous substance stored and that the information provided herein is true, accurate, and in full compliance with legal requirements.

APPLICANT SIGNATURE | DATE 470: 6/7/12

APPLICANT NAME (print) 471: TERESA A. MILES | APPLICANT TITLE 472: ENVIRONMENTAL COMPLIANCE ADMINISTRATOR

UNIFIED PROGRAM CONSOLIDATED FORM
UNDERGROUND STORAGE TANK
OPERATING PERMIT APPLICATION – TANK INFORMATION (One form per UST)

TYPE OF ACTION (Check one item only. For an UST permanent closure or removal, complete only this section and Sections I, II, III, IV, and IX below) 430
☐ 1. NEW PERMIT ☐ 3. RENEWAL PERMIT ☒ 5. CHANGE OF INFORMATION
☐ 6. TEMPORARY UST CLOSURE ☐ 7. UST PERMANENT CLOSURE ON SITE ☐ 8. UST REMOVAL

DATE UST PERMANENTLY CLOSED: 430a | DATE EXISTING UST DISCOVERED: 430b

I. FACILITY INFORMATION

FACILITY ID # *(Agency Use Only)* 1

BUSINESS NAME (Same as FACILITY NAME or DBA-Doing Business As) 3
TESORO (USA) 63251

BUSINESS SITE ADDRESS 103: 4130 W CENTURY BLVD | CITY 104: INGELWOOD

II. TANK DESCRIPTION

TANK ID # 432	TANK MANUFACTURER 433	TANK CONFIGURATION: THIS TANK IS 434
2	XERXES	☐ 1. A STAND-ALONE TANK ☒ 2. ONE IN A COMPARTMENTED UNIT
DATE UST SYSTEM INSTALLED 435	**TANK CAPACITY IN GALLONS 436**	**NUMBER OF COMPARTMENTS IN THE UNIT 437**
1998/07	10,000	2

III. TANK USE AND CONTENTS

TANK USE 439
☒ 1a. MOTOR VEHICLE FUELING ☐ 1b. MARINA FUELING ☐ 1c. AVIATION FUELING
☐ 3. CHEMICAL PRODUCT STORAGE ☐ 4. HAZARDOUS WASTE (Includes Used Oil) ☐ 5. EMERGENCY GENERATOR FUEL (HSC §25281.5(c))
☐ 6. OTHER GENERATOR FUEL ☐ 95. UNKNOWN ☐ 99. OTHER (Specify): 439a

CONTENTS 440
PETROLEUM: ☒ 1a. REGULAR UNLEADED ☐ 1c. MIDGRADE UNLEADED ☐ 1b. PREMIUM UNLEADED
☐ 3. DIESEL ☐ 5. JET FUEL ☐ 6. AVIATION GAS
☐ 8. PETROLEUM BLEND FUEL ☐ 9. OTHER PETROLEUM (Specify): 440a
NON-PETROLEUM: ☐ 7. USED OIL ☐ 10. ETHANOL
☐ 11. OTHER NON-PETROLEUM (Specify): 440b

IV. TANK CONSTRUCTION

TYPE OF TANK 443: ☐ 1. SINGLE WALL ☒ 2. DOUBLE WALL ☐ 95. UNKNOWN

PRIMARY CONTAINMENT 444: ☐ 1. STEEL ☒ 3. FIBERGLASS ☐ 6. INTERNAL BLADDER
☐ 7. STEEL + INTERNAL LINING ☐ 95. UNKNOWN ☐ 99. OTHER (Specify): 444a

SECONDARY CONTAINMENT 445: ☐ 1. STEEL ☒ 3. FIBERGLASS ☐ 6. EXTERIOR MEMBRANE LINER ☐ 7. JACKETED
☐ 90. NONE ☐ 95. UNKNOWN ☐ 99. OTHER (Specify): 445a

OVERFILL PREVENTION 452: ☒ 1. AUDIBLE & VISUAL ALARMS ☒ 2. BALL FLOAT ☐ 3. FILL TUBE SHUT-OFF VALVE
☐ 4. TANK MEETS REQUIREMENTS FOR EXEMPTION FROM OVERFILL PREVENTION EQUIPMENT

V. PRODUCT / WASTE PIPING CONSTRUCTION

PIPING CONSTRUCTION 460: ☐ 1. SINGLE-WALLED ☒ 2. DOUBLE-WALLED ☐ 99. OTHER

SYSTEM TYPE 458: ☒ 1. PRESSURE ☐ 2. GRAVITY ☐ 3. CONVENTIONAL SUCTION ☐ 4. SAFE SUCTION (23 CCR §2636(a)(3))

PRIMARY CONTAINMENT 464: ☐ 1. STEEL ☒ 4. FIBERGLASS ☐ 8. FLEXIBLE ☐ 10. RIGID PLASTIC
☐ 90. NONE ☐ 95. UNKNOWN ☐ 99. OTHER(Specify): 464a

SECONDARY CONTAINMENT 464b: ☐ 1. STEEL ☒ 4. FIBERGLASS ☐ 8. FLEXIBLE ☐ 10. RIGID PLASTIC
☐ 90. NONE ☐ 95. UNKNOWN ☐ 99. OTHER (Specify): 464c

PIPING/TURBINE CONTAINMENT SUMP TYPE 464d: ☒ 1. SINGLE WALL ☐ 2. DOUBLE WALL ☐ 90. NONE

VI. VENT, VAPOR RECOVERY (VR) AND RISER / FILL PIPE PIPING CONSTRUCTION

VENT PRIMARY CONTAINMENT 464e/464e1	☐ 1. STEEL	☒ 4. FIBERGLASS	☐ 10. RIGID PLASTIC	☐ 90. NONE	☐ 99. OTHER (Specify)	
VENT SECONDARY CONTAINMENT 464f/464f1	☐ 1. STEEL	☐ 4. FIBERGLASS	☐ 10. RIGID PLASTIC	☒ 90. NONE	☐ 99. OTHER (Specify)	
VR PRIMARY CONTAINMENT 464g/464g1	☐ 1. STEEL	☒ 4. FIBERGLASS	☐ 10. RIGID PLASTIC	☐ 90. NONE	☐ 99. OTHER (Specify)	
VR SECONDARY CONTAINMENT 464h/464h1	☐ 1. STEEL	☐ 4. FIBERGLASS	☐ 10. RIGID PLASTIC	☒ 90. NONE	☐ 99. OTHER (Specify)	
VENT PIPING TRANSITION SUMP TYPE 464i	☐ 1. SINGLE WALL		☐ 2. DOUBLE WALL	☒ 90. NONE		
RISER PRIMARY CONTAINMENT 464j/464j1	☒ 1. STEEL	☐ 4. FIBERGLASS	☐ 10. RIGID PLASTIC	☐ 90. NONE	☐ 99. OTHER (Specify)	
RISER SECONDARY CONTAINMENT 464k/464k1	☐ 1. STEEL	☒ 4. FIBERGLASS	☐ 10. RIGID PLASTIC	☐ 90. NONE	☐ 99. OTHER (Specify)	

FILL COMPONENTS INSTALLED 451a-c: ☒ 1. SPILL BUCKET ☒ 3. STRIKER PLATE/BOTTOM PROTECTOR ☒ 4. CONTAINMENT SUMP

VII. UNDER DISPENSER CONTAINMENT (UDC)

CONSTRUCTION TYPE 469a: ☒ 1. SINGLE WALL ☐ 2. DOUBLE WALL ☐ 3. NO DISPENSERS ☐ 90. NONE

CONSTRUCTION MATERIAL 469b-c: ☐ 1. STEEL ☒ 4. FIBERGLASS ☐ 10. RIGID PLASTIC ☐ 99. OTHER (Specify)

VIII. CORROSION PROTECTION

STEEL COMPONENT PROTECTION 445: ☐ 2. SACRIFICIAL ANODE(S) ☐ 4. IMPRESSED CURRENT ☐ 6. ISOLATION

IX. APPLICANT SIGNATURE

CERTIFICATION: **I certify that this UST system is compatible with the hazardous substance stored and that the information provided herein is true, accurate, and in full compliance with legal requirements.**

APPLICANT SIGNATURE | DATE 470: 6/7/12

APPLICANT NAME (print) 471.: TERESA A. MILES | APPLICANT TITLE 472.: ENVIRONMENTAL COMPLIANCE ADMINISTRATOR

UNIFIED PROGRAM CONSOLIDATED FORM
UNDERGROUND STORAGE TANK
OPERATING PERMIT APPLICATION – TANK INFORMATION (One form per UST)

TYPE OF ACTION (Check one item only. For an UST permanent closure or removal, complete only this section and Sections I, II, III, IV, and IX below) 430
☐ 1. NEW PERMIT ☐ 3. RENEWAL PERMIT ☒ 5. CHANGE OF INFORMATION
☐ 6. TEMPORARY UST CLOSURE ☐ 7. UST PERMANENT CLOSURE ON SITE ☐ 8. UST REMOVAL

DATE UST PERMANENTLY CLOSED: 430a | DATE EXISTING UST DISCOVERED: 430b

I. FACILITY INFORMATION

FACILITY ID # (*Agency Use Only*) 1

BUSINESS NAME (Same as FACILITY NAME or DBA-Doing Business As) 3
TESORO (USA) 63251

BUSINESS SITE ADDRESS 103: 4130 W CENTURY BLVD | CITY 104: INGELWOOD

II. TANK DESCRIPTION

TANK ID # 432	TANK MANUFACTURER 433	TANK CONFIGURATION: THIS TANK IS 434
3	XERXES	☐ 1. A STAND-ALONE TANK ☒ 2. ONE IN A COMPARTMENTED UNIT
DATE UST SYSTEM INSTALLED 435	**TANK CAPACITY IN GALLONS 436**	**NUMBER OF COMPARTMENTS IN THE UNIT 437**
1998/07	10,000	2

III. TANK USE AND CONTENTS

TANK USE 439
☒ 1a. MOTOR VEHICLE FUELING ☐ 1b. MARINA FUELING ☐ 1c. AVIATION FUELING
☐ 3. CHEMICAL PRODUCT STORAGE ☐ 4. HAZARDOUS WASTE (Includes Used Oil) ☐ 5. EMERGENCY GENERATOR FUEL [HSC §25281.5(c)]
☐ 6. OTHER GENERATOR FUEL ☐ 95. UNKNOWN ☐ 99. OTHER (Specify): 439a

CONTENTS 440
PETROLEUM: ☐ 1a. REGULAR UNLEADED ☐ 1c. MIDGRADE UNLEADED ☒ 1b. PREMIUM UNLEADED
☐ 3. DIESEL ☐ 5. JET FUEL ☐ 6. AVIATION GAS
☐ 8. PETROLEUM BLEND FUEL ☐ 9. OTHER PETROLEUM (Specify): 440a
NON-PETROLEUM: ☐ 7. USED OIL ☐ 10. ETHANOL
☐ 11. OTHER NON-PETROLEUM (Specify): 440b

IV. TANK CONSTRUCTION

TYPE OF TANK 443: ☐ 1. SINGLE WALL ☒ 2. DOUBLE WALL ☐ 95. UNKNOWN

PRIMARY CONTAINMENT 444
☐ 1. STEEL ☒ 3. FIBERGLASS ☐ 6. INTERNAL BLADDER
☐ 7. STEEL + INTERNAL LINING ☐ 95. UNKNOWN ☐ 99. OTHER (Specify): 444a

SECONDARY CONTAINMENT 445
☐ 1. STEEL ☒ 3. FIBERGLASS ☐ 6. EXTERIOR MEMBRANE LINER ☐ 7. JACKETED
☐ 90. NONE ☐ 95. UNKNOWN ☐ 99. OTHER (Specify): 445a

OVERFILL PREVENTION 452.
☒ 1. AUDIBLE & VISUAL ALARMS ☒ 2. BALL FLOAT ☐ 3. FILL TUBE SHUT-OFF VALVE
☐ 4. TANK MEETS REQUIREMENTS FOR EXEMPTION FROM OVERFILL PREVENTION EQUIPMENT

V. PRODUCT / WASTE PIPING CONSTRUCTION

PIPING CONSTRUCTION 460: ☐ 1. SINGLE-WALLED ☒ 2. DOUBLE-WALLED ☐ 99. OTHER

SYSTEM TYPE 458: ☒ 1. PRESSURE ☐ 2. GRAVITY ☐ 3. CONVENTIONAL SUCTION ☐ 4. SAFE SUCTION [23 CCR §2636(a)(3)]

PRIMARY CONTAINMENT 464
☐ 1. STEEL ☒ 4. FIBERGLASS ☐ 8. FLEXIBLE ☐ 10. RIGID PLASTIC
☐ 90. NONE ☐ 95. UNKNOWN ☐ 99. OTHER(Specify): 464a

SECONDARY CONTAINMENT 464b
☐ 1. STEEL ☒ 4. FIBERGLASS ☐ 8. FLEXIBLE ☐ 10. RIGID PLASTIC
☐ 90. NONE ☐ 95. UNKNOWN ☐ 99. OTHER (Specify): 464c

PIPING/TURBINE CONTAINMENT SUMP TYPE 464d: ☒ 1. SINGLE WALL ☐ 2. DOUBLE WALL ☐ 90. NONE

VI. VENT, VAPOR RECOVERY (VR) AND RISER / FILL PIPE PIPING CONSTRUCTION

VENT PRIMARY CONTAINMENT	☐ 1. STEEL	☒ 4. FIBERGLASS	☐ 10. RIGID PLASTIC	☐ 90. NONE	☐ 99. OTHER (Specify)	464e / 464e1
VENT SECONDARY CONTAINMENT	☐ 1. STEEL	☐ 4. FIBERGLASS	☐ 10. RIGID PLASTIC	☒ 90. NONE	☐ 99. OTHER (Specify)	464f / 464f1
VR PRIMARY CONTAINMENT	☐ 1. STEEL	☒ 4. FIBERGLASS	☐ 10. RIGID PLASTIC	☐ 90. NONE	☐ 99. OTHER (Specify)	464g / 464g1
VR SECONDARY CONTAINMENT	☐ 1. STEEL	☐ 4. FIBERGLASS	☐ 10. RIGID PLASTIC	☒ 90. NONE	☐ 99. OTHER (Specify)	464h / 464h1
VENT PIPING TRANSITION SUMP TYPE	☐ 1. SINGLE WALL		☐ 2. DOUBLE WALL	☒ 90. NONE		464i.
RISER PRIMARY CONTAINMENT	☒ 1. STEEL	☐ 4. FIBERGLASS	☐ 10. RIGID PLASTIC	☐ 90. NONE	☐ 99. OTHER (Specify)	464j / 464j1
RISER SECONDARY CONTAINMENT	☐ 1. STEEL	☒ 4. FIBERGLASS	☐ 10. RIGID PLASTIC	☐ 90. NONE	☐ 99. OTHER (Specify)	464k / 464k1

FILL COMPONENTS INSTALLED 451a-c: ☒ 1. SPILL BUCKET ☒ 3. STRIKER PLATE/BOTTOM PROTECTOR ☒ 4. CONTAINMENT SUMP

VII. UNDER DISPENSER CONTAINMENT (UDC)

CONSTRUCTION TYPE 469a	☒ 1. SINGLE WALL	☐ 2. DOUBLE WALL	☐ 3. NO DISPENSERS	☐ 90. NONE	
CONSTRUCTION MATERIAL 469b-c	☐ 1. STEEL	☒ 4. FIBERGLASS	☐ 10. RIGID PLASTIC	☐ 99. OTHER (Specify)	

VIII. CORROSION PROTECTION

STEEL COMPONENT PROTECTION 448: ☐ 2. SACRIFICIAL ANODE(S) ☐ 4. IMPRESSED CURRENT ☐ 6. ISOLATION

IX. APPLICANT SIGNATURE

CERTIFICATION: I certify that this UST system is compatible with the hazardous substance stored and that the information provided herein is true, accurate, and in full compliance with legal requirements.

APPLICANT SIGNATURE | DATE 470: 6/7/12

APPLICANT NAME (print) 471: TERESA A. MILES | APPLICANT TITLE 472: ENVIRONMENTAL COMPLIANCE ADMINISTRATOR

State Of California
CONTRACTORS STATE LICENSE BOARD
ACTIVE LICENSE

888681 CORP

DIMAGGIO MAINTENANCE INC

A B HAZ

12/31/2014 www.cslb.ca.gov

DEPARTMENT OF CONSUMER AFFAIRS
Contractors State License Board

Contractor's License Detail - License # 888681

DISCLAIMER: A license status check provides information taken from the CSLB license database. Before relying on this information, you should be aware of the following limitations.

CSLB complaint disclosure is restricted by law (B&P 7124.6) If this entity is subject to public complaint disclosure, a link for complaint disclosure will appear below. Click on the link or button to obtain complaint and/or legal action information.

Per B&P 7071.17 , only construction related civil judgments reported to the CSLB are disclosed.

Arbitrations are not listed unless the contractor fails to comply with the terms of the arbitration.

Due to workload, there may be relevant information that has not yet been entered onto the Board's license database.

License Number	**888681**	**Extract Date** 1/22/2013
Business Information	DIMAGGIO MAINTENANCE INC Business Phone Number: (760) 722-9002 P O BOX 1637 CARLSBAD, CA 92018	
Entity	Corporation	
Issue Date	12/26/2006	
Expire Date	12/31/2014	
License Status	**ACTIVE** This license is current and active. **All information below should be reviewed.**	
Classifications	**CLASS** / **DESCRIPTION** A / GENERAL ENGINEERING CONTRACTOR B / GENERAL BUILDING CONTRACTOR	
Certifications	**CERT** / **DESCRIPTION** HAZ / HAZARDOUS SUBSTANCES REMOVAL	
Bonding	**CONTRACTOR'S BOND** This license filed a Contractor's Bond with AMERICAN CONTRACTORS INDEMNITY COMPANY. **Bond Number:** 100102074 **Bond Amount:** $12,500 **Effective Date:** 10/23/2009 Contractor's Bond History **BOND OF QUALIFYING INDIVIDUAL** 1. The Responsible Managing Officer (RMO) RUTHERFORD LORI ELAINE certified that he/she owns 10 percent or more of the voting stock/equity of the corporation. A bond of qualifying individual is not required.	

STATE OF CALIFORNIA

Contractors State License Board

Pursuant to Chapter 9 of Division 3 of the Business and Professions Code
and the Rules and Regulations of the Contractors State License Board,
the Registrar of Contractors does hereby issue this license to:

DIMAGGIO MAINTENANCE INC

License Number 888681

to engage in the business or act in the capacity of a contractor
in the following classification(s):

A - GENERAL ENGINEERING CONTRACTOR
B - GENERAL BUILDING CONTRACTOR
HAZ - HAZARDOUS SUBSTANCES REMOVAL

Witness my hand and seal this day,

August 21, 2009

Issued December 26, 2006

James Miller
Board Chair

This license is the property of the Registrar of Contractors
is not transferable, and shall be returned to the Registrar
upon demand when suspended, revoked or invalidated
for any reason. It becomes void if not renewed.

Stephen P. Sands
Registrar of Contractors

AUDIT NO 476782

[redacted] - 8022015

California UST Service Technician - Exp. 03/04/2013

Vapor Recovery System Testing and Repair - Exp. 02/19/2012

Vapor Systems Technologies, Inc.

Rey Misajon

VST Technical Certification Training

Date of Issue: 01/24/13

College Instructor

Name: Rey Misajon

Of: DiMaggio

Certification [illegible] DIA: Hanging Hardware Installation

[illegible]

1981 01/24/15

Certification # Date of Issue Expiration Date

Certificate of Completion

This certificate is issued in recognition that

Authorized Service Contractor
Of:

DiMaggio

Has successfully completed VST
Technician Certification Training

Certification Level

☒ B Processor Installation

☐ O/M&S

Date of Issue
01/24/15

Expiration Date

Course Instructor

Vapor Systems Technologies, Inc.

01/24/2013 17:28 FAX 9377049443 VST ☑005

Technical Training Certification

Certificate of Completion

This certificate is issued in recognition that

Rey Misajon
Technician #837949

has satisfactorily completed

Veeder-Root Startup & Service Technician (Level 4)
in
TLS-3XX UST Monitoring Systems
(including Secondary Containment Vacuum Sensing - CA only)

Lewis Bell, Technical Training Manager

VEEDER-ROOT

1/17/2012
Date of Issue

1/16/2014
Expiration Date

VEEDER-ROOT **Certified Technician**

The bearer of this card has successfully completed a manufacturer training course in the listed product(s).

Rey Misajon
Technician #837949
Expires 1/16/2014
Certified UST Monitoring Technician
(Incl. Secondary Containment Vacuum Sensing - CA only)

You must contact TechnicalTraining@fueco.com to confirm the current certification record for this person.

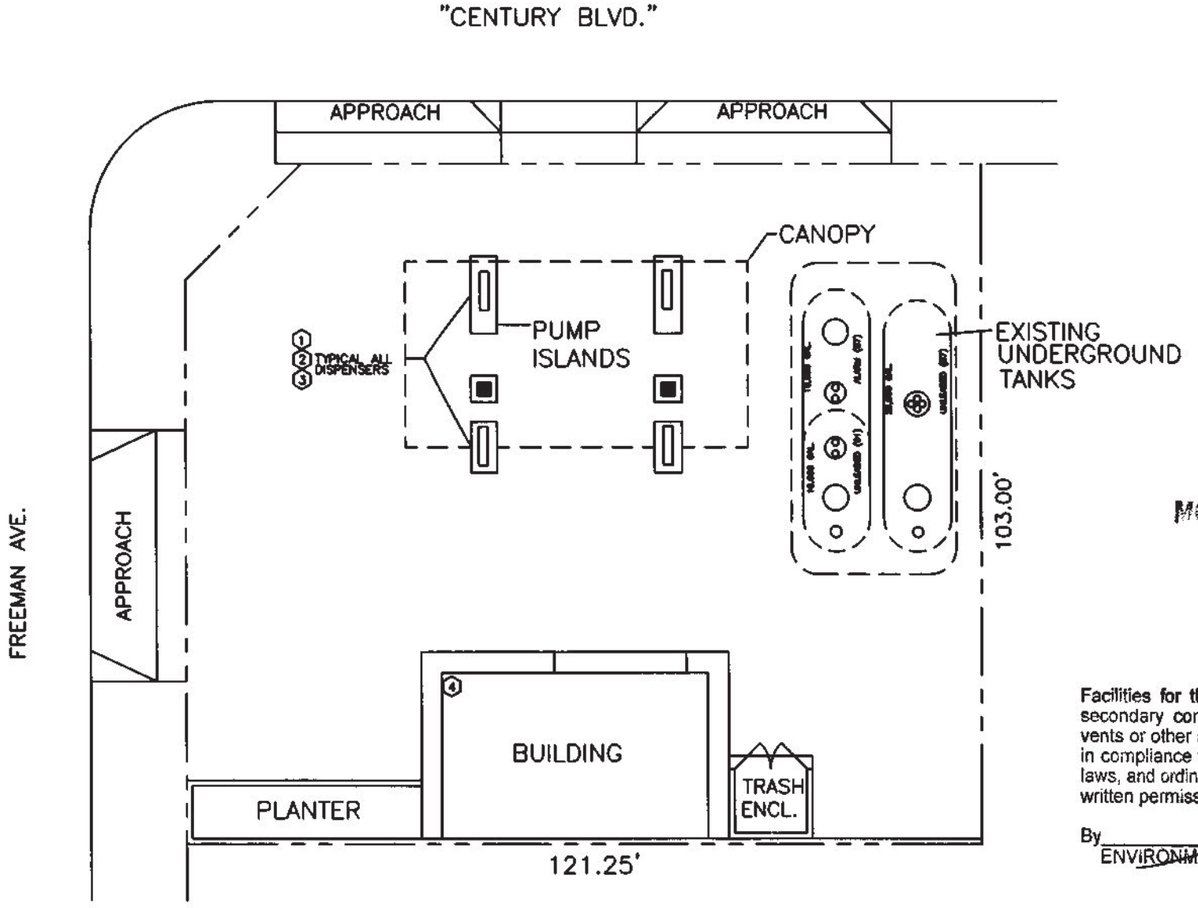

SCOPE OF WORK

1. REMOVE EXISTING FUEL DISPENSERS.
2. INSTALL NEW (3+0) GILBARCO 700S FUEL DISPENSERS.
3. DISCONNECT & RECONNECT ALL EXISTING SHEAR VALVE & ELECTRICAL.
4. UPGRADE VEEDER ROOT SOFTWARE FROM 1.02 TO 1.05 W/COLD START.

NOTE:

NO RE-ROUTING OF EXISTING UNDERGROUND PIPES, REPLACING DISPENSERS ONLY. EXISTING DISPENSERS FOOT PRINT TO REMAIN THE SAME. EXISTING UDC CONFIGURATION TO REMAIN THE SAME.

MODIFICATION ONLY

DEPARTMENT OF PUBLIC WORKS
ENVIRONMENTAL PROGRAMS DIVISION
CLEARANCE
FOR UNDERGROUND STORAGE
OF HAZARDOUS MATERIALS

Facilities for the underground storage of hazardous materials including secondary containments, piping connected thereto, monitoring devices, vents or other appurtenances, shall be installed as shown on this plan and in compliance with the Fire Code, Mechanical Code, and other applicable laws, and ordinances. No additions or alterations shall be made without the written permission of the Department of Public Works.

By _____ Date 02/07/2013
ENVIRONMENTAL PROGRAMS DIVISION

10092-56865
#.732765

REVISIONS	BY
1	
2	
3	
4	
5	
6	
7	
8	
9	
10	
11	
12	
13	

TESORO

PLANS PREPARED BY:
A & S ENGINEERING INC.
PLANNING ENGINEERING CONSTRUCTION MANAGEMENT
28405 SAND CANYON ROAD, SUITE B
CANYON COUNTRY, CA 91387
PHONE #: (661) 250-9300; FAX #: (661) 250-9333

Tesoro Refining & Marketing Co.
ATTN: RETAIL SUPPORT SERVICES
19100 RIDGEWOOD PARKWAY SAN ANTONIO, TX 78259
PHONE #: (210) 626-6224
PROFIT CENTER #: 63251
ADDRESS: 4130 WEST CENTURY BOULEVARD
INGLEWOOD, CA 90304

DRAWN	ER
CHECKED	---
DATE	11/08/2012
SHT. TITLE	SITE PLAN
JOB NUMBER	---
SHEET	S1

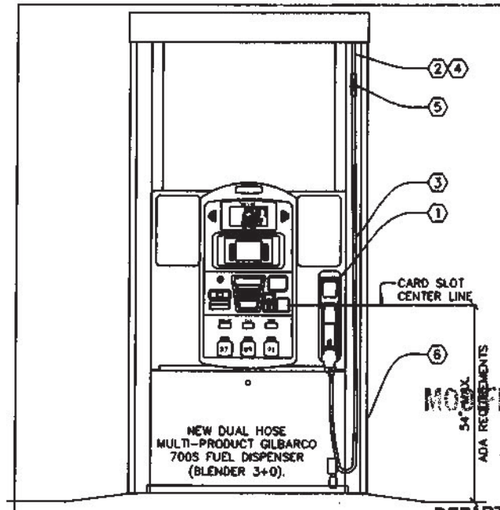

N.T.S.

1/D1 NEW DISPENSERS WITH NEW EVR PHASE II HANGING HARDWARE

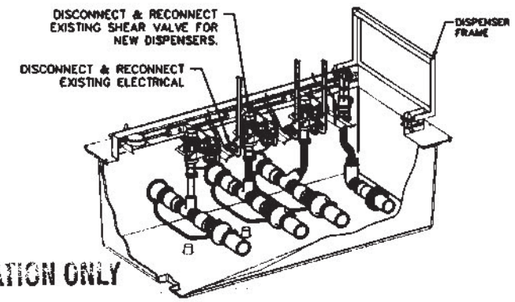

N.T.S.

2/D1 DISPENSER PAN DETAIL

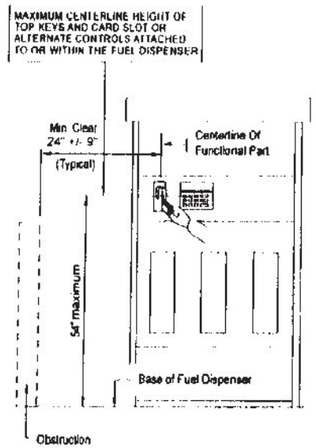

CARD READERS MOUNTED IN FUEL DISPENSERS

N.T.S.

3/D1 STANDARD DETAIL FOR CARD READERS

MODIFICATION ONLY

DEPARTMENT OF PUBLIC WORKS
ENVIRONMENTAL PROGRAMS DIVISION
CLEARANCE
FOR UNDERGROUND STORAGE
OF HAZARDOUS MATERIALS

Facilities for the underground storage of hazardous materials including secondary containments, piping connected thereto, monitoring devices, vents, or other appurtenances, shall be installed as shown on this plan and in compliance with the Fire Code, Mechanical Code, and other applicable laws, and ordinances. No additions or alterations shall be made without the written permission of the Department of Public Works.

By: Date 2/7/2013

ENVIRONMENTAL PROGRAMS DIVISION

10092-56865

A.732768

Model VST-EVR-NB Nozzle

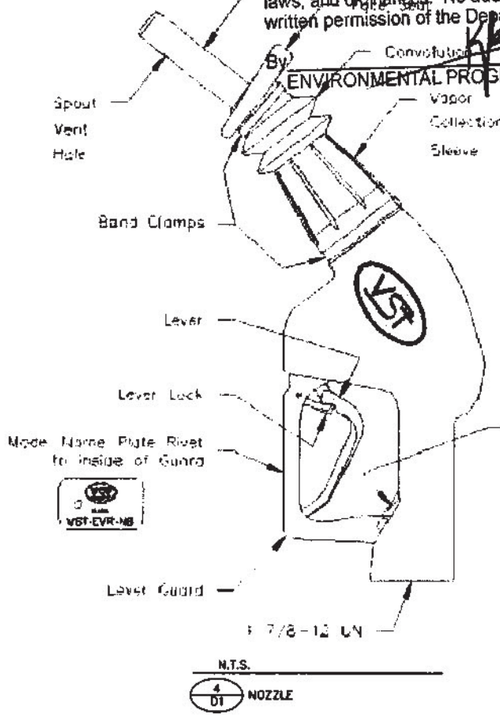

N.T.S.

4/D1 NOZZLE

VST Hanging Hardware
(Nozzle, Coaxial Curb Hose, Breakaway, and Coaxial Whip Hose)

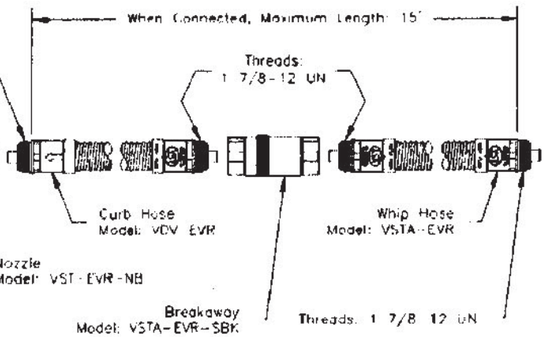

N.T.S.

5/D1 HANGING HARDWARES

ITEM NO.	EQUIPMENT DESCRIPTION	MANUFACTURER	MODEL	SUPPLIED BY
	GASOLINE HOSE & NOZZLE ASSEMBLY			
①	VAC ASSIST DISPENSER NOZZLE	VST	VST-EVR-NB	OWNER
②	SWIVEL	VST		OWNER
③	INVERTED CO-AXIAL HOSE - 8'-0"	VST	VDV-EVR SERIES	OWNER
④	INVERTED CO-AXIAL WHIP HOSE - 1'-0"	VST	VSTA-EVR-SERIES	OWNER
⑤	RE-CONNECTABLE BREAKAWAY COUPLING	VST	VSTA-EVR-SBK	OWNER
⑥	NEW DISPENSER (BLENDER 3+0)	GILBARCO	ENCORE 700S (NN1)	OWNER
	SOFTWARE UPGRADE			
⑦	SOFTWARE	VEEDER ROOT	VERSION 1.05	OWNER

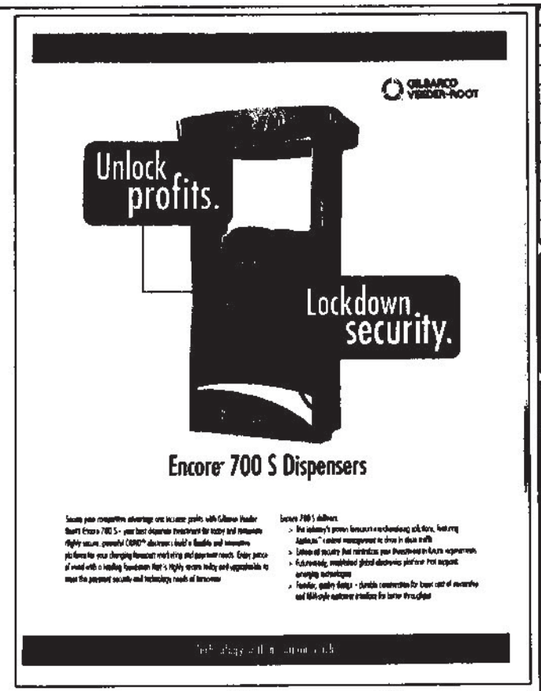

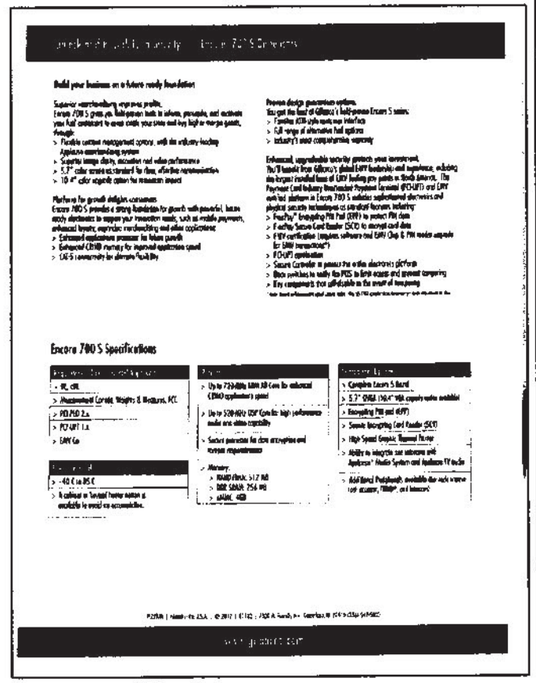

N.T.S.

6/D1 CUTSHEETS (NEW DISPENSERS)

REVISIONS	BY

TESORO

PLANS PREPARED BY:
A & S ENGINEERING INC.
PLANNING ENGINEERING CONSTRUCTION MANAGEMENT
28405 SAND CANYON ROAD, SUITE B
CANYON COUNTRY, CA 91387
PHONE #: (661) 250-9300; FAX #: (661) 250-9333

Tesoro Refining & Marketing Co.
ATTN: RETAIL SUPPORT SERVICES
19100 RIDGEWOOD PARKWAY SAN ANTONIO, TX 78259
PHONE #: (210) 626-6224
PROJECT CENTER #
ADDRESS:

DRAWN	CB
CHECKED	--
DATE	JAN. 2013
SHT. TITLE	DETAIL SHEET
JOB NUMBER	-
SHEET	D1

Insurance Coverage Period:
January 1, 2013 through January 1, 2014

December 13, 2012

U.S. E.P.A. Regional Offices/State Implementing Agencies

Subject: **BP America, Inc. – Financial Responsibility Documentation for Petroleum Underground Storage Tank Systems (40 CFR Part 280)**

Dear Sir or Madam:

The enclosed document comprises the financial assurance mechanism by which BP America, Inc. demonstrates financial responsibility pursuant to 40 CFR 280 Subpart H for taking corrective action and compensating third parties for bodily injury and property damage caused by accidental releases arising from the operation of petroleum underground storage tanks.

This document is believed to be complete and accurate. However, considering the number and geographic dispersion of USTs covered by BP America, Inc.'s financial responsibility, it is possible that errors of omission have occurred and the tank listings will not always be current as of the date of the review. In any case, it is the intent of BP America Inc. to provide the mandated financial responsibility requirements for all USTs subject to 40 CFR 280 Subpart H.

If you have any questions regarding the information submitted, please contact me at (714) 228-6480.

Sincerely,

Lanni N. Duong
Environmental Compliance Team Lead

Enclosures

State of California
State Water Resources Control Board
Division of Clean Water Programs
P.O. Box 944212
Sacramento, CA 94244-2120

For State Use Only

CERTIFICATION OF FINANCIAL RESPONSIBILITY

FOR UNDERGROUND STORAGE TANKS CONTAINING PETROLEUM

A. I am required to demonstrate Financial Responsibility in the required amounts as specified in Section 2807, Chapter 18, Div. 3, Title 23, CCR:

☐ 500,000 dollars per occurrence or ☒ 1 million dollars per occurrence AND ☐ 1 million dollars annual aggregate or ☒ 2 million dollars annual aggregate

B. BP America, Inc. (Name of tank Owner or Operator) hereby certifies that it is in compliance with the requirements of Section 2807, Article 3, Chapter 18, Division 3, Title 23, California Code of Regulations.

The mechanisms used to demonstrate financial responsibility as required by Section 2807 are as follows:

C. Mechanism Type	Name and Address of Issuer	Mechanism Number	Coverage Amount	Coverage Period	Corrective Action	Third Party Compensation
Insurance	Chartis Specialty Insurance Co 175 Water Street New York, Inc.	UST 1904230	$1,000,000 per occurrence $2,000,000 annual aggregate	01/01/2013- 01/01/2014	Yes	Yes

Note. If you are using the State Fund as any part of your demonstration of financial responsibility, your execution and submission of this certification also certifies that you are in compliance with all conditions for participation in the Fund.

D. Facility Name	Facility Address
Per List Attached	Per List Attached
Facility Name	Facility Address
Facility Name	Facility Address
Facility Name	Facility Address
Facility Name	Facility Address
Facility Name	Facility Address
Facility Name	Facility Address

E. Signature of Tank Owner or Operator / Date	Name and Title of Tank Owner or Operator
Jack M. McKamp 12-12-12	JACK McKAMP, CFO
Signature of Witness or Notary / Date	Name of Witness or Notary
Donna K. Yorac 12-12-12	DONNA K. YORAC

Submit original to local UST regulatory agency. Keep a copy at each UST facility.

(Instructions on Reverse)

CALIFORNIA ALL-PURPOSE ACKNOWLEDGMENT

State of California
County of Los Angeles

On Dec. 12, 2012 (Date) before me, Donna K. Yorac Notary Public (Here Insert Name and Title of the Officer),

personally appeared Jack M. Niekamp (Name(s) of Signer(s))

who proved to me on the basis of satisfactory evidence to be the person(s) whose name(s) is/are subscribed to the within instrument and acknowledged to me that he/she/they executed the same in his/her/their authorized capacity(ies), and that by his/her/their signature(s) on the instrument the person(s), or the entity upon behalf of which the person(s) acted, executed the instrument.

DONNA K. YORAC
Commission # 1894599
Notary Public - California
Orange County
My Comm. Expires Jul 31, 2014

I certify under PENALTY OF PERJURY under the laws of the State of California that the foregoing paragraph is true and correct.

WITNESS my hand and official seal.

Signature: Donna K. Yorac (Signature of Notary Public)

Place Notary Seal and/or Stamp Above

OPTIONAL

Though the information below is not required by law, it may prove valuable to persons relying on the document and could prevent fraudulent removal and reattachment of this form to another document.

Description of Attached Document

Title or Type of Document: _____

Document Date: _____ Number of Pages: _____

Signer(s) Other Than Named Above: _____

Capacity(ies) Claimed by Signer(s)

Signer's Name: _____	Signer's Name: _____
☐ Corporate Officer — Title(s): _____	☐ Corporate Officer — Title(s): _____
☐ Individual	☐ Individual
☐ Partner — ☐ Limited ☐ General	☐ Partner — ☐ Limited ☐ General
☐ Attorney in Fact	☐ Attorney in Fact
☐ Trustee	☐ Trustee
☐ Guardian or Conservator	☐ Guardian or Conservator
☐ Other: _____	☐ Other: _____
Signer Is Representing: _____	Signer Is Representing: _____
RIGHT THUMBPRINT OF SIGNER — Top of thumb here	RIGHT THUMBPRINT OF SIGNER — Top of thumb here

©2008 National Notary Association • 9350 De Soto Ave., P.O. Box 2402 • Chatsworth, CA 91313-2402 • www.NationalNotary.org Item #5907 Reorder: Call Toll-Free 1-800-876-6827

CERTIFICATE OF INSURANCE

NAME:	BP America, Inc.
ADDRESS:	SEE SCHEDULE BELOW
POLICY NUMBER:	UST 1904230
ENDORSEMENT:	Not applicable
PERIOD OF COVERAGE:	January 1, 2013 to January 1, 2014
NAME OF INSURER:	**CHARTIS SPECIALTY INSURANCE COMPANY**
ADDRESS OF INSURER:	**175 WATER STREET** **NEW YORK, NY 10038**
NAME OF INSURED:	BP America, Inc.
ADDRESS OF INSURED:	501 Westlake Park Boulevard Houston, TX 77079

CERTIFICATION:

1. CHARTIS SPECIALTY INSURANCE COMPANY, the Insurer, as identified above, hereby certifies that it has issued liability insurance covering the following underground storage tank(s):

See "Item 5. Covered Storage Tank System(s)" on policy referenced above,

for taking corrective action and compensating third parties for bodily injury and property damage caused by accidental releases in accordance with and subject to the limits of liability, exclusions, conditions and other terms of the policy arising from operating the underground storage tank(s) identified above.

The limits of liability are $1,000,000 each occurrence and $2,000,000 annual aggregate, exclusive of legal defense costs, which are subject to a separate limit under the policy. This coverage is provided under UST 1904230. The effective date of said policy is January 1, 2013.

2. The Insurer further certifies the following with respect to the insurance described in Paragraph 1:

a. Bankruptcy or insolvency of the insured shall not relieve the Insurer of its obligations under the policy to which this certificate applies.

b. The Insurer is liable for the payment of amounts within any deductible applicable to the policy to the provider of corrective action or damaged third party, with a right of reimbursement by the insured for any such payment made by the Insurer. This provision does not apply with respect to that amount of any deductible for which coverage is

demonstrated under another mechanism or combination of mechanisms as specified in 40 CFR 280.95-280.102.

c. Whenever requested by a Director of an implementing agency, the Insurer agrees to furnish to the Director a signed duplicate original of the policy and all endorsements.

d. Cancellation or any other termination of the insurance by the Insurer, except for non-payment of premium or misrepresentation by the insured, will be effective only upon written notice and only after the expiration of 60 days after a copy of such written notice is received by the insured. Cancellation for non-payment of premium or misrepresentation by the insured will be effective only upon written notice and only after expiration of a minimum of 10 days after a copy of such written notice is received by the insured.

e. The insurance covers claims otherwise covered by the policy that are reported to the Insurer within six months of the effective date of cancellation or non-renewal of the policy except where the new or renewed policy has the same retroactive date or a retroactive date earlier than that of the prior policy, and which arise out of any covered occurrence that commenced after the policy retroactive date, if applicable, and prior to such policy renewal or termination date. Claims reported during such extended reporting period are subject to the terms, conditions, limits, including limits of liability, and exclusions of the policy.

I hereby certify that the wording of this instrument is identical to the wording in 40 CFR 280.97 (b) (2) and that the Insurer is eligible to provide insurance as an excess or surplus lines insurer in one or more states.

Signature of Authorized Representative of Insurer

Martine Houston
Regional Manager
Authorized Representative of Chartis Specialty Insurance Company
300 S. Riverside Plaza, Suite 2100, Chicago, IL 60606

Gasoline Retail Facilities with Underground Storage Tanks Owned or Operated by BP America Inc. - SW Region						
Facility No.	Address	City	State	Zip	County	No. of Tanks
05148	586 N MAIN STREET	BISHOP	CA	93514	INYO	4
01960	1701 BRUNDAGE LANE	BAKERSFIELD	CA	93304	KERN	4
06109	3201 W VALLEY BOULEVARD	ALHAMBRA	CA	91803	LOS ANGELES	5
09625	8255 WINNETKA	CANOGA PARK	CA	91303	LOS ANGELES	3
06006	28406 SAND CANYON ROAD	CANYON COUNTRY	CA	91387	LOS ANGELES	4
06129	21313 S AVALON	CARSON	CA	90745	LOS ANGELES	3
06169	1411 E DEL AMO BOULEVARD	CARSON	CA	90746	LOS ANGELES	3
09657	18523 S AVALON	CARSON	CA	90746	LOS ANGELES	3
09673	460 S WORKMAN MILL ROAD	CITY OF INDUSTRY	CA	91745	LOS ANGELES	3
00022	1924 W ALONDRA BOULEVARD	COMPTON	CA	90220	LOS ANGELES	3
09660	8010 IMPERIAL HIGHWAY	DOWNEY	CA	90242	LOS ANGELES	4
09670	10808 LAKEWOOD BOULEVARD	DOWNEY	CA	90241	LOS ANGELES	3
03018	11958 RAMONA BOULEVARD	EL MONTE	CA	91732	LOS ANGELES	4
03070	144 N VEROADUGO ROAD	GLENDALE	CA	91206	LOS ANGELES	5
09681	857 E ARROW HIGHWAY	GLENDORA	CA	91740	LOS ANGELES	4
09628	11454 BALBOA BOULEVARD	GRANADA HILLS	CA	91344	LOS ANGELES	4
00081	4015 W EL SEGUNDO BOULEVARD	HAWTHORNE	CA	90250	LOS ANGELES	3
01260	4009 W ROSECRANS	HAWTHORNE	CA	90250	LOS ANGELES	4
09647	5038 EL SEGUNDO BOULEVARD	HAWTHORNE	CA	90250	LOS ANGELES	4
09652	1131 PACIFIC COAST HIGHWAY	HERMOSA BEACH	CA	90254	LOS ANGELES	3
09678	362 N AZUSA	LA PUENTE	CA	91744	LOS ANGELES	2
01902	2380 LOMITA AVENUE	LOMITA	CA	90717	LOS ANGELES	4
03014	2031 PALOS VERDES DRIVE	LOMITA	CA	90717	LOS ANGELES	5
00002	4385 ATLANTIC AVENUE	LONG BEACH	CA	90807	LOS ANGELES	3
01110	2601 SANTA FE AVENUE	LONG BEACH	CA	90810	LOS ANGELES	3
01602	4895 BELLFLOWER BOULEVARD	LONG BEACH	CA	90808	LOS ANGELES	4
05028	124 W PACIFIC COAST HIGHWAY	LONG BEACH	CA	90806	LOS ANGELES	4
01597	1605 GLENDALE BOULEVARD	LOS ANGELES	CA	90026	LOS ANGELES	4
01786	2829 N BROADWAY	LOS ANGELES	CA	90031	LOS ANGELES	3
01880	4380 EAGLE ROCK BOULEVARD	LOS ANGELES	CA	90041	LOS ANGELES	3
05221	14221 S FIGUEROA STREET	LOS ANGELES	CA	90061	LOS ANGELES	4
09637	4406 ADAMS	LOS ANGELES	CA	90016	LOS ANGELES	3
09640	8770 W OLYMPIC BOULEVARD	LOS ANGELES	CA	90035	LOS ANGELES	3
09629	15508 DEVONSHIRE STREET	MISSION HILLS	CA	91345	LOS ANGELES	4
09626	15705 NORDHOFF STREET	NORTH HILLS	CA	91343	LOS ANGELES	3
01680	5158 LAUREL CANYON BOULEVARD	NORTH HOLLYWOOD	CA	91604	LOS ANGELES	4
01940	4506 LANKERSHIM BOULEVARD	NORTH HOLLYWOOD	CA	91602	LOS ANGELES	4
05200	8004 LANKERSHIM BOULEVARD	NORTH HOLLYWOOD	CA	91605	LOS ANGELES	4
01936	8700 BALBOA BOULEVARD	NORTHRIDGE	CA	91325	LOS ANGELES	4
05265	2353 E PALMDALE BOULEVARD	PALMDALE	CA	93550	LOS ANGELES	3
09636	2354 E PALMDALE BOULEVARD	PALMDALE	CA	93550	LOS ANGELES	4
09649	2730 MARINE	REDONDO BEACH	CA	90278	LOS ANGELES	2
03005	27301 HAWTHORNE BOULEVARD	ROLLING HILLS EST	CA	90274	LOS ANGELES	5
05061	12606 E ROSECRANS AVENUE	SANTA FE SPRINGS	CA	90670	LOS ANGELES	3
01978	1819 CLOVERFIELD BOULEVARD	SANTA MONICA	CA	90404	LOS ANGELES	5
03050	4359 COLDWATER CANYON	STUDIO CITY	CA	91604	LOS ANGELES	4
09581	9090 GLENOAKS	SUN VALLEY	CA	91352	LOS ANGELES	3
09624	6039 RESEDA BOULEVARD	TARZANA	CA	91356	LOS ANGELES	4
00154	3015 W 182ND STREET	TORRANCE	CA	90504	LOS ANGELES	2
01008	1210 CRENSHAW BOULEVARD	TORRANCE	CA	90501	LOS ANGELES	3
06177	18180 PRAIRIE AVENUE	TORRANCE	CA	90504	LOS ANGELES	4
09632	8050 VAN NUYS	VAN NUYS	CA	91402	LOS ANGELES	4
01276	300 N AZUSA AVENUE	WEST COVINA	CA	91790	LOS ANGELES	3
00133	15306 E WHITTIER BOULEVARD	WHITTIER	CA	90603	LOS ANGELES	2
00211	13010 E LAMBERT ROAD	WHITTIER	CA	90602	LOS ANGELES	2
01090	14000 E LAMBERT ROAD	WHITTIER	CA	90605	LOS ANGELES	3
01661	9151 S PAINTER AVENUE	WHITTIER	CA	90605	LOS ANGELES	4
01054	980 W PACIFIC COAST HIGHWAY	WILMINGTON	CA	90744	LOS ANGELES	4
7008 (9622)	6310 FALLBROOK	WOODLAND HILLS	CA	91367	LOS ANGELES	4
09631	6000 CANOGA AVENUE	WOODLAND HILLS	CA	91367	LOS ANGELES	3
05999	1801 S STATE COLLEGE BOULEVARD	ANAHEIM	CA	92806	ORANGE	4
09725	2811 W LINCOLN AVENUE	ANAHEIM	CA	92801	ORANGE	3
09727	2101 S HARBOR BOULEVARD	ANAHEIM	CA	92802	ORANGE	3
09731	3101 E LA PALMA	ANAHEIM	CA	92801	ORANGE	3
05994	300 BRISTOL STREET	COSTA MESA	CA	92626	ORANGE	2

Facility No.	Address	City	State	Zip	County	No. of Tanks
06131	3201 HARBOR BOULEVARD	COSTA MESA	CA	92626	ORANGE	5
09746	2021 NEWPORT BOULEVARD	COSTA MESA	CA	92627	ORANGE	2
05881	9511 VALLEY VIEW STREET	CYPRESS	CA	90630	ORANGE	4
01905	18025 MAGNOLIA STREET	FOUNTAIN VALLEY	CA	92708	ORANGE	3
01912	18480 BROOKHURST STREET	FOUNTAIN VALLEY	CA	92708	ORANGE	4
09556	17475 BROOKHURST STREET	FOUNTAIN VALLEY	CA	92708	ORANGE	3
00097	401 N PLACENTIA	FULLERTON	CA	92831	ORANGE	3
01023	1000 W VALENCIA DRIVE	FULLERTON	CA	92833	ORANGE	3
09677	2351 E ORANGETHORPE	FULLERTON	CA	92831	ORANGE	4
03042	13331 EUCLID AVENUE	GARDEN GROVE	CA	92843	ORANGE	3
06160	13361 HARBOR BOULEVARD	GARDEN GROVE	CA	92843	ORANGE	2
09736	13511 EUCLID STREET	GARDEN GROVE	CA	92843	ORANGE	3
01812	16502 BOLSA CHICA STREET	HUNTINGTON BEACH	CA	92649	ORANGE	4
01888	16501 GOLDENWEST STREET	HUNTINGTON BEACH	CA	92647	ORANGE	4
03053	5981 WARNER AVENUE	HUNTINGTON BEACH	CA	92649	ORANGE	4
06191	17502 GOLDENWEST STREET	HUNTINGTON BEACH	CA	92647	ORANGE	5
09745	19971 BEACH BOULEVARD	HUNTINGTON BEACH	CA	92648	ORANGE	3
05831	24181 MOULTON PARKWAY	LAGUNA HILLS	CA	92653	ORANGE	4
09550	291 S TUSTIN STREET	ORANGE	CA	92866	ORANGE	3
06110	1201 E IMPERIAL HIGHWAY	PLACENTIA	CA	92870	ORANGE	4
05111	2749 N EL CAMINO REAL	SAN CLEMENTE	CA	92672	ORANGE	3
01047	2646 W FIRST STREET	SANTA ANA	CA	92703	ORANGE	3
05147	2245 S MAIN STREET	SANTA ANA	CA	92707	ORANGE	4
01865	14244 NEWPORT AVENUE	TUSTIN	CA	92780	ORANGE	4
01633	6982 WESTMINSTER BOULEVARD	WESTMINSTER	CA	92683	ORANGE	3
06036	13142 GOLDENWEST STREET	WESTMINSTER	CA	92683	ORANGE	3
01259	702 E SIXTH STREET	CORONA	CA	92879	RIVERSIDE	3
06502	12775 PALM DRIVE	DESERT HOT SPRINGS	CA	92240	RIVERSIDE	4
09708	2600 HAMNER AVENUE	NORCO	CA	92860	RIVERSIDE	4
05475	73980 HIGHWAY 111	PALM DESERT	CA	92260	RIVERSIDE	3
09714	1294 UNIVERSITY AVENUE	RIVERSIDE	CA	92507	RIVERSIDE	2
05951	PO BOX 39	BAKER	CA	92309	SAN BERNARDINO	4
09686	12345 CENTRAL	CHINO	CA	91710	SAN BERNARDINO	3
06144	1240 E WASHINGTON STREET	COLTON	CA	92324	SAN BERNARDINO	3
01815	10087 SIERRA	FONTANA	CA	92335	SAN BERNARDINO	4
09693	16090 FOOTHILL	FONTANA	CA	92335	SAN BERNARDINO	3
09694	8127 MULBERRY AVENUE	FONTANA	CA	92335	SAN BERNARDINO	3
01584	1245 E FOURTH STREET	ONTARIO	CA	91764	SAN BERNARDINO	3
01981	1565 E FOURTH STREET	ONTARIO	CA	91764	SAN BERNARDINO	4
05252	2156 S GROVE AVENUE	ONTARIO	CA	91761	SAN BERNARDINO	3
09688	1054 W MISSION	ONTARIO	CA	91761	SAN BERNARDINO	2
09692	9888 FOOTHILL BOULEVARD	RANCHO CUCAMONGA	CA	91730	SAN BERNARDINO	4
06365	2898 W RIALTO AVENUE	RIALTO	CA	92376	SAN BERNARDINO	2
09699	25717 E BASELINE STREET	SAN BERNARDINO	CA	92410	SAN BERNARDINO	4
09552	782 N MOUNTAIN AVENUE	UPLAND	CA	91786	SAN BERNARDINO	3
09690	475 N MOUNTAIN AVENUE	UPLAND	CA	91786	SAN BERNARDINO	2
09701	15445 PALMDALE ROAD	VICTORVILLE	CA	92392	SAN BERNARDINO	4
05397	407 E STREET	CHULA VISTA	CA	91910	SAN DIEGO	4
05409	798 3RD AVENUE	CHULA VISTA	CA	91910	SAN DIEGO	4
05410	1725 BROADWAY	CHULA VISTA	CA	91911	SAN DIEGO	4
09597	1401 HILLTOP	CHULA VISTA	CA	91911	SAN DIEGO	3
01664	1410 E MAIN STREET	EL CAJON	CA	92021	SAN DIEGO	4
01677	404 E CHASE AVENUE	EL CAJON	CA	92021	SAN DIEGO	2
06146	725 N 2ND STREET	EL CAJON	CA	92021	SAN DIEGO	4
09759	900 E BROADWAY	EL CAJON	CA	92020	SAN DIEGO	2
01754	300 W WASHINGTON AVENUE	ESCONDIDO	CA	92025	SAN DIEGO	4
09755	1185 PALM AVENUE	IMPERIAL BEACH	CA	91932	SAN DIEGO	2
00068	8001 BROADWAY	LEMON GROVE	CA	91945	SAN DIEGO	4
05393	2717 LEMON GROVE AVENUE	LEMON GROVE	CA	91945	SAN DIEGO	3
09569	1734 HIGHLAND AVENUE	NATIONAL CITY	CA	91950	SAN DIEGO	4
01783	1015 MAIN STREET	RAMONA	CA	92065	SAN DIEGO	3
01016	1817 EUCLID AVENUE	SAN DIEGO	CA	92105	SAN DIEGO	4
01785	985 TURQUOISE STREET	SAN DIEGO	CA	92109	SAN DIEGO	3
01986	6130 BALBOA AVENUE	SAN DIEGO	CA	92111	SAN DIEGO	2
03035	8820 CLAIRMONT MESA	SAN DIEGO	CA	92123	SAN DIEGO	4
03037	915 S CAMINO DEL RIO STREET	SAN DIEGO	CA	92108	SAN DIEGO	3

Facility No	Address	City	State	Zip	County	No. of Tanks
05406	1875 GRAND AVENUE	SAN DIEGO	CA	92109	SAN DIEGO	3
05408	6301 EL CAJON BOULEVARD	SAN DIEGO	CA	92115	SAN DIEGO	3
05411	2255 PALM AVENUE	SAN DIEGO	CA	92154	SAN DIEGO	4
06128	4498 CLAIREMONT MESA BOULEVARD	SAN DIEGO	CA	92117	SAN DIEGO	4
07002	6098 UNIVERSITY AVENUE	SAN DIEGO	CA	92115	SAN DIEGO	3
09560	2502 IMPERIAL AVENUE	SAN DIEGO	CA	92102	SAN DIEGO	3
09599	3860 OLD TOWN AVENUE	SAN DIEGO	CA	92110	SAN DIEGO	3
06200	125 N RANCHO SANTA FE ROAD	SAN MARCOS	CA	92069	SAN DIEGO	4
09595	9108 CAMPO ROAD	SPRING VALLEY	CA	91977	SAN DIEGO	3
05807	195 NIBLICK ROAD	PASO ROBLES	CA	93446	SAN LUIS OBISPO	4
06351	1201 YSABEL STREET	PASO ROBLES	CA	93446	SAN LUIS OBISPO	4
06038	12424 LOS OSOS ROAD	SAN LUIS OBISPO	CA	93405	SAN LUIS OBISPO	3
05404	3618 STATE STREET	SANTA BARBARA	CA	93105	SANTA BARBARA	4
01701	605 S MILLS ROAD	VENTURA	CA	93003	VENTURA	3
03077	2124 E HARBOR BOULEVARD	VENTURA	CA	93001	VENTURA	3

COVERED STORAGE TANK SCHEDULE

Facility No.	Address	City	State	Zip	No. of Tanks
ARCO 9683	1693 N. GAREY AVENUE	POMONA	CA	91766	4
Atlantic Richfield	1145 E. 233rd STREET	CARSON	CA	90745	1
BP Colton Terminal	2395 S. RIVERSIDE AVENUE	BLOOMINGTON	CA	92326	1
BP Richmond Terminal	1306 CANAL BLVD.	RICHMOND	CA	94804	1
BP Vinvale Terminal	8601 S GARFIELD	SOUTH GATE	CA	90280	1
00889	1511 NE 102ND STREET	PORTLAND	OR	97220	3
01167	6508 N INTERSTATE	PORTLAND	OR	97217	4
01175	15300 SW ROYALTY PARKWAY	KING CITY	OR	97224	3
01187	57 W POWELL	GRESHAM	OR	97030	2
04124	39555 PIONEER BOULEVARD	SANDY	OR	97055	2
04186	805 COMMERCIAL STREET SE	SALEM	OR	97302	4
04192	18030 E BURNSIDE	PORTLAND	OR	97233	4
04208	12140 NE HALSEY	PORTLAND	OR	97220	4
04271	7509 NE M L KING BOULEVARD	PORTLAND	OR	97211	4
04282	785 SE 7TH STREET	GRANTS PASS	OR	97526	3
04328	18025 NE HALSEY STREET	PORTLAND	OR	97230	3
04407	501 LANCASTER DRIVE NE	SALEM	OR	97301	3
04461	14555 SW TUALATIN VALLEY	BEAVERTON	OR	97006	4
04477	16141 SE DIVISION STREET	PORTLAND	OR	97236	5
04479	2380 HIGHWAY 66	ASHLAND	OR	97520	4
05382	11925 SW ALLEN BOULEVARD	BEAVERTON	OR	97005	3
05799	3521 GATEWAY STREET	SPRINGFIELD	OR	97477	4
05874	9220 SE HOLGATE BOULEVARD	PORTLAND	OR	97266	4
05882	2979 MARKET STREET NE	SALEM	OR	97303	4
05891	24235 SE STARK STREET	GRESHAM	OR	97030	4
05930	305 E OREGON AVENUE	CRESWELL	OR	97426	4
05960	5401 COMMERCIAL STREET	SALEM	OR	97302	4
06029	1110 S E POWELL BOULEVARD	PORTLAND	OR	97202	3
06058	9560 NW GLENCOE ROAD	HILLSBORO	OR	97123	3
06501	15320 NW CORNELL ROAD	BEAVERTON	OR	97006	4
05280	2188 E SOUTHERN AVENUE	TEMPE	AZ	85282	3
BP Exploration (Alaska) Inc.(1106)	900 E. Benson Blvd.	Anchorage, AK	AK	99519	1
	2700 South Wilmington	Carson	CA	90745	2

10116	4 NORTHERN BOULEVARD	GREAT NECK	NY	11021	5
10306	73-15 PARSONS BOULEVARD	FLUSHING	NY	11366	5
11888	6002 18TH AVENUE	BROOKLYN	NY	11204	5
12235	114-02 VAN WYCK EXPRESSWAY	JAMAICA	NY	11420	5
12376	691 EAST 149TH STREET	BRONX	NY	10455	5
12561	708 RICHMOND ROAD	STATEN ISLAND	NY	10304	4
13019	145-55 GUY BREWER BOULEVARD	JAMAICA	NY	11434	5
13205	4275 AMBOY ROAD	STATEN ISLAND	NY	10308	5
13345	1128 E GUN HILL ROAD	BRONX	NY	10469	5
14095	1416 HYLAN BOULEVARD	STATEN ISLAND	NY	10305	5
14128	720 FRANKLIN AVENUE	FRANKLIN SQUARE	NY	11010	3
14230	1640 FLATBUSH AVENUE	BROOKLYN	NY	11234	5
14574	300 N BROADWAY	HICKSVILLE	NY	11801	3
20528	8914 DITMAS AVENUE	BROOKLYN	NY	11236	3

20532	366 ROCKAWAY TURNPIKE	LAWRENCE	NY	11559	3
20540	138 PENINSULA BOULEVARD	HEMPSTEAD	NY	11550	3
20958	3055 WESTCHESTER AVENUE	BRONX	NY	10462	4
20959	3333 E TREMONT AVENUE	BRONX	NY	10461	4
20975	4904 COLLEGE POINT BOULEVARD	FLUSHING	NY	11355	6
20980	2298 JERICHO TURNPIKE	NEW HYDE PARK	NY	11040	5
21015	533 NASSAU ROAD	ROOSEVELT	NY	11575	3
21480	944 WILLIS AVENUE	ALBERTSON	NY	11507	5
21498	720 NEW YORK AVENUE	BROOKLYN	NY	11203	3
21570	2071 VICTORY BOULEVARD	STATEN ISLAND	NY	10314	5
22385	6050 WOODHAVEN BOULEVARD	ELMHURST	NY	11373	2
24344	65-10 QUEENS BOULEVARD	WOODSIDE	NY	11377	7
24351	60-11 QUEENS BOULEVARD	WOODSIDE	NY	11377	4
25641	107-10 ASTORIA BOULEVARD	EAST ELMHURST	NY	11369	5
25669	250 EMPIRE BOULEVARD	BROOKLYN	NY	11225	4
25716	164 4TH AVENUE	BROOKLYN	NY	11217	3
30067	68-22 NORTHERN BOULEVARD	FLUSHING	NY	11377	4
30091	205-33 HOLLIS AVENUE	HOLLIS	NY	11412	5
30096	602 65TH STREET	BROOKLYN	NY	11220	4
30115	6401 4TH AVENUE	BROOKLYN	NY	11220	4
30134	401 E 80TH STREET	BROOKLYN	NY	11236	3
30178	1237 JEROME AVENUE	BRONX	NY	10452	4
30342	2 GLEN COVE ROAD	GREENVALE	NY	11548	4
30343	5001 KINGS HIGHWAY	BROOKLYN	NY	11234	4
30448	1365 BOSTON ROAD	BRONX	NY	10459	2
30463	BLDG 138 JFK INTERNATIONAL	JAMAICA	NY	11430	7
35046	513 FLATBUSH AVENUE	BROOKLYN	NY	11225	4
35263	255 E 125TH STREET	NEW YORK	NY	10035	4
35264	248-70 HORACE HARDING EXPRESSWAY	LITTLE NECK	NY	11362	5
35266	375 CLINTON STREET	HEMPSTEAD	NY	11550	3
35275	212-01 HILLSIDE AVENUE	HOLLIS	NY	11412	2
35439	43 15 JUNCTION BOULEVARD	CORONA	NY	11368	5
36617	119-01 ATLANTIC AVENUE	RICHMOND HILL	NY	11418	2
36638	239 UNION AVENUE	BROOKLYN	NY	11211	4
36642	245-16 139TH AVENUE	ROSEDALE	NY	11422	3
36714	655 FLUSHING AVENUE	BROOKLYN	NY	11206	5
36720	570 PT WASHINGTON BOULEVARD	PORT WASHINGTON	NY	11050	5
36767	21-17 JACKSON AVENUE	LONG ISLAND CITY	NY	11101	4
48356	91 WEST CHESTER AVENUE	BRONX	NY	10461	3
48357	824 ALLERTON AVENUE	BRONX	NY	10467	3
48360	152 UNION AVENUE	BROOKLYN	NY	11206	4
48361	1105 60TH STREET	BROOKLYN	NY	11219	4
52554	470 GRAND AVENUE	SOUTH HEMPSTEAD	NY	11550	4
54533	9111 4TH AVENUE	BROOKLYN	NY	11209	4
62608	1883 FRONT STREET	EAST MEADOW	NY	11554	5
70408	4068 3RD AVENUE	BRONX	NY	10456	3
79103	BLDG #37-LAGUARDIA AIRPORT	FLUSHING	NY	11371	3
95702	69-05 Eliot Ave	Middle Village	NY	11379	6
95701	100-17 Beach Channel Dr	Rockaway Beach	NY	11693	4
95697	65-15 Cooper Ave	Glendale	NY	11385	7
95695	204-12 Northern Blvd	Bayside	NY	11361	6
95694	242 Dyckman Street	New York	NY	10034	6
95693	26-27 College Point Boulevard	Flushing	NY	11354	4
95692	944 Central Park Ave	Yonkers	NY	10704	4

95690	190 Aqueduct Road	White Plains	NY	10606	4
95689	1 Boston Post Rd	Rye	NY	10580	6
95688	381 North Ave.	New Rochelle	NY	10801	5
95687	165 Route 59	Monsey	NY	10952	3
95732	43 Lake Street	White Plains	NY	10600	2
95654	757 Central Park Av	Yonkers	NY	10704	7
29408	28054-1 COUNTY ROAD 4 WEST	ELKHART	IN	46514	3
29409	27969 COUNTY ROAD 6	ELKHART	IN	46514	3
29410	4004 E COUNTY ROAD 700 NORTH	ROLLING PRAIRIE	IN	46371	3
29411	6776 COUNTY ROAD 425 NORTH	ROLLING PRAIRIE	IN	46371	4
29413	5105 PLAZA AVENUE	PORTAGE	IN	46368	4
86962	5100 CLEM ROAD	PORTAGE	IN	46368	4
00002	4385 ATLANTIC AVENUE	LONG BEACH	CA	90807	3
00022	1924 W ALONDRA BOULEVARD	COMPTON	CA	90220	3
00068	8001 BROADWAY	LEMON GROVE	CA	91945	4
00081	4015 W EL SEGUNDO BOULEVARD	HAWTHORNE	CA	90250	3
00097	401 N PLACENTIA	FULLERTON	CA	92831	3
00133	15306 E WHITTIER BOULEVARD	WHITTIER	CA	90603	2
00154	3015 W 182ND STREET	TORRANCE	CA	90504	2
00211	13010 E LAMBERT ROAD	WHITTIER	CA	90602	2
00230	2190 CARROLL STREET	SAN FRANCISCO	CA	94124	4
00237	1625 MCSWAIN ROAD	MERCED	CA	95340	4
00276	10600 MACARTHUR BOULEVARD	OAKLAND	CA	94605	4
00306	1700 MIDDLEFIELD ROAD	REDWOOD CITY	CA	94063	4
00358	5150 MANZANITA AVENUE	CARMICHAEL	CA	95608	3
00374	6407 TELEGRAPH AVENUE	OAKLAND	CA	94609	3
00428	12890 SAN PABLO AVENUE	RICHMOND	CA	94805	4
00442	4224 MARCONI AVENUE	SACRAMENTO	CA	95821	3
00465	151 SOUTHGATE AVENUE	DALY CITY	CA	94015	3
00515	300 S DELAWARE STREET	SAN MATEO	CA	94401	5
00524	789 REDWOOD HIGHWAY	MILL VALLEY	CA	94941	2
00538	1040 SUNNYVALE-SARATOGA ROAD	SUNNYVALE	CA	94087	5
00551	1391 FLORIN ROAD	SACRAMENTO	CA	95822	4
00566	1175 FELL STREET	SAN FRANCISCO	CA	94117	4
00573	610 WOODSIDE ROAD	REDWOOD CITY	CA	94061	4
00601	712 LEWELLING BOULEVARD	SAN LEANDRO	CA	94579	4
00606	2320 EL CAMINO REAL	SANTA CLARA	CA	95050	4
00608	17601 HESPERIAN BOULEVARD	SAN LORENZO	CA	94580	4
00716	699 SAN ANTONIO ROAD	PALO ALTO	CA	94306	4
00725	402 N EL CAMINO REAL	SAN MATEO	CA	94401	5
00743	1799 EL CAMINO REAL	SAN BRUNO	CA	94066	3
00771	899 RINCON AVENUE	LIVERMORE	CA	94550	4
01008	1210 CRENSHAW BOULEVARD	TORRANCE	CA	90501	3
01016	1817 EUCLID AVENUE	SAN DIEGO	CA	92105	4
01023	1000 W VALENCIA DRIVE	FULLERTON	CA	92833	3
01035	7557 SEPULVEDA BOULEVARD	VAN NUYS	CA	91405	4
01047	2646 W FIRST STREET	SANTA ANA	CA	92703	3
01054	980 W PACIFIC COAST HIGHWAY	WILMINGTON	CA	90744	4
01064	14511 BROOKHURST STREET	WESTMINSTER	CA	92683	4
01090	14000 E LAMBERT ROAD	WHITTIER	CA	90605	3
01110	2601 SANTA FE AVENUE	LONG BEACH	CA	90810	3
01259	702 E SIXTH STREET	CORONA	CA	92879	3
01260	4009 W ROSECRANS	HAWTHORNE	CA	90250	4

01276	300 N AZUSA AVENUE	WEST COVINA	CA	91790	3
01319	365 JACKSON STREET	HAYWARD	CA	94544	4
01326	840 SAN ANTONIO ROAD	PALO ALTO	CA	94303	4
01575	14761 DEVONSHIRE STREET	MISSION HILLS	CA	91345	4
01584	1245 E FOURTH STREET	ONTARIO	CA	91764	3
01597	1605 GLENDALE BOULEVARD	LOS ANGELES	CA	90026	4
01602	4895 BELLFLOWER BOULEVARD	LONG BEACH	CA	90808	4
01633	6982 WESTMINSTER BOULEVARD	WESTMINSTER	CA	92683	3
01661	9151 S PAINTER AVENUE	WHITTIER	CA	90605	4
01664	1410 E MAIN STREET	EL CAJON	CA	92021	4
01677	404 E CHASE AVENUE	EL CAJON	CA	92021	2
01680	5158 LAUREL CANYON BOULEVARD	NORTH HOLLYWOOD	CA	91604	4
01684	550 FOOTHILL BOULEVARD	LA CANADA FLINTRID	CA	91011	4
01695	600 N MOORPARK ROAD	THOUSAND OAKS	CA	91360	4
01701	605 S MILLS ROAD	VENTURA	CA	93003	3
01754	300 W WASHINGTON AVENUE	ESCONDIDO	CA	92025	4
01783	1015 MAIN STREET	RAMONA	CA	92065	3
01785	985 TURQUOISE STREET	SAN DIEGO	CA	92109	3
01786	2829 N BROADWAY	LOS ANGELES	CA	90031	3
01812	16502 BOLSA CHICA STREET	HUNTINGTON BEACH	CA	92649	4
01815	10087 SIERRA	FONTANA	CA	92335	4
01865	14244 NEWPORT AVENUE	TUSTIN	CA	92780	4
01880	4380 EAGLE ROCK BOULEVARD	LOS ANGELES	CA	90041	3
01888	16501 GOLDENWEST STREET	HUNTINGTON BEACH	CA	92647	4
01902	2380 LOMITA AVENUE	LOMITA	CA	90717	4
01905	18025 MAGNOLIA STREET	FOUNTAIN VALLEY	CA	92708	3
01912	18480 BROOKHURST STREET	FOUNTAIN VALLEY	CA	92708	4
01914	720 H STREET	CHULA VISTA	CA	91910	2
01936	8700 BALBOA BOULEVARD	NORTHRIDGE	CA	91325	4
01940	4506 LANKERSHIM BOULEVARD	NORTH HOLLYWOOD	CA	91602	4
01960	1701 BRUNDAGE LANE	BAKERSFIELD	CA	93304	4
01978	1819 CLOVERFIELD BOULEVARD	SANTA MONICA	CA	90404	5
01981	1565 E FOURTH STREET	ONTARIO	CA	91764	4
01986	6130 BALBOA AVENUE	SAN DIEGO	CA	92111	2
01992	9454 CORBIN AVENUE	NORTHRIDGE	CA	91324	4
02035	1001 SAN PABLO AVENUE	ALBANY	CA	94706	4
02068	2100 BROADWAY	SACRAMENTO	CA	95818	2
02074	1405 BRANHAM LANE	SAN JOSE	CA	95118	4
02076	800 E KETTLEMAN LANE	LODI	CA	95240	4
02077	1913 NEVADA CITY HIGHWAY	GRASS VALLEY	CA	95945	4
02079	707 E STREET	MARYSVILLE	CA	95901	2
02082	1995 WARBURTON AVENUE	SANTA CLARA	CA	95050	4
02089	2104 N CAPITOL AVENUE #2	SAN JOSE	CA	95132	3
02090	295 WASHINGTON STREET	DALY CITY	CA	94015	4
02093	3425 TRACY BOULEVARD	TRACY	CA	95376	4
02094	1399 W WOOD STREET	WILLOWS	CA	95988	3
02106	198 SOSCOL AVENUE	NAPA	CA	94559	5
02107	3310 PARK BOULEVARD	OAKLAND	CA	94610	3
02111	1156 DAVIS STREET	SAN LEANDRO	CA	94536	2
02121	43 S ABBOTT AVENUE	MILPITAS	CA	95035	4
02123	8500 ELK GROVE BOULEVARD	ELK GROVE	CA	95758	3
02126	4400 SUNRISE BOULEVARD	FAIR OAKS	CA	95628	2
02128	2230 BARRETT AVENUE	RICHMOND	CA	94801	4

02133	2908 BENJAMIN HOLT DRIVE	STOCKTON	CA	95207	4
02134	401 S SARATOGA AVENUE	SAN JOSE	CA	95129	4
02152	22141 CENTER STREET	CASTRO VALLEY	CA	94546	3
02155	5755 CAMDEN AVENUE	SAN JOSE	CA	95124	4
02158	35900 FREMONT BOULEVARD	FREMONT	CA	94536	4
02162	15135 HESPERIAN BOULEVARD	SAN LEANDRO	CA	94578	5
02164	5751 HILLSDALE BOULEVARD	SACRAMENTO	CA	95842	5
02166	1855 WATT AVENUE	SACRAMENTO	CA	95825	4
02186	3212 N CALIFORNIA	STOCKTON	CA	95204	3
02187	2375 QUIMBY ROAD	SAN JOSE	CA	95122	4
02188	145 KERN STREET	SALINAS	CA	93905	3
03005	27301 HAWTHORNE BOULEVARD	ROLLING HILLS EST	CA	90274	5
03014	2031 PALOS VERDES DRIVE	LOMITA	CA	90717	5
03018	11958 RAMONA BOULEVARD	EL MONTE	CA	91732	4
03035	8820 CLAIRMONT MESA	SAN DIEGO	CA	92123	4
03037	915 S CAMINO DEL RIO STREET	SAN DIEGO	CA	92108	3
03042	13331 EUCLID AVENUE	GARDEN GROVE	CA	92843	3
03050	4359 COLDWATER CANYON	STUDIO CITY	CA	91604	4
03053	5981 WARNER AVENUE	HUNTINGTON BEACH	CA	92649	4
03069	701 W CHANNEL STREET	SAN PEDRO	CA	90731	4
03070	144 N VEROADUGO ROAD	GLENDALE	CA	91206	5
03077	2124 E HARBOR BOULEVARD	VENTURA	CA	93001	3
03101	25122 MARGUERITE PARKWAY	MISSION VIEJO	CA	92692	3
04398	3921 WATT AVENUE	SACRAMENTO	CA	95821	4
04495	1950 S DELAWARE STREET	SAN MATEO	CA	94403	4
04968	3501 FAIR OAKS BOULEVARD	SACRAMENTO	CA	95864	4
04977	2770 CASTRO VALLEY ROAD	CASTRO VALLEY	CA	94546	3
05028	124 W PACIFIC COAST HIGHWAY	LONG BEACH	CA	90806	4
05061	12606 E ROSECRANS AVENUE	SANTA FE SPRINGS	CA	90670	3
05111	2749 N EL CAMINO REAL	SAN CLEMENTE	CA	92672	3
05134	5405 CLAIREMONT MESA BOULEVARD	SAN DIEGO	CA	92117	2
05137	201 BROADWAY	EL CAJON	CA	92020	2
05147	2245 S MAIN STREET	SANTA ANA	CA	92707	4
05148	586 N MAIN STREET	BISHOP	CA	93514	4
05200	8004 LANKERSHIM BOULEVARD	NORTH HOLLYWOOD	CA	91605	4
05215	57858 29 PALMS HIGHWAY	YUCCA VALLEY	CA	92284	4
05221	14221 S FIGUEROA STREET	LOS ANGELES	CA	90061	4
05252	2156 S GROVE AVENUE	ONTARIO	CA	91761	3
05265	2353 E PALMDALE BOULEVARD	PALMDALE	CA	93550	3
05337	6337 FAIR OAKS BOULEVARD	CARMICHAEL	CA	95608	3
05369	36974 FREMONT BOULEVARD	FREMONT	CA	94536	3
05384	545 W ALMA AVENUE	SAN JOSE	CA	95125	4
05393	2717 LEMON GROVE AVENUE	LEMON GROVE	CA	91945	3
05397	407 E STREET	CHULA VISTA	CA	91910	4
05404	3618 STATE STREET	SANTA BARBARA	CA	93105	4
05406	1875 GRAND AVENUE	SAN DIEGO	CA	92109	3
05408	6301 EL CAJON BOULEVARD	SAN DIEGO	CA	92115	3
05409	798 3RD AVENUE	CHULA VISTA	CA	91910	4
05410	1725 BROADWAY	CHULA VISTA	CA	91911	4
05411	2255 PALM AVENUE	SAN DIEGO	CA	92154	4
05424	8024 ELDER CREEK ROAD	SACRAMENTO	CA	95824	3
05450	1617 W FREMONT	STOCKTON	CA	95203	3
05464	385 E ALISAL STREET	SALINAS	CA	93901	3

05475	73980 HIGHWAY 111	PALM DESERT	CA	92260	3
05503	8121 FLORIN ROAD	SACRAMENTO	CA	95828	3
05630	1470 ALAMO DRIVE	VACAVILLE	CA	95687	4
05731	805 REED AVENUE	WEST SACRAMENTO	CA	95605	4
05807	195 NIBLICK ROAD	PASO ROBLES	CA	93446	4
05831	24181 MOULTON PARKWAY	LAGUNA HILLS	CA	92653	4
05861	9511 VALLEY VIEW STREET	CYPRESS	CA	90630	4
05951	PO BOX 39	BAKER	CA	92309	4
05994	300 BRISTOL STREET	COSTA MESA	CA	92626	2
05999	1801 S STATE COLLEGE BOULEVARD	ANAHEIM	CA	92806	4
06006	28406 SAND CANYON ROAD	CANYON COUNTRY	CA	91387	4
06019	2933 65TH STREET	SACRAMENTO	CA	95817	3
06023	1801 WOODSIDE ROAD	REDWOOD CITY	CA	94061	4
06036	13142 GOLDENWEST STREET	WESTMINSTER	CA	92683	3
06038	12424 LOS OSOS ROAD	SAN LUIS OBISPO	CA	93405	3
06043	2101 TULLY ROAD	MODESTO	CA	95350	4
06050	790 N SHORELINE BOULEVARD	MOUNTAIN VIEW	CA	94043	4
06059	2686 PLEASANT HILL ROAD	PLEASANT HILL	CA	94523	4
06072	1575 LANDESS AVENUE	MILPITAS	CA	95035	4
06078	4700 MADISON AVENUE	SACRAMENTO	CA	95841	4
06080	85 E LOUISE AVENUE	LATHROP	CA	95330	2
06085	1222 E FIRST STREET	SANTA ANA	CA	92701	4
06095	2329 N TEXAS STREET	FAIRFIELD	CA	94533	3
06105	795 RIO DEL MAR BOULEVARD	APTOS	CA	95003	4
06106	2402 CASCADE BOULEVARD	REDDING	CA	96003	4
06109	3201 W VALLEY BOULEVARD	ALHAMBRA	CA	91803	5
06110	1201 E IMPERIAL HIGHWAY	PLACENTIA	CA	92870	4
06116	17520 BROOKHURST STREET	FOUNTAIN VALLEY	CA	92708	4
06119	25 W TIERRA REJADA ROAD	SIMI VALLEY	CA	93065	3
06128	4498 CLAIREMONT MESA BOULEVARD	SAN DIEGO	CA	92117	4
06129	21313 S AVALON	CARSON	CA	90745	3
06131	3201 HARBOR BOULEVARD	COSTA MESA	CA	92626	5
06136	1200 GENEVA AVENUE	SAN FRANCISCO	CA	94112	3
06139	880 E HILLSDALE BOULEVARD	FOSTER CITY	CA	94404	4
06144	1240 E WASHINGTON STREET	COLTON	CA	92324	3
06146	725 N 2ND STREET	EL CAJON	CA	92021	4
06148	5131 SHATTUCK AVENUE	OAKLAND	CA	94609	2
06157	1401 2ND STREET	SAN RAFAEL	CA	94901	4
06159	6140 GREENBACK LANE	CITRUS HEIGHTS	CA	95621	4
06160	13381 HARBOR BOULEVARD	GARDEN GROVE	CA	92843	2
06166	2410 W BROADWAY	NEEDLES	CA	92363	3
06169	1411 E DEL AMO BOULEVARD	CARSON	CA	90746	3
06177	18180 PRAIRIE AVENUE	TORRANCE	CA	90504	4
06178	3949 E DENNISON AVENUE	LOS ANGELES	CA	90023	4
06179	26409 SIERRA HIGHWAY	NEWHALL	CA	91321	4
06189	13460 E FIRESTONE BOULEVARD	SANTA FE SPRINGS	CA	90670	3
06191	17502 GOLDENWEST STREET	HUNTINGTON BEACH	CA	92647	5
06200	125 N RANCHO SANTA FE ROAD	SAN MARCOS	CA	92069	4
06201	40077 MISSION BOULEVARD	FREMONT	CA	94539	4
06228	2747 PINOLE VALLEY ROAD	PINOLE	CA	94564	2
06351	1201 YSABEL STREET	PASO ROBLES	CA	93446	4
06365	2898 W RIALTO AVENUE	RIALTO	CA	92376	2
06502	12775 PALM DRIVE	DESERT HOT SPRINGS	CA	92240	4

07002	6098 UNIVERSITY AVENUE	SAN DIEGO	CA	92115	3
07004	1143 N CAPITOL AVENUE	SAN JOSE	CA	95132	4
07005	102 EAST YORBA LINDA BOULEVARD	PLACENTIA	CA	92870	2
09504	12202 SOUTH STREET	ARTESIA	CA	90701	3
09505	998 E ANAHEIM	LONG BEACH	CA	90813	3
09507	3831 FLORENCE AVENUE	BELL	CA	90201	3
09508	1700 W WHITTIER	MONTEBELLO	CA	90640	3
09509	3302 DEL MAR AVENUE	ROSEMEAD	CA	91770	3
09510	3580 SAN FERNANDO ROAD	GLENDALE	CA	91202	3
09511	120 E IMPERIAL	BREA	CA	92821	3
09513	6800 LANKERSHIM	NORTH HOLLYWOOD	CA	91605	3
09514	1108 N. GRAND AVENUE	COVINA	CA	91724	3
09515	1049 E GARVEY AVENUE	MONTEREY PARK	CA	91755	3
09517	10801 SANTA MONICA BOULEVARD	LOS ANGELES	CA	90025	3
09518	6601 FLORENCE AVENUE	BELL GARDENS	CA	90201	3
09519	3100 LOS COYOTES	LONG BEACH	CA	90808	3
09520	2800 E FOOTHILL BOULEVARD	PASADENA	CA	91107	3
09523	1818 HACIENDA BOULEVARD	LA PUENTE	CA	91744	4
09524	3296 NE STREET	SAN BERNARDINO	CA	92405	3
09525	3541 CESAR CHAVEZ	E LOS ANGELES	CA	90063	3
09527	1800 E ROSECRANS	COMPTON	CA	90220	3
09528	7352 E ROSECRANS	PARAMOUNT	CA	90723	3
09529	887 N VENTURA AVENUE	VENTURA	CA	93001	3
09530	5175 MELROSE	LOS ANGELES	CA	90038	3
09531	1465 S WINCHESTER	SAN JOSE	CA	95128	2
09532	700 AVOCADO ROAD	EL CAJON	CA	92020	3
09533	1092 E WASHINGTON AVENUE	EL CAJON	CA	92020	3
09534	10601 MAGNOLIA	NORTH HOLLYWOOD	CA	91601	3
09535	3400 SAN PABLO AVENUE	OAKLAND	CA	94603	3
09536	25225 MISSION BOULEVARD	HAYWARD	CA	94544	3
09537	10050 LAUREL CANYON	PACOIMA	CA	91331	3
09538	12158 ALONDRA	NORWALK	CA	90650	2
09539	2937 E CHAPMAN AVENUE	ORANGE	CA	92869	4
09540	3010 UNION AVENUE	SAN JOSE	CA	95124	3
09541	207 A STREET	HAYWARD	CA	94541	3
09543	7594 UNIVERSITY AVENUE	LA MESA	CA	91941	3
09544	3101 EL SEGUNDO BOULEVARD	HAWTHORNE	CA	90250	3
09545	2214 N BROADWAY	LOS ANGELES	CA	90031	3
09546	14360 FRANCISQUITO	LA PUENTE	CA	91744	4
09548	23900 AVALON	CARSON	CA	90745	3
09549	14121 NEWPORT AVENUE	TUSTIN	CA	92780	3
09550	291 S TUSTIN STREET	ORANGE	CA	92866	3
09551	280 E FOOTHILL	RIALTO	CA	92376	3
09552	782 N MOUNTAIN AVENUE	UPLAND	CA	91786	3
09553	1510 GAREY	POMONA	CA	91766	2
09554	1025 W ANAHEIM	WILMINGTON	CA	90744	4
09555	304 S MAGNOLIA AVENUE	ANAHEIM	CA	92804	3
09556	17475 BROOKHURST STREET	FOUNTAIN VALLEY	CA	92708	3
09557	16851 SHERMAN WAY	VAN NUYS	CA	91406	3
09558	103 E ALOSTA	GLENDORA	CA	91740	2
09559	7908 WINTER GARDENS	EL CAJON	CA	92021	3
09560	2502 IMPERIAL AVENUE	SAN DIEGO	CA	92102	3
09561	833 TURQUOISE STREET	SAN DIEGO	CA	92109	2
09562	978 CUYAMACA STREET	EL CAJON	CA	92020	3
09563	1890 PALM AVENUE	SAN DIEGO	CA	92154	4
09564	6404 MISSION GORGE ROAD	SAN DIEGO	CA	92120	3

09566	1606 PLAZA BOULEVARD	NATIONAL CITY	CA	91950	3
09567	9811 MISSION GORGE	SANTEE	CA	92071	3
09568	401 TELEGRAPH CYN ROAD	CHULA VISTA	CA	91910	3
09569	1734 HIGHLAND AVENUE	NATIONAL CITY	CA	91950	4
09570	1139 HARBISON AVENUE	NATIONAL CITY	CA	91950	2
09571	4330 ORANGE AVENUE	SAN DIEGO	CA	92105	3
09572	1484 E WASHINGTON AVENUE	EL CAJON	CA	92020	2
09573	1525 N MAGNOLIA AVENUE	EL CAJON	CA	92020	4
09574	9009 CARLTON HILLS BOULEVARD	SANTEE	CA	92071	3
09575	1551 ROSECRANS STREET	SAN DIEGO	CA	92106	2
09576	4202 GLAIREMONT MESA BOULEVARD	SAN DIEGO	CA	92117	3
09577	489 W MAIN STREET	EL CAJON	CA	92020	3
09578	9600 MURRAY DRIVE	LA MESA	CA	91942	4
09579	434 W 5TH AVENUE	ESCONDIDO	CA	92025	2
09580	6311 IMPERIAL AVENUE	SAN DIEGO	CA	92114	3
09581	9090 GLENOAKS	SUN VALLEY	CA	91352	3
09582	10120 CENTRAL	MONTCLAIR	CA	91763	2
09583	600 E ROSECRANS	LOS ANGELES	CA	90001	3
09584	8606 RESEDA BOULEVARD	NORTHRIDGE	CA	91324	3
09587	6757 LAUREL CANYON	NORTH HOLLYWOOD	CA	91606	2
09588	11870 ROSCOE BOULEVARD	SUN VALLEY	CA	91352	3
09589	799 W 19TH STREET	COSTA MESA	CA	92627	3
09590	20055 VANOWEN	CANOGA PARK	CA	91306	4
09591	8863 LAKEWOOD	DOWNEY	CA	90240	3
09592	8600 WOODMAN	PACOIMA	CA	91331	3
09593	1539 S STANDARD AVENUE	SANTA ANA	CA	92707	3
09594	751 BAKER STREET	COSTA MESA	CA	92626	2
09595	9108 CAMPO ROAD	SPRING VALLEY	CA	91977	3
09596	7974 UNIVERSITY AVENUE	LA MESA	CA	91941	2
09597	1401 HILLTOP	CHULA VISTA	CA	91911	3
09598	633 BIRMINGHAM DRIVE	CARDIFF	CA	92007	4
09599	3860 OLD TOWN AVENUE	SAN DIEGO	CA	92110	3
09601	1256 E JULIAN STREET	SAN JOSE	CA	95110	3
09602	13435 BOWMAN ROAD	AUBURN	CA	95603	3
09603	2505 TOWNE AVENUE	POMONA	CA	91766	3
09604	7510 ORANGETHORPE AVENUE	BUENA PARK	CA	90621	3
09605	5025 W SUNSET BOULEVARD	LOS ANGELES	CA	90027	4
09606	1706 S GAFFEY STREET	SAN PEDRO	CA	90731	2
09607	11890 S HAWTHORNE BOULEVARD	HAWTHORNE	CA	90250	3
09608	11259 S VERMONT	LOS ANGELES	CA	90044	3
09609	197 E HIGHWAY 246	BUELLTON	CA	93427	4
09610	4069 STATE STREET	SANTA BARBARA	CA	93110	3
09611	231 N MILPAS STREET	SANTA BARBARA	CA	93103	3
09612	795 VENTURA AVENUE	OAK VIEW	CA	93022	3
09613	1501 GONZALEZ ROAD	OXNARD	CA	93030	4
09614	1715 THOUSAND OAKS BOULEVARD	THOUSAND OAKS	CA	91362	3
09615	29145 HEATHERCLIFF	MALIBU	CA	90265	4
09617	706 E LOS ANGELES	SIMI VALLEY	CA	93063	3
09618	1356 N ERRINGER	SIMI VALLEY	CA	93063	4
09619	2211 TAPO STREET	SIMI VALLEY	CA	93063	3
09620	10259 TOPANGA CANYON BOULEVARD	CHATSWORTH	CA	91311	3
09622	6310 FALLBROOK	WOODLAND HILLS	CA	91367	4
09623	22406 VENTURA BOULEVARD	WOODLAND HILLS	CA	91364	3
09624	6039 RESEDA BOULEVARD	TARZANA	CA	91356	4
09625	8255 WINNETKA	CANOGA PARK	CA	91303	3

09626	15705 NORDHOFF STREET	NORTH HILLS	CA	91343	3
09628	11454 BALBOA BOULEVARD	GRANADA HILLS	CA	91344	4
09629	15508 DEVONSHIRE STREET	MISSION HILLS	CA	91345	4
09630	12957 VAN NUYS BOULEVARD	PACOIMA	CA	91331	4
09631	6000 CANOGA AVENUE	WOODLAND HILLS	CA	91367	3
09632	8050 VAN NUYS	VAN NUYS	CA	91402	4
09633	14114 VANOWEN	VAN NUYS	CA	91405	3
09634	6810 SEPULVEDA BOULEVARD	VAN NUYS	CA	91405	3
09635	12500 VENTURA BOULEVARD	STUDIO CITY	CA	91604	3
09636	2354 E PALMDALE BOULEVARD	PALMDALE	CA	93550	4
09637	4406 ADAMS	LOS ANGELES	CA	90016	3
09639	7564 SANTA MONICA	LOS ANGELES	CA	90046	4
09640	8770 W OLYMPIC BOULEVARD	LOS ANGELES	CA	90035	3
09642	2555 LINCOLN BOULEVARD	SANTA MONICA	CA	90404	3
09645	4130 W CENTURY	INGLEWOOD	CA	90304	3
09646	1403 CENTURY BOULEVARD	LOS ANGELES	CA	90047	3
09647	5038 EL SEGUNDO BOULEVARD	HAWTHORNE	CA	90250	4
09648	5230 ROSECRANS	HAWTHORNE	CA	90250	3
09649	2730 MARINE	REDONDO BEACH	CA	90278	2
09650	4015 REDONDO BEACH BOULEVARD	LAWNDALE	CA	90260	3
09651	16515 HAWTHORNE BOULEVARD	LAWNDALE	CA	90260	3
09652	1131 PACIFIC COAST HIGHWAY	HERMOSA BEACH	CA	90254	3
09653	4925 TORRANCE	TORRANCE	CA	90503	3
09654	1890 PACIFIC COAST HIGHWAY	REDONDO BEACH	CA	90277	3
09655	22620 WESTERN AVENUE	TORRANCE	CA	90501	3
09656	302 S PACIFIC	SAN PEDRO	CA	90731	3
09657	18523 S AVALON	CARSON	CA	90746	3
09659	11025 PARAMOUNT BOULEVARD	DOWNEY	CA	90241	3
09660	8010 IMPERIAL HIGHWAY	DOWNEY	CA	90242	4
09661	9853 LONG BEACH BOULEVARD	SOUTH GATE	CA	90280	4
09662	2581 E SLAUSON	HUNTINGTON PARK	CA	90255	3
09663	2251 N FIGUEROA	LOS ANGELES	CA	90065	3
09664	1205 S ALVARADO	LOS ANGELES	CA	90001	3
09665	1386 E LAS TUNAS	SAN GABRIEL	CA	91775	3
09667	5756 WHITTIER	E LOS ANGELES	CA	90022	3
09669	5923 ROSEMEAD	PICO RIVERA	CA	90660	3
09670	10808 LAKEWOOD BOULEVARD	DOWNEY	CA	90241	3
09671	4258 N MAINE	BALDWIN PARK	CA	91706	3
09672	15602 SAN BERNARDADINO ROAD	WEST COVINA	CA	91722	3
09673	460 S WORKMAN MILL ROAD	CITY OF INDUSTRY	CA	91745	3
09675	101 E WHITTIER BOULEVARD	LA HABRA	CA	90631	2
09676	718 S BREA BOULEVARD	BREA	CA	92821	3
09677	2351 E ORANGETHORPE	FULLERTON	CA	92831	4
09678	362 N AZUSA	LA PUENTE	CA	91744	2
09679	447 S AZUSA	LA PUENTE	CA	91744	3
09681	857 E ARROW HIGHWAY	GLENDORA	CA	91740	4
09682	539 E FOOTHILL	POMONA	CA	91766	3
09684	2475 S GAREY	POMONA	CA	91766	2
09686	12345 CENTRAL	CHINO	CA	91710	3
09687	9690 N CENTRAL	MONTCLAIR	CA	91763	3
09688	1054 W MISSION	ONTARIO	CA	91761	2

09689	808 N MOUNTAIN	ONTARIO	CA	91762	3
09690	475 N MOUNTAIN AVENUE	UPLAND	CA	91786	2
09691	775 W FOOTHILL BOULEVARD	UPLAND	CA	91786	3
09692	9888 FOOTHILL BOULEVARD	RANCHO CUCAMONGA	CA	91730	4
09693	16090 FOOTHILL	FONTANA	CA	92335	3
09694	8127 MULBERRY AVENUE	FONTANA	CA	92335	3
09695	111 W VALLEY BOULEVARD	RIALTO	CA	92376	2
09696	247 E 40TH STREET	SAN BERNARDINO	CA	92404	4
09697	2187 W HIGHLAND AVEUE	SAN BERNARDINO	CA	92407	3
09698	995 W HIGHLAND AVENUE	SAN BERNARDINO	CA	92405	2
09699	25717 E BASELINE STREET	SAN BERNARDINO	CA	92410	4
09700	16337 MAIN	HESPERIA	CA	92345	4
09701	15445 PALMDALE ROAD	VICTORVILLE	CA	92392	4
09702	1400 E MAIN STREET	BARSTOW	CA	92311	4
09703	2181 W MAIN STREET	BARSTOW	CA	92311	3
09704	18083 FOOTHILL	FONTANA	CA	92335	2
09705	1735 W 6TH STREET	CORONA	CA	92882	2
09706	624 W 6TH STREET	CORONA	CA	92882	3
09707	1205 S MAIN STREET	CORONA	CA	92882	4
09708	2600 HAMNER AVENUE	NORCO	CA	92860	4
09709	611 N MAIN STREET	CORONA	CA	92880	3
09710	4930 VAN BUREN BOULEVARD	RIVERSIDE	CA	92503	2
09711	3399 VAN BUREN BOULEVARD	RIVERSIDE	CA	92503	3
09712	3570 CENTRAL	RIVERSIDE	CA	92506	2
09713	4395 MARKET STREET	RIVERSIDE	CA	92501	2
09714	1294 UNIVERSITY AVENUE	RIVERSIDE	CA	92507	2
09715	1945 S TIPPECANOE AVENUE	SAN BERNARDINO	CA	92408	4
09716	902 ORANGE STREET	REDLANDS	CA	92374	3
09717	34696 YUCAIPA BOULEVARD	YUCAIPA	CA	92399	2
09718	22990 ALLESANDRO BOULEVARD	MORENO VALLEY	CA	92553	3
09719	401 E 6TH STREET	BEAUMONT	CA	92223	2
09720	56888 29 PALMS HIGHWAY	YUCCA VALLEY	CA	92284	4
09721	268 E 4TH STREET	PERRIS	CA	92570	3
09722	2105 E FLORIDA AVENUE	HEMET	CA	92544	3
09723	24991 SUNNYMEAD	MORENO VALLEY	CA	92553	3
09725	2811 W LINCOLN AVENUE	ANAHEIM	CA	92801	3
09726	300 S BROOKHURST STREET	ANAHEIM	CA	92804	3
09727	2101 S HARBOR BOULEVARD	ANAHEIM	CA	92802	3
09728	2800 W BALL ROAD	ANAHEIM	CA	92804	2
09729	11500 BEACH BOULEVARD	STANTON	CA	90680	3
09730	727 S EAST STREET	ANAHEIM	CA	92805	2
09731	3101 E LA PALMA	ANAHEIM	CA	92801	3
09732	2493 N TUSTIN	ORANGE	CA	92865	3
09733	825 E KATELLA AVENUE	ORANGE	CA	92867	3
09734	8311 WESTMINSTER AVENUE	WESTMINSTER	CA	92683	3
09735	13501 MAGNOLIA STREET	GARDEN GROVE	CA	92844	2
09736	13511 EUCLID STREET	GARDEN GROVE	CA	92843	3
09738	2730 W MCFADDEN AVENUE	SANTA ANA	CA	92704	3
09739	2940 N BRISTOL STREET	SANTA ANA	CA	92706	3
09740	801 N BRISTOL STREET	SANTA ANA	CA	92703	3
09741	324 S GRAND AVENUE	SANTA ANA	CA	92701	2
09742	15501 EDWARDS STREET	HUNTINGTON BEACH	CA	92647	2
09743	18520 BROOKHURST STREET	FOUNTAIN VALLEY	CA	92708	3
09744	18975 MAGNOLIA STREET	FOUNTAIN VALLEY	CA	92708	3
09745	19971 BEACH BOULEVARD	HUNTINGTON BEACH	CA	92648	3
09746	2021 NEWPORT BOULEVARD	COSTA MESA	CA	92627	2

09747	590 S PACIFIC COAST HIGHWAY	LAGUNA BEACH	CA	92651	3
09748	590 CAMINO DE ESTRELLA	SAN CLEMENTE	CA	92672	2
09749	802 N COAST HIGHWAY	OCEANSIDE	CA	92054	2
09750	2505 MORENA BOULEVARD	SAN DIEGO	CA	92110	3
09751	1902 SUNSET CLIFFS BOULEVARD	OCEAN BEACH	CA	92107	3
09752	3255 UNIVERSITY AVENUE	SAN DIEGO	CA	92104	4
09755	1185 PALM AVENUE	IMPERIAL BEACH	CA	91932	2
09756	6901 FEDERAL BOULEVARD	LEMON GROVE	CA	91945	3
09757	8787 LAKE MURRAY BOULEVARD	SAN DIEGO	CA	92119	3
09758	398 EL CAJON BOULEVARD	EL CAJON	CA	92020	3
09759	900 E BROADWAY	EL CAJON	CA	92020	2
09760	12109 WOODSIDE	LAKESIDE	CA	92040	3
09761	9393 KEARNEY MESA ROAD	SAN DIEGO	CA	92126	4
09762	444 S IMPERIAL AVENUE	CALEXICO	CA	92231	3

010092-056865

Cons# 744779

OTHR
2F

TESORO

Douglas Shearer
Environmental Compliance Administrator
Tesoro Refining & Marketing Company LLC
400 Oceangate Ave., Suite 600
Long Beach, CA 90802
Douglas.A.Shearer@tsocorp.com
562-495-6836

February 11, 2013

County of Los Angeles Department of Public works
Environmental Programs Division
Attn: Ramiro Mariano

Subject: Response to January 15, 2013 Inspection
USA/Tesoro Facility Number 63251
4130 W. Century Blvd.
Inglewood, CA 90304

Dear Inspector Payne:

I am sending you this letter and enclosed attachments in response to the January 15, 2013 inspection at USA/Tesoro Facility Number 63251 located at 4130 W. Century Blvd. in Inglewood, CA. The following bulleted items describe the deficiencies you noted during your inspection as well as actions taken to correct the deficiencies.

- No sticker/Tag affixed to VR 208 liquid sensor after certification on the 87 STP Sump (20K). No sticker/Tag affixed to RJ CPT (ELLD). Secondary Containment Testing Report Form C734287 Dated 12/20/12. All UST monitoring equipment must have a sticker/tag upon certification.
  Tesoro had not acquired ownership of the facility until June 2012. CE Thomas had completed the May 1, 2012 Monitoring Certification while under the ownership of BP/Arco. Fastech is the testing contractor for Tesoro and is aware of the requirement. However, Fastech will ensure all components of the UST monitoring equipment receive a sticker/tag upon completion of a passing certification during the May 2013 scheduled monitor Certification.

If you have any questions or require additional information, please call me at your convenience at (562) 495-6836.

Sincerely,

Douglas Shearer
Environmental Compliance Administrator
Attachments

10092-56865

C742841 CTIS

FASTECH

CONSTRUCTION • STATION MAINTENANCE
TESTING • CAR WASH SYSTEMS

April 18, 2013

Mr. Tim Smith
Los Angeles County Department of Public Works
Environmental Programs Division
900 South Fremont Avenue
Alhambra, CA 91803

MONITORING SYSTEM CERTIFICATION AND SPILL BUCKET TESTING

SUBJECT SITE: **ANNUAL SYSTEM CERTIFICATIONS – USA PETROLEUM STATION 4130 W. CENTURY BLVD., INGLEWOOD, CA 90304. SITE ID#: 63251**

Dear Mr. Smith:

Enclosed, please find the monitoring system certification (s) and spill bucket testing results for the above-referenced site. These results are being sent to you per the annual testing requirement. A summary of the results is listed below.

Agency Notification Date: 3/22/13 (#5878)

Test Results Overview:

Test performed: Veeder-Root TLS 350 Certification	Pass☒	Fail☐
Test performed: Fill and Vapor Bucket Test	Pass☒	Fail☐
Test performed: Line Leak Detector Test	Pass☒	Fail☐
Test performed: Shear Valve Test	Pass☒	Fail☐

FASTECH was contracted by the underground storage tank system owner to insure that this facility complies with all of the rules and regulations that govern the operation of underground storage tanks and their related components.

If you have any questions please call the undersigned at (714) 523-0194, extension 8327.

Sincerely,
FASTECH, Inc.

Glen Ragle
Project Manager

APR 29 2013
DEPARTMENT OF PUBLIC WORKS
ENVIRONMENTAL PROGRAMS

Attachments – Monitoring System Certification(s) and Spill Bucket Testing Results

Cc: Doug Shearer – Tesoro Refining & Marketing Co. LLC – via email
Belshire Environmental Services – via email

MONITORING SYSTEM CERTIFICATION

For Use By All Jurisdictions Within the State of California
Authority Cited: Chapter 6.7, Health and Safety Code; Chapter 16, Division 3, Title 23, California Code of Regulations

This form must be used to document testing and servicing of monitoring equipment. A separate certification or report must be prepared for each monitoring system control panel by the technician who performs the work. A copy of this form must be provided to the tank system owner/operator. The owner/operator must submit a copy of this form to the local agency regulating UST systems within 30 days of test date.

A. General Information

Facility Name: **USA 63251** Bldg. No.: _____

Site Address: **4130 W. Century Blvd.** City: **Inglewood** Zip: **90304**

Facility Contact Person: **Ray Hardwick** Contact Phone No.: **(310) 672-0386**

Make/Model of Monitoring System: **Veeder Root TLS 350 Plus** Date of Testing/Servicing: **4/17/2013**

B. Inventory of Equipment Tested/Certified

Check the appropriate boxes to indicate specific equipment inspected/serviced:

Tank ID: T1 87 main

- ☒ In-Tank Gauging Probe. Model: **VR-MAG**
- ☒ Annular Space or Vault Sensor. Model: **VR-409**
- ☒ Piping Sump / Trench Sensor(s). Model: **VR-208**
- ☒ Fill Sump Sensor(s). Model: **VR-208**
- ☐ Mechanical Line Leak Detector. Model:
- ☒ Electronic Line Leak Detector. Model: **R/J-CPT**
- ☒ Tank Overfill / High-Level Sensor. Model: **VR-MAG**
- ☐ Other (specify equipment type and model in Section E on Page 2).

Tank ID: T2 87 aux (split w/ 91)

- ☒ In-Tank Gauging Probe. Model: **VR-MAG**
- ☒ Annular Space or Vault Sensor. Model: **VR-409 shared w/91**
- ☒ Piping Sump / Trench Sensor(s). Model: **VR-208**
- ☒ Fill Sump Sensor(s). Model: **VR-208**
- ☐ Mechanical Line Leak Detector. Model:
- ☐ Electronic Line Leak Detector. Model: **see 87 main**
- ☒ Tank Overfill / High-Level Sensor. Model: **VR-MAG**
- ☐ Other (specify equipment type and model in Section E on Page 2).

Tank ID: T3 91 (split w/ 87 aux)

- ☒ In-Tank Gauging Probe. Model: **VR-MAG**
- ☒ Annular Space or Vault Sensor. Model: **VR-409 shared w/ 87 aux**
- ☒ Piping Sump / Trench Sensor(s). Model: **VR-208**
- ☒ Fill Sump Sensor(s). Model: **VR-208**
- ☐ Mechanical Line Leak Detector. Model:
- ☒ Electronic Line Leak Detector. Model: **R/J CPT**
- ☒ Tank Overfill / High-Level Sensor. Model: **VR-MAG**
- ☐ Other (specify equipment type and model in Section E on Page 2).

Tank ID:

- ☐ In-Tank Gauging Probe. Model:
- ☐ Annular Space or Vault Sensor. Model:
- ☐ Piping Sump / Trench Sensor(s). Model:
- ☐ Fill Sump Sensor(s). Model:
- ☐ Mechanical Line Leak Detector. Model:
- ☐ Electronic Line Leak Detector. Model:
- ☐ Tank Overfill / High-Level Sensor. Model:
- ☐ Other (specify equipment type and model in Section E on Page 2).

Dispenser ID: 1/2

- ☒ Dispenser Containment Sensor(s). Model: **VR-001**
- ☒ Shear Valve(s).2
- ☐ Dispenser Containment Float(s) and Chain(s).

Dispenser ID: 3/4

- ☒ Dispenser Containment Sensor(s). Model: **VR-001**
- ☒ Shear Valve(s). 2
- ☐ Dispenser Containment Float(s) and Chain(s).

Dispenser ID: 5/6

- ☒ Dispenser Containment Sensor(s). Model: **VR-001**
- ☒ Shear Valve(s).2
- ☐ Dispenser Containment Float(s) and Chain(s).

Dispenser ID: 7/8

- ☒ Dispenser Containment Sensor(s). Model: **VR-001**
- ☒ Shear Valve(s).2
- ☐ Dispenser Containment Float(s) and Chain(s).

Dispenser ID:

- ☐ Dispenser Containment Sensor(s). Model:
- ☐ Shear Valve(s).
- ☐ Dispenser Containment Float(s) and Chain(s).

Dispenser ID:

- ☐ Dispenser Containment Sensor(s). Model:
- ☐ Shear Valve(s).
- ☐ Dispenser Containment Float(s) and Chain(s).

*If the facility contains more tanks or dispensers, copy this form. Include information for every tank and dispenser at the facility.

C. Certification - I certify that the equipment identified in this document was inspected/serviced in accordance with the manufacturers' guidelines. Attached to this Certification is information (e.g. manufacturers' checklists) necessary to verify that this information is correct and a Plot Plan showing the layout of monitoring equipment. For any equipment capable of generating such reports, I have also attached a copy of the report; *(check all that apply)*: ☒ System set-up ☒ Alarm history report

Technician Name (print): **Andrew McMichael** Signature: _____

Certification No.: **B39855** License. No.: **794519-A HAZ C21**

Testing Company Name: **Fueling & Service Tech., Inc. (FASTECH)** Phone No.: **(714) 523-0194**

Site Address: **7050 Village Drive, Suite D, Buena Park, CA 90621** Date of Testing/Servicing: **4/17/2013**

D. Results of Testing/Servicing

Software Version Installed: **331.01**

Complete the following checklist:

☒ Yes	☐ No*	Is the audible alarm operational?
☒ Yes	☐ No*	Is the visual alarm operational?
☒ Yes	☐ No*	Were all sensors visually inspected, functionally tested, and confirmed operational?
☒ Yes	☐ No*	Were all sensors installed at lowest point of secondary containment and positioned so that other equipment will not interfere with their proper operation?
☒ Yes	☐ No* ☐ N/A	If alarms are relayed to a remote monitoring station, is all communications equipment (e.g., modem) operational?
☒ Yes	☐ No* ☐ N/A	For pressurized piping systems, does the turbine automatically shut down if the piping secondary containment monitoring system detects a leak, fails to operate, or is electrically disconnected? If yes: which sensors initiate positive shut-down? *(Check all that apply)* ☒ Sump/Trench Sensors; ☐ Dispenser Containment Sensors. Did you confirm positive shut-down due to leaks and sensor failure/disconnection? ☒ Yes; ☐ No.
☒ Yes	☐ No* ☐ N/A	For tank systems that utilize the monitoring system as the primary tank overfill warning device (i.e., no mechanical overfill prevention valve is installed), is the overfill warning alarm visible and audible at the tank fill point(s) and operating properly? If so, at what percent of tank capacity does the alarm trigger? **90%**
☐ Yes*	☒ No	Was any monitoring equipment replaced? If yes, identify specific sensors, probes, or other equipment replaced and list the manufacturer name and model for all replacement parts in Section E, below.
☐ Yes*	☒ No	Was liquid found inside any secondary containment systems designed as dry systems? *(Check all that apply)* ☐ Product; ☐ Water. If yes, describe causes in Section E, below.
☒ Yes	☐ No*	Was monitoring system set-up reviewed to ensure proper settings? Attach set up reports, if applicable
☒ Yes	☐ No*	Is all monitoring equipment operational per manufacturer's specifications?

*** In Section E below, describe how and when these deficiencies were or will be corrected.**

E. Comments:

F. In-Tank Gauging / SIR Equipment:

☐ Check this box if tank gauging is used only for inventory control.
☐ Check this box if no tank gauging or SIR equipment is installed.

This section must be completed if in-tank gauging equipment is used to perform leak detection monitoring.

Complete the following checklist:

☒ Yes	☐ No*	Has all input wiring been inspected for proper entry and termination, including testing for ground faults?
☒ Yes	☐ No*	Were all tank gauging probes visually inspected for damage and residue buildup?
☒ Yes	☐ No*	Was accuracy of system product level readings tested?
☒ Yes	☐ No*	Was accuracy of system water level readings tested?
☒ Yes	☐ No*	Were all probes reinstalled properly?
☒ Yes	☐ No*	Were all items on the equipment manufacturer's maintenance checklist completed?

*** In the Section H, below, describe how and when these deficiencies were or will be corrected.**

G. Line Leak Detectors (LLD):

☐ Check this box if LLDs are not installed.

Complete the following checklist:

☒ Yes	☐ No* ☐ N/A	For equipment start-up or annual equipment certification, was a leak simulated to verify LLD performance? *(Check all that apply)* Simulated leak rate: ☒ 3 g.p.h.; ☐ 0.1 g.p.h ; ☐ 0.2 g.p.h.
☒ Yes	☐ No*	Were all LLDs confirmed operational and accurate within regulatory requirements?
☒ Yes	☐ No*	Was the testing apparatus properly calibrated?
☐ Yes	☐ No* ☒ N/A	For mechanical LLDs, does the LLD restrict product flow if it detects a leak?
☒ Yes	☐ No* ☐ N/A	For electronic LLDs, does the turbine automatically shut off if the LLD detects a leak?
☒ Yes	☐ No* ☐ N/A	For electronic LLDs, does the turbine automatically shut off if any portion of the monitoring system is disabled or disconnected?
☒ Yes	☐ No* ☐ N/A	For electronic LLDs, does the turbine automatically shut off if any portion of the monitoring system malfunctions or fails a test?
☒ Yes	☐ No* ☐ N/A	For electronic LLDs, have all accessible wiring connections been visually inspected?
☒ Yes	☐ No*	Were all items on the equipment manufacturer's maintenance checklist completed?

*** In the Section H, below, describe how and when these deficiencies were or will be corrected.**

H. Comments:

Monitoring System Certification
4130 W. Century Blvd., Inglewood, CA

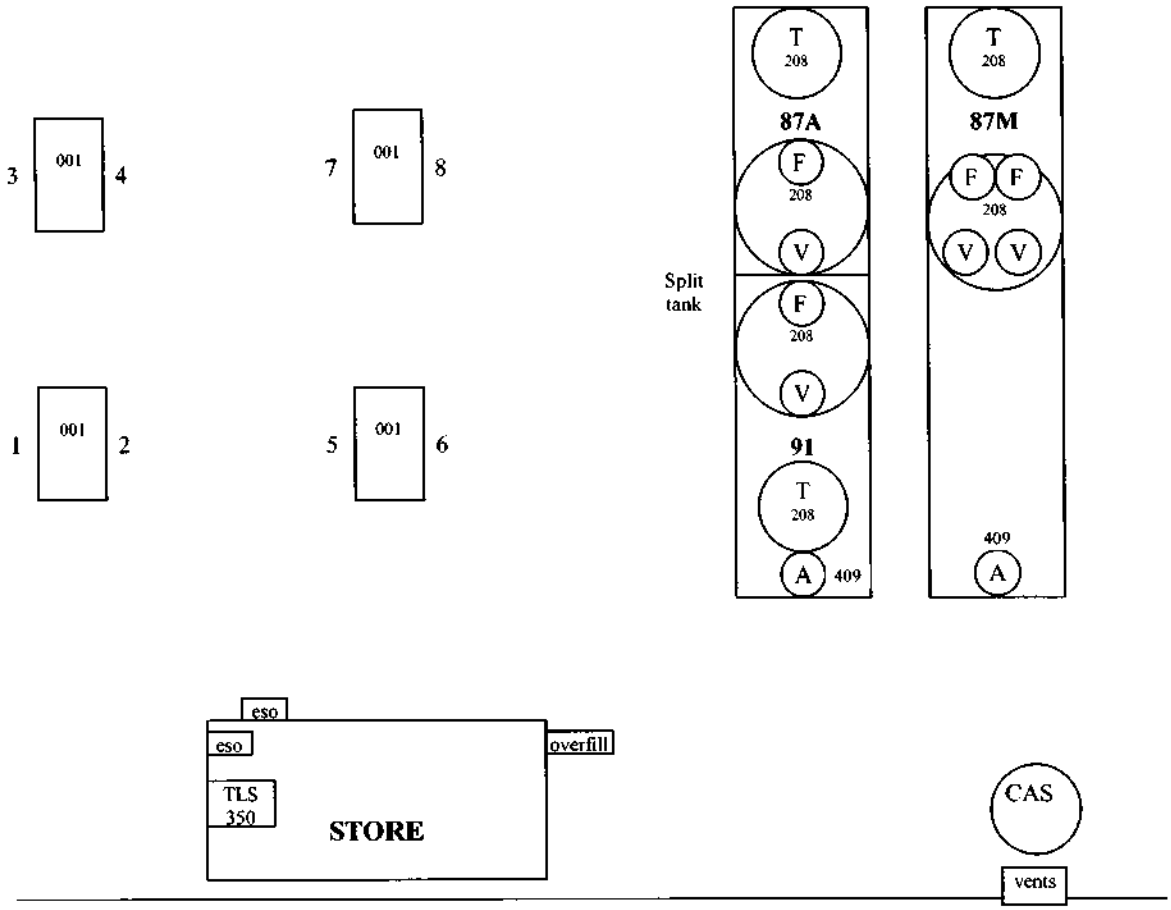

Date map was drawn: __4/17/13__.

Instructions

If you already have a diagram that shows all required information, you may include it, rather than this page, with your Monitoring System Certification. On your site plan, show the general layout of tanks and piping. Clearly identify locations of the following equipment, if installed: monitoring system control panels; sensors monitoring tank annular spaces, sumps, dispenser pans, spill containers, or other secondary containment areas; mechanical or electronic line leak detectors; and in-tank liquid level probes (if used for leak detection). In the space provided, note the date this Site Plan was prepared.

Spill Bucket Testing Report Form

This form is intended for use by contractors performing annual testing of UST spill containment structures. The completed form and printouts from tests (if applicable), should be provided to the facility owner/operator for submittal to the local regulatory agency.

1. FACILITY INFORMATION

Facility Name:	USA 63251	Date of Testing:	4/17/13
Facility Address:	4130 W, Century Blvd., Inglewood, CA 90304		
Facility Contact:	Ray Hardwick	Phone:	310-672-0386
Date Local Agency Was Notified of Testing :	3/22/13 (#5878)		
Name of Local Agency Inspector *(if present during testing)*:	N/A		

2. TESTING CONTRACTOR INFORMATION

Company Name:	**Fueling & Service Technologies, Inc. (FASTECH)**
Technician Conducting Test:	**Andrew McMichael, ICC #8156279-UT**
Credentials[1]:	X CSLB Contractor X ICC Service Tech. SWRCB Tank Tester Other *(Specify)*
License Number(s):	**Type - A, HAZ, C21; No. 794519**

3. SPILL BUCKET TESTING INFORMATION

Test Method Used:	☐ Hydrostatic	☐ Vacuum	X Other - **Visual**	
Test Equipment Used: tape measure			Equipment Resolution:	
Identify Spill Bucket *(By Tank Number, Stored Product, etc.)*	**1 87m w fill**	**2 87m e fill**	**3 87a fill**	**4 91 fill**
Bucket Installation Type:	☐ Direct Bury ☒ Contained in Sump	☐ Direct Bury ☒ Contained in Sump	☐ Direct Bury ☒ Contained in Sump	☐ Direct Bury ☒ Contained in Sump
Bucket Diameter:	12"	12"	12"	12"
Bucket Depth:	14"	14"	14"	14"
Wait time between applying vacuum/water and start of test:	0	0	0	0
Test Start Time (T_I):	8:00am	8:00am	8:00am	8:00am
Initial Reading (R_I):	12.5"	12.5"	12.5"	12.5"
Test End Time (T_F):	9:00am	9:00am	9:00am	9:00am
Final Reading (R_F):	12.5"	12.5"	12.5"	12.5"
Test Duration ($T_F - T_I$):	1hr	1hr	1hr	1hr
Change in Reading ($R_F - R_I$):	0	0	0	0
Pass/Fail Threshold or Criteria:	**0.00**	**0.00**	**0.00**	**0.00**
Test Result:	☒ **Pass** ☐ **Fail**	☒ **Pass** ☐ **Fail**	☒ **Pass** ☐ **Fail**	☒ **Pass** ☐ **Fail**

Comments – *(include information on repairs made prior to testing, and recommended follow-up for failed tests)*

87 tank has quad fill ports.

CERTIFICATION OF TECHNICIAN RESPONSIBLE FOR CONDUCTING THIS TESTING

I hereby certify that all the information contained in this report is true, accurate, and in full compliance with legal requirements.

Technician's Signature: Date: 4/17/13

[1] State laws and regulations do not currently require testing to be performed by a qualified contractor. However, local requirements may be more stringent.

Spill Bucket Testing Report Form

This form is intended for use by contractors performing annual testing of UST spill containment structures. The completed form and printouts from tests (if applicable), should be provided to the facility owner/operator for submittal to the local regulatory agency.

1. FACILITY INFORMATION

Facility Name:	USA 63251	Date of Testing:	4/17/13
Facility Address:	4130 W, Century Blvd., Inglewood, CA 90304		
Facility Contact:	Ray Hardwick	Phone:	310-672-0386
Date Local Agency Was Notified of Testing :	3/22/13 (#5878)		
Name of Local Agency Inspector *(if present during testing)*:	N/A		

2. TESTING CONTRACTOR INFORMATION

Company Name:	**Fueling & Service Technologies, Inc. (FASTECH)**
Technician Conducting Test:	**Andrew McMichael, ICC #8156279-UT**
Credentials[1]:	X CSLB Contractor X ICC Service Tech. ☐ SWRCB Tank Tester ☐ Other *(Specify)*
License Number(s):	**Type - A, HAZ, C21; No. 794519**

3. SPILL BUCKET TESTING INFORMATION

Test Method Used:	☐ Hydrostatic	☐ Vacuum	X Other - **Visual**	
Test Equipment Used: tape measure			Equipment Resolution:	
Identify Spill Bucket *(By Tank Number, Stored Product, etc.)*	**1 87m w vapor**	**2 87m e vapor**	**3 87a vapor**	**4 91 vapor**
Bucket Installation Type:	☐ Direct Bury ☒ Contained in Sump	☐ Direct Bury ☒ Contained in Sump	☐ Direct Bury ☒ Contained in Sump	☐ Direct Bury ☒ Contained in Sump
Bucket Diameter:	12"	12"	12"	12"
Bucket Depth:	14"	14"	14"	14"
Wait time between applying vacuum/water and start of test:	0	0	0	0
Test Start Time (T_I):	9:15am	9:15am	9:15am	9:15am
Initial Reading (R_I):	12.5"	12.5"	12.5"	12.5"
Test End Time (T_F):	10:15am	10:15am	10:15am	10:15am
Final Reading (R_F):	12.5"	12.5"	12.5"	12.5"
Test Duration ($T_F - T_I$):	1hr	1hr	1hr	1hr
Change in Reading ($R_F - R_I$):	0	0	0	0
Pass/Fail Threshold or Criteria:	**0.00**	**0.00**	**0.00**	**0.00**
Test Result:	☒ **Pass** ☐ **Fail**	☒ **Pass** ☐ **Fail**	☒ **Pass** ☐ **Fail**	☒ **Pass** ☐ **Fail**

Comments – *(include information on repairs made prior to testing, and recommended follow-up for failed tests)*

Water was removed and put into waste drum on site.

87 tank has quad fill ports.

CERTIFICATION OF TECHNICIAN RESPONSIBLE FOR CONDUCTING THIS TESTING

I hereby certify that all the information contained in this report is true, accurate, and in full compliance with legal requirements.

Technician's Signature: Date: 4/17/13

[1] State laws and regulations do not currently require testing to be performed by a qualified contractor. However, local requirements may be more stringent.

Fueling and Service Technologies, Inc.
7050 Village Drive, Suite D
Buena Park, CA 90621
Phone: 714 523-0194 / Fax: 714-523-4235

LINE LEAK DETECTOR TEST

Station: USA 63251 **Date:** 04/17/13
Location: 4130 W. Century Blvd.
Inglewood, CA 90304

Submersible Pump Information

Manufacturer: Red Jacket

Testing Information

	1	2	3	4	5
Product:	87	91			
Leak Detector Serial Number	N/A	N/A			
Leak Detector Model No.	CPT	CPT			
Full Operating Pressure (psi):	24PSI	27PSI			
Gallons Per Hour Leak Rate:	3.00	3.00			
Bleed Back Rate (ml):	120ML	160ML			
Turbine Holding Pressure:	11PSI	13PSI			
Metering Pressure (psi):	10 psi	10 psi			
Open Time (mechanical only):	N/A	N/A			
Pass / Fail	**PASS**	**PASS**			

Comments:

Note: Pass = Leak detector reads leak and meters line.
Fail = Leak detector did not read leak.

This letter certifies that the annual leak detector tests were performed at the above referenced facility according to the equipment manufacturers procedures and limitations and the results as listed are to my knowledge true and correct. The mechanical leak test detector test pass/fail is determined using a low flow threshold trip rate of 3 gph at 10 PSI.

Inspected By: Contractor *FASTECH - Fueling & Services Technologies, Inc.*
Technician: Andrew McMichael **Lic#:** B39855
Signature:

Monitoring System Report
using FASTECH Report Utility

==========
==========
===

Connected on PC Port: COM1
Settings: 9600 Odd 7, 1

Connect Time/Date from PC Clock:

Wednesday, April 17, 2013 - 10:34:40 AM

Connect Date from Monitoring System: 130417

Connect Time from Monitoring System Clock: 10:34

Site:

63251 USA

4130 W Century

Inglewood

CA 90304

Request: 1 - I10200

Request Source: Monitor System Configuration Requests

I10200

APR 17, 2013 10:34 AM

63251 USA

4130 W Century

Inglewood

CA 90304

SYSTEM CONFIGURATION

SLOT BOARD TYPE
POWER ON RESET CURRENT

1 INTERSTITIAL BD
200140 199390

2 4 PROBE / G.T.
162134 161496

3 BSMARTSENSOR BD
39182 39130

4 PLLD SENSOR BD
3890 3884

5 INTERSTITIAL BD
200299 199460

6 UNUSED
9798352 9532428

7 UNUSED
9765958 9507502

8 UNUSED
9766588 9522431

9 RELAY BOARD
14811 14812

10 PLLD POWER BD
99757 99447

11 UNUSED
9786890 9525448

12 UNUSED
9754430 9509578

13 UNUSED
9772430 9529214

14 UNUSED
9764874 9514688

15 UNUSED
9762898 9510474

16 UNUSED
9773950 9519127

COMM 1 ELEC DISP INT.
100267 99973

COMM 2 RS232 SERIAL BD
14876 14902

COMM 3 SERIAL SAT BD
480927 478525

COMM 4 UNUSED
9773407 9532172

COMM 5 RS485 SERIAL BD
9771735 67991

COMM 6 RS232 SERIAL BD
9751304 14879

Request: 2 - I90200

Request Source: Monitor System Configuration Requests

I90200

APR 17, 2013 10:34 AM

SOFTWARE REVISION LEVEL

VERSION 331.01

SOFTWARE# 346331-100-B

CREATED - 11.03.22.16.28

S-MODULE# 330160-004-a

SYSTEM FEATURES:

PERIODIC IN-TANK TESTS

ANNUAL IN-TANK TESTS

ISD/APM

Request: 3 - I50500

Request Source: Monitor System Configuration Requests

I50500

APR 17, 2013 10:34 AM

SYSTEM TYPE AND LANGUAGE FLAG

6 48

7 48

8 SolvOne Maintenance 48

SYSTEM UNITS

U.S.

SYSTEM LANGUAGE

ENGLISH

SYSTEM DATE/TIME FORMAT

MON DD YYYY HH:MM:SS xM

Request: 4 - I52E00

Request Source: Monitor System Configuration Requests

I52E00

APR 17, 2013 10:34 AM

63251 USA

4130 W Century

Inglewood

CA 90304

RECEIVER CLEARED ALARMS REPORT DELAY PERIOD

RCVR LOCATION LABEL DELAY PERIOD

1 48

2 48

3 48

4 48

5 48

Request: 5 - I51100

Request Source: Monitor System Configuration Requests

I51100

APR 17, 2013 10:34 AM

Request: 6 - I51200

Request Source: Monitor System Configuration Requests

I51200

APR 17, 2013 10:34 AM

Request: 7 - I51C00

Request Source: Monitor System Configuration Requests

I51C00

APR 17, 2013 10:34 AM

MUST HAVE BIR

Request: 8 - I54600

Request Source: Monitor System Configuration Requests

I54600

APR 17, 2013 10:34 AM

TANK PER TST NEEDED WRN: DISABLED

Request: 9 - I54900

Request Source: Monitor System Configuration Requests

I54900

APR 17, 2013 10:34 AM

TANK ANN TST NEEDED WRN: DISABLED

Request: 10 - I55300

Request Source: Monitor System Configuration Requests

I55300

APR 17, 2013 10:34 AM

LINE RE-ENABLE METHOD

PASS LINE TEST

Request: 11 - I55600

Request Source: Monitor System Configuration Requests

I55600

APR 17, 2013 10:34 AM

LINE PER TST NEEDED WRN: DISABLED

Request: 12 - I55900

Request Source: Monitor System Configuration Requests

I55900

APR 17, 2013 10:34 AM

LINE ANN TST NEEDED WRN: DISABLED

Request: 13 - I50D00

Request Source: Monitor System Configuration Requests

I50D00

APR 17, 2013 10:34 AM

PRINT TC VOLUMES

ENABLED

Request: 14 - I50E00

Request Source: Monitor System Configuration Requests

I50E00

APR 17, 2013 10:34 AM

TEMP COMPENSATION

VALUE (DEG F): 60.0

Request: 15 - I60B00

Request Source: Monitor System Configuration Requests

I60B00

APR 17, 2013 10:34 AM

STICK HEIGHT OFFSET ENABLE STATUS

DISABLED

Request: 16 - I51400

Request Source: Monitor System Configuration Requests

I51400

APR 17, 2013 10:34 AM

H-PROTOCOL DATA FORMAT

HEIGHT

Request: 17 - I51900

Request Source: Monitor System Configuration Requests

I51900

APR 17, 2013 10:34 AM

PRECISION TEST DURATION

HOURS: 12

Request: 18 - I55400

Request Source: Monitor System Configuration Requests

I55400

APR 17, 2013 10:34 AM

Request: 19 - I55500

Request Source: Monitor System Configuration Requests

I55500

APR 17, 2013 10:34 AM

Request: 20 - I51A00

Request Source: Monitor System Configuration Requests

I51A00

APR 17, 2013 10:34 AM

DAYLIGHT SAVING TIME

ENABLED ON

Request: 21 - I51B00

Request Source: Monitor System Configuration Requests

I51B00

APR 17, 2013 10:34 AM

DAYLIGHT SAVING TIME

START DATE MAR WEEK 2 SUN 2:00 AM

END DATE NOV WEEK 1 SUN 2:00 AM

Request: 22 - I51600

Request Source: Monitor System Configuration Requests

I51600

APR 17, 2013 10:34 AM

RE-DIRECT LOCAL PRINTOUT

DISABLED

Request: 23 - I50400

Request Source: Monitor System Configuration Requests

I50400

APR 17, 2013 10:34 AM

232 SECURITY CODE

PORT SECURITY CODE STATUS

1	000000	DISABLED
2	000000	DISABLED
3	000000	DISABLED
4	000000	DISABLED
5	000000	DISABLED
6	000000	DISABLED

Request: 24 - I21900

Request Source: Monitor System Configuration Requests

I21900

APR 17, 2013 10:34 AM

TANK CHART SECURITY

DISABLED

Request: 25 - I5BD00

Request Source: Monitor System Configuration Requests

I5BD00

APR 17, 2013 10:34 AM

CUSTOM ALARM LABELS

DISABLED

Request: 26 - I56000

Request Source: Monitor System Configuration Requests

I56000

APR 17, 2013 10:34 AM

MASS/DENSITY

DISABLED

Request: 27 - I88101

Request Source: Monitor System Configuration Requests

I88101

APR 17, 2013 10:34 AM

PORT SETTINGS:

COMM BOARD : 1 (EDIM)

RS-232 SECURITY

CODE : DISABLED

Request: 28 - I88102

Request Source: Monitor System Configuration Requests

I88102

APR 17, 2013 10:34 AM

PORT SETTINGS:

COMM BOARD : 2 (RS-232)

BAUD RATE : 9600

PARITY : ODD

STOP BIT : 1 STOP

DATA LENGTH: 7 DATA

RS-232 SECURITY

CODE : DISABLED

Request: 29 - I88103

Request Source: Monitor System Configuration Requests

I88103

APR 17, 2013 10:34 AM

PORT SETTINGS:

COMM BOARD : 3 (S-SAT)

BAUD RATE : 9600

PARITY : NONE

STOP BIT : 1 STOP

DATA LENGTH: 8 DATA

RS-232 SECURITY

CODE : DISABLED

DTR NORMAL STATE: HIGH

Request: 30 - I88104

Request Source: Monitor System Configuration Requests

I88104

APR 17, 2013 10:34 AM

Request: 31 - I88105

Request Source: Monitor
System Configuration
Requests

I88105

APR 17, 2013 10:34 AM

PORT SETTINGS:

COMM BOARD : 5 (RS-485)

BAUD RATE : 1200

PARITY : ODD

STOP BIT : 1 STOP

DATA LENGTH: 7 DATA

RS-232 SECURITY

CODE : DISABLED

Request: 32 - I88106

Request Source: Monitor
System Configuration
Requests

I88106

APR 17, 2013 10:34 AM

PORT SETTINGS:

COMM BOARD : 6 (RS-232)

BAUD RATE : 9600

PARITY : ODD

STOP BIT : 1 STOP

DATA LENGTH: 7 DATA

RS-232 SECURITY

CODE : DISABLED

Request: 33 - I60900

Request Source: Monitor
System Configuration
Requests

I60900

APR 17, 2013 10:34 AM

TANK THERMAL COEFFICIENT

TANK PRODUCT LABEL

1 UNLEADED R
0.000700

2 UNLEADED R
0.000700

3 UL PREMIUM
0.000700

4 0.000000

Request: 34 - I60700

Request Source: Monitor
System Configuration
Requests

I60700

APR 17, 2013 10:34 AM

TANK DIAMETER

TANK PRODUCT LABEL
INCHES

1 UNLEADED R
120.00

2 UNLEADED R
118.00

3 UL PREMIUM
120.00

4 0.00

Request: 35 - I60A00

Request Source: Monitor
System Configuration
Requests

I60A00

APR 17, 2013 10:34 AM

TANK FULL VOLUME

TANK PRODUCT LABEL
TANK PROFILE GALLONS

1 UNLEADED R 20
PTS 19703

2 UNLEADED R 20
PTS 10180

3 UL PREMIUM 20
PTS 10369

4 1 PT
0

Request: 36 - I60500

Request Source: Monitor
System Configuration
Requests

I60500

APR 17, 2013 10:34 AM

TANK 4 POINT VOLUMES

TANK PRODUCT LABEL
GALLONS

1 UNLEADED R
19703 16357 10207 3941

2 UNLEADED R
10180 8193 5104 2012

3 UL PREMIUM
10369 8676 5377 2007

4 0 0
0 0

Request: 37 - I61500

Request Source: Monitor
System Configuration
Requests

I61500

APR 17, 2013 10:34 AM

TANK PRODUCT LABEL
METER DATA

1 UNLEADED R NO

2 UNLEADED R NO

3 UL PREMIUM NO

4 NO

Request: 38 - I63900

Request Source: Monitor
System Configuration
Requests

I63900

APR 17, 2013 10:34 AM

ACCU CHART END SHAPE
FACTOR

TANK PRODUCT LABEL

1 UNLEADED R

END FACTOR: NONE

2 UNLEADED R

END FACTOR: NONE

3 UL PREMIUM

END FACTOR: NONE

4

END FACTOR: NONE

Request: 39 - I61600

Request Source: Monitor
System Configuration
Requests

I61600

APR 17, 2013 10:34 AM

TANK PRODUCT LABEL
CAL UPDATE

1 UNLEADED R
IMMEDIATE

2 UNLEADED R
IMMEDIATE

3 UL PREMIUM
IMMEDIATE

4
IMMEDIATE

Request: 40 - I62F00

Request Source: Monitor
System Configuration
Requests

I62F00

APR 17, 2013 10:34 AM

MAG PROBE FLOAT SIZE

TANK PRODUCT LABEL
FLOAT SIZE:

1 UNLEADED R
2.0 IN.

2 UNLEADED R
2.0 IN.

3 UL PREMIUM
2.0 IN.

Request: 41 - I62700

Request Source: Monitor
System Configuration
Requests

I62700

APR 17, 2013 10:34 AM

TANK HIGH WATER WARNING
LIMIT

TANK PRODUCT LABEL
INCHES

1 UNLEADED R 1.0

2 UNLEADED R 1.0

3 UL PREMIUM 1.0

Request: 42 - I62400

Request Source: Monitor
System Configuration
Requests

I62400

APR 17, 2013 10:34 AM

TANK HIGH WATER LEVEL
LIMIT

TANK PRODUCT LABEL
INCHES

1 UNLEADED R 2.0

2 UNLEADED R 2.0

3 UL PREMIUM 2.0

Request: 43 - I62800

Request Source: Monitor
System Configuration
Requests

I62800

APR 17, 2013 10:35 AM

TANK MAXIMUM VOLUME
LIMIT

TANK PRODUCT LABEL
GALLONS

1 UNLEADED R
19703

2 UNLEADED R
10180

3 UL PREMIUM
10369

4 0

Request: 44 - I62300

Request Source: Monitor
System Configuration
Requests

I62300

APR 17, 2013 10:35 AM

TANK OVERFILL LEVEL LIMIT

TANK PRODUCT LABEL
GALLONS

1 UNLEADED R
17732

2 UNLEADED R
9332

3 UL PREMIUM
9332

4 0

Request: 45 - I62200

Request Source: Monitor
System Configuration
Requests

I62200

APR 17, 2013 10:35 AM

TANK HIGH PRODUCT LIMIT

TANK PRODUCT LABEL
GALLONS

1 UNLEADED R
18718

2 UNLEADED R
9850

3 UL PREMIUM
9850

4 0

Request: 46 - I62900

Request Source: Monitor
System Configuration
Requests

I62900

APR 17, 2013 10:35 AM

TANK DELIVERY REQUIRED
LIMIT

TANK PRODUCT LABEL
GALLONS

1 UNLEADED R
2955

2 UNLEADED R
1555

3 UL PREMIUM
1555

4 0

Request: 47 - I62100

Request Source: Monitor
System Configuration
Requests

I62100

APR 17, 2013 10:35 AM

TANK LOW PRODUCT LIMIT

TANK PRODUCT LABEL
GALLONS

1 UNLEADED R
824

2 UNLEADED R
396

3 UL PREMIUM
396

4 0

Request: 48 - I62600

Request Source: Monitor
System Configuration
Requests

I62600

APR 17, 2013 10:35 AM

TANK LEAK ALARM LIMIT

TANK PRODUCT LABEL
GALLONS

1 UNLEADED R
99

2 UNLEADED R
99

3 UL PREMIUM
99

4 99

Request: 49 - I62500

Request Source: Monitor
System Configuration
Requests

I62500

APR 17, 2013 10:35 AM

TANK SUDDEN LOSS LIMIT

TANK PRODUCT LABEL
GALLONS

1 UNLEADED R
99

2 UNLEADED R
99

3 UL PREMIUM
99

4 99

Request: 50 - I60800

Request Source: Monitor
System Configuration
Requests

I60800

APR 17, 2013 10:35 AM

TANK TILT

TANK PRODUCT LABEL
INCHES

1 UNLEADED R
0.25

2 UNLEADED R
0.00

3 UL PREMIUM
0.00

4 0.00

Request: 51 - I60F00

Request Source: Monitor
System Configuration
Requests

I60F00

APR 17, 2013 10:35 AM

PROBE OFFSET

TANK PRODUCT LABEL
INCHES

1 UNLEADED R
0.00

2 UNLEADED R
0.00

3 UL PREMIUM
0.00

4 0.00

Request: 52 - I61200

Request Source: Monitor
System Configuration
Requests

I61200

APR 17, 2013 10:35 AM

TANK MANIFOLDED PARTNERS

TANK PRODUCT LABEL
SIPHON MANIFOLDED TANKS
LINE MANIFOLDED TANKS

1 UNLEADED R 2
NONE

2 UNLEADED R 1
NONE

3 UL PREMIUM
NONE NONE

4 NONE
NONE

Request: 53 - I63600

Request Source: Monitor
System Configuration
Requests

I63600

APR 17, 2013 10:35 AM

PERIODIC LEAK TEST MIN
VOLUME

TANK PRODUCT LABEL
GALLONS

1 UNLEADED R 0

2 UNLEADED R 0

3 UL PREMIUM 0

4 0

Request: 54 - I62A00

Request Source: Monitor
System Configuration
Requests

I62A00

APR 17, 2013 10:35 AM

ANNUAL LEAK TEST MIN
VOLUME

TANK PRODUCT LABEL
GALLONS

1 UNLEADED R 0

2 UNLEADED R 0

3 UL PREMIUM 0

4 0

Request: 55 - I62C00

Request Source: Monitor
System Configuration
Requests

I62C00

APR 17, 2013 10:35 AM

TANK PERIODIC TEST TYPE

TANK PRODUCT LABEL
PERIODIC TEST TYPE

1 UNLEADED R
STANDARD

2 UNLEADED R
STANDARD

3 UL PREMIUM
STANDARD

4 STANDARD

Request: 56 - I62D00

Request Source: Monitor
System Configuration
Requests

I62D00

APR 17, 2013 10:35 AM

TANK LEAK TEST FAIL ALARMS

TANK PRODUCT LABEL

1 UNLEADED R
GROSS TEST FAIL ALARM
DISABLED

PERIODIC
TEST FAIL ALARM DISABLED

ANNUAL
TEST FAIL ALARM
DISABLED

2 UNLEADED R
GROSS TEST FAIL ALARM DISABLED

PERIODIC
TEST FAIL ALARM DISABLED

ANNUAL
TEST FAIL ALARM DISABLED

3 UL PREMIUM
GROSS TEST FAIL ALARM DISABLED

PERIODIC
TEST FAIL ALARM DISABLED

ANNUAL
TEST FAIL ALARM DISABLED

4 GROSS
TEST FAIL ALARM DISABLED

PERIODIC
TEST FAIL ALARM DISABLED

ANNUAL
TEST FAIL ALARM DISABLED

Request: 57 - I63100

Request Source: Monitor System Configuration Requests

I63100

APR 17, 2013 10:35 AM

TANK LEAK TEST AVERAGING

TANK PRODUCT LABEL
ANNUAL PERIODIC

1 UNLEADED R OFF
OFF

2 UNLEADED R OFF
OFF

3 UL PREMIUM OFF
OFF

4 OFF
OFF

Request: 58 - I63000

Request Source: Monitor System Configuration Requests

I63000

APR 17, 2013 10:35 AM

IN-TANK LEAK TEST NOTIFY

TANK PRODUCT LABEL
TANK TEST NOTIFY:

1 UNLEADED R
OFF

2 UNLEADED R
OFF

3 UL PREMIUM
OFF

4 OFF

Request: 59 - I63200

Request Source: Monitor System Configuration Requests

I63200

APR 17, 2013 10:35 AM

TANK TEST SIPHON BREAK

TANK PRODUCT LABEL
SIPHON BREAK

1 UNLEADED R
OFF

2 UNLEADED R
OFF

3 UL PREMIUM
OFF

4 OFF

Request: 60 - I61000

Request Source: Monitor System Configuration Requests

I61000

APR 17, 2013 10:35 AM

TANK DELIVERY DELAY

TANK PRODUCT LABEL

1 UNLEADED R 1

2 UNLEADED R 1

3 UL PREMIUM 1

4 1

Request: 61 - I63A00

Request Source: Monitor System Configuration Requests

I63A00

APR 17, 2013 10:35 AM

LOW LEVEL PUMP THRESHOLD FOR SEQUENTIAL LINE MANIFOLD

TANK PRODUCT LABEL
PUMP THRESHOLD

1 UNLEADED R
10.00%

2 UNLEADED R
10.00%

3 UL PREMIUM
10.00%

4 10.00%

Request: 62 - I61100

Request Source: Monitor System Configuration Requests

I61100

APR 17, 2013 10:35 AM

LEAK TEST METHOD

- - - - - - - - - - - -

TEST ON DATE : ALL TANK

MAR 22, 2011

START TIME : DISABLED

TEST RATE :0.20 GAL/HR

DURATION : 2 HOURS

TST EARLY STOP:DISABLED

Request: 63 - I63300

Request Source: Monitor System Configuration Requests

I63300

APR 17, 2013 10:35 AM

LEAK TEST REPORT FORMAT:
NORMAL

Request: 64 - I68000

Request Source: Monitor System Configuration Requests

I68000

APR 17, 2013 10:35 AM

63251 USA

4130 W Century

Inglewood

CA 90304

FUEL MANAGEMENT SETUP

DELIVERY WARN DAYS: 0.0

AUTO PRINT: DISABLED

FUEL MANAGEMENT AVERAGE SALES (GALLONS)

UNLEADED R (TANKS 1,2)

SUN MON TUE WED THR FRI SAT

0 0 0 0 0 0 0

UL PREMIUM (TANK 3)

SUN MON TUE WED THR FRI SAT

0 0 0 0 0 0 0

Request: 65 - I78800

Request Source: Monitor System Configuration Requests

I78800

APR 17, 2013 10:35 AM

PRESSURE LINE LEAK PIPE TYPE

LINE	TYP:
Q 1:	ENVIROFLEX PP1501
Q 2:	ENVIROFLEX PP1501
Q 3:	ENVIROFLEX PP1501

Request: 66 - I78900

Request Source: Monitor System Configuration Requests

I78900

APR 17, 2013 10:35 AM

PRESSURE LINE LEAK LINE LENGTH

LINE	LINE LENGTH
Q 1:	501 FEET
Q 2:	501 FEET
Q 3:	501 FEET

Request: 67 - I77F00

Request Source: Monitor System Configuration Requests

I77F00

APR 17, 2013 10:35 AM

PRESSURE LINE LEAK LINE LENGTH LARGE

LINE	LINE LENGTH

Request: 68 - I78C00

Request Source: Monitor System Configuration Requests

I78C00

APR 17, 2013 10:35 AM

Request: 69 - I78300

Request Source: Monitor System Configuration Requests

I78300

APR 17, 2013 10:35 AM

Request: 70 - I78400

Request Source: Monitor System Configuration Requests

I78400

APR 17, 2013 10:35 AM

PRESSURE LINE LEAK SHUTDOWN RATE

LINE	SHUTDOWN RATE
Q 1:	3.0 GPH
Q 2:	3.0 GPH
Q 3:	3.0 GPH

Request: 71 - I77C00

Request Source: Monitor System Configuration Requests

I77C00

APR 17, 2013 10:35 AM

PRESSURE LINE LEAK LOW PRESSURE SHUTOFF

LINE	LOW PRESSURE SHUTOFF
Q 1:	NO
Q 2:	NO
Q 3:	NO

Request: 72 - I78F00

Request Source: Monitor System Configuration Requests

I78F00

APR 17, 2013 10:35 AM

PRESSURE LINE LEAK DISPENSE THRESHOLD

LINE	LOW PRESSURE
Q 1:	0 PSI
Q 2:	0 PSI
Q 3:	0 PSI

Request: 73 - I78600

Request Source: Monitor System Configuration Requests

I78600

APR 17, 2013 10:35 AM

PRESSURE LINE LEAK DISPENSE MODE

LINE	DISPENSE MODE
Q 1:	STANDARD
Q 2:	STANDARD
Q 3:	STANDARD

Request: 74 - I78A00

Request Source: Monitor System Configuration Requests

I78A00

APR 17, 2013 10:35 AM

PRESSURE LINE LEAK

LINE	PUMP
Q 1:	NON-VENTED
Q 2:	NON-VENTED
Q 3:	NON-VENTED

Request: 75 - I77D00

Request Source: Monitor System Configuration Requests

I77D00

APR 17, 2013 10:35 AM

ALTITUDE PRESSURE OFFSET ADJUSTMENT

LINE	PRESSURE OFFSET
Q 1:	0.0 PSI
Q 2:	0.0 PSI
Q 3:	0.0 PSI

Request: 76 - I75A00

Request Source: Monitor System Configuration Requests

I75A00

APR 17, 2013 10:35 AM

LINE LEAK LOCKOUT SETUP

- - - - - - - - - - -

LOCKOUT SCHEDULE

DAILY

START TIME: DISABLED

STOP TIME : DISABLED

Request: 77 - I70200

Request Source: Monitor System Configuration Requests

I70200

APR 17, 2013 10:35 AM

LIQUID LABEL

DEVICE	LABEL
1	91 STP
2	91 FILL
3	87 SLAVE FILL
4	87 SLAVE STP
5	87 MASTER STP
6	87 MASTER FILL
7	87 MASTER ANNULAR
8	87S-91 ANNULAR
9	
10	
11	
12	
13	
14	
15	
16	

Request: 78 - I70300

Request Source: Monitor System Configuration Requests

I70300

APR 17, 2013 10:35 AM

LIQUID TYPE

SENSOR	LOCATION	TYPE
1	91 STP	TRI-STATE (SINGLE FLOAT)
2	91 FILL	TRI-STATE (SINGLE FLOAT)
3	87 SLAVE FILL	TRI-STATE (SINGLE FLOAT)
4	87 SLAVE STP	TRI-STATE (SINGLE FLOAT)
5	87 MASTER STP	TRI-STATE (SINGLE FLOAT)
6	87 MASTER FILL	TRI-STATE (SINGLE FLOAT)
7	87 MASTER ANNULAR	TRI-STATE (SINGLE FLOAT)
8	87S-91 ANNULAR	TRI-STATE (SINGLE FLOAT)
9		TRI-STATE (SINGLE FLOAT)
10		TRI-STATE (SINGLE FLOAT)
11		TRI-STATE (SINGLE FLOAT)
12		TRI-STATE (SINGLE FLOAT)
13		TRI-STATE (SINGLE FLOAT)
14		TRI-STATE (SINGLE FLOAT)
15		TRI-STATE (SINGLE FLOAT)
16		TRI-STATE (SINGLE FLOAT)

Request: 79 - I70400

Request Source: Monitor System Configuration Requests

I70400

APR 17, 2013 10:35 AM

LIQUID CATEGORY

SENSOR	LOCATION	CATEGORY
1	91 STP	STP SUMP
2	91 FILL	PIPING SUMP
3	87 SLAVE FILL	PIPING SUMP
4	87 SLAVE STP	STP SUMP
5	87 MASTER STP	STP SUMP
6	87 MASTER FILL	PIPING SUMP
7	87 MASTER ANNULAR	ANNULAR SPACE
8	87S-91 ANNULAR	ANNULAR SPACE
9		OTHER SENSORS
10		OTHER SENSORS
11		OTHER SENSORS
12		OTHER SENSORS
13		OTHER SENSORS
14		OTHER SENSORS
15		OTHER SENSORS
16		OTHER SENSORS

Request: 80 - I80300

Request Source: Monitor System Configuration Requests

I80300

APR 17, 2013 10:35 AM

Request: 81 - I80800

Request Source: Monitor System Configuration Requests

I80800

APR 17, 2013 10:35 AM

RELAY SETUP REPORT

R 1:87

TYPE:

STANDARD

NORMALLY CLOSED

TANK #: 1

IN-TANK ALARMS

T 1:HIGH WATER ALARM

T 2:HIGH WATER ALARM

T 1:LOW PRODUCT ALARM

T 2:LOW PRODUCT ALARM

T 1:INVALID FUEL LEVEL

T 2:INVALID FUEL LEVEL

LIQUID SENSOR ALMS

ALL:FUEL ALARM

ALL:SENSOR OUT ALARM

ALL:SHORT ALARM

ISD SITE ALARMS

ISD GROSS PRES FAIL

ISD DEGRD PRES FAIL

ISD VAPOR LEAK FAIL

ISD SETUP FAIL

ISD SENSOR OUT FAIL

ISD HOSE ALARMS

ALL:GROSS COLLECT FAIL

ALL:DEGRD COLLECT FAIL

ALL:FLOW COLLECT FAIL

R 2:91

TYPE:

STANDARD

NORMALLY CLOSED

TANK #: 3

IN-TANK ALARMS

T 3:HIGH WATER ALARM

T 3:LOW PRODUCT ALARM

T 3:INVALID FUEL LEVEL

LIQUID SENSOR ALMS

ALL:FUEL ALARM

ALL:SENSOR OUT ALARM

ALL:SHORT ALARM

ISD SITE ALARMS

ISD GROSS PRES FAIL

ISD DEGRD PRES FAIL

ISD VAPOR LEAK FAIL

ISD SETUP FAIL

ISD SENSOR OUT FAIL

ISD HOSE ALARMS

ALL:GROSS COLLECT FAIL

ALL:DEGRD COLLECT FAIL

ALL:FLOW COLLECT FAIL

R 3:OVERFILL

TYPE:

STANDARD

NORMALLY OPEN

TANK #: NONE

IN-TANK ALARMS

ALL:OVERFILL ALARM

ALL:HIGH PRODUCT ALARM

ALL:MAX PRODUCT ALARM

R 4:

TYPE:

STANDARD

NORMALLY OPEN

TANK #: NONE

- NO ALARM ASSIGNMENTS -

Request: 82 - I78700

Request Source: Monitor System Configuration Requests

I78700

APR 17, 2013 10:35 AM

PRESSURE LLD SETUP REPORT

Q 1:

- NO ALARM ASSIGNMENTS -

Q 2:

- NO ALARM ASSIGNMENTS -

Q 3:

- NO ALARM ASSIGNMENTS -

Request: 83 - I79200

Request Source: Monitor System Configuration Requests

I79200

APR 17, 2013 10:35 AM

DISP. MODULE DATA STRING

EDIM 1: G

Request: 84 - I79300

Request Source: Monitor System Configuration Requests

I79300

APR 17, 2013 10:35 AM

Request: 85 - I79401

Request Source: Monitor System Configuration Requests

I79401

APR 17, 2013 10:35 AM

Request: 86 - I79402

Request Source: Monitor System Configuration Requests

I79402

APR 17, 2013 10:35 AM

Request: 87 - I79403

Request Source: Monitor System Configuration Requests

I79403

APR 17, 2013 10:35 AM

Request: 88 - I79404

Request Source: Monitor System Configuration Requests

I79404

APR 17, 2013 10:35 AM

Request: 89 - I79500

Request Source: Monitor System Configuration Requests

I79500

APR 17, 2013 10:35 AM

PERIODIC RECONCILIATION

MODE: MONTHLY

Request: 90 - I79700

Request Source: Monitor System Configuration Requests

I79700

APR 17, 2013 10:35 AM

Request: 91 - I79F00

Request Source: Monitor System Configuration Requests

I79F00

APR 17, 2013 10:35 AM

TEMP COMPENSATION

STANDARD

Request: 92 - I7B200

Request Source: Monitor System Configuration Requests

I7B200

APR 17, 2013 10:35 AM

Request: 93 - I7B100

Request Source: Monitor System Configuration Requests

I7B100

APR 17, 2013 10:35 AM

FUELING POSITION - METER - TANK MAP

BUS SLOT FUEL_P METER TANK

TANK MAP EMPTY

Request: 94 - I72300

Request Source: Monitor System Configuration Requests

I72300

APR 17, 2013 10:35 AM

63251 USA

4130 W Century

Inglewood

CA 90304

SMARTSENSOR ASSIGNMENT

DEVICE LABEL CATEGORY

01 VPS VAPOR PRESSURE

02 VFM 1-2 AIR FLOW METER

03 VFM 3-4 AIR FLOW METER

04 VFM 5-6 AIR FLOW METER

05 VFM 7-8 AIR FLOW METER

06 UNKNOWN

07 UNKNOWN

08 UNKNOWN

09 UNKNOWN

10 UNKNOWN

11 UNKNOWN

12 UNKNOWN

13 UNKNOWN

14 UNKNOWN

15 UNKNOWN

16 UNKNOWN

17 UNKNOWN

18 UNKNOWN

19 UNKNOWN

20 UNKNOWN

21 UNKNOWN

22 UNKNOWN

23 UNKNOWN

24 UNKNOWN

25 UNKNOWN

26 UNKNOWN

27 UNKNOWN

28 UNKNOWN

29 UNKNOWN

30 UNKNOWN

31 UNKNOWN

32 UNKNOWN

33 UNKNOWN

34 UNKNOWN

35 UNKNOWN

36 UNKNOWN

37 UNKNOWN

38 UNKNOWN

39 UNKNOWN

40 UNKNOWN

Request: 95 - IV4E00

Request Source: Monitor System Configuration Requests

IV4E00

APR 17, 2013 10:35 AM

63251 USA

4130 W Century

Inglewood

CA 90304

EVR/ISD SETUP

TYPE: VACUUM ASSIST

VACUUM ASSIST TYPE: HEALY VAC

Request: 96 - IV4F00

Request Source: Monitor System Configuration Requests

IV4F00

APR 17, 2013 10:35 AM

63251 USA

4130 W Century

Inglewood

CA 90304

NOZZLE A/L RANGE

A/L RATIO: 0.95 - 1.15

Request: 97 - IV4000

Request Source: Monitor System Configuration Requests

IV4000

APR 17, 2013 10:35 AM

63251 USA

4130 W Century

Inglewood

CA 90304

VAPOR PROCESSOR TYPE

NONE

Request: 98 - IV4700

Request Source: Monitor System Configuration Requests

IV4700

APR 17, 2013 10:35 AM

63251 USA

4130 W Century

Inglewood

CA 90304

ASSESSMENT TIME

START TIME: 8:59 AM

TIME DELAY MINUTES: 1

Request: 99 - IV5200

Request Source: Monitor System Configuration Requests

IV5200

APR 17, 2013 10:35 AM

63251 USA

4130 W Century

Inglewood

CA 90304

ACCEPT HIGH ORVR: NO

Request: 100 - IV4A00

Request Source: Monitor System Configuration Requests

IV4A00

APR 17, 2013 10:35 AM

63251 USA

4130 W Century

Inglewood

CA 90304

ISD HOSE TABLE

HOSE ID	FP ID	FP LABEL	AFM ID	HOSE LABEL
01	00	01	01	BLEND3
02	01	02	01	BLEND3
03	02	03	02	BLEND3
04	03	04	02	BLEND3
05	04	05	03	BLEND3
06	05	06	03	BLEND3
07	06	07	04	BLEND3
08	07	08	04	BLEND3

Request: 101 - I20600

Request Source: Monitor System Configuration Requests

I20600

APR 17, 2013 10:35 AM

63251 USA

4130 W Century

Inglewood

CA 90304

TANK ALARM HISTORY

TANK 1 UNLEADED R

HIGH WATER ALARM
MAY 1, 2012 11:06 AM

MAR 24, 2012 5:43 AM

OVERFILL ALARM APR 17, 2013 9:36 AM

NOV 29, 2012 7:31 PM

MAY 1, 2012 10:58 AM

LOW PRODUCT ALARM
APR 17, 2013 9:38 AM

MAY 1, 2012 11:11 AM

HIGH PRODUCT ALARM
NOV 29, 2012 7:40 PM

INVALID FUEL LEVEL APR 17, 2013 9:37 AM

MAY 3, 2012 4:35 PM

MAY 1, 2012 11:11 AM

PROBE OUT APR 17, 2013 9:37 AM

APR 17, 2013 9:32 AM

APR 17, 2013 5:37 AM

HIGH WATER WARNING
MAY 1, 2012 11:06 AM

MAR 24, 2012 5:43 AM

DELIVERY NEEDED APR 17, 2013 9:38 AM

APR 17, 2013 9:32 AM

SEP 9, 2012 9:17 PM

LOW TEMP WARNING
APR 17, 2013 5:38 AM

APR 16, 2013 8:23 PM

APR 16, 2013 7:24 PM

TANK 2 UNLEADED R

HIGH WATER ALARM
MAY 1, 2012 11:06 AM

OVERFILL ALARM APR 17, 2013 9:47 AM

APR 8, 2013 11:27 PM

MAR 29, 2013 5:40 PM

LOW PRODUCT ALARM
MAY 7, 2012 5:12 PM

MAY 3, 2012 3:39 PM

MAY 1, 2012 11:15 AM

INVALID FUEL LEVEL
MAY 1, 2012 11:15 AM

PROBE OUT APR 17, 2013 9:47 AM

APR 17, 2013 9:44 AM

MAY 1, 2012 11:14 AM

HIGH WATER WARNING
MAY 1, 2012 11:06 AM

DELIVERY NEEDED SEP 9, 2012 6:06 PM

JUL 13, 2012 7:18 PM

MAY 5, 2012 6:57 PM

LOW TEMP WARNING
APR 17, 2013 9:48 AM

TANK 3 UL PREMIUM

HIGH WATER ALARM
MAY 1, 2012 11:02 AM

OVERFILL ALARM APR 17, 2013 9:42 AM

MAY 1, 2012 10:41 AM

JUN 6, 2011 3:03 PM

LOW PRODUCT ALARM
MAY 6, 2012 5:07 PM

MAY 1, 2012 11:13 AM

MAY 1, 2012 10:39 AM

PROBE OUT APR 17, 2013 9:43 AM

APR 17, 2013 9:40 AM

MAY 1, 2012 10:41 AM

HIGH WATER WARNING
MAY 1, 2012 11:02 AM

DELIVERY NEEDED APR 17, 2013 9:40 AM

AUG 19, 2012 12:59 PM

JUL 28, 2012 11:14 AM

LOW TEMP WARNING
APR 17, 2013 9:44 AM

JUN 6, 2011 3:24 PM

JUN 6, 2011 3:23 PM

Request: 102 - I30200

Request Source: Monitor System Configuration Requests

I30200

APR 17, 2013 10:36 AM

63251 USA

4130 W Century

Inglewood

CA 90304

LIQUID ALARM HISTORY REPORT

SENSOR LOCATION

1 91 STP

APR 17, 2013 9:24 AM
SENSOR OUT ALARM

APR 17, 2013 8:45 AM
FUEL ALARM

MAY 1, 2012 10:32 AM
SENSOR OUT ALARM

2 91 FILL

APR 17, 2013 9:24 AM
SENSOR OUT ALARM

APR 17, 2013 8:47 AM
FUEL ALARM

MAY 1, 2012 10:32 AM
SENSOR OUT ALARM

3 87 SLAVE FILL

APR 17, 2013 9:24 AM
SENSOR OUT ALARM

APR 17, 2013 8:48 AM
FUEL ALARM

MAY 1, 2012 10:31 AM
SENSOR OUT ALARM

4 87 SLAVE STP

APR 17, 2013 9:24 AM
SENSOR OUT ALARM

APR 17, 2013 8:49 AM
FUEL ALARM

MAY 1, 2012 10:31 AM
SENSOR OUT ALARM

5 87 MASTER STP

APR 17, 2013 9:24 AM
SENSOR OUT ALARM

APR 17, 2013 8:50 AM
FUEL ALARM

MAY 1, 2012 10:31 AM
SENSOR OUT ALARM

6 87 MASTER FILL

APR 17, 2013 9:24 AM
SENSOR OUT ALARM

APR 17, 2013 8:52 AM
FUEL ALARM

MAY 1, 2012 10:31 AM
SENSOR OUT ALARM

7 87 MASTER ANNULAR

APR 17, 2013 9:24 AM
SENSOR OUT ALARM

APR 17, 2013 8:54 AM
FUEL ALARM

MAY 1, 2012 2:52 PM
SETUP DATA WARNING

8 87S-91 ANNULAR

APR 17, 2013 9:24 AM
SENSOR OUT ALARM

APR 17, 2013 8:43 AM
FUEL ALARM

MAY 1, 2012 2:55 PM
SETUP DATA WARNING

Request: 103 - I40200

Request Source: Monitor System Configuration Requests

I40200

APR 17, 2013 10:36 AM

Request: 104 - I38200

Request Source: Monitor System Configuration Requests

I38200

APR 17, 2013 10:36 AM

Request: 105 - I11100

Request Source: Monitor System Configuration Requests

I11100

APR 17, 2013 10:36 AM

63251 USA

4130 W Century

Inglewood

CA 90304

PRIORITY ALARM HISTORY

ID CATEGORY DESCRIPTION ALARM TYPE STATE DATE TIME

T 2 TANK UNLEADED R PROBE OUT CLEAR 4-17-13 9:48AM

T 2 TANK UNLEADED R OVERFILL ALARM CLEAR 4-17-13 9:47AM

T 2 TANK UNLEADED R PROBE OUT ALARM 4-17-13 9:47AM

T 2 TANK UNLEADED R OVERFILL ALARM ALARM 4-17-13 9:47AM

T 2 TANK UNLEADED R PROBE OUT CLEAR 4-17-13 9:45AM

T 2 TANK UNLEADED R PROBE OUT ALARM 4-17-13 9:44AM

T 3 TANK UL PREMIUM PROBE OUT CLEAR 4-17-13 9:44AM

T 3 TANK UL PREMIUM OVERFILL ALARM CLEAR 4-17-13 9:43AM

T 3 TANK UL PREMIUM PROBE OUT ALARM 4-17-13 9:43AM

T 3 TANK UL PREMIUM OVERFILL ALARM ALARM 4-17-13 9:42AM

T 3 TANK UL PREMIUM PROBE OUT CLEAR 4-17-13 9:41AM

T 3 TANK UL PREMIUM PROBE OUT ALARM 4-17-13 9:40AM

T 1 TANK UNLEADED R LOW PRODUCT ALARM CLEAR 4-17-13 9:38AM

T 1 TANK UNLEADED R LOW PRODUCT ALARM ALARM 4-17-13 9:38AM

T 1 TANK UNLEADED R PROBE OUT CLEAR 4-17-13 9:37AM

T 1 TANK UNLEADED R OVERFILL ALARM CLEAR 4-17-13 9:37AM

T 1 TANK UNLEADED R PROBE OUT ALARM 4-17-13 9:37AM

T 1 TANK UNLEADED R OVERFILL ALARM ALARM 4-17-13 9:36AM

T 1 TANK UNLEADED R PROBE OUT CLEAR 4-17-13 9:33AM

T 1 TANK UNLEADED R PROBE OUT ALARM 4-17-13 9:32AM

L 6 PIPE 87 MASTER FILL SENSOR OUT ALARM CLEAR 4-17-13 9:24AM

L 4 STP SUMP 87 SLAVE STP SENSOR OUT ALARM CLEAR 4-17-13 9:24AM

L 7 ANNULAR 87 MASTER ANNULAR SENSOR OUT ALARM CLEAR 4-17-13 9:24AM

L 5 STP SUMP 87 MASTER STP SENSOR OUT ALARM CLEAR 4-17-13 9:24AM

L 3 PIPE 87 SLAVE FILL SENSOR OUT ALARM CLEAR 4-17-13 9:24AM

L 2 PIPE 91 FILL SENSOR OUT ALARM CLEAR 4-17-13 9:24AM

L 8 ANNULAR 87S-91 ANNULAR SENSOR OUT ALARM CLEAR 4-17-13 9:24AM

L 1 STP SUMP 91 STP SENSOR OUT ALARM CLEAR 4-17-13 9:24AM

L 8 ANNULAR 87S-91 ANNULAR SENSOR OUT ALARM ALARM 4-17-13 9:24AM

L 7 ANNULAR 87 MASTER ANNULAR SENSOR OUT ALARM ALARM 4-17-13 9:24AM

L 6 PIPE 87 MASTER FILL SENSOR OUT ALARM ALARM 4-17-13 9:24AM

L 5 STP SUMP 87 MASTER STP SENSOR OUT ALARM ALARM 4-17-13 9:24AM

L 4 STP SUMP 87 SLAVE STP SENSOR OUT ALARM ALARM 4-17-13 9:24AM

L 3 PIPE 87 SLAVE FILL SENSOR OUT ALARM ALARM 4-17-13 9:24AM

L 2 PIPE 91 FILL SENSOR OUT ALARM ALARM 4-17-13 9:24AM

L 1 STP SUMP 91 STP SENSOR OUT ALARM ALARM 4-17-13 9:24AM

L 7 ANNULAR 87 MASTER ANNULAR FUEL ALARM CLEAR 4-17-13 8:55AM

L 7 ANNULAR 87 MASTER ANNULAR FUEL ALARM ALARM 4-17-13 8:54AM

L 6 PIPE 87 MASTER FILL FUEL ALARM CLEAR 4-17-13 8:52AM

L 6 PIPE 87 MASTER FILL FUEL ALARM ALARM 4-17-13 8:52AM

L 5 STP SUMP 87 MASTER STP FUEL ALARM CLEAR 4-17-13 8:50AM

L 5 STP SUMP 87 MASTER STP FUEL ALARM ALARM 4-17-13 8:50AM

L 4 STP SUMP 87 SLAVE STP FUEL ALARM CLEAR 4-17-13 8:49AM

L 4 STP SUMP 87 SLAVE STP FUEL ALARM ALARM 4-17-13 8:49AM

L 3 PIPE 87 SLAVE FILL FUEL ALARM CLEAR 4-17-13 8:48AM

L 3 PIPE 87 SLAVE FILL FUEL ALARM ALARM 4-17-13 8:48AM

L 2 PIPE 91 FILL FUEL ALARM CLEAR 4-17-13 8:47AM

L 2 PIPE 91 FILL FUEL ALARM ALARM 4-17-13 8:47AM

L 1 STP SUMP 91 STP FUEL ALARM CLEAR 4-17-13 8:45AM

L 1 STP SUMP 91 STP FUEL ALARM ALARM 4-17-13 8:45AM

Request: 106 - I11200

Request Source: Monitor System Configuration Requests

I11200

APR 17, 2013 10:36 AM

63251 USA

4130 W Century

Inglewood

CA 90304

NON-PRIORITY ALARM HISTORY

ID CATEGORY DESCRIPTION ALARM TYPE STATE DATE TIME

T 2 TANK UNLEADED R LOW TEMP WARNING CLEAR 4-17-13 9:48AM

T 2 TANK UNLEADED R LOW TEMP WARNING ALARM 4-17-13 9:48AM

T 3 TANK UL PREMIUM LOW TEMP WARNING CLEAR 4-17-13 9:44AM

T 3 TANK UL PREMIUM LOW TEMP WARNING ALARM 4-17-13 9:44AM

T 3 TANK UL PREMIUM DELIVERY NEEDED CLEAR 4-17-13 9:41AM

T 3 TANK UL PREMIUM DELIVERY NEEDED ALARM 4-17-13 9:40AM

T 1 TANK UNLEADED R DELIVERY NEEDED CLEAR 4-17-13 9:38AM

T 1 TANK UNLEADED R INVALID FUEL LEVEL CLEAR 4-17-13 9:38AM

T 1 TANK UNLEADED R DELIVERY NEEDED ALARM 4-17-13 9:38AM

T 1 TANK UNLEADED R INVALID FUEL LEVEL ALARM 4-17-13 9:37AM

T 1 TANK UNLEADED R DELIVERY NEEDED CLEAR 4-17-13 9:33AM

T 1 TANK UNLEADED R DELIVERY NEEDED ALARM 4-17-13 9:32AM

T 1 TANK UNLEADED R LOW TEMP WARNING CLEAR 4-17-13 5:41AM

T 1 TANK UNLEADED R LOW TEMP WARNING ALARM 4-17-13 5:38AM

T 1 TANK UNLEADED R LOW TEMP WARNING CLEAR 4-16-13 8:23PM

T 1 TANK UNLEADED R LOW TEMP WARNING ALARM 4-16-13 8:23PM

T 1 TANK UNLEADED R LOW TEMP WARNING CLEAR 4-16-13 7:24PM

T 1 TANK UNLEADED R LOW TEMP WARNING ALARM 4-16-13 7:24PM

SYSTEM PRINTER ERROR CLEAR 4-13-13 6:09AM

SYSTEM PRINTER ERROR ALARM 4-13-13 6:09AM

SYSTEM PRINTER ERROR CLEAR 4-13-13 6:09AM

SYSTEM PAPER OUT CLEAR 4-13-13 6:09AM

SYSTEM PRINTER ERROR ALARM 4-13-13 6:09AM

SYSTEM PAPER OUT ALARM 4-13-13 6:09AM

T 1 TANK UNLEADED R LOW TEMP WARNING CLEAR 4-11-13 9:06PM

T 1 TANK UNLEADED R LOW TEMP WARNING ALARM 4-11-13 9:06PM

SYSTEM PRINTER ERROR CLEAR 4-08-13 12:04PM

SYSTEM PRINTER ERROR ALARM 4-08-13 12:04PM

SYSTEM PRINTER ERROR CLEAR 4-05-13 5:54PM

SYSTEM PRINTER ERROR ALARM 4-05-13 5:53PM

SYSTEM PRINTER ERROR CLEAR 4-05-13 5:53PM

SYSTEM PRINTER ERROR ALARM 4-05-13 5:53PM

SYSTEM PRINTER ERROR CLEAR 4-05-13 8:19AM

SYSTEM PAPER OUT CLEAR 4-05-13 8:19AM

SYSTEM PRINTER ERROR ALARM 4-05-13 8:19AM

SYSTEM PAPER OUT ALARM 4-05-13 8:19AM

SYSTEM PRINTER ERROR CLEAR 3-27-13 9:21AM

SYSTEM PAPER OUT CLEAR 3-27-13 9:21AM

SYSTEM PAPER OUT ALARM 3-27-13 9:21AM

SYSTEM PRINTER ERROR ALARM 3-27-13 9:21AM

SYSTEM PRINTER ERROR CLEAR 3-27-13 9:21AM

SYSTEM PAPER OUT CLEAR 3-27-13 9:21AM

SYSTEM PRINTER ERROR ALARM 3-27-13 9:19AM

SYSTEM PAPER OUT ALARM 3-27-13 9:19AM

SYSTEM PRINTER ERROR CLEAR 3-19-13 11:59PM

SYSTEM PAPER OUT CLEAR 3-19-13 11:59PM

SYSTEM PRINTER ERROR ALARM 3-19-13 11:58PM

SYSTEM PAPER OUT ALARM 3-19-13 11:58PM

OTHER ISD GROSS PRES WARN CLEAR 3-11-13 8:59AM

SYSTEM PRINTER ERROR CLEAR 3-10-13 5:55PM

Request: 107 - I11300

Request Source: Monitor System Configuration Requests

I11300

APR 17, 2013 10:36 AM

63251 USA

4130 W Century

Inglewood

CA 90304

ACTIVE ALARMS REPORT

ID CATEGORY DESCRIPTION ALARM TYPE DATE TIME

Request: 108 - I11400

Request Source: Monitor System Configuration Requests

I11400

APR 17, 2013 10:36 AM

63251 USA

4130 W Century

Inglewood

CA 90304

CLEARED ALARMS REPORT

ID CATEGORY DESCRIPTION ALARM TYPE STATE DATE TIME

T 2 TANK UNLEADED R PROBE OUT CLEAR 4-17-13 9:48AM

T 2 TANK UNLEADED R OVERFILL ALARM CLEAR 4-17-13 9:47AM

T 2 TANK UNLEADED R PROBE OUT CLEAR 4-17-13 9:45AM

T 3 TANK UL PREMIUM PROBE OUT CLEAR 4-17-13 9:44AM

T 3 TANK UL PREMIUM OVERFILL ALARM CLEAR 4-17-13 9:43AM

T 3 TANK UL PREMIUM PROBE OUT CLEAR 4-17-13 9:41AM

T 1 TANK UNLEADED R LOW PRODUCT ALARM CLEAR 4-17-13 9:38AM

T 1 TANK UNLEADED R PROBE OUT CLEAR 4-17-13 9:37AM

T 1 TANK UNLEADED R OVERFILL ALARM CLEAR 4-17-13 9:37AM

T 1 TANK UNLEADED R PROBE OUT CLEAR 4-17-13 9:33AM

L 6 PIPE 87 MASTER FILL SENSOR OUT ALARM CLEAR 4-17-13 9:24AM

L 4 STP SUMP 87 SLAVE STP SENSOR OUT ALARM CLEAR 4-17-13 9:24AM

L 7 ANNULAR 87 MASTER ANNULAR SENSOR OUT ALARM CLEAR 4-17-13 9:24AM

L 5 STP SUMP 87 MASTER STP SENSOR OUT ALARM CLEAR 4-17-13 9:24AM

L 3 PIPE 87 SLAVE FILL SENSOR OUT ALARM CLEAR 4-17-13 9:24AM

L 2 PIPE 91 FILL SENSOR OUT ALARM CLEAR 4-17-13 9:24AM

L 8 ANNULAR 87S-91 ANNULAR SENSOR OUT ALARM CLEAR 4-17-13 9:24AM

L 1 STP SUMP 91 STP SENSOR OUT ALARM CLEAR 4-17-13 9:24AM

L 7 ANNULAR 87 MASTER ANNULAR FUEL ALARM CLEAR 4-17-13 8:55AM

L 6 PIPE 87 MASTER FILL FUEL ALARM CLEAR 4-17-13 8:52AM

L 5 STP SUMP 87 MASTER STP FUEL ALARM CLEAR 4-17-13 8:50AM

L 4 STP SUMP 87 SLAVE STP FUEL ALARM CLEAR 4-17-13 8:49AM

L 3 PIPE 87 SLAVE FILL FUEL ALARM CLEAR 4-17-13 8:48AM

L 2 PIPE 91 FILL FUEL ALARM CLEAR 4-17-13 8:47AM

L 1 STP SUMP 91 STP FUEL ALARM CLEAR 4-17-13 8:45AM

T 2 TANK UNLEADED R LOW TEMP WARNING CLEAR 4-17-13 9:48AM

T 3 TANK UL PREMIUM LOW TEMP WARNING CLEAR 4-17-13 9:44AM

T 3 TANK UL PREMIUM DELIVERY NEEDED CLEAR 4-17-13 9:41AM

T 1 TANK UNLEADED R DELIVERY NEEDED CLEAR 4-17-13 9:38AM

T 1 TANK UNLEADED R INVALID FUEL LEVEL CLEAR 4-17-13 9:38AM

T 1 TANK UNLEADED R DELIVERY NEEDED CLEAR 4-17-13 9:33AM

T 1 TANK UNLEADED R LOW TEMP WARNING CLEAR 4-17-13 5:41AM

T 1 TANK UNLEADED R LOW TEMP WARNING CLEAR 4-16-13 8:23PM

T 1 TANK UNLEADED R LOW TEMP WARNING CLEAR 4-16-13 7:24PM

SYSTEM PRINTER ERROR CLEAR 4-13-13 6:09AM

SYSTEM PRINTER ERROR CLEAR 4-13-13 6:09AM

SYSTEM PAPER OUT CLEAR 4-13-13 6:09AM

T 1 TANK UNLEADED R LOW TEMP WARNING CLEAR 4-11-13 9:06PM

SYSTEM PRINTER ERROR CLEAR 4-08-13 12:04PM

SYSTEM PRINTER ERROR CLEAR 4-05-13 5:54PM

SYSTEM PRINTER ERROR CLEAR 4-05-13 5:53PM

SYSTEM PRINTER ERROR CLEAR 4-05-13 8:19AM

SYSTEM PAPER OUT CLEAR 4-05-13 8:19AM

SYSTEM PRINTER ERROR CLEAR 3-27-13 9:21AM

SYSTEM PAPER OUT CLEAR 3-27-13 9:21AM

SYSTEM PRINTER ERROR CLEAR 3-27-13 9:21AM

SYSTEM PAPER OUT CLEAR 3-27-13 9:21AM

SYSTEM PRINTER ERROR CLEAR 3-19-13 11:59PM

SYSTEM PAPER OUT CLEAR 3-19-13 11:59PM

OTHER ISD GROSS PRES WARN CLEAR 3-11-13 8:59AM

SYSTEM
PRINTER ERROR CLEAR 3-10-13 5:55PM

Request: 109 - IV0100

Request Source: Monitor System Configuration Requests

IV0100

APR 17, 2013 10:36 AM

63251 USA

4130 W Century

Inglewood

CA 90304

ISD ALARM STATUS REPORT

EVR TYPE: VACUUM ASSIST

ISD TYPE: 01.04

VAPOR PROCESSOR TYPE: NONE

OVERALL STATUS :PASS
EVR VAPOR COLLECTION :PASS

EVR VAPOR CONTAINMENT :PASS

ISD MONITOR UP-TIME :100%

EVR/ISD PASS TIME :100%

WARNING ALARMS

DATE TIME DESCRIPTION
READING VALUE

13-03-10 09:00:09
CONTAINMENT GROSS OVER PRESSURE WEEKLY 95%
3.99

13-03-09 09:00:09
CONTAINMENT GROSS OVER PRESSURE WEEKLY 95%
3.99

13-03-08 09:00:09
CONTAINMENT GROSS OVER PRESSURE WEEKLY 95%
3.99

13-03-07 09:00:19
CONTAINMENT GROSS OVER PRESSURE WEEKLY 95%
3.89

13-03-06 09:00:16
CONTAINMENT GROSS OVER PRESSURE WEEKLY 95%
3.81

13-03-05 09:00:17
CONTAINMENT GROSS OVER PRESSURE WEEKLY 95%
3.82

13-03-04 09:00:19
CONTAINMENT GROSS OVER PRESSURE WEEKLY 95%
3.83

13-02-25 09:00:47
CONTAINMENT GROSS OVER PRESSURE WEEKLY 95%
3.87

13-02-18 09:02:25
CONTAINMENT GROSS OVER PRESSURE WEEKLY 95%
3.75

13-02-13 09:02:13 A/L RATIO DEGRADATION FP 1 BLEND3 0.80

FAILURE ALARMS

DATE TIME DESCRIPTION
READING VALUE

13-03-11 09:00:09
CONTAINMENT GROSS OVER PRESSURE WEEKLY 95%
3.99

12-10-22 09:01:28
CONTAINMENT GROSS OVER PRESSURE WEEKLY 95%
3.59

SHUTDOWN &
MISCELLANEOUS EVENTS

DATE TIME DESCRIPTION
ACTION/NAME

13-04-17 09:26:04 READINESS ISD:PP EVR:NN EVR READINESS PENDING

13-04-17 09:26:04 ISD STARTUP

13-04-17 09:25:44 ISD SHUTDOWN

13-03-12 09:00:10 READINESS ISD:PP EVR:PP ISD & EVR READY

13-03-11 12:23:05
CONTAINMENT GROSS & DEGRD TEST MANUALLY CLEARED

13-03-11 10:50:34 PUMPS MANUALLY RE-ENABLED

13-03-11 09:00:09 READINESS ISD:PP EVR:PF CHECK EVR SYSTEM

13-03-11 09:00:09
CONTAINMENT GROSS DISABLED DISPENSERS

13-03-10 09:00:09 READINESS ISD:PP EVR:PF CHECK EVR SYSTEM

13-03-10 03:00:00 TIME CHANGE DETECTED AT: 13-03-10 02:00:13

Request: 110 - 200

Request Source: Alarm History Request

200

63251 USA

4130 W Century

Inglewood

CA 90304

APR 17, 2013 10:36 AM

TANK PRODUCT
GALLONS INCHES WATER
DEG F ULLAGE

1 UNLEADED R 7854
49.20 0.0 71.8 11849

2 UNLEADED R 3991
48.87 0.0 69.6 6189

3 UL PREMIUM 5443
60.55 0.0 70.5 4926

Request: 111 - 210

Request Source: Alarm History Request

210

63251 USA

4130 W Century

Inglewood

CA 90304

TANK 1 UNLEADED R

TEST STATUS: OFF

LEAK DATA NOT AVAILABLE ON THIS TANK

TANK 2 UNLEADED R

TEST STATUS: OFF

LEAK DATA NOT AVAILABLE ON THIS TANK

TANK 3 UL PREMIUM

TEST STATUS: OFF

LEAK DATA NOT AVAILABLE ON THIS TANK

Request: 112 - I10100

Request Source: Alarm History Request

I10100

APR 17, 2013 10:36 AM

63251 USA

4130 W Century

Inglewood

CA 90304

SYSTEM STATUS REPORT

ALL FUNCTIONS NORMAL

Request: 113 - I11100

Request Source: Alarm History Request

I11100

APR 17, 2013 10:36 AM

63251 USA

4130 W Century

Inglewood

CA 90304

PRIORITY ALARM HISTORY

ID CATEGORY DESCRIPTION ALARM TYPE STATE DATE TIME

T 2 TANK UNLEADED R PROBE OUT CLEAR 4-17-13 9:48AM

T 2 TANK UNLEADED R OVERFILL ALARM CLEAR 4-17-13 9:47AM

T 2 TANK UNLEADED R PROBE OUT ALARM 4-17-13 9:47AM

T 2 TANK UNLEADED R OVERFILL ALARM ALARM 4-17-13 9:47AM

T 2 TANK UNLEADED R PROBE OUT CLEAR 4-17-13 9:45AM

T 2 TANK UNLEADED R PROBE OUT ALARM 4-17-13 9:44AM

T 3 TANK UL PREMIUM PROBE OUT CLEAR 4-17-13 9:44AM

T 3 TANK UL PREMIUM OVERFILL ALARM CLEAR 4-17-13 9:43AM

T 3 TANK UL PREMIUM PROBE OUT ALARM 4-17-13 9:43AM

T 3 TANK UL PREMIUM OVERFILL ALARM ALARM 4-17-13 9:42AM

T 3 TANK UL PREMIUM PROBE OUT CLEAR 4-17-13 9:41AM

T 3 TANK UL PREMIUM PROBE OUT ALARM 4-17-13 9:40AM

T 1 TANK UNLEADED R LOW PRODUCT ALARM CLEAR 4-17-13 9:38AM

T 1 TANK UNLEADED R LOW PRODUCT ALARM ALARM 4-17-13 9:38AM

T 1 TANK UNLEADED R PROBE OUT CLEAR 4-17-13 9:37AM

T 1 TANK UNLEADED R OVERFILL ALARM CLEAR 4-17-13 9:37AM

T 1 TANK UNLEADED R PROBE OUT ALARM 4-17-13 9:37AM

T 1 TANK UNLEADED R OVERFILL ALARM ALARM 4-17-13 9:36AM

T 1 TANK UNLEADED R PROBE OUT CLEAR 4-17-13 9:33AM

T 1 TANK UNLEADED R PROBE OUT ALARM 4-17-13 9:32AM

L 6 PIPE 87 MASTER FILL SENSOR OUT ALARM CLEAR 4-17-13 9:24AM

L 4 STP SUMP 87 SLAVE STP SENSOR OUT ALARM CLEAR 4-17-13 9:24AM

L 7 ANNULAR 87 MASTER ANNULAR SENSOR OUT ALARM CLEAR 4-17-13 9:24AM

L 5 STP SUMP 87 MASTER STP SENSOR OUT ALARM CLEAR 4-17-13 9:24AM

L 3 PIPE 87 SLAVE FILL SENSOR OUT ALARM CLEAR 4-17-13 9:24AM

L 2 PIPE 91 FILL SENSOR OUT ALARM CLEAR 4-17-13 9:24AM

L 8 ANNULAR 87S-91 ANNULAR SENSOR OUT ALARM CLEAR 4-17-13 9:24AM

L 1 STP SUMP 91 STP SENSOR OUT ALARM CLEAR 4-17-13 9:24AM

L 8 ANNULAR 87S-91 ANNULAR SENSOR OUT ALARM ALARM 4-17-13 9:24AM

L 7 ANNULAR 87 MASTER ANNULAR SENSOR OUT ALARM ALARM 4-17-13 9:24AM

L 6 PIPE 87 MASTER FILL SENSOR OUT ALARM ALARM 4-17-13 9:24AM

L 5 STP SUMP 87 MASTER STP SENSOR OUT ALARM ALARM 4-17-13 9:24AM

L 4 STP SUMP 87 SLAVE STP SENSOR OUT ALARM ALARM 4-17-13 9:24AM

L 3 PIPE 87 SLAVE FILL SENSOR OUT ALARM ALARM 4-17-13 9:24AM

L 2 PIPE 91 FILL SENSOR OUT ALARM ALARM 4-17-13 9:24AM

L 1 STP SUMP 91 STP SENSOR OUT ALARM ALARM 4-17-13 9:24AM

L 7 ANNULAR 87 MASTER ANNULAR FUEL ALARM CLEAR 4-17-13 8:55AM

L 7 ANNULAR 87 MASTER ANNULAR FUEL ALARM ALARM 4-17-13 8:54AM

L 6 PIPE 87 MASTER FILL FUEL ALARM CLEAR 4-17-13 8:52AM

L 6 PIPE 87 MASTER FILL FUEL ALARM ALARM 4-17-13 8:52AM

L 5 STP SUMP 87 MASTER STP FUEL ALARM CLEAR 4-17-13 8:50AM

L 5 STP SUMP 87 MASTER STP FUEL ALARM ALARM 4-17-13 8:50AM

L 4 STP SUMP 87 SLAVE STP FUEL ALARM CLEAR 4-17-13 8:49AM

L 4 STP SUMP 87 SLAVE STP FUEL ALARM ALARM 4-17-13 8:49AM

L 3 PIPE 87 SLAVE FILL FUEL ALARM CLEAR 4-17-13 8:48AM

L 3 PIPE 87 SLAVE FILL FUEL ALARM ALARM 4-17-13 8:48AM

L 2 PIPE 91 FILL FUEL ALARM CLEAR 4-17-13 8:47AM

L 2 PIPE 91 FILL FUEL ALARM ALARM 4-17-13 8:47AM

L 1 STP SUMP 91 STP FUEL ALARM CLEAR 4-17-13 8:45AM

L 1 STP SUMP 91 STP FUEL ALARM ALARM 4-17-13 8:45AM

Request: 114 - I11200

Request Source: Alarm History Request

I11200

APR 17, 2013 10:36 AM

63251 USA

4130 W Century

Inglewood

CA 90304

NON-PRIORITY ALARM HISTORY

ID CATEGORY DESCRIPTION ALARM TYPE STATE DATE TIME

T 2 TANK UNLEADED R LOW TEMP WARNING CLEAR 4-17-13 9:48AM

T 2 TANK UNLEADED R LOW TEMP WARNING ALARM 4-17-13 9:48AM

T 3 TANK UL PREMIUM LOW TEMP WARNING CLEAR 4-17-13 9:44AM

T 3 TANK UL PREMIUM LOW TEMP WARNING ALARM 4-17-13 9:44AM

T 3 TANK UL PREMIUM DELIVERY NEEDED CLEAR 4-17-13 9:41AM

T 3 TANK UL PREMIUM DELIVERY NEEDED ALARM 4-17-13 9:40AM

T 1 TANK UNLEADED R DELIVERY NEEDED CLEAR 4-17-13 9:38AM

T 1 TANK UNLEADED R INVALID FUEL LEVEL CLEAR 4-17-13 9:38AM

T 1 TANK UNLEADED R DELIVERY NEEDED ALARM 4-17-13 9:38AM

T 1 TANK UNLEADED R INVALID FUEL LEVEL ALARM 4-17-13 9:37AM

T 1 TANK UNLEADED R DELIVERY NEEDED CLEAR 4-17-13 9:33AM

T 1 TANK UNLEADED R DELIVERY NEEDED ALARM 4-17-13 9:32AM

T 1 TANK UNLEADED R LOW TEMP WARNING CLEAR 4-17-13 5:41AM

T 1 TANK UNLEADED R LOW TEMP WARNING ALARM 4-17-13 5:38AM

T 1 TANK UNLEADED R LOW TEMP WARNING CLEAR 4-16-13 8:23PM

T 1 TANK UNLEADED R LOW TEMP WARNING ALARM 4-16-13 8:23PM

T 1 TANK UNLEADED R LOW TEMP WARNING CLEAR 4-16-13 7:24PM

T 1 TANK UNLEADED R LOW TEMP WARNING ALARM 4-16-13 7:24PM

SYSTEM PRINTER ERROR CLEAR 4-13-13 6:09AM

SYSTEM PRINTER ERROR ALARM 4-13-13 6:09AM

SYSTEM PRINTER ERROR CLEAR 4-13-13 6:09AM

SYSTEM PAPER OUT CLEAR 4-13-13 6:09AM

SYSTEM PRINTER ERROR ALARM 4-13-13 6:09AM

SYSTEM PAPER OUT ALARM 4-13-13 6:09AM

T 1 TANK UNLEADED R LOW TEMP WARNING CLEAR 4-11-13 9:06PM

T 1 TANK UNLEADED R LOW TEMP WARNING ALARM 4-11-13 9:06PM

SYSTEM PRINTER ERROR CLEAR 4-08-13 12:04PM

SYSTEM PRINTER ERROR ALARM 4-08-13 12:04PM

SYSTEM PRINTER ERROR CLEAR 4-05-13 5:54PM

SYSTEM PRINTER ERROR ALARM 4-05-13 5:53PM

SYSTEM PRINTER ERROR CLEAR 4-05-13 5:53PM

SYSTEM PRINTER ERROR ALARM 4-05-13 5:53PM

SYSTEM PRINTER ERROR CLEAR 4-05-13 8:19AM

SYSTEM PAPER OUT CLEAR 4-05-13 8:19AM

SYSTEM PRINTER ERROR ALARM 4-05-13 8:19AM

SYSTEM PAPER OUT ALARM 4-05-13 8:19AM

SYSTEM PRINTER ERROR CLEAR 3-27-13 9:21AM

SYSTEM PAPER OUT CLEAR 3-27-13 9:21AM

SYSTEM PAPER OUT ALARM 3-27-13 9:21AM

SYSTEM PRINTER ERROR ALARM 3-27-13 9:21AM

SYSTEM PRINTER ERROR CLEAR 3-27-13 9:21AM

SYSTEM PAPER OUT CLEAR 3-27-13 9:21AM

SYSTEM PRINTER ERROR ALARM 3-27-13 9:19AM

SYSTEM PAPER OUT ALARM 3-27-13 9:19AM

SYSTEM PRINTER ERROR CLEAR 3-19-13 11:59PM

SYSTEM PAPER OUT CLEAR 3-19-13 11:59PM

SYSTEM PRINTER ERROR ALARM 3-19-13 11:58PM

SYSTEM PAPER OUT ALARM 3-19-13 11:58PM

OTHER ISD GROSS PRES WARN CLEAR 3-11-13 8:59AM

SYSTEM PRINTER ERROR CLEAR 3-10-13 5:55PM

Request: 115 - I11300

Request Source: Alarm History Request

I11300

APR 17, 2013 10:36 AM

63251 USA

4130 W Century

Inglewood

CA 90304

ACTIVE ALARMS REPORT

ID CATEGORY DESCRIPTION ALARM TYPE DATE TIME

Request: 116 - I11400

Request Source: Alarm History Request

I11400

APR 17, 2013 10:36 AM

63251 USA

4130 W Century

Inglewood

CA 90304

CLEARED ALARMS REPORT

ID CATEGORY DESCRIPTION ALARM TYPE STATE DATE TIME

T 2 TANK UNLEADED R PROBE OUT CLEAR 4-17-13 9:48AM

T 2 TANK UNLEADED R OVERFILL ALARM CLEAR 4-17-13 9:47AM

T 2 TANK UNLEADED R PROBE OUT CLEAR 4-17-13 9:45AM

T 3 TANK UL PREMIUM PROBE OUT CLEAR 4-17-13 9:44AM

T 3 TANK UL PREMIUM OVERFILL ALARM CLEAR 4-17-13 9:43AM

T 3 TANK UL PREMIUM PROBE OUT CLEAR 4-17-13 9:41AM

T 1 TANK UNLEADED R LOW PRODUCT ALARM CLEAR 4-17-13 9:38AM

T 1 TANK UNLEADED R PROBE OUT CLEAR 4-17-13 9:37AM

T 1 TANK UNLEADED R OVERFILL ALARM CLEAR 4-17-13 9:37AM

T 1 TANK UNLEADED R PROBE OUT CLEAR 4-17-13 9:33AM

L 6 PIPE 87 MASTER FILL SENSOR OUT ALARM CLEAR 4-17-13 9:24AM

L 4 STP SUMP 87 SLAVE STP SENSOR OUT ALARM CLEAR 4-17-13 9:24AM

L 7 ANNULAR 87 MASTER ANNULAR SENSOR OUT ALARM CLEAR 4-17-13 9:24AM

L 5 STP SUMP 87 MASTER STP SENSOR OUT ALARM CLEAR 4-17-13 9:24AM

L 3 PIPE 87 SLAVE FILL SENSOR OUT ALARM CLEAR 4-17-13 9:24AM

L 2 PIPE 91 FILL SENSOR OUT ALARM CLEAR 4-17-13 9:24AM

L 8 ANNULAR 87S-91 ANNULAR SENSOR OUT ALARM CLEAR 4-17-13 9:24AM

L 1 STP SUMP 91 STP SENSOR OUT ALARM CLEAR 4-17-13 9:24AM

L 7 ANNULAR 87 MASTER ANNULAR FUEL ALARM CLEAR 4-17-13 8:55AM

L 6 PIPE 87 MASTER FILL FUEL ALARM CLEAR 4-17-13 8:52AM

L 5 STP SUMP 87 MASTER STP FUEL ALARM CLEAR 4-17-13 8:50AM

L 4 STP SUMP 87 SLAVE STP FUEL ALARM CLEAR 4-17-13 8:49AM

L 3 PIPE 87 SLAVE FILL FUEL ALARM CLEAR 4-17-13 8:48AM

L 2 PIPE 91 FILL FUEL ALARM CLEAR 4-17-13 8:47AM

L 1 STP SUMP 91 STP FUEL ALARM CLEAR 4-17-13 8:45AM

T 2 TANK UNLEADED R LOW TEMP WARNING CLEAR 4-17-13 9:48AM

T 3 TANK UL PREMIUM LOW TEMP WARNING CLEAR 4-17-13 9:44AM

T 3 TANK UL PREMIUM DELIVERY NEEDED CLEAR 4-17-13 9:41AM

T 1 TANK UNLEADED R DELIVERY NEEDED CLEAR 4-17-13 9:38AM

T 1 TANK UNLEADED R INVALID FUEL LEVEL CLEAR 4-17-13 9:38AM

T 1 TANK UNLEADED R DELIVERY NEEDED CLEAR 4-17-13 9:33AM

T 1 TANK UNLEADED R LOW TEMP WARNING CLEAR 4-17-13 5:41AM

T 1 TANK UNLEADED R LOW TEMP WARNING CLEAR 4-16-13 8:23PM

T 1 TANK UNLEADED R LOW TEMP WARNING CLEAR 4-16-13 7:24PM

SYSTEM
PRINTER ERROR CLEAR 4-13-13 6:09AM

SYSTEM
PRINTER ERROR CLEAR 4-13-13 6:09AM

SYSTEM PAPER OUT CLEAR 4-13-13 6:09AM

T 1 TANK UNLEADED R
LOW TEMP WARNING
CLEAR 4-11-13 9:06PM

SYSTEM
PRINTER ERROR CLEAR 4-08-13 12:04PM

SYSTEM
PRINTER ERROR CLEAR 4-05-13 5:54PM

SYSTEM
PRINTER ERROR CLEAR 4-05-13 5:53PM

SYSTEM
PRINTER ERROR CLEAR 4-05-13 8:19AM

SYSTEM PAPER OUT CLEAR 4-05-13 8:19AM

SYSTEM
PRINTER ERROR CLEAR 3-27-13 9:21AM

SYSTEM PAPER OUT CLEAR 3-27-13 9:21AM

SYSTEM
PRINTER ERROR CLEAR 3-27-13 9:21AM

SYSTEM PAPER OUT CLEAR 3-27-13 9:21AM

SYSTEM
PRINTER ERROR CLEAR 3-19-13 11:59PM

SYSTEM PAPER OUT CLEAR 3-19-13 11:59PM

OTHER ISD GROSS PRES WARN CLEAR 3-11-13 8:59AM

SYSTEM
PRINTER ERROR CLEAR 3-10-13 5:55PM

Request: 117 - I20600

Request Source: Alarm History Request

I20600

APR 17, 2013 10:36 AM

63251 USA

4130 W Century

Inglewood

CA 90304

TANK ALARM HISTORY

TANK 1 UNLEADED R

HIGH WATER ALARM
MAY 1, 2012 11:06 AM

MAR 24, 2012 5:43 AM

OVERFILL ALARM APR 17, 2013 9:36 AM

NOV 29, 2012 7:31 PM

MAY 1, 2012 10:58 AM

LOW PRODUCT ALARM
APR 17, 2013 9:38 AM

MAY 1, 2012 11:11 AM

HIGH PRODUCT ALARM
NOV 29, 2012 7:40 PM

INVALID FUEL LEVEL APR 17, 2013 9:37 AM

MAY 3, 2012 4:35 PM

MAY 1, 2012 11:11 AM

PROBE OUT APR 17, 2013 9:37 AM

APR 17, 2013 9:32 AM

APR 17, 2013 5:37 AM

HIGH WATER WARNING
MAY 1, 2012 11:06 AM

MAR 24, 2012 5:43 AM

DELIVERY NEEDED APR 17, 2013 9:38 AM

APR 17, 2013 9:32 AM

SEP 9, 2012 9:17 PM

LOW TEMP WARNING
APR 17, 2013 5:38 AM

APR 16, 2013 8:23 PM

APR 16, 2013 7:24 PM

TANK 2 UNLEADED R

HIGH WATER ALARM
MAY 1, 2012 11:06 AM

OVERFILL ALARM APR 17, 2013 9:47 AM

APR 8, 2013 11:27 PM

MAR 29, 2013 5:40 PM

LOW PRODUCT ALARM
MAY 7, 2012 5:12 PM

MAY 3, 2012 3:39 PM

MAY 1, 2012 11:15 AM

INVALID FUEL LEVEL
MAY 1, 2012 11:15 AM

PROBE OUT APR 17, 2013 9:47 AM

APR 17, 2013 9:44 AM

MAY 1, 2012 11:14 AM

HIGH WATER WARNING
MAY 1, 2012 11:06 AM

DELIVERY NEEDED SEP 9, 2012 6:06 PM

JUL 13, 2012 7:18 PM

MAY 5, 2012 6:57 PM

LOW TEMP WARNING
APR 17, 2013 9:48 AM

TANK 3 UL PREMIUM

HIGH WATER ALARM
MAY 1, 2012 11:02 AM

OVERFILL ALARM APR 17, 2013 9:42 AM

MAY 1, 2012 10:41 AM

JUN 6, 2011 3:03 PM

LOW PRODUCT ALARM
MAY 6, 2012 5:07 PM

MAY 1, 2012 11:13 AM

MAY 1, 2012 10:39 AM

PROBE OUT APR 17, 2013 9:43 AM

APR 17, 2013 9:40 AM

MAY 1, 2012 10:41 AM

HIGH WATER WARNING
MAY 1, 2012 11:02 AM

DELIVERY NEEDED APR 17, 2013 9:40 AM

AUG 19, 2012 12:59 PM

JUL 28, 2012 11:14 AM

LOW TEMP WARNING
APR 17, 2013 9:44 AM

JUN 6, 2011 3:24 PM

JUN 6, 2011 3:23 PM

End of Report: 130417

FASTECH Monitor System
Report Saved at: Wednesday, April 17, 2013 - 10:37:29 AM

(Report Saved Date/Time
from PC Clock)

FORM VALID JULY 1, 2013 TO JUNE 30, 2014

FOR DPW USE ONLY
SITE-FILE NO. 0100-12-056965 AREA 2E
APP NO. A 758810
HMUSP NO. P 715069

NEW CONSTRUCTION / ADDENDUM

COUNTY OF LOS ANGELES DEPARTMENT OF PUBLIC WORKS
Environmental Programs Division
900 South Fremont Avenue, 3rd Floor Annex Building
Alhambra, CA 91803-1331
Phone No. (626) 458-3517, Fax No. (626) 458-3569
http://dpw.lacounty.gov/epd/ust/

** See instructions on back of this form**

UNDERGROUND STORAGE TANKS (USTs)

- ☐ NEW CONSTRUCTION PLAN CLEARANCE
- ☐ PERMIT ADDENDUM
- ☐ PIPING REPLACEMENT REVIEW

A OWNER INFORMATION:

Tesoro (USA) 63251
PERMIT OWNER/FACILITY NAME

4130 W Century Blvd.
FACILITY ADDRESS

Inglewood CA 90304
CITY STATE ZIP

APPLICANT MAILING ADDRESS

B UST FACILITY INFORMATION:

CERS ID: 10174605

NUMBER OF EXISTING USTs AT SITE: 2

NUMBER OF USTs TO BE INSTALLED: 0

NUMBER OF USTs TO BE REMOVED: 0
(SEPARATE CLOSURE APPLICATION REQUIRED)

NET NUMBER OF USTs AT SITE: 2

C NEW CONSTRUCTION PLAN CLEARANCE MUST BE ACCOMPANIED BY:

☐ CERS UST – FACILITY, TANK and MONITORING PLAN INFORMATION for each tank to be installed or each tank affected by replacement piping

☐ **At least four (4) sets of construction plans and specifications.**

NUMBER OF USTs:	PLAN CLEARANCE FEE:
1	**$ 539.00**
2	**$ 664.00**
3	**$ 789.00**
4	**$ 914.00**
5	**$1,039.00**
6 OR MORE	**$414.00 + $125.00** PER TANK

New Construction Plan Clearance fee. Enter amount: $

D SYSTEM MODIFICATION OR CHANGE PROPOSED: CPT Replacement (2)

See attached scope of work.

E ADDENDUM MUST BE ACCOMPANIED BY:

☐ CERS TANK information for each tank modified or changed.

☐ Four (4) sets of construction plans, specifications, and/or explanation of modifications or changes.

☐ Permit Addendum Fee of **$456** ..... $ 995.00

MAKE CHECKS PAYABLE TO: ***"LOS ANGELES COUNTY DEPARTMENT OF PUBLIC WORKS"***

F RECIPIENT:

SIGNATURE [signature] ☐ UST OWNER ☐ UST OPERATOR ☒ CONTRACTOR

PRINT NAME Diana Duarte DATE 10/3/13

CONTRACTOR NAME Western Pump Inc. LICENSE NO. 673853 CLASS A C10 D40

ICC UST INSTALLER/RETROFIT AND/OR TECHNICIAN NAME(s) Mike Davidson ICC UST NO(s). 8002367

 Complete Certification of Compliance with Los Angeles County Lobbyist Ordinance on back

INSTRUCTIONS

Hazardous Materials Underground Storage Permit (HMUSP)
New Construction Plan Clearance, Permit Addendum, or Piping Replacement Review

Do not use this form for closure, transfer, or renewal of an existing HMUSP (Operating Permit) or Unified Program (UP) Permit.

This form is for authorization to construct or modify hazardous materials Underground Storage Tank (UST) facilities only. A separate HMUSP or UP Permit, is required to operate the approved system. This authorization will not be approved unless a valid HMUSP or UP Permit application is on file with the Department of Public Works.

A The UST Owner/Operator, Facility name, and facility address on this form must correspond with the information provided in California Environmental Reporting System (CERS) for the UST Facility Operating Permit Application.

B This form must be submitted for new construction (installation of new USTs) plan clearance, piping replacement, or for an addendum to an existing HMUSP. Specify the number of USTs to be installed and the total number of USTs after installation. Existing facilities with a valid operational HMUSP or UP Permit need not make a separate HMUSP application to add or modify USTs. Work must commence within 180 days from the date of issuance of plan approval or the approval will be voided. An extension of up to 180 days may be granted at one-half the initial new construction plan clearance fee. If construction work has not commenced within 360 days from the date of plan approval issuance, such plan approval shall be null and void.

C Plans and specifications submitted for a new construction plan clearance must conform to the Los Angeles County Code, Title 11, Division 4, and shall be to the satisfaction of the Director of Department of Public Works. Other clearances such as local fire department, building and safety, planning, and/or Air Quality Management District, etc. may also be required.

In addition to the plan clearance fee, an operating permit application fee will be required when applying to construct a new facility. No refund of current year HMUSP fees due will be allowed for a net decrease in the number of USTs. State surcharge or service fees paid on existing or renewed USTs are not transferable to new USTs.

D Specify the type of modification or change to existing USTs. Types of modifications and changes requiring an addendum include: repair of USTs, replacements of piping, change or addition of hazardous materials stored, change in monitoring equipment, change of overfill protection devices, or additions or modifications to dispenser containment devices.

E A fee of $456 must be submitted for each addendum. Where a previously unregistered UST is added to an existing HMUSP, an additional application fee including maintenance fee will be charged.

F This form and the CERS data must be signed by one of the following:

1. The tank owner, operator, or Unified Program facility permit owner or operator.
2. A principal executive officer at the level of vice-president or by an authorized representative responsible for the overall operation of the facility where the tank(s) are located.
3. A general partner proprietor.
4. A principal executive officer, ranking elected official, or authorized representative of a public agency.
5. An authorized representative, including an architect or contractor responsible for the installation of the new tanks or any modifications or changes to existing tanks.

All post construction requirements such as primary containment testing, secondary containment testing, monitoring system certification, soil sampling closure reports, and the uploaded CERS UST INSTALLATION information must be submitted upon completion of work.

INCOMPLETE FORMS WILL NOT BE PROCESSED.

CERTIFICATION OF COMPLIANCE WITH
LOS ANGELES COUNTY LOBBYIST ORDINANCE

This is to certify that I, as permit applicant for the project located at 4130 W. Century Blvd (LOCATION ADDRESS),

am familiar with the requirements of Los Angeles County Code Chapter 2.160 et seq., (relating to the Los Angeles County Lobbyist Ordinance) and all persons acting on behalf of myself have complied and will continue to comply therewith through the application process.

Diana Duarte	
APPLICANT (PRINT NAME)	APPLICANT SIGNATURE
Western Pump Inc.	12/3/13
COMPANY NAME (If employed by an entity/agency)	DATE

If you suspect fraud or wrongdoing by a County employee, please report it to the County Fraud Hotline at 1-800-544-6861 or www.lacountyfraud.org. You may remain anonymous.

Scope of Work

Applies to 87(20k) & 91(10k) USTs

- Remove existing Red Jacket CPT Controllers
- Remove existing Red Jacket STP motors
- Remove Red Jacket Pressure Transducers from all STP's
- Install (2) New FE Petro MAGVFC's

  (P/N: 5874202800)

- Install New FE Petro STP motors
  (P/N: STP-MR-VS2-VL2-24)
- Install Veeder-Root PLLD's on all lines
  (P/N: 848480-001)
- Connect PLLD's to Veeder-Root console
- Program Veeder-Root console for newly installed PLLD's
- Coldstart may be required
- Setup Positive Shutdown for PLLD's
- Verify proper operation of PLLD's with 3GPH test
- Perform operational test for regulatory agency inspector
- Provide documentation to customer and all appropriate regulatory agencies

BUSINESS NAME: TESORO 63251			
SITE ADDRESS: 4130 W. CENTURY BLVD.		CITY: INGLEWOOD	ZIP: 90304
MAP DATE: 01/24/13	SURVEY BY: NH	DRAWN BY: EN	AGENCY FACILITY #:

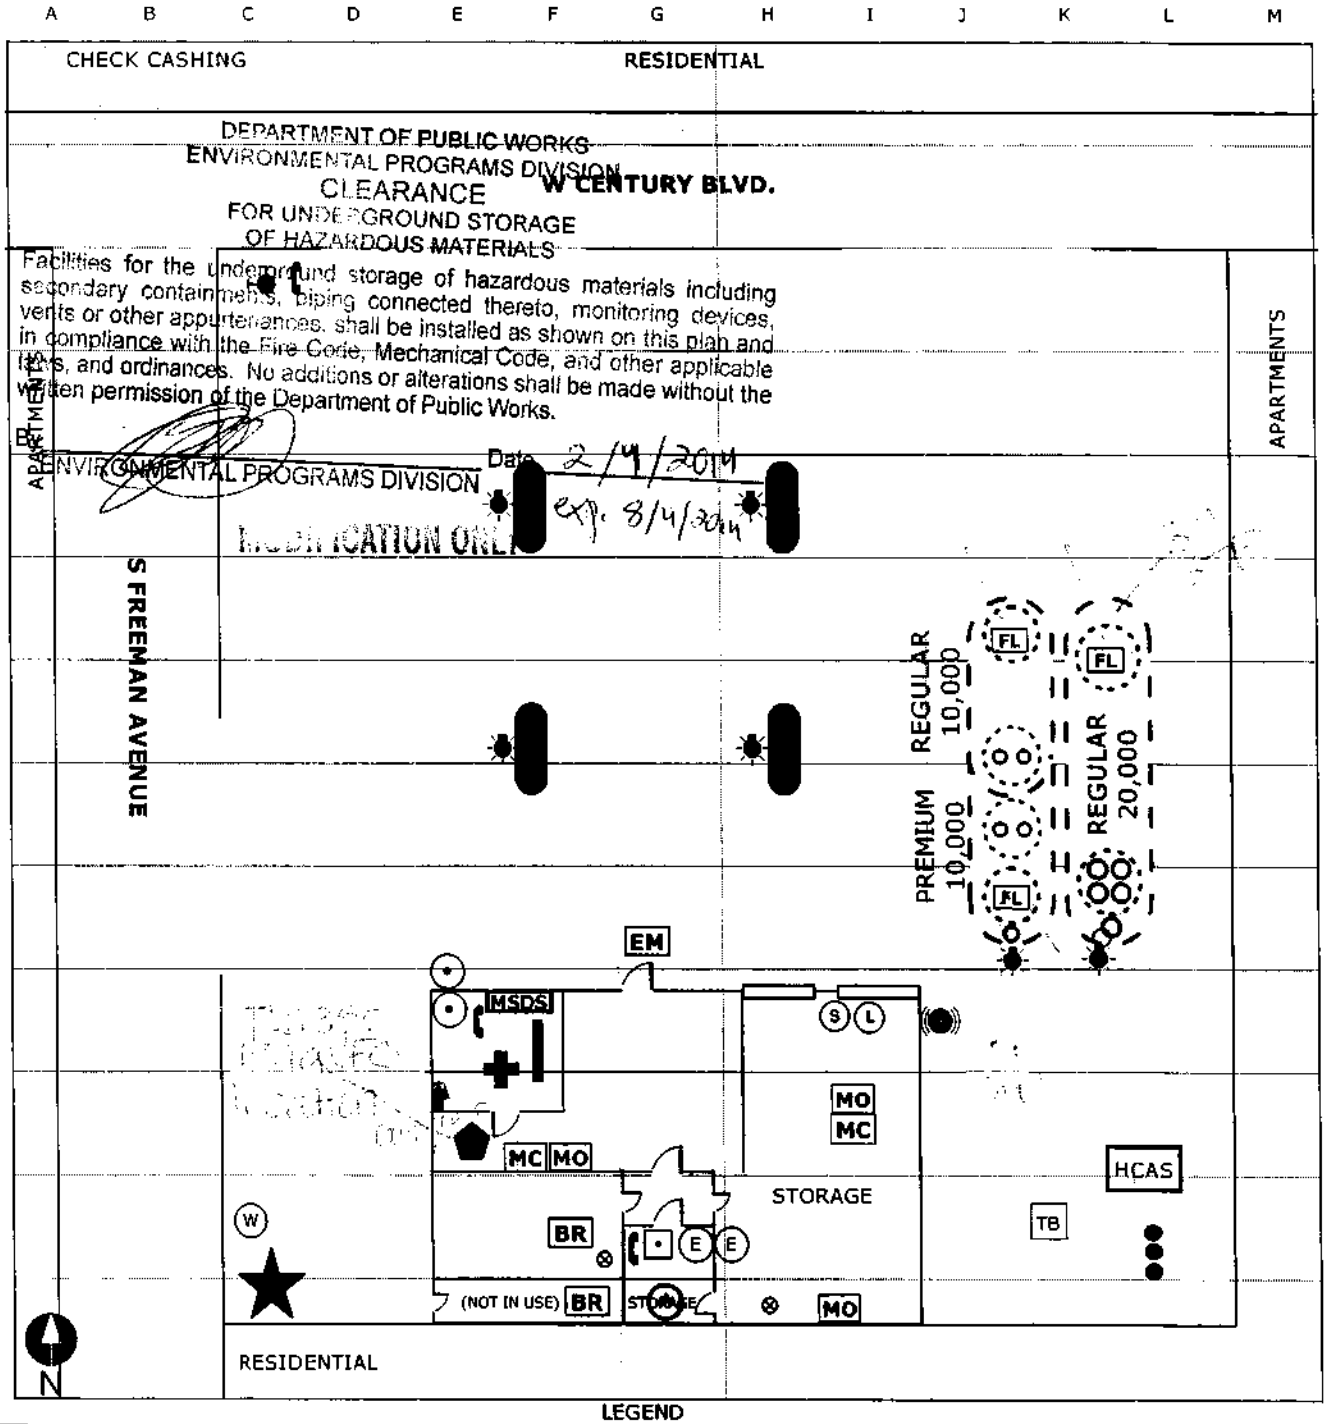

LEGEND

- DISPENSER SHUTOFF
- GAS PUMP EMERGENCY SHUT OFF
- E ELECTRICAL PANEL
- S SOLID WASTE DRUM
- L LIQUID WASTE DRUM
- VST or HCAS CLEAN AIR SEPARATOR
- CASHIER
- FIRE HYDRANT
- TANK MONITOR
- EVACUATION AREA
- OVERFILL ALARM
- UST
- N NITROGEN
- A ABSORBENT
- MW MONITORING WELL
- W WATER
- PPE
- TELEPHONE
- SENSOR
- FL FLAMMABLE LIQUID
- CL COMBUSTIBLE LIQUID
- MC MOTOR COOLANT
- MO MOTOR OIL
- EM EMERGENCY EXIT
- DISPENSER
- G NATURAL GAS SHUTOFF
- MSDS MSDS & EMERGENCY PLAN
- TB TRASH BIN
- FENCE
- VENT RISERS
- CO_2 CO_2 CYLINDER
- TRANSFORMER
- BR BATH ROOM
- SEWER/FLOOR DRAIN
- FIRST AID
- FIRE EXTINGUISHER
- STORM DRAIN
- VENT RISERS with VENT SUMP/ VENT BOX

Mike Davidson - 8002367
California UST System Operator - Exp. 12/05/2013
Vapor Recovery System Installation and Repair - Exp. 10/03/2013

Mike Davidson - 8002367
California UST Service Technician - Exp. 05/07/2015
Vapor Recovery System Testing and Repair - Exp. 02/07/2014

Technical Training Certification

Certificate of Completion

This certificate is issued in recognition that

Mike Davidson
Technician #A22664

has satisfactorily completed

Veeder-Root Startup & Service Technician (Level 4)
in
TLS-3XX UST Monitoring Systems
(including Secondary Containment Vacuum Sensing - CA only)

Lewis Bell, Technical Training Manager

VEEDER-ROOT

3/24/2012
Date of Issue

3/23/2014
Expiration Date

Print

Certificate Of Completion

Code: RhVNh3khzX

Franklin Fueling Systems

This is to certify that

Mike Davidson

Western Pump, Inc.

has been certified in:

Submersible Pumping Systems - FE Petro

Training Date: October 2, 2013

Certification # 0204673702

Expiration Date: October 2, 2015

The person named on this certificate of completion has demonstrated knowledge of the listed products and installation procedures by completing an exam provided by Franklin Fueling Systems techLAB. This certification is valid for two years from the training date listed.

State Of California
CONTRACTORS STATE LICENSE BOARD
ACTIVE LICENSE

Consumer Affairs

License Number 673853 Entity CORP

Business Name WESTERN PUMP INC

Classification(s) C61/D40 HAZ A C10

Expiration Date 07/31/2015 www.cslb.ca.gov

WESTPUM-02 ROSEM

CERTIFICATE OF LIABILITY INSURANCE

DATE (MM/DD/YYYY): 3/28/2013

THIS CERTIFICATE IS ISSUED AS A MATTER OF INFORMATION ONLY AND CONFERS NO RIGHTS UPON THE CERTIFICATE HOLDER. THIS CERTIFICATE DOES NOT AFFIRMATIVELY OR NEGATIVELY AMEND, EXTEND OR ALTER THE COVERAGE AFFORDED BY THE POLICIES BELOW. THIS CERTIFICATE OF INSURANCE DOES NOT CONSTITUTE A CONTRACT BETWEEN THE ISSUING INSURER(S), AUTHORIZED REPRESENTATIVE OR PRODUCER, AND THE CERTIFICATE HOLDER.

IMPORTANT: If the certificate holder is an ADDITIONAL INSURED, the policy(ies) must be endorsed. If SUBROGATION IS WAIVED, subject to the terms and conditions of the policy, certain policies may require an endorsement. A statement on this certificate does not confer rights to the certificate holder in lieu of such endorsement(s).

PRODUCER License # 0E67768 IOA Insurance Services - SD 4350 La Jolla Village Drive, Suite 900 San Diego, CA 92122	CONTACT NAME: Sonia Gonzales PHONE (A/C, No, Ext): (619) 574-6220 FAX (A/C, No): (619) 574-6288 E-MAIL ADDRESS: Sonia.Gonzales@ioausa.com

INSURER(S) AFFORDING COVERAGE	NAIC #
INSURER A : Crum & Forster Specialty Insurance Company	44520
INSURER B : Golden Eagle Ins Corp	10836
INSURER C : Liberty Mutual Fire Ins Co	23035
INSURER D :	
INSURER E :	
INSURER F :	

INSURED

Western Pump, Inc.
3235 F St.
San Diego, CA 92102

COVERAGES **CERTIFICATE NUMBER:** **REVISION NUMBER:**

THIS IS TO CERTIFY THAT THE POLICIES OF INSURANCE LISTED BELOW HAVE BEEN ISSUED TO THE INSURED NAMED ABOVE FOR THE POLICY PERIOD INDICATED. NOTWITHSTANDING ANY REQUIREMENT, TERM OR CONDITION OF ANY CONTRACT OR OTHER DOCUMENT WITH RESPECT TO WHICH THIS CERTIFICATE MAY BE ISSUED OR MAY PERTAIN, THE INSURANCE AFFORDED BY THE POLICIES DESCRIBED HEREIN IS SUBJECT TO ALL THE TERMS, EXCLUSIONS AND CONDITIONS OF SUCH POLICIES. LIMITS SHOWN MAY HAVE BEEN REDUCED BY PAID CLAIMS.

INSR LTR	TYPE OF INSURANCE	ADDL INSR	SUBR WVD	POLICY NUMBER	POLICY EFF (MM/DD/YYYY)	POLICY EXP (MM/DD/YYYY)	LIMITS	
A	GENERAL LIABILITY X COMMERCIAL GENERAL LIABILITY CLAIMS-MADE X OCCUR X Includes CPL & E&O X Deductible: $10,000 GEN'L AGGREGATE LIMIT APPLIES PER: POLICY X PRO-JECT LOC	X	X	EPK101180	4/1/2013	4/1/2014	EACH OCCURRENCE DAMAGE TO RENTED PREMISES (Ea occurrence) MED EXP (Any one person) PERSONAL & ADV INJURY GENERAL AGGREGATE PRODUCTS - COMP/OP AGG	$ 1,000,000 $ 50,000 $ 5,000 $ 1,000,000 $ 2,000,000 $ 2,000,000
B	AUTOMOBILE LIABILITY X ANY AUTO ALL OWNED AUTOS SCHEDULED AUTOS HIRED AUTOS NON-OWNED AUTOS X $500 COMP X $500 COLL D	X	X	BA8949846	4/1/2013	4/1/2014	COMBINED SINGLE LIMIT (Ea accident) BODILY INJURY (Per person) BODILY INJURY (Per accident) PROPERTY DAMAGE (PER ACCIDENT)	$ 1,000,000 $ $ $
A	UMBRELLA LIAB X OCCUR X EXCESS LIAB CLAIMS-MADE DED X RETENTION $			EFX100411	4/1/2013	4/1/2014	EACH OCCURRENCE AGGREGATE	$ 2,000,000 $ 2,000,000
C	WORKERS COMPENSATION AND EMPLOYERS' LIABILITY ANY PROPRIETOR/PARTNER/EXECUTIVE OFFICER/MEMBER EXCLUDED? (Mandatory in NH) Y / N N/A If yes, describe under DESCRIPTION OF OPERATIONS below		X	WC2Z91458968013	4/1/2013	4/1/2014	X WC STATU-TORY LIMITS OTH-ER E.L. EACH ACCIDENT E.L. DISEASE - EA EMPLOYEE E.L. DISEASE - POLICY LIMIT	$ 1,000,000 $ 1,000,000 $ 1,000,000

DESCRIPTION OF OPERATIONS / LOCATIONS / VEHICLES (Attach ACORD 101, Additional Remarks Schedule, if more space is required)
Deductibles: GL - $10,000 Each Occurrence; CPL - $10,000 Each Pollution Condition; E&O - $10,000 Each Claim.

CERTIFICATE HOLDER

CANCELLATION

SHOULD ANY OF THE ABOVE DESCRIBED POLICIES BE CANCELLED BEFORE THE EXPIRATION DATE THEREOF, NOTICE WILL BE DELIVERED IN ACCORDANCE WITH THE POLICY PROVISIONS.

AUTHORIZED REPRESENTATIVE

© 1988-2010 ACORD CORPORATION. All rights reserved.

The ACORD name and logo are registered marks of ACORD

Franklin Fueling Systems
(/americas/en)

Americas

MagVFC

FE Petro introduced the first variable speed submersible pump for the petroleum industry in 1995. Since that time, high volume marketers around the world have realized the benefits of filling cars faster during peak business periods that only variable speed submersibles can deliver. Station size and volumes have continued to grow. To meet the needs of these high volume retailers, FE Petro offers the intelligent submersible turbine pump, the industry's highest performing 4" diameter submersible pump.

Highlights

Constant Flow

Depending on peak business requirements, marketers now have a choice of either 2 hp or 4 hp variable speed models. 2 hp provides constant 10 gpm (38 lpm) for up to eight fueling positions operating simultaneously, 4 hp for up to 12 positions.

MagVFC™ Design Highlights

The MagVFC™ features a dual seven segment display to show diagnostic faults. A serial interface is standard to connect to INCON System Sentinel™ software for remote reporting of pump alarms and sharing otherpump/ATG intelligence. TheMagVFC™ detects and displays these system conditions:

- Dry tank (initiates an immediate pump shut-down).
- Continuous pump run.
- Low incoming voltage.
- Pump motor failure.
- Short circuit detection.
- Controller faults.
- Open circuit detection.

For reduced installation cost, a shielded power cable is not required. Pump protection extends pump life and extended run fault alerts a condition that may render line leak detection ineffective. Remote reporting of pump alarms and sharing of IST and ATG intelligence further reduce station operating costs.

Meets EPA Spitback Control

The IST can be adjusted at installation to perform at maximum per nozzle flow rate of 10 gpm (38 lpm) based on the specifications of your piping and dispensing system. This eliminates overpressuring the system, which results in an unnecessarily high hydraulic hammer and need for other control devices.

Specs

Power Requirements

IST models can only be powered by a MagVFC™ controller:

2 hp models can operate with single- or three-phase incoming power supply to the MagVFC™.
4 hp models require three-phase incoming power supply to the MagVFC™ for proper operation.
Incoming power supply to the MagVFC™ can be 200-250 VAC, 50 or 60 Hz.
MagVFC™ outputs a three-phase, variable frequency signal, valid for FE Petro variable speed pumps only.
2 hp max. motor draw: 9 Amps.
4 hp max. motor draw: 15 Amps.
MagVFC™ max. line draw: 20 Amps.

Pump Motor

2 hp or 4 hp, variable speed, two-stage centrifugal type pump motor with integral, automatic, thermal overload protection.
Max. flow: 2 hp = 110 gpm, 4 hp = 140 gpm.
Max. pressure: selectable operating pressure on MagVFC™ between 24 psi and 42 psi deadhead.
Available with MagShell™, which results in 45% increased flow area around motor.

Liquid Compatibility

Max. liquid viscosity: 70 SSU at 60 °F (15 °C).
IST models imply alcohol-gasoline compatibility for fuel mixtures containing up to 85% ethanol, and 20% MTBE, 20% ETBE or 17% TAME with gasoline.
IST models can also be used with diesel fuels, fuel oils, kerosene, Avgas and jet fuels in a non-gelled pourable state.
All wetted elastomers are made of a high grade, fluorocarbon compound.

Standard Features

All IST models include variable speed, variable length options and alcohol-gasoline compatibility.
Check valve: 2¾" diameter fluorocarbon seal constructed on cast aluminum body and steel backing washer.
Pressure relief valve: available in four pressure relief settings, integral to check valve. Standard model relieves at 40 psi and resets above 35 psi.
Syphon: venturi-type syphon primer supplied with every submersible. Syphon check valve and secondary syphon sold separately.
Air eliminator: every submersible includes tank return path with one-way check valve to provide active air elimination.
Electrical disconnect: electrical yoke for positive contractor disconnect during service.

Approvals

Consult factory for applicable approvals.

Quality Certification

Franklin Fueling Systems is an ISO 9001 Certified Manufacturer.

Order Info

Intelligent Submersible Turbine Pumps

(variable speed, variable length, AG compatible)

Model	Description	Model Length* Range
ISTM-1	2 hp variable speed with MagShell™	59"-87"
ISTM-2	2 hp variable speed with MagShell™	90"-151"
ISTM-3	2 hp variable speed with MagShell™	122"-213"
ISTMVS4-VL1	4 hp variable speed with MagShell™	64"-92"
ISTMVS4-VL2	4 hp variable speed with MagShell™	95"-156"
ISTMVS4-VL3	4 hp variable speed with MagShell™	127"-218"

Notes:

1. Remove "M" from model number for non-MagShell™ pump motor assembly.
2. All above models are compatible with fuel mixtures containing up to 85% ethanol with gasoline, diesel fuels, and 20% MTBE, 20% ETBE or 17% TAME with gasoline.
3. All models are supplied with a standard check valve unless factory option "R" or "W" is specified.
4. All above models can only be powered by a MagVFC™. 4 hp models require three-phase incoming power supply, 2 hp models can be supplied with single- or three-phase incoming power.
5. 4" riser pipe, if supplied locally, must be 4½" OD by 3/16" WT tubing.

*Model length (A) defined as the dimension from turbine manifold bottom to pump motor inlet.

Factory Installed Options

(specified in model number at time of IST order)

Designation	Description
F	Floating suction adapter, 1½" NPT female, must be factory installed
K	IFS (intake filter screen) factory assembled to pump motor assembly
R	Model R check valve, factory installed, for Veeder-Root® PLLD Line Leak
W	Model W check valve, factory installed, for Red Jacket™ PPM4000 Line Leak

Field Installed Options

(intelligent submersible turbine pump specific accessories)

Part Number	Description
5874202800	MagVFC™, 2 hp or 4 hp variable frequency controller, one required per IST
400137908	Syphon check valve, alcohol-gasoline compatible (when ordered with IST)
402459931	Model 65 psi check valve (for slave of manifolded ISTs with Veeder-Root® PLLD)
402507930	Secondary syphon kit (when two syphon primes are required for one IST)
5800300100	STP-DHI dispenser hook isolation for 110 volt dispenser handle switches, up to eight each

Variable Speed Conversion Kits

(AG compatible)

Part Number	Description
400693905	Kit with AG compatible 2 hp variable speed non-MagShell™ (PMAAGVS2)
400693906	Kit with AG compatible 2 hp variable speed with MagShell™ (PMAAGMVS2)
402671905	Kit with AG compatible 4 hp variable speed non-MagShell™ (PMAAGVS4)
402671906	Kit with AG compatible 4 hp variable speed with MagShell™ (PMAAGMVS4)

Note: Kits include variable speed pump motor assembly, MagVFC™ variable frequency controller, four-wire contractor's plug and installation instructions.

Intelligent Submersible Turbine Pump Model Designation System

IST XXXXX Y - A - B

A typical turbine model designation has up to five components to define the pump being supplied as follows:

IST = Basic Model Designation

Note: All IST models include alcohol-gasoline compatibility, variable speed and variable length as part of the base model.

XXXXX = Factory Installed Options

IST model designations may include one or more of the following characters in alphabetical order:

F = Floating suction adapter (1½" NPT female adapter)

K = Intake filter screen (IFS, factory installed to PMA)

M = MagShell™ (flow enhancing, expanded PMA shell)

R* = Model R check valve (24 psi relief/22 psi reset for PLLD)

W* = Model W check valve (16 psi relief/13 psi reset for PPM4000)

*Note: If not otherwise specified, all IST models are supplied with standard model check valve (40 psi relief/35 psi reset for MLD and TS-LS300).

Y = Pump Motor Horsepower Rating**

VS4 = 4 hp variable speed

**Note: If not otherwise specified, 2 hp variable speed is implied.

A = Model Length

1 = 2 hp variable length, 59"-87"

2 = 2 hp variable length, 90"-151"

3 = 2 hp variable length, 122"-213"

VL1 = 4 hp variable length, 64"-92"

VL2 = 4 hp variable length, 95"-156"

VL3 = 4 hp variable length, 127"-218"

Note: IST-2 and ISTVS4-VL2 models fit 94% of all known installations.

B = Riser Pipe Length

Riser pipe length is expressed as two numeric characters that indicate the total length of the riser in inches. Riser pipes are available from 7" to 69" in 1" increments (additional charge for risers 31" or longer).

Downloads

MagVFC Downloads

Catalogs

- Product Catalog for Americas (/media/327478/ffs-0216-ffs-product-catalog_eng-us.pdf)

Brochures

- Submersible Pumping Systems Overview (/media/327693/FFS-0227-SPS-Overview-Brochure-ENG-ALL.pdf)
- Advanced Pumping Solutions (/media/327690/FFS-0201-Advanced-Pumping-Solutions-Brochure-ENG-ALL.pdf)
- Total System Solution Brochure for UL (/media/327469/ffs-0160-total-system-solution-brochure-eng-us.pdf)

Manuals

- MagVFC - Installation and Owners Manual (/media/342067/228001101-r8-magvfc-install-small.pdf)
- MagVFC - Installation and Owners Manual - Spanish (/media/342082/2280011015Pr5_MagVFC_ManualdeInstalacion_03-09.pdf)

Datasheets

No documents.

Technical

- Typical Manifold System - Single Product Line Delivery (/media/427436/engsk11a.pdf)
- Typical Manifold System - for Syphon System Testing (/media/427439/engsk12c-27aug2013.pdf)
- TB: Customer Instructions for Return of Product (/media/341070/tb1012-01-customer-instructions-return-product.pdf)
- TB: Downloading F2F Certification
- TB: Utilizing the Vacuum Sources of STP
- TB: Mag-VFC Electrical Installation

Variable Speed Submersible Turbine Pump Model Designation System

A typical turbine model designation has up to five components to define the pump being supplied as follows:

STP XXXXX Y - A - B

STP = Basic Model Designation

Note: All STP models include alcohol-gasoline compatibility, variable speed and variable length as part of the base model.

XXXXX = Factory Installed Options

STP model designations may include one or more of the following characters in alphabetical order:

F = Floating suction adapter (1½" NPT female adapter)

K = Intake filter screen (IFS, factory installed to PMA)

M = MagShell™ (flow enhancing, expanded PMA shell)

*R = Model R check valve (1.65 bar relief/1.52 bar reset for FLLD)

*W = Model W check valve (1.10 bar relief/0.89 bar reset for PP-M4000)

*Note: If not otherwise specified, all STP models are supplied with standard model check valve (2.76 bar relief/2.41 bar reset for MLD, TS-LS300 and TS-LS500).

Y = Pump Motor Horsepower Rating

VS2 = 2 hp variable speed

VS4 = 4 hp variable speed

A = Model Length

VL1 = Variable length range #1.

VL2 = Variable length range #2.

VL3 = Variable length range #3.

Note: VL2 models fit 94% of all known installations.

B = Riser Pipe Length

Riser pipe length is expressed as two numeric characters that indicate the total length of the riser in inches. Riser pipes are available from 178mm to 1753mm in 25.4mm increments (additional charge for risers 787mm or longer).

Variable Speed Submersible Turbine Pump Specifications

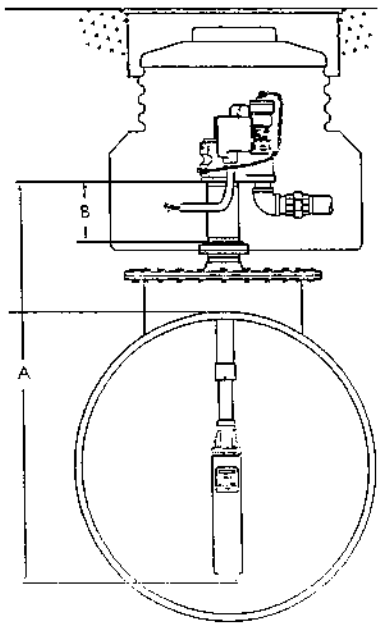

For full diagram see ordering guide.

Power Requirements

VS models can only be powered by a MagVFC™ or an EcoVFC™ controller:

- VS2 models can operate with single-phase incoming power supply to the MagVFC™.
- VS2 and VS4 models can operate with three-phase incoming power supply to the EcoVFC™.
- Incoming power supply is 200-250 VAC, 50 Hz for the MagVFC™ and 360-440 VAC, 50 Hz for the EcoVFC™.
- MagVFC™ or EcoVFC™ outputs a three-phase, variable frequency signal, valid for FE Petro variable speed pumps only.
- VS2 max. motor draw: 7 Amps.
- VS4 max. motor draw: 15 Amps.
- MagVFC™ or EcoVFC™ max. line draw: 20 Amps.

Pump Motor

- [illegible] variable speed, two-stage centrifugal type pump motor with integral, automatic, thermal overload protection.
- Max. flow: VS2 = 110 gpm, VS4 = 140 gpm.
- Max. pressure: selectable operating pressure on MagVFC™ between 1.65 bar and 2.9 bar deadhead (no flow).
- Available with MagShell™ which results in 45% increased flow area around motor.

Liquid Compatibility

- Max. liquid viscosity: 70 SSU at 60°F (15°C).
- Variable speed models are listed for fuel mixtures containing up to 10% ethanol with gasoline and 20% MTBE, 20% ETBE or 17% TAME with gasoline.
- Variable speed (non-AG) models can also be used with diesel fuels, fuel oils, kerosene, Avgas and jet fuels in a non-gelled pourable state.
- All wetted elastomers are made of a high grade, fluorocarbon compound.

Standard Features

- Variable speed models are available in variable and fixed length options.
- Check valve: 70mm diameter fluorocarbon seal constructed on cast aluminium body and steel backing washer.
- Pressure relief valve: available in four pressure relief settings, integral to check valve. Standard model relieves at 2.76 bar and resets above 2.41 bar.
- Syphon: venturi-type syphon primer supplied with every submersible. Syphon check valve and secondary syphon sold separately.
- Air eliminator: every submersible includes a tank return path with one-way check valve to provide active air elimination.
- Electrical disconnect: electrical yoke for positive contractor disconnect during service.

Approvals

- Consult factory for applicable approvals.

Quality Certification

- Franklin Fueling Systems is an ISO 9001 Certified Manufacturer.

Description Benefits Specs Documents Related Information

[illegible]		[illegible]
[illegible]		
[illegible]	[illegible]	[illegible]
[illegible]	[illegible]	[illegible]
[illegible]	[illegible]	[illegible]
[illegible]	[illegible]	[illegible]
[illegible]		
[illegible]	[illegible]	[illegible]
[illegible]	[illegible]	[illegible]
[illegible]	[illegible]	[illegible]
[illegible]	[illegible]	[illegible]

[illegible]

[illegible]

[illegible]

[illegible]		[illegible]
[illegible]	[illegible]	[illegible]
[illegible]	[illegible]	[illegible]
[illegible]	[illegible]	[illegible]
[illegible]	[illegible]	[illegible]
[illegible]	[illegible]	[illegible]
[illegible]	[illegible]	[illegible]

[illegible]

REV	DESCRIPTION	BY	DATE	ECO
A	INITIAL RELEASE	TKR	2013/08/15	

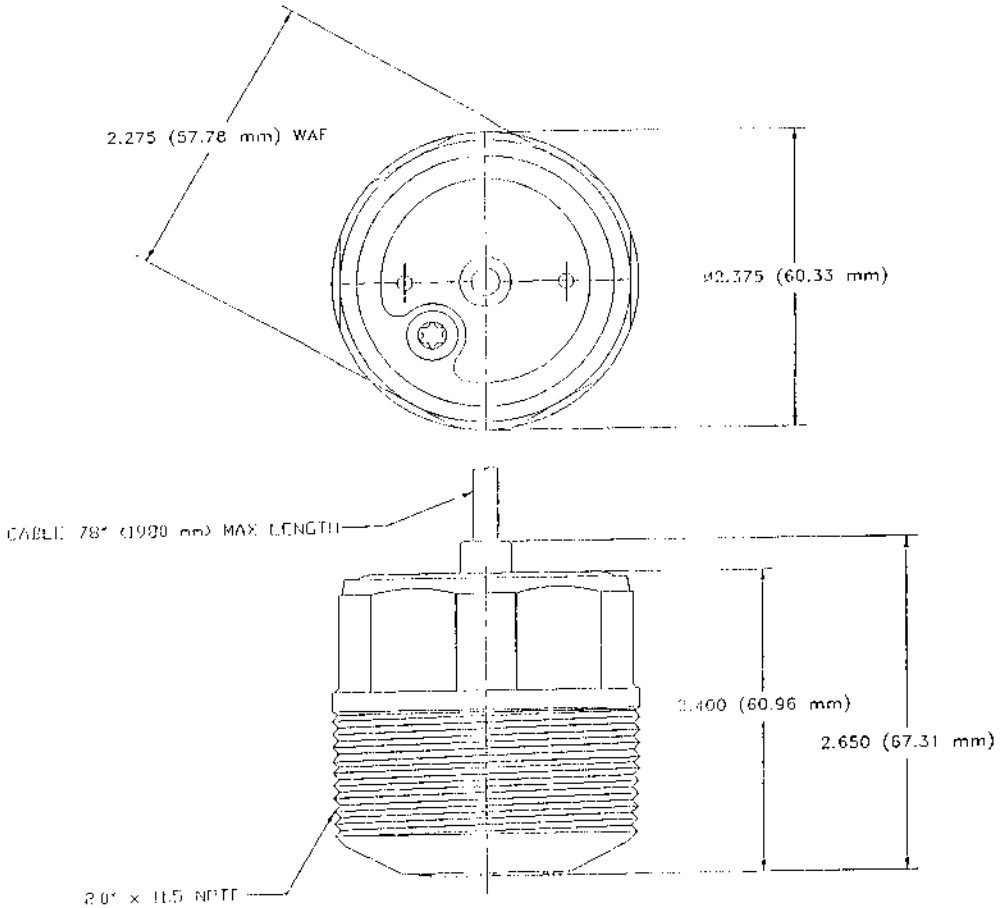

1. DIMENSIONAL TOLERANCES DO NOT APPLY

DO NOT SCALE DRAWING

	NAME	DATE	NEXT ORP.
DESIGNER	T. REID	2013/08/05	ASSEMBLY
PROJECT	D. HALLA	2013/08/05	FORM NO

MATERIAL

VEEDER-ROOT™ SIMSBURY, CONNECTICUT 06070 U.S.A.

NOTICE - THIS DOCUMENT IS THE PROPERTY OF THE VEEDER-ROOT COMPANY AND IS NOT TO BE DISCLOSED, REPRODUCED IN WHOLE OR IN PART, OR USED FOR MANUFACTURE BY ANYONE WITHOUT VEEDER-ROOT'S WRITTEN CONSENT.

REFERENCE MFG. SPEC. VRS 81005 WHERE IT IS APPLICABLE

UNSPECIFIED TOLERANCES +/- .005

EXTERIOR DIMENSIONS D[illegible] R

SIZE	DRAWING NUMBER	REV.	STATUS
D	333526-001	A	REL

SCALE FULL SHEET 1 OF 1

010092-056865

C761185

FASTECH

CONSTRUCTION • STATION MAINTENANCE
TESTING • CAR WASH SYSTEMS

October 18, 2013

Los Angeles County Department of Public Works
900 S. Fremont Ave.
Alhambra, CA 91803
Attn: Tim Smith

SB 989 3 YEAR COMPLIANCE TEST

SUBJECT SITE: **SB 989 COMPLIANCE TESTING AT USA PETROLEUM STATION 4130 W. CENTURY BLVD. INGLEWOOD, CA 90304. SITE ID#: 63251.**

Dear Mr. Smith:

Enclosed, please find the secondary containment testing results for the above-referenced site. These results are being sent to you per the requirement of SB 989. A summary of the results is listed below.

Agency Notification Date: 9/6/13 (#7760)

Test Results Overview:

Test performed: Tank Annular	Pass☒	Fail☐
Test performed: Secondary Product Lines	Pass☒	Fail☐
Test performed: Turbine Sumps	Pass☒	Fail☐
Test performed: Fill Sumps	Pass☒	Fail☐
Test performed: Spill Buckets	Pass☒	Fail☐
Test performed: Under Dispenser Containment-5&6 failed	Pass☐	Fail☒

FASTECH was contracted by the underground storage tank system owner to insure that this facility complies with all of the rules and regulations that govern the operation of underground storage tanks and their related components. If any of the secondary containment components failed or were not tested at this facility, repairs will be made within the required 120 days. Tesoro Refining & Marketing Co. (Tesoro) understands that depending on the type of repair, permits may be required and will be obtained in accordance with your agency's guidelines.

If you have any questions please call the undersigned at (714) 523-0194, extension 8327.

Sincerely,
FASTECH, Inc.

Glen Ragle
Program Manager

RECEIVED
NOV 06 2013
DEPARTMENT OF PUBLIC WORKS
ENVIRONMENTAL PROGRAMS

Attachments – Secondary Containment Testing Results

Cc: Doug Shearer – Tesoro Refining & Marketing Co. LLC – via email
Belshire Environmental Services – via email

7050 VILLAGE DRIVE, SUITE D • BUENA PARK, CA 90621
OFFICE: (714) 523-0194 • FAX: (714) 523-4235 • WWW.FASTECHUS.COM

Secondary Containment Testing Report Form

This form is intended for use by contractors performing periodic testing of UST secondary containment systems. Use the appropriate pages of this form to report results for all components tested. The completed form, written test procedures, and printouts from tests (if applicable), should be provided to the facility owner/operator for submittal to the local regulatory agency.

1. FACILITY INFORMATION

Facility Name:	USA 63251	Date of Testing:	10-17-13
Facility Address:	4130 W. Century Blvd., Inglewood, CA 90304		
Facility Contact:	N/A	Phone:	310-672-0386
Date Local Agency Was Notified of Testing :	9/6/13 (#7760)		
Name of Local Agency Inspector *(if present during testing)*:	N/A		

2. TESTING CONTRACTOR INFORMATION

Company Name:	**Fueling & Service Technologies, Inc. (FASTECH)**		
Technician Conducting Test:	**Frankie Sanchez-ICC#8162515-UT**		
Credentials:	X CSLB Licensed Contractor	SWRCB Licensed Tank Tester	
License Type:	**A, HAZ, C21**	License Number:	**794519**

Manufacturer Training

Manufacturer	Component(s)	Date Training Expires
ELD Systems, Inc.	Secondary Containment Leak Measurement	**F Sanchez F0073-10,exp 9/12/14**

3. SUMMARY OF TEST RESULTS

Component	Pass	Fail	Not Tested	Repairs Made	Component	Pass	Fail	Not Tested	Repairs Made
87 Annular	☒	☐	☐	☐	87 Siphon Vapor Bucket	☒	☐	☐	☐
87 Siphon/ 91 Annular	☒	☐	☐	☐	91 Vapor Bucket	☒	☐	☐	☐
87 Fill Sump	☒	☐	☐	☐	87 Secondary Product	☒	☐	☐	☐
87 Siphon Fill Sump	☒	☐	☐	☐	91 Secondary Product	☒	☐	☐	☐
91 Fill Sump	☒	☐	☐	☐	87 Siphon Secondary	☒	☐	☐	☐
87 Turbine Sump	☒	☐	☐	☐	91 Future Secondary	☒	☐	☐	☐
87 Siphon Turbine Sump	☒	☐	☐	☐	UDC 1-2	☒	☐	☐	☐
91 Turbine Sump	☒	☐	☐	☐	UDC 3-4	☒	☐	☐	☐
87 West Fill Bucket	☒	☐	☐	☐	UDC 5-6	☐	☒	☐	☐
87 East Fill Bucket	☒	☐	☐	☐	UDC 7-8	☒	☐	☐	☐
87 Siphon Fill Bucket	☒	☐	☐	☐		☐	☐	☐	☐
91 Fill Bucket	☒	☐	☐	☐		☐	☐	☐	☐
87 West Vapor Bucket	☒	☐	☐	☐		☐	☐	☐	☐
87 East Vapor Bucket	☒	☐	☐	☐		☐	☐	☐	☐

If hydrostatic testing was performed, describe what was done with the water after completion of tests:

See attached testing procedures.

CERTIFICATION OF TECHNICIAN RESPONSIBLE FOR CONDUCTING THIS TESTING

To the best of my knowledge, the facts stated in this document are accurate and in full compliance with legal requirements

Technician's Signature: 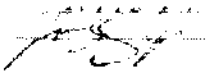

Date: 10-17-13

4. TANK ANNULAR TESTING

Test Method Developed By:	☐ Tank Manufacturer ☒ Industry Standard ☐ Professional Engineer ☐ Other *(Specify)*			
Test Method Used:	☐ Pressure ☒ Vacuum ☐ Hydrostatic ☐ Other *(Specify)*			
Test Equipment Used: **See attached testing procedures**			Equipment Resolution:	

	Tank #87	**Tank #87 sy/ 91**	**Tank #**	**Tank #**
Is Tank Exempt From Testing?[1]	☐ Yes ☒ No	☐ Yes ☒ No	☐ Yes ☐ No	☐ Yes ☐ No
Tank Capacity:	**20,000**	**20,000**		
Tank Material:	**fiberglass**	**fiberglass**		
Tank Manufacturer:	**Xerxes**	**Xerxes**		
Product Stored:	**regular**	**premium**		
Wait time between applying pressure/vacuum/water and starting test:	**30 minutes**	**30 minutes**		
Test Start Time:	**1:30pm**	**1:30pm**		
Initial Reading (R_I):	**10 Hg**	**10 Hg**		
Test End Time:	**3:30pm**	**3:30pm**		
Final Reading (R_F):	**10 Hg**	**10 Hg**		
Test Duration:	**2 hours**	**2 hours**		
Change in Reading (R_F-R_I):	**0**	**0**		
Pass/Fail Threshold or Criteria:	**0.00**	**0.00**		
Test Result:	☒ **Pass** ☐ **Fail**	☒ **Pass** ☐ **Fail**		
Was sensor removed for testing?	☐ Yes ☒ No ☐ NA	☐ Yes ☒ No ☐ NA		
Was sensor properly replaced and verified functional after testing?	☐ Yes ☐ No ☒ NA	☐ Yes ☐ No ☒ NA		

Comments – *(include information on repairs made prior to testing, and recommended follow-up for failed tests)*

87 siphon/ 91 split tank.

[1] Secondary containment systems where the continuous monitoring automatically monitors both the primary and secondary containment, such as systems that are hydrostatically monitored or under constant vacuum, are exempt from periodic containment testing. {California Code of Regulations, Title 23, Section 2637(a)(6)}

5. SECONDARY PIPE TESTING

Test Method Developed By:	☐ Piping Manufacturer	☒ Industry Standard	☐ Professional Engineer
	Other *(Specify)*		
Test Method Used:	☒ Pressure	☐ Vacuum	☐ Hydrostatic
	☐ Other *(Specify)*		
Test Equipment Used: **See attached testing procedures**		Equipment Resolution:	

	Piping Run # 87 PL	**Piping Run # 91 PL**	**Piping Run # 87 Siphon Sec.Line**	**Piping Run # Fut. Trans. Line (to 91)**
Piping Material:	**fiberglass**	**fiberglass**	**fiberglass**	**fiberglass**
Piping Manufacturer:	**Smith**	**Smith**	**Smith**	**Smith**
Piping Diameter:	**3"**	**3"**	**3"**	**3"**
Length of Piping Run:	**100'**	**100'**	**10'**	**15'**
Product Stored:	**regular**	**premium**	**regular**	**Not in use**
Method and location of piping-run isolation:	**STP**	**STP**	**STP**	**STP**
Wait time between applying pressure/vacuum/water and starting test:	**30 minutes**	**30 minutes**	**30 minutes**	**30 minutes**
Test Start Time:	**2:00pm**	**2:00pm**	**2:00pm**	**2:00pm**
Initial Reading (R_I):	**5 psi**	**5 psi**	**5 psi**	**5 psi**
Test End Time:	**3:00pm**	**3:00pm**	**3:00pm**	**3:00pm**
Final Reading (R_F):	**5 psi**	**5 psi**	**5 psi**	**5 psi**
Test Duration:	**1 hour**	**1 hour**	**1 hour**	**1 hour**
Change in Reading (R_F-R_I):	**0**	**0**	**0**	**0**
Pass/Fail Threshold or Criteria:	**0.00**	**0.00**	**0.00**	**0.00**
Test Result:	☒ **Pass** ☐ **Fail**	☒ **Pass** ☐ **Fail**	☒ **Pass** ☐ **Fail**	☒ **Pass** ☐ **Fail**

Comments – *(include information on repairs made prior to testing, and recommended follow-up for failed tests)*

SWF Vapor and Vent (Smith)

6. PIPING SUMP TESTING

Test Method Developed By:	☐ Sump Manufacturer ☒ Industry Standard ☐ Professional Engineer ☐ Other *(Specify)*		
Test Method Used:	☐ Pressure ☐ Vacuum ☒ Hydrostatic ☐ Other *(Specify)*		
Test Equipment Used: **See attached testing procedures**		Equipment Resolution:	

	Sump #87 STP	Sump # 87SY	Sump # 91 STP	Sump #
Sump Diameter:	**48"**	**48"**	**48"**	
Sump Depth:	**60"**	**60"**	**61"**	
Sump Material & **Manufacturer**:	**fiberglass - Xerxes**	**fiberglass - Xerxes**	**fiberglass - Xerxes**	
Height from Tank Top to Top of Highest Piping Penetration:	**26"**	**31"**	**60"**	
Height from Tank Top to Lowest Electrical Penetration:	**31"**	**17"**	**19"**	
Condition of sump prior to testing:	**fair**	**fair**	**fair**	
Portion of Sump Tested[1]	**Above highest penetration**	**Above highest penetration**	**Above highest penetration**	
Does turbine shut down when sump sensor detects liquid (both product and water)?*	☐ Yes ☐ No ☒ NA	☐ Yes ☐ No ☒ NA	☐ Yes ☐ No ☒ NA	
Turbine shutdown response time	**N/A**	**N/A**	**N/A**	
Is system programmed for fail-safe shutdown?*	☐ Yes ☐ No ☒ NA	☐ Yes ☐ No ☒ NA	☐ Yes ☐ No ☒ NA	
Was fail-safe verified to be operational?*	☐ Yes ☐ No ☒ NA	☐ Yes ☐ No ☒ NA	☐ Yes ☐ No ☒ NA	
Wait time between applying pressure/vacuum/water and starting test:	**30 minutes**	**30 minutes**	**30 minutes**	
Test Start Time:	**2:29pm**	**3:48pm**	**3:08pm**	
Initial Reading (R_I):	**0.3811**	**4.8938**	**4.5268**	
Test End Time:	**2:41pm**	**4:00pm**	**3:20pm**	
Final Reading (R_F):	**0.3811**	**4.8937**	**4.5276**	
Test Duration:	**12 min**	**12 min**	**12 min**	
Change in Reading (R_F-R_I):	**0.00001**	**0.00009**	**0.00079**	
Pass/Fail Threshold or Criteria:	**0.002**	**0.002**	**0.002**	
Test Result:	☒ **Pass** ☐ **Fail**	☒ **Pass** ☐ **Fail**	☒ **Pass** ☐ **Fail**	
Was sensor removed for testing?	☒ Yes ☐ No ☐ NA	☒ Yes ☐ No ☐ NA	☒ Yes ☐ No ☐ NA	
Was sensor properly replaced and verified functional after testing?	☒ Yes ☐ No ☐ NA	☒ Yes ☐ No ☐ NA	☒ Yes ☐ No ☐ NA	

Comments – *(include information on repairs made prior to testing, and recommended follow-up for failed tests)*

Sensor functionality was not confirmed. This procedure is not part of the secondary containment testing scope of work.

[1] If the entire depth of the sump is not tested, specify how much was tested. If the answer to any of the questions indicated with an asterisk (*) is "NO" or "NA", the entire sump must be tested. (See SWRCB LG-160)

7. UNDER-DISPENSER CONTAINMENT (UDC) TESTING

Test Method Developed By:	☐ UDC Manufacturer	☒ Industry Standard	☐ Professional Engineer
	☐ Other *(Specify)*		
Test Method Used:	☐ Pressure	☐ Vacuum	☒ Hydrostatic
	☐ Other *(Specify)*		
Test Equipment Used: **See attached testing procedures.**		Equipment Resolution:	

	UDC # 1-2	UDC # 3-4	UDC # 5-6	UDC # 7-8
UDC Manufacturer:	**Total Containment**	**Total Containment**	**Total Containment**	**Total Containment**
UDC Material:	**fiberglass**	**fiberglass**	**fiberglass**	**fiberglass**
UDC Depth:	**33"**	**33"**	**33"**	**33"**
Height from UDC Bottom to Top of Highest Piping Penetration:	**9"**	**9"**	**9"**	**9"**
Height from UDC Bottom to Lowest Electrical Penetration:	**3"**	**3"**	**3"**	**3"**
Condition of UDC prior to testing:	**fair**	**fair**	**fair**	**fair**
Portion of UDC Tested[1]	**Above highest penetration**	**Above highest penetration**	**Above highest penetration**	**Above highest penetration**
Does turbine shut down when UDC sensor detects liquid (both product and water)?*	☐ Yes ☐ No ☒ NA	☐ Yes ☐ No ☒ NA	☐ Yes ☐ No ☒ NA	☐ Yes ☐ No ☒ NA
Turbine shutdown response time				
Is system programmed for fail-safe shutdown?*	☐ Yes ☐ No ☒ NA	☐ Yes ☐ No ☒ NA	☐ Yes ☐ No ☒ NA	☐ Yes ☐ No ☒ NA
Was fail-safe verified to be operational?*	☐ Yes ☐ No ☒ NA	☐ Yes ☐ No ☒ NA	☐ Yes ☐ No ☒ NA	☐ Yes ☐ No ☒ NA
Wait time between applying pressure/vacuum/water and starting test	**30 minutes**	**30 minutes**		**30 minutes**
Test Start Time:	**3:48pm**	**4:02pm**		**3:48pm**
Initial Reading (R_I):	**0.3378**	**4.6609**	**VISUAL FAILURE**	**3.0210**
Test End Time:	**4:00pm**	**4:14pm**		**4:00pm**
Final Reading (R_F):	**0.3379**	**4.6609**		**3.0210**
Test Duration:	**12 min**	**12 min**		**12 min**
Change in Reading (R_F-R_I):	**0.00010**	**0.00000**		**0.00000**
Pass/Fail Threshold or Criteria:	**0.002**	**0.002**		**0.002**
Test Result:	☒ **Pass** ☐ **Fail**	☒ **Pass** ☐ **Fail**	☐ **Pass** ☒ **Fail**	☒ **Pass** ☐ **Fail**
Was sensor removed for testing?	☒Yes ☐No ☐ NA	☒Yes ☐No ☐NA	☒Yes ☐No ☐ NA	☒Yes ☐No ☐ NA
Was sensor properly replaced and verified functional after testing?	☒Yes ☐No ☐ NA	☒Yes ☐No ☐NA	☒Yes ☐No ☐ NA	☒Yes ☐No ☐ NA

Comments – *(include information on repairs made prior to testing, and recommended follow-up for failed tests)*

Sensor functionality was not confirmed. This procedure is not part of the secondary containment testing scope of work.

UDC 5-6 visual failure

[1] If the entire depth of the UDC is not tested, specify how much was tested. If the answer to any of the questions indicated with an asterisk (*) is "NO" or "NA", the entire UDC must be tested. (See SWRCB LG-160)

8. FILL RISER CONTAINMENT SUMP TESTING

Facility is Not Equipped With Fill Riser Containment Sumps ☐				
Fill Riser Containment Sumps are Present, but were Not Tested ☐				
Test Method Developed By:	☐ Sump Manufacturer	☒ Industry Standard	☐ Professional Engineer	☐ Other *(Specify)*
Test Method Used:	☐ Pressure	☐ Vacuum	☒ Hydrostatic	☐ Other *(Specify)*
Test Equipment Used: **See attached testing procedures**		Equipment Resolution:		

	Fill Sump # 87 fill	**Fill Sump # 87SY**	**Fill Sump # 91 fill**	**Fill Sump #**
Sump Diameter:	**48"**	**48"**	**48"**	
Sump Depth:	**63"**	**63"**	**61"**	
Height from Tank Top to Top of Highest Piping Penetration:	**N/A**	**N/A**	**N/A**	
Height from Tank Top to Lowest Electrical Penetration:	**27"**	**29"**	**27"**	
Condition of sump prior to testing:	**fair**	**fair**	**fair**	
Portion of Sump Tested	**Above highest penetration**	**Above highest penetration**	**Above highest penetration**	
Sump Material & **Manufacturer**:	**fiberglass - Xerxes**	**fiberglass - Xerxes**	**fiberglass - Xerxes**	
Wait time between applying pressure/vacuum/water and starting test:	**30 minutes**	**30 minutes**	**30 minutes**	
Test Start Time:	**1:10pm**	**1:10pm**	**1:10pm**	
Initial Reading (R_I):	**2.7017**	**2.6929**	**1.5563**	
Test End Time:	**1:22pm**	**1:22pm**	**1:22pm**	
Final Reading (R_F):	**2.7019**	**2.6929**	**1.5568**	
Test Duration:	**12 min**	**12 min**	**12 min**	
Change in Reading (R_F-R_I):	**0.00014**	**0.00000**	**0.00047**	
Pass/Fail Threshold or Criteria:	**0.002**	**0.002**	**0.002**	
Test Result:	☒ **Pass** ☐ **Fail**	☒ **Pass** ☐ **Fail**	☒ **Pass** ☐ **Fail**	
Is there a sensor in the sump?	☒ Yes ☐ No	☒ Yes ☐ No	☒ Yes ☐ No	
Does the sensor alarm when either product or water is detected?	☒Yes ☐ No ☐NA	☒Yes ☐ No ☐NA	☒Yes ☐ No ☐NA	
Was sensor removed for testing?	☒Yes ☐ No ☐NA	☒Yes ☐ No ☐NA	☒Yes ☐ No ☐ NA	
Was sensor properly replaced and verified functional after testing?	☒Yes ☐ No ☐NA	☒Yes ☐ No ☐NA	☒Yes ☐ No ☐NA	

Comments – *(include information on repairs made prior to testing, and recommended follow-up for failed tests)*

Sensor functionality was not confirmed. This procedure is not part of the secondary containment testing scope of work.

9. SPILL/OVERFILL CONTAINMENT BOXES

Facility is Not Equipped With Spill/Overfill Containment Boxes ☐				
Spill/Overfill Containment Boxes are Present, but were Not Tested ☐				
Test Method Developed By:	☐ Spill Bucket Manufacturer	☒ Industry Standard	☐ Professional Engineer	☐ Other *(Specify)*
Test Method Used:	☐ Pressure	☐ Vacuum	☒ Hydrostatic	☐ Other *(Specify)*
Test Equipment Used: **See attached testing procedures**		Equipment Resolution:		

	Spill Box # 87 W Fill	Spill Box # 87 W Vapor	Spill Box # 87 E Fill	Spill Box # 87 E Vapor
Bucket Diameter & **Brand**:	**12" - OPW**	**12" - OPW**	**12" - OPW**	**12" - OPW**
Bucket Depth:	**14"**	**14"**	**14"**	**14"**
Wait time between applying pressure/vacuum/water and starting test:	**30 Minutes**	**30 Minutes**	**30 Minutes**	**30 Minutes**
Test Start Time:	**12:50pm**	**12:50pm**	**12:50pm**	**12:50pm**
Initial Reading (R_I):	**2.4909**	**4.1705**	**2.3571**	**0.3179**
Test End Time:	**1:02pm**	**1:02pm**	**1:02pm**	**1:02pm**
Final Reading (R_F):	**2.4926**	**4.1709**	**2.3584**	**0.3195**
Test Duration:	**12 min**	**12 min**	**12 min**	**12 min**
Change in Reading (R_F-R_I):	**0.00173**	**0.00038**	**0.00130**	**0.00160**
Pass/Fail Threshold or Criteria:	**0.002**	**0.002**	**0.002**	**0.002**
Test Result:	☒ **Pass** ☐ **Fail**	☒ **Pass** ☐ **Fail**	☒ **Pass** ☐ **Fail**	☒ **Pass** ☐ **Fail**

Comments – *(include information on repairs made prior to testing, and recommended follow-up for failed tests)*

Sensor functionality was not confirmed. This procedure is not part of the secondary containment testing scope of work.

All buckets tested within 1.5" of the top of the bucket.

9. SPILL/OVERFILL CONTAINMENT BOXES

Facility is Not Equipped With Spill/Overfill Containment Boxes ☐				
Spill/Overfill Containment Boxes are Present, but were Not Tested ☐				
Test Method Developed By:	☐ Spill Bucket Manufacturer	☒ Industry Standard	☐ Professional Engineer	☐ Other *(Specify)*
Test Method Used:	☐ Pressure	☐ Vacuum	☒ Hydrostatic	☐ Other *(Specify)*
Test Equipment Used: **See attached testing procedures**		Equipment Resolution:		

	Spill Box # 91 fill	**Spill Box # 91 vapor**	**Spill Box # 87 S Fill**	**Spill Box # 87 S Vapor**
Bucket Diameter & **Brand:**	**12" - OPW**	**12" - OPW**	**12" - OPW**	**12" - OPW**
Bucket Depth:	**14"**	**14"**	**14"**	**14"**
Wait time between applying pressure/vacuum/water and starting test:	**30 Minutes**	**30 Minutes**	**30 Minutes**	**30 Minutes**
Test Start Time:	**1:32pm**	**1:32pm**	**1:10pm**	**1:32pm**
Initial Reading (R_I):	**4.5186**	**4.8941**	**3.9435**	**4.6470**
Test End Time:	**1:44pm**	**1:44pm**	**1:22pm**	**1:44pm**
Final Reading (R_F):	**4.5186**	**4.8941**	**3.9430**	**4.6465**
Test Duration:	**12 min**	**12 min**	**12 min**	**12 min**
Change in Reading (R_F-R_I):	**0.00011**	**0.00000**	**0.00048**	**0.00048**
Pass/Fail Threshold or Criteria:	**0.002**	**0.002**	**0.002**	**0.002**
Test Result:	☒ **Pass** ☐ **Fail**	☒ **Pass** ☐ **Fail**	☒ **Pass** ☐ **Fail**	☒ **Pass** ☐ **Fail**

Comments – *(include information on repairs made prior to testing, and recommended follow-up for failed tests)*

All buckets tested within 1.5" of the top of the bucket.

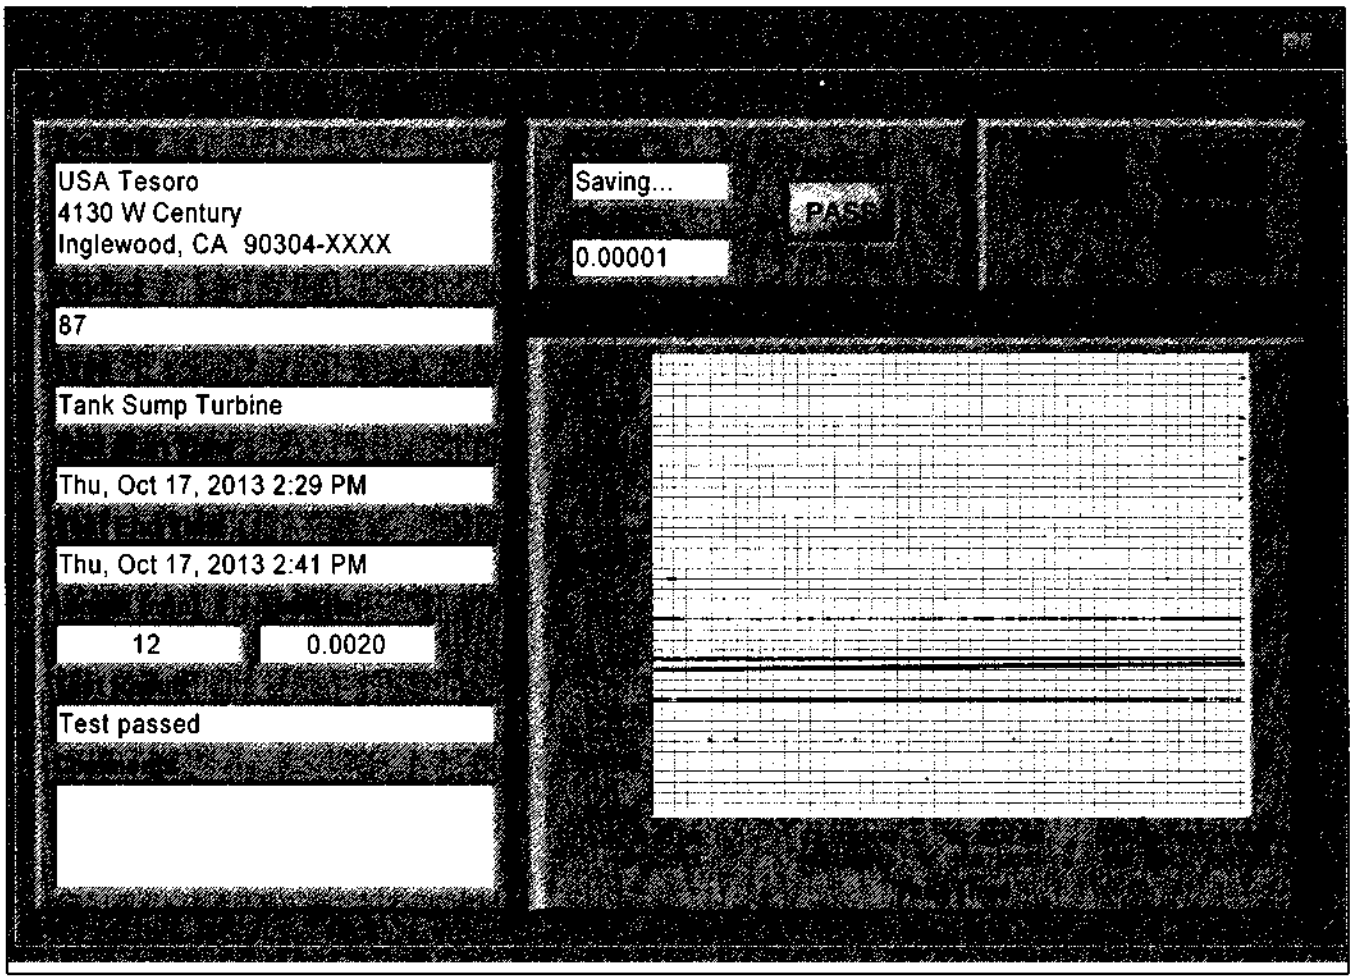
USA Tesoro
4130 W Century
Inglewood, CA 90304-XXXX
Saving...
PASS
0.00001
87
Tank Sump Turbine
Thu, Oct 17, 2013 2:29 PM
Thu, Oct 17, 2013 2:41 PM
12
0.0020
Test passed

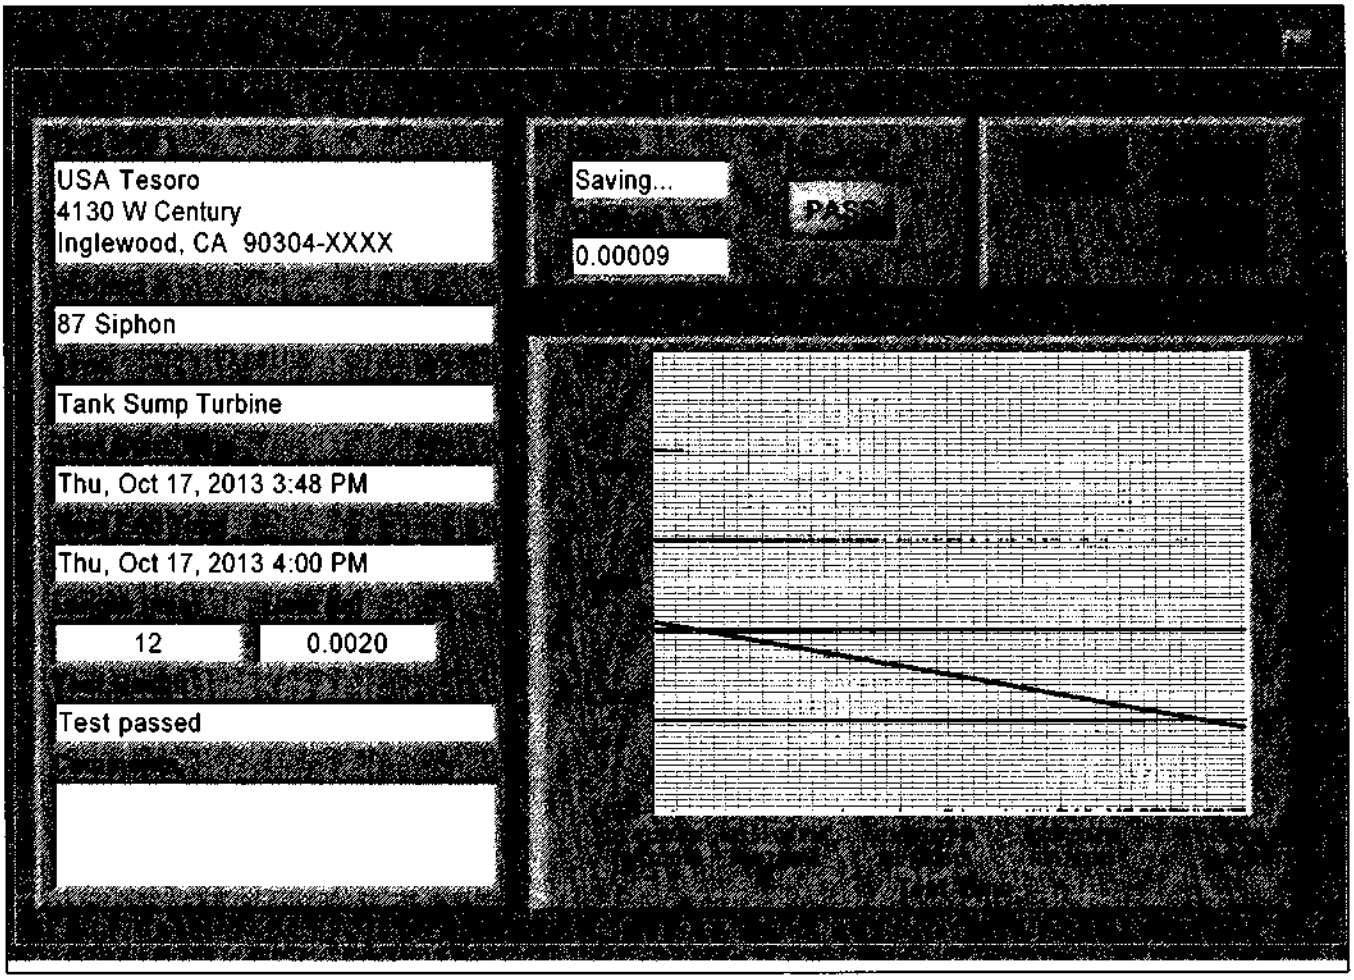
USA Tesoro
4130 W Century
Inglewood, CA 90304-XXXX
Saving...
PASS
0.00009
87 Siphon
Tank Sump Turbine
Thu, Oct 17, 2013 3:48 PM
Thu, Oct 17, 2013 4:00 PM
12
0.0020
Test passed

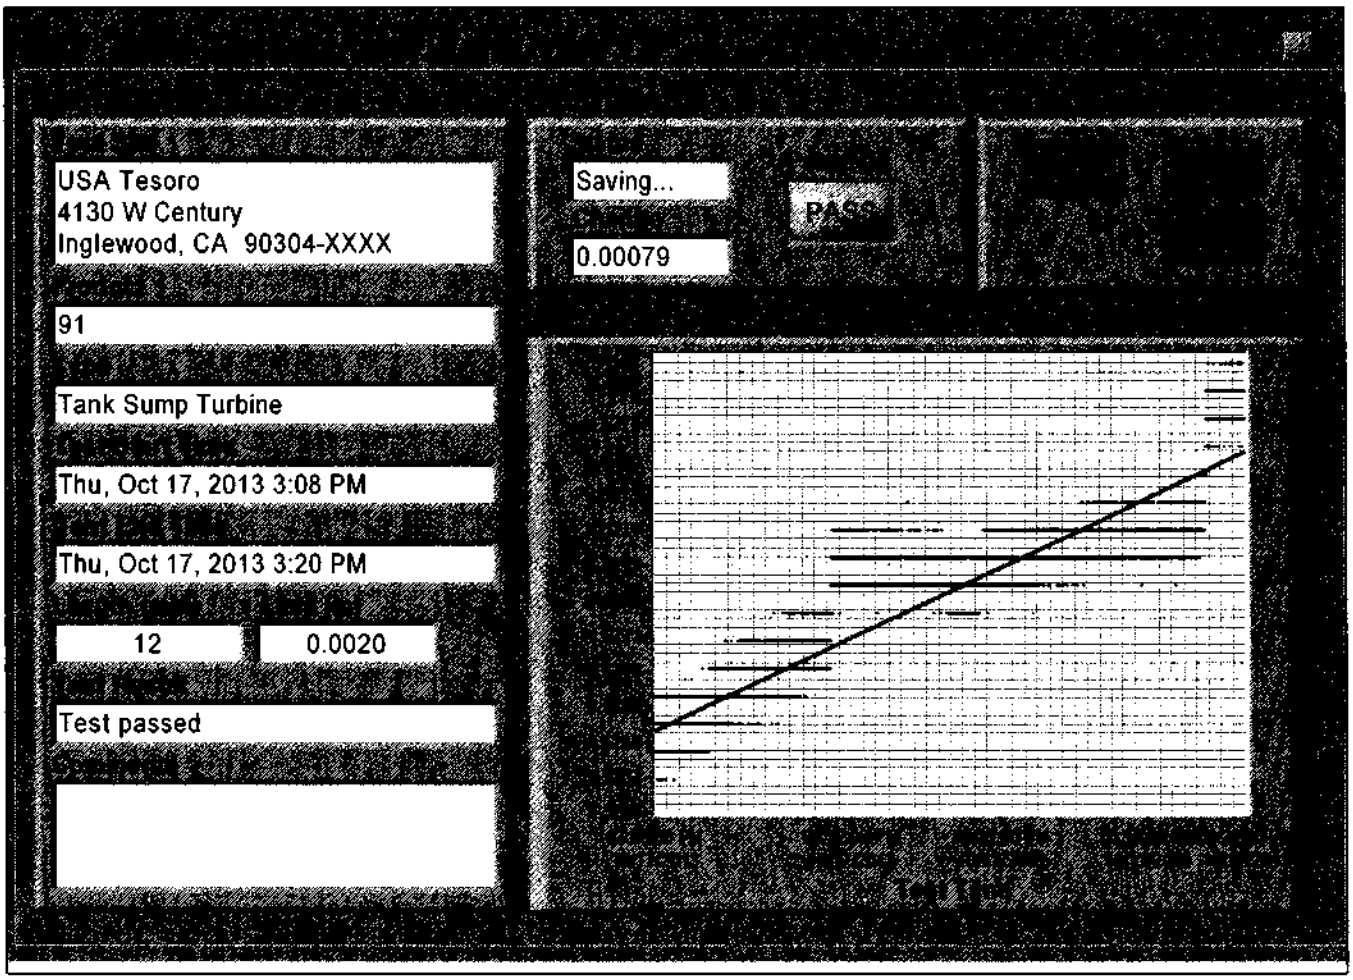
USA Tesoro
4130 W Century
Inglewood, CA 90304-XXXX
91
Tank Sump Turbine
Thu, Oct 17, 2013 3:08 PM
Thu, Oct 17, 2013 3:20 PM
12
0.0020
Test passed
Saving...
PASS
0.00079

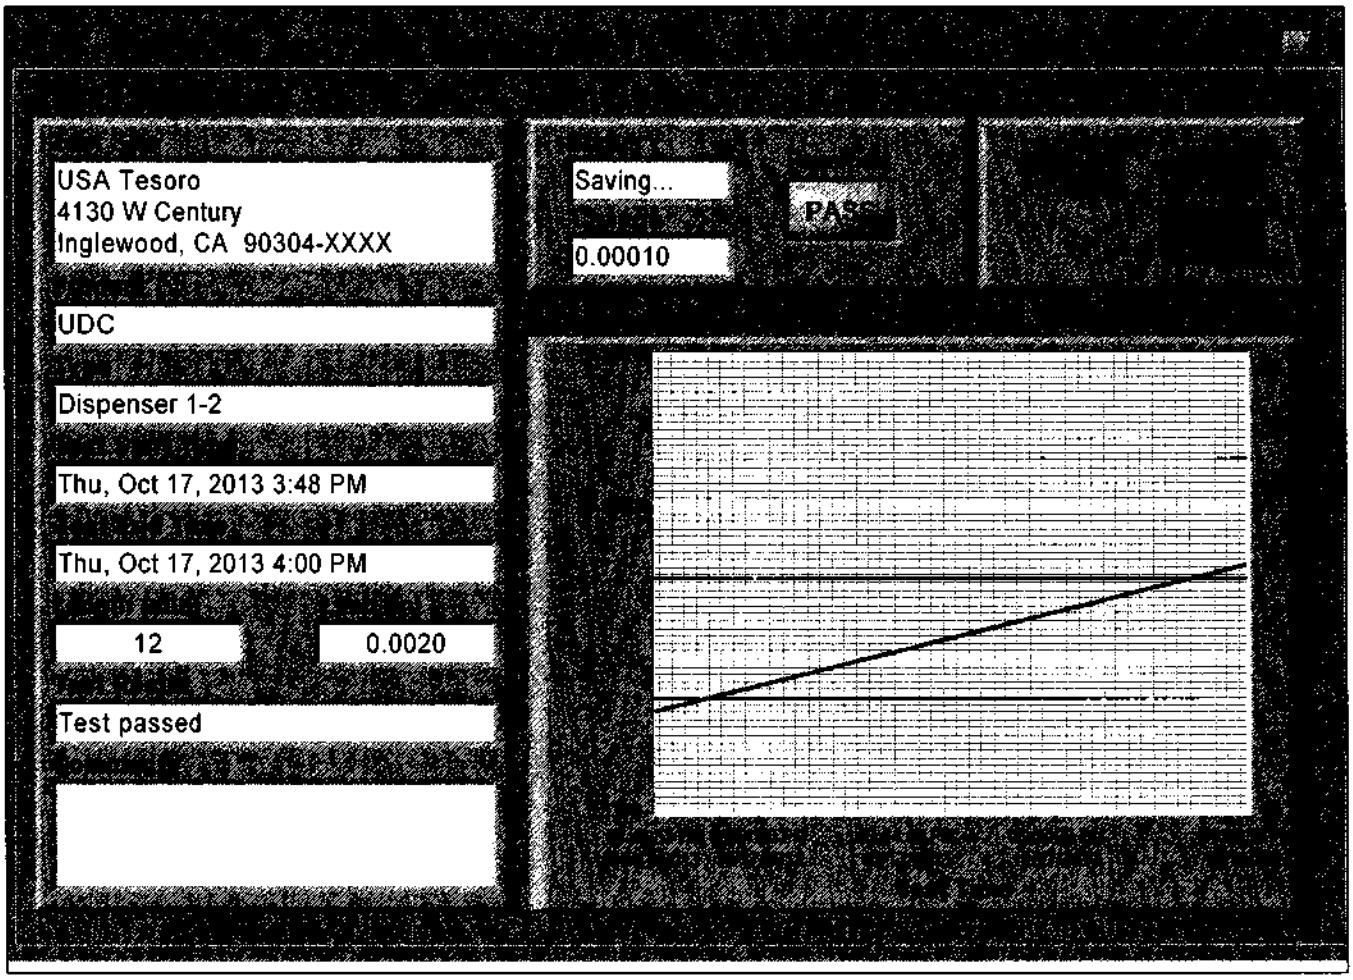
USA Tesoro
4130 W Century
Inglewood, CA 90304-XXXX
Saving...
PAS
0.00010
UDC
Dispenser 1-2
Thu, Oct 17, 2013 3:48 PM
Thu, Oct 17, 2013 4:00 PM
12
0.0020
Test passed

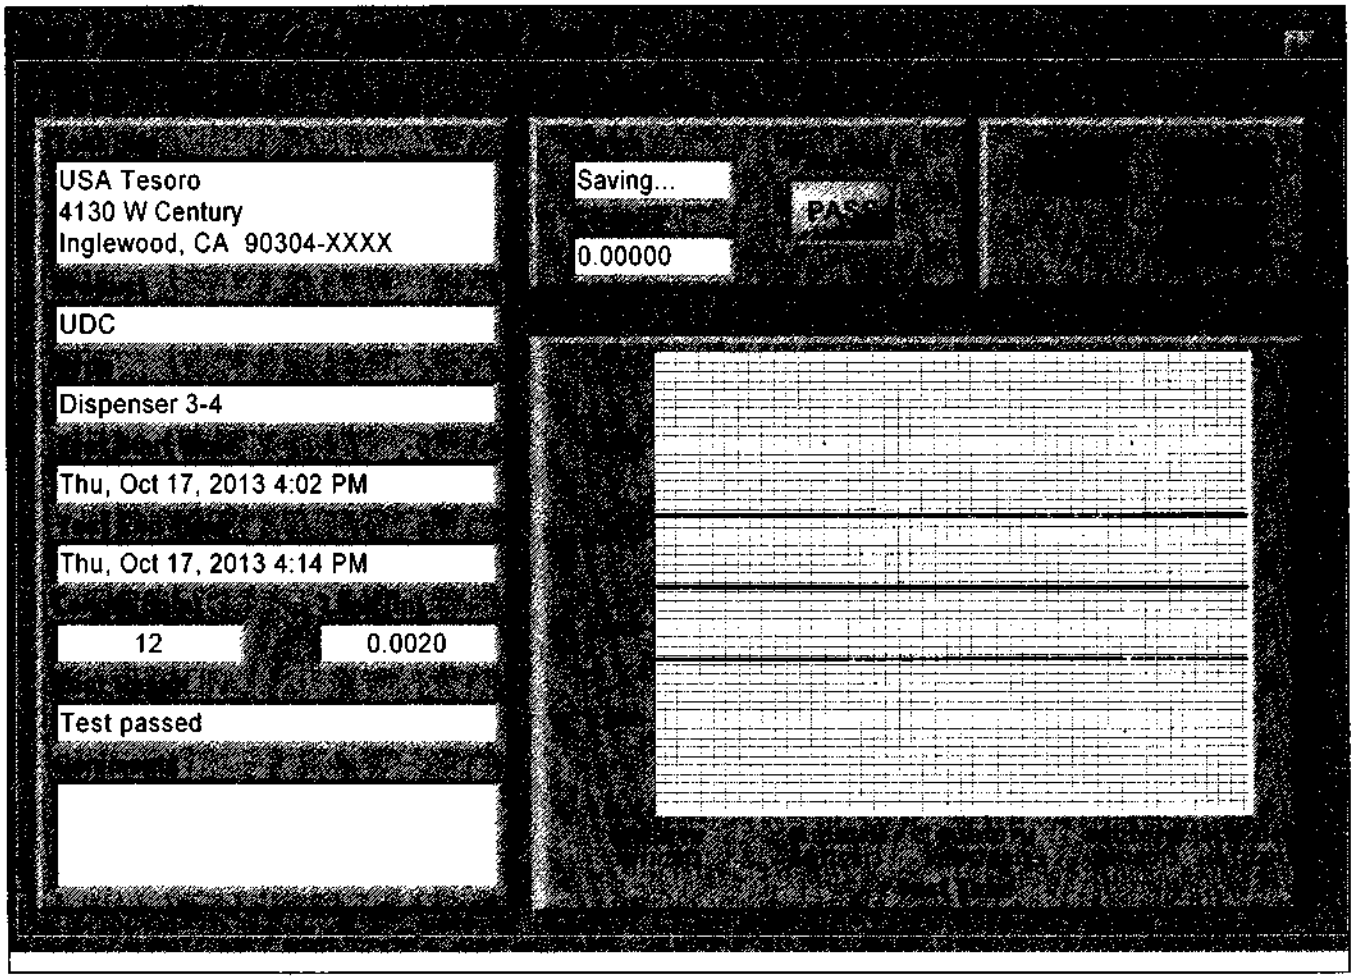
USA Tesoro
4130 W Century
Inglewood, CA 90304-XXXX
Saving...
PASS
0.00000
UDC
Dispenser 3-4
Thu, Oct 17, 2013 4:02 PM
Thu, Oct 17, 2013 4:14 PM
12
0.0020
Test passed

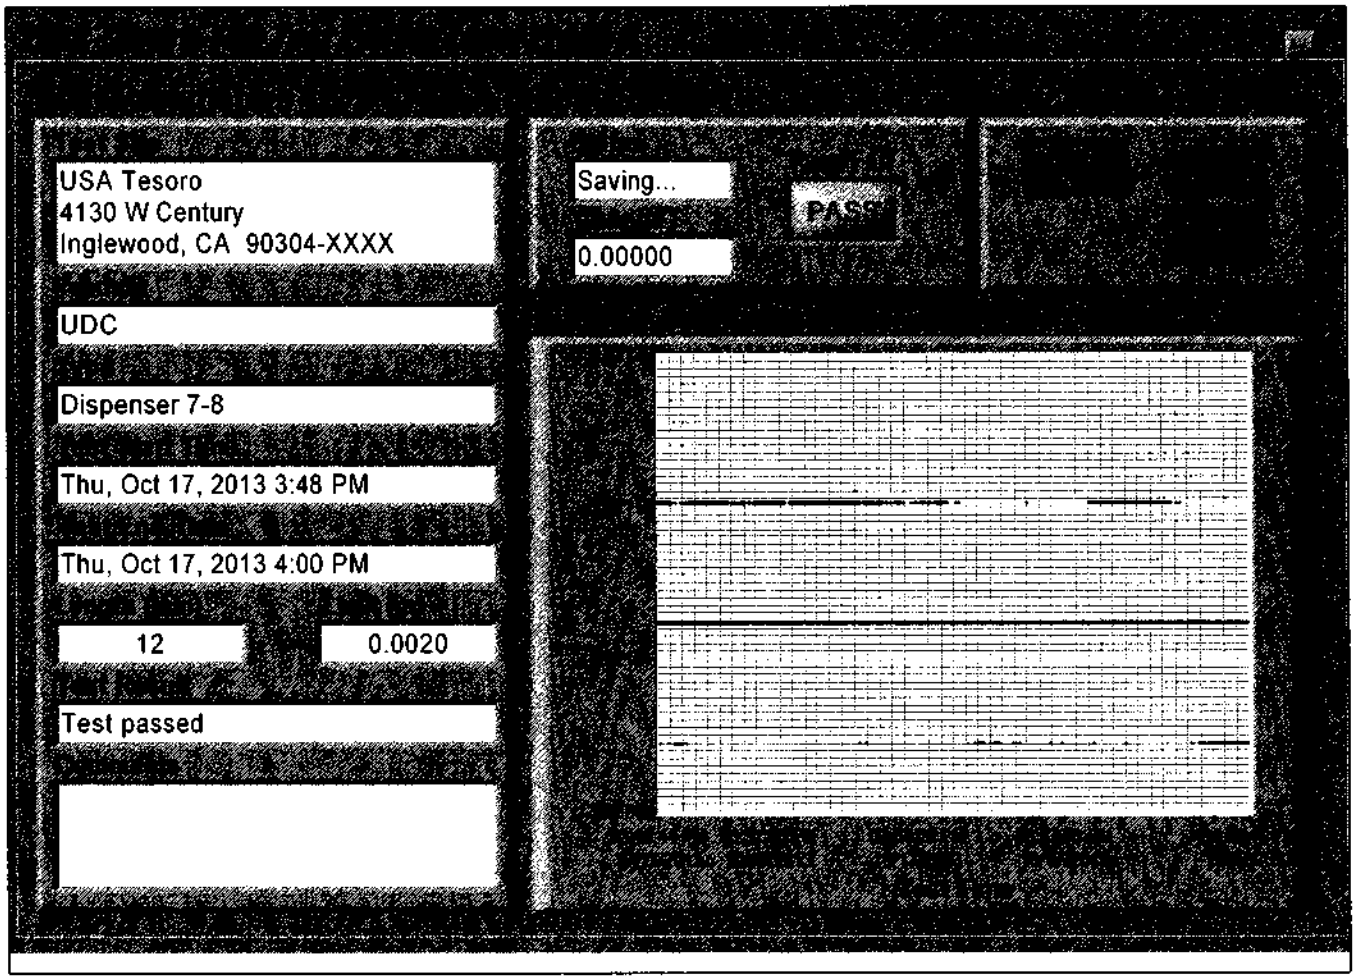
USA Tesoro
4130 W Century
Inglewood, CA 90304-XXXX
Saving...
PASS
0.00000
UDC
Dispenser 7-8
Thu, Oct 17, 2013 3:48 PM
Thu, Oct 17, 2013 4:00 PM
12
0.0020
Test passed

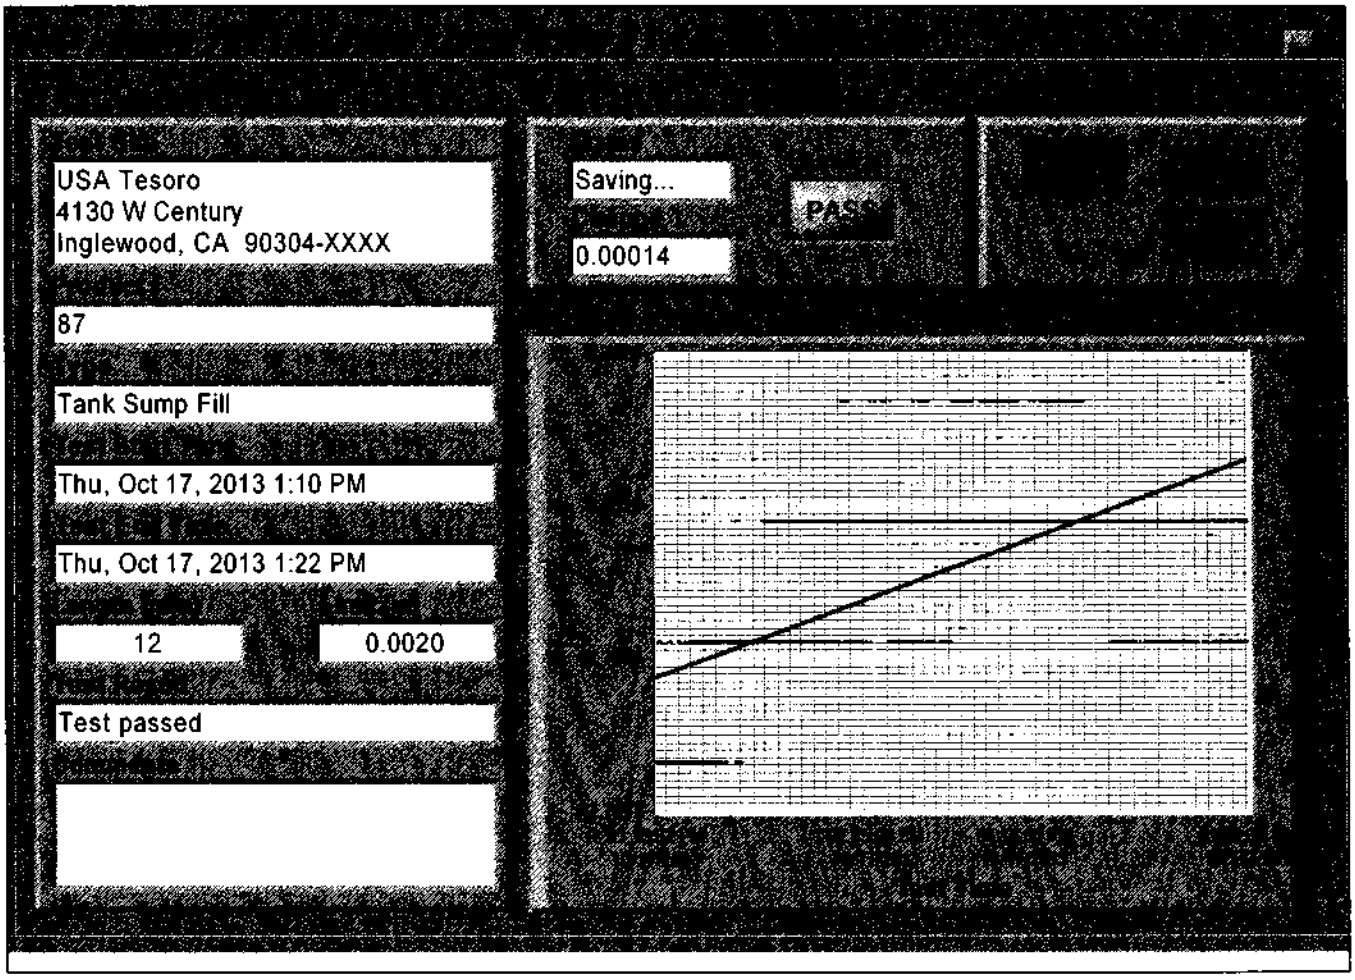
USA Tesoro
4130 W Century
Inglewood, CA 90304-XXXX
87
Tank Sump Fill
Thu, Oct 17, 2013 1:10 PM
Thu, Oct 17, 2013 1:22 PM
12
0.0020
Test passed
Saving...
PASS
0.00014

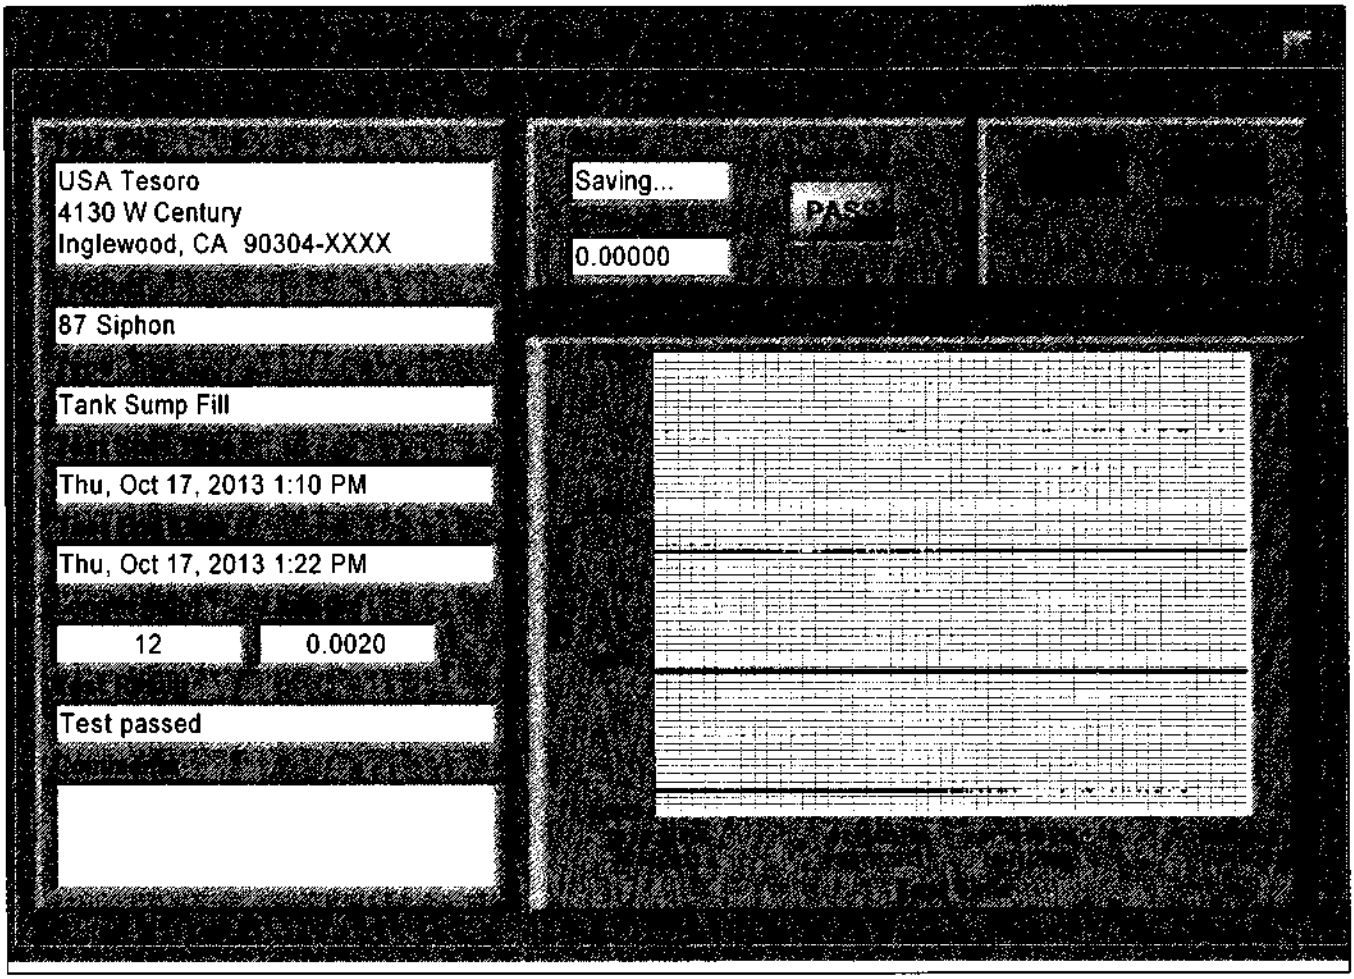
USA Tesoro
4130 W Century
Inglewood, CA 90304-XXXX
Saving...
PASS
0.00000
87 Siphon
Tank Sump Fill
Thu, Oct 17, 2013 1:10 PM
Thu, Oct 17, 2013 1:22 PM
12
0.0020
Test passed

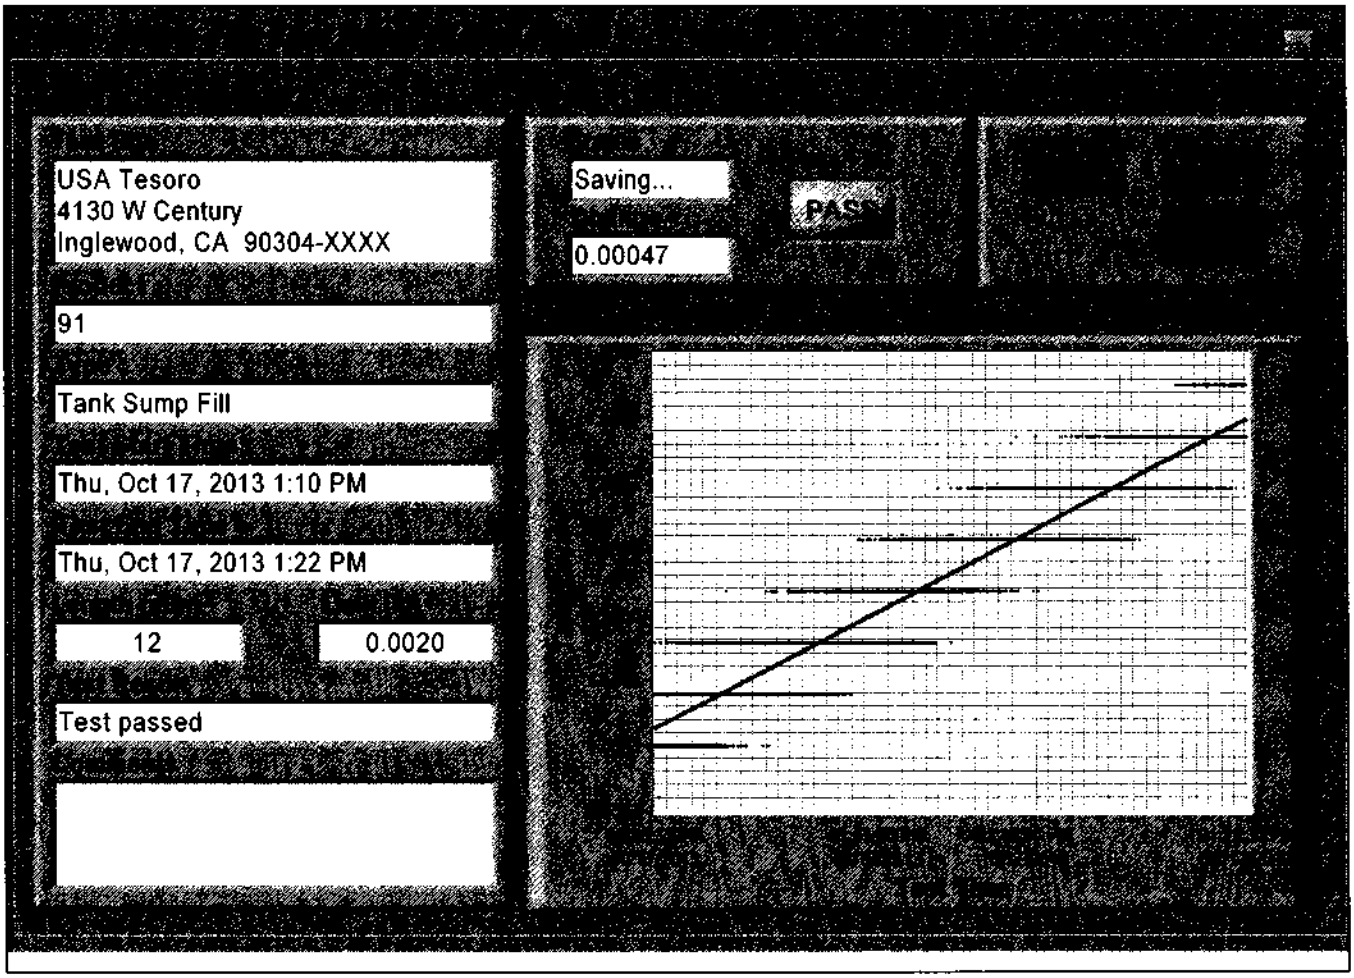
USA Tesoro
4130 W Century
Inglewood, CA 90304-XXXX
91
Tank Sump Fill
Thu, Oct 17, 2013 1:10 PM
Thu, Oct 17, 2013 1:22 PM
12
0.0020
Test passed
Saving...
PASS
0.00047

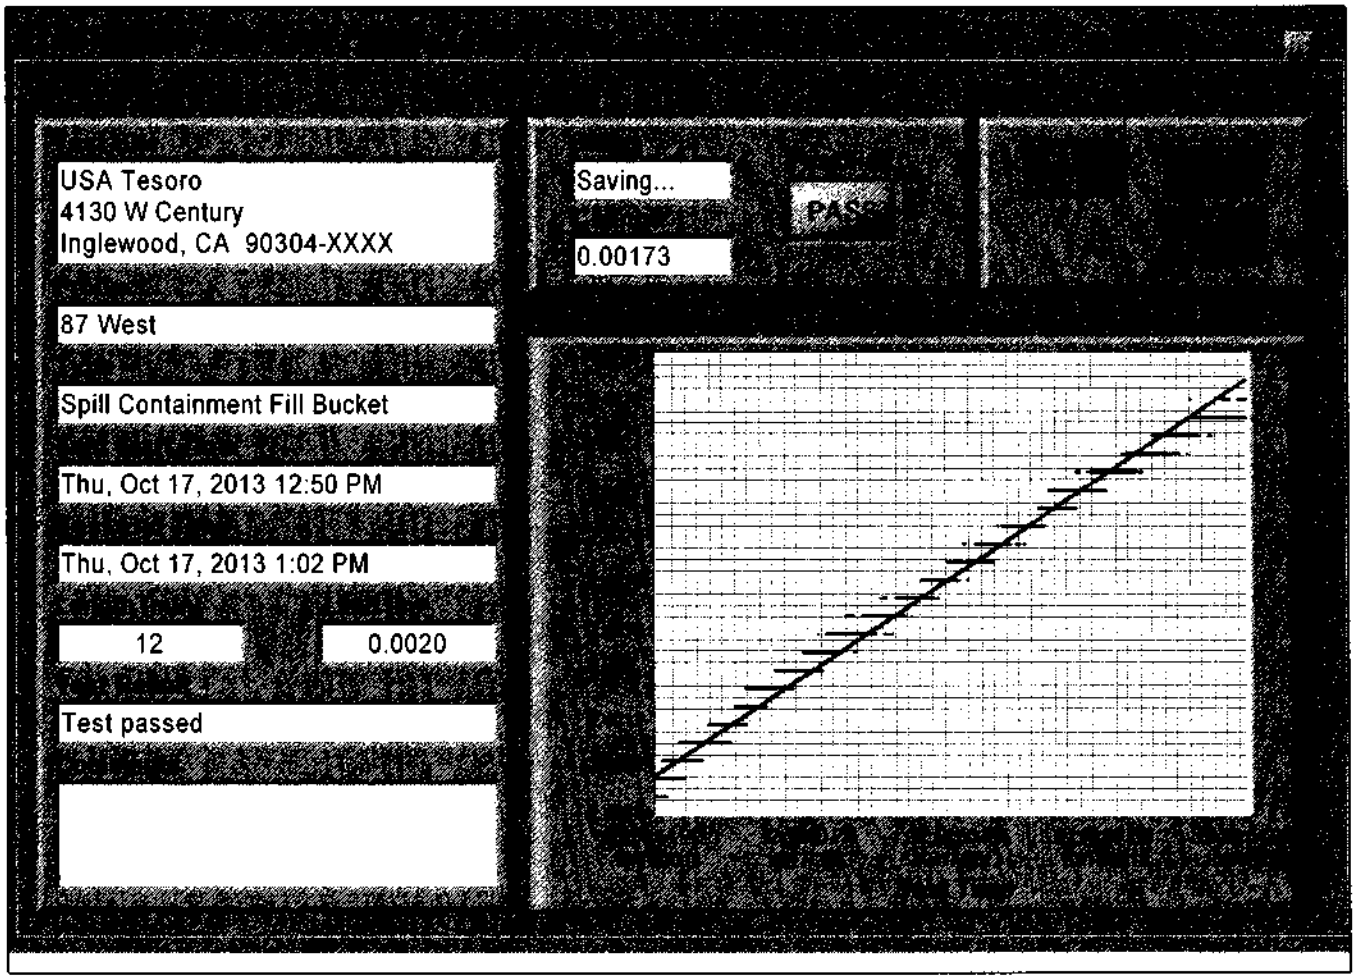
USA Tesoro
4130 W Century
Inglewood, CA 90304-XXXX
87 West
Spill Containment Fill Bucket
Thu, Oct 17, 2013 12:50 PM
Thu, Oct 17, 2013 1:02 PM
12
0.0020
Test passed
Saving...
PASS
0.00173

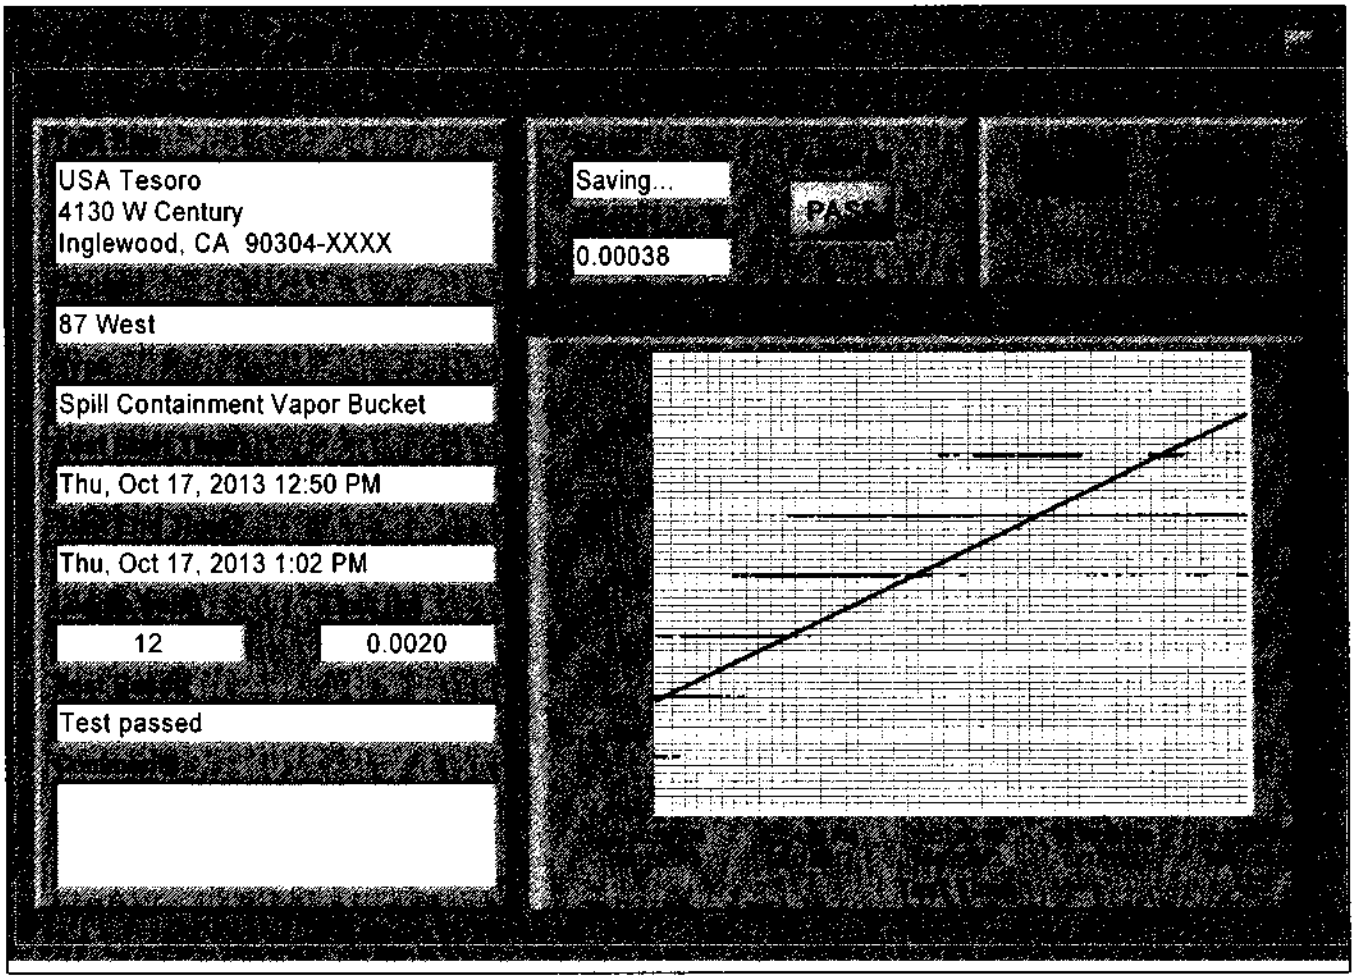
USA Tesoro
4130 W Century
Inglewood, CA 90304-XXXX
Saving...
PASS
0.00038
87 West
Spill Containment Vapor Bucket
Thu, Oct 17, 2013 12:50 PM
Thu, Oct 17, 2013 1:02 PM
12
0.0020
Test passed

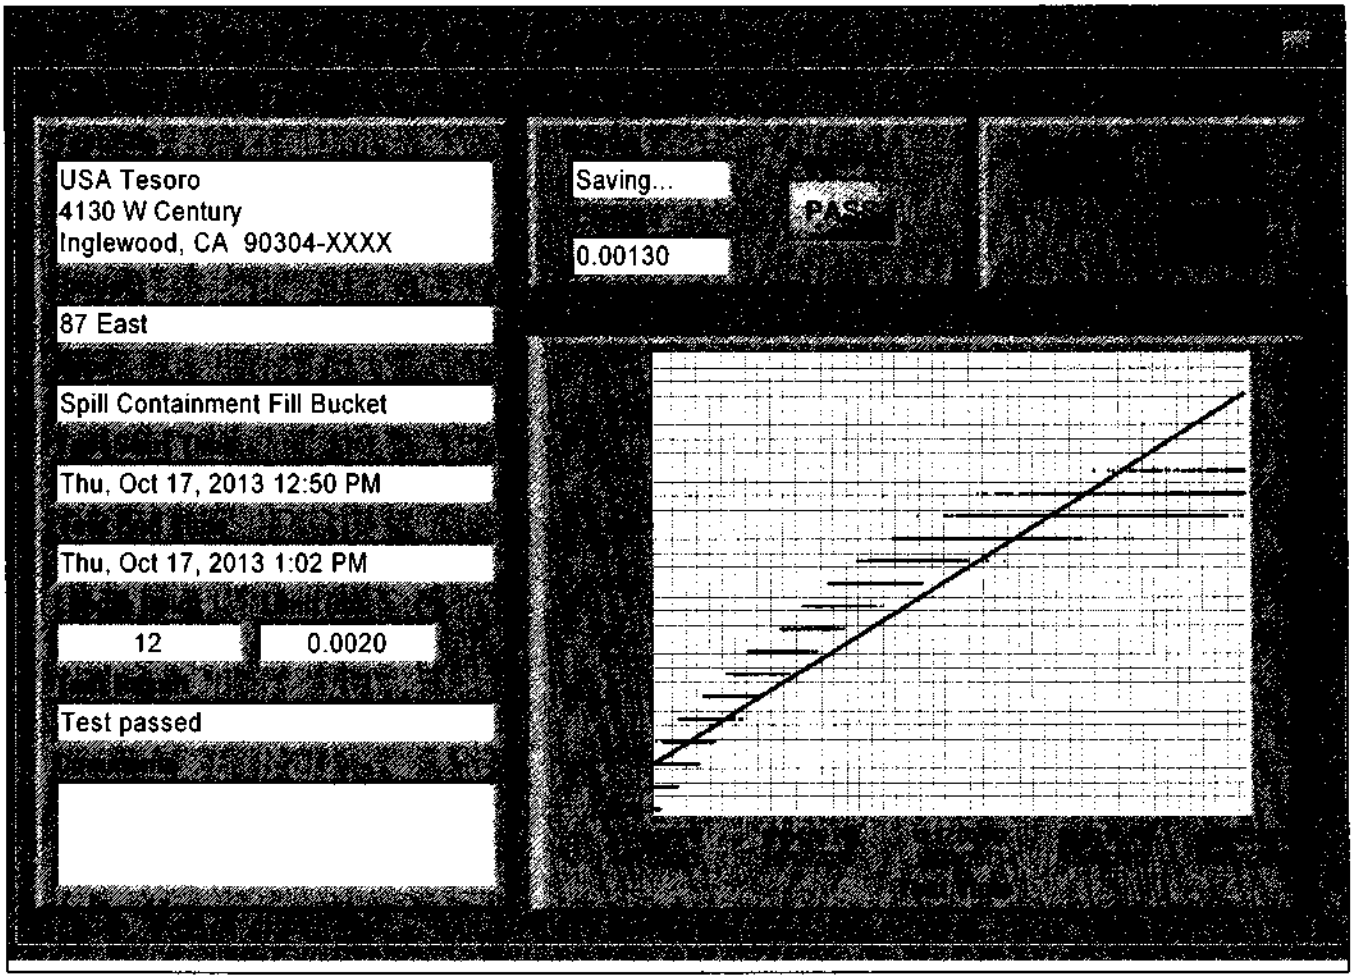
USA Tesoro
4130 W Century
Inglewood, CA 90304-XXXX
87 East
Spill Containment Fill Bucket
Thu, Oct 17, 2013 12:50 PM
Thu, Oct 17, 2013 1:02 PM
12
0.0020
Test passed
Saving...
PASS
0.00130

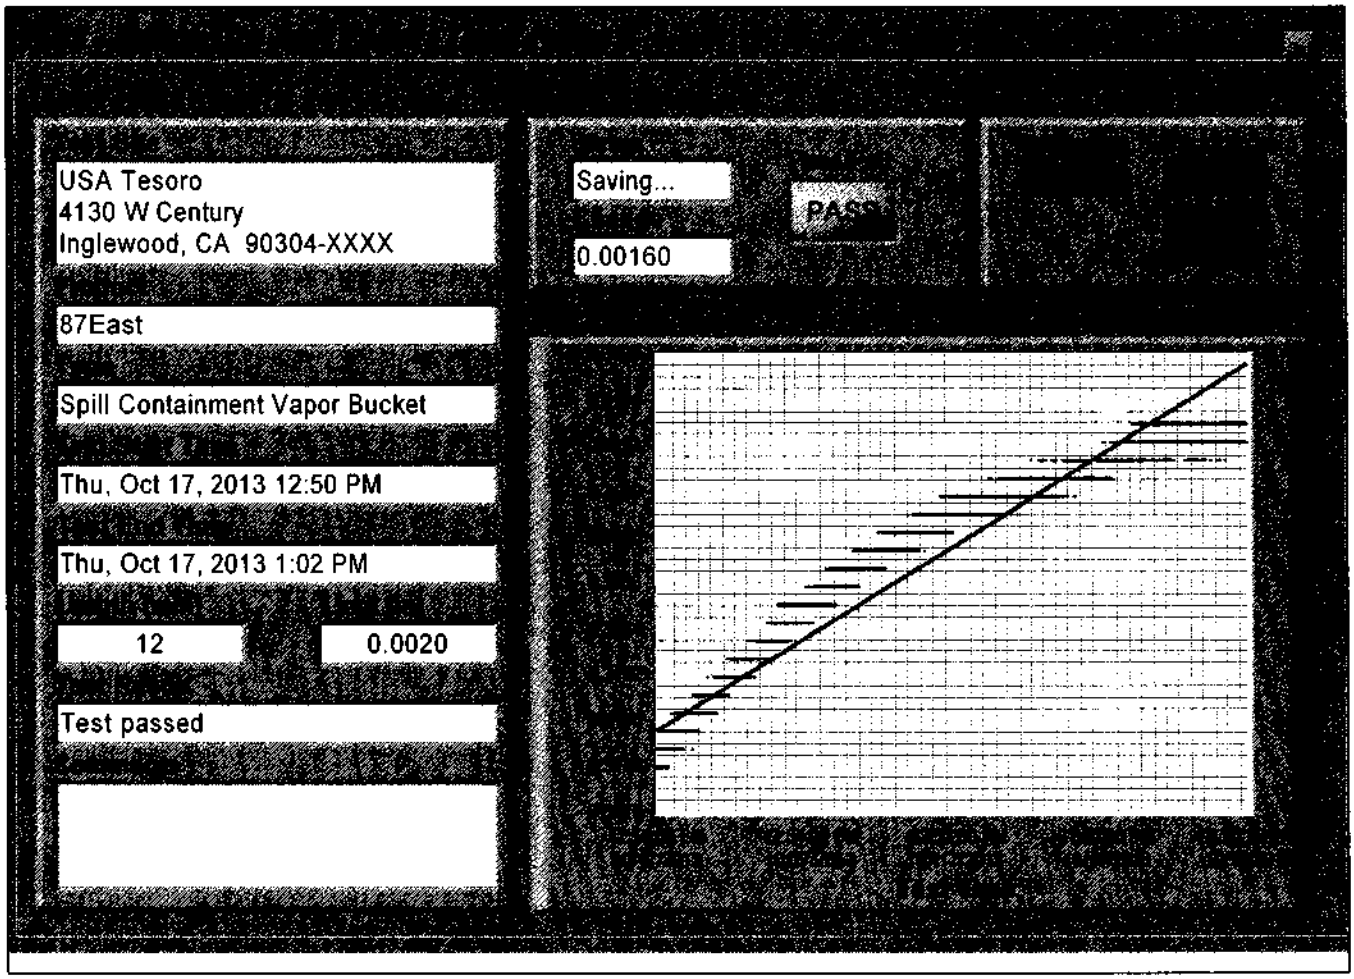
USA Tesoro
4130 W Century
Inglewood, CA 90304-XXXX
Saving...
PASS
0.00160
87East
Spill Containment Vapor Bucket
Thu, Oct 17, 2013 12:50 PM
Thu, Oct 17, 2013 1:02 PM
12
0.0020
Test passed

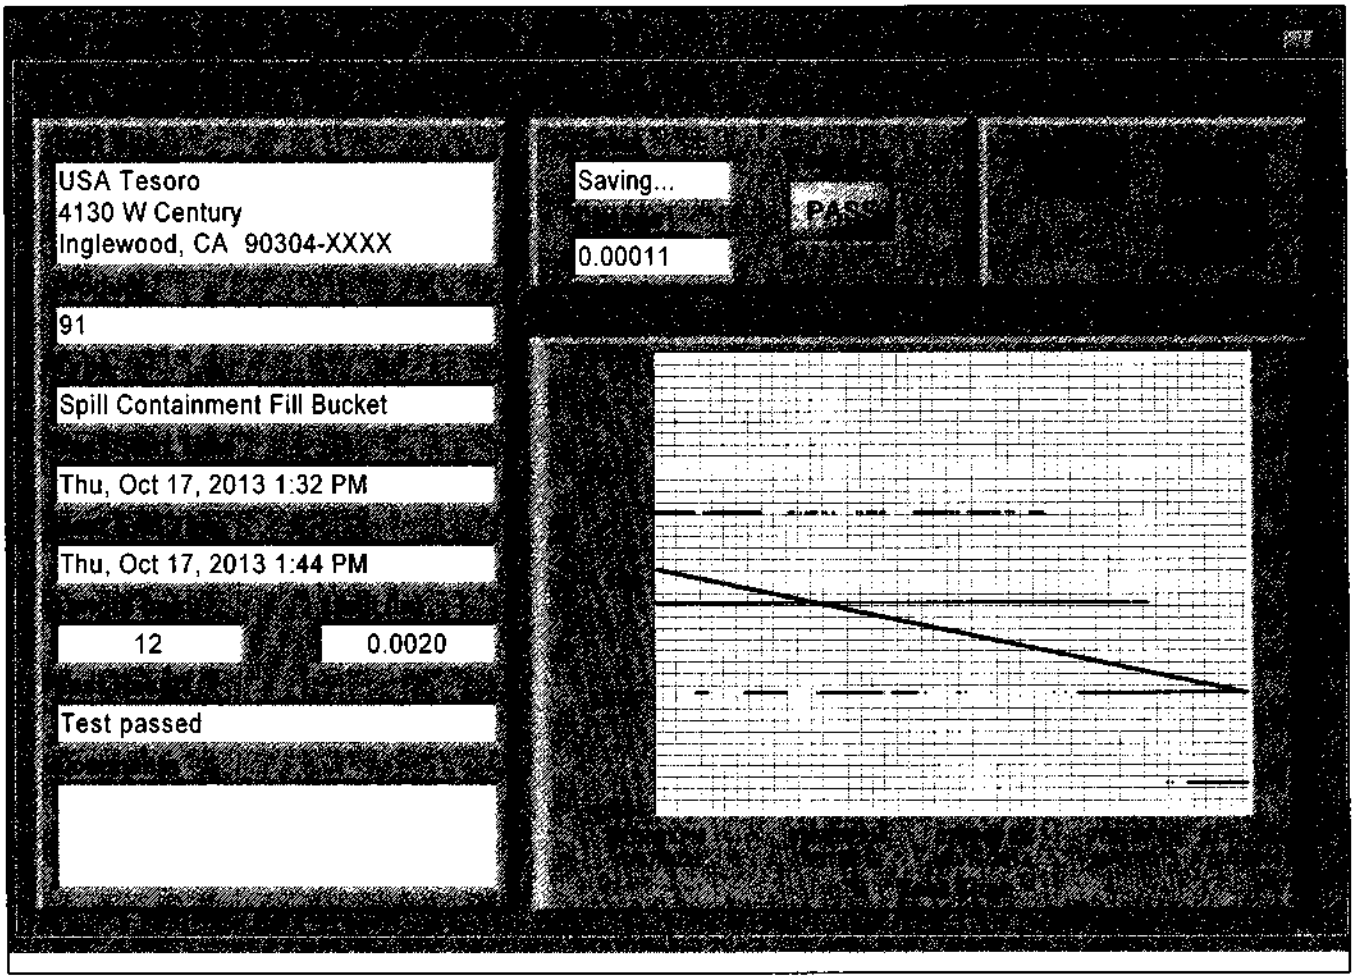
USA Tesoro
4130 W Century
Inglewood, CA 90304-XXXX
Saving...
PASS
0.00011
91
Spill Containment Fill Bucket
Thu, Oct 17, 2013 1:32 PM
Thu, Oct 17, 2013 1:44 PM
12
0.0020
Test passed

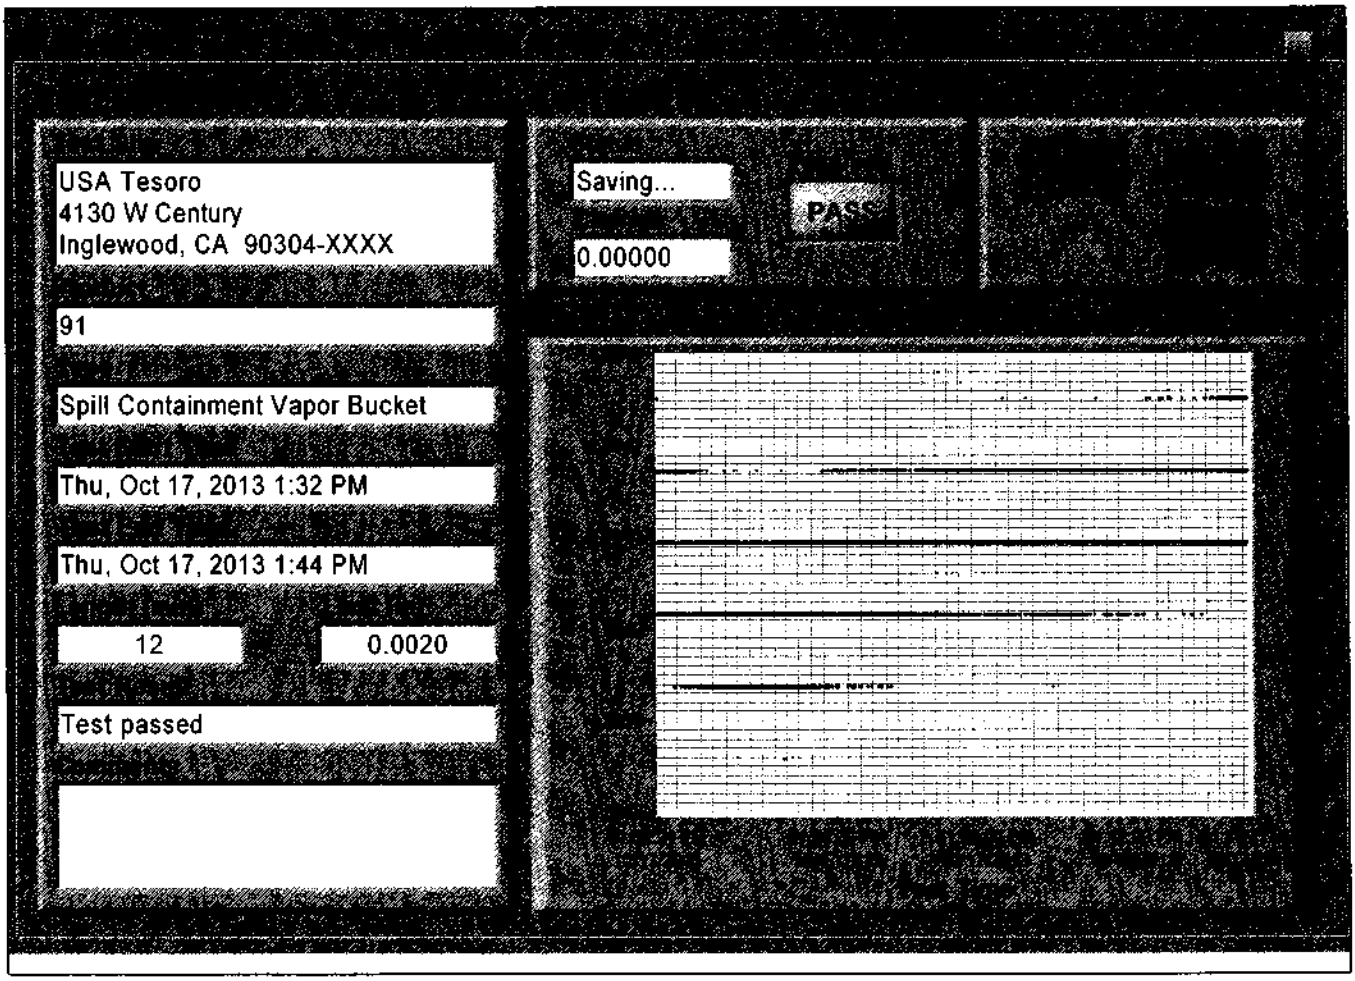
USA Tesoro
4130 W Century
Inglewood, CA 90304-XXXX
Saving...
PASS
0.00000
91
Spill Containment Vapor Bucket
Thu, Oct 17, 2013 1:32 PM
Thu, Oct 17, 2013 1:44 PM
12
0.0020
Test passed

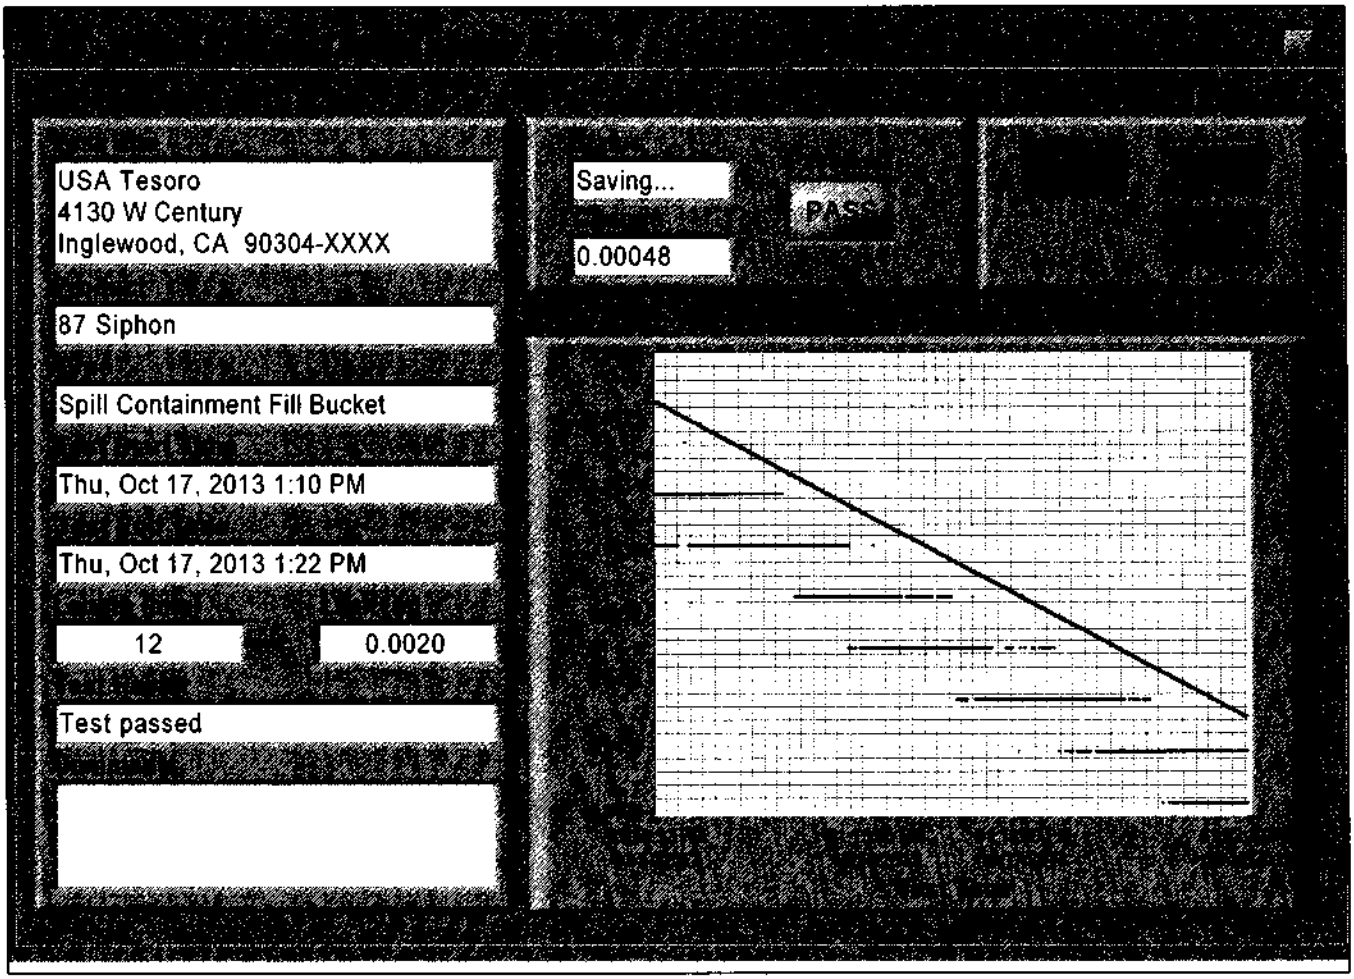
USA Tesoro
4130 W Century
Inglewood, CA 90304-XXXX
Saving...
PASS
0.00048
87 Siphon
Spill Containment Fill Bucket
Thu, Oct 17, 2013 1:10 PM
Thu, Oct 17, 2013 1:22 PM
12
0.0020
Test passed

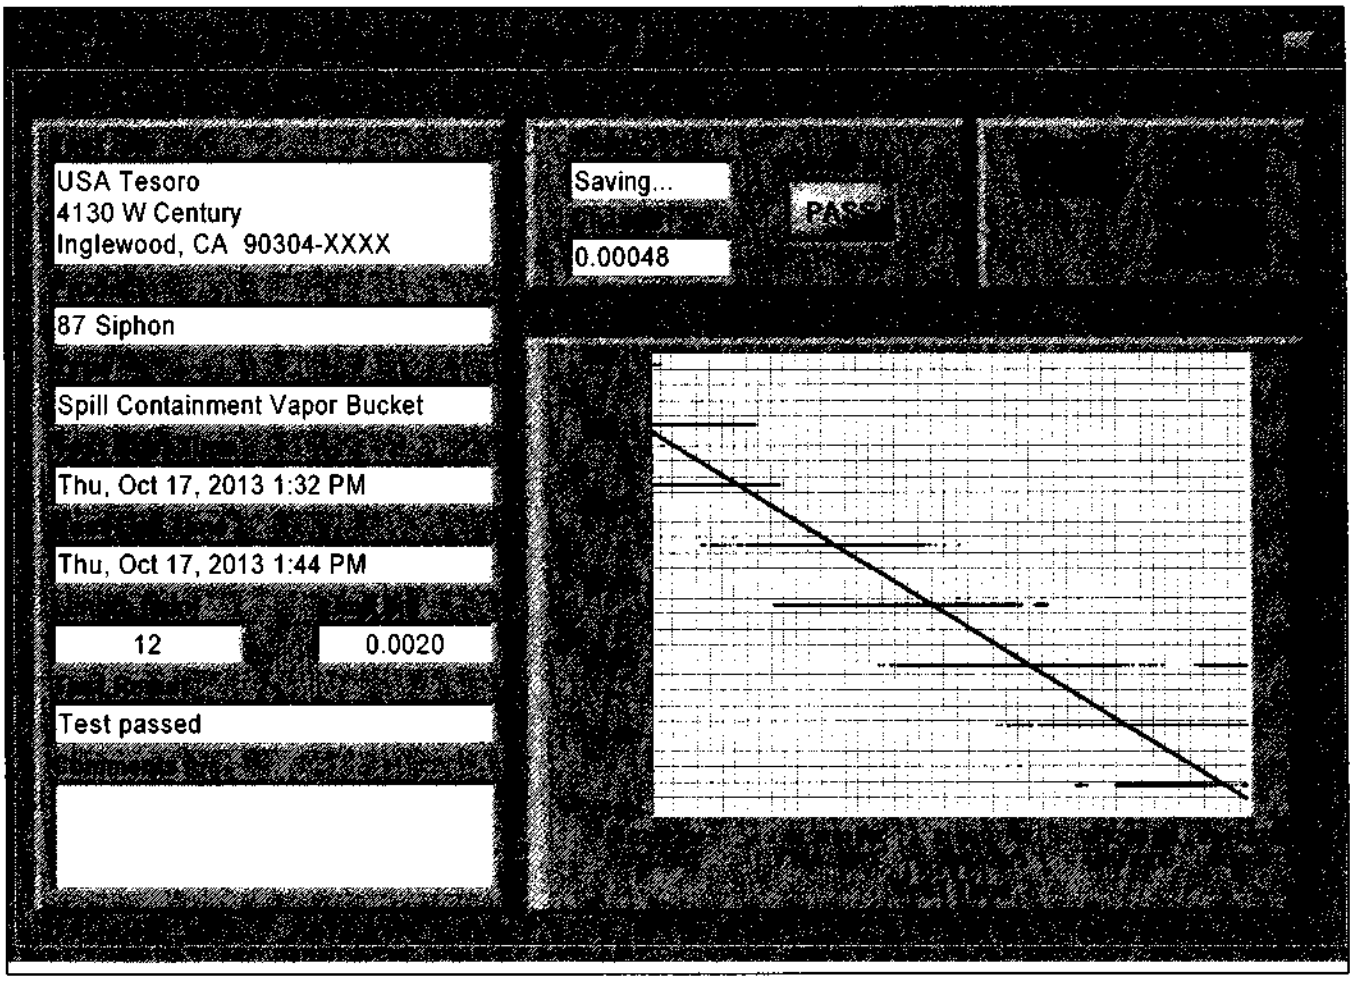
USA Tesoro
4130 W Century
Inglewood, CA 90304-XXXX
87 Siphon
Spill Containment Vapor Bucket
Thu, Oct 17, 2013 1:32 PM
Thu, Oct 17, 2013 1:44 PM
12
0.0020
Test passed
Saving...
0.00048

Testing Procedures – One 12-minute Test

Secondary Containment Testing, Underground Storage Tank Systems
Contractor: Fueling & Service Technologies, Inc. (FASTECH)

Testing Technicians:

Site Manager, Primary Tester(s):

Frankie Sanchez	(714) 904-6863	ICC# 8162515-UT	ELD Cert # F0073-10
Eric Claussen	(714) 904-3469	ICC# 8105118-UT	ELD Cert # F0072-10
Alvaro Ramirez	(714) 904-1943	ICC# 8105943-UT	ELD Cert # F0058-10
Carlos Gomez	(714) 904-1958	ICC# 8025430-UT	ELD Cert # F0048-10
Erick Chavez	(714) 904-1995	ICC# 8004542-UT	ELD Cert # F0067-10
Jim Simeone	(714) 296-1509	ICC# 5272455-UT	ELD Cert # F0066-10

Site Safety Officer: Primary Tester
Qualifications:

- FASTECH currently holds business license number CA 794519 – A, Haz, C21
- Information regarding Worker's Compensation and Employers' Liability (available upon request).
- FASTECH provides HAZWOPR training for employees. FASTECH develops a site-specific Health and Safety Plan w/ Confined Space Permit for each testing location (available on-site, day of testing).

Test Equipment:

- FASTECH utilizes third party certified hardware and software for all hydrostatic tests (attached). The primary tester is certified, by the manufacturer of the equipment used (Enhanced Leak Detection Systems, Inc.), to test containment sumps, under dispenser containment, and spill buckets.
- Pressure Gauges, Ametek-U.S. Gauge, 0-15 psi pressure range, 4.5-inch diameter, glycerin filled, .5% span of scale, calibrated every six months.
- Vacuum Gauges, Ametek-U.S. Gauge, 0-30 in-hg vacuum range, 4.5-inch diameter, glycerin filled, .5% span of scale, calibrated every six months.
- Vacuum Pump, Gast Model 2Z866, 120 volt AC. Pump mounted greater than 18-inches (about 3.5-feet) above work surface (surface grade), with outlet tubing terminating outside the work zone.

Test Procedures:

- Local CUPA will be notified of testing schedule a minimum of 48-hours before the test is scheduled to begin. During testing, station's dispensing equipment may remain in operation providing no health and safety concerns arise for either the public or test crews. Testing will be performed within an exclusion zone. If, at any time, the site safety officer or local CUPA deems any situation unsafe, the site safety officer will shut the station's dispensing equipment down. Testing will only be conducted when all health and safety concerns are met.
- Sump Cleaning and Preparation.

  FASTECH will steam clean all turbine sumps, dispenser pans, and spill buckets. The water and waste generated during the cleaning process will be temporarily stored on-site in a labeled drum (dated, Haz Waste Label). The client will classify the drum, and provide transportation for drum disposal in a timely manner. Once the site has been cleaned, it will be ready for testing.

- Use of Test Fluid.

  FASTECH's testing fluid is comprised mostly of water with low concentrations (<2%) of surfactants and stabilizers. California Regulations allow for the transportation and reuse of water that is used as testing fluid. D.O.T. regulations mandate that the test fluid never contain more than 2% by volume of a hazardous material. Because of the extensive cleaning of the sumps prior to the introduction of the test fluid, the test fluid has never been determined to be hazardous.

- Tank Annular Space.

  For tanks less than 20,000 gallons capacity, apply a vacuum of 10" mercury to annular space. After establishing a stable vacuum, maintain this vacuum for 60 minutes. At the end of the test period, if the vacuum reading has not changed from the established test vacuum, the test is complete and has achieved a "pass".

  For tanks greater than or equal to 20,000 gallons capacity, apply a vacuum of 10" mercury to annular space. After establishing a stable vacuum, maintain this vacuum for 120 minutes. At the end of the test period, if the vacuum reading has not changed from the established test vacuum, the test is complete and has achieved a "pass".

  If the tank does not maintain the test vacuum, the contractor may re-test the annular space. If, after the second test the tank does not achieve a "pass", the secondary containment must be considered not liquid tight. Repairs may be made by the tank manufacturer or authorized representative per the requirements of the local CUPA.

- Product, Vent, and Stage II Vapor Piping Secondary Containment.

  An inert gas shall be used. The secondary containment shall be made airtight with either the rubber test boot or fiberglass test fitting installed at time of installation. If the test boot is missing or damaged, an approved replacement test boot or fiberglass test fitting may be installed.

  Pressurize secondary containment piping to 5 psig and allow to stabilize for 10 minutes. Maintain test pressure of 5 psig for 60 minutes. At the end of the test period, if the pressure reading has not changed from the established test pressure, the test is complete and has achieved a "pass".

  If the piping does not maintain the test pressure, the contractor may tighten clamps and fittings, if necessary, and re-test the piping. If, after the second test, the piping does not achieve a "pass", the secondary containment must be considered mot liquid tight. Repairs may be made by the piping manufacturer or authorized representative per the requirements of the local CUPA.

- Containment Sumps and Under Dispenser Containment.

  The containment sump shall be free of dirt, debris and residual petroleum product. Place test fluid in the sump a minimum of 2-inches above any penetration and above any non-contiguous portion of the sump (i.e., above UDC window, and for turbine/fill sumps, if constructed in sections, above the highest seam).

  After test fluid has stabilized for 30 minutes, the liquid level shall be measured using test equipment that has been third party tested. The test period shall consist of one 12-minute test. At the end of each 12-minute test period, the test equipment must confirm a hydrostatic change in level no greater than .002-inches in order to achieve a "pass".

  If the containment sump does not pass the test, the contractor may re-inspect the sump, tighten penetrations/clamps and fitting, and re-test. If after the second test the containment sump does not achieve a "pass", the secondary containment must be considered not liquid tight. Repairs may be made using the sump manufacturer's procedures per abiding by the requirements of the local CUPA.

- Spill Buckets

  The spill bucket shall be free of dirt, debris and residual petroleum product. Place test fluid in the spill bucket 1-inch below the highest portion of the bucket's containment.

  After test fluid has stabilized for 30 minutes, the liquid level shall be measured using test equipment that has been third party tested. The test period shall consist of one 12-minute test. At the end of each 12-minute test period, the test equipment must confirm a hydrostatic change in level no greater than .002-inches in order to achieve a "pass".

  If the spill bucket does not pass the test, the contractor may re-inspect the bucket, tighten drain valve fittings and re-test. If after the second test the spill bucket does not achieve a "pass", the spill bucket must be considered not liquid tight. Repairs may be made using the spill bucket's manufacturer's procedures per abiding by the requirements of the local CUPA.

Reporting:

A final report documenting secondary containment testing shall be submitted to the local CUPA within 30 days of the completion of the test. The report must include all data collected as part of the testing and indicate any deviation from the approved Work Plan. All reports shall be evaluated for the completeness and accuracy. Failure to submit a satisfactory report will result in test results not being accepted and may require additional testing. The Secondary Containment Testing Report Form shall be used.

C10092-056865 C1(T
C770897

WESTERN PUMP, INC.

3235 "F" Street, San Diego, CA 92102-3315 - Phone: 619-578-2198 - Fax: 619-236-7406
E-mail: Lindseyw@westernpump.com

Fax/email Cover Sheet

To: **LA COUNTY DPW**

Date: March 7, 2014 **Time:**

RECEIVED
MAR 10 2014
DEPARTMENT OF PUBLIC WORKS
ENVIRONMENTAL PROGRAMS

Pages: **6 TO INCLUDE COVER SHEET**

Telephone: **Fax Phone: 626-458-3569**

From: **LINDSEY WHICKER**

Subject: **LEAK MONITOR CERTIFCATION RESULTS FOR APP NO: A758810**

Message:

ATTACHED ARE THE RESULTS FOR THE LEAK MONITOR CERTIFICATION CONDUCTED AT THE FOLLOWING SITE TO CLOSE OUT PERMIT #A758810

USA#63251
4130 W. CENTURY BLVD
INGLEWOOD, CA 90304

PLEASE ADVISE IF YOU HAVE ANY QUESTIONS

Lindsey Whicker
Western Pump, Inc.
O: 619-578-2198
C: 619-446-9057

Appendix VI

(Copies of Monitoring System Certification form and UST Monitoring Plot Plan available at http://www.waterboards.ca.gov.)

MONITORING SYSTEM CERTIFICATION

For Use By All Jurisdictions Within the State of California

Authority Cited: Chapter 6.7, Health and Safety Code; Chapter 16, Division 3, Title 23, California Code of Regulations

This form must be used to document testing and servicing of monitoring equipment. A separate certification or report must be prepared for each monitoring system control panel by the technician who performs the work. A copy of this form must be provided to the tank system owner/operator. The owner/operator must submit a copy of this form to the local agency regulating UST systems within 30 days of test date.

A. General Information

Facility Name: USA # 65251 Bldg. No.: _____

Site Address: 4130 W.CENTURY BLV City: INGLEWOOD Zip: 90304

Facility Contact Person: _____ Contact Phone No.: (_____) _____

Make/Model of Monitoring System: VEEDER ROOT TLS-350 Date of Testing/Servicing: 2-18-14

B. Inventory of Equipment Tested/Certified

Check the appropriate boxes to indicate specific equipment inspected/serviced:

Tank ID: 87 ☐ In-Tank Gauging Probe. Model: _____ ☐ Annular Space or Vault Sensor. Model: _____ ☐ Piping Sump / Trench Sensor(s). Model: _____ ☐ Fill Sump Sensor(s). Model: _____ ☐ Mechanical Line Leak Detector. Model: _____ ☒ Electronic Line Leak Detector. Model: VEEDER PLLD 6484 ☐ Tank Overfill / High-Level Sensor. Model: _____ ☐ Other (specify equipment type and model in Section E on Page 2).	**Tank ID:** _____ ☐ In-Tank Gauging Probe. Model: _____ ☐ Annular Space or Vault Sensor. Model: _____ ☐ Piping Sump / Trench Sensor(s). Model: _____ ☐ Fill Sump Sensor(s). Model: _____ ☐ Mechanical Line Leak Detector. Model: _____ ☐ Electronic Line Leak Detector. Model: _____ ☐ Tank Overfill / High-Level Sensor. Model: _____ ☐ Other (specify equipment type and model in Section E on Page 2).
Tank ID: 91 ☐ In-Tank Gauging Probe. Model: _____ ☐ Annular Space or Vault Sensor. Model: _____ ☐ Piping Sump / Trench Sensor(s). Model: _____ ☐ Fill Sump Sensor(s). Model: _____ ☐ Mechanical Line Leak Detector. Model: _____ ☒ Electronic Line Leak Detector. Model: VEEDER PLLD 6484 ☐ Tank Overfill / High-Level Sensor. Model: _____ ☐ Other (specify equipment type and model in Section E on Page 2).	**Tank ID:** _____ ☐ In-Tank Gauging Probe. Model: _____ ☐ Annular Space or Vault Sensor. Model: _____ ☐ Piping Sump / Trench Sensor(s). Model: _____ ☐ Fill Sump Sensor(s). Model: _____ ☐ Mechanical Line Leak Detector. Model: _____ ☐ Electronic Line Leak Detector. Model: _____ ☐ Tank Overfill / High-Level Sensor. Model: _____ ☐ Other (specify equipment type and model in Section E on Page 2).
Dispenser ID: _____ ☐ Dispenser Containment Sensor(s). Model: _____ ☐ Shear Valve(s). ☐ Dispenser Containment Float(s) and Chain(s).	**Dispenser ID:** _____ ☐ Dispenser Containment Sensor(s). Model: _____ ☐ Shear Valve(s). ☐ Dispenser Containment Float(s) and Chain(s).
Dispenser ID: _____ ☐ Dispenser Containment Sensor(s). Model: _____ ☐ Shear Valve(s). ☐ Dispenser Containment Float(s) and Chain(s).	**Dispenser ID:** _____ ☐ Dispenser Containment Sensor(s). Model: _____ ☐ Shear Valve(s). ☐ Dispenser Containment Float(s) and Chain(s).
Dispenser ID: _____ ☐ Dispenser Containment Sensor(s). Model: _____ ☐ Shear Valve(s). ☐ Dispenser Containment Float(s) and Chain(s	**Dispenser ID:** _____ ☐ Dispenser Containment Sensor(s). Model: _____ ☐ Shear Valve(s). ☐ Dispenser Containment Float(s) and Chain(s).

*If the facility contains more tanks or dispensers, copy this form. Include information for every tank and dispenser at the facility.

C. **Certification - I certify that the equipment identified in this document was inspected/serviced in accordance with the manufacturers' guidelines. Attached to this Certification is information (e.g. manufacturers' checklists) necessary to verify that this information is correct and a Plot Plan showing the layout of monitoring equipment. For any equipment capable of generating such reports, I have also attached a copy of the report; *(check all that apply)*:** ☐ System set-up ☒ Alarm history report

Technician Name: ANGEL CASILLAS Signature: _____

Certification No.: A21790 License No.:

Testing Company Name: WESTERN PUMP INC. Phone No.: 619-239-9968

Testing Company Address: 3235 "F" ST. SAN DIEGO 92102 Date of Testing/Servicing: 2-18-14

D. Results of Testing/Servicing

Software Version Installed: 333.02

Complete the following checklist:

X☐ Yes	☐ No*	Is the audible alarm operational?
X☐ Yes	☐ No*	Is the visual alarm operational?
☐ Yes	☐ No*	Were all sensors visually inspected, functionally tested, and confirmed operational?
☐ Yes	☐ No*	Were all sensors installed at lowest point of secondary containment and positioned so that other equipment will not interfere with their proper operation?
☐ Yes	☐ No* ☐ N/A	If alarms are relayed to a remote monitoring station, is all communications equipment (e.g. modem) operational?
X☐ Yes	☐ No* ☐ N/A	For pressurized piping systems, does the turbine automatically shut down if the piping secondary containment monitoring system detects a leak, fails to operate, or is electrically disconnected? If yes: which sensors initiate positive shut-down? *(Check all that apply)* X☐ Sump/Trench Sensors; ☐ Dispenser Containment Sensors. Did you confirm positive shut-down due to leaks and sensor failure/disconnection? ☐ Yes; ☐ No.
☐ Yes	☐ No* ☐ N/A	For tank systems that utilize the monitoring system as the primary tank overfill warning device (i.e. no mechanical overfill prevention valve is installed): Is the overfill warning alarm visible and audible at the tank fill point(s) and operating properly? If so, at what percent of tank capacity does the alarm trigger? _____ %
☐ Yes*	☐ No	Was any monitoring equipment replaced? If yes, identify specific sensors, probes, or other equipment replaced and list the manufacturer name and model for all replacement parts in Section E, below.
☐ Yes*	☐ No	Was liquid found inside any secondary containment systems designed as dry systems? *(Check all that apply)* ☐ Product; ☐ Water. If yes, describe causes in Section E, below.
X☐ Yes	☐ No*	Was monitoring system set-up reviewed to ensure proper settings? Attach set up reports, if applicable
X☐ Yes	☐ No*	Is all monitoring equipment operational per manufacturer's specifications?

*** In Section E below, describe how and when these deficiencies were or will be corrected.**

E. Comments: TESTED ONLY ELECTRONIC PLLDS

F. In-Tank Gauging / SIR Equipment:

☐ Check this box if tank gauging is used only for inventory control.
☐ Check this box if no tank gauging or SIR equipment is installed.

This section must be completed if in-tank gauging equipment is used to perform leak detection monitoring.

Complete the following checklist:

☐ Yes	☐ No*	Has all input wiring been inspected for proper entry and termination, including testing for ground faults?
☐ Yes	☐ No*	Were all tank gauging probes visually inspected for damage and residue buildup?
☐ Yes	☐ No*	Was accuracy of system product level readings tested?
☐ Yes	☐ No*	Was accuracy of system water level readings tested?
☐ Yes	☐ No*	Were all probes reinstalled properly?
☐ Yes	☐ No*	Were all items on the equipment manufacturer's maintenance checklist completed?

*** In the Section H, below, describe how and when these deficiencies were or will be corrected.**

G. Line Leak Detectors (LLD): ☐ Check this box if LLDs are not installed.

Complete the following checklist:

X☐ Yes	☐ No* ☐ N/A	For equipment start-up or annual equipment certification, was a leak simulated to verify LLD performance? *(Check all that apply)* Simulated leak rate: ☐ 3 g.p.h.; ☐ 0.1 g.p.h ; ☐ 0.2 g.p.h.
X☐ Yes	☐ No*	Were all LLDs confirmed operational and accurate within regulatory requirements?
X☐ Yes	☐ No*	Was the testing apparatus properly calibrated?
☐ Yes	☐ No* X☐ N/A	For mechanical LLDs, does the LLD restrict product flow if it detects a leak?
X☐ Yes	☐ No* ☐ N/A	For electronic LLDs, does the turbine automatically shut off if the LLD detects a leak?
X☐ Yes	☐ No* ☐ N/A	For electronic LLDs, does the turbine automatically shut off if any portion of the monitoring system is disabled or disconnected?
X☐ Yes	☐ No* ☐ N/A	For electronic LLDs, does the turbine automatically shut off if any portion of the monitoring system malfunctions or fails a test?
X☐ Yes	☐ No* ☐ N/A	For electronic LLDs, have all accessible wiring connections been visually inspected?
X☐ Yes	☐ No*	Were all items on the equipment manufacturer's maintenance checklist completed?

*** In the Section H, below, describe how and when these deficiencies were or will be corrected.**

H. Comments:

Monitoring System Certification

UST Monitoring Site Plan

Site Address: 4130 W.CENTURY BLV INGLEWOOD CA, 90304

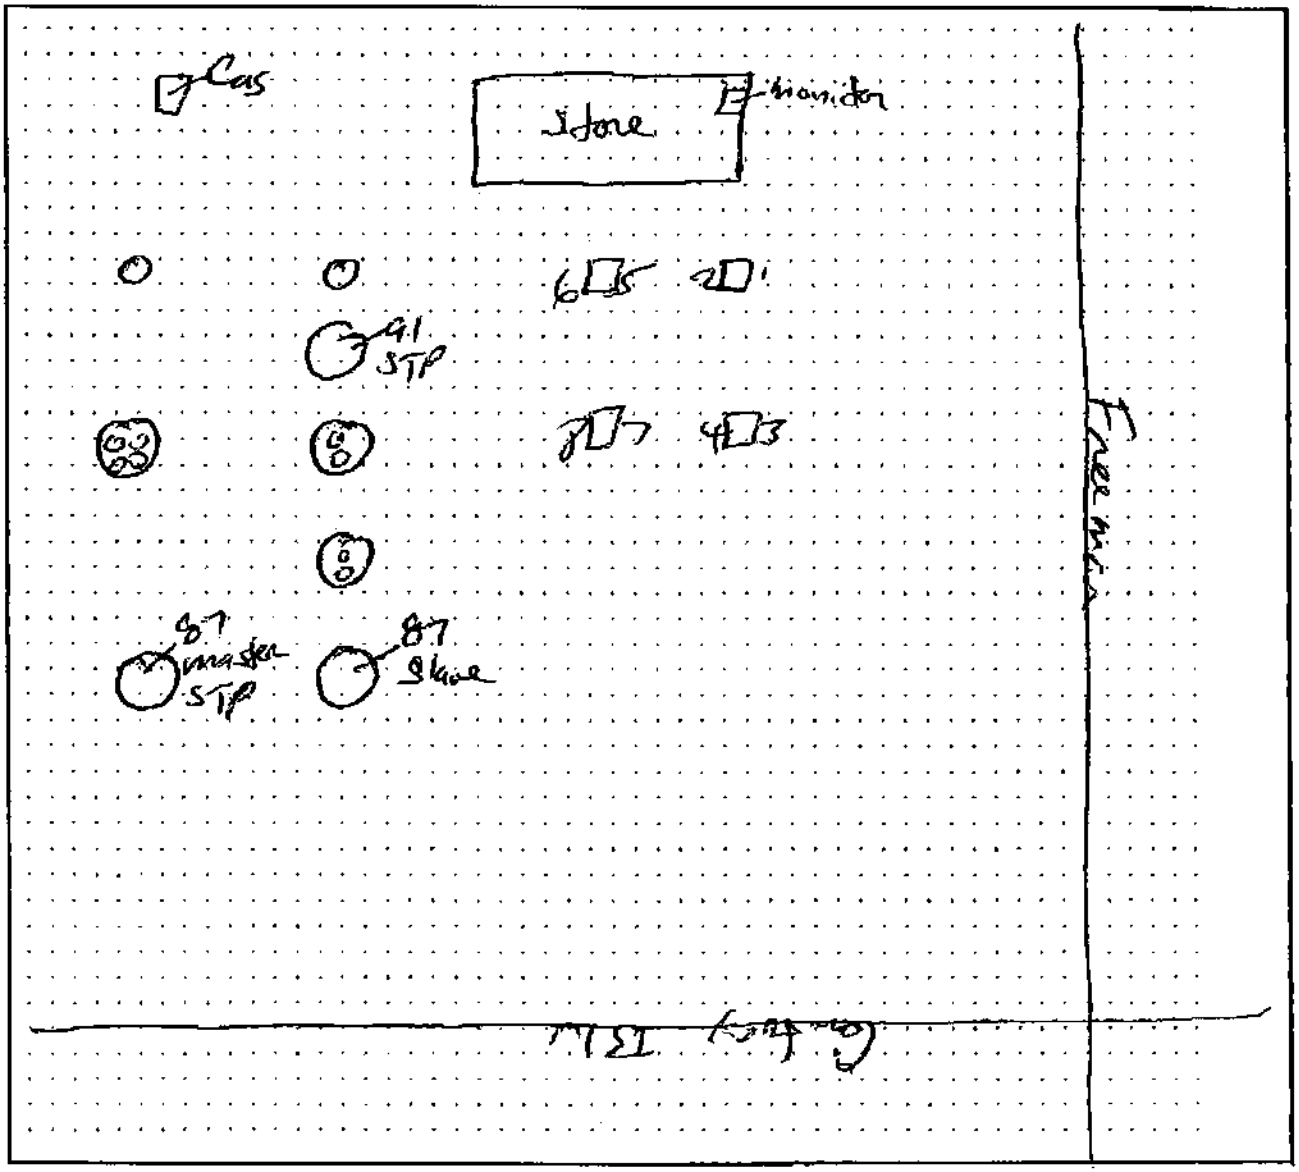

Date map was drawn: 2/18/14

Instructions

If you already have a diagram that shows all required information, you may include it, rather than this page, with your Monitoring System Certification. On your site plan, show the general layout of tanks and piping. Clearly identify locations of the following equipment, if installed: monitoring system control panels; sensors monitoring tank annular spaces, sumps, dispenser pans, spill containers, or other secondary containment areas; mechanical or electronic line leak detectors; and in-tank liquid level probes (if used for leak detection). In the space provided, note the date this Site Plan was prepared.

PRESSURE LINE LEAK ALARM
Q 1:87
GROSS LINE FAIL
FEB 18, 2014 9:22 AM

PRESSURE LINE LEAK ALARM
Q 1:87
PLLD SHUTDOWN ALARM
FEB 18, 2014 9:22 AM

PRESSURE LINE LEAK ALARM
Q 2:91
GROSS LINE FAIL
FEB 18, 2014 9:26 AM

PRESSURE LINE LEAK ALARM
Q 2:91
PLLD SHUTDOWN ALARM
FEB 18, 2014 9:26 AM

63251 U8A
4130 W Century
Inglewood
CA 90304

FEB 18, 2014 9:38 AM

SYSTEM STATUS REPORT

ALL FUNCTIONS NORMAL

INVENTORY REPORT

T 1:UNLEADED R
VOLUME = 16991 GALS
ULLAGE = 2712 GALS
90% ULLAGE= 741 GALS
TC VOLUME = 16908 GALS
HEIGHT = 93.67 INCHES
WATER VOL = 0 GALS
WATER = 0.00 INCHES
TEMP = 66.9 DEG F

T 2:UNLEADED R
VOLUME = 8613 GALS
ULLAGE = 1567 GALS
90% ULLAGE= 549 GALS
TC VOLUME = 8575 GALS
HEIGHT = 92.99 INCHES
WATER VOL = 0 GALS
WATER = 0.00 INCHES
TEMP = 66.2 DEG F

T 3:UL PREMIUM
VOLUME = 3719 GALS
ULLAGE = 6650 GALS
90% ULLAGE= 5613 GALS
TC VOLUME = 3700 GALS
HEIGHT = 45.86 INCHES
WATER VOL = 0 GALS
WATER = 0.00 INCHES
TEMP = 66.9 DEG F

MANIFOLDED TANKS
INVENTORY TOTALS
T 1:UNLEADED R
T 2:UNLEADED R
VOLUME = 25604 GALS
TC VOLUME = 25483 GALS

* * * * * END * * * * *

ALARM HISTORY REPORT

----- SENSOR ALARM -----
Q 1:87
PLLD SHUTDOWN ALARM
FEB 18, 2014 9:22 AM

GROSS LINE FAIL
FEB 18, 2014 9:22 AM

* * * * * END * * * * *

ALARM HISTORY REPORT

----- SENSOR ALARM -----
Q 2:91
PLLD SHUTDOWN ALARM
FEB 18, 2014 9:26 AM

GROSS LINE FAIL
FEB 18, 2014 9:26 AM

* * * * * END * * * * *

010092 – 056865

FASTECH C769022

CONSTRUCTION • STATION MAINTENANCE
TESTING • CAR WASH SYSTEMS

November 25, 2013

Los Angeles County Department of Public Works
900 S. Fremont Ave.
Alhambra, CA 91803
Attn: Tim Smith

SB989 POST-REPAIR TEST
& NOV RESPONSE REPAIR RETEST

SUBJECT SITE: **SB 989 COMPLIANCE TESTING AT USA PETROLEUM STATION 4130 W. CENTURY BLVD. INGLEWOOD, CA 90304. SITE ID#: 63251.**

Dear Mr. Smith:

Enclosed, please find the secondary containment testing results for the above-referenced site. These results are being sent to you in response to an NOV# 753632 dated 8/12/13 as well as per the requirement of SB 989 three year compliance testing. NOV# 753632 was issued on 8/12/13 for 91 secondary product piping not being in the 6 o'clock position and for excessive sealant within the 87 Main turbine sump. Permitting was initiated by FASTECH at that time. While permit was under review, the 989 3 year test became due and was performed on 10/17/13. At that time UDC 5&6 failed testing. The repairs to UDC 5&6 were added to the existing permit application under review (permit # A754213). Permitted repairs (A754213) were completed and FASTECH returned on 11/22/13 for the retest with passing results. A summary of the results is listed below.

Agency Notification Date: 11/12/13 (#8393)

Test Results Overview:

Test performed: Secondary Product Lines-87M & 91 only	Pass☒ Fail☐
Test performed: Turbine Sumps-87M & 91 only	Pass☒ Fail☐
Test performed: Under Dispenser Containment-5&6	Pass☒ Fail☐

FASTECH was contracted by the underground storage tank system owner to insure that this facility complies with all of the rules and regulations that govern the operation of underground storage tanks and their related components.

If you have any questions please call the undersigned at (714) 523-0194, extension 8327.

Sincerely,
FASTECH, Inc.

Glen Ragle
Program Manager

RECEIVED
FEB 13 2014
DEPARTMENT OF PUBLIC WORKS
ENVIRONMENTAL PROGRAMS

Attachments – Secondary Containment Testing Results

Cc: Doug Shearer – Tesoro Refining & Marketing Co. LLC – via email
Belshire Environmental Services – via email

Secondary Containment Testing Report Form

This form is intended for use by contractors performing periodic testing of UST secondary containment systems. Use the appropriate pages of this form to report results for all components tested. The completed form, written test procedures, and printouts from tests (if applicable), should be provided to the facility owner/operator for submittal to the local regulatory agency.

1. FACILITY INFORMATION

Facility Name:	USA 63251	Date of Testing:	11-22-13
Facility Address:	4130 W. Century Blvd., Inglewood, CA 90304		
Facility Contact:	N/A	Phone:	310-672-0386
Date Local Agency Was Notified of Testing :	11/12/13 (#8393)		
Name of Local Agency Inspector *(if present during testing)*:	N/A		

2. TESTING CONTRACTOR INFORMATION

Company Name:	**Fueling & Service Technologies, Inc. (FASTECH)**		
Technician Conducting Test:	**Frank Sanchez - ICC#8159760**		
Credentials:	X CSLB Licensed Contractor	SWRCB Licensed Tank Tester	
License Type:	**A, HAZ, C21**	License Number:	**794519**

Manufacturer Training

Manufacturer	Component(s)	Date Training Expires
ELD Systems, Inc.	Secondary Containment Leak Measurement	**F Sanchez Sr F0074-10,exp 12/14/14**

3. SUMMARY OF TEST RESULTS

Component	Pass	Fail	Not Tested	Repairs Made	Component	Pass	Fail	Not Tested	Repairs Made
87 MAIN STP SUMP	☒	☐	☐	☐		☐	☐	☐	☐
91 STP SUMP	☒	☐	☐	☐		☐	☐	☐	☐
87 MAIN SECONDARY PRODUCT LINES	☒	☐	☐	☐		☐	☐	☐	☐
91 SECONDARY PRODUCT LINE	☒	☐	☐	☐		☐	☐	☐	☐
UDC 5-6	☒	☐	☐	☐		☐	☐	☐	☐
	☐	☐	☐	☐		☐	☐	☐	☐
	☐	☐	☐	☐		☐	☐	☐	☐
If hydrostatic testing was performed, describe what was done with the water after completion of tests:

See attached testing procedures.

CERTIFICATION OF TECHNICIAN RESPONSIBLE FOR CONDUCTING THIS TESTING

To the best of my knowledge, the facts stated in this document are accurate and in full compliance with legal requirements

Technician's Signature: _____ Date: 11-22-13

5. SECONDARY PIPE TESTING

Test Method Developed By:	☐ Piping Manufacturer	☒ Industry Standard	☐ Professional Engineer	
	☐ Other *(Specify)*			
Test Method Used:	☒ Pressure	☐ Vacuum	☐ Hydrostatic	
	☐ Other *(Specify)*			
Test Equipment Used: **See attached testing procedures**			Equipment Resolution:	

	Piping Run # 87 PL	**Piping Run # 91 PL**		
Piping Material:	**fiberglass**	**fiberglass**		
Piping Manufacturer:	**Smith**	**Smith**		
Piping Diameter:	**3"**	**3"**		
Length of Piping Run:	**100 FT**	**100 FT**		
Product Stored:	**regular**	**premium**		
Method and location of piping-run isolation:	**STP**	**STP**		
Wait time between applying pressure/vacuum/water and starting test:	**30 minutes**	**30 minutes**		
Test Start Time:	**9:00 AM**	**9:00 AM**		
Initial Reading (R_I):	**5 psi**	**5 psi**		
Test End Time:	**10:00 AM**	**10:00 AM**		
Final Reading (R_F):	**5 psi**	**5 psi**		
Test Duration:	**1 hour**	**1 hour**		
Change in Reading (R_F-R_I):	**0**	**0**		
Pass/Fail Threshold or Criteria:	**0.00**	**0.00**		
Test Result:	☒ **Pass** ☐ **Fail**	☒ **Pass** ☐ **Fail**	☐ **Pass** ☐ **Fail**	☐ **Pass** ☐ **Fail**

Comments – *(include information on repairs made prior to testing, and recommended follow-up for failed tests)*

6. PIPING SUMP TESTING

Test Method Developed By:	☐ Sump Manufacturer ☒ Industry Standard ☐ Professional Engineer ☐ Other *(Specify)*			
Test Method Used:	☐ Pressure ☐ Vacuum ☒ Hydrostatic ☐ Other *(Specify)*			
Test Equipment Used: **See attached testing procedures**			Equipment Resolution:	
	Sump # 87 Main STP	**Sump # 91 STP**		
Sump Diameter:	**42"**	**42"**		
Sump Depth:	**54"**	**54"**		
Sump Material **& Manufacturer**:	**fiberglass - Xerxes**	**fiberglass - Xerxes**		
Height from Tank Top to Top of Highest Piping Penetration:	**30"**	**30"**		
Height from Tank Top to Lowest Electrical Penetration:	**20"**	**20"**		
Condition of sump prior to testing:	**fair**	**fair**		
Portion of Sump Tested[1]	**Above highest penetration**	**Above highest penetration**		
Does turbine shut down when sump sensor detects liquid (both product and water)?*	☐ Yes ☐ No ☒ NA	☐ Yes ☐ No ☒ NA		
Turbine shutdown response time				
Is system programmed for fail-safe shutdown?*	☐ Yes ☐ No ☒ NA	☐ Yes ☐ No ☒ NA		
Was fail-safe verified to be operational?*	☐ Yes ☐ No ☒ NA	☐ Yes ☐ No ☒ NA		
Wait time between applying pressure/vacuum/water and starting test:	**30 minutes**	**30 minutes**		
Test Start Time:	**9:35 AM**	**9:30 AM**		
Initial Reading (R_I):	**1.4037**	**3.2511**		
Test End Time:	**9:47 AM**	**9:42 AM**		
Final Reading (R_F):	**1.4038**	**3.2516**		
Test Duration:	**12 min**	**12 min**		
Change in Reading (R_F-R_I):	**0.00011**	**0.00047**		
Pass/Fail Threshold or Criteria:	**0.002**	**0.002**		
Test Result:	☒ **Pass** ☐ **Fail**	☒ **Pass** ☐ **Fail**		
Was sensor removed for testing?	☒ Yes ☐ No ☐ NA	☒ Yes ☐ No ☐ NA		
Was sensor properly replaced and verified functional after testing?	☒ Yes ☐ No ☐ NA	☒ Yes ☐ No ☐ NA		

Comments – *(include information on repairs made prior to testing, and recommended follow-up for failed tests)*

Sensor functionality was not confirmed. This procedure is not part of the secondary containment testing scope of work.

[1] If the entire depth of the sump is not tested, specify how much was tested. If the answer to any of the questions indicated with an asterisk (*) is "NO" or "NA", the entire sump must be tested. (See SWRCB LG-160)

7. UNDER-DISPENSER CONTAINMENT (UDC) TESTING

Test Method Developed By:	☐ UDC Manufacturer ☐ Other *(Specify)*	☒ Industry Standard	☐ Professional Engineer
Test Method Used:	☐ Pressure ☐ Other *(Specify)*	☐ Vacuum	☒ Hydrostatic
Test Equipment Used: **See attached testing procedures.**		Equipment Resolution:	

	UDC # 5-6	UDC #	UDC #	UDC #
UDC Manufacturer:	**Total Containment**			
UDC Material:	**fiberglass**			
UDC Depth:	**30"**			
Height from UDC Bottom to Top of Highest Piping Penetration:	**20"**			
Height from UDC Bottom to Lowest Electrical Penetration:	**6"**			
Condition of UDC prior to testing:	**fair**			
Portion of UDC Tested[1]	**Above highest penetration**			
Does turbine shut down when UDC sensor detects liquid (both product and water)?*	☐ Yes ☐ No ☒ NA			
Turbine shutdown response time				
Is system programmed for fail-safe shutdown?*	☐ Yes ☐ No ☒ NA			
Was fail-safe verified to be operational?*	☐ Yes ☐ No ☒ NA			
Wait time between applying pressure/vacuum/water and starting test	**30 minutes**			
Test Start Time:	**9:26 AM**			
Initial Reading (R_I):	**0.3410**			
Test End Time:	**9:38 AM**			
Final Reading (R_F):	**0.3414**			
Test Duration:	**12 min**			
Change in Reading (R_F-R_I):	**0.00033**			
Pass/Fail Threshold or Criteria:	**0.002**			
Test Result:	☒ **Pass** ☐ **Fail**			
Was sensor removed for testing?	☒Yes ☐No ☐ NA			
Was sensor properly replaced and verified functional after testing?	☒Yes ☐No ☐ NA			

Comments – *(include information on repairs made prior to testing, and recommended follow-up for failed tests)*

Sensor functionality was not confirmed. This procedure is not part of the secondary containment testing scope of work.

[1] If the entire depth of the UDC is not tested, specify how much was tested. If the answer to any of the questions indicated with an asterisk (*) is "NO" or "NA", the entire UDC must be tested. (See SWRCB LG-160)

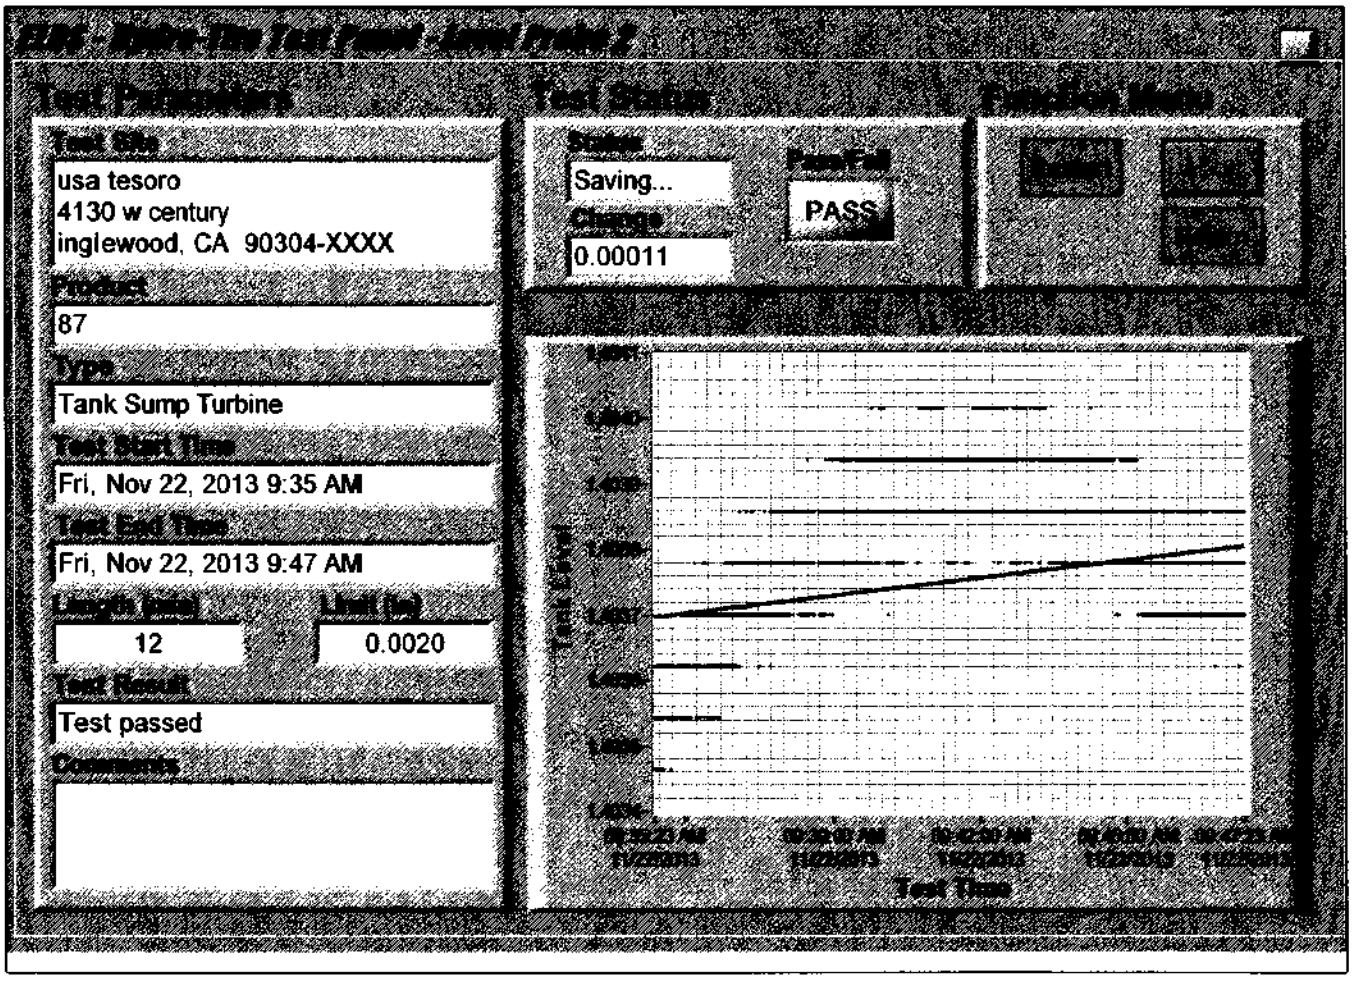
Test Parameters
Test Site
usa tesoro
4130 w century
inglewood, CA 90304-XXXX
Product
87
Type
Tank Sump Turbine
Test Start Time
Fri, Nov 22, 2013 9:35 AM
Test End Time
Fri, Nov 22, 2013 9:47 AM
Length (min)
12
Limit (in)
0.0020
Test Result
Test passed
Comments
Test Status
Status
Saving...
Pass/Fail
PASS
Change
0.00011
Function Menu
Test Time

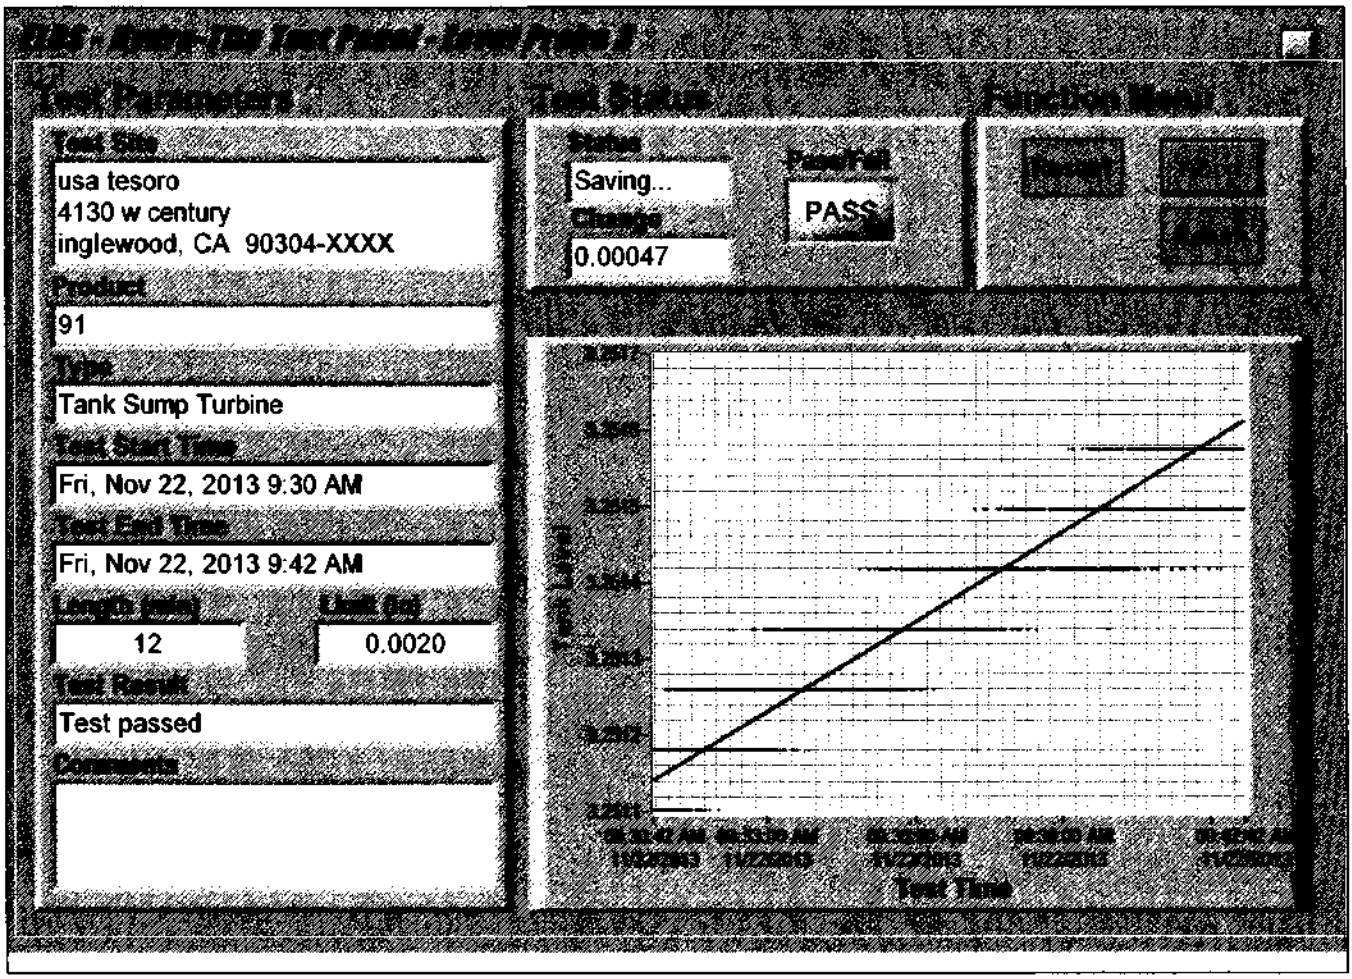
Test Parameters
Test Site
usa tesoro
4130 w century
inglewood, CA 90304-XXXX
Product
91
Type
Tank Sump Turbine
Test Start Time
Fri, Nov 22, 2013 9:30 AM
Test End Time
Fri, Nov 22, 2013 9:42 AM
Length (min)
12
Leak Rate
0.0020
Test Result
Test passed
Comments
Test Status
Status
Saving...
Pass/Fail
PASS
Change
0.00047
Function Mode
Reset
Print
Exit
Test Time

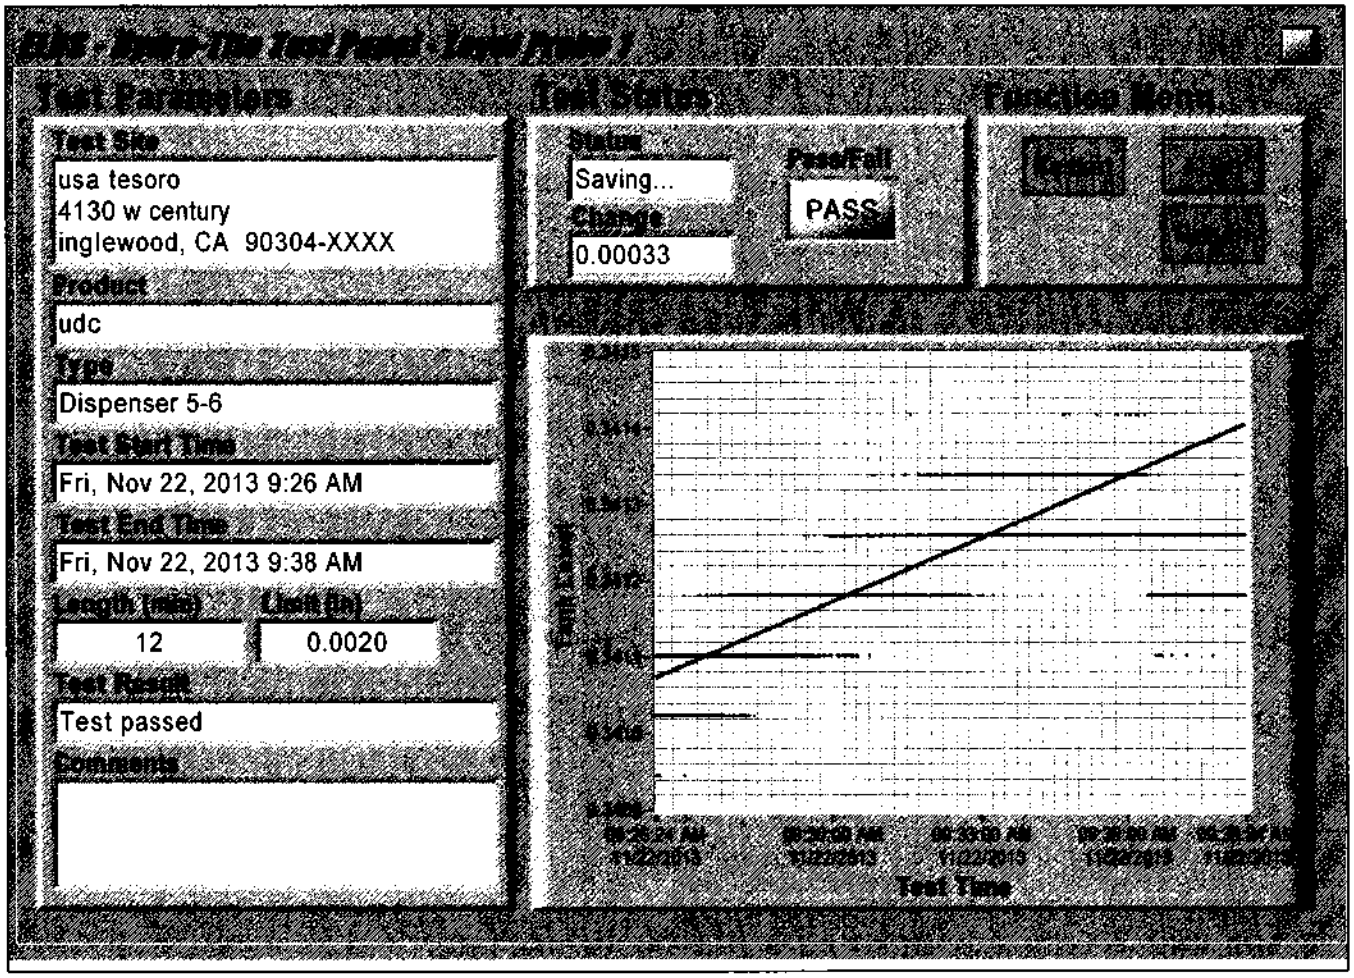
Test Parameters
Test Site
usa tesoro
4130 w century
inglewood, CA 90304-XXXX
Product
udc
Type
Dispenser 5-6
Test Start Time
Fri, Nov 22, 2013 9:26 AM
Test End Time
Fri, Nov 22, 2013 9:38 AM
Length (mils)
12
Limit (in)
0.0020
Test Result
Test passed
Comments
Test Status
Status
Saving...
Pass/Fail
PASS
Change
0.00033
Function Menu
Test Time

Testing Procedures – One 12-minute Test

Secondary Containment Testing, Underground Storage Tank Systems
Contractor: Fueling & Service Technologies, Inc. (FASTECH)

Testing Technicians:

Site Manager, Primary Tester(s):

Frankie Sanchez	(714) 904-6863	ICC# 8162515-UT	ELD Cert # F0073-10
Eric Claussen	(714) 904-3469	ICC# 8105118-UT	ELD Cert # F0072-10
Alvaro Ramirez	(714) 904-1943	ICC# 8105943-UT	ELD Cert # F0058-10
Carlos Gomez	(714) 904-1958	ICC# 8025430-UT	ELD Cert # F0048-10
Erick Chavez	(714) 904-1995	ICC# 8004542-UT	ELD Cert # F0067-10
Jim Simeone	(714) 296-1509	ICC# 5272455-UT	ELD Cert # F0066-10

Site Safety Officer: Primary Tester
Qualifications:

- FASTECH currently holds business license number CA 794519 – A, Haz, C21
- Information regarding Worker's Compensation and Employers' Liability (available upon request).
- FASTECH provides HAZWOPR training for employees. FASTECH develops a site-specific Health and Safety Plan w/ Confined Space Permit for each testing location (available on-site, day of testing).

Test Equipment:

- FASTECH utilizes third party certified hardware and software for all hydrostatic tests (attached). The primary tester is certified, by the manufacturer of the equipment used (Enhanced Leak Detection Systems, Inc.), to test containment sumps, under dispenser containment, and spill buckets.
- Pressure Gauges, Ametek-U.S. Gauge, 0-15 psi pressure range, 4.5-inch diameter, glycerin filled, .5% span of scale, calibrated every six months.
- Vacuum Gauges, Ametek-U.S. Gauge, 0-30 in-hg vacuum range, 4.5-inch diameter, glycerin filled, .5% span of scale, calibrated every six months.
- Vacuum Pump, Gast Model 2Z866, 120 volt AC. Pump mounted greater than 18-inches (about 3.5-feet) above work surface (surface grade), with outlet tubing terminating outside the work zone.

Test Procedures:

- Local CUPA will be notified of testing schedule a minimum of 48-hours before the test is scheduled to begin. During testing, station's dispensing equipment may remain in operation providing no health and safety concerns arise for either the public or test crews. Testing will be performed within an exclusion zone. If, at any time, the site safety officer or local CUPA deems any situation unsafe, the site safety officer will shut the station's dispensing equipment down. Testing will only be conducted when all health and safety concerns are met.
- Sump Cleaning and Preparation.

  FASTECH will steam clean all turbine sumps, dispenser pans, and spill buckets. The water and waste generated during the cleaning process will be temporarily stored on-site in a labeled drum (dated, Haz Waste Label). The client will classify the drum, and provide transportation for drum disposal in a timely manner. Once the site has been cleaned, it will be ready for testing.

- Use of Test Fluid.

  FASTECH's testing fluid is comprised mostly of water with low concentrations (<2%) of surfactants and stabilizers. California Regulations allow for the transportation and reuse of water that is used as testing fluid. D.O.T. regulations mandate that the test fluid never contain more than 2% by volume of a hazardous material. Because of the extensive cleaning of the sumps prior to the introduction of the test fluid, the test fluid has never been determined to be hazardous.

- Tank Annular Space.

  For tanks less than 20,000 gallons capacity, apply a vacuum of 10" mercury to annular space. After establishing a stable vacuum, maintain this vacuum for 60 minutes. At the end of the test period, if the vacuum reading has not changed from the established test vacuum, the test is complete and has achieved a "pass".

  For tanks greater than or equal to 20,000 gallons capacity, apply a vacuum of 10" mercury to annular space. After establishing a stable vacuum, maintain this vacuum for 120 minutes. At the end of the test period, if the vacuum reading has not changed from the established test vacuum, the test is complete and has achieved a "pass".

  If the tank does not maintain the test vacuum, the contractor may re-test the annular space. If, after the second test the tank does not achieve a "pass", the secondary containment must be considered not liquid tight. Repairs may be made by the tank manufacturer or authorized representative per the requirements of the local CUPA.

- Product, Vent, and Stage II Vapor Piping Secondary Containment.

  An inert gas shall be used. The secondary containment shall be made airtight with either the rubber test boot or fiberglass test fitting installed at time of installation. If the test boot is missing or damaged, an approved replacement test boot or fiberglass test fitting may be installed.

  Pressurize secondary containment piping to 5 psig and allow to stabilize for 10 minutes. Maintain test pressure of 5 psig for 60 minutes. At the end of the test period, if the pressure reading has not changed from the established test pressure, the test is complete and has achieved a "pass".

  If the piping does not maintain the test pressure, the contractor may tighten clamps and fittings, if necessary, and re-test the piping. If, after the second test, the piping does not achieve a "pass", the secondary containment must be considered mot liquid tight. Repairs may be made by the piping manufacturer or authorized representative per the requirements of the local CUPA.

- Containment Sumps and Under Dispenser Containment.

  The containment sump shall be free of dirt, debris and residual petroleum product. Place test fluid in the sump a minimum of 2-inches above any penetration and above any non-contiguous portion of the sump (i.e., above UDC window, and for turbine/fill sumps, if constructed in sections, above the highest seam).

  After test fluid has stabilized for 30 minutes, the liquid level shall be measured using test equipment that has been third party tested. The test period shall consist of one 12-minute test. At the end of each 12-minute test period, the test equipment must confirm a hydrostatic change in level no greater than .002-inches in order to achieve a "pass".

  If the containment sump does not pass the test, the contractor may re-inspect the sump, tighten penetrations/clamps and fitting, and re-test. If after the second test the containment sump does not achieve a "pass", the secondary containment must be considered not liquid tight. Repairs may be made using the sump manufacturer's procedures per abiding by the requirements of the local CUPA.

- Spill Buckets

  The spill bucket shall be free of dirt, debris and residual petroleum product. Place test fluid in the spill bucket 1-inch below the highest portion of the bucket's containment.

  After test fluid has stabilized for 30 minutes, the liquid level shall be measured using test equipment that has been third party tested. The test period shall consist of one 12-minute test. At the end of each 12-minute test period, the test equipment must confirm a hydrostatic change in level no greater than .002-inches in order to achieve a "pass".

  If the spill bucket does not pass the test, the contractor may re-inspect the bucket, tighten drain valve fittings and re-test. If after the second test the spill bucket does not achieve a "pass", the spill bucket must be considered not liquid tight. Repairs may be made using the spill bucket's manufacturer's procedures per abiding by the requirements of the local CUPA.

Reporting:

A final report documenting secondary containment testing shall be submitted to the local CUPA within 30 days of the completion of the test. The report must include all data collected as part of the testing and indicate any deviation from the approved Work Plan. All reports shall be evaluated for the completeness and accuracy. Failure to submit a satisfactory report will result in test results not being accepted and may require additional testing. The Secondary Containment Testing Report Form shall be used.

COUNTY OF LOS ANGELES DEPARTMENT OF PUBLIC WORKS
"To Enrich Lives Through Effective And Caring Service"
www.888CleanLA.com

ENVIRONMENTAL PROGRAMS DIVISION

☐ NOTICE ☐ NOTICE OF NON COMPLIANCE ☒ NOTICE OF VIOLATION ORDER TO COMPLY

Date 8/13/13 Permit 715069

Owner/Operator TESCO TERESA MILES Site/File 10072 - 56865

Site Name TESCO USA # 63251 Violation # 753632

Site Address 4130 W. CENTURY BLVD City, Zip INGLEWOOD 90304

Mailing Address _____ City, Zip _____

A recent inspection of your facility revealed the following conditions and/or practices relating to hazardous materials underground storage tanks (USTs) which are violations of California Health and Safety Code (CH&SC) Chapter 6.7, Los Angeles County Code (LACC), Title 11, Division 4 and/or the conditions and limitations of the above permit.

YOU ARE HEREBY DIRECTED to submit to the office indicated below, the following items checked:

☐ **ADDITIONS/MODIFICATIONS TO THE UNDERGROUND STORAGE TANK FACILITY – CH&SC 25284**

- ☒ Complete and sign the Application for Modification (green form).
- ☒ An application fee of $ T.B.D payable to the County of Los Angeles Department of Public Works.
- ☐ A letter indicating all of the additions/modifications
- ☒ Four (4) sets of plans indicating the location of all additions/modifications

List discrepancies from approved plans dated _____:

- 91 PRODUCT PIPING CANNOT DRAIN AT EARLIEST POSSIBLE OPPORTUNITY. DRAIN ON CAMLOCK SIDE NOT AT 6 O'CLOCK POSITION.

- PERMIT REQUIRED

****Asbuilts showing the above modifications and any other modifications which were not indicated on plans approved by this office. (Changes must be highlighted)**

☒ **OTHER**

- 87 MAW PIPING SUMP: PRODUCT, VAPOR, AND RETURN PIPING PENETRATIONS WITH EXCESSIVE SEALANT.

- REMOVE SEALANT AND PROPERLY REPAIR

- PERMIT REQUIRED

YOU ARE FURTHER DIRECTED to submit to the office below evidence of compliance with the above directives by no later than fifteen (15) days from the date on this Notice, unless otherwise directed above. Failure to comply with the Underground Storage Tank laws and regulations may subject you to a civil penalty of not less than $500 or more than $5,000, or by one year in county jail or both. Additionally pursuant to LACC Title 1, § 1.25.040, each violation of any provision of this Code and each separate offense is subject to an administrative fine up to $1,000 for each separate day during which any violation occurs or continues. Furthermore, a noncompliance fee may be imposed to recover the cost incurred by this Department in the enforcement of LACC.

If you have any questions regarding this matter, please contact BRAD KUWATA, ☒ Monday through Friday, 8 a.m. to 9:30 a.m. or ☐ Monday through Thursday, 7 a.m. to 5:30 p.m. at (310) 534-4862

Inspected By. _____
Signature

DEPARTMENT OF PUBLIC WORKS
ENVIRONMENTAL PROGRAMS DIVISION
24320 S NARBONNE AVE
LOMITA CA 90717-1131

Receipt of a copy of this report acknowledged by:

Print Name: EMAILED TO TERESA MILES	Title: TERESA.A.MILES@TSOCORP.COM
Signature: 8/12/13	Date

38-0036 DPW Rev. 1/09

OFFICE COPY

TECH

Job Information

(Tesoro) USA Petr 63251
4130 W Century Blvd @ Freeman Ave.
Inglewood, CA 90304
(310) 672-0386

Fueling & Service...
7050 Village Dr.
Buena Park, CA 90621-
License #: 794519

Job #:	146784						
Caller:	None	***Originator:***		***Ref #:***		***Dispatch On:***	11/22/13 11:00am
Work Type:	Repair	***Customer:***	Tesoro	***Ref #:***	2056685	***Respond by:***	8/13/13 6:00pm
Billing:	T & M	***Invoicer:***	FASTECH	***Inv #:***	146784	***Called Time:***	8/13/13 6:00pm
Priority:	Manual	***Contractor:***	FASTECH	***Tech:***	Frsanchez	***1st Arrival:***	11/5/13 12:00pm
State:	Tech	***Sub #1:***		***Inv #:***		***Completed:***	11/7/13 2:15pm
Status:	Investigate	***NTE Limit:***		***Hours:***			

Notes: *** No Dealer Sales allowed ***
* Dispatch: 11/21/13 C?J: NOV Response repair RE-TEST (NOV# 753632 & 3 yr re-test - 91 turbine sump, 91 secondary product line, 87M turbine sump and all secondary lines contained within the 87M turbine sumpQty UDC 5&6 from 989 3 year test on 10/17/13 - inspector Brad Kuwata - 310-534-4862

8/22/2013 J?R: 8/22/2013 C?E: I emailed and left messages for Inspector Brad Kuwata informing him of permit status. He left a message for me saying that we are okay on the 15-day compliance date as long as we have applied for the permit and continue moving forward "in a semi-reasonable time frame." We will mobilize upon receiving the approved permit.

8/20/2013 VSG: Work to be performed in 87 main turbine sump and 91 turbine sump.

8/13/2013 VSG: SOW: Acquire the necessary permits to legally perform scope of work: 87 Main Sump: Remove excessive bostech from non-complaint penetrations. Remove and replace one (1) 3" penetration, one (1) 2" penetration. Remove sealant from wall of sump and repair hole by triple-fiberglassing over it. Remove sealant from seam of the sump and create water-tight seal by fiberglassing seam. 91 Turbine Sump: Remove and replace the clamshell with valve in 6 o'clock position per code.

* Customer: 11/7/13 E?C: on site to complete repair on 87 stp sump installed penetrations and pretested with water also 91 stp sump was pretested 91 secondary line pressure tested at 5 psi for one hour all passed OK site ready for final inspection see pictures taken.

11/6/13 E?C: on site to continue work on 87 stp sump stripped old penetrations, prep for new bravo penetrations striped all bustick around sump collar cut fiberglass lip installed 3 layers of fiberglass, pending to install penetrations until glss is dry. clean and secured site and travel back.

11/6/13 E?C: 11-5-13 pick up materials at shop travel to site contacted store manger barricaded work area. reolaced 3'x2" concentric fitting on 91 stp, started work on 87 stp sump.

Symptoms

A - Building, Damaged/Worn,

Tasks

A - Building, Damaged/Worn,
B - Tank #01, Secondary Containment, Permit Inquiry-Env,
C - Tank #01, Secondary Containment, Upgrade, Replaced (Same Model)
D - Tank #01, Secondary Containment, New Installation, Replaced (Same Model)
E - Piping Sump, Leaking Water, Replaced (Same Model)
F - Tank #01, Product Lines, Damaged/Worn,
G - Car Wash, Customer Abuse,

Parts

151676

TECH

Job Information

(Tesoro) USA Petr 63251
4130 W Century Blvd @ Freeman Ave.
Inglewood, CA 90304
(310) 672-0386

Fueling & Service...
7050 Village Dr.
Buena Park, CA 90621-
License #: 794519

Job #:	151676						
Caller:	None	***Originator:***		***Ref #:***		***Dispatch On:***	11/22/13 11:00am
Work Type:	Testing...	***Customer:***	Tesoro	***Ref #:***	4501821465-...	***Respond by:***	10/24/13 4:15pm
Billing:	T & M	***Invoicer:***	FASTECH	***Inv #:***	151676	***Called Time:***	10/24/13 4:15pm
Priority:	Manual	***Contractor:***	FASTECH	***Tech:***	Frsanchez	***1st Arrival:***	11/5/13 6:00am
State:	Tech	***Sub #1:***		***Inv #:***		***Completed:***	11/18/13 1:45pm
Status:	Active	***NTE Limit:***		***Hours:***			

Notes: *** No Dealer Sales allowed ***
* Dispatch: 11/21/2013 VSG: Called the station and spoke to Jorge Informed him that our techs will be on site tomorrow at noon. Also, informed him that they will have to shut down parts of their station for couple ofQty hours.

11/21/13 C?J: NOV Response repair RE-TEST (NOV# 753632 & 3 yr re-test - 91 turbine sump, 91 secondary product line, 87M turbine sump and all secondary lines contained within the 87M turbine sump UDC 5&6 from 989 3 year test on 10/17/13 - inspector Brad Kuwata - 310-534-4862

11/7/2013 VSG: Called off the Forklift for today. Termination Number: 42388

10/24/2013 C?E: UDC 5/6A. Obtain permits and coordinate AQMD 1166 monitoring using P I.D. B. Cut, break and remove one (1) 4'x4' excavation in order to cut window to access penetrations.C. Remove six (6) 3" penetrationsD. Remove three (3) 3/4" penetrations.E. Install six (6) 3" Bravo fiberglass penetrations (F-30 -Retrofit-S).F Install three (3) 3/4" Bravo fiberglass penetrations (F-07-Retrofit-S).G. Re-fiberglass the window.H. Conduct hydrostatic pretest.I. Coordinate backfill inspection.J. Backfill excavation.K. Repour and finish concrete.

* Customer: 11/18/2013 VSG: Travel to the site, barricaded the site. Contacted the store manager. Pulled back test boots on UDC7/8 Lines are teed together under dispenser. Installed shrader values for testing, from UDC 3/4 to UDC7/8 to meet code. Installed two new Icon Test Boots in UDC5/6 with shrader values, tested new boots, pulled test boots back under dispenser 5/6 to meet code. Removed jumper hoses in dispenser 7/8 and 5/6.

11/7/13 E?C: on site to complete repair on udc 5-6 put water above window and foud existing fiberglass on window leaking, repaired window with new fiberglass pretested dispenser Hydrostacly pass test, installed dispenser back in place tested for operations all OK passed AQMD test, back filled installed rebar took pictures poured concrete cleaned and secured site. forklift was pick up and fence called off to be remubed on 11-8-13 morning time. NOTE once fence is pick up dispenser will be back in operation. cleaned and secured site completed paperwork

11/7/13 FSS: Arrived on site to pretest on 91 stp ,87 main stp ,udc 5-6.Checked in with site manager and barricaded working before starting.Washed out all tested componets and left rinse water in labeled 55 gal. drum in hazadous wate area on site.tested 91 stp sump and 87 main stp sump and udc 5-6 an all passed.cleaned up and traved back.

11/6/13 E?C: 11-5-13 pick up materials at shop travel to site contacted store manager barricaded work area completed LOTO on dispenser 5-6 saw cut 4'x4' area dig out to exposed penetrations Wayne Perry to perform 1166, remubed dispenser started work on udc, clean and secured site installed temp fence loaded bobcat and travel back to shop.

Symptoms

A - Building, Damaged/Worn.

153827

FAS TECH

Job Information

(Tesoro) USA Petr 63251
4130 W Century Blvd @ Freeman Ave.
Inglewood, CA 90304
(310) 672-0386

Fueling & Service...
7050 Village Dr.
Buena Park, CA 90621-
License #: 794519

Job #:	153827						
Caller:	Unknown	***Originator:***		***Ref #:***		***Dispatch On:***	11/22/13 11:00am
Work Type:	Testing	***Customer:***	Tesoro	***Rel #:***	4501821465-T	***Respond by:***	11/22/13 11:00am
Billing:	+Fees Only	***Invoicer:***	FASTECH	***Inv #:***	153827	***Called Time:***	11/22/13 9:00am
Priority:	Manual	***Contractor:***	FASTECH	***Tech:***	Frsanchez	***1st Arrival:***	11/22/13 7:30am
State:	Tech	***Sub #1:***		***Inv #:***		***Completed:***	11/22/13 11:15am
Status:	Active	***NTE Limit:***		***Hours:***			

Notes: *** No Dealer Sales allowed ***
* Customer: 11/22/13 FSS: Arrived on site to preform sb989 final on 2 sumps 1 udc and test 87 main ,91 secondary product lines.Checked in with on site manager and barricaded working area held safety meeting Qty and called solv one before starting.Tested 87 main stp and 91 stp sumps and udc 5-6 87 main ,91 secondary lines and all passed.No alarms were created while on site,site up pumping and checked vr before departing all functions normal.NOTE NO INSPECTOR WAS ON SITE.

Symptoms

A - Sec. Contain. Test, Retest, [989 retest]

Tasks

A - Sec. Contain. Test. Retest, [989 retest]

Fees

A - Mileage	1
A - Steam Clean & Test Fluid	1
A - Test Hydro/Vac STP/Fill S	1
A - Test UDC Hydro/Vac/Sec. C	1
A - Test Sec. Cont.-Prod/Vap/	1
A - Test Hydro/Vac SB Test	1
A - Test Hydro/Vac TLM Sump	1
A - Test Tank Annular	1
A - Work Plan Preparation	1

Tech ToDo

Job Clearance Form
Signed Work Order (Frsanchez) #
Secondary Containment Test

010092-056865

C774572

C1S

FASTECH

CONSTRUCTION • STATION MAINTENANCE
TESTING • CAR WASH SYSTEMS

April 11, 2014

Mr. Tim Smith or Mr. Walter Glowac
Los Angeles County Department of Public Works
Environmental Programs Division
900 South Fremont Avenue
Alhambra, CA 91803

MONITORING SYSTEM CERTIFICATION AND SPILL BUCKET TESTING

SUBJECT SITE: **ANNUAL SYSTEM CERTIFICATIONS – USA PETROLEUM STATION 4130 W. CENTURY BLVD., INGLEWOOD, CA 90304. SITE ID#: 63251**

Dear Mr. Smith or Mr. Glowac

Enclosed, please find the monitoring system certification (s) and spill bucket testing results for the above-referenced site. These results are being sent to you per the annual testing requirement. A summary of the results is listed below.

Agency Notification Date: 3/12/14 (#9545)

Test Results Overview:

Test performed: Veeder-Root TLS 350 Certification	Pass☒	Fail☐
Test performed: Fill and Vapor Bucket Test	Pass☒	Fail☐
Test performed: Line Leak Detector Test	Pass☒	Fail☐
Test performed: Shear Valve Test	Pass☒	Fail☐

FASTECH was contracted by the underground storage tank system owner to insure that this facility complies with all of the rules and regulations that govern the operation of underground storage tanks and their related components.

If you have any questions please call the undersigned at (714) 523-0194, extension 8327.

Sincerely,
FASTECH, Inc.

Glen Ragle
Project Manager

RECEIVED
APR 7 9 2014
DEPARTMENT OF PUBLIC WORKS
ENVIRONMENTAL PROGRAMS

Attachments – Monitoring System Certification(s) and Spill Bucket Testing Results

Cc: Doug Shearer – Tesoro Refining & Marketing Co. LLC – via email
Belshire Environmental Services – via email

MONITORING SYSTEM CERTIFICATION

For Use By All Jurisdictions Within the State of California
Authority Cited: Chapter 6.7, Health and Safety Code; Chapter 16, Division 3, Title 23, California Code of Regulations

This form must be used to document testing and servicing of monitoring equipment. A separate certification or report must be prepared for each monitoring system control panel by the technician who performs the work. A copy of this form must be provided to the tank system owner/operator. The owner/operator must submit a copy of this form to the local agency regulating UST systems within 30 days of test date.

A. General Information

Facility Name: **USA 63251** Bldg. No.: **1**
Site Address: **4130 W. Century Blvd.** City: **Inglewood** Zip: **90304**
Facility Contact Person: **not reported** Contact Phone No.: **(310) 672-0386**
Make/Model of Monitoring System: **Veeder Root TLS 350 Plus** Date of Testing/Servicing: **4/9/2014**

B. Inventory of Equipment Tested/Certified

Check the appropriate boxes to indicate specific equipment inspected/serviced:

Tank ID: 87Main
- ☒ In-Tank Gauging Probe. Model: **Mag1**
- ☒ Annular Space or Vault Sensor. Model: **VR409**
- ☒ Piping Sump / Trench Sensor(s). Model: **VR208**
- ☒ Fill Sump Sensor(s). Model: **VR208**
- ☐ Mechanical Line Leak Detector. Model
- ☒ Electronic Line Leak Detector. Model **VRPLLD 352277**
- ☒ Tank Overfill / High-Level Sensor. Model: **ATG**
- ☐ Other (specify equipment type and model in Section E on Page 2).

Tank ID: 87Sy (split with 91)
- ☒ In-Tank Gauging Probe. Model: **Mag plus**
- ☒ Annular Space or Vault Sensor. Model: **VR409 share with 91**
- ☒ Piping Sump / Trench Sensor(s). Model: **VR208**
- ☒ Fill Sump Sensor(s). Model: **VR208**
- ☐ Mechanical Line Leak Detector. Model:
- ☐ Electronic Line Leak Detector. Model:
- ☐ Tank Overfill / High-Level Sensor. Model: **ATG**
- ☐ Other (specify equipment type and model in Section E on Page 2).

Tank ID: 91 (split with 87 sy)
- ☒ In-Tank Gauging Probe. Model: **Mag plus**
- ☒ Annular Space or Vault Sensor. Model **VR409 share with 87sy**
- ☒ Piping Sump / Trench Sensor(s). Model: **VR208**
- ☒ Fill Sump Sensor(s). Model: **VR208**
- ☐ Mechanical Line Leak Detector. Model:
- ☒ Electronic Line Leak Detector. Model: **VRPLLD 354933**
- ☒ Tank Overfill / High-Level Sensor Model: **ATG**
- ☐ Other (specify equipment type and model in Section E on Page 2).

Tank ID:
- ☐ In-Tank Gauging Probe. Model:
- ☐ Annular Space or Vault Sensor. Model:
- ☐ Piping Sump / Trench Sensor(s). Model.
- ☐ Fill Sump Sensor(s). Model:
- ☐ Mechanical Line Leak Detector. Model:
- ☐ Electronic Line Leak Detector. Model:
- ☐ Tank Overfill / High-Level Sensor. Model:
- ☐ Other (specify equipment type and model in Section E on Page 2).

Dispenser ID: 1/2
- ☒ Dispenser Containment Sensor(s). Model: **VR001**
- ☒ Shear Valve(s).
- ☐ Dispenser Containment Float(s) and Chain(s).

Dispenser ID: 3/4
- ☒ Dispenser Containment Sensor(s). Model: **VR001**
- ☒ Shear Valve(s).
- ☐ Dispenser Containment Float(s) and Chain(s).

Dispenser ID: 5/6
- ☒ Dispenser Containment Sensor(s). Model: **VR001**
- ☒ Shear Valve(s).
- ☐ Dispenser Containment Float(s) and Chain(s).

Dispenser ID: 7/8
- ☒ Dispenser Containment Sensor(s). Model: **VR001**
- ☒ Shear Valve(s).
- ☐ Dispenser Containment Float(s) and Chain(s).

Dispenser ID:
- ☐ Dispenser Containment Sensor(s). Model:
- ☐ Shear Valve(s).
- ☐ Dispenser Containment Float(s) and Chain(s).

Dispenser ID:
- ☐ Dispenser Containment Sensor(s). Model:
- ☐ Shear Valve(s).
- ☐ Dispenser Containment Float(s) and Chain(s).

*If the facility contains more tanks or dispensers, copy this form. Include information for every tank and dispenser at the facility.

C. Certification

- I certify that the equipment identified in this document was inspected/serviced in accordance with the manufacturers' guidelines. Attached to this Certification is information (e.g. manufacturers' checklists) necessary to verify that this information is correct and a Plot Plan showing the layout of monitoring equipment. For any equipment capable of generating such reports, I have also attached a copy of the report; *(check all that apply)*: ☒ **System set-up** ☒ **Alarm history report**

Technician Name (print): **Jose A. Ortega** Signature:
Certification No.: **B35498** License. No.: **794519-A HAZ C21**
Testing Company Name: **Fueling & Service Tech., Inc. (FASTECH)** Phone No.: **(714) 523-0194**
Site Address: **7050 Village Drive, Suite D, Buena Park, CA 90621** Date of Testing/Servicing: **4/9/2014**

D. Results of Testing/Servicing

Software Version Installed: **333.02**

Complete the following checklist:

☒ Yes	☐ No*	Is the audible alarm operational?
☒ Yes	☐ No*	Is the visual alarm operational?
☒ Yes	☐ No*	Were all sensors visually inspected, functionally tested, and confirmed operational?
☒ Yes	☐ No*	Were all sensors installed at lowest point of secondary containment and positioned so that other equipment will not interfere with their proper operation?
☒ Yes	☐ No* ☐ N/A	If alarms are relayed to a remote monitoring station, is all communications equipment (e.g., modem) operational?
☒ Yes	☐ No* ☐ N/A	For pressurized piping systems, does the turbine automatically shut down if the piping secondary containment monitoring system detects a leak, fails to operate, or is electrically disconnected? If yes: which sensors initiate positive shut-down? *(Check all that apply)* ☒ Sump/Trench Sensors; ☐ Dispenser Containment Sensors. Did you confirm positive shut-down due to leaks and sensor failure/disconnection? ☒ Yes; ☐ No.
☒ Yes	☐ No* ☐ N/A	For tank systems that utilize the monitoring system as the primary tank overfill warning device (i.e., no mechanical overfill prevention valve is installed), is the overfill warning alarm visible and audible at the tank fill point(s) and operating properly? If so, at what percent of tank capacity does the alarm trigger? **90%**
☐ Yes*	☒ No	Was any monitoring equipment replaced? If yes, identify specific sensors, probes, or other equipment replaced and list the manufacturer name and model for all replacement parts in Section E, below.
☒ Yes*	☐ No	Was liquid found inside any secondary containment systems designed as dry systems? *(Check all that apply)* ☐ Product; ☒ Water. If yes, describe causes in Section E, below.
☒ Yes	☐ No*	Was monitoring system set-up reviewed to ensure proper settings? Attach set up reports, if applicable
☒ Yes	☐ No*	Is all monitoring equipment operational per manufacturer's specifications?

*** In Section E below, describe how and when these deficiencies were or will be corrected.**

E. Comments: All dispenser sensors are stand alone and all monitoring equipment was confirmed for positive shutdown.Removed liquid from the 87main, 87sy, and 91 fill and turbine sumps.

F. In-Tank Gauging / SIR Equipment:

☐ Check this box if tank gauging is used only for inventory control.
☐ Check this box if no tank gauging or SIR equipment is installed.

This section must be completed if in-tank gauging equipment is used to perform leak detection monitoring.

Complete the following checklist:

☒ Yes	☐ No*	Has all input wiring been inspected for proper entry and termination, including testing for ground faults?
☒ Yes	☐ No*	Were all tank gauging probes visually inspected for damage and residue buildup?
☒ Yes	☐ No*	Was accuracy of system product level readings tested?
☒ Yes	☐ No*	Was accuracy of system water level readings tested?
☒ Yes	☐ No*	Were all probes reinstalled properly?
☒ Yes	☐ No*	Were all items on the equipment manufacturer's maintenance checklist completed?

*** In the Section H, below, describe how and when these deficiencies were or will be corrected.**

G. Line Leak Detectors (LLD):

☐ Check this box if LLDs are not installed.

Complete the following checklist:

☒ Yes	☐ No* ☐ N/A	For equipment start-up or annual equipment certification, was a leak simulated to verify LLD performance? *(Check all that apply)* Simulated leak rate: ☒ 3 g.p.h.; ☐ 0.1 g.p.h ; ☐ 0.2 g.p.h.
☒ Yes	☐ No*	Were all LLDs confirmed operational and accurate within regulatory requirements?
☒ Yes	☐ No*	Was the testing apparatus properly calibrated?
☐ Yes	☐ No* ☒ N/A	For mechanical LLDs, does the LLD restrict product flow if it detects a leak?
☒ Yes	☐ No* ☐ N/A	For electronic LLDs, does the turbine automatically shut off if the LLD detects a leak?
☒ Yes	☐ No* ☐ N/A	For electronic LLDs, does the turbine automatically shut off if any portion of the monitoring system is disabled or disconnected?
☒ Yes	☐ No* ☐ N/A	For electronic LLDs, does the turbine automatically shut off if any portion of the monitoring system malfunctions or fails a test?
☒ Yes	☐ No* ☐ N/A	For electronic LLDs, have all accessible wiring connections been visually inspected?
☒ Yes	☐ No*	Were all items on the equipment manufacturer's maintenance checklist completed?

*** In the Section H, below, describe how and when these deficiencies were or will be corrected.**

H. Comments:

Monitoring System Certification
4130 W Century Blvd. Inglewood, CA 90304

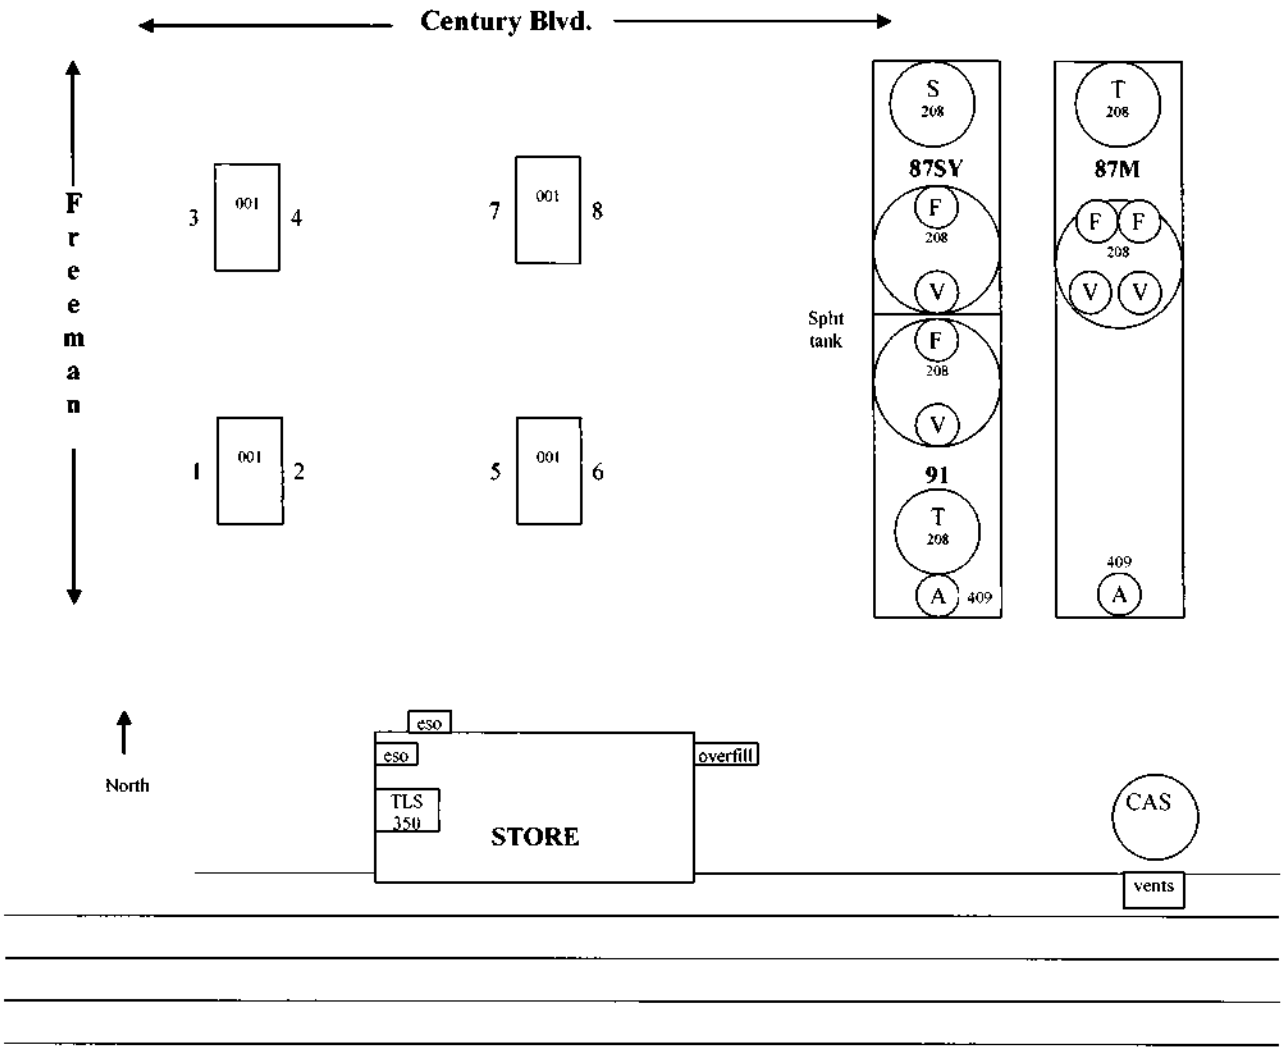

Date map was drawn: 4/9/14.

Instructions

If you already have a diagram that shows all required information, you may include it, rather than this page, with your Monitoring System Certification. On your site plan, show the general layout of tanks and piping. Clearly identify locations of the following equipment, if installed: monitoring system control panels; sensors monitoring tank annular spaces, sumps, dispenser pans, spill containers, or other secondary containment areas; mechanical or electronic line leak detectors; and in-tank liquid level probes (if used for leak detection). In the space provided, note the date this Site Plan was prepared.

Spill Bucket Testing Report Form

This form is intended for use by contractors performing annual testing of UST spill containment structures. The completed form and printouts from tests (if applicable), should be provided to the facility owner/operator for submittal to the local regulatory agency.

1. FACILITY INFORMATION

Facility Name:	USA 63251	Date of Testing:	4/9/14
Facility Address:	4130 W. Century Blvd., Inglewood, CA 90304		
Facility Contact:	not reported	Phone:	310-672-0386
Date Local Agency Was Notified of Testing :	3/12/14		
Name of Local Agency Inspector *(if present during testing)*:	Walter Glowac		

2. TESTING CONTRACTOR INFORMATION

Company Name:	**Fueling & Service Technologies, Inc. (FASTECH)**
Technician Conducting Test:	**Jose (Al) Ortega - ICC# 5320122-UT**
Credentials[1]:	X CSLB Contractor X ICC Service Tech. ☐ SWRCB Tank Tester ☐ Other *(Specify)*
License Number(s):	**Type - A, HAZ, C21; No. 794519**

3. SPILL BUCKET TESTING INFORMATION

Test Method Used:	☐ Hydrostatic	☐ Vacuum	X Other - **Visual**	
Test Equipment Used: tape measure			Equipment Resolution:	
Identify Spill Bucket *(By Tank Number, Stored Product, etc.)*	**1 87 Main-1 Fill**	**2 87 Main-1 Vapor**	**3 87 Main-2 Fill**	**4 87 Main-2 Vapor**
Bucket Installation Type:	☐ Direct Bury ☒ Contained in Sump	☐ Direct Bury ☒ Contained in Sump	☐ Direct Bury ☒ Contained in Sump	☐ Direct Bury ☒ Contained in Sump
Bucket Diameter:	12"	12"	12"	12"
Bucket Depth:	14"	14"	14"	14"
Wait time between applying vacuum/water and start of test:	30min	30min	30min	30min
Test Start Time (T_I):	10:00am	10:00am	10:00am	10:00am
Initial Reading (R_I):	13"	13"	13"	13"
Test End Time (T_F):	11:00am	11:00am	11:00am	11:00am
Final Reading (R_F):	13"	13"	13"	13"
Test Duration ($T_F - T_I$):	1 hr	1 hr	1hr	1hr
Change in Reading ($R_F - R_I$):	0	0	0	0
Pass/Fail Threshold or Criteria:	**0.00**	**0.00**	**0.00**	**0.00**
Test Result:	☒ **Pass** ☐ **Fail**	☒ **Pass** ☐ **Fail**	☒ **Pass** ☐ **Fail**	☒ **Pass** ☐ **Fail**

Comments – *(include information on repairs made prior to testing, and recommended follow-up for failed tests)*

CERTIFICATION OF TECHNICIAN RESPONSIBLE FOR CONDUCTING THIS TESTING

I hereby certify that all the information contained in this report is true, accurate, and in full compliance with legal requirements.

Technician's Signature: 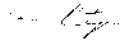 Date: 4/9/14

[1] State laws and regulations do not currently require testing to be performed by a qualified contractor. However, local requirements may be more stringent.

Spill Bucket Testing Report Form

This form is intended for use by contractors performing annual testing of UST spill containment structures. The completed form and printouts from tests (if applicable), should be provided to the facility owner/operator for submittal to the local regulatory agency.

1. FACILITY INFORMATION

Facility Name:	USA 63251	Date of Testing:	4/9/14
Facility Address:	4130 W. Century Blvd., Inglewood, CA 90304		
Facility Contact:	not reported	Phone:	310-672-0386
Date Local Agency Was Notified of Testing :	3/12/14		
Name of Local Agency Inspector *(if present during testing)*:	Walter Glowac		

2. TESTING CONTRACTOR INFORMATION

Company Name:	**Fueling & Service Technologies, Inc. (FASTECH)**
Technician Conducting Test:	**Jose (Al) Ortega - ICC# 5320122-UT**
Credentials[1]:	X CSLB Contractor X ICC Service Tech. ☐ SWRCB Tank Tester ☐ Other *(Specify)*
License Number(s):	**Type - A, HAZ, C21; No. 794519**

3. SPILL BUCKET TESTING INFORMATION

Test Method Used:	☐ Hydrostatic	☐ Vacuum	X Other - **Visual**	
Test Equipment Used: tape measure			Equipment Resolution:	
Identify Spill Bucket *(By Tank Number, Stored Product, etc.)*	**1 87 SY Fill**	**2 87 SY Vapor**	**3 91 Fill**	**4 91 Vapor**
Bucket Installation Type:	☐ Direct Bury ☒ Contained in Sump	☐ Direct Bury ☒ Contained in Sump	☐ Direct Bury ☒ Contained in Sump	☐ Direct Bury ☐ Contained in Sump
Bucket Diameter:	12"	12"	12"	12"
Bucket Depth:	14"	14"	14"	14"
Wait time between applying vacuum/water and start of test:	30min	30min	30min	30min
Test Start Time (T_I):	10:00am	10:00am	10:00am	10:00am
Initial Reading (R_I):	13"	13"	13"	13"
Test End Time (T_F):	11:00am	11:00am	11:00am	11:00am
Final Reading (R_F):	13"	13"	13"	13"
Test Duration ($T_F - T_I$):	1 hr	1 hr	1hr	1hr
Change in Reading ($R_F - R_I$):	0	0	0	0
Pass/Fail Threshold or Criteria:	**0.00**	**0.00**	**0.00**	**0.00**
Test Result:	☒ **Pass** ☐ **Fail**	☒ **Pass** ☐ **Fail**	☒ **Pass** ☐ **Fail**	☒ **Pass** ☐ **Fail**

Comments – *(include information on repairs made prior to testing, and recommended follow-up for failed tests)*

CERTIFICATION OF TECHNICIAN RESPONSIBLE FOR CONDUCTING THIS TESTING

I hereby certify that all the information contained in this report is true, accurate, and in full compliance with legal requirements.

Technician's Signature: 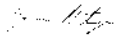 Date: 4/9/14

[1] State laws and regulations do not currently require testing to be performed by a qualified contractor. However, local requirements may be more stringent.

Fueling and Service Technologies, Inc.
7050 Village Drive, Suite D
Buena Park, CA 90621
Phone: 714 523-0194 / Fax: 714-523-4235

LINE LEAK DETECTOR TEST

Station: USA 63251 **Date:** 04/09/14
Location: 4130 W. Century Blvd.
Inglewood, CA 90304

Submersible Pump Information

Manufacturer: Fe Petro

Testing Information

	1	2	3	4	5
Product:	87	91			
Leak Detector Serial Number	352277	354933			
Leak Detector Model No.	VRPLLD	VRPLLD			
Full Operating Pressure (psi):	35	33			
Gallons Per Hour Leak Rate:	3.00	3.00			
Bleed Back Rate (ml):	NA	NA			
Turbine Holding Pressure:	NA	NA			
Metering Pressure (psi):	10 psi	10 psi			
Open Time (mechanical only):	NA	NA			
Pass / Fail	**Pass**	**Pass**			

Comments:

Note: Pass = Leak detector reads leak and meters line.
Fail = Leak detector did not read leak.

This letter certifies that the annual leak detector tests were performed at the above referenced facility according to the equipment manufacturers procedures and limitations and the results as listed are to my knowledge true and correct. The mechanical leak test detector test pass/fail is determined using a low flow threshold trip rate of 3 gph at 10 PSI.

Inspected By: Contractor *FASTECH - Fueling & Services Technologies, Inc.*
Technician: Jose A. Ortega **Lic#:** B35498
Signature:

Monitoring System Report using FASTECH Report Utility

==========

Connected on PC Port: COM1 Settings: 1200 Odd 7, 1

Connect Time/Date from PC Clock:

Wednesday, April 09, 2014 - 2:53:48 PM

Connect Date from Monitoring System: 140409

Connect Time from Monitoring System Clock: 14:53

Site:

63251 USA

4130 W Century

Inglewood

CA 90304

Request: 1 - I10200

Request Source: Monitor System Configuration Requests

I10200

APR 9, 2014 2:53 PM

63251 USA

4130 W Century

Inglewood

CA 90304

SYSTEM CONFIGURATION

SLOT BOARD TYPE POWER ON RESET CURRENT

1 INTERSTITIAL BD 199740 199627

2 4 PROBE / G.T. 161738 162037

3 8SMARTSENSOR BD 39169 39204

4 PLLD SENSOR BD 3875 3893

5 INTERSTITIAL BD 200089 200144

6 UNUSED 9586174 9400816

7 UNUSED 9574777 9404488

8 UNUSED 9577944 9404871

9 RELAY BOARD 14820 14826

10 PLLD POWER BD 99665 99785

11 UNUSED 9581419 9402266

12 UNUSED 9567970 9402559

13 UNUSED 9583159 9398392

14 UNUSED 9574326 9408596

15 UNUSED 9574929 9398256

16 UNUSED 9572877 9401275

COMM 1 ELEC DISP INT. 100279 100245

COMM 2 RS232 SERIAL BD 14887 14939

COMM 3 SERIAL SAT BD 479757 480255

COMM 4 UNUSED 9581553 9404159

COMM 5 RS485 SERIAL BD 68071 68095

COMM 6 RS232 SERIAL BD 14865 14893

Request: 2 - I90200

Request Source: Monitor System Configuration Requests

I90200

APR 9, 2014 2:53 PM

SOFTWARE REVISION LEVEL

VERSION 333.02

SOFTWARE# 346333-100-C

CREATED - 12.08.10.11.22

S-MODULE# 330160-004-a

SYSTEM FEATURES:

PERIODIC IN-TANK TESTS

ANNUAL IN-TANK TESTS

ISD/APM

Request: 3 - I50500

Request Source: Monitor System Configuration Requests

I50500

APR 9, 2014 2:53 PM

SYSTEM TYPE AND LANGUAGE FLAG

SYSTEM UNITS

U.S.

SYSTEM LANGUAGE

ENGLISH

SYSTEM DATE/TIME FORMAT

MON DD YYYY HH:MM:SS xM

Request: 4 - I52E00

Request Source: Monitor System Configuration Requests

I52E00

APR 9, 2014 2:53 PM

63251 USA

4130 W Century

Inglewood

CA 90304

RECEIVER CLEARED ALARMS REPORT DELAY PERIOD

RCVR LOCATION LABEL DELAY PERIOD

1 48

2 48

3 48

4 48

5 48

6 48

7 48

8 SolvOne Maintenance 48

Request: 5 - I51100

Request Source: Monitor System Configuration Requests

I51100

APR 9, 2014 2:53 PM

Request: 6 - I51200

Request Source: Monitor System Configuration Requests

I51200

APR 9, 2014 2:53 PM

Request: 7 - I51C00

Request Source: Monitor System Configuration Requests

I51C00

APR 9, 2014 2:53 PM

MUST HAVE BIR

Request: 8 - I54600

Request Source: Monitor System Configuration Requests

I54600

APR 9, 2014 2:53 PM

TANK PER TST NEEDED
WRN: DISABLED

Request: 9 - I54900

Request Source: Monitor System Configuration Requests

I54900

APR 9, 2014 2:53 PM

TANK ANN TST NEEDED
WRN: DISABLED

Request: 10 - I55300

Request Source: Monitor System Configuration Requests

I55300

APR 9, 2014 2:54 PM

LINE RE-ENABLE METHOD

PASS LINE TEST

Request: 11 - I55600

Request Source: Monitor System Configuration Requests

I55600

APR 9, 2014 2:54 PM

LINE PER TST NEEDED
WRN: DISABLED

Request: 12 - I55900

Request Source: Monitor System Configuration Requests

I55900

APR 9, 2014 2:54 PM

LINE ANN TST NEEDED
WRN: DISABLED

Request: 13 - I50D00

Request Source: Monitor System Configuration Requests

I50D00

APR 9, 2014 2:54 PM

PRINT TC VOLUMES

ENABLED

Request: 14 - I50E00

Request Source: Monitor System Configuration Requests

I50E00

APR 9, 2014 2:54 PM

TEMP COMPENSATION

VALUE (DEG F): 60.0

Request: 15 - I60B00

Request Source: Monitor System Configuration Requests

I60B00

APR 9, 2014 2:54 PM

STICK HEIGHT OFFSET ENABLE STATUS

DISABLED

Request: 16 - I51400

Request Source: Monitor System Configuration Requests

I51400

APR 9, 2014 2:54 PM

H-PROTOCOL DATA FORMAT

HEIGHT

Request: 17 - I51900

Request Source: Monitor System Configuration Requests

I51900

APR 9, 2014 2:54 PM

PRECISION TEST DURATION

HOURS: 12

Request: 18 - I55400

Request Source: Monitor System Configuration Requests

I55400

APR 9, 2014 2:54 PM

Request: 19 - I55500

Request Source: Monitor System Configuration Requests

I55500

APR 9, 2014 2:54 PM

Request: 20 - I51A00

Request Source: Monitor System Configuration Requests

I51A00

APR 9, 2014 2:54 PM

DAYLIGHT SAVING TIME

ENABLED ON

Request: 21 - I51B00

Request Source: Monitor System Configuration Requests

I51B00

APR 9, 2014 2:54 PM

DAYLIGHT SAVING TIME

START DATE MAR WEEK 2 SUN 2:00 AM

END DATE NOV WEEK 1 SUN 2:00 AM

Request: 22 - I51600

Request Source: Monitor System Configuration Requests

I51600

APR 9, 2014 2:54 PM

RE-DIRECT LOCAL PRINTOUT

DISABLED

Request: 23 - I50400

Request Source: Monitor System Configuration Requests

I50400

APR 9, 2014 2:54 PM

232 SECURITY CODE

PORT SECURITY CODE STATUS

1	000000	DISABLED
2	000000	DISABLED
3	000000	DISABLED
4	000000	DISABLED
5	000000	DISABLED
6	000000	DISABLED

Request: 24 - I21900

Request Source: Monitor System Configuration Requests

I21900

APR 9, 2014 2:54 PM

TANK CHART SECURITY

DISABLED

Request: 25 - I5BD00

Request Source: Monitor System Configuration Requests

I5BD00

APR 9, 2014 2:54 PM

CUSTOM ALARM LABELS

DISABLED

Request: 26 - I56000

Request Source: Monitor System Configuration Requests

I56000

APR 9, 2014 2:54 PM

MASS/DENSITY

DISABLED

Request: 27 - I88101

Request Source: Monitor System Configuration Requests

I88101

APR 9, 2014 2:54 PM

PORT SETTINGS:

COMM BOARD : 1 (EDIM)

RS-232 SECURITY

CODE : DISABLED

Request: 28 - I88102

Request Source: Monitor System Configuration Requests

I88102

APR 9, 2014 2:54 PM

PORT SETTINGS:

COMM BOARD : 2 (RS-232)

BAUD RATE : 9600

PARITY : ODD

STOP BIT : 1 STOP

DATA LENGTH: 7 DATA

RS-232 SECURITY

CODE : DISABLED

Request: 29 - I88103

Request Source: Monitor System Configuration Requests

I88103

APR 9, 2014 2:54 PM

PORT SETTINGS:

COMM BOARD : 3 (S-SAT)

BAUD RATE : 9600

PARITY : NONE

STOP BIT : 1 STOP

DATA LENGTH: 8 DATA

RS-232 SECURITY

CODE : DISABLED

DTR NORMAL STATE: HIGH

Request: 30 - I88104

Request Source: Monitor System Configuration Requests

I88104

APR 9, 2014 2:54 PM

Request: 31 - I88105

Request Source: Monitor System Configuration Requests

I88105

APR 9, 2014 2:54 PM

PORT SETTINGS:

COMM BOARD : 5 (RS-485)

BAUD RATE : 2400

PARITY : EVEN

STOP BIT : 1 STOP

DATA LENGTH: 7 DATA

RS-232 SECURITY

CODE : DISABLED

Request: 32 - I88106

Request Source: Monitor System Configuration Requests

I88106

APR 9, 2014 2:54 PM

PORT SETTINGS:

COMM BOARD : 6 (RS-232)

BAUD RATE : 1200

PARITY : ODD

STOP BIT : 1 STOP

DATA LENGTH: 7 DATA

RS-232 SECURITY

CODE : DISABLED

Request: 33 - I60900

Request Source: Monitor System Configuration Requests

I60900

APR 9, 2014 2:54 PM

TANK THERMAL COEFFICIENT

TANK PRODUCT LABEL

1 UNLEADED R
0.000700

2 UNLEADED R
0.000700

3 UL PREMIUM
0.000700

4
0.000000

Request: 34 - I60700

Request Source: Monitor System Configuration Requests

I60700

APR 9, 2014 2:54 PM

TANK DIAMETER

TANK PRODUCT LABEL
INCHES

1 UNLEADED R
120.00

2 UNLEADED R
118.00

3 UL PREMIUM
120.00

4 0.00

Request: 35 - I60A00

Request Source: Monitor System Configuration Requests

I60A00

APR 9, 2014 2:54 PM

TANK FULL VOLUME

TANK PRODUCT LABEL
TANK PROFILE GALLONS

1 UNLEADED R
20 PTS 19703

2 UNLEADED R
20 PTS 10180

3 UL PREMIUM
20 PTS 10369

4 4 PTS
0

Request: 36 - I60500

Request Source: Monitor System Configuration Requests

I60500

APR 9, 2014 2:54 PM

TANK 4 POINT VOLUMES

TANK PRODUCT LABEL
GALLONS

1 UNLEADED R
19703 16357 10207
3941

2 UNLEADED R
10180 8193 5104
2012

3 UL PREMIUM
10369 8676 5377
2007

4 0
0 0 0

Request: 37 - I61500

Request Source: Monitor System Configuration Requests

I61500

APR 9, 2014 2:54 PM

TANK PRODUCT LABEL
METER DATA

1 UNLEADED R
NO

2 UNLEADED R
NO

3 UL PREMIUM
NO

4 NO

Request: 38 - I63900

Request Source: Monitor System Configuration Requests

I63900

APR 9, 2014 2:54 PM

ACCU CHART END SHAPE FACTOR

TANK PRODUCT LABEL

1 UNLEADED R

END FACTOR: NONE

2 UNLEADED R

END FACTOR: NONE

3 UL PREMIUM

END FACTOR: NONE

4

END FACTOR: NONE

Request: 39 - I61600

Request Source: Monitor System Configuration Requests

I61600

APR 9, 2014 2:54 PM

TANK PRODUCT LABEL
CAL UPDATE

1 UNLEADED R
IMMEDIATE

2 UNLEADED R
IMMEDIATE

3 UL PREMIUM
IMMEDIATE

4
IMMEDIATE

Request: 40 - I62F00

Request Source: Monitor System Configuration Requests

I62F00

APR 9, 2014 2:54 PM

MAG PROBE FLOAT SIZE

TANK PRODUCT LABEL
FLOAT SIZE:

1 UNLEADED R
2.0 IN.

2 UNLEADED R
2.0 IN.

3 UL PREMIUM
2.0 IN.

Request: 41 - I62700

Request Source: Monitor System Configuration Requests

I62700

APR 9, 2014 2:54 PM

TANK HIGH WATER
WARNING LIMIT

TANK PRODUCT LABEL
INCHES

1 UNLEADED R
1.0

2 UNLEADED R
1.0

3 UL PREMIUM
1.0

Request: 42 - I62400

Request Source: Monitor System Configuration Requests

I62400

APR 9, 2014 2:54 PM

TANK HIGH WATER LEVEL
LIMIT

TANK PRODUCT LABEL
INCHES

1 UNLEADED R
2.0

2 UNLEADED R
2.0

3 UL PREMIUM
2.0

Request: 43 - I62800

Request Source: Monitor System Configuration Requests

I62800

APR 9, 2014 2:54 PM

TANK MAXIMUM
VOLUME LIMIT

TANK PRODUCT LABEL
GALLONS

1 UNLEADED R
19703

2 UNLEADED R
10180

3 UL PREMIUM
10369

4 0

Request: 44 - I62300

Request Source: Monitor System Configuration Requests

I62300

APR 9, 2014 2:55 PM

TANK OVERFILL LEVEL LIMIT

TANK PRODUCT LABEL GALLONS

1 UNLEADED R
17733

2 UNLEADED R
9163

3 UL PREMIUM
9332

4 0

Request: 45 - I62200

Request Source: Monitor System Configuration Requests

I62200

APR 9, 2014 2:55 PM

TANK HIGH PRODUCT LIMIT

TANK PRODUCT LABEL GALLONS

1 UNLEADED R
18718

2 UNLEADED R
9672

3 UL PREMIUM
9851

4 0

Request: 46 - I62900

Request Source: Monitor System Configuration Requests

I62900

APR 9, 2014 2:55 PM

TANK DELIVERY REQUIRED LIMIT

TANK PRODUCT LABEL GALLONS

1 UNLEADED R
2955

2 UNLEADED R
1555

3 UL PREMIUM
1555

4 0

Request: 47 - I62100

Request Source: Monitor System Configuration Requests

I62100

APR 9, 2014 2:55 PM

TANK LOW PRODUCT LIMIT

TANK PRODUCT LABEL GALLONS

1 UNLEADED R
824

2 UNLEADED R
396

3 UL PREMIUM
396

4 0

Request: 48 - I62600

Request Source: Monitor System Configuration Requests

I62600

APR 9, 2014 2:55 PM

TANK LEAK ALARM LIMIT

TANK PRODUCT LABEL GALLONS

1 UNLEADED R
99

2 UNLEADED R
99

3 UL PREMIUM
99

4 99

Request: 49 - I62500

Request Source: Monitor System Configuration Requests

I62500

APR 9, 2014 2:55 PM

TANK SUDDEN LOSS LIMIT

TANK PRODUCT LABEL GALLONS

1 UNLEADED R
99

2 UNLEADED R
99

3 UL PREMIUM
99

4 99

Request: 50 - I60800

Request Source: Monitor System Configuration Requests

I60800

APR 9, 2014 2:55 PM

TANK TILT

TANK PRODUCT LABEL INCHES

1 UNLEADED R
0.25

2 UNLEADED R
0.00

3 UL PREMIUM
0.00

4 0.00

Request: S1 - I60F00

Request Source: Monitor System Configuration Requests

I60F00

APR 9, 2014 2:55 PM

PROBE OFFSET

TANK PRODUCT LABEL INCHES

1 UNLEADED R
0.00

2 UNLEADED R
0.00

3 UL PREMIUM
0.00

4 0.00

Request: 52 - I61200

Request Source: Monitor System Configuration Requests

I61200

APR 9, 2014 2:55 PM

TANK MANIFOLDED PARTNERS

TANK PRODUCT LABEL SIPHON MANIFOLDED TANKS LINE MANIFOLDED TANKS

1 UNLEADED R
2 NONE

2 UNLEADED R
1 NONE

3 UL PREMIUM
NONE NONE

4 NONE
NONE

Request: 53 - I63600

Request Source: Monitor System Configuration Requests

I63600

APR 9, 2014 2:55 PM

PERIODIC LEAK TEST MIN VOLUME

TANK PRODUCT LABEL GALLONS

1 UNLEADED R
0

2 UNLEADED R
0

3 UL PREMIUM
0

4 0

Request: 54 - I62A00

Request Source: Monitor System Configuration Requests

I62A00

APR 9, 2014 2:55 PM

ANNUAL LEAK TEST MIN VOLUME

TANK PRODUCT LABEL GALLONS

1 UNLEADED R
0

2 UNLEADED R
0

3 UL PREMIUM
0

4 0

Request: 55 - I62C00

Request Source: Monitor System Configuration Requests

I62C00

APR 9, 2014 2:55 PM

TANK PERIODIC TEST TYPE

TANK PRODUCT LABEL PERIODIC TEST TYPE

1 UNLEADED R
STANDARD

2 UNLEADED R
STANDARD

3 UL PREMIUM
STANDARD

4
STANDARD

Request: 56 - I62D00

Request Source: Monitor System Configuration Requests

I62D00

APR 9, 2014 2:55 PM

TANK LEAK TEST FAIL ALARMS

TANK PRODUCT LABEL

1 UNLEADED R
GROSS TEST FAIL
ALARM DISABLED

PERIODIC TEST FAIL
ALARM DISABLED

ANNUAL TEST FAIL
ALARM DISABLED

2 UNLEADED R
GROSS TEST FAIL
ALARM DISABLED

PERIODIC TEST FAIL
ALARM DISABLED

ANNUAL TEST FAIL
ALARM DISABLED

3 UL PREMIUM
GROSS TEST FAIL
ALARM DISABLED

PERIODIC TEST FAIL
ALARM DISABLED

ANNUAL TEST FAIL
ALARM DISABLED

4 GROSS
TEST FAIL ALARM
DISABLED

PERIODIC TEST FAIL
ALARM DISABLED

ANNUAL TEST FAIL
ALARM DISABLED

Request: 57 - I63100

Request Source: Monitor System Configuration Requests

I63100

APR 9, 2014 2:55 PM

TANK LEAK TEST AVERAGING

TANK PRODUCT LABEL ANNUAL PERIODIC

1 UNLEADED R
OFF OFF

2 UNLEADED R
OFF OFF

3 UL PREMIUM
OFF OFF

4 OFF
OFF

Request: 58 - I63000

Request Source: Monitor System Configuration Requests

I63000

APR 9, 2014 2:55 PM

IN-TANK LEAK TEST NOTIFY

TANK PRODUCT LABEL TANK TEST NOTIFY:

1 UNLEADED R
OFF

2 UNLEADED R
OFF

3 UL PREMIUM
OFF

4 OFF

Request: 59 - I63200

Request Source: Monitor System Configuration Requests

I63200

APR 9, 2014 2:55 PM

TANK TEST SIPHON BREAK

TANK PRODUCT LABEL SIPHON BREAK

1 UNLEADED R
OFF

2 UNLEADED R
OFF

3 UL PREMIUM
OFF

4 OFF

Request: 60 - I61000

Request Source: Monitor System Configuration Requests

I61000

APR 9, 2014 2:55 PM

TANK DELIVERY DELAY

TANK PRODUCT LABEL

1 UNLEADED R
1

2 UNLEADED R
1

3 UL PREMIUM
1

4 1

Request: 61 - I63A00

Request Source: Monitor System Configuration Requests

I63A00

APR 9, 2014 2:55 PM

LOW LEVEL PUMP THRESHOLD FOR SEQUENTIAL LINE MANIFOLD

TANK PRODUCT LABEL PUMP THRESHOLD

1 UNLEADED R
10.00%

2 UNLEADED R
10.00%

3 UL PREMIUM
10.00%

4 10.00%

Request: 62 - I61100

Request Source: Monitor System Configuration Requests

I61100

APR 9, 2014 2:55 PM

LEAK TEST METHOD

- - - - - - - - - - - -

TEST ON DATE : ALL TANK

AUG 10, 2012

START TIME : DISABLED

TEST RATE :0.20 GAL/HR

DURATION : 2 HOURS

TST EARLY STOP:DISABLED

Request: 63 - I63300

Request Source: Monitor System Configuration Requests

I63300

APR 9, 2014 2:56 PM

LEAK TEST REPORT FORMAT: NORMAL

Request: 64 - I68000

Request Source: Monitor System Configuration Requests

I68000

APR 9, 2014 2:56 PM

63251 USA

4130 W Century

Inglewood

CA 90304

FUEL MANAGEMENT SETUP

DELIVERY WARN DAYS:
0.0

AUTO PRINT: DISABLED

FUEL MANAGEMENT AVERAGE SALES (GALLONS)

UNLEADED R (TANKS 1,2)

SUN MON TUE WED THR FRI SAT

0 0 0 0 0 0 0

UL PREMIUM (TANK 3)

SUN MON TUE WED THR FRI SAT

0 0 0 0 0 0 0

Request: 65 - I78800

Request Source: Monitor System Configuration Requests

I78800

APR 9, 2014 2:56 PM

PRESSURE LINE LEAK PIPE TYPE

LINE TYP:

Q 1:87
2.0/3.0IN FIBERGLASS

Q 2:91
2.0/3.0IN FIBERGLASS

Q 3:
ENVIROFLEX PP1501

Request: 66 - I78900

Request Source: Monitor System Configuration Requests

I78900

APR 9, 2014 2:56 PM

PRESSURE LINE LEAK LINE LENGTH

LINE	LINE
LENGTH	
Q 1:87	125
FEET	
Q 2:91	125
FEET	
Q 3:	501
FEET	

Request: 67 - I77F00

Request Source: Monitor System Configuration Requests

I77F00

APR 9, 2014 2:56 PM

PRESSURE LINE LEAK LINE LENGTH LARGE

LINE	LINE
LENGTH	
Q 1:87	0
FEET	
Q 2:91	0
FEET	

Request: 68 - I78C00

Request Source: Monitor System Configuration Requests

I78C00

APR 9, 2014 2:56 PM

Request: 69 - I78300

Request Source: Monitor System Configuration Requests

I78300

APR 9, 2014 2:56 PM

Request: 70 - I78400

Request Source: Monitor System Configuration Requests

I78400

APR 9, 2014 2:56 PM

PRESSURE LINE LEAK SHUTDOWN RATE

LINE	
SHUTDOWN RATE	
Q 1:87	3.0
GPH	
Q 2:91	3.0
GPH	
Q 3:	3.0
GPH	

Request: 71 - I77C00

Request Source: Monitor System Configuration Requests

I77C00

APR 9, 2014 2:56 PM

PRESSURE LINE LEAK LOW PRESSURE SHUTOFF

LINE	LOW
PRESSURE SHUTOFF	
Q 1:87	NO
Q 2:91	NO
Q 3:	NO

Request: 72 - I78F00

Request Source: Monitor System Configuration Requests

I78F00

APR 9, 2014 2:56 PM

PRESSURE LINE LEAK DISPENSE THRESHOLD

LINE	LOW
PRESSURE	
Q 1:87	0 PSI
Q 2:91	0 PSI
Q 3:	0 PSI

Request: 73 - I78600

Request Source: Monitor System Configuration Requests

I78600

APR 9, 2014 2:56 PM

PRESSURE LINE LEAK DISPENSE MODE

LINE	
DISPENSE MODE	
Q 1:87	
STANDARD	
Q 2:91	
STANDARD	
Q 3:	
STANDARD	

Request: 74 - I78A00

Request Source: Monitor System Configuration Requests

I78A00

APR 9, 2014 2:56 PM

PRESSURE LINE LEAK

LINE	PUMP
Q 1:87	NON-VENTED
Q 2:91	NON-VENTED
Q 3:	NON-VENTED

Request: 75 - I77D00

Request Source: Monitor System Configuration Requests

I77D00

APR 9, 2014 2:56 PM

ALTITUDE PRESSURE OFFSET ADJUSTMENT

LINE PRESSURE OFFSET

Q 1:87 0.0 PSI

Q 2:91 0.0 PSI

Q 3: 0.0 PSI

Request: 76 - I75A00

Request Source: Monitor System Configuration Requests

I75A00

APR 9, 2014 2:56 PM

LINE LEAK LOCKOUT SETUP

LOCKOUT SCHEDULE

DAILY

START TIME: DISABLED

STOP TIME : DISABLED

Request: 77 - I70200

Request Source: Monitor System Configuration Requests

I70200

APR 9, 2014 2:56 PM

LIQUID LABEL

DEVICE LABEL

1 91 STP

2 91 FILL

3 87 SLAVE FILL

4 87 SLAVE STP

5 87 MASTER STP

6 87 MASTER FILL

7 87 MASTER ANNULAR

8 87S-91 ANNULAR

9

10

11

12

13

14

15

16

Request: 78 - I70300

Request Source: Monitor System Configuration Requests

I70300

APR 9, 2014 2:56 PM

LIQUID TYPE

SENSOR LOCATION TYPE

1 91 STP TRI-STATE (SINGLE FLOAT)

2 91 FILL TRI-STATE (SINGLE FLOAT)

3 87 SLAVE FILL TRI-STATE (SINGLE FLOAT)

4 87 SLAVE STP TRI-STATE (SINGLE FLOAT)

5 87 MASTER STP TRI-STATE (SINGLE FLOAT)

6 87 MASTER FILL TRI-STATE (SINGLE FLOAT)

7 87 MASTER ANNULAR TRI-STATE (SINGLE FLOAT)

8 87S-91 ANNULAR TRI-STATE (SINGLE FLOAT)

9 TRI-STATE (SINGLE FLOAT)

10 TRI-STATE (SINGLE FLOAT)

11 TRI-STATE (SINGLE FLOAT)

12 TRI-STATE (SINGLE FLOAT)

13 TRI-STATE (SINGLE FLOAT)

14 TRI-STATE (SINGLE FLOAT)

15 TRI-STATE (SINGLE FLOAT)

16 TRI-STATE (SINGLE FLOAT)

Request: 79 - I70400

Request Source: Monitor System Configuration Requests

I70400

APR 9, 2014 2:56 PM

LIQUID CATEGORY

SENSOR LOCATION CATEGORY

1 91 STP STP SUMP

2 91 FILL PIPING SUMP

3 87 SLAVE FILL PIPING SUMP

4 87 SLAVE STP STP SUMP

5 87 MASTER STP STP SUMP

6 87 MASTER FILL PIPING SUMP

7 87 MASTER ANNULAR ANNULAR SPACE

8 87S-91 ANNULAR ANNULAR SPACE

9 OTHER SENSORS

10 OTHER SENSORS

11 OTHER SENSORS

12 OTHER SENSORS

13 OTHER SENSORS

14 OTHER SENSORS

15 OTHER SENSORS

16 OTHER SENSORS

Request: 80 - I80300

Request Source: Monitor System Configuration Requests

I80300

APR 9, 2014 2:56 PM

Request: 81 - I80800

Request Source: Monitor System Configuration Requests

I80800

APR 9, 2014 2:56 PM

RELAY SETUP REPORT

R 1:87

TYPE:

STANDARD

NORMALLY CLOSED

TANK #: 1

IN-TANK ALARMS

T 1:HIGH WATER ALARM

T 1:LOW PRODUCT ALARM

LIQUID SENSOR ALMS

L 3:FUEL ALARM

L 4:FUEL ALARM

L 5:FUEL ALARM

L 6:FUEL ALARM

L 7:FUEL ALARM

L 8:FUEL ALARM

L 3:SENSOR OUT ALARM

L 4:SENSOR OUT ALARM

L 5:SENSOR OUT ALARM

L 6:SENSOR OUT ALARM

L 7:SENSOR OUT ALARM

L 8:SENSOR OUT ALARM

L 3:SHORT ALARM

L 4:SHORT ALARM

L 5:SHORT ALARM

L 6:SHORT ALARM

L 7:SHORT ALARM

L 8:SHORT ALARM

ISD SITE ALARMS

ISD GROSS PRES FAIL

ISD DEGRD PRES FAIL

ISD VAPOR LEAK FAIL

ISD VP PRES FAIL

ISD SETUP FAIL

ISD SENSOR OUT FAIL

ISD HOSE ALARMS

ALL:FLOW COLLECT FAIL

R 2:91

TYPE:

STANDARD

NORMALLY CLOSED

TANK #: 3

IN-TANK ALARMS

T 1:HIGH WATER ALARM

T 2:HIGH WATER ALARM

T 1:LOW PRODUCT ALARM

T 2:LOW PRODUCT ALARM

LIQUID SENSOR ALMS

L 1:FUEL ALARM

L 2:FUEL ALARM

L 8:FUEL ALARM

L 1:SENSOR OUT ALARM

L 2:SENSOR OUT ALARM

L 8:SENSOR OUT ALARM

L 1:SHORT ALARM

L 2:SHORT ALARM

L 8:SHORT ALARM

ISD SITE ALARMS

ISD GROSS PRES FAIL

ISD DEGRD PRES FAIL

ISD VAPOR LEAK FAIL

ISD VP PRES FAIL

ISD SETUP FAIL

ISD SENSOR OUT FAIL

ISD HOSE ALARMS

ALL:FLOW COLLECT FAIL

R 3:OVERFILL

TYPE:

MOMENTARY

NORMALLY OPEN

IN-TANK ALARMS

ALL:OVERFILL ALARM

ALL:HIGH PRODUCT ALARM

ALL:MAX PRODUCT ALARM

R 4:

TYPE:

STANDARD

NORMALLY OPEN

TANK #: NONE

- NO ALARM ASSIGNMENTS -

Request: 82 - I78700

Request Source: Monitor System Configuration Requests

I78700

APR 9, 2014 2:57 PM

PRESSURE LLD SETUP REPORT

Q 1:87

IN-TANK ALARMS

T 1:HIGH WATER ALARM

T 2:HIGH WATER ALARM

T 1:LOW PRODUCT ALARM

LIQUID SENSOR ALMS

ALL:FUEL ALARM

ALL:SENSOR OUT ALARM

ALL:SHORT ALARM

ISD SITE ALARMS

ISD GROSS PRES FAIL

ISD DEGRD PRES FAIL

ISD VAPOR LEAK FAIL

ISD HOSE ALARMS

ALL:FLOW COLLECT FAIL

Q 2:91

IN-TANK ALARMS

T 3:HIGH WATER ALARM

T 3:LOW PRODUCT ALARM

LIQUID SENSOR ALMS

ALL:FUEL ALARM

ALL:SENSOR OUT ALARM

ALL:SHORT ALARM

ISD SITE ALARMS

ISD GROSS PRES FAIL

ISD DEGRD PRES FAIL

ISD VAPOR LEAK FAIL

ISD HOSE ALARMS

ALL:FLOW COLLECT FAIL

Q 3:

- NO ALARM ASSIGNMENTS -

Request: 83 - I79200

Request Source: Monitor System Configuration Requests

I79200

APR 9, 2014 2:58 PM

DISP. MODULE DATA STRING

EDIM 1: G

Request: 84 - I79300

Request Source: Monitor System Configuration Requests

I79300

APR 9, 2014 2:58 PM

Request: 85 - I79401

Request Source: Monitor System Configuration Requests

I79401

APR 9, 2014 2:58 PM

Request: 86 - I79402

Request Source: Monitor System Configuration Requests

I79402

APR 9, 2014 2:58 PM

Request: 87 - I79403

Request Source: Monitor System Configuration Requests

I79403

APR 9, 2014 2:58 PM

Request: 88 - I79404

Request Source: Monitor System Configuration Requests

I79404

APR 9, 2014 2:58 PM

Request: 89 - I79500

Request Source: Monitor System Configuration Requests

I79500

APR 9, 2014 2:58 PM

PERIODIC RECONCILIATION

MODE: MONTHLY

Request: 90 - I79700

Request Source: Monitor System Configuration Requests

I79700

APR 9, 2014 2:58 PM

Request: 91 - I79F00

Request Source: Monitor System Configuration Requests

I79F00

APR 9, 2014 2:58 PM

TEMP COMPENSATION

STANDARD

Request: 92 - I7B200

Request Source: Monitor System Configuration Requests

I7B200

APR 9, 2014 2:58 PM

Request: 93 - I7B100

Request Source: Monitor System Configuration Requests

I7B100

APR 9, 2014 2:58 PM

FUELING POSITION - METER - TANK MAP

BUS SLOT FUEL_P METER TANK

TANK MAP EMPTY

Request: 94 - I72300

Request Source: Monitor System Configuration Requests

I72300

APR 9, 2014 2:58 PM

63251 USA

4130 W Century

Inglewood

CA 90304

SMARTSENSOR ASSIGNMENT

DEVICE LABEL CATEGORY

01 VPS VAPOR PRESSURE

02 DISP 1-2 AIR FLOW METER

03 DISP 3-4 FLOW METER AIR 26 UNKNOWN

04 DISP 5-6 FLOW METER AIR 27 UNKNOWN

05 DISP 7-8 FLOW METER AIR 28 UNKNOWN

06 UNKNOWN 29 UNKNOWN

07 UNKNOWN 30 UNKNOWN

08 UNKNOWN 31 UNKNOWN

09 UNKNOWN 32 UNKNOWN

10 UNKNOWN 33 UNKNOWN

11 UNKNOWN 34 UNKNOWN

12 UNKNOWN 35 UNKNOWN

13 UNKNOWN 36 UNKNOWN

14 UNKNOWN 37 UNKNOWN

15 UNKNOWN 38 UNKNOWN

16 UNKNOWN 39 UNKNOWN

17 UNKNOWN 40 UNKNOWN

18 UNKNOWN

19 UNKNOWN

20 UNKNOWN

21 UNKNOWN

22 UNKNOWN

23 UNKNOWN

24 UNKNOWN

25 UNKNOWN

Request: 95 - IV4E00

Request Source: Monitor System Configuration Requests

IV4E00

APR 9, 2014 2:58 PM

63251 USA

4130 W Century

Inglewood

CA 90304

EVR/ISD SETUP

TYPE: BALANCE

Request: 96 - IV4F00

Request Source: Monitor System Configuration Requests

IV4F00

APR 9, 2014 2:58 PM

63251 USA

4130 W Century

Inglewood

CA 90304

NOZZLE A/L RANGE

A/L RATIO: 0.95 - 1.15

Request: 97 - IV4000

Request Source: Monitor System Configuration Requests

IV4000

APR 9, 2014 2:58 PM

63251 USA

4130 W Century

Inglewood

CA 90304

VAPOR PROCESSOR TYPE

NONE

Request: 98 - IV4700

Request Source: Monitor System Configuration Requests

IV4700

APR 9, 2014 2:58 PM

63251 USA

4130 W Century

Inglewood

CA 90304

ASSESSMENT TIME

START TIME: 9:00 AM

TIME DELAY MINUTES: 1

Request: 99 - IV5200

Request Source: Monitor System Configuration Requests

IV5200

APR 9, 2014 2:58 PM

63251 USA

4130 W Century

Inglewood

CA 90304

ACCEPT HIGH ORVR: NO

Request: 100 - IV4A00

Request Source: Monitor System Configuration Requests

IV4A00

APR 9, 2014 2:58 PM

63251 USA

4130 W Century

Inglewood

CA 90304

ISD HOSE TABLE

HOSE FP FP AFM REL HOSE

ID ID LABEL ID ID LABEL

01 00 01 01 02 BLEND3

02 01 02 01 UU BLEND3

03 02 03 02 UU BLEND3

04 03 04 02 UU BLEND3

05 04 05 03 UU BLEND3

06 05 06 03 UU BLEND3

07 06 07 04 UU BLEND3

08 07 08 04 UU BLEND3

—

—

Request: 101 - I20600

Request Source: Monitor System Configuration Requests

—

I20600

APR 9, 2014 2:58 PM

63251 USA

4130 W Century

Inglewood

CA 90304

TANK ALARM HISTORY

TANK 1 UNLEADED R

HIGH WATER ALARM
AUG 7, 2013 10:38 AM

OVERFILL ALARM
APR 9, 2014 11:04 AM

FEB 13, 2014 11:38 AM

DEC 23, 2013 8:55 PM

HIGH PRODUCT ALARM
APR 9, 2014 11:04 AM

INVALID FUEL LEVEL
APR 9, 2014 11:12 AM

PROBE OUT
APR 9, 2014 11:12 AM

APR 9, 2014 11:01 AM

AUG 7, 2013 11:39 AM

HIGH WATER WARNING AUG 7, 2013 10:38 AM

DELIVERY NEEDED
APR 9, 2014 11:12 AM

APR 9, 2014 11:01 AM

JAN 30, 2014 1:25 PM

TANK 2 UNLEADED R

HIGH WATER ALARM
AUG 7, 2013 10:35 AM

OVERFILL ALARM
APR 9, 2014 11:08 AM

FEB 17, 2014 5:50 PM

FEB 17, 2014 5:45 PM

HIGH PRODUCT ALARM
APR 9, 2014 11:09 AM

PROBE OUT
APR 9, 2014 11:11 AM

APR 9, 2014 11:03 AM

AUG 7, 2013 11:38 AM

HIGH WATER WARNING AUG 7, 2013 10:35 AM

DELIVERY NEEDED
AUG 7, 2013 10:32 AM

JUL 24, 2013 8:49 AM

JUL 19, 2013 6:20 PM

LOW TEMP WARNING
AUG 7, 2013 11:39 AM

TANK 3 UL PREMIUM

HIGH WATER ALARM
AUG 7, 2013 11:27 AM

OVERFILL ALARM
APR 9, 2014 11:07 AM

AUG 7, 2013 11:23 AM

AUG 7, 2013 11:15 AM

LOW PRODUCT ALARM
AUG 7, 2013 10:33 AM

HIGH PRODUCT ALARM
APR 9, 2014 11:07 AM

AUG 7, 2013 11:10 AM

INVALID FUEL LEVEL
APR 9, 2014 11:11 AM

PROBE OUT
APR 9, 2014 11:10 AM

APR 9, 2014 11:02 AM

AUG 7, 2013 11:36 AM

HIGH WATER WARNING AUG 7, 2013 11:26 AM

AUG 7, 2013 10:36 AM

DELIVERY NEEDED
APR 9, 2014 11:11 AM

APR 9, 2014 11:02 AM

MAR 21, 2014 6:39 PM

LOW TEMP WARNING
AUG 7, 2013 11:37 AM

TANK 5

TANK 6

TANK 7

TANK 8

TANK 9

TANK 10

TANK 11

TANK 12

TANK 13

TANK 14

TANK 15

TANK 16

—

—

Request: 102 - I30200

Request Source: Monitor System Configuration Requests

—

I30200

APR 9, 2014 2:59 PM

63251 USA

4130 W Century

Inglewood

CA 90304

LIQUID ALARM HISTORY REPORT

SENSOR LOCATION

1 91 STP

APR 9, 2014 10:56 AM SENSOR OUT ALARM

APR 9, 2014 10:27 AM FUEL ALARM

OCT 17, 2013 3:31 PM FUEL ALARM

2 91 FILL

APR 9, 2014 10:56 AM SENSOR OUT ALARM

APR 9, 2014 10:29 AM FUEL ALARM

AUG 7, 2013 11:05 AM SENSOR OUT ALARM

3 87 SLAVE FILL

APR 9, 2014 10:56 AM SENSOR OUT ALARM

APR 9, 2014 10:31 AM FUEL ALARM

FEB 28, 2014 6:49 AM FUEL ALARM

4 87 SLAVE STP

APR 9, 2014 10:56 AM SENSOR OUT ALARM

APR 9, 2014 10:32 AM FUEL ALARM

FEB 13, 2014 7:00 AM SENSOR OUT ALARM

5 87 MASTER STP

APR 9, 2014 10:56 AM SENSOR OUT ALARM

APR 9, 2014 10:34 AM FUEL ALARM

AUG 7, 2013 11:05 AM SENSOR OUT ALARM

6 87 MASTER FILL

APR 9, 2014 10:56 AM SENSOR OUT ALARM

APR 9, 2014 10:36 AM FUEL ALARM

AUG 7, 2013 11:05 AM SENSOR OUT ALARM

7 87 MASTER ANNULAR

APR 9, 2014 10:56 AM SENSOR OUT ALARM

APR 9, 2014 10:05 AM FUEL ALARM

APR 9, 2014 10:00 AM FUEL ALARM

8 87S-91 ANNULAR

APR 9, 2014 10:56 AM SENSOR OUT ALARM

APR 9, 2014 10:10 AM FUEL ALARM

APR 9, 2014 10:09 AM FUEL ALARM

Request: 103 - I40200

Request Source: Monitor System Configuration Requests

I40200

APR 9, 2014 2:59 PM

Request: 104 - I38200

Request Source: Monitor System Configuration Requests

I38200

APR 9, 2014 2:59 PM

63251 USA

4130 W Century

Inglewood

CA 90304

PRESSURE LINE LEAK ALARM HISTORY REPORT

Q 1:87

APR 9, 2014 11:59 AM PLLD SHUTDOWN ALARM

APR 9, 2014 11:59 AM GROSS LINE FAIL

APR 9, 2014 10:56 AM PLLD SHUTDOWN ALARM

APR 9, 2014 10:36 AM PLLD SHUTDOWN ALARM

APR 9, 2014 10:34 AM PLLD SHUTDOWN ALARM

APR 9, 2014 10:32 AM PLLD SHUTDOWN ALARM

APR 9, 2014 10:31 AM PLLD SHUTDOWN ALARM

APR 9, 2014 10:29 AM PLLD SHUTDOWN ALARM

APR 9, 2014 10:27 AM PLLD SHUTDOWN ALARM

APR 9, 2014 10:10 AM PLLD SHUTDOWN ALARM

Q 2:91

APR 9, 2014 12:03 PM PLLD SHUTDOWN ALARM

APR 9, 2014 12:03 PM GROSS LINE FAIL

APR 9, 2014 10:56 AM PLLD SHUTDOWN ALARM

APR 9, 2014 10:36 AM PLLD SHUTDOWN ALARM

APR 9, 2014 10:34 AM PLLD SHUTDOWN ALARM

APR 9, 2014 10:32 AM PLLD SHUTDOWN ALARM

APR 9, 2014 10:31 AM PLLD SHUTDOWN ALARM

APR 9, 2014 10:29 AM PLLD SHUTDOWN ALARM

APR 9, 2014 10:27 AM PLLD SHUTDOWN ALARM

APR 9, 2014 10:10 AM PLLD SHUTDOWN ALARM

Request: 105 - I11100

Request Source: Monitor System Configuration Requests

I11100

APR 9, 2014 2:59 PM

63251 USA

4130 W Century

Inglewood

CA 90304

PRIORITY ALARM HISTORY

ID CATEGORY DESCRIPTION ALARM TYPE STATE DATE TIME

Q 2 OTHER 91 PLLD SHUTDOWN ALARM CLEAR 4-09-14 12:24PM

Q 2 OTHER 91 GROSS LINE FAIL CLEAR 4-09-14 12:24PM

Q 1 OTHER 87 PLLD SHUTDOWN ALARM CLEAR 4-09-14 12:24PM

Q 1 OTHER 87 GROSS LINE FAIL CLEAR 4-09-14 12:24PM

Q 2 OTHER 91 PLLD SHUTDOWN ALARM ALARM 4-09-14 12:03PM

Q 2 OTHER 91 GROSS LINE FAIL ALARM 4-09-14 12:03PM

Q 1 OTHER 87 PLLD SHUTDOWN ALARM ALARM 4-09-14 11:59AM

Q 1 OTHER 87 GROSS LINE FAIL ALARM 4-09-14 11:59AM

E 1 OTHER G COMMUNICATION ALARM CLEAR 4-09-14 11:32AM

T 1 TANK UNLEADED R PROBE OUT CLEAR 4-09-14 11:12AM

T 1 TANK UNLEADED R PROBE OUT ALARM 4-09-14 11:12AM

T 2 TANK UNLEADED R PROBE OUT CLEAR 4-09-14 11:11AM

T 2 TANK UNLEADED R PROBE OUT ALARM 4-09-14 11:11AM

T 3 TANK UL PREMIUM PROBE OUT CLEAR 4-09-14 11:11AM

T 3 TANK UL PREMIUM PROBE OUT ALARM 4-09-14 11:10AM

T 2 TANK UNLEADED R OVERFILL ALARM CLEAR 4-09-14 11:10AM

T 2 TANK UNLEADED R OVERFILL ALARM ALARM 4-09-14 11:08AM

T 3 TANK UL PREMIUM OVERFILL ALARM CLEAR 4-09-14 11:08AM

T 3 TANK UL PREMIUM OVERFILL ALARM ALARM 4-09-14 11:07AM

T 1 TANK UNLEADED R OVERFILL ALARM CLEAR 4-09-14 11:06AM

T 1 TANK UNLEADED R OVERFILL ALARM ALARM 4-09-14 11:04AM

T 2 TANK UNLEADED R PROBE OUT CLEAR 4-09-14 11:03AM

T 3 TANK UL PREMIUM PROBE OUT CLEAR 4-09-14 11:03AM

T 2 TANK UNLEADED R PROBE OUT ALARM 4-09-14 11:03AM

T 3 TANK UL PREMIUM PROBE OUT ALARM 4-09-14 11:02AM

T 1 TANK UNLEADED R PROBE OUT CLEAR 4-09-14 11:02AM

T 1 TANK UNLEADED R PROBE OUT ALARM 4-09-14 11:01AM

Q 2 OTHER 91 PLLD SHUTDOWN ALARM CLEAR 4-09-14 10:56AM

Q 1 OTHER 87 PLLD SHUTDOWN ALARM CLEAR 4-09-14 10:56AM

L 8 ANNULAR 87S-91 ANNULAR SENSOR OUT ALARM CLEAR 4-09-14 10:56AM

L 7 ANNULAR 87 MASTER ANNULAR SENSOR OUT ALARM CLEAR 4-09-14 10:56AM

L 3 PIPE 87 SLAVE FILL SENSOR OUT ALARM CLEAR 4-09-14 10:56AM

L 4 STP SUMP 87 SLAVE STP SENSOR OUT ALARM CLEAR 4-09-14 10:56AM

L 6 PIPE 87 MASTER FILL SENSOR OUT ALARM CLEAR 4-09-14 10:56AM

L 2 PIPE 91 FILL SENSOR OUT ALARM CLEAR 4-09-14 10:56AM

L 5 STP SUMP 87 MASTER STP SENSOR OUT ALARM CLEAR 4-09-14 10:56AM

L 1 STP SUMP 91 STP SENSOR OUT ALARM CLEAR 4-09-14 10:56AM

L 8 ANNULAR 87S-91 ANNULAR SENSOR OUT ALARM ALARM 4-09-14 10:56AM

L 7 ANNULAR 87 MASTER ANNULAR SENSOR OUT ALARM ALARM 4-09-14 10:56AM

L 4 STP SUMP 87 SLAVE STP SENSOR OUT ALARM ALARM 4-09-14 10:56AM

L 3 PIPE 87 SLAVE FILL SENSOR OUT ALARM ALARM 4-09-14 10:56AM

L 6 PIPE 87 MASTER FILL SENSOR OUT ALARM ALARM 4-09-14 10:56AM

L 2 PIPE 91 FILL SENSOR OUT ALARM ALARM 4-09-14 10:56AM

L 1 STP SUMP 91 STP SENSOR OUT ALARM ALARM 4-09-14 10:56AM

L 5 STP SUMP 87 MASTER STP SENSOR OUT ALARM ALARM 4-09-14 10:56AM

Q 2 OTHER 91 PLLD SHUTDOWN ALARM ALARM 4-09-14 10:56AM

Q 1 OTHER 87 PLLD SHUTDOWN ALARM ALARM 4-09-14 10:56AM

Q 2 OTHER 91 PLLD SHUTDOWN ALARM CLEAR 4-09-14 10:36AM

Q 1 OTHER 87 PLLD SHUTDOWN ALARM CLEAR 4-09-14 10:36AM

L 6 PIPE 87 MASTER FILL FUEL ALARM CLEAR 4-09-14 10:36AM

—

—

Request: 106 - I11200

Request Source: Monitor System Configuration Requests

—

I11200

APR 9, 2014 3:00 PM

63251 USA

4130 W Century

Inglewood

CA 90304

NON-PRIORITY ALARM HISTORY

ID CATEGORY DESCRIPTION ALARM TYPE STATE DATE TIME

T 1 TANK UNLEADED R DELIVERY NEEDED CLEAR 4-09-14 11:13AM

T 1 TANK UNLEADED R INVALID FUEL LEVEL CLEAR 4-09-14 11:13AM

T 1 TANK UNLEADED R DELIVERY NEEDED ALARM 4-09-14 11:12AM

T 1 TANK UNLEADED R INVALID FUEL LEVEL ALARM 4-09-14 11:12AM

T 3 TANK UL PREMIUM DELIVERY NEEDED CLEAR 4-09-14 11:11AM

T 3 TANK UL PREMIUM DELIVERY NEEDED ALARM 4-09-14 11:11AM

T 3 TANK UL PREMIUM INVALID FUEL LEVEL CLEAR 4-09-14 11:11AM

T 3 TANK UL PREMIUM INVALID FUEL LEVEL ALARM 4-09-14 11:11AM

T 2 TANK UNLEADED R HIGH PRODUCT ALARM CLEAR 4-09-14 11:09AM

T 2 TANK UNLEADED R HIGH PRODUCT ALARM ALARM 4-09-14 11:09AM

T 3 TANK UL PREMIUM HIGH PRODUCT ALARM CLEAR 4-09-14 11:07AM

T 3 TANK UL PREMIUM HIGH PRODUCT ALARM ALARM 4-09-14 11:07AM

T 1 TANK UNLEADED R HIGH PRODUCT ALARM CLEAR 4-09-14 11:04AM

T 1 TANK UNLEADED R HIGH PRODUCT ALARM ALARM 4-09-14 11:04AM

T 3 TANK UL PREMIUM DELIVERY NEEDED CLEAR 4-09-14 11:03AM

T 3 TANK UL PREMIUM DELIVERY NEEDED ALARM 4-09-14 11:02AM

T 1 TANK UNLEADED R DELIVERY NEEDED CLEAR 4-09-14 11:02AM

T 1 TANK UNLEADED R DELIVERY NEEDED ALARM 4-09-14 11:01AM

SYSTEM PRINTER ERROR CLEAR 4-05-14 12:05PM

SYSTEM PAPER OUT CLEAR 4-05-14 12:05PM

SYSTEM PRINTER ERROR ALARM 4-05-14 12:05PM

SYSTEM PAPER OUT ALARM 4-05-14 12:05PM

SYSTEM PRINTER ERROR CLEAR 3-25-14 11:09PM

SYSTEM PAPER OUT CLEAR 3-25-14 11:09PM

SYSTEM PRINTER ERROR ALARM 3-25-14 11:09PM

SYSTEM PAPER OUT ALARM 3-25-14 11:09PM

SYSTEM PRINTER ERROR CLEAR 3-25-14 11:09PM

SYSTEM PAPER OUT CLEAR 3-25-14 11:09PM

SYSTEM PRINTER ERROR ALARM 3-25-14 11:09PM

SYSTEM PAPER OUT ALARM 3-25-14 11:09PM

T 3 TANK UL PREMIUM DELIVERY NEEDED CLEAR 3-22-14 8:29AM

T 3 TANK UL PREMIUM DELIVERY NEEDED ALARM 3-21-14 6:39PM

T 3 TANK UL PREMIUM DELIVERY NEEDED CLEAR 3-17-14 6:50AM

T 3 TANK UL PREMIUM DELIVERY NEEDED ALARM 3-16-14 10:53AM

SYSTEM PRINTER ERROR CLEAR 3-13-14 12:44PM

SYSTEM PRINTER ERROR ALARM 3-13-14 12:44PM

SYSTEM
PRINTER ERROR
CLEAR 3-11-14 12:01PM

SYSTEM
PAPER OUT CLEAR
3-11-14 12:01PM

SYSTEM
PRINTER ERROR
ALARM 3-11-14 12:01PM

SYSTEM
PAPER OUT ALARM
3-11-14 12:01PM

T 3 TANK UL PREMIUM
DELIVERY NEEDED
CLEAR 3-06-14 6:16PM

T 3 TANK UL PREMIUM
DELIVERY NEEDED
ALARM 3-05-14 4:38PM

SYSTEM
PRINTER ERROR
CLEAR 3-04-14 12:07PM

SYSTEM
PRINTER ERROR
ALARM 3-04-14 12:06PM

SYSTEM
PRINTER ERROR
CLEAR 3-01-14 12:06AM

SYSTEM
PRINTER ERROR
ALARM 3-01-14 12:06AM

SYSTEM
PRINTER ERROR
CLEAR 3-01-14 12:06AM

SYSTEM
PAPER OUT CLEAR
3-01-14 12:06AM

SYSTEM
PRINTER ERROR
ALARM 3-01-14 12:06AM

SYSTEM
PAPER OUT ALARM
3-01-14 12:06AM

Request: 107 - I11300

Request Source: Monitor
System Configuration
Requests

I11300

APR 9, 2014 3:01 PM

63251 USA

4130 W Century

Inglewood

CA 90304

ACTIVE ALARMS REPORT

ID CATEGORY
DESCRIPTION ALARM
TYPE DATE TIME

Request: 108 - I11400

Request Source: Monitor
System Configuration
Requests

I11400

APR 9, 2014 3:01 PM

63251 USA

4130 W Century

Inglewood

CA 90304

CLEARED ALARMS REPORT

ID CATEGORY
DESCRIPTION ALARM
TYPE STATE DATE
TIME

Q 2 OTHER 91
PLLD SHUTDOWN ALARM
CLEAR 4-09-14 12:24PM

Q 2 OTHER 91
GROSS LINE FAIL CLEAR
4-09-14 12:24PM

Q 1 OTHER 87
PLLD SHUTDOWN ALARM
CLEAR 4-09-14 12:24PM

Q 1 OTHER 87
GROSS LINE FAIL CLEAR
4-09-14 12:24PM

E 1 OTHER G
COMMUNICATION
ALARM CLEAR 4-09-14
11:32AM

T 1 TANK UNLEADED R
PROBE OUT CLEAR
4-09-14 11:12AM

T 2 TANK UNLEADED R
PROBE OUT CLEAR
4-09-14 11:11AM

T 3 TANK UL PREMIUM
PROBE OUT CLEAR
4-09-14 11:11AM

T 2 TANK UNLEADED R
OVERFILL ALARM
CLEAR 4-09-14 11:10AM

T 3 TANK UL PREMIUM
OVERFILL ALARM
CLEAR 4-09-14 11:08AM

T 1 TANK UNLEADED R
OVERFILL ALARM
CLEAR 4-09-14 11:06AM

T 2 TANK UNLEADED R
PROBE OUT CLEAR
4-09-14 11:03AM

T 3 TANK UL PREMIUM
PROBE OUT CLEAR
4-09-14 11:03AM

T 1 TANK UNLEADED R
PROBE OUT CLEAR
4-09-14 11:02AM

Q 2 OTHER 91
PLLD SHUTDOWN ALARM
CLEAR 4-09-14 10:56AM

Q 1 OTHER 87
PLLD SHUTDOWN ALARM
CLEAR 4-09-14 10:56AM

L 8 ANNULAR 87S-91
ANNULAR SENSOR
OUT ALARM CLEAR 4-
09-14 10:56AM

L 7 ANNULAR 87 MASTER
ANNULAR SENSOR OUT
ALARM CLEAR 4-09-14
10:56AM

L 3 PIPE 87 SLAVE FILL
SENSOR OUT ALARM
CLEAR 4-09-14 10:56AM

L 4 STP SUMP 87 SLAVE
STP SENSOR OUT
ALARM CLEAR 4-09-14
10:56AM

L 6 PIPE 87 MASTER
FILL SENSOR OUT
ALARM CLEAR 4-09-14
10:56AM

L 2 PIPE 91 FILL
SENSOR OUT ALARM
CLEAR 4-09-14 10:56AM

L 5 STP SUMP 87 MASTER
STP SENSOR OUT
ALARM CLEAR 4-09-14
10:56AM

L 1 STP SUMP 91 STP
SENSOR OUT ALARM
CLEAR 4-09-14 10:56AM

Q 2 OTHER 91
PLLD SHUTDOWN ALARM
CLEAR 4-09-14 10:36AM

Q 1 OTHER 87
PLLD SHUTDOWN ALARM
CLEAR 4-09-14 10:36AM

L 6 PIPE 87 MASTER
FILL FUEL ALARM
CLEAR 4-09-14 10:36AM

T 1 TANK UNLEADED R
DELIVERY NEEDED
CLEAR 4-09-14 11:13AM

T 1 TANK UNLEADED R
INVALID FUEL LEVEL
CLEAR 4-09-14 11:13AM

T 3 TANK UL PREMIUM
DELIVERY NEEDED
CLEAR 4-09-14 11:11AM

T 3 TANK UL PREMIUM
INVALID FUEL LEVEL
CLEAR 4-09-14 11:11AM

T 2 TANK UNLEADED R
HIGH PRODUCT ALARM
CLEAR 4-09-14 11:09AM

T 3 TANK UL PREMIUM
HIGH PRODUCT ALARM
CLEAR 4-09-14 11:07AM

T 1 TANK UNLEADED R
HIGH PRODUCT ALARM
CLEAR 4-09-14 11:04AM

T 3 TANK UL PREMIUM
DELIVERY NEEDED
CLEAR 4-09-14 11:03AM

T 1 TANK UNLEADED R
DELIVERY NEEDED
CLEAR 4-09-14 11:02AM

SYSTEM
PRINTER ERROR
CLEAR 4-05-14 12:05PM

SYSTEM
PAPER OUT CLEAR
4-05-14 12:05PM

SYSTEM
PRINTER ERROR
CLEAR 3-25-14 11:09PM

SYSTEM
PAPER OUT CLEAR
3-25-14 11:09PM

SYSTEM
PRINTER ERROR
CLEAR 3-25-14 11:09PM

SYSTEM
PAPER OUT CLEAR
3-25-14 11:09PM

T 3 TANK UL PREMIUM
DELIVERY NEEDED
CLEAR 3-22-14 8:29AM

T 3 TANK UL PREMIUM
DELIVERY NEEDED
CLEAR 3-17-14 6:50AM

SYSTEM
PRINTER ERROR
CLEAR 3-13-14 12:44PM

SYSTEM
PRINTER ERROR
CLEAR 3-11-14 12:01PM

SYSTEM
PAPER OUT CLEAR
3-11-14 12:01PM

T 3 TANK UL PREMIUM
DELIVERY NEEDED
CLEAR 3-06-14 6:16PM

SYSTEM
PRINTER ERROR
CLEAR 3-04-14 12:07PM

SYSTEM
PRINTER ERROR
CLEAR 3-01-14 12:06AM

SYSTEM
PRINTER ERROR
CLEAR 3-01-14 12:06AM

SYSTEM
PAPER OUT CLEAR
3-01-14 12:06AM

Request: 109 - IV0100

Request Source: Monitor System Configuration Requests

IV0100

APR 9, 2014 3:01 PM

63251 USA

4130 W Century

Inglewood

CA 90304

ISD ALARM STATUS REPORT

EVR TYPE: BALANCE

ISD TYPE: 01.05

VAPOR PROCESSOR TYPE: NONE

OVERALL STATUS :PASS EVR VAPOR COLLECTION :PASS

EVR VAPOR CONTAINMENT :PASS

ISD MONITOR UP-TIME :100%

EVR/ISD PASS TIME :100%

WARNING ALARMS

DATE TIME
DESCRIPTION
READING VALUE

13-05-07 09:02:01
SENSOR OUT SELFTEST
s 5

13-05-07 09:02:01
SENSOR OUT SELFTEST
s 4

13-05-07 09:02:01
SENSOR OUT SELFTEST
s 3

13-05-07 09:02:01
SENSOR OUT SELFTEST
s 2

13-03-10 09:00:09
CONTAINMENT GROSS
OVER PRESSURE WEEKLY
95% 3.99

13-03-09 09:00:09
CONTAINMENT GROSS
OVER PRESSURE WEEKLY
95% 3.99

13-03-08 09:00:09
CONTAINMENT GROSS
OVER PRESSURE WEEKLY
95% 3.99

13-03-07 09:00:19
CONTAINMENT GROSS
OVER PRESSURE WEEKLY
95% 3.89

13-03-06 09:00:16
CONTAINMENT GROSS
OVER PRESSURE WEEKLY
95% 3.81

13-03-05 09:00:17
CONTAINMENT GROSS
OVER PRESSURE WEEKLY
95% 3.82

FAILURE ALARMS

DATE TIME
DESCRIPTION
READING VALUE

13-03-11 09:00:09
CONTAINMENT GROSS
OVER PRESSURE WEEKLY
95% 3.99

12-10-22 09:01:28
CONTAINMENT GROSS
OVER PRESSURE WEEKLY
95% 3.59

SHUTDOWN &
MISCELLANEOUS EVENTS

DATE TIME
DESCRIPTION
ACTION/NAME

14-04-09 10:57:47
READINESS ISD:PP EVR:NN
EVR READINESS PENDING

14-04-09 10:57:47 ISD
STARTUP

14-04-09 10:57:23 ISD
SHUTDOWN

14-03-09 03:00:00 TIME
CHANGE DETECTED AT:
14-03-09 02:00:13

14-02-14 09:03:08
READINESS ISD:PP EVR:PP
ISD & EVR READY

14-02-13 09:22:35
READINESS ISD:PP EVR:NN
EVR READINESS PENDING

14-02-13 09:22:35 ISD
STARTUP

14-02-13 09:14:46 ISD
SHUTDOWN

13-11-03 01:00:00 TIME
CHANGE DETECTED AT:
13-11-03 02:00:13

13-09-16 10:03:11
READINESS ISD:PP EVR:PP
ISD & EVR READY

End of Report: 140409

FASTECH Monitor System Report Saved at: Wednesday, April 09, 2014 - 3:02:32 PM

(Report Saved Date/Time from PC Clock)

010092 - 056865

C776655

FASTECH

CONSTRUCTION • STATION MAINTENANCE
TESTING • CAR WASH SYSTEMS

April 28, 2014

Los Angeles County Department of Public Works
900 S. Fremont Ave.
Alhambra, CA 91803
Attn: Tim Smith

SB989 6 MONTH POST-CONSTRUCTION TEST & NOV RESPONSE

SUBJECT SITE: **SB 989 COMPLIANCE TESTING AT USA PETROLEUM STATION 4130 W. CENTURY BLVD. INGLEWOOD, CA 90304. SITE ID#: 63251.**

Dear Mr. Smith:

Enclosed, please find the 6 month post construction secondary containment testing results for the above-referenced site. These results are being sent to you per the requirement of SB 989 and in response to NOV 753632. NOV# 753632 was issued on 8/12/13 for 91 secondary product piping not being in the 6 o'clock position and for excessive sealant within the 87 Main turbine sump. Permitting was initiated by FASTECH at that time. While permit was under review, the 989 3 year test became due and was performed on 10/17/13. At that time UDC 5&6 failed testing. The repairs to UDC 5&6 were added to the existing permit application under review (permit # A754213). Permitted repairs (A754213) were completed and FASTECH returned on 11/22/13 for the retest with passing results. FASTECH returned on 4/25/14 for the 6 month post construction testing with passing results. A summary of the results is listed below.

Agency Notification Date: 3/12/14 (#9559)

Test Results Overview:

Test performed: Secondary Product Lines-87 M and 91 only	Pass☒ Fail☐
Test performed: Turbine Sumps-87M and 91 only	Pass☒ Fail☐
Test performed: Under Dispenser Containment-5&6 only	Pass☒ Fail☐

FASTECH was contracted by the underground storage tank system owner to insure that this facility complies with all of the rules and regulations that govern the operation of underground storage tanks and their related components.

If you have any questions please call the undersigned at (714) 523-0194, extension 8327.

Sincerely,
FASTECH, Inc.

Glen Ragle
Program Manager

RECEIVED
MAY 08 2014
[illegible]

Attachments – Secondary Containment Testing Results

Cc: Doug Shearer – Tesoro Refining & Marketing Co. LLC – via email
Belshire Environmental Services – via email

Secondary Containment Testing Report Form

This form is intended for use by contractors performing periodic testing of UST secondary containment systems. Use the appropriate pages of this form to report results for all components tested. The completed form, written test procedures, and printouts from tests (if applicable), should be provided to the facility owner/operator for submittal to the local regulatory agency.

1. FACILITY INFORMATION

Facility Name:	USA 63251	Date of Testing:	4-25-14
Facility Address:	4130 W. Century Blvd., Inglewood, CA 90304		
Facility Contact:	N/A	Phone:	310-672-0386
Date Local Agency Was Notified of Testing :	3/12/14 (#9559)		
Name of Local Agency Inspector *(if present during testing)*:	N/A		

2. TESTING CONTRACTOR INFORMATION

Company Name:	**Fueling & Service Technologies, Inc. (FASTECH)**		
Technician Conducting Test:	**Frankie Sanchez-ICC#8162515-UT**		
Credentials:	X CSLB Licensed Contractor	☐ SWRCB Licensed Tank Tester	
License Type:	**A, HAZ, C21**	License Number:	**794519**

Manufacturer Training

Manufacturer	Component(s)	Date Training Expires
ELD Systems, Inc.	Secondary Containment Leak Measurement	**F Sanchez F0073-10,exp 9/12/14**

3. SUMMARY OF TEST RESULTS

Component	Pass	Fail	Not Tested	Repairs Made	Component	Pass	Fail	Not Tested	Repairs Made
87 Main Turbine Sump	☒	☐	☐	☐		☐	☐	☐	☐
91 Turbine Sump	☒	☐	☐	☐		☐	☐	☐	☐
UDC 5-6	☒	☐	☐	☐		☐	☐	☐	☐
87 Main Secondary Product	☒	☐	☐	☐		☐	☐	☐	☐
91 Secondary Product	☒	☐	☐	☐		☐	☐	☐	☐
	☐	☐	☐	☐		☐	☐	☐	☐
	☐	☐	☐	☐		☐	☐	☐	☐
If hydrostatic testing was performed, describe what was done with the water after completion of tests:

See attached testing procedures.

CERTIFICATION OF TECHNICIAN RESPONSIBLE FOR CONDUCTING THIS TESTING

To the best of my knowledge, the facts stated in this document are accurate and in full compliance with legal requirements

Technician's Signature: _____ Date: 4-25-14

5. SECONDARY PIPE TESTING

Test Method Developed By:	☐ Piping Manufacturer	☒ Industry Standard	☐ Professional Engineer	☐ Other *(Specify)*
Test Method Used:	☒ Pressure	☐ Vacuum	☐ Hydrostatic	☐ Other *(Specify)*
Test Equipment Used: **See attached testing procedures**			Equipment Resolution:	

	Piping Run # 87 Main PL	**Piping Run # 91 PL**	**Piping Run #**	**Piping Run #**
Piping Material:	**fiberglass**	**fiberglass**		
Piping Manufacturer:	**Smith**	**Smith**		
Piping Diameter:	**3"**	**3"**		
Length of Piping Run:	**100'**	**100'**		
Product Stored:	**regular**	**premium**		
Method and location of piping-run isolation:	**STP**	**STP**		
Wait time between applying pressure/vacuum/water and starting test:	**30 minutes**	**30 minutes**		
Test Start Time:	**8:45am**	**8:45am**		
Initial Reading (R_I):	**5 psi**	**5 psi**		
Test End Time:	**9:45am**	**9:45am**		
Final Reading (R_F):	**5 psi**	**5 psi**		
Test Duration:	**1 hour**	**1 hour**		
Change in Reading (R_F-R_I):	**0**	**0**		
Pass/Fail Threshold or Criteria:	**0.00**	**0.00**		
Test Result:	☒ **Pass** ☐ **Fail**	☒ **Pass** ☐ **Fail**	☐ **Pass** ☐ **Fail**	☐ **Pass** ☐ **Fail**

Comments – *(include information on repairs made prior to testing, and recommended follow-up for failed tests)*

6. PIPING SUMP TESTING

Test Method Developed By:	☐ Sump Manufacturer ☒ Industry Standard ☐ Professional Engineer ☐ Other *(Specify)*		
Test Method Used:	☐ Pressure ☐ Vacuum ☒ Hydrostatic ☐ Other *(Specify)*		
Test Equipment Used: **See attached testing procedures**		Equipment Resolution:	

	Sump # 87 Main STP	**Sump # 91 STP**	**Sump #**	**Sump #**
Sump Diameter:	**48"**	**48"**		
Sump Depth:	**60"**	**61"**		
Sump Material & Manufacturer:	**fiberglass - Xerxes**	**fiberglass - Xerxes**		
Height from Tank Top to Top of Highest Piping Penetration:	**26"**	**26"**		
Height from Tank Top to Lowest Electrical Penetration:	**31"**	**19"**		
Condition of sump prior to testing:	**fair**	**fair**		
Portion of Sump Tested[1]	**Above highest penetration**	**Above highest penetration**		
Does turbine shut down when sump sensor detects liquid (both product and water)?*	☐ Yes ☐ No ☒ NA	☐ Yes ☐ No ☒ NA		
Turbine shutdown response time	**N/A**	**N/A**		
Is system programmed for fail-safe shutdown?*	☐ Yes ☐ No ☒ NA	☐ Yes ☐ No ☒ NA		
Was fail-safe verified to be operational?*	☐ Yes ☐ No ☒ NA	☐ Yes ☐ No ☒ NA		
Wait time between applying pressure/vacuum/water and starting test:	**30 minutes**	**30 minutes**		
Test Start Time:	**9:03am**	**9:03am**		
Initial Reading (R_I):	**3.2145**	**3.7577**		
Test End Time:	**9:15am**	**9:15am**		
Final Reading (R_F):	**3.2155**	**3.7588**		
Test Duration:	**12 min**	**12 min**		
Change in Reading (R_F-R_I):	**0.00094**	**0.00108**		
Pass/Fail Threshold or Criteria:	**0.002**	**0.002**		
Test Result:	☒ **Pass** ☐ **Fail**	☒ **Pass** ☐ **Fail**		
Was sensor removed for testing?	☒ Yes ☐ No ☐ NA	☒ Yes ☐ No ☐ NA		
Was sensor properly replaced and verified functional after testing?	☒ Yes ☐ No ☐ NA	☒ Yes ☐ No ☐ NA		

Comments – *(include information on repairs made prior to testing, and recommended follow-up for failed tests)*

Sensor functionality was not confirmed. This procedure is not part of the secondary containment testing scope of work.

[1] If the entire depth of the sump is not tested, specify how much was tested. If the answer to any of the questions indicated with an asterisk (*) is "NO" or "NA", the entire sump must be tested. (See SWRCB LG-160)

7. UNDER-DISPENSER CONTAINMENT (UDC) TESTING

Test Method Developed By:	☐ UDC Manufacturer ☒ Industry Standard ☐ Professional Engineer ☐ Other *(Specify)*		
Test Method Used:	☐ Pressure ☐ Vacuum ☒ Hydrostatic ☐ Other *(Specify)*		
Test Equipment Used: **See attached testing procedures.**		Equipment Resolution:	

	UDC # 5-6	UDC #	UDC #	UDC #
UDC Manufacturer:	**Total Containment**			
UDC Material:	**fiberglass**			
UDC Depth:	**33"**			
Height from UDC Bottom to Top of Highest Piping Penetration:	**9"**			
Height from UDC Bottom to Lowest Electrical Penetration:	**5"**			
Condition of UDC prior to testing:	**fair**			
Portion of UDC Tested[1]	**Above highest penetration**			
Does turbine shut down when UDC sensor detects liquid (both product and water)?*	☐ Yes ☐ No ☒ NA			
Turbine shutdown response time				
Is system programmed for fail-safe shutdown?*	☐ Yes ☐ No ☒ NA			
Was fail-safe verified to be operational?*	☐ Yes ☐ No ☒ NA			
Wait time between applying pressure/vacuum/water and starting test	**30 minutes**			
Test Start Time:	**9:02am**			
Initial Reading (R_I):	**3.9852**			
Test End Time:	**9:14am**			
Final Reading (R_F):	**3.9860**			
Test Duration:	**12 min**			
Change in Reading (R_F-R_I):	**0.00075**			
Pass/Fail Threshold or Criteria:	**0.002**			
Test Result:	☒ **Pass** ☐ **Fail**			
Was sensor removed for testing?	☒Yes ☐No ☐ NA			
Was sensor properly replaced and verified functional after testing?	☒Yes ☐No ☐ NA			

Comments – *(include information on repairs made prior to testing, and recommended follow-up for failed tests)*

Sensor functionality was not confirmed. This procedure is not part of the secondary containment testing scope of work.

[1] If the entire depth of the UDC is not tested, specify how much was tested. If the answer to any of the questions indicated with an asterisk (*) is "NO" or "NA", the entire UDC must be tested. (See SWRCB LG-160)

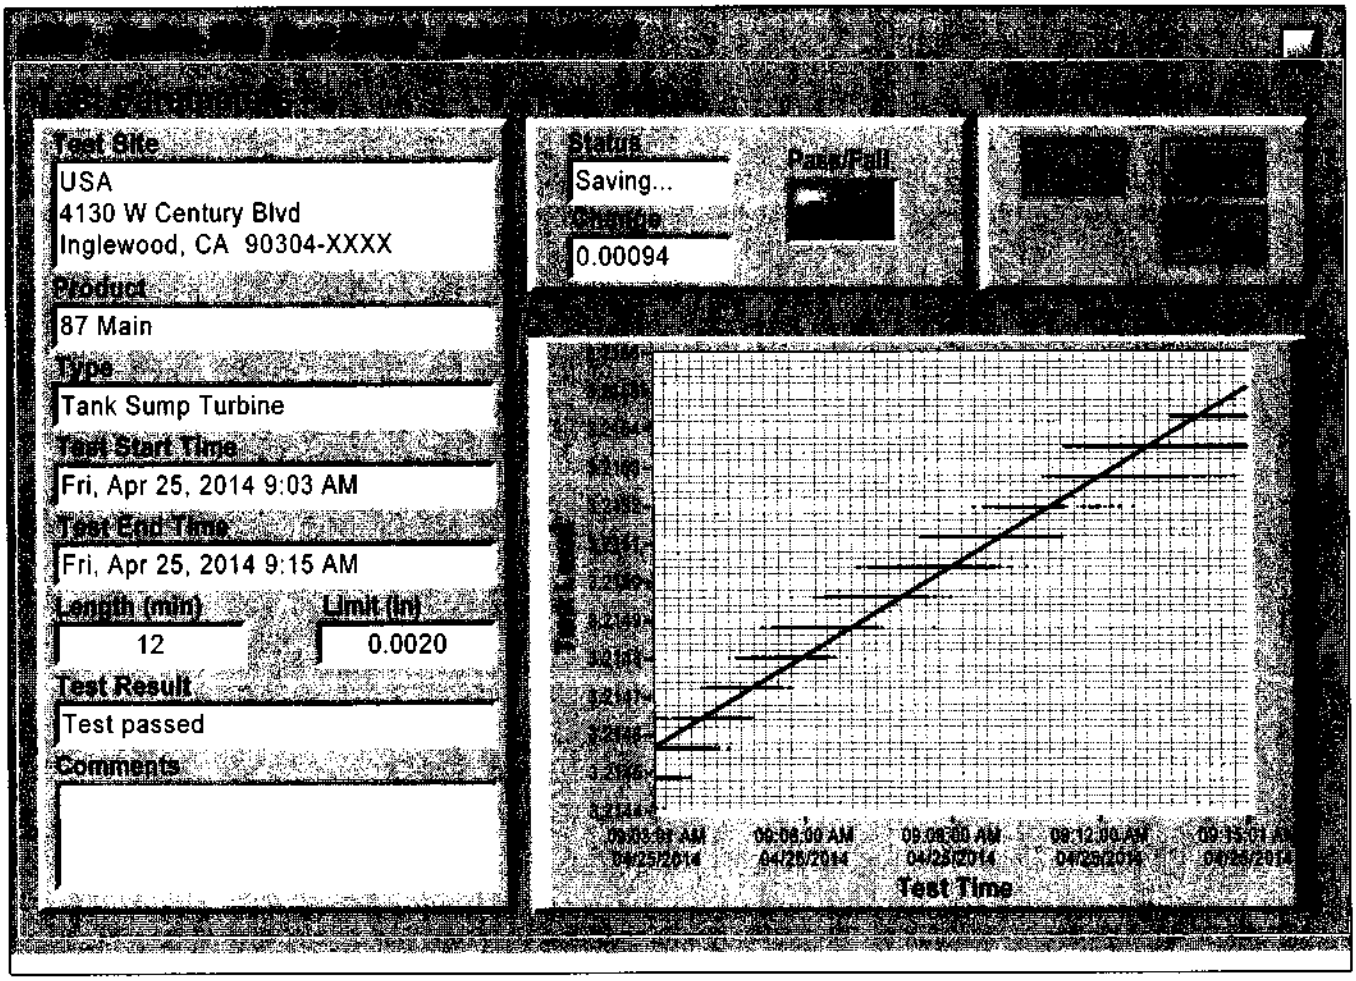
Test Site
USA
4130 W Century Blvd
Inglewood, CA 90304-XXXX
Product
87 Main
Type
Tank Sump Turbine
Test Start Time
Fri, Apr 25, 2014 9:03 AM
Test End Time
Fri, Apr 25, 2014 9:15 AM
Length (min)
12
Limit (in)
0.0020
Test Result
Test passed
Comments
Status
Saving...
Pass/Fail
0.00094
09:04:00 AM
04/25/2014
09:08:00 AM
04/25/2014
09:08:00 AM
04/25/2014
09:12:00 AM
04/25/2014
Test Time

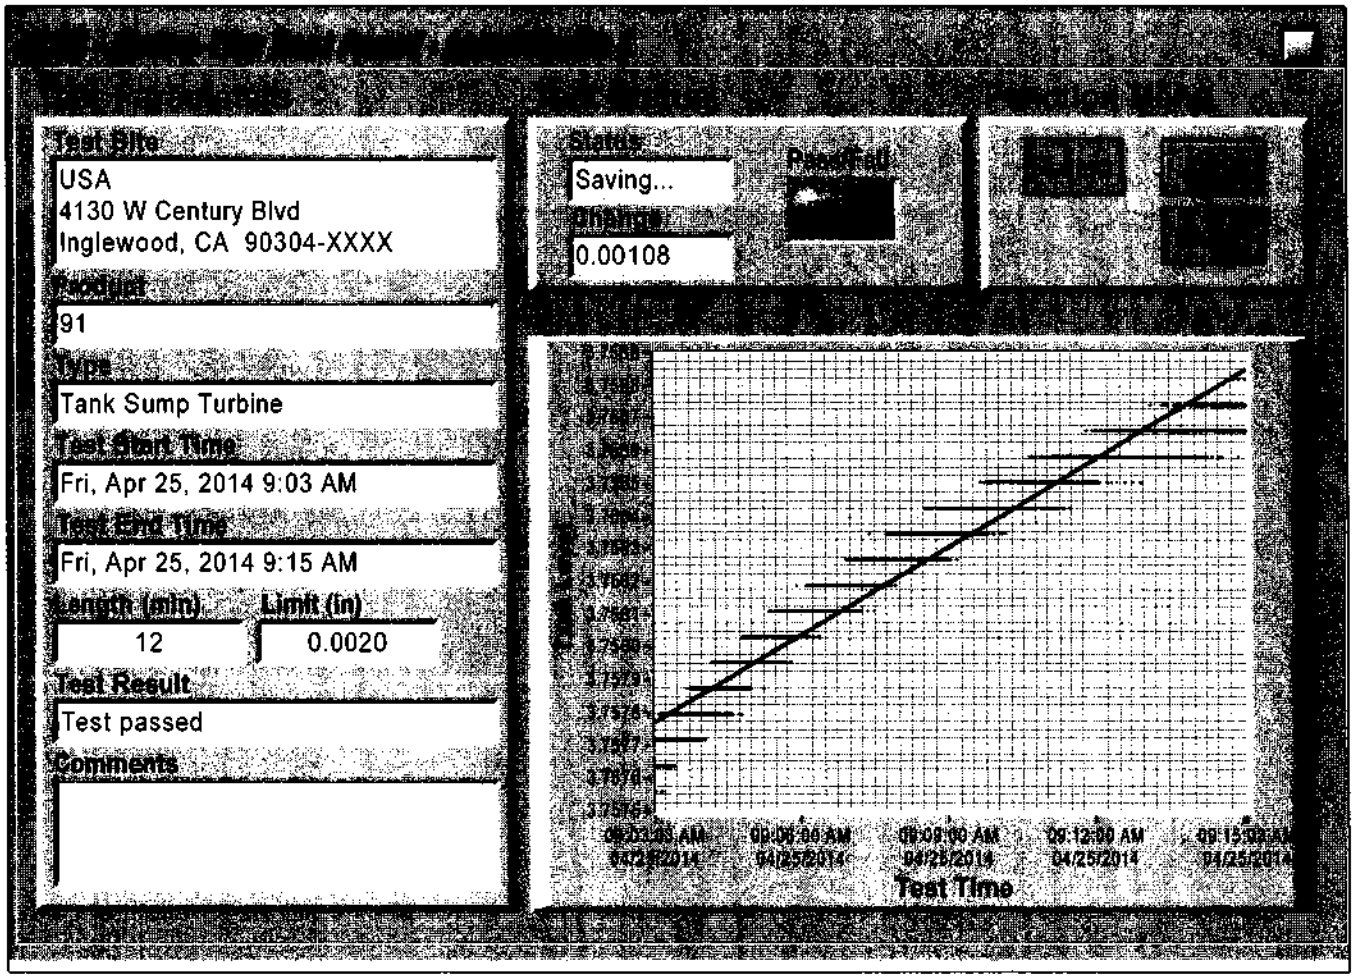
Test Site
USA
4130 W Century Blvd
Inglewood, CA 90304-XXXX
Product
91
Type
Tank Sump Turbine
Test Start Time
Fri, Apr 25, 2014 9:03 AM
Test End Time
Fri, Apr 25, 2014 9:15 AM
Length (min)
12
Limit (in)
0.0020
Test Result
Test passed
Comments
Status
Saving...
0.00108
Pass/Fail
09:06:00 AM
04/25/2014
09:09:00 AM
04/25/2014
09:12:00 AM
04/25/2014
Test Time

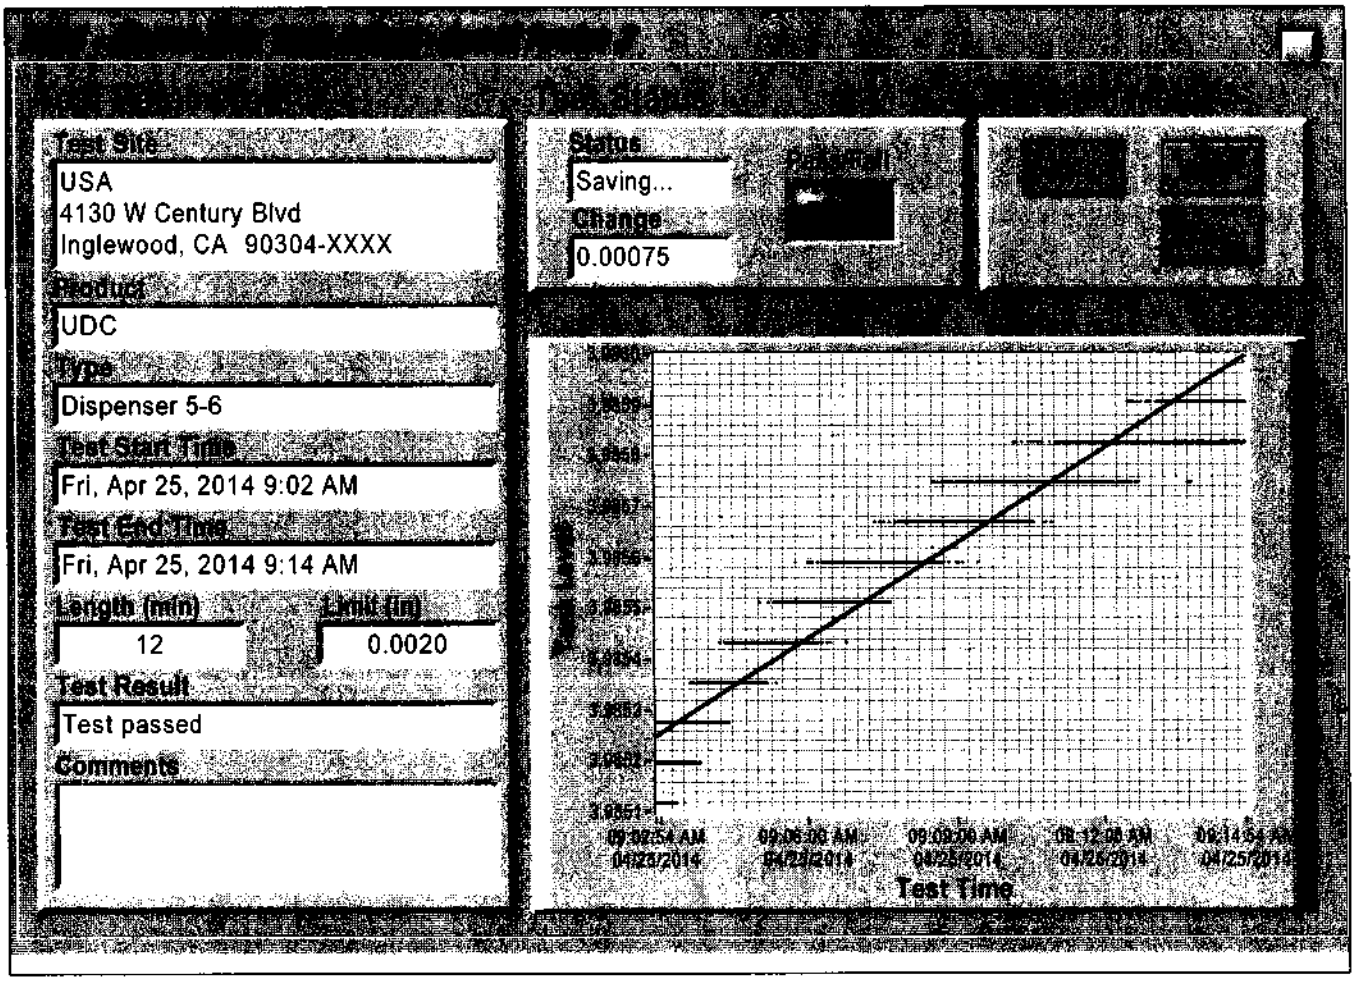
Test Site
USA
4130 W Century Blvd
Inglewood, CA 90304-XXXX
Product
UDC
Type
Dispenser 5-6
Test Start Time
Fri, Apr 25, 2014 9:02 AM
Test End Time
Fri, Apr 25, 2014 9:14 AM
Length (min)
12
Limit (in)
0.0020
Test Result
Test passed
Comments
Status
Saving...
Change
0.00075
Test Time

Testing Procedures – One 12-minute Test

Secondary Containment Testing, Underground Storage Tank Systems
Contractor: Fueling & Service Technologies, Inc. (FASTECH)

Testing Technicians:

Site Manager, Primary Tester(s):

Frankie Sanchez	(714) 904-6863	ICC# 8162515-UT	ELD Cert # F0073-10
Frank Sanchez	(714) 904-9113	ICC# 8159760-UT	ELD Cert # F0074-10
Anthony Leivas	(714) 904-6963	ICC# 8220961-UT	ELD Cert # F0076-11
Alvaro Ramirez	(714) 904-1943	ICC# 8105943-UT	ELD Cert # F0058-10
Carlos Gomez	(714) 904-1958	ICC# 8025430-UT	ELD Cert # F0048-10
Erick Chavez	(714) 904-1995	ICC# 8004542-UT	ELD Cert # F0067-10
Jim Simeone	(714) 296-1509	ICC# 5272455-UT	ELD Cert # F0066-10

Site Safety Officer: Primary Tester
Qualifications:

- FASTECH currently holds business license number CA 794519 – A, Haz, C21
- Information regarding Worker's Compensation and Employers' Liability (available upon request).
- FASTECH provides HAZWOPR training for employees. FASTECH develops a site-specific Health and Safety Plan w/ Confined Space Permit for each testing location (available on-site, day of testing).

Test Equipment:

- FASTECH utilizes third party certified hardware and software for all hydrostatic tests (attached). The primary tester is certified, by the manufacturer of the equipment used (Enhanced Leak Detection Systems, Inc.), to test containment sumps, under dispenser containment, and spill buckets.
- Pressure Gauges, Ametek-U.S. Gauge, 0-15 psi pressure range, 4.5-inch diameter, glycerin filled, .5% span of scale, calibrated every six months.
- Vacuum Gauges, Ametek-U.S. Gauge, 0-30 in-hg vacuum range, 4.5-inch diameter, glycerin filled, .5% span of scale, calibrated every six months.
- Vacuum Pump, Gast Model 2Z866, 120 volt AC. Pump mounted greater than 18-inches (about 3.5-feet) above work surface (surface grade), with outlet tubing terminating outside the work zone.

Test Procedures:

- Local CUPA will be notified of testing schedule a minimum of 48-hours before the test is scheduled to begin. During testing, station's dispensing equipment may remain in operation providing no health and safety concerns arise for either the public or test crews. Testing will be performed within an exclusion zone. If, at any time, the site safety officer or local CUPA deems any situation unsafe, the site safety officer will shut the station's dispensing equipment down. Testing will only be conducted when all health and safety concerns are met.
- Sump Cleaning and Preparation.

  FASTECH will steam clean all turbine sumps, dispenser pans, and spill buckets. The water and waste generated during the cleaning process will be temporarily stored on-site in a labeled drum (dated, Haz Waste Label). The client will classify the drum, and provide transportation for drum disposal in a timely manner. Once the site has been cleaned, it will be ready for testing.

- Use of Test Fluid.

  FASTECH's testing fluid is comprised mostly of water with low concentrations (<2%) of surfactants and stabilizers. California Regulations allow for the transportation and reuse of water that is used as testing fluid. D.O.T. regulations mandate that the test fluid never contain more than 2% by volume of a hazardous material. Because of the extensive cleaning of the sumps prior to the introduction of the test fluid, the test fluid has never been determined to be hazardous.

- Tank Annular Space.

  For tanks less than 20,000 gallons capacity, apply a vacuum of 10" mercury to annular space. After establishing a stable vacuum, maintain this vacuum for 60 minutes. At the end of the test period, if the vacuum reading has not changed from the established test vacuum, the test is complete and has achieved a "pass".

  For tanks greater than or equal to 20,000 gallons capacity, apply a vacuum of 10" mercury to annular space. After establishing a stable vacuum, maintain this vacuum for 120 minutes. At the end of the test period, if the vacuum reading has not changed from the established test vacuum, the test is complete and has achieved a "pass".

  If the tank does not maintain the test vacuum, the contractor may re-test the annular space. If, after the second test the tank does not achieve a "pass", the secondary containment must be considered not liquid tight. Repairs may be made by the tank manufacturer or authorized representative per the requirements of the local CUPA.

- Product, Vent, and Stage II Vapor Piping Secondary Containment.

  An inert gas shall be used. The secondary containment shall be made airtight with either the rubber test boot or fiberglass test fitting installed at time of installation. If the test boot is missing or damaged, an approved replacement test boot or fiberglass test fitting may be installed.

  Pressurize secondary containment piping to 5 psig and allow to stabilize for 10 minutes. Maintain test pressure of 5 psig for 60 minutes. At the end of the test period, if the pressure reading has not changed from the established test pressure, the test is complete and has achieved a "pass".

  If the piping does not maintain the test pressure, the contractor may tighten clamps and fittings, if necessary, and re-test the piping. If, after the second test, the piping does not achieve a "pass", the secondary containment must be considered mot liquid tight. Repairs may be made by the piping manufacturer or authorized representative per the requirements of the local CUPA.

- Containment Sumps and Under Dispenser Containment.

  The containment sump shall be free of dirt, debris and residual petroleum product. Place test fluid in the sump a minimum of 2-inches above any penetration and above any non-contiguous portion of the sump (i.e., above UDC window, and for turbine/fill sumps, if constructed in sections, above the highest seam).

  After test fluid has stabilized for 30 minutes, the liquid level shall be measured using test equipment that has been third party tested. The test period shall consist of one 12-minute test. At the end of each 12-minute test period, the test equipment must confirm a hydrostatic change in level no greater than .002-inches in order to achieve a "pass".

  If the containment sump does not pass the test, the contractor may re-inspect the sump, tighten penetrations/clamps and fitting, and re-test. If after the second test the containment sump does not achieve a "pass", the secondary containment must be considered not liquid tight. Repairs may be made using the sump manufacturer's procedures per abiding by the requirements of the local CUPA.

- Spill Buckets

  The spill bucket shall be free of dirt, debris and residual petroleum product. Place test fluid in the spill bucket 1-inch below the highest portion of the bucket's containment.

  After test fluid has stabilized for 30 minutes, the liquid level shall be measured using test equipment that has been third party tested. The test period shall consist of one 12-minute test. At the end of each 12-minute test period, the test equipment must confirm a hydrostatic change in level no greater than .002-inches in order to achieve a "pass".

  If the spill bucket does not pass the test, the contractor may re-inspect the bucket, tighten drain valve fittings and re-test. If after the second test the spill bucket does not achieve a "pass", the spill bucket must be considered not liquid tight. Repairs may be made using the spill bucket's manufacturer's procedures per abiding by the requirements of the local CUPA.

Reporting:

A final report documenting secondary containment testing shall be submitted to the local CUPA within 30 days of the completion of the test. The report must include all data collected as part of the testing and indicate any deviation from the approved Work Plan. All reports shall be evaluated for the completeness and accuracy. Failure to submit a satisfactory report will result in test results not being accepted and may require additional testing. The Secondary Containment Testing Report Form shall be used.

0100 92 - 056865

C801782 C15

FASTECH

RETAIL PETROLEUM • RETAIL NATURAL GAS • CAR WASH SYSTEMS

March 25, 2015

Mr. Tim Smith or Mr. Brad Kuwata
Los Angeles County Department of Public Works
Environmental Programs Division
900 South Fremont Avenue
Alhambra, CA 91803

MONITORING SYSTEM CERTIFICATION AND SPILL BUCKET TESTING

SUBJECT SITE: ANNUAL SYSTEM CERTIFICATIONS – TESORO USA PETROLEUM STATION 4130 W. CENTURY BLVD., INGLEWOOD, CA 90304. SITE ID#: 63251

Dear Mr. Smith or Inspector Kuwata

Enclosed, please find the monitoring system certification (s) and spill bucket testing results for the above-referenced site. These results are being sent to you per the annual testing requirement. A summary of the results is listed below.

Agency Notification Date: 2/10/15 conf #12752

Test Results Overview:

Test performed: Veeder-Root TLS 350 Certification	Pass☒	Fail☐
Test performed: Fill and Vapor Bucket Test	Pass☒	Fail☐
Test performed: Line Leak Detector Test	Pass☒	Fail☐
Test performed: Shear Valve Test	Pass☒	Fail☐
Test performed: Emergency Shut Off	Pass☒	Fail☐

FASTECH was contracted by the underground storage tank system owner to insure that this facility complies with all of the rules and regulations that govern the operation of underground storage tanks and their related components.

If you have any questions please call the undersigned at (714) 523-0194, extension 8327.

Sincerely,
FASTECH, Inc.

Glen Ragle
Project Manager

RECEIVED
APR

Attachments – Monitoring System Certification(s) and Spill Bucket Testing Results

Cc: Doug Shearer – Tesoro Refining & Marketing Co. LLC – via email
Belshire Environmental Services – via email

MONITORING SYSTEM CERTIFICATION

For Use By All Jurisdictions Within the State of California
Authority Cited: Chapter 6.7, Health and Safety Code; Chapter 16, Division 3, Title 23, California Code of Regulations

This form must be used to document testing and servicing of monitoring equipment. A separate certification or report must be prepared for each monitoring system control panel by the technician who performs the work. A copy of this form must be provided to the tank system owner/operator. The owner/operator must submit a copy of this form to the local agency regulating UST systems within 30 days of test date.

A. General Information

Facility Name: **USA 63251** Bldg. No.: _____

Site Address: **4130 W. Century Blvd.** City: **Inglewood** Zip: **90304**

Facility Contact Person: **not reported** Contact Phone No.: **(310) 672-0386**

Make/Model of Monitoring System: **Veeder Root TLS 350 PLUS** Date of Testing/Servicing: **3/23/2015**

B. Inventory of Equipment Tested/Certified

Check the appropriate boxes to indicate specific equipment inspected/serviced:

Tank ID: T1: 87 Main

- ☒ In-Tank Gauging Probe. Model: **Mag1**
- ☒ Annular Space or Vault Sensor. Model: **409**
- ☒ Piping Sump / Trench Sensor(s). Model: **208**
- ☒ Fill Sump Sensor(s). Model: **208**
- ☐ Mechanical Line Leak Detector. Model:
- ☒ Electronic Line Leak Detector. Model: **PLLD**
- ☒ Tank Overfill / High-Level Sensor. Model: **TLM**
- ☐ Other (specify equipment type and model in Section E on Page 2).

Tank ID: T2: 87 Syphon (split w/91)

- ☒ In-Tank Gauging Probe. Model: **Mag1**
- ☒ Annular Space or Vault Sensor. Model: **409 (shared w/91)**
- ☒ Piping Sump / Trench Sensor(s). Model: **208**
- ☒ Fill Sump Sensor(s). Model: **208**
- ☐ Mechanical Line Leak Detector. Model:
- ☐ Electronic Line Leak Detector. Model:
- ☒ Tank Overfill / High-Level Sensor. Model: **TLM**
- ☐ Other (specify equipment type and model in Section E on Page 2).

Tank ID: T3: 91 (split w/ 87 syphon)

- ☒ In-Tank Gauging Probe. Model: **Mag1**
- ☒ Annular Space or Vault Sensor. Model: **409 (shared w/87s.)**
- ☒ Piping Sump / Trench Sensor(s). Model: **208**
- ☒ Fill Sump Sensor(s). Model: **208**
- ☐ Mechanical Line Leak Detector. Model:
- ☒ Electronic Line Leak Detector. Model: **PLLD**
- ☒ Tank Overfill / High-Level Sensor. Model: **TLM**
- ☐ Other (specify equipment type and model in Section E on Page 2).

Tank ID:

- ☐ In-Tank Gauging Probe. Model:
- ☐ Annular Space or Vault Sensor. Model:
- ☐ Piping Sump / Trench Sensor(s). Model:
- ☐ Fill Sump Sensor(s). Model:
- ☐ Mechanical Line Leak Detector. Model:
- ☐ Electronic Line Leak Detector. Model:
- ☐ Tank Overfill / High-Level Sensor. Model:
- ☐ Other (specify equipment type and model in Section E on Page 2).

Dispenser ID: 1/2

- ☒ Dispenser Containment Sensor(s). Model: **VR-101**
- ☒ Shear Valve(s).2
- ☐ Dispenser Containment Float(s) and Chain(s).

Dispenser ID: 3/4

- ☒ Dispenser Containment Sensor(s). Model: **VR-101**
- ☒ Shear Valve(s). 2
- ☐ Dispenser Containment Float(s) and Chain(s).

Dispenser ID: 5/6

- ☒ Dispenser Containment Sensor(s). Model: **VR-101**
- ☒ Shear Valve(s).2
- ☐ Dispenser Containment Float(s) and Chain(s).

Dispenser ID: 7/8

- ☒ Dispenser Containment Sensor(s). Model: **VR-101**
- ☒ Shear Valve(s).2
- ☐ Dispenser Containment Float(s) and Chain(s).

Dispenser ID:

- ☐ Dispenser Containment Sensor(s). Model:
- ☐ Shear Valve(s).
- ☐ Dispenser Containment Float(s) and Chain(s).

Dispenser ID:

- ☐ Dispenser Containment Sensor(s). Model:
- ☐ Shear Valve(s).
- ☐ Dispenser Containment Float(s) and Chain(s).

*If the facility contains more tanks or dispensers, copy this form. Include information for every tank and dispenser at the facility.

C. Certification

- I certify that the equipment identified in this document was inspected/serviced in accordance with the manufacturers' guidelines. Attached to this Certification is information (e.g. manufacturers' checklists) necessary to verify that this information is correct and a Plot Plan showing the layout of monitoring equipment. For any equipment capable of generating such reports, I have also attached a copy of the report; *(check all that apply)*: ☒ **System set-up** ☒ **Alarm history report**

Technician Name (print): **Miguel Bautista** Signature: _____

Certification No.: **B34271** License. No.: **794519-A HAZ C21**

Testing Company Name: **Fueling & Service Tech., Inc. (FASTECH)** Phone No.: **(714) 523-0194**

Site Address: **7050 Village Drive, Suite D, Buena Park, CA 90621** Date of Testing/Servicing: **3/23/2015**

D. Results of Testing/Servicing

Software Version Installed: **333.02**

Complete the following checklist:

☒ Yes	☐ No*	Is the audible alarm operational?
☒ Yes	☐ No*	Is the visual alarm operational?
☒ Yes	☐ No*	Were all sensors visually inspected, functionally tested, and confirmed operational?
☒ Yes	☐ No*	Were all sensors installed at lowest point of secondary containment and positioned so that other equipment will not interfere with their proper operation?
☐ Yes	☐ No* ☒ N/A	If alarms are relayed to a remote monitoring station, is all communications equipment (e.g., modem) operational?
☒ Yes	☐ No* ☐ N/A	For pressurized piping systems, does the turbine automatically shut down if the piping secondary containment monitoring system detects a leak, fails to operate, or is electrically disconnected? If yes: which sensors initiate positive shut-down? *(Check all that apply)* ☒ Sump/Trench Sensors; ☐ Dispenser Containment Sensors. Did you confirm positive shut-down due to leaks and sensor failure/disconnection? ☒ Yes; ☐ No.
☒ Yes	☐ No* ☐ N/A	For tank systems that utilize the monitoring system as the primary tank overfill warning device (i.e., no mechanical overfill prevention valve is installed), is the overfill warning alarm visible and audible at the tank fill point(s) and operating properly? If so, at what percent of tank capacity does the alarm trigger? **90%**
☒ Yes*	☐ No	Was any monitoring equipment replaced? If yes, identify specific sensors, probes, or other equipment replaced and list the manufacturer name and model for all replacement parts in Section E, below.
☒ Yes*	☐ No	Was liquid found inside any secondary containment systems designed as dry systems? *(Check all that apply)* ☐ Product; ☒ Water. If yes, describe causes in Section E, below.
☒ Yes	☐ No*	Was monitoring system set-up reviewed to ensure proper settings? Attach set up reports, if applicable
☒ Yes	☐ No*	Is all monitoring equipment operational per manufacturer's specifications?

*** In Section E below, describe how and when these deficiencies were or will be corrected.**

E. Comments: Replaced the Defective Veeder Root Stand Alone 001 Sensor located in D#5/6-UDC, existing sensor was not shuting down the Dispenser. Once New V/Root-001 had been Installed, I retested the Sensor and all tested ok Dispenser was now shuting down. I also pumped out about 3gal. of Rain Water from the 87 Siphon sump and dumped it in Liquid Waste Drum on site.

F. In-Tank Gauging / SIR Equipment:

☒ Check this box if tank gauging is used only for inventory control.
☐ Check this box if no tank gauging or SIR equipment is installed.

This section must be completed if in-tank gauging equipment is used to perform leak detection monitoring.

Complete the following checklist:

☐ Yes	☐ No*	Has all input wiring been inspected for proper entry and termination, including testing for ground faults?
☐ Yes	☐ No*	Were all tank gauging probes visually inspected for damage and residue buildup?
☐ Yes	☐ No*	Was accuracy of system product level readings tested?
☐ Yes	☐ No*	Was accuracy of system water level readings tested?
☐ Yes	☐ No*	Were all probes reinstalled properly?
☐ Yes	☐ No*	Were all items on the equipment manufacturer's maintenance checklist completed?

*** In the Section H, below, describe how and when these deficiencies were or will be corrected.**

G. Line Leak Detectors (LLD):

☐ Check this box if LLDs are not installed.

Complete the following checklist:

☒ Yes	☐ No* ☐ N/A	For equipment start-up or annual equipment certification, was a leak simulated to verify LLD performance? *(Check all that apply)* Simulated leak rate: ☒ 3 g.p.h.; ☐ 0.1 g.p.h ; ☐ 0.2 g.p.h.
☒ Yes	☐ No*	Were all LLDs confirmed operational and accurate within regulatory requirements?
☒ Yes	☐ No*	Was the testing apparatus properly calibrated?
☐ Yes	☐ No* ☒ N/A	For mechanical LLDs, does the LLD restrict product flow if it detects a leak?
☒ Yes	☐ No* ☐ N/A	For electronic LLDs, does the turbine automatically shut off if the LLD detects a leak?
☒ Yes	☐ No* ☐ N/A	For electronic LLDs, does the turbine automatically shut off if any portion of the monitoring system is disabled or disconnected?
☒ Yes	☐ No* ☐ N/A	For electronic LLDs, does the turbine automatically shut off if any portion of the monitoring system malfunctions or fails a test?
☒ Yes	☐ No* ☐ N/A	For electronic LLDs, have all accessible wiring connections been visually inspected?
☒ Yes	☐ No*	Were all items on the equipment manufacturer's maintenance checklist completed?

*** In the Section H, below, describe how and when these deficiencies were or will be corrected.**

H. Comments:

Monitoring System Certification
4130 W. Century Blvd., Inglewood, CA 90304

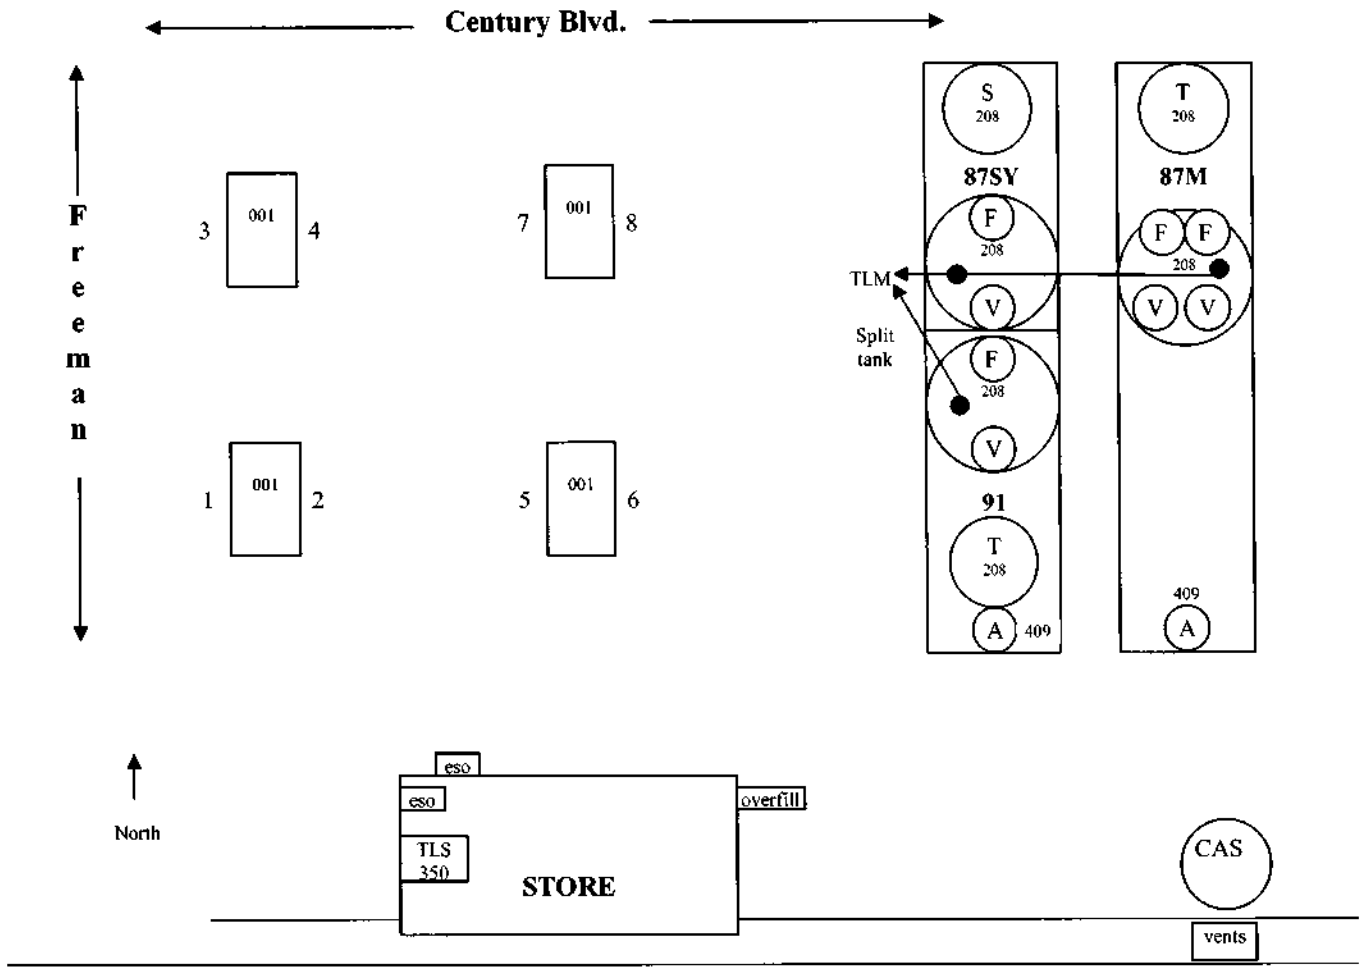

Date map was drawn: 3/23/15

Instructions

If you already have a diagram that shows all required information, you may include it, rather than this page, with your Monitoring System Certification. On your site plan, show the general layout of tanks and piping. Clearly identify locations of the following equipment, if installed: monitoring system control panels; sensors monitoring tank annular spaces, sumps, dispenser pans, spill containers, or other secondary containment areas; mechanical or electronic line leak detectors; and in-tank liquid level probes (if used for leak detection). In the space provided, note the date this Site Plan was prepared.

Spill Bucket Testing Report Form

This form is intended for use by contractors performing annual testing of UST spill containment structures. The completed form and printouts from tests (if applicable), should be provided to the facility owner/operator for submittal to the local regulatory agency.

1. FACILITY INFORMATION

Facility Name:	USA 63251	Date of Testing:	3/23/15
Facility Address:	4130 W. Century Blvd., Inglewood, CA 90304		
Facility Contact:	not reported	Phone:	310-672-0386
Date Local Agency Was Notified of Testing :		2/10/15 conf #12752	
Name of Local Agency Inspector *(if present during testing)*:		Brad Kuwata LACDPW	

2. TESTING CONTRACTOR INFORMATION

Company Name:	**Fueling & Service Technologies, Inc. (FASTECH)**
Technician Conducting Test:	**Miguel Bautista - ICC#8074038-UT**
Credentials[1]:	X CSLB Contractor X ICC Service Tech. ☐ SWRCB Tank Tester ☐ Other *(Specify)*
License Number(s):	**Type - A, HAZ, C21; No. 794519**

3. SPILL BUCKET TESTING INFORMATION

Test Method Used:	☐ Hydrostatic	☐ Vacuum	X Other - **Visual**	
Test Equipment Used: tape measure			Equipment Resolution:	
Identify Spill Bucket *(By Tank Number, Stored Product, etc.)*	**1 87 Main E. Fill**	**2 87 Main E. Vapor**	**3 87 Main W. Fill**	**4 87 Main W. Vapor**
Bucket Installation Type:	☐ Direct Bury ☒ Contained in Sump	☐ Direct Bury ☒ Contained in Sump	☐ Direct Bury ☒ Contained in Sump	☐ Direct Bury ☒ Contained in Sump
Bucket Diameter:	12"	12"	12"	12"
Bucket Depth:	15"	16"	15"	16"
Wait time between applying vacuum/water and start of test:	30min.	30min.	30min.	30min.
Test Start Time (T_I):	9:00am	9:00am	9:00am	9:00am
Initial Reading (R_I):	13 1/2"	14 1/2"	13 1/2"	14 1/2"
Test End Time (T_F):	10:00am	10:00am	10:00am	10:00am
Final Reading (R_F):	13 1/2"	14 1/2"	13 1/2"	14 1/2"
Test Duration ($T_F - T_I$):	1hr	1hr	1hr	1hr
Change in Reading ($R_F - R_I$):	0	0	0	0
Pass/Fail Threshold or Criteria:	**0.00**	**0.00**	**0.00**	**0.00**
Test Result:	☒ **Pass** ☐ **Fail**	☒ **Pass** ☐ **Fail**	☒ **Pass** ☐ **Fail**	☒ **Pass** ☐ **Fail**

Comments – *(include information on repairs made prior to testing, and recommended follow-up for failed tests)*

87Main tank has quad fill ports

CERTIFICATION OF TECHNICIAN RESPONSIBLE FOR CONDUCTING THIS TESTING

I hereby certify that all the information contained in this report is true, accurate, and in full compliance with legal requirements.

Technician's Signature: Date: 3/23/15

[1] State laws and regulations do not currently require testing to be performed by a qualified contractor. However, local requirements may be more stringent.

Spill Bucket Testing Report Form

This form is intended for use by contractors performing annual testing of UST spill containment structures. The completed form and printouts from tests (if applicable), should be provided to the facility owner/operator for submittal to the local regulatory agency.

1. FACILITY INFORMATION

Facility Name:	USA 63251	Date of Testing:	3/23/15
Facility Address:	4130 W. Century Blvd., Inglewood, CA 90304		
Facility Contact:	not reported	Phone:	310-672-0386
Date Local Agency Was Notified of Testing :		2/10/15 conf #12752	
Name of Local Agency Inspector *(if present during testing)*:		Brad Kuwata LACDPW	

2. TESTING CONTRACTOR INFORMATION

Company Name:	**Fueling & Service Technologies, Inc. (FASTECH)**
Technician Conducting Test:	**Miguel Bautista - ICC#8074038-UT**
Credentials[1]:	X CSLB Contractor X ICC Service Tech. ☐ SWRCB Tank Tester ☐ Other *(Specify)*
License Number(s):	**Type - A, HAZ, C21; No. 794519**

3. SPILL BUCKET TESTING INFORMATION

Test Method Used:	☐ Hydrostatic	☐ Vacuum	X Other - **Visual**	
Test Equipment Used: tape measure			Equipment Resolution:	
Identify Spill Bucket *(By Tank Number, Stored Product, etc.)*	**1 87 Siphon Fill**	**2 87 Siphon Vapor**	**3 91 Product**	**4 91 Vapor**
Bucket Installation Type:	☐ Direct Bury ☒ Contained in Sump	☐ Direct Bury ☒ Contained in Sump	☐ Direct Bury ☒ Contained in Sump	☐ Direct Bury ☒ Contained in Sump
Bucket Diameter:	12"	12"	12"	12"
Bucket Depth:	15"	16"	15"	16"
Wait time between applying vacuum/water and start of test:	30min.	30min.	30min.	30min.
Test Start Time (T_I):	9:00am	9:00am	9:00am	9:00am
Initial Reading (R_I):	13 1/2"	14 1/2"	13 1/2"	14 1/2"
Test End Time (T_F):	10:00am	10:00am	10:00am	10:00am
Final Reading (R_F):	13 1/2"	14 1/2"	13 1/2"	14 1/2"
Test Duration ($T_F - T_I$):	1hr	1hr	1hr	1hr
Change in Reading ($R_F - R_I$):	0	0	0	0
Pass/Fail Threshold or Criteria:	**0.00**	**0.00**	**0.00**	**0.00**
Test Result:	☒ **Pass** ☐ **Fail**	☒ **Pass** ☐ **Fail**	☒ **Pass** ☐ **Fail**	☒ **Pass** ☐ **Fail**

Comments – *(include information on repairs made prior to testing, and recommended follow-up for failed tests)*

CERTIFICATION OF TECHNICIAN RESPONSIBLE FOR CONDUCTING THIS TESTING

I hereby certify that all the information contained in this report is true, accurate, and in full compliance with legal requirements.

Technician's Signature: 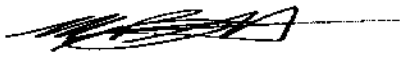 Date: 3/23/15

[1] State laws and regulations do not currently require testing to be performed by a qualified contractor. However, local requirements may be more stringent.

Fueling and Service Technologies, Inc.
7050 Village Drive, Suite D
Buena Park, CA 90621
Phone: 714 523-0194 / Fax: 714-523-4235

LINE LEAK DETECTOR TEST

Station: USA 63251 **Date:** 03/23/15
Location: 4130 W. Century Blvd.
Inglewood, CA 90304

Submersible Pump Information

Manufacturer: Fe-Petro

Testing Information

	1	2	3	4	5
Product:	87	91			
Leak Detector Serial Number	N/A	N/A			
Leak Detector Model No.	PLLD	PLLD			
Full Operating Pressure (psi):	34psi	33psi			
Gallons Per Hour Leak Rate:	3gph	3gph			
Bleed Back Rate (ml):	N/A	N/A			
Turbine Holding Pressure:	N/A	N/A			
Metering Pressure (psi):	10 psi	10 psi			
Open Time (mechanical only):	N/A	N/A			
Pass / Fail	**PASS**	**PASS**			

Comments:

Note: Pass = Leak detector reads leak and meters line.
Fail = Leak detector did not read leak.

This letter certifies that the annual leak detector tests were performed at the above referenced facility according to the equipment manufacturers procedures and limitations and the results as listed are to my knowledge true and correct. The mechanical leak test detector test pass/fail is determined using a low flow threshold trip rate of 3 gph at 10 PSI.

Inspected By: Contractor *FASTECH - Fueling & Services Technologies, Inc.*
Technician: MIGUEL BAUTISTA **Lic#:** B34271
Signature:

+==========
==========
==========
==========+

| Monitoring System Report using Report Utility by FASTECH |

| Version: Version 6.0.0.100
|

+==========
==========
==========
==========+

Connected on PC Port: COM1 Settings: 9600 Odd 7, 1

Connect Time/Date from PC Clock:

Monday, March 23, 2015 - 2:03:25 PM

Connect Date from Monitoring System: 150323

Connect Time from Monitoring System Clock: 14:03

Site Label:

63251 USA

4130 W Century

Inglewood

CA 90304

==========
==========

Request: 1 - I10200 - System Configuration

Request Source: Alarm History Request - Line: 1

I10200

MAR 23, 2015 2:03 PM

63251 USA

4130 W Century

Inglewood

CA 90304

SYSTEM CONFIGURATION

SLOT BOARD TYPE POWER ON RESET CURRENT

1 INTERSTITIAL BD 199740 199426

2 4 PROBE / G.T. 161738 161446

3 8SMARTSENSOR BD 39169 39155

4 PLLD SENSOR BD 3875 3864

5 INTERSTITIAL BD 200089 199684

6 UNUSED 9586174 9436097

7 UNUSED 9574777 9420702

8 UNUSED 9577944 9431160

9 RELAY BOARD 14820 14804

10 PLLD POWER BD 99665 99715

11 UNUSED 9581419 9427873

12 UNUSED 9567970 9418492

13 UNUSED 9583159 9434651

14 UNUSED 9574326 9422240

15 UNUSED 9574929 9427963

16 UNUSED 9572877 9420691

COMM 1 ELEC DISP INT. 100279 100174

COMM 2 RS232 SERIAL BD 14887 14871

COMM 3 SERIAL SAT BD 479757 479680

COMM 4 UNUSED 9581553 9425090

COMM 5 RS485 SERIAL BD 68071 67963

COMM 6 RS232 SERIAL BD 14865 14826

==========
==========

Request: 2 - I90200 - System Revision Level

Request Source: Alarm History Request - Line: 2

I90200

MAR 23, 2015 2:03 PM

SOFTWARE REVISION LEVEL

VERSION 333.02

SOFTWARE# 346333-100-C

CREATED - 12.08.10.11.22

S-MODULE# 330160-004-a

SYSTEM FEATURES:

PERIODIC IN-TANK TESTS

ANNUAL IN-TANK TESTS

ISD/APM

==========
==========

Request: 3 - I11100 - Priority Alarm History

Request Source: Alarm History Request - Line: 3

I11100

MAR 23, 2015 2:03 PM

63251 USA

4130 W Century

Inglewood

CA 90304

PRIORITY ALARM HISTORY

ID CATEGORY DESCRIPTION ALARM TYPE STATE DATE TIME

E 1 OTHER G COMMUNICATION ALARM CLEAR 3-23-15 1:57PM

Q 2 OTHER 91 PLLD SHUTDOWN ALARM CLEAR 3-23-15 12:22PM

Q 1 OTHER 87 PLLD SHUTDOWN ALARM CLEAR 3-23-15 12:22PM

L 8 ANNULAR 87S-91 ANNULAR FUEL ALARM CLEAR 3-23-15 12:22PM

L 8 ANNULAR 87S-91 ANNULAR FUEL ALARM ALARM 3-23-15 12:21PM

Q 2 OTHER 91 PLLD SHUTDOWN ALARM ALARM 3-23-15 12:21PM

Q 1 OTHER 87 PLLD SHUTDOWN ALARM ALARM 3-23-15 12:21PM

Q 2 OTHER 91 PLLD SHUTDOWN ALARM CLEAR 3-23-15 12:21PM

Q 1 OTHER 87 PLLD SHUTDOWN ALARM CLEAR 3-23-15 12:21PM

L 8 ANNULAR 87S-91 ANNULAR FUEL ALARM CLEAR 3-23-15 12:21PM

L 8 ANNULAR 87S-91 ANNULAR FUEL ALARM ALARM 3-23-15 12:20PM

Q 2 OTHER 91 PLLD SHUTDOWN ALARM ALARM 3-23-15 12:20PM

Q 1 OTHER 87 PLLD SHUTDOWN ALARM ALARM 3-23-15 12:20PM

Q 2 OTHER 91 PLLD SHUTDOWN ALARM CLEAR 3-23-15 12:19PM

Q 1 OTHER 87 PLLD SHUTDOWN ALARM CLEAR 3-23-15 12:19PM

L 8 ANNULAR 87S-91 ANNULAR FUEL ALARM CLEAR 3-23-15 12:19PM

L 8 ANNULAR 87S-91 ANNULAR FUEL ALARM ALARM 3-23-15 12:16PM

Q 2 OTHER 91 PLLD SHUTDOWN ALARM ALARM 3-23-15 12:16PM

Q 1 OTHER 87 PLLD SHUTDOWN ALARM ALARM 3-23-15 12:16PM

Q 2 OTHER 91 PLLD SHUTDOWN ALARM CLEAR 3-23-15 12:15PM

Q 1 OTHER 87 PLLD SHUTDOWN ALARM CLEAR 3-23-15 12:15PM

L 8 ANNULAR 87S-91 ANNULAR FUEL ALARM CLEAR 3-23-15 12:15PM

L 8 ANNULAR 87S-91 ANNULAR FUEL ALARM ALARM 3-23-15 12:15PM

Q 2 OTHER 91 PLLD SHUTDOWN ALARM ALARM 3-23-15 12:15PM

Q 1 OTHER 87 PLLD SHUTDOWN ALARM ALARM 3-23-15 12:15PM

Q 2 OTHER 91 PLLD SHUTDOWN ALARM CLEAR 3-23-15 11:26AM

Q 2 OTHER 91 GROSS LINE FAIL CLEAR 3-23-15 11:26AM

Q 1 OTHER 87 PLLD SHUTDOWN ALARM CLEAR 3-23-15 11:25AM

Q 1 OTHER 87 GROSS LINE FAIL CLEAR 3-23-15 11:25AM

Q 2 OTHER 91 PLLD SHUTDOWN ALARM ALARM 3-23-15 11:08AM

Q 2 OTHER 91 GROSS LINE FAIL ALARM 3-23-15 11:08AM

Q 1 OTHER 87 PLLD SHUTDOWN ALARM ALARM 3-23-15 11:05AM

Q 1 OTHER 87 GROSS LINE FAIL ALARM 3-23-15 11:05AM

Q 1 OTHER 87 PLLD SHUTDOWN ALARM CLEAR 3-23-15 10:57AM

T 1 TANK 87 MAIN HIGH WATER ALARM CLEAR 3-23-15 10:57AM

T 2 TANK 87 SIPHON PROBE OUT CLEAR 3-23-15 10:50AM

T 1 TANK 87 MAIN HIGH WATER ALARM ALARM 3-23-15 10:50AM

Q 1 OTHER 87 PLLD SHUTDOWN ALARM ALARM 3-23-15 10:50AM

T 2 TANK 87 SIPHON OVERFILL ALARM CLEAR 3-23-15 10:50AM

T 2 TANK 87 SIPHON PROBE OUT ALARM 3-23-15 10:50AM

T 2 TANK 87 SIPHON OVERFILL ALARM ALARM 3-23-15 10:49AM

T 1 TANK 87 MAIN OVERFILL ALARM CLEAR 3-23-15 10:43AM

T 1 TANK 87 MAIN OVERFILL ALARM ALARM 3-23-15 10:42AM

T 1 TANK 87 MAIN PROBE OUT CLEAR 3-23-15 10:41AM

T 1 TANK 87 MAIN PROBE OUT ALARM 3-23-15 10:40AM

T 3 TANK 91 PROBE OUT CLEAR 3-23-15 10:36AM

T 3 TANK 91 OVERFILL ALARM CLEAR 3-23-15 10:36AM

T 3 TANK 91 PROBE OUT ALARM 3-23-15 10:36AM

T 3 TANK 91 OVERFILL ALARM ALARM 3-23-15 10:36AM

Q 2 OTHER 91 PLLD SHUTDOWN ALARM CLEAR 3-23-15 10:35AM

==========

Request: 4 - I11200 - Non-Priority Alarm history

Request Source: Alarm History Request - Line: 4

I11200

MAR 23, 2015 2:03 PM

63251 USA

4130 W Century

Inglewood

CA 90304

NON-PRIORITY ALARM HISTORY

ID CATEGORY DESCRIPTION ALARM TYPE STATE DATE TIME

T 1 TANK 87 MAIN HIGH WATER WARNING CLEAR 3-23-15 10:57AM

T 1 TANK 87 MAIN HIGH WATER WARNING ALARM 3-23-15 10:50AM

T 1 TANK 87 MAIN DELIVERY NEEDED CLEAR 3-23-15 10:41AM

T 1 TANK 87 MAIN DELIVERY NEEDED ALARM 3-23-15 10:40AM

T 3 TANK 91 DELIVERY NEEDED CLEAR 3-23-15 10:37AM

T 3 TANK 91 DELIVERY NEEDED ALARM 3-23-15 10:36AM

T 3 TANK 91 DELIVERY NEEDED CLEAR 3-23-15 10:35AM

T 3 TANK 91 DELIVERY NEEDED ALARM 3-23-15 10:33AM

SYSTEM PRINTER ERROR CLEAR 3-23-15 9:17AM

SYSTEM PAPER OUT CLEAR 3-23-15 9:17AM

SYSTEM PAPER OUT ALARM 3-23-15 9:17AM

SYSTEM PRINTER ERROR ALARM 3-23-15 9:17AM

SYSTEM PRINTER ERROR CLEAR 3-21-15 7:30AM

SYSTEM PAPER OUT CLEAR 3-21-15 7:30AM

SYSTEM PRINTER ERROR ALARM 3-21-15 7:30AM

SYSTEM PAPER OUT ALARM 3-21-15 7:30AM

SYSTEM PRINTER ERROR CLEAR 3-18-15 7:05AM

SYSTEM PAPER OUT CLEAR 3-18-15 7:05AM

SYSTEM PAPER OUT ALARM 3-18-15 7:05AM

SYSTEM PRINTER ERROR ALARM 3-18-15 7:05AM

SYSTEM PRINTER ERROR CLEAR 3-18-15 7:04AM

SYSTEM PAPER OUT CLEAR 3-18-15 7:04AM

SYSTEM PRINTER ERROR ALARM 3-18-15 7:03AM

SYSTEM PAPER OUT ALARM 3-18-15 7:03AM

SYSTEM PRINTER ERROR CLEAR 3-18-15 7:02AM

SYSTEM PAPER OUT CLEAR 3-18-15 7:02AM

SYSTEM PRINTER ERROR ALARM 3-18-15 7:01AM

SYSTEM PAPER OUT ALARM 3-18-15 7:01AM

SYSTEM PRINTER ERROR CLEAR 3-18-15 7:01AM

SYSTEM PAPER OUT CLEAR 3-18-15 7:01AM

SYSTEM PRINTER ERROR ALARM 3-18-15 6:58AM

SYSTEM PAPER OUT ALARM 3-18-15 6:58AM

SYSTEM PRINTER ERROR CLEAR 3-18-15 6:58AM

SYSTEM PAPER OUT CLEAR 3-18-15 6:58AM

SYSTEM PRINTER ERROR ALARM 3-18-15 6:55AM

SYSTEM PAPER OUT ALARM 3-18-15 6:55AM

SYSTEM PRINTER ERROR CLEAR 3-16-15 12:12PM

SYSTEM PRINTER ERROR ALARM 3-16-15 12:12PM

SYSTEM PRINTER ERROR CLEAR 3-05-15 1:25AM

SYSTEM PAPER OUT CLEAR 3-05-15 1:25AM

SYSTEM PRINTER ERROR ALARM 3-05-15 1:25AM

SYSTEM PAPER OUT ALARM 3-05-15 1:25AM

SYSTEM PRINTER ERROR CLEAR 3-05-15 1:25AM

SYSTEM PAPER OUT CLEAR 3-05-15 1:25AM

SYSTEM PRINTER ERROR ALARM 3-05-15 1:24AM

SYSTEM PAPER OUT ALARM 3-05-15 1:24AM

SYSTEM PRINTER ERROR CLEAR 3-05-15 1:24AM

SYSTEM PAPER OUT CLEAR 3-05-15 1:24AM

SYSTEM PRINTER ERROR ALARM 3-05-15 1:22AM

SYSTEM PAPER OUT ALARM 3-05-15 1:22AM

==========

Request: 5 - I20600 - In-Tank Alarm history

Request Source: Alarm History Request - Line: 5

I20600

MAR 23, 2015 2:04 PM

63251 USA

4130 W Century

Inglewood

CA 90304

TANK ALARM HISTORY

TANK 1 87 MAIN

HIGH WATER ALARM MAR 23, 2015 10:50 AM

AUG 7, 2013 10:38 AM

OVERFILL ALARM MAR 23, 2015 10:42 AM

APR 9, 2014 11:04 AM

FEB 13, 2014 11:38 AM

SUDDEN LOSS ALARM JUN 10, 2014 3:09 AM

HIGH PRODUCT ALARM APR 9, 2014 11:04 AM

INVALID FUEL LEVEL APR 9, 2014 11:12 AM

PROBE OUT MAR 23, 2015 10:40 AM

APR 9, 2014 11:12 AM

APR 9, 2014 11:01 AM

HIGH WATER WARNING MAR 23, 2015 10:50 AM

AUG 7, 2013 10:38 AM

DELIVERY NEEDED MAR 23, 2015 10:40 AM

APR 9, 2014 11:12 AM

APR 9, 2014 11:01 AM

TANK 2 87 SIPHON

HIGH WATER ALARM AUG 7, 2013 10:35 AM

OVERFILL ALARM MAR 23, 2015 10:49 AM

APR 9, 2014 11:08 AM

FEB 17, 2014 5:50 PM

SUDDEN LOSS ALARM NOV 28, 2014 3:15 AM

HIGH PRODUCT ALARM APR 9, 2014 11:09 AM

PROBE OUT MAR 23, 2015 10:50 AM

APR 9, 2014 11:11 AM

APR 9, 2014 11:03 AM

HIGH WATER WARNING AUG 7, 2013 10:35 AM

DELIVERY NEEDED NOV 1, 2014 9:31 PM

AUG 7, 2013 10:32 AM

JUL 24, 2013 8:49 AM

LOW TEMP WARNING AUG 7, 2013 11:39 AM

TANK 3 91

HIGH WATER ALARM AUG 7, 2013 11:27 AM

OVERFILL ALARM MAR 23, 2015 10:36 AM

APR 9, 2014 11:07 AM

AUG 7, 2013 11:23 AM

LOW PRODUCT ALARM MAR 23, 2015 10:33 AM

AUG 7, 2013 10:33 AM

HIGH PRODUCT ALARM APR 9, 2014 11:07 AM

AUG 7, 2013 11:10 AM

INVALID FUEL LEVEL APR 9, 2014 11:11 AM

PROBE OUT MAR 23, 2015 10:36 AM

MAR 23, 2015 10:33 AM

APR 9, 2014 11:10 AM

HIGH WATER WARNING AUG 7, 2013 11:26 AM

AUG 7, 2013 10:36 AM

DELIVERY NEEDED MAR 23, 2015 10:36 AM

MAR 23, 2015 10:33 AM

FEB 6, 2015 6:31 PM

LOW TEMP WARNING AUG 7, 2013 11:37 AM

TANK 5

TANK 6

TANK 7

TANK 8

TANK 9

TANK 10

TANK 11

TANK 12

TANK 13

TANK 14

TANK 15

TANK 16

==========

Request: 6 - I38200 - Pressure line Leak Alarm History

Request Source: Alarm History Request - Line: 6

I38200

MAR 23, 2015 2:04 PM

63251 USA

4130 W Century

Inglewood

CA 90304

PRESSURE LINE LEAK ALARM HISTORY REPORT

Q 1:87

MAR 23, 2015 12:21 PM PLLD SHUTDOWN ALARM

MAR 23, 2015 12:20 PM PLLD SHUTDOWN ALARM

MAR 23, 2015 12:16 PM PLLD SHUTDOWN ALARM

MAR 23, 2015 12:15 PM PLLD SHUTDOWN ALARM

MAR 23, 2015 11:05 AM PLLD SHUTDOWN ALARM

MAR 23, 2015 11:05 AM GROSS LINE FAIL

MAR 23, 2015 10:50 AM PLLD SHUTDOWN ALARM

MAR 23, 2015 10:25 AM PLLD SHUTDOWN ALARM

MAR 23, 2015 10:17 AM PLLD SHUTDOWN ALARM

MAR 23, 2015 10:15 AM PLLD SHUTDOWN ALARM

Q 2:91

MAR 23, 2015 12:21 PM PLLD SHUTDOWN ALARM

MAR 23, 2015 12:20 PM PLLD SHUTDOWN ALARM

MAR 23, 2015 12:16 PM PLLD SHUTDOWN ALARM

MAR 23, 2015 12:15 PM PLLD SHUTDOWN ALARM

MAR 23, 2015 11:08 AM PLLD SHUTDOWN ALARM

MAR 23, 2015 11:08 AM GROSS LINE FAIL

MAR 23, 2015 10:33 AM PLLD SHUTDOWN ALARM

MAR 23, 2015 10:25 AM PLLD SHUTDOWN ALARM

MAR 23, 2015 10:17 AM PLLD SHUTDOWN ALARM

MAR 23, 2015 10:15 AM PLLD SHUTDOWN ALARM

==========

Request: 7 - I30200 - Liquid Sensor Alarm history

Request Source: Alarm History Request - Line: 7

I30200

MAR 23, 2015 2:04 PM

63251 USA

4130 W Century

Inglewood

CA 90304

LIQUID ALARM HISTORY REPORT

SENSOR LOCATION

1 91 STP

MAR 23, 2015 10:25 AM SENSOR OUT ALARM

MAR 23, 2015 9:55 AM FUEL ALARM

APR 25, 2014 10:01 AM SETUP DATA WARNING

2 91 FILL

MAR 23, 2015 10:25 AM SENSOR OUT ALARM

MAR 23, 2015 9:56 AM FUEL ALARM

APR 9, 2014 10:56 AM SENSOR OUT ALARM

3 87 SIPHON FILL

MAR 23, 2015 10:25 AM SENSOR OUT ALARM

MAR 23, 2015 9:58 AM FUEL ALARM

DEC 16, 2014 6:55 PM FUEL ALARM

4 87 SIPHON STP

MAR 23, 2015 10:25 AM SENSOR OUT ALARM

MAR 23, 2015 9:59 AM FUEL ALARM

APR 9, 2014 10:56 AM SENSOR OUT ALARM

5 87 MAIN STP

MAR 23, 2015 10:25 AM SENSOR OUT ALARM

MAR 23, 2015 10:17 AM FUEL ALARM

APR 25, 2014 9:42 AM FUEL ALARM

6 87 MAIN FILL

MAR 23, 2015 10:25 AM SENSOR OUT ALARM

MAR 23, 2015 10:15 AM FUEL ALARM

APR 9, 2014 10:56 AM SENSOR OUT ALARM

7 87 MAIN ANNULAR

MAR 23, 2015 10:25 AM SENSOR OUT ALARM

MAR 23, 2015 10:11 AM FUEL ALARM

MAR 23, 2015 10:11 AM FUEL ALARM

8 87S-91 ANNULAR

MAR 23, 2015 12:21 PM FUEL ALARM

MAR 23, 2015 12:20 PM FUEL ALARM

MAR 23, 2015 12:16 PM FUEL ALARM

==========

Request: 8 - I31600 - Smart Sensor Alarm history

Request Source: Alarm History Request - Line: 8

I31600

MAR 23, 2015 2:04 PM

63251 USA

4130 W Century

Inglewood

CA 90304

SMART SENSOR ALARM HISTORY REPORT

SENSOR LOCATION

1 VPS

2 DISP 1-2

3 DISP 3-4

FEB 13, 2014 7:24 AM COMMUNICATION ALARM

4 DISP 5-6

5 DISP 7-8

==========

Request: 9 - I40200 - Input Alarm History

Request Source: Alarm History Request - Line: 9

I40200

MAR 23, 2015 2:04 PM

Request: 10 - I40300 - Input-Generator Alarm History

Request Source: Alarm History Request - Line: 10

I40300

MAR 23, 2015 2:04 PM

Request: 11 - I34200 - Type A 2 Wire CL Alarm History

Request Source: Alarm History Request - Line: 11

I34200

MAR 23, 2015 2:04 PM

Request: 12 - I34700 - Type B 3 Wire CL Alarm History

Request Source: Alarm History Request - Line: 12

I34700

MAR 23, 2015 2:04 PM

Request: 13 - IV0100 - ISD Alarm Status

Request Source: Alarm History Request - Line: 13

IV0100

MAR 23, 2015 2:04 PM

63251 USA

4130 W Century

Inglewood

CA 90304

ISD ALARM STATUS REPORT

EVR TYPE: BALANCE

ISD TYPE: 01.05

VAPOR PROCESSOR TYPE: NONE

OVERALL STATUS :PASS EVR VAPOR COLLECTION :PASS

EVR VAPOR CONTAINMENT :PASS

ISD MONITOR UP-TIME :100%

EVR/ISD PASS TIME :100%

WARNING ALARMS

DATE TIME DESCRIPTION READING VALUE

14-11-27 09:02:49 FLOW PERFORMANCE HOSE BLOCKAGE FP 4 BLEND3 0.59

14-11-02 09:02:47 CONTAINMENT GROSS OVER PRESSURE WEEKLY 95% 3.55

14-07-09 09:03:29 VAPOR CONTAINMENT LEAKAGE CFH@2 INCHES WC 13.55

14-07-08 09:03:36 VAPOR CONTAINMENT LEAKAGE CFH@2 INCHES WC 15.26

14-07-07 09:03:08 VAPOR CONTAINMENT LEAKAGE CFH@2 INCHES WC 12.66

14-06-27 09:03:35 VAPOR CONTAINMENT LEAKAGE CFH@2 INCHES WC 12.52

13-05-07 09:02:01 SENSOR OUT SELFTEST s 5

13-05-07 09:02:01 SENSOR OUT SELFTEST s 4

13-05-07 09:02:01 SENSOR OUT SELFTEST s 3

13-05-07 09:02:01 SENSOR OUT SELFTEST s 2

FAILURE ALARMS

DATE TIME DESCRIPTION READING VALUE

13-03-11 09:00:09 CONTAINMENT GROSS OVER PRESSURE WEEKLY 95% 3.99

12-10-22 09:01:28 CONTAINMENT GROSS OVER PRESSURE WEEKLY 95% 3.59

SHUTDOWN & MISCELLANEOUS EVENTS

DATE TIME DESCRIPTION ACTION/NAME

15-03-23 10:28:37 READINESS ISD:PP EVR:NN EVR READINESS PENDING

15-03-23 10:28:37 ISD STARTUP

15-03-23 10:28:15 ISD SHUTDOWN

15-03-08 03:00:00 TIME CHANGE DETECTED AT: 15-03-08 02:00:13

14-12-08 09:03:16 READINESS ISD:PP EVR:PP ISD & EVR READY

14-12-07 18:26:42 READINESS ISD:PP EVR:NN EVR READINESS PENDING

14-12-07 18:26:42 ISD STARTUP

14-12-07 18:25:00 ISD SHUTDOWN

14-11-27 13:33:16 COLLECTION TEST HH04 GRADE TEST MANUALLY CLEARED

14-11-27 13:33:11 COLLECTION TEST HH04 GRADE TEST MANUALLY CLEARED

End of Report: 150323

+==========+

| Monitoring System Report Saved at: Monday, March 23, 2015 - 2:04:15 PM

| (Report Saved Date/Time from PC Clock)

| Using Monitoring System Report Utility by FASTECH |

| Version: Version 6.0.0.100 |

+==========+

| Monitoring System Report using Report Utility by FASTECH |

| Version: Version 6.0.0.100 |

+==========+

Connected on PC Port: COM1 Settings: 9600 Odd 7, 1

Connect Time/Date from PC Clock:

Monday, March 23, 2015 - 2:03:25 PM

Connect Date from Monitoring System: 150323

Connect Time from Monitoring System Clock: 14:03

Site Label:

63251 USA

4130 W Century

Inglewood

CA 90304

==========

Request: 1 - I10200 - System Configuration

Request Source: Alarm History Request - Line: 1

I10200

MAR 23, 2015 2:03 PM

63251 USA

4130 W Century

Inglewood

CA 90304

SYSTEM CONFIGURATION

SLOT BOARD TYPE POWER ON RESET CURRENT

1 INTERSTITIAL BD 199740 199426

2 4 PROBE / G.T. 161738 161446

3 8SMARTSENSOR BD 39169 39155

4 PLLD SENSOR BD 3875 3864

5 INTERSTITIAL BD 200089 199684

6 UNUSED 9586174 9436097

7 UNUSED 9574777 9420702

8 UNUSED 9577944 9431160

9 RELAY BOARD 14820 14804

10 PLLD POWER BD 99665 99715

11 UNUSED 9581419 9427873

12 UNUSED 9567970 9418492

13 UNUSED 9583159 9434651

14 UNUSED 9574326 9422240

15 UNUSED 9574929 9427963

16 UNUSED 9572877 9420691

COMM 1 ELEC DISP INT. 100279 100174

COMM 2 RS232 SERIAL BD 14887 14871

COMM 3 SERIAL SAT BD 479757 479680

COMM 4 UNUSED 9581553 9425090

COMM 5 RS485 SERIAL BD 68071 67963

COMM 6 RS232 SERIAL BD 14865 14826

==========

Request: 2 - I90200 - System Revision Level

Request Source: Alarm History Request - Line: 2

I90200

MAR 23, 2015 2:03 PM

SOFTWARE REVISION LEVEL

VERSION 333.02

SOFTWARE# 346333-100-C

CREATED - 12.08.10.11.22

S-MODULE# 330160-004-a

SYSTEM FEATURES:

PERIODIC IN-TANK TESTS

ANNUAL IN-TANK TESTS

ISD/APM

==========

Request: 3 - I11100 - Priority Alarm History

Request Source: Alarm History Request - Line: 3

I11100

MAR 23, 2015 2:03 PM

63251 USA

4130 W Century

Inglewood

CA 90304

PRIORITY ALARM HISTORY

ID CATEGORY DESCRIPTION ALARM TYPE STATE DATE TIME

E 1 OTHER G COMMUNICATION ALARM CLEAR 3-23-15 1:57PM

Q 2 OTHER 91 PLLD SHUTDOWN ALARM CLEAR 3-23-15 12:22PM

Q 1 OTHER 87 PLLD SHUTDOWN ALARM CLEAR 3-23-15 12:22PM

L 8 ANNULAR 87S-91 ANNULAR FUEL ALARM CLEAR 3-23-15 12:22PM

L 8 ANNULAR 87S-91 ANNULAR FUEL ALARM ALARM 3-23-15 12:21PM

Q 2 OTHER 91 PLLD SHUTDOWN ALARM ALARM 3-23-15 12:21PM

Q 1 OTHER 87 PLLD SHUTDOWN ALARM ALARM 3-23-15 12:21PM

Q 2 OTHER 91 PLLD SHUTDOWN ALARM CLEAR 3-23-15 12:21PM

Q 1 OTHER 87 PLLD SHUTDOWN ALARM CLEAR 3-23-15 12:21PM

L 8 ANNULAR 87S-91 ANNULAR FUEL ALARM CLEAR 3-23-15 12:21PM

L 8 ANNULAR 87S-91 ANNULAR FUEL ALARM ALARM 3-23-15 12:20PM

Q 2 OTHER 91 PLLD SHUTDOWN ALARM ALARM 3-23-15 12:20PM

Q 1 OTHER 87 PLLD SHUTDOWN ALARM ALARM 3-23-15 12:20PM

Q 2 OTHER 91 PLLD SHUTDOWN ALARM CLEAR 3-23-15 12:19PM

Q 1 OTHER 87 PLLD SHUTDOWN ALARM CLEAR 3-23-15 12:19PM

L 8 ANNULAR 87S-91 ANNULAR FUEL ALARM CLEAR 3-23-15 12:19PM

L 8 ANNULAR 87S-91 ANNULAR FUEL ALARM ALARM 3-23-15 12:16PM

Q 2 OTHER 91 PLLD SHUTDOWN ALARM ALARM 3-23-15 12:16PM

Q 1 OTHER 87 PLLD SHUTDOWN ALARM ALARM 3-23-15 12:16PM

Q 2 OTHER 91 PLLD SHUTDOWN ALARM CLEAR 3-23-15 12:15PM

Q 1 OTHER 87 PLLD SHUTDOWN ALARM CLEAR 3-23-15 12:15PM

L 8 ANNULAR 87S-91 ANNULAR FUEL ALARM CLEAR 3-23-15 12:15PM

L 8 ANNULAR 87S-91 ANNULAR FUEL ALARM ALARM 3-23-15 12:15PM

Q 2 OTHER 91 PLLD SHUTDOWN ALARM ALARM 3-23-15 12:15PM

Q 1 OTHER 87 PLLD SHUTDOWN ALARM ALARM 3-23-15 12:15PM

Q 2 OTHER 91 PLLD SHUTDOWN ALARM CLEAR 3-23-15 11:26AM

Q 2 OTHER 91 GROSS LINE FAIL CLEAR 3-23-15 11:26AM

Q 1 OTHER 87 PLLD SHUTDOWN ALARM CLEAR 3-23-15 11:25AM

Q 1 OTHER 87 GROSS LINE FAIL CLEAR 3-23-15 11:25AM

Q 2 OTHER 91 PLLD SHUTDOWN ALARM ALARM 3-23-15 11:08AM

Q 2 OTHER 91 GROSS LINE FAIL ALARM 3-23-15 11:08AM

Q 1 OTHER 87 PLLD SHUTDOWN ALARM ALARM 3-23-15 11:05AM

Q 1 OTHER 87 GROSS LINE FAIL ALARM 3-23-15 11:05AM

Q 1 OTHER 87 PLLD SHUTDOWN ALARM CLEAR 3-23-15 10:57AM

T 1 TANK 87 MAIN HIGH WATER ALARM CLEAR 3-23-15 10:57AM

T 2 TANK 87 SIPHON PROBE OUT CLEAR 3-23-15 10:50AM

T 1 TANK 87 MAIN HIGH WATER ALARM ALARM 3-23-15 10:50AM

Q 1 OTHER 87 PLLD SHUTDOWN ALARM ALARM 3-23-15 10:50AM

T 2 TANK 87 SIPHON OVERFILL ALARM CLEAR 3-23-15 10:50AM

T 2 TANK 87 SIPHON PROBE OUT ALARM 3-23-15 10:50AM

T 2 TANK 87 SIPHON OVERFILL ALARM ALARM 3-23-15 10:49AM

T 1 TANK 87 MAIN OVERFILL ALARM CLEAR 3-23-15 10:43AM

T 1 TANK 87 MAIN OVERFILL ALARM ALARM 3-23-15 10:42AM

T 1 TANK 87 MAIN PROBE OUT CLEAR 3-23-15 10:41AM

T 1 TANK 87 MAIN PROBE OUT ALARM 3-23-15 10:40AM

T 3 TANK 91 PROBE OUT CLEAR 3-23-15 10:36AM

T 3 TANK 91 OVERFILL ALARM CLEAR 3-23-15 10:36AM

T 3 TANK 91 PROBE OUT ALARM 3-23-15 10:36AM

T 3 TANK 91 OVERFILL ALARM ALARM 3-23-15 10:36AM

Q 2 OTHER 91 PLLD SHUTDOWN ALARM CLEAR 3-23-15 10:35AM

==========

Request: 4 - 111200 - Non-Priority Alarm history

Request Source: Alarm History Request - Line: 4

111200

MAR 23, 2015 2:03 PM

63251 USA

4130 W Century

Inglewood

CA 90304

NON-PRIORITY ALARM HISTORY

ID CATEGORY DESCRIPTION ALARM TYPE STATE DATE TIME

T 1 TANK 87 MAIN HIGH WATER WARNING CLEAR 3-23-15 10:57AM

T 1 TANK 87 MAIN HIGH WATER WARNING ALARM 3-23-15 10:50AM

T 1 TANK 87 MAIN DELIVERY NEEDED CLEAR 3-23-15 10:41AM

T 1 TANK 87 MAIN DELIVERY NEEDED ALARM 3-23-15 10:40AM

T 3 TANK 91 DELIVERY NEEDED CLEAR 3-23-15 10:37AM

T 3 TANK 91 DELIVERY NEEDED ALARM 3-23-15 10:36AM

T 3 TANK 91 DELIVERY NEEDED CLEAR 3-23-15 10:35AM

T 3 TANK 91 DELIVERY NEEDED ALARM 3-23-15 10:33AM

SYSTEM PRINTER ERROR CLEAR 3-23-15 9:17AM

SYSTEM PAPER OUT CLEAR 3-23-15 9:17AM

SYSTEM PAPER OUT ALARM 3-23-15 9:17AM

SYSTEM PRINTER ERROR ALARM 3-23-15 9:17AM

SYSTEM PRINTER ERROR CLEAR 3-21-15 7:30AM

SYSTEM PAPER OUT CLEAR 3-21-15 7:30AM

SYSTEM PRINTER ERROR ALARM 3-21-15 7:30AM

SYSTEM PAPER OUT ALARM 3-21-15 7:30AM

SYSTEM PRINTER ERROR CLEAR 3-18-15 7:05AM

SYSTEM PAPER OUT CLEAR 3-18-15 7:05AM

SYSTEM PAPER OUT ALARM 3-18-15 7:05AM

SYSTEM PRINTER ERROR ALARM 3-18-15 7:05AM

SYSTEM PRINTER ERROR CLEAR 3-18-15 7:04AM

SYSTEM PAPER OUT CLEAR 3-18-15 7:04AM

SYSTEM PRINTER ERROR ALARM 3-18-15 7:03AM

SYSTEM PAPER OUT ALARM 3-18-15 7:03AM

SYSTEM PRINTER ERROR CLEAR 3-18-15 7:02AM

SYSTEM PAPER OUT CLEAR 3-18-15 7:02AM

SYSTEM PRINTER ERROR ALARM 3-18-15 7:01AM

SYSTEM PAPER OUT ALARM 3-18-15 7:01AM

SYSTEM PRINTER ERROR CLEAR 3-18-15 7:01AM

SYSTEM PAPER OUT CLEAR 3-18-15 7:01AM

SYSTEM PRINTER ERROR ALARM 3-18-15 6:58AM

SYSTEM PAPER OUT ALARM 3-18-15 6:58AM

SYSTEM PRINTER ERROR CLEAR 3-18-15 6:58AM

SYSTEM PAPER OUT CLEAR 3-18-15 6:58AM

SYSTEM PRINTER ERROR ALARM 3-18-15 6:55AM

SYSTEM PAPER OUT ALARM 3-18-15 6:55AM

SYSTEM PRINTER ERROR CLEAR 3-16-15 12:12PM

SYSTEM PRINTER ERROR ALARM 3-16-15 12:12PM

SYSTEM PRINTER ERROR CLEAR 3-05-15 1:25AM

SYSTEM PAPER OUT CLEAR 3-05-15 1:25AM

SYSTEM PRINTER ERROR ALARM 3-05-15 1:25AM

SYSTEM PAPER OUT ALARM 3-05-15 1:25AM

SYSTEM PRINTER ERROR CLEAR 3-05-15 1:25AM

SYSTEM PAPER OUT CLEAR 3-05-15 1:25AM

SYSTEM PRINTER ERROR ALARM 3-05-15 1:24AM

SYSTEM PAPER OUT ALARM 3-05-15 1:24AM

SYSTEM PRINTER ERROR CLEAR 3-05-15 1:24AM

SYSTEM PAPER OUT CLEAR 3-05-15 1:24AM

SYSTEM PRINTER ERROR ALARM 3-05-15 1:22AM

SYSTEM PAPER OUT ALARM 3-05-15 1:22AM

==========

Request: 5 - I20600 - In-Tank Alarm history

Request Source: Alarm History Request - Line: 5

I20600

MAR 23, 2015 2:04 PM

63251 USA

4130 W Century

Inglewood

CA 90304

TANK ALARM HISTORY

TANK 1 87 MAIN

HIGH WATER ALARM MAR 23, 2015 10:50 AM

AUG 7, 2013 10:38 AM

OVERFILL ALARM MAR 23, 2015 10:42 AM

APR 9, 2014 11:04 AM

FEB 13, 2014 11:38 AM

SUDDEN LOSS ALARM JUN 10, 2014 3:09 AM

HIGH PRODUCT ALARM APR 9, 2014 11:04 AM

INVALID FUEL LEVEL APR 9, 2014 11:12 AM

PROBE OUT MAR 23, 2015 10:40 AM

APR 9, 2014 11:12 AM

APR 9, 2014 11:01 AM

HIGH WATER WARNING MAR 23, 2015 10:50 AM

AUG 7, 2013 10:38 AM

DELIVERY NEEDED MAR 23, 2015 10:40 AM

APR 9, 2014 11:12 AM

APR 9, 2014 11:01 AM

TANK 2 87 SIPHON

HIGH WATER ALARM AUG 7, 2013 10:35 AM

OVERFILL ALARM MAR 23, 2015 10:49 AM

APR 9, 2014 11:08 AM

FEB 17, 2014 5:50 PM

SUDDEN LOSS ALARM NOV 28, 2014 3:15 AM

HIGH PRODUCT ALARM APR 9, 2014 11:09 AM

PROBE OUT MAR 23, 2015 10:50 AM

APR 9, 2014 11:11 AM

APR 9, 2014 11:03 AM

HIGH WATER WARNING AUG 7, 2013 10:35 AM

DELIVERY NEEDED NOV 1, 2014 9:31 PM

AUG 7, 2013 10:32 AM

JUL 24, 2013 8:49 AM

LOW TEMP WARNING AUG 7, 2013 11:39 AM

TANK 3 91

HIGH WATER ALARM AUG 7, 2013 11:27 AM

OVERFILL ALARM MAR 23, 2015 10:36 AM

APR 9, 2014 11:07 AM

AUG 7, 2013 11:23 AM

LOW PRODUCT ALARM MAR 23, 2015 10:33 AM

AUG 7, 2013 10:33 AM

HIGH PRODUCT ALARM APR 9, 2014 11:07 AM

AUG 7, 2013 11:10 AM

INVALID FUEL LEVEL APR 9, 2014 11:11 AM

PROBE OUT MAR 23, 2015 10:36 AM

MAR 23, 2015 10:33 AM

APR 9, 2014 11:10 AM

HIGH WATER WARNING AUG 7, 2013 11:26 AM

AUG 7, 2013 10:36 AM

DELIVERY NEEDED MAR 23, 2015 10:36 AM

MAR 23, 2015 10:33 AM

FEB 6, 2015 6:31 PM

LOW TEMP WARNING AUG 7, 2013 11:37 AM

TANK 5

TANK 6

TANK 7

TANK 8

TANK 9

TANK 10

TANK 11

TANK 12

TANK 13

TANK 14

TANK 15

TANK 16

==========

Request: 6 - I38200 - Pressure line Leak Alarm History

Request Source: Alarm History Request - Line: 6

I38200

MAR 23, 2015 2:04 PM

63251 USA

4130 W Century

Inglewood

CA 90304

PRESSURE LINE LEAK ALARM HISTORY REPORT

Q 1:87

MAR 23, 2015 12:21 PM PLLD SHUTDOWN ALARM

MAR 23, 2015 12:20 PM PLLD SHUTDOWN ALARM

MAR 23, 2015 12:16 PM PLLD SHUTDOWN ALARM

MAR 23, 2015 12:15 PM PLLD SHUTDOWN ALARM

MAR 23, 2015 11:05 AM PLLD SHUTDOWN ALARM

MAR 23, 2015 11:05 AM GROSS LINE FAIL

MAR 23, 2015 10:50 AM PLLD SHUTDOWN ALARM

MAR 23, 2015 10:25 AM PLLD SHUTDOWN ALARM

MAR 23, 2015 10:17 AM PLLD SHUTDOWN ALARM

MAR 23, 2015 10:15 AM PLLD SHUTDOWN ALARM

Q 2:91

MAR 23, 2015 12:21 PM PLLD SHUTDOWN ALARM

MAR 23, 2015 12:20 PM PLLD SHUTDOWN ALARM

MAR 23, 2015 12:16 PM PLLD SHUTDOWN ALARM

MAR 23, 2015 12:15 PM PLLD SHUTDOWN ALARM

MAR 23, 2015 11:08 AM PLLD SHUTDOWN ALARM

MAR 23, 2015 11:08 AM GROSS LINE FAIL

MAR 23, 2015 10:33 AM PLLD SHUTDOWN ALARM

MAR 23, 2015 10:25 AM PLLD SHUTDOWN ALARM

MAR 23, 2015 10:17 AM PLLD SHUTDOWN ALARM

MAR 23, 2015 10:15 AM PLLD SHUTDOWN ALARM

==========

Request: 7 - I30200 - Liquid Sensor Alarm history

Request Source: Alarm History Request - Line: 7

I30200

MAR 23, 2015 2:04 PM

63251 USA

4130 W Century

Inglewood

CA 90304

LIQUID ALARM HISTORY REPORT

SENSOR LOCATION

1 91 STP

MAR 23, 2015 10:25 AM SENSOR OUT ALARM

MAR 23, 2015 9:55 AM FUEL ALARM

APR 25, 2014 10:01 AM SETUP DATA WARNING

2 91 FILL

MAR 23, 2015 10:25 AM SENSOR OUT ALARM

MAR 23, 2015 9:56 AM FUEL ALARM

APR 9, 2014 10:56 AM SENSOR OUT ALARM

3 87 SIPHON FILL

MAR 23, 2015 10:25 AM SENSOR OUT ALARM

MAR 23, 2015 9:58 AM FUEL ALARM

DEC 16, 2014 6:55 PM FUEL ALARM

4 87 SIPHON STP

MAR 23, 2015 10:25 AM SENSOR OUT ALARM

MAR 23, 2015 9:59 AM FUEL ALARM

APR 9, 2014 10:56 AM SENSOR OUT ALARM

5 87 MAIN STP

MAR 23, 2015 10:25 AM SENSOR OUT ALARM

MAR 23, 2015 10:17 AM FUEL ALARM

APR 25, 2014 9:42 AM FUEL ALARM

6 87 MAIN FILL

MAR 23, 2015 10:25 AM SENSOR OUT ALARM

MAR 23, 2015 10:15 AM FUEL ALARM

APR 9, 2014 10:56 AM SENSOR OUT ALARM

7 87 MAIN ANNULAR

MAR 23, 2015 10:25 AM SENSOR OUT ALARM

MAR 23, 2015 10:11 AM FUEL ALARM

MAR 23, 2015 10:11 AM FUEL ALARM

8 87S-91 ANNULAR

MAR 23, 2015 12:21 PM FUEL ALARM

MAR 23, 2015 12:20 PM FUEL ALARM

MAR 23, 2015 12:16 PM FUEL ALARM

==========

Request: 8 - I31600 - Smart Sensor Alarm history

Request Source: Alarm History Request - Line: 8

I31600

MAR 23, 2015 2:04 PM

63251 USA

4130 W Century

Inglewood

CA 90304

SMART SENSOR ALARM HISTORY REPORT

SENSOR LOCATION

1 VPS

2 DISP 1-2

3 DISP 3-4

FEB 13, 2014 7:24 AM COMMUNICATION ALARM

4 DISP 5-6

5 DISP 7-8

==========

Request: 9 - I40200 - Input Alarm History

Request Source: Alarm History Request - Line: 9

I40200

MAR 23, 2015 2:04 PM

==========

Request: 10 - I40300 - Input-Generator Alarm History

Request Source: Alarm History Request - Line: 10

I40300

MAR 23, 2015 2:04 PM

==========

Request: 11 - I34200 - Type A 2 Wire CL Alarm History

Request Source: Alarm History Request - Line: 11

I34200

MAR 23, 2015 2:04 PM

==========

Request: 12 - I34700 - Type B 3 Wire CL Alarm History

Request Source: Alarm History Request - Line: 12

I34700

MAR 23, 2015 2:04 PM

==========

Request: 13 - IV0100 - ISD Alarm Status

Request Source: Alarm History Request - Line: 13

IV0100

MAR 23, 2015 2:04 PM

63251 USA

4130 W Century

Inglewood

CA 90304

ISD ALARM STATUS REPORT

EVR TYPE: BALANCE

ISD TYPE: 01.05

VAPOR PROCESSOR TYPE: NONE

OVERALL STATUS :PASS EVR VAPOR COLLECTION :PASS

EVR VAPOR CONTAINMENT :PASS

ISD MONITOR UP-TIME :100%

EVR/ISD PASS TIME :100%

WARNING ALARMS

DATE TIME DESCRIPTION READING VALUE

14-11-27 09:02:49 FLOW PERFORMANCE HOSE BLOCKAGE FP 4 BLEND3 0.59

14-11-02 09:02:47 CONTAINMENT GROSS OVER PRESSURE WEEKLY 95% 3.55

14-07-09 09:03:29 VAPOR CONTAINMENT LEAKAGE CFH@2 INCHES WC 13.55

14-07-08 09:03:36 VAPOR CONTAINMENT LEAKAGE CFH@2 INCHES WC 15.26

14-07-07 09:03:08 VAPOR CONTAINMENT LEAKAGE CFH@2 INCHES WC 12.66

14-06-27 09:03:35 VAPOR CONTAINMENT LEAKAGE CFH@2 INCHES WC 12.52

13-05-07 09:02:01 SENSOR OUT SELFTEST s 5

13-05-07 09:02:01 SENSOR OUT SELFTEST s 4

13-05-07 09:02:01 SENSOR OUT SELFTEST s 3

13-05-07 09:02:01 SENSOR OUT SELFTEST s 2

FAILURE ALARMS

DATE TIME DESCRIPTION READING VALUE

13-03-11 09:00:09 CONTAINMENT GROSS OVER PRESSURE WEEKLY 95% 3.99

12-10-22 09:01:28 CONTAINMENT GROSS OVER PRESSURE WEEKLY 95% 3.59

SHUTDOWN & MISCELLANEOUS EVENTS

DATE TIME DESCRIPTION ACTION/NAME

15-03-23 10:28:37 READINESS ISD:PP EVR:NN EVR READINESS PENDING

15-03-23 10:28:37 ISD STARTUP

15-03-23 10:28:15 ISD SHUTDOWN

15-03-08 03:00:00 TIME CHANGE DETECTED AT: 15-03-08 02:00:13

14-12-08 09:03:16 READINESS ISD:PP EVR:PP ISD & EVR READY

14-12-07 18:26:42 READINESS ISD:PP EVR:NN EVR READINESS PENDING

14-12-07 18:26:42 ISD STARTUP

14-12-07 18:25:00 ISD SHUTDOWN

14-11-27 13:33:16 COLLECTION TEST HH04 GRADE TEST MANUALLY CLEARED

14-11-27 13:33:11 COLLECTION TEST HH04 GRADE TEST MANUALLY CLEARED

==========

Request: 14 - 200 - Site Location

Request Source: Monitor System Configuration Requests - Line: 14

200

63251 USA

4130 W Century

Inglewood

CA 90304

MAR 23, 2015 2:04 PM

TANK PRODUCT GALLONS INCHES WATER DEG F ULLAGE

1 87 MAIN 11566 66.25 0.0 74.4 8137

2 87 SIPHON 5842 65.77 0.0 73.9 4338

3 91 3905 47.48 0.0 74.3 6464

==========

Request: 15 - I90500 - System Revision Level

Request Source: Monitor System Configuration Requests - Line: 15

I90500

MAR 23, 2015 2:04 PM

SOFTWARE REVISION LEVEL

VERSION 333.02

SOFTWARE# 346333-100-C

CREATED - 12.08.10.11.22

S-MODULE# 330160-004-a

SYSTEM FEATURES:

PERIODIC IN-TANK TESTS

ANNUAL IN-TANK TESTS

ISD/APM

==========

Request: 16 - I50500 - System Type & language

Request Source: Monitor System Configuration Requests - Line: 16

I50500

MAR 23, 2015 2:04 PM

SYSTEM TYPE AND LANGUAGE FLAG

SYSTEM UNITS

U.S.

SYSTEM LANGUAGE

ENGLISH

SYSTEM DATE/TIME FORMAT

MON DD YYYY HH:MM:SS xM

==========

Request: 17 - I50201 - Shift Start Time 1

Request Source: Monitor System Configuration Requests - Line: 17

I50201

MAR 23, 2015 2:04 PM

SHIFT TIME 1 : 6:00 AM

==========

Request: 18 - I50202 - Shift Start Time 2

Request Source: Monitor System Configuration Requests - Line: 18

I50202

MAR 23, 2015 2:04 PM

SHIFT TIME 2 : DISABLED

==========

Request: 19 - I50203 - Shift Start Time 3

Request Source: Monitor System Configuration Requests - Line: 19

I50203

MAR 23, 2015 2:04 PM

SHIFT TIME 3 : DISABLED

==========

Request: 20 - I50204 - Shift Start Time 4

Request Source: Monitor System Configuration Requests - Line: 20

I50204

MAR 23, 2015 2:04 PM

SHIFT TIME 4 : DISABLED

==========

Request: 21 - I54600 - Tank Periodic Test Needed Warning

Request Source: Monitor System Configuration Requests - Line: 21

I54600

MAR 23, 2015 2:04 PM

TANK PER TST NEEDED WRN: DISABLED

==========

Request: 22 - I54900 - Tank Annual Test Needed Warning

Request Source: Monitor System Configuration Requests - Line: 22

I54900

MAR 23, 2015 2:04 PM

TANK ANN TST NEEDED WRN: DISABLED

==========

Request: 23 - I55300 - Line Re-Enable Method

Request Source: Monitor System Configuration Requests - Line: 23

I55300

MAR 23, 2015 2:04 PM

LINE RE-ENABLE METHOD

PASS LINE TEST

==========

Request: 24 - I55600 - Line periodic Test Needed Warning

Request Source: Monitor System Configuration Requests - Line: 24

I55600

MAR 23, 2015 2:04 PM

LINE PER TST NEEDED WRN: DISABLED

==========

Request: 25 - I55900 - Line Annual Test Needed Warning

Request Source: Monitor System Configuration Requests - Line: 25

I55900

MAR 23, 2015 2:04 PM

LINE ANN TST NEEDED WRN: DISABLED

==========

Request: 26 - I50D00 - Print Temperature Compensation

Request Source: Monitor System Configuration Requests - Line: 26

I50D00

MAR 23, 2015 2:04 PM

PRINT TC VOLUMES

ENABLED

==========

Request: 27 - I50E00 - Temperature Compensation Value

Request Source: Monitor System Configuration Requests - Line: 27

I50E00

MAR 23, 2015 2:04 PM

TEMP COMPENSATION

VALUE (DEG F): 60.0

==========

Request: 28 - I60B00 - Tank Stick Height Function Enable

Request Source: Monitor System Configuration Requests - Line: 28

I60B00

MAR 23, 2015 2:04 PM

STICK HEIGHT OFFSET ENABLE STATUS

DISABLED

==========

Request: 29 - I51400 - H-Protocol Height-Volume Format

Request Source: Monitor System Configuration Requests - Line: 29

I51400

MAR 23, 2015 2:04 PM

H-PROTOCOL DATA FORMAT

HEIGHT

==========

Request: 30 - I51A01 - Auto Daylight Saving Time

Request Source: Monitor System Configuration Requests - Line: 30

I51A01

MAR 23, 2015 2:04 PM

DAYLIGHT SAVING TIME

ENABLED ON

==========

Request: 31 - I51B00 - Start-End Daylight Saving Time

Request Source: Monitor System Configuration Requests - Line: 31

I51B00

MAR 23, 2015 2:04 PM

DAYLIGHT SAVING TIME

START DATE MAR WEEK 2 SUN 2:00 AM

END DATE NOV WEEK 1 SUN 2:00 AM

==========

Request: 32 - I51600 - Re-Direct Local Printout

Request Source: Monitor System Configuration Requests - Line: 32

I51600

MAR 23, 2015 2:04 PM

RE-DIRECT LOCAL PRINTOUT

DISABLED

==========

Request: 33 - I50400 - RS-232 Security Code

Request Source: Monitor System Configuration Requests - Line: 33

I50400

MAR 23, 2015 2:04 PM

232 SECURITY CODE

PORT SECURITY CODE STATUS

1 000000 DISABLED

2 000000 DISABLED

3 000000 DISABLED

4 000000 DISABLED

5 000000 DISABLED

6 000000 DISABLED

==========

Request: 34 - I21900 - Tank Chart Security

Request Source: Monitor System Configuration Requests - Line: 34

I21900

MAR 23, 2015 2:04 PM

TANK CHART SECURITY

DISABLED

==========

Request: 35 - I5BD00 - Custom Alarms

Request Source: Monitor System Configuration Requests - Line: 35

I5BD00

MAR 23, 2015 2:04 PM

CUSTOM ALARM LABELS

DISABLED

==========

Request: 36 - I56000 - Mass Density Enable-Disable

Request Source: Monitor System Configuration Requests - Line: 36

I56000

MAR 23, 2015 2:04 PM

MASS/DENSITY

DISABLED

==========

Request: 37 - I88101 - Comm Port 1 Settings

Request Source: Monitor System Configuration Requests - Line: 37

I88101

MAR 23, 2015 2:04 PM

PORT SETTINGS:

COMM BOARD : 1 (EDIM)

RS-232 SECURITY

CODE : DISABLED

Request: 38 - I88102 - Comm Port 2 Settings

Request Source: Monitor System Configuration Requests - Line: 38

I88102

MAR 23, 2015 2:04 PM

PORT SETTINGS:

COMM BOARD : 2 (RS-232)

BAUD RATE : 9600

PARITY : ODD

STOP BIT : 1 STOP

DATA LENGTH: 7 DATA

RS-232 SECURITY

CODE : DISABLED

Request: 39 - I88103 - Comm Port 3 Settings

Request Source: Monitor System Configuration Requests - Line: 39

I88103

MAR 23, 2015 2:04 PM

PORT SETTINGS:

COMM BOARD : 3 (S-SAT)

BAUD RATE : 9600

PARITY : NONE

STOP BIT : 1 STOP

DATA LENGTH: 8 DATA

RS-232 SECURITY

CODE : DISABLED

DTR NORMAL STATE: HIGH

Request: 40 - I88104 - Comm Port 4 Settings

Request Source: Monitor System Configuration Requests - Line: 40

I88104

MAR 23, 2015 2:04 PM

Request: 41 - I88105 - Comm Port 5 Settings

Request Source: Monitor System Configuration Requests - Line: 41

I88105

MAR 23, 2015 2:04 PM

PORT SETTINGS:

COMM BOARD : 5 (RS-485)

BAUD RATE : 2400

PARITY : EVEN

STOP BIT : 1 STOP

DATA LENGTH: 7 DATA

RS-232 SECURITY

CODE : DISABLED

Request: 42 - I88106 - Comm Port 6 Settings

Request Source: Monitor System Configuration Requests - Line: 42

I88106

MAR 23, 2015 2:04 PM

PORT SETTINGS:

COMM BOARD : 6 (RS-232)

BAUD RATE : 9600

PARITY : ODD

STOP BIT : 1 STOP

DATA LENGTH: 7 DATA

RS-232 SECURITY

CODE : DISABLED

Request: 43 - I52000 - Receiver Auto Dial Type and Start Time

Request Source: Monitor System Configuration Requests - Line: 43

I52000

MAR 23, 2015 2:04 PM

RECEIVER AUTO DIAL TYPE & START TIME

RCVR LOCATION LABEL DIAL TYPE START TIME

1 DAILY DISABLED

2 DAILY DISABLED

3 DAILY DISABLED

4 DAILY DISABLED

5 DAILY DISABLED

6 DAILY DISABLED

7 DAILY DISABLED

8 SolvOne Maintenance DAILY DISABLED

Request: 44 - I60100 - Tank Configuration

Request Source: Monitor System Configuration Requests - Line: 44

I60100

MAR 23, 2015 2:04 PM

TANK CONFIGURATION

DEVICE LABEL CONFIGURED

1 87 MAIN ON

2 87 SIPHON ON

3 91 ON

4 OFF

Request: 45 - I60200 - Tank Product Label

Request Source: Monitor System Configuration Requests - Line: 45

I60200

MAR 23, 2015 2:04 PM

TANK PRODUCT LABEL

TANK PRODUCT LABEL

1 87 MAIN

2 87 SIPHON

3 91

4

==========

Request: 46 - I60300 - Tank Product Code

Request Source: Monitor System Configuration Requests - Line: 46

I60300

MAR 23, 2015 2:04 PM

TANK PRODUCT CODE

TANK PRODUCT LABEL

1 87 MAIN
1

2 87 SIPHON
1

3 91 3

4 4

==========

Request: 47 - I60900 - Tank Thermal Expansion Coefficient

Request Source: Monitor System Configuration Requests - Line: 47

I60900

MAR 23, 2015 2:04 PM

TANK THERMAL COEFFICIENT

TANK PRODUCT LABEL

1 87 MAIN
0.000700

2 87 SIPHON
0.000700

3 91
0.000700

4
0.000000

==========

Request: 48 - I60700 - Tank Diameter

Request Source: Monitor System Configuration Requests - Line: 48

I60700

MAR 23, 2015 2:04 PM

TANK DIAMETER

TANK PRODUCT LABEL
INCHES

1 87 MAIN
120.00

2 87 SIPHON
118.00

3 91
120.00

4
0.00

==========

Request: 49 - I60A00 - Tank Full Volume

Request Source: Monitor System Configuration Requests - Line: 49

I60A00

MAR 23, 2015 2:04 PM

TANK FULL VOLUME

TANK PRODUCT LABEL TANK PROFILE GALLONS

1 87 MAIN
20 PTS 19703

2 87 SIPHON
20 PTS 10180

3 91
20 PTS 10369

4 4
PTS 0

==========

Request: 50 - I60400 - Tank 1 Point Full Volume Height

Request Source: Monitor System Configuration Requests - Line: 50

I60400

MAR 23, 2015 2:04 PM

TANK FULL VOLUME

TANK PRODUCT LABEL
GALLONS

1 87 MAIN
19703

2 87 SIPHON
10180

3 91
10369

4
0

==========

Request: 51 - I60500 - Tank 4 Point Full, 3/4, 1/2. 1/4 Volumes

Request Source: Monitor System Configuration Requests - Line: 51

I60500

MAR 23, 2015 2:05 PM

TANK 4 POINT VOLUMES

TANK PRODUCT LABEL
GALLONS

1 87 MAIN
19703 16357 10207 3941

2 87 SIPHON
10180 8193 5104 2012

3 91
10369 8676 5377 2007

4
0 0 0 0

==========

Request: 52 - I60600 - Tank 20 Point Full, 95%, 90%, ...volumes

Request Source: Monitor System Configuration Requests - Line: 52

I60600

MAR 23, 2015 2:05 PM

TANK 20 POINT VOLUMES

TANK PRODUCT LABEL
GALLONS

1 87 MAIN
19703 19547 19018 18276

17377 16357 15239 14047

12799 11513 10207 8896

7596 6326 5101 3941

2865 1896 1065 411

2 87 SIPHON
10180 9988 9634 9434

8740 8193 7610 7010

6390 5746 5104 4448

3812 3189 2590 2012

1465 973 550 205

3 91
10369 10297 10042 9670

9209 8676 8085 7448

6778 6084 5377 4667

3965 3280 2624
2007

1441 939 516
193

4
0 0 0 0

0 0 0 0

0 0 0 0

0 0 0 0

0 0 0 0

==========

Request: 53 - I61500 - BIR Meter Data Present

Request Source: Monitor System Configuration Requests - Line: 53

I61500

MAR 23, 2015 2:05 PM

TANK PRODUCT LABEL METER DATA

1 87 MAIN
NO

2 87 SIPHON
NO

3 91
NO

4
NO

==========

Request: 54 - I62F00 - Mag Probe Float Size

Request Source: Monitor System Configuration Requests - Line: 54

I62F00

MAR 23, 2015 2:05 PM

MAG PROBE FLOAT SIZE

TANK PRODUCT LABEL FLOAT SIZE:

1 87 MAIN
2.0 IN.

2 87 SIPHON
2.0 IN.

3 91
2.0 IN.

==========

Request: 55 - I62700 - Tank Height Water warning limit

Request Source: Monitor System Configuration Requests - Line: 55

I62700

MAR 23, 2015 2:05 PM

TANK HIGH WATER WARNING LIMIT

TANK PRODUCT LABEL INCHES

1 87 MAIN
1.0

2 87 SIPHON
1.0

3 91
1.0

==========

Request: 56 - I64200 - Tank Water Filter Limit

Request Source: Monitor System Configuration Requests - Line: 56

I64200

MAR 23, 2015 2:05 PM

WATER ALARM FILTER

TANK PRODUCT LABEL

1 87 MAIN
HIGH

2 87 SIPHON
HIGH

3 91
HIGH

==========

Request: 57 - I62400 - Tank High Water Level Limit

Request Source: Monitor System Configuration Requests - Line: 57

I62400

MAR 23, 2015 2:05 PM

TANK HIGH WATER LEVEL LIMIT

TANK PRODUCT LABEL INCHES

1 87 MAIN
2.0

2 87 SIPHON
2.0

3 91
2.0

==========

Request: 58 - I62800 - Tank Maximum Volume Limit

Request Source: Monitor System Configuration Requests - Line: 58

I62800

MAR 23, 2015 2:05 PM

TANK MAXIMUM VOLUME LIMIT

TANK PRODUCT LABEL GALLONS

1 87 MAIN
19703

2 87 SIPHON
10180

3 91
10369

4
0

==========

Request: 59 - I62300 - Tank Overfill Level limit

Request Source: Monitor System Configuration Requests - Line: 59

I62300

MAR 23, 2015 2:05 PM

TANK OVERFILL LEVEL LIMIT

TANK PRODUCT LABEL GALLONS

1 87 MAIN
17713

2 87 SIPHON
9152

3 91
9322

4
0

==========

Request: 60 - I62200 - Tank High Level Limit

Request Source: Monitor System Configuration Requests - Line: 60

I62200

MAR 23, 2015 2:05 PM

TANK HIGH PRODUCT LIMIT

TANK PRODUCT
LABEL
GALLONS

1 87 MAIN
18718

2 87 SIPHON
9672

3 91
9851

4
0

==========

Request: 61 - I62900 - Tank Delivery Required limit

Request Source: Monitor System Configuration Requests - Line: 61

I62900

MAR 23, 2015 2:05 PM

TANK DELIVERY REQUIRED LIMIT

TANK PRODUCT
LABEL
GALLONS

1 87 MAIN
2955

2 87 SIPHON
1555

3 91
1555

4
0

==========

Request: 62 - I62100 - Tank Low Level Limit

Request Source: Monitor System Configuration Requests - Line: 62

I62100

MAR 23, 2015 2:05 PM

TANK LOW PRODUCT LIMIT

TANK PRODUCT
LABEL
GALLONS

1 87 MAIN
824

2 87 SIPHON
396

3 91
396

4
0

==========

Request: 63 - I62600 - Tank Leak Alarm Limit

Request Source: Monitor System Configuration Requests - Line: 63

I62600

MAR 23, 2015 2:05 PM

TANK LEAK ALARM LIMIT

TANK PRODUCT
LABEL
GALLONS

1 87 MAIN
99

2 87 SIPHON
99

3 91
99

4
99

==========

Request: 64 - I62500 - Tank Sudden Loss Limit

Request Source: Monitor System Configuration Requests - Line: 64

I62500

MAR 23, 2015 2:05 PM

TANK SUDDEN LOSS LIMIT

TANK PRODUCT
LABEL
GALLONS

1 87 MAIN
99

2 87 SIPHON
99

3 91
99

4
99

==========

Request: 65 - I60800 - Tank Tilt

Request Source: Monitor System Configuration Requests - Line: 65

I60800

MAR 23, 2015 2:05 PM

TANK TILT

TANK PRODUCT
LABEL
INCHES

1 87 MAIN
0.25

2 87 SIPHON
0.00

3 91
0.00

4
0.00

==========

Request: 66 - I60B00 - Tank Stick Height Function Enable

Request Source: Monitor System Configuration Requests - Line: 66

I60B00

MAR 23, 2015 2:05 PM

STICK HEIGHT OFFSET ENABLE STATUS

DISABLED

==========

Request: 67 - I60C00 - Tank Stick Height offset

Request Source: Monitor System Configuration Requests - Line: 67

I60C00

MAR 23, 2015 2:05 PM

TANK STICK HEIGHT OFFSET

TANK PRODUCT
LABEL
INCHES

1 87 MAIN
0.00

2 87 SIPHON
0.00

3 91
0.00

4
0.00

==========

Request: 68 - I61200 - Tank Siphon Manifold partners

Request Source: Monitor System Configuration Requests - Line: 68

I61200

MAR 23, 2015 2:05 PM

TANK MANIFOLDED PARTNERS

TANK PRODUCT LABEL SIPHON MANIFOLDED TANKS LINE MANIFOLDED TANKS

1 87 MAIN
2 NONE

2 87 SIPHON
1 NONE

FORM VALID JULY 1, 2014 TO JUNE 30, 2015

FOR DPW USE ONLY:
SITE-FILE NO. 10092 - 568665 AREA 2E
APP NO. A 800473
HMUSP NO. P 7150069

NEW CONSTRUCTION / ADDENDUM
COUNTY OF LOS ANGELES DEPARTMENT OF PUBLIC WORKS
Environmental Programs Division
900 South Fremont Avenue, 3rd Floor Annex Building
Alhambra, CA 91803-1331
Phone No. (626) 458-3517, Fax No. (626) 458-3569
http://dpw.lacounty.gov/epd/ust/

** See instructions on back of this form**

UNDERGROUND STORAGE TANKS (USTs)
☐ NEW CONSTRUCTION PLAN CLEARANCE
☑ PERMIT ADDENDUM
☐ PIPING REPLACEMENT REVIEW

195148

A OWNER INFORMATION:

Tesoro USA 63251
PERMIT OWNER/FACILITY NAME
4130 W Century Blvd
FACILITY ADDRESS
Ingelwood CA 90304
CITY STATE ZIP
19100 Ridgewood Pkwy. San Antonio 78259
APPLICANT MAILING ADDRESS

B UST FACILITY INFORMATION:

CERS ID: 10174605
NUMBER OF EXISTING USTs AT SITE: 3
NUMBER OF USTs TO BE INSTALLED: 0
NUMBER OF USTs TO BE REMOVED: 0
(SEPARATE CLOSURE APPLICATION REQUIRED)
NET NUMBER OF USTs AT SITE: 3

C NEW CONSTRUCTION PLAN CLEARANCE MUST BE ACCOMPANIED BY:

☐ CERS UST – FACILITY, TANK and MONITORING PLAN INFORMATION for each tank to be installed or each tank affected by replacement piping.

☐ At least four (4) sets of construction plans and specifications.

NUMBER OF USTs:	PLAN CLEARANCE FEE:
1	$ 547.00
2	$ 674.00
3	$ 801.00
4	$ 928.00
5	$1,055.00
6 OR MORE	$420.00 + $127.00 PER TANK

New Construction Plan Clearance fee. Enter amount: $

D SYSTEM MODIFICATION OR CHANGE PROPOSED: Replaced "new model same as old model" stand alone non - discriminating dispenser pan sensor in UDC 5/6

E ADDENDUM MUST BE ACCOMPANIED BY:

— CERS TANK information for each tank modified or changed.

☒ Four (4) sets of construction plans, specifications, and/or explanation of modifications or changes.

☒ Permit Addendum Fee of **$463** ..... $

*MAKE CHECKS PAYABLE TO: **"LOS ANGELES COUNTY DEPARTMENT OF PUBLIC WORKS"***

F RECIPIENT:

SIGNATURE Leeanna Ruddell ☐ UST OWNER ☐ UST OPERATOR ☒ CONTRACTOR

PRINT NAME Leeanna Ruddell DATE 3/25/15

CONTRACTOR NAME Fueling and Service Technologies LICENSE NO. 794519 CLASS A, Haz, C-21

ICC UST INSTALLER/RETROFIT AND/OR TECHNICIAN NAME(s) M Bautista ICC UST NO(s). 8074038

Complete Certification of Compliance with Los Angeles County Lobbyist Ordinance on back

INSTRUCTIONS

Hazardous Materials Underground Storage Permit (HMUSP)
New Construction Plan Clearance, Permit Addendum, or Piping Replacement Review

Do not use this form for closure, transfer, or renewal of an existing HMUSP (Operating Permit) or Unified Program (UP) Permit.

This form is for authorization to construct or modify hazardous materials Underground Storage Tank (UST) facilities only. A separate HMUSP or UP Permit, is required to operate the approved system. This authorization will not be approved unless a valid HMUSP or UP Permit application is on file with the Department of Public Works.

A The UST Owner/Operator, Facility name, and facility address on this form must correspond with the information provided in California Environmental Reporting System (CERS) for the UST Facility Operating Permit Application.

B This form must be submitted for new construction (installation of new USTs) plan clearance, piping replacement, or for an addendum to an existing HMUSP. Specify the number of USTs to be installed and the total number of USTs after installation. Existing facilities with a valid operational HMUSP or UP Permit need not make a separate HMUSP application to add or modify USTs. Work must commence within 180 days from the date of issuance of plan approval or the approval will be voided. An extension of up to 180 days may be granted at one-half the initial new construction plan clearance fee. If construction work has not commenced within 360 days from the date of plan approval issuance, such plan approval shall be null and void.

C Plans and specifications submitted for a new construction plan clearance must conform to the Los Angeles County Code, Title 11, Division 4, and shall be to the satisfaction of the Director of Department of Public Works. Other clearances such as local fire department, building and safety, planning, and/or Air Quality Management District, etc. may also be required.

In addition to the plan clearance fee, an operating permit application fee will be required when applying to construct a new facility. No refund of current year HMUSP fees due will be allowed for a net decrease in the number of USTs. State surcharge or service fees paid on existing or renewed USTs are not transferable to new USTs.

D Specify the type of modification or change to existing USTs. Types of modifications and changes requiring an addendum include: repair of USTs, replacements of piping, change or addition of hazardous materials stored, change in monitoring equipment, change of overfill protection devices, or additions or modifications to dispenser containment devices.

E A fee of **$463** must be submitted for each addendum. Where a previously unregistered UST is added to an existing HMUSP, an additional application fee including maintenance fee will be charged.

F This form and the CERS data must be signed by one of the following:

1. The tank owner, operator, or Unified Program facility permit owner or operator.
2. A principal executive officer at the level of vice-president or by an authorized representative responsible for the overall operation of the facility where the tank(s) are located.
3. A general partner proprietor.
4. A principal executive officer, ranking elected official, or authorized representative of a public agency.
5. An authorized representative, including an architect or contractor responsible for the installation of the new tanks or any modifications or changes to existing tanks.

All post construction requirements such as primary containment testing, secondary containment testing, monitoring system certification, soil sampling closure reports, and the uploaded CERS UST INSTALLATION information must be submitted upon completion of work.

INCOMPLETE FORMS WILL NOT BE PROCESSED.

CERTIFICATION OF COMPLIANCE WITH
LOS ANGELES COUNTY LOBBYIST ORDINANCE

This is to certify that I, as permit applicant for the project located at 4130 W Century Blvd., Inglewood CA 90304 (LOCATION ADDRESS), am familiar with the requirements of Los Angeles County Code Chapter 2.160 et seq., (relating to the Los Angeles County Lobbyist Ordinance) and all persons acting on behalf of myself have complied and will continue to comply therewith through the application process.

Leeanna Ruddell	Leeanna Ruddell
APPLICANT (PRINT NAME)	APPLICANT SIGNATURE
Fueling and Service Technologies	3/25/15
COMPANY NAME (If employed by an entity/agency)	DATE

If you suspect fraud or wrongdoing by a County employee, please report it to the County Fraud Hotline at 1-800-544-6861 or www.lacountyfraud.org. You may remain anonymous

FAS TECH

Job Information

(Tesoro) USA Petr 63251
4130 W Century Blvd @ Freeman Ave.
Inglewood, CA 90304
(310) 672-0386

Fueling & Service...
7050 Village Dr.
Buena Park, CA 90621-
License #: 794519

Job #:	195948						
Caller:	Unknown	***Originator:***		***Ref #:***		***Dispatch On:***	/ / : : AM
Work Type:	Testing...	***Customer:***	Tesoro	***Ref #:***	4501821465-...	***Respond by:***	3/23/2015...
Billing:	T & M	***Invoicer:***	FASTECH	***Inv #:***	195948	***Called Time:***	3/23/2015...
Priority:	Manual	***Contractor:***	FASTECH	***Tech:***	mbautista	***1st Arrival:***	3/23/2015...
State:	Pending	***Sub #1:***		***Inv #:***		***Completed:***	3/23/2015...
Status:	Permits	***NTE Limit:***		***Hours:***			

Notes: *** No Dealer Sales allowed ***
* Customer: 3/23/15 MLB: Today during our MC, we found the Stand Alone 001 Sensor located on UDC#5/6 not working. While we diped the Sensor in water, it was not shuting down the Dispenser. We went ahead and Installed a New V/Root 001 Stand Alone Sensor, retested and all tested ok no more problems were found, Dispenser was now shuting down while sensor was tampered with. NOTE; FILLED OUT REPAIR LOG.

Qty

Symptoms

A - All Lines, Troubleshoot Failure, [VR sensor]

Tasks

A - All Lines, Troubleshoot Failure, [VR sensor]
B - Disp #06, Sensor - Disp. Pan, Permit Inquiry-Env,
C - Disp #06, Sensor - Disp. Pan, Not Responding, Replaced (Same Model) [completed]

Parts

C - Stand-alone Sensor (New # 336130)	1

Fees

A - Mileage	1
B - Permit Environ.	1
B - Permit Process Fee	1

Tech ToDo

- ✓ Job Clearance Form
- ✓ Signed Work Order (mbautista) WO#195948

State Of California
CONTRACTORS STATE LICENSE BOARD
ACTIVE LICENSE

Consumer Affairs

License Number **794519** Entity CORP

Business Name FUELING AND SERVICE TECHNOLOGIES INC

Classification(s) A HAZ C21 C10 B

Expiration Date 05/31/2015 www.cslb.ca.gov

CERTIFICATE OF LIABILITY INSURANCE

DATE (MM/DD/YYYY): 10/31/2014

THIS CERTIFICATE IS ISSUED AS A MATTER OF INFORMATION ONLY AND CONFERS NO RIGHTS UPON THE CERTIFICATE HOLDER. THIS CERTIFICATE DOES NOT AFFIRMATIVELY OR NEGATIVELY AMEND, EXTEND OR ALTER THE COVERAGE AFFORDED BY THE POLICIES BELOW. THIS CERTIFICATE OF INSURANCE DOES NOT CONSTITUTE A CONTRACT BETWEEN THE ISSUING INSURER(S), AUTHORIZED REPRESENTATIVE OR PRODUCER, AND THE CERTIFICATE HOLDER.

IMPORTANT: If the certificate holder is an ADDITIONAL INSURED, the policy(ies) must be endorsed. If SUBROGATION IS WAIVED, subject to the terms and conditions of the policy, certain policies may require an endorsement. A statement on this certificate does not confer rights to the certificate holder in lieu of such endorsement(s).

PRODUCER
Willis of Seattle, Inc.
c/o 26 Century Blvd
P.O. Box 305191
Nashville, TN 372305191 USA

CONTACT NAME:
PHONE (A/C, No, Ext): 1-877-945-7378 FAX (A/C, No): 1-888-467-2378
E-MAIL ADDRESS: certificates@willis.com

INSURER(S) AFFORDING COVERAGE	NAIC #
INSURER A: Admiral Insurance Company	24856
INSURER B: Zurich American Insurance Company	16535
INSURER C: Alaska National Insurance Company	38733
INSURER D: American Guarantee and Liability Insurance Co	26247
INSURER E:	
INSURER F:	

INSURED
Fueling & Service Technologies, Inc. DBA Fastech
7050 Village Drive, Suite D
Buena Park, CA 90621

COVERAGES CERTIFICATE NUMBER: W620067 REVISION NUMBER:

THIS IS TO CERTIFY THAT THE POLICIES OF INSURANCE LISTED BELOW HAVE BEEN ISSUED TO THE INSURED NAMED ABOVE FOR THE POLICY PERIOD INDICATED. NOTWITHSTANDING ANY REQUIREMENT, TERM OR CONDITION OF ANY CONTRACT OR OTHER DOCUMENT WITH RESPECT TO WHICH THIS CERTIFICATE MAY BE ISSUED OR MAY PERTAIN, THE INSURANCE AFFORDED BY THE POLICIES DESCRIBED HEREIN IS SUBJECT TO ALL THE TERMS, EXCLUSIONS AND CONDITIONS OF SUCH POLICIES. LIMITS SHOWN MAY HAVE BEEN REDUCED BY PAID CLAIMS.

INSR LTR	TYPE OF INSURANCE	ADDL INSD	SUBR WVD	POLICY NUMBER	POLICY EFF (MM/DD/YYYY)	POLICY EXP (MM/DD/YYYY)	LIMITS	
A	X COMMERCIAL GENERAL LIABILITY CLAIMS-MADE X OCCUR GEN'L AGGREGATE LIMIT APPLIES PER: POLICY X PRO-JECT LOC OTHER:			FEIECC2053000	11/01/2014	11/01/2015	EACH OCCURRENCE DAMAGE TO RENTED PREMISES (Ea occurrence) MED EXP (Any one person) PERSONAL & ADV INJURY GENERAL AGGREGATE PRODUCTS - COMP/OP AGG	$ 1,000,000 $ 50,000 $ 5,000 $ 1,000,000 $ 2,000,000 $ 2,000,000
B	AUTOMOBILE LIABILITY X ANY AUTO ALL OWNED AUTOS SCHEDULED AUTOS HIRED AUTOS NON-OWNED AUTOS			BAP013913200	11/01/2014	11/01/2015	COMBINED SINGLE LIMIT (Ea accident) BODILY INJURY (Per person) BODILY INJURY (Per accident) PROPERTY DAMAGE (Per accident)	$ 1,000,000 $ $ $
A	UMBRELLA LIAB X OCCUR X EXCESS LIAB CLAIMS-MADE DED RETENTION $0			FEIEXS2053100	11/01/2014	11/01/2015	EACH OCCURRENCE AGGREGATE	$ 4,000,000 $ 4,000,000
C	WORKERS COMPENSATION AND EMPLOYERS' LIABILITY ANY PROPRIETOR/PARTNER/EXECUTIVE OFFICER/MEMBER EXCLUDED? (Mandatory in NH) Y/N If yes, describe under DESCRIPTION OF OPERATIONS below	N/A		14KWS08338	11/01/2014	11/01/2015	X PER STATUTE OTH-ER E.L. EACH ACCIDENT E.L. DISEASE - EA EMPLOYEE E.L. DISEASE - POLICY LIMIT	$ 1,000,000 $ 1,000,000 $ 1,000,000
D	Excess Auto Liability			SXS013912800	11/01/2014	11/01/2015	Occ/Agg: 4,000,000	

DESCRIPTION OF OPERATIONS / LOCATIONS / VEHICLES (ACORD 101, Additional Remarks Schedule, may be attached if more space is required)
Policy #FEIEXS2053100 is excess over General Liability, Professional Liability, Pollution Liability & Employers Liability. Policy #013912800 is excess over Auto Liability.

CERTIFICATE HOLDER

Evidence of Coverage

CANCELLATION

SHOULD ANY OF THE ABOVE DESCRIBED POLICIES BE CANCELLED BEFORE THE EXPIRATION DATE THEREOF, NOTICE WILL BE DELIVERED IN ACCORDANCE WITH THE POLICY PROVISIONS.

AUTHORIZED REPRESENTATIVE

© 1988-2014 ACORD CORPORATION. All rights reserved.

INTERNATIONAL CODE COUNCIL

MIGUEL BAUTISTA

The International Code Council attests that the individual named on this certificate has satisfactorily demonstrated knowledge as required by the International Code Council by successfully completing the prescribed written examination based on codes and standards then in effect, and is hereby issued this certification as:

California UST Service Technician

Given this day of June 7, 2013

Certificate No. 8074038

Ronald E. Piester, AIA
President, Board of Directors

Dominic Sims
Acting Chief Executive Officer

INTERNATIONAL CODE COUNCIL, INC. CERTIFIED

ICC INTERNATIONAL CODE COUNCIL

This certificate is the property of ICC and must be returned to ICC in the event of suspension or revocation of the certificate

Technical Training Certification

Certificate of Completion

This certificate is issued in recognition that

Miguel Bautista Leon

Technician #B34271

has satisfactorily completed

Veeder-Root Startup & Service Technician (Level 4)

in

TLS-3XX UST Monitoring Systems

(including Secondary Containment Vacuum Sensing - CA only)

J. Paul Kaper, Manager, Service NPI

VEEDER-ROOT

5/27/2014

Date of Issue

5/26/2016

Expiration Date

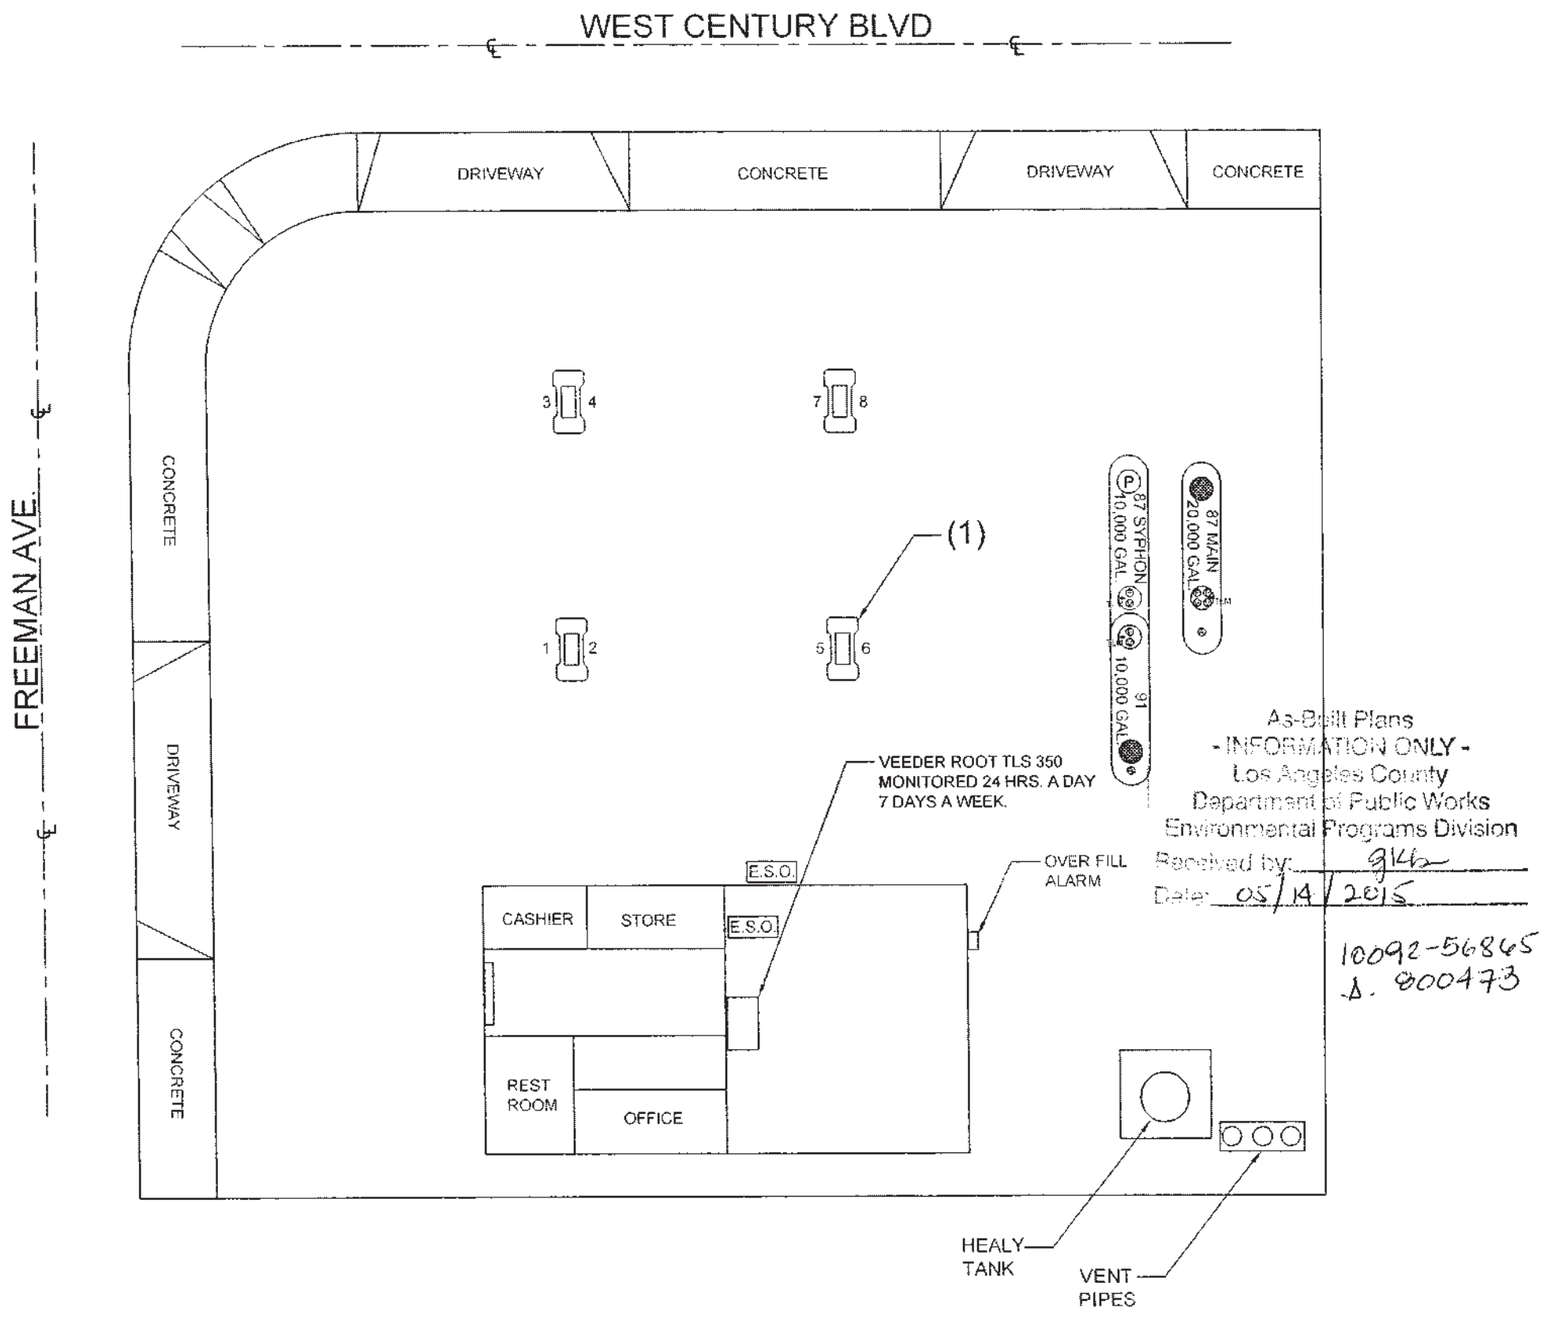

As-Built Plans
- INFORMATION ONLY -
Los Angeles County
Department of Public Works
Environmental Programs Division
Received by: 9146
Date: 05/14/2015

10092-56865
A. 800473

DIRECTIONAL ARROW

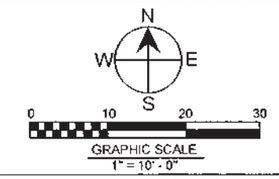

VICINITY MAP

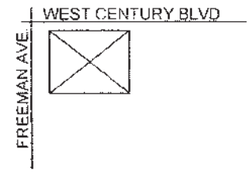

SCOPE OF WORK:

(1) REPLACE " NEW MODEL SAME AS OLD MODEL" STAND - ALONE SENSOR DISPENSER PAN NON - DISCRIMINATING IN UDC 5 / 6.

PART# VR - 847990 - 001

SITE PLAN

TESORO / USA #63251
4130 W. CENTURY BLVD
INGLEWOOD CA 90304

PLANS PREPARED BY:

FASTECH
RETAIL PETROLEUM * RETAIL NATURAL GAS * CAR WASH SYSTEMS
FUELING & SERVICE TECHNOLOGY INC.
7050 VILLAGE DR. BUENA PARK, CA 90621
TELEPHONE (714) 523-0194
FAX - 1-800 - 980-5777
LICENSE # 794519, CLASS A, HAZ, C21
EXPIRATION: 5 / 31 /15

SCALE: 1" = 10' - 0"	DRAWING # 195948
DATE: 3 / 25 / 15	CC#
DWG: BY: DIEGO.M	SHEET 1 OF 2
CHKD. BY:	REV:

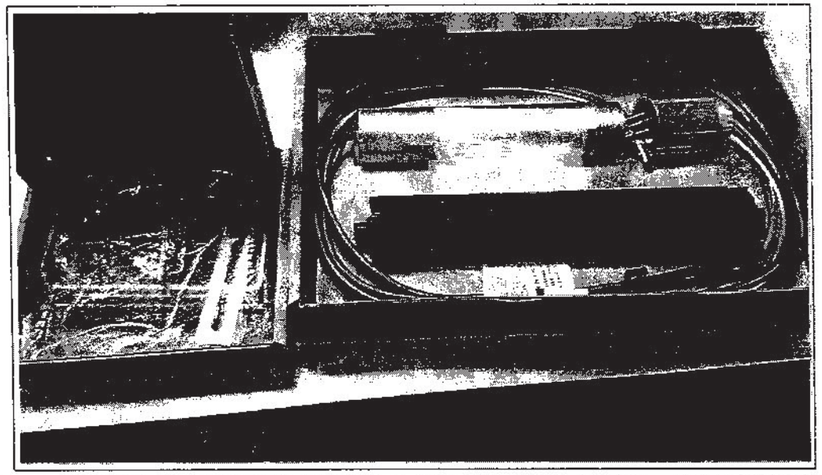

STAND - ALONE SENSOR DISPENSER PAN NON - DISCRIMINATING
VR - 847990 - 001

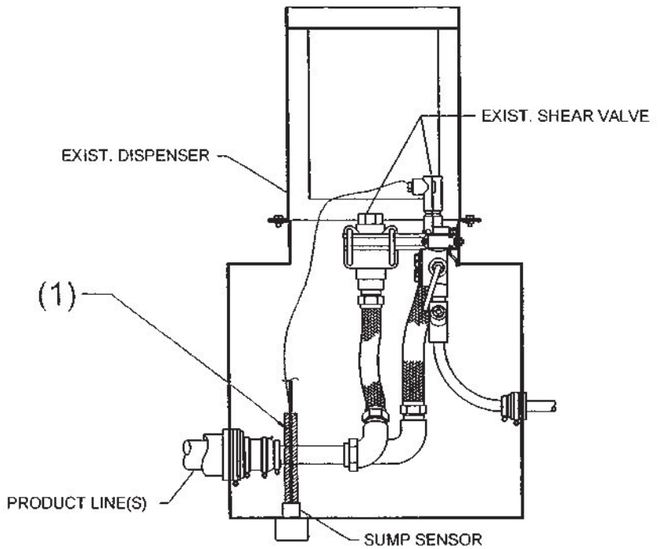

SEE SCOPE OF WORK FOR DISPENSER(S) AFFECTED

TYPICAL UDC DETAILS

N.T.S.

DIRECTIONAL ARROW

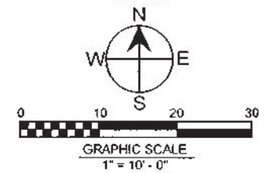

VICINITY MAP

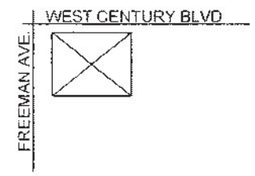

SCOPE OF WORK:

(1) REPLACE " NEW MODEL SAME AS OLD MODEL" STAND - ALONE SENSOR DISPENSER PAN NON - DISCRIMINATING IN UDC 5 / 6.

PART# VR - 847990 - 001

SITE PLAN

TESORO / USA #63251
4130 W. CENTURY BLVD
INGLEWOOD CA 90304

PLANS PREPARED BY:

FASTECH
RETAIL PETROLEUM * RETAIL NATURAL GAS * CAR WASH SYSTEMS
FUELING & SERVICE TECHNOLOGY INC.
7050 VILLAGE DR. BUENA PARK, CA 90621
TELEPHONE (714) 523-0194
FAX - 1-800 - 980-5777
LICENSE # 794519, CLASS A, HAZ, C21
EXPIRATION: 5 / 31 /15

SCALE: 1" = 10' - 0"	DRAWING # 195948
DATE: 3 / 25 / 15	CC#
DWG BY: DIEGO.M	SHEET 2 OF 2
CHKD. BY:	REV:

FORM VALID JULY 1, 2013 TO JUNE 30, 2014

FOR DPW USE ONLY:
SITE-FILE NO. 10042-56065 AREA 2E
APP NO. 754213
HMUSP NO. 715064

NEW CONSTRUCTION / ADDENDUM
COUNTY OF LOS ANGELES DEPARTMENT OF PUBLIC WORKS
Environmental Programs Division
900 South Fremont Avenue, 3rd Floor Annex Building
Alhambra, CA 91803-1331
Phone No. (626) 458-3517, Fax No. (626) 458-3569 9100045
http://dpw.lacounty.gov/epd/ust/

** See instructions on back of this form**

UNDERGROUND STORAGE TANKS (USTs)
- ☐ NEW CONSTRUCTION PLAN CLEARANCE
- ☐ PERMIT ADDENDUM
- ☐ PIPING REPLACEMENT REVIEW

amended permit A0007542B

A OWNER INFORMATION:

Tesoro USA 43251
PERMIT OWNER/FACILITY NAME
4130 W. Century Blvd
FACILITY ADDRESS
Inglewood CA 90304
CITY STATE ZIP
19100 Ridgewood Pkwy. San Antonio TX 78259
APPLICANT MAILING ADDRESS

B UST FACILITY INFORMATION:

CERS ID: 10174605
NUMBER OF EXISTING USTs AT SITE: 3
NUMBER OF USTs TO BE INSTALLED: 0
NUMBER OF USTs TO BE REMOVED: 0
(SEPARATE CLOSURE APPLICATION REQUIRED)
NET NUMBER OF USTs AT SITE: 3

C NEW CONSTRUCTION PLAN CLEARANCE MUST BE ACCOMPANIED BY:

☐ CERS UST – FACILITY, TANK and MONITORING PLAN INFORMATION for each tank to be installed or each tank affected by replacement piping.

☐ At least four (4) sets of construction plans and specifications.

NUMBER OF USTs:	PLAN CLEARANCE FEE:
1	$ 539.00
2	$ 664.00
3	$ 789.00
4	$ 914.00
5	$1,039.00
6 OR MORE	$414.00 + $125.00 PER TANK

New Construction Plan Clearance fee. Enter amount: $ —

D SYSTEM MODIFICATION OR CHANGE PROPOSED: Cut, break & remove (1) 4" Ø corrugation in order to access penetrations. Remove & replace (6) 3" penetrations + (3) 2 1/4" penetrations @ UDC Sta. Remove & replace (1) 3" penetration + (1) 2" penetration @ 87 main fill sump. Remove clamshell w/valve - replace w/ new clamshell (3"x2" w/ 1" port in 6 o'clock position @ 91 + turbine Sump.

E ADDENDUM MUST BE ACCOMPANIED BY:

☐ CERS TANK information for each tank modified or changed.

☐ Four (4) sets of construction plans, specifications, and/or explanation of modifications or changes.

☐ Permit Addendum Fee of **$456** ..... $

MAKE CHECKS PAYABLE TO: "LOS ANGELES COUNTY DEPARTMENT OF PUBLIC WORKS"

F RECIPIENT:

SIGNATURE [signature] ☐ UST OWNER ☐ UST OPERATOR ☒ CONTRACTOR

PRINT NAME Leeanna L. Riddell DATE 11/24/13

CONTRACTOR NAME Fueling & Service Technology LICENSE NO. 794579 CLASS A, Haz, C21, C10

ICC UST INSTALLER/RETROFIT AND/OR TECHNICIAN NAME(s) Erick Chavez ICC UST NO(s). 5254727

Complete Certification of Compliance with Los Angeles County Lobbyist Ordinance on back

INSTRUCTIONS

Hazardous Materials Underground Storage Permit (HMUSP)
New Construction Plan Clearance, Permit Addendum, or Piping Replacement Review

Do not use this form for closure, transfer, or renewal of an existing HMUSP (Operating Permit) or Unified Program (UP) Permit.

This form is for authorization to construct or modify hazardous materials Underground Storage Tank (UST) facilities only. A separate HMUSP or UP Permit, is required to operate the approved system. This authorization will not be approved unless a valid HMUSP or UP Permit application is on file with the Department of Public Works.

A The UST Owner/Operator, Facility name, and facility address on this form must correspond with the information provided in California Environmental Reporting System (CERS) for the UST Facility Operating Permit Application.

B This form must be submitted for new construction (installation of new USTs) plan clearance, piping replacement, or for an addendum to an existing HMUSP. Specify the number of USTs to be installed and the total number of USTs after installation. Existing facilities with a valid operational HMUSP or UP Permit need not make a separate HMUSP application to add or modify USTs. Work must commence within 180 days from the date of issuance of plan approval or the approval will be voided. An extension of up to 180 days may be granted at one-half the initial new construction plan clearance fee. If construction work has not commenced within 360 days from the date of plan approval issuance, such plan approval shall be null and void.

C Plans and specifications submitted for a new construction plan clearance must conform to the Los Angeles County Code, Title 11, Division 4, and shall be to the satisfaction of the Director of Department of Public Works. Other clearances such as local fire department, building and safety, planning, and/or Air Quality Management District, etc. may also be required.

In addition to the plan clearance fee, an operating permit application fee will be required when applying to construct a new facility. No refund of current year HMUSP fees due will be allowed for a net decrease in the number of USTs. State surcharge or service fees paid on existing or renewed USTs are not transferable to new USTs.

D Specify the type of modification or change to existing USTs. Types of modifications and changes requiring an addendum include: repair of USTs, replacements of piping, change or addition of hazardous materials stored; change in monitoring equipment, change of overfill protection devices, or additions or modifications to dispenser containment devices.

E A fee of $456 must be submitted for each addendum. Where a previously unregistered UST is added to an existing HMUSP, an additional application fee including maintenance fee will be charged.

F This form and the CERS data must be signed by one of the following:

1. The tank owner, operator, or Unified Program facility permit owner or operator.
2. A principal executive officer at the level of vice-president or by an authorized representative responsible for the overall operation of the facility where the tank(s) are located.
3. A general partner proprietor.
4. A principal executive officer, ranking elected official, or authorized representative of a public agency.
5. An authorized representative, including an architect or contractor responsible for the installation of the new tanks or any modifications or changes to existing tanks.

All post construction requirements such as primary containment testing, secondary containment testing, monitoring system certification, soil sampling closure reports, and the uploaded CERS UST INSTALLATION information must be submitted upon completion of work.

INCOMPLETE FORMS WILL NOT BE PROCESSED.

CERTIFICATION OF COMPLIANCE WITH LOS ANGELES COUNTY LOBBYIST ORDINANCE

This is to certify that I, as permit applicant for the project located at 4130 W. Century Blvd. Inglewood 90304
LOCATION ADDRESS

am familiar with the requirements of Los Angeles County Code Chapter 2.160 et seq., (relating to the Los Angeles County Lobbyist Ordinance) and all persons acting on behalf of myself have complied and will continue to comply therewith through the application process.

Leeanna Kuddell	[signature]
APPLICANT (PRINT NAME)	APPLICANT SIGNATURE
Fueling + Service Technology	10/29/13
COMPANY NAME (If employed by an entity/agency)	DATE

If you suspect fraud or wrongdoing by a County employee, please report it to the County Fraud Hotline at 1-800-544-6861 or www.lacountyfraud.org You may remain anonymous.

Q Wash

FILE: 010092-056865 L.A. COUNTY DEPARTMENT OF PUBLIC WORKS RUN DATE: 08/20/13
REC: A000754213 FEE RECEIPT FOR RUN TIME: 14:47:58
PERMIT MODIFICATION NO SOIL SA REPT: PWC225

RECEIVED FROM: TESORO (USA) #63251
ADDRESS: 4130 W CENTURY BLVD
INGLEWOOD, CA 90304-1620

AMOUNT PAID:	$456.00	PAYMENT TYPE:	OVER THE COUNTER CHECKS
DATE PAID:	08/20/13	DEPOSIT DATE:	08/20/13
REF #:	130820999	PAYOR/COMMENTS:	FUELING AND SERVICE TECH/2783
RCPT #:	13000009902	AREA:	CITY OF INGLEWOOD

RECEIVED BY: DENISE MASCORRO

146784

INTERNATIONAL CODE COUNCIL

ERICK CHAVEZ

The International Code Council attests that the individual named on this certificate has satisfactorily demonstrated knowledge as required by the International Code Council by successfully completing the prescribed written examination based on codes and standards then in effect, and is hereby issued this certification as:

California UST Service Technician

Given this day of January 24, 2012

Certificate No. 5254727

William D Dupler
President, Board of Directors

Richard P. Weiland
Chief Executive Officer

ICC INTERNATIONAL CODE COUNCIL®

INTERNATIONAL CODE COUNCIL, INC. CERTIFIED WASHINGTON, D.C.

This certificate is the property of ICC and must be returned to ICC in the event of suspension or revocation of the certificate.

S. Bravo Systems, Inc.

The Leader in Secondary Containment

PEI

DOUBLEWALL CERTIFIED

FOR INFO ON CERTIFICATION CLASS, VISIT WWW.SBRAVO.COM / CLASS

FASTECH

ERICK CHAVEZ

CA LIC# 794519

EXP: 3/16/2014

2929 Vail Ave • Commerce, CA 90040 • 323-888-4133 • www.SBRAVO.com

S. Bravo Systems, Inc.

The Leader in Secondary Containment

PEI

DOUBLEWALL CERTIFIED

FOR INFO ON CERTIFICATION CLASS, VISIT WWW.SBRAVO.COM / CLASS

FASTECH

SEGIO A. GOMEZ

CA LIC# 794519

EXP: 3/16/2014

2929 Vail Ave • Commerce, CA 90040 • 323-888-4133 • www.SBRAVO.com

NOV Fiber Glass Systems

Erick Chavez

has successfully completed Bonder Training as set forth in the Fiber Glass Systems' Total Quality Installation Program for the installation of UL listed primary and secondary containment products.

3/30/2012
Date

Renewal of the bonder certification is recommended every three years or when the specific bonding process has not been practiced for a period of six months.

STATE OF CALIFORNIA

Contractors State License Board

Pursuant to Chapter 9 of Division 3 of the Business and Professions Code
and the Rules and Regulations of the Contractors State License Board,
the Registrar of Contractors does hereby issue this license to:

FUELING AND SERVICE TECHNOLOGIES INC

License Number 794519

to engage in the business or act in the capacity of a contractor
in the following classification(s):

A - GENERAL ENGINEERING CONTRACTOR
HAZ - HAZARDOUS SUBSTANCES REMOVAL
C21 - BUILDING MOVING/DEMOLITION
C10 - ELECTRICAL

Witness my hand and seal this day,

April 13, 2011

Issued May 1, 2001

James Miller
Board Chair

This license is the property of the Registrar of Contractors, is not transferrable, and shall be returned to the Registrar upon demand when suspended, revoked, or invalidated for any reason. It becomes void if not renewed.

Stephen P. Sands
Registrar of Contractors

AUDIT NO 555943

CERTIFICATE OF LIABILITY INSURANCE

DATE (MM/DD/YYYY): 03/28/2013

THIS CERTIFICATE IS ISSUED AS A MATTER OF INFORMATION ONLY AND CONFERS NO RIGHTS UPON THE CERTIFICATE HOLDER. THIS CERTIFICATE DOES NOT AFFIRMATIVELY OR NEGATIVELY AMEND, EXTEND OR ALTER THE COVERAGE AFFORDED BY THE POLICIES BELOW. THIS CERTIFICATE OF INSURANCE DOES NOT CONSTITUTE A CONTRACT BETWEEN THE ISSUING INSURER(S), AUTHORIZED REPRESENTATIVE OR PRODUCER, AND THE CERTIFICATE HOLDER.

IMPORTANT: If the certificate holder is an ADDITIONAL INSURED, the policy(ies)must be endorsed. If SUBROGATION IS WAIVED, subject to the terms and conditions of the policy, certain policies may require an endorsement. A statement on this certificate does not confer rights to the certificate holder in lieu of such endorsement(s).

PRODUCER

Willis of Seattle, Inc.
c/o 26 Century Blvd.
P. O. Box 305191
Nashville, TN 37230-5191

CONTACT NAME:
PHONE (A/C, NO, EXT): 877-945-7378 FAX (A/C, NO): 888-467-2378
E-MAIL ADDRESS: certificates@willis.com

INSURER(S) AFFORDING COVERAGE	NAIC #
INSURER A: Evanston Insurance Company	35378-000
INSURER B: Philadelphia Indemnity Insurance Company	18058-001
INSURER C: RSUI Indemnity Company	22314-000
INSURER D: Alaska National Insurance Company	38733-001
INSURER E:	
INSURER F:	

INSURED

Fueling and Service Technologies, Inc.
7050 Village Drive
Suite D
Buena Park, CA 90621

COVERAGES CERTIFICATE NUMBER: 19550583 REVISION NUMBER:

THIS IS TO CERTIFY THAT THE POLICIES OF INSURANCE LISTED BELOW HAVE BEEN ISSUED TO THE INSURED NAMED ABOVE FOR THE POLICY PERIOD INDICATED. NOTWITHSTANDING ANY REQUIREMENT, TERM OR CONDITION OF ANY CONTRACT OR OTHER DOCUMENT WITH RESPECT TO WHICH THIS CERTIFICATE MAY BE ISSUED OR MAY PERTAIN. THE INSURANCE AFFORDED BY THE POLICIES DESCRIBED HEREIN IS SUBJECT TO ALL THE TERMS, EXCLUSIONS AND CONDITIONS OF SUCH POLICIES. LIMITS SHOWN MAY HAVE BEEN REDUCED BY PAID CLAIMS.

INSR LTR	TYPE OF INSURANCE	ADD'L INSRD	SUBR WVD	POLICY NUMBER	POLICY EFF (MM/DD/YYYY)	POLICY EXP (MM/DD/YYYY)	LIMITS	
A	GENERAL LIABILITY	Y	Y	12PKG02604	11/1/2012	11/1/2013	EACH OCCURRENCE	$ 1,000,000
	X COMMERCIAL GENERAL LIABILITY						DAMAGE TO RENTED PREMISES (Ea occurrence)	$ 200,000
	CLAIMS-MADE X OCCUR						MED EXP (Any one person)	$ 5,000
							PERSONAL & ADV INJURY	$ 1,000,000
							GENERAL AGGREGATE	$ 2,000,000
	GEN'L AGGREGATE LIMIT APPLIES PER:						PRODUCTS - COMP/OP AGG	$ 2,000,000
	POLICY X PRO-JECT LOC							$
B	AUTOMOBILE LIABILITY	Y	Y	PHPK941629	11/1/2012	11/1/2013	COMBINED SINGLE LIMIT (Ea accident)	$ 1,000,000
	X ANY AUTO						BODILY INJURY (Per person)	$
	ALL OWNED AUTOS / SCHEDULED AUTOS						BODILY INJURY (Per accident)	$
	HIRED AUTOS / NON-OWNED AUTOS						PROPERTY DAMAGE (Per accident)	$
								$
C	UMBRELLA LIAB X OCCUR			NHA231652	11/1/2012	11/1/2013	EACH OCCURRENCE	$ 4,000,000
A	X EXCESS LIAB CLAIMS-MADE			12EFX00277	11/1/2012	11/1/2013	AGGREGATE	$ 4,000,000
	DED RETENTION $							$
D	WORKERS COMPENSATION AND EMPLOYERS' LIABILITY Y/N		Y	13DWS08338	4/1/2013	4/1/2014	X WC STATU-TORY LIMITS / OTH-ER	
	ANY PROPRIETOR/PARTNER/EXECUTIVE OFFICER/MEMBER EXCLUDED? (Mandatory in NH)	N/A					E.L. EACH ACCIDENT	$ 1,000,000
	If yes, describe under DESCRIPTION OF OPERATIONS below						E.L. DISEASE - EA EMPLOYEE	$ 1,000,000
							E.L. DISEASE - POLICY LIMIT	$ 1,000,000

DESCRIPTION OF OPERATIONS / LOCATIONS / VEHICLES (Attach Acord 101, Additional Remarks Schedule, if more space is required)

Re: Written Agreement.

Policy #12EFX00277 is excess over General Liability & Employers Liability. Policy #NHA231652 is excess over Auto Liability.

Certificate Holder is included as an Additional Insured as respects to General Liability and Auto Liability where required by written contract.

CERTIFICATE HOLDER

Tesoro Refining and Marketing Company;
Tesoro Alaska Company; Tesoro North Shore Company;
Tesoro Hawaii Company
19100 Ridgewood Parkway TX1-032
San Antonio, TX 78259

CANCELLATION

SHOULD ANY OF THE ABOVE DESCRIBED POLICIES BE CANCELLED BEFORE THE EXPIRATION DATE THEREOF, NOTICE WILL BE DELIVERED IN ACCORDANCE WITH THE POLICY PROVISIONS.

AUTHORIZED REPRESENTATIVE

© 1988-2010 ACORD CORPORATION. All rights reserved.

The ACORD name and logo are registered marks of ACORD

State Of California
CONTRACTORS STATE LICENSE BOARD
ACTIVE LICENSE

Consumer Affairs

License Number **794519** Entity CORP

Business Name FUELING AND SERVICE TECHNOLOGIES INC

Classification(s) A HAZ C21 C10 B

Expiration Date 05/31/2015 www.cslb.ca.gov

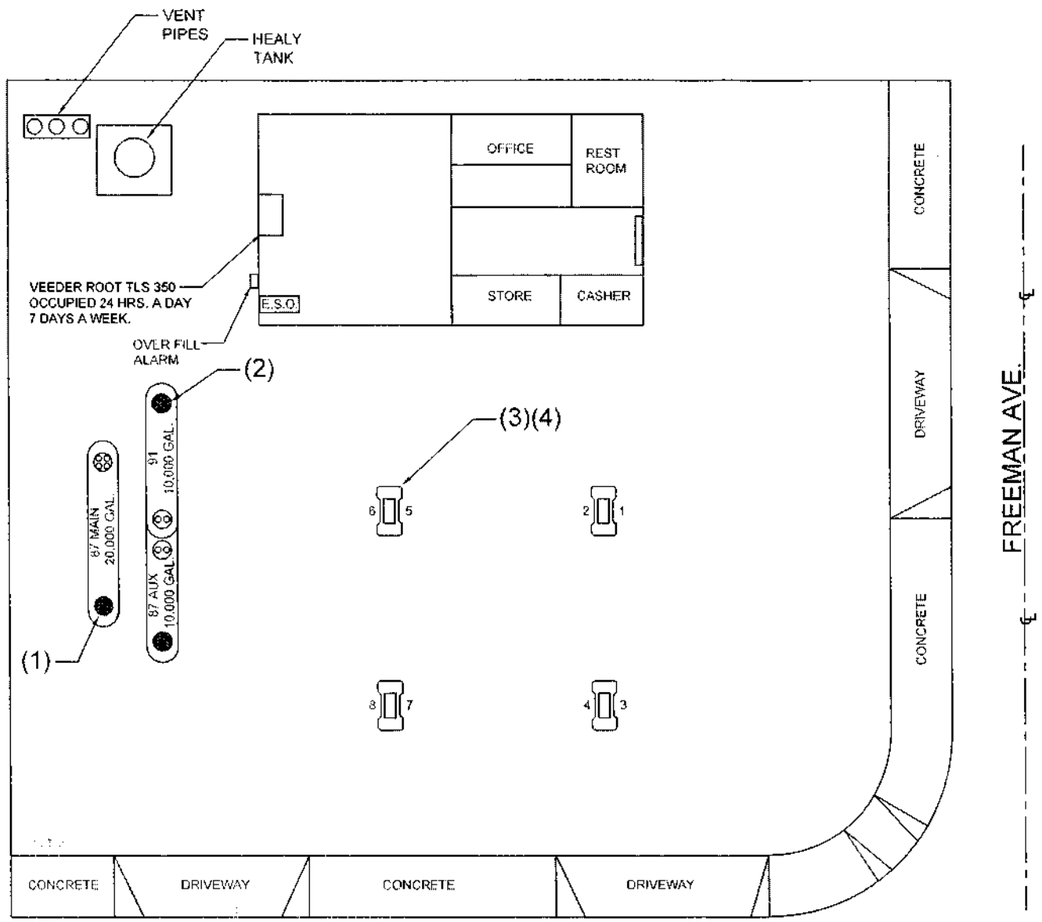

DEPARTMENT OF PUBLIC WORKS
ENVIRONMENTAL PROGRAMS DIVISION
CLEARANCE
FOR UNDERGROUND STORAGE OF HAZARDOUS MATERIALS

Facilities for the underground storage of hazardous materials including secondary containments, piping connected thereto, monitoring devices, vents or other appurtenances, shall be installed as shown on this plan and in compliance with the Fire Code, Mechanical Code, and other applicable laws, and ordinances. No additions or alterations shall be made without the written permission of the Department of Public Works.

By _____ Date 10/3/13
ENVIRONMENTAL PROGRAMS DIVISION

MODIFICATION ONLY

DIRECTIONAL ARROW

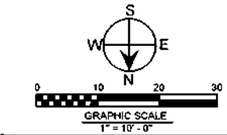

VICINITY MAP

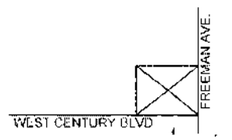

SCOPE OF WORK:

(1) FASTECH TO REMOVE AND REPLACE (1) 3" PENETRATIONS FIBERGLASS (1) 2" PENETRATIONS FIBERGLASS ON THE 87 TURBINE SUMP.

(2) FASTECH TO REMOVE AND REPLACE CLAM-SHELL WITH VALVE IN 6 O' CLOCK POSITION PER CODE ON THE 91 TURBINE SUMP.

REVISED WORK DATE: 10 / 24 / 13

(3) FASTECH SAW CUT AT UDC 5 / 6 AND BREAK OUT (1) 4' X 4' EXCAVATION IN ORDER TO CUT WINDOW TO ACCESS PENETRATION AND BACK FILL AND REPOUR AND FINISH CONCRETE.

(4) FASTECH TO REMOVE AND REPLACE (3) 3 / 4" PENETRATIONS FIBERGLASS (6) 3" PENETRATION FIBERGLASS ON UDC 5 / 6.

(5) PERFORM INSPECTION AS REQUIRED BY LACDPW AND AQMD.

MATERIAL LIST

PART No.	DESCRIPTION	QTY.
F-07-RETROFIT-S	3 / 4" FIBERGLASS (0-20 DEG.) BRAVO	3
F-20-RETROFIT-S	2" FIBERGLASS (0-20 DEG.) BRAVO	1
F-30-RETROFIT-S	3" FIBERGLASS (0-20 DEG.) BRAVO	7
3" x 2" WITH 3/4 NPT TAP	012030 - 235 - 3 SMITH	1

CUPA - ENVIRONMENTAL HEALTH NOTES

1. ALL WORK SHALL BE PERFORMED BY AN ICC TECHNICIAN WITH ALL REQUIRED MANUFACTURER'S CERTIFICATIONS.
2. A PROPERLY LICENSED CONTRACTOR SHALL PERFORM A SECONDARY CONTAINMENT (SB 989) TEST ON ALL FAILED COMPONENTS, AS REQUIRED
3. ALL MATERIALS SHALL BE COMPATIBLE WITH USE FOR THE INTENDED PURPOSES AS PER NATIONALLY RECOGNIZED CODES, LOCAL CODES AND GOVERNING AUTHORITIES
4. FUELING SYSTEM TO BE INSPECTED PER LOCAL REGULATING AGENCIES AND BY OWNER'S REPRESENTATIVE PRIOR TO BEING PLACED BACK IN SERVICE
5. REFERENCED CODES SHALL INCLUDE 2010 CBC, CEC & CFC TITLE 19, CHAPTER 11.5 AND ALL STANDARDS REFERENCED THEREIN.
6. FIRE SAFETY DURING CONSTRUCTION SHALL FOLLOW 2010 CFC CHAPTER 14: FIRE EXTINGUISHERS SHALL BE PROVIDED
7. THE HAZARDOUS MATERIALS MANAGEMENT BRANCH (HMMB) WILL BE CONTACTED A MINIMUM OF 5 WORKING DAYS PRIOR TO REPAIRS TO THE UST SYSTEM AND ALL SITE INSPECTION SHALL BE SCHEDULED A MINIMUM OF 5 WORKING DAYS IN ADVANCE OF THE REQUESTED DATE.
8. FASTECH WILL RECORD THE TOTAL NUMBER OF BRAVO PART NUMBERS USED FOR EACH SUMP.

SITE PLAN

TESORO / USA #63251
4130 W. CENTURY BLVD
INGLEWOOD CA 90304

PLANS PREPARED BY:

FASTECH
FUELING & SERVICE TECHNOLOGY INC.
7050 VILLAGE DR. BUENA PARK, CA
TELEPHONE (714) 523-0194
FAX - 1-800 - 980-5777
LICENSE # 794519, CLASS A, HAZ, C21
EXPIRATION: 5 / 31 /15

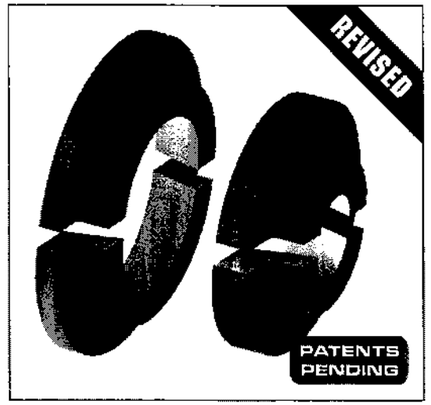

F-07-RETROFIT-S
F-20-RETROFIT-S
F-30-RETROFIT-S

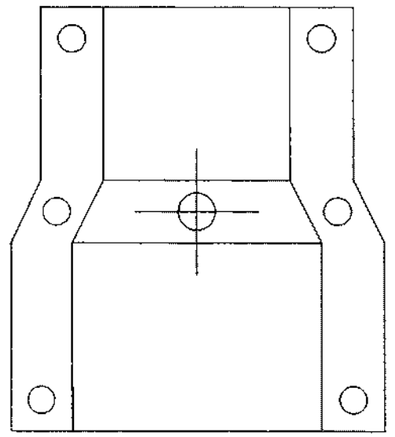

CLAMSHELL 3" x 2" WITH 3/4 NPT TAP
SMITH 012030 - 236 - 3

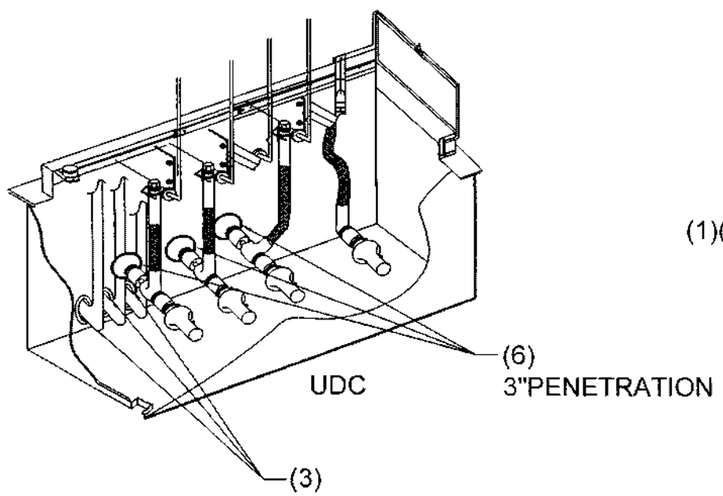

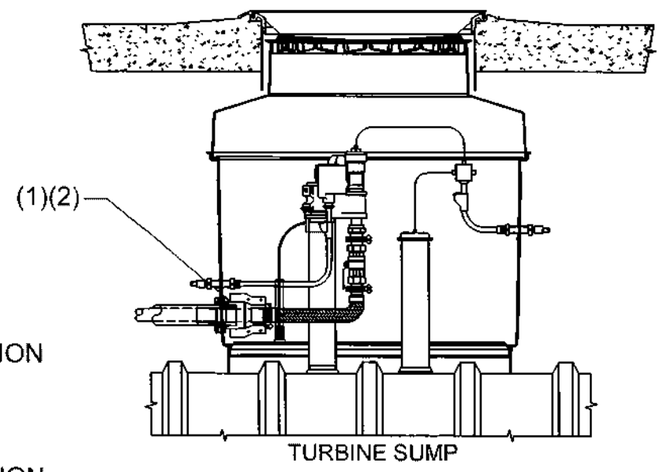

DIRECTIONAL ARROW

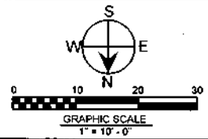

VICINITY MAP

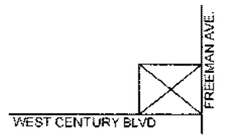

SCOPE OF WORK:

(1) FASTECH TO REMOVE AND REPLACE (1) 3" PENETRATIONS FIBERGLASS (1) 2" PENETRATIONS FIBERGLASS ON THE 87 TURBINE SUMP.

(2) FASTECH TO REMOVE AND REPLACE CLAMSHELL WITH VALVE IN 6 O' CLOCK POSITION PER CODE ON THE 91 TURBINE SUMP.

REVISED WORK DATE: 10 / 24 / 13

(3) FASTECH SAW CUT AT UDC 5 / 6 AND BREAK OUT (1) 4' X 4' EXCAVATION IN ORDER TO CUT WINDOW TO ACCESS PENETRATION AND BACK FILL AND REPOUR AND FINISH CONCRETE.

(4) FASTECH TO REMOVE AND REPLACE (3) 3 / 4" PENETRATIONS FIBERGLASS (6) 3" PENETRATION FIBERGLASS ON UDC 5 / 6.

(5) PERFORM INSPECTION AS REQUIRED BY LACDPW AND AQMD.

MATERIAL LIST

PART No	DESCRIPTION	QTY.
F-07-RETROFIT-S	3 / 4" FIBERGLASS (0-20 DEG.) BRAVO	3
F-20-RETROFIT-S	2" FIBERGLASS (0-20 DEG.) BRAVO	1
F-30-RETROFIT-S	3" FIBERGLASS (0-20 DEG.) BRAVO	7
3" x 2" WITH 3/4 NPT TAP	012030 - 236 - 3 SMITH	1

CUPA - ENVIRONMENTAL HEALTH NOTES

1. ALL WORK SHALL BE PERFORMED BY AN ICC TECHNICIAN WITH ALL REQUIRED MANUFACTURER'S CERTIFICATIONS.
2. A PROPERLY LICENSED CONTRACTOR SHALL PERFORM A SECONDARY CONTAINMENT (SB 989) TEST ON ALL FAILED COMPONENTS, AS REQUIRED.
3. ALL MATERIALS SHALL BE COMPATIBLE WITH USE FOR THE INTENDED PURPOSES AS PER NATIONALLY RECOGNIZED CODES, LOCAL CODES AND GOVERNING AUTHORITIES.
4. FUELING SYSTEM TO BE INSPECTED PER LOCAL REGULATING AGENCIES AND BY OWNERS REPRESENTATIVE PRIOR TO BEING PLACED BACK IN SERVICE.
5. REFERENCED CODES SHALL INCLUDE 2010 CBC, CEC & CFC TITLE 18, CHAPTER 115 AND ALL STANDARDS REFERENCED THEREIN.
6. FIRE SAFETY DURING CONSTRUCTION SHALL FOLLOW 2010 CFC CHAPTER 14; FIRE EXTINGUISHERS SHALL BE PROVIDED.
7. THE HAZARDOUS MATERIALS MANAGEMENT BRANCH (HMMB) WILL BE CONTACTED A MINIMUM OF 5 WORKING DAYS PRIOR TO REPAIRS TO THE UST SYSTEM AND ALL SITE INSPECTION SHALL BE SCHEDULED A MINIMUM OF 5 WORKING DAYS IN ADVANCE OF THE REQUESTED DATE.
8. FASTECH WILL RECORD THE TOTAL NUMBER OF BRAVO PART NUMBERS USED FOR EACH SUMP.

SITE PLAN

TESORO / USA #63251
4130 W. CENTURY BLVD
INGLEWOOD CA 90304

PLANS PREPARED BY:

FASTECH
FUELING & SERVICE TECHNOLOGY INC.
7050 VILLAGE DR. BUENA PARK, CA
TELEPHONE (714) 523-0194
FAX - 1-800 - 980-5777
LICENSE # 794519, CLASS A, HAZ, C21
EXPIRATION: 5 / 31 /15

PENETRATION CHART			
SUMP	PART NUMBER	DESCRIPTION	QTY.
87 TURBINE SUMP	F-20-RETROFIT-S	2" FIBERGLASS(0-20 DEG.)	1
	F-30-RETROFIT-S	3" FIBERGLASS(0-20 DEG.)	1

PENETRATION CHART			
SUMP	PART NUMBER	DESCRIPTION	QTY.
91 TURBINE SUMP	012030 - 236 - 3	3" X 2" WITH 3 / 4 NPT TAP	1

PENETRATION CHART			
DISPENSER	PART NUMBER	DESCRIPTION	QTY.
DISPENSER 5 / 6	F-07-RETROFIT-S	2" FIBERGLASS(0-20 DEG.)	3
	F-30-RETROFIT-S	3" FIBERGLASS(0-20 DEG.)	6

DIRECTIONAL ARROW

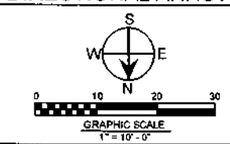

VICINITY MAP

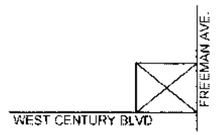

SCOPE OF WORK:

(1) FASTECH TO REMOVE AND REPLACE (1) 3" PENETRATIONS FIBERGLASS (1) 2" PENETRATIONS FIBERGLASS ON THE 87 TURBINE SUMP.

(2) FASTECH TO REMOVE AND REPLACE CLAM-SHELL WITH VALVE IN 6 O' CLOCK POSITION PER CODE ON THE 91 TURBINE SUMP.

REVISED WORK DATE: 10 / 24 / 13

(3) FASTECH SAW CUT AT UDC 5 / 6 AND BREAK OUT (1) 4' X 4' EXCAVATION IN ORDER TO CUT WINDOW TO ACCESS PENETRATION AND BACK FILL AND REPOUR AND FINISH CONCRETE.

(4) FASTECH TO REMOVE AND REPLACE (3) 3 / 4" PENETRATIONS FIBERGLASS (6) 3" PENETRATION FIBERGLASS ON UDC 5 / 6.

(5) PERFORM INSPECTION AS REQUIRED BY LACDPW AND AQMD.

MATERIAL LIST

PART No.	DESCRIPTION	QTY
F-07-RETROFIT-S	3 / 4" FIBERGLASS (0-20 DEG.) BRAVO	3
F-20-RETROFIT-S	2" FIBERGLASS (0-20 DEG.) BRAVO	1
F-30-RETROFIT-S	3" FIBERGLASS (0-20 DEG.) BRAVO	7
3" x 2" WITH 3/4 NPT TAP	012030 - 236 - 3 SMITH	1

CUPA - ENVIRONMENTAL HEALTH NOTES

1. ALL WORK SHALL BE PERFORMED BY AN ICC TECHNICIAN WITH ALL REQUIRED MANUFACTURER'S CERTIFICATIONS
2. A PROPERLY LICENSED CONTRACTOR SHALL PERFORM A SECONDARY CONTAINMENT (SB 989) TEST ON ALL FAILED COMPONENTS, AS REQUIRED.
3. ALL MATERIALS SHALL BE COMPATIBLE WITH USE FOR THE INTENDED PURPOSES AS PER NATIONALLY RECOGNIZED CODES, LOCAL CODES AND GOVERNING AUTHORITIES
4. FUELING SYSTEM TO BE INSPECTED PER LOCAL REGULATING AGENCIES AND BY OWNER'S REPRESENTATIVE PRIOR TO BEING PLACED BACK IN SERVICE.
5. REFERENCED CODES SHALL INCLUDE 2010 CBC, CEC & CFC TITLE 19, CHAPTER 115 AND ALL STANDARDS REFERENCED THEREIN
6. FIRE SAFETY DURING CONSTRUCTION SHALL FOLLOW 2010 CFC CHAPTER 14; FIRE EXTINGUISHERS SHALL BE PROVIDED.
7. THE HAZARDOUS MATERIALS MANAGEMENT BRANCH (HMMB) WILL BE CONTACTED A MINIMUM OF 5 WORKING DAYS PRIOR TO REPAIRS TO THE UST SYSTEM AND ALL SITE INSPECTION SHALL BE SCHEDULED A MINIMUM OF 5 WORKING DAYS IN ADVANCE OF THE REQUESTED DATE
8. FASTECH WILL RECORD THE TOTAL NUMBER OF BRAVO PART NUMBERS USED FOR EACH SUMP.

SITE PLAN

TESORO / USA #63251
4130 W. CENTURY BLVD
INGLEWOOD CA 90304

PLANS PREPARED BY:

FASTECH
FUELING & SERVICE TECHNOLOGY INC.
7050 VILLAGE DR BUENA PARK, CA
TELEPHONE (714) 523-0194
FAX - 1-800 - 980-5777
LICENSE # 794519, CLASS A, HAZ, C21
EXPIRATION: 5 / 31 /15

FORM VALID JULY 1, 2015 TO JUNE 30, 2016

NEW CONSTRUCTION / ADDENDUM
COUNTY OF LOS ANGELES DEPARTMENT OF PUBLIC WORKS
Environmental Programs Division
900 South Fremont Avenue, 3rd Floor Annex Building
Alhambra, CA 91803-1331
Phone No. (626) 458-3517, Fax No. (626) 458-3569
www.CleanLA.com

FOR DPW USE ONLY:
SITE-FILE NO. 10092-056865 AREA 2E
APP NO. 825073
HMUSP NO. 715069

** See instructions on back of this form**

UNDERGROUND STORAGE TANKS (USTs)
☐ NEW CONSTRUCTION PLAN CLEARANCE
☐ PERMIT ADDENDUM
☐ PIPING REPLACEMENT REVIEW

A **OWNER INFORMATION:**

TESORO 63251 USA
PERMIT OWNER/FACILITY NAME
4130 W CENTURY BLVD
FACILITY ADDRESS
INGLEWOOD CA 90304
CITY STATE ZIP
13701 ALMA AVE, GARDENA, CA 90249
APPLICANT MAILING ADDRESS

B **UST FACILITY INFORMATION:**

CERS ID: _____
NUMBER OF EXISTING USTs AT SITE: 3
NUMBER OF USTs TO BE INSTALLED: 0
NUMBER OF USTs TO BE REMOVED: 0
(SEPARATE CLOSURE APPLICATION REQUIRED)
NET NUMBER OF USTs AT SITE: 3

C **NEW CONSTRUCTION PLAN CLEARANCE MUST BE ACCOMPANIED BY:**

☐ FACILITY, TANK and MONITORING INFORMATION SUPPLEMENT forms for each tank to be installed or each tank affected by replacement piping.

☐ At least four (4) sets of construction plans and specifications.

NUMBER OF USTs:	PLAN CLEARANCE FEE:
1	**$ 851.00**
2	**$1,047.00**
3	**$1,243.00**
4	**$1,439.00**
5	**$1,635.00**
6 OR MORE	**$655.00 + $196.00** PER TANK

New Construction Plan Clearance fee. Enter amount: $ 851

D **SYSTEM MODIFICATION OR CHANGE PROPOSED:** Removed & Replaced (1) TLM

E **ADDENDUM MUST BE ACCOMPANIED BY:**

☐ Facility, tank, and monitoring information for each tank modified or changed.
☐ Four (4) sets of construction plans, specifications, and/or explanation of modifications or changes.

☐ Permit Addendum Fee of **$600** ..... $ 600

MAKE CHECKS PAYABLE TO: "LOS ANGELES COUNTY DEPARTMENT OF PUBLIC WORKS"

F **RECIPIENT:**

SIGNATURE _____ ☐ UST OWNER ☐ UST OPERATOR ☐ CONTRACTOR

PRINT NAME CHRIS AZU DATE _____

CONTRACTOR NAME C.E. THOMAS LICENSE NO. 302015 CLASS C10/C61/D40 A, B, HAZ

ICC UST INSTALLER/RETROFIT AND/OR TECHNICIAN NAME(s) IRVING TERRY ICC UST NO(s). 5257898 A314442

Complete Certification of Compliance with Los Angeles County Lobbyist Ordinance on back

INSTRUCTIONS

Hazardous Materials Underground Storage Permit (HMUSP)
New Construction Plan Clearance, Permit Addendum, or Piping Replacement Review

Do not use this form for closure, transfer, or renewal of an existing HMUSP (Operating Permit) or Unified Program (UP) Permit.

This form is for authorization to construct or modify hazardous materials Underground Storage Tank (UST) facilities only. A separate HMUSP or UP Permit, is required to operate the approved system. This authorization will not be approved unless a valid HMUSP or UP Permit application is on file with the Department of Public Works.

A The UST Owner/Operator, Facility name, and facility address on this form must correspond with the information provided in California Environmental Reporting System (CERS) for the UST Facility Operating Permit Application.

B This form must be submitted for new construction (installation of new USTs) plan clearance, piping replacement, or for an addendum to an existing HMUSP. Specify the number of USTs to be installed and the total number of USTs after installation. Existing facilities with a valid operational HMUSP or UP Permit need not make a separate HMUSP application to add or modify USTs. Work must commence within 180 days from the date of issuance of plan approval or the approval will be voided. An extension of up to 180 days may be granted at one-half the initial new construction plan clearance fee. If construction work has not commenced within 360 days from the date of plan approval issuance, such plan approval shall be null and void.

C Plans and specifications submitted for a new construction plan clearance must conform to the Los Angeles County Code, Title 11, Division 4, and shall be to the satisfaction of the Director of Department of Public Works. Other clearances such as local fire department, building and safety, planning, and/or Air Quality Management District, etc. may also be required.

In addition to the plan clearance fee, an operating permit application fee will be required when applying to construct a new facility. No refund of current year HMUSP fees due will be allowed for a net decrease in the number of USTs. State surcharge or service fees paid on existing or renewed USTs are not transferable to new USTs.

D Specify the type of modification or change to existing USTs. Types of modifications and changes requiring an addendum include: repair of USTs, replacements of piping, change or addition of hazardous materials stored, change in monitoring equipment, change of overfill protection devices, or additions or modifications to dispenser containment devices.

E A fee of **$600** must be submitted for each addendum. Where a previously unregistered UST is added to an existing HMUSP, an additional application fee including maintenance fee will be charged.

F This form, the Application Supplement forms, and the CERS data must be signed by one of the following:

1. The tank owner, operator, or Unified Program facility permit owner or operator.
2. A principal executive officer at the level of vice-president or by an authorized representative responsible for the overall operation of the facility where the tank(s) are located.
3. A general partner proprietor.
4. A principal executive officer, ranking elected official, or authorized representative of a public agency.
5. An authorized representative, including an architect or contractor responsible for the installation of the new tanks or any modifications or changes to existing tanks.

All post construction requirements such as primary containment testing, secondary containment testing, monitoring system certification, soil sampling closure reports, and the uploaded CERS UST INSTALLATION information must be submitted within 30 days of completion.

INCOMPLETE FORMS WILL NOT BE PROCESSED.

CERTIFICATION OF COMPLIANCE WITH
LOS ANGELES COUNTY LOBBYIST ORDINANCE

This is to certify that I, as permit applicant for the project located at 4130 W CENTURY BLVD INGLEWOOD
LOCATION ADDRESS
am familiar with the requirements of Los Angeles County Code Chapter 2.160 et seq., (relating to the Los Angeles County Lobbyist Ordinance) and all persons acting on behalf of myself have complied and will continue to comply therewith through the application process.

CHRIS AZU	
APPLICANT (PRINT NAME)	APPLICANT SIGNATURE
C.E. THOMAS	02/29/16
COMPANY NAME (If employed by an entity/agency)	DATE

If you suspect fraud or wrongdoing by a County employee, please report it to the County Fraud Hotline at 1-800-544-6861 or www.lacountyfraud.org. You may remain anonymous.

(http://www.iccsafe.org/)

Certified Professional Information:

Last, First MI:	Terry,Irving
Certified under this name:	Irving Terry
City, State Zip:	Gardena, CA 90249
Certification Type(s):	California UST Service Technician(expires 04/02/2017)
	Vapor Recovery System Installation and Repair(expires 02/10/2016)

ICC MEMBERSHIP STATUS: EXPIRED RENEW NOW

Upload your image by pressing the 'Upload Your Photo' link on the left side menu.

QUICK LINKS

Log in to myICC (https://www.iccsafe.org/_layouts/ICCSafe/login.aspx?ReturnUrl=%2fmyICC%2fPages%2fdefault.aspx)

Feedback (mailto:webmaster@iccsafe.org)

Back to Top (http://costeffic.iccsafe.org/Resources/member-lookup.cfm#top)

CHARLES E. THOMAS CO.

Service Station Maintenance & Equipment

13701 SOUTH ALMA • GARDENA, CALIF. 90249

Telephone (310) 329-6730

FAX (310) 329-4493

WORK ORDER

TO Tesoro USA 63251

JOB AT 4130 W. Century
Inglewood

DISPATCH # 80162

DATE 2 17 16

Dispatch CUSTOMER'S P.O. # 2647046

PUMP Vecdor Boot Stels 550 Fill Annunciator for water in sump

MODEL 0848290-022

SERIAL # 409189515911012

TRAVEL 1230 ARRIVE 1245 DEPART 415 RETURN TRAVEL —

DESCRIPTION OF WORK PERFORMED T1 87 Main in valed fuel Alarm. The T1 probe was moved to the T2 Tank for Trubk shooting. Replaced the bad probe in T2 and Tested the 90% overfill alarm ok. Certified probe. Need a permit. T2 Fill had a gallon of water in the sump. Pumped out the water and left it in a drum on site marked Hazardous waste.

QUANTITY	PART NUMBER AND DESCRIPTION OF MATERIAL	T/S	PARTS	PO#	UNIT	EXTENSION
1	846390-109 Mag Plus probe		✓			
1	0866100-000 Phase seperation float kit		✓			
1	AEN119 Air compressor/pump					
					SUB TOTAL	
					SALES TAX	

NOTIFIED OFFICE:	YES ☒ NO ☐	HELPER	YES ☐ NO ☒		
REPORTED TO:	Kathy	NAME:	Jose Terry	LABOR	
MATERIAL ORDERED	YES ☐ NO ☒	P.O.#		TOTAL	
JOB COMPLETED	YES ☒ NO ☐	WORK PERFORMED SATISFACTORILY			

PRINTED NAME Ronald Davis

AUTHORIZED SIGNATURE

COLLECTION EXPENSE OR ATTORNEY'S FEES WILL BE ADDED IF ACCOUNT EMPLOYED FOR COLLECTION
ANY & ALL DISPUTES MUST BE MADE IN WRITING & SENT TO CET ACCTS / RECEIVABLE

Scanned by CamScanner

ACORD

CERTIFICATE OF LIABILITY INSURANCE

DATE (MM/DD/YYYY): 11/25/2015

THIS CERTIFICATE IS ISSUED AS A MATTER OF INFORMATION ONLY AND CONFERS NO RIGHTS UPON THE CERTIFICATE HOLDER. THIS CERTIFICATE DOES NOT AFFIRMATIVELY OR NEGATIVELY AMEND, EXTEND OR ALTER THE COVERAGE AFFORDED BY THE POLICIES BELOW. THIS CERTIFICATE OF INSURANCE DOES NOT CONSTITUTE A CONTRACT BETWEEN THE ISSUING INSURER(S), AUTHORIZED REPRESENTATIVE OR PRODUCER, AND THE CERTIFICATE HOLDER.

IMPORTANT: If the certificate holder is an ADDITIONAL INSURED, the policy(ies) must be endorsed. If SUBROGATION IS WAIVED, subject to the terms and conditions of the policy, certain policies may require an endorsement. A statement on this certificate does not confer rights to the certificate holder in lieu of such endorsement(s).

PRODUCER Andreini & Company-San Mateo 220 West 20th Ave San Mateo CA 94403	CONTACT NAME: PHONE (A/C, No, Ext): 650-573-1111 FAX (A/C, No): 650-378-4361 E-MAIL ADDRESS:
INSURED Charles E. Thomas Company, Inc 13701 So Alma Avenue Gardena CA 90249	CHARL-1

INSURER(S) AFFORDING COVERAGE	NAIC #
INSURER A : Admiral Insurance Company	24856
INSURER B : Philadelphia Indemnity Ins. Co	18058
INSURER C : Liberty Mutual Fire Ins. Co.	23035
INSURER D :	
INSURER E :	
INSURER F :	

COVERAGES **CERTIFICATE NUMBER:** 91829888 **REVISION NUMBER:**

THIS IS TO CERTIFY THAT THE POLICIES OF INSURANCE LISTED BELOW HAVE BEEN ISSUED TO THE INSURED NAMED ABOVE FOR THE POLICY PERIOD INDICATED. NOTWITHSTANDING ANY REQUIREMENT, TERM OR CONDITION OF ANY CONTRACT OR OTHER DOCUMENT WITH RESPECT TO WHICH THIS CERTIFICATE MAY BE ISSUED OR MAY PERTAIN, THE INSURANCE AFFORDED BY THE POLICIES DESCRIBED HEREIN IS SUBJECT TO ALL THE TERMS, EXCLUSIONS AND CONDITIONS OF SUCH POLICIES. LIMITS SHOWN MAY HAVE BEEN REDUCED BY PAID CLAIMS.

INSR LTR	TYPE OF INSURANCE	ADDL INSD	SUBR WVD	POLICY NUMBER	POLICY EFF (MM/DD/YYYY)	POLICY EXP (MM/DD/YYYY)	LIMITS	
A	X COMMERCIAL GENERAL LIABILITY CLAIMS-MADE X OCCUR Contractors X Pollution Liab GEN'L AGGREGATE LIMIT APPLIES PER: POLICY X PRO-JECT LOC OTHER:			FEIECC1147903	12/1/2015	12/1/2016	EACH OCCURRENCE DAMAGE TO RENTED PREMISES (Ea occurrence) MED EXP (Any one person) PERSONAL & ADV INJURY GENERAL AGGREGATE PRODUCTS - COMP/OP AGG	$1,000,000 $50,000 $5,000 $1,000,000 $2,000,000 $2,000,000
B	AUTOMOBILE LIABILITY X ANY AUTO ALL OWNED AUTOS / SCHEDULED AUTOS X HIRED AUTOS / X NON-OWNED AUTOS X Comp $500 / X Coll $1,000			PHPK1424734	12/1/2015	12/1/2016	COMBINED SINGLE LIMIT (Ea accident) BODILY INJURY (Per person) BODILY INJURY (Per accident) PROPERTY DAMAGE (Per accident)	$1,000,000
A	UMBRELLA LIAB X OCCUR X EXCESS LIAB CLAIMS-MADE DED X RETENTION $0			FEIEXS1148003	12/1/2015	12/1/2016	EACH OCCURRENCE AGGREGATE	$2,000,000 $2,000,000
C	WORKERS COMPENSATION AND EMPLOYERS' LIABILITY ANY PROPRIETOR/PARTNER/EXECUTIVE OFFICER/MEMBER EXCLUDED? Y / N N / A (Mandatory in NH) If yes, describe under DESCRIPTION OF OPERATIONS below			WC2Z91439865025	12/1/2015	12/1/2016	X PER STATUTE / OTH-ER E.L. EACH ACCIDENT E.L. DISEASE - EA EMPLOYEE E.L. DISEASE - POLICY LIMIT	$1,000,000 $1,000,000 $1,000,000
A	Professional Liability Claims Made			FEIECC1147903	12/1/2015	12/1/2016	Occurrence Aggregate	$1,000,000 $1,000,000

ESCRIPTION OF OPERATIONS / LOCATIONS / VEHICLES (ACORD 101, Additional Remarks Schedule, may be attached if more space is required)

ERTIFICATE HOLDER

Insured's Copy

CANCELLATION

SHOULD ANY OF THE ABOVE DESCRIBED POLICIES BE CANCELLED BEFORE THE EXPIRATION DATE THEREOF, NOTICE WILL BE DELIVERED IN ACCORDANCE WITH THE POLICY PROVISIONS.

AUTHORIZED REPRESENTATIVE

Jill Stenski

State Of California
CONTRACTORS STATE LICENSE BOARD
ACTIVE LICENSE

License Number **302015** Type CORP

Business Name CHARLES E THOMAS COMPANY INC

Classifications C10 C61/D40 HAZ A B

Expiration Date 11/30/2017 www.cslb.ca.gov

STATE OF CALIFORNIA

Contractors State License Board

Pursuant to Chapter 9 of Division 3 of the Business and Professions Code
and the Rules and Regulations of the Contractors State License Board,
the Registrar of Contractors does hereby issue this license to:

CHARLES E THOMAS COMPANY INC

License Number 302015

to engage in the business or act in the capacity of a contractor
in the following classification(s):

B - GENERAL BUILDING CONTRACTOR

Witness my hand and seal this day,

September 23, 2011

Issued January 23, 1975

CERTIFIED COPY

This license is the property of the Registrar of Contractors, is not transferable, and shall be returned to the Registrar upon demand when suspended, revoked, or invalidated for any reason. It becomes void if not renewed.

James Miller
Board Chair

Stephen P. Sands
Registrar of Contractors

AUDIT NO. 525950

Technical Training Certification

Certificate of Completion

This certificate is issued in recognition that

Irving Terry
Technician #A31442

has satisfactorily completed

Veeder-Root Startup & Service Technician (Level 4)

in

TLS-3XX UST Monitoring Systems

(including Secondary Containment Vacuum Sensing - CA only)

J. Paul Kaper, Manager, Service NPI

VEEDER-ROOT

1/5/2015
Date of Issue

1/4/2017
Expiration Date

VEEDER-ROOT Certified Technician

The bearer of this card has successfully completed a manufacturer training course in the listed product(s).

Irving Terry

Technician #A31442

Expires 1/4/2017

Certified UST Monitoring Technician

(Incl. Secondary Containment Vacuum Sensing - CA only)

You must contact TechnicalTraining@gilbarco.com to confirm the current certification record for this person

LICENSE NO. 302015: A, B, C10, C61/D40, HAZ

CET

CHARLES E. THOMAS

Working Together Since 1919

13701 Alma Ave, Gardena, CA 90249
Phone: (310) 323-6730 Fax: (310) 527-4433

302015

Tesoro USA 63251
4130 W Century Blvd @ Treeman Ave
Inglewood, CA 90304

As-Built Plans
- INFORMATION ONLY -
Los Angeles County
Department of Public Works
Environmental Programs Division
Received by:
Date: 03/11/16

010092-056865
A 825073

AS BUILT

W Century Boulevard

Freeman Avenue

3 4 7 8 1 2 5 6

87 S
T
F
T
91
F
T
87 M
T
F

Removed and Replaced existing TLM with new Veeder Root Mag Plus Probe within 87 Satalite Fill Sump

WORK AREA

CASHIER
STORE

Veeder Root TLS-350 Panel

N

UST Vent Riser (Typ. of 3)

Healy Tank

SCOPE OF WORK:

(1) Removed existing TLM in 87 Slave Tank Fill Sump and Replaced with new Veeder Root Mag Probe

PARTS:

(1) Veeder Root 846390-109, Mag Plus Probe
[1] Veeder Root 0856100-000, Phase Separation Float Kit

NOTES
All work will be performed by ICC and Veeder Root certified technicians.
All other parts and equipment are to remain in place.

Date: 02/19/2016

Scale: NTS

Drawn By: CA

VICINITY MAP

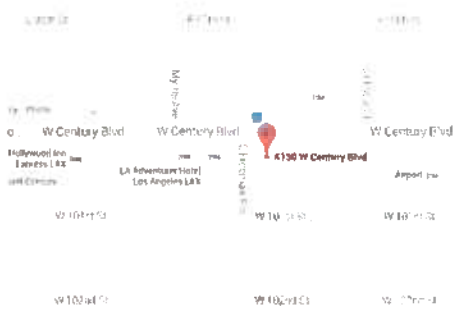

CHARLES E. THOMAS
Working Together Since 1949
13701 Alma Ave, Gardena, CA 90249
Phone: (310) 323-6730 Fax: (310) 527-4433

Tesoro USA 63251
4130 W Century Blvd @ Freeman Ave
Inglewood, CA 90304

WORK AREA DETAIL

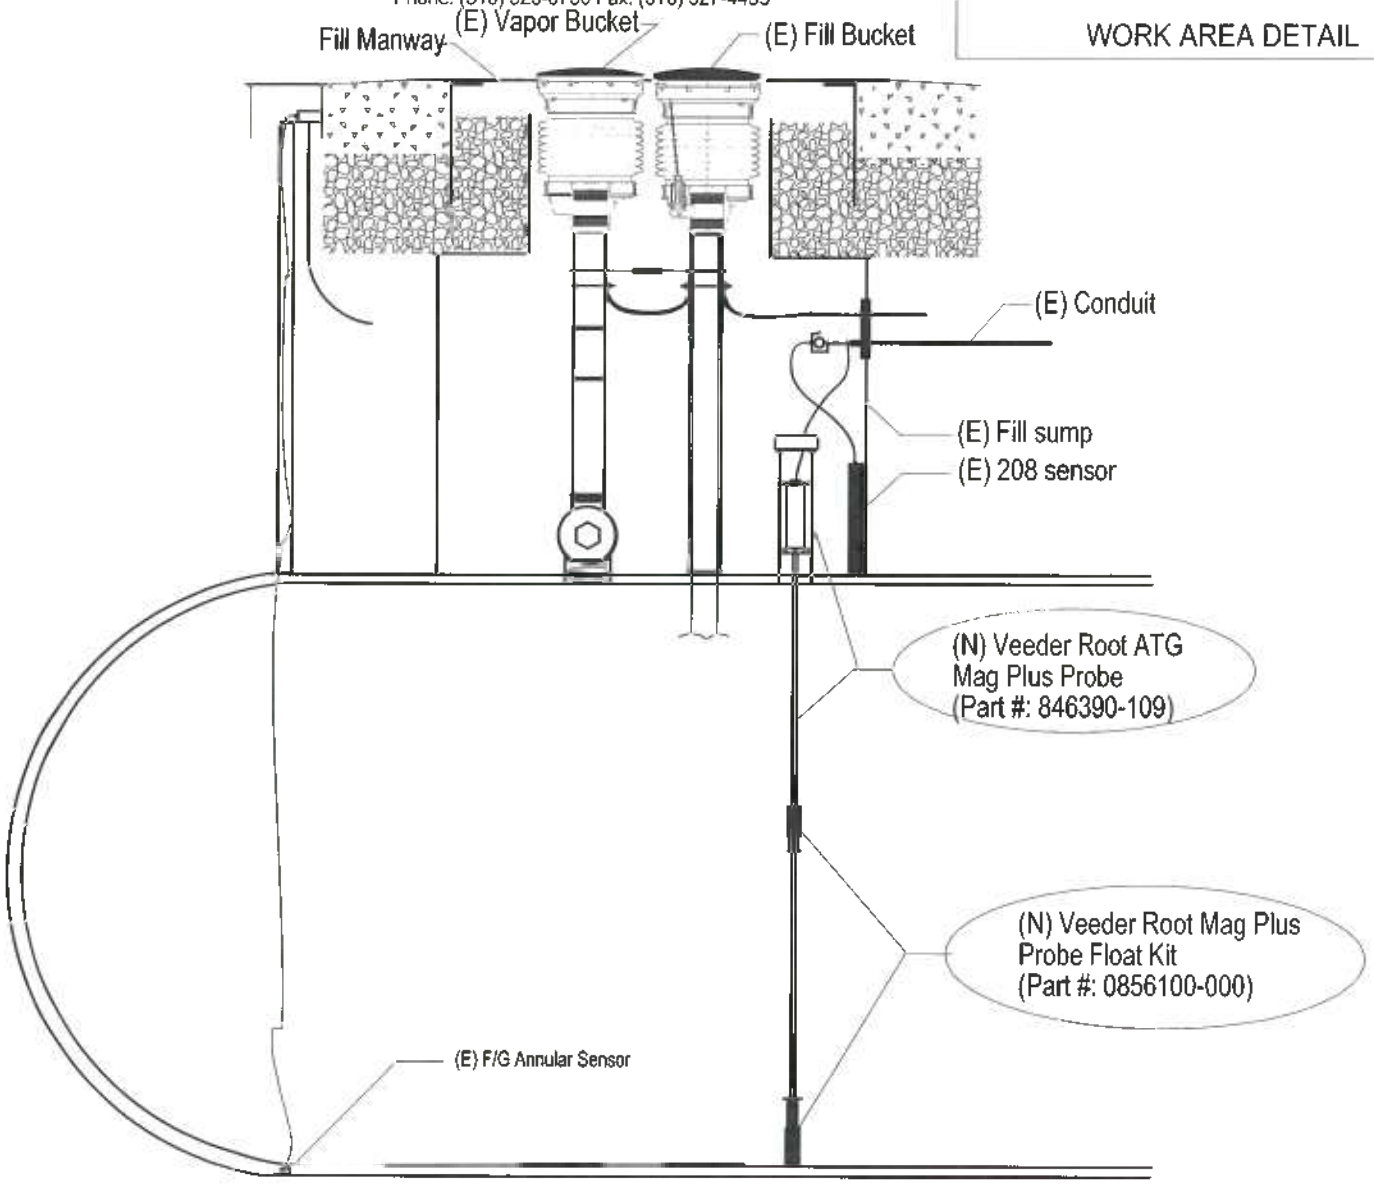

FORM VALID JULY 1, 2015 TO JUNE 30, 2016

NEW CONSTRUCTION / ADDENDUM
COUNTY OF LOS ANGELES DEPARTMENT OF PUBLIC WORKS
Environmental Programs Division
900 South Fremont Avenue, 3rd Floor Annex Building
Alhambra, CA 91803-1331
Phone No. (626) 458-3517, Fax No. (626) 458-3569
www.CleanLA.com

FOR DPW USE ONLY:
SITE-FILE NO. 10092-56865 AREA 2E
APP NO. A-527155
HMUSP NO. P-715069

** See instructions on back of this form**

UNDERGROUND STORAGE TANKS (USTs)
- ☐ NEW CONSTRUCTION PLAN CLEARANCE
- ☑ PERMIT ADDENDUM
- ☐ PIPING REPLACEMENT REVIEW

A **OWNER INFORMATION:** 237700

Tesoro USA #63251
PERMIT OWNER/FACILITY NAME
4130 W Century Blvd.
FACILITY ADDRESS
Inglewood CA 90304
CITY STATE ZIP
19100 Ridgewood Pkwy San Antonio 78259
APPLICANT MAILING ADDRESS

B **UST FACILITY INFORMATION:**

CERS ID: 10174605
NUMBER OF EXISTING USTs AT SITE: 3
NUMBER OF USTs TO BE INSTALLED: 0
NUMBER OF USTs TO BE REMOVED: 0
(SEPARATE CLOSURE APPLICATION REQUIRED)
NET NUMBER OF USTs AT SITE: 3

C **NEW CONSTRUCTION PLAN CLEARANCE MUST BE ACCOMPANIED BY:**

☐ FACILITY, TANK and MONITORING INFORMATION SUPPLEMENT forms for each tank to be installed or each tank affected by replacement piping.

☐ At least four (4) sets of construction plans and specifications.

NUMBER OF USTs:	PLAN CLEARANCE FEE:
1	$ 851.00
2	$1,047.00
3	$1,243.00
4	$1,439.00
5	$1,635.00
6 OR MORE	$655.00 + $196.00 PER TANK

New Construction Plan Clearance fee. Enter amount: $1,047.00

D **SYSTEM MODIFICATION OR CHANGE PROPOSED:** Replaced sensor in dispenser 1 / 2.
LACDPW notification number #16467 submitted on 3/11/2016

E **ADDENDUM MUST BE ACCOMPANIED BY:**

☐ Facility, tank, and monitoring information for each tank modified or changed.
☑ Four (4) sets of construction plans, specifications, and/or explanation of modifications or changes.

☑ Permit Addendum Fee of **$600** ..... $ 600.00

MAKE CHECKS PAYABLE TO: ***"LOS ANGELES COUNTY DEPARTMENT OF PUBLIC WORKS"***

F **RECIPIENT:**
SIGNATURE Leeanna Ruddell ☐ UST OWNER ☐ UST OPERATOR ☑ CONTRACTOR
PRINT NAME Leeanna Ruddell DATE 3/15/16
CONTRACTOR NAME Fueling and Service Technologies LICENSE NO. 794519 CLASS A, Haz,C-21
ICC UST INSTALLER/RETROFIT AND/OR TECHNICIAN NAME(s) Luis Navarro ICC UST NO(s). 8171123

Complete Certification of Compliance with Los Angeles County Lobbyist Ordinance on back

3/16/16

INSTRUCTIONS

Hazardous Materials Underground Storage Permit (HMUSP)
New Construction Plan Clearance, Permit Addendum, or Piping Replacement Review

Do not use this form for closure, transfer, or renewal of an existing HMUSP (Operating Permit) or Unified Program (UP) Permit.

This form is for authorization to construct or modify hazardous materials Underground Storage Tank (UST) facilities only. A separate HMUSP or UP Permit, is required to operate the approved system. This authorization will not be approved unless a valid HMUSP or UP Permit application is on file with the Department of Public Works.

A The UST Owner/Operator, Facility name, and facility address on this form must correspond with the information provided in California Environmental Reporting System (CERS) for the UST Facility Operating Permit Application.

B This form must be submitted for new construction (installation of new USTs) plan clearance, piping replacement, or for an addendum to an existing HMUSP. Specify the number of USTs to be installed and the total number of USTs after installation. Existing facilities with a valid operational HMUSP or UP Permit need not make a separate HMUSP application to add or modify USTs. Work must commence within 180 days from the date of issuance of plan approval or the approval will be voided. An extension of up to 180 days may be granted at one-half the initial new construction plan clearance fee. If construction work has not commenced within 360 days from the date of plan approval issuance, such plan approval shall be null and void.

C Plans and specifications submitted for a new construction plan clearance must conform to the Los Angeles County Code, Title 11, Division 4, and shall be to the satisfaction of the Director of Department of Public Works. Other clearances such as local fire department, building and safety, planning, and/or Air Quality Management District, etc. may also be required.

In addition to the plan clearance fee, an operating permit application fee will be required when applying to construct a new facility. No refund of current year HMUSP fees due will be allowed for a net decrease in the number of USTs. State surcharge or service fees paid on existing or renewed USTs are not transferable to new USTs.

D Specify the type of modification or change to existing USTs. Types of modifications and changes requiring an addendum include: repair of USTs, replacements of piping, change or addition of hazardous materials stored, change in monitoring equipment, change of overfill protection devices, or additions or modifications to dispenser containment devices.

E A fee of **$600** must be submitted for each addendum. Where a previously unregistered UST is added to an existing HMUSP, an additional application fee including maintenance fee will be charged.

F This form, the Application Supplement forms, and the CERS data must be signed by one of the following:

1. The tank owner, operator, or Unified Program facility permit owner or operator.
2. A principal executive officer at the level of vice-president or by an authorized representative responsible for the overall operation of the facility where the tank(s) are located.
3. A general partner proprietor.
4. A principal executive officer, ranking elected official, or authorized representative of a public agency.
5. An authorized representative, including an architect or contractor responsible for the installation of the new tanks or any modifications or changes to existing tanks.

All post construction requirements such as primary containment testing, secondary containment testing, monitoring system certification, soil sampling closure reports, and the uploaded CERS UST INSTALLATION information must be submitted within 30 days of completion.

INCOMPLETE FORMS WILL NOT BE PROCESSED.

CERTIFICATION OF COMPLIANCE WITH
LOS ANGELES COUNTY LOBBYIST ORDINANCE

This is to certify that I, as permit applicant for the project located at 4130 West Century Blvd., Inglewood CA 90304 (LOCATION ADDRESS), am familiar with the requirements of Los Angeles County Code Chapter 2.160 et seq., (relating to the Los Angeles County Lobbyist Ordinance) and all persons acting on behalf of myself have complied and will continue to comply therewith through the application process.

Leeanna Ruddell	Leeanna Ruddell
APPLICANT (PRINT NAME)	APPLICANT SIGNATURE
Fueling and Service Technologies	3/15/16
COMPANY NAME (If employed by an entity/agency)	DATE

If you suspect fraud or wrongdoing by a County employee, please report it to the County Fraud Hotline at 1-800-544-6861 or www.lacountyfraud.org You may remain anonymous.

FAS TECH

Job Information

(Tesoro) USA Petr 63251
4130 W Century Blvd @ Freeman Ave.
Inglewood, CA 90304
(310) 672-0386

Fueling & Service...
7050 Village Dr.
Buena Park, CA 90621-
License #: 794519

Job #:	237700						
Caller:	Unknown	***Originator:***		***Ref #:***		***Dispatch On:***	/ / : : AM
Work Type:	Testing...	***Customer:***	Tesoro	***Rel #:***	4502161939-...	***Respond by:***	3/10/2016...
Billing:	T & M	***Invoicer:***	FASTECH	***Inv #:***	237700	***Called Time:***	3/10/2016...
Priority:	Manual	***Contractor:***	FASTECH	***Tech:***	LNavarro	***1st Arrival:***	3/10/2016...
State:	Pending	***Sub #1:***		***Inv #:***		***Completed:***	3/10/2016...
Status:	Permits	***NTE Limit:***		***Hours:***			

Notes: *** No Dealer Sales allowed ***
* Customer: 3/10/16 L?N: On arrival we found 91 stp sump junction box open and missing epoxy pack on wires, i have placed an epoxy pack on wires and closed box . We have also found water in the the tank top sumps, removed aprox. 1 gallon and placed it in the 55 gallon drum on site. On fueling point #1/2 we found the vr-001 stand alone sensor not turning off dispenser, we removed and installed new sensor kit. Test and inspection pass after repairs.

Symptoms

A - All Lines, Troubleshoot Failure,

Tasks

A - All Lines, Troubleshoot Failure,
B - Tank #03, TLM/Probe, Permit Inquiry-Env,
C - Tank #03, TLM/Probe, Not Responding, Replaced (Same Model)
D - Disp #01, Sensor - Disp. Pan, Not Responding, Replaced (Same Model)

Parts

	Qty
C - Kit, Cable Seal	1
D - Stand-alone Sensor	1

Fees

B - Permit Environ.	1
B - Permit Process Fee	1
A - Mileage	1

Tech ToDo

- ✓ Job Clearance Form
- ✓ Signed Work Order (LNavarro) WO#237700

Consumer Affairs

State Of California
CONTRACTORS STATE LICENSE BOARD
ACTIVE LICENSE

License Number **794519**

Entity CORP

Business Name FUELING AND SERVICE TECHNOLOGIES INC

Classification(s) A HAZ C21 C10 B

Expiration Date 05/31/2017

www.cslb.ca.gov

CERTIFICATE OF LIABILITY INSURANCE

DATE (MM/DD/YYYY): 10/30/2015

THIS CERTIFICATE IS ISSUED AS A MATTER OF INFORMATION ONLY AND CONFERS NO RIGHTS UPON THE CERTIFICATE HOLDER. THIS CERTIFICATE DOES NOT AFFIRMATIVELY OR NEGATIVELY AMEND, EXTEND OR ALTER THE COVERAGE AFFORDED BY THE POLICIES BELOW. THIS CERTIFICATE OF INSURANCE DOES NOT CONSTITUTE A CONTRACT BETWEEN THE ISSUING INSURER(S), AUTHORIZED REPRESENTATIVE OR PRODUCER, AND THE CERTIFICATE HOLDER.

IMPORTANT: If the certificate holder is an ADDITIONAL INSURED, the policy(ies) must be endorsed. If SUBROGATION IS WAIVED, subject to the terms and conditions of the policy, certain policies may require an endorsement. A statement on this certificate does not confer rights to the certificate holder in lieu of such endorsement(s).

PRODUCER
Willis of Seattle, Inc.
c/o 26 Century Blvd
P.O. Box 305191
Nashville, TN 372305191 USA

CONTACT NAME:
PHONE (A/C, No, Ext): 1-877-945-7378 FAX (A/C, No): 1-888-467-2378
E-MAIL ADDRESS: certificates@willis.com

INSURER(S) AFFORDING COVERAGE	NAIC #
INSURER A : Admiral Insurance Company	24856
INSURER B : Zurich American Insurance Company	16535
INSURER C : Alaska National Insurance Company	38733
INSURER D : American Guarantee and Liability Insurance Co	26247
INSURER E :	
INSURER F :	

INSURED
Fueling & Service Technologies, Inc. DBA Fastech
7050 Village Drive, Suite D
Buena Park, CA 90621

COVERAGES **CERTIFICATE NUMBER:** W1154314 **REVISION NUMBER:**

THIS IS TO CERTIFY THAT THE POLICIES OF INSURANCE LISTED BELOW HAVE BEEN ISSUED TO THE INSURED NAMED ABOVE FOR THE POLICY PERIOD INDICATED. NOTWITHSTANDING ANY REQUIREMENT, TERM OR CONDITION OF ANY CONTRACT OR OTHER DOCUMENT WITH RESPECT TO WHICH THIS CERTIFICATE MAY BE ISSUED OR MAY PERTAIN, THE INSURANCE AFFORDED BY THE POLICIES DESCRIBED HEREIN IS SUBJECT TO ALL THE TERMS, EXCLUSIONS AND CONDITIONS OF SUCH POLICIES. LIMITS SHOWN MAY HAVE BEEN REDUCED BY PAID CLAIMS.

INSR LTR	TYPE OF INSURANCE	ADDL INSD	SUBR WVD	POLICY NUMBER	POLICY EFF (MM/DD/YYYY)	POLICY EXP (MM/DD/YYYY)	LIMITS		
A	[X] COMMERCIAL GENERAL LIABILITY [ ] CLAIMS-MADE [X] OCCUR GEN'L AGGREGATE LIMIT APPLIES PER: [ ] POLICY [X] PRO-JECT [ ] LOC [ ] OTHER:			FEI-ECC-20530-01	11/01/2015	11/01/2016	EACH OCCURRENCE DAMAGE TO RENTED PREMISES (Ea occurrence) MED EXP (Any one person) PERSONAL & ADV INJURY GENERAL AGGREGATE PRODUCTS - COMP/OP AGG	$ $ $ $ $ $	1,000,000 200,000 5,000 1,000,000 2,000,000 2,000,000
B	AUTOMOBILE LIABILITY [X] ANY AUTO [ ] ALL OWNED AUTOS [ ] SCHEDULED AUTOS [ ] HIRED AUTOS [ ] NON-OWNED AUTOS			BAP-0139132-01	11/01/2015	11/01/2016	COMBINED SINGLE LIMIT (Ea accident) BODILY INJURY (Per person) BODILY INJURY (Per accident) PROPERTY DAMAGE (Per accident)	$ $ $ $	1,000,000
A	[ ] UMBRELLA LIAB [X] OCCUR [X] EXCESS LIAB [ ] CLAIMS-MADE [ ] DED [ ] RETENTION $0			FEI-EXS-20531-01	11/01/2015	11/01/2016	EACH OCCURRENCE AGGREGATE	$ $	1,000,000 1,000,000
C	WORKERS COMPENSATION AND EMPLOYERS' LIABILITY ANY PROPRIETOR/PARTNER/EXECUTIVE OFFICER/MEMBER EXCLUDED? Y/N [ ] N/A (Mandatory in NH) If yes, describe under DESCRIPTION OF OPERATIONS below			15K WS 08338	11/01/2015	11/01/2016	[X] PER STATUTE [ ] OTH-ER E.L. EACH ACCIDENT E.L. DISEASE - EA EMPLOYEE E.L. DISEASE - POLICY LIMIT	$ $ $	1,000,000 1,000,000 1,000,000
D	Excess Auto Liability			SXS-0139128-01	11/01/2015	11/01/2016	Occ/Agg: $1,000,000		

DESCRIPTION OF OPERATIONS / LOCATIONS / VEHICLES (ACORD 101, Additional Remarks Schedule, may be attached if more space is required)
Policy #FEI-EXS-20531-01 is excess over General Liability, Professional Liability, Pollution Liability & Employers Liability. Policy #SXS-0139128-01 is excess over Auto Liability.

CERTIFICATE HOLDER

Evidence of Insurance

CANCELLATION

SHOULD ANY OF THE ABOVE DESCRIBED POLICIES BE CANCELLED BEFORE THE EXPIRATION DATE THEREOF, NOTICE WILL BE DELIVERED IN ACCORDANCE WITH THE POLICY PROVISIONS.

AUTHORIZED REPRESENTATIVE

© 1988-2014 ACORD CORPORATION. All rights reserved.

My Professional Information:

Last, First MI:	NAVARRO,LUIS
Certified under this name:	LUIS NAVARRO
City, State Zip:	Buena Park, CA 90621
Certification Type(s):	California UST Service Technician(expires 02/24/2017)
	Vapor Recovery System Installation and Repair(expires 08/13/2016)
	Vapor Recovery System Testing and Repair(expires 12/03/2017)

Technical Training Certification

Certificate of Completion

This certificate is issued in recognition that

Luis Navarro
Technician #A28342

has satisfactorily completed
Veeder-Root Startup & Service Technician (Level 4)
in
TLS-3XX UST Monitoring Systems
(including Secondary Containment Vacuum Sensing - CA only)

J. Paul Kaper, Manager Service NPI

VEEDER-ROOT

7/7/2014
Date of Issue

7/6/2016
Expiration Date

N

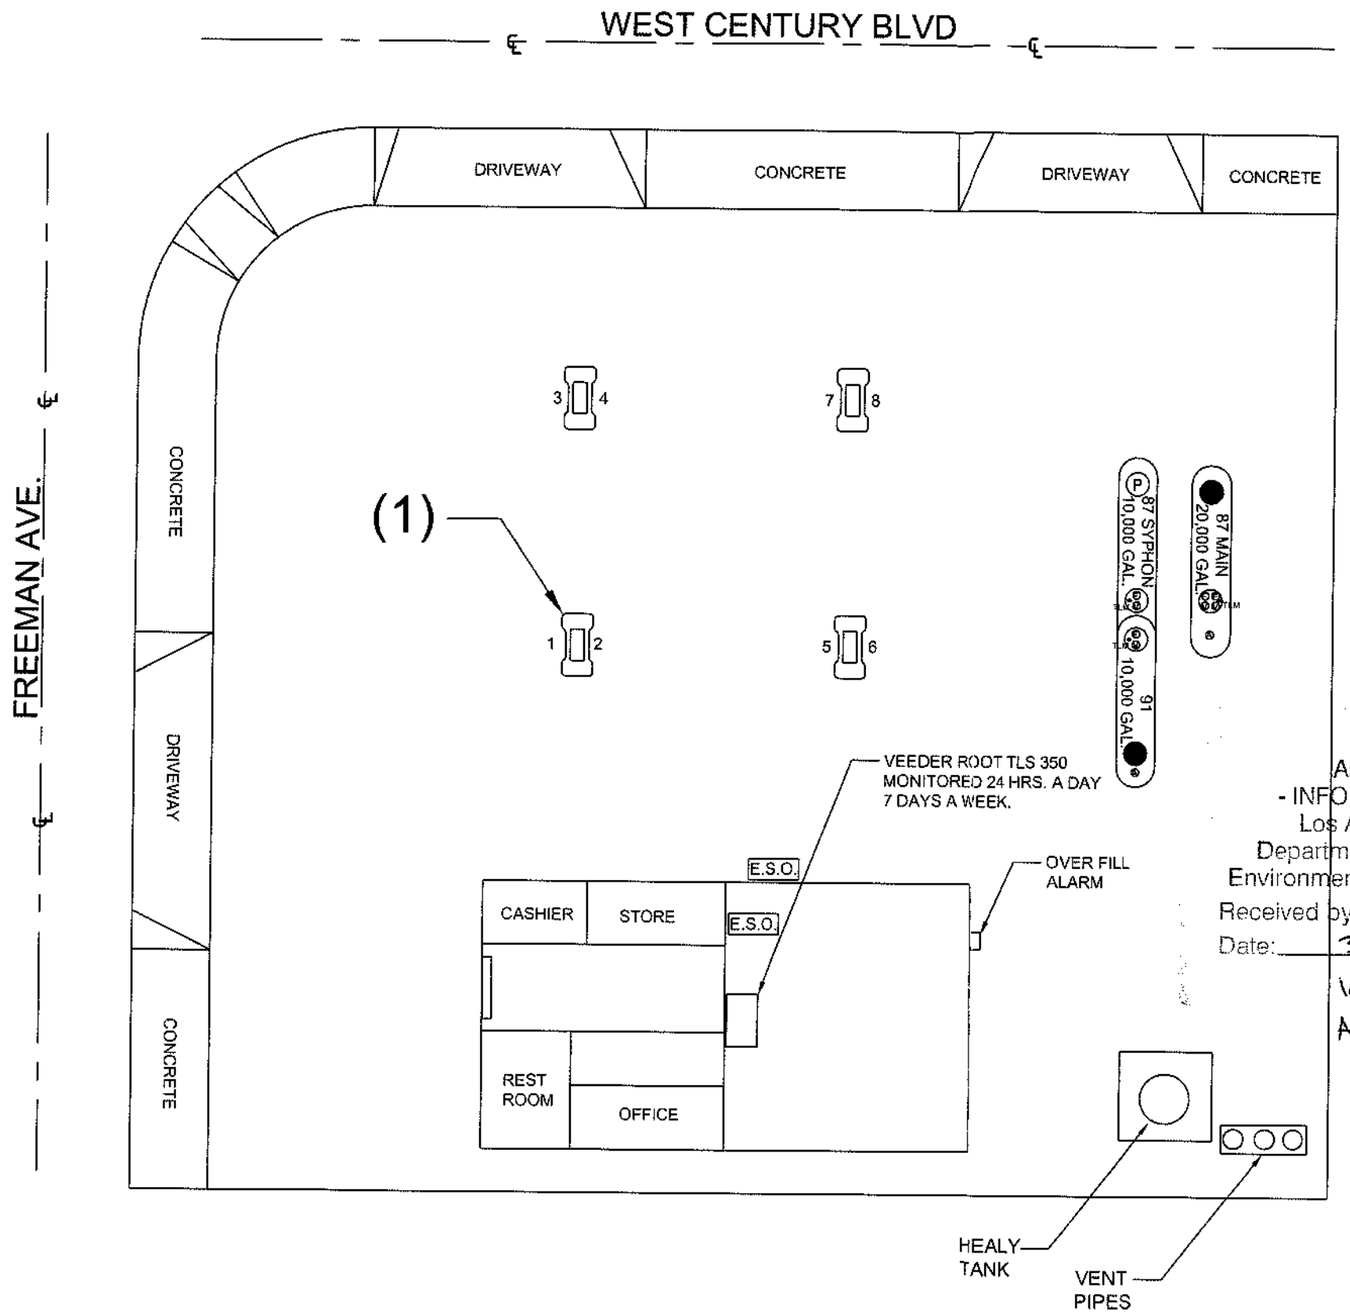

As-Built Plans
- INFORMATION ONLY -
Los Angeles County
Department of Public Works
Environmental Programs Division
Received by: qdq
Date: 3/21/16
10092-56865
A. 827155

VICINITY MAP

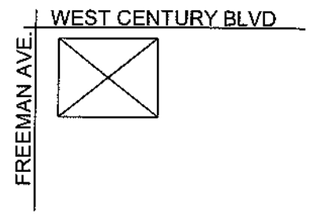

SCOPE OF WORK:

(1) REPLACED SENSOR IN DISPENSER 1 / 2.

PART# VR - 847990 - 001

LACDPW NOTIFICATION #16467
SUBMITTED 3/11/16

SITE ADDRESS

TESORO / USA #63251
4130 W. CENTURY BLVD
INGLEWOOD CA 90304

PLANS PREPARED BY:

FASTECH
RETAIL PETROLEUM * RETAIL NATURAL GAS * CAR WASH SYSTEMS
FUELING & SERVICE TECHNOLOGY INC.
7050 VILLAGE DRIVE, SUITE D
BUENA PARK, CA 90621
OFFICE: (714) 523 - 0194
FAX: (714) 523 - 4235
LICENSE # 794519, CLASS A, HAZ, C21, B
EXPIRATION: 5 / 31 / 17

DATE: 3/11/16	DRAWING # 237700
DWG: BY: DIEGO.M	SHEET 1 OF 2
CHKD. BY:	REV:

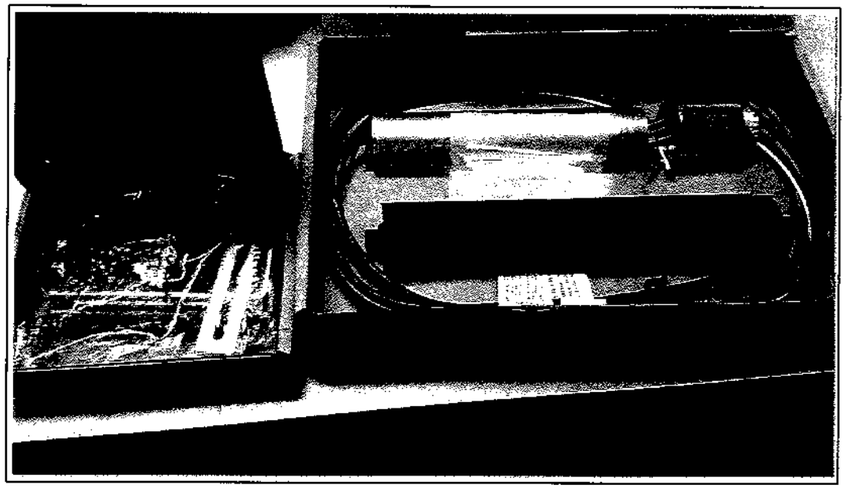

SENSOR STAND-ALONE DISPENSER PAN
NON-DISCRIMINATING
VR - 847990 - 001

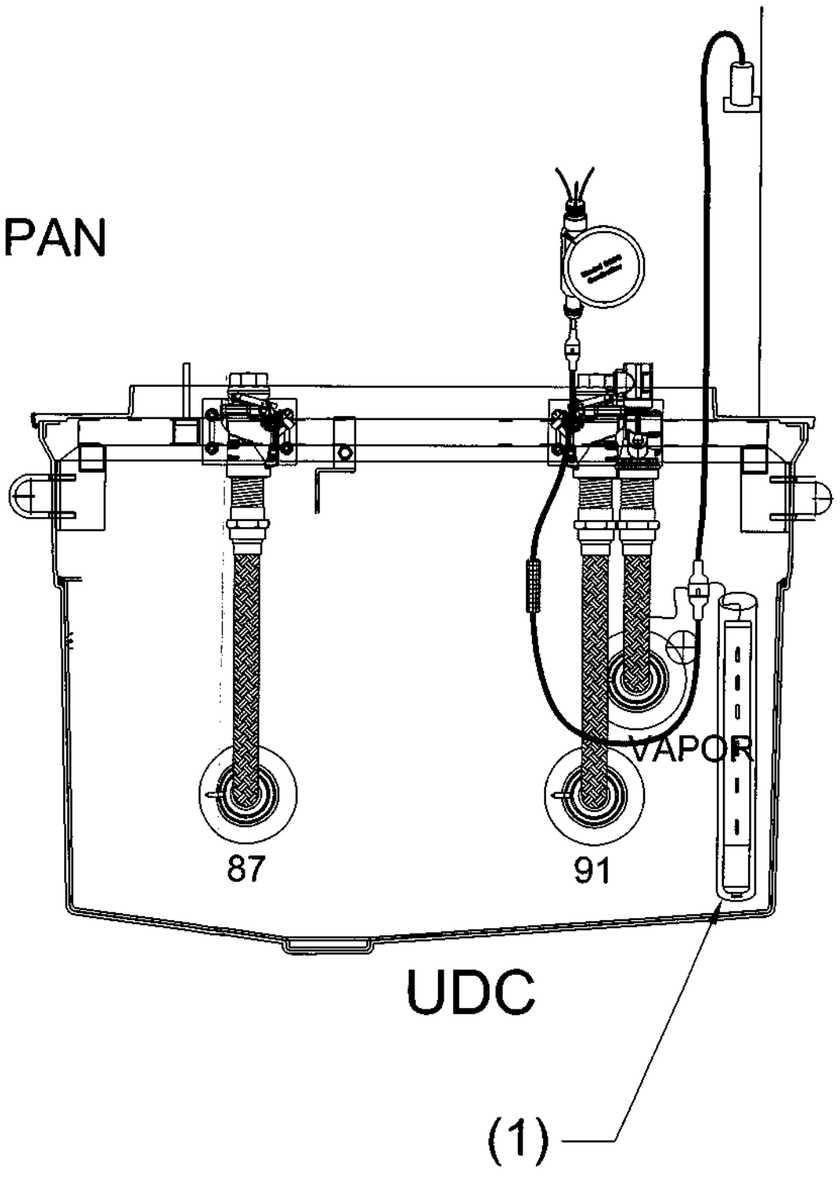

VICINITY MAP

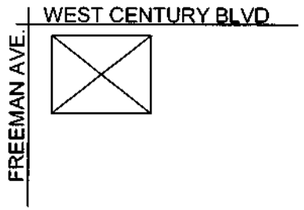

SCOPE OF WORK:

(1) REPLACED SENSOR IN DISPENSER 1 / 2.

PART# VR - 847990 - 001

LACDPW NOTIFICATION #16467
SUBMITTED 3/11/16

SITE ADDRESS

TESORO / USA #63251
4130 W. CENTURY BLVD
INGLEWOOD CA 90304

PLANS PREPARED BY:

FASTECH
RETAIL PETROLEUM * RETAIL NATURAL GAS * CAR WASH SYSTEMS
FUELING & SERVICE TECHNOLOGY INC.
7050 VILLAGE DRIVE, SUITE D
BUENA PARK, CA 90621
OFFICE: (714) 523 - 0194
FAX: (714) 523 - 4235
LICENSE # 794519, CLASS A, HAZ, C21, B
EXPIRATION: 5 / 31 / 17

DATE:3/11/16	DRAWING # 237700
DWG: BY: DIEGO.M	SHEET 2 OF 2
CHKD. BY:	REV:

CTLS 10092-56865

FASTECH

RETAIL PETROLEUM • RETAIL NATURAL GAS • CAR WASH SYSTEMS

March 15, 2016

Mr. Tim Smith or Moises Delgadillo
Los Angeles County Department of Public Works
Environmental Programs Division
900 South Fremont Avenue
Alhambra, CA 91803

MONITORING SYSTEM CERTIFICATION AND SPILL BUCKET TESTING

SUBJECT SITE: **ANNUAL SYSTEM CERTIFICATION – TESORO USA PETROLEUM STATION 4130 W. CENTURY BLVD., INGLEWOOD, CA 90304. SITE ID#: 63251**

Dear Mr. Smith or Mr. Delgadillo:

Enclosed, please find the monitoring system certification and spill bucket testing results for the above-referenced site. These results are being sent to you per the annual testing requirement. During testing, the stand alone 001 sensor was replaced in UDC 1&2 under emergency repair #16467. A summary of the results is listed below.

Agency Notification Date: 2/5/16 (#16068), Emergency Repair 16467

Test Results Overview:

Test performed: Veeder-Root TLS 350 Certification	Pass☒	Fail☐
Test performed: Fill and Vapor Bucket Test	Pass☒	Fail☐
Test performed: Line Leak Detector Test	Pass☒	Fail☐
Test performed: Shear Valve Test	Pass☒	Fail☐
Test performed: Emergency Shut Off	Pass☒	Fail☐

C 627316

FASTECH was contracted by the underground storage tank system owner to insure that this facility complies with all of the rules and regulations that govern the operation of underground storage tanks and their related components.

If you have any questions please call the undersigned at (714) 523-0194, extension 8327.

Sincerely,
FASTECH, Inc.

Glen Ragle
Program Manager

Attachments – Monitoring System Certification and Spill Bucket Testing Results

Cc: Doug Shearer – Tesoro Refining & Marketing Co. LLC – via email
Belshire Environmental Services – via email

MONITORING SYSTEM CERTIFICATION

For Use By All Jurisdictions Within the State of California
Authority Cited: Chapter 6.7, Health and Safety Code; Chapter 16, Division 3, Title 23, California Code of Regulations

This form must be used to document testing and servicing of monitoring equipment. A separate certification or report must be prepared for each monitoring system control panel by the technician who performs the work. A copy of this form must be provided to the tank system owner/operator. The owner/operator must submit a copy of this form to the local agency regulating UST systems within 30 days of test date.

A. General Information

Facility Name: **USA 63251** Bldg. No.: _____

Site Address: **4130 W. Century Blvd.** City: **Inglewood** Zip: **90304**

Facility Contact Person: **Not reported** Contact Phone No.: **(310) 672-0386**

Make/Model of Monitoring System: **Veeder Root TLS 350 Plus** Date of Testing/Servicing: **3/10/2016**

B. Inventory of Equipment Tested/Certified

Check the appropriate boxes to indicate specific equipment inspected/serviced:

Tank ID: 87 main
- ☒ In-Tank Gauging Probe. Model: VR MAG-1
- ☒ Annular Space or Vault Sensor. Model: VR 409
- ☒ Piping Sump / Trench Sensor(s). Model: VR 208
- ☒ Fill Sump Sensor(s). Model: VR 208
- ☐ Mechanical Line Leak Detector. Model:
- ☒ Electronic Line Leak Detector. Model: PLLD sn #369257
- ☒ Tank Overfill / High-Level Sensor. Model: TLM
- ☐ Other (specify equipment type and model in Section E on Page 2).

Tank ID: 87 syphon (split w/91)
- ☒ In-Tank Gauging Probe. Model: VR MAG PLUS
- ☒ Annular Space or Vault Sensor. Model: VR 409 (shared w/91)
- ☒ Piping Sump / Trench Sensor(s). Model: VR-208
- ☒ Fill Sump Sensor(s). Model: VR 208
- ☐ Mechanical Line Leak Detector. Model:
- ☐ Electronic Line Leak Detector. Model:
- ☒ Tank Overfill / High-Level Sensor. Model: TLM
- ☐ Other (specify equipment type and model in Section E on Page 2).

Tank ID: 91 (split w/ 87 syphon)
- ☒ In-Tank Gauging Probe. Model: VR MAG PLUS
- ☒ Annular Space or Vault Sensor. Model: VR 409 (Shared w/87sy)
- ☒ Piping Sump / Trench Sensor(s). Model: VR 208
- ☒ Fill Sump Sensor(s). Model: VR 208
- ☐ Mechanical Line Leak Detector. Model:
- ☒ Electronic Line Leak Detector. Model: PLLD sn #354933
- ☒ Tank Overfill / High-Level Sensor. Model: TLM
- ☐ Other (specify equipment type and model in Section E on Page 2).

Tank ID:
- ☐ In-Tank Gauging Probe. Model:
- ☐ Annular Space or Vault Sensor. Model:
- ☐ Piping Sump / Trench Sensor(s). Model:
- ☐ Fill Sump Sensor(s). Model:
- ☐ Mechanical Line Leak Detector. Model:
- ☐ Electronic Line Leak Detector. Model:
- ☐ Tank Overfill / High-Level Sensor. Model:
- ☐ Other (specify equipment type and model in Section E on Page 2).

Dispenser ID: 1/2
- ☒ Dispenser Containment Sensor(s). Model: VR-001
- ☒ Shear Valve(s).2
- ☐ Dispenser Containment Float(s) and Chain(s).

Dispenser ID: 3/4
- ☒ Dispenser Containment Sensor(s). Model: VR-001
- ☒ Shear Valve(s). 2
- ☐ Dispenser Containment Float(s) and Chain(s).

Dispenser ID: 5/6
- ☒ Dispenser Containment Sensor(s). Model: VR-001
- ☒ Shear Valve(s).2
- ☐ Dispenser Containment Float(s) and Chain(s).

Dispenser ID: 7/8
- ☒ Dispenser Containment Sensor(s). Model: VR-001
- ☒ Shear Valve(s).2
- ☐ Dispenser Containment Float(s) and Chain(s).

Dispenser ID:
- ☐ Dispenser Containment Sensor(s). Model:
- ☐ Shear Valve(s).
- ☐ Dispenser Containment Float(s) and Chain(s).

Dispenser ID:
- ☐ Dispenser Containment Sensor(s). Model:
- ☐ Shear Valve(s).
- ☐ Dispenser Containment Float(s) and Chain(s).

*If the facility contains more tanks or dispensers, copy this form. Include information for every tank and dispenser at the facility.

C. Certification

- I certify that the equipment identified in this document was inspected/serviced in accordance with the manufacturers' guidelines. Attached to this Certification is information (e.g. manufacturers' checklists) necessary to verify that this information is correct and a Plot Plan showing the layout of monitoring equipment. For any equipment capable of generating such reports, I have also attached a copy of the report; *(check all that apply)*: ☒ **System set-up** ☒ **Alarm history report**

Technician Name (print): **Luis Navarro** Signature: _____

Certification No.: **A28342** License. No.: **794519-A HAZ C21**

Testing Company Name: **Fueling & Service Tech., Inc. (FASTECH)** Phone No.: **(714) 523-0194**

Site Address: **7050 Village Drive, Suite D, Buena Park, CA 90621** Date of Testing/Servicing: **3/10/2016**

MONITORING SYSTEM CERTIFICATION

For Use By All Jurisdictions Within the State of California
Authority Cited: Chapter 6.7, Health and Safety Code; Chapter 16, Division 3, Title 23, California Code of Regulations

This form must be used to document testing and servicing of monitoring equipment. A separate certification or report must be prepared for each monitoring system control panel by the technician who performs the work. A copy of this form must be provided to the tank system owner/operator. The owner/operator must submit a copy of this form to the local agency regulating UST systems within 30 days of test date.

A. General Information

Facility Name: **Tesoro Shell 68525** Bldg. No.: _____

Site Address: **3801 Sepulveda Blvd.** City: **Culver City** Zip: **90230**

Facility Contact Person: **Not reported** Contact Phone No.: **(310) 398-8758**

Make/Model of Monitoring System: **Veeder Root TLS 350 Simplicity** Date of Testing/Servicing: **3/10/2016**

B. Inventory of Equipment Tested/Certified

Check the appropriate boxes to indicate specific equipment inspected/serviced:

Tank ID: Diesel

- ☒ In-Tank Gauging Probe. Model: **VR-847390-107**
- ☒ Annular Space or Vault Sensor. Model: **VR-303**
- ☒ Piping Sump / Trench Sensor(s). Model: **VR-208**
- ☒ Fill Sump Sensor(s). Model: **VR-208**
- ☐ Mechanical Line Leak Detector. Model: _____
- ☒ Electronic Line Leak Detector. Model: **Plld8484 S/N:021273**
- ☒ Tank Overfill / High-Level Sensor. Model: **Flapper & External "OF"**
- ☐ Other (specify equipment type and model in Section E on Page 2).

Tank ID: _____

- ☐ In-Tank Gauging Probe. Model: _____
- ☐ Annular Space or Vault Sensor. Model: _____
- ☐ Piping Sump / Trench Sensor(s). Model: _____
- ☐ Fill Sump Sensor(s). Model: _____
- ☐ Mechanical Line Leak Detector. Model: _____
- ☐ Electronic Line Leak Detector. Model: _____
- ☐ Tank Overfill / High-Level Sensor. Model: _____
- ☐ Other (specify equipment type and model in Section E on Page 2).

Tank ID: _____

- ☐ In-Tank Gauging Probe. Model: _____
- ☐ Annular Space or Vault Sensor. Model: _____
- ☐ Piping Sump / Trench Sensor(s). Model: _____
- ☐ Fill Sump Sensor(s). Model: _____
- ☐ Mechanical Line Leak Detector. Model: _____
- ☐ Electronic Line Leak Detector. Model: _____
- ☐ Tank Overfill / High-Level Sensor. Model: _____
- ☐ Other (specify equipment type and model in Section E on Page 2).

Tank ID: _____

- ☐ In-Tank Gauging Probe. Model: _____
- ☐ Annular Space or Vault Sensor. Model: _____
- ☐ Piping Sump / Trench Sensor(s). Model: _____
- ☐ Fill Sump Sensor(s). Model: _____
- ☐ Mechanical Line Leak Detector. Model: _____
- ☐ Electronic Line Leak Detector. Model: _____
- ☐ Tank Overfill / High-Level Sensor. Model: _____
- ☐ Other (specify equipment type and model in Section E on Page 2).

Dispenser ID: _____

- ☐ Dispenser Containment Sensor(s). Model: _____
- ☐ Shear Valve(s).
- ☐ Dispenser Containment Float(s) and Chain(s).

Dispenser ID: _____

- ☐ Dispenser Containment Sensor(s). Model: _____
- ☐ Shear Valve(s).
- ☐ Dispenser Containment Float(s) and Chain(s).

Dispenser ID: _____

- ☐ Dispenser Containment Sensor(s). Model: _____
- ☐ Shear Valve(s).
- ☐ Dispenser Containment Float(s) and Chain(s).

Dispenser ID: _____

- ☐ Dispenser Containment Sensor(s). Model: _____
- ☐ Shear Valve(s).
- ☐ Dispenser Containment Float(s) and Chain(s).

Dispenser ID: _____

- ☐ Dispenser Containment Sensor(s). Model: _____
- ☐ Shear Valve(s).
- ☐ Dispenser Containment Float(s) and Chain(s).

Dispenser ID: _____

- ☐ Dispenser Containment Sensor(s). Model: _____
- ☐ Shear Valve(s).
- ☐ Dispenser Containment Float(s) and Chain(s).

*If the facility contains more tanks or dispensers, copy this form. Include information for every tank and dispenser at the facility.

C. Certification

- I certify that the equipment identified in this document was inspected/serviced in accordance with the manufacturers' guidelines. Attached to this Certification is information (e.g. manufacturers' checklists) necessary to verify that this information is correct and a Plot Plan showing the layout of monitoring equipment. For any equipment capable of generating such reports, I have also attached a copy of the report; *(check all that apply)*: ☒ **System set-up** ☒ **Alarm history report**

Technician Name (print): **Robert C. Vargas** Signature: _____

Certification No.: **B34019** License. No.: **794519-A HAZ C21**

Testing Company Name: **Fueling & Service Tech., Inc. (FASTECH)** Phone No.: **(714) 523-0194**

Site Address: **7050 Village Drive, Suite D, Buena Park, CA 90621** Date of Testing/Servicing: **3/10/2016**

D. Results of Testing/Servicing

Software Version Installed: **334.00**

Complete the following checklist:

☒ Yes	☐ No*	Is the audible alarm operational?
☒ Yes	☐ No*	Is the visual alarm operational?
☒ Yes	☐ No*	Were all sensors visually inspected, functionally tested, and confirmed operational?
☒ Yes	☐ No*	Were all sensors installed at lowest point of secondary containment and positioned so that other equipment will not interfere with their proper operation?
☒ Yes	☐ No* ☐ N/A	If alarms are relayed to a remote monitoring station, is all communications equipment (e.g., modem) operational?
☒ Yes	☐ No* ☐ N/A	For pressurized piping systems, does the turbine automatically shut down if the piping secondary containment monitoring system detects a leak, fails to operate, or is electrically disconnected? If yes: which sensors initiate positive shut-down? *(Check all that apply)* ☒ Sump/Trench Sensors; ☒ Dispenser Containment Sensors. Did you confirm positive shut-down due to leaks and sensor failure/disconnection? ☒ Yes; ☐ No.
☒ Yes	☐ No* ☐ N/A	For tank systems that utilize the monitoring system as the primary tank overfill warning device (i.e., no mechanical overfill prevention valve is installed), is the overfill warning alarm visible and audible at the tank fill point(s) and operating properly? If so, at what percent of tank capacity does the alarm trigger? **90%**
☒ Yes*	☐ No	Was any monitoring equipment replaced? If yes, identify specific sensors, probes, or other equipment replaced and list the manufacturer name and model for all replacement parts in Section E, below.
☐ Yes*	☒ No	Was liquid found inside any secondary containment systems designed as dry systems? *(Check all that apply)* ☐ Product; ☐ Water. If yes, describe causes in Section E, below.
☒ Yes	☐ No*	Was monitoring system set-up reviewed to ensure proper settings? Attach set up reports, if applicable
☒ Yes	☐ No*	Is all monitoring equipment operational per manufacturer's specifications?

*** In Section E below, describe how and when these deficiencies were or will be corrected.**

E. Comments: Diesel Fill Sump VR-208 Sensor was not responding. Installed new VR-208 and confirmed operational.

F. In-Tank Gauging / SIR Equipment:

☐ Check this box if tank gauging is used only for inventory control.
☐ Check this box if no tank gauging or SIR equipment is installed.

This section must be completed if in-tank gauging equipment is used to perform leak detection monitoring.

Complete the following checklist:

☒ Yes	☐ No*	Has all input wiring been inspected for proper entry and termination, including testing for ground faults?
☒ Yes	☐ No*	Were all tank gauging probes visually inspected for damage and residue buildup?
☒ Yes	☐ No*	Was accuracy of system product level readings tested?
☒ Yes	☐ No*	Was accuracy of system water level readings tested?
☒ Yes	☐ No*	Were all probes reinstalled properly?
☒ Yes	☐ No*	Were all items on the equipment manufacturer's maintenance checklist completed?

*** In the Section H, below, describe how and when these deficiencies were or will be corrected.**

G. Line Leak Detectors (LLD):

☐ Check this box if LLDs are not installed.

Complete the following checklist:

☒ Yes	☐ No* ☐ N/A	For equipment start-up or annual equipment certification, was a leak simulated to verify LLD performance? *(Check all that apply)* Simulated leak rate: ☒ 3 g.p.h.; ☐ 0.1 g.p.h ; ☐ 0.2 g.p.h.
☒ Yes	☐ No*	Were all LLDs confirmed operational and accurate within regulatory requirements?
☒ Yes	☐ No*	Was the testing apparatus properly calibrated?
☐ Yes	☐ No* ☒ N/A	For mechanical LLDs, does the LLD restrict product flow if it detects a leak?
☒ Yes	☐ No* ☐ N/A	For electronic LLDs, does the turbine automatically shut off if the LLD detects a leak?
☒ Yes	☐ No* ☐ N/A	For electronic LLDs, does the turbine automatically shut off if any portion of the monitoring system is disabled or disconnected?
☒ Yes	☐ No* ☐ N/A	For electronic LLDs, does the turbine automatically shut off if any portion of the monitoring system malfunctions or fails a test?
☒ Yes	☐ No* ☐ N/A	For electronic LLDs, have all accessible wiring connections been visually inspected?
☒ Yes	☐ No*	Were all items on the equipment manufacturer's maintenance checklist completed?

*** In the Section H, below, describe how and when these deficiencies were or will be corrected.**

H. Comments:

Monitoring System Certification
3801 Sepulveda Blvd., Culver City, CA

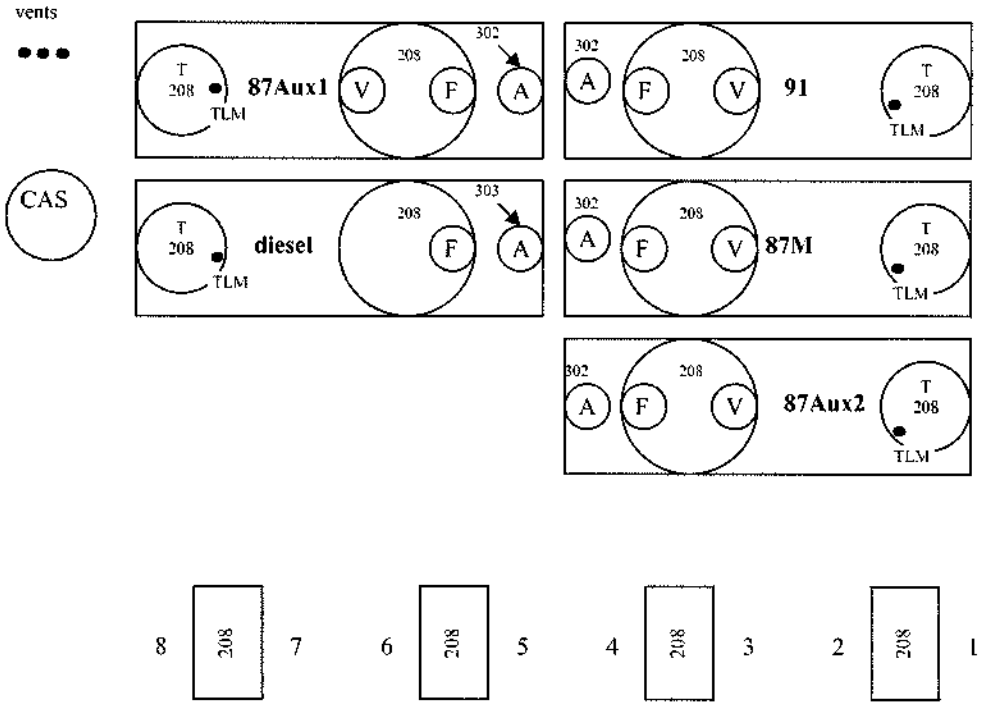

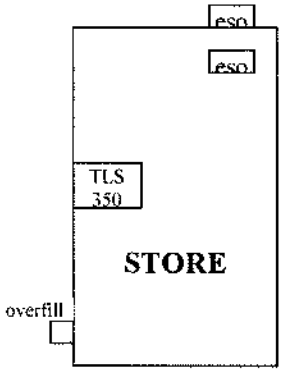

Date map was drawn: _3/10/16_.

Instructions

If you already have a diagram that shows all required information, you may include it, rather than this page, with your Monitoring System Certification. On your site plan, show the general layout of tanks and piping. Clearly identify locations of the following equipment, if installed: monitoring system control panels; sensors monitoring tank annular spaces, sumps, dispenser pans, spill containers, or other secondary containment areas; mechanical or electronic line leak detectors; and in-tank liquid level probes (if used for leak detection). In the space provided, note the date this Site Plan was prepared.

Spill Bucket Testing Report Form

This form is intended for use by contractors performing annual testing of UST spill containment structures. The completed form and printouts from tests (if applicable), should be provided to the facility owner/operator for submittal to the local regulatory agency.

1. FACILITY INFORMATION

Facility Name:	Tesoro Shell 68525	Date of Testing:	3/10/16
Facility Address:	3801 Sepulveda, Culver City, CA 90230		
Facility Contact:	Not reported	Phone:	310-398-8758
Date Local Agency Was Notified of Testing :	2/5/16 (#16069)		
Name of Local Agency Inspector *(if present during testing)*:	Walter Glowac, LACDPW		

2. TESTING CONTRACTOR INFORMATION

Company Name:	**Fueling & Service Technologies, Inc. (FASTECH)**
Technician Conducting Test:	**Robert Vargas - 8144866-UT**
Credentials[1]:	X CSLB Contractor X ICC Service Tech. SWRCB Tank Tester Other *(Specify)*
License Number(s):	**Type - A, HAZ, C21; No. 794519**

3. SPILL BUCKET TESTING INFORMATION

Test Method Used:	☒ Hydrostatic	☐ Vacuum	X Other - **Visual**	
Test Equipment Used: tape measure			Equipment Resolution:	
Identify Spill Bucket *(By Tank Number, Stored Product, etc.)*	**1 87M fill**	**2 87Aux-1 fill**	**3 87Aux-2 fill**	**4 91 fill**
Bucket Installation Type:	☐ Direct Bury ☒ Contained in Sump	☐ Direct Bury ☒ Contained in Sump	☐ Direct Bury ☒ Contained in Sump	☐ Direct Bury ☒ Contained in Sump
Bucket Diameter:	12"	12"	12"	12"
Bucket Depth:	14"	14"	14"	14"
Wait time between applying vacuum/water and start of test:	15min	15min	15min	15min
Test Start Time (T_I):	09:00am	09:00am	09:00am	09:00am
Initial Reading (R_I):	13"	13"	13"	13"
Test End Time (T_F):	10:00am	10:00am	10:00am	10:00am
Final Reading (R_F):	13"	13"	13"	13"
Test Duration ($T_F - T_I$):	1hr	1hr	1hr	1hr
Change in Reading ($R_F - R_I$):	0.00	0.00	0.00	0.00
Pass/Fail Threshold or Criteria:	**0.00**	**0.00**	**0.00**	**0.00**
Test Result:	☒ **Pass** ☐ **Fail**	☒ **Pass** ☐ **Fail**	☒ **Pass** ☐ **Fail**	☒ **Pass** ☐ **Fail**

Comments – *(include information on repairs made prior to testing, and recommended follow-up for failed tests)*

CERTIFICATION OF TECHNICIAN RESPONSIBLE FOR CONDUCTING THIS TESTING

I hereby certify that all the information contained in this report is true, accurate, and in full compliance with legal requirements.

Technician's Signature: 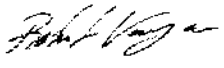 Date: 3/10/16

[1] State laws and regulations do not currently require testing to be performed by a qualified contractor. However, local requirements may be more stringent.

Spill Bucket Testing Report Form

This form is intended for use by contractors performing annual testing of UST spill containment structures. The completed form and printouts from tests (if applicable), should be provided to the facility owner/operator for submittal to the local regulatory agency.

1. FACILITY INFORMATION

Facility Name:	Tesoro Shell 68525	Date of Testing:	3/10/16
Facility Address:	3801 Sepulveda, Culver City, CA 90230		
Facility Contact:	Not reported	Phone:	310-398-8758
Date Local Agency Was Notified of Testing :	2/5/16 (#16069)		
Name of Local Agency Inspector *(if present during testing)*:	Walter Glowac, LACDPW		

2. TESTING CONTRACTOR INFORMATION

Company Name:	**Fueling & Service Technologies, Inc. (FASTECH)**
Technician Conducting Test:	**Robert Vargas - 8144866-UT**
Credentials[1]:	X CSLB Contractor X ICC Service Tech. SWRCB Tank Tester Other *(Specify)*
License Number(s):	**Type - A, HAZ, C21; No. 794519**

3. SPILL BUCKET TESTING INFORMATION

Test Method Used:	☒ Hydrostatic	☐ Vacuum	X Other - **Visual**	
Test Equipment Used: tape measure			Equipment Resolution:	
Identify Spill Bucket *(By Tank Number, Stored Product, etc.)*	**1 87M Vapor**	**2 87Aux-1 Vapor**	**3 87Aux-2 Vapor**	**4 91 Vapor**
Bucket Installation Type:	☐ Direct Bury ☒ Contained in Sump	☐ Direct Bury ☒ Contained in Sump	☐ Direct Bury ☒ Contained in Sump	☐ Direct Bury ☒ Contained in Sump
Bucket Diameter:	12"	12"	12"	12"
Bucket Depth:	14"	14"	14"	14"
Wait time between applying vacuum/water and start of test:	15min	15min	15min	15min
Test Start Time (T_I):	09:00am	09:00am	09:00am	09:00am
Initial Reading (R_I):	13"	13"	13"	13"
Test End Time (T_F):	10:00am	10:00am	10:00am	10:00am
Final Reading (R_F):	13"	13"	13"	13"
Test Duration ($T_F - T_I$):	1hr	1hr	1hr	1hr
Change in Reading ($R_F - R_I$):	0.00	0.00	0.00	0.00
Pass/Fail Threshold or Criteria:	**0.00**	**0.00**	**0.00**	**0.00**
Test Result:	☒ **Pass** ☐ **Fail**	☒ **Pass** ☐ **Fail**	☒ **Pass** ☐ **Fail**	☒ **Pass** ☐ **Fail**

Comments – *(include information on repairs made prior to testing, and recommended follow-up for failed tests)*

CERTIFICATION OF TECHNICIAN RESPONSIBLE FOR CONDUCTING THIS TESTING

I hereby certify that all the information contained in this report is true, accurate, and in full compliance with legal requirements.

Technician's Signature: 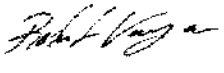 Date: 3/10/16

[1] State laws and regulations do not currently require testing to be performed by a qualified contractor. However, local requirements may be more stringent.

Spill Bucket Testing Report Form

This form is intended for use by contractors performing annual testing of UST spill containment structures. The completed form and printouts from tests (if applicable), should be provided to the facility owner/operator for submittal to the local regulatory agency.

1. FACILITY INFORMATION

Facility Name:	Tesoro Shell 68525	Date of Testing:	3/10/16
Facility Address:	3801 Sepulveda, Culver City, CA 90230		
Facility Contact:	Not reported	Phone:	310-398-8758
Date Local Agency Was Notified of Testing :	2/5/16 (#16069)		
Name of Local Agency Inspector *(if present during testing)*:	Walter Glowac, LACDPW		

2. TESTING CONTRACTOR INFORMATION

Company Name:	**Fueling & Service Technologies, Inc. (FASTECH)**
Technician Conducting Test:	**Robert Vargas - 8144866-UT**
Credentials[1]:	X CSLB Contractor X ICC Service Tech. SWRCB Tank Tester Other *(Specify)*
License Number(s):	**Type - A, HAZ, C21; No. 794519**

3. SPILL BUCKET TESTING INFORMATION

Test Method Used:	☒ Hydrostatic	☐ Vacuum	X Other - **Visual**
Test Equipment Used: tape measure			Equipment Resolution:

Identify Spill Bucket *(By Tank Number, Stored Product, etc.)*	**1 Diesel Fill**	**2**	**3**	**4**
Bucket Installation Type:	☐ Direct Bury ☒ Contained in Sump	☐ Direct Bury ☐ Contained in Sump	☐ Direct Bury ☐ Contained in Sump	☐ Direct Bury ☐ Contained in Sump
Bucket Diameter:	12"			
Bucket Depth:	14"			
Wait time between applying vacuum/water and start of test:	15min			
Test Start Time (T_I):	09:00am			
Initial Reading (R_I):	13"			
Test End Time (T_F):	10:00am			
Final Reading (R_F):	13"			
Test Duration ($T_F - T_I$):	1hr			
Change in Reading ($R_F - R_I$):	0.00			
Pass/Fail Threshold or Criteria:	**0.00**			
Test Result:	☒ **Pass** ☐ **Fail**	☐ **Pass** ☐ **Fail**	☐ **Pass** ☐ **Fail**	☐ **Pass** ☐ **Fail**

Comments – *(include information on repairs made prior to testing, and recommended follow-up for failed tests)*

CERTIFICATION OF TECHNICIAN RESPONSIBLE FOR CONDUCTING THIS TESTING

I hereby certify that all the information contained in this report is true, accurate, and in full compliance with legal requirements.

Technician's Signature: 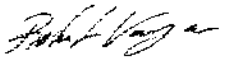 Date: 3/10/16

[1] State laws and regulations do not currently require testing to be performed by a qualified contractor. However, local requirements may be more stringent.

Fueling and Service Technologies, Inc.
7050 Village Drive, Suite D
Buena Park, CA 90621
Phone: 714 523-0194 / Fax: 714-523-4235

LINE LEAK DETECTOR TEST

Station: Tesoro 68525 **Date:** 03/10/16
Location: 3801 Sepulveda
Culver City CA 90230

Submersible Pump Information

Manufacturer: Fe-Petro

Testing Information

	1	2	3	4	5
Product:	87	91	Diesel		
Leak Detector Serial Number	098292	202490	021273		
Leak Detector Model No.	Plld 8484	Plld 8484	Plld 8484		
Full Operating Pressure (psi):	36 psi	35 psi	25 psi		
Gallons Per Hour Leak Rate:	3 GPH	3 GPH	3 GPH		
Bleed Back Rate (ml):	N/A	N/A	N/A		
Turbine Holding Pressure:	15 psi	17 psi	15 psi		
Metering Pressure (psi):	10 psi	10 psi	10 psi		
Open Time (mechanical only):	N/A	N/A	N/A		
Pass / Fail	**Pass**	**Pass**	**Pass**		

Comments:

Note: Pass = Leak detector reads leak and meters line.
Fail = Leak detector did not read leak.

This letter certifies that the annual leak detector tests were performed at the above referenced facility according to the equipment manufacturers procedures and limitations and the results as listed are to my knowledge true and correct. The mechanical leak test detector test pass/fail is determined using a low flow threshold trip rate of 3 gph at 10 PSI.

Inspected By: Contractor *FASTECH - Fueling & Services Technologies, Inc.*
Technician: Robert Vargas **Lic#:** B34019
Signature:

+==========+

| Monitoring System Report using Report Utility by FASTECH |

| Version: Version 6.0.0.100 |

+==========+

Connected on PC Port: COM1 Settings: 9600 Odd 7, 1

Connect Time/Date from PC Clock:

Thursday, March 10, 2016 - 6:59:25 PM

Connect Date from Monitoring System: 160310

Connect Time from Monitoring System Clock: 18:59

Site Label:

68525 SHELL

3801 SEPULVEDA BLVD.

CULVER CITY CA 90230

81051687805001

==========

Request: 1 - 200 - Site Location

Request Source: Monitor System Configuration Requests - Line: 1

200

68525 SHELL

3801 SEPULVEDA BLVD.

CULVER CITY CA 90230

81051687805001

MAR 10, 2016 6:59 PM

TANK PRODUCT GALLONS INCHES WATER DEG F ULLAGE

1 REGULAR 87 TANK 1 6508 50.17 0.0 64.2 5119

2 REGULAR 87 TANK 2 3510 31.88 0.0 66.2 8117

3 REGULAR 87 TANK 3 7335 55.21 0.0 64.7 4292

4 V-POWER 91 3425 31.34 0.0 66.7 8202

5 DIESEL 9359 68.44 0.0 64.6 2268

==========

Request: 2 - I90500 - System Revision Level

Request Source: Monitor System Configuration Requests - Line: 2

I90500

MAR 10, 2016 6:59 PM

SOFTWARE REVISION LEVEL

VERSION 334.00

SOFTWARE# 346334-100-A

CREATED - 15.05.29.10.36

S-MODULE# 330160-164-a

SYSTEM FEATURES:

PERIODIC IN-TANK TESTS

ANNUAL IN-TANK TESTS

BIR

ISD/APM

PLLD

0.10 AUTO

0.20 REPETITIV

WPLLD

0.10 AUTO

0.20 REPETITIV

==========

Request: 3 - I50500 - System Type & language

Request Source: Monitor System Configuration Requests - Line: 3

I50500

MAR 10, 2016 6:59 PM

SYSTEM TYPE AND LANGUAGE FLAG

SYSTEM UNITS

U.S.

SYSTEM LANGUAGE

ENGLISH

SYSTEM DATE/TIME FORMAT

MON DD YYYY HH:MM:SS xM

==========

Request: 4 - I50201 - Shift Start Time 1

Request Source: Monitor System Configuration Requests - Line: 4

I50201

MAR 10, 2016 6:59 PM

SHIFT TIME 1 : 6:00 AM

==========

Request: 5 - I50202 - Shift Start Time 2

Request Source: Monitor System Configuration Requests - Line: 5

I50202

MAR 10, 2016 6:59 PM

SHIFT TIME 2 : DISABLED

==========

Request: 6 - I50203 - Shift Start Time 3

Request Source: Monitor System Configuration Requests - Line: 6

I50203

MAR 10, 2016 6:59 PM

SHIFT TIME 3 : DISABLED

==========

Request: 7 - I50204 - Shift Start Time 4

Request Source: Monitor System Configuration Requests - Line: 7

I50204

MAR 10, 2016 6:59 PM

SHIFT TIME 4 : DISABLED

==========

Request: 8 - I54600 - Tank Periodic Test Needed Warning

Request Source: Monitor System Configuration Requests - Line: 8

I54600

MAR 10, 2016 6:59 PM

TANK PER TST NEEDED WRN: DISABLED

==========

Request: 9 - I54900 - Tank Annual Test Needed Warning

Request Source: Monitor System Configuration Requests - Line: 9

I54900

MAR 10, 2016 6:59 PM

TANK ANN TST NEEDED WRN: DISABLED

==========

Request: 10 - I55300 - Line Re-Enable Method

Request Source: Monitor System Configuration Requests - Line: 10

I55300

MAR 10, 2016 6:59 PM

LINE RE-ENABLE METHOD

PASS LINE TEST

==========

Request: 11 - I55600 - Line periodic Test Needed Warning

Request Source: Monitor System Configuration Requests - Line: 11

I55600

MAR 10, 2016 6:59 PM

LINE PER TST NEEDED WRN: DISABLED

==========

Request: 12 - I55900 - Line Annual Test Needed Warning

Request Source: Monitor System Configuration Requests - Line: 12

I55900

MAR 10, 2016 6:59 PM

LINE ANN TST NEEDED WRN: DISABLED

==========

Request: 13 - I50D00 - Print Temperature Compensation

Request Source: Monitor System Configuration Requests - Line: 13

I50D00

MAR 10, 2016 6:59 PM

PRINT TC VOLUMES

ENABLED

==========

Request: 14 - I50E00 - Temperature Compensation Value

Request Source: Monitor System Configuration Requests - Line: 14

I50E00

MAR 10, 2016 6:59 PM

TEMP COMPENSATION

VALUE (DEG F): 60.0

==========

Request: 15 - I60B00 - Tank Stick Height Function Enable

Request Source: Monitor System Configuration Requests - Line: 15

I60B00

MAR 10, 2016 6:59 PM

STICK HEIGHT OFFSET ENABLE STATUS

DISABLED

==========

Request: 16 - I51400 - H-Protocol Height-Volume Format

Request Source: Monitor System Configuration Requests - Line: 16

I51400

MAR 10, 2016 6:59 PM

H-PROTOCOL DATA FORMAT

HEIGHT

==========

Request: 17 - I51A01 - Auto Daylight Saving Time

Request Source: Monitor System Configuration Requests - Line: 17

I51A01

MAR 10, 2016 6:59 PM

DAYLIGHT SAVING TIME

ENABLED OFF

==========

Request: 18 - I51B00 - Start-End Daylight Saving Time

Request Source: Monitor System Configuration Requests - Line: 18

I51B00

MAR 10, 2016 6:59 PM

DAYLIGHT SAVING TIME

START DATE MAR WEEK 2 SUN 2:00 AM

END DATE NOV WEEK 1 SUN 2:00 AM

==========

Request: 19 - I51600 - Re-Direct Local Printout

Request Source: Monitor System Configuration Requests - Line: 19

I51600

MAR 10, 2016 6:59 PM

RE-DIRECT LOCAL PRINTOUT

DISABLED

==========

Request: 20 - I50400 - RS-232 Security Code

Request Source: Monitor System Configuration Requests - Line: 20

I50400

MAR 10, 2016 6:59 PM

232 SECURITY CODE

PORT SECURITY CODE STATUS

1	000000	DISABLED
2	000000	DISABLED
3	000000	DISABLED
4	000000	DISABLED
5	000000	DISABLED
6	000000	DISABLED

==========

Request: 21 - I21900 - Tank Chart Security

Request Source: Monitor System Configuration Requests - Line: 21

I21900

MAR 10, 2016 6:59 PM

TANK CHART SECURITY

DISABLED

==========

Request: 22 - I5BD00 - Custom Alarms

Request Source: Monitor System Configuration Requests - Line: 22

I5BD00

MAR 10, 2016 6:59 PM

CUSTOM ALARM LABELS

DISABLED

==========

Request: 23 - I56000 - Mass Density Enable-Disable

Request Source: Monitor System Configuration Requests - Line: 23

I56000

MAR 10, 2016 6:59 PM

MASS/DENSITY

DISABLED

==========

Request: 24 - I88101 - Comm Port 1 Settings

Request Source: Monitor System Configuration Requests - Line: 24

I88101

MAR 10, 2016 6:59 PM

PORT SETTINGS:

COMM BOARD : 1 (RS-232)

BAUD RATE : 9600

PARITY : ODD

STOP BIT : 1 STOP

DATA LENGTH: 7 DATA

RS-232 SECURITY

CODE : DISABLED

==========

Request: 25 - I88102 - Comm Port 2 Settings

Request Source: Monitor System Configuration Requests - Line: 25

I88102

MAR 10, 2016 6:59 PM

PORT SETTINGS:

COMM BOARD : 2 (RS-232)

BAUD RATE : 9600

PARITY : NONE

STOP BIT : 1 STOP

DATA LENGTH: 8 DATA

RS-232 SECURITY

CODE : DISABLED

==========

Request: 26 - I88103 - Comm Port 3 Settings

Request Source: Monitor System Configuration Requests - Line: 26

I88103

MAR 10, 2016 6:59 PM

PORT SETTINGS:

COMM BOARD : 3 (EDIM)

RS-232 SECURITY

CODE : DISABLED

==========

Request: 27 - I88104 - Comm Port 4 Settings

Request Source: Monitor System Configuration Requests - Line: 27

I88104

MAR 10, 2016 6:59 PM

==========

Request: 28 - I88105 - Comm Port 5 Settings

Request Source: Monitor System Configuration Requests - Line: 28

I88105

MAR 10, 2016 6:59 PM

PORT SETTINGS:

COMM BOARD : 5 (S-SAT)

BAUD RATE : 9600

PARITY : NONE

STOP BIT : 1 STOP

DATA LENGTH: 8 DATA

RS-232 SECURITY

CODE : DISABLED

DTR NORMAL STATE: HIGH

==========

Request: 29 - I88106 - Comm Port 6 Settings

Request Source: Monitor System Configuration Requests - Line: 29

I88106

MAR 10, 2016 6:59 PM

==========

Request: 30 - I52000 - Receiver Auto Dial Type and Start Time

Request Source: Monitor System Configuration Requests - Line: 30

I52000

MAR 10, 2016 6:59 PM

RECEIVER AUTO DIAL TYPE & START TIME

RCVR LOCATION LABEL DIAL TYPE START TIME

1 ON DATE DEC 2, 2011 DISABLED

2 ON DATE DEC 2, 2011 DISABLED

3 ON DATE DEC 2, 2011 DISABLED

4 ON DATE DEC 2, 2011 DISABLED

5 ON DATE DEC 2, 2011 DISABLED

6 ON DATE DEC 2, 2011 DISABLED

7 ON DATE DEC 2, 2011 DISABLED

8 SolvOne Maintenance ON DATE DEC 2, 2011 DISABLED

==========

Request: 31 - I60100 - Tank Configuration

Request Source: Monitor System Configuration Requests - Line: 31

I60100

MAR 10, 2016 6:59 PM

TANK CONFIGURATION

DEVICE LABEL CONFIGURED

1 REGULAR 87 TANK 1 ON

2 REGULAR 87 TANK 2 ON

3 REGULAR 87 TANK 3 ON

4 V-POWER 91 ON

5 DIESEL ON

6 OFF

7 OFF

8 OFF

==========

Request: 32 - I60200 - Tank Product Label

Request Source: Monitor System Configuration Requests - Line: 32

I60200

MAR 10, 2016 6:59 PM

TANK PRODUCT LABEL

TANK PRODUCT LABEL

1 REGULAR 87 TANK 1

2 REGULAR 87 TANK 2

3 REGULAR 87 TANK 3

4 V-POWER 91

5 DIESEL

6

7

8

==========

Request: 33 - I60300 - Tank Product Code

Request Source: Monitor System Configuration Requests - Line: 33

I60300

MAR 10, 2016 6:59 PM

TANK PRODUCT CODE

TANK PRODUCT LABEL

1 REGULAR 87 TANK 1
1

2 REGULAR 87 TANK 2
2

3 REGULAR 87 TANK 3
3

4 V-POWER 91 4

5 DIESEL 5

6 6

7 7

8 8

==========

Request: 34 - I60900 - Tank Thermal Expansion Coefficient

Request Source: Monitor System Configuration Requests - Line: 34

I60900

MAR 10, 2016 6:59 PM

TANK THERMAL COEFFICIENT

TANK PRODUCT LABEL

1 REGULAR 87 TANK 1
0.000700

2 REGULAR 87 TANK 2
0.000700

3 REGULAR 87 TANK 3
0.000700

4 V-POWER 91
0.000700

5 DIESEL
0.000450

6 0.000000

7 0.000000

8 0.000000

==========

Request: 35 - I60700 - Tank Diameter

Request Source: Monitor System Configuration Requests - Line: 35

I60700

MAR 10, 2016 6:59 PM

TANK DIAMETER

TANK PRODUCT LABEL
INCHES

1 REGULAR 87 TANK 1
92.00

2 REGULAR 87 TANK 2
92.00

3 REGULAR 87 TANK 3
92.00

4 V-POWER 91
92.00

5 DIESEL 92.00

6 0.00

7 0.00

8 0.00

==========

Request: 36 - I60A00 - Tank Full Volume

Request Source: Monitor System Configuration Requests - Line: 36

I60A00

MAR 10, 2016 6:59 PM

TANK FULL VOLUME

TANK PRODUCT LABEL
TANK PROFILE GALLONS

1 REGULAR 87 TANK 1
4 PTS 11627

2 REGULAR 87 TANK 2
4 PTS 11627

3 REGULAR 87 TANK 3
4 PTS 11627

4 V-POWER 91 4
PTS 11627

5 DIESEL 4 PTS
11627

6 1 PT
0

7 1 PT
0

8 1 PT
0

==========

Request: 37 - I60400 - Tank 1 Point Full Volume Height

Request Source: Monitor System Configuration Requests - Line: 37

I60400

MAR 10, 2016 6:59 PM

TANK FULL VOLUME

TANK PRODUCT LABEL
GALLONS

1 REGULAR 87 TANK 1
11627

2 REGULAR 87 TANK 2
11627

3 REGULAR 87 TANK 3
11627

4 V-POWER 91
11627

5 DIESEL 11627

6 0

7 0

8 0

==========

Request: 38 - I60500 - Tank 4 Point Full, 3/4, 1/2. 1/4 Volumes

Request Source: Monitor System Configuration Requests - Line: 38

I60500

MAR 10, 2016 6:59 PM

TANK 4 POINT VOLUMES

TANK PRODUCT LABEL
GALLONS

1 REGULAR 87 TANK 1
11627 9438 5814 2190

2 REGULAR 87 TANK 2
11627 9438 5814 2190

3 REGULAR 87 TANK 3
11627 9438 5814 2190

4 V-POWER 91
11627 9438 5814 2190

5 DIESEL
11627 9438 5814 2190

6 0 0
0 0

7 0 0
0 0

8 0 0
0 0

==========

Request: 39 - I60600 - Tank 20 Point Full, 95%, 90%, ...volumes

Request Source: Monitor System Configuration Requests - Line: 39

I60600

MAR 10, 2016 6:59 PM

TANK 20 POINT VOLUMES

TANK PRODUCT LABEL GALLONS

1 REGULAR 87 TANK 1
11627 0 0 0
0
9438 0 0
0 0
5814 0
0 0
0 2190
0 0
0 0

2 REGULAR 87 TANK 2
11627 0 0 0
0
9438 0 0
0 0
5814 0
0 0
0 2190
0 0
0 0

3 REGULAR 87 TANK 3
11627 0 0 0
0
9438 0 0
0 0
5814 0
0 0
0 2190
0 0
0 0

4 V-POWER 91
11627 0 0 0
0
9438 0 0
0 0
5814 0
0 0
0 2190
0 0
0 0

5 DIESEL
11627 0 0 0
0
9438 0 0
0 0
5814 0
0 2190
0 0
0 0
0 0

TANK MAXIMUM VOLUME LIMIT

TANK PRODUCT LABEL GALLONS

1 REGULAR 87 TANK 1 11627

2 REGULAR 87 TANK 2 11627

3 REGULAR 87 TANK 3 11627

4 V-POWER 91 11627

5 DIESEL 11627

6 0

7 0

8 0

==========

Request: 46 - I62300 - Tank Overfill Level limit

Request Source: Monitor System Configuration Requests - Line: 46

I62300

MAR 10, 2016 6:59 PM

TANK OVERFILL LEVEL LIMIT

TANK PRODUCT LABEL GALLONS

1 REGULAR 87 TANK 1 10464

2 REGULAR 87 TANK 2 10464

3 REGULAR 87 TANK 3 10464

4 V-POWER 91 10464

5 DIESEL 10464

6 0

7 0

8 0

==========

Request: 47 - I62200 - Tank High Level Limit

Request Source: Monitor System Configuration Requests - Line: 47

I62200

MAR 10, 2016 6:59 PM

TANK HIGH PRODUCT LIMIT

TANK PRODUCT LABEL GALLONS

1 REGULAR 87 TANK 1 11046

2 REGULAR 87 TANK 2 11046

3 REGULAR 87 TANK 3 11046

4 V-POWER 91 11046

5 DIESEL 11046

6 0

7 0

8 0

==========

Request: 48 - I62900 - Tank Delivery Required limit

Request Source: Monitor System Configuration Requests - Line: 48

I62900

MAR 10, 2016 6:59 PM

TANK DELIVERY REQUIRED LIMIT

TANK PRODUCT LABEL GALLONS

1 REGULAR 87 TANK 1 1744

2 REGULAR 87 TANK 2 1744

3 REGULAR 87 TANK 3 1744

4 V-POWER 91 1744

5 DIESEL 1744

6 0

7 0

8 0

==========

Request: 49 - I62100 - Tank Low Level Limit

Request Source: Monitor System Configuration Requests - Line: 49

I62100

MAR 10, 2016 7:00 PM

TANK LOW PRODUCT LIMIT

TANK PRODUCT LABEL GALLONS

1 REGULAR 87 TANK 1 600

2 REGULAR 87 TANK 2 600

3 REGULAR 87 TANK 3 550

4 V-POWER 91 700

5 DIESEL 600

6 0

7 0

8 0

==========

Request: 50 - I62600 - Tank Leak Alarm Limit

Request Source: Monitor System Configuration Requests - Line: 50

I62600

MAR 10, 2016 7:00 PM

TANK LEAK ALARM LIMIT

TANK PRODUCT LABEL GALLONS

1 REGULAR 87 TANK 1 50

2 REGULAR 87 TANK 2 50

3 REGULAR 87 TANK 3 50

4 V-POWER 91 50

5 DIESEL 50

6 99

7 99

8 99

==========

Request: 51 - I62500 - Tank Sudden Loss Limit

Request Source: Monitor System Configuration Requests - Line: 51

I62500

MAR 10, 2016 7:00 PM

TANK SUDDEN LOSS LIMIT

TANK PRODUCT LABEL GALLONS

1 REGULAR 87 TANK 1 50

2 REGULAR 87 TANK 2 50

3 REGULAR 87 TANK 3 50

4 V-POWER 91 50

5 DIESEL 50

6 99

7 99

8 99

==========

Request: 52 - I60800 - Tank Tilt

Request Source: Monitor System Configuration Requests - Line: 52

I60800

MAR 10, 2016 7:00 PM

TANK TILT

TANK PRODUCT LABEL INCHES

1 REGULAR 87 TANK 1 1.93

2 REGULAR 87 TANK 2 1.69

3 REGULAR 87 TANK 3 1.34

4 V-POWER 91 2.36

5 DIESEL 1.87

6 0.00

7 0.00

8 0.00

==========

Request: 53 - I60B00 - Tank Stick Height Function Enable

Request Source: Monitor System Configuration Requests - Line: 53

I60B00

MAR 10, 2016 7:00 PM

STICK HEIGHT OFFSET ENABLE STATUS

DISABLED

==========

Request: 54 - I60C00 - Tank Stick Height offset

Request Source: Monitor System Configuration Requests - Line: 54

I60C00

MAR 10, 2016 7:00 PM

TANK STICK HEIGHT OFFSET

TANK PRODUCT LABEL INCHES

1 REGULAR 87 TANK 1 0.00

2 REGULAR 87 TANK 2 0.00

3 REGULAR 87 TANK 3 0.00

4 V-POWER 91 0.00

5 DIESEL 0.00

6 0.00

7 0.00

8 0.00

==========

Request: 55 - I61200 - Tank Siphon Manifold partners

Request Source: Monitor System Configuration Requests - Line: 55

I61200

MAR 10, 2016 7:00 PM

TANK MANIFOLDED PARTNERS

TANK PRODUCT LABEL SIPHON MANIFOLDED TANKS LINE MANIFOLDED TANKS

1 REGULAR 87 TANK 1 2 2, 3

2 REGULAR 87 TANK 2 1 1, 3

3 REGULAR 87 TANK 3 NONE 1, 2

4 V-POWER 91 NONE NONE

5 DIESEL NONE NONE

6 NONE NONE

7 NONE NONE

8 NONE NONE

==========

Request: 56 - I63600 - Tank Periodic Leak Test Minimum Volume

Request Source: Monitor System Configuration Requests - Line: 56

I63600

MAR 10, 2016 7:00 PM

PERIODIC LEAK TEST MIN VOLUME

TANK PRODUCT LABEL GALLONS

1 REGULAR 87 TANK 1 0

2 REGULAR 87 TANK 2 0

3 REGULAR 87 TANK 3 0

4 V-POWER 91 0

5 DIESEL 0

6 0

7 0

8 0

==========

Request: 57 - I62A00 - Tank Annual Leak Test Minimum Volume

Request Source: Monitor System Configuration Requests - Line: 57

I62A00

MAR 10, 2016 7:00 PM

ANNUAL LEAK TEST MIN VOLUME

TANK PRODUCT LABEL GALLONS

1 REGULAR 87 TANK 1 0

2 REGULAR 87 TANK 2 0

3 REGULAR 87 TANK 3 0

4 V-POWER 91 0

5 DIESEL 0

6 0

7 0

8 0

==========

Request: 58 - I62C00 - Tank Periodic Test Type

Request Source: Monitor System Configuration Requests - Line: 58

I62C00

MAR 10, 2016 7:00 PM

TANK PERIODIC TEST TYPE

TANK PRODUCT LABEL PERIODIC TEST TYPE

1 REGULAR 87 TANK 1 STANDARD

2 REGULAR 87 TANK 2 STANDARD

3 REGULAR 87 TANK 3 STANDARD

4 V-POWER 91 STANDARD

5 DIESEL STANDARD

6 STANDARD

7 STANDARD

8 STANDARD

==========

Request: 59 - I62D00 - Enable-Disable Tank Test Leak Fail Alarms

Request Source: Monitor System Configuration Requests - Line: 59

I62D00

MAR 10, 2016 7:00 PM

TANK LEAK TEST FAIL ALARMS

TANK PRODUCT LABEL

1 REGULAR 87 TANK 1 GROSS TEST FAIL ALARM DISABLED

PERIODIC TEST FAIL ALARM DISABLED

ANNUAL TEST FAIL ALARM DISABLED

2 REGULAR 87 TANK 2 GROSS TEST FAIL ALARM DISABLED

PERIODIC TEST FAIL ALARM DISABLED

ANNUAL TEST FAIL ALARM DISABLED

3 REGULAR 87 TANK 3 GROSS TEST FAIL ALARM DISABLED

PERIODIC TEST FAIL ALARM DISABLED

ANNUAL TEST FAIL ALARM DISABLED

4 V-POWER 91 GROSS TEST FAIL ALARM DISABLED

PERIODIC TEST FAIL ALARM DISABLED

ANNUAL TEST FAIL ALARM DISABLED

5 DIESEL GROSS
TEST FAIL ALARM
DISABLED

PERIODIC
TEST FAIL ALARM
DISABLED

ANNUAL
TEST FAIL ALARM
DISABLED

6 GROSS
TEST FAIL ALARM
DISABLED

PERIODIC
TEST FAIL ALARM
DISABLED

ANNUAL
TEST FAIL ALARM
DISABLED

7 GROSS
TEST FAIL ALARM
DISABLED

PERIODIC
TEST FAIL ALARM
DISABLED

ANNUAL
TEST FAIL ALARM
DISABLED

8 GROSS
TEST FAIL ALARM
DISABLED

PERIODIC
TEST FAIL ALARM
DISABLED

ANNUAL
TEST FAIL ALARM
DISABLED

==========

Request: 60 - I63100 - Tank Leak Test Averaging

Request Source: Monitor System Configuration Requests - Line: 60

I63100

MAR 10, 2016 7:00 PM

TANK LEAK TEST AVERAGING

TANK PRODUCT LABEL
ANNUAL PERIODIC

1 REGULAR 87 TANK 1
OFF OFF

2 REGULAR 87 TANK 2
OFF OFF

3 REGULAR 87 TANK 3
OFF OFF

4 V-POWER 91
OFF OFF

5 DIESEL OFF
OFF

6 OFF
OFF

7 OFF
OFF

8 OFF
OFF

==========

Request: 61 - I63000 - Tank Leak Test notify

Request Source: Monitor System Configuration Requests - Line: 61

I63000

MAR 10, 2016 7:00 PM

IN-TANK LEAK TEST NOTIFY

TANK PRODUCT LABEL
TANK TEST NOTIFY:

1 REGULAR 87 TANK 1
OFF

2 REGULAR 87 TANK 2
OFF

3 REGULAR 87 TANK 3
OFF

4 V-POWER 91
OFF

5 DIESEL OFF

6 OFF

7 OFF

8 OFF

==========

Request: 62 - I63200 - Tank Test Siphon Break

Request Source: Monitor System Configuration Requests - Line: 62

I63200

MAR 10, 2016 7:00 PM

TANK TEST SIPHON BREAK

TANK PRODUCT LABEL
SIPHON BREAK

1 REGULAR 87 TANK 1
OFF

2 REGULAR 87 TANK 2
OFF

3 REGULAR 87 TANK 3
OFF

4 V-POWER 91
OFF

5 DIESEL OFF

6 OFF

7 OFF

8 OFF

==========

Request: 63 - I61000 - Tank delivery Delay

Request Source: Monitor System Configuration Requests - Line: 63

I61000

MAR 10, 2016 7:00 PM

TANK DELIVERY DELAY

TANK PRODUCT LABEL

1 REGULAR 87 TANK 1
3

2 REGULAR 87 TANK 2
3

3 REGULAR 87 TANK 3
3

4 V-POWER 91 3

5 DIESEL 3

6 1

7 1

8 1

==========

Request: 64 - I63A00 - Tank low Level Threshold for Line Manifold

Request Source: Monitor System Configuration Requests - Line: 64

I63A00

MAR 10, 2016 7:00 PM

LOW LEVEL PUMP THRESHOLD FOR SEQUENTIAL LINE MANIFOLD

TANK PRODUCT LABEL
PUMP THRESHOLD

1 REGULAR 87 TANK 1
10.00%

2 REGULAR 87 TANK 2
10.00%

3 REGULAR 87 TANK 3
10.00%

4 V-POWER 91
10.00%

5 DIESEL
10.00%

6 10.00%

7 10.00%

8 10.00%

==========

Request: 65 - I61100 - Tank Leak Test Type and Start Time

Request Source: Monitor System Configuration Requests - Line: 65

I61100

MAR 10, 2016 7:00 PM

LEAK TEST METHOD

- - - - - - - - - - - -

TEST ON DATE : ALL TANK

JUN 6, 2008

START TIME : DISABLED

TEST RATE :0.20 GAL/HR

DURATION : 2 HOURS

TST EARLY STOP:DISABLED

==========

Request: 66 - I61300 - CSLD Probability of Detection

Request Source: Monitor System Configuration Requests - Line: 66

I61300

MAR 10, 2016 7:00 PM

CSLD PROBABLITY OF DETECTION

4 V-POWER 91 IMMEDIATE

5 DIESEL IMMEDIATE

6 IMMEDIATE

7 IMMEDIATE

8 IMMEDIATE

==========

Request: 67 - I61400 - CSLD Climate Factor

Request Source: Monitor System Configuration Requests - Line: 67

I61400

MAR 10, 2016 7:00 PM

CSLD CLIMATE FACTOR

==========

Request: 68 - I61600 - Accuchart Update Scheduling

Request Source: Monitor System Configuration Requests - Line: 68

I61600

MAR 10, 2016 7:00 PM

TANK PRODUCT LABEL CAL UPDATE

1 REGULAR 87 TANK 1 IMMEDIATE

2 REGULAR 87 TANK 2 IMMEDIATE

3 REGULAR 87 TANK 3 IMMEDIATE

==========

Request: 69 - I61A00 - In-Tank Leak Test Early Stop

Request Source: Monitor System Configuration Requests - Line: 69

I61A00

MAR 10, 2016 7:00 PM

IN-TANK LEAK TEST EARLY STOP

TANK PRODUCT LABEL TST EARLY STOP:

1 REGULAR 87 TANK 1 DISABLED

2 REGULAR 87 TANK 2 DISABLED

3 REGULAR 87 TANK 3 DISABLED

4 V-POWER 91 DISABLED

5 DIESEL DISABLED

6 DISABLED

7 DISABLED

8 DISABLED

==========

Request: 70 - I61B00 - In-Tank Static Gross Test Auto-Confirm

Request Source: Monitor System Configuration Requests - Line: 70

I61B00

MAR 10, 2016 7:00 PM

IN-TANK LEAK GROSS TEST AUTO-CONFIRM

==========

Request: 71 - I61C00 - CSLD Report Only mode

Request Source: Monitor System Configuration Requests - Line: 71

I61C00

MAR 10, 2016 7:00 PM

CSLD REPORT ONLY

==========

Request: 72 - I62B00 - Tank Last Annual Test

Request Source: Monitor System Configuration Requests - Line: 72

I62B00

MAR 10, 2016 7:00 PM

TANK LAST ANNUAL TEST

TANK PRODUCT LABEL DATE

1 REGULAR 87 TANK 1 ??? 0, 0

2 REGULAR 87 TANK 2 ??? 0, 0

3 REGULAR 87 TANK 3 ??? 0, 0

4 V-POWER 91 ??? 0, 0

5 DIESEL ??? 0, 0

6 ??? 0, 0

7 ??? 0, 0

8 ??? 0, 0

==========

Request: 73 - I63300 - Leak Test Report Type

Request Source: Monitor System Configuration Requests - Line: 73

I63300

MAR 10, 2016 7:00 PM

LEAK TEST REPORT FORMAT: NORMAL

==========

Request: 74 - I63400 - Tank HRM Reconciliation Warning limit

Request Source: Monitor System Configuration Requests - Line: 74

I63400

MAR 10, 2016 7:00 PM

RECONCILIATION WARNING LIMIT

TANK PRODUCT LABEL GALLONS

1 REGULAR 87 TANK 1 0

2 REGULAR 87 TANK 2 0

3 REGULAR 87 TANK 3 0

4 V-POWER 91 0

5 DIESEL 0

6 0

7 0

8 0

==========

Request: 75 - I63500 - Tank HEM Reconciliation Alarm

Request Source: Monitor System Configuration Requests - Line: 75

I63500

MAR 10, 2016 7:00 PM

RECONCILIATION ALARM LIMIT

TANK PRODUCT LABEL GALLONS

1 REGULAR 87 TANK 1 1

2 REGULAR 87 TANK 2 1

3 REGULAR 87 TANK 3
1

4 V-POWER 91
1

5 DIESEL 1

6 1

7 1

8 1

==========

Request: 76 - I63900 - Tank Accuchart End Shape Type and Factor

Request Source: Monitor System Configuration Requests - Line: 76

I63900

MAR 10, 2016 7:00 PM

ACCU CHART END SHAPE FACTOR

TANK PRODUCT LABEL

1 REGULAR 87 TANK 1

END FACTOR: NONE

2 REGULAR 87 TANK 2

END FACTOR: NONE

3 REGULAR 87 TANK 3

END FACTOR: NONE

4 V-POWER 91

END FACTOR: NONE

5 DIESEL

END FACTOR: NONE

6

END FACTOR: NONE

7

END FACTOR: NONE

8

END FACTOR: NONE

==========

Request: 77 - I78000 - PLLD Setup

Request Source: Monitor System Configuration Requests - Line: 77

I78000

MAR 10, 2016 7:00 PM

PRESSURE LINE LEAK SETUP

Q 1:REGULAR PLLD

TYP:2.0/3.0IN FIBERGLASS

2.0IN DIA LEN: 350 FEET

3.0IN DIA LEN: 0 FEET

0.20 GPH TEST: DISABLED

0.10 GPH TEST: DISABLED

SHUTDOWN RATE: 3.0 GPH

LOW PRESSURE SHUTOFF:NO

LOW PRESSURE : 0 PSI

T 1:REGULAR 87 TANK 1

DISPENSE MODE:

MANIFOLDED: ALTERNATE

ACTIVE SWITCHOVER:

ENABLED: NO

SENSOR: HIGH PRESSURE

PRESSURE OFFSET: 0.0PSI

MECHANICAL BLENDER: NO

Q 3:V-POWER PLLD

TYP:2.0/3.0IN FIBERGLASS

2.0IN DIA LEN: 225 FEET

3.0IN DIA LEN: 0 FEET

0.20 GPH TEST: DISABLED

0.10 GPH TEST: DISABLED

SHUTDOWN RATE: 3.0 GPH

LOW PRESSURE SHUTOFF:NO

LOW PRESSURE : 0 PSI

T 4:V-POWER 91

DISPENSE MODE:

STANDARD

SENSOR: HIGH PRESSURE

PRESSURE OFFSET: 0.0PSI

MECHANICAL BLENDER: NO

Q 4:DIESEL PLLD

TYP:2.0/3.0IN FIBERGLASS

2.0IN DIA LEN: 175 FEET

3.0IN DIA LEN: 0 FEET

0.20 GPH TEST: DISABLED

0.10 GPH TEST: DISABLED

SHUTDOWN RATE: 3.0 GPH

LOW PRESSURE SHUTOFF:NO

LOW PRESSURE : 0 PSI

T 5:DIESEL

DISPENSE MODE:

STANDARD

SENSOR: HIGH PRESSURE

PRESSURE OFFSET: 3.0PSI

MECHANICAL BLENDER: NO

==========

Request: 78 - I77700 - PLLD Primary Line Diameter

Request Source: Monitor System Configuration Requests - Line: 78

I77700

MAR 10, 2016 7:00 PM

==========

Request: 79 - I77800 - PLLD Secondary Line Diameter

Request Source: Monitor System Configuration Requests - Line: 79

I77800

MAR 10, 2016 7:00 PM

==========

Request: 80 - I78C00 - PLLD 0.20 GPH Test Schedule

Request Source: Monitor System Configuration Requests - Line: 80

I78C00

MAR 10, 2016 7:00 PM

PRESSURE LINE LEAK 0.20 TEST SCHEDULE

LINE TEST 0.20 GPH

Q 1:REGULAR PLLD DISABLED

Q 2: DISABLED

Q 3:V-POWER PLLD DISABLED

Q 4:DIESEL PLLD DISABLED

Q 5: DISABLED

Q 6: DISABLED

==========

Request: 81 - I78300 - PLLD 0.10 GPH Test Schedule

Request Source: Monitor System Configuration Requests - Line: 81

I78300

MAR 10, 2016 7:00 PM

PRESSURE LINE LEAK 0.10 TEST SCHEDULE

LINE TEST 0.10 GPH

Q 1:REGULAR PLLD DISABLED

Q 2: DISABLED

Q 3:V-POWER PLLD DISABLED

Q 4:DIESEL PLLD DISABLED

Q 5: DISABLED

Q 6: DISABLED

==========

Request: 82 - I78F00 - PLLD Dispense Threshold

Request Source: Monitor System Configuration Requests - Line: 82

I78F00

MAR 10, 2016 7:00 PM

PRESSURE LINE LEAK DISPENSE THRESHOLD

LINE LOW PRESSURE

Q 1:REGULAR PLLD 0 PSI

Q 2: 0 PSI

Q 3:V-POWER PLLD 0 PSI

Q 4:DIESEL PLLD 0 PSI

Q 5: 0 PSI

Q 6: 0 PSI

==========

Request: 83 - I78700 - PLLD Disable Alarm Assignments

Request Source: Monitor System Configuration Requests - Line: 83

I78700

MAR 10, 2016 7:00 PM

PRESSURE LLD SETUP REPORT

Q 1:REGULAR PLLD

IN-TANK ALARMS

T 1:HIGH WATER ALARM

T 2:HIGH WATER ALARM

T 1:LOW PRODUCT ALARM

T 2:LOW PRODUCT ALARM

LIQUID SENSOR ALMS

L 2:FUEL ALARM

L 3:FUEL ALARM

L 5:FUEL ALARM

L 6:FUEL ALARM

L 7:FUEL ALARM

L 8:FUEL ALARM

L 9:FUEL ALARM

L16:FUEL ALARM

L17:FUEL ALARM

L18:FUEL ALARM

L19:FUEL ALARM

L20:FUEL ALARM

L 2:SENSOR OUT ALARM

L 3:SENSOR OUT ALARM

L 5:SENSOR OUT ALARM

L 6:SENSOR OUT ALARM

L 7:SENSOR OUT ALARM

L 8:SENSOR OUT ALARM

L 9:SENSOR OUT ALARM

L16:SENSOR OUT ALARM

L17:SENSOR OUT ALARM

L18:SENSOR OUT ALARM

L19:SENSOR OUT ALARM

L20:SENSOR OUT ALARM

L 2:SHORT ALARM

L 3:SHORT ALARM

L 5:SHORT ALARM

L 6:SHORT ALARM

L 8:SHORT ALARM

L 9:SHORT ALARM

L16:SHORT ALARM

L17:SHORT ALARM

L18:SHORT ALARM

L19:SHORT ALARM

L20:SHORT ALARM

L 1:HIGH LIQUID ALARM

L 4:HIGH LIQUID ALARM

L 7:HIGH LIQUID ALARM

L 1:LOW LIQUID ALARM

L 4:LOW LIQUID ALARM

L 7:LOW LIQUID ALARM

EXTERNAL INPUTS

ALL:EXTERN INPUT ALARM

ISD SITE ALARMS

ISD GROSS PRES FAIL

ISD DEGRD PRES FAIL

ISD VAPOR LEAK FAIL

ISD SETUP FAIL

ISD SENSOR OUT FAIL

ISD HOSE ALARMS

ALL:GROSS COLLECT FAIL

ALL:DEGRD COLLECT FAIL

ALL:FLOW COLLECT FAIL

Q 2:

- NO ALARM ASSIGNMENTS -

Q 3:V-POWER PLLD

IN-TANK ALARMS

T 4:HIGH WATER ALARM

T 4:LOW PRODUCT ALARM

LIQUID SENSOR ALMS

L11:FUEL ALARM

L12:FUEL ALARM

L16:FUEL ALARM

L17:FUEL ALARM

L18:FUEL ALARM

L19:FUEL ALARM

L20:FUEL ALARM

L11:SENSOR OUT ALARM

L12:SENSOR OUT ALARM

L16:SENSOR OUT ALARM

L17:SENSOR OUT ALARM

L18:SENSOR OUT ALARM

L19:SENSOR OUT ALARM

L20:SENSOR OUT ALARM

L11:SHORT ALARM

L12:SHORT ALARM

L16:SHORT ALARM

L17:SHORT ALARM

L18:SHORT ALARM

L19:SHORT ALARM

L20:SHORT ALARM

L10:HIGH LIQUID ALARM

L10:LOW LIQUID ALARM

EXTERNAL INPUTS

ALL:EXTERN INPUT ALARM

ISD SITE ALARMS

ISD GROSS PRES FAIL

ISD DEGRD PRES FAIL

ISD VAPOR LEAK FAIL

ISD SETUP FAIL

ISD SENSOR OUT FAIL

ISD HOSE ALARMS

ALL:GROSS COLLECT FAIL

ALL:DEGRD COLLECT FAIL

ALL:FLOW COLLECT FAIL

Q 4:DIESEL PLLD

IN-TANK ALARMS

T 5:HIGH WATER ALARM

T 5:LOW PRODUCT ALARM

LIQUID SENSOR ALMS

L14:FUEL ALARM

L15:FUEL ALARM

L19:FUEL ALARM

L20:FUEL ALARM

L14:SENSOR OUT ALARM

L15:SENSOR OUT ALARM

L19:SENSOR OUT ALARM

L20:SENSOR OUT ALARM

L14:SHORT ALARM

L15:SHORT ALARM

L19:SHORT ALARM

L20:SHORT ALARM

L13:HIGH LIQUID ALARM

L13:LOW LIQUID ALARM

EXTERNAL INPUTS

ALL:EXTERN INPUT ALARM

Q 5:

- NO ALARM ASSIGNMENTS -

Q 6:

- NO ALARM ASSIGNMENTS -

==========

Request: 84 - I70200 - Liquid Sensor Location Label

Request Source: Monitor System Configuration Requests - Line: 84

I70200

MAR 10, 2016 7:01 PM

LIQUID LABEL

DEVICE LABEL

1 87 MAIN ANNULAR

2 87 MAIN FILL-SUMP

3 87 MAIN STP-SUMP

4 87 AUX-1 ANNULAR

5 87 AUX-1 FILL SUMP

6 87 AUX-1 STP-SUMP

7 87 AUX-2 ANNULAR

8 87 AUX-2 FILL SUMP

9 87 AUX-2 STP-SUMP

10 V-POWER ANNULAR

11 V-POWER FILL SUMP

12 V-POWER TURBIN SUMP

13 DIESEL ANNULAR

14 DIESEL FILL SUMP

15 DIESEL TURBIN SUMP

16

17 DISP 1-2

18 DISP 3-4

19 DISP 5-6

20 DISP 7-8

21

22

23

24

==========

Request: 85 - I70300 - Liquid Sensor Type

Request Source: Monitor System Configuration Requests - Line: 85

I70300

MAR 10, 2016 7:01 PM

LIQUID TYPE

SENSOR LOCATION TYPE

1 87 MAIN ANNULAR DUAL POINT HYDROSTATIC

2 87 MAIN FILL-SUMP TRI-STATE (SINGLE FLOAT)

3 87 MAIN STP-SUMP TRI-STATE (SINGLE FLOAT)

4 87 AUX-1 ANNULAR TRI-STATE (SINGLE FLOAT)

5 87 AUX-1 FILL SUMP TRI-STATE (SINGLE FLOAT)

6 87 AUX-1 STP-SUMP TRI-STATE (SINGLE FLOAT)

7 87 AUX-2 ANNULAR DUAL POINT HYDROSTATIC

8 87 AUX-2 FILL SUMP TRI-STATE (SINGLE FLOAT)

9 87 AUX-2 STP-SUMP TRI-STATE (SINGLE FLOAT)

10 V-POWER ANNULAR DUAL POINT HYDROSTATIC

11 V-POWER FILL SUMP TRI-STATE (SINGLE FLOAT)

12 V-POWER TURBIN SUMP TRI-STATE (SINGLE FLOAT)

13 DIESEL ANNULAR DUAL POINT HYDROSTATIC

14 DIESEL FILL SUMP TRI-STATE (SINGLE FLOAT)

15 DIESEL TURBIN SUMP TRI-STATE (SINGLE FLOAT)

16 TRI-STATE (SINGLE FLOAT)

17 DISP 1-2 TRI-STATE (SINGLE FLOAT)

18 DISP 3-4 TRI-STATE (SINGLE FLOAT)

19 DISP 5-6 TRI-STATE (SINGLE FLOAT)

20 DISP 7-8 TRI-STATE (SINGLE FLOAT)

21 TRI-STATE (SINGLE FLOAT)

22 TRI-STATE (SINGLE FLOAT)

23 TRI-STATE (SINGLE FLOAT)

24 TRI-STATE (SINGLE FLOAT)

==========

Request: 86 - I70400 - Liquid Sensor Category

Request Source: Monitor System Configuration Requests - Line: 86

I70400

MAR 10, 2016 7:01 PM

LIQUID CATEGORY

SENSOR LOCATION CATEGORY

1 87 MAIN ANNULAR ANNULAR SPACE

2 87 MAIN FILL-SUMP PIPING SUMP

3 87 MAIN STP-SUMP STP SUMP

4 87 AUX-1 ANNULAR ANNULAR SPACE

5 87 AUX-1 FILL SUMP PIPING SUMP

6 87 AUX-1 STP-SUMP STP SUMP

7 87 AUX-2 ANNULAR ANNULAR SPACE

8 87 AUX-2 FILL SUMP PIPING SUMP

9 87 AUX-2 STP-SUMP STP SUMP

10 V-POWER ANNULAR ANNULAR SPACE

11 V-POWER FILL SUMP PIPING SUMP

12 V-POWER TURBIN SUMP STP SUMP

13 DIESEL ANNULAR ANNULAR SPACE

14 DIESEL FILL SUMP PIPING SUMP

15 DIESEL TURBIN SUMP STP SUMP

16 OTHER SENSORS

17 DISP 1-2 DISPENSER PAN

18 DISP 3-4 DISPENSER PAN

19 DISP 5-6 DISPENSER PAN

20 DISP 7-8 DISPENSER PAN

21 OTHER SENSORS

22 OTHER SENSORS

23 OTHER SENSORS

24 OTHER SENSORS

==========

Request: 87 - I74200 - Type "A" 2 Wire Sensor Location Label

Request Source: Monitor System Configuration Requests - Line: 87

I74200

MAR 10, 2016 7:01 PM

==========

Request: 88 - I74300 - Type "A" 2 Wire Sensor Type

Request Source: Monitor System Configuration Requests - Line: 88

I74300

MAR 10, 2016 7:01 PM

==========

Request: 89 - I74400 - Type "A" 2 Wire Sensor Category

Request Source: Monitor System Configuration Requests - Line: 89

I74400

MAR 10, 2016 7:01 PM

==========

Request: 90 - I74700 - Type "B" 3 Wire Sensor Location Label

Request Source: Monitor System Configuration Requests - Line: 90

I74700

MAR 10, 2016 7:01 PM

==========

Request: 91 - I74800 - Type "B" 3 Wire Sensor Type

Request Source: Monitor System Configuration Requests - Line: 91

I74800

MAR 10, 2016 7:01 PM

==========

Request: 92 - I74900 - Type "B" Sensor Category

Request Source: Monitor System Configuration Requests - Line: 92

I74900

MAR 10, 2016 7:01 PM

==========

Request: 93 - I78C00 - I/O Device Line Disable Assignments

Request Source: Monitor System Configuration Requests - Line: 93

I78C00

MAR 10, 2016 7:01 PM

==========

Request: 94 - I80200 - I/O Input location Label

Request Source: Monitor System Configuration Requests - Line: 94

I80200

MAR 10, 2016 7:01 PM

EXTERNAL INPUT LABEL

DEVICE LABEL

1

2

==========

Request: 95 - I80300 - I/O Input Type

Request Source: Monitor System Configuration Requests - Line: 95

I80300

MAR 10, 2016 7:01 PM

EXTERNAL INPUT TYPE

INPUT NAME TYPE ORIENTATION TANK#

1 STANDARD NORMALLY CLOSED

2 STANDARD NORMALLY OPEN

==========

Request: 96 - I80400 - I/O Input Dispense mode

Request Source: Monitor System Configuration Requests - Line: 96

I80400

MAR 10, 2016 7:01 PM

==========

Request: 97 - I80700 - I/O Relay location label

Request Source: Monitor System Configuration Requests - Line: 97

I80700

MAR 10, 2016 7:01 PM

RELAY LABEL

DEVICE LABEL

1 OVERFILL

2 87-AUX-1 TANK

3 87 AUX-2 TANK

4

5

6

==========

Request: 98 - I80900 - I/O Relay Orientation

Request Source: Monitor System Configuration Requests - Line: 98

I80900

MAR 10, 2016 7:01 PM

RELAY ORIENTATION

RELAY DESIGNATION ORIENTATION

1 OVERFILL NORMALLY OPEN

2 87-AUX-1 TANK NORMALLY OPEN

3 87 AUX-2 TANK NORMALLY OPEN

4 NORMALLY OPEN

5 NORMALLY OPEN

6 NORMALLY OPEN

==========

Request: 99 - I80B00 - I/O Relay Tank Assignment

Request Source: Monitor System Configuration Requests - Line: 99

I80B00

MAR 10, 2016 7:01 PM

RELAY TANK ASSIGNMENT

RELAY DESIGNATION TANK

1 OVERFILL NONE

2 87-AUX-1 TANK 2

3 87 AUX-2 TANK 3

4 1

5 1

6 1

==========

Request: 100 - I80A00 - I/O Relay Type

Request Source: Monitor System Configuration Requests - Line: 100

I80A00

MAR 10, 2016 7:01 PM

RELAY TYPE

RELAY DESIGNATION TYPE

1 OVERFILL STANDARD

2 87-AUX-1 TANK PUMP CONTROL OUTPUT

3 87 AUX-2 TANK PUMP CONTROL OUTPUT

4 STANDARD

5 STANDARD

6 STANDARD

==========

Request: 101 - I80C00 - I/O External input Type

Request Source: Monitor System Configuration Requests - Line: 101

I80C00

MAR 10, 2016 7:01 PM

EXTERNAL INPUT TYPE

INPUT NAME TYPE ORIENTATION TANK#

1 STANDARD NORMALLY CLOSED

2 STANDARD NORMALLY OPEN

==========

Request: 102 - I80800 - I/O Relay Alarm Assignments

Request Source: Monitor System Configuration Requests - Line: 102

I80800

MAR 10, 2016 7:01 PM

RELAY SETUP REPORT

R 1:OVERFILL

TYPE:

STANDARD

NORMALLY OPEN

TANK #: NONE

IN-TANK ALARMS

ALL:OVERFILL ALARM

ALL:HIGH PRODUCT ALARM

ALL:MAX PRODUCT ALARM

R 2:87-AUX-1 TANK

TYPE:

PUMP CONTROL OUTPUT

TANK #: 2

IN-TANK ALARMS

T 2:HIGH WATER ALARM

T 2:LOW PRODUCT ALARM

LIQUID SENSOR ALMS

L 1:FUEL ALARM

L 2:FUEL ALARM

L 3:FUEL ALARM

L 4:FUEL ALARM

L 5:FUEL ALARM

L 6:FUEL ALARM

L 7:FUEL ALARM

L 8:FUEL ALARM

L 9:FUEL ALARM

L10:FUEL ALARM

L16:FUEL ALARM

L 1:SENSOR OUT ALARM

L 2:SENSOR OUT ALARM

L 3:SENSOR OUT ALARM

L 4:SENSOR OUT ALARM

L 5:SENSOR OUT ALARM

L 6:SENSOR OUT ALARM

L 7:SENSOR OUT ALARM

L 8:SENSOR OUT ALARM

L 9:SENSOR OUT ALARM

L10:SENSOR OUT ALARM

L16:SENSOR OUT ALARM

L 1:SHORT ALARM

L 2:SHORT ALARM

L 3:SHORT ALARM

L 4:SHORT ALARM

L 5:SHORT ALARM

L 6:SHORT ALARM

L 7:SHORT ALARM

L 8:SHORT ALARM

L 9:SHORT ALARM

L10:SHORT ALARM

L16:SHORT ALARM

ISD SITE ALARMS

ISD GROSS PRES FAIL

ISD DEGRD PRES FAIL

ISD VAPOR LEAK FAIL

ISD SETUP FAIL

ISD SENSOR OUT FAIL

ISD HOSE ALARMS

ALL:GROSS COLLECT FAIL

ALL:DEGRD COLLECT FAIL

ALL:FLOW COLLECT FAIL

R 3:87 AUX-2 TANK

TYPE:

PUMP CONTROL OUTPUT

TANK #: 3

IN-TANK ALARMS

T 2:HIGH WATER ALARM

T 3:HIGH WATER ALARM

T 2:LOW PRODUCT ALARM

T 3:LOW PRODUCT ALARM

LIQUID SENSOR ALMS

L 1:FUEL ALARM

L 2:FUEL ALARM

L 3:FUEL ALARM

L 4:FUEL ALARM

L 5:FUEL ALARM

L 6:FUEL ALARM

L 7:FUEL ALARM

L 8:FUEL ALARM

L 9:FUEL ALARM

L10:FUEL ALARM

L16:FUEL ALARM

L 1:SENSOR OUT ALARM

L 2:SENSOR OUT ALARM

L 3:SENSOR OUT ALARM

L 4:SENSOR OUT ALARM

L 5:SENSOR OUT ALARM

L 6:SENSOR OUT ALARM

L 7:SENSOR OUT ALARM

L 8:SENSOR OUT ALARM

L 9:SENSOR OUT ALARM

L10:SENSOR OUT ALARM

L16:SENSOR OUT ALARM

L 1:SHORT ALARM

L 2:SHORT ALARM

L 3:SHORT ALARM

L 4:SHORT ALARM

L 5:SHORT ALARM

L 6:SHORT ALARM

L 7:SHORT ALARM

L 8:SHORT ALARM

L 9:SHORT ALARM

L10:SHORT ALARM

L14:SHORT ALARM

L16:SHORT ALARM

EXTERNAL INPUTS

ALL:EXTERN INPUT ALARM

ISD SITE ALARMS

ISD GROSS PRES FAIL

ISD DEGRD PRES FAIL

ISD VAPOR LEAK FAIL

ISD SETUP FAIL

ISD SENSOR OUT FAIL

ISD HOSE ALARMS

ALL:GROSS COLLECT FAIL

ALL:DEGRD COLLECT FAIL

ALL:FLOW COLLECT FAIL

R 4:

TYPE:

STANDARD

NORMALLY OPEN

TANK #: 1

- NO ALARM ASSIGNMENTS -

R 5:

TYPE:

STANDARD

NORMALLY OPEN

TANK #: 1

- NO ALARM ASSIGNMENTS -

R 6:

TYPE:

STANDARD

NORMALLY OPEN

TANK #: 1

- NO ALARM ASSIGNMENTS -

==========

Request: 103 - I79000 - DIM Software Revision

Request Source: Monitor System Configuration Requests - Line: 103

I79000

MAR 10, 2016 7:02 PM

EDIM:1 VR:330273-002-C TD:97.11.13.15.52

==========

Request: 104 - I79100 - Mechanical Dispenser Interface String

Request Source: Monitor System Configuration Requests - Line: 104

I79100

MAR 10, 2016 7:02 PM

==========

Request: 105 - I72300 - Smart Sensor Category

Request Source: Monitor System Configuration Requests - Line: 105

I72300

MAR 10, 2016 7:02 PM

68525 SHELL

3801 SEPULVEDA BLVD.

CULVER CITY CA 90230

81051687805001

SMARTSENSOR ASSIGNMENT

DEVICE LABEL
CATEGORY

01 VFM 1-2 DISPENSER
AIR FLOW METER

02 VFM 3-4 DISPENSER
AIR FLOW METER

03 VFM 5-6 DISPENSER
AIR FLOW METER

04 VFM 7-8 DISPENSER
AIR FLOW METER

05
UNKNOWN

06
UNKNOWN

07
UNKNOWN

08 VPS 5-6 DISPENSER
VAPOR PRESSURE

09
UNKNOWN

10
UNKNOWN

11
UNKNOWN

12
UNKNOWN

13
UNKNOWN

14
UNKNOWN

15
UNKNOWN

16
UNKNOWN

17
UNKNOWN

18
UNKNOWN

19
UNKNOWN

20
UNKNOWN

21
UNKNOWN

22
UNKNOWN

23
UNKNOWN

24
UNKNOWN

25
UNKNOWN

26
UNKNOWN

27
UNKNOWN

28
UNKNOWN

29
UNKNOWN

30
UNKNOWN

31
UNKNOWN

32
UNKNOWN

33
UNKNOWN

34
UNKNOWN

35
UNKNOWN

36
UNKNOWN

37
UNKNOWN

38
UNKNOWN

39
UNKNOWN

40
UNKNOWN

==========

Request: 106 - IV4E00 - ISD EVR Type

Request Source: Monitor System Configuration Requests - Line: 106

IV4E00

MAR 10, 2016 7:02 PM

68525 SHELL

3801 SEPULVEDA BLVD.

CULVER CITY CA 90230

81051687805001

EVR/ISD SETUP

TYPE: BALANCE

==========

Request: 107 - IV4F00 - ISD Nozzle Type

Request Source: Monitor System Configuration Requests - Line: 107

IV4F00

MAR 10, 2016 7:02 PM

68525 SHELL

3801 SEPULVEDA BLVD.

CULVER CITY CA 90230

81051687805001

NOZZLE A/L RANGE

A/L RATIO: 0.95 - 1.15

==========

Request: 108 - IV4000 - Vapor Processor Type

Request Source: Monitor System Configuration Requests - Line: 108

IV4000

MAR 10, 2016 7:02 PM

68525 SHELL

3801 SEPULVEDA BLVD.

CULVER CITY CA 90230

81051687805001

VAPOR PROCESSOR TYPE

NONE

==========

Request: 109 - IV4700 - ISD Assessment Start and Post Delay

Request Source: Monitor System Configuration Requests - Line: 109

IV4700

MAR 10, 2016 7:02 PM

68525 SHELL

3801 SEPULVEDA BLVD.

CULVER CITY CA 90230

81051687805001

ASSESSMENT TIME

START TIME: 8:59 AM

TIME DELAY MINUTES: 1

==========

Request: 110 - IV5200 - High ORVR Configuration

Request Source: Monitor System Configuration Requests - Line: 110

IV5200

MAR 10, 2016 7:02 PM

68525 SHELL

3801 SEPULVEDA BLVD.

CULVER CITY CA 90230

81051687805001

ACCEPT HIGH ORVR: NO

==========

Request: 111 - IV4A00 - ISD Hose Table

Request Source: Monitor System Configuration Requests - Line: 111

IV4A00

MAR 10, 2016 7:02 PM

68525 SHELL

3801 SEPULVEDA BLVD.

CULVER CITY CA 90230

81051687805001

ISD HOSE TABLE

HOSE FP FP AFM REL HOSE

ID ID LABEL ID ID LABEL

01 00 01 01 03 BLEND3

02 01 02 01 03 BLEND3

03 02 03 02 03 BLEND3

04 03 04 02 03 BLEND3

05 04 05 03 03 BLEND3

06 05 06 03 03 BLEND3

07 06 07 04 03 BLEND3

08 07 08 04 03 BLEND3

==========

Request: 112 - IV4800 - ISD Grade Table

Request Source: Monitor System Configuration Requests - Line: 112

IV4800

MAR 10, 2016 7:02 PM

68525 SHELL

3801 SEPULVEDA BLVD.

CULVER CITY CA 90230

81051687805001

PRODUCT/HOSE MAP TABLE

FP AFID M1/H1 M2/H2 M3/H3 M4/H4

00 01 00/01 09/01 03/01 xx/xx

01 01 00/02 09/02 03/02 xx/xx

02 02 00/03 09/03 03/03 xx/xx

03 02 00/04 09/04 03/04 xx/xx

04 03 00/05 09/05 03/05 xx/xx

05 03 00/06 09/06 03/06 xx/xx

06 04 00/07 09/07 03/07 xx/xx

07 04 00/08 09/08 03/08 xx/xx

==========

Request: 113 - IV4900 - ISD Hose Label Table

Request Source: Monitor System Configuration Requests - Line: 113

IV4900

MAR 10, 2016 7:02 PM

68525 SHELL

3801 SEPULVEDA BLVD.

CULVER CITY CA 90230

81051687805001

LABEL TABLE

ID LABEL

01 UNASSIGNED

02 BLEND3

03 REGULAR

04 MID GRADE

05 PREMIUM

06 GOLD

07 BRONZE

08 SILVER

09 BLEND2

10 BLEND4

==========

Request: 114 - IV1000 - ISD Version

Request Source: Monitor System Configuration Requests - Line: 114

IV1000

MAR 10, 2016 7:02 PM

ISD VERSION: 01.05

==========

| Next Request Source: |

| Alarm History Request

+==========+

Request: 115 - I10200 - System Configuration

Request Source: Alarm History Request - Line: 1

I10200

MAR 10, 2016 7:02 PM

68525 SHELL

3801 SEPULVEDA BLVD.

CULVER CITY CA 90230

81051687805001

SYSTEM CONFIGURATION

SLOT BOARD TYPE POWER ON RESET CURRENT

1 UNUSED
4817314 4762021

2 4 PROBE / G.T.
162509 162536

3 4 PROBE / G.T.
162620 162559

4 PLLD SENSOR BD
3898 3881

5 INTERSTITIAL BD
202122 202054

6 INTERSTITIAL BD
200788 200556

7 8SMARTSENSOR BD
39320 39325

8 INTERSTITIAL BD
4815606 200397

9 PLLD POWER BD
100263 100277

10 PLLD POWER BD
100046 100016

11 COMBO I/O BOARD
9913 9928

12 RELAY BOARD
14916 14901

13 UNUSED
4821273 4748410

14 UNUSED
4819502 4741209

15 UNUSED
4813380 4743484

16 UNUSED
4812901 4738788

COMM 1 RS232 SERIAL BD 14958 14943

COMM 2 RS232 SERIAL BD 14979 14985

COMM 3 ELEC DISP INT.
100871 100821

COMM 4 UNUSED
4815087 4749746

COMM 5 SERIAL SAT BD
480041 479610

COMM 6 UNUSED
4813942 4744006

==========

Request: 116 - I90200 - System Revision Level

Request Source: Alarm History Request - Line: 2

I90200

MAR 10, 2016 7:02 PM

SOFTWARE REVISION LEVEL

VERSION 334.00

SOFTWARE# 346334-100-A

CREATED - 15.05.29.10.36

S-MODULE# 330160-164-a

SYSTEM FEATURES:

PERIODIC IN-TANK TESTS

ANNUAL IN-TANK TESTS

BIR

ISD/APM

PLLD

0.10 AUTO

0.20 REPETITIV

WPLLD

0.10 AUTO

0.20 REPETITIV

==========

Request: 117 - I11100 - Priority Alarm History

Request Source: Alarm History Request - Line: 3

I11100

MAR 10, 2016 7:02 PM

68525 SHELL

3801 SEPULVEDA BLVD.

CULVER CITY CA 90230

81051687805001

PRIORITY ALARM HISTORY

ID CATEGORY DESCRIPTION ALARM TYPE STATE DATE TIME

Q 4 OTHER DIESEL PLLD PLLD SHUTDOWN ALARM CLEAR 3-10-16 6:45PM

Q 3 OTHER V-POWER PLLD PLLD SHUTDOWN ALARM CLEAR 3-10-16 6:45PM

Q 1 OTHER REGULAR PLLD PLLD SHUTDOWN ALARM CLEAR 3-10-16 6:45PM

I 1 INPUT EXTERN INPUT ALARM CLEAR 3-10-16 6:45PM

I 1 INPUT EXTERN INPUT ALARM ALARM 3-10-16 6:44PM

Q 4 OTHER DIESEL PLLD PLLD SHUTDOWN ALARM ALARM 3-10-16 6:44PM

Q 3 OTHER V-POWER PLLD PLLD SHUTDOWN ALARM ALARM 3-10-16 6:44PM

Q 1 OTHER REGULAR PLLD PLLD SHUTDOWN ALARM ALARM 3-10-16 6:44PM

Q 4 OTHER DIESEL PLLD PLLD SHUTDOWN ALARM CLEAR 3-10-16 6:23PM

Q 4 OTHER DIESEL PLLD GROSS LINE FAIL CLEAR 3-10-16 6:23PM

Q 3 OTHER V-POWER PLLD PLLD SHUTDOWN ALARM CLEAR 3-10-16 6:12PM

Q 3 OTHER V-POWER PLLD GROSS LINE FAIL CLEAR 3-10-16 6:12PM

Q 1 OTHER REGULAR PLLD PLLD SHUTDOWN ALARM CLEAR 3-10-16 6:12PM

Q 1 OTHER REGULAR PLLD GROSS LINE FAIL CLEAR 3-10-16 6:12PM

Q 4 OTHER DIESEL PLLD PLLD SHUTDOWN ALARM ALARM 3-10-16 6:08PM

Q 4 OTHER DIESEL PLLD GROSS LINE FAIL ALARM 3-10-16 6:08PM

Q 3 OTHER V-POWER PLLD PLLD SHUTDOWN ALARM ALARM 3-10-16 6:03PM

Q 3 OTHER V-POWER PLLD GROSS LINE FAIL ALARM 3-10-16 6:03PM

Q 1 OTHER REGULAR PLLD PLLD SHUTDOWN ALARM ALARM 3-10-16 5:59PM

Q 1 OTHER REGULAR PLLD GROSS LINE FAIL ALARM 3-10-16 5:59PM

T 3 TANK REGULAR 87 TANK 3 PROBE OUT CLEAR 3-10-16 5:48PM

T 3 TANK REGULAR 87 TANK 3 PROBE OUT ALARM 3-10-16 5:47PM

T 1 TANK REGULAR 87 TANK 1 PROBE OUT CLEAR 3-10-16 5:46PM

T 1 TANK REGULAR 87 TANK 1 PROBE OUT ALARM 3-10-16 5:46PM

T 2 TANK REGULAR 87 TANK 2 PROBE OUT CLEAR 3-10-16 5:45PM

T 2 TANK REGULAR 87 TANK 2 PROBE OUT ALARM 3-10-16 5:44PM

Q 1 OTHER REGULAR PLLD PLLD SHUTDOWN ALARM CLEAR 3-10-16 5:42PM

L 7 ANNULAR 87 AUX-2 ANNULAR SENSOR OUT ALARM CLEAR 3-10-16 5:42PM

L 2 PIPE 87 MAIN FILL-SUMP SENSOR OUT ALARM CLEAR 3-10-16 5:42PM

L 6 STP SUMP 87 AUX-1 STP-SUMP SENSOR OUT ALARM CLEAR 3-10-16 5:42PM

L 4 ANNULAR 87 AUX-1 ANNULAR SENSOR OUT ALARM CLEAR 3-10-16 5:42PM

L 8 PIPE 87 AUX-2 FILL SUMP SENSOR OUT ALARM CLEAR 3-10-16 5:41PM

L 1 ANNULAR 87 MAIN ANNULAR SENSOR OUT ALARM CLEAR 3-10-16 5:41PM

Q 4 OTHER DIESEL PLLD PLLD SHUTDOWN ALARM CLEAR 3-10-16 5:41PM

L14 PIPE DIESEL FILL SUMP SENSOR OUT ALARM CLEAR 3-10-16 5:41PM

L13 ANNULAR DIESEL ANNULAR SENSOR OUT ALARM CLEAR 3-10-16 5:41PM

L 5 PIPE 87 AUX-1 FILL SUMP SENSOR OUT ALARM CLEAR 3-10-16 5:41PM

L 3 STP SUMP 87 MAIN STP-SUMP SENSOR OUT ALARM CLEAR 3-10-16 5:41PM

Q 3 OTHER V-POWER PLLD PLLD SHUTDOWN ALARM CLEAR 3-10-16 5:41PM

L12 STP SUMP V-POWER TURBIN SUMP SENSOR OUT ALARM CLEAR 3-10-16 5:41PM

L11 PIPE V-POWER FILL SUMP SENSOR OUT ALARM CLEAR 3-10-16 5:41PM

L10 ANNULAR V-POWER ANNULAR SENSOR OUT ALARM CLEAR 3-10-16 5:41PM

L 9 STP SUMP 87 AUX-2 STP-SUMP SENSOR OUT ALARM CLEAR 3-10-16 5:41PM

L15 STP SUMP DIESEL TURBIN SUMP SENSOR OUT ALARM CLEAR 3-10-16 5:41PM

L20 DISP PAN DISP 7-8 SENSOR OUT ALARM CLEAR 3-10-16 5:41PM

L18 DISP PAN DISP 3-4 SENSOR OUT ALARM CLEAR 3-10-16 5:41PM

L 7 ANNULAR 87 AUX-2 ANNULAR SENSOR OUT ALARM ALARM 3-10-16 5:41PM

L19 DISP PAN DISP 5-6 SENSOR OUT ALARM CLEAR 3-10-16 5:41PM

L 4 ANNULAR 87 AUX-1 ANNULAR SENSOR OUT ALARM ALARM 3-10-16 5:41PM

L17 DISP PAN DISP 1-2 SENSOR OUT ALARM CLEAR 3-10-16 5:41PM

==========

Request: 118 - I11200 - Non-Priority Alarm history

Request Source: Alarm History Request - Line: 4

I11200

MAR 10, 2016 7:02 PM

68525 SHELL

3801 SEPULVEDA BLVD.

CULVER CITY CA 90230

81051687805001

NON-PRIORITY ALARM HISTORY

ID CATEGORY DESCRIPTION ALARM TYPE STATE DATE TIME

T 1 TANK REGULAR 87 TANK 1 LOW TEMP WARNING CLEAR 3-10-16 5:47PM

T 1 TANK REGULAR 87 TANK 1 LOW TEMP WARNING ALARM 3-10-16 5:47PM

T 2 TANK REGULAR 87 TANK 2 LOW TEMP WARNING CLEAR 3-10-16 5:45PM

T 2 TANK REGULAR 87 TANK 2 LOW TEMP WARNING ALARM 3-10-16 5:45PM

T 1 TANK REGULAR 87 TANK 1 HIGH WATER WARNING CLEAR 3-10-16 3:11PM

T 1 TANK REGULAR 87 TANK 1 HIGH WATER WARNING ALARM 3-10-16 3:11PM

T 1 TANK REGULAR 87 TANK 1 HIGH WATER WARNING CLEAR 3-10-16 3:11PM

T 1 TANK REGULAR 87 TANK 1 HIGH WATER WARNING ALARM 3-10-16 3:02PM

T 3 TANK REGULAR 87 TANK 3 DELIVERY NEEDED CLEAR 3-10-16 2:57PM

T 2 TANK REGULAR 87 TANK 2 DELIVERY NEEDED CLEAR 3-10-16 2:56PM

T 3 TANK REGULAR 87 TANK 3 DELIVERY NEEDED ALARM 3-10-16 2:55PM

T 2 TANK REGULAR 87 TANK 2 DELIVERY NEEDED ALARM 3-10-16 2:55PM

SYSTEM PRINTER ERROR CLEAR 3-10-16 11:18AM

SYSTEM PAPER OUT CLEAR 3-10-16 11:18AM

SYSTEM PRINTER ERROR ALARM 3-10-16 11:17AM

SYSTEM PAPER OUT ALARM 3-10-16 11:17AM

T 3 TANK REGULAR 87 TANK 3 DELIVERY NEEDED CLEAR 3-10-16 9:14AM

T 3 TANK REGULAR 87 TANK 3 DELIVERY NEEDED ALARM 3-10-16 9:13AM

T 1 TANK REGULAR 87 TANK 1 LOW TEMP WARNING CLEAR 3-10-16 9:11AM

T 1 TANK REGULAR 87 TANK 1 LOW TEMP WARNING ALARM 3-10-16 9:11AM

T 2 TANK REGULAR 87 TANK 2 INVALID FUEL LEVEL CLEAR 3-10-16 8:52AM

T 2 TANK REGULAR 87 TANK 2 INVALID FUEL LEVEL ALARM 3-10-16 8:52AM

T 4 TANK V-POWER 91 DELIVERY NEEDED CLEAR 3-09-16 7:17PM

T 4 TANK V-POWER 91 DELIVERY NEEDED ALARM 3-09-16 5:26PM

T 5 TANK DIESEL DELIVERY NEEDED CLEAR 3-07-16 6:24PM

T 5 TANK DIESEL DELIVERY NEEDED ALARM 3-07-16 8:52AM

T 4 TANK V-POWER 91 DELIVERY NEEDED CLEAR 2-27-16 7:30AM

T 4 TANK V-POWER 91 DELIVERY NEEDED ALARM 2-27-16 12:11AM

SYSTEM PRINTER ERROR CLEAR 2-26-16 8:26AM

SYSTEM PAPER OUT CLEAR 2-26-16 8:26AM

SYSTEM PRINTER ERROR ALARM 2-26-16 8:26AM

SYSTEM PAPER OUT ALARM 2-26-16 8:26AM

SYSTEM PRINTER ERROR CLEAR 2-26-16 8:26AM

SYSTEM PAPER OUT CLEAR 2-26-16 8:26AM

SYSTEM PRINTER ERROR ALARM 2-26-16 8:25AM

SYSTEM PAPER OUT ALARM 2-26-16 8:25AM

T 4 TANK V-POWER 91 DELIVERY NEEDED CLEAR 2-26-16 6:55AM

T 4 TANK V-POWER 91 DELIVERY NEEDED ALARM 2-25-16 11:22PM

T 4 TANK V-POWER 91 DELIVERY NEEDED CLEAR 2-24-16 10:39PM

T 4 TANK V-POWER 91 DELIVERY NEEDED ALARM 2-24-16 8:00PM

T 4 TANK V-POWER 91 DELIVERY NEEDED CLEAR 2-22-16 9:18PM

T 4 TANK V-POWER 91 DELIVERY NEEDED ALARM 2-22-16 7:35PM

SYSTEM PRINTER ERROR CLEAR 2-21-16 8:44AM

SYSTEM PAPER OUT CLEAR 2-21-16 8:44AM

SYSTEM PAPER OUT ALARM 2-21-16 8:41AM

SYSTEM PRINTER ERROR ALARM 2-21-16 8:41AM

SYSTEM PRINTER ERROR CLEAR 2-21-16 8:41AM

SYSTEM PRINTER ERROR ALARM 2-21-16 8:41AM

SYSTEM PRINTER ERROR CLEAR 2-21-16 8:41AM

SYSTEM PAPER OUT CLEAR 2-21-16 8:41AM

==========

Request: 119 - I20600 - In-Tank Alarm history

Request Source: Alarm History Request - Line: 5

I20600

MAR 10, 2016 7:02 PM

68525 SHELL

3801 SEPULVEDA BLVD.

CULVER CITY CA 90230

81051687805001

TANK ALARM HISTORY

TANK 1 REGULAR 87 TANK 1

OVERFILL ALARM
MAR 10, 2016 9:09 AM

FEB 26, 2016 8:15 AM

FEB 26, 2016 8:01 AM

PROBE OUT MAR 10, 2016 5:46 PM

MAR 10, 2016 2:58 PM

MAR 10, 2016 9:10 AM

HIGH WATER WARNING
MAR 10, 2016 3:11 PM

MAR 10, 2016 3:02 PM

LOW TEMP WARNING
MAR 10, 2016 5:47 PM

MAR 10, 2016 9:11 AM

TANK 2 REGULAR 87 TANK 2

OVERFILL ALARM
MAR 10, 2016 8:47 AM

INVALID FUEL LEVEL
MAR 10, 2016 8:52 AM

PROBE OUT MAR 10, 2016 5:44 PM

MAR 10, 2016 2:55 PM

MAR 10, 2016 8:52 AM

DELIVERY NEEDED
MAR 10, 2016 2:55 PM

LOW TEMP WARNING
MAR 10, 2016 5:45 PM

TANK 3 REGULAR 87 TANK 3

OVERFILL ALARM
MAR 10, 2016 9:15 AM

LOW PRODUCT ALARM
JAN 12, 2016 3:06 PM

JAN 12, 2016 3:05 PM

SUDDEN LOSS ALARM
MAR 10, 2016 9:01 AM

JAN 12, 2016 3:06 PM

INVALID FUEL LEVEL
JAN 12, 2016 3:06 PM

JAN 12, 2016 3:05 PM

PROBE OUT MAR 10, 2016 5:47 PM

MAR 10, 2016 2:55 PM

MAR 10, 2016 9:16 AM

DELIVERY NEEDED
MAR 10, 2016 2:55 PM

MAR 10, 2016 9:13 AM

JAN 12, 2016 3:05 PM

TANK 4 V-POWER 91

OVERFILL ALARM
MAR 10, 2016 9:03 AM

PROBE OUT MAR 10, 2016 9:06 AM

MAR 10, 2016 9:01 AM

DELIVERY NEEDED
MAR 9, 2016 5:26 PM

FEB 27, 2016 12:11 AM

FEB 25, 2016 11:22 PM

TANK 5 DIESEL

OVERFILL ALARM
MAR 10, 2016 8:54 AM

JAN 12, 2016 3:18 PM

PROBE OUT MAR 10, 2016 8:57 AM

MAR 10, 2016 8:53 AM

JAN 12, 2016 3:19 PM

DELIVERY NEEDED
MAR 7, 2016 8:52 AM

LOW TEMP WARNING
JAN 12, 2016 3:20 PM

TANK 9

TANK 10

TANK 11

TANK 12

TANK 13

TANK 14

TANK 15

TANK 16

==========

Request: 120 - I38200 - Pressure line Leak Alarm History

Request Source: Alarm History Request - Line: 6

I38200

MAR 10, 2016 7:02 PM

68525 SHELL

3801 SEPULVEDA BLVD.

CULVER CITY CA 90230

81051687805001

PRESSURE LINE LEAK ALARM HISTORY REPORT

Q 1:REGULAR PLLD

MAR 10, 2016 6:44 PM PLLD SHUTDOWN ALARM

MAR 10, 2016 5:59 PM PLLD SHUTDOWN ALARM

MAR 10, 2016 5:59 PM GROSS LINE FAIL

MAR 10, 2016 5:40 PM PLLD SHUTDOWN ALARM

MAR 10, 2016 5:39 PM PLLD SHUTDOWN ALARM

MAR 10, 2016 5:39 PM PLLD SHUTDOWN ALARM

MAR 10, 2016 5:38 PM PLLD SHUTDOWN ALARM

MAR 10, 2016 5:38 PM PLLD SHUTDOWN ALARM

MAR 10, 2016 5:20 PM PLLD SHUTDOWN ALARM

MAR 10, 2016 5:13 PM PLLD SHUTDOWN ALARM

Q 3:V-POWER PLLD

MAR 10, 2016 6:44 PM PLLD SHUTDOWN ALARM

MAR 10, 2016 6:03 PM PLLD SHUTDOWN ALARM

MAR 10, 2016 6:03 PM GROSS LINE FAIL

MAR 10, 2016 5:40 PM PLLD SHUTDOWN ALARM

MAR 10, 2016 5:39 PM PLLD SHUTDOWN ALARM

MAR 10, 2016 5:39 PM PLLD SHUTDOWN ALARM

MAR 10, 2016 5:38 PM PLLD SHUTDOWN ALARM

MAR 10, 2016 5:38 PM PLLD SHUTDOWN ALARM

MAR 10, 2016 5:26 PM PLLD SHUTDOWN ALARM

MAR 10, 2016 5:21 PM PLLD SHUTDOWN ALARM

Q 4:DIESEL PLLD

MAR 10, 2016 6:44 PM PLLD SHUTDOWN ALARM

MAR 10, 2016 6:08 PM PLLD SHUTDOWN ALARM

MAR 10, 2016 6:08 PM GROSS LINE FAIL

MAR 10, 2016 5:40 PM PLLD SHUTDOWN ALARM

MAR 10, 2016 5:39 PM PLLD SHUTDOWN ALARM

MAR 10, 2016 5:39 PM PLLD SHUTDOWN ALARM

MAR 10, 2016 5:37 PM PLLD SHUTDOWN ALARM

MAR 10, 2016 5:36 PM PLLD SHUTDOWN ALARM

MAR 10, 2016 5:28 PM PLLD SHUTDOWN ALARM

MAR 10, 2016 5:28 PM PLLD SHUTDOWN ALARM

==========

Request: 121 - I30200 - Liquid Sensor Alarm history

Request Source: Alarm History Request - Line: 7

I30200

MAR 10, 2016 7:02 PM

68525 SHELL

3801 SEPULVEDA BLVD.

CULVER CITY CA 90230

81051687805001

LIQUID ALARM HISTORY REPORT

SENSOR LOCATION

1 87 MAIN ANNULAR

MAR 10, 2016 5:41 PM SENSOR OUT ALARM

MAR 10, 2016 4:53 PM HIGH LIQUID ALARM

MAR 10, 2016 4:51 PM LOW LIQUID ALARM

2 87 MAIN FILL-SUMP

MAR 10, 2016 5:41 PM SENSOR OUT ALARM

MAR 10, 2016 4:53 PM FUEL ALARM

MAR 10, 2016 10:25 AM FUEL ALARM

3 87 MAIN STP-SUMP

MAR 10, 2016 5:41 PM SENSOR OUT ALARM

MAR 10, 2016 4:54 PM FUEL ALARM

MAR 10, 2016 10:27 AM FUEL ALARM

4 87 AUX-1 ANNULAR

MAR 10, 2016 5:41 PM SENSOR OUT ALARM

MAR 10, 2016 4:55 PM FUEL ALARM

MAR 10, 2016 4:54 PM FUEL ALARM

5 87 AUX-1 FILL SUMP

MAR 10, 2016 5:41 PM SENSOR OUT ALARM

MAR 10, 2016 4:56 PM FUEL ALARM

MAR 10, 2016 10:32 AM FUEL ALARM

6 87 AUX-1 STP-SUMP

MAR 10, 2016 5:41 PM SENSOR OUT ALARM

MAR 10, 2016 4:56 PM FUEL ALARM

MAR 10, 2016 10:34 AM FUEL ALARM

7 87 AUX-2 ANNULAR

MAR 10, 2016 5:41 PM SENSOR OUT ALARM

MAR 10, 2016 5:20 PM HIGH LIQUID ALARM

MAR 10, 2016 5:11 PM LOW LIQUID ALARM

8 87 AUX-2 FILL SUMP

MAR 10, 2016 5:41 PM SENSOR OUT ALARM

MAR 10, 2016 4:58 PM FUEL ALARM

MAR 10, 2016 10:40 AM FUEL ALARM

9 87 AUX-2 STP-SUMP

MAR 10, 2016 5:41 PM SENSOR OUT ALARM

MAR 10, 2016 4:58 PM FUEL ALARM

MAR 10, 2016 10:41 AM FUEL ALARM

10 V-POWER ANNULAR

MAR 10, 2016 5:41 PM SENSOR OUT ALARM

MAR 10, 2016 5:06 PM HIGH LIQUID ALARM

MAR 10, 2016 5:05 PM LOW LIQUID ALARM

11 V-POWER FILL SUMP

MAR 10, 2016 5:41 PM SENSOR OUT ALARM

MAR 10, 2016 5:21 PM FUEL ALARM

MAR 10, 2016 5:06 PM FUEL ALARM

12 V-POWER TURBIN SUMP

MAR 10, 2016 5:41 PM SENSOR OUT ALARM

MAR 10, 2016 5:26 PM FUEL ALARM

MAR 10, 2016 5:21 PM FUEL ALARM

13 DIESEL ANNULAR

MAR 10, 2016 5:41 PM SENSOR OUT ALARM

MAR 10, 2016 5:28 PM HIGH LIQUID ALARM

MAR 10, 2016 5:27 PM LOW LIQUID ALARM

14 DIESEL FILL SUMP

MAR 10, 2016 5:41 PM SENSOR OUT ALARM

MAR 10, 2016 5:36 PM FUEL ALARM

MAR 10, 2016 5:28 PM FUEL ALARM

15 DIESEL TURBIN SUMP

MAR 10, 2016 5:41 PM SENSOR OUT ALARM

MAR 10, 2016 5:37 PM FUEL ALARM

MAR 10, 2016 10:54 AM FUEL ALARM

17 DISP 1-2

MAR 10, 2016 5:40 PM SENSOR OUT ALARM

MAR 10, 2016 5:38 PM FUEL ALARM

MAR 10, 2016 10:57 AM FUEL ALARM

18 DISP 3-4

MAR 10, 2016 5:40 PM SENSOR OUT ALARM

MAR 10, 2016 5:38 PM FUEL ALARM

MAR 10, 2016 10:59 AM FUEL ALARM

19 DISP 5-6

MAR 10, 2016 5:40 PM SENSOR OUT ALARM

MAR 10, 2016 5:39 PM FUEL ALARM

MAR 10, 2016 11:00 AM FUEL ALARM

20 DISP 7-8

MAR 10, 2016 5:40 PM SENSOR OUT ALARM

MAR 10, 2016 5:39 PM FUEL ALARM

MAR 10, 2016 11:01 AM FUEL ALARM

==========

Request: 122 - I31600 - Smart Sensor Alarm history

Request Source: Alarm History Request - Line: 8

I31600

MAR 10, 2016 7:02 PM

68525 SHELL

3801 SEPULVEDA BLVD.

CULVER CITY CA 90230

81051687805001

SMART SENSOR ALARM HISTORY REPORT

SENSOR LOCATION

1 VFM 1-2 DISPENSER

2 VFM 3-4 DISPENSER

3 VFM 5-6 DISPENSER

4 VFM 7-8 DISPENSER

8 VPS 5-6 DISPENSER

==========

Request: 123 - I40200 - Input Alarm History

Request Source: Alarm History Request - Line: 9

I40200

MAR 10, 2016 7:02 PM

==========

Request: 124 - I40300 - Input-Generator Alarm History

Request Source: Alarm History Request - Line: 10

I40300

MAR 10, 2016 7:02 PM

==========

Request: 125 - I34200 - Type A 2 Wire CL Alarm History

Request Source: Alarm History Request - Line: 11

I34200

MAR 10, 2016 7:03 PM

==========

Request: 126 - I34700 - Type B 3 Wire CL Alarm History

Request Source: Alarm History Request - Line: 12

I34700

MAR 10, 2016 7:03 PM

==========

Request: 127 - IV0100 - ISD Alarm Status

Request Source: Alarm History Request - Line: 13

IV0100

MAR 10, 2016 7:03 PM

68525 SHELL

3801 SEPULVEDA BLVD.

CULVER CITY CA 90230

81051687805001

ISD ALARM STATUS REPORT

EVR TYPE: BALANCE

ISD TYPE: 01.05

VAPOR PROCESSOR TYPE: NONE

OVERALL STATUS :PASS EVR VAPOR COLLECTION :PASS

EVR VAPOR CONTAINMENT :PASS

ISD MONITOR UP-TIME :100%

EVR/ISD PASS TIME :100%

WARNING ALARMS

DATE TIME DESCRIPTION READING VALUE

15-11-10 09:00:09 CONTAINMENT GROSS OVER PRESSURE WEEKLY 95% 3.84

15-11-03 09:00:09 CONTAINMENT GROSS OVER PRESSURE WEEKLY 95% 3.62

15-10-13 09:00:09 A/L RATIO DEGRADATION FP 4 BLEND3 0.79

15-09-29 08:59:28

15-09-28 08:59:27

15-08-06 09:00:09 CONTAINMENT GROSS OVER PRESSURE WEEKLY 95% 2.39

15-08-05 09:00:09 CONTAINMENT GROSS OVER PRESSURE WEEKLY 95% 2.39

15-08-05 09:00:09 A/L RATIO GROSS BLOCKAGE FP 8 BLEND3 BLKD

15-08-05 09:00:09 A/L RATIO GROSS BLOCKAGE FP 7 BLEND3 BLKD

15-08-04 09:00:12 CONTAINMENT GROSS OVER PRESSURE WEEKLY 95% 2.39

FAILURE ALARMS

DATE TIME DESCRIPTION READING VALUE

10-11-09 10:01:09 A/L RATIO GROSS BLOCKAGE FP 4 BLEND3 BLKD

10-11-09 10:01:09 A/L RATIO GROSS BLOCKAGE FP 3 BLEND3 BLKD

SHUTDOWN & MISCELLANEOUS EVENTS

DATE TIME DESCRIPTION ACTION/NAME

16-03-10 17:42:47 READINESS ISD:PP EVR:NN EVR READINESS PENDING

16-03-10 17:42:47 ISD STARTUP

16-03-10 17:42:30 ISD SHUTDOWN

16-03-10 16:05:59 READINESS ISD:PP EVR:NN EVR READINESS PENDING

16-03-10 16:05:59 ISD STARTUP

16-03-10 15:56:24 ISD SHUTDOWN

16-03-10 15:49:51 READINESS ISD:PP EVR:NN EVR READINESS PENDING

16-03-10 15:49:51 ISD STARTUP

16-03-10 15:33:07 ISD SHUTDOWN

16-01-18 09:01:34 READINESS ISD:PP EVR:PP ISD & EVR READY

End of Report: 160310

| Monitoring System Report Saved at: Thursday, March 10, 2016 - 7:03:14 PM

| (Report Saved Date/Time from PC Clock)

| Using Monitoring System Report Utility by FASTECH |

| Version: Version 6.0.0.100 |

CTLS 10092-56865

FASTECH

RETAIL PETROLEUM - RETAIL NATURAL GAS - CAR WASH SYSTEMS

SCANNED MAR 23 2016 BY OHOC

March 15, 2016

Mr. Tim Smith or Moises Delgadillo
Los Angeles County Department of Public Works
Environmental Programs Division
900 South Fremont Avenue
Alhambra, CA 91803

MONITORING SYSTEM CERTIFICATION AND SPILL BUCKET TESTING

SUBJECT SITE: **ANNUAL SYSTEM CERTIFICATION – TESORO USA PETROLEUM STATION 4130 W. CENTURY BLVD., INGLEWOOD, CA 90304. SITE ID#: 63251**

Dear Mr. Smith or Mr. Delgadillo:

Enclosed, please find the monitoring system certification and spill bucket testing results for the above-referenced site. These results are being sent to you per the annual testing requirement. During testing, the stand alone 001 sensor was replaced in UDC 1&2 under emergency repair #16467. A summary of the results is listed below.

Agency Notification Date: 2/5/16 (#16068), Emergency Repair 16467

Test Results Overview:

Test performed: Veeder-Root TLS 350 Certification	Pass☒	Fail☐
Test performed: Fill and Vapor Bucket Test	Pass☒	Fail☐
Test performed: Line Leak Detector Test	Pass☒	Fail☐
Test performed: Shear Valve Test	Pass☒	Fail☐
Test performed: Emergency Shut Off	Pass☒	Fail☐

C 627316

FASTECH was contracted by the underground storage tank system owner to insure that this facility complies with all of the rules and regulations that govern the operation of underground storage tanks and their related components.

If you have any questions please call the undersigned at (714) 523-0194, extension 8327.

Sincerely,
FASTECH, Inc.

Glen Ragle
Program Manager

Attachments – Monitoring System Certification and Spill Bucket Testing Results

Cc: Doug Shearer – Tesoro Refining & Marketing Co. LLC – via email
Belshire Environmental Services – via email

MONITORING SYSTEM CERTIFICATION

For Use By All Jurisdictions Within the State of California
Authority Cited: Chapter 6.7, Health and Safety Code; Chapter 16, Division 3, Title 23, California Code of Regulations

This form must be used to document testing and servicing of monitoring equipment. A separate certification or report must be prepared for each monitoring system control panel by the technician who performs the work. A copy of this form must be provided to the tank system owner/operator. The owner/operator must submit a copy of this form to the local agency regulating UST systems within 30 days of test date.

A. General Information

Facility Name: **USA 63251** Bldg. No.: _____

Site Address: **4130 W. Century Blvd.** City: **Inglewood** Zip: **90304**

Facility Contact Person: **Not reported** Contact Phone No.: **(310) 672-0386**

Make/Model of Monitoring System: **Veeder Root TLS 350 Plus** Date of Testing/Servicing: **3/10/2016**

B. Inventory of Equipment Tested/Certified

Check the appropriate boxes to indicate specific equipment inspected/serviced:

Tank ID: 87 main

- ☒ In-Tank Gauging Probe. Model: VR MAG-1
- ☒ Annular Space or Vault Sensor. Model: VR 409
- ☒ Piping Sump / Trench Sensor(s). Model: VR 208
- ☒ Fill Sump Sensor(s). Model: VR 208
- ☐ Mechanical Line Leak Detector. Model:
- ☒ Electronic Line Leak Detector. Model: PLLD sn #369257
- ☒ Tank Overfill / High-Level Sensor. Model: TLM
- ☐ Other (specify equipment type and model in Section E on Page 2).

Tank ID: 87 syphon (split w/91)

- ☒ In-Tank Gauging Probe. Model: VR MAG PLUS
- ☒ Annular Space or Vault Sensor. Model: VR 409 (shared w/91)
- ☒ Piping Sump / Trench Sensor(s). Model: VR-208
- ☒ Fill Sump Sensor(s). Model: VR 208
- ☐ Mechanical Line Leak Detector. Model:
- ☐ Electronic Line Leak Detector. Model:
- ☒ Tank Overfill / High-Level Sensor. Model: TLM
- ☐ Other (specify equipment type and model in Section E on Page 2).

Tank ID: 91 (split w/ 87 syphon)

- ☒ In-Tank Gauging Probe. Model: VR MAG PLUS
- ☒ Annular Space or Vault Sensor. Model: VR 409 (Shared w/87sy)
- ☒ Piping Sump / Trench Sensor(s). Model: VR 208
- ☒ Fill Sump Sensor(s). Model: VR 208
- ☐ Mechanical Line Leak Detector. Model:
- ☒ Electronic Line Leak Detector. Model: PLLD sn #354933
- ☒ Tank Overfill / High-Level Sensor. Model: TLM
- ☐ Other (specify equipment type and model in Section E on Page 2).

Tank ID:

- ☐ In-Tank Gauging Probe. Model:
- ☐ Annular Space or Vault Sensor. Model:
- ☐ Piping Sump / Trench Sensor(s). Model:
- ☐ Fill Sump Sensor(s). Model:
- ☐ Mechanical Line Leak Detector. Model:
- ☐ Electronic Line Leak Detector. Model:
- ☐ Tank Overfill / High-Level Sensor. Model:
- ☐ Other (specify equipment type and model in Section E on Page 2).

Dispenser ID: 1/2

- ☒ Dispenser Containment Sensor(s). Model: VR-001
- ☒ Shear Valve(s).2
- ☐ Dispenser Containment Float(s) and Chain(s).

Dispenser ID: 3/4

- ☒ Dispenser Containment Sensor(s). Model: VR-001
- ☒ Shear Valve(s). 2
- ☐ Dispenser Containment Float(s) and Chain(s).

Dispenser ID: 5/6

- ☒ Dispenser Containment Sensor(s). Model: VR-001
- ☒ Shear Valve(s).2
- ☐ Dispenser Containment Float(s) and Chain(s).

Dispenser ID: 7/8

- ☒ Dispenser Containment Sensor(s). Model: VR-001
- ☒ Shear Valve(s).2
- ☐ Dispenser Containment Float(s) and Chain(s).

Dispenser ID:

- ☐ Dispenser Containment Sensor(s). Model:
- ☐ Shear Valve(s).
- ☐ Dispenser Containment Float(s) and Chain(s).

Dispenser ID:

- ☐ Dispenser Containment Sensor(s). Model:
- ☐ Shear Valve(s).
- ☐ Dispenser Containment Float(s) and Chain(s).

*If the facility contains more tanks or dispensers, copy this form. Include information for every tank and dispenser at the facility.

C. Certification

- I certify that the equipment identified in this document was inspected/serviced in accordance with the manufacturers' guidelines. Attached to this Certification is information (e.g. manufacturers' checklists) necessary to verify that this information is correct and a Plot Plan showing the layout of monitoring equipment. For any equipment capable of generating such reports, I have also attached a copy of the report; *(check all that apply)*: ☒ **System set-up** ☒ **Alarm history report**

Technician Name (print): **Luis Navarro** Signature: _____

Certification No.: **A28342** License. No.: **794519-A HAZ C21**

Testing Company Name: **Fueling & Service Tech., Inc. (FASTECH)** Phone No.: **(714) 523-0194**

Site Address: **7050 Village Drive, Suite D, Buena Park, CA 90621** Date of Testing/Servicing: **3/10/2016**

D. Results of Testing/Servicing

Software Version Installed: **333.02**

Complete the following checklist:

☒ Yes	☐ No*	Is the audible alarm operational?
☒ Yes	☐ No*	Is the visual alarm operational?
☒ Yes	☐ No*	Were all sensors visually inspected, functionally tested, and confirmed operational?
☒ Yes	☐ No*	Were all sensors installed at lowest point of secondary containment and positioned so that other equipment will not interfere with their proper operation?
☒ Yes	☐ No* ☐ N/A	If alarms are relayed to a remote monitoring station, is all communications equipment (e.g., modem) operational?
☒ Yes	☐ No* ☐ N/A	For pressurized piping systems, does the turbine automatically shut down if the piping secondary containment monitoring system detects a leak, fails to operate, or is electrically disconnected? If yes: which sensors initiate positive shut-down? *(Check all that apply)* ☒ Sump/Trench Sensors; ☐ Dispenser Containment Sensors. Did you confirm positive shut-down due to leaks and sensor failure/disconnection? ☒ Yes; ☐ No.
☒ Yes	☐ No* ☐ N/A	For tank systems that utilize the monitoring system as the primary tank overfill warning device (i.e., no mechanical overfill prevention valve is installed), is the overfill warning alarm visible and audible at the tank fill point(s) and operating properly? If so, at what percent of tank capacity does the alarm trigger? **90%**
☒ Yes*	☐ No	Was any monitoring equipment replaced? If yes, identify specific sensors, probes, or other equipment replaced and list the manufacturer name and model for all replacement parts in Section E, below.
☒ Yes*	☐ No	Was liquid found inside any secondary containment systems designed as dry systems? *(Check all that apply)* ☐ Product; ☒ Water. If yes, describe causes in Section E, below.
☒ Yes	☐ No*	Was monitoring system set-up reviewed to ensure proper settings? Attach set up reports, if applicable
☒ Yes	☐ No*	Is all monitoring equipment operational per manufacturer's specifications?

*** In Section E below, describe how and when these deficiencies were or will be corrected.**

E. Comments: On fueling point #1/2, the stand alone VR-001 sensor failed to turn off dispenser. We removed and installed new VR-001 sensor. We have tested the VR-001 sensor with the dispenser shuting down. On all tank top sumps we found water, removed approx. 1 gallon in total and placed it in the 55 gallon drum on site.

F. In-Tank Gauging / SIR Equipment:

☐ Check this box if tank gauging is used only for inventory control.
☐ Check this box if no tank gauging or SIR equipment is installed.

This section must be completed if in-tank gauging equipment is used to perform leak detection monitoring.

Complete the following checklist:

☒ Yes	☐ No*	Has all input wiring been inspected for proper entry and termination, including testing for ground faults?
☒ Yes	☐ No*	Were all tank gauging probes visually inspected for damage and residue buildup?
☒ Yes	☐ No*	Was accuracy of system product level readings tested?
☒ Yes	☐ No*	Was accuracy of system water level readings tested?
☒ Yes	☐ No*	Were all probes reinstalled properly?
☒ Yes	☐ No*	Were all items on the equipment manufacturer's maintenance checklist completed?

*** In the Section H, below, describe how and when these deficiencies were or will be corrected.**

G. Line Leak Detectors (LLD):

☐ Check this box if LLDs are not installed.

Complete the following checklist:

☒ Yes	☐ No* ☐ N/A	For equipment start-up or annual equipment certification, was a leak simulated to verify LLD performance? *(Check all that apply)* Simulated leak rate: ☒ 3 g.p.h.; ☐ 0.1 g.p.h ; ☐ 0.2 g.p.h.
☒ Yes	☐ No*	Were all LLDs confirmed operational and accurate within regulatory requirements?
☒ Yes	☐ No*	Was the testing apparatus properly calibrated?
☐ Yes	☐ No* ☒ N/A	For mechanical LLDs, does the LLD restrict product flow if it detects a leak?
☒ Yes	☐ No* ☐ N/A	For electronic LLDs, does the turbine automatically shut off if the LLD detects a leak?
☒ Yes	☐ No* ☐ N/A	For electronic LLDs, does the turbine automatically shut off if any portion of the monitoring system is disabled or disconnected?
☒ Yes	☐ No* ☐ N/A	For electronic LLDs, does the turbine automatically shut off if any portion of the monitoring system malfunctions or fails a test?
☒ Yes	☐ No* ☐ N/A	For electronic LLDs, have all accessible wiring connections been visually inspected?
☒ Yes	☐ No*	Were all items on the equipment manufacturer's maintenance checklist completed?

*** In the Section H, below, describe how and when these deficiencies were or will be corrected.**

H. Comments:

Monitoring System Certification
4130 W. Century Blvd., Inglewood, CA

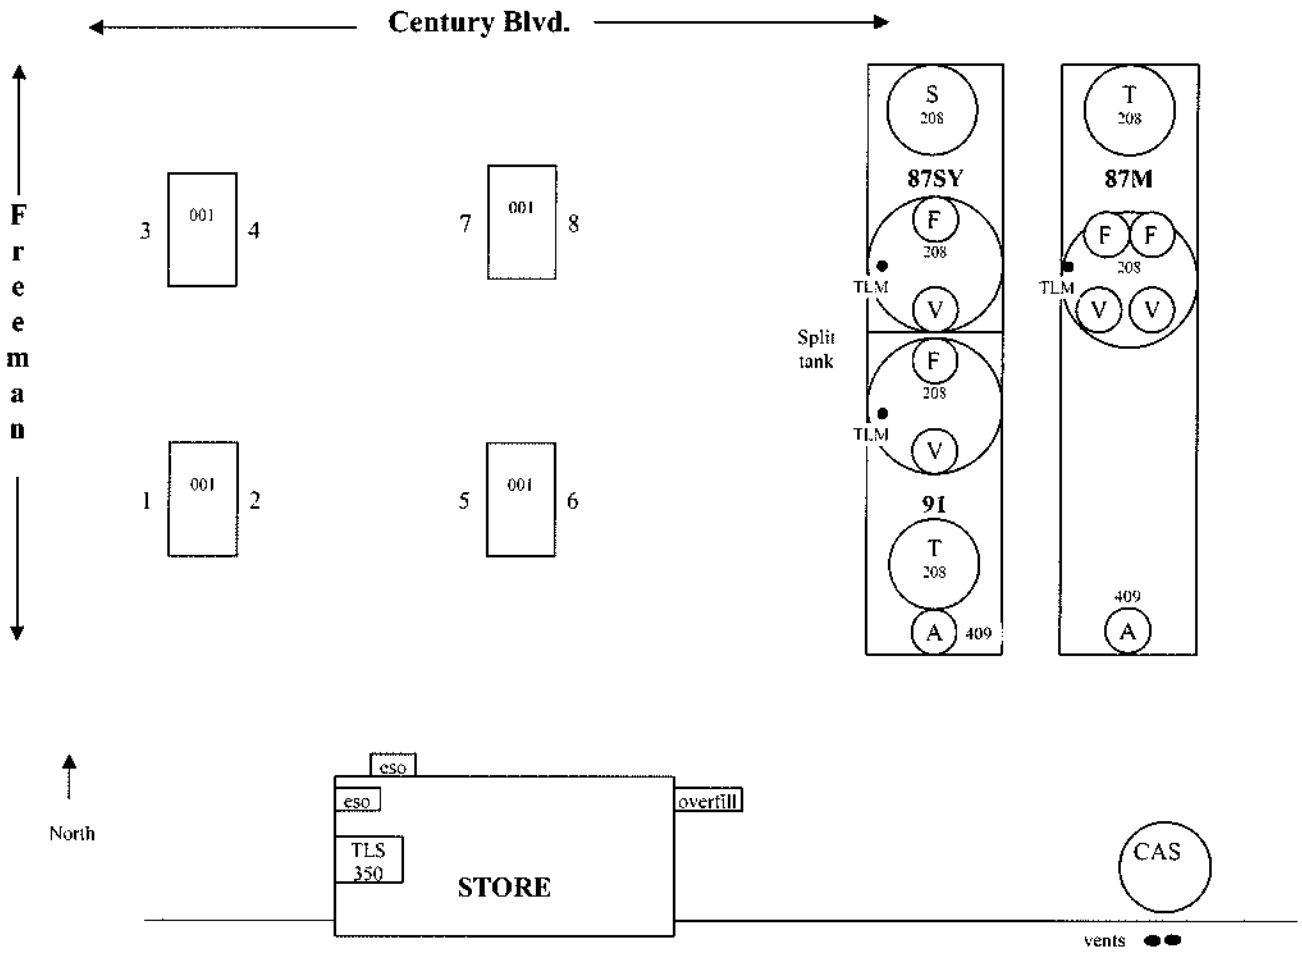

Date map was drawn: _3/10/16_.

Instructions

If you already have a diagram that shows all required information, you may include it, rather than this page, with your Monitoring System Certification. On your site plan, show the general layout of tanks and piping. Clearly identify locations of the following equipment, if installed: monitoring system control panels; sensors monitoring tank annular spaces, sumps, dispenser pans, spill containers, or other secondary containment areas; mechanical or electronic line leak detectors; and in-tank liquid level probes (if used for leak detection). In the space provided, note the date this Site Plan was prepared.

Spill Bucket Testing Report Form

This form is intended for use by contractors performing annual testing of UST spill containment structures. The completed form and printouts from tests (if applicable), should be provided to the facility owner/operator for submittal to the local regulatory agency.

1. FACILITY INFORMATION

Facility Name:	USA 63251	Date of Testing:	3-10-2016
Facility Address:	4130 W. Century Blvd., Inglewood, CA 90304		
Facility Contact:	Not reported	Phone:	310-672-0386
Date Local Agency Was Notified of Testing :	2/5/16 (#16068)		
Name of Local Agency Inspector *(if present during testing)*:	Moises Delgadillo , LACDPW		

2. TESTING CONTRACTOR INFORMATION

Company Name:	**Fueling & Service Technologies, Inc. (FASTECH)**
Technician Conducting Test:	**Luis Navarro - ICC# 8171123 UT**
Credentials[1]:	X CSLB Contractor X ICC Service Tech. SWRCB Tank Tester Other *(Specify)*
License Number(s):	**Type - A, HAZ, C21; No. 794519**

3. SPILL BUCKET TESTING INFORMATION

Test Method Used:	☐ Hydrostatic	☐ Vacuum	X Other - **Visual**	
Test Equipment Used: tape measure			Equipment Resolution:	
Identify Spill Bucket *(By Tank Number, Stored Product, etc.)*	**1 87M-1 fill**	**2 87M-2 fill**	**3 87Sy fill**	**4 91 fill**
Bucket Installation Type:	☐ Direct Bury ☒ Contained in Sump	☐ Direct Bury ☒ Contained in Sump	☐ Direct Bury ☒ Contained in Sump	☐ Direct Bury ☒ Contained in Sump
Bucket Diameter:	12"	12"	12"	12"
Bucket Depth:	15"	15"	15"	15"
Wait time between applying vacuum/water and start of test:	15 min.	15 min.	15 min.	15 min.
Test Start Time (T_I):	8:00 am	8:00 am	8:00 am	8:00 am
Initial Reading (R_I):	14"	14"	14"	14"
Test End Time (T_F):	9:00 am	9:00 am	9:00 am	9:00 am
Final Reading (R_F):	14"	14"	14"	14"
Test Duration ($T_F - T_I$):	1 hr.	1 hr.	1 hr.	1 hr.
Change in Reading ($R_F - R_I$):	0	0	0	0
Pass/Fail Threshold or Criteria:	**0.00**	**0.00**	**0.00**	**0.00**
Test Result:	☒ **Pass** ☐ **Fail**	☒ **Pass** ☐ **Fail**	☒ **Pass** ☐ **Fail**	☒ **Pass** ☐ **Fail**

Comments – *(include information on repairs made prior to testing, and recommended follow-up for failed tests)*

87M has quad fill ports.

CERTIFICATION OF TECHNICIAN RESPONSIBLE FOR CONDUCTING THIS TESTING

I hereby certify that all the information contained in this report is true, accurate, and in full compliance with legal requirements.

Technician's Signature: Date: 3-10-2016

[1] State laws and regulations do not currently require testing to be performed by a qualified contractor. However, local requirements may be more stringent.

Spill Bucket Testing Report Form

This form is intended for use by contractors performing annual testing of UST spill containment structures. The completed form and printouts from tests (if applicable), should be provided to the facility owner/operator for submittal to the local regulatory agency.

1. FACILITY INFORMATION

Facility Name:	USA 63251	Date of Testing:	3-10-2016
Facility Address:	4130 W. Century Blvd., Inglewood, CA 90304		
Facility Contact:	Not reported	Phone:	310-672-0386
Date Local Agency Was Notified of Testing :	2/5/16 (#16068)		
Name of Local Agency Inspector *(if present during testing)*:	Moises Delgadillo, LACDPW		

2. TESTING CONTRACTOR INFORMATION

Company Name:	**Fueling & Service Technologies, Inc. (FASTECH)**
Technician Conducting Test:	**Luis Navarro - ICC# 8171123 UT**
Credentials[1]:	X CSLB Contractor X ICC Service Tech. ☐ SWRCB Tank Tester ☐ Other *(Specify)*
License Number(s):	**Type - A, HAZ, C21; No. 794519**

3. SPILL BUCKET TESTING INFORMATION

Test Method Used: ☐ Hydrostatic ☐ Vacuum X Other - **Visual**

Test Equipment Used: tape measure — Equipment Resolution:

Identify Spill Bucket *(By Tank Number, Stored Product, etc.)*	**1 87M-1 vapor**	**2 87M-2 vapor**	**3 87Sy vapor**	**4 91 vapor**
Bucket Installation Type:	☐ Direct Bury ☒ Contained in Sump	☐ Direct Bury ☒ Contained in Sump	☐ Direct Bury ☒ Contained in Sump	☐ Direct Bury ☒ Contained in Sump
Bucket Diameter:	12"	12"	12"	12"
Bucket Depth:	15"	15"	15"	15"
Wait time between applying vacuum/water and start of test:	15 min.	15 min.	15 min.	15 min.
Test Start Time (T_I):	10:00 am	10:00 am	10:00 am	10:00 am
Initial Reading (R_I):	14"	14"	14"	14"
Test End Time (T_F):	11:00 am	11:00 am	11:00 am	11:00 am
Final Reading (R_F):	14"	14"	14"	14"
Test Duration ($T_F - T_I$):	1 hr.	1 hr.	1 hr.	1 hr.
Change in Reading ($R_F - R_I$):	0	0	0	0
Pass/Fail Threshold or Criteria:	**0.00**	**0.00**	**0.00**	**0.00**
Test Result:	☒ **Pass** ☐ **Fail**	☒ **Pass** ☐ **Fail**	☒ **Pass** ☐ **Fail**	☒ **Pass** ☐ **Fail**

Comments – *(include information on repairs made prior to testing, and recommended follow-up for failed tests)*

87M has quad fill ports.

CERTIFICATION OF TECHNICIAN RESPONSIBLE FOR CONDUCTING THIS TESTING

I hereby certify that all the information contained in this report is true, accurate, and in full compliance with legal requirements.

Technician's Signature: 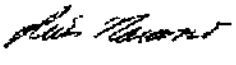 Date: 3-10-2016

[1] State laws and regulations do not currently require testing to be performed by a qualified contractor. However, local requirements may be more stringent.

Fueling and Service Technologies, Inc.
7050 Village Drive, Suite D
Buena Park, CA 90621
Phone: 714 523-0194 / Fax: 714-523-4235

LINE LEAK DETECTOR TEST

Station: USA 63251 **Date:** 03/10/16
Location: 4130 W. Century Blvd.
Inglewood, CA 90304

Submersible Pump Information

Manufacturer: FE PETRO

Testing Information

	1	2	3	4	5
Product:	87	91			
Leak Detector Serial Number	369257	354933			
Leak Detector Model No.	8484 PLLD	8484 PLLD			
Full Operating Pressure (psi):	34 PSI	35 PSI			
Gallons Per Hour Leak Rate:	3.00	3.00			
Bleed Back Rate (ml):	NA	NA			
Turbine Holding Pressure:	NA	NA			
Metering Pressure (psi):	10 psi	10 psi			
Open Time (mechanical only):	NA	NA			
Pass / Fail	**PASS**	**PASS**			

Comments:

Note: Pass = Leak detector reads leak and meters line.
Fail = Leak detector did not read leak.

This letter certifies that the annual leak detector tests were performed at the above referenced facility according to the equipment manufacturers procedures and limitations and the results as listed are to my knowledge true and correct. The mechanical leak test detector test pass/fail is determined using a low flow threshold trip rate of 3 gph at 10 PSI.

Inspected By: Contractor *FASTECH - Fueling & Services Technologies, Inc.*
Technician: Luis Navarro **Lic#:** A28342
Signature: 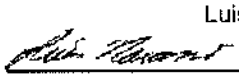

Responses Received:

200

63251 USA

4130 W Century

Inglewood

CA 90304

MAR 11, 2016 7:12 AM

TANK PRODUCT
GALLONS INCHES WATER
DEG F ULLAGE

1 87 MAIN 10475
61.23 0.0 70.2 9228

2 87 SYPHON 5318
60.96 0.0 70.6 4862

3 91 3982
48.15 0.0 72.1 6387

I90500

MAR 11, 2016 7:12 AM

SOFTWARE REVISION LEVEL

VERSION 333.02

SOFTWARE# 346333-100-C

CREATED - 12.08.10.11.22

S-MODULE# 330160-004-a

SYSTEM FEATURES:

PERIODIC IN-TANK TESTS

ANNUAL IN-TANK TESTS

ISD/APM

I50500

MAR 11, 2016 7:12 AM

SYSTEM TYPE AND
LANGUAGE FLAG

SYSTEM UNITS

U.S.

SYSTEM LANGUAGE

ENGLISH

SYSTEM DATE/TIME FORMAT

MON DD YYYY HH:MM:SS xM

I50201

MAR 11, 2016 7:13 AM

SHIFT TIME 1 : 6:00 AM

I50202

MAR 11, 2016 7:13 AM

SHIFT TIME 2 : DISABLED

I50203

MAR 11, 2016 7:13 AM

SHIFT TIME 3 : DISABLED

I50204

MAR 11, 2016 7:13 AM

SHIFT TIME 4 : DISABLED

I54600

MAR 11, 2016 7:13 AM

TANK PER TST NEEDED WRN:
DISABLED

I54900

MAR 11, 2016 7:13 AM

TANK ANN TST NEEDED
WRN: DISABLED

I55300

MAR 11, 2016 7:13 AM

LINE RE-ENABLE METHOD

PASS LINE TEST

I55600

MAR 11, 2016 7:13 AM

LINE PER TST NEEDED WRN:
DISABLED

I55900

MAR 11, 2016 7:13 AM

LINE ANN TST NEEDED WRN:
DISABLED

I50D00

MAR 11, 2016 7:13 AM

PRINT TC VOLUMES

ENABLED

I50E00

MAR 11, 2016 7:13 AM

TEMP COMPENSATION

VALUE (DEG F): 60.0

I60B00

MAR 11, 2016 7:13 AM

STICK HEIGHT OFFSET
ENABLE STATUS

DISABLED

I51400

MAR 11, 2016 7:13 AM

H-PROTOCOL DATA FORMAT

HEIGHT

I51A01

MAR 11, 2016 7:13 AM

DAYLIGHT SAVING TIME

ENABLED OFF

I51B00

MAR 11, 2016 7:13 AM

DAYLIGHT SAVING TIME

START DATE MAR WEEK 2
SUN 2:00 AM

END DATE NOV WEEK 1
SUN 2:00 AM

I51600

MAR 11, 2016 7:13 AM

RE-DIRECT LOCAL PRINTOUT

DISABLED

I50400

MAR 11, 2016 7:13 AM

232 SECURITY CODE

PORT SECURITY CODE
STATUS

1 000000 DISABLED
2 000000 DISABLED
3 000000 DISABLED
4 000000 DISABLED
5 000000 DISABLED
6 000000 DISABLED

I21900

MAR 11, 2016 7:13 AM

TANK CHART SECURITY

DISABLED

I5BD00

MAR 11, 2016 7:13 AM

CUSTOM ALARM LABELS

DISABLED

I56000

MAR 11, 2016 7:13 AM

MASS/DENSITY

DISABLED

I88101

MAR 11, 2016 7:13 AM

PORT SETTINGS:

COMM BOARD : 1 (EDIM)

RS-232 SECURITY

CODE : DISABLED

I88102

MAR 11, 2016 7:13 AM

PORT SETTINGS:

COMM BOARD : 2 (RS-232)

BAUD RATE : 9600

PARITY : ODD

STOP BIT : 1 STOP

DATA LENGTH: 7 DATA

RS-232 SECURITY

CODE : DISABLED

I88103

MAR 11, 2016 7:13 AM

PORT SETTINGS:

COMM BOARD : 3 (S-SAT)

BAUD RATE : 9600

PARITY : NONE

STOP BIT : 1 STOP

DATA LENGTH: 8 DATA

RS-232 SECURITY

CODE : DISABLED

DTR NORMAL STATE: HIGH

I88104

MAR 11, 2016 7:13 AM

I88105

MAR 11, 2016 7:13 AM

PORT SETTINGS:

COMM BOARD : 5 (RS-485)

BAUD RATE : 2400

PARITY : EVEN

STOP BIT : 1 STOP

DATA LENGTH: 7 DATA

RS-232 SECURITY

CODE : DISABLED

I88106

MAR 11, 2016 7:13 AM

PORT SETTINGS:

COMM BOARD : 6 (RS-232)

BAUD RATE : 9600

PARITY : ODD

STOP BIT : 1 STOP

DATA LENGTH: 7 DATA

RS-232 SECURITY

CODE : DISABLED

I52000

MAR 11, 2016 7:13 AM

RECEIVER AUTO DIAL TYPE & START TIME

RCVR LOCATION LABEL DIAL TYPE START TIME

1 DAILY DISABLED

2 DAILY DISABLED

3 DAILY DISABLED

4 DAILY DISABLED

5 DAILY DISABLED

6 DAILY DISABLED

7 DAILY DISABLED

8 SolvOne Maintenance DAILY DISABLED

I60100

MAR 11, 2016 7:13 AM

TANK CONFIGURATION

DEVICE LABEL CONFIGURED

1 87 MAIN ON

2 87 SYPHON ON

3 91 ON

4 OFF

I60200

MAR 11, 2016 7:13 AM

TANK PRODUCT LABEL

TANK PRODUCT LABEL

1 87 MAIN

2 87 SYPHON

3 91

4

I60300

MAR 11, 2016 7:13 AM

TANK PRODUCT CODE

TANK PRODUCT LABEL

1 87 MAIN 1

2 87 SYPHON 1

3 91 3

4 4

I60900

MAR 11, 2016 7:13 AM

TANK THERMAL COEFFICIENT

TANK PRODUCT LABEL

1 87 MAIN
0.000700

2 87 SYPHON
0.000700

3 91
0.000700

4 0.000000

I60700

MAR 11, 2016 7:13 AM

TANK DIAMETER

TANK PRODUCT LABEL INCHES

1 87 MAIN
120.00

2 87 SYPHON
118.00

3 91 120.00

4 0.00

I60A00

MAR 11, 2016 7:13 AM

TANK FULL VOLUME

TANK PRODUCT LABEL TANK PROFILE GALLONS 1
87 MAIN 20 PTS
19703 2 87 SYPHON
20 PTS 10180 3 91
20 PTS 10369 4
4 PTS 0

I60400

MAR 11, 2016 7:13 AM

TANK FULL VOLUME

TANK PRODUCT LABEL GALLONS

1 87 MAIN
19703

2 87 SYPHON
10180

3 91 10369

4 0

I60500

MAR 11, 2016 7:13 AM

TANK 4 POINT VOLUMES

TANK PRODUCT LABEL
GALLONS

1 87 MAIN
19703 16357 10207 3941

2 87 SYPHON
10180 8193 5104 2012

3 91 10369
8676 5377 2007

4 0 0
0 0

I60600

MAR 11, 2016 7:13 AM

TANK 20 POINT VOLUMES

TANK PRODUCT LABEL
GALLONS

1 87 MAIN
19703 19547 19018
18276

17377
16357 15239 14047

12799
11513 10207 8896

7596
6326 5101 3941

2865
1896 1065 411

2 87 SYPHON
10180 9988 9634 9434

8740
8193 7610 7010

6390
5746 5104 4448

3812
3189 2590 2012

1465
973 550 205

3 91 10369
10297 10042 9670

9209
8676 8085 7448

6778
6084 5377 4667

3965
3280 2624 2007

1441
939 516 193

4 0 0
0 0

0 0
0 0

0 0
0 0

0 0
0 0

0 0
0 0

I61500

MAR 11, 2016 7:13 AM

TANK PRODUCT LABEL
METER DATA

1 87 MAIN NO

2 87 SYPHON NO

3 91 NO

4 NO

I62F00

MAR 11, 2016 7:13 AM

MAG PROBE FLOAT SIZE

TANK PRODUCT LABEL
FLOAT SIZE:

1 87 MAIN 2.0
IN.

2 87 SYPHON
4.0 IN. PS

3 91 2.0 IN.

I62700

MAR 11, 2016 7:13 AM

TANK HIGH WATER
WARNING LIMIT

TANK PRODUCT LABEL
INCHES

1 87 MAIN 1.0

2 87 SYPHON 1.0

3 91 1.0

I64200

MAR 11, 2016 7:13 AM

WATER ALARM FILTER

TANK PRODUCT LABEL

1 87 MAIN HIGH

2 87 SYPHON
HIGH

3 91 HIGH

I62400

MAR 11, 2016 7:13 AM

TANK HIGH WATER LEVEL
LIMIT

TANK PRODUCT LABEL
INCHES

1 87 MAIN 2.0

2 87 SYPHON 2.0

3 91 2.0

I62800

MAR 11, 2016 7:13 AM

TANK MAXIMUM VOLUME
LIMIT

TANK PRODUCT LABEL
GALLONS

1 87 MAIN
19703

2 87 SYPHON
10180

3 91 10369

4 0

I62300

MAR 11, 2016 7:13 AM

TANK OVERFILL LEVEL LIMIT

TANK PRODUCT LABEL
GALLONS

1 87 MAIN
17713

2 87 SYPHON
9152

3 91 9322

4 0

I62200

MAR 11, 2016 7:13 AM

TANK HIGH PRODUCT LIMIT

TANK PRODUCT LABEL
GALLONS

1 87 MAIN
18718

2 87 SYPHON
9672

3 91 9851

4 0

I62900

MAR 11, 2016 7:13 AM

TANK DELIVERY REQUIRED
LIMIT

TANK PRODUCT LABEL
GALLONS

1 87 MAIN
2955

2 87 SYPHON
1555

3 91 1555

4 0

I62100

MAR 11, 2016 7:13 AM

TANK LOW PRODUCT LIMIT

TANK PRODUCT LABEL
GALLONS

1 87 MAIN 824

2 87 SYPHON
396

3 91 396

4 0

I62600

MAR 11, 2016 7:13 AM

TANK LEAK ALARM LIMIT

TANK PRODUCT LABEL
GALLONS

1 87 MAIN 99

2 87 SYPHON
99

3 91 99

4 99

I62500

MAR 11, 2016 7:13 AM

TANK SUDDEN LOSS LIMIT

TANK PRODUCT LABEL
GALLONS

1 87 MAIN 99

2 87 SYPHON
99

3 91 99

4 99

I60800

MAR 11, 2016 7:13 AM

TANK TILT

TANK PRODUCT LABEL
INCHES

1 87 MAIN 0.25

2 87 SYPHON
0.00

3 91 0.00

4 0.00

I60800

MAR 11, 2016 7:13 AM

STICK HEIGHT OFFSET
ENABLE STATUS

DISABLED

I60C00

MAR 11, 2016 7:13 AM

TANK STICK HEIGHT OFFSET

TANK PRODUCT LABEL
INCHES

1 87 MAIN 0.00

2 87 SYPHON
0.00

3 91 0.00

4 0.00

I61200

MAR 11, 2016 7:13 AM

TANK MANIFOLDED
PARTNERS

TANK PRODUCT LABEL
SIPHON MANIFOLDED TANKS
LINE MANIFOLDED TANKS

1 87 MAIN 2
2

2 87 SYPHON 1
1

3 91 NONE
NONE

4 NONE
NONE

I63600

MAR 11, 2016 7:13 AM

PERIODIC LEAK TEST MIN
VOLUME

TANK PRODUCT LABEL
GALLONS

1 87 MAIN 0

2 87 SYPHON 0

3 91 0

4 0

I62A00

MAR 11, 2016 7:13 AM

ANNUAL LEAK TEST MIN
VOLUME

TANK PRODUCT LABEL
GALLONS

1 87 MAIN 0

2 87 SYPHON 0

3 91 0

4 0

I62C00

MAR 11, 2016 7:13 AM

TANK PERIODIC TEST TYPE

TANK PRODUCT LABEL
PERIODIC TEST TYPE

1 87 MAIN
STANDARD

2 87 SYPHON
STANDARD

3 91
STANDARD

4
STANDARD

I62D00

MAR 11, 2016 7:13 AM

TANK LEAK TEST FAIL
ALARMS

TANK PRODUCT LABEL

1 87 MAIN
GROSS TEST FAIL ALARM
DISABLED

PERIODIC
TEST FAIL ALARM
DISABLED

ANNUAL
TEST FAIL ALARM
DISABLED

2 87 SYPHON
GROSS TEST FAIL ALARM
DISABLED

PERIODIC
TEST FAIL ALARM
DISABLED

ANNUAL
TEST FAIL ALARM
DISABLED

3 91
GROSS
TEST FAIL ALARM
DISABLED

PERIODIC
TEST FAIL ALARM
DISABLED

ANNUAL
TEST FAIL ALARM
DISABLED

4
GROSS
TEST FAIL ALARM
DISABLED

PERIODIC
TEST FAIL ALARM
DISABLED

ANNUAL
TEST FAIL ALARM
DISABLED

I63100

MAR 11, 2016 7:13 AM

TANK LEAK TEST AVERAGING

TANK PRODUCT LABEL
ANNUAL PERIODIC

1 87 MAIN OFF
OFF

2 87 SYPHON OFF
OFF

3 91 OFF
OFF

4 OFF
OFF

I63000

MAR 11, 2016 7:13 AM

IN-TANK LEAK TEST NOTIFY

TANK PRODUCT LABEL
TANK TEST NOTIFY:

1 87 MAIN
OFF

2 87 SYPHON
OFF

3 91 OFF

4 OFF

I63200

MAR 11, 2016 7:13 AM

TANK TEST SIPHON BREAK

TANK PRODUCT LABEL
SIPHON BREAK

1 87 MAIN OFF

2 87 SYPHON
OFF

3 91 OFF

4 OFF

I61000

MAR 11, 2016 7:13 AM

TANK DELIVERY DELAY

TANK PRODUCT LABEL

1 87 MAIN 5

2 87 SYPHON 5

3 91 5

4 1

I63A00

MAR 11, 2016 7:13 AM

LOW LEVEL PUMP
THRESHOLD FOR
SEQUENTIAL LINE MANIFOLD

TANK PRODUCT LABEL
PUMP THRESHOLD

1 87 MAIN
10.00%

2 87 SYPHON
10.00%

3 91 10.00%

4 10.00%

I61100

MAR 11, 2016 7:13 AM

LEAK TEST METHOD

- - - - - - - - - - - -

TEST ON DATE : ALL TANK

AUG 10, 2012

START TIME : DISABLED

TEST RATE :0.20 GAL/HR

DURATION : 2 HOURS

TST EARLY STOP:DISABLED

I61300

MAR 11, 2016 7:13 AM

CSLD PROBABLITY OF
DETECTION

I61400

MAR 11, 2016 7:13 AM

CSLD CLIMATE FACTOR

I61600

MAR 11, 2016 7:13 AM

TANK PRODUCT LABEL
CAL UPDATE

1 87 MAIN
IMMEDIATE

2 87 SYPHON
IMMEDIATE

3 91
IMMEDIATE

4
IMMEDIATE

I61A00

MAR 11, 2016 7:13 AM

IN-TANK LEAK TEST EARLY
STOP

TANK PRODUCT LABEL
TST EARLY STOP:

1 87 MAIN
DISABLED

2 87 SYPHON
DISABLED

3 91
DISABLED

4 DISABLED

I61B00

MAR 11, 2016 7:13 AM

IN-TANK LEAK GROSS TEST
AUTO-CONFIRM

I61C00

MAR 11, 2016 7:13 AM

CSLD REPORT ONLY

I62B00

MAR 11, 2016 7:13 AM

TANK LAST ANNUAL TEST

TANK PRODUCT LABEL
DATE

1 87 MAIN ???
0, 0

2 87 SYPHON ???
0, 0

3 91 ??? 0,
0

4 ??? 0, 0

I63300

MAR 11, 2016 7:13 AM

LEAK TEST REPORT FORMAT:
NORMAL

I63400

MAR 11, 2016 7:13 AM

RECONCILIATION WARNING
LIMIT

TANK PRODUCT LABEL
GALLONS

1 87 MAIN 0

2 87 SYPHON 0

3 91 0

4 0

I63500

MAR 11, 2016 7:13 AM

RECONCILIATION ALARM
LIMIT

TANK PRODUCT LABEL
GALLONS

1 87 MAIN 1

2 87 SYPHON 1

3 91 1

4 1

I63900

MAR 11, 2016 7:13 AM

ACCU CHART END SHAPE
FACTOR

TANK PRODUCT LABEL

1 87 MAIN

END FACTOR: NONE

2 87 SYPHON

END FACTOR: NONE

3 91

END FACTOR: NONE

4

END FACTOR: NONE

I78000

MAR 11, 2016 7:13 AM

PRESSURE LINE LEAK SETUP

Q 1:87

TYP:2.0/3.0IN FIBERGLASS

2.0IN DIA LEN: 125 FEET

3.0IN DIA LEN: 0 FEET

SHUTDOWN RATE: 3.0 GPH

LOW PRESSURE SHUTOFF:NO

LOW PRESSURE : 0 PSI

T 1:87 MAIN

DISPENSE MODE:

STANDARD

SENSOR: NON-VENTED

PRESSURE OFFSET: 0.0PSI

MECHANICAL BLENDER: NO

Q 2:91

TYP:2.0/3.0IN FIBERGLASS

2.0IN DIA LEN: 125 FEET

3.0IN DIA LEN: 0 FEET

SHUTDOWN RATE: 3.0 GPH

LOW PRESSURE SHUTOFF:NO

LOW PRESSURE : 0 PSI

T 3:91

DISPENSE MODE:

STANDARD

SENSOR: NON-VENTED

PRESSURE OFFSET: 0.0PSI

MECHANICAL BLENDER: NO

I77700

MAR 11, 2016 7:13 AM

I77800

MAR 11, 2016 7:13 AM

I78C00

MAR 11, 2016 7:13 AM

I78300

MAR 11, 2016 7:13 AM

I78F00

MAR 11, 2016 7:13 AM

PRESSURE LINE LEAK DISPENSE THRESHOLD

LINE PRESSURE	LOW
Q 1:87	0 PSI
Q 2:91	0 PSI
Q 3:	0 PSI

I78700

MAR 11, 2016 7:13 AM

PRESSURE LLD SETUP REPORT

Q 1:87

IN-TANK ALARMS

T 1:HIGH WATER ALARM

T 2:HIGH WATER ALARM

LIQUID SENSOR ALMS

ALL:FUEL ALARM

ALL:SENSOR OUT ALARM

ALL:SHORT ALARM

ISD SITE ALARMS

ISD GROSS PRES FAIL

ISD DEGRD PRES FAIL

ISD VAPOR LEAK FAIL

ISD HOSE ALARMS

ALL:FLOW COLLECT FAIL

Q 2:91

IN-TANK ALARMS

T 3:HIGH WATER ALARM

LIQUID SENSOR ALMS

ALL:FUEL ALARM

ALL:SENSOR OUT ALARM

ALL:SHORT ALARM

ISD SITE ALARMS

ISD GROSS PRES FAIL

ISD DEGRD PRES FAIL

ISD VAPOR LEAK FAIL

ISD HOSE ALARMS

ALL:FLOW COLLECT FAIL

Q 3:

- NO ALARM ASSIGNMENTS -

I70200

MAR 11, 2016 7:14 AM

LIQUID LABEL

DEVICE	LABEL
1	91 STP
2	91 FILL
3	87 SIPHON FILL
4	87 SIPHON STP
5	87 MAIN STP
6	87 MAIN FILL
7	87 MAIN ANNULAR
8	87S-91 ANNULAR
9	
10	
11	
12	
13	
14	
15	
16	

I70300

MAR 11, 2016 7:14 AM

LIQUID TYPE

SENSOR	LOCATION TYPE
1 91 STP	TRI-STATE (SINGLE FLOAT)
2 91 FILL	TRI-STATE (SINGLE FLOAT)
3 87 SIPHON FILL	TRI-STATE (SINGLE FLOAT)
4 87 SIPHON STP	TRI-STATE (SINGLE FLOAT)
5 87 MAIN STP	TRI-STATE (SINGLE FLOAT)
6 87 MAIN FILL	TRI-STATE (SINGLE FLOAT)
7 87 MAIN ANNULAR	TRI-STATE (SINGLE FLOAT)
8 87S-91 ANNULAR	TRI-STATE (SINGLE FLOAT)
9	TRI-STATE (SINGLE FLOAT)
10	TRI-STATE (SINGLE FLOAT)
11	TRI-STATE (SINGLE FLOAT)
12	TRI-STATE (SINGLE FLOAT)
13	TRI-STATE (SINGLE FLOAT)
14	TRI-STATE (SINGLE FLOAT)
15	TRI-STATE (SINGLE FLOAT)
16	TRI-STATE (SINGLE FLOAT)

I70400

MAR 11, 2016 7:14 AM

LIQUID CATEGORY

SENSOR	LOCATION CATEGORY
1 91 STP	STP SUMP
2 91 FILL	PIPING SUMP
3 87 SIPHON FILL	PIPING SUMP
4 87 SIPHON STP	STP SUMP
5 87 MAIN STP	STP SUMP
6 87 MAIN FILL	PIPING SUMP
7 87 MAIN ANNULAR	ANNULAR SPACE
8 87S-91 ANNULAR	ANNULAR SPACE
9	OTHER SENSORS
10	OTHER SENSORS
11	OTHER SENSORS
12	OTHER SENSORS
13	OTHER SENSORS
14	OTHER SENSORS
15	OTHER SENSORS
16	OTHER SENSORS

I74200

MAR 11, 2016 7:14 AM

I74300

MAR 11, 2016 7:14 AM

I74400

MAR 11, 2016 7:14 AM

I74700

MAR 11, 2016 7:14 AM

I74800

MAR 11, 2016 7:14 AM

I74900

MAR 11, 2016 7:14 AM

I7BC00

MAR 11, 2016 7:14 AM

I80200

MAR 11, 2016 7:14 AM

I80300

MAR 11, 2016 7:14 AM

I80400

MAR 11, 2016 7:14 AM

I80700

MAR 11, 2016 7:14 AM

RELAY LABEL

DEVICE LABEL

1 87

2 91

3 OVERFILL

4

I80900

MAR 11, 2016 7:14 AM

RELAY ORIENTATION

RELAY DESIGNATION ORIENTATION

1 87
NORMALLY CLOSED

2 91
NORMALLY CLOSED

3 OVERFILL
NORMALLY OPEN

4 NORMALLY OPEN

I80800

MAR 11, 2016 7:14 AM

RELAY TANK ASSIGNMENT

RELAY DESIGNATION TANK

1 87 1

2 91 3

3 OVERFILL NONE

4 NONE

I80A00

MAR 11, 2016 7:14 AM

RELAY TYPE

RELAY DESIGNATION TYPE

1 87
STANDARD

2 91
STANDARD

3 OVERFILL
MOMENTARY

4 STANDARD

I80C00

MAR 11, 2016 7:14 AM

I80800

MAR 11, 2016 7:14 AM

RELAY SETUP REPORT

R 1:87

TYPE:

STANDARD

NORMALLY CLOSED

TANK #: 1

IN-TANK ALARMS

T 1:HIGH WATER ALARM

T 1:LOW PRODUCT ALARM

LIQUID SENSOR ALMS

L 3:FUEL ALARM

L 4:FUEL ALARM

L 5:FUEL ALARM

L 6:FUEL ALARM

L 7:FUEL ALARM

L 8:FUEL ALARM

L 3:SENSOR OUT ALARM

L 4:SENSOR OUT ALARM

L 5:SENSOR OUT ALARM

L 6:SENSOR OUT ALARM

L 7:SENSOR OUT ALARM

L 8:SENSOR OUT ALARM

L 3:SHORT ALARM

L 4:SHORT ALARM

L 5:SHORT ALARM

L 6:SHORT ALARM

L 7:SHORT ALARM

L 8:SHORT ALARM

ISD SITE ALARMS

ISD GROSS PRES FAIL

ISD DEGRD PRES FAIL

ISD VAPOR LEAK FAIL

ISD VP PRES FAIL

ISD SETUP FAIL

ISD SENSOR OUT FAIL

ISD HOSE ALARMS

ALL:FLOW COLLECT FAIL

R 2:91

TYPE:

STANDARD

NORMALLY CLOSED

TANK #: 3

IN-TANK ALARMS

T 1:HIGH WATER ALARM

T 2:HIGH WATER ALARM

T 1:LOW PRODUCT ALARM

T 2:LOW PRODUCT ALARM

LIQUID SENSOR ALMS

L 1:FUEL ALARM

L 2:FUEL ALARM

L 8:FUEL ALARM

L 1:SENSOR OUT ALARM

L 2:SENSOR OUT ALARM

L 8:SENSOR OUT ALARM

L 1:SHORT ALARM

L 2:SHORT ALARM

L 8:SHORT ALARM

ISD SITE ALARMS

ISD GROSS PRES FAIL

ISD DEGRD PRES FAIL

ISD VAPOR LEAK FAIL

ISD VP PRES FAIL

ISD SETUP FAIL

ISD SENSOR OUT FAIL

ISD HOSE ALARMS

ALL:FLOW COLLECT FAIL

R 3:OVERFILL

TYPE:

MOMENTARY

NORMALLY OPEN

IN-TANK ALARMS

ALL:OVERFILL ALARM

ALL:HIGH PRODUCT ALARM

ALL:MAX PRODUCT ALARM

R 4:

TYPE:

STANDARD

NORMALLY OPEN

TANK #: NONE

- NO ALARM ASSIGNMENTS -

I79000

MAR 11, 2016 7:14 AM

EDIM:1 VR:330273-002-C
TD:97.11.13.15.52

I79100

MAR 11, 2016 7:14 AM

I72300

MAR 11, 2016 7:14 AM

63251 USA

4130 W Century

Inglewood

CA 90304

SMARTSENSOR ASSIGNMENT

DEVICE LABEL CATEGORY

01 VPS VAPOR PRESSURE

02 DISP 1-2 AIR FLOW METER

03 DISP 3-4 AIR FLOW METER

04 DISP 5-6 AIR FLOW METER

05 DISP 7-8 AIR FLOW METER

06 UNKNOWN

07 UNKNOWN

08 UNKNOWN

09 UNKNOWN

10 UNKNOWN

11 UNKNOWN

12 UNKNOWN

13 UNKNOWN

14 UNKNOWN

15 UNKNOWN

16 UNKNOWN

17 UNKNOWN

18 UNKNOWN

19 UNKNOWN

20 UNKNOWN

21 UNKNOWN

22 UNKNOWN

23 UNKNOWN

24 UNKNOWN

25 UNKNOWN

26 UNKNOWN

27 UNKNOWN

28 UNKNOWN

29 UNKNOWN

30 UNKNOWN

31 UNKNOWN

32 UNKNOWN

33 UNKNOWN

34 UNKNOWN

35 UNKNOWN

36 UNKNOWN

37 UNKNOWN

38 UNKNOWN

39 UNKNOWN

40 UNKNOWN

IV4E00

MAR 11, 2016 7:14 AM

63251 USA

4130 W Century

Inglewood

CA 90304

EVR/ISD SETUP

TYPE: BALANCE

IV4F00

MAR 11, 2016 7:14 AM

63251 USA

4130 W Century

Inglewood

CA 90304

NOZZLE A/L RANGE

A/L RATIO: 0.95 - 1.15

IV4000

MAR 11, 2016 7:14 AM

63251 USA

4130 W Century

Inglewood

CA 90304

VAPOR PROCESSOR TYPE

NONE

IV4700

MAR 11, 2016 7:14 AM

63251 USA

4130 W Century

Inglewood

CA 90304

ASSESSMENT TIME

START TIME: 9:00 AM

TIME DELAY MINUTES: 1

IV5200

MAR 11, 2016 7:14 AM

63251 USA

4130 W Century

Inglewood

CA 90304

ACCEPT HIGH ORVR: NO

IV4A00

MAR 11, 2016 7:14 AM

63251 USA

4130 W Century

Inglewood

CA 90304

ISD HOSE TABLE

HOSE FP ID FP ID AFM ID REL HOSE LABEL

01 00 01 01 02 BLEND3

02 01 02 01 02 BLEND3

03 02 03 02 02 BLEND3

04 03 04 02 02 BLEND3

05 04 05 03 02 BLEND3

06 05 06 03 02 BLEND3

07 06 07 04 02 BLEND3

08 07 08 04 02 BLEND3

IV4B00

MAR 11, 2016 7:15 AM

63251 USA

4130 W Century

Inglewood

CA 90304

PRODUCT/HOSE MAP TABLE

FP AFID M1/H1 M2/H2 M3/H3 M4/H4

00 01 00/01 01/01 09/01 xx/xx

01 01 00/02 01/02 09/02 xx/xx

02 02 00/03 01/03 09/03 xx/xx

03 02 00/04 01/04 09/04 xx/xx

04 03 00/05 01/05 09/05 xx/xx

05 03 00/06 01/06 09/06 xx/xx

06 04 00/07 01/07 09/07 xx/xx

07 04 00/08 01/08 09/08 xx/xx

IV4900

MAR 11, 2016 7:15 AM

63251 USA

4130 W Century

Inglewood

CA 90304

LABEL TABLE

ID LABEL

01 UNASSIGNED

02 BLEND3

03 REGULAR

04 MID GRADE

05 PREMIUM

06 GOLD

07 BRONZE

08 SILVER

09 BLEND2

10 BLEND4

IV1000

MAR 11, 2016 7:15 AM

ISD VERSION: 01.05

Responses Received:

I10200

MAR 11, 2016 7:11 AM

63251 USA

4130 W Century

Inglewood

CA 90304

SYSTEM CONFIGURATION

SLOT BOARD TYPE
POWER ON RESET
CURRENT

1 INTERSTITIAL BD
199543 199267

2 4 PROBE / G.T.
161790 161509

3 8SMARTSENSOR BD
39158 39138

4 PLLD SENSOR BD
3891 3893

5 INTERSTITIAL BD
199801 199267

6 UNUSED
9399714 9201989

7 UNUSED
9398117 9195051

8 UNUSED
9394202 9191267

9 RELAY BOARD
14833 14803

10 PLLD POWER BD
99733 99574

11 UNUSED
9403729 9204588

12 UNUSED
9396754 9194136

13 UNUSED
9393424 9195150

14 UNUSED
9397474 9185418

15 UNUSED
9395449 9194744

16 UNUSED
9404943 9194902

COMM 1 ELEC DISP INT.
100238 100057

COMM 2 RS232 SERIAL
BD 14924 14916

COMM 3 SERIAL SAT BD
479385 477402

COMM 4 UNUSED
9398216 9200871

COMM 5 RS485 SERIAL
BD 68150 67920

COMM 6 RS232 SERIAL
BD 14878 14871

I90200

MAR 11, 2016 7:11 AM

SOFTWARE REVISION LEVEL

VERSION 333.02

SOFTWARE# 346333-100-C

CREATED - 12.08.10.11.22

S-MODULE# 330160-004-a

SYSTEM FEATURES:

PERIODIC IN-TANK TESTS

ANNUAL IN-TANK TESTS

ISD/APM

I11100

MAR 11, 2016 7:11 AM

63251 USA

4130 W Century

Inglewood

CA 90304

PRIORITY ALARM HISTORY

ID CATEGORY DESCRIPTION
ALARM TYPE STATE
DATE TIME

Q 2 OTHER 91
PLLD SHUTDOWN ALARM
CLEAR 3-10-16 12:09PM

Q 1 OTHER 87
PLLD SHUTDOWN ALARM
CLEAR 3-10-16 12:09PM

L 8 ANNULAR 87S-91
ANNULAR FUEL ALARM
CLEAR 3-10-16 12:09PM

L 7 ANNULAR 87 MAIN
ANNULAR FUEL ALARM
CLEAR 3-10-16 12:04PM

L 7 ANNULAR 87 MAIN
ANNULAR FUEL ALARM
ALARM 3-10-16 12:01PM

L 7 ANNULAR 87 MAIN
ANNULAR FUEL ALARM
CLEAR 3-10-16 12:01PM

L 8 ANNULAR 87S-91
ANNULAR FUEL ALARM
ALARM 3-10-16 11:59AM

L 7 ANNULAR 87 MAIN
ANNULAR FUEL ALARM
ALARM 3-10-16 11:57AM

Q 2 OTHER 91
PLLD SHUTDOWN ALARM
ALARM 3-10-16 11:57AM

Q 1 OTHER 87
PLLD SHUTDOWN ALARM
ALARM 3-10-16 11:57AM

E 1 OTHER G
COMMUNICATION ALARM
CLEAR 3-10-16 9:42AM

Q 2 OTHER 91
PLLD SHUTDOWN ALARM
CLEAR 3-10-16 9:41AM

Q 1 OTHER 87
PLLD SHUTDOWN ALARM
CLEAR 3-10-16 9:41AM

L 8 ANNULAR 87S-91
ANNULAR SENSOR OUT
ALARM CLEAR 3-10-16
9:41AM

L 7 ANNULAR 87 MAIN
ANNULAR SENSOR OUT
ALARM CLEAR 3-10-16
9:41AM

L 3 PIPE 87 SIPHON FILL
SENSOR OUT ALARM
CLEAR 3-10-16 9:41AM

L 6 PIPE 87 MAIN FILL
SENSOR OUT ALARM
CLEAR 3-10-16 9:41AM

L 5 STP SUMP 87 MAIN STP
SENSOR OUT ALARM
CLEAR 3-10-16 9:41AM

L 2 PIPE 91 FILL
SENSOR OUT ALARM
CLEAR 3-10-16 9:41AM

L 1 STP SUMP 91 STP
SENSOR OUT ALARM
CLEAR 3-10-16 9:41AM

L 4 STP SUMP 87 SIPHON
STP SENSOR OUT ALARM
CLEAR 3-10-16 9:41AM

L 6 PIPE 87 MAIN FILL
SENSOR OUT ALARM
ALARM 3-10-16 9:40AM

L 8 ANNULAR 87S-91
ANNULAR SENSOR OUT
ALARM ALARM 3-10-16
9:40AM

L 5 STP SUMP 87 MAIN STP
SENSOR OUT ALARM
ALARM 3-10-16 9:40AM

L 4 STP SUMP 87 SIPHON
STP SENSOR OUT ALARM
ALARM 3-10-16 9:40AM

L 3 PIPE 87 SIPHON FILL
SENSOR OUT ALARM
ALARM 3-10-16 9:40AM

L 2 PIPE 91 FILL
SENSOR OUT ALARM
ALARM 3-10-16 9:40AM

L 7 ANNULAR 87 MAIN
ANNULAR SENSOR OUT
ALARM ALARM 3-10-16
9:40AM

L 1 STP SUMP 91 STP
SENSOR OUT ALARM
ALARM 3-10-16 9:40AM

Q 2 OTHER 91
PLLD SHUTDOWN ALARM
ALARM 3-10-16 9:40AM

Q 1 OTHER 87
PLLD SHUTDOWN ALARM
ALARM 3-10-16 9:40AM

T 2 TANK 87 SYPHON
PROBE OUT CLEAR 3-
10-16 9:38AM

T 2 TANK 87 SYPHON
OVERFILL ALARM CLEAR
3-10-16 9:37AM

T 2 TANK 87 SYPHON
PROBE OUT ALARM 3-
10-16 9:37AM

T 2 TANK 87 SYPHON
OVERFILL ALARM ALARM
3-10-16 9:36AM

T 3 TANK 91
PROBE OUT CLEAR 3-
10-16 9:34AM

T 3 TANK 91
OVERFILL ALARM CLEAR
3-10-16 9:33AM

T 3 TANK 91
PROBE OUT ALARM 3-
10-16 9:33AM

T 3 TANK 91
OVERFILL ALARM ALARM
3-10-16 9:33AM

T 1 TANK 87 MAIN
PROBE OUT CLEAR 3-
10-16 9:28AM

T 1 TANK 87 MAIN
OVERFILL ALARM CLEAR
3-10-16 9:28AM

T 1 TANK 87 MAIN
PROBE OUT ALARM 3-
10-16 9:28AM

T 1 TANK 87 MAIN
OVERFILL ALARM ALARM
3-10-16 9:27AM

T 2 TANK 87 SYPHON
PROBE OUT CLEAR 3-
10-16 8:59AM

T 2 TANK 87 SYPHON
PROBE OUT ALARM 3-
10-16 8:58AM

T 3 TANK 91
PROBE OUT CLEAR 3-
10-16 8:57AM

T 3 TANK 91
PROBE OUT ALARM 3-
10-16 8:57AM

T 1 TANK 87 MAIN PROBE OUT CLEAR 3-10-16 8:56AM

T 1 TANK 87 MAIN PROBE OUT ALARM 3-10-16 8:55AM

Q 2 OTHER 91 PLLD SHUTDOWN ALARM CLEAR 3-10-16 8:46AM

I11200

MAR 11, 2016 7:11 AM

63251 USA

4130 W Century

Inglewood

CA 90304

NON-PRIORITY ALARM HISTORY

ID CATEGORY DESCRIPTION ALARM TYPE STATE DATE TIME

SYSTEM PRINTER ERROR CLEAR 3-10-16 10:19AM

SYSTEM PAPER OUT CLEAR 3-10-16 10:19AM

SYSTEM PRINTER ERROR ALARM 3-10-16 10:18AM

SYSTEM PAPER OUT ALARM 3-10-16 10:18AM

T 2 TANK 87 SYPHON HIGH WATER WARNING CLEAR 3-10-16 9:41AM

T 2 TANK 87 SYPHON LOW TEMP WARNING CLEAR 3-10-16 9:40AM

OTHER ISD SENSOR OUT WARN CLEAR 3-10-16 9:40AM

T 2 TANK 87 SYPHON LOW TEMP WARNING ALARM 3-10-16 9:38AM

T 2 TANK 87 SYPHON SETUP DATA WARNING CLEAR 3-10-16 9:37AM

T 2 TANK 87 SYPHON SETUP DATA WARNING ALARM 3-10-16 9:37AM

T 3 TANK 91 LOW TEMP WARNING CLEAR 3-10-16 9:34AM

T 3 TANK 91 LOW TEMP WARNING ALARM 3-10-16 9:34AM

T 1 TANK 87 MAIN INVALID FUEL LEVEL CLEAR 3-10-16 9:29AM

T 1 TANK 87 MAIN INVALID FUEL LEVEL ALARM 3-10-16 9:28AM

T 2 TANK 87 SYPHON HIGH WATER WARNING ALARM 3-10-16 9:03AM

OTHER ISD SENSOR OUT WARN ALARM 3-10-16 9:02AM

T 2 TANK 87 SYPHON LOW TEMP WARNING CLEAR 3-10-16 8:59AM

T 2 TANK 87 SYPHON LOW TEMP WARNING ALARM 3-10-16 8:59AM

T 2 TANK 87 SYPHON SETUP DATA WARNING CLEAR 3-10-16 8:59AM

T 2 TANK 87 SYPHON SETUP DATA WARNING ALARM 3-10-16 8:58AM

T 3 TANK 91 LOW TEMP WARNING CLEAR 3-10-16 8:57AM

T 3 TANK 91 LOW TEMP WARNING ALARM 3-10-16 8:57AM

SYSTEM PRINTER ERROR CLEAR 2-17-16 3:51PM

SYSTEM PAPER OUT CLEAR 2-17-16 3:51PM

SYSTEM PRINTER ERROR ALARM 2-17-16 3:49PM

SYSTEM PAPER OUT ALARM 2-17-16 3:49PM

T 2 TANK 87 SYPHON LOW TEMP WARNING CLEAR 2-17-16 2:38PM

T 2 TANK 87 SYPHON LOW TEMP WARNING ALARM 2-17-16 2:38PM

T 2 TANK 87 SYPHON SETUP DATA WARNING CLEAR 2-17-16 2:38PM

T 2 TANK 87 SYPHON SETUP DATA WARNING ALARM 2-17-16 2:37PM

T 2 TANK 87 SYPHON SETUP DATA WARNING CLEAR 2-17-16 2:34PM

T 2 TANK 87 SYPHON SETUP DATA WARNING ALARM 2-17-16 2:33PM

T 2 TANK 87 SYPHON SETUP DATA WARNING CLEAR 2-17-16 2:01PM

T 2 TANK 87 SYPHON SETUP DATA WARNING ALARM 2-17-16 1:50PM

T 3 TANK 91 DELIVERY NEEDED CLEAR 2-14-16 12:40PM

T 3 TANK 91 DELIVERY NEEDED ALARM 2-14-16 4:09AM

T 2 TANK 87 SYPHON INVALID FUEL LEVEL CLEAR 2-13-16 12:30AM

T 2 TANK 87 SYPHON DELIVERY NEEDED CLEAR 2-13-16 12:30AM

T 2 TANK 87 SYPHON INVALID FUEL LEVEL ALARM 2-13-16 12:28AM

T 2 TANK 87 SYPHON DELIVERY NEEDED ALARM 2-13-16 12:27AM

T 2 TANK 87 SYPHON HIGH WATER WARNING CLEAR 2-13-16 12:19AM

T 2 TANK 87 SYPHON HIGH PRODUCT ALARM CLEAR 2-13-16 12:15AM

T 2 TANK 87 SYPHON HIGH WATER WARNING ALARM 2-13-16 12:15AM

T 2 TANK 87 SYPHON HIGH PRODUCT ALARM ALARM 2-13-16 12:15AM

T 2 TANK 87 SYPHON HIGH PRODUCT ALARM CLEAR 2-13-16 12:14AM

T 2 TANK 87 SYPHON HIGH PRODUCT ALARM ALARM 2-13-16 12:12AM

T 2 TANK 87 SYPHON HIGH PRODUCT ALARM CLEAR 2-13-16 12:10AM

T 2 TANK 87 SYPHON HIGH PRODUCT ALARM ALARM 2-13-16 12:10AM

T 2 TANK 87 SYPHON HIGH WATER WARNING CLEAR 2-12-16 11:49PM

T 2 TANK 87 SYPHON HIGH PRODUCT ALARM CLEAR 2-12-16 11:45PM

I20600

MAR 11, 2016 7:11 AM

63251 USA

4130 W Century

Inglewood

CA 90304

TANK ALARM HISTORY

TANK 1 87 MAIN

HIGH WATER ALARM
FEB 12, 2016 6:58 PM

FEB 12, 2016 6:56 PM

FEB 12, 2016 6:30 PM

OVERFILL ALARM
MAR 10, 2016 9:27 AM

FEB 1, 2016 6:52 AM

JAN 25, 2016 1:53 PM

LOW PRODUCT ALARM
FEB 12, 2016 6:33 PM

FEB 12, 2016 6:27 PM

FEB 12, 2016 6:22 PM

SUDDEN LOSS ALARM
FEB 12, 2016 11:47 PM

FEB 12, 2016 10:36 PM

FEB 11, 2016 4:35 AM

HIGH PRODUCT ALARM
FEB 1, 2016 6:52 AM

JAN 25, 2016 2:00 PM

JAN 25, 2016 1:53 PM

INVALID FUEL LEVEL
MAR 10, 2016 9:28 AM

FEB 12, 2016 6:33 PM

FEB 12, 2016 6:26 PM

PROBE OUT MAR 10, 2016 9:28 AM

MAR 10, 2016 8:55 AM

JUN 26, 2015 3:23 PM

HIGH WATER WARNING
FEB 12, 2016 6:58 PM

FEB 12, 2016 6:56 PM

FEB 12, 2016 6:30 PM

DELIVERY NEEDED
FEB 12, 2016 6:33 PM

FEB 12, 2016 6:26 PM

FEB 12, 2016 6:22 PM

MAX PRODUCT ALARM
FEB 1, 2016 6:52 AM

JAN 25, 2016 2:03 PM

JAN 25, 2016 1:59 PM

TANK 2 87 SYPHON

SETUP DATA WARNING
MAR 10, 2016 9:37 AM

MAR 10, 2016 8:58 AM

FEB 17, 2016 2:37 PM

HIGH WATER ALARM
FEB 13, 2016 12:15 AM

FEB 12, 2016 11:43 PM

FEB 12, 2016 11:24 PM

OVERFILL ALARM
MAR 10, 2016 9:36 AM

FEB 17, 2016 2:36 PM

FEB 13, 2016 12:10 AM

LOW PRODUCT ALARM
FEB 13, 2016 12:28 AM

FEB 12, 2016 8:12 PM

SUDDEN LOSS ALARM
FEB 12, 2016 11:47 PM

FEB 12, 2016 10:36 PM

FEB 11, 2016 4:35 AM

HIGH PRODUCT ALARM
FEB 13, 2016 12:15 AM

FEB 13, 2016 12:12 AM

FEB 13, 2016 12:10 AM

INVALID FUEL LEVEL
FEB 13, 2016 12:28 AM

FEB 12, 2016 11:44 PM

FEB 12, 2016 11:41 PM

PROBE OUT MAR 10, 2016 9:37 AM

MAR 10, 2016 8:58 AM

FEB 17, 2016 2:37 PM

HIGH WATER WARNING
MAR 10, 2016 9:03 AM

FEB 13, 2016 12:15 AM

FEB 12, 2016 11:43 PM

DELIVERY NEEDED
FEB 13, 2016 12:27 AM

FEB 12, 2016 8:56 PM

FEB 12, 2016 8:12 PM

LOW TEMP WARNING
MAR 10, 2016 9:38 AM

MAR 10, 2016 8:59 AM

FEB 17, 2016 2:38 PM

TANK 3 91

OVERFILL ALARM
MAR 10, 2016 9:33 AM

MAR 25, 2015 11:58 AM

PROBE OUT MAR 10, 2016 9:33 AM

MAR 10, 2016 8:57 AM

MAR 25, 2015 12:20 PM

DELIVERY NEEDED
FEB 14, 2016 4:09 AM

LOW TEMP WARNING
MAR 10, 2016 9:34 AM

MAR 10, 2016 8:57 AM

MAR 25, 2015 12:21 PM

TANK 5

TANK 6

TANK 7

TANK 8

TANK 9

TANK 10

TANK 11

TANK 12

TANK 13

TANK 14

TANK 15

TANK 16

I38200

MAR 11, 2016 7:11 AM

63251 USA

4130 W Century

Inglewood

CA 90304

PRESSURE LINE LEAK ALARM HISTORY REPORT

Q 1:87

MAR 10, 2016 11:57 AM
PLLD SHUTDOWN ALARM

MAR 10, 2016 9:40 AM
PLLD SHUTDOWN ALARM

MAR 10, 2016 8:45 AM
PLLD SHUTDOWN ALARM

MAR 10, 2016 8:45 AM
PLLD SHUTDOWN ALARM

MAR 10, 2016 8:44 AM
PLLD SHUTDOWN ALARM

MAR 10, 2016 8:43 AM
PLLD SHUTDOWN ALARM

MAR 10, 2016 8:43 AM
PLLD SHUTDOWN ALARM

MAR 10, 2016 8:42 AM
PLLD SHUTDOWN ALARM

MAR 10, 2016 8:42 AM
PLLD SHUTDOWN ALARM

MAR 10, 2016 8:41 AM
PLLD SHUTDOWN ALARM

Q 2:91

MAR 10, 2016 11:57 AM
PLLD SHUTDOWN ALARM

MAR 10, 2016 9:40 AM
PLLD SHUTDOWN ALARM

MAR 10, 2016 8:45 AM
PLLD SHUTDOWN ALARM

MAR 10, 2016 8:45 AM
PLLD SHUTDOWN ALARM

MAR 10, 2016 8:44 AM
PLLD SHUTDOWN ALARM

MAR 10, 2016 8:43 AM
PLLD SHUTDOWN ALARM

MAR 10, 2016 8:43 AM
PLLD SHUTDOWN ALARM

MAR 10, 2016 8:42 AM
PLLD SHUTDOWN ALARM

MAR 10, 2016 8:42 AM
PLLD SHUTDOWN ALARM

MAR 10, 2016 8:41 AM
PLLD SHUTDOWN ALARM

I30200

MAR 11, 2016 7:11 AM

63251 USA

4130 W Century

Inglewood

CA 90304

LIQUID ALARM HISTORY REPORT

SENSOR LOCATION

1 91 STP

MAR 10, 2016 9:40 AM
SENSOR OUT ALARM

MAR 10, 2016 8:44 AM
FUEL ALARM

MAR 25, 2015 12:29 PM
SENSOR OUT ALARM

2 91 FILL

MAR 10, 2016 9:40 AM
SENSOR OUT ALARM

MAR 10, 2016 8:45 AM
FUEL ALARM

DEC 22, 2015 2:03 AM
FUEL ALARM

3 87 SIPHON FILL

MAR 10, 2016 9:40 AM
SENSOR OUT ALARM

MAR 10, 2016 8:42 AM
FUEL ALARM

SEP 15, 2015 4:21 AM
FUEL ALARM

4 87 SIPHON STP

MAR 10, 2016 9:40 AM
SENSOR OUT ALARM

MAR 10, 2016 8:42 AM
FUEL ALARM

MAR 25, 2015 12:29 PM
SENSOR OUT ALARM

5 87 MAIN STP

MAR 10, 2016 9:40 AM
SENSOR OUT ALARM

MAR 10, 2016 8:41 AM
FUEL ALARM

MAR 25, 2015 12:29 PM
SENSOR OUT ALARM

6 87 MAIN FILL

MAR 10, 2016 9:40 AM
SENSOR OUT ALARM

MAR 10, 2016 8:43 AM
FUEL ALARM

MAR 25, 2015 12:29 PM
SENSOR OUT ALARM

7 87 MAIN ANNULAR

MAR 10, 2016 12:01 PM
FUEL ALARM

MAR 10, 2016 11:57 AM
FUEL ALARM

MAR 10, 2016 9:40 AM
SENSOR OUT ALARM

8 87S-91 ANNULAR

MAR 10, 2016 11:59 AM
FUEL ALARM

MAR 10, 2016 9:40 AM
SENSOR OUT ALARM

MAR 10, 2016 8:45 AM
FUEL ALARM

I31600

MAR 11, 2016 7:11 AM

63251 USA

4130 W Century

Inglewood

CA 90304

SMART SENSOR ALARM
HISTORY REPORT

SENSOR LOCATION

1 VPS

2 DISP 1-2

3 DISP 3-4

4 DISP 5-6

5 DISP 7-8

I40200

MAR 11, 2016 7:11 AM

I40300

MAR 11, 2016 7:11 AM

I34200

MAR 11, 2016 7:11 AM

I34700

MAR 11, 2016 7:11 AM

IV0100

MAR 11, 2016 7:11 AM

63251 USA

4130 W Century

Inglewood

CA 90304

ISD ALARM STATUS REPORT

EVR TYPE: BALANCE

ISD TYPE: 01.05

VAPOR PROCESSOR TYPE:
NONE

OVERALL STATUS
:WARN EVR VAPOR
COLLECTION :PASS

EVR VAPOR CONTAINMENT
:PASS

ISD MONITOR UP-TIME
:100%

EVR/ISD PASS TIME :
0%

WARNING ALARMS

DATE TIME DESCRIPTION
READING VALUE

16-03-10 09:02:51 SENSOR
OUT SELFTEST E 1

15-11-08 09:04:45
CONTAINMENT GROSS OVER
PRESSURE WEEKLY 95%
1.46

15-09-24 09:04:28 VAPOR
CONTAINMENT LEAKAGE
CFH@2 INCHES WC 13.61

15-09-23 09:04:20 VAPOR
CONTAINMENT LEAKAGE
CFH@2 INCHES WC 13.52

15-09-22 09:04:08 VAPOR
CONTAINMENT LEAKAGE
CFH@2 INCHES WC 13.36

15-09-21 09:04:06 VAPOR
CONTAINMENT LEAKAGE
CFH@2 INCHES WC 13.14

15-09-20 09:04:08 VAPOR
CONTAINMENT LEAKAGE
CFH@2 INCHES WC 12.69

15-09-19 09:04:30 VAPOR
CONTAINMENT LEAKAGE
CFH@2 INCHES WC 13.64

15-09-18 09:04:09 VAPOR
CONTAINMENT LEAKAGE
CFH@2 INCHES WC 12.50

15-09-08 09:04:03 VAPOR
CONTAINMENT LEAKAGE
CFH@2 INCHES WC 12.90

FAILURE ALARMS

DATE TIME DESCRIPTION
READING VALUE

13-03-11 09:00:09
CONTAINMENT GROSS OVER
PRESSURE WEEKLY 95%
3.99

12-10-22 09:01:28
CONTAINMENT GROSS OVER
PRESSURE WEEKLY 95%
3.59

SHUTDOWN &
MISCELLANEOUS EVENTS

DATE TIME DESCRIPTION
ACTION/NAME

16-03-10 09:41:58
READINESS ISD:PF EVR:NNN
CHECK ISD SENSORS

16-03-10 09:41:58 ISD
STARTUP

16-03-10 09:41:52 ISD
SHUTDOWN

16-03-10 09:40:09 SENSOR
OUT TEST
MANUALLY CLEARED

16-01-07 09:02:25
READINESS ISD:PP EVR:PP
ISD & EVR READY

16-01-06 11:17:52
READINESS ISD:PP EVR:NN
EVR READINESS PENDING

16-01-06 11:17:52 ISD
STARTUP

16-01-06 11:17:36 ISD
SHUTDOWN

15-11-08 10:21:42
CONTAINMENT GROSS &
DEGRD TEST MANUALLY
CLEARED

15-11-03 09:03:41
READINESS ISD:PP EVR:PP
ISD & EVR READY

FORM VALID JULY 1, 2016 TO JUNE 30, 2017

FOR DPW USE ONLY:
SITE-FILE NO. 214092-056865 AREA 2E
APP NO. 837086
HSUSP NO. 715069

NEW CONSTRUCTION / ADDENDUM
COUNTY OF LOS ANGELES DEPARTMENT OF PUBLIC WORKS
Environmental Programs Division
900 South Fremont Avenue, 3rd Floor Annex Building
Alhambra, CA 91803-1331
Phone No. (626) 458-3517, Fax No. (626) 458-3569
www.CleanLA.com

** See instructions on back of this form**

UNDERGROUND STORAGE TANKS (USTs)
☐ NEW CONSTRUCTION PLAN CLEARANCE
☐ PERMIT ADDENDUM
☐ PIPING REPLACEMENT REVIEW

A **OWNER INFORMATION:**

TESORO 63251 USA
PERMIT OWNER/FACILITY NAME
4130 W. CENTURY BLVD.
FACILITY ADDRESS
INGLEWOOD CA 90304
CITY STATE ZIP
13701 ALPHA AVE GARDENA, CA 90249
APPLICANT MAILING ADDRESS

B **UST FACILITY INFORMATION:**

CERS ID: _____
NUMBER OF EXISTING USTs AT SITE: 3
NUMBER OF USTs TO BE INSTALLED: 0
NUMBER OF USTs TO BE REMOVED: 0
(SEPARATE CLOSURE APPLICATION REQUIRED)
NET NUMBER OF USTs AT SITE: 3

C **NEW CONSTRUCTION PLAN CLEARANCE MUST BE ACCOMPANIED BY:**

☐ FACILITY, TANK and MONITORING INFORMATION SUPPLEMENT forms for each tank to be installed or each tank affected by replacement piping.

☐ At least four (4) sets of construction plans and specifications.

NUMBER OF USTs:	PLAN CLEARANCE FEE:
1	**$1,155.00**
2	**$1,420.00**
3	**$1,685.00**
4	**$1,950.00**
5	**$2,215.00**
6 OR MORE	**$890.00 + $265.00** PER TANK

New Construction Plan Clearance fee. Enter amount: $ 1420

D **SYSTEM MODIFICATION OR CHANGE PROPOSED:** Removal & Replaced 87/91 UST Annular Sensor.

E **ADDENDUM MUST BE ACCOMPANIED BY:**

☐ Facility, tank, and monitoring information for each tank modified or changed.
☐ Written authorization by tank owner, operator, or Unified Program facility permit owner or operator for the scope of work.
☐ Four (4) sets of construction plans, specifications, and/or explanation of modifications or changes.

☐ Permit Addendum Fee of **$736** ..... $ 2156

MAKE CHECKS PAYABLE TO: ***"LOS ANGELES COUNTY DEPARTMENT OF PUBLIC WORKS"***

F **RECIPIENT:**

SIGNATURE _____ ☐ UST OWNER ☐ UST OPERATOR ☒ CONTRACTOR
PRINT NAME CHRIS AZU DATE 7/11/16
CONTRACTOR NAME C.E. THOMAS CO. LICENSE NO. 302015 CLASS C10, C61/D40 A, B, HAZ
ICC UST INSTALLER/RETROFIT AND/OR TECHNICIAN NAME(s) ANGEL HEREDIA ICC UST NO(s). 8146902

Complete Certification of Compliance with Los Angeles County Lobbyist Ordinance on back

INSTRUCTIONS

Hazardous Substances Underground Storage Permit (HSUSP)
New Construction Plan Clearance, Permit Addendum, or Piping Replacement Review

Do not use this form for closure, transfer, or renewal of an existing HSUSP (Operating Permit) or Unified Program (UP) Permit.

This form is for authorization to construct or modify hazardous substances Underground Storage Tank (UST) facilities only. A separate HSUSP or UP Permit, is required to operate the approved system. This authorization will not be approved unless a valid HSUSP or UP Permit application is on file with the Department of Public Works.

A The UST Owner/Operator, Facility name, and facility address on this form must correspond with the information provided in California Environmental Reporting System (CERS) for the UST Facility Operating Permit Application.

B This form must be submitted for new construction (installation of new USTs) plan clearance, piping replacement, or for an addendum to an existing HSUSP. Specify the number of USTs to be installed and the total number of USTs after installation. Existing facilities with a valid operational HSUSP or UP Permit need not make a separate HSUSP application to add or modify USTs. Work must commence within 180 days from the date of issuance of plan approval or the approval will be voided. An extension of up to 180 days may be granted at one-half the initial new construction plan clearance fee. If construction work has not commenced within 360 days from the date of plan approval issuance, such plan approval shall be null and void.

C Plans and specifications submitted for a new construction plan clearance must conform to the Los Angeles County Code, Title 11, Division 4, and shall be to the satisfaction of the Director of Department of Public Works. Other clearances such as local fire department, building and safety, planning, and/or Air Quality Management District, etc. may also be required.

In addition to the plan clearance fee, an operating permit application fee will be required when applying to construct a new facility. No refund of current year HSUSP fees due will be allowed for a net decrease in the number of USTs. State surcharge or service fees paid on existing or renewed USTs are not transferable to new USTs.

D Specify the type of modification or change to existing USTs. Types of modifications and changes requiring an addendum include: repair of USTs, replacements of piping, change or addition of hazardous substances stored, change in monitoring equipment, change of overfill protection devices, or additions or modifications to dispenser containment devices.

E A fee of **$736** must be submitted for each addendum. Where a previously unregistered UST is added to an existing HSUSP, an additional application fee including maintenance fee will be charged.

F This form, the Application Supplement forms, and the CERS data must be signed by one of the following:

1. The tank owner, operator, or Unified Program (UP) facility permit owner or operator.
2. A principal executive officer at the level of vice-president or by an authorized representative responsible for the overall operation of the facility where the tank(s) are located.
3. A general partner proprietor.
4. A principal executive officer, ranking elected official, or authorized representative of a public agency.
5. A representative, including an architect or contractor responsible for the installation of the new tanks or any modifications or changes to existing tanks, with written authorization to submit the scope of work on behalf of the tank owner, operator or UP facility permit owner or operator.

All post construction requirements such as primary containment testing, secondary containment testing, monitoring system certification, soil sampling closure reports, and the uploaded CERS UST INSTALLATION information must be submitted within 30 days of completion.

INCOMPLETE FORMS WILL NOT BE PROCESSED.

CERTIFICATION OF COMPLIANCE WITH
LOS ANGELES COUNTY LOBBYIST ORDINANCE

This is to certify that I, as permit applicant for the project located at 4130 W. CENTURY BLVD. INGLEWOOD, CA 90304 (LOCATION ADDRESS)

am familiar with the requirements of Los Angeles County Code Chapter 2.160 et seq., (relating to the Los Angeles County Lobbyist Ordinance) and all persons acting on behalf of myself have complied and will continue to comply therewith through the application process.

CHRIS AZU — APPLICANT (PRINT NAME)

C.E. THOMAS COMPANY — COMPANY NAME (If employed by an entity/agency)

APPLICANT SIGNATURE

7/11/16 — DATE

If you suspect fraud or wrongdoing by a County employee, please report it to the County Fraud Hotline at 1-800-544-6861 or www.lacountyfraud.org. You may remain anonymous.

Douglas Shearer
Environmental Compliance Administrator
Tesoro Refining & Marketing Company LLC
400 Oceangate Ave , Suite 600
Long Beach, CA 90802

July 27, 2016

To: County of Los Angeles Department of Public Works
900 S. Fremont Ave.
Alhambra, CA 91803

Subject: Work Authorization for CE Thomas
Tesoro Site 63251
4130 W. Century Blvd.
Inglewood, CA 90304

To Whom It May Concern:

By this letter, I authorize CE Thomas to obtain a permit to replace 87/91 UST Annular Space Sensor with new Veeder Root 409 Sensor.

Sincerely,

If you have any questions or require additional information, please call me at your convenience at (562) 495-6836.

Sincerely,

Douglas Shearer
Retail Environmental Compliance Administrator
Tesoro Refining & Marketing Company LLC

CHARLES E. THOMAS CO.

Service Station Maintenance & Equipment
12791 SOUTH ALMA • GARDENA, CALIF. 90249
Telephone (310) 323-5735
FAX (310) 323-4491

CET

WORK ORDER

TO

DISPATCH # 25371
DATE 06/24/16
CUSTOMER'S P.O. #
PUMP TLS-350
MODEL 0848296-022
SERIAL # H04895289110I2
333.02

JOB AT Texaco 63251 USA
4430 W. Century Blvd.
Inglewood Ca 90304

TRAVEL 1:30 PM ARRIVE 2:00 PM DEPART 4:00 p RETURN TRAVEL

DESCRIPTION OF WORK PERFORMED Return with part removed sensor from VR program. PIR 16-8719 granular sensor, test sensor and tested good.

QUANTITY	PART NUMBER OR DESCRIPTION OF MATERIAL	TAX	PARTS	FOB	UNIT	EXTENSION
1	0794296-409 Intuit Sensor S/N: 1109510		10'	Edge		
					SUB TOTAL	
					SALES TAX	
					LABOR	
					TOTAL	

ITEMS SHIPPED: YES ☒ NO ☐ — SHIPPED VIA: UPS

ITEMS RETURNED: YES ☐ NO ☒ — FOB:

JOB COMPLETED: YES ☒ NO ☐

WORK PERFORMED BY (PRINT NAME): Al Diaz

SIGNATURE

ACCEPTANCE OF MATERIALS AS STATED HEREIN IS ACKNOWLEDGED BY CUSTOMER'S AUTHORIZED REPRESENTATIVE. ALL CLAIMS FOR SHORTAGES MUST BE MADE IN WRITING & SENT TO CET WITHIN 10 DAYS.

Scanned by CamScanner

STATE OF CALIFORNIA

Contractors State License Board

Pursuant to Chapter 9 of Division 3 of the Business and Professions Code
and the Rules and Regulations of the Contractors State License Board,
the Registrar of Contractors does hereby issue this license to:

CHARLES E THOMAS COMPANY INC

License Number 302015

to engage in the business or act in the capacity of a contractor
in the following classification(s):

B - GENERAL BUILDING CONTRACTOR

Witness my hand and seal this day,

September 23, 2011

Issued January 23, 1975

James Miller
Board Chair

CERTIFIED COPY

This license is the property of the Registrar of Contractors, is not transferable, and shall be returned to the Registrar upon demand when suspended, revoked, or invalidated for any reason. It becomes void if not renewed.

Stephen P. Sands
Registrar of Contractors

ACORD®

CERTIFICATE OF LIABILITY INSURANCE

DATE (MM/DD/YYYY): 11/25/2015

THIS CERTIFICATE IS ISSUED AS A MATTER OF INFORMATION ONLY AND CONFERS NO RIGHTS UPON THE CERTIFICATE HOLDER. THIS CERTIFICATE DOES NOT AFFIRMATIVELY OR NEGATIVELY AMEND, EXTEND OR ALTER THE COVERAGE AFFORDED BY THE POLICIES BELOW. THIS CERTIFICATE OF INSURANCE DOES NOT CONSTITUTE A CONTRACT BETWEEN THE ISSUING INSURER(S), AUTHORIZED REPRESENTATIVE OR PRODUCER, AND THE CERTIFICATE HOLDER.

IMPORTANT: If the certificate holder is an ADDITIONAL INSURED, the policy(ies) must be endorsed. If SUBROGATION IS WAIVED, subject to the terms and conditions of the policy, certain policies may require an endorsement. A statement on this certificate does not confer rights to the certificate holder in lieu of such endorsement(s).

PRODUCER Andreini & Company-San Mateo 220 West 20th Ave San Mateo CA 94403	CONTACT NAME: PHONE (A/C, No, Ext): 650-573-1111 FAX (A/C, No): 650-378-4361 E-MAIL ADDRESS:
INSURED Charles E. Thomas Company, Inc 13701 So Alma Avenue Gardena CA 90249	CHARL-1

INSURER(S) AFFORDING COVERAGE	NAIC #
INSURER A : Admiral Insurance Company	24856
INSURER B : Philadelphia Indemnity Ins. Co	18058
INSURER C : Liberty Mutual Fire Ins. Co.	23035
INSURER D :	
INSURER E :	
INSURER F :	

COVERAGES **CERTIFICATE NUMBER:** 91829888 **REVISION NUMBER:**

THIS IS TO CERTIFY THAT THE POLICIES OF INSURANCE LISTED BELOW HAVE BEEN ISSUED TO THE INSURED NAMED ABOVE FOR THE POLICY PERIOD INDICATED. NOTWITHSTANDING ANY REQUIREMENT, TERM OR CONDITION OF ANY CONTRACT OR OTHER DOCUMENT WITH RESPECT TO WHICH THIS CERTIFICATE MAY BE ISSUED OR MAY PERTAIN, THE INSURANCE AFFORDED BY THE POLICIES DESCRIBED HEREIN IS SUBJECT TO ALL THE TERMS, EXCLUSIONS AND CONDITIONS OF SUCH POLICIES. LIMITS SHOWN MAY HAVE BEEN REDUCED BY PAID CLAIMS.

INSR LTR	TYPE OF INSURANCE	ADDL INSD	SUBR WVD	POLICY NUMBER	POLICY EFF (MM/DD/YYYY)	POLICY EXP (MM/DD/YYYY)	LIMITS	
A	X COMMERCIAL GENERAL LIABILITY			FEIECC1147903	12/1/2015	12/1/2016	EACH OCCURRENCE	$1,000,000
	CLAIMS-MADE X OCCUR						DAMAGE TO RENTED PREMISES (Ea occurrence)	$50,000
	Contractors						MED EXP (Any one person)	$5,000
	X Pollution Liab						PERSONAL & ADV INJURY	$1,000,000
	GEN'L AGGREGATE LIMIT APPLIES PER						GENERAL AGGREGATE	$2,000,000
	POLICY X PRO-JECT LOC						PRODUCTS - COMP/OP AGG	$2,000,000
	OTHER							$
B	AUTOMOBILE LIABILITY			PHPK1424734	12/1/2015	12/1/2016	COMBINED SINGLE LIMIT (Ea accident)	$1,000,000
	X ANY AUTO						BODILY INJURY (Per person)	$
	ALL OWNED AUTOS / SCHEDULED AUTOS						BODILY INJURY (Per accident)	$
	X HIRED AUTOS / X NON-OWNED AUTOS						PROPERTY DAMAGE (Per accident)	$
	X Comp $500 / X Coll $1,000							$
A	UMBRELLA LIAB X OCCUR			FEIEXS1148003	12/1/2015	12/1/2016	EACH OCCURRENCE	$2,000,000
	X EXCESS LIAB / CLAIMS-MADE						AGGREGATE	$2,000,000
	DED X RETENTION $ 0							$
C	WORKERS COMPENSATION AND EMPLOYERS' LIABILITY Y/N			WC2Z91439865025	12/1/2015	12/1/2016	X PER STATUTE / OTH-ER	
	ANY PROPRIETOR/PARTNER/EXECUTIVE OFFICER/MEMBER EXCLUDED? (Mandatory in NH)	N/A					E.L. EACH ACCIDENT	$1,000,000
	If yes, describe under DESCRIPTION OF OPERATIONS below						E.L. DISEASE - EA EMPLOYEE	$1,000,000
							E.L. DISEASE - POLICY LIMIT	$1,000,000
A	Professional Liability Claims Made			FEIECC1147903	12/1/2015	12/1/2016	Occurrence Aggregate	$1,000,000 $1,000 000

DESCRIPTION OF OPERATIONS / LOCATIONS / VEHICLES (ACORD 101, Additional Remarks Schedule, may be attached if more space is required)

CERTIFICATE HOLDER

Insured's Copy

CANCELLATION

SHOULD ANY OF THE ABOVE DESCRIBED POLICIES BE CANCELLED BEFORE THE EXPIRATION DATE THEREOF, NOTICE WILL BE DELIVERED IN ACCORDANCE WITH THE POLICY PROVISIONS.

AUTHORIZED REPRESENTATIVE

© 1988-2014 ACORD CORPORATION. All rights reserved.

My Professional Information:

Last, First MI:	**HEREDIA,ANGEL**
Certified under this name:	**ANGEL HEREDIA**
City, State Zip:	**GARDENA, CA 90249**
Certification Type(s):	**California UST Service Technician(expires 05/04/2017)**
	Vapor Recovery System Installation and Repair(expires 02/13/2016)

Technical Training Certification

This certificate is issued in recognition that

Angel Heredia

Technician #A25049

has satisfactorily completed

Veeder-Root Startup & Service Technician (Level 4)

in

TLS-3XX UST Monitoring Systems

(including Secondary Containment Vacuum Sensing - CA only)

J. Paul Kaper, Manager, Service NPI

VEEDER-ROOT

10/3/2014

Date of Issue

10/2/2016

Expiration Date

VEEDER-ROOT Certified Technician
The bearer of this card has successfully completed a manufacturer training course in the listed product(s).
Angel Heredia
Technician #A25049
Expires 10/2/2016
Certified UST Monitoring Technician
(Incl. Secondary Containment Vacuum Sensing - CA only)
You must contact TechnicalTraining@gilbarco.com to confirm the current certification record for this person.

LICENSE NO. 302015: A, B, C10, C61/D40, HAZ

CET

CHARLES E. THOMAS

Working Together Since 1949

13701 Alma Ave, Gardena, CA 90249
Phone: (310) 323-6730 Fax: (310) 527-4433

302015 - CORP
CHARLES E. THOMAS COMPANY, INC.

Tesoro USA 63251
4130 W Century Blvd @ Freeman Ave
Inglewood, CA 90304

AS BUILT

W Century Boulevard

Freeman Avenue

As-Built Plans
- INFORMATION ONLY -
Los Angeles County
Department of Public Works
Environmental Programs Division
Received by: MES
Date: 07/23/16

10092-056865
A837086

3 4 7 8 1 2 5 6

87 S 10K
87 M 20K
91 10K

Removed and Replaced existing 87/91 UST Annular Space Sensor with new Veeder-Root 409 Interstitial Space Sensor at the Tank's Annular Space Manway.

WORK AREA

(E) Emergency Shut-Off Switch

CASHIER

STORE

(E) Alarm and Alarm Acknowledgement Switch

(E) Veeder-Root TLS-350 Panel

(E) UST Vent Riser (Typ. of 3)

(E) Healy CAS Tank

SCOPE OF WORK:

(1) Removed and Replaced existing 87/91 UST Annular Space Sensor with new Veeder Root 409 Interstitial Sensor.

PARTS:

(1) Veeder Root, 794390-409 Interstitial Space Sensor

NOTES
All work will be performed by ICC and Veeder Root certified technicians.
All other parts and equipment are to remain in place.

Date: 07/01/2016

Scale: NTS

Drawn By: CA

VICINITY MAP

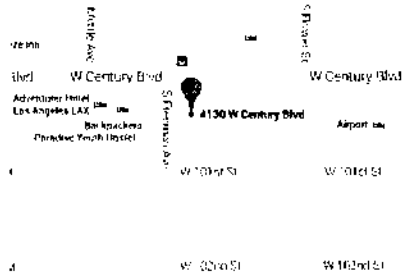

CHARLES E. THOMAS
Working Together Since 1949
13701 Alma Ave, Gardena, CA 90249
Phone: (310) 323-6730 Fax: (310) 527-4433

United Pacific 5642
13709 E Whittier Blvd @ College Ave
Whittier, CA 90605

WORK AREA DETAIL 07/01/2016

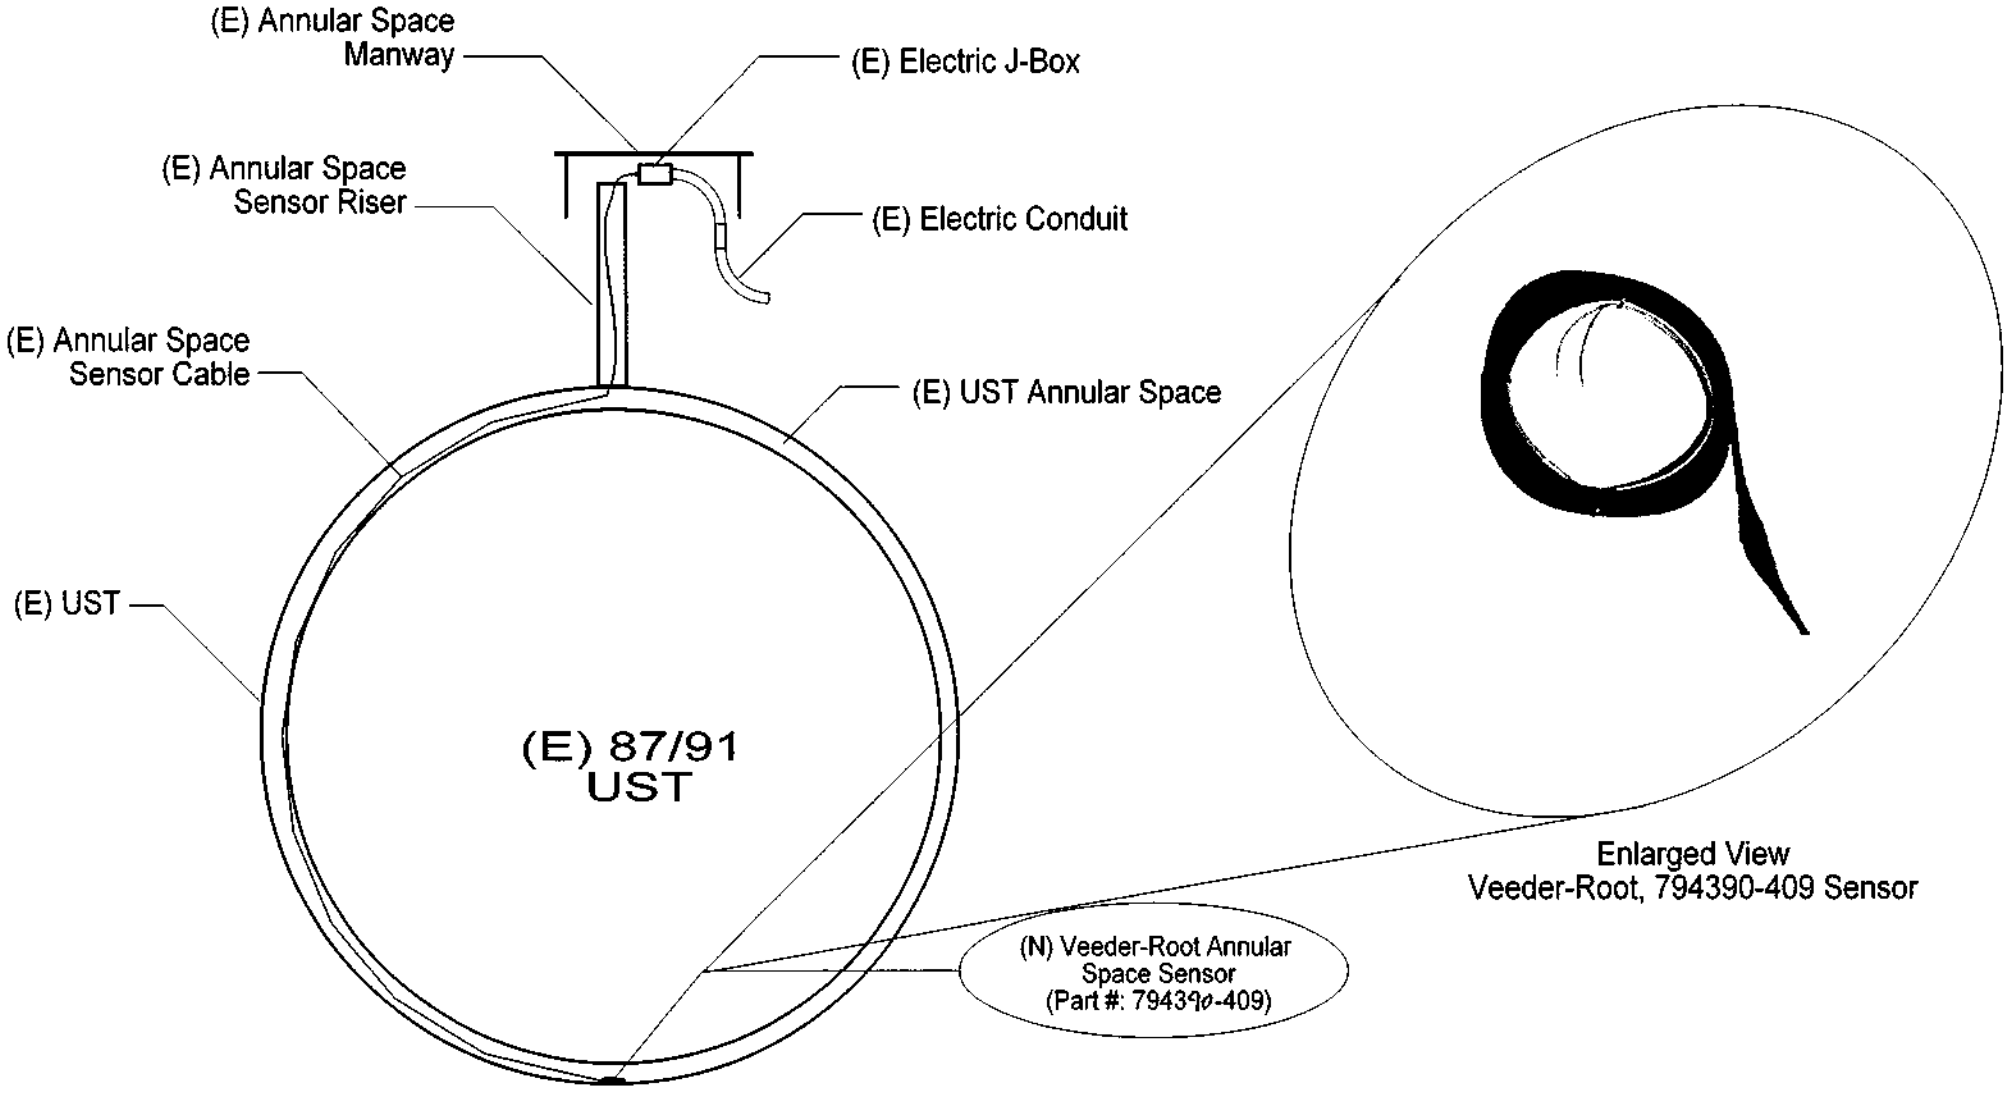

FORM VALID JULY 1, 2016 TO JUNE 30, 2017

FOR DPW USE ONLY:
SITE-FILE NO. 10092-56865 AREA 25
APP NO. 840184
HSUSP NO. 715069

NEW CONSTRUCTION / ADDENDUM
COUNTY OF LOS ANGELES DEPARTMENT OF PUBLIC WORKS
Environmental Programs Division
900 South Fremont Avenue, 3rd Floor Annex Building
Alhambra, CA 91803-1331
Phone No. (626) 458-3517, Fax No. (626) 458-3569
www.CleanLA.com

** See instructions on back of this form**

UNDERGROUND STORAGE TANKS (USTs)
☐ NEW CONSTRUCTION PLAN CLEARANCE
☐ PERMIT ADDENDUM
☐ PIPING REPLACEMENT REVIEW

A **OWNER INFORMATION:**

TESORO USA GASOLINE
PERMIT OWNER/FACILITY NAME
4130 W. CENTURY BLVD.
FACILITY ADDRESS
INGLEWOOD CA 90304
CITY STATE ZIP
P.O. BOX 599761 SAN ANTONIO TX
APPLICANT MAILING ADDRESS

B **UST FACILITY INFORMATION:**

CERS ID: _____
NUMBER OF EXISTING USTs AT SITE: 3
NUMBER OF USTs TO BE INSTALLED: 0
NUMBER OF USTs TO BE REMOVED: 0
(SEPARATE CLOSURE APPLICATION REQUIRED)
NET NUMBER OF USTs AT SITE: 3

C **NEW CONSTRUCTION PLAN CLEARANCE MUST BE ACCOMPANIED BY:**

☐ FACILITY, TANK and MONITORING INFORMATION SUPPLEMENT forms for each tank to be installed or each tank affected by replacement piping.

☐ At least four (4) sets of construction plans and specifications.

NUMBER OF USTs:	PLAN CLEARANCE FEE:
1	**$1,155.00**
2	**$1,420.00**
3	**$1,685.00**
4	**$1,950.00**
5	**$2,215.00**
6 OR MORE	**$890.00** + **$265.00** PER TANK

1685

New Construction Plan Clearance fee. Enter amount: $ 1,155.00

D **SYSTEM MODIFICATION OR CHANGE PROPOSED:** REMOVE AND REPLACE PENETRATION FITTINGS.

E **ADDENDUM MUST BE ACCOMPANIED BY:**

☐ Facility, tank, and monitoring information for each tank modified or changed.
☐ Written authorization by tank owner, operator, or Unified Program facility permit owner or operator for the scope of work.
☐ Four (4) sets of construction plans, specifications, and/or explanation of modifications or changes.

2,421

☒ Permit Addendum Fee of **$736** ..... $ 1891.00

MAKE CHECKS PAYABLE TO: ***"LOS ANGELES COUNTY DEPARTMENT OF PUBLIC WORKS"***

F **RECIPIENT:**

SIGNATURE _____ ☐ UST OWNER ☐ UST OPERATOR ☒ CONTRACTOR

PRINT NAME KYLE NORTHROP DATE 8/24/16

CONTRACTOR NAME FUEL PROS INC. LICENSE NO. 269354 CLASS A, HAZ, B

ICC UST INSTALLER/RETROFIT AND/OR TECHNICIAN NAME(s) RAUL VAZQUEZ ICC UST NO(s). 5252066

 Complete Certification of Compliance with Los Angeles County Lobbyist Ordinance on back 38-0013 DPW Rev. 07/16

INSTRUCTIONS

Hazardous Substances Underground Storage Permit (HSUSP)
New Construction Plan Clearance, Permit Addendum, or Piping Replacement Review

Do not use this form for closure, transfer, or renewal of an existing HSUSP (Operating Permit) or Unified Program (UP) Permit.

This form is for authorization to construct or modify hazardous substances Underground Storage Tank (UST) facilities only. A separate HSUSP or UP Permit, is required to operate the approved system. This authorization will not be approved unless a valid HSUSP or UP Permit application is on file with the Department of Public Works.

A The UST Owner/Operator, Facility name, and facility address on this form must correspond with the information provided in California Environmental Reporting System (CERS) for the UST Facility Operating Permit Application.

B This form must be submitted for new construction (installation of new USTs) plan clearance, piping replacement, or for an addendum to an existing HSUSP. Specify the number of USTs to be installed and the total number of USTs after installation. Existing facilities with a valid operational HSUSP or UP Permit need not make a separate HSUSP application to add or modify USTs. Work must commence within 180 days from the date of issuance of plan approval or the approval will be voided. An extension of up to 180 days may be granted at one-half the initial new construction plan clearance fee. If construction work has not commenced within 360 days from the date of plan approval issuance, such plan approval shall be null and void.

C Plans and specifications submitted for a new construction plan clearance must conform to the Los Angeles County Code, Title 11, Division 4, and shall be to the satisfaction of the Director of Department of Public Works. Other clearances such as local fire department, building and safety, planning, and/or Air Quality Management District, etc. may also be required.

In addition to the plan clearance fee, an operating permit application fee will be required when applying to construct a new facility. No refund of current year HSUSP fees due will be allowed for a net decrease in the number of USTs. State surcharge or service fees paid on existing or renewed USTs are not transferable to new USTs.

D Specify the type of modification or change to existing USTs. Types of modifications and changes requiring an addendum include: repair of USTs, replacements of piping, change or addition of hazardous substances stored, change in monitoring equipment, change of overfill protection devices, or additions or modifications to dispenser containment devices.

E A fee of **$736** must be submitted for each addendum. Where a previously unregistered UST is added to an existing HSUSP, an additional application fee including maintenance fee will be charged.

F This form, the Application Supplement forms, and the CERS data must be signed by one of the following:

1. The tank owner, operator, or Unified Program (UP) facility permit owner or operator.
2. A principal executive officer at the level of vice-president or by an authorized representative responsible for the overall operation of the facility where the tank(s) are located.
3. A general partner proprietor.
4. A principal executive officer, ranking elected official, or authorized representative of a public agency.
5. A representative, including an architect or contractor responsible for the installation of the new tanks or any modifications or changes to existing tanks, with written authorization to submit the scope of work on behalf of the tank owner, operator or UP facility permit owner or operator.

All post construction requirements such as primary containment testing, secondary containment testing, monitoring system certification, soil sampling closure reports, and the uploaded CERS UST INSTALLATION information must be submitted within 30 days of completion.

INCOMPLETE FORMS WILL NOT BE PROCESSED.

CERTIFICATION OF COMPLIANCE WITH
LOS ANGELES COUNTY LOBBYIST ORDINANCE

This is to certify that I, as permit applicant for the project located at 4130 W. Century Blvd Inglewood, CA 90304
LOCATION ADDRESS

am familiar with the requirements of Los Angeles County Code Chapter 2.160 et seq., (relating to the Los Angeles County Lobbyist Ordinance) and all persons acting on behalf of myself have complied and will continue to comply therewith through the application process.

Kyle Northrop
APPLICANT (PRINT NAME)

APPLICANT SIGNATURE

Fuel Prod Inc
COMPANY NAME (If employed by an entity/agency)

8/24/16
DATE

If you suspect fraud or wrongdoing by a County employee, please report it to the County Fraud Hotline at 1-800-544-6861 or www.lacountyfraud.org. You may remain anonymous.

COMPLETE FUELING FACILITY CONSTRUCTION,
MAINTENANCE AND TESTING
CA STATE CONTRACTOR LICENSE #[illegible]
"Leading The Industry With Service You Can Count On Since 1948"

August 25, 2016

RE: Authorization Letter to Obtain Permits

To whom it may concern,

Fuel Pros, Inc. hereby authorizes Kyle Northrop to obtain and pick up the required permits on behalf of Fuel Pros, Inc. We appreciate your assistance with this process. Please contact our office should you have any questions at 909-614-1379.

Respectfully,

Burr Northrop

Burr Northrop
President
Fuel Pros, Inc.

24 Hours / 7 Days A Week
14774 Central Ave ~ Chino, California, 91710 ~ 909-614-1379 ~ Fax 909-606-9582

TESORO

Douglas Shearer
Environmental Compliance Administrator
Tesoro Refining & Marketing Company LLC
400 Oceangate Ave., Suite 600
Long Beach, CA 90802

August 24, 2016

To: County of Los Angeles Department of Public Works
900 S. Fremont Ave.
Alhambra, CA 91803

Subject: Work Authorization for Fuel Pros
Tesoro Site 63251
4130 W. Century Boulevard
Inglewood, CA 90304

To Whom It May Concern:

By this letter, I authorize Fuel Pros to obtain the necessary permits to conduct the SB989 repairs.

Sincerely,

If you have any questions or require additional information, please call me at your convenience at (562) 495-6836.

Sincerely,

Douglas Shearer
Retail Environmental Compliance Administrator
Tesoro Refining & Marketing Company LLC

(http://www.iccsafe.org/)

My Professional Information:

Last, First MI:	**Vasquez,Raul**
Certified under this name:	**Raul Vasquez**
City, State Zip:	**Riverside, CA 92503-2941**
Certification Type(s):	**UST Installation/Retrofitting(expires 12/09/2017)**
	AST Installation/Retrofitting(expires 03/10/2018)
	California UST Service Technician (expires 12/07/2017)
	Vapor Recovery System Repair (expires 02/24/2018)

RECEIVES MEMBER BENEFITS? NO

Upload your image by pressing the 'Upload Your Photo' link on the left side menu.

QUICK LINKS

Back to Top (http://iccstaff.iccsafe.org/Resources/member-lookup.cfm#top) Feedback (mailto:webmaster@iccsafe.org)

Andrew McMichael

Certification type:
SWAT

Company: Fuel Pros, Inc.
State: California
Expires: 04/29/19

www.SBRAVO.com

made in USA

Guadalupe Guerrero

Certification type:
SWAT

Company: Fuel Pros, Inc.
State: California
Expires: 04/29/19

www.SBRAVO.com

made in USA

Jose P. Bojorquez

Certification type:
SWAT

Company: Fuel Pros, Inc.
State: California
Expires: 04/29/19

www.SBRAVO.com

made in USA

Raul Vasquez

Certification type:
SWAT

Company: Fuel Pros, Inc.
State: California
Expires: 04/29/19

www.SBRAVO.com

made in USA

CERTIFICATE OF LIABILITY INSURANCE

DATE (MM/DD/YYYY): 2/16/2016

THIS CERTIFICATE IS ISSUED AS A MATTER OF INFORMATION ONLY AND CONFERS NO RIGHTS UPON THE CERTIFICATE HOLDER. THIS CERTIFICATE DOES NOT AFFIRMATIVELY OR NEGATIVELY AMEND, EXTEND OR ALTER THE COVERAGE AFFORDED BY THE POLICIES BELOW. THIS CERTIFICATE OF INSURANCE DOES NOT CONSTITUTE A CONTRACT BETWEEN THE ISSUING INSURER(S), AUTHORIZED REPRESENTATIVE OR PRODUCER, AND THE CERTIFICATE HOLDER.

IMPORTANT: If the certificate holder is an ADDITIONAL INSURED, the policy(ies) must be endorsed. If SUBROGATION IS WAIVED, subject to the terms and conditions of the policy, certain policies may require an endorsement. A statement on this certificate does not confer rights to the certificate holder in lieu of such endorsement(s).

PRODUCER	CONTACT NAME: Chris Calderon
Amorelli, Rosemann & Associates 3333 E Concours St Building 9-200 Ontario CA 91764	PHONE (A/C, No, Ext): (909) 987-7600 FAX (A/C, No): (909) 987-7656 E-MAIL ADDRESS: chrisc@arainsurance.com

INSURER(S) AFFORDING COVERAGE	NAIC #
INSURER A: Colony Insurance Company	39993
INSURER B: Allied P & C Insurance Co.	42579
INSURER C: Midwest Employers Casualty Company	23612
INSURER D:	
INSURER E:	
INSURER F:	

INSURED
Fuel Pros Inc.,
dba: Wash Pros Inc.
14774 Central Avenue
Chino CA 91710

COVERAGES **CERTIFICATE NUMBER:** CL1593012595 **REVISION NUMBER:**

THIS IS TO CERTIFY THAT THE POLICIES OF INSURANCE LISTED BELOW HAVE BEEN ISSUED TO THE INSURED NAMED ABOVE FOR THE POLICY PERIOD INDICATED. NOTWITHSTANDING ANY REQUIREMENT, TERM OR CONDITION OF ANY CONTRACT OR OTHER DOCUMENT WITH RESPECT TO WHICH THIS CERTIFICATE MAY BE ISSUED OR MAY PERTAIN, THE INSURANCE AFFORDED BY THE POLICIES DESCRIBED HEREIN IS SUBJECT TO ALL THE TERMS, EXCLUSIONS AND CONDITIONS OF SUCH POLICIES. LIMITS SHOWN MAY HAVE BEEN REDUCED BY PAID CLAIMS.

INSR LTR	TYPE OF INSURANCE	ADDL INSD	SUBR WVD	POLICY NUMBER	POLICY EFF (MM/DD/YYYY)	POLICY EXP (MM/DD/YYYY)	LIMITS	
A	X COMMERCIAL GENERAL LIABILITY CLAIMS-MADE X OCCUR GEN'L AGGREGATE LIMIT APPLIES PER: X POLICY PRO-JECT LOC OTHER:			PACE303953	10/1/2015	10/1/2016	EACH OCCURRENCE DAMAGE TO RENTED PREMISES (Ea occurrence) MED EXP (Any one person) PERSONAL & ADV INJURY GENERAL AGGREGATE PRODUCTS - COMP/OP AGG	$ 1,000,000 $ 50,000 $ 5,000 $ 1,000,000 $ 2,000,000 $ 2,000,000
B	AUTOMOBILE LIABILITY X ANY AUTO ALL OWNED AUTOS SCHEDULED AUTOS HIRED AUTOS NON-OWNED AUTOS			ACP7844795328	10/1/2015	10/1/2016	COMBINED SINGLE LIMIT (Ea accident) BODILY INJURY (Per person) BODILY INJURY (Per accident) PROPERTY DAMAGE (Per accident) Medical payments	$ 1,000,000 $ $ $ $ 5,000
A	UMBRELLA LIAB OCCUR X EXCESS LIAB CLAIMS-MADE DED RETENTION $			EXC304453	1/21/2016	10/1/2016	EACH OCCURRENCE AGGREGATE	$ 4,000,000 $ 4,000,000
C	WORKERS COMPENSATION AND EMPLOYERS' LIABILITY ANY PROPRIETOR/PARTNER/EXECUTIVE OFFICER/MEMBER EXCLUDED? (Mandatory in NH) Y/N If yes, describe under DESCRIPTION OF OPERATIONS below	N/A		ENWC0133329	10/1/2015	10/1/2016	X PER STATUTE OTH-ER E.L. EACH ACCIDENT E.L. DISEASE - EA EMPLOYEE E.L. DISEASE - POLICY LIMIT	$ 1,000,000 $ 1,000,000 $ 1,000,000
A	Pollution Liability			PACE303953	10/1/2015	10/1/2016	Each Pollution Condition	$1,000,000
A	Professional Liability			PACE303953	10/1/2015	10/1/2016	Each Wrongful Act Limit	$1,000,000

DESCRIPTION OF OPERATIONS / LOCATIONS / VEHICLES (ACORD 101, Additional Remarks Schedule, may be attached if more space is required)

PROOF OF INSURANCE

CERTIFICATE HOLDER

PROOF OF INSURANCE

CANCELLATION

SHOULD ANY OF THE ABOVE DESCRIBED POLICIES BE CANCELLED BEFORE THE EXPIRATION DATE THEREOF, NOTICE WILL BE DELIVERED IN ACCORDANCE WITH THE POLICY PROVISIONS.

AUTHORIZED REPRESENTATIVE

Chris Calderon/CHRISC Christopher Calderon

© 1988-2014 ACORD CORPORATION. All rights reserved.

The ACORD name and logo are registered marks of ACORD

CERTIFICATE OF LIABILITY INSURANCE

DATE (MM/DD/YYYY)
6/27/2016

THIS CERTIFICATE IS ISSUED AS A MATTER OF INFORMATION ONLY AND CONFERS NO RIGHTS UPON THE CERTIFICATE HOLDER. THIS CERTIFICATE DOES NOT AFFIRMATIVELY OR NEGATIVELY AMEND, EXTEND OR ALTER THE COVERAGE AFFORDED BY THE POLICIES BELOW. THIS CERTIFICATE OF INSURANCE DOES NOT CONSTITUTE A CONTRACT BETWEEN THE ISSUING INSURER(S), AUTHORIZED REPRESENTATIVE OR PRODUCER, AND THE CERTIFICATE HOLDER.

IMPORTANT: If the certificate holder is an ADDITIONAL INSURED, the policy(ies) must be endorsed. If SUBROGRATION IS WAIVED, subject to the terms and conditions of the policy, certain policies may require an endorsement. A statement on this certificate does not confer rights to the certificate holder in lieu of such endorsement(s).

PRODUCER OnPoint Underwriting Inc.
8390 E Crescent Pkwy, Suite 200
Greenwood Village, CO 80111

CONTACT NAME: Steven McComb
PHONE (A/C, No Ext): (360) 828-0644 FAX (A/C, NO): (360) 828-0699
EMAIL ADDRESS:

INSURER(S) AFFORDING COVERAGE		NAIC #
INSURER A:	ACE American Insurance Company	22667
INSURER B:		
INSURER C:		
INSURER D:		
INSURER E:		
INSURER F:		

INSURED
Barrett Business Services, Inc. L/C/F
FUEL PROS, INC.
14774 CENTRAL AVENUE
CHINO, CA 91710

COVERAGES **CERTIFICATE NUMBER:** **REVISION NUMBER:**

THIS IS TO CERTIFY THAT THE POLICIES OF INSURANCE LISTED BELOW HAVE BEEN ISSUED TO THE INSURED NAMED ABOVE FOR THE POLICY PERIOD INDICATED. NOTWITHSTANDING ANY REQUIREMENT, TERM OR CONDITION OF ANY CONTRACT OR OTHER DOCUMENT WITH RESPECT TO WHICH THIS CERTIFICATE MAY BE ISSUED OR MAY PERTAIN. THE INSURANCE AFFORDED BY THE POLICIES DESCRIBED HEREIN IS SUBJECT TO ALL THE TERMS, EXCLUSIONS AND CONDITIONS OF SUCH POLICIES. LIMITS SHOWN MAY HAVE BEEN REDUCED BY PAID CLAIMS.

INSR LTR	TYPE OF INSURANCE	ADDL INSR	SUBR WVD	POLICY NUMBER	POLICY EFF (MM/DD/YYYY)	POLICY EXP (MM/DD/YYYY)	LIMITS	
	GENERAL LIABILITY						EACH OCCURRENCE	$
	COMMERCIAL GENERAL LIABILITY						DAMAGE TO RENTED PREMISES (Ea occurence)	$
	CLAIMS-MADE OCCUR						MED EXP (Any one person)	$
							PERSONAL & ADV INJURY	$
	GEN'L AGGREGATE LIMIT APPLIES PER:						GENERAL AGGREGATE	$
	POLICY PROJ-ECT LOC						PRODUCTS - COMP/OP AGG	$
								$
	AUTOMOBILE LIABILITY						COMBINED SINGLE LIMIT (Ea accident)	$
	ANY AUTO						BODILY INJURY (Per person)	$
	ALL OWNED AUTOS SCHEDULED AUTOS						BODILY INJURY (Per accident)	$
	HIRED AUTOS NON-OWNED AUTOS						PROPERTY DAMAGE	$
								$
	UMBRELLA LIAB OCCUR						EACH OCCURRENCE	$
	EXCESS LIAB OCCUR						AGGREGATE	$
	DED RETENTION $							$
A	WORKERS COMPENSATION AND EMPLOYERS' LIABILITY			RWC C48817464	07/01/16	07/01/2017	✓ WC STATU-TORY LIMITS OTH-ER	
	ANY PROPRIETOR/PARTNER/ EXECUTIVE OFFICER/MEMBER EXCLUDED? Y/N: Y	N / A		Covered states: CA			E.L. EACH ACCIDENT	$2,000,000
	(Mandatory in NH) If yes, describe under DESCRIPTION OF OPERATIONS below						E.L. DISEASE - EA EMPLOYEE	$2,000,000
							E.L. DISEASE - POLICY LIMIT	$2,000,000

DESCRIPTION OF OPERATIONS / LOCATIONS / VEHICLES (Attach ACORD 101, Additional Remarks Schedule, if more space is required)

Re: Proof of Insurance

CERTIFICATE HOLDER	CANCELLATION
Any Company/Entity	SHOULD ANY OF THE ABOVE DESCRIBED POLICIES BE CANCELLED BEFORE THE EXPIRATION DATA THEREOF, NOTICE WILL BE DELIVERED IN ACCORDANCE WITH THE POLICY PROVISIONS. AUTHORIZED REPRESENTATIVE Richard Poling

© 1988-2010 ACORD CORPORATION. All rights reserved.

The ACORD name and logo are registered marks of ACORD.

State Of California
CONTRACTORS STATE LICENSE BOARD
ACTIVE LICENSE

Consumer Affairs

License Number **269354** Entity CORP

Business Name FUEL PROS INC

Classification(s) A HAZ C36 B

Expiration Date 02/28/2018 www.cslb.ca.gov

STATE OF CALIFORNIA

Contractors State License Board

Pursuant to Chapter 9 of Division 3 of the Business and Professions Code
and the Rules and Regulations of the Contractors State License Board,
the Registrar of Contractors does hereby issue this license to:

FUEL PROS INC

License Number 269354

to engage in the business or act in the capacity of a contractor
in the following classification(s):

A - GENERAL ENGINEERING CONTRACTOR
HAZ - HAZARDOUS SUBSTANCES REMOVAL
C36 - PLUMBING
B - GENERAL BUILDING CONTRACTOR

Witness my hand and seal this day,

February 9, 2012

Issued May 19, 1971

James Miller
Board Chair

This license is the property of the Registrar of Contractors,
is not transferrable, and shall be returned to the Registrar
upon demand when suspended, revoked, or invalidated
for any reason. It becomes void if not renewed.

Stephen P. Sands
Registrar of Contractors

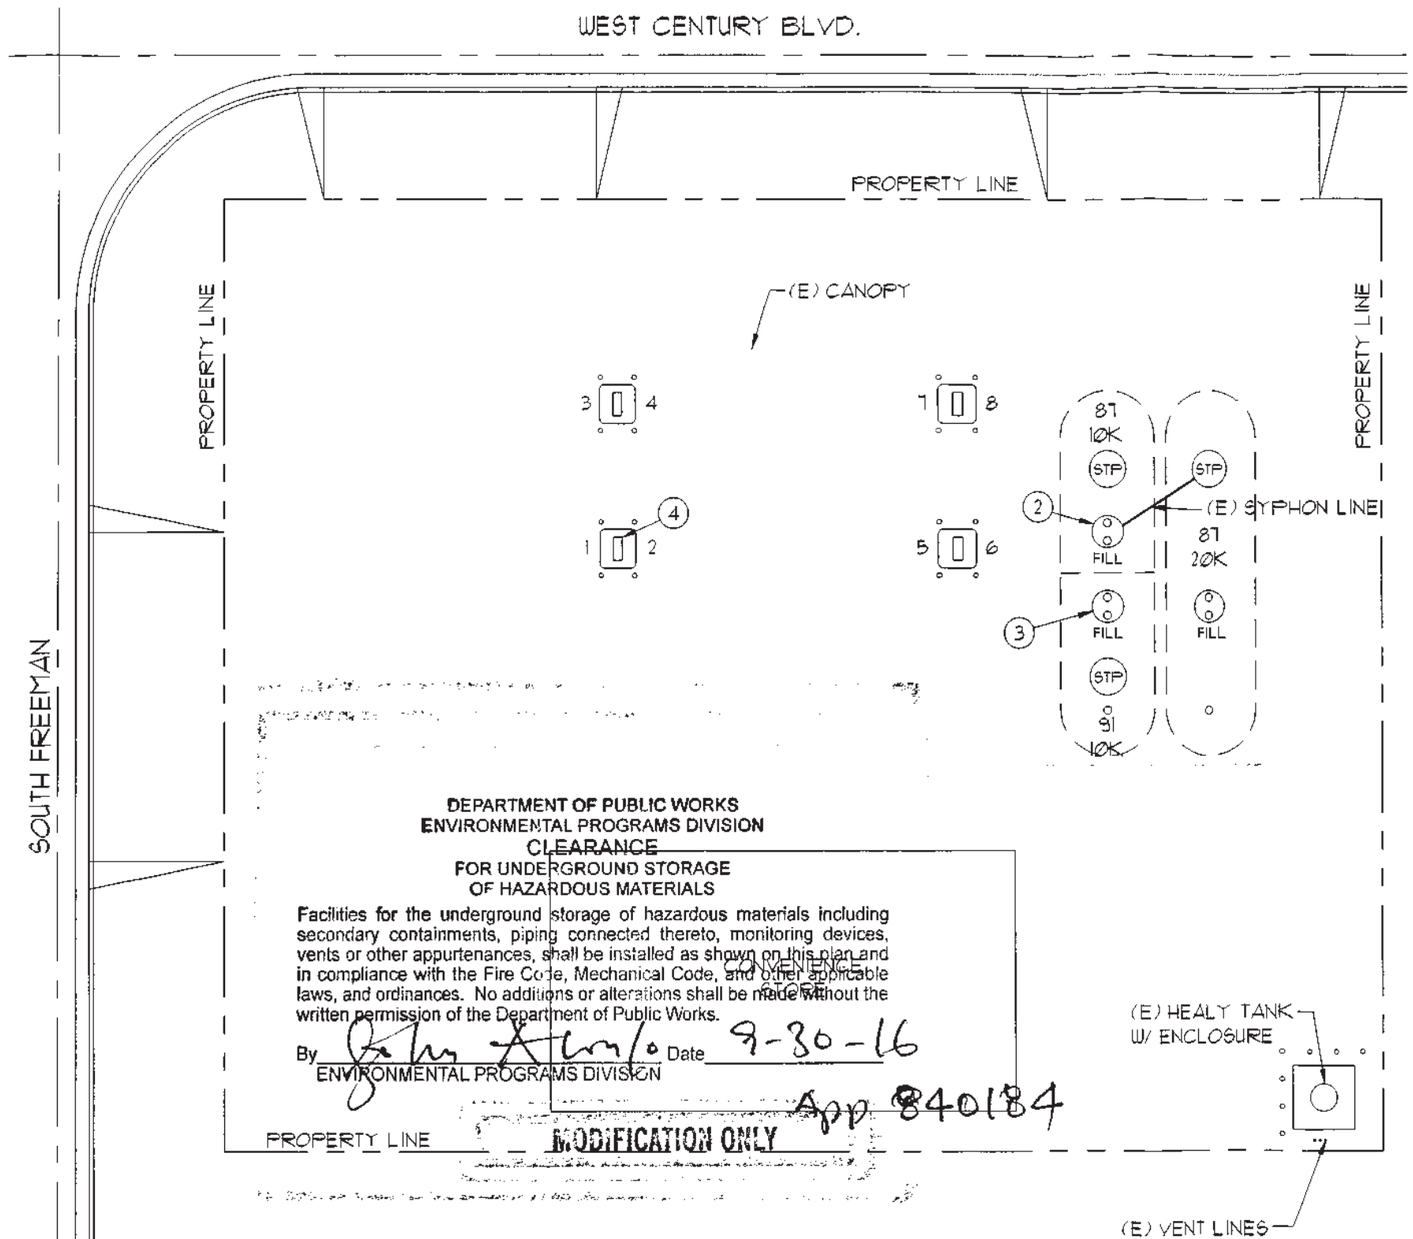

OVERALL SITE PLAN

SCALE: 1/16"=1'-0"

NORTH

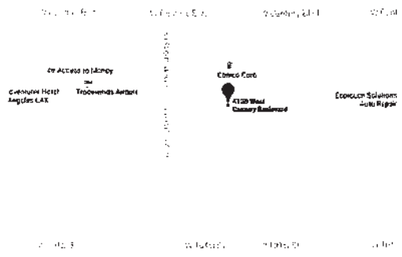

VICINITY MAP

SCOPE OF WORK

1. OBTAIN PERMITS NECESSARY TO LEGALLY COMPLETE SCOPE OF WORK
2. AT 87 SYPHON FILL SUMP:
   - PREPARE AND FIBERGLASS COLLAR TO ENSURE A WATER TIGHT SEAM.
   - REMOVE AND REPLACE EXISTING PENETRATIONS WITH BRAVO.
   - CONDUCT HYDROSTATIC PRE-TESTING
3. AT 91 FILL SUMP:
   - PREPARE AND FIBERGLASS COLLAR TO ENSURE A WATER TIGHT SEAM.
   - REMOVE AND REPLACE EXISTING PENETRATIONS WITH BRAVO.
   - CONDUCT HYDROSTATIC PRE-TESTING
4. AT UDC 1/2:
   - DISCONNECT AND REMOVE DISPENSER IN ORDER TO ACCESS PENETRATIONS.
   - REMOVE AND REPLACE EXISTING PENETRATIONS WITH BRAVO.
   - CONDUCT HYDROSTATIC PRE-TESTING. REPLACE AND RECONNECT DISPENSER.

MATERIAL LIST

- BRAVO ¾" CONDUIT/ROBROY (F-01-RETROFIT-S)
- BRAVO 2" FIBERGLASS (F-20-RETROFIT-S)
- BRAVO 3" FIBERGLASS (F-30-RETROFIT-S)
- FIBERGLASS KIT (RESIN, EPOXY, MATTING)

TESORO 63251

4130 W. CENTURY BLVD.
INGLEWOOD, CA 90304

14774 CENTRAL AVENUE
CHINO, CALIFORNIA 91710
(909) 393-1214 PHONE
(909) 393-0521 FAX

Fuel Pros

SITE PLAN

SHEET
FO-0.1

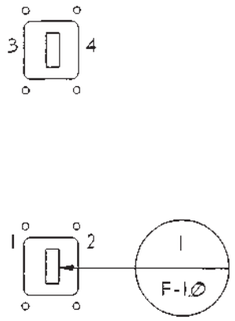

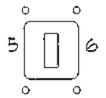

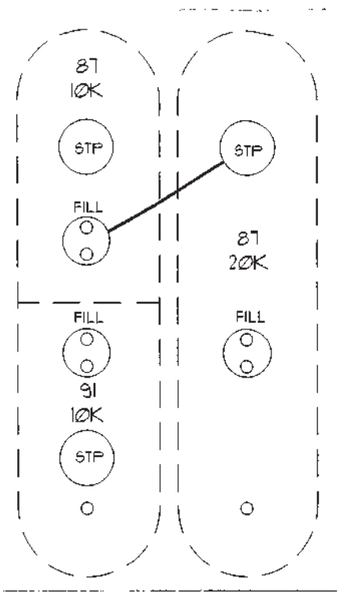

DEPARTMENT OF PUBLIC WORKS
ENVIRONMENTAL PROGRAMS DIVISION
CLEARANCE
FOR UNDERGROUND STORAGE
OF HAZARDOUS MATERIALS

Facilities for the underground storage of hazardous materials including secondary containments, piping connected thereto, monitoring devices, vents or other appurtenances, shall be installed as shown on this plan and in compliance with the Fire Code, Mechanical Code, and other applicable laws, and ordinances. No additions or alterations shall be made without the written permission of the Department of Public Works.

By _____ Date 9-30-16
ENVIRONMENTAL PROGRAMS DIVISION

App 840184

MODIFICATION ONLY

CONVENIENCE
STORE

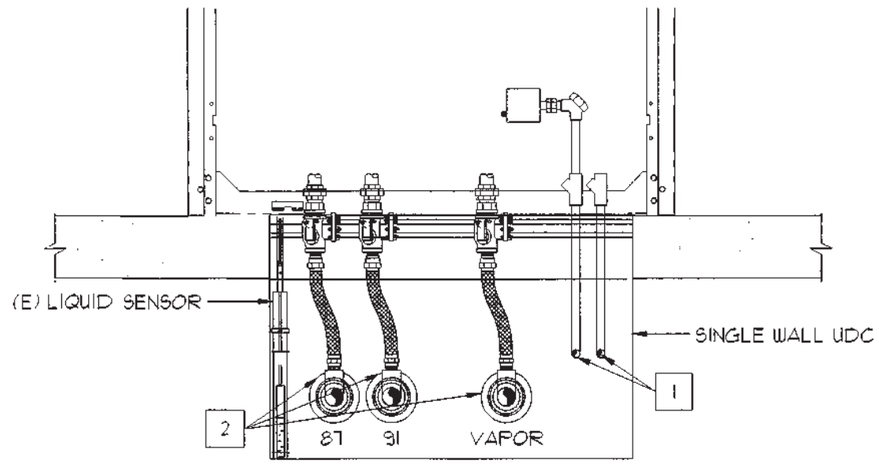

1 / F-1.0 TYPICAL 3+0 UDC CONDIGURATION

ENLARGED SITE PLAN
SCALE: 1/8"=1'-0"

TESORO 63251
4130 W. CENTURY BLVD.
INGLEWOOD, CA 90304

14714 CENTRAL AVENUE
CHINO, CALIFORNIA 91710
(909) 393-1214 PHONE
(909) 393-0521 FAX

Fuel Pros

ENLARGED
SITE PLAN

SHEET
FO-1.0

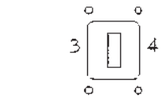

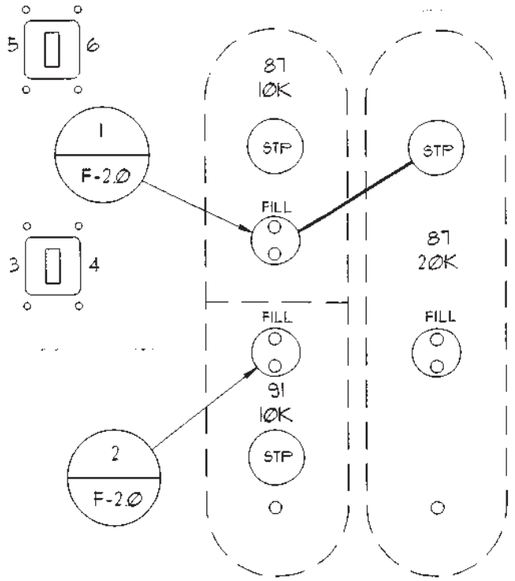

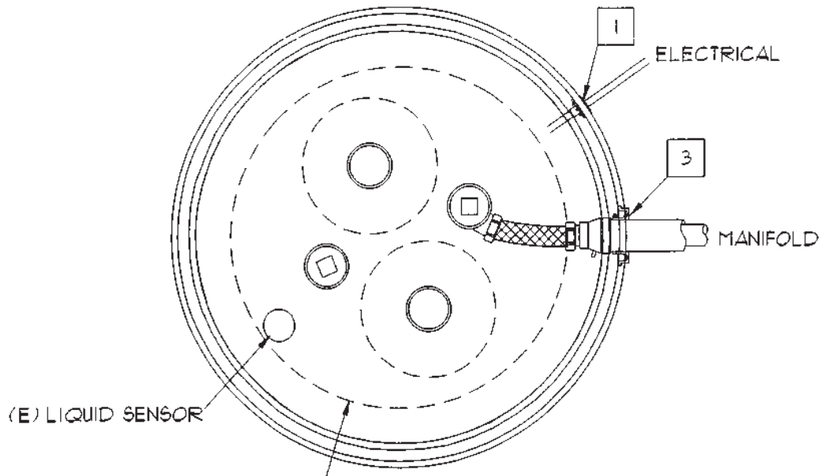

1 / F-20 — 87 PRODUCT FILL / MANIFOLD SUMP

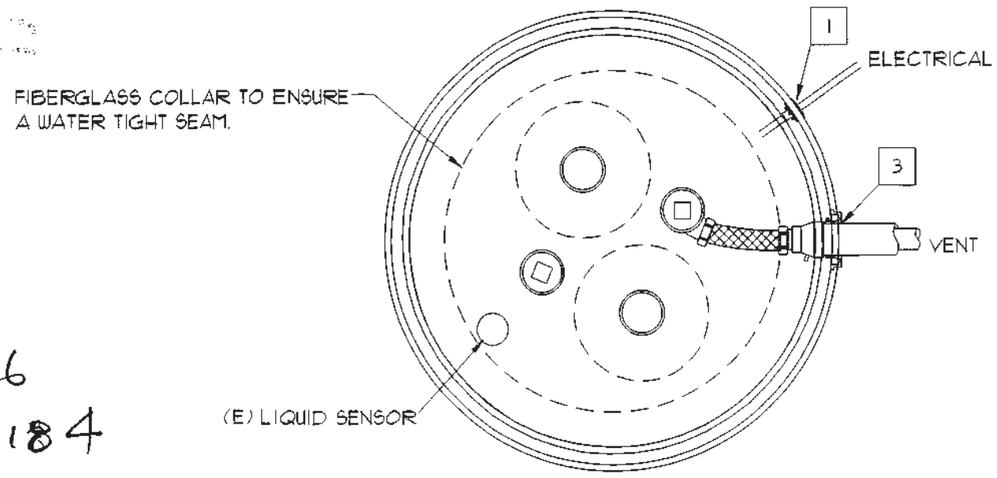

2 / F-20 — 91 PRODUCT FILL SUMP

CONVENIENCE STORE

DEPARTMENT OF PUBLIC WORKS
ENVIRONMENTAL PROGRAMS DIVISION
CLEARANCE
FOR UNDERGROUND STORAGE
OF HAZARDOUS MATERIALS

Facilities for the underground storage of hazardous materials including secondary containments, piping connected thereto, monitoring devices, vents or other appurtenances, shall be installed as shown on this plan and in compliance with the Fire Code, Mechanical Code, and other applicable laws, and ordinances. No additions or alterations shall be made without the written permission of the Department of Public Works.

By _____ Date 9-30-16
ENVIRONMENTAL PROGRAMS DIVISION

App. 840184

MODIFICATION ONLY

ENLARGED SITE PLAN
SCALE: 1/8"=1'-0"

TESORO 63251
4130 W. CENTURY BLVD.
INGLEWOOD, CA 90304

14714 CENTRAL AVENUE
CHINO, CALIFORNIA 91710
(909) 393-1214 PHONE
(909) 393-0521 FAX

Fuel Pros

ENLARGED SITE PLAN

SHEET
FO-2.0

NO.	QTY	ITEM	SPECIFICATIONS	MFR & MODEL
1	13		¾" CONDUIT / ROBROY	BRAVO F-07-RETROFIT-S
2	1		2" FIBERGLASS SPLIT REPAIR FITTING	BRAVO F-20-RETROFIT-S
3	2		3" FIBERGLASS SPLIT REPAIR FITTING	BRAVO F-30 RETROFIT-S
4	3		EPOXY KIT	BRAVO ADHESIVE-RETROFIT-EPOXY-KIT

TESORO 63251

4130 W. CENTURY BLVD.
INGLEWOOD, CA 90304

14774 CENTRAL AVENUE
CHINO, CALIFORNIA 91710
(909) 393-1214 PHONE
(909) 393-0521 FAX

MATERIALS

SHEET
FO-3.0

010092-056865

C839806

FASTECH

RETAIL PETROLEUM • RETAIL NATURAL GAS • CAR WASH SYSTEMS

July 29, 2016

Los Angeles County Department of Public Works
900 S. Fremont Ave.
Alhambra, CA 91803
Attn: Tim Smith or Jason Monod De Froideville

SB 989 3 YEAR COMPLIANCE TEST

SUBJECT SITE: **SB 989 COMPLIANCE TESTING AT USA PETROLEUM STATION 4130 W. CENTURY BLVD. INGLEWOOD, CA 90304. SITE ID#: 63251.**

Dear Mr. Smith or Inspector Monod De Froideville:

Enclosed, please find the secondary containment testing results for the above-referenced site. These results are being sent to you per the requirement of SB 989. A summary of the results is listed below.

Agency Notification Date: 6/6/16 (#17480)

Test Results Overview:

Test performed: Tank Annular	Pass☒ Fail☐
Test performed: Secondary Product Lines	Pass☒ Fail☐
Test performed: Turbine Sumps	Pass☒ Fail☐
Test performed: Fill Sumps - 87Siphon Fill, 91 Fill Failed	Pass☐ Fail☒
Test performed: Under Dispenser Containment - UDC 1-2 failed	Pass☐ Fail☒

FASTECH was contracted by the underground storage tank system owner to insure that this facility complies with all of the rules and regulations that govern the operation of underground storage tanks and their related components. If any of the secondary containment components failed or were not tested at this facility, repairs will be made within the required 120 days. Tesoro Refining & Marketing Co. (Tesoro) understands that depending on the type of repair, permits may be required and will be obtained in accordance with your agency's guidelines.

If you have any questions please call the undersigned at (714) 523-0194, extension 8327.

Sincerely,
FASTECH, Inc.

Glen Ragle
Program Manager

RECEIVED
AUG 17 2016
DEPARTMENT OF PUBLIC WORKS
ENVIRONMENTAL PROGRAMS

Attachments – Secondary Containment Testing Results

Cc: Doug Shearer – Tesoro Refining & Marketing Co. LLC – via email
Belshire Environmental Services – via email

7050 VILLAGE DRIVE, SUITE D • BUENA PARK, CA 90621
OFFICE: (714) 523-0194 • FAX: (714) 523-4235 • WWW.FASTECHUS.COM

Secondary Containment Testing Report Form

This form is intended for use by contractors performing periodic testing of UST secondary containment systems. Use the appropriate pages of this form to report results for all components tested. The completed form, written test procedures, and printouts from tests (if applicable), should be provided to the facility owner/operator for submittal to the local regulatory agency.

1. FACILITY INFORMATION

Facility Name:	USA 63251	Date of Testing:	7/27/16
Facility Address:	4130 W. Century Blvd., Inglewood, CA 90304		
Facility Contact:	Manager	Phone:	310-672-0386
Date Local Agency Was Notified of Testing :	6/6/16 conf #17480		
Name of Local Agency Inspector *(if present during testing)*:	Jason Monod de Froideville LACPW		

2. TESTING CONTRACTOR INFORMATION

Company Name:	**Fueling & Service Technologies, Inc. (FASTECH)**		
Technician Conducting Test:	**Frankie Sanchez-ICC#8162515-UT**		
Credentials:	X CSLB Licensed Contractor	SWRCB Licensed Tank Tester	
License Type:	**A, HAZ, C21**	License Number:	**794519**

Manufacturer Training

Manufacturer	Component(s)	Date Training Expires
ELD Systems, Inc.	Secondary Containment Leak Measurement	**F Sanchez Jr F0073-10,exp 5/19/18**

3. SUMMARY OF TEST RESULTS

Component	Pass	Fail	Not Tested	Repairs Made	Component	Pass	Fail	Not Tested	Repairs Made
87 Main Annular	☒	☐	☐	☐	UDC 5-6	☒	☐	☐	☐
87 Siphon/91 Annular	☒	☐	☐	☐	UDC 7-8	☒	☐	☐	☐
87 Main STP Sump	☒	☐	☐	☐		☐	☐	☐	☐
87 Siphon Sump	☒	☐	☐	☐		☐	☐	☐	☐
91 STP Sump	☒	☐	☐	☒		☐	☐	☐	☐
87 Main Fill Sump	☒	☐	☐	☐		☐	☐	☐	☐
87 Siphon Fill Sump	☐	☒	☐	☐		☐	☐	☐	☐
91 Fill Sump	☐	☒	☐	☐		☐	☐	☐	☐
87 Main Secondary Product	☒	☐	☐	☐		☐	☐	☐	☐
87 Siphon Secondary	☒	☐	☐	☐		☐	☐	☐	☐
91 Secondary Future	☒	☐	☐	☒		☐	☐	☐	☐
91 Secondary Product	☒	☐	☐	☐		☐	☐	☐	☐
UDC 1-2	☐	☒	☐	☐		☐	☐	☐	☐
UDC 3-4	☒	☐	☐	☐		☐	☐	☐	☐

If hydrostatic testing was performed, describe what was done with the water after completion of tests:

See attached testing procedures.

CERTIFICATION OF TECHNICIAN RESPONSIBLE FOR CONDUCTING THIS TESTING

To the best of my knowledge, the facts stated in this document are accurate and in full compliance with legal requirements

Technician's Signature:

Date: 7-27-16

4. TANK ANNULAR TESTING

Test Method Developed By:	☐ Tank Manufacturer ☒ Industry Standard ☐ Professional Engineer ☐ Other *(Specify)*			
Test Method Used:	☐ Pressure ☒ Vacuum ☐ Hydrostatic ☐ Other *(Specify)*			
Test Equipment Used: **See attached testing procedures**			Equipment Resolution:	
	Tank #87 main	**Tank # 87 SY/91 split**		
Is Tank Exempt From Testing?[1]	☐ Yes ☒ No	☐ Yes ☒ No		
Tank Capacity:	**20,000**	**20,000**		
Tank Material:	**fiberglass**	**fiberglass**		
Tank Manufacturer:	**Xerxes**	**Xerxes**		
Product Stored:	**regular**	**Reg/Prem**		
Wait time between applying pressure/vacuum/water and starting test:	**30 minutes**	**30 minutes**		
Test Start Time:	**8:00am**	**8:00am**		
Initial Reading (R_I):	**10hg**	**10hg**		
Test End Time:	**10:00am**	**10:00am**		
Final Reading (R_F):	**10hg**	**10hg**		
Test Duration:	**2 hours**	**2 hours**		
Change in Reading (R_F-R_I):	**0**	**0**		
Pass/Fail Threshold or Criteria:	**0.00**	**0.00**		
Test Result:	☒ **Pass** ☐ **Fail**	☒ **Pass** ☐ **Fail**		
Was sensor removed for testing?	☐ Yes ☒ No ☐ NA	☐ Yes ☒ No ☐ NA		
Was sensor properly replaced and verified functional after testing?	☐ Yes ☐ No ☒ NA	☐ Yes ☐ No ☒ NA		

Comments – *(include information on repairs made prior to testing, and recommended follow-up for failed tests)*

Sensor functionality was not confirmed. This procedure is not part of the secondary containment testing scope of work.

[1] Secondary containment systems where the continuous monitoring automatically monitors both the primary and secondary containment, such as systems that are hydrostatically monitored or under constant vacuum, are exempt from periodic containment testing. {California Code of Regulations, Title 23, Section 2637(a)(6)}

5. SECONDARY PIPE TESTING

Test Method Developed By:	☐ Piping Manufacturer	☒ Industry Standard	☐ Professional Engineer	☐ Other *(Specify)*
Test Method Used:	☒ Pressure	☐ Vacuum	☐ Hydrostatic	☐ Other *(Specify)*
Test Equipment Used: **See attached testing procedures**			Equipment Resolution:	

	Piping Run # 87 Main PL	**Piping Run # 87 Siphon Sec.Line**	**Piping Run # Fut. Trans. Line (to 91)**	**Piping Run # 91 PL**
Piping Material:	**fiberglass**	**fiberglass**	**fiberglass**	**fiberglass**
Piping Manufacturer:	**Smith**	**Smith**	**Smith**	**Smith**
Piping Diameter:	**3"**	**3"**	**3"**	**3"**
Length of Piping Run:	**125'**	**15'**	**10'**	**125'**
Product Stored:	**regular**	**regular**		**premium**
Method and location of piping-run isolation:	**STP/UDC**	**STP**	**STP**	**STP/UDC**
Wait time between applying pressure/vacuum/water and starting test:	**30 minutes**	**30 minutes**	**30 minutes**	**30 minutes**
Test Start Time:	**11:00am**	**11:00am**	**11:00am**	**11:00am**
Initial Reading (R_I):	**5 psi**	**5 psi**	**5 psi**	**5 psi**
Test End Time:	**12:00pm**	**12:00pm**	**12:00pm**	**12:00pm**
Final Reading (R_F):	**5 psi**	**5 psi**	**5 psi**	**5 psi**
Test Duration:	**1 hour**	**1 hour**	**1 hour**	**1 hour**
Change in Reading (R_F-R_I):	**0**	**0**	**0**	**0**
Pass/Fail Threshold or Criteria:	**0.00**	**0.00**	**0.00**	**0.00**
Test Result:	☒ **Pass** ☐ **Fail**	☒ **Pass** ☐ **Fail**	☒ **Pass** ☐ **Fail**	☒ **Pass** ☐ **Fail**

Comments – *(include information on repairs made prior to testing, and recommended follow-up for failed tests)*

Installed a test boot on the 91 Secondary Future in the 91 STP sump

6. PIPING SUMP TESTING

Test Method Developed By:	☐ Sump Manufacturer ☒ Industry Standard ☐ Professional Engineer ☐ Other *(Specify)*		
Test Method Used:	☐ Pressure ☐ Vacuum ☒ Hydrostatic ☐ Other *(Specify)*		
Test Equipment Used: **See attached testing procedures**		Equipment Resolution:	

	Sump # 87 Main STP	**Sump # 87SY**	**Sump # 91 STP**	
Sump Diameter:	**48"**	**48"**	**48"**	
Sump Depth:	**60"**	**60"**	**61"**	
Sump Material & **Manufacturer**:	**fiberglass - Xerxes**	**fiberglass - Xerxes**	**fiberglass - Xerxes**	
Height from Tank Top to Top of Highest Piping Penetration:	**26"**	**31"**	**37"**	
Height from Tank Top to Lowest Electrical Penetration:	**31"**	**17"**	**19"**	
Condition of sump prior to testing:	**fair**	**fair**	**fair**	
Portion of Sump Tested[1]	**4" above highest penetration**	**4" above highest penetration**	**4" above highest penetration**	
Does turbine shut down when sump sensor detects liquid (both product and water)?*	☐ Yes ☐ No ☒ NA	☐ Yes ☐ No ☒ NA	☐ Yes ☐ No ☒ NA	
Turbine shutdown response time	**N/A**	**N/A**	**N/A**	
Is system programmed for fail-safe shutdown?*	☐ Yes ☐ No ☒ NA	☐ Yes ☐ No ☒ NA	☐ Yes ☐ No ☒ NA	
Was fail-safe verified to be operational?*	☐ Yes ☐ No ☒ NA	☐ Yes ☐ No ☒ NA	☐ Yes ☐ No ☒ NA	
Wait time between applying pressure/vacuum/water and starting test:	**30 minutes**	**30 minutes**	**30 minutes**	
Test Start Time:	**11:37am**	**11:03am**	**10:05am**	
Initial Reading (R_I):	**2.4032**	**3.8628**	**3.4837**	
Test End Time:	**11:49am**	**11:15am**	**10:17am**	
Final Reading (R_F):	**2.4032**	**3.8634**	**3.4839**	
Test Duration:	**12 min**	**12 min**	**12 min**	
Change in Reading (R_F-R_I):	**0.00002**	**0.00054**	**0.00014**	
Pass/Fail Threshold or Criteria:	**0.002**	**0.002**	**0.002**	
Test Result:	☒ **Pass** ☐ **Fail**	☒ **Pass** ☐ **Fail**	☒ **Pass** ☐ **Fail**	
Was sensor removed for testing?	☒ Yes ☐ No ☐ NA	☒ Yes ☐ No ☐ NA	☒ Yes ☐ No ☐ NA	
Was sensor properly replaced and verified functional after testing?	☒ Yes ☐ No ☐ NA	☒ Yes ☐ No ☐ NA	☒ Yes ☐ No ☐ NA	

Comments – *(include information on repairs made prior to testing, and recommended follow-up for failed tests)*

Sensor functionality was not confirmed. This procedure is not part of the secondary containment testing scope of work.

A test boot was installed on the 91 secondary future in the 91 STP sump

[1] If the entire depth of the sump is not tested, specify how much was tested. If the answer to any of the questions indicated with an asterisk (*) is "NO" or "NA", the entire sump must be tested. (See SWRCB LG-160)

7. UNDER-DISPENSER CONTAINMENT (UDC) TESTING

Test Method Developed By:	☐ UDC Manufacturer	☒ Industry Standard	☐ Professional Engineer	☐ Other *(Specify)*
Test Method Used:	☐ Pressure	☐ Vacuum	☒ Hydrostatic	☐ Other *(Specify)*
Test Equipment Used: **See attached testing procedures.**		Equipment Resolution:		

	UDC # 1-2	UDC # 3-4	UDC # 5-6	UDC # 7-8
UDC Manufacturer:	**Total Containment**	**Total Containment**	**Total Containment**	**Total Containment**
UDC Material:	**fiberglass**	**fiberglass**	**fiberglass**	**fiberglass**
UDC Depth:	**33"**	**33"**	**33"**	**33"**
Height from UDC Bottom to Top of Highest Piping Penetration:	**9"**	**9"**	**9"**	**9"**
Height from UDC Bottom to Lowest Electrical Penetration:	**3"**	**3"**	**3"**	**3"**
Condition of UDC prior to testing:	**fair**	**fair**	**fair**	**fair**
Portion of UDC Tested[1]	**4" above highest penetration**	**4" above highest penetration**	**4" above highest penetration**	**4" above highest penetration**
Does turbine shut down when UDC sensor detects liquid (both product and water)?*	☐ Yes ☐ No ☒ NA	☐ Yes ☐ No ☒ NA	☐ Yes ☐ No ☒ NA	☐ Yes ☐ No ☒ NA
Turbine shutdown response time				
Is system programmed for fail-safe shutdown?*	☐ Yes ☐ No ☒ NA	☐ Yes ☐ No ☒ NA	☐ Yes ☐ No ☒ NA	☐ Yes ☐ No ☒ NA
Was fail-safe verified to be operational?*	☐ Yes ☐ No ☒ NA	☐ Yes ☐ No ☒ NA	☐ Yes ☐ No ☒ NA	☐ Yes ☐ No ☒ NA
Wait time between applying pressure/vacuum/water and starting test	**30 minutes**	**30 minutes**	**30 minutes**	**30 minutes**
Test Start Time:	**VISUAL FAILURE**	**2:18pm**	**2:18pm**	**2:44pm**
Initial Reading (R_I):		**3.4794**	**2.8777**	**4.5856**
Test End Time:		**2:30pm**	**2:30pm**	**2:56pm**
Final Reading (R_F):		**3.4805**	**2.8778**	**4.5855**
Test Duration:		**12 min**	**12 min**	**12 min**
Change in Reading (R_F-R_I):		**0.00111**	**0.00012**	**0.00010**
Pass/Fail Threshold or Criteria:	**0.002**	**0.002**	**0.002**	**0.002**
Test Result:	☐ **Pass** ☒ **Fail**	☒ **Pass** ☐ **Fail**	☒ **Pass** ☐ **Fail**	☒ **Pass** ☐ **Fail**
Was sensor removed for testing?	☒Yes ☐No ☐ NA	☒Yes ☐No ☐NA	☒Yes ☐No ☐ NA	☒Yes ☐No ☐ NA
Was sensor properly replaced and verified functional after testing?	☒Yes ☐No ☐ NA	☒Yes ☐No ☐NA	☒Yes ☐No ☐ NA	☒Yes ☐No ☐ NA

Comments – *(include information on repairs made prior to testing, and recommended follow-up for failed tests)*

Sensor functionality was not confirmed. This procedure is not part of the secondary containment testing scope of work.

UDC 1-2 was a visual tested failure due to possible bad penetrations in UDC

[1] If the entire depth of the UDC is not tested, specify how much was tested. If the answer to any of the questions indicated with an asterisk (*) is "NO" or "NA", the entire UDC must be tested. (See SWRCB LG-160)

8. FILL RISER CONTAINMENT SUMP TESTING

Facility is Not Equipped With Fill Riser Containment Sumps ☐				
Fill Riser Containment Sumps are Present, but were Not Tested ☐				
Test Method Developed By:	☐ Sump Manufacturer ☒ Industry Standard ☐ Professional Engineer ☐ Other *(Specify)*			
Test Method Used:	☐ Pressure ☐ Vacuum ☒ Hydrostatic ☐ Other *(Specify)*			
Test Equipment Used: **See attached testing procedures**			Equipment Resolution:	
	Fill Sump # 87 main fill	**Fill Sump # 87SY**	**Fill Sump # 91 fill**	
Sump Diameter:	**48"**	**48"**	**48"**	
Sump Depth:	**63"**	**63"**	**61"**	
Height from Tank Top to Top of Highest Piping Penetration:	**N/A**	**N/A**	**N/A**	
Height from Tank Top to Lowest Electrical Penetration:	**27"**	**29"**	**29"**	
Condition of sump prior to testing:	**fair**	**fair**	**fair**	
Portion of Sump Tested	**4" above highest penetration**	**4" above highest penetration**	**4" above highest penetration**	
Sump Material & **Manufacturer**:	**fiberglass - Xerxes**	**fiberglass - Xerxes**	**fiberglass - Xerxes**	
Wait time between applying pressure/vacuum/water and starting test:	**30 minutes**	**30 minutes**	**30 minutes**	
Test Start Time:	**9:01am**	**VISUAL FAILURE**	**VISUAL FAILURE**	
Initial Reading (R_I):	**4.9741**			
Test End Time:	**9:13am**			
Final Reading (R_F):	**4.9743**			
Test Duration:	**12 min**			
Change in Reading (R_F-R_I):	**0.00014**			
Pass/Fail Threshold or Criteria:	**0.002**	**0.002**	**0.002**	
Test Result:	☒ **Pass** ☐ **Fail**	☐ **Pass** ☒ **Fail**	☐ **Pass** ☒ **Fail**	
Is there a sensor in the sump?	☒ Yes ☐ No	☒ Yes ☐ No	☒ Yes ☐ No	
Does the sensor alarm when either product or water is detected?	☐Yes ☐ No ☒NA	☐Yes ☐ No ☒NA	☐Yes ☐ No ☒NA	
Was sensor removed for testing?	☒Yes ☐ No ☐NA	☒Yes ☐ No ☐NA	☒Yes ☐ No ☐ NA	
Was sensor properly replaced and verified functional after testing?	☒Yes ☐ No ☐NA	☒Yes ☐ No ☐NA	☒Yes ☐ No ☐NA	

Comments – *(include information on repairs made prior to testing, and recommended follow-up for failed tests)*

Sensor functionality was not confirmed. This procedure is not part of the secondary containment testing scope of work.

the 87 Siphon and 91 fill sumps were both tested visual failures due to bad collars and potential bad penetrations once the collars are repaired and sumps are retested.

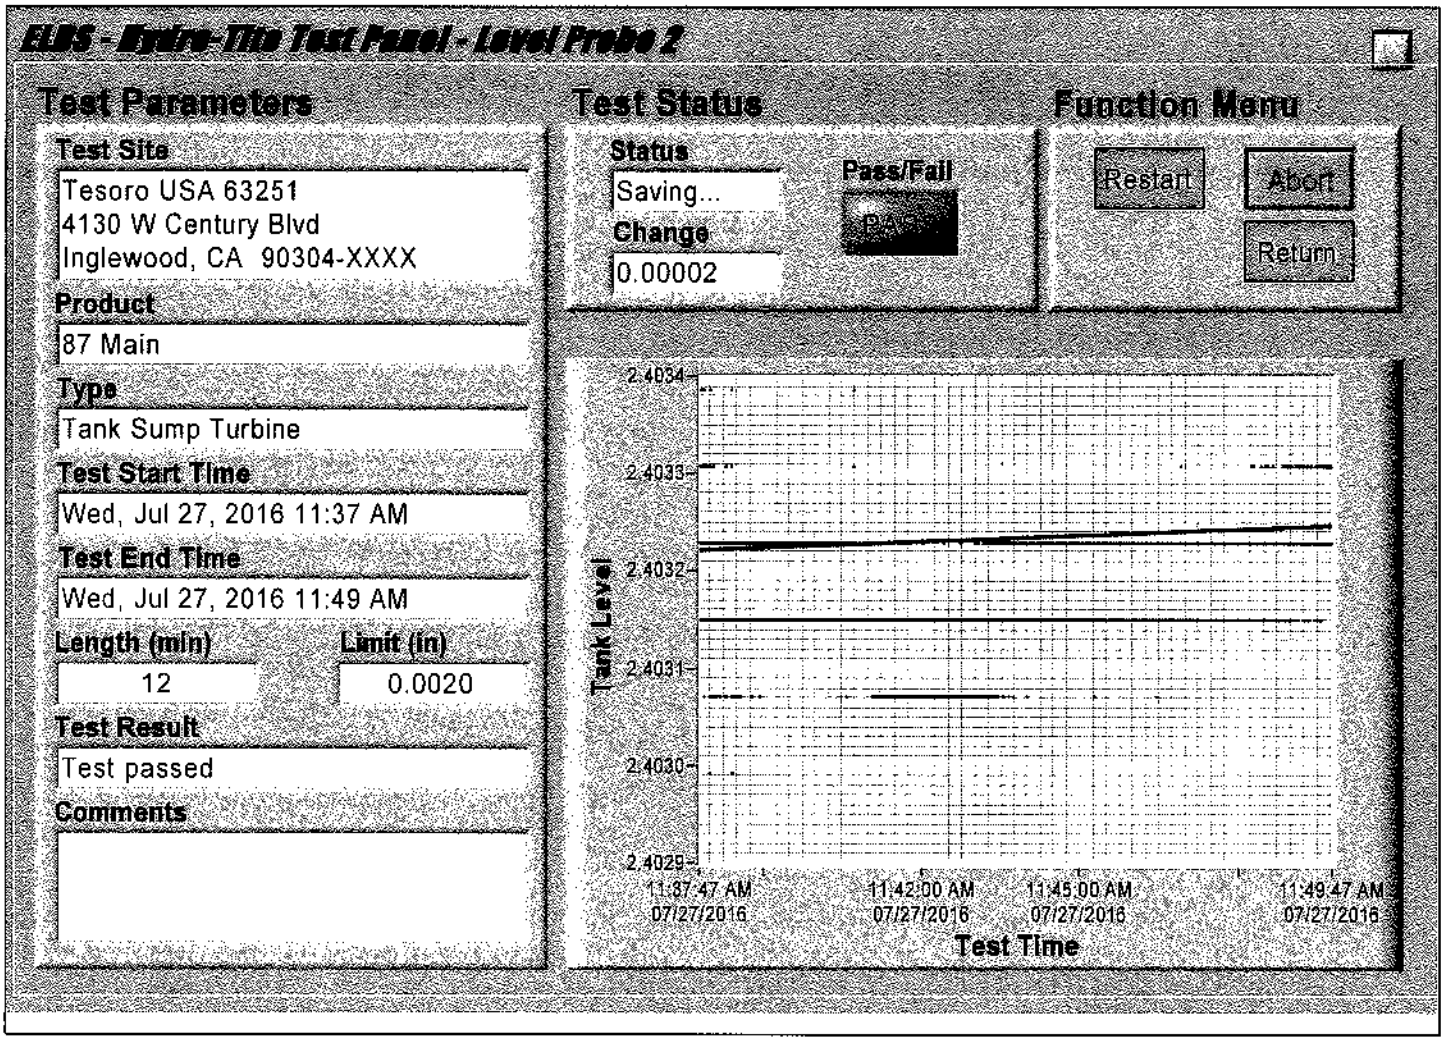

PDF created with pdfFactory Pro trial version www.pdffactory.com

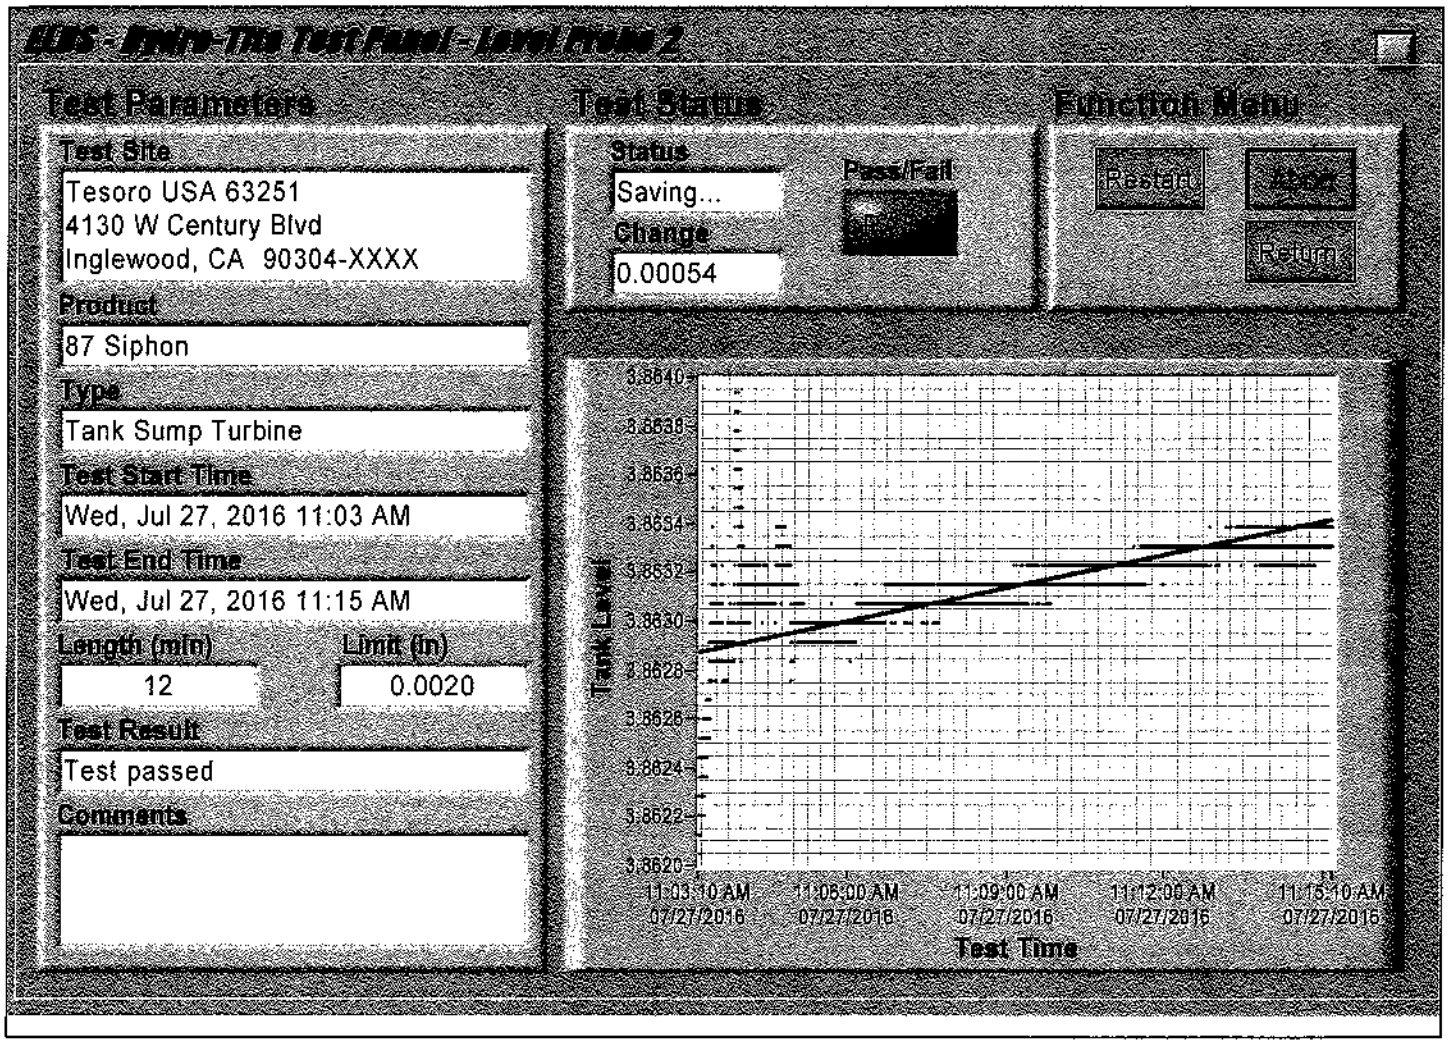

PDF created with pdfFactory Pro trial version www.pdffactory.com

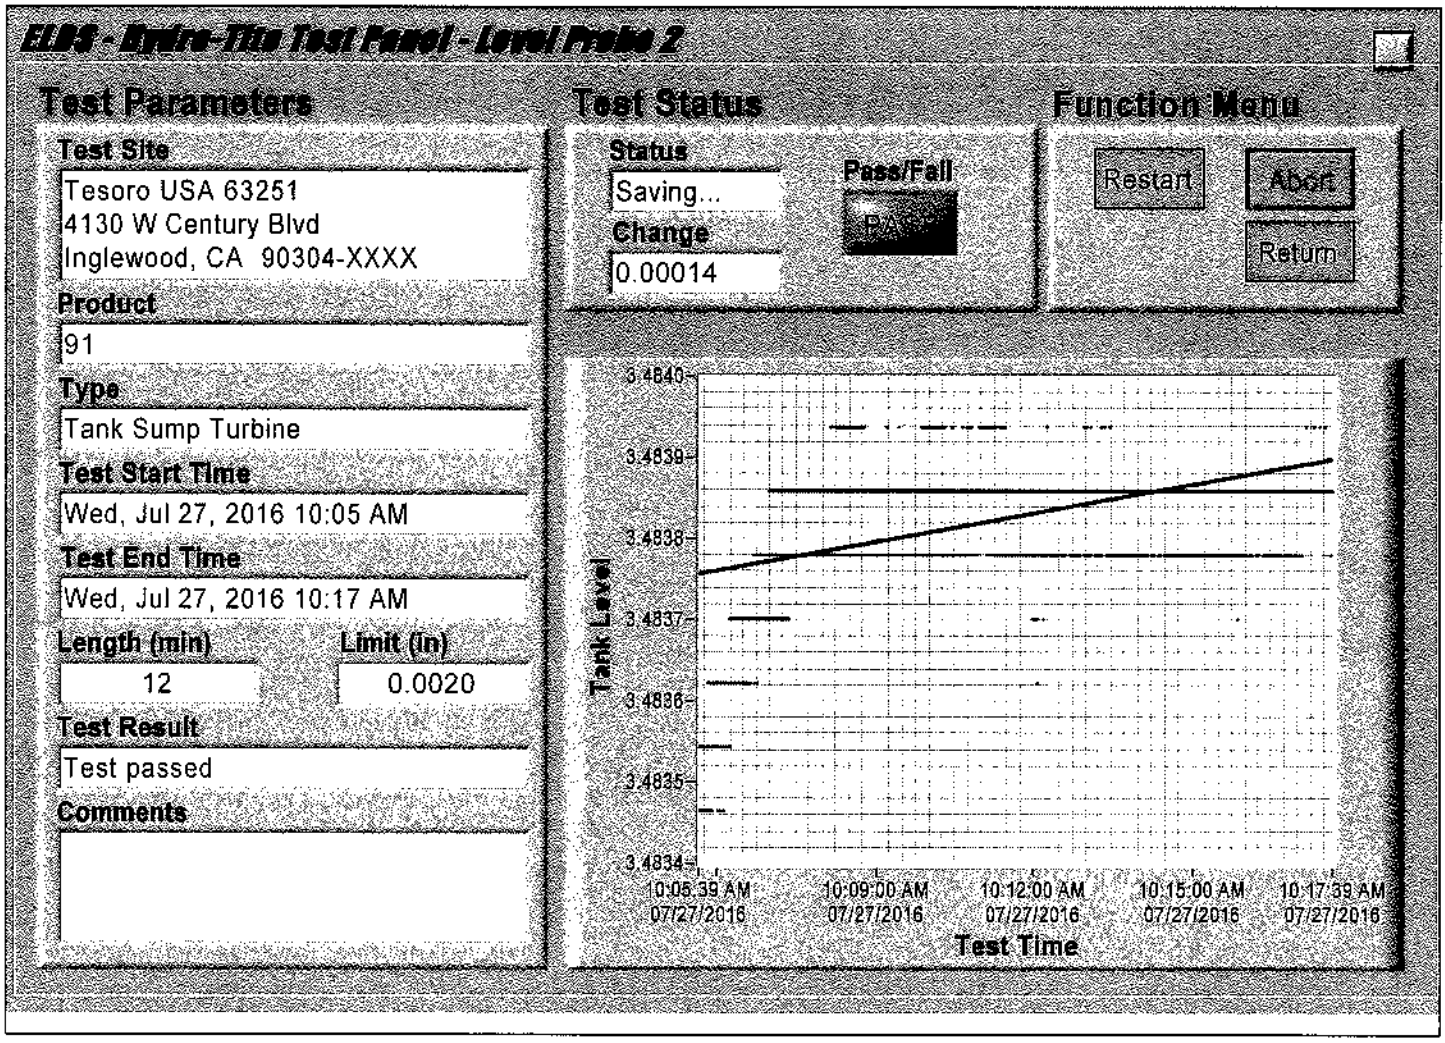

PDF created with pdfFactory Pro trial version www.pdffactory.com

ELM - Mako-Tite Test Panel - Level Probe 4

Test Parameters

Test Site
Tesoro USA 63251
4130 W Century Blvd
Inglewood, CA 90304-XXXX

Product
UDC

Type
Dispenser 3-4

Test Start Time
Wed, Jul 27, 2016 2:18 PM

Test End Time
Wed, Jul 27, 2016 2:30 PM

Length (min) 12

Limit (in) 0.0020

Test Result
Test passed

Comments

Test Status

Status
Saving...

Change
0.00111

Pass/Fail
Pass

Function Menu

Restart | Abort | Return

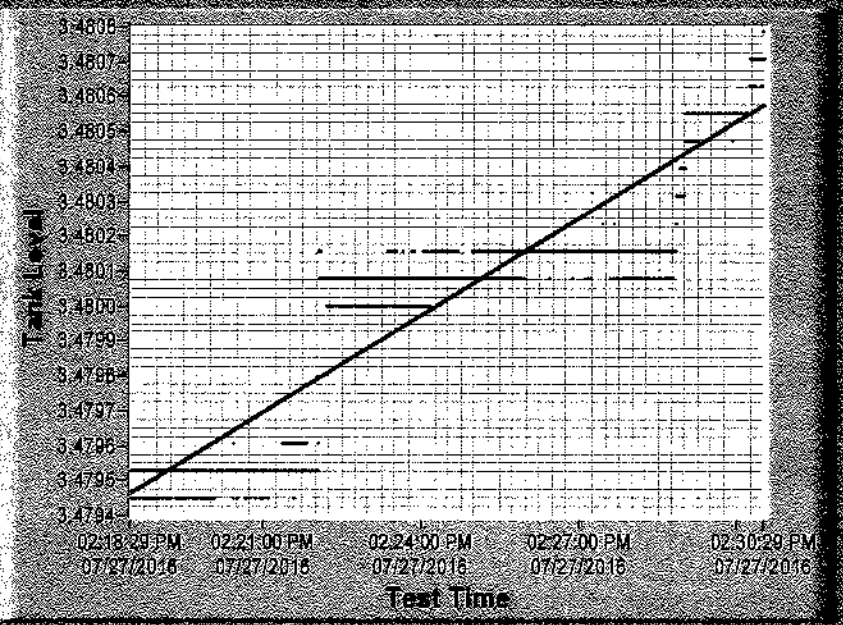

PDF created with pdfFactory Pro trial version www.pdffactory.com

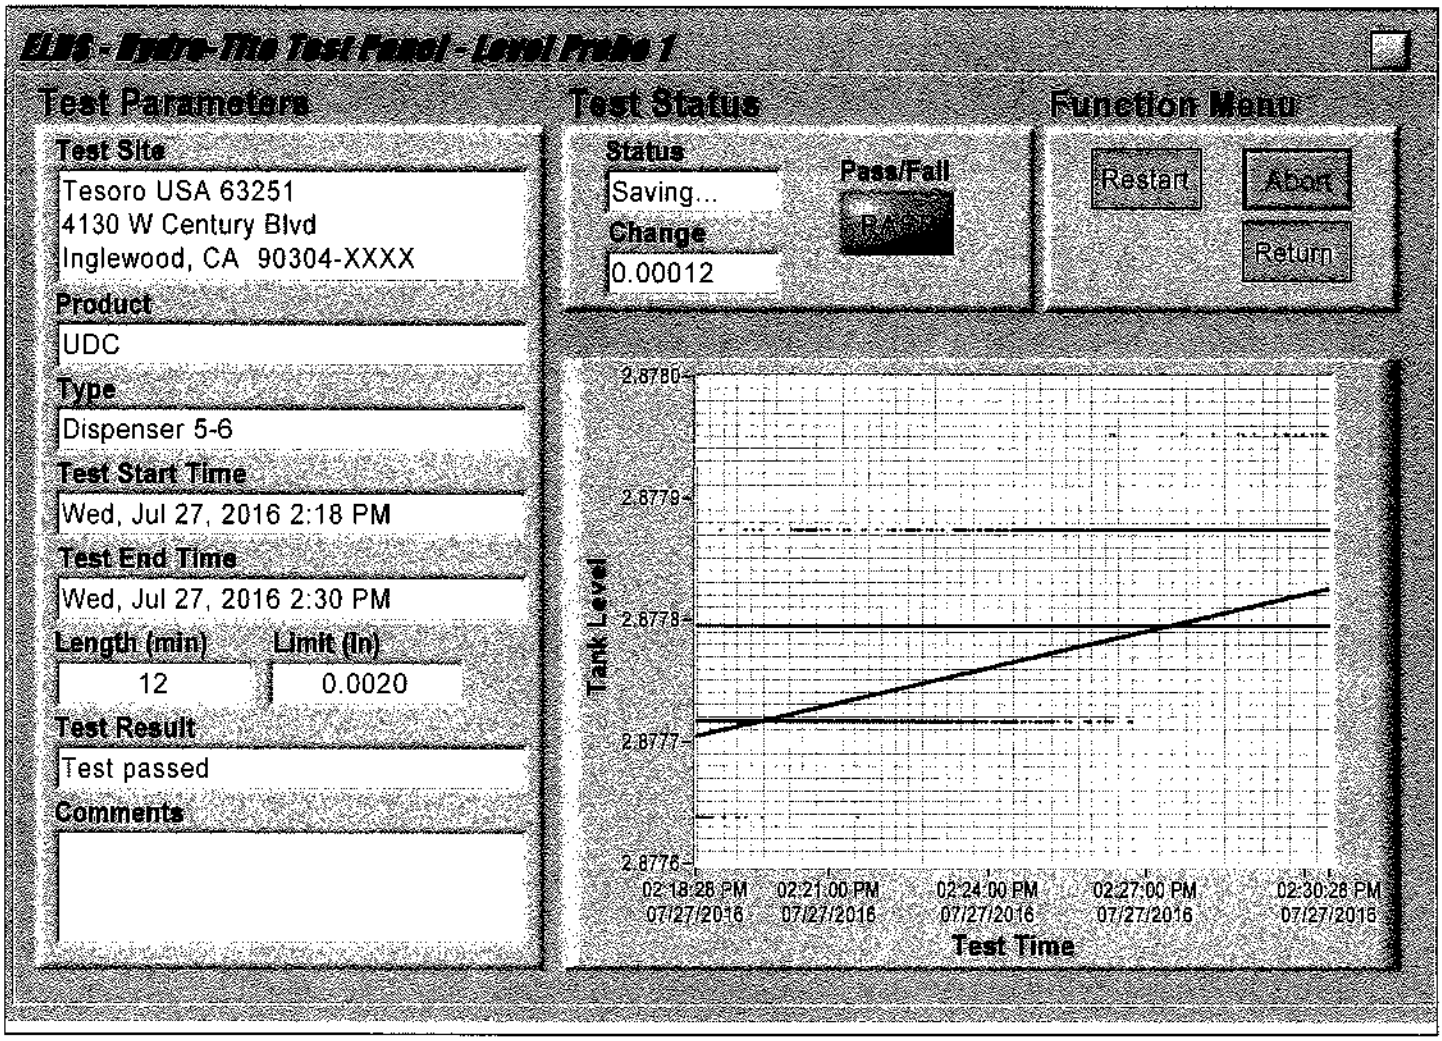

PDF created with pdfFactory Pro trial version www.pdffactory.com

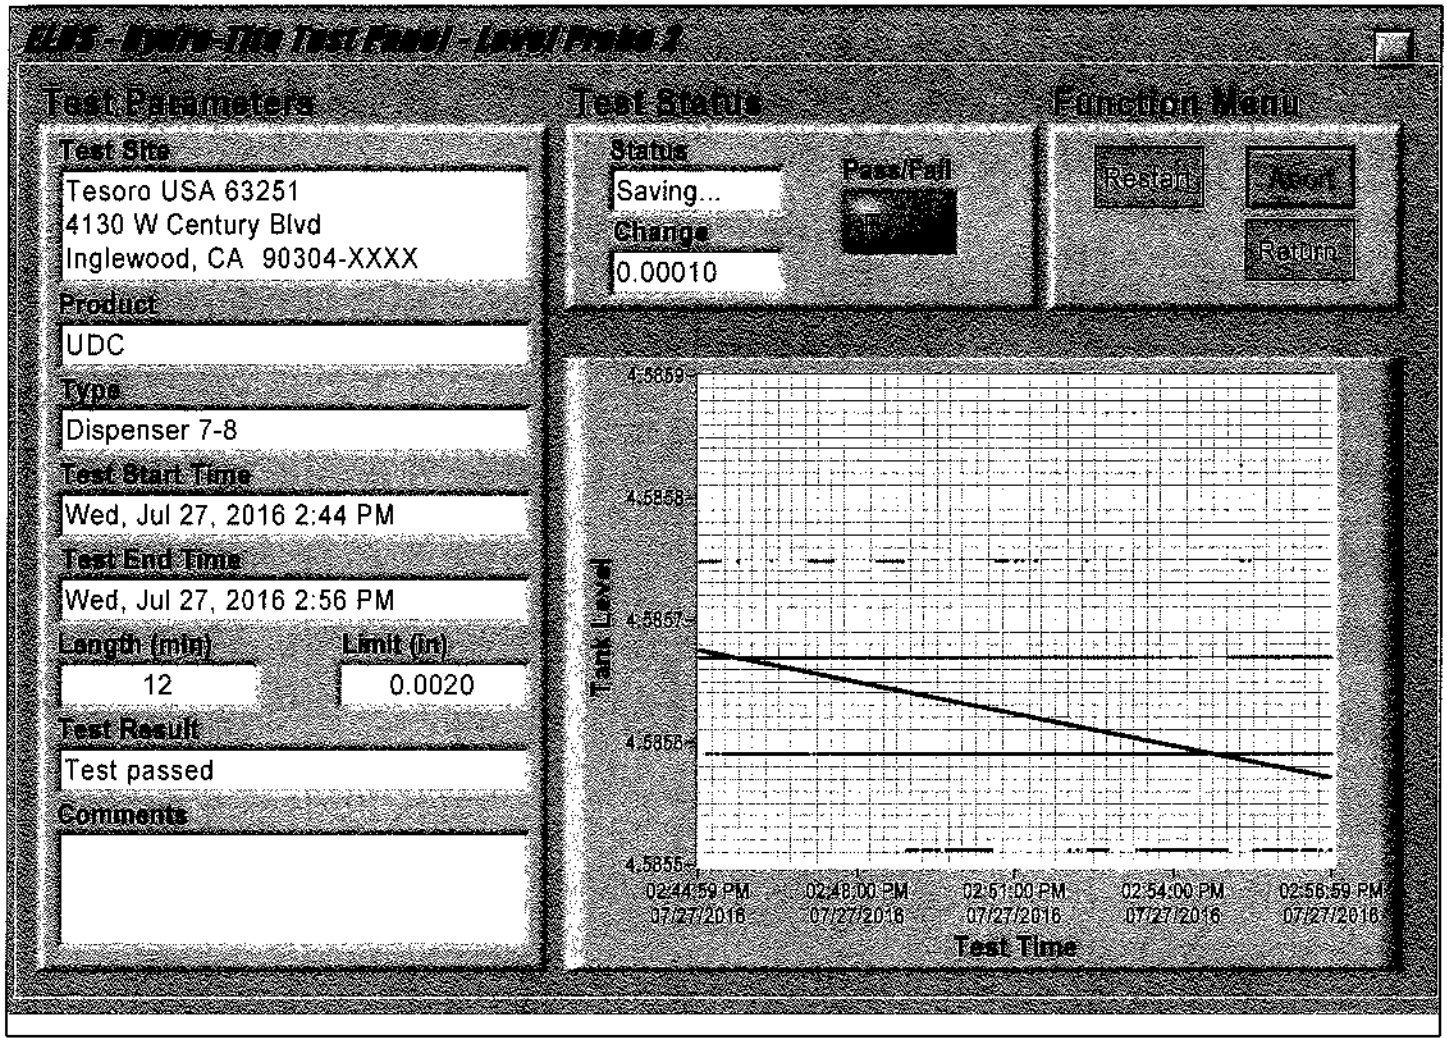

PDF created with pdfFactory Pro trial version www.pdffactory.com

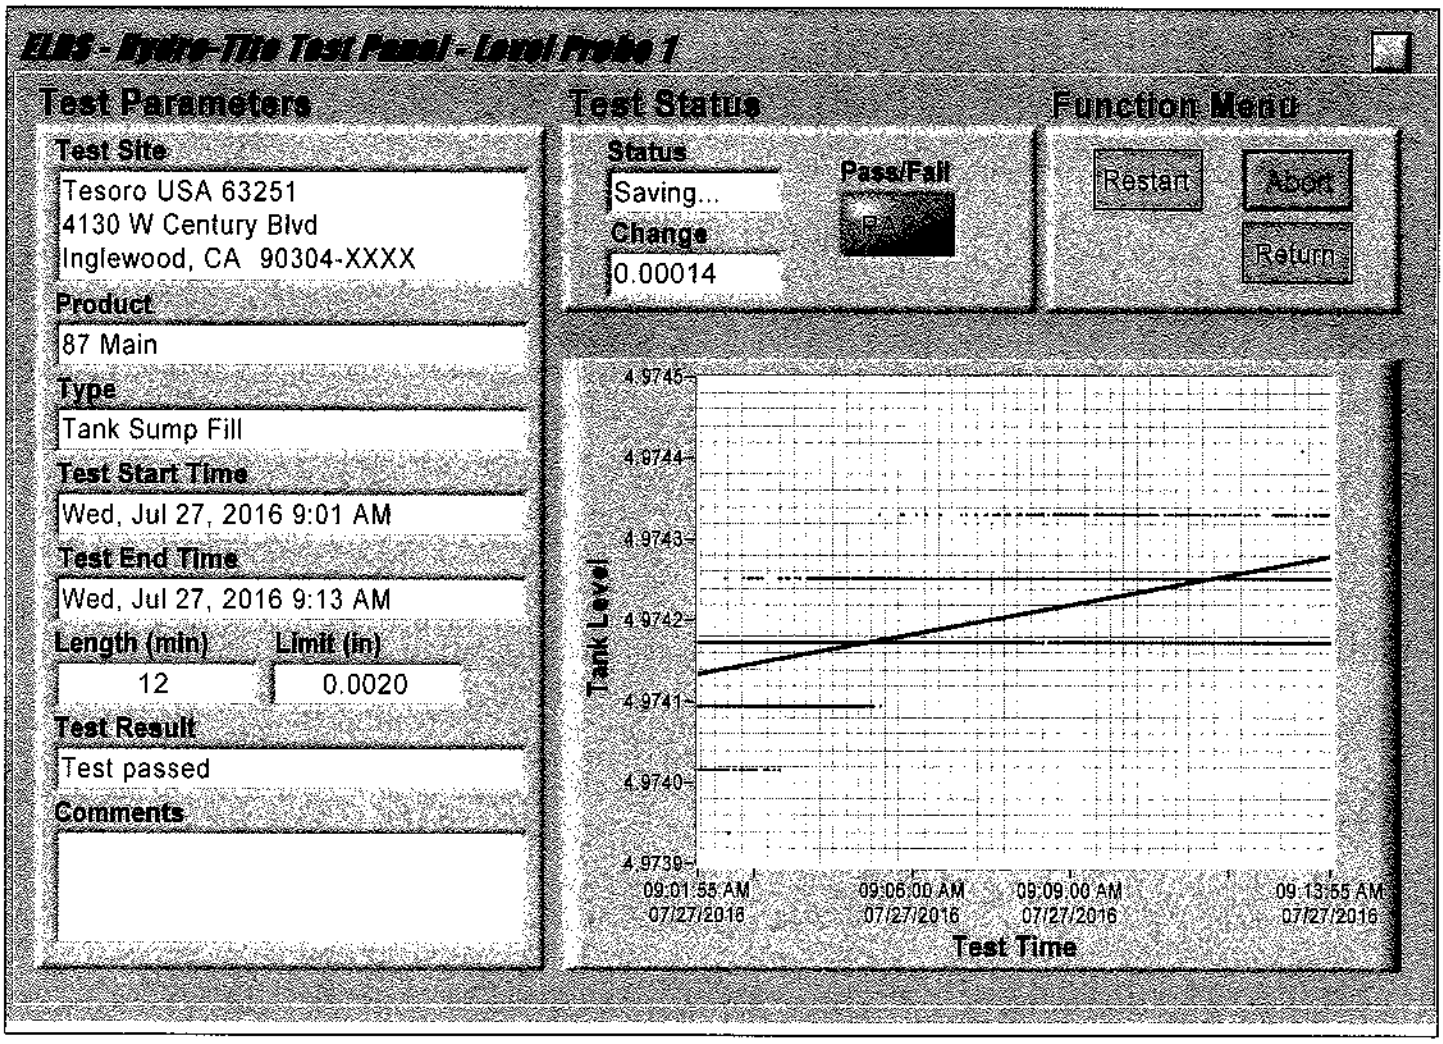

PDF created with pdfFactory Pro trial version www.pdffactory.com

Testing Procedures – One 12-minute Test

Secondary Containment Testing, Underground Storage Tank Systems
Contractor: Fueling & Service Technologies, Inc. (FASTECH)

Testing Technicians:

Site Manager, Primary Tester(s):

Frankie Sanchez	(714) 951-1438	ICC# 8162515-UT	ELD Cert # F00073-10
Alvaro Ramirez	(714) 951-1439	ICC# 8105943-UT	ELD Cert # F0058-10
Jorge Escalante	(714) 951-1441	ICC# 8209444-UT	ELD Cert # F00049-10
Erick Chavez	(714) 951-1437	ICC# 8148870-UT	ELD Cert # F0050-10
Stephen Dombrowski	(714) 951-1489	ICC# 8206110-UT	ELD Cert # F0077-10
Christian Ehlers	(714) 904-1268	ICC# 8296947-UT	ELD Cert # F00081-10

Site Safety Officer: Primary Tester
Qualifications:

- FASTECH currently holds business license number CA 794519 – A, Haz, C21
- Information regarding Worker's Compensation and Employers' Liability (available upon request).
- FASTECH provides HAZWOPR training for employees. FASTECH develops a site-specific Health and Safety Plan w/ Confined Space Permit, and hospital route map to the nearest facility equipped to treat occupational injuries for each testing location (available on-site, day of testing).

Test Equipment:

- FASTECH utilizes third party certified hardware and software for all hydrostatic tests (attached). The primary tester is certified, by the manufacturer of the equipment used (Enhanced Leak Detection Systems, Inc.), to test containment sumps, under dispenser containment, and spill buckets.
- Pressure Gauges, Ametek-U.S. Gauge, 0-15 psi pressure range, 4.5-inch diameter, glycerin filled, .5% span of scale, calibrated every six months. Calibration documentation/certifications are available on site with the test equipment in use.
- Vacuum Gauges, Ametek-U.S. Gauge, 0-30 in-hg vacuum range, 4.5-inch diameter, glycerin filled, .5% span of scale, calibrated every six months. Calibration documentation/certifications are available on site with the test equipment in use.
- Vacuum Pump, Gast Model 2Z866, 120-volt AC. Pump mounted greater than 18-inches (about 3.5-feet) above work surface (surface grade), with outlet tubing terminating outside the work zone.

Test Procedures:

- Local CUPA will be notified of testing schedule a minimum of 48-hours before the test is scheduled to begin. During testing, station's dispensing equipment may remain in operation providing no health and safety concerns arise for either the public or test crews. Testing will be performed within an exclusion zone. If, at any time, the site safety officer or local CUPA deems any situation unsafe, the site safety officer will shut the station's dispensing equipment down. Testing will only be conducted when all health and safety concerns are met.
- **Sump Cleaning and Preparation**

  FASTECH will steam clean all turbine sumps, dispenser pans, and spill buckets. The water and waste generated during the cleaning process will be temporarily stored on-site in a labeled drum (dated, Haz Waste Label). The client will classify the drum, and provide transportation for drum disposal in a timely manner. Once the site has been cleaned, it will be ready for testing.

- **Use of Test Fluid**

  FASTECH's testing fluid is comprised mostly of water with low concentrations (<2%) of surfactants and stabilizers. California Regulations allow for the transportation and reuse of water that is used as testing fluid. D.O.T. regulations mandate that the test fluid never contain more than 2% by volume of a hazardous material. Because of the extensive cleaning of the sumps prior to the introduction of the test fluid, the test fluid has never been determined to be hazardous.

- **Tank Annular Space**

  For tanks less than 20,000-gallon capacity, apply a vacuum of 10" mercury to annular space. After establishing a stable vacuum, maintain this vacuum for 60 minutes. At the end of the test period, if the vacuum reading has not changed from the established test vacuum, the test is complete and has achieved a "pass".

  For tanks greater than or equal to 20,000-gallon capacity, apply a vacuum of 10" mercury to annular space. After establishing a stable vacuum, maintain this vacuum for 120 minutes. At the end of the test period, if the vacuum reading has not changed from the established test vacuum, the test is complete and has achieved a "pass".

  If the tank does not maintain the test vacuum, the contractor may re-test the annular space. If, after the second test the tank does not achieve a "pass", the secondary containment must be considered not liquid tight. Repairs may be made by the tank manufacturer or authorized representative and per the requirements of the local CUPA.

- **Product, Vent, and Stage II Vapor Piping Secondary Containment**

  An inert gas shall be used. The secondary containment shall be made airtight with either the rubber test boot or fiberglass test fitting installed at time of installation. If the test boot is missing or damaged, an approved replacement test boot or fiberglass test fitting may be installed.

  Pressurize secondary containment piping to 5 psig and allow to stabilize for 10 minutes. Maintain test pressure of 5 psig for 60 minutes. At the end of the test period, if the pressure reading has not changed from the established test pressure, the test is complete and has achieved a "pass".

  If the piping does not maintain the test pressure, the contractor may tighten clamps and fittings, if necessary, and re-test the piping. If, after the second test, the piping does not achieve a "pass", the secondary containment must be considered not liquid tight. Repairs may be made by the piping manufacturer or authorized representative and per the requirements of the local CUPA.

- **Containment Sumps and Under Dispenser Containment**

  The containment sump shall be free of dirt, debris and residual petroleum product. Place test fluid in the sump a minimum of 4-inches above any penetration and above any non-contiguous portion of the sump (i.e., above UDC window, and for turbine/fill sumps, if constructed in sections, above the highest seam).

  After test fluid has stabilized for 30 minutes, the liquid level shall be measured using test equipment that has been third party tested. The test period shall consist of **one 12-minute test**. At the end of the 12-minute test period, the test equipment must confirm a hydrostatic change in level no greater than .002-inches in order to achieve a "pass".

  If the containment sump does not pass the test, the contractor may re-inspect the sump, tighten penetrations/clamps and fitting, and re-test. If after the second test the containment sump does not achieve a "pass", the secondary containment must be considered not liquid tight. Repairs may be made using the sump manufacturer's procedures and per the requirements of the local CUPA.

- **Spill Buckets (if required** – some local CUPA's do not require testing of spill buckets provided they are tested annually during the annual monitoring system certification)

  Accelerated Precision "Lake" Test - where required

  The spill bucket shall be free of dirt, debris and residual petroleum product. Place test fluid in the spill bucket no more than 1.5-inch below the highest portion of the bucket's containment.

  After test fluid has stabilized for 30 minutes, the liquid level shall be measured using test equipment that has been third party tested. The test period shall consist of **one 12-minute test**. At the end of the 12-minute test period, the test equipment must confirm a hydrostatic change in level no greater than .002-inches in order to achieve a "pass".

  If the spill bucket does not pass the test, the contractor may re-inspect the bucket, tighten drain valve fittings and re-test. If after the second test the spill bucket does not achieve a "pass", the spill bucket must be considered not liquid tight. Repairs may be made using the spill bucket's manufacturer's procedures per abiding by the requirements of the local CUPA.

  One-Hour Visual "Lake" Test - where required

  For spill buckets contained in a monitored sump, some local CUPAs allow a one-hour visual "lake" test (30 minutes in some jurisdictions). Prior to testing, the drain valve is evaluated for tightness by adding liquid to empty and pre-cleaned spill bucket above the drain line and, if applicable, slightly over the collar of the spill container. If the liquid does not hold, the spill container fails the test. If determined to be tight enough, then proceed with testing.

  Place test fluid in the spill bucket no more than 1.5-inch below the highest portion of the bucket's containment. The spill container's liquid level is recorded with a tape measure. After one-hour, return to the spill container and check the liquid level for any decrease. If there is no observable drop in liquid level, the bucket has achieved a "pass"; if there is an observable drop in the liquid level, the spill container has failed the secondary containment test.

  If the spill bucket does not pass the test, the contractor may re-inspect the bucket, tighten drain valve fittings and re-test. If after the second test the spill bucket does not achieve a "pass", the spill bucket must be considered not liquid tight. Repairs may be made using the spill bucket's manufacturer's procedures per abiding by the requirements of the local CUPA.

Reporting:

A final report documenting secondary containment testing shall be submitted to the local CUPA within 30 days of the completion of the test. The report must include all data collected as part of the testing and indicate any deviation from the approved Work Plan. All reports shall be evaluated for the completeness and accuracy. Failure to submit a satisfactory report will result in test results not being accepted and may require additional testing. The Secondary Containment Testing Report Form shall be used.

WESTERN PUMP, INC.

petroleum & lubrication equipment specialists

01009Z-056865

C845501

CTLT

L.A. County Department of Public Works

Environmental Programs Division
900 S Fremont Ave.
Alhambra, CA 91803
(626) 458-3559

SUBJECT SITE: Leak Monitor Certification. Thrifty #63251, Inglewood CA 90304

To whom it may concern,

Enclosed please find the compliance test results for the above referenced site. A summary of the results is shown below and all related test documentation is attached.

Agency Notification Date: N/A

Test Results Overview:

Leak Monitor Certification ☑ Pass ☐ Fail

Western Pump was contracted by the underground storage tank system owner to insure that this facility complies with all of the rules and regulations that govern the operation of underground storage tanks and their related components. If any of the components failed or were not tested at this facility, repairs will be made and the site understands that depending on the type of repair, permits may be required and will be obtained in accordance with your agency's guidelines.

If you have any questions please call the undersigned at: (619) 487-0671

Sincerely,

RECEIVED

OCT 27 2016

DEPARTMENT OF PUBLIC WORKS
ENVIRONMENTAL PROGRAMS

Compliance Coordinator
O (619) 487-0671 C (619) 446-9506

Attachments: Leak Monitor Certification Results

Cc: Rich Gossett, Mark Bridgewater

Appendix VI

(Copies of Monitoring System Certification form and UST Monitoring Plot Plan available at http://www.waterboards.ca.gov.)

MONITORING SYSTEM CERTIFICATION

For Use By All Jurisdictions Within the State of California

Authority Cited: Chapter 6.7, Health and Safety Code; Chapter 16, Division 3, Title 23, California Code of Regulations

This form must be used to document testing and servicing of monitoring equipment. A separate certification or report must be prepared for each monitoring system control panel by the technician who performs the work. A copy of this form must be provided to the tank system owner/operator. The owner/operator must submit a copy of this form to the local agency regulating UST systems within 30 days of test date.

A. General Information

Facility Name: THRIFTY 63251 612 PO4502151777 Bldg. No.:

Site Address: 4130 W CENTURY BLVD , INGLEWOOD CA 90304

Facility Contact Person: Contact Phone No.: 310-672-0386

Make/Model of Monitoring System: Date of Testing/Servicing: 2015-03-25

B. Inventory of Equipment Tested/Certified

Check the appropriate boxes to indicate specific equipment inspected/serviced:

Tank ID: 87 Unleaded Regular Gasoline

- [x] In-Tank Gauging Probe. Model: VR 846-390-109
- [x] Annular Space or Vault Sensor. Model: VR 794-390-409
- [x] Piping Sump / Trench Sensor(s). Model: VR 794-380-208
- [x] Fill Sump Sensor(s). Model: VR 794-380-208
- [ ] Mechanical Line Leak Detector. Model:
- [x] Electronic Line Leak Detector. Model: VR 4848
- [x] Tank Overfill / High-Level Sensor. Model: VR 846-390-109
- [ ] Other (specify equipment type and model in Section E on Page 2).

Tank ID: 91 Unleaded Premium Gasoline split tank

- [x] In-Tank Gauging Probe. Model: VR 846-390-109
- [x] Annular Space or Vault Sensor. Model: VR 794-390-409
- [x] Piping Sump / Trench Sensor(s). Model: VR 794-380-208
- [x] Fill Sump Sensor(s). Model: VR 794-380-208
- [ ] Mechanical Line Leak Detector. Model:
- [x] Electronic Line Leak Detector. Model: VR 4848
- [x] Tank Overfill / High-Level Sensor. Model: VR 846-390-109
- [ ] Other (specify equipment type and model in Section E on Page 2).

Tank ID: 87 Unleaded Regular Gasoline slave split tank

- [x] In-Tank Gauging Probe. Model: VR 846-390-109
- [x] Annular Space or Vault Sensor. Model: Split tank
- [x] Piping Sump / Trench Sensor(s). Model: VR 794-380-208
- [x] Fill Sump Sensor(s). Model: VR 794-380-208
- [ ] Mechanical Line Leak Detector. Model:
- [x] Electronic Line Leak Detector. Model: N/A
- [x] Tank Overfill / High-Level Sensor. Model: VR 846-390-109
- [ ] Other (specify equipment type and model in Section E on Page 2).

Tank ID:

- [ ] In-Tank Gauging Probe. Model:
- [ ] Annular Space or Vault Sensor. Model:
- [ ] Piping Sump / Trench Sensor(s). Model:
- [ ] Fill Sump Sensor(s). Model:
- [ ] Mechanical Line Leak Detector. Model:
- [ ] Electronic Line Leak Detector. Model:
- [ ] Tank Overfill / High-Level Sensor. Model:
- [ ] Other (specify equipment type and model in Section E on Page 2).

Dispenser ID: 1/2

- [x] Dispenser Containment Sensor(s). Model: VR 847-990-001
- [x] Shear Valve(s).
- [ ] Dispenser Containment Float(s) and Chain(s).

Dispenser ID: 7/8

- [x] Dispenser Containment Sensor(s). Model: VR 847-990-001
- [x] Shear Valve(s).
- [ ] Dispenser Containment Float(s) and Chain(s).

Dispenser ID: 3/4

- [x] Dispenser Containment Sensor(s). Model: VR 847-990-001
- [x] Shear Valve(s).
- [ ] Dispenser Containment Float(s) and Chain(s).

Dispenser ID:

- [ ] Dispenser Containment Sensor(s). Model:
- [ ] Shear Valve(s).
- [ ] Dispenser Containment Float(s) and Chain(s).

Dispenser ID: 5/6

- [x] Dispenser Containment Sensor(s). Model: VR 847-990-001
- [x] Shear Valve(s).
- [ ] Dispenser Containment Float(s) and Chain(s

Dispenser ID:

- [ ] Dispenser Containment Sensor(s). Model:
- [ ] Shear Valve(s).
- [ ] Dispenser Containment Float(s) and Chain(s).

*If the facility contains more tanks or dispensers, copy this form. Include information for every tank and dispenser at the facility.

C. **Certification - I certify that the equipment identified in this document was inspected/serviced in accordance with the manufacturers' guidelines. Attached to this Certification is information (e.g. manufacturers' checklists) necessary to verify that this information is correct and a Plot Plan showing the layout of monitoring equipment. For any equipment capable of generating such reports, I have also attached a copy of the report; *(check all that apply)*:** [x] System set-up [x] Alarm history report

Technician Name (print): Ruben Pena Signature: Ruben Pena

Certification No.: License. No.: 673853

Testing Company Name: Western Pump, Inc. Phone No.: 619-239-9988

Testing Company Address: 3235 F Street, San Diego, CA 92102 Date of Testing/Servicing: 2015-03-25

D. Results of Testing/Servicing

Software Version Installed: 333.02

Complete the following checklist:

☑ Yes	☐ No*	Is the audible alarm operational?
☑ Yes	☐ No*	Is the visual alarm operational?
☑ Yes	☐ No*	Were all sensors visually inspected, functionally tested, and confirmed operational?
☑ Yes	☐ No*	Were all sensors installed at lowest point of secondary containment and positioned so that other equipment will not interfere with their proper operation?
☑ Yes	☐ No* ☐ N/A	If alarms are relayed to a remote monitoring station, is all communications equipment (e.g. modem) operational?
☑ Yes	☐ No* ☐ N/A	For pressurized piping systems, does the turbine automatically shut down if the piping secondary containment monitoring system detects a leak, fails to operate, or is electrically disconnected? If yes: which sensors initiate positive shut-down? *(Check all that apply)* ☑ Sump/Trench Sensors; ☑ Dispenser Containment Sensors. Did you confirm positive shut-down due to leaks and sensor failure/disconnection? ☑ Yes; ☐ No.
☑ Yes	☐ No* ☐ N/A	For tank systems that utilize the monitoring system as the primary tank overfill warning device (i.e. no mechanical overfill prevention valve is installed), is the overfill warning alarm visible and audible at the tank fill point(s) and operating properly? If so, at what percent of tank capacity does the alarm trigger? 90 %
☑ Yes*	☐ No	Was any monitoring equipment replaced? If yes, identify specific sensors, probes, or other equipment replaced and list the manufacturer name and model for all replacement parts in Section E, below.
☐ Yes*	☑ No	Was liquid found inside any secondary containment systems designed as dry systems? *(Check all that apply)* ☐ Product; ☐ Water. If yes, describe causes in Section E, below.
☑ Yes	☐ No*	Was monitoring system set-up reviewed to ensure proper settings? Attach set up reports, if applicable
☑ Yes	☐ No*	Is all monitoring equipment operational per manufacturer's specifications?

*** In Section E below, describe how and when these deficiencies were or will be corrected.**

E. Comments:

87 plld was replaced after failing pressure line leak test

F. In-Tank Gauging / SIR Equipment:

☑ Check this box if tank gauging is used only for inventory control.
☐ Check this box if no tank gauging or SIR equipment is installed.

This section must be completed if in-tank gauging equipment is used to perform leak detection monitoring.

Complete the following checklist:

☑ Yes	☐ No*	Has all input wiring been inspected for proper entry and termination, including testing for ground faults?
☑ Yes	☐ No*	Were all tank gauging probes visually inspected for damage and residue buildup?
☐ Yes	☑ No*	Was accuracy of system product level readings tested?
☐ Yes	☑ No*	Was accuracy of system water level readings tested?
☑ Yes	☐ No*	Were all probes reinstalled properly?
☑ Yes	☐ No*	Were all items on the equipment manufacturer's maintenance checklist completed?

*** In the Section H, below, describe how and when these deficiencies were or will be corrected.**

G. Line Leak Detectors (LLD): ☐ Check this box if LLDs are not installed.

Complete the following checklist:

☑ Yes	☐ No* ☐ N/A	For equipment start-up or annual equipment certification, was a leak simulated to verify LLD performance? *(Check all that apply)* Simulated leak rate: ☑ 3 g.p.h.; ☐ 0.1 g.p.h ; ☐ 0.2 g.p.h.
☑ Yes	☐ No*	Were all LLDs confirmed operational and accurate within regulatory requirements?
☑ Yes	☐ No*	Was the testing apparatus properly calibrated?
☐ Yes	☐ No* ☑ N/A	For mechanical LLDs, does the LLD restrict product flow if it detects a leak?
☑ Yes	☐ No* ☐ N/A	For electronic LLDs, does the turbine automatically shut off if the LLD detects a leak?
☑ Yes	☐ No* ☐ N/A	For electronic LLDs, does the turbine automatically shut off if any portion of the monitoring system is disabled or disconnected?
☑ Yes	☐ No* ☐ N/A	For electronic LLDs, does the turbine automatically shut off if any portion of the monitoring system malfunctions or fails a test?
☑ Yes	☐ No* ☐ N/A	For electronic LLDs, have all accessible wiring connections been visually inspected?
☑ Yes	☐ No*	Were all items on the equipment manufacturer's maintenance checklist completed?

*** In the Section H, below, describe how and when these deficiencies were or will be corrected.**

H. Comments:

87 PLLD was replaced after pressure line leak test failed

Monitoring System Certification

UST Monitoring Site Plan

Site Address: 4130 W CENTURY BLVD , INGLEWOOD CA 90304

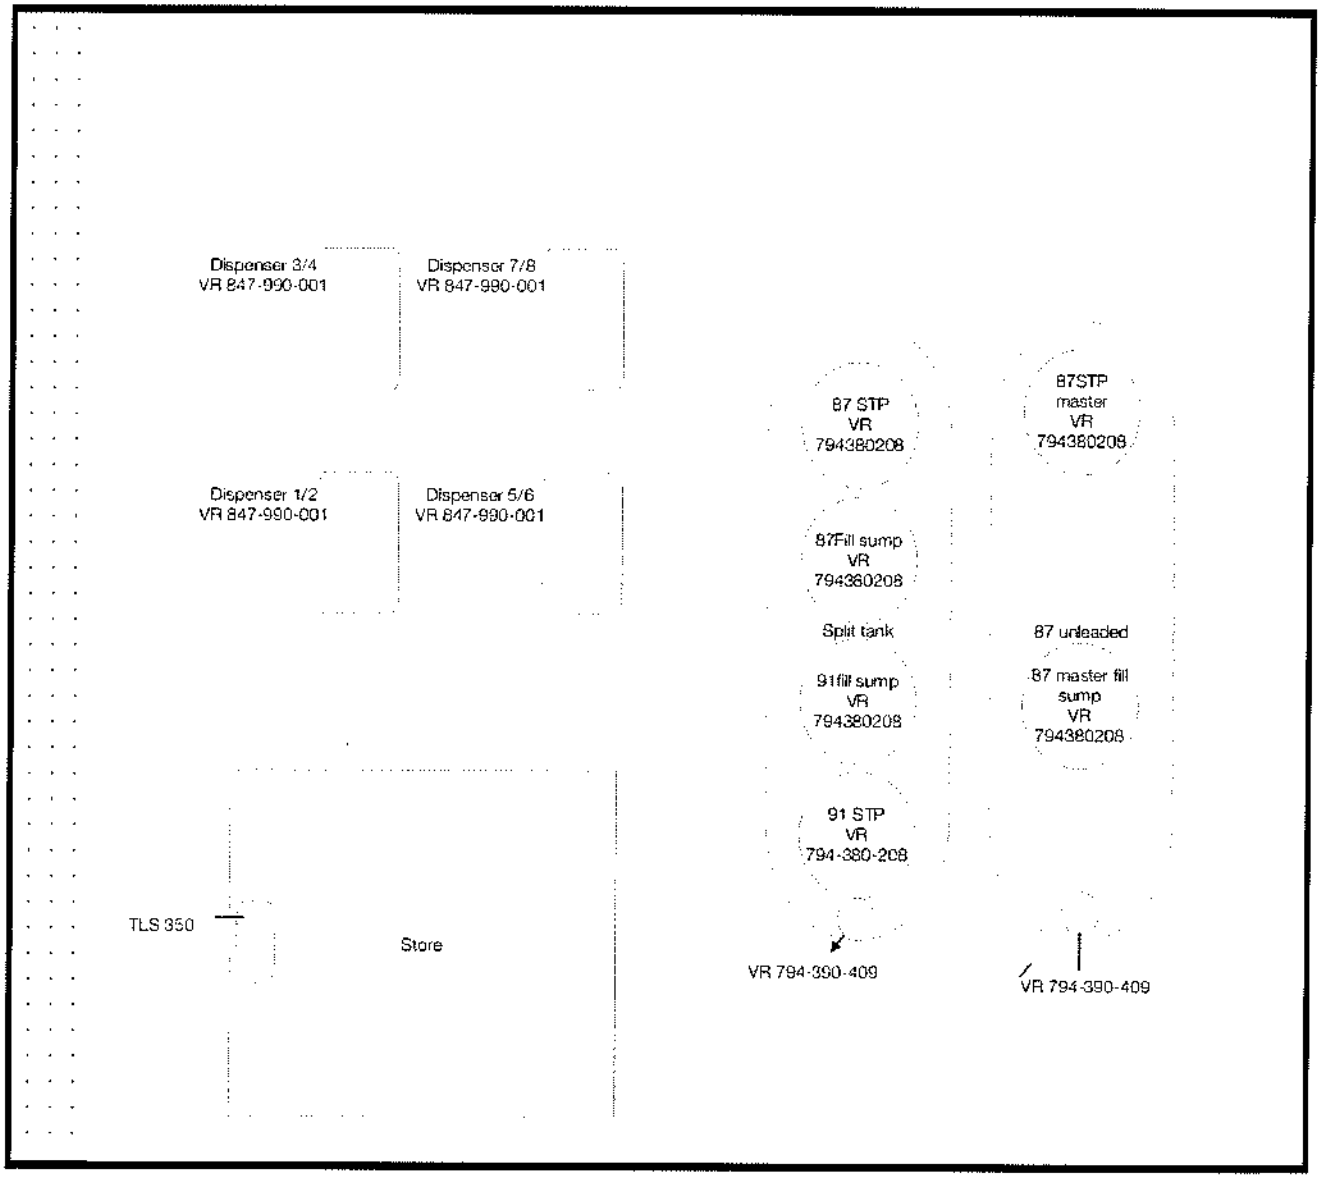

Date map was drawn: 2015-03-24

Instructions

If you already have a diagram that shows all required information, you may include it, rather than this page, with your Monitoring System Certification. On your site plan, show the general layout of tanks and piping. Clearly identify locations of the following equipment, if installed: monitoring system control panels; sensors monitoring tank annular spaces, sumps, dispenser pans, spill containers, or other secondary containment areas; mechanical or electronic line leak detectors; and in-tank liquid level probes (if used for leak detection). In the space provided, note the date this Site Plan was prepared.

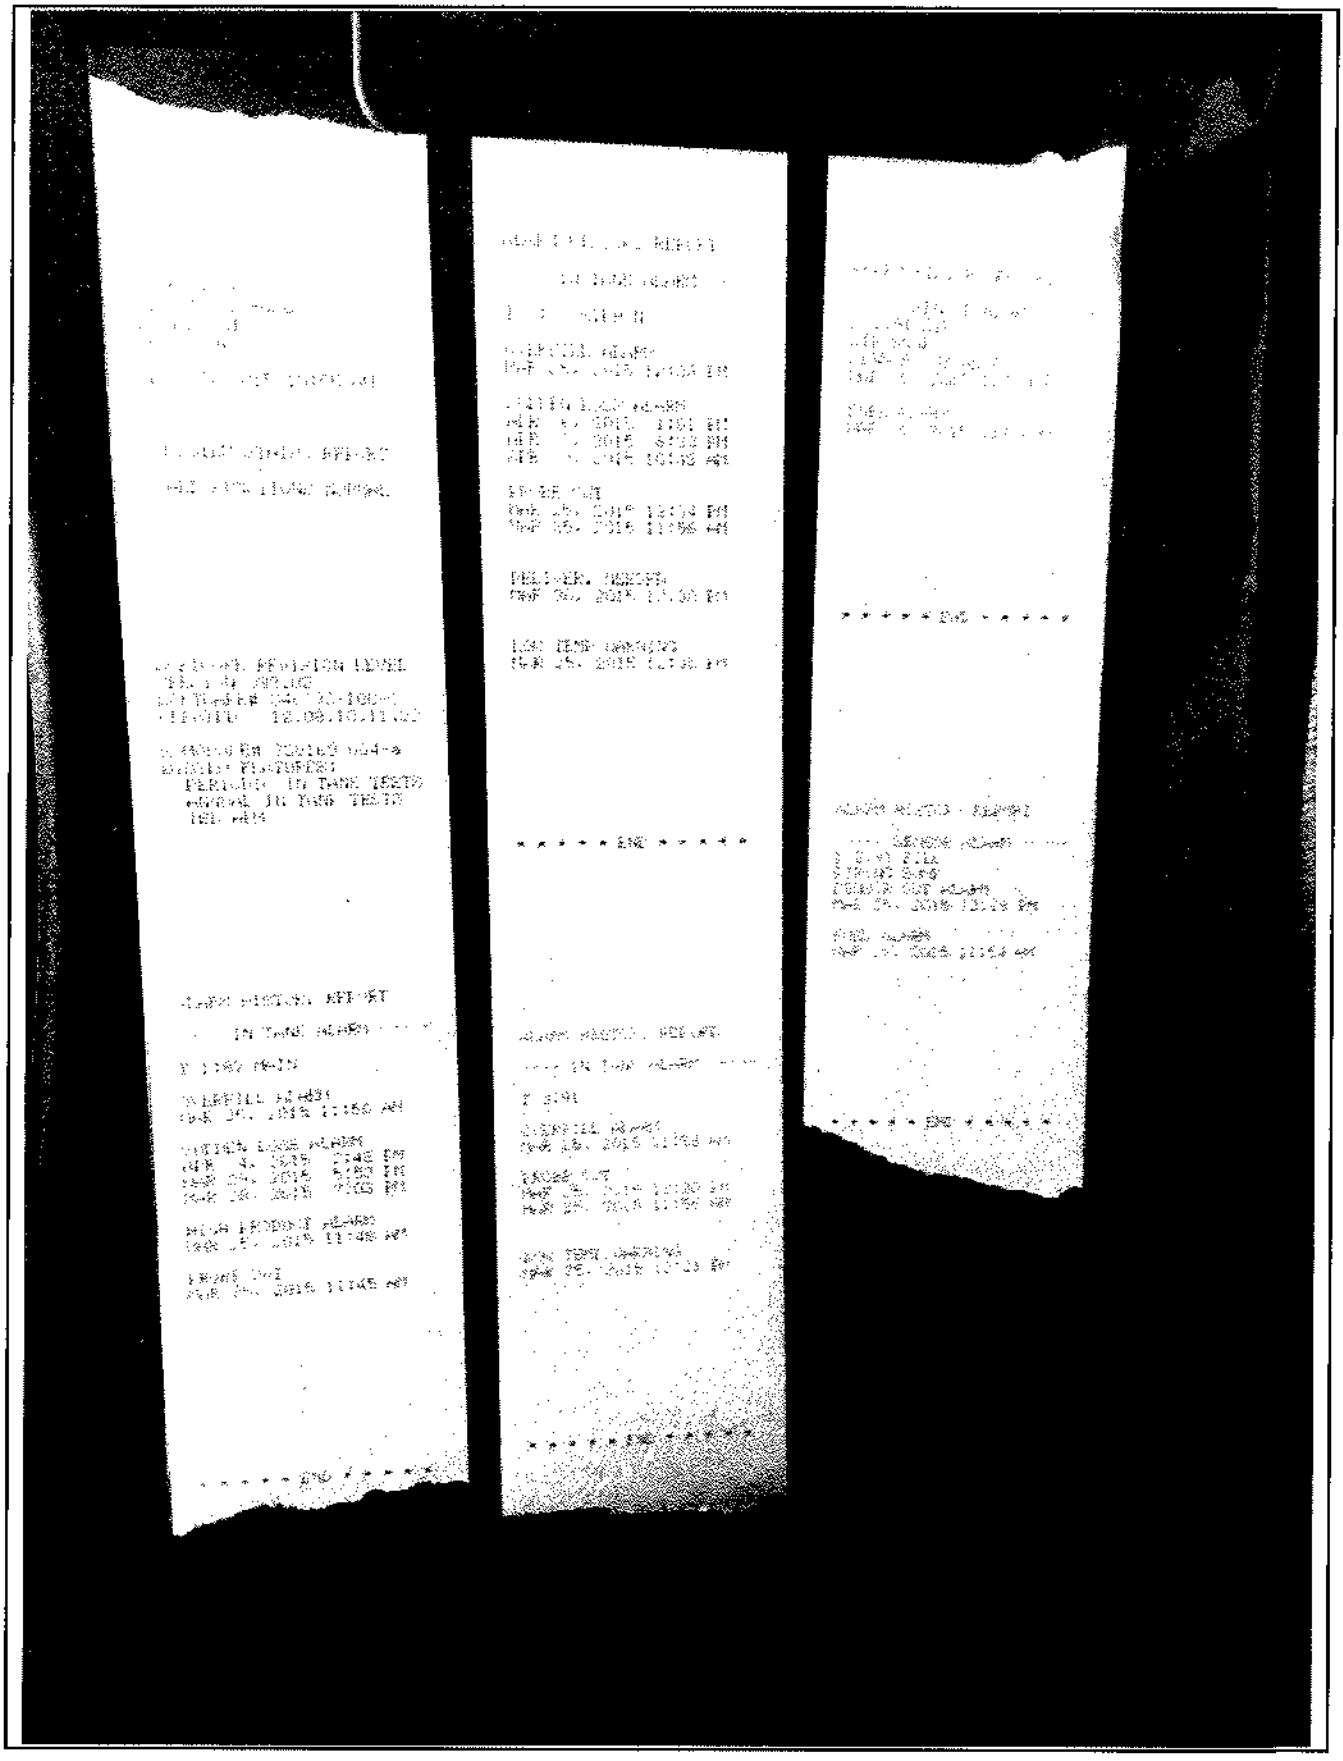

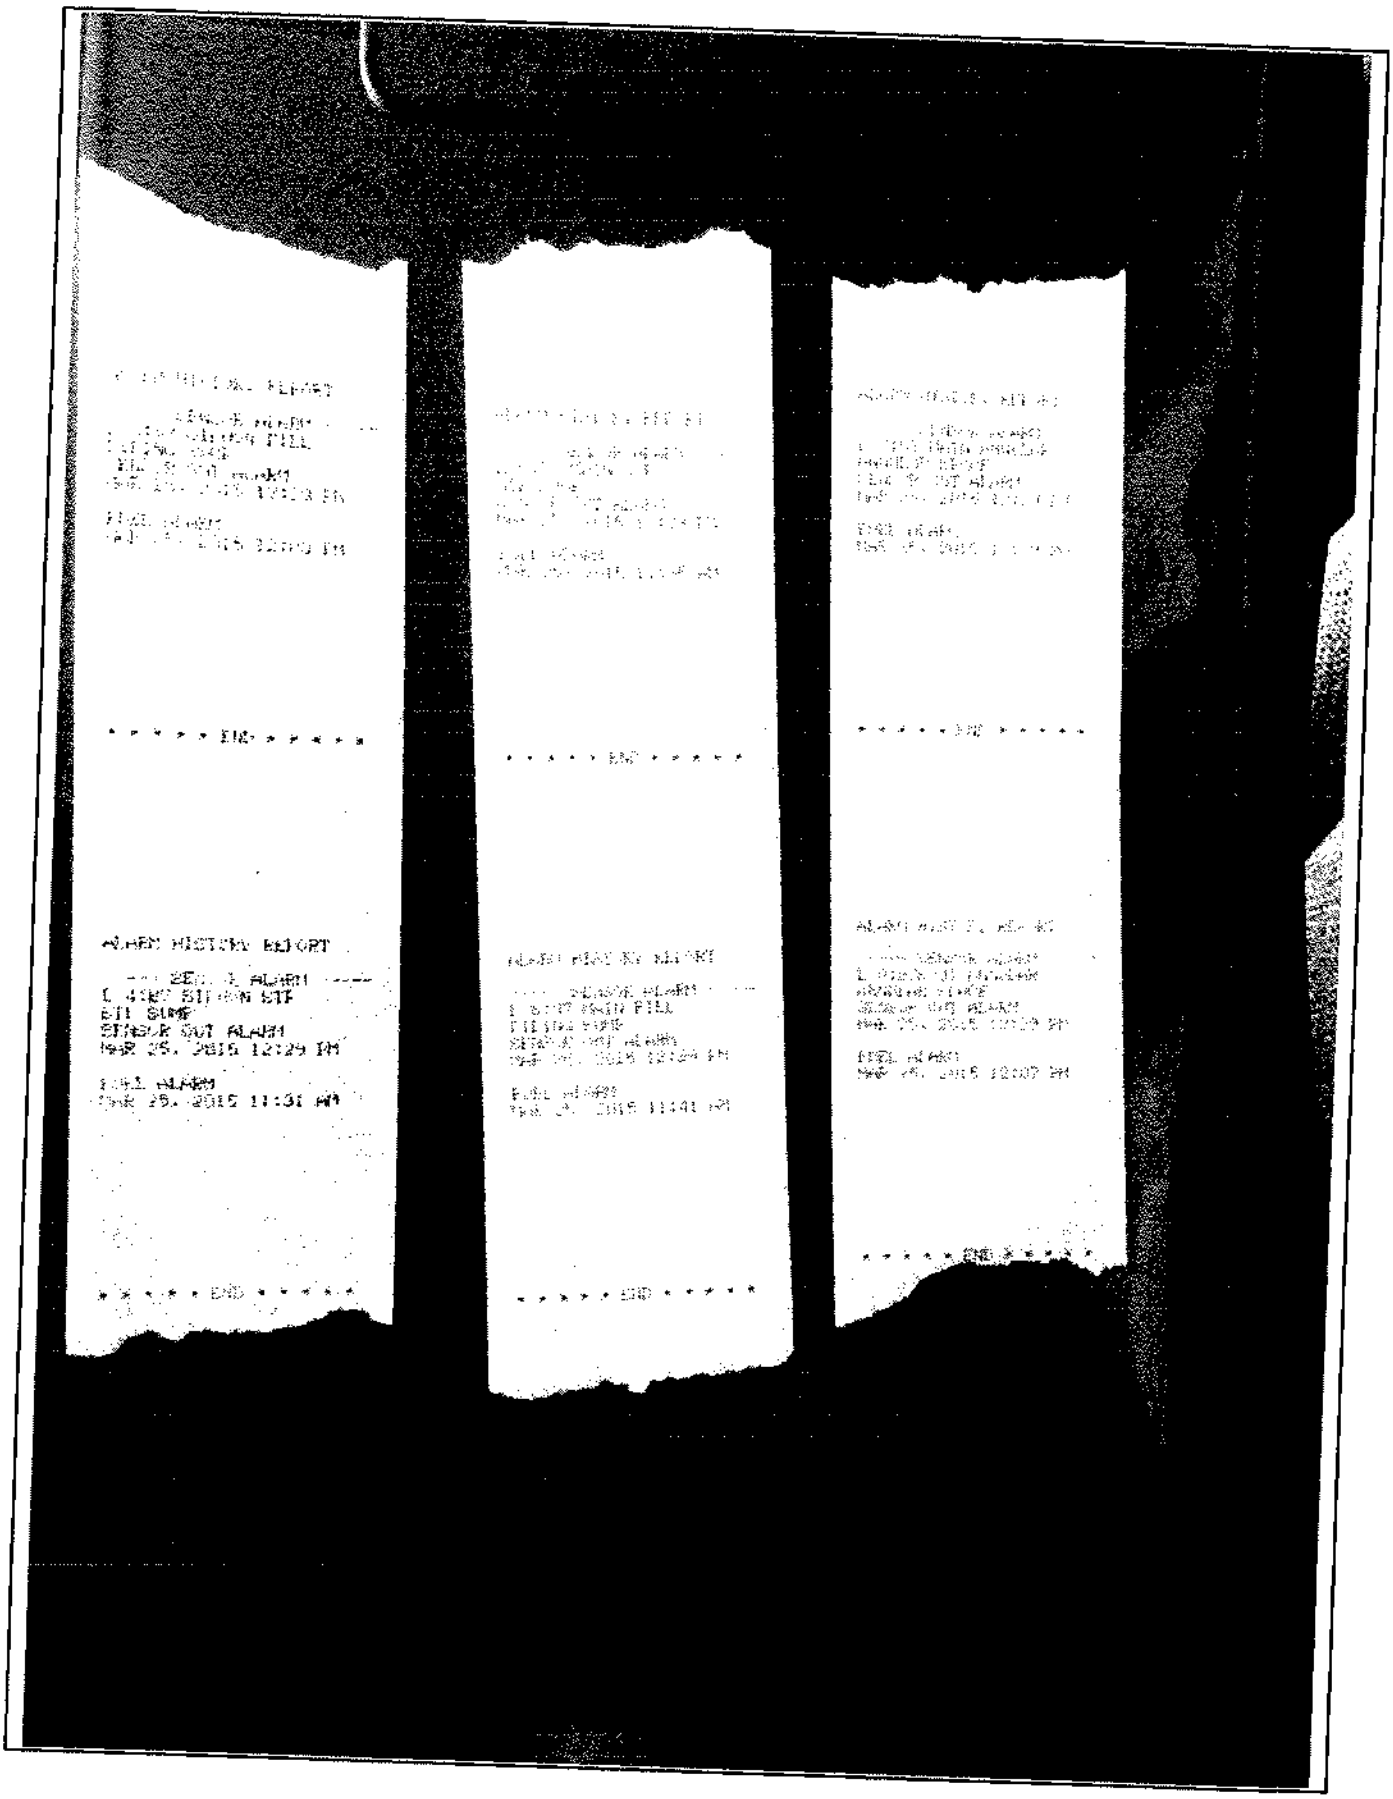

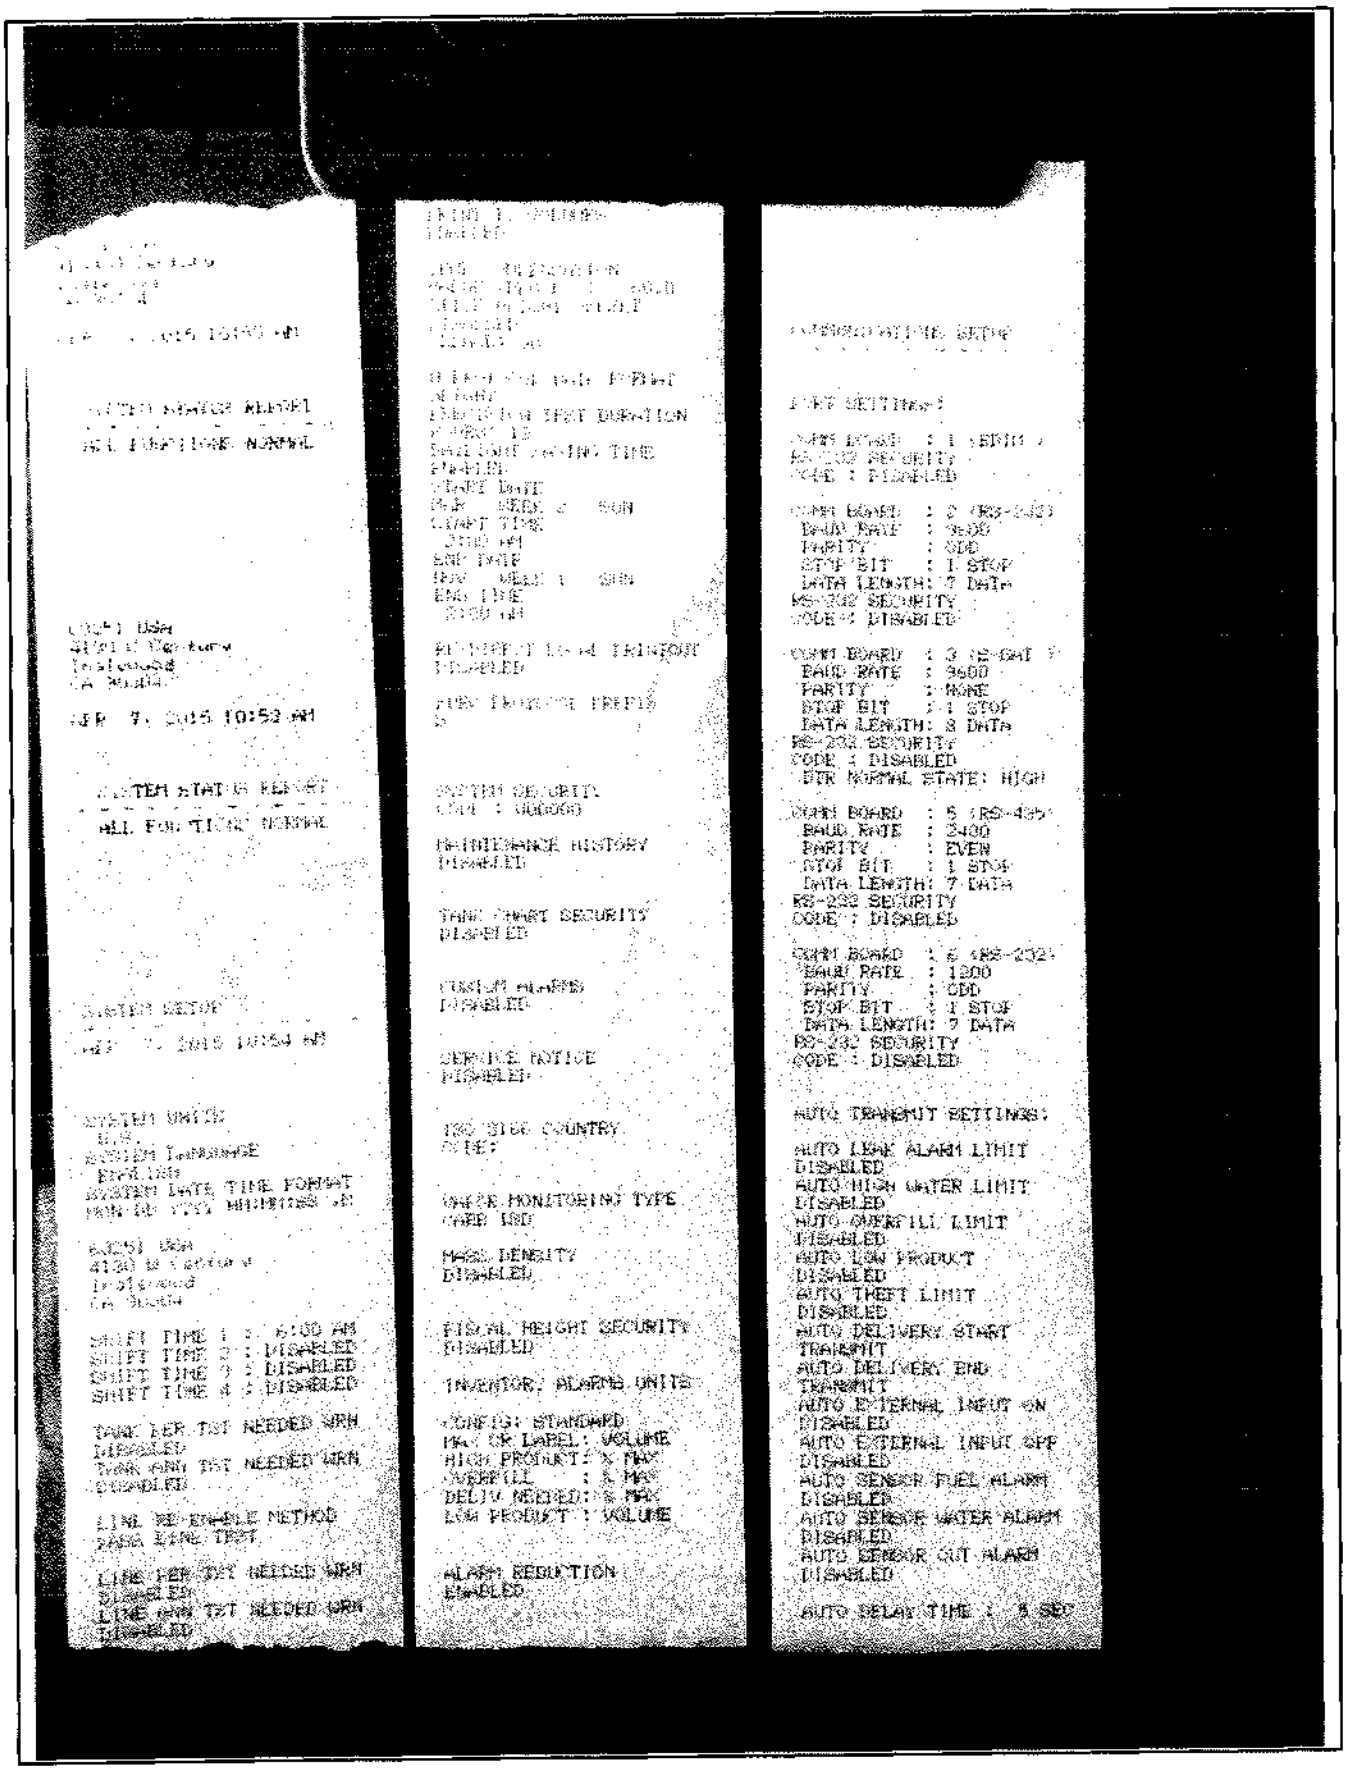

SYSTEM MANAGER MENU

ALL FUNCTIONS NORMAL

SYSTEM STATUS REPORT

ALL FUNCTIONS NORMAL

SYSTEM SETUP

SYSTEM UNITS:
US
SYSTEM LANGUAGE
ENGLISH
SHIFT TIME 1 : 6:00 AM
SHIFT TIME 2 : DISABLED
SHIFT TIME 3 : DISABLED
SHIFT TIME 4 : DISABLED

TANK PER TST NEEDED WRN
DISABLED
TANK ANN TST NEEDED WRN
DISABLED

LINE RE-ENABLE METHOD
PASS LINE TEST

LINE PER TST NEEDED WRN
DISABLED
LINE ANN TST NEEDED WRN
DISABLED

SYSTEM SETUP

SYSTEM SECURITY
CODE : 000000

MAINTENANCE HISTORY
DISABLED

TANK CHART SECURITY
DISABLED

SYSTEM ALARMS
DISABLED

SERVICE NATIVE
DISABLED

ISO STOR COUNTRY
OTHER

GAUGE MONITORING TYPE
CARD ONLY

MASS DENSITY
DISABLED

FISCAL HEIGHT SECURITY
DISABLED

INVENTORY ALARMS UNITS

CONFIG: STANDARD
MAX OK LABEL: VOLUME
HIGH PRODUCT: % MAX
OVERFILL : % MAX
DELIV NEEDED: % MAX
LOW PRODUCT : VOLUME

ALARM REDUCTION
ENABLED

SYSTEM SETUP

PORT SETTINGS:

COMM BOARD : 1 (RS-232)
ACCESS SECURITY
CODE : DISABLED

COMM BOARD : 2 (RS-232)
BAUD RATE : 9600
PARITY : ODD
STOP BIT : 1 STOP
DATA LENGTH: 7 DATA
RS-232 SECURITY
CODE : DISABLED

COMM BOARD : 3 (RS-232)
BAUD RATE : 9600
PARITY : NONE
STOP BIT : 1 STOP
DATA LENGTH: 8 DATA
RS-232 SECURITY
CODE : DISABLED
PTR NORMAL STATE: HIGH

COMM BOARD : 5 (RS-485)
BAUD RATE : 2400
PARITY : EVEN
STOP BIT : 1 STOP
DATA LENGTH: 7 DATA
RS-232 SECURITY
CODE : DISABLED

COMM BOARD : 6 (RS-232)
BAUD RATE : 1200
PARITY : ODD
STOP BIT : 1 STOP
DATA LENGTH: 7 DATA
RS-232 SECURITY
CODE : DISABLED

AUTO TRANSMIT SETTINGS:

AUTO LEAK ALARM LIMIT
DISABLED
AUTO HIGH WATER LIMIT
DISABLED
AUTO OVERFILL LIMIT
DISABLED
AUTO LOW PRODUCT
DISABLED
AUTO THEFT LIMIT
DISABLED
AUTO DELIVERY START
TRANSMIT
AUTO DELIVERY END
TRANSMIT
AUTO EXTERNAL INPUT ON
DISABLED
AUTO EXTERNAL INPUT OFF
DISABLED
AUTO SENSOR FUEL ALARM
DISABLED
AUTO SENSOR WATER ALARM
DISABLED
AUTO SENSOR OUT ALARM
DISABLED

AUTO DELAY TIME : 5 SEC

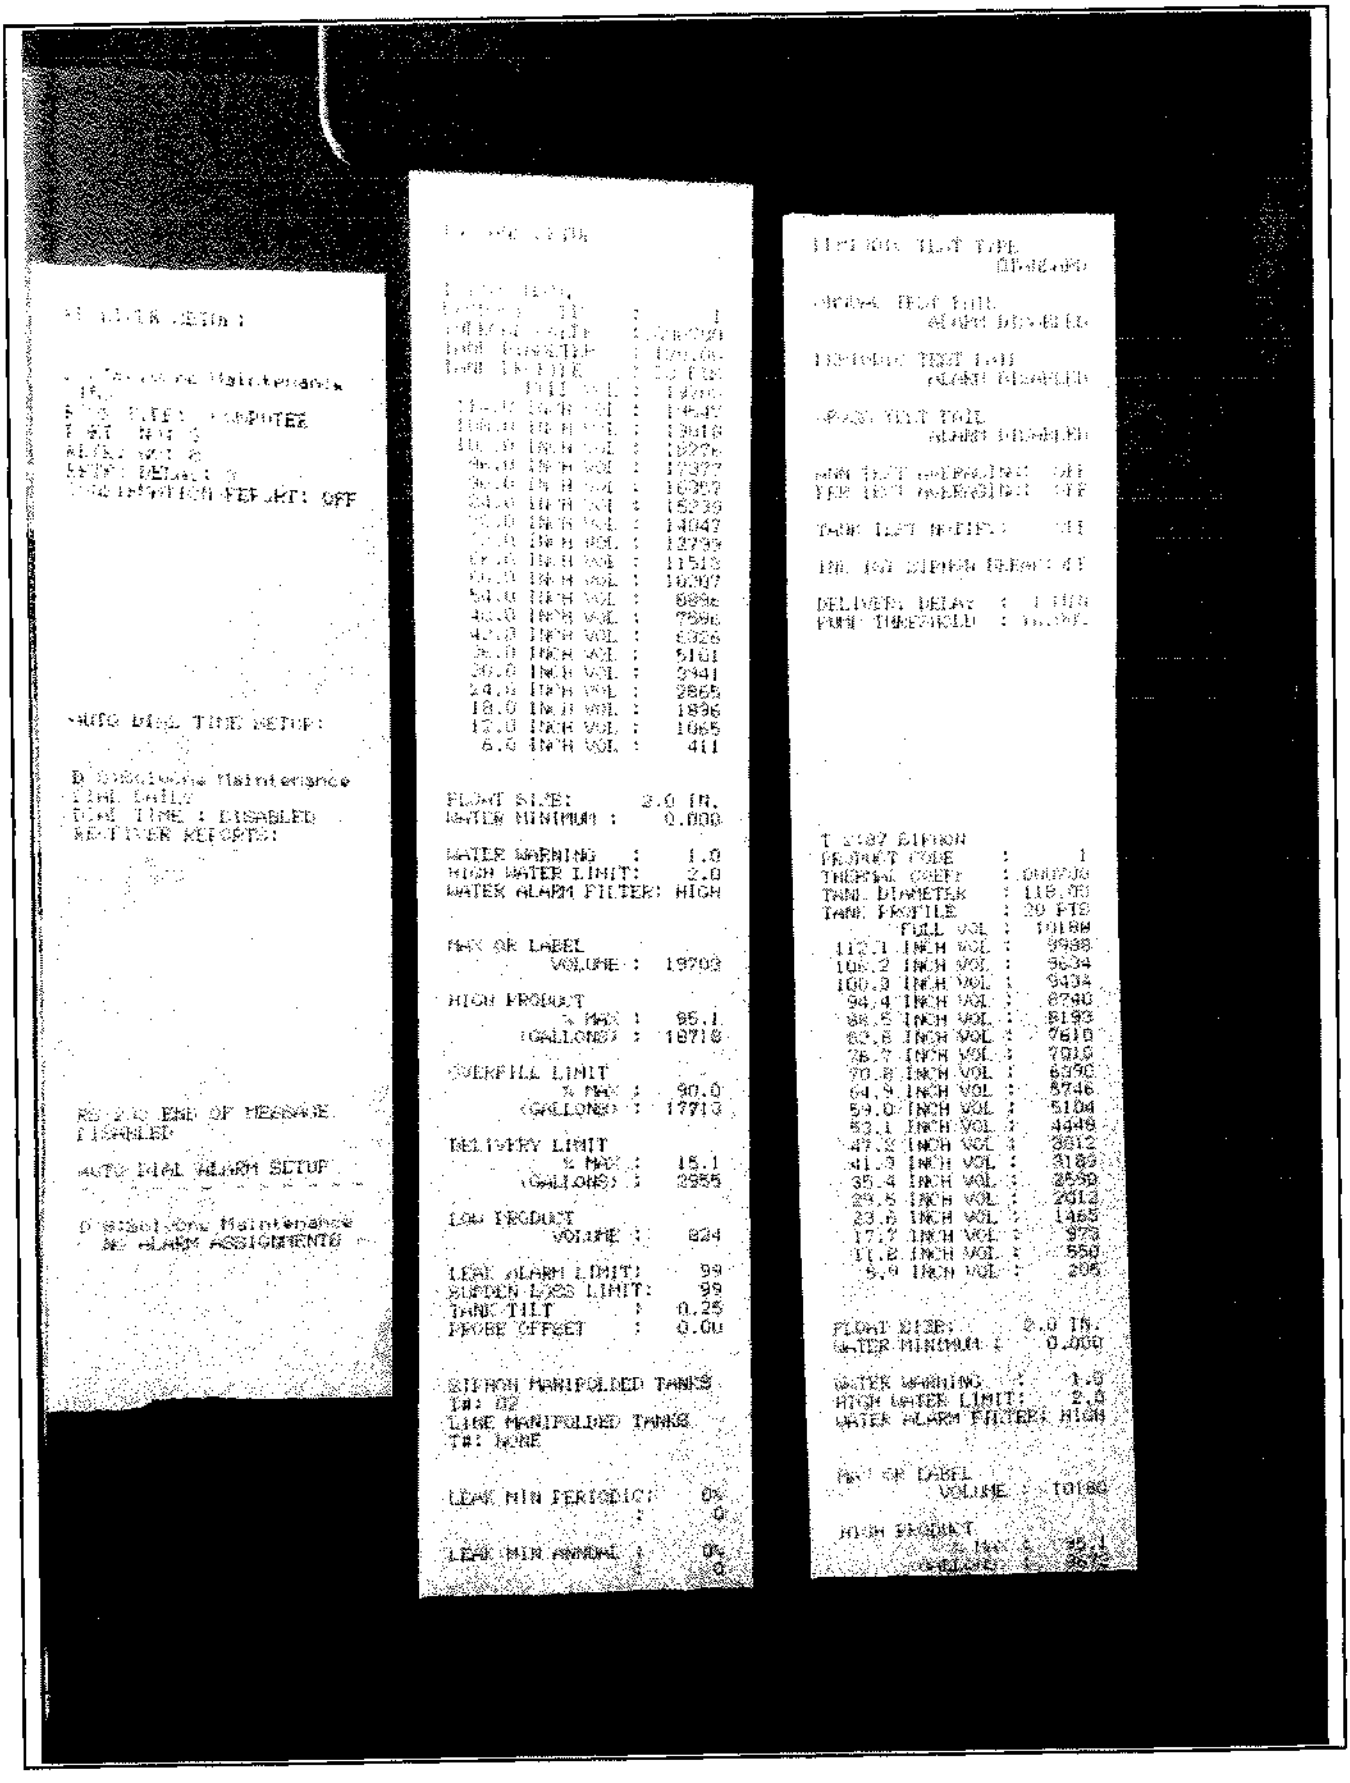

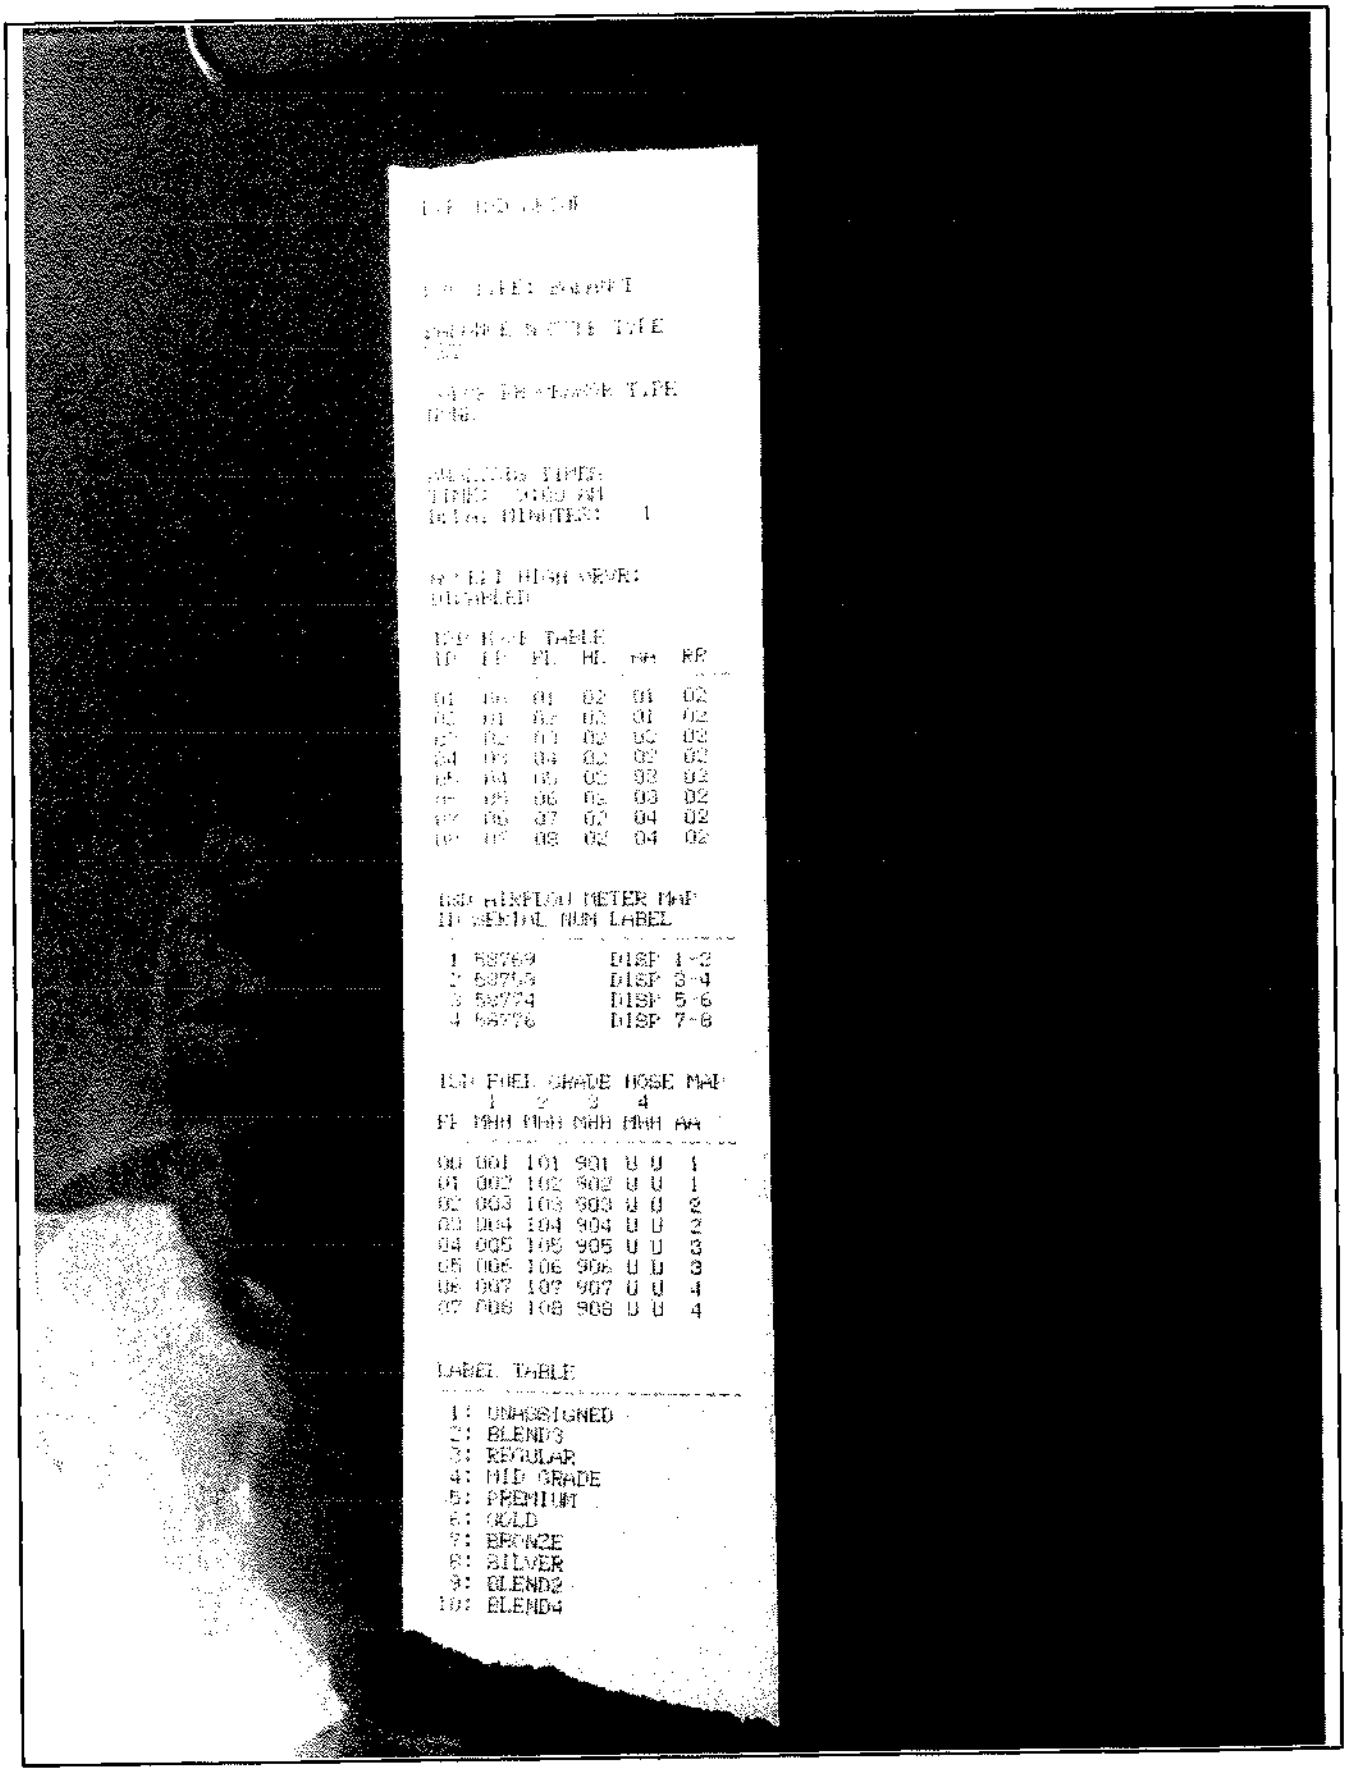

[illegible]

[illegible]

[illegible]

COMPLETE FUELING FACILITY CONSTRUCTION,
MAINTENANCE AND TESTING
CA. STATE CONTRACTOR'S LICENSE #269354 – HAZ, C-36
"Leading The Industry With Service You Can Count On Since 1948"

010092 – 056865

C850794

December 12, 2016

County of Los Angeles Department of Public Works
Environmental Programs Division
Attn: Joe Baiocco
900 S. Fremont Avenue
Annex Building, 3rd Floor
Alhambra, CA 91803-1331

Re: SB989 Test Results

Site: Tesoro #63251
41310 W Century Blvd.
Inglewood, CA 90334

Attached are the test report forms for the above site, any questions or concerns please give a call or email me, thank you

FUEL PROS, INC.
Holly Mendez
Holly.Mendez@FuelPros.net
Maintenance/Compliance Manager
Office # (800) 759-4225
Cell # (909) 614-3273

RECEIVED
JAN 04 2017
DEPARTMENT OF PUBLIC WORKS
ENVIRONMENTAL PROGRAMS

Secondary Containment Testing Report Form

This form is intended for use by contractors performing periodic testing of UST secondary containment systems. Use the appropriate pages of this form to report results for all components tested. The completed form, written test procedures, and printouts from tests (if applicable), should be provided to the facility owner/operator for submittal to the local regulatory agency.

1. FACILITY INFORMATION

Facility Name:	**Tesoro 63251**	Date of Testing:	**11-15-16**
Facility Address:	~~41310~~ 4130 **W. Century Blvd**	**Inglewood, Ca 90334**	
Facility Contact:	**Manager**	Phone:	
Date Local Agency Was Notified of Testing :			
Name of Local Agency Inspector *(if present during testing)*:			

2. TESTING CONTRACTOR INFORMATION

Company Name:	**Fuel Pros**		
Technician Conducting Test:	**Kevin Nelson**		
Credentials:	☒ CSLB Licensed Contractor	☒ SWRCB Licensed Tank Tester	
License Number:	269354	ICC Technician# 5262087	

Manufacturer Training

Manufacturer	Component(s)	Date Training Expires
INCON	STS SUMP TESTER	

3. SUMMARY OF TEST RESULTS

Component	Pass	Fail	Not Tested	Repairs Made	Component	Pass	Fail	Not Tested	Repairs Made
87 B Fill Sump	☒	☐	☐	☐		☐	☐	☐	☐
91 Fill Sump	☒	☐	☐	☐		☐	☐	☐	☐
1 / 2 UDC	☒	☐	☐	☐		☐	☐	☐	☐
	☐	☐	☐	☐		☐	☐	☐	☐
	☐	☐	☐	☐		☐	☐	☐	☐
If hydrostatic testing was performed, describe what was done with the water after completion of tests:

Test water was pumped into drums and left on site.

CERTIFICATION OF TECHNICIAN RESPONSIBLE FOR CONDUCTING THIS TESTING

To the best of my knowledge, the facts stated in this document are accurate and in full compliance with legal requirements

Technician's Signature: _____ Date: 11-15-16

7. UNDER-DISPENSER CONTAINMENT (UDC) TESTING

Test Method Developed By:	☐ UDC Manufacturer ☐ Other *(Specify)*	☐ Industry Standard	☒ Professional Engineer
Test Method Used:	☐ Pressure ☐ Other *(Specify)*	☐ Vacuum	☒ Hydrostatic
Test Equipment Used: INCON STS		Equipment Resolution: .002	

	UDC # 1 / 2	UDC #	UDC #	UDC #
UDC Manufacturer:	**Total Containment**			
UDC Material:	**Fiberglass**			
UDC Depth:	**33"**			
Height from UDC Bottom to Top of Highest Piping Penetration:	**9"**			
Height from UDC Bottom to Lowest Electrical Penetration:	**3"**			
Condition of UDC prior to testing:	**Good**			
Portion of UDC Tested[1]	4" Above Highest Penetration			
Does turbine shut down when UDC sensor detects liquid (both product and water)?*	☒ Yes ☐ No ☐ NA	☐ Yes ☐ No ☐ NA	☐ Yes ☐ No ☐ NA	☐ Yes ☐ No ☐ NA
Turbine shutdown response time	3 Sec			
Is system programmed for fail-safe shutdown?*	☒ Yes ☐ No ☐ NA	☐ Yes ☐ No ☐ NA	☐ Yes ☐ No ☐ NA	☐ Yes ☐ No ☐ NA
Was fail-safe verified to be operational?*	☒ Yes ☐ No ☐ NA	☐ Yes ☐ No ☐ NA	☐ Yes ☐ No ☐ NA	☐ Yes ☐ No ☐ NA
Wait time between applying pressure/vacuum/water and starting test	**15 Min**			
Test Start Time:	**10:57 / 11:13**			
Initial Reading (R_I):	**6.4304 / 6.4296**			
Test End Time:	**11:12 / 11:28**			
Final Reading (R_F):	**6.4295 / 6.4295**			
Test Duration:	**15 X 2**			
Change in Reading (R_F-R_I):	**0.0009 / 0.0001**			
Pass/Fail Threshold or Criteria:	**0.002**			
Test Result:	☒ **Pass** ☐ **Fail**	☐ **Pass** ☐ **Fail**	☐ **Pass** ☐ **Fail**	☐ **Pass** ☐ **Fail**
Was sensor removed for testing?	☒ Yes ☐ No ☐ NA	☐ Yes ☐ No ☐ NA	☐ Yes ☐ No ☐ NA	☐ Yes ☐ No ☐ NA
Was sensor properly replaced and verified functional after testing?	☒ Yes ☐ No ☐ NA	☐ Yes ☐ No ☐ NA	☐ Yes ☐ No ☐ NA	☐ Yes ☐ No ☐ NA

Comments – *(include information on repairs made prior to testing, and recommended follow-up for failed tests)*

[1] If the entire depth of the UDC is not tested, specify how much was tested. If the answer to any of the questions indicated with an asterisk (*) is "NO" or "NA", the entire UDC must be tested. (See SWRCB LG-160)

8. FILL RISER CONTAINMENT SUMP TESTING

Facility is Not Equipped With Fill Riser Containment Sumps ☐				
Fill Riser Containment Sumps are Present, but were Not Tested ☐				
Test Method Developed By:	☐ Sump Manufacturer	☒ Industry Standard	☐ Professional Engineer	☐ Other *(Specify)*
Test Method Used:	☐ Pressure	☐ Vacuum	☒ Hydrostatic	☐ Other *(Specify)*
Test Equipment Used: INCON STS		Equipment Resolution:.002		

	Fill Sump # 87 B	Fill Sump # 91	Fill Sump #	Fill Sump #
Sump Diameter:	42"	42"		
Sump Depth:	63"	61"		
Height from Tank Top to Top of Highest Piping Penetration:	0	0		
Height from Tank Top to Lowest Electrical Penetration:	29"	29"		
Condition of sump prior to testing:	Good	Good		
Portion of Sump Tested	4" Above Highest Penetration	4" Above Highest Penetration		
Sump Material:	Fiberglass	Fiberglass		
Wait time between applying pressure/vacuum/water and starting test:	15 Min	15 Min		
Test Start Time:	9:50 / 10:06	8:47 / 9:03		
Initial Reading (R_I):	7.3936 / 7.3934	6.0788 / 6.0790		
Test End Time:	10:05 / 10:21	9:02 / 9:18		
Final Reading (R_F):	7.3936 / 7.3934	6.0789 / 6.0785		
Test Duration:	15 X 2	15 X 2		
Change in Reading (R_F-R_I):	0.0 / 0.0	0.0001 / 0.0005		
Pass/Fail Threshold or Criteria:	0.002	0.002		
Test Result:	☒ Pass ☐ Fail	☒ Pass ☐ Fail	☐ Pass ☐ Fail	☐ Pass ☐ Fail
Is there a sensor in the sump?	☒ Yes ☐ No	☒ Yes ☐ No	☐ Yes ☐ No	☐ Yes ☐ No
Does the sensor alarm when either product or water is detected?	☒ Yes ☐ No ☐ NA	☒ Yes ☐ No ☐ NA	☐ Yes ☐ No ☐ NA	☐ Yes ☐ No ☐ NA
Was sensor removed for testing?	☒ Yes ☐ No ☐ NA	☒ Yes ☐ No ☐ NA	☐ Yes ☐ No ☐ NA	☐ Yes ☐ No ☐ NA
Was sensor properly replaced and verified functional after testing?	☒ Yes ☐ No ☐ NA	☒ Yes ☐ No ☐ NA	☐ Yes ☐ No ☐ NA	☐ Yes ☐ No ☐ NA

Comments – *(include information on repairs made prior to testing, and recommended follow-up for failed tests)*

TESORO 63251
INTELLIGENT CONTROLS INC
P. O. BOX 638
SACO ME 04072
1-800-984-6266

11/15/2016 9:02 AM

SUMP LEAK TEST REPORT

91FILL

TEST STARTED	8:47 AM
TEST STARTED	11/15/2016
BEGIN LEVEL	6.0788 IN
END TIME	9:02 AM
END DATE	11/15/2016
END LEVEL	6.0789 IN
LEAK THRESHOLD	0.002 IN
TEST RESULT	PASSED

TESORO 63251
INTELLIGENT CONTROLS INC
P. O. BOX 638
SACO ME 04072
1-800-984-6266

11/15/2016 10:05 AM

SUMP LEAK TEST REPORT

87
91FILL

TEST STARTED	9:50 AM
TEST STARTED	11/15/2016
BEGIN LEVEL	7.3936 IN
END TIME	10:05 AM
END DATE	11/15/2016
END LEVEL	7.3936 IN
LEAK THRESHOLD	0.002 IN
TEST RESULT	PASSED

TESORO 63251
INTELLIGENT CONTROLS INC
P. O. BOX 638
SACO ME 04072
1-800-984-6266

11/15/2016 11:12 AM

SUMP LEAK TEST REPORT

UDC1-2

TEST STARTED	10:57 AM
TEST STARTED	11/15/2016
BEGIN LEVEL	6.4304 IN
END TIME	11:12 AM
END DATE	11/15/2016
END LEVEL	6.4295 IN
LEAK THRESHOLD	0.002 IN
TEST RESULT	PASSED

TESORO 63251
INTELLIGENT CONTROLS INC
P. O. BOX 638
SACO ME 04072
1-800-984-6266

11/15/2016 9:18 AM

SUMP LEAK TEST REPORT

91FILL

TEST STARTED	9:03 AM
TEST STARTED	11/15/2016
BEGIN LEVEL	6.0790 IN
END TIME	9:18 AM
END DATE	11/15/2016
END LEVEL	6.0785 IN
LEAK THRESHOLD	0.002 IN
TEST RESULT	PASSED

TESORO 63251
INTELLIGENT CONTROLS INC
P. O. BOX 638
SACO ME 04072
1-800-984-6266

11/15/2016 10:21 AM

SUMP LEAK TEST REPORT

87
91FILL

TEST STARTED	10:06 AM
TEST STARTED	11/15/2016
BEGIN LEVEL	7.3934 IN
END TIME	10:21 AM
END DATE	11/15/2016
END LEVEL	7.3934 IN
LEAK THRESHOLD	0.002 IN
TEST RESULT	PASSED

TESORO 63251
INTELLIGENT CONTROLS INC
P. O. BOX 638
SACO ME 04072
1-800-984-6266

11/15/2016 11:28 AM

SUMP LEAK TEST REPORT

UDC1-2

TEST STARTED	11:13 AM
TEST STARTED	11/15/2016
BEGIN LEVEL	6.4296 IN
END TIME	11:28 AM
END DATE	11/15/2016
END LEVEL	6.4295 IN
LEAK THRESHOLD	0.002 IN
TEST RESULT	PASSED

☑ **Fuel Pros, Inc.** Central Dispatch (909) 614-1379 ☐ **Wash Pros**

14774 Central Ave., Chino, CA 91710 www.fuelpros.net/www.washpros.net

MAINTENANCE/REPAIR ORDER

SR# 21229

☐ Emergency ☐ Regular ☐ Service Agreement

Central Dispatch Phone 909-614-1379 Fax 909-606-9582

Date 11/15/16	Job # 96400		
Bill To	Bill to Address	Phone	P.O or Call #
Job Name TCS8062851	Job Address 4130 W. Century Blvd Inglewood	Phone 90334	Station # / Trip #
Reported Problem SB987 Retest			Job Complete ☑ Yes ☐ No

Services/Repairs Performed

Preformed Testing on 87B and T1 Fill Sump, Tested UDC 1/2, All Test Passed.

Material Description

Quantity	Price	Amount

Sub Total Material

Labor and Travel Charges

Date	Technician	Description	Arrival Time	Depart Time	Time	Rate	Amount
11/15	[illegible]	Labor	7:45	12:15			
11/15	[illegible]	Labor	7:45	12:15			
		Travel	2.0				

Make	Serial #
Model #	
Parts Needed	

Other Charges

Description	Amount

End Mileage / Start Mileage / Rate / Miles

Before signing form verify arrival/departure time and services performed

Total Labor &Travel	
Total Material	
Total Mileage	
Total Other	
Sales Tax	
Invoice Total	

Technician Signature [signature] Authorized Person (Print) [illegible] Davis Authorized Person Signature [signature]

FORM VALID JULY 1, 2016 TO JUNE 30, 2017

FOR DPW USE ONLY:
SITE-FILE NO. 10092-56865 AREA 2E
APP NO. 851354
HSUSP NO. 715069

NEW CONSTRUCTION / ADDENDUM

COUNTY OF LOS ANGELES DEPARTMENT OF PUBLIC WORKS
Environmental Programs Division
900 South Fremont Avenue, 3rd Floor Annex Building
Alhambra, CA 91803-1331
Phone No. (626) 458-3517, Fax No. (626) 458-3569
www.CleanLA.com

** See instructions on back of this form**

UNDERGROUND STORAGE TANKS (USTs)
- ☐ NEW CONSTRUCTION PLAN CLEARANCE
- ☐ PERMIT ADDENDUM
- ☐ PIPING REPLACEMENT REVIEW

A **OWNER INFORMATION:**

TESORO 63251 USA
PERMIT OWNER/FACILITY NAME
4130 W CENTURY BLVD.
FACILITY ADDRESS
INGLEWOOD CA 90304
CITY STATE ZIP
13701 ALMA AVE, GARDENA, CA 90249
APPLICANT MAILING ADDRESS

B **UST FACILITY INFORMATION:**

CERS ID: _____
NUMBER OF EXISTING USTs AT SITE: 3
NUMBER OF USTs TO BE INSTALLED: 0
NUMBER OF USTs TO BE REMOVED: 0
(SEPARATE CLOSURE APPLICATION REQUIRED)
NET NUMBER OF USTs AT SITE: 3

C **NEW CONSTRUCTION PLAN CLEARANCE MUST BE ACCOMPANIED BY:**

☐ FACILITY, TANK and MONITORING INFORMATION SUPPLEMENT forms for each tank to be installed or each tank affected by replacement piping.

☐ At least four (4) sets of construction plans and specifications.

NUMBER OF USTs:	PLAN CLEARANCE FEE:
1	**$1,155.00**
2	**$1,420.00**
3	**$1,685.00**
4	**$1,950.00**
5	**$2,215.00**
6 OR MORE	**$890.00 + $265.00** PER TANK

New Construction Plan Clearance fee. Enter amount: $ —

D **SYSTEM MODIFICATION OR CHANGE PROPOSED:** R&R 87 & 91 Octane Product Shear Valves and Vapor Flow Meter at UC #3/4.

E **ADDENDUM MUST BE ACCOMPANIED BY:**

- ☐ Facility, tank, and monitoring information for each tank modified or changed.
- ☐ Written authorization by tank owner, operator, or Unified Program facility permit owner or operator for the scope of work.
- ☐ Four (4) sets of construction plans, specifications, and/or explanation of modifications or changes.

☐ Permit Addendum Fee of **$736** . . . . . $ 736.00

MAKE CHECKS PAYABLE TO: ***"LOS ANGELES COUNTY DEPARTMENT OF PUBLIC WORKS"***

F **RECIPIENT:**

SIGNATURE _____ ☐ UST OWNER ☐ UST OPERATOR ☒ CONTRACTOR
PRINT NAME CHRIS AZU DATE 1/18/17
CONTRACTOR NAME C.E. THOMAS CO LICENSE NO. 302015 CLASS C10, C61/D40 A, B, HAZ
ICC UST INSTALLER/RETROFIT AND/OR TECHNICIAN NAME(s) ANDRE GARNIER ICC UST NO(s). 5261149

 Complete Certification of Compliance with Los Angeles County Lobbyist Ordinance on back

INSTRUCTIONS

Hazardous Substances Underground Storage Permit (HSUSP)
New Construction Plan Clearance, Permit Addendum, or Piping Replacement Review

Do not use this form for closure, transfer, or renewal of an existing HSUSP (Operating Permit) or Unified Program (UP) Permit.

This form is for authorization to construct or modify hazardous substances Underground Storage Tank (UST) facilities only. A separate HSUSP or UP Permit, is required to operate the approved system. This authorization will not be approved unless a valid HSUSP or UP Permit application is on file with the Department of Public Works.

A The UST Owner/Operator, Facility name, and facility address on this form must correspond with the information provided in California Environmental Reporting System (CERS) for the UST Facility Operating Permit Application.

B This form must be submitted for new construction (installation of new USTs) plan clearance, piping replacement, or for an addendum to an existing HSUSP. Specify the number of USTs to be installed and the total number of USTs after installation. Existing facilities with a valid operational HSUSP or UP Permit need not make a separate HSUSP application to add or modify USTs. Work must commence within 180 days from the date of issuance of plan approval or the approval will be voided. An extension of up to 180 days may be granted at one-half the initial new construction plan clearance fee. If construction work has not commenced within 360 days from the date of plan approval issuance, such plan approval shall be null and void.

C Plans and specifications submitted for a new construction plan clearance must conform to the Los Angeles County Code, Title 11, Division 4, and shall be to the satisfaction of the Director of Department of Public Works. Other clearances such as local fire department, building and safety, planning, and/or Air Quality Management District, etc. may also be required.

In addition to the plan clearance fee, an operating permit application fee will be required when applying to construct a new facility. No refund of current year HSUSP fees due will be allowed for a net decrease in the number of USTs. State surcharge or service fees paid on existing or renewed USTs are not transferable to new USTs.

D Specify the type of modification or change to existing USTs. Types of modifications and changes requiring an addendum include: repair of USTs, replacements of piping, change or addition of hazardous substances stored, change in monitoring equipment, change of overfill protection devices, or additions or modifications to dispenser containment devices.

E A fee of **$736** must be submitted for each addendum. Where a previously unregistered UST is added to an existing HSUSP, an additional application fee including maintenance fee will be charged.

F This form, the Application Supplement forms, and the CERS data must be signed by one of the following:

1. The tank owner, operator, or Unified Program (UP) facility permit owner or operator.
2. A principal executive officer at the level of vice-president or by an authorized representative responsible for the overall operation of the facility where the tank(s) are located.
3. A general partner proprietor.
4. A principal executive officer, ranking elected official, or authorized representative of a public agency.
5. A representative, including an architect or contractor responsible for the installation of the new tanks or any modifications or changes to existing tanks, with written authorization to submit the scope of work on behalf of the tank owner, operator or UP facility permit owner or operator.

All post construction requirements such as primary containment testing, secondary containment testing, monitoring system certification, soil sampling closure reports, and the uploaded CERS UST INSTALLATION information must be submitted within 30 days of completion.

INCOMPLETE FORMS WILL NOT BE PROCESSED.

CERTIFICATION OF COMPLIANCE WITH LOS ANGELES COUNTY LOBBYIST ORDINANCE

This is to certify that I, as permit applicant for the project located at 4130 W CENTURY BLVD INGLEWOOD, CA 90304 (LOCATION ADDRESS), am familiar with the requirements of Los Angeles County Code Chapter 2.160 et seq., (relating to the Los Angeles County Lobbyist Ordinance) and all persons acting on behalf of myself have complied and will continue to comply therewith through the application process.

CHRIS AZUL (APPLICANT (PRINT NAME))	(APPLICANT SIGNATURE)
C.E. THOMAS COMPANY (COMPANY NAME (If employed by an entity/agency))	1/18/17 (DATE)

If you suspect fraud or wrongdoing by a County employee, please report it to the County Fraud Hotline at 1-800-544-6861 or www.lacountyfraud.org. You may remain anonymous.

STATE OF CALIFORNIA

Contractors State License Board

Pursuant to Chapter 9 of Division 3 of the Business and Professions Code
and the Rules and Regulations of the Contractors State License Board,
the Registrar of Contractors does hereby issue this license to:

CHARLES E THOMAS COMPANY INC

License Number 302015

to engage in the business or act in the capacity of a contractor
in the following classification(s):

B - GENERAL BUILDING CONTRACTOR

Witness my hand and seal this day,

September 23, 2011

Issued January 23, 1975

James Miller
Board Chair

CERTIFIED COPY

This license is the property of the Registrar of Contractors, is not transferable, and shall be returned to the Registrar upon demand when suspended, revoked, or invalidated for any reason. It becomes void if not renewed.

Stephen P. Sands
Registrar of Contractors

AUDIT NO. 575050

State Of California
CONTRACTORS STATE LICENSE BOARD
ACTIVE LICENSE

License Number **302015** Entity CORP

Business Name CHARLES E THOMAS COMPANY INC

Classification(s) C10 C61/D40 HAZ A B

Expiration Date 11/30/2017 www.cslb.ca.gov

TESORO

Douglas Shearer
Environmental Compliance Administrator
Tesoro Refining & Marketing Company LLC
400 Oceangate Ave., Suite 600
Long Beach, CA 90802

January 23, 2017

To: County of Los Angeles Department of Public works
900 S. Fremont Avenue
Alhambra, CA 91803

Subject: Work Authorization for CE Thomas
Tesoro Site 63251
4130 W. Century Boulevard
Inglewood, CA 90304

To Whom It May Concern:

By this letter, I authorize CE Thomas to obtain any necessary permits for the product shear valve and flow meter that were replaced at dispenser 3/4 for 87 and 91 product lines.

Sincerely,

If you have any questions or require additional information, please call me at your convenience at (562) 495-6836.

Sincerely,

Douglas Shearer
Retail Environmental Compliance Administrator
Tesoro Refining & Marketing Company LLC

CHARLES E. THOMAS CO.

Service Station Maintenance & Equipment
13701 SOUTH ALMA • GARDENA, CALIF. 90249
Telephone (310) 323-6790
FAX (310) 323-4433

WORK ORDER

TO Tesoro usa 63251

DISPATCH # 12320
DATE 12-30-16
CUSTOMER'S P.O. # 4111 8845

JOB AT 4130 W. Century
Inglewood
Lunch 12:00 - 12:30

PUMP 3/4
MODEL GILNN1
SERIAL # EN247376

Picked up Parts.
TRAVEL 7:00 am ARRIVE 8:15 am DEPART 6:15 pm RETURN TRAVEL

DESCRIPTION OF WORK PERFORMED #3/4 hi:t pump. Completed electrical Conduit Connections at dispenser and Wiring Connections at dispenser and inside Station gutter box. Installed Valance and hanging hardwa and graphics, purged and Calibrated, Made temporary Seals where bumper pole was, Filled in the 3" holes but a bumper pole is STill needed, Tested #3/4 on line with P.O.S, tested good. Need to return to Set up Keypads, Gilbarco tech Support was Closed for holiday. Will return to Complete this part asap, was able to use the existing dispenser pan stand alone sensor and It tested good to prevent a possible permit but did change the Cable and IsBarrier from the Sensor Kit.

QUANTITY	PART NUMBER AND DESCRIPTION OF MATERIAL	T/S	PARTS	PO#	UNIT	EXTENSION
1	Part IS Barrier					
					SUB TOTAL	
					SALES TAX	

NOTIFIED OFFICE: YES ☑ NO ☐	HELPER YES ☐ NO ☑		
REPORTED TO: Kathy	NAME: Andre Gamer	LABOR	
MATERIAL ORDERED YES ☑ NO ☐	P.O.#	TOTAL	
JOB COMPLETED YES ☐ NO ☑			

PRINTED NAME _____ WORK PERFORMED SATISFACTORILY M. Gallup
AUTHORIZED SIGNATURE

COLLECTION EXPENSE OR ATTORNEY'S FEES WILL BE ADDED IF ACCOUNT EMPLOYED FOR COLLECTION
ANY & ALL DISPUTES MUST BE MADE IN WRITING & SENT TO CET ACCTS / RECEIVABLE

(http://www.iccsafe.org/)

Certified Professional Information:

Last, First MI:	**Garnier,Andre**
Certified under this name:	**Andre Garnier**
City, State Zip:	**Gardena, CA 90249**
Certification Type(s):	**California UST Service Technician(expires 04/27/2017)**
	Vapor Recovery System Installation and Repair(expires 02/25/2016)

ICC MEMBERSHIP STATUS: EXPIRED RENEW NOW

Upload your image by pressing the 'Upload Your Photo' link on the left side menu.

QUICK LINKS

Log in to myICC (https://www.iccsafe.org/_layouts/ICCSafe/login.aspx?ReturnUrl=%2fmyICC%2fPages%2fdefault.aspx)

TECHNICAL TRAINING CERTIFICATION

THIS CERTIFICATE IS ISSUED IN RECOGNITION THAT

Andre Garnier

HAS SATISFACTORILY COMPLETED

Phase 1 UST Enhanced Vapor Recovery

(Installation, Configuration & Troubleshooting)

2015-04-27	100196.0	2017-04-27
ISSUE DATE	TECH NUMBER	EXPIRATION DATE

OPW UNIVERSITY

OPW
A DOVER COMPANY

Technical Training Certification

Certificate of Completion

This certificate is issued in recognition that

Andre Garnier
Technician #A23987

has satisfactorily completed
Veeder-Root Startup & Service Technician (Level 4)
in
TLS-3XX UST Monitoring Systems
(including Secondary Containment Vacuum Sensing - CA only)

J. Paul Kaper, Manager, Service NPI

VEEDER-ROOT

1/28/2016
Date of Issue

1/27/2018
Expiration Date

Print

VEEDER-ROOT **Certified Technician**

The bearer of this card has successfully completed a manufacturer training course in the listed product(s).
Andre Garnier
Technician #A23987
Expires 1/27/2018
Certified UST Monitoring Technician
(Incl. Secondary Containment Vacuum Sensing - CA only)

You must contact TechnicalTraining@gilbarco.com to confirm the current certification record for this person.

LICENSE NO. 302015: A, B, C10, C61/D40, HAZ

CET

CHARLES E. THOMAS

Working Together Since 1949

13701 Alma Ave, Gardena, CA 90249
Phone: (310) 323-6730 Fax: (310) 527-4433

302015 -- CORP
CHARLES E THOMAS COMPANY INC
11/30/2017

Tesoro USA 63251
4130 W Century Blvd @ Freeman Ave
Inglewood, CA 90304

W Century Boulevard

Freeman Avenue

WORK AREA

Removed and Replaced Existing Dispenser ID #: 3/4 87 and 91 Product Shear Valves with New OPW, Emergency Shut-Off Valves; Existing Vapor Shear Valve with New OPW, Vapor Shear Valve; and Existing Vapor Flow Meter with New Veeder-Root, Balance Vapor Flow meter. All within the UDC Sump.

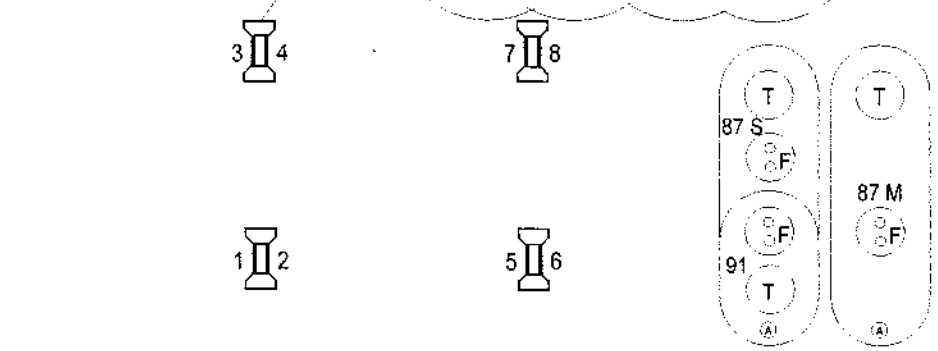

AS BUILT

SCOPE OF WORK:

(1) Removed and Replaced Existing Dispenser ID #: 3/4 87 and 91 Product Shear Valves with New OPW, Emergency Shut-Off Valves within the UDC Sump.
(2) Removed and Replaced Existing Dispenser ID #: 3/4 Vapor Shear Valve with New OPW, Vapor Shear Valve within the UDC Sump.
(3) Removed and Replaced Existing Dispenser ID #: 3/4 vapor Flow Meter with New Veeder-Root, Balance Vapor Flow meter within the UDC Sump.

PARTS:

(2) OPW, Male Double Poppet Emergency Shut-Off Valve. Part #: 10BMP-5830)
(1) OPW, Vapor Shear Valve. (Part #: 60VSP-1001)
(1) Veeder-Root, Balance vapor Flow Meter. (Part #: 330020-585)

NOTES
All work will be performed by ICC, Veeder-Root and Other Manufactureres Certified Technicians. All other parts and equipment are to remain in place.

- INFORMATION ONLY -
Los Angeles County
Department of Public Works
Environmental Programs Division
Received by:
Date: 3/8/2017

10092-56865
A851354

Date: 01/17/2017
Scale: NTS
Drawn By: CA

VICINITY MAP

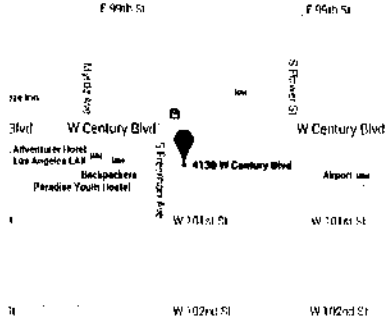

(E) Emergency Shut-Off Switch

CASHIER

C-STORE

(E) Alarm and Alarm Acknowledgement Switch

(E) Veeder-Root TLS-350 Panel

(E) UST Vent Riser (Typ. of 3)

(E) Healy CAS Tank

N

CET
CHARLES E. THOMAS
Working Together Since 1949
13701 Alma Ave, Gardena, CA 90249
Phone: (310) 323-6730 Fax: (310) 527-4433

Tesoro 63251 USA
4130 W Century Blvd @ Freeman Ave
Inglewood, CA 90304

WORK AREA DETAIL 01/17/2017

WORK AREA
(N) OPW,
Product Shear Valve.
(Part #: 10BMP-5830)

WORK AREA
(N) OPW,
Vapor Shear Valve.
(Part #: 60VSP-1001)

WORK AREA
(N) Veeder-Root,
Balance Vapor Flow Meter.
(Part #: 330020-585)

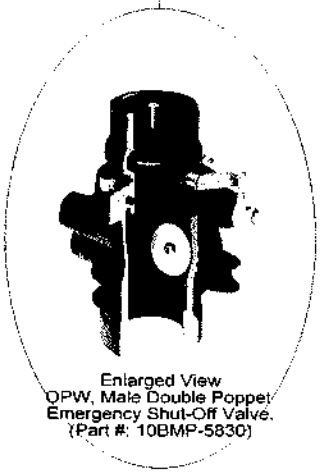
Enlarged View
OPW, Male Double Poppet
Emergency Shut-Off Valve.
(Part #: 10BMP-5830)

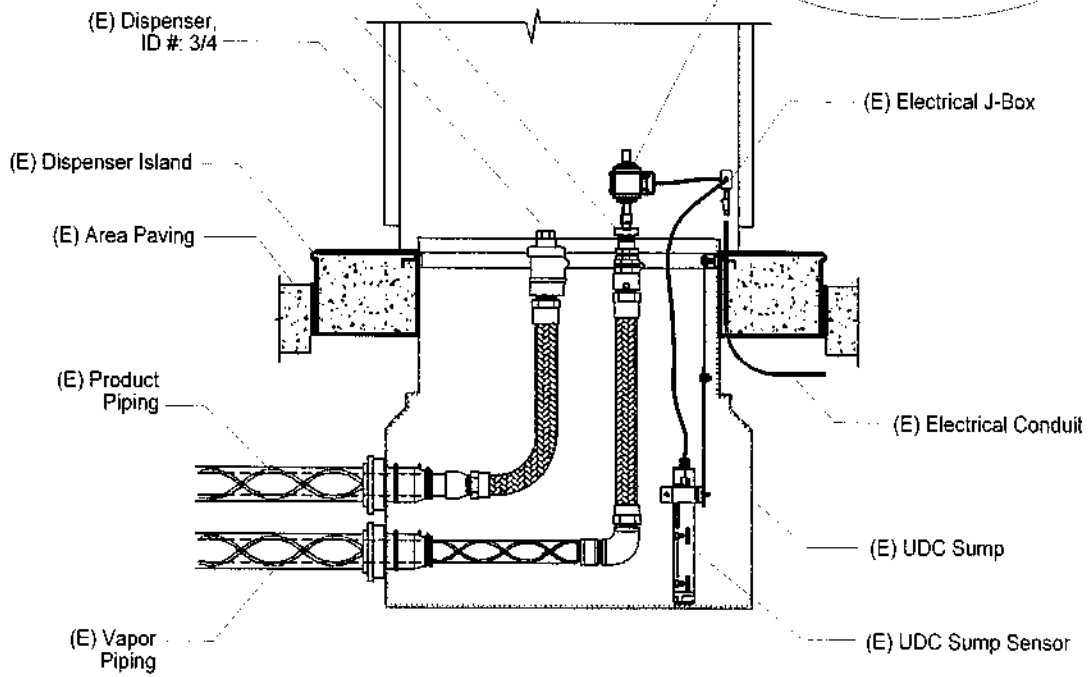

Enlarged View
OPW,
Vapor Shear Valve.
(Part #: 10BMP-5830)

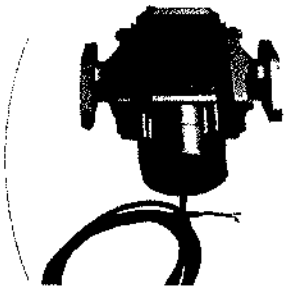
Enlarged View
Veeder-Root,
Balance Vapor Flow Meter.
(Part #: 330020-585)

010092-056865
C856001
C1LS

FASTECH

RETAIL PETROLEUM • RETAIL NATURAL GAS • CAR WASH SYSTEMS

March 1, 2017

Mr. Tim Smith
Los Angeles County Department of Public Works
Environmental Programs Division
900 South Fremont Avenue
Alhambra, CA 91803

MONITORING SYSTEM CERTIFICATION AND SPILL BUCKET TESTING

SUBJECT SITE: **ANNUAL SYSTEM CERTIFICATION – TESORO USA PETROLEUM STATION 4130 W. CENTURY BLVD., INGLEWOOD, CA 90304. SITE ID#: 63251**

Dear Mr. Smith:

Enclosed, please find the monitoring system certification and spill bucket testing results for the above-referenced site. These results are being sent to you per the annual testing requirement. A summary of the results is listed below.

Agency Notification Date: 1/27/17 (#19948)

Test Results Overview:

Test performed: Veeder-Root TLS 350 Certification	Pass☒	Fail☐
Test performed: Fill and Vapor Bucket Test	Pass☒	Fail☐
Test performed: Line Leak Detector Test	Pass☒	Fail☐
Test performed: Shear Valve Test	Pass☒	Fail☐
Test performed: Emergency Shut Off	Pass☒	Fail☐

FASTECH was contracted by the underground storage tank system owner to insure that this facility complies with all of the rules and regulations that govern the operation of underground storage tanks and their related components.

If you have any questions please call the undersigned at (714) 523-0194, extension 8327.

Sincerely,
FASTECH, Inc.

Glen Ragle
Program Manager

RECEIVED
MAR 13 2017
DEPARTMENT OF PUBLIC WORKS
ENVIRONMENTAL PROGRAMS

Attachments – Monitoring System Certification and Spill Bucket Testing Results

Cc: Doug Shearer – Tesoro Refining & Marketing Co. LLC – via email
Belshire Environmental Services – via email

7050 VILLAGE DRIVE, SUITE D • BUENA PARK, CA 90621
OFFICE: (714) 523-0194 • FAX: (714) 523-4235 • WWW.FASTECHUS.COM

MONITORING SYSTEM CERTIFICATION

For Use By All Jurisdictions Within the State of California
Authority Cited: Chapter 6.7, Health and Safety Code; Chapter 16, Division 3, Title 23, California Code of Regulations

This form must be used to document testing and servicing of monitoring equipment. A separate certification or report must be prepared for each monitoring system control panel by the technician who performs the work. A copy of this form must be provided to the tank system owner/operator. The owner/operator must submit a copy of this form to the local agency regulating UST systems within 30 days of test date.

A. General Information

Facility Name: **USA 63251** Bldg. No.: _____

Site Address: **4130 W. Century Blvd.** City: **Inglewood** Zip: **90304**

Facility Contact Person: **Ronisha Davis** Contact Phone No.: **(310) 672-0386**

Make/Model of Monitoring System: **Veeder Root TLS 350 Plus** Date of Testing/Servicing: **2/28/2017**

B. Inventory of Equipment Tested/Certified

Check the appropriate boxes to indicate specific equipment inspected/serviced:

Tank ID: 87 main
- ☒ In-Tank Gauging Probe. Model: **mag**
- ☒ Annular Space or Vault Sensor. Model: **409**
- ☒ Piping Sump / Trench Sensor(s). Model: **208**
- ☒ Fill Sump Sensor(s). Model: **208**
- ☐ Mechanical Line Leak Detector. Model:
- ☒ Electronic Line Leak Detector. Model: **Plld 369257**
- ☒ Tank Overfill / High-Level Sensor. Model: **mag**
- ☐ Other (specify equipment type and model in Section E on Page 2).

Tank ID: 87 syphon (split w/91)
- ☒ In-Tank Gauging Probe. Model: **mag**
- ☒ Annular Space or Vault Sensor. Model: **409 (shared w/91)**
- ☒ Piping Sump / Trench Sensor(s). Model: **208**
- ☒ Fill Sump Sensor(s). Model: **208**
- ☐ Mechanical Line Leak Detector. Model:
- ☐ Electronic Line Leak Detector. Model:
- ☒ Tank Overfill / High-Level Sensor. Model: **mag**
- ☐ Other (specify equipment type and model in Section E on Page 2).

Tank ID: 91 (split w/ 87 syphon)
- ☒ In-Tank Gauging Probe. Model: **mag**
- ☒ Annular Space or Vault Sensor. Model: **409 (shared w/ 87sy)**
- ☒ Piping Sump / Trench Sensor(s). Model: **208**
- ☒ Fill Sump Sensor(s). Model: **208**
- ☐ Mechanical Line Leak Detector. Model:
- ☒ Electronic Line Leak Detector. Model: **Plld 354933**
- ☒ Tank Overfill / High-Level Sensor. Model: **mag**
- ☐ Other (specify equipment type and model in Section E on Page 2).

Tank ID:
- ☐ In-Tank Gauging Probe. Model:
- ☐ Annular Space or Vault Sensor. Model:
- ☐ Piping Sump / Trench Sensor(s). Model:
- ☐ Fill Sump Sensor(s). Model:
- ☐ Mechanical Line Leak Detector. Model:
- ☐ Electronic Line Leak Detector. Model:
- ☐ Tank Overfill / High-Level Sensor. Model:
- ☐ Other (specify equipment type and model in Section E on Page 2).

Dispenser ID: 1/2
- ☒ Dispenser Containment Sensor(s). Model: **001**
- ☒ Shear Valve(s).2
- ☐ Dispenser Containment Float(s) and Chain(s).

Dispenser ID: 3/4
- ☒ Dispenser Containment Sensor(s). Model: **001**
- ☒ Shear Valve(s). 2
- ☐ Dispenser Containment Float(s) and Chain(s).

Dispenser ID: 5/6
- ☒ Dispenser Containment Sensor(s). Model: **001**
- ☒ Shear Valve(s).2
- ☐ Dispenser Containment Float(s) and Chain(s).

Dispenser ID: 7/8
- ☒ Dispenser Containment Sensor(s). Model: **001**
- ☒ Shear Valve(s).2
- ☐ Dispenser Containment Float(s) and Chain(s).

Dispenser ID:
- ☐ Dispenser Containment Sensor(s). Model:
- ☐ Shear Valve(s).
- ☐ Dispenser Containment Float(s) and Chain(s).

Dispenser ID:
- ☐ Dispenser Containment Sensor(s). Model:
- ☐ Shear Valve(s).
- ☐ Dispenser Containment Float(s) and Chain(s).

*If the facility contains more tanks or dispensers, copy this form. Include information for every tank and dispenser at the facility.

C. Certification

- I certify that the equipment identified in this document was inspected/serviced in accordance with the manufacturers' guidelines. Attached to this Certification is information (e.g. manufacturers' checklists) necessary to verify that this information is correct and a Plot Plan showing the layout of monitoring equipment. For any equipment capable of generating such reports, I have also attached a copy of the report; *(check all that apply)*: ☒ **System set-up** ☒ **Alarm history report**

Technician Name (print): **Rodney Bredeson** Signature: _____

Certification No.: **A21173** License. No.: **794519-A HAZ C21**

Testing Company Name: **Fueling & Service Tech., Inc. (FASTECH)** Phone No.: **(714) 523-0194**

Site Address: **7050 Village Drive, Suite D, Buena Park, CA 90621** Date of Testing/Servicing: **2/28/2017**

D. Results of Testing/Servicing

Software Version Installed: **333.02**

Complete the following checklist:

☒ Yes	☐ No*	Is the audible alarm operational?
☒ Yes	☐ No*	Is the visual alarm operational?
☒ Yes	☐ No*	Were all sensors visually inspected, functionally tested, and confirmed operational?
☒ Yes	☐ No*	Were all sensors installed at lowest point of secondary containment and positioned so that other equipment will not interfere with their proper operation?
☐ Yes	☐ No* ☒ N/A	If alarms are relayed to a remote monitoring station, is all communications equipment (e.g., modem) operational?
☒ Yes	☐ No* ☐ N/A	For pressurized piping systems, does the turbine automatically shut down if the piping secondary containment monitoring system detects a leak, fails to operate, or is electrically disconnected? If yes: which sensors initiate positive shut-down? *(Check all that apply)* ☒ Sump/Trench Sensors; ☐ Dispenser Containment Sensors. Did you confirm positive shut-down due to leaks and sensor failure/disconnection? ☒ Yes; ☐ No.
☒ Yes	☐ No* ☐ N/A	For tank systems that utilize the monitoring system as the primary tank overfill warning device (i.e., no mechanical overfill prevention valve is installed), is the overfill warning alarm visible and audible at the tank fill point(s) and operating properly? If so, at what percent of tank capacity does the alarm trigger? **90%**
☐ Yes*	☒ No	Was any monitoring equipment replaced? If yes, identify specific sensors, probes, or other equipment replaced and list the manufacturer name and model for all replacement parts in Section E, below.
☒ Yes*	☐ No	Was liquid found inside any secondary containment systems designed as dry systems? *(Check all that apply)* ☒ Product; ☒ Water. If yes, describe causes in Section E, below.
☒ Yes	☐ No*	Was monitoring system set-up reviewed to ensure proper settings? Attach set up reports, if applicable
☒ Yes	☐ No*	Is all monitoring equipment operational per manufacturer's specifications?

*** In Section E below, describe how and when these deficiencies were or will be corrected.**

E. Comments: Found and removed a small amount of liquid from the 87 syphon fill and the 91 fill sumps.

F. In-Tank Gauging / SIR Equipment:

☐ Check this box if tank gauging is used only for inventory control.
☐ Check this box if no tank gauging or SIR equipment is installed.

This section must be completed if in-tank gauging equipment is used to perform leak detection monitoring.

Complete the following checklist:

☒ Yes	☐ No*	Has all input wiring been inspected for proper entry and termination, including testing for ground faults?
☒ Yes	☐ No*	Were all tank gauging probes visually inspected for damage and residue buildup?
☒ Yes	☐ No*	Was accuracy of system product level readings tested?
☒ Yes	☐ No*	Was accuracy of system water level readings tested?
☒ Yes	☐ No*	Were all probes reinstalled properly?
☒ Yes	☐ No*	Were all items on the equipment manufacturer's maintenance checklist completed?

*** In the Section H, below, describe how and when these deficiencies were or will be corrected.**

G. Line Leak Detectors (LLD):

☒ Check this box if LLDs are not installed.

Complete the following checklist:

☒ Yes	☐ No* ☐ N/A	For equipment start-up or annual equipment certification, was a leak simulated to verify LLD performance? *(Check all that apply)* Simulated leak rate: ☒ 3 g.p.h.; ☐ 0.1 g.p.h ; ☐ 0.2 g.p.h.
☒ Yes	☐ No*	Were all LLDs confirmed operational and accurate within regulatory requirements?
☒ Yes	☐ No*	Was the testing apparatus properly calibrated?
☐ Yes	☐ No* ☒ N/A	For mechanical LLDs, does the LLD restrict product flow if it detects a leak?
☒ Yes	☐ No* ☐ N/A	For electronic LLDs, does the turbine automatically shut off if the LLD detects a leak?
☒ Yes	☐ No* ☐ N/A	For electronic LLDs, does the turbine automatically shut off if any portion of the monitoring system is disabled or disconnected?
☒ Yes	☐ No* ☐ N/A	For electronic LLDs, does the turbine automatically shut off if any portion of the monitoring system malfunctions or fails a test?
☒ Yes	☐ No* ☐ N/A	For electronic LLDs, have all accessible wiring connections been visually inspected?
☒ Yes	☐ No*	Were all items on the equipment manufacturer's maintenance checklist completed?

*** In the Section H, below, describe how and when these deficiencies were or will be corrected.**

H. Comments:

Monitoring System Certification
4130 W. Century Blvd., Inglewood, CA

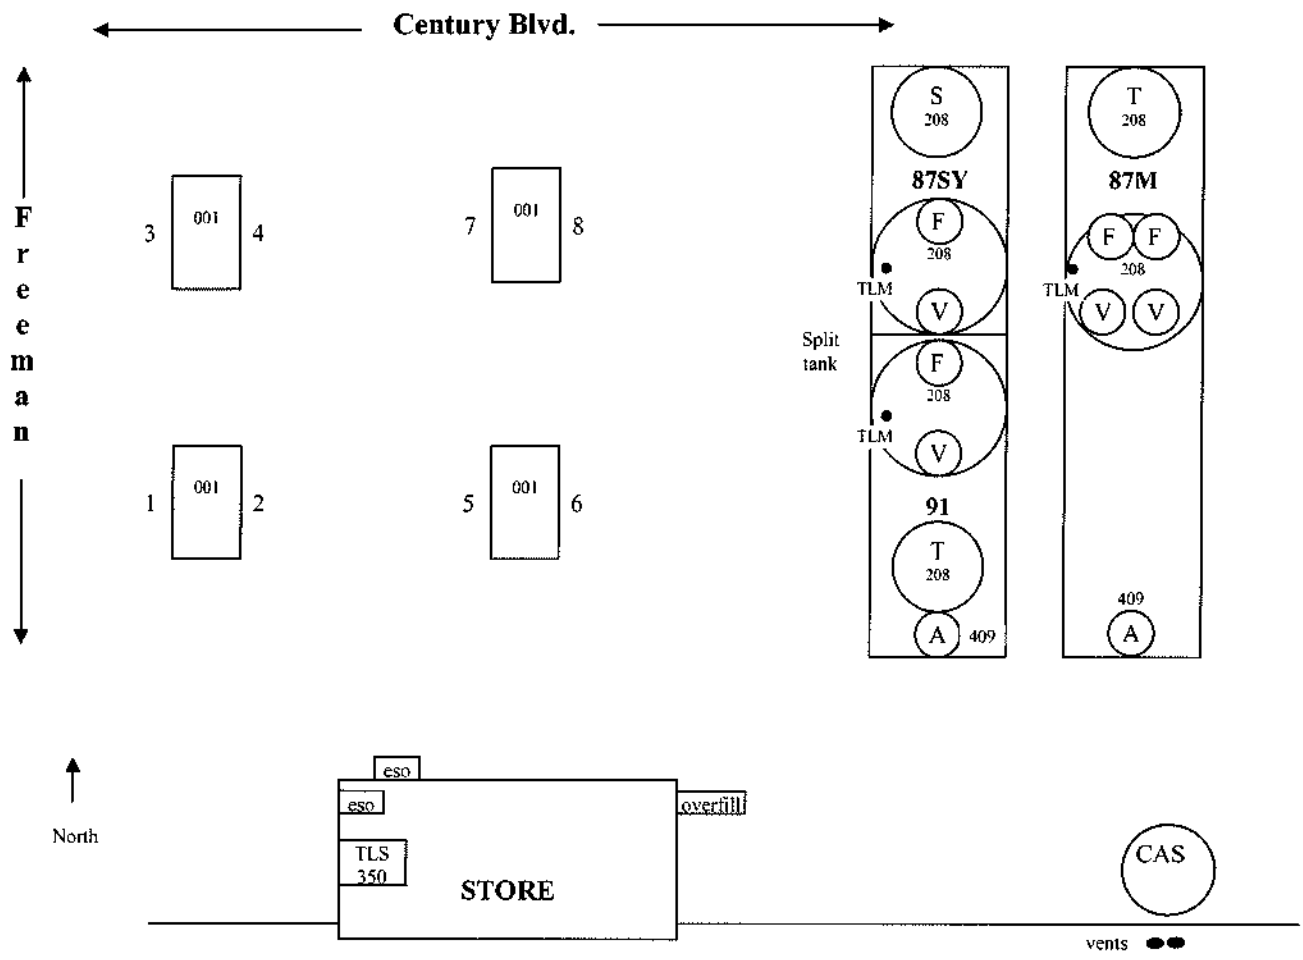

Date map was drawn: __2/28/17_.

Instructions

If you already have a diagram that shows all required information, you may include it, rather than this page, with your Monitoring System Certification. On your site plan, show the general layout of tanks and piping. Clearly identify locations of the following equipment, if installed: monitoring system control panels; sensors monitoring tank annular spaces, sumps, dispenser pans, spill containers, or other secondary containment areas; mechanical or electronic line leak detectors; and in-tank liquid level probes (if used for leak detection). In the space provided, note the date this Site Plan was prepared.

Spill Bucket Testing Report Form

This form is intended for use by contractors performing annual testing of UST spill containment structures. The completed form and printouts from tests (if applicable), should be provided to the facility owner/operator for submittal to the local regulatory agency.

1. FACILITY INFORMATION

Facility Name:	USA 63251	Date of Testing:	2-28-17
Facility Address:	4130 W. Century Blvd., Inglewood, CA 90304		
Facility Contact:	Ronisha Davis	Phone:	310-672-0386
Date Local Agency Was Notified of Testing :	1/27/17 (#19948)		
Name of Local Agency Inspector *(if present during testing)*:	NA		

2. TESTING CONTRACTOR INFORMATION

Company Name:	**Fueling & Service Technologies, Inc. (FASTECH)**
Technician Conducting Test:	**Rodney Bredeson ICC# 8028987-UT**
Credentials[1]:	X CSLB Contractor X ICC Service Tech. SWRCB Tank Tester Other *(Specify)*
License Number(s):	**Type - A, HAZ, C21; No. 794519**

3. SPILL BUCKET TESTING INFORMATION

Test Method Used:	☐ Hydrostatic	☐ Vacuum	X Other - **Visual**	
Test Equipment Used: tape measure			Equipment Resolution:	
Identify Spill Bucket *(By Tank Number, Stored Product, etc.)*	**1 87m-a fill**	**2 87m-a vapor**	**3 87m-b fill**	**4 87m-b vapor**
Bucket Installation Type:	☐ Direct Bury ☒ Contained in Sump	☐ Direct Bury ☒ Contained in Sump	☐ Direct Bury ☒ Contained in Sump	☐ Direct Bury ☒ Contained in Sump
Bucket Diameter:	12"	12"	12"	12"
Bucket Depth:	14"	14"	14"	14"
Wait time between applying vacuum/water and start of test:	30 min	30 min	30 min	30 min
Test Start Time (T_I):	9:00 am	9:00 am	9:00 am	9:00 am
Initial Reading (R_I):	13"	13"	13"	13"
Test End Time (T_F):	10:00 am	10:00 am	10:00 am	10:00 am
Final Reading (R_F):	13"	13"	13"	13"
Test Duration ($T_F - T_I$):	1 hr	1 hr	1 hr	1 hr
Change in Reading ($R_F - R_I$):	0	0	0	0
Pass/Fail Threshold or Criteria:	**0.00**	**0.00**	**0.00**	**0.00**
Test Result:	☒ **Pass** ☐ **Fail**	☒ **Pass** ☐ **Fail**	☒ **Pass** ☐ **Fail**	☒ **Pass** ☐ **Fail**

Comments – *(include information on repairs made prior to testing, and recommended follow-up for failed tests)*

87m has quad fill ports.

CERTIFICATION OF TECHNICIAN RESPONSIBLE FOR CONDUCTING THIS TESTING

I hereby certify that all the information contained in this report is true, accurate, and in full compliance with legal requirements.

Technician's Signature: Date: 2-28-17

[1] State laws and regulations do not currently require testing to be performed by a qualified contractor. However, local requirements may be more stringent.

Spill Bucket Testing Report Form

This form is intended for use by contractors performing annual testing of UST spill containment structures. The completed form and printouts from tests (if applicable), should be provided to the facility owner/operator for submittal to the local regulatory agency.

1. FACILITY INFORMATION

Facility Name:	USA 63251	Date of Testing:	2-28-17
Facility Address:	4130 W. Century Blvd., Inglewood, CA 90304		
Facility Contact:	Ronisha Davis	Phone:	310-672-0386
Date Local Agency Was Notified of Testing :	1/27/17 (#19948)		
Name of Local Agency Inspector *(if present during testing)*:	NA		

2. TESTING CONTRACTOR INFORMATION

Company Name:	**Fueling & Service Technologies, Inc. (FASTECH)**
Technician Conducting Test:	**Rodney Bredeson ICC# 8028987-UT**
Credentials[1]:	X CSLB Contractor X ICC Service Tech. SWRCB Tank Tester Other *(Specify)*
License Number(s):	**Type - A, HAZ, C21; No. 794519**

3. SPILL BUCKET TESTING INFORMATION

Test Method Used:	☐ Hydrostatic	☐ Vacuum	X Other - **Visual**	
Test Equipment Used: tape measure			Equipment Resolution:	

Identify Spill Bucket *(By Tank Number, Stored Product, etc.)*	**1 87s fill**	**2 87s vapor**	**3 91 fill**	**4 91 vapor**
Bucket Installation Type:	☐ Direct Bury ☒ Contained in Sump	☐ Direct Bury ☒ Contained in Sump	☐ Direct Bury ☒ Contained in Sump	☐ Direct Bury ☒ Contained in Sump
Bucket Diameter:	12"	12"	12"	12"
Bucket Depth:	14"	14"	14"	14"
Wait time between applying vacuum/water and start of test:	30 min	30 min	30 min	30 min
Test Start Time (T_I):	9:00 am	9:00 am	9:00 am	9:00 am
Initial Reading (R_I):	13"	13"	13"	13"
Test End Time (T_F):	10:00 am	10:00 am	10:00 am	10:00 am
Final Reading (R_F):	13"	13"	13"	13"
Test Duration ($T_F - T_I$):	1 hr	1 hr	1 hr	1 hr
Change in Reading ($R_F - R_I$):	0	0	0	0
Pass/Fail Threshold or Criteria:	**0.00**	**0.00**	**0.00**	**0.00**
Test Result:	☒ **Pass** ☐ **Fail**	☒ **Pass** ☐ **Fail**	☒ **Pass** ☐ **Fail**	☒ **Pass** ☐ **Fail**

Comments – *(include information on repairs made prior to testing, and recommended follow-up for failed tests)*

CERTIFICATION OF TECHNICIAN RESPONSIBLE FOR CONDUCTING THIS TESTING

I hereby certify that all the information contained in this report is true, accurate, and in full compliance with legal requirements.

Technician's Signature: 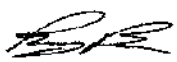 Date: 2-28-17

[1] State laws and regulations do not currently require testing to be performed by a qualified contractor. However, local requirements may be more stringent.

Fueling and Service Technologies, Inc.
7050 Village Drive, Suite D
Buena Park, CA 90621
Phone: 714 523-0194 / Fax: 714-523-4235

LINE LEAK DETECTOR TEST

Station: USA 63251 **Date:** 02/28/17
Location: 4130 W. Century Blvd.
Inglewood, CA 90304

Submersible Pump Information

Manufacturer: Fe Petro

Testing Information

	1	2	3	4	5
Product:	87	91			
Leak Detector Serial Number	369257	354933			
Leak Detector Model No.	Plld	Plld			
Full Operating Pressure (psi):	28	27			
Gallons Per Hour Leak Rate:	3.00	3.00			
Bleed Back Rate (ml):	n/a	n/a			
Turbine Holding Pressure:	n/a	n/a			
Metering Pressure (psi):	10 psi	10 psi			
Open Time (mechanical only):	n/a	n/a			
Pass / Fail	**Pass**	**Pass**			

Comments:

Note: Pass = Leak detector reads leak and meters line.
Fail = Leak detector did not read leak.

This letter certifies that the annual leak detector tests were performed at the above referenced facility according to the equipment manufacturers procedures and limitations and the results as listed are to my knowledge true and correct. The mechanical leak test detector test pass/fail is determined using a low flow threshold trip rate of 3 gph at 10 PSI.

Inspected By: Contractor *FASTECH - Fueling & Service Technologies, Inc.*
Technician: Rodney Bredeson **Lic#:** A21173
Signature:

+==========
==========
========+

| Monitoring System Report using Report Utility by FASTECH |

| Version 6.0.2.101 |

+==========
==========
========+

Connected on PC Port: COM1
Settings: 9600 Odd 7, 1

Connect Time/Date from PC Clock:

Tuesday, February 28, 2017 - 1:44:18 PM

Connect Date from Monitoring System: 170228

Connect Time from Monitoring System Clock: 13:45

Site Label:

63251 USA

4130 W Century

Inglewood

CA 90304

==========
=

Request: 1 - 200 - Site Location

Request Source: Monitor System Configuration Requests - Line: 1

200

63251 USA

4130 W Century

Inglewood

CA 90304

FEB 28, 2017 1:45 PM

TANK PRODUCT
GALLONS INCHES WATER DEG F ULLAGE

1 87 MAIN 8559
52.45 0.0 68.1 11144

2 87 SYPHON 4306
51.79 0.4 67.7 5874

3 91 4365 51.43
0.0 68.0 6004

==========
=

Request: 2 - I90500 - System Revision Level

Request Source: Monitor System Configuration Requests - Line: 2

I90500

FEB 28, 2017 1:45 PM

SOFTWARE REVISION LEVEL

VERSION 333.02

SOFTWARE# 346333-100-C

CREATED - 12.08.10.11.22

S-MODULE# 330160-004-a

SYSTEM FEATURES:

PERIODIC IN-TANK TESTS

ANNUAL IN-TANK TESTS

ISD/APM

==========
=

Request: 3 - I50500 - System Type & language

Request Source: Monitor System Configuration Requests - Line: 3

I50500

FEB 28, 2017 1:45 PM

SYSTEM TYPE AND LANGUAGE FLAG

SYSTEM UNITS

U.S.

SYSTEM LANGUAGE

ENGLISH

SYSTEM DATE/TIME FORMAT

MON DD YYYY HH:MM:SS xM

==========
=

Request: 4 - I50201 - Shift Start Time 1

Request Source: Monitor System Configuration Requests - Line: 4

I50201

FEB 28, 2017 1:45 PM

SHIFT TIME 1 : 6:00 AM

==========
=

Request: 5 - I50202 - Shift Start Time 2

Request Source: Monitor System Configuration Requests - Line: 5

I50202

FEB 28, 2017 1:45 PM

SHIFT TIME 2 : DISABLED

==========
=

Request: 6 - I50203 - Shift Start Time 3

Request Source: Monitor System Configuration Requests - Line: 6

I50203

FEB 28, 2017 1:45 PM

SHIFT TIME 3 : DISABLED

==========
=

Request: 7 - I50204 - Shift Start Time 4

Request Source: Monitor System Configuration Requests - Line: 7

I50204

FEB 28, 2017 1:45 PM

SHIFT TIME 4 : DISABLED

==========
=

Request: 8 - I54600 - Tank Periodic Test Needed Warning

Request Source: Monitor System Configuration Requests - Line: 8

I54600

FEB 28, 2017 1:45 PM

TANK PER TST NEEDED WRN: DISABLED

==========
=

Request: 9 - I54900 - Tank Annual Test Needed Warning

Request Source: Monitor System Configuration Requests - Line: 9

I54900

FEB 28, 2017 1:45 PM

TANK ANN TST NEEDED WRN: DISABLED

==========
=

Request: 10 - I55300 - Line Re-Enable Method

Request Source: Monitor System Configuration Requests - Line: 10

I55300

FEB 28, 2017 1:45 PM

LINE RE-ENABLE METHOD

PASS LINE TEST

==========
=

Request: 11 - I55600 - Line periodic Test Needed Warning

Request Source: Monitor System Configuration Requests - Line: 11

I55600

FEB 28, 2017 1:45 PM

LINE PER TST NEEDED WRN: DISABLED

==========
=

Request: 12 - I55900 - Line Annual Test Needed Warning

Request Source: Monitor System Configuration Requests - Line: 12

I55900

FEB 28, 2017 1:45 PM

LINE ANN TST NEEDED WRN: DISABLED

==========

Request: 13 - I50D00 - Print Temperature Compensation

Request Source: Monitor System Configuration Requests - Line: 13

I50D00

FEB 28, 2017 1:45 PM

PRINT TC VOLUMES

ENABLED

==========

Request: 14 - I50E00 - Temperature Compensation Value

Request Source: Monitor System Configuration Requests - Line: 14

I50E00

FEB 28, 2017 1:45 PM

TEMP COMPENSATION

VALUE (DEG F): 60.0

==========

Request: 15 - I60B00 - Tank Stick Height Function Enable

Request Source: Monitor System Configuration Requests - Line: 15

I60B00

FEB 28, 2017 1:45 PM

STICK HEIGHT OFFSET ENABLE STATUS

DISABLED

==========

Request: 16 - I51400 - H-Protocol Height-Volume Format

Request Source: Monitor System Configuration Requests - Line: 16

I51400

FEB 28, 2017 1:45 PM

H-PROTOCOL DATA FORMAT

HEIGHT

==========

Request: 17 - I51A01 - Auto Daylight Saving Time

Request Source: Monitor System Configuration Requests - Line: 17

I51A01

FEB 28, 2017 1:45 PM

DAYLIGHT SAVING TIME

ENABLED OFF

==========

Request: 18 - I51B00 - Start-End Daylight Saving Time

Request Source: Monitor System Configuration Requests - Line: 18

I51B00

FEB 28, 2017 1:45 PM

DAYLIGHT SAVING TIME

START DATE MAR WEEK 2 SUN 2:00 AM

END DATE NOV WEEK 1 SUN 2:00 AM

==========

Request: 19 - I51600 - Re-Direct Local Printout

Request Source: Monitor System Configuration Requests - Line: 19

I51600

FEB 28, 2017 1:45 PM

RE-DIRECT LOCAL PRINTOUT

DISABLED

==========

Request: 20 - I50400 - RS-232 Security Code

Request Source: Monitor System Configuration Requests - Line: 20

I50400

FEB 28, 2017 1:45 PM

232 SECURITY CODE

PORT	SECURITY CODE	STATUS
1	000000	DISABLED
2	000000	DISABLED
3	000000	DISABLED
4	000000	DISABLED
5	000000	DISABLED
6	000000	DISABLED

==========

Request: 21 - I21900 - Tank Chart Security

Request Source: Monitor System Configuration Requests - Line: 21

I21900

FEB 28, 2017 1:45 PM

TANK CHART SECURITY

DISABLED

==========

Request: 22 - I5BD00 - Custom Alarms

Request Source: Monitor System Configuration Requests - Line: 22

I5BD00

FEB 28, 2017 1:45 PM

CUSTOM ALARM LABELS

DISABLED

==========

Request: 23 - I56000 - Mass Density Enable-Disable

Request Source: Monitor System Configuration Requests - Line: 23

I56000

FEB 28, 2017 1:45 PM

MASS/DENSITY

DISABLED

==========

Request: 24 - I88101 - Comm Port 1 Settings

Request Source: Monitor System Configuration Requests - Line: 24

I88101

FEB 28, 2017 1:45 PM

PORT SETTINGS:

COMM BOARD : 1 (EDIM)

RS-232 SECURITY

CODE : DISABLED

==========

Request: 25 - I88102 - Comm Port 2 Settings

Request Source: Monitor System Configuration Requests - Line: 25

I88102

FEB 28, 2017 1:45 PM

PORT SETTINGS:

COMM BOARD : 2 (RS-232)

BAUD RATE : 9600

PARITY : ODD

STOP BIT : 1 STOP

DATA LENGTH: 7 DATA

RS-232 SECURITY

CODE : DISABLED

==========

Request: 26 - I88103 - Comm Port 3 Settings

Request Source: Monitor System Configuration Requests - Line: 26

I88103

FEB 28, 2017 1:45 PM

PORT SETTINGS:

COMM BOARD : 3 (S-SAT)

BAUD RATE : 9600

PARITY : NONE

STOP BIT : 1 STOP

DATA LENGTH: 8 DATA

RS-232 SECURITY

CODE : DISABLED

OTR NORMAL STATE: HIGH

==========

Request: 27 - I88104 - Comm Port 4 Settings

Request Source: Monitor System Configuration Requests - Line: 27

I88104

FEB 28, 2017 1:45 PM

==========

Request: 28 - I88105 - Comm Port 5 Settings

Request Source: Monitor System Configuration Requests - Line: 28

I88105

FEB 28, 2017 1:45 PM

PORT SETTINGS:

COMM BOARD : 5 (RS-485)

BAUD RATE : 2400

PARITY : EVEN

STOP BIT : 1 STOP

DATA LENGTH: 7 DATA

RS-232 SECURITY

CODE : DISABLED

==========

Request: 29 - I88106 - Comm Port 6 Settings

Request Source: Monitor System Configuration Requests - Line: 29

I88106

FEB 28, 2017 1:45 PM

PORT SETTINGS:

COMM BOARD : 6 (RS-232)

BAUD RATE : 9600

PARITY : ODD

STOP BIT : 1 STOP

DATA LENGTH: 7 DATA

RS-232 SECURITY

CODE : DISABLED

==========

Request: 30 - I52000 - Receiver Auto Dial Type and Start Time

Request Source: Monitor System Configuration Requests - Line: 30

I52000

FEB 28, 2017 1:45 PM

RECEIVER AUTO DIAL TYPE & START TIME

RCVR LOCATION LABEL DIAL TYPE START TIME

1 DAILY DISABLED

2 DAILY DISABLED

3 DAILY DISABLED

4 DAILY DISABLED

5 DAILY DISABLED

6 DAILY DISABLED

7 DAILY DISABLED

8 SolvOne Maintenance DAILY DISABLED

==========

Request: 31 - I60100 - Tank Configuration

Request Source: Monitor System Configuration Requests - Line: 31

I60100

FEB 28, 2017 1:45 PM

TANK CONFIGURATION

DEVICE LABEL CONFIGURED

1 87 MAIN ON

2 87 SYPHON ON

3 91 ON

4 OFF

==========

Request: 32 - I60200 - Tank Product Label

Request Source: Monitor System Configuration Requests - Line: 32

I60200

FEB 28, 2017 1:45 PM

TANK PRODUCT LABEL

TANK PRODUCT LABEL

1 87 MAIN

2 87 SYPHON

3 91

4

==========

Request: 33 - I60300 - Tank Product Code

Request Source: Monitor System Configuration Requests - Line: 33

I60300

FEB 28, 2017 1:45 PM

TANK PRODUCT CODE

TANK PRODUCT LABEL

1 87 MAIN 1

2 87 SYPHON 1

3 91 3

4 4

==========

Request: 34 - I60900 - Tank Thermal Expansion Coefficient

Request Source: Monitor System Configuration Requests - Line: 34

I60900

FEB 28, 2017 1:45 PM

TANK THERMAL COEFFICIENT

TANK PRODUCT LABEL

1 87 MAIN 0.000700

2 87 SYPHON 0.000700

3 91 0.000700

4 0.000000

==========

Request: 35 - I60700 - Tank Diameter

Request Source: Monitor System Configuration Requests - Line: 35

I60700

FEB 28, 2017 1:45 PM

TANK DIAMETER

TANK PRODUCT LABEL INCHES

1 87 MAIN 120.00

2 87 SYPHON 118.00

3 91 120.00

4 0.00

==========

Request: 36 - I60A00 - Tank Full Volume

Request Source: Monitor System Configuration Requests - Line: 36

I60A00

FEB 28, 2017 1:45 PM

TANK FULL VOLUME

TANK PRODUCT LABEL TANK PROFILE GALLONS

1 87 MAIN 20 PTS 19703

2 87 SYPHON 20 PTS 10180

3 91 20 PTS 10369

4 4 PTS 0

==========

Request: 37 - I60400 - Tank 1 Point Full Volume Height

Request Source: Monitor System Configuration Requests - Line: 37

I60400

FEB 28, 2017 1:45 PM

TANK FULL VOLUME

TANK PRODUCT LABEL GALLONS

1 87 MAIN 19703

2 87 SYPHON 10180

3 91 10369

4 0

==========

Request: 38 - I60500 - Tank 4 Point Full, 3/4, 1/2. 1/4 Volumes

Request Source: Monitor System Configuration Requests - Line: 38

I60500

FEB 28, 2017 1:45 PM

TANK 4 POINT VOLUMES

TANK PRODUCT LABEL GALLONS

1 87 MAIN 19703 16357 10207 3941

2 87 SYPHON 10180 8193 5104 2012

3 91 10369 8676 5377 2007

4 0 0 0 0

==========

Request: 39 - I60600 - Tank 20 Point Full, 95%, 90%, ...volumes

Request Source: Monitor System Configuration Requests - Line: 39

I60600

FEB 28, 2017 1:45 PM

TANK 20 POINT VOLUMES

TANK PRODUCT LABEL GALLONS

1 87 MAIN 19703 19547 19018 18276 17377 16357 15239 14047 12799 11513 10207 8896 7596 6326 5101 3941 2865 1896 1065 411

2 87 SYPHON 10180 9988 9634 9434 8740 8193 7610 7010 6390 5746 5104 4448 3812 3189 2590 2012 1465 973 550 205

3 91 10369 10297 10042 9670 9209 8676 8085 7448 6778 6084 5377 4667 3965 3280 2624 2007 1441 939 516 193

4 0 0 0 0 0 0 0 0 0 0 0 0 0 0 0 0 0 0 0 0

==========

Request: 40 - I61500 - BiR Meter Data Present

Request Source: Monitor System Configuration Requests - Line: 40

I61500

FEB 28, 2017 1:45 PM

TANK PRODUCT LABEL METER DATA

1 87 MAIN NO

2 87 SYPHON NO

3 91 NO

4 NO

==========

Request: 41 - I62F00 - Mag Probe Float Size

Request Source: Monitor System Configuration Requests - Line: 41

I62F00

FEB 28, 2017 1:45 PM

MAG PROBE FLOAT SIZE

TANK PRODUCT LABEL FLOAT SIZE:

1 87 MAIN 2.0 IN.

2 87 SYPHON 4.0 IN. P5

3 91 2.0 IN.

==========

Request: 42 - I62700 - Tank Height Water warning limit

Request Source: Monitor System Configuration Requests - Line: 42

I62700

FEB 28, 2017 1:45 PM

TANK HIGH WATER WARNING LIMIT

TANK PRODUCT LABEL INCHES

1 87 MAIN 1.0

2 87 SYPHON 1.0

3 91 1.0

==========

Request: 43 - I64200 - Tank Water Filter Limit

Request Source: Monitor System Configuration Requests - Line: 43

I64200

FEB 28, 2017 1:45 PM

WATER ALARM FILTER

TANK PRODUCT LABEL

1 87 MAIN HIGH

2 87 SYPHON HIGH

3 91 HIGH

==========

Request: 44 - I62400 - Tank High Water Level Limit

Request Source: Monitor System Configuration Requests - Line: 44

I62400

FEB 28, 2017 1:45 PM

TANK HIGH WATER LEVEL LIMIT

TANK PRODUCT LABEL INCHES

1 87 MAIN 2.0

2 87 SYPHON 2.0

3 91 2.0

==========

Request: 45 - I62800 - Tank Maximum Volume Limit

Request Source: Monitor System Configuration Requests - Line: 45

I62800

FEB 28, 2017 1:45 PM

TANK MAXIMUM VOLUME LIMIT

TANK PRODUCT LABEL GALLONS

1 87 MAIN 19703

2 87 SYPHON 10180

3 91 10369

4 0

==========

Request: 46 - I62300 - Tank Overfill Level limit

Request Source: Monitor System Configuration Requests - Line: 46

I62300

FEB 28, 2017 1:45 PM

TANK OVERFILL LEVEL LIMIT

TANK PRODUCT LABEL GALLONS

1 87 MAIN 17713

2 87 SYPHON 9152

3 91 9322

4 0

==========

Request: 47 - I62200 - Tank High Level Limit

Request Source: Monitor System Configuration Requests - Line: 47

I62200

FEB 28, 2017 1:45 PM

TANK HIGH PRODUCT LIMIT

TANK	PRODUCT LABEL	GALLONS
1	87 MAIN	18718
2	87 SYPHON	9672
3	91	9851
4		0

==========

Request: 48 - I62900 - Tank Delivery Required limit

Request Source: Monitor System Configuration Requests - Line: 48

I62900

FEB 28, 2017 1:45 PM

TANK DELIVERY REQUIRED LIMIT

TANK	PRODUCT LABEL	GALLONS
1	87 MAIN	2955
2	87 SYPHON	1555
3	91	1555
4		0

==========

Request: 49 - I62100 - Tank Low Level Limit

Request Source: Monitor System Configuration Requests - Line: 49

I62100

FEB 28, 2017 1:45 PM

TANK LOW PRODUCT LIMIT

TANK	PRODUCT LABEL	GALLONS
1	87 MAIN	824
2	87 SYPHON	396
3	91	396
4		0

==========

Request: 50 - I62600 - Tank Leak Alarm Limit

Request Source: Monitor System Configuration Requests - Line: 50

I62600

FEB 28, 2017 1:45 PM

TANK LEAK ALARM LIMIT

TANK	PRODUCT LABEL	GALLONS
1	87 MAIN	99
2	87 SYPHON	99
3	91	99
4		99

==========

Request: 51 - I62500 - Tank Sudden Loss Limit

Request Source: Monitor System Configuration Requests - Line: 51

I62500

FEB 28, 2017 1:45 PM

TANK SUDDEN LOSS LIMIT

TANK	PRODUCT LABEL	GALLONS
1	87 MAIN	99
2	87 SYPHON	99
3	91	99
4		99

==========

Request: 52 - I60800 - Tank Tilt

Request Source: Monitor System Configuration Requests - Line: 52

I60800

FEB 28, 2017 1:45 PM

TANK TILT

TANK	PRODUCT LABEL	INCHES
1	87 MAIN	0.25
2	87 SYPHON	0.00
3	91	0.00
4		0.00

==========

Request: 53 - I60B00 - Tank Stick Height Function Enable

Request Source: Monitor System Configuration Requests - Line: 53

I60B00

FEB 28, 2017 1:45 PM

STICK HEIGHT OFFSET ENABLE STATUS

DISABLED

==========

Request: 54 - I60C00 - Tank Stick Height offset

Request Source: Monitor System Configuration Requests - Line: 54

I60C00

FEB 28, 2017 1:45 PM

TANK STICK HEIGHT OFFSET

TANK	PRODUCT LABEL	INCHES
1	87 MAIN	0.00
2	87 SYPHON	0.00
3	91	0.00
4		0.00

==========

Request: 55 - I61200 - Tank Siphon Manifold partners

Request Source: Monitor System Configuration Requests - Line: 55

I61200

FEB 28, 2017 1:45 PM

TANK MANIFOLDED PARTNERS

TANK	PRODUCT LABEL	SIPHON MANIFOLDED TANKS	LINE MANIFOLDED TANKS
1	87 MAIN	2	NONE
2	87 SYPHON	1	NONE
3	91	NONE	NONE
4		NONE	NONE

==========

Request: 56 - I63600 - Tank Periodic Leak Test Minimum Volume

Request Source: Monitor System Configuration Requests - Line: 56

I63600

FEB 28, 2017 1:45 PM

PERIODIC LEAK TEST MIN VOLUME

TANK	PRODUCT LABEL	GALLONS
1	87 MAIN	0
2	87 SYPHON	0
3	91	0
4		0

==========

Request: 57 - I62A00 - Tank Annual Leak Test Minimum Volume

Request Source: Monitor System Configuration Requests - Line: 57

I62A00

FEB 28, 2017 1:45 PM

ANNUAL LEAK TEST MIN VOLUME

TANK	PRODUCT LABEL	GALLONS
1	87 MAIN	0
2	87 SYPHON	0
3	91	0
4		0

==========

Request: 58 - I62C00 - Tank Periodic Test Type

Request Source: Monitor System Configuration Requests - Line: 58

I62C00

FEB 28, 2017 1:45 PM

TANK PERIODIC TEST TYPE

TANK PRODUCT LABEL
PERIODIC TEST TYPE

1 87 MAIN
STANDARD

2 87 SYPHON
STANDARD

3 91 STANDARD

4 STANDARD

==========

Request: 59 - I62D00 - Enable-Disable Tank Test Leak Fail Alarms

Request Source: Monitor System Configuration Requests - Line: 59

I62D00

FEB 28, 2017 1:45 PM

TANK LEAK TEST FAIL ALARMS

TANK PRODUCT LABEL

1 87 MAIN GROSS TEST FAIL ALARM DISABLED

PERIODIC TEST FAIL ALARM DISABLED

ANNUAL TEST FAIL ALARM DISABLED

2 87 SYPHON GROSS TEST FAIL ALARM DISABLED

PERIODIC TEST FAIL ALARM DISABLED

ANNUAL TEST FAIL ALARM DISABLED

3 91 GROSS TEST FAIL ALARM DISABLED

PERIODIC TEST FAIL ALARM DISABLED

ANNUAL TEST FAIL ALARM DISABLED

4 GROSS TEST FAIL ALARM DISABLED

PERIODIC TEST FAIL ALARM DISABLED

ANNUAL TEST FAIL ALARM DISABLED

==========

Request: 60 - I63100 - Tank Leak Test Averaging

Request Source: Monitor System Configuration Requests - Line: 60

I63100

FEB 28, 2017 1:45 PM

TANK LEAK TEST AVERAGING

TANK PRODUCT LABEL
ANNUAL PERIODIC

1 87 MAIN OFF
OFF

2 87 SYPHON OFF
OFF

3 91 OFF OFF

4 OFF OFF

==========

Request: 61 - I63000 - Tank Leak Test notify

Request Source: Monitor System Configuration Requests - Line: 61

I63000

FEB 28, 2017 1:45 PM

IN-TANK LEAK TEST NOTIFY

TANK PRODUCT LABEL
TANK TEST NOTIFY:

1 87 MAIN OFF

2 87 SYPHON OFF

3 91 OFF

4 OFF

==========

Request: 62 - I63200 - Tank Test Siphon Break

Request Source: Monitor System Configuration Requests - Line: 62

I63200

FEB 28, 2017 1:45 PM

TANK TEST SIPHON BREAK

TANK PRODUCT LABEL
SIPHON BREAK

1 87 MAIN OFF

2 87 SYPHON OFF

3 91 OFF

4 OFF

==========

Request: 63 - I61000 - Tank delivery Delay

Request Source: Monitor System Configuration Requests - Line: 63

I61000

FEB 28, 2017 1:45 PM

TANK DELIVERY DELAY

TANK PRODUCT LABEL

1 87 MAIN 5

2 87 SYPHON 5

3 91 5

4 1

==========

Request: 64 - I63A00 - Tank low Level Threshold for Line Manifold

Request Source: Monitor System Configuration Requests - Line: 64

I63A00

FEB 28, 2017 1:45 PM

LOW LEVEL PUMP THRESHOLD
FOR SEQUENTIAL LINE MANIFOLD

TANK PRODUCT LABEL
PUMP THRESHOLD

1 87 MAIN 10.00%

2 87 SYPHON 10.00%

3 91 10.00%

4 10.00%

==========

Request: 65 - I61100 - Tank Leak Test Type and Start Time

Request Source: Monitor System Configuration Requests - Line: 65

I61100

FEB 28, 2017 1:45 PM

LEAK TEST METHOD

TEST ON DATE : ALL TANK

AUG 10, 2012

START TIME : DISABLED

TEST RATE :0.20 GAL/HR

DURATION : 2 HOURS

TST EARLY STOP:DISABLED

==========

Request: 66 - I61300 - CSLD Probability of Detection

Request Source: Monitor System Configuration Requests - Line: 66

I61300

FEB 28, 2017 1:45 PM

CSLD PROBABILITY OF DETECTION

==========

Request: 67 - I61400 - CSLD Climate Factor

Request Source: Monitor System Configuration Requests - Line: 67

I61400

FEB 28, 2017 1:45 PM

CSLD CLIMATE FACTOR

==========

Request: 68 - I61600 - Accuchart Update Scheduling

Request Source: Monitor System Configuration Requests - Line: 68

I61600

FEB 28, 2017 1:45 PM

TANK PRODUCT LABEL CAL UPDATE

1 87 MAIN
IMMEDIATE

2 87 SYPHON
IMMEDIATE

3 91 IMMEDIATE

4 IMMEDIATE

==========

Request: 69 - I61A00 - In-Tank Leak Test Early Stop

Request Source: Monitor System Configuration Requests - Line: 69

I61A00

FEB 28, 2017 1:45 PM

IN-TANK LEAK TEST EARLY STOP

TANK PRODUCT LABEL TST EARLY STOP:

1 87 MAIN DISABLED

2 87 SYPHON DISABLED

3 91 DISABLED

4 DISABLED

==========

Request: 70 - I61B00 - In-Tank Static Gross Test Auto-Confirm

Request Source: Monitor System Configuration Requests - Line: 70

I61B00

FEB 28, 2017 1:45 PM

IN-TANK LEAK GROSS TEST AUTO-CONFIRM

==========

Request: 71 - I61C00 - CSLD Report Only mode

Request Source: Monitor System Configuration Requests - Line: 71

I61C00

FEB 28, 2017 1:45 PM

CSLD REPORT ONLY

==========

Request: 72 - I62B00 - Tank Last Annual Test

Request Source: Monitor System Configuration Requests - Line: 72

I62B00

FEB 28, 2017 1:45 PM

TANK LAST ANNUAL TEST

TANK PRODUCT LABEL DATE

1 87 MAIN ??? 0, 0

2 87 SYPHON ??? 0, 0

3 91 ??? 0, 0

4 ??? 0, 0

==========

Request: 73 - I63300 - Leak Test Report Type

Request Source: Monitor System Configuration Requests - Line: 73

I63300

FEB 28, 2017 1:45 PM

LEAK TEST REPORT FORMAT: NORMAL

==========

Request: 74 - I63400 - Tank HRM Reconciliation Warning limit

Request Source: Monitor System Configuration Requests - Line: 74

I63400

FEB 28, 2017 1:45 PM

RECONCILIATION WARNING LIMIT

TANK PRODUCT LABEL GALLONS

1 87 MAIN 0

2 87 SYPHON 0

3 91 0

4 0

==========

Request: 75 - I63500 - Tank HEM Reconciliation Alarm

Request Source: Monitor System Configuration Requests - Line: 75

I63500

FEB 28, 2017 1:45 PM

RECONCILIATION ALARM LIMIT

TANK PRODUCT LABEL GALLONS

1 87 MAIN 1

2 87 SYPHON 1

3 91 1

4 1

==========

Request: 76 - I63900 - Tank Accuchart End Shape Type and Factor

Request Source: Monitor System Configuration Requests - Line: 76

I63900

FEB 28, 2017 1:45 PM

ACCU CHART END SHAPE FACTOR

TANK PRODUCT LABEL

1 87 MAIN

END FACTOR: NONE

2 87 SYPHON

END FACTOR: NONE

3 91

END FACTOR: NONE

4

END FACTOR: NONE

==========

Request: 77 - I78000 - PLLD Setup

Request Source: Monitor System Configuration Requests - Line: 77

I78000

FEB 28, 2017 1:46 PM

PRESSURE LINE LEAK SETUP

Q 1:87

TYP:2.0/3.0IN FIBERGLASS

2.0IN DIA LEN: 125 FEET

3.0IN DIA LEN: 0 FEET

SHUTDOWN RATE: 3.0 GPH

LOW PRESSURE SHUTOFF:NO

LOW PRESSURE : 0 PSI

T 1:87 MAIN

DISPENSE MODE:

STANDARD

SENSOR: NON-VENTED

PRESSURE OFFSET: 0.0PSI

MECHANICAL BLENDER: NO

Q 2:91

TYP:2.0/3.0IN FIBERGLASS

2.0IN DIA LEN: 125 FEET

3.0IN DIA LEN: 0 FEET

SHUTDOWN RATE: 3.0 GPH

LOW PRESSURE SHUTOFF:NO

LOW PRESSURE : 0 PSI

T 3:91

DISPENSE MODE:

STANDARD

SENSOR: NON-VENTED

PRESSURE OFFSET: 0.0PSI

MECHANICAL BLENDER: NO

==========

Request: 78 - I77700 - PLLD Primary Line Diameter

Request Source: Monitor System Configuration Requests - Line: 78

I77700

FEB 28, 2017 1:46 PM

==========

Request: 79 - I77800 - PLLD Secondary Line Diameter

Request Source: Monitor System Configuration Requests - Line: 79

I77800

FEB 28, 2017 1:46 PM

==========

Request: 80 - I78C00 - PLLD 0.20 GPH Test Schedule

Request Source: Monitor System Configuration Requests - Line: 80

I78C00

FEB 28, 2017 1:46 PM

==========

Request: 81 - I78300 - PLLD 0.10 GPH Test Schedule

Request Source: Monitor System Configuration Requests - Line: 81

I78300

FEB 28, 2017 1:46 PM

==========

Request: 82 - I78F00 - PLLD Dispense Threshold

Request Source: Monitor System Configuration Requests - Line: 82

I78F00

FEB 28, 2017 1:46 PM

PRESSURE LINE LEAK DISPENSE THRESHOLD

LINE	LOW PRESSURE
Q 1:87	0 PSI
Q 2:91	0 PSI
Q 3:	0 PSI

==========

Request: 83 - I78700 - PLLD Disable Alarm Assignments

Request Source: Monitor System Configuration Requests - Line: 83

I78700

FEB 28, 2017 1:46 PM

PRESSURE LLD SETUP REPORT

Q 1:87

IN-TANK ALARMS

T 1:HIGH WATER ALARM

T 2:HIGH WATER ALARM

T 1:LOW PRODUCT ALARM

T 2:LOW PRODUCT ALARM

LIQUID SENSOR ALMS

L 3:FUEL ALARM

L 4:FUEL ALARM

L 5:FUEL ALARM

L 6:FUEL ALARM

L 7:FUEL ALARM

L 8:FUEL ALARM

L 3:SENSOR OUT ALARM

L 4:SENSOR OUT ALARM

L 5:SENSOR OUT ALARM

L 6:SENSOR OUT ALARM

L 7:SENSOR OUT ALARM

L 8:SENSOR OUT ALARM

L 3:SHORT ALARM

L 4:SHORT ALARM

L 5:SHORT ALARM

L 6:SHORT ALARM

L 7:SHORT ALARM

L 8:SHORT ALARM

ISD SITE ALARMS

ISD GROSS PRES FAIL

ISD DEGRD PRES FAIL

ISD VAPOR LEAK FAIL

ISD HOSE ALARMS

ALL:FLOW COLLECT FAIL

Q 2:91

IN-TANK ALARMS

T 3:HIGH WATER ALARM

T 3:LOW PRODUCT ALARM

LIQUID SENSOR ALMS

L 1:FUEL ALARM

L 2:FUEL ALARM

L 8:FUEL ALARM

L 1:SENSOR OUT ALARM

L 2:SENSOR OUT ALARM

L 8:SENSOR OUT ALARM

L 1:SHORT ALARM

L 2:SHORT ALARM

L 8:SHORT ALARM

ISD SITE ALARMS

ISD GROSS PRES FAIL

ISD DEGRD PRES FAIL

ISD VAPOR LEAK FAIL

ISD HOSE ALARMS

ALL:FLOW COLLECT FAIL

Q 3:

- NO ALARM ASSIGNMENTS -

==========

Request: 84 - I70200 - Liquid Sensor Location Label

Request Source: Monitor System Configuration Requests - Line: 84

I70200

FEB 28, 2017 1:46 PM

LIQUID LABEL

DEVICE	LABEL
1	91 STP
2	91 FILL
3	87 SIPHON FILL
4	87 SIPHON STP
5	87 MAIN STP
6	87 MAIN FILL
7	87 MAIN ANNULAR
8	87S-91 ANNULAR
9	
10	
11	
12	
13	
14	
15	
16	

==========

Request: 85 - I70300 - Liquid Sensor Type

Request Source: Monitor System Configuration Requests - Line: 85

I70300

FEB 28, 2017 1:46 PM

LIQUID TYPE

SENSOR	LOCATION	TYPE
1	91 STP	TRI-STATE (SINGLE FLOAT)
2	91 FILL	TRI-STATE (SINGLE FLOAT)
3	87 SIPHON FILL	TRI-STATE (SINGLE FLOAT)
4	87 SIPHON STP	TRI-STATE (SINGLE FLOAT)
5	87 MAIN STP	TRI-STATE (SINGLE FLOAT)
6	87 MAIN FILL	TRI-STATE (SINGLE FLOAT)
7	87 MAIN ANNULAR	TRI-STATE (SINGLE FLOAT)
8	87S-91 ANNULAR	TRI-STATE (SINGLE FLOAT)
9		TRI-STATE (SINGLE FLOAT)
10		TRI-STATE (SINGLE FLOAT)
11		TRI-STATE (SINGLE FLOAT)
12		TRI-STATE (SINGLE FLOAT)
13		TRI-STATE (SINGLE FLOAT)
14		TRI-STATE (SINGLE FLOAT)
15		TRI-STATE (SINGLE FLOAT)
16		TRI-STATE (SINGLE FLOAT)

==========

Request: 86 - I70400 - Liquid Sensor Category

Request Source: Monitor System Configuration Requests - Line: 86

I70400

FEB 28, 2017 1:46 PM

LIQUID CATEGORY

SENSOR	LOCATION	CATEGORY
1	91 STP	STP SUMP
2	91 FILL	PIPING SUMP
3	87 SIPHON FILL	PIPING SUMP
4	87 SIPHON STP	STP SUMP

5 87 MAIN STP STP SUMP

6 87 MAIN FILL PIPING SUMP

7 87 MAIN ANNULAR ANNULAR SPACE

8 87S-91 ANNULAR ANNULAR SPACE

9 DISPENSER PAN

10 OTHER SENSORS

11 OTHER SENSORS

12 OTHER SENSORS

13 OTHER SENSORS

14 OTHER SENSORS

15 OTHER SENSORS

16 OTHER SENSORS

==========

Request: 87 - I74200 - Type "A" 2 Wire Sensor Location Label

Request Source: Monitor System Configuration Requests - Line: 87

I74200

FEB 28, 2017 1:46 PM

==========

Request: 88 - I74300 - Type "A" 2 Wire Sensor Type

Request Source: Monitor System Configuration Requests - Line: 88

I74300

FEB 28, 2017 1:46 PM

==========

Request: 89 - I74400 - Type "A" 2 Wire Sensor Category

Request Source: Monitor System Configuration Requests - Line: 89

I74400

FEB 28, 2017 1:46 PM

==========

Request: 90 - I74700 - Type "B" 3 Wire Sensor Location Label

Request Source: Monitor System Configuration Requests - Line: 90

I74700

FEB 28, 2017 1:46 PM

==========

Request: 91 - I74800 - Type "B" 3 Wire Sensor Type

Request Source: Monitor System Configuration Requests - Line: 91

I74800

FEB 28, 2017 1:46 PM

==========

Request: 92 - I74900 - Type "B" Sensor Category

Request Source: Monitor System Configuration Requests - Line: 92

I74900

FEB 28, 2017 1:46 PM

==========

Request: 93 - I7BC00 - I/O Device Line Disable Assignments

Request Source: Monitor System Configuration Requests - Line: 93

I7BC00

FEB 28, 2017 1:46 PM

==========

Request: 94 - I80200 - I/O Input location Label

Request Source: Monitor System Configuration Requests - Line: 94

I80200

FEB 28, 2017 1:46 PM

==========

Request: 95 - I80300 - I/O Input Type

Request Source: Monitor System Configuration Requests - Line: 95

I80300

FEB 28, 2017 1:46 PM

==========

Request: 96 - I80400 - I/O Input Dispense mode

Request Source: Monitor System Configuration Requests - Line: 96

I80400

FEB 28, 2017 1:46 PM

==========

Request: 97 - I80700 - I/O Relay location label

Request Source: Monitor System Configuration Requests - Line: 97

I80700

FEB 28, 2017 1:46 PM

RELAY LABEL

DEVICE LABEL

1 87

2 91

3 OVERFILL

4

==========

Request: 98 - I80900 - I/O Relay Orientation

Request Source: Monitor System Configuration Requests - Line: 98

I80900

FEB 28, 2017 1:46 PM

RELAY ORIENTATION

RELAY DESIGNATION ORIENTATION

1 87 NORMALLY CLOSED

2 91 NORMALLY CLOSED

3 OVERFILL NORMALLY OPEN

4 NORMALLY OPEN

==========

Request: 99 - I80B00 - I/O Relay Tank Assignment

Request Source: Monitor System Configuration Requests - Line: 99

I80B00

FEB 28, 2017 1:46 PM

RELAY TANK ASSIGNMENT

RELAY DESIGNATION TANK

1 87 1

2 91 3

3 OVERFILL NONE

4 NONE

==========

Request: 100 - I80A00 - I/O Relay Type

Request Source: Monitor System Configuration Requests - Line: 100

I80A00

FEB 28, 2017 1:46 PM

RELAY TYPE

RELAY DESIGNATION TYPE

1 87 STANDARD

2 91 STANDARD

3 OVERFILL MOMENTARY

4 STANDARD

==========

Request: 101 - I80C00 - I/O External Input Type

Request Source: Monitor System Configuration Requests - Line: 101

I80C00

FEB 28, 2017 1:46 PM

==========

Request: 102 - I80800 - I/O Relay Alarm Assignments

Request Source: Monitor System Configuration Requests - Line: 102

I80800

FEB 28, 2017 1:46 PM

RELAY SETUP REPORT

R 1:87

TYPE:

STANDARD

NORMALLY CLOSED

TANK #: 1

IN-TANK ALARMS

T 1:HIGH WATER ALARM

T 1:LOW PRODUCT ALARM

LIQUID SENSOR ALMS

L 3:FUEL ALARM

L 4:FUEL ALARM

L 5:FUEL ALARM

L 6:FUEL ALARM

L 7:FUEL ALARM

L 8:FUEL ALARM

L 3:SENSOR OUT ALARM

L 4:SENSOR OUT ALARM

L 5:SENSOR OUT ALARM

L 6:SENSOR OUT ALARM

L 7:SENSOR OUT ALARM

L 8:SENSOR OUT ALARM

L 3:SHORT ALARM

L 4:SHORT ALARM

L 5:SHORT ALARM

L 6:SHORT ALARM

L 7:SHORT ALARM

L 8:SHORT ALARM

ISD SITE ALARMS

ISD GROSS PRES FAIL

ISD DEGRD PRES FAIL

ISD VAPOR LEAK FAIL

ISD VP PRES FAIL

ISD SETUP FAIL

ISD SENSOR OUT FAIL

ISD HOSE ALARMS

ALL:FLOW COLLECT FAIL

R 2:91

TYPE:

STANDARD

NORMALLY CLOSED

TANK #: 3

IN-TANK ALARMS

T 1:HIGH WATER ALARM

T 2:HIGH WATER ALARM

T 1:LOW PRODUCT ALARM

T 2:LOW PRODUCT ALARM

LIQUID SENSOR ALMS

L 1:FUEL ALARM

L 2:FUEL ALARM

L 8:FUEL ALARM

L 1:SENSOR OUT ALARM

L 2:SENSOR OUT ALARM

L 8:SENSOR OUT ALARM

L 1:SHORT ALARM

L 2:SHORT ALARM

L 8:SHORT ALARM

ISD SITE ALARMS

ISD GROSS PRES FAIL

ISD DEGRD PRES FAIL

ISD VAPOR LEAK FAIL

ISD VP PRES FAIL

ISD SETUP FAIL

ISD SENSOR OUT FAIL

ISD HOSE ALARMS

ALL:FLOW COLLECT FAIL

R 3:OVERFILL

TYPE:

MOMENTARY

NORMALLY OPEN

IN-TANK ALARMS

ALL:OVERFILL ALARM

ALL:HIGH PRODUCT ALARM

ALL:MAX PRODUCT ALARM

R 4:

TYPE:

STANDARD

NORMALLY OPEN

TANK #: NONE

- NO ALARM ASSIGNMENTS -

==========

Request: 103 - I79000 - DIM Software Revision

Request Source: Monitor System Configuration Requests - Line: 103

I79000

FEB 28, 2017 1:47 PM

EDIM:1 VR:330273-002-C TD:97.11.13.15.52

==========

Request: 104 - I79100 - Mechanical Dispenser Interface String

Request Source: Monitor System Configuration Requests - Line: 104

I79100

FEB 28, 2017 1:47 PM

==========

Request: 105 - I72300 - Smart Sensor Category

Request Source: Monitor System Configuration Requests - Line: 105

I72300

FEB 28, 2017 1:47 PM

63251 USA

4130 W Century

Inglewood

CA 90304

SMARTSENSOR ASSIGNMENT

DEVICE	LABEL	CATEGORY
01	VPS	VAPOR PRESSURE
02	DISP 1-2	AIR FLOW METER
03	DISP 3-4	AIR FLOW METER
04	DISP 5-6	AIR FLOW METER
05	DISP 7-8	AIR FLOW METER
06		UNKNOWN
07		UNKNOWN
08		UNKNOWN
09		UNKNOWN
10		UNKNOWN
11		UNKNOWN
12		UNKNOWN
13		UNKNOWN
14		UNKNOWN
15		UNKNOWN
16		UNKNOWN
17		UNKNOWN
18		UNKNOWN
19		UNKNOWN
20		UNKNOWN
21		UNKNOWN
22		UNKNOWN
23		UNKNOWN
24		UNKNOWN
25		UNKNOWN
26		UNKNOWN
27		UNKNOWN
28		UNKNOWN
29		UNKNOWN
30		UNKNOWN
31		UNKNOWN
32		UNKNOWN
33		UNKNOWN
34		UNKNOWN
35		UNKNOWN
36		UNKNOWN
37		UNKNOWN
38		UNKNOWN
39		UNKNOWN
40		UNKNOWN

==========

Request: 106 - I72A00 - Vac Sensor Volume

Request Source: Monitor System Configuration Requests - Line: 106

I72A00

FEB 28, 2017 1:47 PM

VACUUM SENSOR VOLUME

DEVICE LABEL VOLUME

==========

Request: 107 - IV4E00 - ISD EVR Type

Request Source: Monitor System Configuration Requests - Line: 107

IV4E00

FEB 28, 2017 1:47 PM

63251 USA

4130 W Century

Inglewood

CA 90304

EVR/ISD SETUP

TYPE: BALANCE

==========

Request: 108 - IV4F00 - ISD Nozzle Type

Request Source: Monitor System Configuration Requests - Line: 108

IV4F00

FEB 28, 2017 1:47 PM

63251 USA

4130 W Century

Inglewood

CA 90304

NOZZLE A/L RANGE

A/L RATIO: 0.95 - 1.15

==========

Request: 109 - IV4000 - Vapor Processor Type

Request Source: Monitor System Configuration Requests - Line: 109

IV4000

FEB 28, 2017 1:47 PM

63251 USA

4130 W Century

Inglewood

CA 90304

VAPOR PROCESSOR TYPE

NONE

==========

Request: 110 - IV4700 - ISD Assessment Start and Post Delay

Request Source: Monitor System Configuration Requests - Line: 110

IV4700

FEB 28, 2017 1:47 PM

63251 USA

4130 W Century

Inglewood

CA 90304

ASSESSMENT TIME

START TIME: 9:00 AM

TIME DELAY MINUTES: 1

==========

Request: 111 - IV5200 - High ORVR Configuration

Request Source: Monitor System Configuration Requests - Line: 111

IV5200

FEB 28, 2017 1:47 PM

63251 USA

4130 W Century

Inglewood

CA 90304

ACCEPT HIGH ORVR: NO

==========

Request: 112 - IV4A00 - ISD Hose Table

Request Source: Monitor System Configuration Requests - Line: 112

IV4A00

FEB 28, 2017 1:47 PM

63251 USA

4130 W Century

Inglewood

CA 90304

ISD HOSE TABLE

HOSE FP FP AFM REL HOSE

ID ID LABEL ID ID LABEL

01 00 01 01 02 BLEND3

02 01 02 01 02 BLEND3

03 02 03 02 02 BLEND3

04 03 04 02 02 BLEND3

05 04 05 03 02 BLEND3

06 05 06 03 02 BLEND3

07 06 07 04 02 BLEND3

08 07 08 04 02 BLEND3

==========

Request: 113 - IV4B00 - ISD Grade Table

Request Source: Monitor System Configuration Requests - Line: 113

IV4B00

FEB 28, 2017 1:47 PM

63251 USA

4130 W Century

Inglewood

CA 90304

PRODUCT/HOSE MAP TABLE

FP AFID M1/H1 M2/H2 M3/H3 M4/H4

00 01 00/01 02/01 09/01 xx/xx

01 01 00/02 02/02 09/02 xx/xx

02 02 00/03 02/03 09/03 xx/xx

03 02 00/04 02/04 09/04 xx/xx

04 03 00/05 02/05 09/05 xx/xx

05 03 00/06 02/06 09/06 xx/xx

06 04 00/07 02/07 09/07 xx/xx

07 04 00/08 02/08 09/08 xx/xx

==========

Request: 114 - IV4900 - ISD Hose Label Table

Request Source: Monitor System Configuration Requests - Line: 114

IV4900

FEB 28, 2017 1:47 PM

63251 USA

4130 W Century

Inglewood

CA 90304

LABEL TABLE

ID LABEL

01 UNASSIGNED

02 BLEND3

03 REGULAR

04 MID GRADE

05 PREMIUM

06 GOLD

07 BRONZE

08 SILVER

09 BLEND2

10 BLEND4

==========

Request: 115 - IV1000 - ISD Version

Request Source: Monitor System Configuration Requests - Line: 115

IV1000

FEB 28, 2017 1:47 PM

ISD VERSION: 01.05

==========

| Next Request Source: |

| Alarm History Request

+==========+

Request: 116 - I10200 - System Configuration

Request Source: Alarm History Request - Line: 1

I10200

FEB 28, 2017 1:47 PM

63251 USA

4130 W Century

Inglewood

CA 90304

SYSTEM CONFIGURATION

SLOT BOARD TYPE
POWER ON RESET CURRENT

1 INTERSTITIAL BD
199543 199455

2 4 PROBE / G.T.
161790 161622

3 8SMARTSENSOR BD
39158 39158

4 PLLD SENSOR BD
3891 3891

5 INTERSTITIAL BD
199801 199549

6 UNUSED
9399714 9326501

7 UNUSED
9398117 9321394

8 UNUSED
9394202 9318874

9 RELAY BOARD
14833 14833

10 PLLD POWER BD
99733 99624

11 UNUSED
9403729 9324733

12 UNUSED
9396754 9323293

13 UNUSED
9393424 9323743

14 UNUSED
9397474 9329121

15 UNUSED
9395449 9312382

16 UNUSED
9404943 9319334

COMM 1 ELEC DISP INT.
100238 100083

COMM 2 RS232 SERIAL BD
14924 14901

COMM 3 SERIAL SAT BD
479385 478294

COMM 4 UNUSED
9398216 9322011

COMM 5 RS485 SERIAL BD
68150 67947

COMM 6 RS232 SERIAL BD
14878 14856

==========

Request: 117 - I90200 - System Revision Level

Request Source: Alarm History Request - Line: 2

I90200

FEB 28, 2017 1:47 PM

SOFTWARE REVISION LEVEL

VERSION 333.02

SOFTWARE# 346333-100-C

CREATED - 12.08.10.11.22

S-MODULE# 330160-004-a

SYSTEM FEATURES:

PERIODIC IN-TANK TESTS

ANNUAL IN-TANK TESTS

ISO/APM

==========

Request: 118 - I11100 - Priority Alarm History

Request Source: Alarm History Request - Line: 3

I11100

FEB 28, 2017 1:47 PM

63251 USA

4130 W Century

Inglewood

CA 90304

PRIORITY ALARM HISTORY

ID CATEGORY DESCRIPTION ALARM TYPE STATE DATE TIME

E 1 OTHER G COMMUNICATION ALARM CLEAR 2-28-17 10:40AM

Q 2 OTHER 91 PLLD SHUTDOWN ALARM CLEAR 2-28-17 9:57AM

Q 2 OTHER 91 GROSS LINE FAIL CLEAR 2-28-17 9:57AM

Q 1 OTHER 87 PLLD SHUTDOWN ALARM CLEAR 2-28-17 9:56AM

Q 1 OTHER 87 GROSS LINE FAIL CLEAR 2-28-17 9:56AM

Q 2 OTHER 91 PLLD SHUTDOWN ALARM ALARM 2-28-17 9:48AM

Q 2 OTHER 91 GROSS LINE FAIL ALARM 2-28-17 9:48AM

Q 1 OTHER 87 PLLD SHUTDOWN ALARM ALARM 2-28-17 9:44AM

Q 1 OTHER 87 GROSS LINE FAIL ALARM 2-28-17 9:44AM

T 3 TANK 91 PROBE OUT CLEAR 2-28-17 9:36AM

T 3 TANK 91 OVERFILL ALARM CLEAR 2-28-17 9:36AM

T 3 TANK 91 PROBE OUT ALARM 2-28-17 9:36AM

T 3 TANK 91 MAX PRODUCT ALARM CLEAR 2-28-17 9:36AM

T 3 TANK 91 MAX PRODUCT ALARM ALARM 2-28-17 9:33AM

T 3 TANK 91 OVERFILL ALARM ALARM 2-28-17 9:33AM

T 3 TANK 91 PROBE OUT CLEAR 2-28-17 9:32AM

T 3 TANK 91 PROBE OUT ALARM 2-28-17 9:31AM

T 2 TANK 87 SYPHON PROBE OUT CLEAR 2-28-17 9:31AM

T 2 TANK 87 SYPHON OVERFILL ALARM CLEAR 2-28-17 9:30AM

T 2 TANK 87 SYPHON PROBE OUT ALARM 2-28-17 9:30AM

T 2 TANK 87 SYPHON MAX PRODUCT ALARM CLEAR 2-28-17 9:30AM

T 2 TANK 87 SYPHON MAX PRODUCT ALARM ALARM 2-28-17 9:29AM

T 2 TANK 87 SYPHON OVERFILL ALARM ALARM 2-28-17 9:29AM

T 2 TANK 87 SYPHON PROBE OUT CLEAR 2-28-17 9:25AM

T 2 TANK 87 SYPHON PROBE OUT ALARM 2-28-17 9:24AM

T 1 TANK 87 MAIN PROBE OUT CLEAR 2-28-17 9:23AM

T 1 TANK 87 MAIN OVERFILL ALARM CLEAR 2-28-17 9:22AM

T 1 TANK 87 MAIN PROBE OUT ALARM 2-28-17 9:22AM

T 1 TANK 87 MAIN MAX PRODUCT ALARM CLEAR 2-28-17 9:22AM

T 1 TANK 87 MAIN MAX PRODUCT ALARM ALARM 2-28-17 9:22AM

T 1 TANK 87 MAIN OVERFILL ALARM ALARM 2-28-17 9:21AM

T 1 TANK 87 MAIN PROBE OUT CLEAR 2-28-17 9:19AM

T 1 TANK 87 MAIN PROBE OUT ALARM 2-28-17 9:18AM

Q 2 OTHER 91 PLLD SHUTDOWN ALARM CLEAR 2-28-17 9:14AM

Q 1 OTHER 87 PLLD SHUTDOWN ALARM CLEAR 2-28-17 9:14AM

L 4 STP SUMP 87 SIPHON STP SENSOR OUT ALARM CLEAR 2-28-17 9:14AM

L 3 PIPE 87 SIPHON FILL SENSOR OUT ALARM CLEAR 2-28-17 9:14AM

L 2 PIPE 91 FILL SENSOR OUT ALARM CLEAR 2-28-17 9:14AM

L 1 STP SUMP 91 STP SENSOR OUT ALARM CLEAR 2-28-17 9:14AM

L 8 ANNULAR 87S-91 ANNULAR SENSOR OUT ALARM CLEAR 2-28-17 9:14AM

L 7 ANNULAR 87 MAIN ANNULAR SENSOR OUT ALARM CLEAR 2-28-17 9:14AM

L 6 PIPE 87 MAIN FILL SENSOR OUT ALARM CLEAR 2-28-17 9:14AM

L 5 STP SUMP 87 MAIN STP SENSOR OUT ALARM CLEAR 2-28-17 9:14AM

L 8 ANNULAR 87S-91 ANNULAR SENSOR OUT ALARM ALARM 2-28-17 9:13AM

L 7 ANNULAR 87 MAIN ANNULAR SENSOR OUT ALARM ALARM 2-28-17 9:13AM

L 6 PIPE 87 MAIN FILL SENSOR OUT ALARM ALARM 2-28-17 9:13AM

L 4 STP SUMP 87 SIPHON STP SENSOR OUT ALARM ALARM 2-28-17 9:13AM

L 3 PIPE 87 SIPHON FILL SENSOR OUT ALARM ALARM 2-28-17 9:13AM

L 2 PIPE 91 FILL SENSOR OUT ALARM ALARM 2-28-17 9:13AM

L 5 STP SUMP 87 MAIN STP SENSOR OUT ALARM ALARM 2-28-17 9:13AM

==========

Request: 119 - I11200 - Non-Priority Alarm History

Request Source: Alarm History Request - Line: 4

I11200

FEB 28, 2017 1:47 PM

63251 USA

4130 W Century

Inglewood

CA 90304

NON-PRIORITY ALARM HISTORY

ID CATEGORY DESCRIPTION ALARM TYPE STATE DATE TIME

OTHER ISD SENSOR OUT WARN CLEAR 2-28-17 10:40AM

T 3 TANK 91 HIGH PRODUCT ALARM CLEAR 2-28-17 9:36AM

T 3 TANK 91 HIGH PRODUCT ALARM ALARM 2-28-17 9:33AM

T 3 TANK 91 DELIVERY NEEDED CLEAR 2-28-17 9:32AM

T 3 TANK 91 DELIVERY NEEDED ALARM 2-28-17 9:32AM

T 3 TANK 91 INVALID FUEL LEVEL CLEAR 2-28-17 9:32AM

T 3 TANK 91 INVALID FUEL LEVEL ALARM 2-28-17 9:32AM

T 2 TANK 87 SYPHON SETUP DATA WARNING CLEAR 2-28-17 9:30AM

T 2 TANK 87 SYPHON SETUP DATA WARNING ALARM 2-28-17 9:30AM

T 2 TANK 87 SYPHON HIGH PRODUCT ALARM CLEAR 2-28-17 9:30AM

T 2 TANK 87 SYPHON HIGH PRODUCT ALARM ALARM 2-28-17 9:29AM

T 2 TANK 87 SYPHON DELIVERY NEEDED CLEAR 2-28-17 9:25AM

T 2 TANK 87 SYPHON SETUP DATA WARNING CLEAR 2-28-17 9:25AM

T 2 TANK 87 SYPHON SETUP DATA WARNING ALARM 2-28-17 9:24AM

T 2 TANK 87 SYPHON DELIVERY NEEDED ALARM 2-28-17 9:24AM

T 1 TANK 87 MAIN LOW TEMP WARNING CLEAR 2-28-17 9:23AM

T 1 TANK 87 MAIN LOW TEMP WARNING ALARM 2-28-17 9:23AM

T 1 TANK 87 MAIN HIGH PRODUCT ALARM CLEAR 2-28-17 9:22AM

T 1 TANK 87 MAIN HIGH PRODUCT ALARM ALARM 2-28-17 9:21AM

T 1 TANK 87 MAIN INVALID FUEL LEVEL CLEAR 2-28-17 9:19AM

T 1 TANK 87 MAIN INVALID FUEL LEVEL ALARM 2-28-17 9:19AM

OTHER ISD SENSOR OUT WARN ALARM 2-28-17 9:02AM

SYSTEM PRINTER ERROR CLEAR 2-24-17 5:48AM

SYSTEM PAPER OUT CLEAR 2-24-17 5:48AM

SYSTEM PRINTER ERROR ALARM 2-24-17 5:47AM

SYSTEM PAPER OUT ALARM 2-24-17 5:47AM

SYSTEM PRINTER ERROR CLEAR 2-17-17 6:03PM

SYSTEM PAPER OUT CLEAR 2-17-17 6:03PM

SYSTEM PAPER OUT ALARM 2-17-17 6:02PM

SYSTEM PAPER OUT CLEAR 2-17-17 6:02PM

SYSTEM PRINTER ERROR ALARM 2-17-17 6:02PM

SYSTEM PAPER OUT ALARM 2-17-17 6:02PM

SYSTEM PRINTER ERROR CLEAR 2-15-17 6:06PM

SYSTEM PAPER OUT CLEAR 2-15-17 6:06PM

SYSTEM PRINTER ERROR ALARM 2-15-17 6:06PM

SYSTEM PAPER OUT ALARM 2-15-17 6:06PM

SYSTEM PRINTER ERROR CLEAR 2-15-17 6:06PM

SYSTEM PAPER OUT CLEAR 2-15-17 6:06PM

SYSTEM PRINTER ERROR ALARM 2-15-17 6:06PM

SYSTEM PAPER OUT ALARM 2-15-17 6:06PM

L 2 PIPE 91 FILL SETUP DATA WARNING CLEAR 2-06-17 9:18AM

L 2 PIPE 91 FILL SETUP DATA WARNING ALARM 2-06-17 9:18AM

L 2 PIPE 91 FILL SETUP DATA WARNING CLEAR 2-06-17 9:14AM

L 2 PIPE 91 FILL SETUP DATA WARNING ALARM 2-06-17 9:13AM

L 2 PIPE 91 FILL SETUP DATA WARNING CLEAR 2-06-17 9:02AM

L 2 PIPE 91 FILL SETUP DATA WARNING ALARM 2-06-17 9:02AM

L 2 PIPE 91 FILL SETUP DATA WARNING CLEAR 2-06-17 8:59AM

L 2 PIPE 91 FILL SETUP DATA WARNING ALARM 2-06-17 8:59AM

SYSTEM PRINTER ERROR CLEAR 2-06-17 6:12AM

SYSTEM PAPER OUT CLEAR 2-06-17 6:12AM

==========

Request: 120 - I20600 - In-Tank Alarm history

Request Source: Alarm History Request - Line: 5

I20600

FEB 28, 2017 1:47 PM

63251 USA

4130 W Century

Inglewood

CA 90304

TANK ALARM HISTORY

TANK 1 87 MAIN

HIGH WATER ALARM FEB 12, 2016 6:58 PM

FEB 12, 2016 6:56 PM

FEB 12, 2016 6:30 PM

OVERFILL ALARM FEB 28, 2017 9:21 AM

MAR 10, 2016 9:27 AM

FEB 1, 2016 6:52 AM

LOW PRODUCT ALARM FEB 12, 2016 6:33 PM

FEB 12, 2016 6:27 PM

FEB 12, 2016 6:22 PM

SUDDEN LOSS ALARM FEB 9, 2017 10:22 PM

FEB 6, 2017 6:58 AM

FEB 12, 2016 11:47 PM

HIGH PRODUCT ALARM FEB 28, 2017 9:21 AM

FEB 1, 2016 6:52 AM

JAN 25, 2016 2:00 PM

INVALID FUEL LEVEL FEB 28, 2017 9:19 AM

MAR 10, 2016 9:28 AM

FEB 12, 2016 6:33 PM

PROBE OUT FEB 28, 2017 9:22 AM

FEB 28, 2017 9:18 AM

MAR 10, 2016 9:28 AM

HIGH WATER WARNING FEB 12, 2016 6:58 PM

FEB 12, 2016 6:56 PM

FEB 12, 2016 6:30 PM

DELIVERY NEEDED MAR 29, 2016 8:28 AM

FEB 12, 2016 6:33 PM

FEB 12, 2016 6:26 PM

MAX PRODUCT ALARM FEB 28, 2017 9:22 AM

FEB 1, 2016 6:52 AM

JAN 25, 2016 2:03 PM

LOW TEMP WARNING FEB 28, 2017 9:23 AM

TANK 2 87 SYPHON

SETUP DATA WARNING FEB 28, 2017 9:30 AM

FEB 28, 2017 9:24 AM

NOV 18, 2016 11:25 AM

HIGH WATER ALARM FEB 13, 2016 12:15 AM

FEB 12, 2016 11:43 PM

FEB 12, 2016 11:24 PM

OVERFILL ALARM FEB 28, 2017 9:29 AM

MAR 10, 2016 9:36 AM

FEB 17, 2016 2:36 PM

LOW PRODUCT ALARM FEB 13, 2016 12:28 AM

FEB 12, 2016 8:12 PM

SUDDEN LOSS ALARM JAN 9, 2017 6:00 AM

DEC 13, 2016 1:44 AM

OCT 8, 2016 3:35 AM

HIGH PRODUCT ALARM FEB 28, 2017 9:29 AM

FEB 13, 2016 12:15 AM

FEB 13, 2016 12:12 AM

INVALID FUEL LEVEL FEB 13, 2016 12:28 AM

FEB 12, 2016 11:44 PM

FEB 12, 2016 11:41 PM

PROBE OUT FEB 28, 2017 9:30 AM

FEB 28, 2017 9:24 AM

NOV 18, 2016 11:16 AM

HIGH WATER WARNING MAR 10, 2016 9:03 AM

FEB 13, 2016 12:15 AM

FEB 12, 2016 11:43 PM

DELIVERY NEEDED FEB 28, 2017 9:24 AM

MAR 29, 2016 7:38 AM

FEB 13, 2016 12:27 AM

MAX PRODUCT ALARM FEB 28, 2017 9:29 AM

LOW TEMP WARNING MAR 10, 2016 9:38 AM

MAR 10, 2016 8:59 AM

FEB 17, 2016 2:38 PM

TANK 3 91

OVERFILL ALARM FEB 28, 2017 9:33 AM

MAR 10, 2016 9:33 AM

MAR 25, 2015 11:58 AM

HIGH PRODUCT ALARM FEB 28, 2017 9:33 AM

INVALID FUEL LEVEL FEB 28, 2017 9:32 AM

PROBE OUT FEB 28, 2017 9:36 AM

FEB 28, 2017 9:31 AM

MAR 10, 2016 9:33 AM

DELIVERY NEEDED FEB 28, 2017 9:32 AM

JUN 25, 2016 5:31 PM

APR 22, 2016 8:03 PM

MAX PRODUCT ALARM FEB 28, 2017 9:33 AM

LOW TEMP WARNING MAR 10, 2016 9:34 AM

MAR 10, 2016 8:57 AM

MAR 25, 2015 12:21 PM

TANK 5

TANK 6

TANK 7

TANK 8

TANK 9

TANK 10

TANK 11

TANK 12

TANK 13

TANK 14

TANK 15

TANK 16

==========

Request: 121 - I38200 - Pressure line Leak Alarm History

Request Source: Alarm History Request - Line: 6

I38200

FEB 28, 2017 1:48 PM

63251 USA

4130 W Century

Inglewood

CA 90304

PRESSURE LINE LEAK ALARM HISTORY REPORT

Q 1:87

FEB 28, 2017 9:44 AM PLLD SHUTDOWN ALARM

FEB 28, 2017 9:44 AM GROSS LINE FAIL

FEB 28, 2017 9:13 AM PLLD SHUTDOWN ALARM

FEB 28, 2017 9:08 AM PLLD SHUTDOWN ALARM

FEB 28, 2017 9:06 AM PLLD SHUTDOWN ALARM

FEB 28, 2017 9:05 AM PLLD SHUTDOWN ALARM

FEB 28, 2017 9:04 AM PLLD SHUTDOWN ALARM

FEB 28, 2017 9:03 AM PLLD SHUTDOWN ALARM

FEB 28, 2017 9:02 AM PLLD SHUTDOWN ALARM

Q 2:91

FEB 28, 2017 9:48 AM PLLD SHUTDOWN ALARM

FEB 28, 2017 9:48 AM GROSS LINE FAIL

FEB 28, 2017 9:13 AM PLLD SHUTDOWN ALARM

FEB 28, 2017 9:08 AM PLLD SHUTDOWN ALARM

FEB 28, 2017 9:06 AM PLLD SHUTDOWN ALARM

FEB 28, 2017 9:06 AM PLLD SHUTDOWN ALARM

FEB 28, 2017 9:05 AM PLLD SHUTDOWN ALARM

FEB 28, 2017 9:04 AM PLLD SHUTDOWN ALARM

FEB 28, 2017 9:03 AM PLLD SHUTDOWN ALARM

FEB 28, 2017 9:02 AM PLLD SHUTDOWN ALARM

==========

Request: 122 - I30200 - Liquid Sensor Alarm history

Request Source: Alarm History Request - Line: 7

I30200

FEB 28, 2017 1:48 PM

63251 USA

4130 W Century

Inglewood

CA 90304

LIQUID ALARM HISTORY REPORT

SENSOR LOCATION

1 91 STP

FEB 28, 2017 9:13 AM SENSOR OUT ALARM

FEB 28, 2017 9:06 AM FUEL ALARM

MAR 10, 2016 9:40 AM SENSOR OUT ALARM

2 91 FILL

FEB 28, 2017 9:13 AM SENSOR OUT ALARM

FEB 28, 2017 9:06 AM FUEL ALARM

FEB 7, 2017 5:43 AM FUEL ALARM

3 87 SIPHON FILL

FEB 28, 2017 9:13 AM SENSOR OUT ALARM

FEB 28, 2017 9:05 AM FUEL ALARM

FEB 3, 2017 1:09 PM FUEL ALARM

4 87 SIPHON STP

FEB 28, 2017 9:13 AM SENSOR OUT ALARM

FEB 28, 2017 9:04 AM FUEL ALARM

JUL 27, 2016 11:34 AM SETUP DATA WARNING

5 87 MAIN STP

FEB 28, 2017 9:13 AM SENSOR OUT ALARM

FEB 28, 2017 9:00 AM FUEL ALARM

MAR 10, 2016 9:40 AM SENSOR OUT ALARM

6 87 MAIN FILL

FEB 28, 2017 9:13 AM SENSOR OUT ALARM

FEB 28, 2017 9:01 AM FUEL ALARM

FEB 6, 2017 6:11 AM FUEL ALARM

7 87 MAIN ANNULAR

FEB 28, 2017 9:13 AM SENSOR OUT ALARM

FEB 28, 2017 9:03 AM FUEL ALARM

FEB 28, 2017 9:02 AM FUEL ALARM

8 87S-91 ANNULAR

FEB 28, 2017 9:13 AM SENSOR OUT ALARM

FEB 28, 2017 9:08 AM FUEL ALARM

FEB 20, 2017 9:56 AM
FUEL ALARM

==========
=

Request: 123 - I31600 - Smart Sensor Alarm history

Request Source: Alarm History
Request - Line: 8

I31600

FEB 28, 2017 1:48 PM

63251 USA

4130 W Century

Inglewood

CA 90304

SMART SENSOR ALARM HISTORY REPORT

SENSOR LOCATION

1 VPS

2 DISP 1-2

3 DISP 3-4

NOV 19, 2016 3:41 PM
COMMUNICATION ALARM

4 DISP 5-6

5 DISP 7-8

==========
=

Request: 124 - I40200 - Input Alarm History

Request Source: Alarm History
Request - Line: 9

I40200

FEB 28, 2017 1:48 PM

==========
=

Request: 125 - I40300 - Input-Generator Alarm History

Request Source: Alarm History
Request - Line: 10

I40300

FEB 28, 2017 1:48 PM

==========
=

Request: 126 - I34200 - Type A 2 Wire CL Alarm History

Request Source: Alarm History
Request - Line: 11

I34200

FEB 28, 2017 1:48 PM

==========
=

Request: 127 - I34700 - Type B 3 Wire CL Alarm History

Request Source: Alarm History
Request - Line: 12

I34700

FEB 28, 2017 1:48 PM

==========
=

Request: 128 - IV0100 - ISD Alarm Status

Request Source: Alarm History
Request - Line: 13

IV0100

FEB 28, 2017 1:48 PM

63251 USA

4130 W Century

Inglewood

CA 90304

ISD ALARM STATUS REPORT

EVR TYPE: BALANCE

ISD TYPE: 01.05

VAPOR PROCESSOR TYPE: NONE

OVERALL STATUS :WARN
EVR VAPOR COLLECTION :PASS

EVR VAPOR CONTAINMENT :PASS

ISD MONITOR UP-TIME :100%

EVR/ISD PASS TIME : 0%

WARNING ALARMS

DATE TIME DESCRIPTION READING VALUE

17-02-28 09:02:10 SENSOR OUT SELFTEST E 1

16-07-26 09:03:25 VAPOR CONTAINMENT LEAKAGE CFH@2 INCHES WC 13.76

16-07-19 09:04:19 VAPOR CONTAINMENT LEAKAGE CFH@2 INCHES WC 12.55

16-07-17 09:04:11 VAPOR CONTAINMENT LEAKAGE CFH@2 INCHES WC 12.60

16-07-16 09:04:24 VAPOR CONTAINMENT LEAKAGE CFH@2 INCHES WC 12.51

16-03-23 09:03:59 FLOW PERFORMANCE HOSE BLOCKAGE FP 5 BLEND3 0.59

16-03-10 09:02:51 SENSOR OUT SELFTEST E 1

15-11-08 09:04:45 CONTAINMENT GROSS OVER PRESSURE WEEKLY 95% 1.46

15-09-24 09:04:28 VAPOR CONTAINMENT LEAKAGE CFH@2 INCHES WC 13.61

15-09-23 09:04:20 VAPOR CONTAINMENT LEAKAGE CFH@2 INCHES WC 13.52

FAILURE ALARMS

DATE TIME DESCRIPTION READING VALUE

13-03-11 09:00:09 CONTAINMENT GROSS OVER PRESSURE WEEKLY 95% 3.99

12-10-22 09:01:28 CONTAINMENT GROSS OVER PRESSURE WEEKLY 95% 3.59

SHUTDOWN & MISCELLANEOUS EVENTS

DATE TIME DESCRIPTION ACTION/NAME

17-02-28 10:40:39 SENSOR OUT TEST MANUALLY CLEARED

17-02-28 09:12:31 READINESS ISD:PF EVR:NNN CHECK ISD SENSORS

17-02-28 09:12:31 ISD STARTUP

17-02-28 09:12:06 ISD SHUTDOWN

17-02-13 09:02:22 READINESS ISD:PP EVR:PP ISD & EVR READY

17-02-13 07:32:19 READINESS ISD:PP EVR:NN EVR READINESS PENDING

17-02-13 07:32:19 ISD STARTUP

17-02-13 07:31:34 ISD SHUTDOWN

16-12-30 15:51:09 COLLECTION TEST HH03 GRADE TEST MANUALLY CLEARED

16-12-30 15:50:16 ISD SELFTEST TEST MANUALLY CLEARED

End of Report: 170228

+==========
==========
==========

| Monitoring System Report Saved at: Tuesday, February 28, 2017 - 1:47:54 PM

| (Report Saved Date/Time from PC Clock)

| Using Monitoring System Report Utility by FASTECH
|

| Version 6.0.2.101
|

+==========
==========
==========

FORM VALID JULY 1, 2016 TO JUNE 30, 2017

FOR DPW USE ONLY:
SITE-FILE NO. 0092-56865 AREA 2E
APP NO. A845112
HSUSP NO. P. 845112

NEW CONSTRUCTION / ADDENDUM

COUNTY OF LOS ANGELES DEPARTMENT OF PUBLIC WORKS
Environmental Programs Division
900 South Fremont Avenue, 3rd Floor Annex Building
Alhambra, CA 91803-1331
Phone No. (626) 458-3517, Fax No. (626) 458-3569
www.CleanLA.com

* PAID ON 10/20/2016 * → $736.00
** See instructions on back of this form **
+
$1,155.00

UNDERGROUND STORAGE TANKS (USTs)
- ☐ NEW CONSTRUCTION PLAN CLEARANCE
- ☒ PERMIT ADDENDUM
- ☐ PIPING REPLACEMENT REVIEW

A **OWNER INFORMATION:**

TESORO THRIFTY 63251
PERMIT OWNER/FACILITY NAME
4130 W. CENTURY BLVD.
FACILITY ADDRESS
INGLEWOOD, CA 90304
CITY STATE ZIP
3235 F. STREET, SAN DIEGO, CA 92102
APPLICANT MAILING ADDRESS

B **UST FACILITY INFORMATION:**

CERS ID: 10174605
NUMBER OF EXISTING USTs AT SITE: 2 3
NUMBER OF USTs TO BE INSTALLED: 0
NUMBER OF USTs TO BE REMOVED: 0
(SEPARATE CLOSURE APPLICATION REQUIRED)
NET NUMBER OF USTs AT SITE: 2 3

C **NEW CONSTRUCTION PLAN CLEARANCE MUST BE ACCOMPANIED BY:**

- ☐ FACILITY, TANK and MONITORING INFORMATION SUPPLEMENT forms for each tank to be installed or each tank affected by replacement piping.
- ■ At least four (4) sets of construction plans and specifications.

NUMBER OF USTs:	PLAN CLEARANCE FEE:
1	**$1,155.00**
2	**$1,420.00**
3	**$1,685.00**
4	**$1,950.00**
5	**$2,215.00**
6 OR MORE	**$890.00 + $265.00** PER TANK

New Construction Plan Clearance fee. Enter amount: $ 1,155.00

D **SYSTEM MODIFICATION OR CHANGE PROPOSED:** PERFORMED COLD START ON TLS 350 MONITOR DUE TO "UNRECOVERABLE DATA ALARM." & REPLACED THE 87 LINE LEAK DETECTOR

E **ADDENDUM MUST BE ACCOMPANIED BY:**

- ■ Facility, tank, and monitoring information for each tank modified or changed.
- ■ Written authorization by tank owner, operator, or Unified Program facility permit owner or operator for the scope of work.
- ■ Four (4) sets of construction plans, specifications, and/or explanation of modifications or changes.

■ Permit Addendum Fee of **$736** . . . . . $ 736.00

MAKE CHECKS PAYABLE TO: ***"LOS ANGELES COUNTY DEPARTMENT OF PUBLIC WORKS"***

F **RECIPIENT:**

SIGNATURE Sarah Pressnall ☐ UST OWNER ☐ UST OPERATOR ■ CONTRACTOR
PRINT NAME SARAH PRESSNALL DATE 03/21/2017 (originally submitted 10/20/16 ajs)
CONTRACTOR NAME WESTERN PUMP, INC. LICENSE NO. 673853 CLASS D40,HAZ,A,C1
ICC UST INSTALLER/RETROFIT AND/OR TECHNICIAN NAME(s) SERGIO MARTINEZ ICC UST NO(s). 8253552

Complete Certification of Compliance with Los Angeles County Lobbyist Ordinance on back

INSTRUCTIONS

Hazardous Substances Underground Storage Permit (HSUSP)
New Construction Plan Clearance, Permit Addendum, or Piping Replacement Review

Do not use this form for closure, transfer, or renewal of an existing HSUSP (Operating Permit) or Unified Program (UP) Permit.

This form is for authorization to construct or modify hazardous substances Underground Storage Tank (UST) facilities only. A separate HSUSP or UP Permit, is required to operate the approved system. This authorization will not be approved unless a valid HSUSP or UP Permit application is on file with the Department of Public Works.

A The UST Owner/Operator, Facility name, and facility address on this form must correspond with the information provided in California Environmental Reporting System (CERS) for the UST Facility Operating Permit Application.

B This form must be submitted for new construction (installation of new USTs) plan clearance, piping replacement, or for an addendum to an existing HSUSP. Specify the number of USTs to be installed and the total number of USTs after installation. Existing facilities with a valid operational HSUSP or UP Permit need not make a separate HSUSP application to add or modify USTs. Work must commence within 180 days from the date of issuance of plan approval or the approval will be voided. An extension of up to 180 days may be granted at one-half the initial new construction plan clearance fee. If construction work has not commenced within 360 days from the date of plan approval issuance, such plan approval shall be null and void.

C Plans and specifications submitted for a new construction plan clearance must conform to the Los Angeles County Code, Title 11, Division 4, and shall be to the satisfaction of the Director of Department of Public Works. Other clearances such as local fire department, building and safety, planning, and/or Air Quality Management District, etc. may also be required.

In addition to the plan clearance fee, an operating permit application fee will be required when applying to construct a new facility. No refund of current year HSUSP fees due will be allowed for a net decrease in the number of USTs. State surcharge or service fees paid on existing or renewed USTs are not transferable to new USTs.

D Specify the type of modification or change to existing USTs. Types of modifications and changes requiring an addendum include: repair of USTs, replacements of piping, change or addition of hazardous substances stored, change in monitoring equipment, change of overfill protection devices, or additions or modifications to dispenser containment devices.

E A fee of **$736** must be submitted for each addendum. Where a previously unregistered UST is added to an existing HSUSP, an additional application fee including maintenance fee will be charged.

F This form, the Application Supplement forms, and the CERS data must be signed by one of the following:

1. The tank owner, operator, or Unified Program (UP) facility permit owner or operator.
2. A principal executive officer at the level of vice-president or by an authorized representative responsible for the overall operation of the facility where the tank(s) are located.
3. A general partner proprietor.
4. A principal executive officer, ranking elected official, or authorized representative of a public agency.
5. A representative, including an architect or contractor responsible for the installation of the new tanks or any modifications or changes to existing tanks, with written authorization to submit the scope of work on behalf of the tank owner, operator or UP facility permit owner or operator.

All post construction requirements such as primary containment testing, secondary containment testing, monitoring system certification, soil sampling closure reports, and the uploaded CERS UST INSTALLATION information must be submitted within 30 days of completion.

INCOMPLETE FORMS WILL NOT BE PROCESSED.

CERTIFICATION OF COMPLIANCE WITH
LOS ANGELES COUNTY LOBBYIST ORDINANCE

This is to certify that I, as permit applicant for the project located at 4130 W. CENTURY BLVD, INGLEWOOD, CA 90304
LOCATION ADDRESS

am familiar with the requirements of Los Angeles County Code Chapter 2.160 et seq., (relating to the Los Angeles County Lobbyist Ordinance) and all persons acting on behalf of myself have complied and will continue to comply therewith through the application process.

SARAH PRESSNALL	Sarah Pressnall
APPLICANT (PRINT NAME)	APPLICANT SIGNATURE
WESTERN PUMP, INC.	03/21/2017
COMPANY NAME (If employed by an entity/agency)	DATE

If you suspect fraud or wrongdoing by a County employee, please report it to the County Fraud Hotline at 1-800-544-6861 or www.lacountyfraud.org. You may remain anonymous.

TESORO

Douglas Shearer
Environmental Compliance Administrator
Tesoro Refining & Marketing Company LLC
400 Oceangate Ave., Suite 600
Long Beach, CA 90802

September 30, 2016

To: County of Los Angeles Department of Public Works
900 S. Fremont Ave.
Alhambra, CA 91803

Subject: Work Authorization for Western Pump
Tesoro Site 63251
4130 W Century Blvd
Inglewood, CA 90304

To Whom It May Concern:

By this letter, I authorize Western Pump to obtain a permit since a cold Start was conducted on the Veeder Root due to an Unrecoverable Data Alarm, which led to a Monitor Certification to verify system programming.

Sincerely,

If you have any questions or require additional information, please call me at your convenience at (562) 495-6836.

Sincerely,

Douglas Shearer
Retail Environmental Compliance Administrator
Tesoro Refining & Marketing Company LLC

WESTERN PUMP, INC.

petroleum & lubrication equipment specialists

October 06, 2016

Subject: **Letter of Authorization**

To whom it may concern:

Western Pump, Inc. hereby authorizes Sarah Pressnall to act as an agent on behalf of Western Pump, Inc. to file, obtain, receive, or sign any permit applications, licenses or any other documents necessary to facilitate repairs for the following site:

- ✓ For this property only: Tesoro #63251, 4130 W. Century Blvd Inglewood, CA 90304
- ➢ For all properties and permit applications; no limitations

Signed under penalty of perjury,

Ryan E. Rethmeier

Contractor Signature

Ryan Rethmeier – Western Pump, Inc.
Contractor Name

673853
Contractor License No.

3235 F Street San Diego, CA 92102
Contractor Address

619-239-9988
Contractor Phone No.

3235 "F" Street • San Diego, CA 92102-3315 • (619) 239-9988 • Fax (619) 239-9925
www.westernpump.com

WESTERN PUMP, INC.
petroleum & lubrication equipment specialists

MEMBER PEI

March 21st, 2017

County of Los Angeles Department of Public Works
Environmental Programs Division
900 South Fremont Avenue, 3rd Floor Annex Building
Alhambra, CA 91803-1331

Tel: (626) 458-3517
Fax: (626) 458-3569

SCOPE of WORK

Tesoro Thrifty 63251
4130 W. Century Blvd.
Inglewood, CA 90304

- Performed a Cold Start on the Veeder Root TLS-350
- Restored Programming and verified setup on Veeder Root
- Tested for proper operation
- Performed an immediate Monitor Certification
- During Monitor Certification 87 PLLD failed and was replaced
- Tested for proper operation
- Submitted results to county for review
- Schedule & perform final inspection with LADPW county inspector, if needed

WESTERN PUMP

petroleum & lubrication equipment specialists

Date:

Work Order: MERGEFIELD
WorkOrder_WONumber 6043738

Customer	Work Order Information
THRIFTY 63251 612 PO4502151777 4130 W CENTURY BLVD INGLEWOOD, CA	Who Called: SOLVONE Reference: Priority: 4H Category: 1

Problem/Previous Work Performed

DISPENSER 2432259 - SSP 03/25 @ 8:45AM - VR HAS UNRECOVERABLE DATA ERROR. ALL PUMPS ARE NOT DISPENSING. NO ERRORS ON THE POS.
****P1 RATES APPLY****
Caller Name: Devante Hilbert (310)672-0386

REGULAR HOURS MON-FRI 8AM-5PM
3/25/15 SMT ARRIVED 06:00 TO 09:30. FOUND TLS WITH UNRECOVERABLE DATA ALARM, TRIED WARM START, NO HELP, PERFORMED A COLD START AND RELOADED TLS FROM ARCHIVE, ALL PROGRAMING WAS RE INSTALLED, SITE IS IN ALL FUNCTIONS NORMAL NOW, TESTER WILL BE ON SITE NO LATER THAN 12:00 PM TODAY TO TEST SITE, UPDATED CALL WITH SOLVONE...

Sergio Martinez
ICC-VI#8253552
ICC-UST#8253552
GVR-B37240
HEALY#4703383705
W&M30365
VST#3000064489
INCON#9233393701
EMCO#2026

Work Performed This Visit

RXP 3-25-15 FROM 10:45 TO 4:00 FXS 3-25-15 FROM 10:45 TO 2:45 MONITOR ELECTRONIC RECERTIFICATION DUE TO COLD START MADE SURE ALL ELECTRONIC COMPONENT ARE SEEN BY MONITOR 87 PLLD FAIL AT THIS AND WAS REPLACE JOB IS COMPLETE

Service Recommendation

Purchased Parts/Supplies

Materials/Parts

Part	Description	Quantity

VEE848480-001	DETECTOR, LEAK WITHOUT SWIFTCHECK	1

Equipment Charges	
Description	**Quantity**

Time Lines				Hours		
Technician	**Dispatched**	**Arrived**	**Completed**	**Reg**	**OT**	**Dbl**
RUBEN PENA	2015-03-25 08:30:00	2015-03-25 10:45:00	2015-03-25 16:00:00	5:15	0:00	0:00
FRANK SANTOS	2015-03-25 10:00:00	2015-03-25 10:45:00	2015-03-25 14:45:00	4:00	0:00	0:00

Signature: DAIVAUGHNTE HILBERT

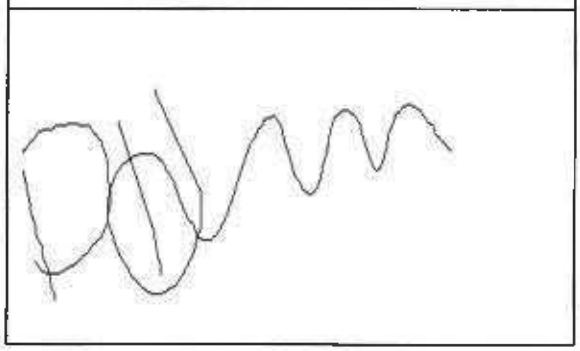

AP- MISC

V# 7165

T.O 06/29/13

State Of California
CONTRACTORS STATE LICENSE BOARD
ACTIVE LICENSE

Consumer Affairs

License Number **673853** Entity CORP

Business Name WESTERN PUMP INC

Classification(s) C61/D40 HAZ A C10

Expiration Date 07/31/2015 www.cslb.ca.gov

Workers' Compensation History

Contractor License # 673853
Contractor Name WESTERN PUMP INC

Workers' Compensation History

Insurance Company CYPRESS INSURANCE COMPANY
Policy # WEWC703538
Effective Date 04/01/2016
Expiration Date 04/01/2017

Insurance Company CYPRESS INSURANCE COMPANY
Policy # WEWC60162
Effective Date 04/01/2015
Expiration Date 04/01/2016

Insurance Company CYPRESS INSURANCE COMPANY
Policy # 3300066617141
Effective Date 04/01/2014
Expiration Date 04/01/2015

Insurance Company LIBERTY MUTUAL FIRE INSURANCE COMPANY
Policy # WC2Z91458968013
Effective Date 04/01/2013
Expiration Date 04/01/2014

Insurance Company EMPLOYERS INSURANCE COMPANY OF WAUSAU
Policy # WCCZ91458968012
Effective Date 04/01/2012
Expiration Date 04/01/2013

Insurance Company SEABRIGHT INSURANCE COMPANY
Policy # BB1113233
Effective Date 04/01/2011
Expiration Date 04/01/2012

INTERNATIONAL CODE COUNCIL

People Helping People Build a Safer World™

My Professional Information:

Last, First MI:	**Martinez,Sergio M**
Certified under this name:	**Sergio M Martinez**
City, State Zip:	**Rancho Cucamonga, CA 91730**
Certification Type(s):	**California UST Service Technician(expires 04/04/2016) Vapor Recovery System Installation and Repair(expires 06/25/2016)**

RECEIVES MEMBER BENEFITS? NO

Upload your image by pressing the 'Upload Your Photo' link on the left side menu.

Back to Top Feedback

Technical Training Certification

Certificate of Completion

This certificate is issued in recognition that

Sergio Martinez

Technician #B37240

has satisfactorily completed

Veeder-Root Startup & Service Technician (Level 2/3)
TLS-3XX UST Monitoring Systems
(Including Secondary Containment Vacuum Sensing - CA only)

J. Paul Kaper, Manager, Service NPI

VEEDER-ROOT

5/22/2013
Date of Issue

5/21/2015
Expiration Date

INTERNATIONAL CODE COUNCIL

FRANK SANTOS

The International Code Council attests that the individual named on this certificate has satisfactorily demonstrated knowledge as required by the International Code Council by successfully completing the prescribed written examination based on codes and standards then in effect, and is hereby issued this certification as:

California UST Service Technician

Given this day of March 2, 2015

Certificate No. 5256871

Guy Tomberlin, CBO
President, Board of Directors

INTERNATIONAL CODE COUNCIL, INC. CERTIFIED

Dominic Sims
Chief Executive Officer

ICC INTERNATIONAL CODE COUNCIL®

This certificate is the property of ICC and must be returned to ICC in the event of suspension or revocation of the certificate.

Technical Training Certification

Certificate of Completion

This certificate is issued in recognition that

Frank Santos

Technician #A30180

has satisfactorily completed

Veeder-Root Startup & Service Technician (Level 4)

in

TLS-3XX UST Monitoring Systems

(including Secondary Containment Vacuum Sensing - CA only)

J. Paul Kaper, Manager, Service NPI

VEEDER-ROOT

1/6/2015

Date of Issue

1/5/2017

Expiration Date

ICC

NATIONAL
COUNCIL

California UST Service Technician

idate ID: ICC00018572

:

RUBEN PENA

s:

7730 ARROWHEAD LAKE RD

Date: 7/19/2014

HESPERIA CA 92345

EXAMINATION RESULT: **PASS**

tions! You have passed the above named examination. Your wallet card will be forwarded to within six weeks from the last day of the month in which you tested. This certificate is current rs.

quest a wall certificate from ICC as well. This certificate will be provided at no cost to you, if it within 90 days of your exam. Only one wall certificate per exam passed will be provided to arge. For more information on requesting a wall certificate, go to www.iccsafe.org/inspector.

important that you notify Pearson VUE and ICC of any changes in name and/or address to sibility of your wallet card and/or certificate not being received. Please contact Pearson 75-8301 and ICC at certexam@iccsafe.org with changes to your name and address (name require additional documentation). There may be an additional fee if a certification is o a misspelled name or incorrect address.

Technical Training Certification

Certificate of Completion

This certificate is issued in recognition that

Ruben Pena
Technician #A28937

has satisfactorily completed

Veeder-Root Startup & Service Technician (Level 4)
in
TLS-3XX UST Monitoring Systems
(including Secondary Containment Vacuum Sensing - CA only)

J. Paul Kaper, Manager, Service NPI

VEEDER-ROOT

5/19/2014
Date of Issue

5/18/2016
Expiration Date

BUSINESS NAME: TESORO 63251		
SITE ADDRESS: 4130 W. CENTURY BLVD.	CITY: INGLEWOOD	ZIP: 90304
MAP DATE: 3/18/16	SURVEY BY: JG	DRAWN BY: CT

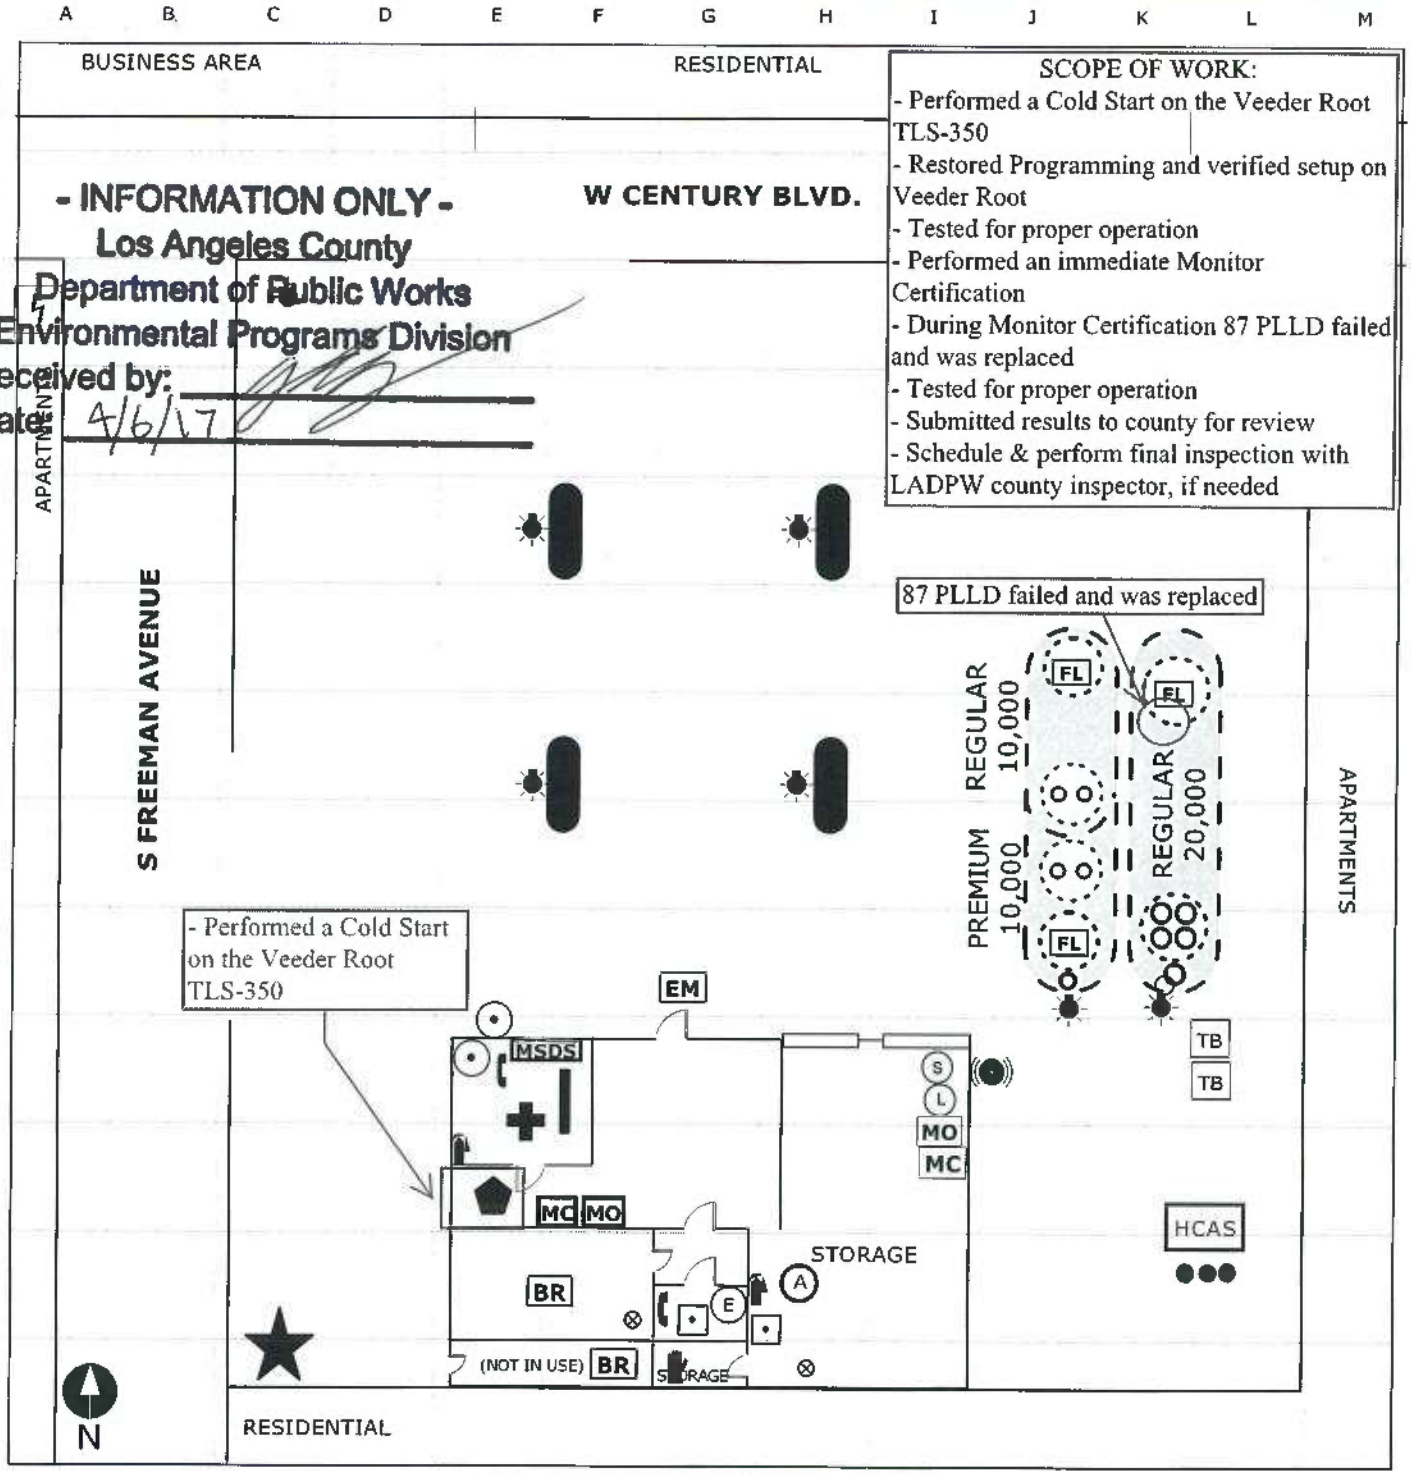

SITE MAP NOT DRAWN TO SCALE

LEGEND							
DISPENSER EMERGENCY SHUTOFF		OVERFILL ALARM		VENT RISER	BR	BATHROOM
GAS PUMP EMERGENCY SHUTOFF	A	ABSORBENT		VENT RISER WITH VENT SUMP (BOX)		STORM DRAIN
NATURAL GAS SHUTOFF		FIRST AID		CASHIER	MW	MONITORING WELL
WATER SHUTOFF		PERSONAL PROTECTIVE EQUIPMENT (PPE)		TELEPHONE		TRANSFORMER
ELECTRICAL PANEL		FIRE EXTINGUISHER		SEWER/FLOOR DRAIN	TB	TRASH BIN
TANK MONITOR		UNDERGROUND STORAGE TANK (UST)	FL	FLAMMABLE LIQUID	S	SOLID WASTE DRUM
SENSOR		DISPENSER (UDC)	CL	COMBUSTIBLE LIQUID	L	LIQUID WASTE DRUM
EVACUATION AREA	HCAS	HEALY CLEAN AIR SEPARATOR	MO	MOTOR OIL	N	NITROGEN
EM EMERGENCY EXIT	VST	CARBON CANISTER	MC	MOTOR COOLANT		CARWASH CHEMICALS
MSDS MSDS & EMERGENCY PLAN		FIRE HYDRANT	CO_2	CARBON DIOXIDE	OR	CARWASH CLARIFIER

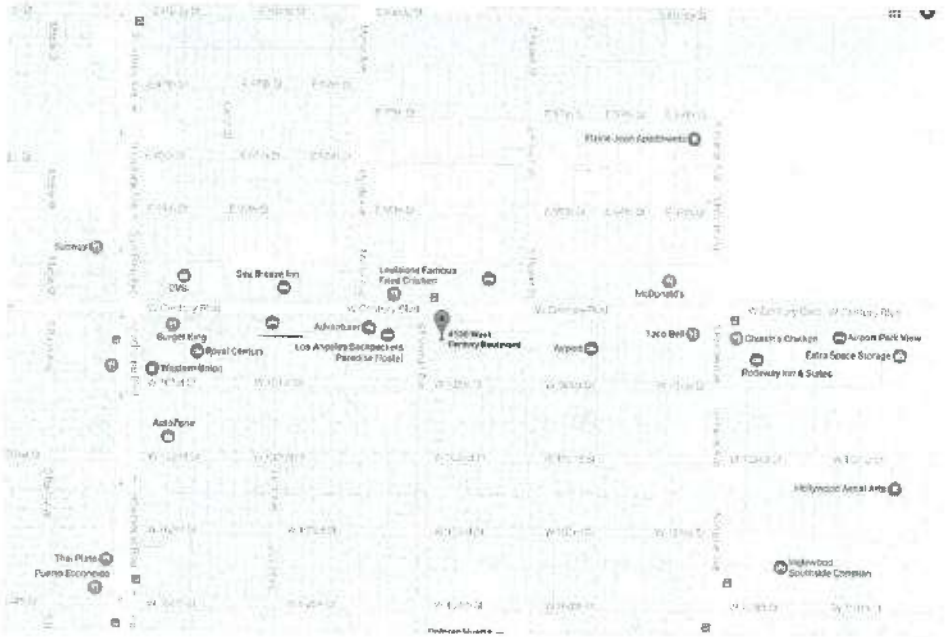

Parts Replaced:

VEEDER ROOT LINE LEAK DETECTOR (w/o swiftcheck) **848480-00**

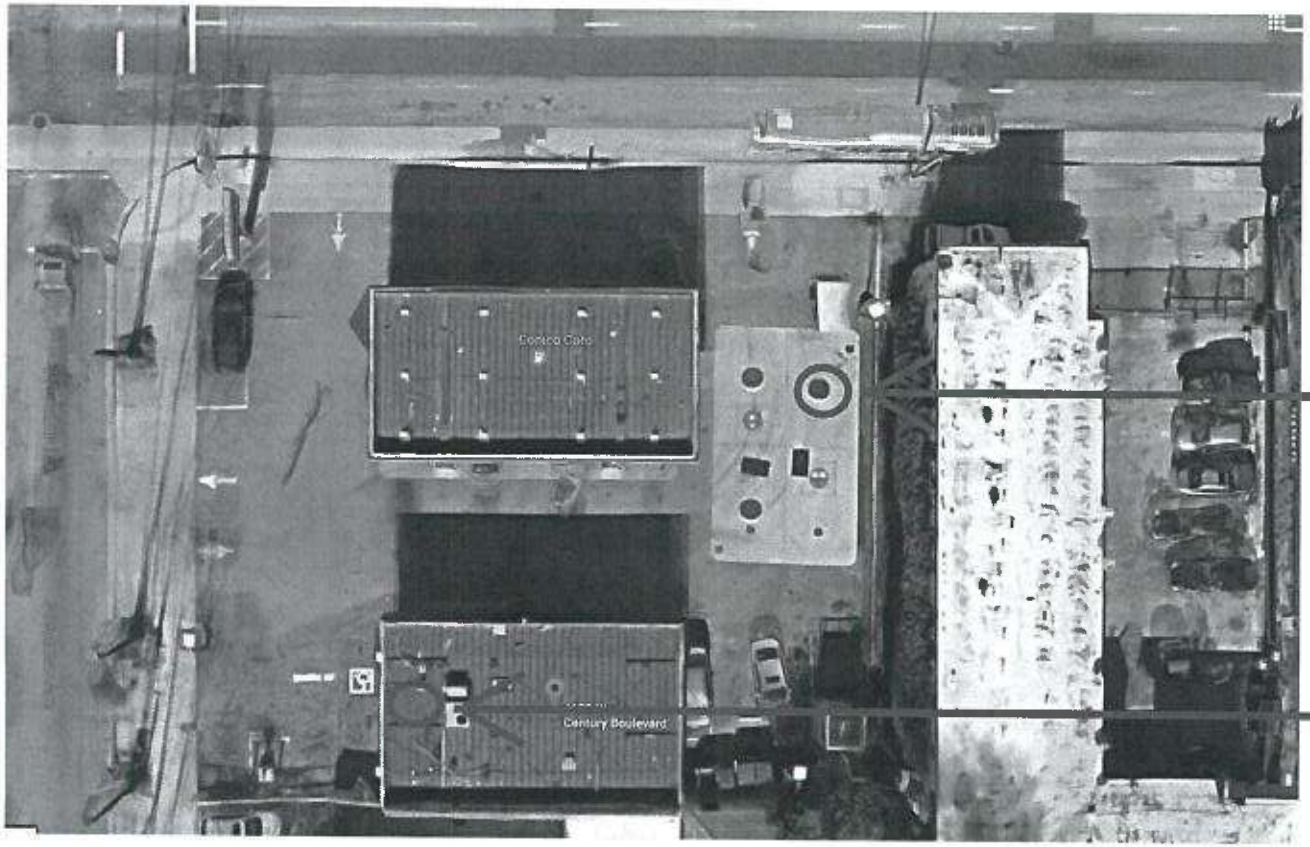

- INFORMATION ONLY -
Los Angeles County
Department of Public Works
Environmental Programs Division
Received by: _____
Date: 4/6/17

87 Line leak Detector Replaced

Cold Start performed on the Veeder Root TLS350

OK Jw 5/28/14

FORM VALID JULY 1, 2013 TO JUNE 30, 2014

FOR DPW USE ONLY:
SITE-FILE NO. 10092-56865 AREA 2E
APP NO. 777446
HMUSP NO. 715069

NEW CONSTRUCTION / ADDENDUM
COUNTY OF LOS ANGELES DEPARTMENT OF PUBLIC WORKS
Environmental Programs Division
900 South Fremont Avenue, 3rd Floor Annex Building
Alhambra, CA 91803-1331
Phone No. (626) 458-3517, Fax No. (626) 458-3569
http://dpw.lacounty.gov/epd/ust/

AP 556 mod

** See instructions on back of this form**

UNDERGROUND STORAGE TANKS (USTs) 166423
☐ NEW CONSTRUCTION PLAN CLEARANCE
☐ PERMIT ADDENDUM
☐ PIPING REPLACEMENT REVIEW

A **OWNER INFORMATION:**

Tesoro USA 63051
PERMIT OWNER/FACILITY NAME
4130 W. Century Blvd.
FACILITY ADDRESS
Inglewood CA 90304
CITY STATE ZIP
19100 Ridgewood Pkwy. San Antonio TX
APPLICANT MAILING ADDRESS 78259

B **UST FACILITY INFORMATION:**

CERS ID: 10174605
NUMBER OF EXISTING USTs AT SITE: 3
NUMBER OF USTs TO BE INSTALLED: 0
NUMBER OF USTs TO BE REMOVED: 0
(SEPARATE CLOSURE APPLICATION REQUIRED)
NET NUMBER OF USTs AT SITE: 3

C **NEW CONSTRUCTION PLAN CLEARANCE MUST BE ACCOMPANIED BY:**

☐ CERS UST – FACILITY, TANK and MONITORING PLAN INFORMATION for each tank to be installed or each tank affected by replacement piping.

☐ At least four (4) sets of construction plans and specifications.

NUMBER OF USTs:	PLAN CLEARANCE FEE:
1	**$ 539.00**
2	**$ 664.00**
3	**$ 789.00**
4	**$ 914.00**
5	**$1,039.00**
6 OR MORE	**$414.00 + $125.00** PER TANK

New Construction Plan Clearance fee. Enter amount: $ —

D **SYSTEM MODIFICATION OR CHANGE PROPOSED:** replaced "new model same as old model"
DP40634-77-7055 fill cap 4" EVR ontac 87 aux + 91 fill dump

E **ADDENDUM MUST BE ACCOMPANIED BY:**

☐ CERS TANK information for each tank modified or changed.

☐ Four (4) sets of construction plans, specifications, and/or explanation of modifications or changes.

☐ Permit Addendum Fee of **$456** ..... $ 456—

MAKE CHECKS PAYABLE TO: ***"LOS ANGELES COUNTY DEPARTMENT OF PUBLIC WORKS"***

F **RECIPIENT:**

SIGNATURE Leeanna L Ruddell ☐ UST OWNER ☐ UST OPERATOR ☒ CONTRACTOR

PRINT NAME Leeanna L. Ruddell DATE 5/28/14

CONTRACTOR NAME Fueling & Service Technology LICENSE NO. 794519 CLASS A, Haz, C10, C21

ICC UST INSTALLER/RETROFIT AND/OR TECHNICIAN NAME(s) R. Bredeson ICC UST NO(s).

Complete Certification of Compliance with Los Angeles County Lobbyist Ordinance on back

OK JW 5/28/14

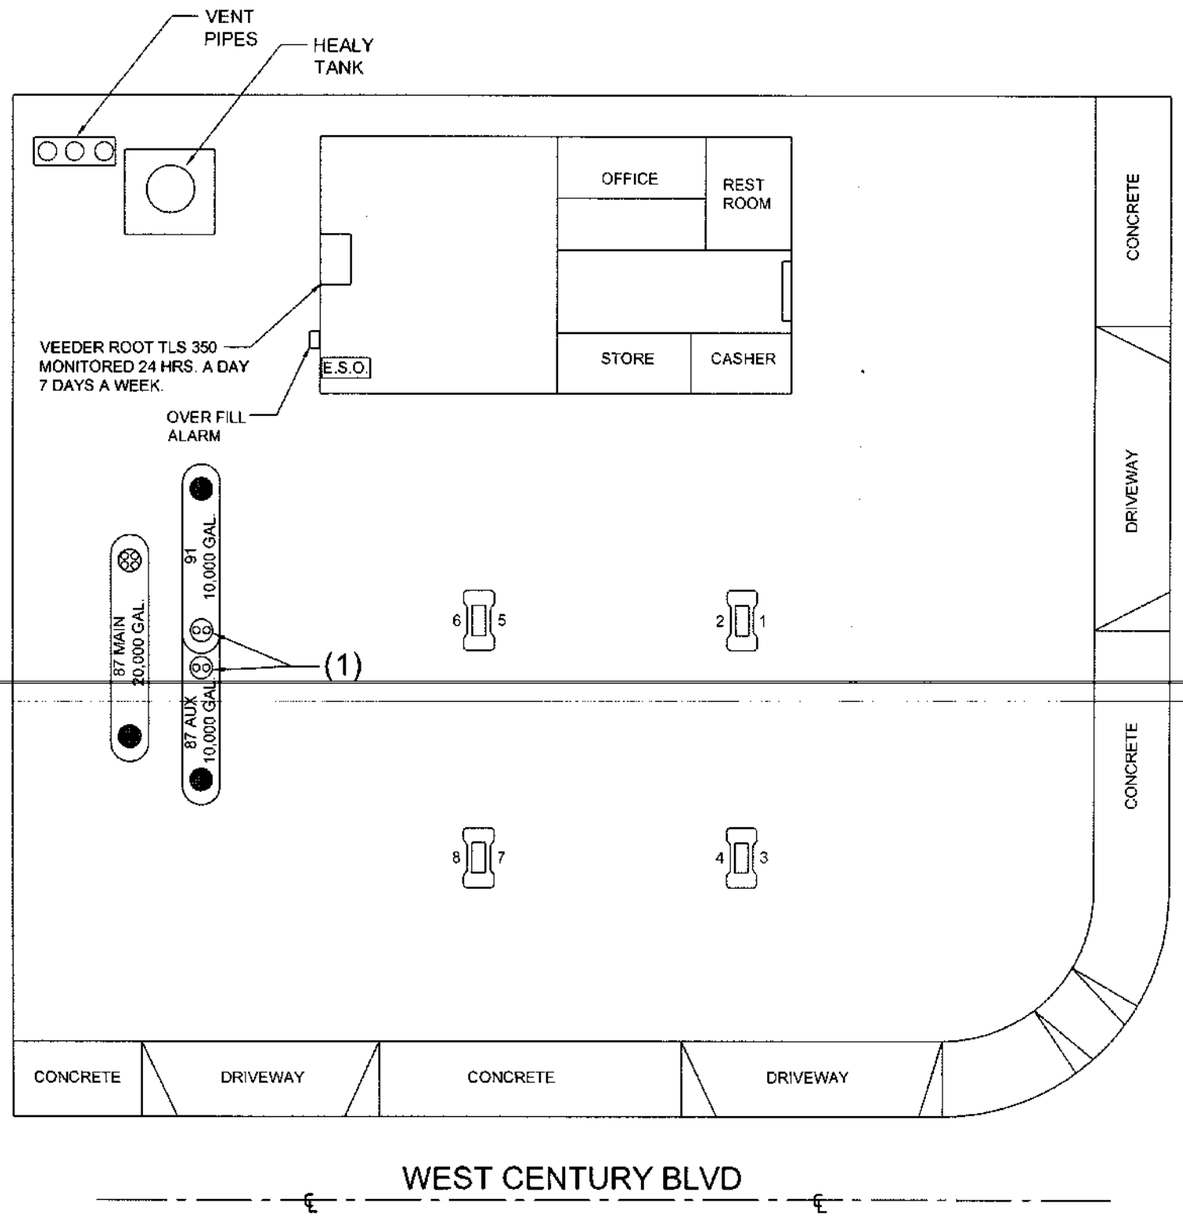

DIRECTIONAL ARROW

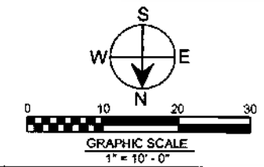

VICINITY MAP

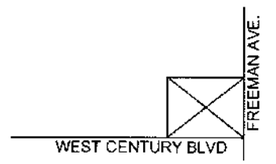

SCOPE OF WORK:

(1) REPLACE" NEW MODEL SAME AS OLD MODEL" OPW 634 - TT - 7085 FILL CAP 4 INCH EVR ON THE 87 AUX AND 91 FILL SUMP.

As-Built Plans
- INFORMATION ONLY -
Los Angeles County
Department of Public Works
Environmental Programs Division
Received by: John Azm/o
Date: 4-28-15
App 777446

SITE PLAN

TESORO / USA #63251
4130 W. CENTURY BLVD
INGLEWOOD CA 90304

PLANS PREPARED BY:

FASTECH
FUELING & SERVICE TECHNOLOGY INC.
7050 VILLAGE DR. BUENA PARK, CA90621
TELEPHONE (714) 523-0194
FAX - 1-800 - 980-5777
LICENSE # 794519, CLASS A, HAZ, C21
EXPIRATION: 5 / 31 /15

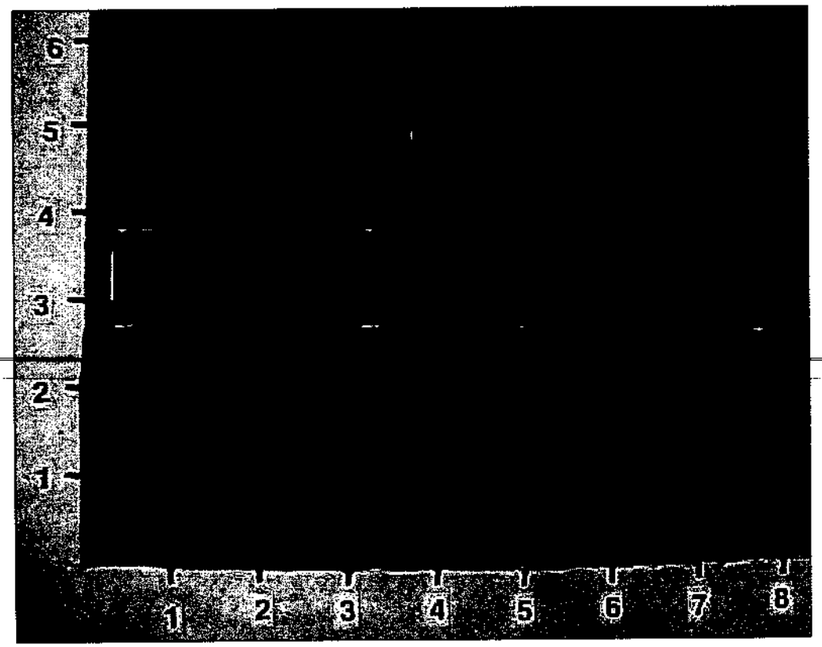

FILL CAP 4 INCH EVR
OPW 634 - TT - 7085

DIRECTIONAL ARROW

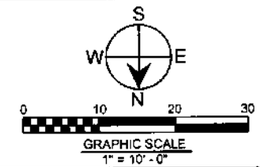

VICINITY MAP

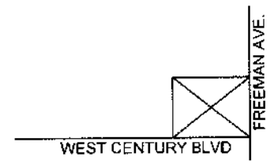

SCOPE OF WORK:

(1) REPLACE " NEW MODEL SAME AS OLD MODEL" OPW 634 - TT - 7085 FILL CAP 4 INCH EVR ON THE 87 AUX AND 91 FILL SUMP.

As-Built Plans
- INFORMATION ONLY -
Los Angeles County
Department of Public Works
Environmental Programs Division
Received by: John Arwyo
Date: 4-28-15
App 777446

SITE PLAN

TESORO / USA #63251
4130 W. CENTURY BLVD
INGLEWOOD CA 90304

PLANS PREPARED BY:

FASTECH
FUELING & SERVICE TECHNOLOGY INC.
7050 VILLAGE DR. BUENA PARK, CA90621
TELEPHONE (714) 523-0194
FAX - 1-800 - 980-5777
LICENSE # 794519, CLASS A, HAZ, C21
EXPIRATION: 5 / 31 /15

INSTRUCTIONS

Hazardous Materials Underground Storage Permit (HMUSP)
New Construction Plan Clearance, Permit Addendum, or Piping Replacement Review

Do not use this form for closure, transfer, or renewal of an existing HMUSP (Operating Permit) or Unified Program (UP) Permit.

This form is for authorization to construct or modify hazardous materials Underground Storage Tank (UST) facilities only. A separate HMUSP or UP Permit, is required to operate the approved system. This authorization will not be approved unless a valid HMUSP or UP Permit application is on file with the Department of Public Works.

A The UST Owner/Operator, Facility name, and facility address on this form must correspond with the information provided in California Environmental Reporting System (CERS) for the UST Facility Operating Permit Application.

B This form must be submitted for new construction (installation of new USTs) plan clearance, piping replacement, or for an addendum to an existing HMUSP. Specify the number of USTs to be installed and the total number of USTs after installation. Existing facilities with a valid operational HMUSP or UP Permit need not make a separate HMUSP application to add or modify USTs. Work must commence within 180 days from the date of issuance of plan approval or the approval will be voided. An extension of up to 180 days may be granted at one-half the initial new construction plan clearance fee. If construction work has not commenced within 360 days from the date of plan approval issuance, such plan approval shall be null and void.

C Plans and specifications submitted for a new construction plan clearance must conform to the Los Angeles County Code, Title 11, Division 4, and shall be to the satisfaction of the Director of Department of Public Works. Other clearances such as local fire department, building and safety, planning, and/or Air Quality Management District, etc. may also be required.

In addition to the plan clearance fee, an operating permit application fee will be required when applying to construct a new facility. No refund of current year HMUSP fees due will be allowed for a net decrease in the number of USTs. State surcharge or service fees paid on existing or renewed USTs are not transferable to new USTs.

D Specify the type of modification or change to existing USTs. Types of modifications and changes requiring an addendum include: repair of USTs, replacements of piping, change or addition of hazardous materials stored, change in monitoring equipment, change of overfill protection devices, or additions or modifications to dispenser containment devices.

E A fee of **$456** must be submitted for each addendum. Where a previously unregistered UST is added to an existing HMUSP, an additional application fee including maintenance fee will be charged.

F This form and the CERS data must be signed by one of the following:

1. The tank owner, operator, or Unified Program facility permit owner or operator.
2. A principal executive officer at the level of vice-president or by an authorized representative responsible for the overall operation of the facility where the tank(s) are located.
3. A general partner proprietor.
4. A principal executive officer, ranking elected official, or authorized representative of a public agency.
5. An authorized representative, including an architect or contractor responsible for the installation of the new tanks or any modifications or changes to existing tanks.

All post construction requirements such as primary containment testing, secondary containment testing, monitoring system certification, soil sampling closure reports, and the uploaded CERS UST INSTALLATION information must be submitted upon completion of work.

INCOMPLETE FORMS WILL NOT BE PROCESSED.

CERTIFICATION OF COMPLIANCE WITH
LOS ANGELES COUNTY LOBBYIST ORDINANCE

This is to certify that I, as permit applicant for the project located at 4130 W. Century Blvd Inglewood
LOCATION ADDRESS

am familiar with the requirements of Los Angeles County Code Chapter 2.160 et seq., (relating to the Los Angeles County Lobbyist Ordinance) and all persons acting on behalf of myself have complied and will continue to comply therewith through the application process.

Leeann L. Ridley	Leeann L Ridley
APPLICANT (PRINT NAME)	APPLICANT SIGNATURE
Fueling Service Technology	5/28/14
COMPANY NAME (If employed by an entity/agency)	DATE

If you suspect fraud or wrongdoing by a County employee, please report it to the County Fraud Hotline at 1-800-544-6861 or www.lacountyfraud.org. You may remain anonymous.

FAS TECH

Job Information

Fueling & Service...
7050 Village Dr.
Buena Park, CA 90621-
License #: 794519

(Tesoro) USA Petr 63251
4130 W Century Blvd @ Freeman Ave.
Inglewood, CA 90304
(310) 672-0386

Job #:	166423						
Caller:	Unknown	***Originator:***		***Ref #:***		***Dispatch On:***	5/20/2014...
Work Type:	Testing...	***Customer:***	Tesoro	***Rel #:***	4501821465-...	***Respond by:***	5/20/2014...
Billing:	T & M	***Invoicer:***	FASTECH	***Inv #:***	166423	***Called Time:***	5/20/2014...
Priority:	Manual	***Contractor:***	FASTECH	***Tech:***	rbredeson	***1st Arrival:***	5/20/2014...
State:	Pending	***Sub #1:***		***Inv #:***		***Completed:***	5/20/2014...
Status:	Permits	***NTE Limit:***		***Hours:***			

Notes: *** No Dealer Sales allowed ***
* Customer: 5/20/14 R?B: Replaced torn nozzle boots on dispensers 1,2,5,6. Also replaced bad fill caps on 872 and 91 tanks.

Qty

Symptoms

A - All Lines, Troubleshoot Failure,

Tasks

A - All Lines, Troubleshoot Failure,
B - Disp #01 Unihose, Nozzle Cradle, Damaged/Worn, Replaced Subassembly
C - Disp #02 Unihose, Nozzle Cradle, Damaged/Worn, Replaced Subassembly
D - Disp #05 Unihose, Nozzle Cradle, Damaged/Worn, Replaced Subassembly
E - Disp #06 Unihose, Nozzle Cradle, Damaged/Worn, Replaced Subassembly
F - Tank #02, Fill Cap, Permit Inquiry-Air,
G - Tank #02, Fill Cap, Permit Inquiry-Env,
H - Tank #02, Fill Cap, Damaged/Worn, Replaced (Same Model)
I - Tank #03, Fill Cap, Damaged/Worn, Replaced (Same Model)

Parts

B - VST Vapor Collection Kit Boot Assy	1
C - VST Vapor Collection Kit Boot Assy	1
D - VST Vapor Collection Kit Boot Assy	1
E - VST Vapor Collection Kit Boot Assy	1
H - Cap, Fill, 4in EVR	1
I - Cap, Fill, 4in EVR	1

Fees

A - Mileage	1
F - Permit Air	1
F - Permit Process Fee	1
G - Permit Environ.	1
G - Permit Process Fee	1

Tech ToDo

Job Clearance Form
Signed Work Order (rbredeson) WO#166423

Rodney Bredeson - 8028967
California UST Service Technician - Exp. 04/12/2015
Vapor Recovery System Testing and Repair - Exp. 09/20/2013

Rodney Bredeson - 8028967
Vapor Recovery System Installation and Repair - Exp. 09/22/2013

Remove card at perforation and FOLD in center before placing in wallet

EVR Phase I Attestation

OPW
A DOVER COMPANY

Cert No: 6492

On: 2/23/2014

Rodney Bredeson

Fastech

Tested By: Online Recertification

Certification Expires On: 2/23/2016

Completion of this training course does not create a warranty or guaranty by OPW of your installation and/or maintenance of nozzles, vapor recovery systems and EVR PHASE I systems. This training course does not eliminate the need to strictly adhere to manufacturer instructions and procedures when installing and maintaining nozzles, vapor recovery systems and EVR PHASE I Systems. All nozzles, vapor recovery systems and EVR PHASE I Systems must be installed and maintained in accordance with manufacturer instructions and procedures. Attestation applies ONLY to tested named individual.

ACORD®

CERTIFICATE OF LIABILITY INSURANCE

DATE (MM/DD/YYYY)
03/19/2014

THIS CERTIFICATE IS ISSUED AS A MATTER OF INFORMATION ONLY AND CONFERS NO RIGHTS UPON THE CERTIFICATE HOLDER. THIS CERTIFICATE DOES NOT AFFIRMATIVELY OR NEGATIVELY AMEND, EXTEND OR ALTER THE COVERAGE AFFORDED BY THE POLICIES BELOW. THIS CERTIFICATE OF INSURANCE DOES NOT CONSTITUTE A CONTRACT BETWEEN THE ISSUING INSURER(S), AUTHORIZED REPRESENTATIVE OR PRODUCER, AND THE CERTIFICATE HOLDER.

IMPORTANT: If the certificate holder is an ADDITIONAL INSURED, the policy(ies) must be endorsed. If SUBROGATION IS WAIVED, subject to the terms and conditions of the policy, certain policies may require an endorsement. A statement on this certificate does not confer rights to the certificate holder in lieu of such endorsement(s).

PRODUCER
Willis of Seattle, Inc.
c/o 26 Century Blvd
P.O. Box 305191
Nashville, TN 372305191 USA

CONTACT NAME:
PHONE (A/C, No, Ext): 1-877-945-7378 FAX (A/C, No): 1-888-467-2378
E-MAIL ADDRESS: certificates@willis.com

INSURER(S) AFFORDING COVERAGE	NAIC #
INSURER A: Evanston Insurance Company	35378
INSURER B: Philadelphia Indemnity Insurance Company	18058
INSURER C: Alaska National Insurance Company	38733
INSURER D: RSUI Indemnity Company	22314
INSURER E:	
INSURER F:	

INSURED
Fueling & Service Technologies, Inc. DBA Fastech
7050 Village Drive
Suite D
Buena Park, CA 90621

COVERAGES **CERTIFICATE NUMBER:** W252967 **REVISION NUMBER:**

THIS IS TO CERTIFY THAT THE POLICIES OF INSURANCE LISTED BELOW HAVE BEEN ISSUED TO THE INSURED NAMED ABOVE FOR THE POLICY PERIOD INDICATED. NOTWITHSTANDING ANY REQUIREMENT, TERM OR CONDITION OF ANY CONTRACT OR OTHER DOCUMENT WITH RESPECT TO WHICH THIS CERTIFICATE MAY BE ISSUED OR MAY PERTAIN, THE INSURANCE AFFORDED BY THE POLICIES DESCRIBED HEREIN IS SUBJECT TO ALL THE TERMS, EXCLUSIONS AND CONDITIONS OF SUCH POLICIES. LIMITS SHOWN MAY HAVE BEEN REDUCED BY PAID CLAIMS.

INSR LTR	TYPE OF INSURANCE	ADDL INSR	SUBR WVD	POLICY NUMBER	POLICY EFF (MM/DD/YYYY)	POLICY EXP (MM/DD/YYYY)	LIMITS	
A	GENERAL LIABILITY [X] COMMERCIAL GENERAL LIABILITY [ ] CLAIMS-MADE [X] OCCUR GEN'L AGGREGATE LIMIT APPLIES PER: [ ] POLICY [X] PRO-JECT [ ] LOC			13PKGWE00275	11/01/2013	11/01/2014	EACH OCCURRENCE DAMAGE TO RENTED PREMISES (Ea occurrence) MED EXP (Any one person) PERSONAL & ADV INJURY GENERAL AGGREGATE PRODUCTS - COMP/OP AGG	$ 1,000,000 $ 200,000 $ 5,000 $ 1,000,000 $ 2,000,000 $ 2,000,000
B	AUTOMOBILE LIABILITY [X] ANY AUTO [ ] ALL OWNED AUTOS [ ] SCHEDULED AUTOS [ ] HIRED AUTOS [ ] NON-OWNED AUTOS			PHPK1092860	11/01/2013	11/01/2014	COMBINED SINGLE LIMIT (Ea accident) BODILY INJURY (Per person) BODILY INJURY (Per accident) PROPERTY DAMAGE (Per accident)	$ 1,000,000 $ $ $
A	[ ] UMBRELLA LIAB [X] OCCUR [X] EXCESS LIAB [ ] CLAIMS-MADE [ ] DED [ ] RETENTION $0			13EFXWE00089	11/01/2013	11/01/2014	EACH OCCURRENCE AGGREGATE	$ 1,000,000 $ 1,000,000
C	WORKERS COMPENSATION AND EMPLOYERS' LIABILITY ANY PROPRIETOR/PARTNER/EXECUTIVE OFFICER/MEMBER EXCLUDED? (Mandatory in NH) Y/N [ ] If yes, describe under DESCRIPTION OF OPERATIONS below	N/A		14D WS 08338	04/01/2014	04/01/2015	[X] WC STATU-TORY LIMITS [ ] OTH-ER E.L. EACH ACCIDENT E.L. DISEASE - EA EMPLOYEE E.L. DISEASE - POLICY LIMIT	$ 1,000,000 $ 1,000,000 $ 1,000,000
D	Excess Auto Liability			NHA234228	11/01/2013	11/01/2014	Occ/Agg: $1,000,000	

DESCRIPTION OF OPERATIONS / LOCATIONS / VEHICLES (Attach ACORD 101, Additional Remarks Schedule, if more space is required)
Policy # 13EFXWE00089 is excess over General Liability & Employers Liability. Policy # NHA234228 is excess over Auto Liability.

CERTIFICATE HOLDER

Proof/Evidence of Insurance

CANCELLATION

SHOULD ANY OF THE ABOVE DESCRIBED POLICIES BE CANCELLED BEFORE THE EXPIRATION DATE THEREOF, NOTICE WILL BE DELIVERED IN ACCORDANCE WITH THE POLICY PROVISIONS.

AUTHORIZED REPRESENTATIVE

© 1988-2010 ACORD CORPORATION. All rights reserved.

The ACORD name and logo are registered marks of ACORD

State Of California
CONTRACTORS STATE LICENSE BOARD
ACTIVE LICENSE

Consumer Affairs

License Number **794519** Entity CORP

Business Name FUELING AND SERVICE TECHNOLOGIES INC

Classification(s) A HAZ C21 C10 B

Expiration Date 05/31/2015 www.cslb.ca.gov

STATE OF CALIFORNIA

Contractors State License Board

Pursuant to Chapter 9 of Division 3 of the Business and Professions Code
and the Rules and Regulations of the Contractors State License Board,
the Registrar of Contractors does hereby issue this license to.

FUELING AND SERVICE TECHNOLOGIES INC

License Number 794519

to engage in the business or act in the capacity of a contractor
in the following classification(s)

A - GENERAL ENGINEERING CONTRACTOR
HAZ - HAZARDOUS SUBSTANCES REMOVAL
C21 - BUILDING MOVING/DEMOLITION
C10 - ELECTRICAL

Witness my hand and seal this day,

April 13, 2011

Issued May 1, 2001

James Miller
Board Chair

This license is the property of the Registrar of Contractors, is not transferrable, and shall be returned to the Registrar upon demand when suspended, revoked, or invalidated for any reason. It becomes void if not renewed.

Stephen P. Sands
Registrar of Contractors

13L-24 (REV. 12-07) OSP 07 103460

AUDIT NO: 513949

COUNTY OF LOS ANGELES DEPARTMENT OF PUBLIC WORKS
"To Enrich Lives Through Effective And Caring Service"
www.888CleanLA.com

ENVIRONMENTAL PROGRAMS DIVISION

☐ NOTICE ☐ NOTICE OF NON COMPLIANCE ☒ NOTICE OF VIOLATION ORDER TO COMPLY

Date 3/23/15 Permit 715069

Owner/Operator DOUGLAS SHEARER Site/File 10092-56865

Site Name TESORO (USA) # 63251 Violation # 800349

Site Address 4130 W. CENTURY BLVD. City, Zip INGLEWOOD, 90304

Mailing Address _____ City, Zip _____

A recent inspection of your facility revealed the following conditions and/or practices relating to hazardous materials underground storage tanks (USTs) which are violations of California Health and Safety Code (CH&SC) Chapter 6.7; Los Angeles County Code (LACC), Title 11, Division 4 and/or the conditions and limitations of the above permit.

YOU ARE HEREBY DIRECTED to submit to the office indicated below, the following items checked:

☒ **ADDITIONS/MODIFICATIONS TO THE UNDERGROUND STORAGE TANK FACILITY – CH&SC 25284**

- ☒ Complete and sign the Application for Modification (green form).
- ☒ An application fee of $ T.B.D. payable to the County of Los Angeles Department of Public Works.
- ☐ A letter indicating all of the additions/modifications.
- ☒ Four (4) sets of plans indicating the location of all additions/modifications

List discrepancies from approved plans dated _____:

1. - VEEDER ROOT 001 STAND ALONE SENSOR IN DISP 5/6 FAILED TEST ON 3/23/15.

- REQUIRED TO PERMIT, REPLACE, & TEST UPON INSTALL OF NEW SENSOR.

****Asbuilts showing the above modifications and any other modifications which were not indicated on plans approved by this office. (Changes must be highlighted)**

☒ **OTHER**

2. LIQUID INSIDE OF 87 SIP AR SUMP, 87m & 91 TURBINE SUMPS. REMOVE LIQUID FROM AR SUMPS.

- LIQUID REMOVED BY TECHNICIANS ON-SITE.

YOU ARE FURTHER DIRECTED to submit to the office below evidence of compliance with the above directives by no later than fifteen (15) days from the date on this Notice, unless otherwise directed above. Failure to comply with the Underground Storage Tank laws and regulations may subject you to a civil penalty of not less than $500 or more than $5,000, or by one year in county jail or both. Additionally pursuant to LACC Title 1, § 1.25.040, each violation of any provision of this Code and each separate offense is subject to an administrative fine up to $1,000 for each separate day during which any violation occurs or continues. Furthermore, a noncompliance fee may be imposed to recover the cost incurred by this Department in the enforcement of LACC.

If you have any questions regarding this matter, please contact BRAD KUWATA ☒ Monday through Friday, 8 a.m. to 9:30 a.m. or ☐ Monday through Thursday, 7 a.m. to 5:30 p.m. at (310) 534-4862.

Inspected By: _____
Signature

DEPARTMENT OF PUBLIC WORKS
ENVIRONMENTAL PROGRAMS DIVISION
24320 S NARBONNE AVE
LOMITA CA 90717-1131

Receipt of a copy of this report acknowledged by:

Print Name: KYRA. RIDER	Title: Cashier
Signature: _____	Date: March 23, 2015

38-0036 DPW Rev.1/09

OFFICE COPY

```
TRANS: INSP              HMS INSPECTION DISPLAY/UPDATE              OPER: E487034
 PROG: PWC160                                                    03/27/15 10:14:46

  ACTION: B (A)DD  (C)HANGE  (D)ELETE  (B)ROWSE  A(S)SC # BROWSE
  FILE #: 010092 056865 NAME: TESORO (USA) #63251            SEC? N  STAT: PERM
STREET #: 4130  FR:       DR: W   NAME: CENTURY              SF: BLVD UN:
    CITY: INGLEWOOD                ZIP: 90304 1620  AREA: 2E  TEL: 310 419 7157
  INSP #: I 000797804    INSP TYPE: T SCHI    INSP DT: 021115   INSP DISP: FOL1
  ASSC #: P 000715069  ASSC # TYPE: T 0     ASSC # DT: 070490 ASSC # DISP: PERM

INSP PROC: UST_ANNUAL      SAMP REQ? _     SELF MONT? _

INSP INFO: FASTECH_ONSITE_FOR_ANNUAL_MONITORING_SYSTEM_CERT_ON_3/23/15_________
           LIQUID_INSIDE_OF_SUMPS,_REMOVED_AT_TIME_OF_INSPECTION_______________

  RESULTS: VR_TLS-350+_CERT_3/23/15,_SB989_10/17/13,_208_SUMP_SENSORS,_DW_AO___
           SMITH,_UDC_W/001_STAND_ALONE._NOTICE_FOR_FAILED_001_IN_UDC_5/6._____
           # OF VIOLS FOUND:   5                COMPLY DT:

ASSIGN DT: 020115             DUE DT: 033015        ASSIGN TO: 47913_ BKK___
 START DT: ______            COMP DT: 032315          COMP BY: 47913_ BKK___
 DMS LINK: HTTP://PWDMS04/CSHMSEPDUSTRESULTS.ASP?DOCNO=000797804&DOCTYPE=INSP
                                    LAST TRAN/DATE/OPER: INSP 032715 E487034
 END OF ENTRIES
```

"To Enrich Lives Through Effective And Caring Service"

www.CleanLA.com

LOS ANGELES COUNTY DEPARTMENT OF PUBLIC WORKS
ENVIRONMENTAL PROGRAMS DIVISION
UNDERGROUND STORAGE TANK (UST) UNIT
UST INSPECTION REPORT

Date 3/23/15
Site Name TESORO (USA) #63251
Street Address 4130 W. CENTURY BLVD.
Facility Contact DOUGLAS SHEARER
Phone No. 562-495-6836

Permit Number 715069
Site-File Number 10092-56865
City/Zip Code INGLEWOOD, 90304
Inspection Number 797804
Inspected By BRAD KUWATA

Refer to Title 23 of the California Code of Regulations (CCR), Chapters 6.7 of the Health and Safety Code (CHSC), Title 11, Division 4 of the Los Angeles County Code (LACC)

CERS ID # 10174605

The following Code sections are either in violation (V) of, or in compliance (C) with, the Underground Storage Tank laws and regulations, or compliance is not applicable (N).

	Tank ID 017	Tank ID 018	Tank ID 019	Tank ID	Tank ID
Tank Manufacturer	XERXES	XERXES	XERXES		
Contents	87M	87S	91		
Install Date	7/6/98	7/6/98	7/6/98		
Size	20K	10K	10K		

	TYPE ID	INSPECTION ITEM	017 V	017 C	017 N	018 V	018 C	018 N	019 V	019 C	019 N						
		ADMINISTRATION / DOCUMENTATION															
1	2010001	Current BOE number submitted to the CUPA and/or CERS	V							✓							N
2	2030021	Facility has a valid permit to operate from the CUPA	V							✓							N
3	2010007	Financial Responsibly current and on file? exp. _____	V							✓							N
4	2010010A	Submitted an accurate CUPA UST Operating Permit Application for Facility Info.	V							✓							N
5	2010010B	Submitted an accurate CUPA UST Operating Permit Application for Tank Info.	V							C							N
6	2030011A	Has statement of UST compliance certification been submitted	V							✓							N
7	2010003	Has the owner/operator designated a UST operator	V							✓							N
8	2030014A	Owner/operator received approval for a training program at an unstaffed facility	V							C							✓ N
9	2030014B	Owner/operator implemented the approved training program	V							✓							N
10	2030037	Written agreement between the tank owner and tank operator to monitor the tank system is maintained	V							✓							N
11	2030041	A complete and accurate plot plan has been submitted, approved and maintained	V							✓							N
12	2030046	A complete and accurate response plan has been submitted, approved and maintained	V							✓							N
13	2030007	Did they submit and maintain documentation regarding positive statement of compatibility for UST system components	V							C							✓
14	2010008D	Have they maintained written performance claims pertaining to release detection systems and calibration and maintenance records for such systems for 5 years	V							✓							N
15	2030068	Was enhanced leak detection testing conducted for the double-walled UST systems located within 1,000 feet of a public drinking water well	V							C							✓
16	2030066	Was appropriate action taken to repair and retest any component of a double-walled UST system that is leaking liquid or vapor which is discovered from an enhanced leak detection test for UST system located within 1,000 feet of a public drinking water well	V							C							✓
17	2030067	Was ELD testing conducted every 36 months on USTs located within 1,000 feet of a public drinking well (singlewalled components)	V							C							✓
18	2010008A	Have they maintained records of repairs, lining, and upgrades for life of UST		✓			✓			✓							
19	2010008B	Have they maintained written monitoring and maintenance records for 3 years		✓			✓			✓							
20	2010008C	Have they maintained cathodic protection records for 6 1/2 years			✓			✓			✓						
21	2030033	Is an approved monitoring plan maintained on-site		✓			✓			✓							
22	2030002A	Has monitoring system been certified annually		✓			✓			✓							
23	2030002B	Monitoring System Certification been submitted		✓			✓			✓							
24	2030055	Have spill buckets been tested annually		✓			✓			✓							
25	2060016	Was secondary containment testing conducted at installation															

PUBLIC WORKS

Site-File Number 10092-56865

Inspection Number 797804

Date 3/23/15

	TYPE ID	INSPECTION ITEM	Tank ID 017 Contents 87M V	C	N	Tank ID 018 Contents 87S V	C	N	Tank ID 019 Contents 91 V	C	N	Tank ID Contents V	C	N	Tank ID Contents V	C	N
26	2030048A	Was secondary containment testing conducted within 6 months of install/repair		✓			✓			✓							
27	2030048B	Has secondary containment testing been conducted every 36 months		✓			✓			✓							
28	2010009	Has secondary containment test been submitted		✓			✓			✓							
29	2030064	Was notification given 48 hours prior to testing		✓			✓			✓							
30	2010011	Has data been electronically submitted into CERS		✓			✓			✓							
		TECHNICANS															
31	2030023A	Has the service technician obtained and maintained a current ICC certification		✓			✓			✓							
32	2030024A	Has the service technician obtained and maintained a proper license		✓			✓			✓							
33	2030031A	Has the service technician obtained and maintained a manufacturer certification		✓			✓			✓							
34	2030023C	Has the installer obtained and maintained a current ICC certification															
35	2030024B	Has the installer obtained and maintained a proper license															
36	2030031B	Has the installer obtained and maintained a manufacturer certification															

			V	C	N
		DESIGNATED OPERATOR			
37	2030023B	Has the designated operator obtained and maintained a current ICC certification	V	✓	N
38	2030011B	Does the designated operator possess a current certification	V	✓	N
39	2010004A	Have they maintained a copy of monthly designated operator reports for 12 months	V	✓	N
40	2010004B	Have they maintained a list of trained employees	V	✓	N
41	2030012A	Has training been provided to facility employee(s) responsible for proper operation and maintenance every 12 months	V	✓	N
42	2030012B	Did they train new employee(s) who are responsible for proper operation and maintenance within 30-days of hire	V	✓	N
43	2030012C	Is there at least one employee present during operating hours that has been trained in the proper operation and maintenance of the UST system	V	✓	N
44	2030010	Has the designated operator notified the owner or operator of any condition discovered during the monthly visual inspection that may require follow-up actions	V	✓	N
45	2030013A	Was the monthly alarm history report inspected by the designated operator	V	✓	N
46	2030013B	Was a copy of the alarm history report attached to the monthly designated operator report	V	✓	N
47	2030013C	Was the spill container/spill bucket inspected for the presence of liquid/debris by the designated operator	V	✓	N
48	2030013D	Was the UDC inspected by the designated operator for the presence of liquid/debris	V	✓	N
49	2030013E	Was the UDC Inspected by the designated operator to ensure that monitoring equipment is placed in the proper position	V	✓	N
50	2030013F	Did the designated operator inspect for liquid/debris in the containment sump where an alarm occurred	V	✓	N
51	2030013G	Did the designated operator inspect the containment sump for liquid/debris for which there is no record of a service visit	V	C	✓
52	2030013H	Has all testing and maintenance been completed and documented	V	✓	N
53	2030001	Were leak detection alarm logs, maintenance and records of appropriate follow-up actions maintained	V	✓	N

		LINED TANKS																
54	2060024	UST system is made of or lined with materials that are compatible with the substance stored			✓			✓			✓							
55	2030028A	Was a proper written tank lining certification submitted			✓			✓			✓							
56	2030028B	Was a tank integrity test performed			✓			✓			✓							
57	2030028C	Was a vacuum test performed following lining			✓			✓			✓							
58	2030028D	Did they employ a proper coatings expert and/or special inspector			✓			✓			✓							
59	2030029	Lined or repaired steel tank was inspected within 10 years of lining and every 5 years after			✓			✓			✓							

Site-File Number 10092-56865

Inspection Number 797804

Date 3/23/15

	TYPE ID	INSPECTION ITEM	Tank ID 017 Contents 87M V	C	N	Tank ID 018 Contents 87S V	C	N	Tank ID 019 Contents 91 V	C	N	Tank ID Contents V	C	N	Tank ID Contents V	C	N
		SINGLE WALLED TANK MONITORING															
60	2060003	Were components inspected at the install site using an electrical resistance holiday detector and repaired if necessary (Lined Tank)			✓			✓			✓						
61	2010002A	Have they maintained records of cathodic protection systems testing conducted within six months of installation and at least every three years thereafter															
62	2010002B	Have they maintained records for the 60 calendar day inspection of the impressed-current system															
63	2010002C	Have they maintained records for sacrificial anodes testing every three years															
64	2010002D	Do they have written monitoring and maintenance records on-site or off-site at a readily available location if approved															
65	2030004	Automatic tank gauge test the tank at least once per month at 0.1 gallons per hour															
66	2030005	The 0.2 gallons per hour continuous in tank leak detection performed															
67	2030006A	Monthly 0.2 gallons per hour automatic tank gauging performed															
68	2030006B	Did the automatic tank gauge generate and print a hard copy of the monthly 0.2 gph test															
69	2030009A	Was the impressed-current system inspected every 60 calendar days															
70	2030009C	Was the impressed-current system inspected within six months of installation and at least every three years thereafter															
71	2030009D	Were the sacrificial anodes tested once every three years in accordance with the manufacturer's instructions															
72	2030015	Facility exhibited that the method used to monitor the tank meets the monitoring methods in 2643(f)															
73	2030056	Was an annual SIR report submitted															
74	2030030	Weekly manual tank gauging performed in accordance to the required specifications															
75	2030057A	Did they notify of a possible release within 24 hours															
76	2030057B	Was a copy of the release report submitted within 10 days															
77	2030057C	Were records inspected for errors and the UST system physically inspected within 24 hours															
78	2030057D	Were meters recalibrated within 48 hours of receipt of report															
79	2030058A	Were measurements taken daily (SIR)															
80	2030058B	Was monthly inventory calculated(SIR)															
81	2030058C	Is the system capable of detecting a 0.2 gph release(SIR)															
82	2030058D	Was a tank integrity test conducted every two years(SIR)															
83	2030058E	Was piping test conducted within 15 days of receipt of two successive SIR reports which were inconclusive or which indicated a possible release(SIR)															
84	2030058F	Were dispenser meters calibrated annually(SIR)															
85	2060002	Automatic tank gauging/continuous in tank leak detection system installed/properly functioning															
86	2060004A	Is UST corrosion protection installed															
87	2060004B	Does field-installed cathodic protection meet the consensus standards															
		DOUBLE WALLED PRE 2003 TANKS															
88	2060005	Was system constructed with a monitoring system capable of detecting entry into secondary containment		✓			✓			✓							
		TANKS 2003 - PRESENT															
89	2030065	Is the interstitial space maintained under constant vacuum, pressure, or hydrostatic conditions, such that a breach in the primary or secondary containment is detected before the liquid or vapor phase of the hazardous substance stored in the UST tank is released into the environment? (VPH - 7/2004)			✓			✓			✓						
90	2060008	Was enhanced leak detection testing performed before the tank was placed in use			✓			✓			✓						

PUBLIC WORKS

Site-File Number 10092-56865

Inspection Number 797804

Date 3/23/15

	TYPE ID	INSPECTION ITEM	Tank ID 017 Contents 87M V	C	N	Tank ID 018 Contents 875 V	C	N	Tank ID 019 Contents 91 V	C	N	Tank ID Contents V	C	N	Tank ID Contents V	C	N
91	2060022A	Is the UST system installed on or after July 1, 2003 and before July 1, 2004, designed and constructed with a monitoring system capable of detecting the entry of the hazardous substance stored in the primary containment into the secondary containment (Including Vent/Vapor Piping)			✓			✓			✓						
92	2060022B	Is the UST system installed on or after July 1, 2003 and before July 1, 2004, capable of detecting water intrusion into the secondary containment (Including Vent/Vapor Piping)			✓			✓			✓						
93	2060023	Is the UST system installed on or after July 1, 2004, designed and constructed so as to detect the entry of the liquid or vapor-phase of the hazardous substance stored in the primary containment into the secondary containment and capable of detecting water intrusion into the secondary containment (VPH)			✓			✓			✓						
		SPILL BUCKETS															
94	2060020A	Are spill buckets installed		✓			✓			✓							
95	2060020B	Does the spill bucket/container have a functional drain valve or other liquid removal method		✓			✓			✓							
96	2060020C	Is the spill bucket resistant to galvanic corrosion		✓			✓			✓							
97	2030054A	Are the spill buckets in good condition															
98	2030054B	Are the spill buckets free of debris/liquid		✓			✓			✓							
99	2030054C	Were spill bucket contents removed when a release was observed			✓			✓			✓						
100	2060019	Do spill buckets have a minimum capacity of five gallons		✓			✓			✓							
		OVERFILL PROTECTION															
101	2030035	Was the UST system operated to prevent spills and/or overfills		✓			✓			✓							
102	2030036A	Overfill prevention system to meet one of the following requirements: 1. Alert the transfer operator when the tank is 90 percent full by restricting the flow into the tank or triggering an audible and visual alarm (Ball float or external alarm at 90%); or		✓			✓			✓							
103	2030036B	2. Restrict delivery of flow to the tank at least 30 minutes before the tank overfills, provided the restriction occurs when the tank is filled to no more than 95 percent of capacity; and activate an audible alarm at least five minutes before the tank overfills (Ball float and external alarm); or			✓			✓			✓						
104	2030036C	3. Provide positive shut-off of flow to the tank when the tank is filled to no more than 95 percent of capacity (Flapper at 95%); or			✓			✓			✓						
105	2030036D	4. Provide positive shut-off of flow to the tank so that none of the fittings located on the top of the tank are exposed to product due to overfilling (Flapper below tank top fitting)			✓			✓			✓						
		SUMPS															
106	2030008C	Are the sumps in good condition		✓			✓			✓							
107	2030008D	Are the sumps free of debris/liquid	✓			✓			✓								
108	2030008E	Is the secondary containment in good condition		✓			✓			✓							
109	2030008F	Is the secondary containment free of debris/liquid		✓			✓			✓							
110	2030060	Is entry fitting maintained such that it properly seals to the containment		✓			✓			✓							
111	2030040	Is the secondarily contained piping allowed to drain back into the sump in the event of a leak		✓			✓			✓							
112	2030026B	Does the electronic leak detection equipment successfully trigger an audible/visual alarm (Emergency Generator)			✓			✓			✓						
113	2030016C	Are the sumps continuously monitored such that the leak detection activates an audible/visual alarm when a leak is detected		✓			✓			✓							
114	2030062	Is leak detection equipment set up such that the monitoring system would detect a leak at the earliest opportunity and/or alert the owner/operator of a leak		✓			✓			✓							
115	2060015	Are the sensors located in the proper position/location		✓			✓			✓							
		LINE LEAK DETECTORS															
116	2060012	Does the pressurized piping system have a line leak detector installed		✓				✓		✓							

Site-File Number 10092-56865

Inspection Number 797804

Date 3/23/15

	TYPE ID	INSPECTION ITEM	Tank ID 017 Contents 87 M V	C	N	Tank ID 018 Contents 87 S V	C	N	Tank ID 019 Contents 91 V	C	N	Tank ID Contents V	C	N	Tank ID Contents V	C	N
117	2030026A	Is the line leak detector certified to detect a 3gph leak and restrict or shutoff the flow of product through the piping when a leak is detected		✓			✓			✓							
118	2060014	Is the leak detection equipment correct for the type of system		✓			✓			✓							
		PIPING															
		Singlewalled Pressurized Piping															
119	2030027	Does the pump shut down when a leak is detected or when line leak detector is disconnected (Positive shutdown/failsafe)			✓			✓			✓						
120	2060018	Was it demonstrated that existing single wall pressurized pipe containing motor vehicle fuel is constructed of glass fiber reinforced plastic, cathodically protected steel, or steel clad with glass reinforced plastic			✓			✓			✓						
121	2030052	Was pressurized pipe containing motor vehicle fuel monitored at least hourly at any pressure and a 0.2 gph monthly line integrity test or 0.1 gph annual line integrity test performed			✓			✓			✓						
122	2060017	Is an automatic line leak detector installed which is capable of shutting off the pump when a release occurs, fails, or is disconnected (Single Walled)			✓			✓			✓						
		Singlewalled Conventional Suction Piping															
123	2030049	Was daily monitoring conducted for air in the pipe and were the results logged			✓			✓			✓						
124	2030050	Was a 0.1 gph piping integrity test conducted every three years			✓			✓			✓						
		Singlewalled Gravity Piping															
125	2030051	Was a 0.1 gph piping integrity test or overfill integrity test conducted every two yrs.			✓			✓			✓						
		Singlewalled Safe Suction Piping															
126	2030053A	Does piping drain back into UST if the suction is released			✓			✓			✓						
127	2030053B	Does piping have a check valve on the piping located directly below the suction pump			✓			✓			✓						
		Double Walled Safe Conventional, Gravity Piping															
128	2060006	Does secondary containment piping slope back to the collection sump			✓			✓			✓						
		Double Walled Pressurized Piping															
129	2030042A	Was an annual line integrity test performed for pressurized pipe that does not utilize fail safe or shut down			✓			✓			✓						
130	2030042B	Was a passing result achieved on the annual line integrity test for pressurized pipe that does not utilize fail safe or shut down			✓			✓			✓						
131	2030016B	Is the piping continuously monitored such that the leak detection activates an audible/visual alarm when a leak is detected		✓			✓			✓							
132	2030017	Product piping outside the UDC is fail-safe and shuts down the pump or restricts flow		✓			✓			✓							
133	2030018	Is the double wall pressurized piping in the turbine sump continuously monitored with a system that activates an audible and visual alarm or restricts or stops flow at dispenser when a leak is detected		✓			✓			✓							
134	2030025A	Is the pressurized piping able to monitor at least hourly with the ability to detect of release of 3.0 gph or trigger an audible/visual alarm		✓			✓			✓							
135	2030025B	Does the pressurized piping restrict product flow through the piping when a release occurs		✓			✓			✓							
136	2030025C	Does the pressurized piping trigger an alarm when a release occurs		✓			✓			✓							
		Other Piping															
137	2030020	Unburied fuel piping (connected to an emergency tank system) visually inspected at least monthly and log kept			✓			✓			✓						
138	2030020X	Buried fuel piping connected to an emergency generator tank systems, the monitoring system checked at least daily by either remote electronic access or visually inspected and log kept onsite			✓			✓			✓						
		UDC															
139	2030008A	Are the UDCs in good condition	YES														
140	2030008B	Are the UDCs free of debris/liquid	YES 4- DISPS.														
141	2030019	Monitoring system in the UDCs activates an audible and visual alarm or stops the flow at the UDC	~~YES~~ NO - DISP 5/6														
		Sensor Model # or Type	VR 001 (STAND Alone)														

Site-File Number 10092-56865

Inspection Number 797804

Date 3/23/15

	TYPE ID	INSPECTION ITEM	Tank ID 017 Contents 87M V	C	N	Tank ID 018 Contents 87J V	C	N	Tank ID 019 Contents 91 V	C	N	Tank ID Contents V	C	N	Tank ID Contents V	C	N
		UST															
142	2030043	Has the leak detection equipment been properly programmed and properly operated		✓			✓			✓							
143	2030016A	Is the interstitial space of the tank continuously monitored such that the leak detection activates an audible/visual alarm when a leak is detected		✓			✓			✓							
144	2030034	Was a tag/sticker properly affixed to the monitoring equipment being certified, repaired, or replaced		✓			✓			✓							
145	2030003	Leak detection system maintains continuous audible and visual alarm		✓			✓			✓							
		ENFORCEMENT															
146	2030044	Did the owner/operator deposit or allow the deposit of petroleum into a UST that has a red tag affixed to the fill pipe			✓			✓			✓						
147	2030045	Has the Red Tag been removed, defaced, altered, or otherwise tampered with so that the information on the tag is not legible			✓			✓			✓						
148	2030063	Were temporary closure requirements complied with			✓			✓			✓						
149	2030038	Were permanent closure requirements complied with			✓			✓			✓						
150	2030061	Was a suspected or actual unauthorized release recorded and/or reported in an appropriate time frame			✓			✓			✓						
151	2010006	Owner/Operator has not made false statements or representation on any required document			✓			✓			✓						
152	2030039	Did they comply with all of the operating permit conditions			✓		C			N							
		MAINTENANCE															
153	2030059	UST system maintained in accordance with exclusion/exemption status			✓			✓			✓						
		INSPECTION															
154	2030047	Secondary containment maintained tight and has been confirmed by testing		✓			✓			✓							
155	2060001	Were as-built plans submitted for the location and orientation of the tanks and appurtenant piping systems for new installations and/or with the permit application		✓			✓			✓							
156	2060010	Does the UST storing a hazardous substance have secondary containment (non mvf)			✓			✓			✓						
157	2060007	Was non-integral secondary containment designed and constructed to an engineering specification approved by a registered professional engineer or in accordance with a nationally recognized industry core or engineering standard															
158	2060009	Was a permit obtained to install, replace, repair, or modify part of the UST system containment or leak detection equipment		✓			✓			✓							
159	2060021	Is a striker plate installed & positioned correctly under any opening that could be used for manual dipsticking or do they have a drop-tube mounted bottom protector															
160	2010005	Were enhanced leak detection testing results submitted to the board and the local agency within 60 days of test completion			✓			✓			✓						
161	2030069	Is the secondary containment free of liquid and debris after January 1, 1984		✓			✓			✓							
162	2030070	The primary containment maintained product-tight for a tank installed after January 1, 1984		✓			✓			✓							
163	2030071	Maintain primary containment as product-tight and compatible with the stored product for a tank installed after July 1, 2004			✓			✓			✓						
164	2030072	Maintain the primary containment as product-tight and compatible with stored product for a tank installed after July 1, 2003 and before July 1, 2004			✓			✓			✓						
165	2030073	Corrective items noted by on an inspection report have been returned to compliance															
166	2060025	Secondary Containment free of liquid/debris for tank installed after January 1, 1984		✓			✓			✓							
167	2060026	Primary containment is product tight for tank installed after January 1, 1984		✓			✓			✓							
168	2060027	Maintain primary containment as product-tight and compatible with the stored for tank installed after July 1, 2004			✓			✓			✓						
169	2060028	Primary containment as product-tight and compatible with stored product for tank installed after July 1, 2003 and before July 1, 2004			✓			✓			✓						

PUBLIC WORKS

Site-File Number 10092-56865

Inspection Number 797804

Date 3/23/15

TYPE ID	INSPECTION ITEM	Tank ID 017 Contents 87M V	C	N	Tank ID 018 Contents 875 V	C	N	Tank ID 019 Contents 91 V	C	N	Tank ID Contents V	C	N	Tank ID Contents V	C	N
	Monitoring System Manufacturer's Name and Model #	VEEDER ROOT TLS-350+														
	Product Piping Manufacturing	A.O. SMITH (DW or SW (circle one))														
	Line Leak Detector Model #	PLLD			—			PLLD								
	Fill Sump Sensor Model #	208			208			208								
	Piping Sump Sensor Model #	208			208			208								
	Other Sump Sensor Model #				—			—								
	Annular Space Sensors (if applicable)	409			(409)											

COMMENTS

170 MIGUEL BAUTISTA, FAST ECH.

171

172 ICC CA UST SVC. TECH.

173 # 8074038 EXP: 6/7/15

174

175 VR. UST MAINT. TECH.

176 # B34271 EXP: 5/26/16

177

178 VMI # 2320

179 EXP: 7/16/16

180

181

181

Receipt of a copy of this report acknowledged by: RAY HARDWICK (PRINT NAME) R. Hardwick (SIGNATURE) 3/23/15 (DATE)

COUNTY OF LOS ANGELES DEPARTMENT OF PUBLIC WORKS

"To Enrich Lives Through Effective And Caring Service"

www.888CleanLA.com

ENVIRONMENTAL PROGRAMS DIVISION

UNDERGROUND STORAGE TANK INSPECTION REPORT

DOUBLE WALLED UNDERGROUND STORAGE TANK(s)

Date 8/7/13

Permit Number 715069

Site Name TESORO USA #63251

Site-File Number 10092 - 56865

Street Address 4130 W. CENTURY BLVD.

City/Zip Code INGLEWOOD, 90304

Facility Contact TERESA MILES

Inspection Number 753351

Phone No. 562-495-6850

Inspected By BRAD KUWATA

Refer to Title 23 of the California Code of Regulations (CCR), Chapters 6.7 of the Health and Safety Code (CHSC).

The following Code sections are either in violation (V) of, or in compliance (C) with, the Underground Storage Tank laws and regulations, or compliance is not applicable (N).

		Tank ID 017			Tank ID 018			Tank ID 019			Tank ID			Tank ID			Tank ID		
		Tank Manufacturer XERXES			Tank Manufacturer XERXES			Tank Manufacturer XERXES			Tank Manufacturer			Tank Manufacturer			Tank Manufacturer		
		Contents 87 MAIN			Contents 87 SUP			Contents 91			Contents			Contents			Contents		
		Install Date 7/6/98			Install Date 7/6/98			Install Date 7/6/98			Install Date			Install Date			Install Date		
		Size 20K			Size 10K			Size 10K			Size			Size			Size		
ITEM NO.	REQUIREMENTS	V	C	N	V	C	N	V	C	N	V	C	N	V	C	N	V	C	N
	FILE RECORDS																		
1	Financial Responsibility current? (Petroleum)		✓			✓			✓										
2	Continuous monitoring system certified annually? 4/17/13		✓			✓			✓			SENSORS			RECORD			8/7/13	
3	Secondary containment tested as required? 5/10/11		✓			✓			✓			RECENT			5/17/11				
4	Spill container tested annually? 4/17/13		✓			✓			✓										
5	Maintenance and monitoring records available?		✓			✓			✓										
6	UST and piping location consistent with approved plans?		✓			✓			✓										
7	Designated Operator Form recorded in HMS and current?	✓				✓			✓										
8	Monthly Designated Operator Forms available onsite	✓				✓			✓										
9	Facility Employee Training Log available, one person onsite.	✓				✓			✓										
10a	Monitoring Plan Current and in HMS?	✓				✓			✓										
10b	Response Plan Current and in HMS?	✓				✓			✓										
	UST SYSTEM INSPECTION																		
11	Is monitor stating all functions normal at start of inspection?	✓				✓			✓										
12	Audible and visual alarms functioning properly?	✓				✓			✓										
a	Monitoring System Manufacturer's Name and Model #	VEEDER ROOT TLS-350 +																	
b	Written alarm procedures are posted.	✓				✓			✓										
13	Sticker/tag affixed to monitoring panel upon certification?	✓				✓			✓										
14	UST system has approved overfill protection?	✓				✓			✓										
a	Is EVR upgrade permitted and present?	✓				✓			✓										
15	Is spill container in good condition and liquid free?	✓				✓			✓										
16	Spill container drain functional or alternative available?	✓				✓			✓										
17	Is FIll **containment sump** liquid/debris free?	✓				✓			✓										
a	Sensor secured at lowest point ?	✓				✓			✓										
	Sensor Model # VEEDER ROOT	208			208			208											
b	Does sensor have sticker/tag affixed upon certification?	✓			✓			✓											
18	Is **Piping containment sump** liquid/debris free?	✓			✓			✓											
a	Sensor secured at lowest point near product line?	✓			✓			✓											
	Sensor Model # VEEDER ROOT	208			208			208											
b	Does sensor have sticker/tag affixed upon certification?	✓			✓			✓											
c	Product Piping Manufacturer	A.O. SMITH									Type (circle one)				DW		SW		
d	If DW piping can secondary piping drain to sump?	✓			✓			✓											
19	Type of Wet or Dry Annular Space/Sensor # V-L.	W-D/ 409			W-D/ 409			W-D/ 409			W-D/			W-D/			W-D/		
b	Sensor at lowest point to detect leak at earliest time?	YES			YES			YES											
20	**Dispenser containment** present?	YES																	
a	Dispenser containment properly monitored?	YES																	
	Sensor Model # or Type V.L.	001																	
b	Does sensor have sticker/tag affixed upon certification?	YES																	
c	Dispenser containment free of liquid/debris?	YES																	
21	Is **Other containment sump** liquid/debris free?																		
a	Sensor secured at lowest point ?																		
	Sensor Model #																		
b	Does sensor have sticker/tag affixed upon certification?																		
22	OTHER: OMAR RUIZ, DIM46610	MAINTENANCE/DISPENSERS REPLACED VEEDER ROOT SOFTWARE UPDATED, COLD START																	
23	OTHER:	CONST. OF VEEDER ROOT MONITORING SYSTEM 5/6/13 - 5/9/13 - WORK CONDUCTED.																	
24	OTHER: ICC CERTIFIED SVC. TECH.																		
25	OTHER: # R152302 EXP. 3/28/14																		
26	OTHER:																		
27	OTHER: UST MONT. TECH.																		
28	OTHER: # 835686 EXP. 9/7/13																		

38-0039 DPW Rev 12/10

OFFICE COPY

COUNTY OF LOS ANGELES DEPARTMENT OF PUBLIC WORKS
"To Enrich Lives Through Effective And Caring Service"
www.888CleanLA.com

ENVIRONMENTAL PROGRAMS DIVISION

☐ NOTICE ☐ NOTICE OF NON COMPLIANCE ☒ NOTICE OF VIOLATION ORDER TO COMPLY

Date 8/13/13 Permit 715069

Owner/Operator TESORO TERESA MILES Site/File 10092 - 56865

Site Name TESORO USA #63251 Violation # 753632

Site Address 4130 W. CENTURY BLVD. City, Zip INGLEWOOD, 90304

Mailing Address _____ City, Zip _____

A recent inspection of your facility revealed the following conditions and/or practices relating to hazardous materials underground storage tanks (USTs) which are violations of California Health and Safety Code (CH&SC) Chapter 6.7; Los Angeles County Code (LACC), Title 11, Division 4 and/or the conditions and limitations of the above permit.

YOU ARE HEREBY DIRECTED to submit to the office indicated below, the following items checked:

☐ **ADDITIONS/MODIFICATIONS TO THE UNDERGROUND STORAGE TANK FACILITY – CH&SC 25284**

- ☒ Complete and sign the Application for Modification (green form).
- ☒ An application fee of $ T.B.D. payable to the County of Los Angeles Department of Public Works.
- ☐ A letter indicating all of the additions/modifications.
- ☒ Four (4) sets of plans indicating the location of all additions/modifications

List discrepancies from approved plans dated _____:

- 91 PRODUCT PIPING CANNOT DRAIN AT EARLIEST POSSIBLE OPPORTUNITY. DRAIN ON CLAMP SIDE NOT AT 6 O'CLOCK POSITION.

- PERMIT REQUIRED

****Asbuilts showing the above modifications and any other modifications which were not indicated on plans approved by this office. (Changes must be highlighted)**

☒ **OTHER**

- 87 MAIN PIPING SUMP: PRODUCT, VAPOR, AND RETURN PIPING PENETRATIONS WITH EXCESSIVE SEALANT.

- REMOVE SEALANT AND PROPERLY REPAIR

- PERMIT REQUIRED

YOU ARE FURTHER DIRECTED to submit to the office below evidence of compliance with the above directives by no later than fifteen (15) days from the date on this Notice, unless otherwise directed above. Failure to comply with the Underground Storage Tank laws and regulations may subject you to a civil penalty of not less than $500 or more than $5,000, or by one year in county jail or both. Additionally pursuant to LACC Title 1, § 1.25.040, each violation of any provision of this Code and each separate offense is subject to an administrative fine up to $1,000 for each separate day during which any violation occurs or continues. Furthermore, a noncompliance fee may be imposed to recover the cost incurred by this Department in the enforcement of LACC.

If you have any questions regarding this matter, please contact BRAD KUWATA, ☒ Monday through Friday, 8 a.m. to 9:30 a.m. or ☐ Monday through Thursday, 7 a.m. to 5:30 p.m. at (310) 534-4862

Inspected By: _____
Signature

DEPARTMENT OF PUBLIC WORKS
ENVIRONMENTAL PROGRAMS DIVISION
24320 S NARBONNE AVE
LOMITA CA 90717-1131

Receipt of a copy of this report acknowledged by:

Print Name: EMAILED TO TERESA MILES ON	Title: TERESA.A.MILES@TSOCORP.COM
Signature: 8/12/13	Date:

38-0036 DPW Rev.1/09

OFFICE COPY

DEPARTMENT OF PUBLIC WORKS
ENVIRONMENTAL PROGRAMS DIVISION
24320 S NARBONNE AVE
LOMITA CA 90717-1131

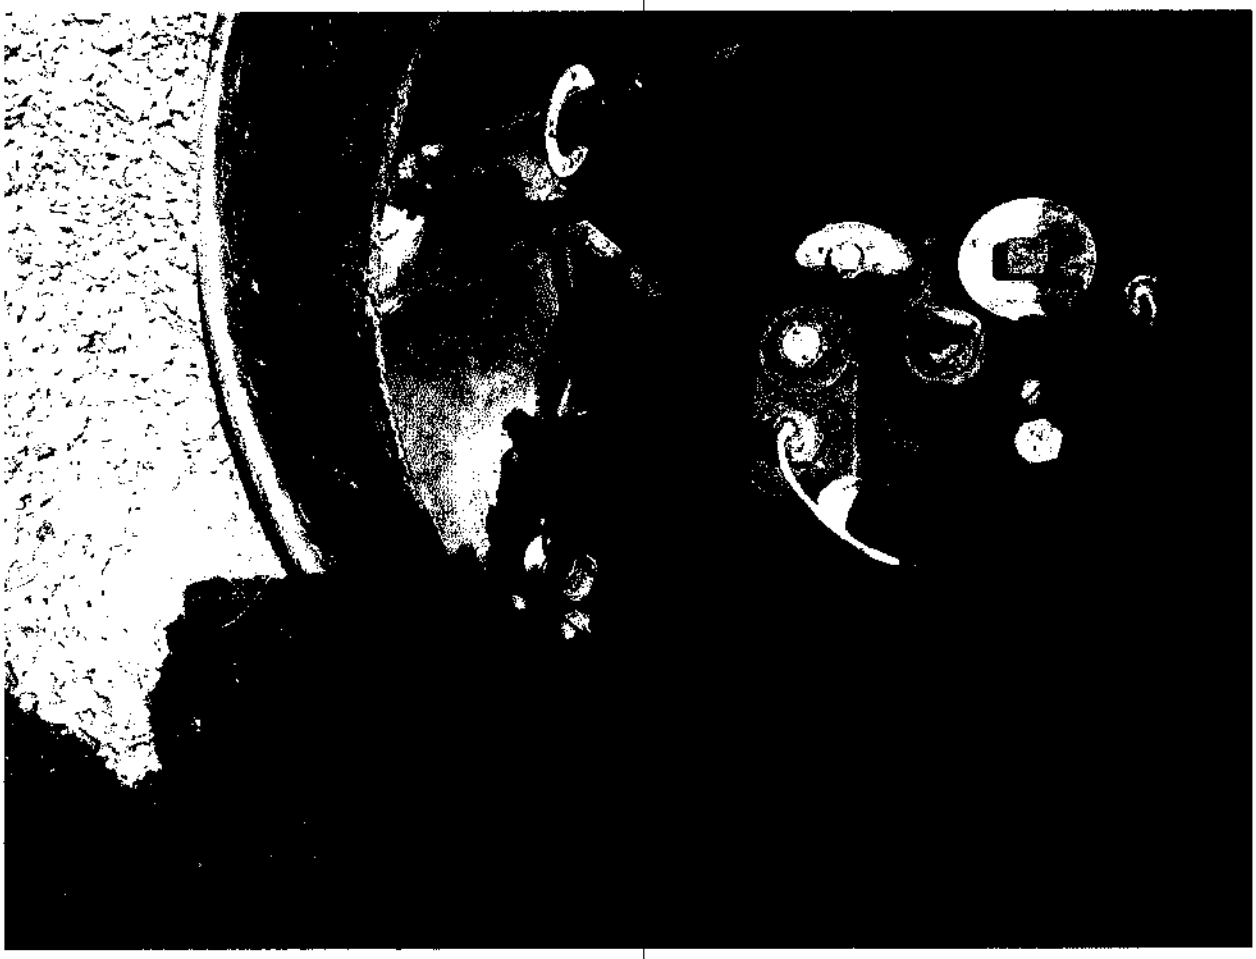

County of Los Angeles Department of Public Works
PHOTOGRAPHIC EVIDENCE 1 of 2

File: 10092 – 56865 Date: 8/7/13
By: Brad Kuwata Time: 10:45am
Company/DBA: Tesoro USA #63251
Address: 4130 W Century Blvd. Inglewood, 90304
Comments: Clamp shell drain port in 91 piping sump not able to drain at earliest possible opportunity.

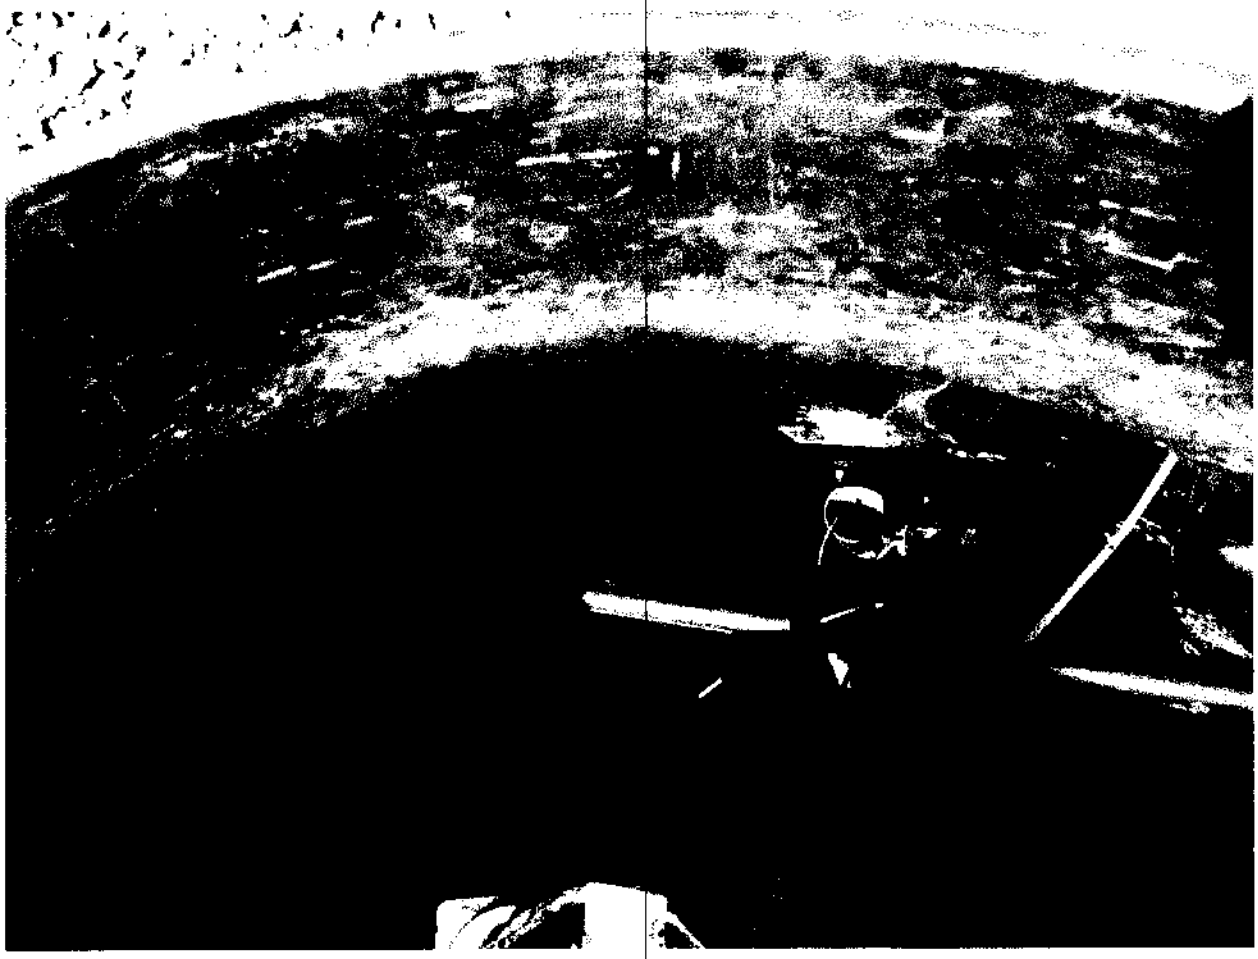

County of Los Angeles Department of Public Works
PHOTOGRAPHIC EVIDENCE 2 of 2

File: 10092 – 56865 Date: 8/7/13
By: Brad Kuwata Time: 10:50am
Company/DBA: Tesoro USA #63251
Address: 4130 W Century Blvd. Inglewood, 90304
Comments: Piping inside of 87 main piping sump with excessive sealant around the penetration fittings.

TRANS: INSP HMS INSPECTION DISPLAY/UPDATE OPER: E487034
PROG: PWC160 08/12/13 08:41:36

ACTION: B (A)DD (C)HANGE (D)ELETE (B)ROWSE A(S)SC # BROWSE
FILE #: 010092 056865 NAME: TESORO (USA) #63251 SEC? N STAT: PERM
STREET #: 4130 FR: DR: W NAME: CENTURY SF: BLVD UN:
CITY: INGLEWOOD ZIP: 90304 1620 AREA: 2E TEL: 310 419 7157
INSP #: I 000753351 INSP TYPE: T SCHI INSP DT: 080513 INSP DISP: FOL3
ASSC #: P 000715069 ASSC # TYPE: T 0 ASSC # DT: 070490 ASSC # DISP: PERM

INSP PROC: UST_ANNUAL SAMP REQ? _ SELF MONT? _

INSP INFO: 91_PRODUCT_PIPING_CANNOT_DRAIN_AT_EARLIEST_POSSIBLE_OPPORTUNITY._____
CLAMP_SHELL_AT_8_O_CLOCK_POSITION._87_MAIN_PIPING_SUMP,_PRODUCT,_VAP

RESULTS: &_RETURN_PIPING_W_EXCESSIVE_SEALANT._PERMITS_REQUIRED._208_SUMP_____
SENSORS,_409_ANN,_RJ_CPT_LLDS,_DW_AO_SMITH,_UDC_W/001_STAND_ALONE.__

ASSIGN DT: 080513 DUE DT: 083013 ASSIGN TO: 47913_ BKK___
START DT: _____ COMP DT: 080713 COMP BY: 47913_ BKK___
DMS LINK: HTTP://PWDMS04/CSHMSEPDUSTRESULTS.ASP?DOCNO=000753351&DOCTYPE=INSP
LAST TRAN/DATE/OPER: INSP 081213 E487034

END OF ENTRIES

Refer to Title 23 of the California Code of Regulations (CCR), Chapters 6.7 of the Health and Safety Code (CHSC). The following Code sections are either in violation (V) of, or in compliance (C) with, the Underground Storage Tank laws and regulations (N).

ITEM NO.	REQUIREMENTS	CODE SECTIONS	
	FILE RECORDS	**CHSC**	**CCR**
1	Financial Responsibility current?	25292.2(a)	2711
2	Continuous monitoring system certified annually?	25284.1(a)(4)(C)	2630(d), 2641(j), 2638
3	Secondary containment tested as required?	25284.1 (a)(4)(B)	2637(a)
4	Spill container tested annually?	25284.2	
5	Maintenance and monitoring records available?		2712
6	UST and piping location consistent with approved plans?		2711
7	Designated Operator Form recorded in HMS and current?		2715
8	Monthly Designated Operator Forms available onsite		2715 (c)
9	Facility Employee Training Log available, one person onsite.		2715 (f)
10a	Monitoring Plan Current and in HMS?		2632(d), 2634(d), 2641(h)
10b	Response Plan Current and in HMS?		2632(d), 2634(d), 2641(h)
	UST SYSTEM INSPECTION		
11	Is monitor stating all functions normal at start of inspection?		2632
12	Audible and visual alarms functioning properly?		2632(c)(2)(B), 2636(f)(1), 2634
13	Sticker/tag affixed to monitoring equipment at certification?		2637(f)
14	UST system has approved overfill protection?		2635(b)(2)
15	Is spill container in good condition and liquid free?		2635(b)(1)
16	Spill container drain functional or alternative available?		2635(b)(1)(C)
17	Is Fill containment sump liquid/debris free?		2631(d)
18	Is Piping containment sump liquid/debris free?		2631(d)
20	Dispenser containment present ?	25284.1(a)(5)(C)	
20a	Dispenser containment properly monitored?		2636(f)(1) & (g)
20c	Dispenser containment free of liquid/debris?		2631(d)

COUNTY OF LOS ANGELES DEPARTMENT OF PUBLIC WORKS

"To Enrich Lives Through Effective And Caring Service"

www.CleanLA.com

ENVIRONMENTAL PROGRAMS DIVISION

UNDERGROUND STORAGE TANK INSPECTION REPORT

DOUBLE WALLED UNDERGROUND STORAGE TANK(s)

Date 4/9/14 | Permit Number 715069

Site Name Tesoro (USA) #63251 | Site-File Number 010092-056865

Street Address 4130 W. Century Blvd. | City/Zip Code Inglewood 90304

Facility Contact Teresa Miles/Doug Sherer | Inspection Number 773521

Phone No. 5624956850 | Inspected By WALTER GUZMAC

Refer to Title 23 of the California Code of Regulations (CCR), Chapters 6.7 of the Health and Safety Code (CHSC).

The following Code sections are either in violation (V) of, or in compliance (C) with, the Underground Storage Tank laws and regulations, or compliance is not applicable (N).

ITEM no.	REQUIREMENTS	Tank ID 017 V	C	N	Tank ID 018 V	C	N	Tank ID 019 V	C	N	Tank ID V	C	N	Tank ID V	C	N	Tank ID V	C	N
	FILE RECORDS																		
1	Financial Responsibility current and on file? (Petroleum)		✓			✓			✓										
2	Continuous monitoring system certified annually? 4/17/13		✓			✓			✓										
3	Secondary containment tested as required? 10/17/13		✓			✓			✓			11/22/13 Passed							
4	Spill container tested annually? 4/17/13		✓			✓			✓										
5	Maintenance and monitoring records available?		✓			✓			✓										
6	UST and piping location consistent with approved plans?																		
7	Designated Operator Form current and on file?		✓			✓			✓										
8	Monthly Designated Operator Forms available onsite		✓			✓			✓										
9	Facility Employee Training Log available, one person onsite.		✓			✓			✓										
10a	Monitoring Plan Current and on file?		✓			✓			✓										
10b	Response Plan Current and on file?		✓			✓			✓										
	UST SYSTEM INSPECTION																		
11	Is monitor stating all functions normal at start of inspection?		✓			✓			✓										
12	Audible and visual alarms functioning properly?		✓			✓			✓										
a	Monitoring System Manufacturer's Name and Model #	VR TLS 350+																	
b	Written alarm procedures are posted.		✓			✓			✓										
13	Sticker/tag affixed to monitoring panel upon certification?		✓			✓			✓										
14	UST system has approved overfill protection?		✓			✓			✓										
15	Is EVR upgrade permitted and present?		✓			✓			✓										
16	Is spill container in good condition and liquid free?		✓			✓			✓										
a	Spill container drain functional or alternative available?		✓			✓			✓										
17	**Is Fill containment sump** liquid/debris free?	✓			✓			✓											
a	Sensor at lowest point and in proper position ?		✓			✓			✓										
	Sensor Model #	VR208			VR208			VR208											
b	Does sensor have sticker/tag affixed upon certification?		✓			✓			✓										
18	**Is Piping containment sump** liquid/debris free?		✓			✓			✓										
a	Sensor at lowest point and proper position near product line?		✓			✓			✓										
	Sensor Model #	VR208			VR208			VR208											
b	Does sensor have sticker/tag affixed upon certification?		✓			✓			✓										
c	Product Piping Manufacturer	AO Smith									Type (circle one)				DW		SW		
d	If DW piping can secondary piping drain to sump?		✓			✓			✓										
19	Type of Wet or Dry Annular Space/Sensor # VR	W-D/409			W-D/409			W-D/409			W-D/			W-D/			W-D/		
b	Sensor at lowest point to detect leak at earliest time?	Yes			Yes			Yes											
20	**Dispenser containment** present?	yes			yes			yes											
a	Dispenser containment properly monitored?	yes			yes			yes											
	Sensor Model # or Type	VR208 → All																	
b	Does sensor have sticker/tag affixed upon certification?	yes → All																	
c	Dispenser containment free of liquid/debris?	yes → All																	
21	**Is Other containment sump** liquid/debris free?																		
a	Sensor at lowest point and in proper position ?																		
	Sensor Model #																		
b	Does sensor have sticker/tag affixed upon certification?																		
22	OTHER:																		
23	OTHER:	JOSE ORTEGA (Al ortega) 5320122 ICC 6/8/14																	
24	OTHER:							VR B35798 1/9/15											
25	OTHER:							VMI 3209 10/19/14											
26	OTHER:	FASTEC						Franklin											
27	OTHER:	CSLB 794514						Fueling 6844153207 5/29/15											
28	OTHER:																		

38-0039 DPW Rev 8/12

OFFICE COPY

Refer to Title 23 of the California Code of Regulations (CCR), Chapters 6.7 of the Health and Safety Code (CHSC). The following Code sections are either in violation (V) of, or in compliance (C) with, the Underground Storage Tank laws and regulations (N).

ITEM NO.	REQUIREMENTS	CODE SECTIONS	
	FILE RECORDS	CHSC	CCR
1	Financial Responsibility current and on file? (Petroleum)	25292.2(a)	2711
2	Continuous monitoring system certified annually?	25284.1(a)(4)(C)	2630(d), 2641(j), 2638
3	Secondary containment tested as required?	25284.1 (a)(4)(B)	2637(a)
4	Spill container tested annually?	25284.2	
5	Maintenance and monitoring records available?		2712
6	UST and piping location consistent with approved plans?		2711
7	Designated Operator Form current and on file?		2715
8	Monthly Designated Operator Forms available onsite		2715 (c)
9	Facility Employee Training Log available, one person onsite.		2715 (f)
10a	Monitoring Plan Current and on file?		2632(d), 2634(d), 2641(h)
10b	Response Plan Current and on file?		2632(d), 2634(d), 2641(h)
	UST SYSTEM INSPECTION		
11	Is monitor stating all functions normal at start of inspection?		2632
12	Audible and visual alarms functioning properly?		2632(c)(2)(B), 2636(f)(1), 2634
13	Sticker/tag affixed to monitoring equipment at certification?		2637(f)
14	UST system has approved overfill protection?		2635(b)(2)
16	Is spill container in good condition and liquid free?		2635(b)(1)
16a	Spill container drain functional or alternative available?		2635(b)(1)(C)
17	Is Fill containment sump liquid/debris free?		2631(d)
18	Is Piping containment sump liquid/debris free?		2631(d)
20	Dispenser containment present ?	25284.1(a)(5)(C)	
20a	Dispenser containment properly monitored?		2636(f)(1) & (g)
20c	Dispenser containment free of liquid/debris?		2631(d)

COUNTY OF LOS ANGELES DEPARTMENT OF PUBLIC WORKS

"To Enrich Lives Through Effective And Caring Service"

www.888CleanLA.com

ENVIRONMENTAL PROGRAMS DIVISION

UNDERGROUND STORAGE TANK INSPECTION REPORT

Site Name TESORO (USA) #63251 Site-File Number 010292-056865

Date 4/8/14 Inspection Number 773521

Refer to Title 23 of the California Code of Regulations (CCR), Chapters 6.7 of the Health and Safety Code (CHSC). The following Code sections are either in violation (V), or in compliance (C) with, the Underground Storage Tank laws and regulations, or compliance is not applicable (N).

Item No.	REQUIREMENTS	Tank ID 017 Contents 87 M			Tank ID 018 Contents 87 Aux			Tank ID 019 Contents 91			Tank ID Contents			Tank ID Contents			Tank ID Contents		
		V	C	N	V	C	N	V	C	N	V	C	N	V	C	N	V	C	N
	PRESSURIZED PIPING (single walled piping)																		
29	Line leak detector certified annually for 3.0 gph?			✓			✓			✓									
	Model #																		
	Sticker/tag affixed upon certification?																		
	OPTION 1																		
30	Hourly line leak detector monitoring performed?																		
31	Monthly 0.2 gph line test peformed?																		
	OPTION 2																		
32	Hourly line leak detector monitoring performed?																		
33	Annual 0.1 gph line test performed?																		
	ADDITIONAL PIPING TYPES (single walled piping)																		
	CONVENTIONAL SUCTION PIPING (single walled)			✓			✓			✓									
34	Piping integrity test performed every 3 years																		
35	Daily monitoring performed and logged																		
	SAFE SUCTION PIPING (single walled)																		
36	One check valve close to suction pump?																		
37	Contents drains back to tank if suction is released?																		
	GRAVITY (single walled)																		
38	Piping integrity test performed every 2 years?																		
	PRESSURIZED PIPING (double walled piping)																		
39	Line leak detector certified annually?	✓					✓	✓											
	Model #	VR PLLD			—			VR PLLD											
	Sticker/tag affixed upon certification?	✓					✓	✓											
	OPTION 1																		
40	Continuous monitoring of udc that shuts pump or shuts disp.		✓			✓			✓										
41	Continuous monitoring of piping outside udc (failsafe & shuts pump)		✓			✓			✓										
42	LLD that detects a 3.0 gph release.		✓			✓			✓										
	OPTION 2																		
43	Continuous monitoring for both piping inside and outside udc that activates alarm or stops flow of product at dispenser			✓			✓			✓									
44	LLD that detects a 3.0 gph release.																		
45	Annual piping integrity test @ .1gph																		
	EMERGENCY GENERATORS ONLY																		
46	Continuous monitoring system that activates an audible and visual alarm?																		
47	Monitoring system checked daily?																		
48	Annual piping integrity test @ .1gph																		
	ADDITIONAL PIPING TYPES (double walled piping)																		
	SAFE, CONVENTIONAL, GRAVITY (double walled)			✓			✓			✓									
49	Continuous monitoring of interstitial space																		
	ADDITIONAL SUMPS																		
	VAULT/TRANSITION SUMPS			✓			✓			✓									
50	Is Sensor Location free of liquid																		
	Sensor Model #																		
	SENSORS																		
51	All sensors correct for type of system and operational.		✓			✓			✓										

Receipt of a copy of this report acknowledged by : TAMEELA ANDERSON 4.9.14

PRINT NAME SIGNATURE DATE

38-0041 DPW Rev 12/10

OFFICE COPY

Refer to Title 23 of the California Code of Regulations (CCR), Chapters 6.7 of the Health and Safety Code (CHSC). The following Code sections are either in violation (V) of, or in compliance (C) with, the Underground Storage Tank laws and regulations, or compliance is not applicable (N).

ITEM NO.	REQUIREMENTS	CODE SECTIONS	
	PRESSURIZED PIPING (single walled piping)		
29	Line leak detector certified annually for 3.0gph?	25284.1(a)(4)(C)	2641(j)
	OPTION 1		
30	Hourly line leak detector monitoring performed?	25284.1(a)(4)(C)	2643(c)(1)
31	Monthly 0.2gph line test performed?		2643(c)(2)
	OPTION 2		
32	Hourly line leak detector monitoring performed?	25284.1(a)(4)(C)	2643(c)(1)
33	Annual 0.1gph line test performed?		2643(c)(3)
	ADDITIONAL PIPING TYPES (single walled piping)		
	CONVENTIONAL SUCTION PIPING (single walled)		
34	Piping integrity test performed every 3 years?		2643(d)
35	Daily monitoring performed and logged?		2643(d)
	SAFE SUCTION PIPING (single walled)		
36	One check valve close to suction pump?		2636(a)(3)
37	Contents drains back to tank if suction is released?		2636(a)(3)
	GRAVITY (single walled)		
38	Piping integrity test performed every 2 years?		2643(e)
	PRESSURIZED PIPING (Double walled piping)		
39	Line leak detector certified annually?	25284.1(a)(4)(c)	2630(d) 2641(j)
	OPTION 1		
40	Continuous monitoring of udc that shuts pump or shuts disp.		2636(f)(5)(A)
41	Continuous monitoring of piping outside udc (failsafe & shuts pump)		2636(f)(5)(B)
42	LLD that detects a 3.0 gph release		2636(f)(2)
	OPTION 2		
43	Continuous monitoring for both piping inside and outside udc that activates alarm or stops flow of product at dispenser		2636(f)(1)
44	LLD that detects a 3.0 gph release		2636(f)(2)
45	Annual piping integrity test @.1gph		2636(f)(4)
	EMERGENCY GENERATORS ONLY		
46	Continuous monitoring system that activates an audible and visual alarm		2636(f)(1)
47	Monitoring system checked daily?		2636(f)(6)
48	Annual piping integrity test @ .1gph		2636(f)(4)
	ADDITIONAL PIPING TYPES (double walled piping)		
	SAFE, CONVENTIONAL, GRAVITY (Double walled)		
49	Continuous monitoring of interstitial space		2636(c), 2636(f)(1)
	ADDITIONAL SUMPS		
	VAULT/TRANSITION SUMP		
50	Is sensor location free of liquid?		2632 (c)(2)(c)

COUNTY OF LOS ANGELES DEPARTMENT OF PUBLIC WORKS
"To Enrich Lives Through Effective And Caring Service"
www.888CleanLA.com

ENVIRONMENTAL PROGRAMS DIVISION

☐ NOTICE ☐ NOTICE OF NON COMPLIANCE ☒ NOTICE OF VIOLATION ORDER TO COMPLY

Date 4/9/14 Permit 715069

Owner/Operator Doug Shearer Site/File 010092-056865

Site Name Tesoro (USA) #63251 Violation # TBD

Site Address 4130 W. Century Blvd. City, Zip Inglewood 90304

Mailing Address _____ City, Zip _____

A recent inspection of your facility revealed the following conditions and/or practices relating to hazardous materials underground storage tanks (USTs) which are violations of California Health and Safety Code (CH&SC) Chapter 6.7; Los Angeles County Code (LACC), Title 11, Division 4 and/or the conditions and limitations of the above permit.

YOU ARE HEREBY DIRECTED to submit to the office indicated below, the following items checked:

☐ **OPERATING WITHOUT A CERTIFIED / OPERATING MONITORING SYSTEM – CH&SC 25293**
YOU ARE HEREBY DIRECTED to have the monitoring system and the USTs certified immediately and the results received by this office no later than 7 Days from the date of this Notice or the contents of all underground storage tank systems are to be removed within this time period.

☑ **MISSING TEST RESULTS** – Test must be conducted and results received by this office.
- ☐ Secondary Containment Testing
- ☐ Tank Integrity Testing
- ☐ Corrosion Protection Certification
- ☐ AB 2481 Testing
- ☐ Line Testing
- ☑ Line Leak Detection Testing
- ☐ Financial Responsibility Certification
- ☐ Owner Statement of Designated Operator
- ☐ Facility Employee Training
- ☐ Missing Designated Operator Monthly Form
- ☐ Monitoring/Response Plan
- ☑ No TAGS present on newly installed line leak detectors
- ☑ Liquid present in all Fill Sumps - Remove / submit proof

☐ **UNREGISTERED TANKS – CH&SC 25286**

☐ **OPERATING WITHOUT A PERMIT DUE TO A CHANGE OF OWNERSHIP – CH&SC 25284 (c)**
- ☐ Complete and sign the Transfer of Ownership Application (yellow form).
- ☐ An application fee of $_____ payable to the County of Los Angeles Department of Public Works.
- ☐ Complete and sign the Unified Program (UP) Form – Underground Storage Tanks Facility. (You must include the Board of Equalization Number)
- ☐ Complete and sign the Certificate of Financial Responsibility Form
- ☐ Provide Monitoring System Certification, which is current (performed within the last 12 months).

☐ **OUT OF SERVICE UNDERGROUND STORAGE TANKS – CH&SC 25298**
Immediately remove all residual liquids, solids, or sludge stored within the USTs to a legal disposal facility.
- ☐ Complete, and sign the Application for Closure.
- ☐ An Application for Closure fee of $_____ payable to the County of Los Angeles Department of Public Works.
- ☐ Complete and sign Permit Application Supplemental/Notice to File.
- ☐ Complete and sign the Unified Program (UP) Form – Underground Storage Tank Facility. (You must include the Board of Equalization Number)
- ☐ Complete and sign the Unified Program (UP) Form-Tank (Both pages).
- ☐ An Operating Permit Application fee of $_____ payable to the County of Los Angeles, Department of Public Works.
- ☐ Submit an Annual Permit Maintenance fee of $_____ payable to the County of Los Angeles Department of Public Works.

YOU ARE FURTHER DIRECTED to submit to the office below evidence of compliance with the above directives by no later than fifteen (15) days from the date on this Notice, unless otherwise directed above. Failure to comply with the Underground Storage Tank laws and regulations may subject you to a civil penalty of not less than $500 or more than $5,000, or by one year in county jail or both. Additionally pursuant to LACC Title 1, § 1.25.040, each violation of any provision of this Code and each separate offense is subject to an administrative fine up to $1,000 for each separate day during which any violation occurs or continues. Furthermore, a noncompliance fee may be imposed to recover the cost incurred by this Department in the enforcement of LACC.

If you have any questions regarding this matter, please contact Walter Glowac, ~~M~~Monday through Friday, 8 a.m. to 9:30 a.m. or [ ] Monday through Thursday, 7 a.m. to 5:30 p.m. at (310) 534 4862.

Inspected By: Walter Glowac
Signature

DEPARTMENT OF PUBLIC WORKS
ENVIRONMENTAL PROGRAMS DIVISION
24320 S NARBONNE AVE
LOMITA CA 90717-1131

Receipt of a copy of this report acknowledged by:

Print Name: Jameela Anderson	Title: Cashier
Signature:	Date: 4.9.14

38-0033 DPW Rev.1/09

OFFICE COPY

```
TRANS: INSP              HMS INSPECTION DISPLAY/UPDATE              OPER: E514954
 PROG:· PWC160                                                     04/09/14 14:21:06

   ACTION: B (A)DD  (C)HANGE  (D)ELETE  (B)ROWSE  A(S)SC # BROWSE
    FILE #: 010092 056865 NAME: TESORO (USA) #63251            SEC? N  STAT: PERM
 STREET #: 4130  FR:       DR: W   NAME: CENTURY               SF: BLVD UN:
     CITY: INGLEWOOD                ZIP: 90304 1620  AREA: 2E  TEL: 310 419 7157
   INSP #: I 000773521    INSP TYPE: T SCHI    INSP DT: 040814   INSP DISP: FOL1
   ASSC #: P 000715069  ASSC # TYPE: T 0     ASSC # DT: 070490 ASSC # DISP: PERM

INSP PROC: UST_ANNUAL      SAMP REQ? _     SELF MONT? _

INSP INFO: FASTEC_ONSITE_FOR_ANNUAL_MONITORING_CERTIFICATION_4/9/14_@9:00AM____
           MIGUEL_BAUTISTA,_TECHNICIAN__*87M,87S,91_USTS*_____________________

  RESULTS: VRTLS_350_MONT_SYSTEM;_VR208_SUMP_SNSRS;_HLA_(0/FILL)_VR_PLLD(LLDS)_
           AO_SMITH_DW_PPNG;_VR_409_ANN,_VR_001_(ALL_UDCS)_NOVC_ISSUED._________
           # OF VIOLS FOUND:   0                COMPLY DT:

ASSIGN DT: 040114             DUE DT: 043014        ASSIGN TO: 47913_ WJG___
 START DT: _______          COMP DT: 040914          COMP BY: 47913_ WJG___
 DMS LINK: HTTP://PWDMS04/CSHMSEPDUSTRESULTS.ASP?DOCNO=000773521&DOCTYPE=INSP
                                    LAST TRAN/DATE/OPER: INSP 040914 E514954
 END OF ENTRIES
```

FORM VALID JULY 1, 2015 TO JUNE 30, 2016

FOR DPW USE ONLY:
SITE-FILE NO. 10092-56865 AREA 25
APP NO. 820359
HMUSP NO. 715069

NEW CONSTRUCTION / ADDENDUM

COUNTY OF LOS ANGELES DEPARTMENT OF PUBLIC WORKS
Environmental Programs Division
900 South Fremont Avenue, 3rd Floor Annex Building
Alhambra, CA 91803-1331
Phone No. (626) 458-3517, Fax No. (626) 458-3569
www.CleanLA.com

** See instructions on back of this form**

UNDERGROUND STORAGE TANKS (USTs)
- ☐ NEW CONSTRUCTION PLAN CLEARANCE
- ☐ PERMIT ADDENDUM
- ☐ PIPING REPLACEMENT REVIEW

A **OWNER INFORMATION:**

TESORO REFINING & MARKETING
PERMIT OWNER/FACILITY NAME
4130 W CENTURY BLVD
FACILITY ADDRESS
INGLEWOOD CA. 90304
CITY STATE ZIP
TESORO PO BOX 599710 SAN ANTONIO TX 78259-9701
APPLICANT MAILING ADDRESS

B **UST FACILITY INFORMATION:**

CERS ID: _____
NUMBER OF EXISTING USTs AT SITE: 3
NUMBER OF USTs TO BE INSTALLED: 0
NUMBER OF USTs TO BE REMOVED: 0
(SEPARATE CLOSURE APPLICATION REQUIRED)
NET NUMBER OF USTs AT SITE: 3

C **NEW CONSTRUCTION PLAN CLEARANCE MUST BE ACCOMPANIED BY:**

- ☐ FACILITY, TANK and MONITORING INFORMATION SUPPLEMENT forms for each tank to be installed or each tank affected by replacement piping.
- ☐ At least four (4) sets of construction plans and specifications.

NUMBER OF USTs:	PLAN CLEARANCE FEE:
1	$ 851.00
2	$1,047.00
3	$1,243.00
4	$1,439.00
5	$1,635.00
6 OR MORE	$655.00 + $196.00 PER TANK

New Construction Plan Clearance fee. Enter amount: $ _____

D **SYSTEM MODIFICATION OR CHANGE PROPOSED:** REPLACE DAMAGED SENSOR CABLE TO 875-91 ANNULAR SPACE (AS BUILT)

E **ADDENDUM MUST BE ACCOMPANIED BY:**

- ☑ Facility, tank, and monitoring information for each tank modified or changed.
- ☐ Four (4) sets of construction plans, specifications, and/or explanation of modifications or changes.

☐ Permit Addendum Fee of **$600** ..... $ 600

MAKE CHECKS PAYABLE TO: ***"LOS ANGELES COUNTY DEPARTMENT OF PUBLIC WORKS"***

F **RECIPIENT:**

SIGNATURE _____ ☐ UST OWNER ☐ UST OPERATOR ☒ CONTRACTOR
PRINT NAME JACK PLUNKETT DATE 12-15-15
CONTRACTOR NAME C.E. THOMAS LICENSE NO. 302015 CLASS C10 C61/D40 HAZ A*B
ICC UST INSTALLER/RETROFIT AND/OR TECHNICIAN NAME(s) JOE ZOMORA ICC UST NO(s). ICC 0004136986

 Complete Certification of Compliance with Los Angeles County Lobbyist Ordinance on back

EMAIL - JPLUNKETT@CETHOMAS.NET

(http://www.iccsafe.org/)

Certified Professional Information:

Last, First MI:	**Terry,Irving**
Certified under this name:	**Irving Terry**
City, State Zip:	**Gardena, CA 90249**
Certification Type(s):	**California UST Service Technician(expires 04/02/2017)**
	Vapor Recovery System Installation and Repair(expires 02/10/2016)

ICC MEMBERSHIP STATUS: EXPIRED RENEW NOW

Upload your image by pressing the 'Upload Your Photo' link on the left side menu.

QUICK LINKS

Log in to myICC (https://www.iccsafe.org/_layouts/ICCSafe/login.aspx?ReturnUrl=%2fmyICC%2fPages%2fdefault.aspx)

Technical Training Certification

This certificate is issued in recognition that

Irving Terry
Technician #A31442

has satisfactorily completed
Veeder-Root Startup & Service Technician (Level 4)
in
TLS-3XX UST Monitoring Systems
(including Secondary Containment Vacuum Sensing - CA only)

J. Paul Kaper Manager Service NPI

VEEDER-ROOT

1/5/2015
Date of Issue

1/4/2017
Expiration Date

Technical Training Certification

Certificate of Completion

This certificate is issued in recognition that

Irving Terry

Technician #A31442

has satisfactorily completed

Veeder-Root Vapor Products

- In-Station Diagnostics
- Carbon Canister Vapor Polisher
- PMC
- Wireless ISD/PMC

J. Paul Kaper, Manager, Service NPI

VEEDER-ROOT

4/24/2015
Date of Issue

4/23/2017
Expiration Date

Print

VEEDER-ROOT Certified Technician
Expires - 4/23/2017
The bearer of this card has successfully completed a manufacturer training course in the listed product(s).
Irving Terry
Technician #A31442
VR Vapor Products
ISD / PMC / CCVP / Wireless ISD-PMC
You must contact TechnicalTraining@gilbarco.com to confirm the current certification record for this person.

Charles E. Thomas Company
13701 Alma Ave

Gardena, CA 90249

Dispatch Work Order
Call # 76291
Date Promised Start: 12/10/2015
Date Promised End: 12/10/2015

Service Location **11454 Tesoro 63251 USA**
4130 W CENTURY BL
FREEMAN AVE
INGLEWOOD, CA 90304 **Service Type(s):** STD

Work # 310-680-1643 **Extn.**
Home # - - **Quote #**
Zone: 1 **Cust. Since:** 02/23/83
Map: 703-D5 **PO#** 4502145253-257016

Time Promised: ANY **Time Required:** 0 **Contract #** **Pers. Calling:** PERMIT **Serv Job#** 76291
Received By: Smith Kathy **Quote Amount:** .00 **Deposit:** .00 **Balance Due:** .00

Problem Description
P2 = S1# 2570161: Reference dispatch 74959 = Need permit for wire pulled for sensor.

Special Instruction
OPENING CALL FOR PERMIT OF WIRE PULL.

Task Codes

permit.permit	Permit
t.a	Terms: Account

Technician Information

Tech #	Technician Name	St
Date:	**—> Thursday , December 10 2015**	
996	PERMIT - REQ	A

Equipment Description

Customer Information
[0612] GIL B78 - ARCO 81156. G2 DOP PER FMI UPDATE 10/1/10

Outstanding Sales Quotes

Billing Instructions
Billing # TESSER TESORO REFINING & MARKETING COMPANY LLC **Terms:** N30
PO BOX 599701 **Payment Method:** AR
SAN ANTONIO, TX 78259-9701 **Phone#** 216-626-4464 **Fax#** - - **Price Code:** 75

Recommendations

Maintenance Task List

Customer Signature

Name Title Date

THE BACK OF THIS DOCUMENT HAS A MULTI COLORED BACKGROUND THAT CHANGES COLOR GRADUALLY AND EVENLY FROM DARK TO LIGHT WITH DARKER TONES

INTERNATIONAL CODE COUNCIL

UST Installation/Retrofitting

Candidate ID: ICC00042696

Name: JOSE ZAMORA Date: 2/27/2013

Address: 13701 ALMA AVE

GARDENA CA 90249

EXAMINATION RESULT: **PASS**

Congratulations! You have passed the above named examination. Your wallet card will be forwarded to you by ICC within six weeks from the last day of the month in which you tested. This certificate is current for two years.

You may request a wall certificate from ICC as well. This certificate will be provided at no cost to you, if you request it within 90 days of your exam. Only one wall certificate per exam passed will be provided to you at no charge. For more information on requesting a wall certificate, go to www.iccsafe.org/inspector.

It is extremely important that you notify Pearson VUE and ICC of any changes in name and/or address to avoid the possibility of your wallet card and/or certificate not being received. Please contact Pearson VUE at 800-275-8301 and ICC at certexam@iccsafe.org with changes to your name and address (name changes may require additional documentation). There may be an additional fee if a certification is re-issued due to a misspelled name or incorrect address.

TO VERIFY AUTHENTICITY OF THIS DOCUMENT YOU MUST TURN OVER AND RUB THE PEARSON VUE LOGO WITH FINGER. AUTHENTIC DOCUMENT WILL CHANGE COLOR FROM ORANGE TO YELLOW

CERTIFICATE OF LIABILITY INSURANCE

DATE (MM/DD/YYYY): 11/25/2015

THIS CERTIFICATE IS ISSUED AS A MATTER OF INFORMATION ONLY AND CONFERS NO RIGHTS UPON THE CERTIFICATE HOLDER. THIS CERTIFICATE DOES NOT AFFIRMATIVELY OR NEGATIVELY AMEND, EXTEND OR ALTER THE COVERAGE AFFORDED BY THE POLICIES BELOW. THIS CERTIFICATE OF INSURANCE DOES NOT CONSTITUTE A CONTRACT BETWEEN THE ISSUING INSURER(S), AUTHORIZED REPRESENTATIVE OR PRODUCER, AND THE CERTIFICATE HOLDER.

IMPORTANT: If the certificate holder is an ADDITIONAL INSURED, the policy(ies) must be endorsed. If SUBROGATION IS WAIVED, subject to the terms and conditions of the policy, certain policies may require an endorsement. A statement on this certificate does not confer rights to the certificate holder in lieu of such endorsement(s).

PRODUCER Andreini & Company-San Mateo 220 West 20th Ave San Mateo CA 94403	CONTACT NAME: PHONE (A/C, No, Ext): 650-573-1111 FAX (A/C, No): 650-378-4361 E-MAIL ADDRESS:
INSURED Charles E. Thomas Company, Inc 13701 So Alma Avenue Gardena CA 90249	CHARL-1

INSURER(S) AFFORDING COVERAGE	NAIC #
INSURER A : Admiral Insurance Company	24856
INSURER B : Philadelphia Indemnity Ins. Co	18058
INSURER C : Liberty Mutual Fire Ins. Co.	23035
INSURER D :	
INSURER E :	
INSURER F :	

COVERAGES **CERTIFICATE NUMBER:** 91829888 **REVISION NUMBER:**

THIS IS TO CERTIFY THAT THE POLICIES OF INSURANCE LISTED BELOW HAVE BEEN ISSUED TO THE INSURED NAMED ABOVE FOR THE POLICY PERIOD INDICATED. NOTWITHSTANDING ANY REQUIREMENT, TERM OR CONDITION OF ANY CONTRACT OR OTHER DOCUMENT WITH RESPECT TO WHICH THIS CERTIFICATE MAY BE ISSUED OR MAY PERTAIN, THE INSURANCE AFFORDED BY THE POLICIES DESCRIBED HEREIN IS SUBJECT TO ALL THE TERMS, EXCLUSIONS AND CONDITIONS OF SUCH POLICIES. LIMITS SHOWN MAY HAVE BEEN REDUCED BY PAID CLAIMS.

INSR LTR	TYPE OF INSURANCE	ADDL INSD	SUBR WVD	POLICY NUMBER	POLICY EFF (MM/DD/YYYY)	POLICY EXP (MM/DD/YYYY)	LIMITS	
A	X COMMERCIAL GENERAL LIABILITY			FEIECC1147903	12/1/2015	12/1/2016	EACH OCCURRENCE	$1,000,000
	CLAIMS-MADE [X] OCCUR						DAMAGE TO RENTED PREMISES (Ea occurrence)	$50,000
	Contractors						MED EXP (Any one person)	$5,000
	X Pollution Liab						PERSONAL & ADV INJURY	$1,000,000
	GEN'L AGGREGATE LIMIT APPLIES PER:						GENERAL AGGREGATE	$2,000,000
	POLICY [X] PRO-JECT [ ] LOC						PRODUCTS - COMP/OP AGG	$2,000,000
	OTHER:							$
B	AUTOMOBILE LIABILITY			PHPK1424734	12/1/2015	12/1/2016	COMBINED SINGLE LIMIT (Ea accident)	$1,000,000
	X ANY AUTO						BODILY INJURY (Per person)	$
	ALL OWNED AUTOS / SCHEDULED AUTOS						BODILY INJURY (Per accident)	$
	X HIRED AUTOS / X NON-OWNED AUTOS						PROPERTY DAMAGE (Per accident)	$
	X Comp $500 / X Coll $1,000							$
A	UMBRELLA LIAB X OCCUR			FEIEXS1148003	12/1/2015	12/1/2016	EACH OCCURRENCE	$2,000,000
	X EXCESS LIAB CLAIMS-MADE						AGGREGATE	$2,000,000
	DED [X] RETENTION $ 0							$
C	WORKERS COMPENSATION AND EMPLOYERS' LIABILITY Y / N			WC2Z91439865025	12/1/2015	12/1/2016	X PER STATUTE / OTH-ER	
	ANY PROPRIETOR/PARTNER/EXECUTIVE OFFICER/MEMBER EXCLUDED? [ ] N / A						E.L. EACH ACCIDENT	$1,000,000
	(Mandatory in NH) If yes, describe under DESCRIPTION OF OPERATIONS below						E.L. DISEASE - EA EMPLOYEE	$1,000,000
							E.L. DISEASE - POLICY LIMIT	$1,000,000
A	Professional Liability Claims Made			FEIECC1147903	12/1/2015	12/1/2016	Occurrence Aggregate	$1,000,000 $1,000 000

DESCRIPTION OF OPERATIONS / LOCATIONS / VEHICLES (ACORD 101, Additional Remarks Schedule, may be attached if more space is required)

CERTIFICATE HOLDER

Insured's Copy

CANCELLATION

SHOULD ANY OF THE ABOVE DESCRIBED POLICIES BE CANCELLED BEFORE THE EXPIRATION DATE THEREOF, NOTICE WILL BE DELIVERED IN ACCORDANCE WITH THE POLICY PROVISIONS.

AUTHORIZED REPRESENTATIVE

Jill Stenski

© 1988-2014 ACORD CORPORATION. All rights reserved.

State Of California
CONTRACTORS STATE LICENSE BOARD
ACTIVE LICENSE

LICENSE NUMBER **302015** TYPE CORP

BUSINESS NAME CHARLES E THOMAS COMPANY INC

CLASSIFICATIONS C10 C61/D40 HAZ A B

EXPIRATION DATE 11/30/2017 www.cslb.ca.gov

CET

CHARLES E. THOMAS

Working Together Since 1949

13701 So. Alma Ave., Gardena, CA 90249 – 310-323-6730- Fax 310-323-4433

ALL CITIES AND COUNTY

To Whom It May Concern:

The CHARLES E. THOMAS COMPANY (CET), License 302015; hereby authorizes Jack Plunkett to act in our behalf in obtaining and signing permits / applications for work to be performed by the Charles E. Thomas Company. This letter is valid for the 2015-2016 calendar year.

CET will provide certificate of insurance, worker's compensation upon request.

California State License No. 302015 - A, B, C10, C61/D40, HAZ

Sincerely,
CHARLES E. THOMAS COMPANY

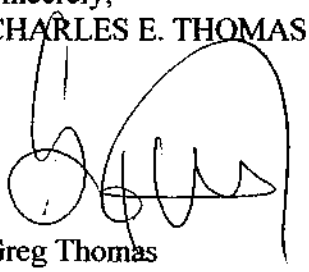

Greg Thomas
President

Permits\2012\Jack Plunkett

CHARLES E. THOMAS CO.

Service Station Maintenance & Equipment

13701 SOUTH ALMA • GARDENA, CALIF. 90249
Telephone (310) 323-6730
FAX (310) 323-4433

WORK ORDER

Solve 1 25+0161 on-call

TO _____

DISPATCH # 74959

DATE 10/14/15

CUSTOMER'S P.O. # _____

PUMP Gilbarco

MODEL Encore 700S

SERIAL # _____

JOB AT Fesco
1SA Gas Station
430 W. Century Blvd
Englewood, CA

TRAVEL 930 pr ARRIVE 800 am DEPART 1045 pm RETURN TRAVEL

DESCRIPTION OF WORK PERFORMED Arrived at site and found V/R console in alarm LS Fuel alarm, so removed from STS-4 annular space and there was no liquid. I went ahead and trouble shot problem and found bad cable in annular space J-box to V/R console. I connected sensor direct to V/R console and gave me good

QUANTITY	PART NUMBER AND DESCRIPTION OF MATERIAL	T/S	PARTS	PO#	UNIT	EXTENSION
ohms	1000.00 Ω out outside only 50.524 ohms per Ronan in the Service Manager gave me the okay to leave to normally close till we return to pull sensor double check J-box to V/R console.					
	The site is back up and running					
	to return to pull sensor					
					SUB TOTAL	
					SALES TAX	

NOTIFIED OFFICE: YES ☒ NO ☐ HELPER YES ☐ NO ☒

REPORTED TO: Kathy Smith NAME: _____ LABOR

MATERIAL ORDERED YES ☒ NO ☐ P.O.# _____ TOTAL

JOB COMPLETED YES ☐ NO ☒

PRINTED NAME _____ WORK PERFORMED SATISFACTORILY _____

AUTHORIZED SIGNATURE

COLLECTION EXPENSE OR ATTORNEY'S FEES WILL BE ADDED IF ACCOUNT EMPLOYED FOR COLLECTION
ANY & ALL DISPUTES MUST BE MADE IN WRITING & SENT TO CET ACCTS / RECEIVABLE

CET

CHARLES E. THOMAS CO.
Service Station Maintenance & Equipment
13701 SOUTH ALMA • GARDENA, CALIF. 90249
Telephone (310) 323-6730
FAX (310) 323-4433

WORK ORDER

TO Tesoro #1454/USA 63251 DISPATCH # 74959

DATE 11/09/15

CUSTOMER'S P.O. #

JOB AT 4130 W Century B. PUMP

Duglewood CA 90304 MODEL

SERIAL #

TRAVEL Ø ARRIVE 8:30 DEPART 5:30 RETURN TRAVEL Ø

DESCRIPTION OF WORK PERFORMED Inspect out Home Run conduit uncovering all manways to get to every junction box inside sumps, inspect out Home Run seal offs pulled Belden cable thru in tank area only, needed pull under ground & overhead in the building to replace 8D5/91 tank sensor in annular

QUANTITY	PART NUMBER AND DESCRIPTION OF MATERIAL	T/S	PARTS	PO#	UNIT	EXTENSION
					SUB TOTAL	
					SALES TAX	

NOTIFIED OFFICE: YES ☑ NO ☐	HELPER NAME: Jose Zamora YES ☑ NO ☐		
REPORTED TO: Armando Suarez		LABOR	
MATERIAL ORDERED YES ☐ NO ☐	P.O.#	TOTAL	
JOB COMPLETED YES ☐ NO ☑			

PRINTED NAME WORK PERFORMED SATISFACTORILY

AUTHORIZED SIGNATURE

COLLECTION EXPENSE OR ATTORNEY'S FEES WILL BE ADDED IF ACCOUNT EMPLOYED FOR COLLECTION
ANY & ALL DISPUTES MUST BE MADE IN WRITING & SENT TO CET ACCTS / RECEIVABLE

CHARLES E. THOMAS CO.
Service Station Maintenance & Equipment
13701 SOUTH ALMA • GARDENA, CALIF. 90249
Telephone (310) 323-6730
FAX (310) 329-4493

WORK ORDER

TO TESORO 11454 / USA 63251

DISPATCH # 74959
DATE 11/10/15
CUSTOMER'S P.O. #
PUMP
MODEL
SERIAL #

JOB AT 4130 W. Century Blvd
Inglewood CA 90304

TRAVEL Ø ARRIVE 7:00 DEPART 9:30 RETURN TRAVEL Ø

DESCRIPTION OF WORK PERFORMED Pulled belden cable from 87-5/91 turbine sump to gutter box & then U/R

QUANTITY	PART NUMBER AND DESCRIPTION OF MATERIAL	T/S	PARTS	PO#	UNIT	EXTENSION
1	320' belden cable #118871 AWG 22/2c Shld.					
					SUB TOTAL	
					SALES TAX	

NOTIFIED OFFICE: YES ☑ NO ☐	HELPER YES ☑ NO ☐		
REPORTED TO: ARMANDO SUAREZ	NAME: JOSE ZAMORA	LABOR	
MATERIAL ORDERED YES ☐ NO ☑	P.O.#	TOTAL	
JOB COMPLETED YES ☐ NO ☑			

PRINTED NAME PAT HANSEN

WORK PERFORMED SATISFACTORILY

AUTHORIZED SIGNATURE

COLLECTION EXPENSE OR ATTORNEY'S FEES WILL BE ADDED IF ACCOUNT EMPLOYED FOR COLLECTION
ANY & ALL DISPUTES MUST BE MADE IN WRITING & SENT TO CET ACCTS / RECEIVABLE

CHARLES E. THOMAS CO.

Service Station Maintenance & Equipment

13701 SOUTH ALMA • GARDENA, CALIF. 90249

Telephone (310) 323-6730

FAX (310) 323-4453

37

WORK ORDER

TO Tesoro 63251

JOB AT 4130 W Century Inglewood

DISPATCH # 74959

DATE 11 12 15

open MSG CUSTOMER'S P.O. # 2570161

PUMP Vander Root

MODEL 0848290-022

SERIAL # H091895/8911012

TRAVEL 700 A ARRIVE 800 A DEPART 930 A RETURN TRAVEL —

DESCRIPTION OF WORK PERFORMED Returned To correct the 87/91 annular sensor from normally closed To TRISTATE after Wire pull.

Nearest hospital / Centinela 555 Hardy ST

QUANTITY	PART NUMBER AND DESCRIPTION OF MATERIAL	T/S	PARTS	PO#	UNIT	EXTENSION
					SUB TOTAL	
					SALES TAX	

NOTIFIED OFFICE:	YES ☐ NO ☐	HELPER	YES ☐ NO ☐		
REPORTED TO:	Kathy	NAME:		LABOR	
MATERIAL ORDERED	YES ☐ NO ☐	P.O.#		TOTAL	
JOB COMPLETED	YES ☐ NO ☐				

PRINTED NAME JAMEELA ANDERSON

WORK PERFORMED SATISFACTORILY

AUTHORIZED SIGNATURE

COLLECTION EXPENSE OR ATTORNEY'S FEES WILL BE ADDED IF ACCOUNT EMPLOYED FOR COLLECTION

ANY & ALL DISPUTES MUST BE MADE IN WRITING & SENT TO CET ACCTS / RECEIVABLE

37

PETROLEUM EQUIPMENT

CET Charles E. Thomas Company

Sales • Service • Installation

CONSTRUCTION WORK ORDER

JOB AT Texaco 11454 / USNG 3251
4130 W Century Blvd
Inglewood, CA 90304

CET
JOB# D4959

DATE 11/23/15

MATERIAL LIST ATTACHED

YES____ NO____

DESCRIPTION WORK PERFORMED Drove over to location above to survey site / making a sketch of equipment location on site

NAME	SHOP	ARRIVE	DEPART	TRAVEL	TOTAL LESS LUNCH
Jose Zavora	0	10:30	12:00	0	1½ hrs
				TOTAL HOURS	1½ hrs

INSPECTION	INSPECTOR NAME	RESULT CORRECTION
/	/	/

CET RENTALS	P.O.	OUTSIDE RENTALS	P.O.	SUB CONT	ARRIVE	DEPART	P.O.
/		/		/	/	/	

JOB COMPLETED YES ☐ NO ☐

PRINTED NAME_____ WORK PERFORMED SATISFACTORILY _____

AUTHORIZED SIGNATURE

COLLECTION EXPENSE OR ATTORNEY'S FEES WILL BE ADDED IF ACCOUNT EMPLOYED FOR COLLECTION
ANY & ALL DISPUTES MUST BE MADE IN WRITING & SENT TO CET ACCTS / RECEIVABLE

CET Charles E. Thomas Co
310-323-6730
13701 alma
gardena ca
CSLB 302015 C10 C61 D40 HAZ A B

FREEMAN AVE

JOB SITE: TESORO 63251
4130 W CENTURY BLVD
INGLEWOOD CA.90304

AS BUILT

SCOPE OF WORK:
REPLACE DAMAGE SENSOR
CABLE FROM GUTTER BOX
TO 87-S/ 91 TURBINE SUMP
AND TO VEEDER ROOT CONSOLE
INCLUDING CABLE FROM GUTTER BOX
TO 87-S/91 UST ANNULAR SENSOR

MATERIAL LIST:
220 FT BELDEN CABLE
E1188871 --22 GA SHEILDED
CABLE

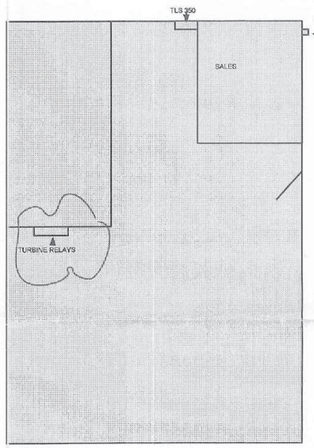

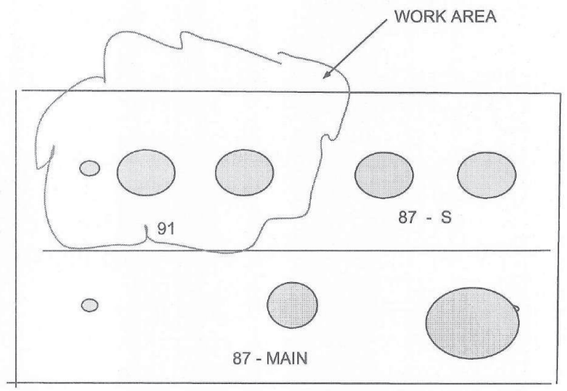

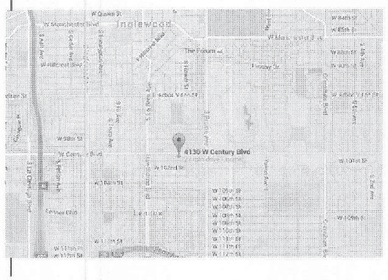

NORTH

N. T. S

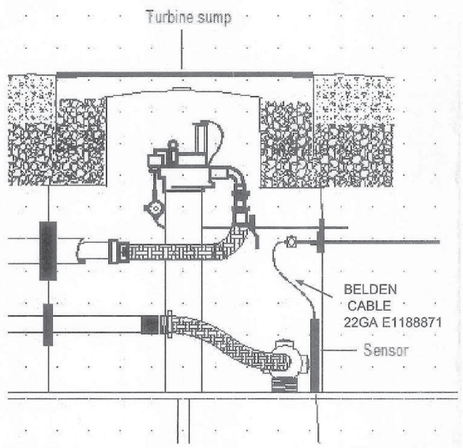

HEALY TANK → VENT LINES

CENTURY BLVD

As-Built Plans
- INFORMATION ONLY -
Los Angeles County
Department of Public Works
Environmental Programs Division
Received by: [illegible] Date:
Date: 03/16/16
10092 - 56865
A 820359

"To Enrich Lives Through Effective And Caring Service"

www.CleanLA.com

COUNTY OF LOS ANGELES DEPARTMENT OF PUBLIC WORKS
ENVIRONMENTAL PROGRAMS DIVISION
UNDERGROUND STORAGE TANK (UST) UNIT
UST INSPECTION REPORT

Date: March 10, 2016 | Permit Number: 715069

Site Name: Tesoro USA #63251 | Site-File Number: 10092-56865

Street Address: 4130 W Century Blvd | City/Zip Code: Inglewood / 90304

Facility Contact: Douglas Sheerer | Inspection Number: 825231

Phone No.: 562 495 6836 | Inspected By: Moises Delgadillo

Refer to Title 23 of the California Code of Regulations (CCR), Chapters 6.7 of the Health and Safety Code (CHSC), Title 11, Division 4 of the Los Angeles County Code (LACC)

CERS ID #: 10174605

The following Code sections are either in violation (V) of, or in compliance (C) with, the Underground Storage Tank laws and regulations, or compliance is not applicable (N).

	Own ID	Own ID	Own ID	Own ID	Own ID
	017	018	019		
	Tank Manufacturer	Tank Manufacturer	Tank Manufacturer	Tank Manufacturer	Tank Manufacturer
	Xerxes	Xerxes	Xerxes		
	Contents	Contents	Contents	Contents	Contents
	87	87	91		
	Install Date	Install Date	Install Date	Install Date	Install Date
	7/6/98	7/6/98	7/6/98		
	Size	Size	Size	Size	Size
	20K	10K	10K		

	TYPE ID	INSPECTION ITEM	V	C	N	V	C	N	V	C	N	V	C	N	V	C	N
		ADMINISTRATION / DOCUMENTATION															
1	2010001	Current BOE number submitted to the CUPA and/or CERS Thrifty Oil Co	V				C				N						
2	2030021	Facility has a valid permit to operate from the CUPA	V				C				N						
3	2010007	Financial Responsibly current and on file? exp. 3/23/16	V				C				N						
4	2010010A	Submitted an accurate CUPA UST Operating Permit Application for Facility Info.	V				C				N						
5	2010010B	Submitted an accurate CUPA UST Operating Permit Application for Tank Info.	V				C				N						
6	2030011A	Has statement of UST compliance certification been submitted	V				C				N						
7	2010003	Has the owner/operator designated a UST operator	V				C				N						
8	2030014A	Owner/operator received approval for a training program at an unstaffed facility	V				C				N						
9	2030014B	Owner/operator implemented the approved training program	V				C				N						
10	2030037	Written agreement between the tank owner and tank operator to monitor the tank system is maintained	V				C				N						
11	2030041	A complete and accurate plot plan has been submitted, approved and maintained	V				C				N						
12	2030046	A complete and accurate response plan has been submitted, approved and maintained	V				C				N						
13	2030007	Did they submit and maintain documentation regarding positive statement of compatibility for UST system components	V				C				N						
14	2010008D	Have they maintained written performance claims pertaining to release detection systems and calibration and maintenance records for such systems for 5 years	V				C				N						
15	2030068	Was enhanced leak detection testing conducted for the double-walled UST systems located within 1,000 feet of a public drinking water well	V				C				N						
16	2030066	Was appropriate action taken to repair and retest any component of a double-walled UST system that is leaking liquid or vapor which is discovered from an enhanced leak detection test for UST system located within 1,000 feet of a public drinking water well	V				C				N						
17	2030067	Was ELD testing conducted every 36 months on USTs located within 1,000 feet of a public drinking well (singlewalled components)	V				C				N						
18	2010008A	Have they maintained records of repairs, lining, and upgrades for life of UST		✓			✓			✓							
19	2010008B	Have they maintained written monitoring and maintenance records for 3 years		✓			✓			✓							
20	2010008C	Have they maintained cathodic protection records for 6 1/2 years			✓			✓			✓						
21	2030033	Is an approved monitoring plan maintained.		✓			✓			✓							
22	2030002A	Has monitoring system been certified annually		✓			✓			✓							
23	2030002B	Monitoring System Certification been submitted		✓			✓			✓							
24	2030055	Have spill buckets been tested annually		✓			✓			✓							
25	2060016	Was secondary containment testing conducted at installation			✓			✓			✓						

Site-File Number: 10092-56865

Inspection Number: 825231

Date: 3/10/16

			Own ID 017 Contents 87			Own ID 018 Contents 87			Own ID 019 Contents 91			Own ID Contents			Own ID Contents		
	TYPE ID	INSPECTION ITEM	V	C	N	V	C	N	V	C	N	V	C	N	V	C	N
26	2030048A	Was secondary containment testing conducted within 6 months of install/repair			✓			✓			✓						
27	2030048B	Has secondary containment testing been conducted every 36 months		✓			✓			✓							
28	2010009	Has secondary containment test been submitted		✓			✓			✓							
29	2030064	Was notification given 48 hours prior to testing		✓			✓			✓							
30	2060024	UST system is made of or lined with materials that are compatible with the substance stored		✓			✓			✓							
31	2010011	Has data been electronically submitted into CERS		✓			✓			✓							
		TECHNICIANS															
32	2030023A	Has the service technician obtained and maintained a current ICC certification		✓			✓			✓							
33	2030024A	Has the service technician obtained and maintained a proper license		✓			✓			✓							
34	2030031A	Has the service technician obtained and maintained a manufacturer certification		✓			✓			✓							
35	2030023C	Has the installer obtained and maintained a current ICC certification			✓			✓			✓						
36	2030024B	Has the installer obtained and maintained a proper license			✓			✓			✓						
37	2030031B	Has the Installer obtained and maintained a manufacturer certification			✓			✓			✓						
		DESIGNATED OPERATOR															
38	2030023B	Has the designated operator obtained and maintained a current ICC certification	V			C			N								
39	2030011B	Does the designated operator possess a current certification	V			C			N								
40	2010004A	Have they maintained a copy of monthly designated operator reports for 12 consecutive months	V			C			N								
41	2010004B	Have they maintained a list of trained employees	V			C			N								
42	2030012A	Has training been provided to facility employee(s) responsible for proper operation and maintenance every 12 months	V			C			N								
43	2030012B	Did they train new employee(s) who are responsible for proper operation and maintenance within 30-days of hire	V			C			✓ N								
44	2030012C	Is there at least one employee present during operating hours that has been trained in the proper operation and maintenance of the UST system	V			C			N								
45	2030010	Has the designated operator notified the owner or operator of any condition discovered during the monthly visual inspection that may require follow-up actions	V			C			N								
46	2030013A	Was the monthly alarm history report inspected by the designated operator	V			C			N								
47	2030013B	Was a copy of the alarm history report attached to the monthly designated operator report	V			C			N								
48	2030013C	Was the spill container/spill bucket inspected for the presence of liquid/debris by the designated operator	V			C			N								
49	2030013D	Was the UDC inspected by the designated operator for the presence of liquid/debris	V			C			N								
50	2030013E	Was the UDC Inspected by the designated operator to ensure that monitoring equipment is placed in the proper position	V			C			N								
51	2030013F	Did the designated operator inspect for liquid/debris in the containment sump where an alarm occurred	V			C			N								
52	2030013G	Did the designated operator inspect the containment sump for liquid/debris for which there is no record of a service visit	V			C			N								
53	2030013H	Has all testing and maintenance been completed and documented	V			C			N								
54	2030001	Were leak detection alarm logs, maintenance and records of appropriate follow-up actions maintained	V			C			N								
		LINED TANKS ☑ Check this box is following section is N/A															
55	2030028A	Was a proper written tank lining certification submitted															
56	2030028B	Was a tank integrity test performed															
57	2030028C	Was a vacuum test performed following lining															
58	2030028D	Did they employ a proper coatings expert and/or special inspector															
59	2030029	Lined or repaired steel tank was inspected within 10 years of lining and every 5 years after															

Site-File Number 10092-56865

Inspection Number 825231

Date 3/10/16

			Own ID 017 Contents 87			Own ID 018 Contents 87			Own ID 019 Contents 91			Own ID Contents			Own ID Contents		
	TYPE ID	INSPECTION ITEM	V	C	N	V	C	N	V	C	N	V	C	N	V	C	N
60	2060003	Were components inspected at the install site using an electrical resistance holiday detector and repaired if necessary (Lined Tank)															
61	2010002A	Have they maintained records of cathodic protection systems testing conducted within six months of installation and at least every three years thereafter															
62	2010002B	Have they maintained records for the 60 calendar day inspection of the impressed-current system															
63	2010002C	Have they maintained records for sacrificial anodes testing every three years															
		SINGLE WALLED TANK MONITORING ☐ Check this box is following section is N/A															
64	2010002D	Do they have written monitoring and maintenance records on-site or off-site at a readily available location if approved															
65	2030004	Automatic tank gauge test the tank at least once per month at 0.1 gallons per hour															
66	2030005	The 0.2 gallons per hour continuous in tank leak detection performed															
67	2030006A	Monthly 0.2 gallons per hour automatic tank gauging performed															
68	2030006B	Did the automatic tank gauge generate and print a hard copy of the monthly 0.2 gph test															
69	2060004A	Is UST corrosion protection installed															
70	2060004B	Does field-installed cathodic protection meet the consensus standards															
71	2030009A	Was the impressed-current system inspected every 60 calendar days															
72	2030009C	Was the impressed-current system inspected by a cathodic protection tester within six months of installation and at least every three years thereafter															
73	2030009D	Were the sacrificial anodes checked by a cathodic protection tester once every three years in accordance with the manufacturer's instructions															
74	2030015	Facility exhibited that the method used to monitor the tank meets the monitoring methods in 2643(f)															
75	2030056	Was an annual SIR report submitted															
76	2030030	Weekly manual tank gauging performed in accordance to the required specifications															
77	2030057A	Did they notify of a possible release within 24 hours															
78	2030057B	Was a copy of the release report submitted within 10 days															
79	2030057C	Were records inspected for errors and the UST system physically inspected within 24 hours															
80	2030057D	Were meters recalibrated within 48 hours of receipt of report															
81	2030058A	Were measurements taken daily (SIR)															
82	2030058B	Was monthly inventory calculated(SIR)															
83	2030058C	Is the system capable of detecting a 0.2 gph release(SIR)															
84	2030058D	Was a tank integrity test conducted every two years(SIR)															
85	2030058E	Was piping test conducted within 15 days of receipt of two successive SIR reports which were inconclusive or which indicated a possible release(SIR)															
86	2030058F	Were dispenser meters calibrated annually(SIR)															
87	2060002	Automatic tank gauging/continuous in tank leak detection system installed/properly functioning															
		DOUBLE WALLED PRE 2003 TANKS ☐ Check this box is following section is N/A															
88	2060005	Was system constructed with a monitoring system capable of detecting entry into secondary containment		✓			✓			✓							
		TANKS 2003 - PRESENT ☑ Check this box is following section is N/A															
89	2030065	Is the interstitial space maintained under constant vacuum, pressure, or hydrostatic conditions, such that a breach in the primary or secondary containment is detected before the liquid or vapor phase of the hazardous substance stored in the UST tank is released into the environment? (VPH - 7/2004)															
90	2060008	Was enhanced leak detection testing performed before the tank was placed in use															

PUBLIC WORKS

Site-File Number 10092-56865

Inspection Number 825231

Date 3/10/16

	TYPE ID	INSPECTION ITEM	Own ID 017 Contents 87			Own ID 018 Contents 87			Own ID 019 Contents 91			Own ID Contents			Own ID Contents		
			V	C	N	V	C	N	V	C	N	V	C	N	V	C	N
91	2060022A	Is the UST system installed on or after July 1, 2003 and before July 1, 2004, and designed and constructed with a monitoring system capable of detecting the entry of the hazardous substance stored in the primary containment into the secondary containment (Including Vent/Vapor Piping)															
92	2060022B	Is the UST system installed on or after July 1, 2003 and before July 1, 2004, and capable of detecting water intrusion into the secondary containment (Including Vent/Vapor Piping)															
93	2060023	Is the UST system installed on or after July 1, 2004, and designed and constructed so as to detect the entry of the liquid or vapor-phase of the hazardous substance stored in the primary containment into the secondary containment and capable of detecting water intrusion into the secondary containment (VPH)															
		SPILL BUCKETS															
94	2060020A	Are spill buckets installed		✓			✓			✓							
95	2060020B	Does the spill bucket/container have a functional drain valve or other liquid removal method		✓			✓			✓							
96	2060020C	Is the spill bucket resistant to galvanic corrosion		✓			✓			✓							
97	2030054A	Are the spill buckets in good condition		✓			✓			✓							
98	2030054B	Are the spill buckets free of debris/liquid		✓			✓			✓							
99	2060019	Do spill buckets have a minimum capacity of five gallons		✓			✓			✓							
		OVERFILL PROTECTION															
100	2030035	Was the UST system operated to prevent spills and/or overfills		✓			✓			✓							
101	2030036A	Overfill prevention system to meet one of the following requirements: 1. Alert the transfer operator when the tank is 90 percent full by restricting the flow into the tank or triggering an audible and visual alarm (Ball float or external alarm at 90%); or		✓			✓			✓							
102	2030036B	2. Restrict delivery of flow to the tank at least 30 minutes before the tank overfills, provided the restriction occurs when the tank is filled to no more than 95 percent of capacity; and activate an audible alarm at least five minutes before the tank overfills (Ball float and external alarm); or			✓			✓			✓						
103	2030036C	3. Provide positive shut-off of flow to the tank when the tank is filled to no more than 95 percent of capacity (Flapper at 95%); or			✓			✓			✓						
104	2030036D	4. Provide positive shut-off of flow to the tank so that none of the fittings located on the top of the tank are exposed to product due to overfilling (Flapper below tank top fitting)			✓			✓			✓						
		SUMPS															
105	2030008C	Are the sumps in good condition		✓			✓			✓							
106	2030008D	Are the sumps free of debris/liquid	✓			✓			✓								
107	2030008E	Is the secondary containment in good condition		✓			✓			✓							
108	2030008F	Is the secondary containment free of debris/liquid		✓			✓			✓							
109	2030060	Is entry fitting maintained such that it properly seals to the containment		✓			✓			✓							
110	2030040	Is the secondarily contained piping allowed to drain back into the sump in the event of a leak		✓			✓			✓							
111	2030016C	Are the sumps continuously monitored such that the leak detection activates an audible/visual alarm when a leak is detected		✓			✓			✓							
112	2030062	Is leak detection equipment set up such that the monitoring system would detect a leak at the earliest opportunity and/or alert the owner/operator of a leak		✓			✓			✓							
113	2060015	Are the sensors located in the proper position/location		✓			✓			✓							
		LINE LEAK DETECTORS															
114	2060012	Does the pressurized piping system have a line leak detector installed		✓				✓		✓							
115	2030026A	Is the line leak detector certified to detect a 3gph leak and restrict or shutoff the flow of product through the piping when a leak is detected		✓				✓		✓							

PUBLIC WORKS

Site-File Number 10092-56865

Inspection Number 825231

Date 3/10/16

	TYPE ID	INSPECTION ITEM	Own ID 017 / Contents 87			Own ID 018 / Contents 87			Own ID 019 / Contents 91			Own ID / Contents			Own ID / Contents		
			V	C	N	V	C	N	V	C	N	V	C	N	V	C	N
116	2060014	Is the leak detection equipment correct for the type of system		/				/		/							
		PIPING															
		Singlewalled Pressurized Piping — ☑ Check this box is following section is N/A															
117	2030027	Does the pump shut down when a leak is detected or when line leak detector is disconnected (Positive shutdown/failsafe)															
118	2060018	Was it demonstrated that existing single wall pressurized pipe containing motor vehicle fuel is constructed of glass fiber reinforced plastic, cathodically protected steel, or steel clad with glass reinforced plastic															
119	2030052	Was pressurized pipe containing motor vehicle fuel monitored at least hourly at any pressure and a 0.2 gph monthly line integrity test or 0.1 gph annual line integrity test performed															
120	2060017	Is an automatic line leak detector installed which is capable of shutting off the pump when a release occurs, fails, or is disconnected (Single Walled)															
121	2030026B	Does the electronic leak detection equipment successfully trigger an audible/visual alarm (Emergency Generator for SW Pressurized Piping)															
		Singlewalled Conventional Suction Piping — ☑ Check this box is following section is N/A															
122	2030049	Was daily monitoring conducted for air in the pipe and were the results logged															
123	2030050	Was a 0.1 gph piping integrity test conducted every three years															
		Singlewalled Gravity Piping — ☑ Check this box is following section is N/A															
124	2030051	Was a 0.1 gph piping integrity test or overfill integrity test conducted every two yrs.															
		Singlewalled Safe Suction Piping — ☑ Check this box is following section is N/A															
125	2030053A	Does piping drain back into UST if the suction is released															
126	2030053B	Does piping have a check valve on the piping located directly below the suction pump															
		Double Walled Safe, Conventional, Gravity Piping — ☐ Check this box is following section is N/A															
127	2060006	Does secondary containment piping slope back to the collection sump			/		/				/						
		Double Walled Pressurized Piping — ☐ Check this box is following section is N/A															
128	2030042A	Was an annual line integrity test performed for pressurized pipe that does not utilize fail safe or shut down			/			/			/						
129	2030042B	Was a passing result achieved on the annual line integrity test for pressurized pipe that does not utilize fail safe or shut down			/			/			/						
130	2030016B	Is the piping continuously monitored such that the leak detection activates an audible/visual alarm when a leak is detected		/				/		/							
131	2030017	Product piping outside the UDC is fail-safe and shuts down the pump or restricts flow		/				/		/							
132	2030018	Is the double wall pressurized piping in the turbine sump continuously monitored with a system that activates an audible and visual alarm or restricts or stops flow at dispenser when a leak is detected		/				/		/							
133	2030025A	Is the pressurized piping able to monitor at least hourly with the ability to detect of release of 3.0 gph or trigger an audible/visual alarm		/				/		/							
134	2030025B	Does the pressurized piping restrict product flow through the piping when a release occurs			/			/			/						
135	2030025C	Does the pressurized piping trigger an alarm when a release occurs		/				/		/							
		Other Piping — ☑ Check this box is following section is N/A															
136	2030020	Unburied fuel piping (connected to an emergency tank system) visually inspected at least monthly and log kept															
137	2030020X	Buried fuel piping connected to an emergency generator tank systems, the monitoring system checked at least daily by either remote electronic access or visually inspected and log kept onsite															

		UDC	
138	2030008A	Are the UDCs in good condition	yes
139	2030008B	Are the UDCs free of debris/liquid	yes
140	2030019	Monitoring system in the UDCs activates an audible and visual alarm or stops the flow at the UDC	yes
		Sensor Model # or Type	Veeder Root (VR)-001

Site-File Number 10092-56865

Inspection Number 825231

Date 3/10/16

	TYPE ID	INSPECTION ITEM	Own ID 017 / Contents 87			Own ID 018 / Contents 87			Own ID 019 / Contents 91			Own ID / Contents			Own ID / Contents		
			V	C	N	V	C	N	V	C	N	V	C	N	V	C	N
		UST															
141	2030043	Has the leak detection equipment been properly programmed and properly operated		/			/			/							
142	2030016A	Is the interstitial space of the tank continuously monitored such that the leak detection activates an audible/visual alarm when a leak is detected		/			/			/							
143	2030034	Was a tag/sticker properly affixed to the monitoring equipment being certified, repaired, or replaced		/			/			/							
144	2030003	Leak detection system maintains continuous audible and visual alarm		/			/			/							
		ENFORCEMENT															
145	2030044	Did the owner/operator deposit or allow the deposit of petroleum into a UST that has a red tag affixed to the fill pipe			/			/			/						
146	2030045	Has the Red Tag been removed, defaced, altered, or otherwise tampered with so that the information on the tag is not legible			/			/			/						
147	2030063	Were temporary closure requirements complied with			/			/			/						
148	2030038	Were permanent closure requirements complied with			/			/			/						
149	2030061	Was a suspected or actual unauthorized release recorded and/or reported in an appropriate time frame			/			/			/						
150	2010006	Owner/Operator has not made false statements or representation on any required document			/			/			/						
151	2030039	Did they comply with all of the operating permit conditions	V				C				N						
		MAINTENANCE															
152	2030059	UST system maintained in accordance with exclusion/exemption status			/			/			/						
		INSPECTION															
153	2030047	Secondary containment maintained tight and has been confirmed by testing		/			/			/							
154	2060001	Were as-built plans submitted for the location and orientation of the tanks and appurtenant piping systems for new installations and/or with the permit application		/			/			/							
155	2060010	Does the UST storing a hazardous substance have secondary containment (non mvf)			/			/			/						
156	2060007	Was non-integral secondary containment designed and constructed to an engineering specification approved by a registered professional engineer or in accordance with a nationally recognized industry core or engineering standard			/			/			/						
157	2060009	Was a permit obtained to install, replace, repair, or modify part of the UST system containment or leak detection equipment	/			/			/								
158	2060021	Is a striker plate installed & positioned correctly under any opening that could be used for manual dipsticking or do they have a drop-tube mounted bottom protector			/			/			/						
159	2010005	Were enhanced leak detection testing results submitted to the board and the local agency within 60 days of test completion			/			/			/						
160	2030069	Is the secondary containment free of liquid and debris after January 1, 1984		/			/			/							
161	2030070	The primary containment maintained product-tight for a tank installed after January 1, 1984		/			/			/							
162	2030071	Maintain primary containment as product-tight and compatible with the stored product for a tank installed after July 1, 2004			/			/			/						
163	2030072	Maintain the primary containment as product-tight and compatible with stored product for a tank installed after July 1, 2003 and before July 1, 2004			/			/			/						
164	2030073	Corrective items noted by on an inspection report have been returned to compliance		/			/			/							
165	2060025	Secondary Containment free of liquid/debris for tank installed after January 1, 1984		/			/			/							
166	2060026	Primary containment is product tight for tank installed after January 1, 1984		/			/			/							
167	2060027	Maintain primary containment as product-tight and compatible with the stored for tank installed after July 1, 2004			/			/			/						
168	2060028	Primary containment as product-tight and compatible with stored product for tank installed after July 1, 2003 and before July 1, 2004			/			/			/						

Site-File Number 10092-56865

Inspection Number 825231

Date 3/10/16

TYPE ID	INSPECTION ITEM	Own ID 017 / Contents 87			Own ID 018 / Contents 87			Own ID 019 / Contents 91			Own ID / Contents			Own ID / Contents		
		V	C	N	V	C	N	V	C	N	V	C	N	V	C	N
	Monitoring System Manufacturer's Name and Model #	VR TLS 350 +														
	Product Piping Manufacturing	Smith (DW or SW (circle one))														
	Line Leak Detector Model #	VR plld			—			VR plld								
	Fill Sump Sensor Model #	VR 208			VR 208			VR 208								
	Piping Sump Sensor Model #	VR 208			VR 208			VR 208								
	Other Sump Sensor Model #	—			—			—								
	Annular Space Sensors (if applicable)	VR409			VR409			split tank								

COMMENTS

169
170
171
172
173
174
175
176
177
178
179
180
181

Receipt of a copy of this report acknowledged by : Danielle Greene (PRINT NAME) Danielle Greene (SIGNATURE) 3-10-16 (DATE)

EMAIL ADDRESS OR FAX#

```
TRANS: INSP            HMS INSPECTION DISPLAY/UPDATE            OPER: E523779
 PROG:' PWC160                                                  03/18/16 14:36:37

  ACTION: B (A)DD  (C)HANGE  (D)ELETE  (B)ROWSE  A(S)SC # BROWSE
  FILE #: 010092 056865 NAME: TESORO (USA) #63251            SEC? N  STAT: PERM
STREET #: 4130  FR:       DR: W   NAME: CENTURY              SF: BLVD UN:
    CITY: INGLEWOOD               ZIP: 90304 1620  AREA: 2E  TEL: 310 419 7157
  INSP #: I 000825231    INSP TYPE: T SCHI    INSP DT: 022916   INSP DISP: FOLL
  ASSC #: P 000715069  ASSC # TYPE: T 0     ASSC # DT: 070490 ASSC # DISP: PERM

INSP PROC: UST_ANNUAL      SAMP REQ? _     SELF MONT? _

INSP INFO: 3/10/16_8:00AM_LUIS_NAVARRO_714-951-1487_MONITORING_SYSTEM_CERT_____
           ____________________________________________________________________

  RESULTS: TLS_350+,_SMITH_DW,_PLLD_87M/91,_208_SUMPS,_409_ANN_87M,87S(91_SPLIT
           ),UDC_VR_-001;_CERS_ERRORS,_PERMITS_FOR_REPAIRS_REQUIRED___________
           # OF VIOLS FOUND:   8                COMPLY DT:

ASSIGN DT: 022916             DUE DT: 033016        ASSIGN TO: 47913_ AREA29
 START DT: ______            COMP DT: 031016          COMP BY: 47913_ MOD___
 DMS LINK: HTTP://PWIIS01/SPDMS/HMS.ASPX?DOCNO=000825231&DOCTYPE=INSP
                                    LAST TRAN/DATE/OPER: INSP 031516 E523779
 END OF ENTRIES
```

"To Enrich Lives Through Effective And Caring Service"

www.CleanLA.com

COUNTY OF LOS ANGELES DEPARTMENT OF PUBLIC WORKS
ENVIRONMENTAL PROGRAMS DIVISION
UNDERGROUND STORAGE TANK (UST) UNIT
UST INSPECTION REPORT

Date	7/27/2016	Permit Number	837732
Site Name	Tesoro (USA) #63251	Site-File Number	10092-56865
Street Address	4130 Century Blvd	City/Zip Code	Inglewood 90304
Facility Contact	Doug Shearer	Inspection Number	837732
Phone No.	(562) 495-6836	Inspected By	Jason Monod de Froideville

Refer to Title 23 of the California Code of Regulations (CCR), Chapters 6.7 of the Health and Safety Code (CHSC), Title 11, Division 4 of the Los Angeles County Code (LACC)

CERS ID # 10174605

The following Code sections are either in violation (V) of, or in compliance (C) with, the Underground Storage Tank laws and regulations, or compliance is not applicable (N).

	Own ID 1	Own ID 2	Own ID 3	Own ID	Own ID
Tank Manufacturer	Xerxes	Xerxes	Xerxes		
Contents	87	87 (Siphon)	91		
Install Date	7/6/1998	7/6/1998	7/6/1998		
Size	20K	10K	10K		

	TYPE ID	INSPECTION ITEM	V	C	N	V	C	N	V	C	N	V	C	N	V	C	N
		ADMINISTRATION / DOCUMENTATION															
1	2010001	Current BOE number submitted to the CUPA and/or CERS		V						✓						N	
2	2030021	Facility has a valid permit to operate from the CUPA		✓						C						N	
3	2010007	Financial Responsibly current and on file? exp. _____		V						✓						N	
4	2010010A	Submitted an accurate CUPA UST Operating Permit Application for Facility Info.		V						✓						N	
5	2010010B	Submitted an accurate CUPA UST Operating Permit Application for Tank Info.		✓						C						N	
6	2030011A	Has statement of UST compliance certification been submitted		✓						--						N	
7	2010003	Has the owner/operator designated a UST operator		V						✓						N	
8	2030014A	Owner/operator received approval for a training program at an unstaffed facility		V						C						✓	
9	2030014B	Owner/operator implemented the approved training program		V						C						✓	
10	2030037	Written agreement between the tank owner and tank operator to monitor the tank system is maintained		✓						C						N	
11	2030041	A complete and accurate plot plan has been submitted, approved and maintained		V						✓						N	
12	2030046	A complete and accurate response plan has been submitted, approved and maintained		V						✓						N	
13	2030007	Did they submit and maintain documentation regarding positive statement of compatibility for UST system components		V						✓						N	
14	2010008D	Have they maintained written performance claims pertaining to release detection systems and calibration and maintenance records for such systems for 5 years		V						✓						N	
15	2030068	Was enhanced leak detection testing conducted for the double-walled UST systems located within 1,000 feet of a public drinking water well		V						C						✓	
16	2030066	Was appropriate action taken to repair and retest any component of a double-walled UST system that is leaking liquid or vapor which is discovered from an enhanced leak detection test for UST system located within 1,000 feet of a public drinking water well		V						C						✓	
17	2030067	Was ELD testing conducted every 36 months on USTs located within 1,000 feet of a public drinking well (singlewalled components)		V						C						✓	
18	2010008A	Have they maintained records of repairs, lining, and upgrades for life of UST		✓			✓			✓							
19	2010008B	Have they maintained written monitoring and maintenance records for 3 years		✓			✓			✓							
20	2010008C	Have they maintained cathodic protection records for 6 1/2 years			✓			✓			✓						
21	2030033	Is an approved monitoring plan maintained.	✓			✓			✓								
22	2030002A	Has monitoring system been certified annually		✓		✓			✓								
23	2030002B	Monitoring System Certification been submitted		✓			✓			✓							
24	2030055	Have spill buckets been tested annually		✓			✓			✓							
25	2060016	Was secondary containment testing conducted at installation			✓			✓			✓						

Site-File Number 10092-56865

Inspection Number 837732

Date 7/27/2016

			Own ID 1 Contents 87			Own ID 2 Contents 87 (Siphon)			Own ID 3 Contents 91			Own ID Contents			Own ID Contents		
	TYPE ID	INSPECTION ITEM	V	C	N	V	C	N	V	C	N	V	C	N	V	C	N
26	2030048A	Was secondary containment testing conducted within 6 months of install/repair			✓			✓			✓						
27	2030048B	Has secondary containment testing been conducted every 36 months		✓			✓			✓							
28	2010009	Has secondary containment test been submitted		✓			✓			✓							
29	2030064	Was notification given 48 hours prior to testing		✓			✓			✓							
30	2060024	UST system is made of or lined with materials that are compatible with the substance stored		✓			✓			✓							
31	2010011	Has data been electronically submitted into CERS		✓			✓			✓							
		TECHNICIANS															
32	2030023A	Has the service technician obtained and maintained a current ICC certification		✓			✓			✓							
33	2030024A	Has the service technician obtained and maintained a proper license		✓			✓			✓							
34	2030031A	Has the service technician obtained and maintained a manufacturer certification		✓			✓			✓							
35	2030023C	Has the installer obtained and maintained a current ICC certification			✓			✓			✓						
36	2030024B	Has the installer obtained and maintained a proper license			✓			✓			✓						
37	2030031B	Has the Installer obtained and maintained a manufacturer certification			✓			✓			✓						
		DESIGNATED OPERATOR															
38	2030023B	Has the designated operator obtained and maintained a current ICC certification								✓							
39	2030011B	Does the designated operator possess a current certification								✓							
40	2010004A	Have they maintained a copy of monthly designated operator reports for 12 consecutive months								✓							
41	2010004B	Have they maintained a list of trained employees								✓							
42	2030012A	Has training been provided to facility employee(s) responsible for proper operation and maintenance every 12 months								✓							
43	2030012B	Did they train new employee(s) who are responsible for proper operation and maintenance within 30-days of hire												✓			
44	2030012C	Is there at least one employee present during operating hours that has been trained in the proper operation and maintenance of the UST system								✓							
45	2030010	Has the designated operator notified the owner or operator of any condition discovered during the monthly visual inspection that may require follow-up actions								✓							
46	2030013A	Was the monthly alarm history report inspected by the designated operator								✓							
47	2030013B	Was a copy of the alarm history report attached to the monthly designated operator report								✓							
48	2030013C	Was the spill container/spill bucket inspected for the presence of liquid/debris by the designated operator								✓							
49	2030013D	Was the UDC inspected by the designated operator for the presence of liquid/debris								✓							
50	2030013E	Was the UDC Inspected by the designated operator to ensure that monitoring equipment is placed in the proper position								✓							
51	2030013F	Did the designated operator inspect for liquid/debris in the containment sump where an alarm occurred								✓							
52	2030013G	Did the designated operator inspect the containment sump for liquid/debris for which there is no record of a service visit								✓							
53	2030013H	Has all testing and maintenance been completed and documented															
54	2030001	Were leak detection alarm logs, maintenance and records of appropriate follow-up actions maintained								✓							
		LINED TANKS ☒ Check this box is following section is N/A															
55	2030028A	Was a proper written tank lining certification submitted															
56	2030028B	Was a tank integrity test performed															
57	2030028C	Was a vacuum test performed following lining															
58	2030028D	Did they employ a proper coatings expert and/or special inspector															
59	2030029	Lined or repaired steel tank was inspected within 10 years of lining and every 5 years after															

Site-File Number 10092-56865

Inspection Number 837732

Date 7/27/2016

	TYPE ID	INSPECTION ITEM	Own ID 1 Contents 87			Own ID 2 Contents 87 (Siphon)			Own ID 3 Contents 91			Own ID Contents			Own ID Contents		
			V	C	N	V	C	N	V	C	N	V	C	N	V	C	N
60	2060003	Were components inspected at the install site using an electrical resistance holiday detector and repaired if necessary (Lined Tank)															
61	2010002A	Have they maintained records of cathodic protection systems testing conducted within six months of installation and at least every three years thereafter															
62	2010002B	Have they maintained records for the 60 calendar day inspection of the impressed-current system															
63	2010002C	Have they maintained records for sacrificial anodes testing every three years															
		SINGLE WALLED TANK MONITORING						☑			**Check this box is following section is N/A**						
64	2010002D	Do they have written monitoring and maintenance records on-site or off-site at a readily available location if approved															
65	2030004	Automatic tank gauge test the tank at least once per month at 0.1 gallons per hour															
66	2030005	The 0.2 gallons per hour continuous in tank leak detection performed															
67	2030006A	Monthly 0.2 gallons per hour automatic tank gauging performed															
68	2030006B	Did the automatic tank gauge generate and print a hard copy of the monthly 0.2 gph test															
69	2060004A	Is UST corrosion protection installed															
70	2060004B	Does field-installed cathodic protection meet the consensus standards															
71	2030009A	Was the impressed-current system inspected every 60 calendar days															
72	2030009C	Was the impressed-current system inspected by a cathodic protection tester within six months of installation and at least every three years thereafter															
73	2030009D	Were the sacrificial anodes checked by a cathodic protection tester once every three years in accordance with the manufacturer's instructions															
74	2030015	Facility exhibited that the method used to monitor the tank meets the monitoring methods in 2643(f)															
75	2030056	Was an annual SIR report submitted															
76	2030030	Weekly manual tank gauging performed in accordance to the required specifications															
77	2030057A	Did they notify of a possible release within 24 hours															
78	2030057B	Was a copy of the release report submitted within 10 days															
79	2030057C	Were records inspected for errors and the UST system physically inspected within 24 hours															
80	2030057D	Were meters recalibrated within 48 hours of receipt of report															
81	2030058A	Were measurements taken daily (SIR)															
82	2030058B	Was monthly inventory calculated(SIR)															
83	2030058C	Is the system capable of detecting a 0.2 gph release(SIR)															
84	2030058D	Was a tank integrity test conducted every two years(SIR)															
85	2030058E	Was piping test conducted within 15 days of receipt of two successive SIR reports which were inconclusive or which indicated a possible release(SIR)															
86	2030058F	Were dispenser meters calibrated annually(SIR)															
87	2060002	Automatic tank gauging/continuous in tank leak detection system installed/properly functioning															
		DOUBLE WALLED PRE 2003 TANKS						☐			**Check this box is following section is N/A**						
88	2060005	Was system constructed with a monitoring system capable of detecting entry into secondary containment		✓			✓			✓							
		TANKS 2003 - PRESENT						☑			**Check this box is following section is N/A**						
89	2030065	Is the interstitial space maintained under constant vacuum, pressure, or hydrostatic conditions, such that a breach in the primary or secondary containment is detected before the liquid or vapor phase of the hazardous substance stored in the UST tank is released into the environment? (VPH - 7/2004)															
90	2060008	Was enhanced leak detection testing performed before the tank was placed in use															

Site-File Number 10092-56865

Inspection Number 837732

Date 7/27/2016

			Own ID 1			Own ID 2			Own ID 3			Own ID			Own ID		
			Contents 87			Contents 87 (Siphon)			Contents 91			Contents			Contents		
	TYPE ID	INSPECTION ITEM	V	C	N	V	C	N	V	C	N	V	C	N	V	C	N
91	2060022A	Is the UST system installed on or after July 1, 2003 and before July 1, 2004, and designed and constructed with a monitoring system capable of detecting the entry of the hazardous substance stored in the primary containment into the secondary containment (Including Vent/Vapor Piping)															
92	2060022B	Is the UST system installed on or after July 1, 2003 and before July 1, 2004, and capable of detecting water intrusion into the secondary containment (Including Vent/Vapor Piping)															
93	2060023	Is the UST system installed on or after July 1, 2004, and designed and constructed so as to detect the entry of the liquid or vapor-phase of the hazardous substance stored in the primary containment into the secondary containment and capable of detecting water intrusion into the secondary containment (VPH)															
		SPILL BUCKETS															
94	2060020A	Are spill buckets installed		✓			✓			✓							
95	2060020B	Does the spill bucket/container have a functional drain valve or other liquid removal method		✓			✓			✓							
96	2060020C	Is the spill bucket resistant to galvanic corrosion		✓			✓			✓							
97	2030054A	Are the spill buckets in good condition		✓			✓			✓							
98	2030054B	Are the spill buckets free of debris/liquid		✓			✓			✓							
99	2060019	Do spill buckets have a minimum capacity of five gallons		✓			✓			✓							
		OVERFILL PROTECTION															
100	2030035	Was the UST system operated to prevent spills and/or overfills		✓			✓			✓							
101	2030036A	Overfill prevention system to meet one of the following requirements: 1. Alert the transfer operator when the tank is 90 percent full by restricting the flow into the tank or triggering an audible and visual alarm (Ball float or external alarm at 90%); or		✓			✓			✓							
102	2030036B	2. Restrict delivery of flow to the tank at least 30 minutes before the tank overfills, provided the restriction occurs when the tank is filled to no more than 95 percent of capacity; and activate an audible alarm at least five minutes before the tank overfills (Ball float and external alarm); or		✓			✓			✓							
103	2030036C	3. Provide positive shut-off of flow to the tank when the tank is filled to no more than 95 percent of capacity (Flapper at 95%); or			✓			✓			✓						
104	2030036D	4. Provide positive shut-off of flow to the tank so that none of the fittings located on the top of the tank are exposed to product due to overfilling (Flapper below tank top fitting)			✓			✓			✓						
		SUMPS															
105	2030008C	Are the sumps in good condition		✓			✓			✓							
106	2030008D	Are the sumps free of debris/liquid		✓			✓			✓							
107	2030008E	Is the secondary containment in good condition		✓			✓			✓							
108	2030008F	Is the secondary containment free of debris/liquid		✓			✓			✓							
109	2030060	Is entry fitting maintained such that it properly seals to the containment		✓			✓			✓							
110	2030040	Is the secondarily contained piping allowed to drain back into the sump in the event of a leak		✓			✓			✓							
111	2030016C	Are the sumps continuously monitored such that the leak detection activates an audible/visual alarm when a leak is detected		✓			✓			✓							
112	2030062	Is leak detection equipment set up such that the monitoring system would detect a leak at the earliest opportunity and/or alert the owner/operator of a leak		✓			✓			✓							
113	2060015	Are the sensors located in the proper position/location		✓			✓			✓							
		LINE LEAK DETECTORS															
114	2060012	Does the pressurized piping system have a line leak detector installed		✓				✓		✓							
115	2030026A	Is the line leak detector certified to detect a 3gph leak and restrict or shutoff the flow of product through the piping when a leak is detected		✓				✓		✓							

Site-File Number 10092-56865

Inspection Number 837732

Date 7/27/2016

	TYPE ID	INSPECTION ITEM	Own ID 1 / Contents 87			Own ID 2 / Contents 87 (Siphon)			Own ID 3 / Contents 91			Own ID / Contents			Own ID / Contents		
			V	C	N	V	C	N	V	C	N	V	C	N	V	C	N
116	2060014	Is the leak detection equipment correct for the type of system		✓				✓		✓							
		PIPING															
		Singlewalled Pressurized Piping ☒ Check this box is following section is N/A															
117	2030027	Does the pump shut down when a leak is detected or when line leak detector is disconnected (Positive shutdown/failsafe)															
118	2060018	Was it demonstrated that existing single wall pressurized pipe containing motor vehicle fuel is constructed of glass fiber reinforced plastic, cathodically protected steel, or steel clad with glass reinforced plastic															
119	2030052	Was pressurized pipe containing motor vehicle fuel monitored at least hourly at any pressure and a 0.2 gph monthly line integrity test or 0.1 gph annual line integrity test performed															
120	2060017	Is an automatic line leak detector installed which is capable of shutting off the pump when a release occurs, fails, or is disconnected (Single Walled)															
121	2030026B	Does the electronic leak detection equipment successfully trigger an audible/visual alarm (Emergency Generator for SW Pressurized Piping)															
		Singlewalled Conventional Suction Piping ☒ Check this box is following section is N/A															
122	2030049	Was daily monitoring conducted for air in the pipe and were the results logged															
123	2030050	Was a 0.1 gph piping integrity test conducted every three years															
		Singlewalled Gravity Piping ☒ Check this box is following section is N/A															
124	2030051	Was a 0.1 gph piping integrity test or overfill integrity test conducted every two yrs.															
		Singlewalled Safe Suction Piping ☒ Check this box is following section is N/A															
125	2030053A	Does piping drain back into UST if the suction is released															
126	2030053B	Does piping have a check valve on the piping located directly below the suction pump															
		Double Walled Safe, Conventional, Gravity Piping ☐ Check this box is following section is N/A															
127	2060006	Does secondary containment piping slope back to the collection sump			✓		✓				✓						
		Double Walled Pressurized Piping ☐ Check this box is following section is N/A															
128	2030042A	Was an annual line integrity test performed for pressurized pipe that does not utilize fail safe or shut down			✓			✓			✓						
129	2030042B	Was a passing result achieved on the annual line integrity test for pressurized pipe that does not utilize fail safe or shut down			✓						✓						
130	2030016B	Is the piping continuously monitored such that the leak detection activates an audible/visual alarm when a leak is detected		✓						✓							
131	2030017	Product piping outside the UDC is fail-safe and shuts down the pump or restricts flow		✓						✓							
132	2030018	Is the double wall pressurized piping in the turbine sump continuously monitored with a system that activates an audible and visual alarm or restricts or stops flow at dispenser when a leak is detected		✓						✓							
133	2030025A	Is the pressurized piping able to monitor at least hourly with the ability to detect of release of 3.0 gph or trigger an audible/visual alarm		✓						✓							
134	2030025B	Does the pressurized piping restrict product flow through the piping when a release occurs		✓						✓							
135	2030025C	Does the pressurized piping trigger an alarm when a release occurs		✓				✓		✓							
		Other Piping ☒ Check this box is following section is N/A															
136	2030020	Unburied fuel piping (connected to an emergency tank system) visually inspected at least monthly and log kept															
137	2030020X	Buried fuel piping connected to an emergency generator tank systems, the monitoring system checked at least daily by either remote electronic access or visually inspected and log kept onsite															
		UDC															
138	2030008A	Are the UDCs in good condition	YES														
139	2030008B	Are the UDCs free of debris/liquid	YES														
140	2030019	Monitoring system in the UDCs activates an audible and visual alarm or stops the flow at the UDC	YES														
		Sensor Model # or Type	DO1														

All UDC

Site-File Number 10092-56865

Inspection Number 837732

Date 7/27/2016

	TYPE ID	INSPECTION ITEM	Own ID 1 Contents 87			Own ID 2 Contents 87 (Siphon)			Own ID 3 Contents 91			Own ID Contents			Own ID Contents		
			V	C	N	V	C	N	V	C	N	V	C	N	V	C	N
		UST															
141	2030043	Has the leak detection equipment been properly programmed and properly operated		✓			✓			✓							
142	2030016A	Is the interstitial space of the tank continuously monitored such that the leak detection activates an audible/visual alarm when a leak is detected		✓			✓			✓							
143	2030034	Was a tag/sticker properly affixed to the monitoring equipment being certified, repaired, or replaced		✓		✓			✓								
144	2030003	Leak detection system maintains continuous audible and visual alarm		✓			✓			✓							
		ENFORCEMENT															
145	2030044	Did the owner/operator deposit or allow the deposit of petroleum into a UST that has a red tag affixed to the fill pipe			✓			✓			✓						
146	2030045	Has the Red Tag been removed, defaced, altered, or otherwise tampered with so that the information on the tag is not legible			✓			✓			✓						
147	2030063	Were temporary closure requirements complied with			✓			✓			✓						
148	2030038	Were permanent closure requirements complied with			✓			✓			✓						
149	2030061	Was a suspected or actual unauthorized release recorded and/or reported in an appropriate time frame			✓			✓			✓						
150	2010006	Owner/Operator has not made false statements or representation on any required document		✓			✓			✓							
151	2030039	Did they comply with all of the operating permit conditions		✓			C			N							
		MAINTENANCE															
152	2030059	UST system maintained in accordance with exclusion/exemption status			✓			✓			✓						
		INSPECTION															
153	2030047	Secondary containment maintained tight and has been confirmed by testing		✓			✓			✓							
154	2060001	Were as-built plans submitted for the location and orientation of the tanks and appurtenant piping systems for new installations and/or with the permit application		✓			✓			✓							
155	2060010	Does the UST storing a hazardous substance have secondary containment (non mvf)			✓			✓			✓						
156	2060007	Was non-integral secondary containment designed and constructed to an engineering specification approved by a registered professional engineer or in accordance with a nationally recognized industry core or engineering standard		✓			✓			✓							
157	2060009	Was a permit obtained to install, replace, repair, or modify part of the UST system containment or leak detection equipment		✓			✓			✓							
158	2060021	Is a striker plate installed & positioned correctly under any opening that could be used for manual dipsticking or do they have a drop-tube mounted bottom protector		✓			✓			✓							
159	2010005	Were enhanced leak detection testing results submitted to the board and the local agency within 60 days of test completion			✓			✓			✓						
160	2030069	Is the secondary containment free of liquid and debris after January 1, 1984		✓			✓			✓							
161	2030070	The primary containment maintained product-tight for a tank installed after January 1, 1984		✓			✓			✓							
162	2030071	Maintain primary containment as product-tight and compatible with the stored product for a tank installed after July 1, 2004			✓			✓			✓						
163	2030072	Maintain the primary containment as product-tight and compatible with stored product for a tank installed after July 1, 2003 and before July 1, 2004			✓			✓			✓						
164	2030073	Corrective items noted by on an inspection report have been returned to compliance	✓			✓			✓								
165	2060025	Secondary Containment free of liquid/debris for tank installed after January 1, 1984		✓			✓			✓							
166	2060026	Primary containment is product tight for tank installed after January 1, 1984		✓			✓			✓							
167	2060027	Maintain primary containment as product-tight and compatible with the stored for tank installed after July 1, 2004			✓			✓			✓						
168	2060028	Primary containment as product-tight and compatible with stored product for tank installed after July 1, 2003 and before July 1, 2004			✓			✓			✓						

Site-File Number: 10092-56865

Inspection Number: 837732

Date: 7/27/2016

TYPE ID	INSPECTION ITEM	Own ID 1 / Contents 87 V C N	Own ID 2 / Contents 87 (Siphon) V C N	Own ID 3 / Contents 91 V C N	Own ID / Contents V C N	Own ID / Contents V C N
	Monitoring System Manufacturer's Name and Model #	Veeder Root TLS 350+				
	Product Piping Manufacturing	AO Smith (DW or SW (Circle one))				
	Line Leak Detector Model #	PLLD	SIPHON	PLLD		
	Fill Sump Sensor Model #	208	208	208		
	Piping Sump Sensor Model #	208	208	208		
	Other Sump Sensor Model #	←	N/A	→		
	Annular Space Sensors (if applicable)	409	409	409		

COMMENTS

SB989 during inspection

87(s) & 91 - split tank

Siphon tank w/ "T" connection of product piping. Towards 87 main & towards dispensers. Per contractor, product flow to dispensers blocked off at connection.

Existing notice for cold start event (3/25/2015)

A8370816 submitted for replaced 87/91 annular. Per work order, sensor replaced 6/25/2016

Receipt of a copy of this report acknowledged by: RAY HARDWICK (PRINT NAME) R. Hardwick (SIGNATURE) 7/27/2016 (DATE)

douglas.a.shearer@tsocorp.com
EMAIL ADDRESS OR FAX#

COUNTY OF LOS ANGELES DEPARTMENT OF PUBLIC WORKS

www.CleanLA.com

ENVIRONMENTAL PROGRAMS DIVISION
NOTICE OF VIOLATION ORDER TO COMPLY

Date 7/28/2016 Permit 715069

Owner/Operator Doug Shearer Site/File 10092-568165

Site Name Tesoro (USA) #63251 Violation # 837825

Site Address 4130 W. Century Blvd City, Zip Inglewood 90304

Mailing Address _____ City, Zip _____

A recent inspection of your facility revealed the following conditions and/or practices relating to hazardous substance underground storage tanks (USTs) which are in violation of California Health and Safety Code (CH&SC) Chapter 6.7 and/or 6.11; Los Angeles County Code (LACC), Title 11, Division 4 and/or the conditions and limitations of the above permit. YOU ARE HEREBY DIRECTED to submit to the office indicated below, the following items checked:

☐ **OPERATING WITHOUT A CERTIFIED / OPERATING MONITORING SYSTEM – CH&SC 25293**
YOU ARE HEREBY DIRECTED to have the monitoring system and the UST system certified immediately and the results received by this office no later than 7 Days from the date of this Notice or the contents of all UST systems are to be removed within this time period.

☐ **MISSING TEST RESULTS / DOCUMENTS** – Required testing/items must be conducted and results received by this office.
- ☐ Secondary Containment Testing
- ☐ Tank Integrity Testing
- ☐ Corrosion Protection Certification
- ☐ AB 2481 Testing
- ☐ Line Testing
- ☐ Line Leak Detection Testing
- ☐ Facility Employee Training
- ☐ Missing Designated Operator Monthly Form(s)
- ☐ _____

☐ **REQUIRED DOCUMENTS / ITEMS MUST BE SUBMITTED TO THE CALIFORNIA ENVIRONMENTAL REPORTING SYSTEM (CERS) –**
- ☐ Facility Information Page
- ☒ Tank Information Page
- ☐ Tank Plot Plan
- ☐ Financial Responsibility Certification
- ☐ Chief Financial Officer Letter
- ☐ Owner Statement of Designated Operator
- ☒ Monitoring Plan
- ☐ Response Plan
- ☒ Owner/Operator Agreement
- ☒ Corrections needed as outline in the attached CERS printout
- ☒ Statement of UST compliance cert
- _____

☒ **OTHER**
Notice outstanding for 3/25/2015 "cold start"
- permit for cold start action

87/91 split tank annular snsr replaced 6/25/2016 (ASSC# A837086). Per job order, sensor tested for ~~fore~~ functionality
- perform monit sys cert for replaced sensor.

YOU ARE FURTHER DIRECTED to submit to the office below evidence of compliance with the above directives by no later than fifteen (15) days from the date on this Notice, unless otherwise directed above. Failure to comply with the Underground Storage Tank laws and regulations may subject you to a civil penalty of not less than $500 or more than $5000, or by one year in county jail or both. Finally, pursuant to Title 11 of the Los Angeles County Code, Sections 11.72.045 and 11.86.020, it is a misdemeanor to violate any of the laws and regulations governing USTs, including provisions of CH&SC, Division 20, Chapter 6.7 and 6.11 and regulations that are set forth in the CCR, Title 23, Division 3, Chapter 16. Failure to comply with this Notice may therefore result in criminal prosecution. Furthermore, a noncompliance fee may be imposed to recover the cost incurred by this Department in the enforcement of LACC.

If you have any questions regarding this matter, please contact Jason Monod de Froideville. [X] Monday through Friday, 8 a.m. to 9:30 a.m. or [ ] Monday through Thursday, 7 a.m. to 5:30 p.m. at (310) 534 4862.

Inspected By: J Monod de F
Signature

24320 S. NARBONNE AVE
Lomita 90717

Receipt of a copy of this report acknowledged by:

Print name: * REP UNAVAILABLE TO SIGN *	Title:
Signature:	Date:

38-0033 DPW Rev. 1/16 NOTICE EMAILED TO DOUGLAS.A.SHEARER@TSOCORP.COM

OFFICE COPY

```
TRANS:· INSP            HMS INSPECTION DISPLAY/UPDATE          OPER: E515180
 PROG: PWC160                                                  07/28/16 13:36:30

  ACTION: _ (A)DD  (C)HANGE  (D)ELETE  (B)ROWSE  A(S)SC # BROWSE
   FILE #: 010092 056865 NAME: TESORO (USA) #63251          SEC? N  STAT: PERM
 STREET #: 4130  FR:       DR: W   NAME: CENTURY            SF: BLVD UN:
    CITY: INGLEWOOD              ZIP: 90304 1620  AREA: 2E  TEL: 310 419 7157
   INSP #: I 000837732   INSP TYPE: T SCHI    INSP DT: 072716   INSP DISP: FOL1
   ASSC #: P 000715069  ASSC # TYPE: T 0     ASSC # DT: 070490 ASSC # DISP: PERM

INSP PROC: UST_ANNUAL      SAMP REQ? _     SELF MONT? _

INSP INFO: NOVC-CERS_CORRECTIONS;EXISTING_NOVC-COLD_START_3/25/15;87/91_TNK_ANN
           SNSR_REPLACED(A837086),CTET_NOT_PERFORMED_____________________________

  RESULTS: TLS350+_PANEL;208_SMPS;409_ANN;001_STAND_ALONE_UDC;PLLD_LLD(87M,91);
           HLA_OVERFILL;DW_AO_SMITH_PIPES;87_SIPHON,SNSRS_SHUTDOWN_87MTURB_____
           # OF VIOLS FOUND:  15               COMPLY DT:

ASSIGN DT: 072716            DUE DT: ______        ASSIGN TO: 47913_ JMDF__
 START DT: ______          COMP DT: 072716          COMP BY: 47913_ JMDF__
 DMS LINK: HTTP://PWIIS01/SPDMS/HMS.ASPX?DOCNO=000837732&DOCTYPE=INSP
                                  LAST TRAN/DATE/OPER: INSP 072816 E515180
 UPDATE COMPLETED
```

SANITATION DISTRICTS OF LOS ANGELES COUNTY

INSPECTION REPORT

Report Date Range: 1/1/1950 to 10/16/2017

Facility Name: Omega Auto Repair
Facility ID: 9245605
Situs Address: 4110 W Century Boulevard
Inglewood, CA 90304
TG: D5 703 **Dist No.:**
Sample Location:

Date of Inspection: 4/18/2016 9:55 am to 10:20 am Duration: 0.41 Hr Inspection Type: General Task Type: Zero Discharge Noncategorical Significant Operation Inspection

Sample Location: Task ID: 1335591 Inspection ID: 299397

Inspector(s): Ting Ting Wei **Contact(s):** Jose Cervantes Worker

Additional Comments:

Inspection Summary
Comments: Annual radiator shop inspection.

This radiator shop no longer performs repairing work. The testing tank is completely removed from site. Contact states they only install plastic radiators now. Data management correction form will be submitted to change facility group to commerical/nonpermitted.

Date of Inspection: 2/11/2015 10:54 am to 11:15 am Duration: 0.35 Hr Inspection Type: General Task Type: Zero Discharge Noncategorical Significant Operation Inspection

Sample Location: Task ID: 1309145 Inspection ID: 289287

Inspector(s): Ting Ting Wei **Contact(s):** Isaias Leandro Owner

Additional Comments:

Inspection Summary
Comments: Annual radiator shop inspection.

Contact states less repairing job is being performed on site due to cheap plastic replacement. Testing tank is intact. Waste coolant are stored in three 55-gal drums, along with other waste oils and oil filters. Last hazardous waste hauling was on 2/20/14 by Ricardo Todeo. Manifest# 002170811GBF.

Date of Inspection: 6/12/2014 11:12 am to 12:12 pm Duration: Hr Inspection Type: General Task Type: Zero Discharge Noncategorical Significant Operation Inspection

Sample Location: Task ID: 1276772 Inspection ID: 275717

Inspector(s): Michael Placencia **Contact(s):** Ernesto Salazar

Additional Comments:

Inspection Summary
Comments: Annual inspection at this Automotive radiator repair shop. Contact states that they do still perform brass radiator repair, however it is very rarely at this point. The test tank remains intact. Coolant has been hauled recently; the contact who manages the hauling documents was not in the office today, but the accumulation date on the containers, 04/23/2014, agrees with the contact's claims for hauling volume and frequency. Haz mat storage in compliance. No issues noted; no F/U required.

Date of Inspection: 1/18/2013 12:00 pm to 1:00 pm Duration: Hr Inspection Type: General Task Type: Zero Discharge Noncategorical Significant Operation Inspection

Sample Location: Task ID: 1247146 Inspection ID: 266030

Inspection Results Summary

Inspector(s): **Michael Placencia** Contact(s): Ramon Febren Worker

Additional Comments:

Inspection Summary

Comments: Annual inspection of this ZD brass radiator repair shop. Contact states that they do very little brass radiator repair anymore--perhaps one a week. Coolant waste is hauled every ~3 months; contact furnished documentation to support this claim. No issues noted; no F/U required.

Date of Inspection: **6/19/2012** 11:30 am to 12:05 pm Duration: 0.58 Hr Inspection Type: General Task Type: Zero Discharge Noncategorical Significant Operation Inspection

Sample Location: Task ID: 1219318 Inspection ID: 253831

Inspector(s): **Bill Barnum** Contact(s): Isaias Leandro Owner

Additional Comments:

Inspection Summary

Comments: Facility is a full service automotive shop that also repairs and replaces radiators. The test tank is full of dirty lime-green fluid. Manifests show regular pick ups of waste coolant and waste oil by Ricardo Tadea and delivered to Demenno Kerdoon in Compton. Last manifests number 001685871 GBF dated 5/12/12 for 50 gallons of waste coolant. There is no industrial waste connection and the bathroom looks fairly clean.

Date of Inspection: **6/2/2011** 10:15 am to 11:00 am Duration: 0.75 Hr Inspection Type: Annual Task Type: General Inspection

Sample Location: Task ID: 1205929 Inspection ID: 247419

Inspector(s): **Bill Barnum** Contact(s): Ramon Febren Worker

Additional Comments:

Inspection Summary

Comments: Radiator shop with a test tank which is looking very dirty. No iww connection. Bathroom looks clean and waste coolant is being stored in drum near the front gate. Contact claims they repair one to two radiators a week.

March 21, 2017

Mr. Louis Atwell, Public Works Director
City of Inglewood
1 W. Manchester Boulevard, 3rd Floor
Inglewood, CA 90301

TERMINATION OF COVERAGE UNDER GENERAL NATIONAL POLLUTANT DISCHARGE ELIMINATION SYSTEM PERMIT AND WASTE DISCHARGE REQUIREMENTS—CITY OF INGLEWOOD, WELL NOS. 1, 2, 4 AND 6, ONE MANCHESTER BLVD., INGLEWOOD, CALIFORNIA (NPDES NO. CAG994005, CI–8560)

Dear Mr. Atwell:

The subject discharges are regulated under Order No. R4-2003-0108, General National Pollutant Discharge Elimination System and Waste Discharge Requirements for Discharges of *Groundwater from Potable Water Supply Wells to Surface Waters in Coastal Watersheds of Los Angeles and Ventura Counties*, adopted by this Board on August 7, 2003.

On November 18, 2014, the State Water Resources Control Board (State Water Board) adopted the Statewide National Pollutant Discharge Elimination System (NPDES) Permit for Drinking Water Systems Discharges to Waters of the United States (Order WQ 2014-0194-DWQ, General Order No. CAG140001. The Order provides regulatory coverage for short-term or seasonal planned and emergency (unplanned) discharges resulting from a water purveyor's essential operations and maintenance activities undertaken to comply with the federal Safe Drinking Water Act, the California Health and Safety Code, and the State Water Board's Division of Drinking Water permitting requirements for providing reliable delivery of safe drinking water. The Order became effective on February 26, 2015. The Order WQ 2014-0194-DWQ requires water purveyors to file Notice of Intent (NOI) to enroll under this permit or file Notice of Non Applicability (NONA) if the water purveyor is an Municipal Separate Storm Sewer System (MS4) permittee or co-permittee, named on a State Water Board or a Regional Board issued MS4 permit that also authorizes discharges from drinking water systems, and all drinking water system discharges solely to a municipal separate storm sewer system(s) (MS4).

The City of Inglewood is one of the MS4 permittee named on Los Angeles Regional Water Quality Board issued MS4 permit that also authorizes discharges from City of Inglewood drinking water systems into its own MS4 system. On August 31, 2015, City of Inglewood filed NONA with State Water Board and requested an exemption from enrollment requirements under the Statewide Drinking Water Systems Discharge Permit. Since the City has filed the NONA, General NPDES Permit issued to city by Los Angeles Regional Water Quality Board under Order No. CAG994005, CI-8560 is hereby terminated, except for enforcement purposes.

If you have any questions, please contact Namiraj Jain at (213) 620-6003.

Sincerely,

Samuel Unger

Samuel Unger, P.E.
Executive Officer

cc: Environmental Protection Agency, Region 9, Permit Section (WTR-5)
State Water Resources Control Board, NPDES_Wastewater@waterboards.ca.gov
U.S. Army Corps of Engineers
U.S. Fish and Wildlife Services, Division of Ecological Services
NOAA, National Marine Fisheries Service
California Department of Fish and Wildlife
Los Angeles Department of Public Works, Flood Control and Drainage
Los Angeles Department of Environmental Program
Ms. Jan Vu, Long Beach Water Department
Mr. Renan Jauregui, State Water Resources Control Board
Mr. James Ashby, PG Environmental
Ms. Sarah Torres, PG Environmental

California Regional Water Quality Control Board

Los Angeles Region

Recipient of the 2001 *Environmental Leadership Award* from Keep California Beautiful

Linda S. Adams
Agency Secretary

320 W. 4th Street, Suite 200, Los Angeles, California 90013
Phone (213) 576-6600 FAX (213) 576-6640 - Internet Address: http://www.waterboards.ca.gov/losangeles

Arnold Schwarzenegger
Governor

August 4, 2010

Mr. Sheldon Curry
Acting Administrative Officer
(Assistance City Administrator for Development)
City of Inglewood
One West Manchester Boulevard
Inglewood, CA 90301

VIA CERTIFIED MAIL
RETURN RECEIPT REQUESTED
CLAIM No. 7007 2560 0001 7889 6507

STIPULATED ORDER ON SETTLEMENT OFFER NO. R4-2010-0035-M: CITY OF INGLEWOOD, WATER WELLS NO. 1, 2, 4 AND 6, 3901 102ND STREET, INGLEWOOD, CA. (ORDER NO. R4-2003-0108, NPDES PERMIT NO. CAG994005, CI NO. 8560)

Dear Mr. Curry:

On April 7, 2010, the Regional Water Quality Control Board, Los Angeles Region (Regional Board) Assistance Executive Officer issued City of Inglewood (Permittee or "you") Settlement Offer No. R4-2010-0035-M (Offer) for $3,000 for violation of waste discharge requirements contained in Regional Board Order No. R4-2003-0108. On May 11, 2010, the Regional Board received your signed Acceptance of Conditional Resolution and Waiver of Right to Hearing; (proposed) Order ("Acceptance and Waiver"). In accordance with federal regulations, the Regional Board published notice of and provided at least 30 days for the public to comment on this settlement. No comments were received by the Regional Board on Settlement Offer No. R4-2010-0035-M during the 30-day public comment period.

This letter is to notify the Permittee that the Regional Board Executive Officer has executed the Acceptance and Waiver as a Stipulated Order assessing the uncontested mandatory minimum penalty amount pursuant to Water Code sections 13385 and/or 13385.1. Accordingly, the full payment of the assessed amount is now due by **August 16, 2010**. Payment shall be paid by cashiers or certified check for $3,000 made out to the "State Water Pollution Cleanup and Abatement Account". Failure to pay the full penalty within the required time period may subject the Permittee to further liability.

Should you have any questions about this matter, please contact Enforcement Unit staff Ms. Pansy Yuen at (213) 620-6367.

Sincerely,

Deborah J. Smith
Chief Deputy Executive Officer

Enclosure: Exhibit "A" - Notice of Violation
Acceptance of Conditional Resolution and Waiver of Right to Hearing; Order

cc: Ms. Mayumi Okamoto, Office of Enforcement, State Water Resources Control Board
Mr. Mr. Glen W. C. Kau, City of Inglewood Public Works Director (via facsimile only)

Settlement Offer No. R4-2010-0035-M
CI No. 8560, NPDES Permit No. CAG994005

ACCEPTANCE OF CONDITIONAL RESOLUTION AND WAIVER OF RIGHT TO HEARING; (proposed) ORDER

City of Inglewood
Settlement Offer No. R4-2010-0035-M
NPDES Permit No. CAG994005

By signing below and returning this Acceptance of Conditional Resolution and Waiver of Right to Hearing (Acceptance and Waiver) to the Los Angeles Regional Water Quality Control Board (Regional Board), City of Inglewood (Permittee) hereby accepts the "Offer to Participate in Expedited Payment Program" and waives the right to a hearing before the Regional Board to dispute the allegations of violations described in the Notice of Violation (NOV), which is attached hereto as Exhibit "A" and incorporated herein by reference.

The Permittee agrees that the NOV shall serve as a complaint pursuant to Article 2.5 of the California Water Code and that no separate complaint is required for the Regional Board to assert jurisdiction over the alleged violations through its Executive Officer. The Permittee agrees to pay the penalties required by California Water Code section 13385, in the sum of $3,000 (Expedited Payment Amount), which shall be deemed payment in full of any civil liability pursuant to Water Code sections 13385 and 13385.1 that otherwise might be assessed for the violations described in the NOV. The Permittee understands that this Acceptance and Waiver waives the Permittee's right to contest the allegations in the NOV and the amount of civil liability for such violations.

The Permittee understands that this Acceptance and Waiver does not address or resolve liability for any violation that is not specifically identified in the NOV.

Upon execution by the Permittee, the completed Acceptance and Waiver shall be returned to:

Hugh Marley, Enforcement Unit
Expedited Payment Program
Regional Water Quality Control Board, Los Angeles Region
320 West 4th Street, Suite 200
Los Angeles, California 90013

The Permittee understands that federal regulations set forth at title 40, Code of Federal Regulations, section 123.27(d)(2)(iii) require the Regional Board to publish notice of and provide at least 30 days for public comment on any proposed resolution of an enforcement action addressing NPDES permit violations. Accordingly, this Acceptance and Waiver, prior to execution by the Regional Board Executive Officer, will be published as required by law for public comment.

If no comments are received within the notice period that cause the Regional Board Executive Officer to question the Expedited Payment Amount, the Regional Board Executive Officer will execute the Acceptance and Waiver.

Settlement Offer No. R4-2010-0035-M
CI No. 8560, NPDES Permit No. CAG994005

The Permittee understands that if significant comments are received in opposition to the Expedited Payment Amount, the offer on behalf of the Regional Board to resolve the violations set forth in the NOV may be withdrawn. In that circumstance, the Permittee will be advised of the withdrawal and an administrative civil liability complaint may be issued and the matter may be set for a hearing before the Regional Board. For such a liability hearing, the Permittee understands that this Acceptance and Waiver executed by the Permittee will be treated as a settlement communication and will not be used as evidence in that hearing.

The Permittee further understands that once the Acceptance and Waiver is executed by the Regional Board Executive Officer, the full payment required by the deadline set forth below is a condition of this Acceptance and Waiver. In accordance with California Water Code section 13385(n)(1), funds collected for violations of effluent limitations and reporting requirements pursuant to section 13385 shall be deposited in the State Water Pollution Cleanup and Abatement Account. Furthermore, in accordance with California Water Code section 13385.1(b)(1), funds collected pursuant to section 13385.1 for failure to timely file a report shall be deposited in the State Water Pollution Cleanup and Abatement Account. Accordingly, the $3,000 liability shall be paid by a cashiers or certified check for $3,000 made out to the "State Water Pollution Cleanup and Abatement Account". The payment must be submitted to the Regional Board no later than ten (10) calendar days after the date the Permittee receives written notice that the Regional Board Executive Officer has executed this Acceptance and Waiver.

I hereby affirm that I am duly authorized to act on behalf of and to bind the Permittee in the making and giving of this Acceptance and Waiver.

City of Inglewood

By: _____ 5-10-10
(Signed Name) (Date)

DANIEL K TARBOR Mayor Pro Tempore
(Printed or typed name) (Title)

IT IS SO ORDERED PURSUANT TO WATER CODE SECTION 13385

Date: 5-4-10

By: _____
Tracy J. Egoscue Deb Smith
Executive Officer Chief Deputy Executive Office

Settlement Offer No. R4-2010-0035-M

EXHIBIT "A" - NOTICE OF VIOLATION
Late Reporting Violations

City of Inglewood
Well No. 6
CI No. 8560

Reporting Period	Violation Type	Due Date	Received Date	Days Late	# of Complete 30-Day Periods	Serious/ Chronic	Water Code Section 13385	Amount Per 30-Day Period	Penalty
3rd Quarter 2008	Late Report	11/15/2008	01/08/2009	54	1	Serious	(h)(1)	$3,000	$3,000
							Total		**$3,000**
							Settlement Total		**$3,000**

California Regional Water Quality Control Board

Los Angeles Region

Over 51 Years Serving Coastal Los Angeles and Ventura Counties

Recipient of the 2001 *Environmental Leadership Award* from Keep California Beautiful

320 W. 4th Street, Suite 200, Los Angeles, California 90013

Phone (213) 576-6600 FAX (213) 576-6640 - Internet Address: http://www.swrcb.ca.gov/rwqcb4

Terry Tamminen
Secretary for Environmental Protection

Arnold Schwarzenegger
Governor

May 18, 2004

Shad Rezai
City of Inglewood
Well No. 6
One Manchester Blvd., Ste 300
Inglewood, CA 90301

Dear Permittee:

NOTICE OF VIOLATION FOR NON-SUBMITTAL OF DISCHARGER MONITORING REPORTS AND REQUIREMENT TO SUBMIT INFORMATION (NPDES NO. CAG994001, ORDER NO. 03-108, CI NO. 8560)

Regional Water Quality Control Board records indicate that you and/or your facility (Permittee) maintain a National Pollutant Discharge Elimination System (NPDES) permit issued by the Regional Board. The NPDES permit contains waste discharge requirements and a monitoring and reporting program for waste discharges from the facility. The Monitoring and Reporting Program provides for monitoring reports to be furnished at regular intervals to this Regional Board.

You are hereby notified that the Permittee is in noncompliance with waste discharge requirements established in the NPDES permit and Monitoring and Reporting Program and has violated California Water Code (CWC) §§ 13376, 13383, and 18835 as follows:

- **Failure to Submit Monitoring Reports in a Timely Manner:**

  The Permittee's Monitoring and Reporting Program requires that monitoring reports be received by the Regional Board by date certain. The Regional Board has not received your monitoring reports due during 1st and/or 2nd Quarters of 2004.

  Sections 13267, 13377 and 13383 of the CWC provide the Regional Board the authority to require a permittee to provide, under penalty of perjury, all technical and monitoring program reports that the Regional Board requires.

The Permittee is required to immediately comply with the following tasks:

1. Submit to this Regional Board all outstanding self-monitoring reports, ATTN: Information Technology Unit, including:

a. all monitoring and lab data as required by the Permittee's Monitoring and Reporting Program;
b. a statement of "no discharge" for each reporting period, if applicable; and
c. a signed perjury declaration statement for each report.

2. Submit each monitoring report or statement of "no discharge" as a separate signed document. Include a perjury declaration with each document.

3. Include a listing of all violations observed during the reporting period in a cover letter.

4. Submit to this Regional Board a letter requesting termination of the permit if the permittee is no longer discharging wastes from the facility, ATTN: NPDES SECTION and cc: Enforcement Unit.

5. Continue to submit future monitoring reports or statements of "no discharge", ATTN: Information Technology Unit, until you have received a letter of termination from the Regional Board.

Failure to submit the required reports may result in the imposition of civil liability penalties by the Regional Board of up to $10,000 per day in which the violation occurs (CWC § 13385(c)(1)) and imposition of a mandatory minimum penalty of $3,000 for each complete period of 30 days following the deadline for submitting the report. These civil liabilities may be assessed by the Regional Board for failure to comply, beginning with the date that the violations first occurred, and without further warning.

Please contact Lala Kabadaian at (213) 620-6370 or Hugh Marley at (213) 620-6375 if you have any questions regarding the matter.

Sincerely,

Dennis A. Dickerson
Executive Officer

cc: Mr. Michael Lauffer, Office of Chief Counsel, State Water Resources Control Board
Mr. James Maughan, Division of Water Quality, State Water Resources Control Board

OFFICE NO: 04

INSPECTOR: RM

FACILITIES INSPECTION REPORT

SWRCB 001 (REV. 5-91)

PCA System Task No. 101

WDS NUMBER: CT-8560	NAME OF AGENCY OR PARTY RESPONSIBLE FOR DISCHARGE: CITY OF INGLEWOOD	NAME OF FACILITY: WELL # 6
NPDES NUMBER: CA6994001	AGENCY STREET: P.O. BOX 6500	FACILITY STREET: 3901 102nd ST.
	AGENCY CITY AND STATE: INGLEWOOD, CA	FACILITY CITY AND STATE: INGLEWOOD, CA
SCHEDULED INSPECTION DATA (YY) (MM) (TYPE)	AGENCY CONTACT PERSON: SHAD REZAI	ONSITE FACILITY CONTACT PERSON: DONNA GUNN
ACTUAL INSPECTION DATE: 03 03 21 (YYMMDD)	AGENCY PHONE NO.: (310)412-5333	FACILITY PHONE NO.

S — Inspection agency (State = S, State / EPA Joint = J)

___ Is this a type "A1" or "B1" Compliance Inspection of an NPDES facility as required by the section 106 grant workplan? (Y/N) If so, send a copy of this report to EPA

INSPECTION TYPE (Check One)

A1 ___ "A" type compliance -- Comprehensive inspection in which samples are taken. (EPA Type S)

B1 ___ "B" type compliance -- A routine nonsampling inspection. (EPA type C)

02 ___ Noncompliance follow-up -- Inspection made to verify correction of a previously identified violation.

03 ___ Enforcement follow-up -- Inspection made to verify that conditions of an enforcement action are being met.

04 ___ Complaint -- Inspection made in response to a complaint.

05 ✓ Pre-requirement -- Inspection made to gather info. relative to preparing, modifying, or rescinding requirements.

06 ___ Miscellaneous -- Any inspection type not mentioned above.

If this is an EPA inspection not mentioned above, please note type. (e.g.--biomonitoring, performance audit, diagnostic, etc.)

_____ (Type)

___ Were VIOLATIONS noted during this inspection? (Yes/No/Pending Sample Results)

___ Was this a Quality Assurance-Based Inspection? (Y/N)

___ Were bioassay samples taken? (N = No) If YES, then S = Static or F = Flowthrough.

INSPECTION SUMMARY (REQUIRED) (100 character limit)

THE SITE OF WELL #6 IS A VACANT LOT AT 102ND ST. THE DISCHARGE WILL FLOW AT A NEARBY STORM DRAINS ALONG 102ND ST.

INSPECTOR'S DATA:

INITIALS RM SIGNATURE Amit B. Melin DATE 3/21/03

For Internal Use: Reviewed by: (1) [signature] (2) B. Bochorowski (3) _____ Reg. WDS Coordinator

WDS Data Entry Date: ___ - ___ - ___ Regional Board File Number: _____

FACILITIES INSPECTION REPORT

SWRCB 001 (REV. 5-91)
(Page 2)

VIOLATION (IF APPLICABLE)

VIOLATION TYPE? (A-G) _____ (See pages IX05.0 and IX05.1 of the Micro Waste Discharger System Users Manual)

DATE OF VIOLATION (YYMMDD): _____ - _____ - _____ DATE OF VIOLATION DETERMINATION (YYMMDD): _____ - _____ - _____

DESCRIPTION (200 Character Limit): _____

EPA SUGGESTED INSPECTION CHECKLIST

(S = Satisfactory, M = Marginal, U = Unsatisfactory, N = Not Evaluated)

_____ Permit	_____ Flow Measurement	_____ Pretreatment	_____ Operations & Maintenance
_____ Records/Reports	_____ Laboratories	_____ Compliance Schedules	_____ Sludge Disposal
_____ Facility Site Review	_____ Eff./Receiving Waters	_____ Self-Monitoring	_____ Other

_____ (1-5) Overall Facility Operation Evaluation (5 = Very reliable, 3 = Satisfactory, 1 = Unreliable)

ADDITIONAL COMMENTS, SPECIAL INSTRUCTIONS, ITEMS FOR FOLLOWUP ON FUTURE INSPECTIONS, NOTES, ETC. (Attach additional pages, if necessary)

HISTORICAL INFORMATION:

MOST RECENT ORDERS:

ORDER NO.	DATE ADOPTED	TYPE

MOST RECENT INSPECTIONS:

DATE	INSP. TYPE	VIOLATIONS?

MOST RECENT VIOLATIONS:

VIOL. TYPE	DATE

City of Inglewood
Well No. 6
102nd Street
Inglewood, CA

Date of Inspection: 3/21/03
RM

Well No. 6 will be constructed in a vacant lot at 3901 102nd Street. The pumped groundwater will be discharged into a storm drain located along 102nd Street,

Inglewood California

Public Works Department
ONE MANCHESTER BOULEVARD / INGLEWOOD, CA. 90301 / P.O. BOX 6500 / INGLEWOOD, CA. 90312
Telephone (310) 412-5333 / Fax (310) 412-5552
www.cityofinglewood.org

JERRY M. GIVENS
Assistant City Administrative Officer/
Public Works

Stanley Scholl
Interim City Engineer

2/27/06

February 23, 2006

Mr. Augustine Anijielo, P.E.
General Permitting and Special Projects Unit
Los Angeles Region Water Quality Control Board
320 W. 4th Street, Suite 200
Los Angeles, California 90013

RECEIVED
06 FEB 24 AM 10:09
REGIONAL WATER QUALITY CONTROL BOARD
LOS ANGELES REGION

SUBJECT: CITY OF INGLEWOOD – Water Well No. 6
NPDES PERMIT NO. CAG994005, CI NO. 8560
Request for Permit Amendment

Dear Mr. Anijielo:

I would like to amend the referenced NPDES Permit to include the discharge of groundwater from City owned Water Wells Numbers 1, 2, and 4.

Enclosed please find a location map, well site locations with latitude/longitude information for the well sites and respective discharge points, and water quality analysis.

The estimated pump rates and frequency of discharge follows:

Well #	Pump Rate	Discharge Frequency	Annual Discharge
1	800 gpm	every two months	28,800 gallons
2	700 gpm	every two months	25,200 gallons
4	1,200 gpm	every two months	43,200 gallons

In addition to the proposed discharges, the City is in the process of awarding a contract to rehabilitate Water Well #4, which requires the discharge of groundwater to Dominguez Channel in March 2006 for a period of 1.5 weeks at varying flows ranging from 500 to 2000 gallons per minute (gpm).

These water wells are currently permitted under NPDES Permit CAG994002, CI 8336 indicating that the discharge of groundwater drains to Ballona Creek. After reviewing our records, staff determined that these water wells drain to Dominguez Channel.

My goal is to consolidate the discharge of groundwater associated with the operations, sampling, and re-development of City owned water wells into a single permit since the combined discharge of groundwater drains to the same outfall.

Should you have any questions, please call me at (310) 412-5383.

Sincerely,

Eric Escobar
Acting Water Utilities Superintendent-Associate Engineer

City of Inglewood

Location Map

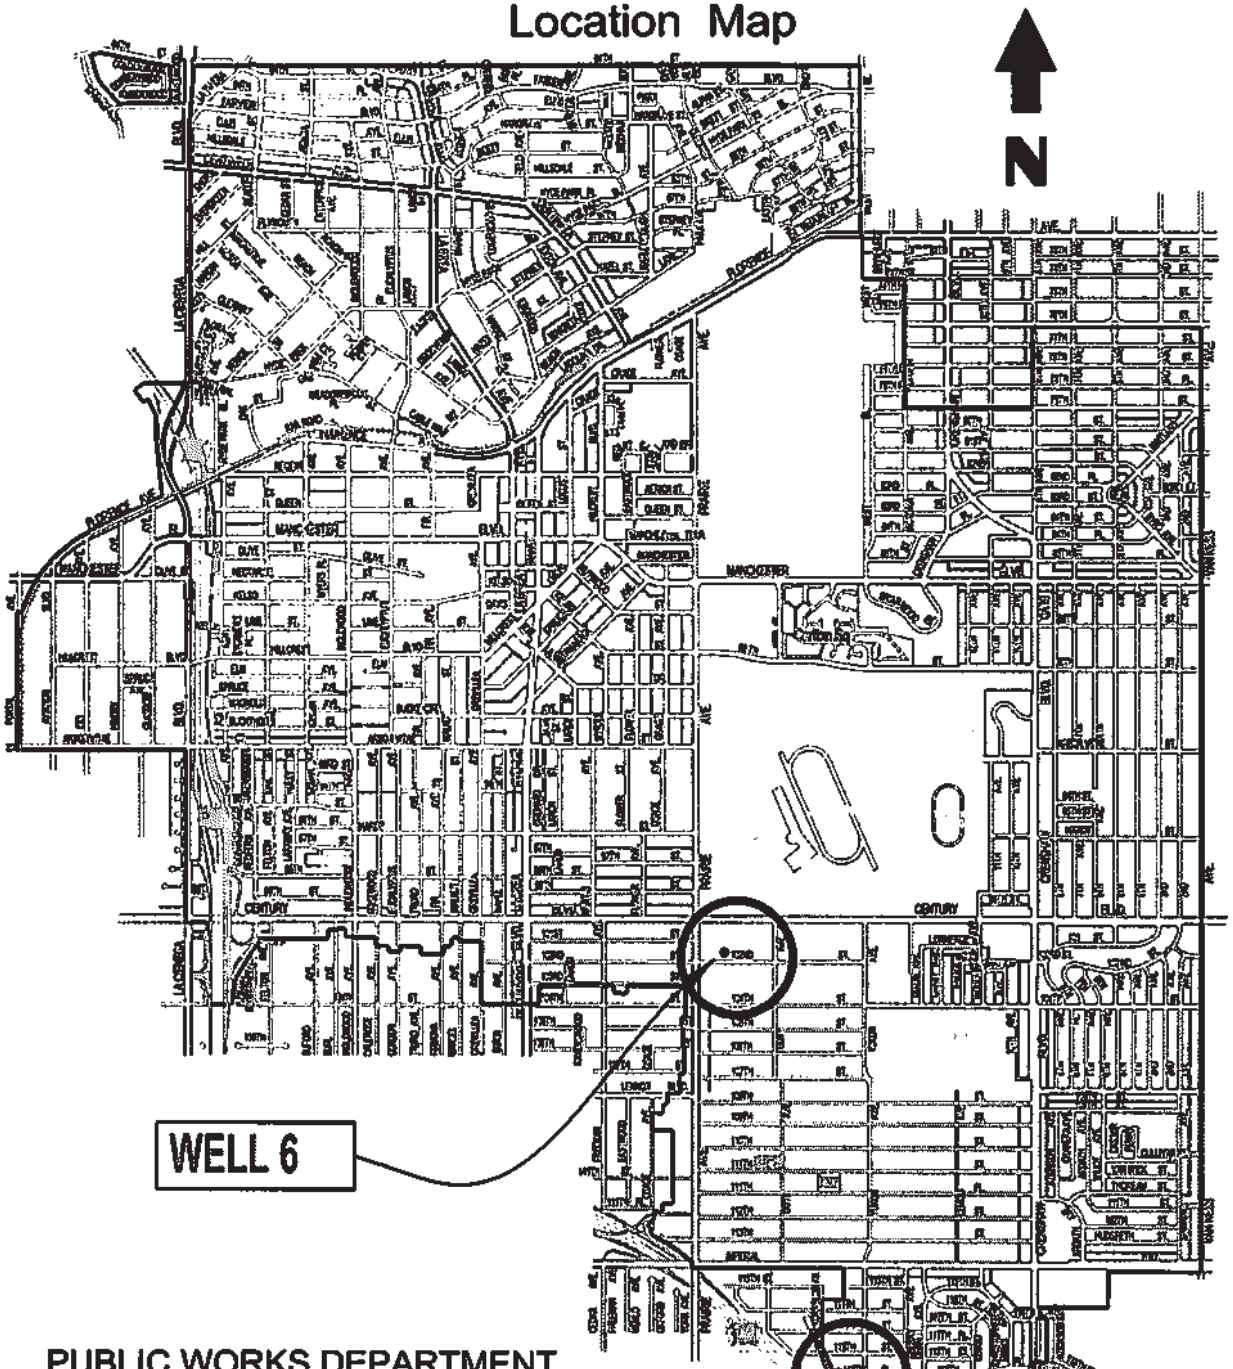

PUBLIC WORKS DEPARTMENT

ONE MANCHESTER BLVD.
INGLEWOOD, CA 90301

CONTACT:
PHONE : (310) 412-5333
FAX : (310)412-5552

SCALE:1"=3000'

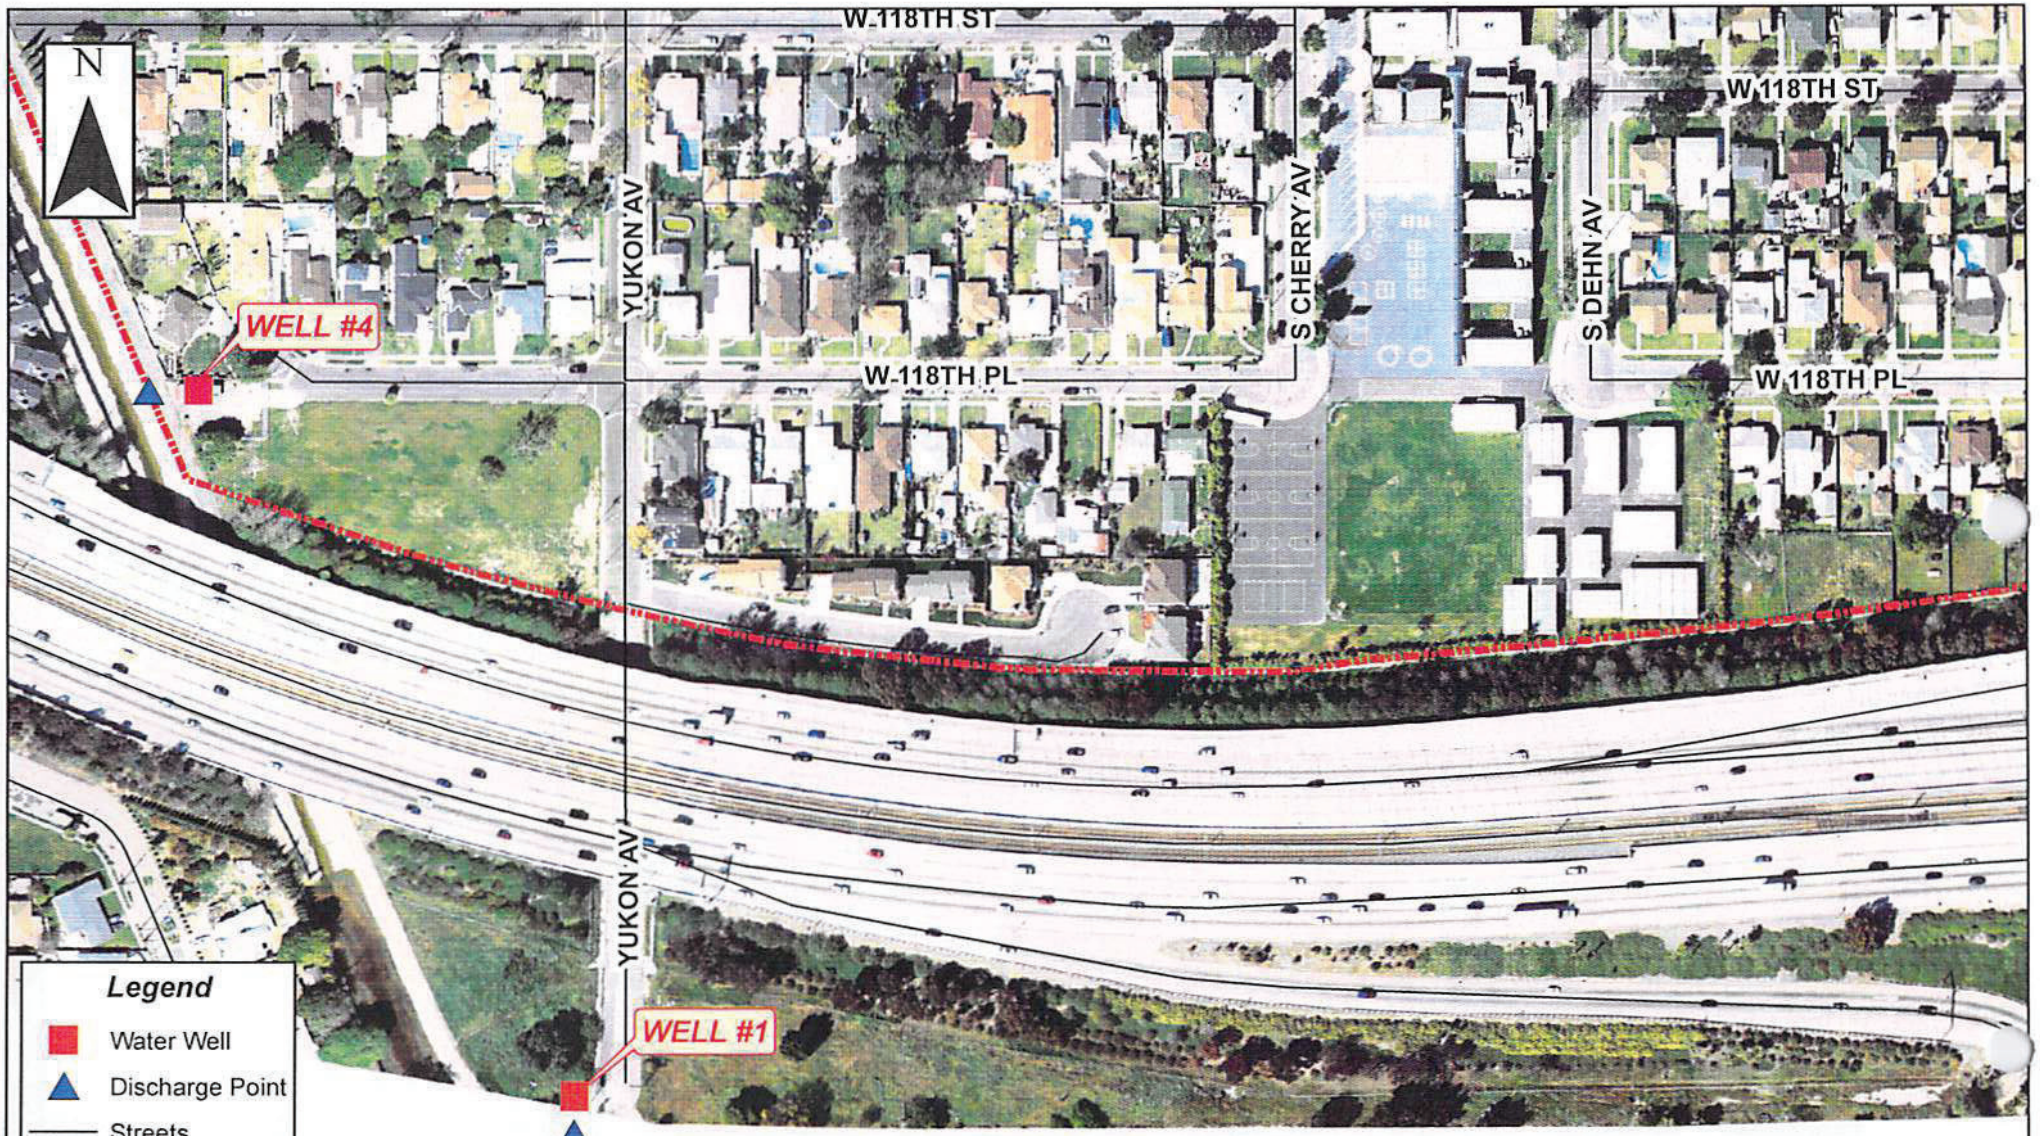

Well Name	Latitude	Longitude
WELL #1	33° 55' 27.01" N	118° 20' 7.10" W
WELL #2	33° 55' 25.63" N	118° 19' 51.19" W
WELL #4	33° 55' 33.87" N	118° 20' 11.51" W
Discharge Point	**Latitude**	**Longitude**
WELL #1	33° 55' 26.64" N	118° 20' 7.11" W
WELL #2	33° 55' 26.01" N	118° 19' 51.21" W
WELL #4	33° 55' 33.86" N	118° 20' 12.10" W

Fe& Mn for Well #2

SAMPLE DATE	MANGANESE (µg/l)	IRON (µg/l)	SAMPLE DATE	MANGANESE (µg/l)	IRON (µg/l)	SAMPLE DATE	MANGANESE (µg/l)	IRON (µg/l)
8/4/1994	70	1565	11/5/1999	42		11/7/2003	36	
12/20/1995	36	<100	12/3/1999	36		12/5/2003	37	
2/7/1996	57	291	1/5/2000	40		1/9/2004	38	
3/15/1996	41	<100	2/9/2000	43		2/6/2004	34	
4/10/1996	38		3/3/2000	40		3/5/2004	35	
5/30/1996	38	<100	4/7/2000	40		4/2/2004	39	
6/12/1996	37	<100	5/3/2000	36		5/7/2004	<20	
8/9/1996	39	<100	6/2/2000	40		6/4/2004	38	
8/14/1996	39	<100	7/3/2000	37		7/2/2004	36	
10/24/1996	40	<100	8/4/2000	33	<100	8/6/2004	37	
11/12/1996	43	<100	9/15/2000	39		9/3/2004	38	
12/10/1996	42	180	10/6/2000	38		10/1/2004	36	
1/29/1997	39	<100	11/3/2000	38		11/5/2004	36	
2/14/1997	40	<100	12/1/2000	38				
3/12/1997	38	<100	1/5/2001	35				
4/3/1997	39	<100	2/2/2001	38				
5/8/1997	39		3/2/2001	38				
7/3/1997	37		4/6/2001	39				
7/16/1997	38	<100	5/4/2001	37				
8/7/1997	37		6/1/2001	35				
9/4/1997	33		7/6/2001	37				
10/17/1997	29		8/3/2001	41				
11/6/1997	40		9/14/2001	36				
12/2/1997	37		10/5/2001	33				
1/8/1998	36		11/2/2001	37				
1/8/1998	36		12/7/2001	35				
2/18/1998	34		1/11/2002	37				
2/18/1998	34		2/1/2002	35				
3/3/1998	33		3/1/2002	38				
3/3/1998	33		4/5/2002	37				
4/10/1998	41		5/23/2002	35				
4/10/1998	41		5/23/2002	35				
5/6/1998	35		7/12/2002	37				
5/6/1998	35		9/6/2002	39				
6/5/1998	39		10/4/2002	39				
7/7/1998	38		11/8/2002	37				
8/5/1998	29		12/6/2002	34				
9/10/1998	38		1/10/2003	37				
10/7/1998	42		2/7/2003	33				
11/10/1998	40		3/7/2003	32				
12/3/1998	46		4/11/2003	35				
1/7/1999	39.8		5/2/2003	37				
6/21/1999	37.1		6/6/2003	35				
7/9/1999	41.2		7/11/2003	37				

FEB 24
QUALITY CONTROL BOARD
LOS ANGELES REGION

8/13/1999	38.9		8/1/2003	34	<100
9/3/1999	39.2		9/5/2003	35	
10/8/1999	43		10/3/2003	36	

Fe & Mn for Well #4

SAMPLE DATE	IRON (µg/l)	MANGANESE (µg/l)
11/27/1995	291	49
8/5/1998	162	36
7/27/2001	180	<20
8/6/2004	250	42

Fe & Mn for Well #6

SAMPLE DATE	IRON (µg/l)	MANGANESE (µg/l)
8/6/2004	110	45

Color Odor and Turbidity for Wells nos. 1, 2, 4, &6

WELL #	SAMPLE DATE	COLOR (color units)	ODOR (ton)	TURBIDITY (ntu)
1	8/12/1993	15	1	2.3
1	8/13/1996	50	1	0.3
1	6/21/1999	35	1	0.36
1	6/7/2002	50	1	0.24
2	8/4/1994	30		7.6
2	7/16/1997	13	1	0.1
2	9/15/2000	15	1	
2	8/1/2003	10	1	0.73
4	11/27/1995	5	1	1
4	8/5/1998	7	1	0.4
4	7/27/2001	15	1	<0.1
4	8/6/2004	20	1	0.49
6	8/6/2004	5	1	

Influent data shows high color

Rads

WELL NAME	SAMPLE DATE	GROSS ALPHA pCi/L	ALPHA ERROR	URANIUM pCi/L	RADIUM 226 pCi/L	RADON pCi/L	RADIUM 228 pCi/L
1	5/15/1989	0.6	1.5	na	na		
1	8/14/1989	1.4	1.6	na	na		
1	8/12/1993	<0.2	1.3	na	na		
1	11/9/1993	<0.2	1.1	na	na		
1	8/4/1994	<0.2	1.6	na	na		
1	7/22/1997	<2.0	na	na	na		
1	10/17/1997	1	0.3	na	na		
1	1/8/1998	2.4	1.5	na	na		
1	4/10/1998	<1.0	1.4	na	na		
1	10/5/2001	1.38	1.09	na	na	na	
1	3/1/2002	0	0.565	na	na	na	
1	6/7/2002	1.99	1.41	na	na	na	
1	9/6/2002	3.2	2.01	na	na	na	
2	5/15/1989	0.4	1	na	na		
2	4/27/1993	0.8	1.5	na	na		
2	8/12/1993	1	1.2	na	na		
2	11/9/1993	0.8	1.5	na	na		
2	8/4/1994	0.9	1	na	na		
2	7/22/1997	<2.0	na	na	na		
2	10/17/1997	<1.0	0.3	na	na		
2	1/8/1998	1.8	1.4	na	na		
2	8/5/1998	1.1	1.3	na	na		
2	8/3/2001	0	0.548	na	na		
2	10/5/2001	0.231	0.989	na	na	na	
2	3/1/2002	4.87	1.48	0.3	na	na	
2	6/7/2002	0	0.803	na	na	na	
2	8/6/2004	na	na	na	na	na	0.298
2	11/5/2004	na	na	na	na	na	0.223
2	5/19/2005	na	na	na	na	na	<1.0
4	7/28/1992	<0.2	1.2	na	na		
4	11/6/1992	0.5	1.4	na	na		
4	2/3/1993	4.7	0.8	3	na		
4	4/27/1993	0.6	0.8	na	na		
4	11/12/1996	<2.4	na	na	na		
4	2/14/1997	<2.6	na	na	na		
4	8/5/1998	2	1.5	na	na		
4	11/10/1998	2.1	1.6	na	na		
4	2/5/1999	0.3	1.42	na	na	na	
4	6/21/1999	1.71	0.96	na	na	na	
4	7/27/2001	0.0264	0.425	na	na	na	
4	3/1/2002	1.17	1.16	na	na	na	
4	6/7/2002	0.24	1.09	na	na	na	
4	8/6/2004	na	na	na	na	na	0.0119
6	8/6/2004	0.148	1.05	na	na	na	0
6	11/5/2004	0.912	1.21	na	na	na	0.274
6	5/19/2005	<3.0	na	na	na	na	<1.0
86	12/5/1996	<3	na	na	na		

CITY OF INGLEWOOD

Public Works Department

Inglewood All-America City 2009

JIM DAVIS, P.E.
Interim Public Works Director

RECEIVED
2012 JAN 5 AM 9 42
CALIFORNIA REGIONAL WATER QUALITY CONTROL BOARD
LOS ANGELES REGION

January 4, 2012

Attention: Information Technology
Los Angeles Regional Water Quality Control Board
320 W. 4th Street, Suite 200
Los Angeles, California 90013

Public Works Department
(NPDES NO. CAG994005, CI-8560)
Monitoring Report for 4th Quarter of 2011.

No discharge of groundwater associated with the referenced permit occurred during the Fourth quarter of 2011.

I certify under penalty of law that this document and all attachments were prepared under my direction or supervision in accordance with a system designed to assure that qualified personnel properly gather and evaluate the information submitted.

Based on my inquire of the person or persons who manage the system, or those persons directly responsible for gathering the information, the information submitted is, to the best of my knowledge and belief, true, accurate, and complete. I am aware that there are significant penalties for submitting false information, including the possibility, of a fine and imprisonment for knowing violations.

Executed on the 4th day of January, 2012 at the Sanford M. Anderson Water Treatment Plant.

Martin Freeman
Water Treatment Plant Supervisor

One W Manchester Boulevard • Inglewood, CA • 90301 • Phone (310) 412-5333 • Fax (310) 412-5552 • www.cityofinglewood.org

E OF CALIFORNIA - CALIFORNIA ENVIRONMENTAL PROTECTION AGENCY
CALIFORNIA REGIONAL WATER QUALITY CONTROL BOARD
LOS ANGELES REGION
101 CENTRE PLAZA DRIVE
MONTEREY PARK, CA 91754-2156
(213) 266-7500
FAX: (213) 266-7600

October 22, 1996

Mr. Jim Adams
Unocal Corporation
376 South Valencia Avenue
Brea, CA 92621

UNDERGROUND STORAGE TANK CASE CLOSURE
FORMER UNOCAL SERVICE STATION # 5050
4000 WEST CENTURY BOULEVARD, INGLEWOOD (I-09966)

Dear Mr. Adams:

This letter confirms the completion of the site investigation and remedial action for the underground storage tank(s) formerly located at the above-described location.

Based on the available information and with the provision that the information provided to this agency was accurate and representative of site conditions, no further action related to the underground storage tank release is required.

This notice is issued pursuant to a regulation contained in Title 23, California Code of Regulations, Division 3, Chapter 16, Section 2721(e).

If you have groundwater monitoring wells or vapor extraction wells at the subject property, you must comply with the following:

1. All wells must be located and properly abandoned.

2. Well abandonment permits must be obtained from the Los Angeles County Department of Health Services, and all other necessary permits must be obtained from the appropriate agencies prior to the start of work.

3. You must submit a report on the abandonment of the wells to this office by December 20, 1996. This report must include at a minimum, a site map, a description of the well abandonment process, and copies of all signed permits.

Please contact our office if you have any questions regarding this matter please call Mr. Harry Patel at (213) 266-7575.

Sincerely,

ROBERT P. GHIRELLI, D. Env.
Executive Officer

DAVE DEANER
Acting Assistant Executive Officer
Underground Tanks

cc: Mr. Toru Okamoto, State Water Resources Control Board, Underground Storage Tank Cleanup Fund
Mr. Allan Patton, State Water Resources Control Board, Underground Storage Tank Program
Mr. Alfredo Cardenas, Water Replenishment District of Southern California
Mr. Al Bragg, Los Angeles County Department of Health Services, Water Well Permits
Mr. Carl Sjoberg, Los Angeles County Department of Public Works, Environmental Programs Division, Underground Tanks
Mr. Michael W. McDonald, Alton Geoscience

State of California
Environmental Protection Agency

UNDERGROUND STORAGE TANK CASE REVIEW FORM

Los Angeles Regional
Water Quality Control Board

Date: October 22, 1996	LUSTIS file no.: I-09966	Case reviewer: Harry Patel	
Site Name/Address: Former Unocal Service Statin # 5050 4000 West Century Boulevard Inglewood, CA	Responsible parties: Mr. Jim Adams Unocal Corporation	Address: 376 South Valencia Avenue Brea , CA 92621	Phone no.: (714) 577-1846

I. CASE INFORMATION (N/A = Not Applicable)

Tank No.	Size in Gallons	Contents	Closed in-place/Removed?	Date
1	12,000	Unleaded Gasoline	Removed	12/92
2	12,000	Unleaded Gasoline	Removed	12/92
3	280	Waste Oil	Removed	12/92
4	-----	-----	-----	-----

II. SITE CHARACTERIZATION INFORMATION (GW=groundwater)

GW basin: Westcoast Basin	Beneficial uses: Dom, Ind, Mun, etc	Depth to drinking water aquifer: approximately 100'	
Distance to nearest municipal supply well: Unknown at this time (It appears that there are none in 1/4 mile radius)		Distance between known shallow GW contamination and aquifer: Approximately 80'	
GW highest depth: 17.65'	GW lowest depth: 22.02'	Well screen interval: 15' to 35'	Flow direction: Northeast
Soil type: Sands and siltysands		Maximum depth sampled: 40'	

III. MAXIMUM DOCUMENTED CONTAMINANT CONCENTRATIONS -- Initial and Latest, --- =Not Reported, ND=Non-detect

Contaminant	Soil (mg/kg)		Water (µg/L)		Contaminant	Soil (mg/kg)		Water (µg/L)	
	Initial (Year)	Latest (Year)	Initial (Year)	Latest (Year)		Initial (Year)	Latest (Year)	Initial (Year)	Latest (Year)
TPH (Gas)	2,700/93	----	770/94	ND/96	Ethylbenzene	85/93	-----	2.3/94	ND/96
TPH (Diesel)	-----	-----	-----	-----	Xylenes	440/93	-----	12/94	ND/96
Benzene	4.1/93	-----	410/94	3.1/96	MTBE	-----	-----	ND/96	ND/96
Toluene	140/93	-----	6.2/94	ND/96	Other/	-----	-----	-----	-----

IV. SOIL REMEDIATION

Method: Excavation and offsite disposal & soil vapor extraction	Duration of remediation: Excavation-2 weeks, VES-6months

V. GROUNDWATER REMEDIATION

Method: None performed	Duration of remediation: Not Applicable

VI. FREE PRODUCT:

Was free product encountered? ~~Yes~~ No	Has free product been totally recovered? ~~Yes~~ ~~No~~
When was free product recovery project completed?	Not Applicable

VII. RECOMMENDED ACTION:

Soil Closure only: ~~Yes~~ No	Case Closure: Yes ~~No~~	Solvent Case? ~~Yes~~ No
Additional Action Required (i.e.: additional site assessment, remediation, monitoring): None at this time		

VIII. JUSTIFICATION FOR RECOMMENDED ACTION:

The site had soil and groundwater contamination. Approximately 1,100 cubic yards of petroleum hydrocarbon contaminated soil was excavated and disposed offsite. This was followed by soil vapor extraction. Soil vapor extraction removed approximately 6, 523 pounds of hydrocarbons from the subsurface. Though the groundwater was not remediated, contaminant concentrations in the groundwater have declined steadily. The remaining concentrations are low. The site is recommended for closure as a low risk site.

10-23-96

Vapor Extraction Technology, Inc.

RECEIVED
97 FEB 13 PM 1:37
QUALITY CONTROL BOARD
LOS ANGELES REGION

VET Project No. 1.029.45.6

January 15, 1997

Los Angeles Regional Water
Quality Control Board
101 Centre Plaza Dr.
Monterey Park, CA 91754

UST UNIT
RECEIVED
CASE #
DATE
STAFF

Case Closed 10/22/96

T-9966
2/18/97

Attention: Mr. Al Novak

UNOCAL SERVICE STATION #5050
4000 West Century Blvd.
Inglewood, California

SITE QUARTERLY REPORT
October 1 - December 31, 1997

This report summarizes the general environmental activities and the status of the site for this quarter.

BACKGROUND

The site has been under assessment since 1988 when borings were installed as a part of a site assessment. Since that time, the site has been extensively drilled and sampled during subsequent phases of site assessments. The site is currently a vacant fenced lot.

The underground storage tanks (USTs), dispenser islands (DIs), product piping and other equipment were removed from the site in December 1992. Based upon all the soil sampling at the site, the only area of soil contamination at the site was apparently limited to a relatively small area beneath the DIs. This contamination apparently extended to approximately 25 feet below ground surface (bgs). In March of 1993, most of the contaminated soil (approximately 1,100 cubic yards) was excavated to a depth of 28 feet bgs and hauled from the site. Excavation was terminated at 28 feet bgs because of sidewall cave-in concerns.

Samples collected from the bottom of the excavation pit during soil removal indicated that a relatively small amount of soil with possibly up to 2,300 ppm TPH remained beneath the middle and southern DIs at depths between approximately 28 to 35 (estimated maximum) feet bgs.

1062 Calle Negocio, Suite J San Clemente, California 92673
Phone 714.492.7732 Fax 714.492.7611

METHOD OF CLEANUP

1,100 cubic yards of soil were excavated and hauled from the site in March, 1993, as described above. A workplan for verification soil sampling/site closure (dated 6/7/93) was submitted by VET. The drilling and sampling was conducted by VET in August 1993. Results from the drilling and a meeting with Los Angeles County Department of Public Works (DPW) staff on October 13, 1993 indicated that further remediation would be necessary. VET submitted a workplan for vapor extraction remediation dated October 26, 1993.

Based upon the approved workplan, VET installed and operated a vapor extraction system (VES) at the site which began continuous operation on January 10, 1994. Through May 31, 1994 the VES has extracted an estimated total of 6,523 pounds (988 gallons equivalent) of gasoline as vapor. Vapor extraction was suspended at the site because of very low vapor inlet concentrations. Refer to previous quarterly VES operation reports for details.

VET submitted Verification Boring, Soil Remediation Closure, and Groundwater Well Installation Report dated October 5, 1994. Received review letter from LOP dated November 21, 1994.

Received letter dated 1/26/95 from the LADPW stating that the soil at the site requires no further action, based upon the results of the 10/5/94 report. But the groundwater requires further assessment. Submitted workplan for groundwater monitoring dated 2/14/95. Received letter dated 3/20/95 from the LADPW stating that a downgradient well needs to be installed at the site. A workplan dated 5/5/94 to install one down gradient well was submitted by VET. Workplan approval was provided by the LADPW in their letter dated 5/25/95.

All vapor extraction wells and groundwater monitoring well MW-1 were destroyed at the site on 6/22/95 by VET (see Well Destruction Report, 7/13/95).

An offsite groundwater monitoring well was required by the former LA County Department of Public Works LOP. The well was tentatively proposed for the McDonald's restaurant to the north of the site. Plans are on hold for well installation at the McDonalds.

VET submitted low-risk site closure request package to the LARWQCB in October 1996. The LARWQCB closed the site per their letter dated 10/22/96.

DISPOSAL THIS PERIOD

There was no disposal of waste this period.

PROGRESS THIS PERIOD

1. Submitted low-risk site closure request package to LARWQCB.

2. Received site closure letter from LARWQCB dated 10/22/96.

3. Destroyed all three groundwater monitoring wells beginning on 12/9/96.

PLANNED PROGRESS NEXT PERIOD

1. Submit Well Destruction Report.

If you have any questions regarding this report or need additional information regarding this site, please contact James Reed at (714) 492-7732, or Mr. Richard Williams at (714) 577-1714. Please copy me on any of your future correspondence to Unocal regarding this site.

Very truly yours,

VAPOR EXTRACTION TECHNOLOGY, INC.

James B. Reed, RG 4803, HG 416
Project Manager

cc: Richard Willams,Unocal AMG, Brea (1 copy)
S. Morrissette, Unocal AMG, Brea (2 copies)

California Water Boards

Edmund G. Brown Jr.
Governor

Matthew Rodriquez
Secretary for Environmental Protection

Los Angeles Regional Water Quality Control Board

July 2, 2013

Chris Panaitescu
Thrifty Oil Company
13116 Imperial Highway
Santa Fe Springs, CA 90670

UNDERGROUND STORAGE TANKS (UST) PROGRAM – CASE CLOSURE
ARCO #9645 / FORMER THRIFTY OIL #251 (PRIORITY C-1)
4130 WEST CENTURY BOULEVARD, INGLEWOOD, CA (CASE NO. R-25030)

Dear Mr. Panaitescu:

This letter confirms the completion of a site investigation and corrective action for the underground storage tank(s) formerly located at the above-described location. Thank you for your cooperation throughout this investigation. Your willingness and promptness in responding to our inquiries concerning the former underground storage tank(s) are greatly appreciated.

Based on information in the above-referenced file and with the provision that the information provided to this agency was accurate and representative of site conditions, this agency finds that the site investigation and corrective action carried out at your underground storage tank(s) site is in compliance with the requirements of subdivision (a) and (b) of section 25296.10 of the Health and Safety Code and with corrective action regulations adopted pursuant to section 25299.3 of the Health and Safety Code and that no further action related to the petroleum release(s) at the site is required.

This notice is issued pursuant to subdivision (g) of section 25296.10 of the Health and Safety Code.

Claims for reimbursement of corrective action costs submitted to the Underground Storage Tank Cleanup Fund more than 365 days after the date of this letter or issuance or activation of the Fund's Letter of Commitment, whichever occurs later, will not be reimbursed unless one of the following exceptions applies:

☐ Claims are submitted pursuant to Section 25299.57, subdivision (k) (reopened UST case); or

☐ Submission within the timeframe was beyond the claimant's reasonable control, ongoing work is required for closure that will result in the submission of claims beyond that time period,

or that under the circumstances of the case, it would be unreasonable or inequitable to impose the 365-day time period.

If you have any questions concerning this matter, please contact Ms. Maryam Taidy at (213) 576-6741 or mtaidy@waterboards.ca.gov.

Sincerely,

Samuel Unger, P.E.
Executive Officer

cc:

Kathy Jundt, State Water Resources Control Board,
Underground Storage Tank Cleanup Fund
Phuong, Ly, Water Replenishment District of Southern California
Tim Smith, County of Los Angeles Department of Public Works, Env. Programs
Richard Lavin, County of Los Angeles Department of Public Health, Env. Health – Drinking Water Program

State of California
Environmental Protection Agency

UNDERGROUND STORAGE TANK
LOW RISK CASE REVIEW FORM

Los Angeles Regional
Water Quality Control Board

Case Reviewer: Maryam Taidy MT	Unit Chief: Yi Lu	Section Chief: Yue Rong YR	AEO: Paula Rasmussen PR	EO: Samuel Unger
Date: 4/19/13	Date: 4/22/13	Date: 4-23-13	Date: 4-30-13	Date: 5-6-13

LUSTIS File No.: R-25030		Investigation and Cleanup Priority: C-1	
Site Name/Address: **Arco #9645 / Former Thrifty Oil #251** **4130 W Century Boulevard** **Inglewood, CA 90304**	Responsible parties: **Chris Panaitescu** **Thrifty Oil Company**	Address: **13539 E. Foster Road** **Santa Fe Springs, CA 90670**	Phone no.: **562-923-9876**

I. CASE INFORMATION (N/A = Not Applicable)

Tank No.	Size in Gallons	Contents	Closed in-place/Removed/Active?	Date
1	6,000	Gasoline	Removed	1998
2	8,000	Gasoline	Removed	1998
3	10,000	Gasoline	Removed	1998
4	15,000	Gasoline	Removed	1998
5-6	20,000	Gasoline	Active	1998

II. SITE CHARACTERIZATION INFORMATION (GW = Groundwater)

GW Basin: Coastal Plain of Los Angeles	Beneficial uses: Mun, Ind, Proc, Agr	Water purveyor in the area: Golden State Water Company	
Distance to nearest municipal supply well: Well ID No.: 02S14W34L02 is approximately 3,533 feet away from the site.		Water purveyor contact: Attn: David Chang 1920 West Corporate Way, Anaheim, CA 92801	
GW highest depth: N/A	GW lowest depth: N/A	Well screen interval: N/A	Flow Direction: N/A
Soil types: Sand, Silt and Clay		Maximum soil depth sampled: 55 feet bgs	

III. SITE INSPECTION

Pre-closure site inspection date: N/A	Is there sensitive receptor next to the site (school, church, hospital, kindergarten etc.)?

environmental TRAINING CENTER
compliance · workplace safety · emergency response
www.EnvTraining.org

IV. MAXIMUM DOCUMENTED CONT ; NRQ = Not Required

Contaminant	Soil (m					/L)	MCLs/NL (µg/L)
	Initial (6/1997)					Latest (N/A)	
TPH (Gas)	11,000***					NRQ	NE
Benzene	1.9					NRQ	1
Toluene	860***					NRQ	150
Ethylbenzene	400***					NRQ	300
Xylenes	2,300***					NRQ	1,750
Methyl Tertiary Butyl Ether (MTBE)	18.0					NRQ	13 (Primary) 5 (Secondary)
Di-Isopropyl Ether (DIPE)	NA					NRQ	NE
Ethyl Tertiary Butyl Ether (ETBE)	NA	NA	NE	NE	NE	NRQ	NRQ	NE
Tertiary Amyl Methyl Ether (TAME)	NA	NA	NE	NE	NE	NRQ	NRQ	NE
Tertiary Butyl Alcohol (TBA)	NA	ND	NE	NE	NE	NRQ	NRQ	12 (NL)
Ethanol	NA	NA	NE	NE	NE	NRQ	NRQ	NE
Naphthalene	NA	NA	9.7#	45#	NE	NRQ	NRQ	170 (NL)

Pre-closure
out 4-22-13
out 6-21-13

NE = Not Established. NL = Notification Level. NA = Not Analyzed. # = California UST Low-Threat Policy Numbers For 0 – 5.0 Feet BGS. * SLs = USEPA Risk-Based Screening Levels (November 2011). ** See Attached Table 4 –1. ***Taken from beneath dispensing islands (depth unknown).

Site Name/Address: Arco #9645 / Former Thrifty Oil #251 4130 W Century Boulevard, Inglewood, CA 90304	Staff Initial: MT

V. FREE PRODUCT

Was free product encountered? No	Has free product been totally removed? N/A
When was free product recovery project completed? N/A	

VI. SOIL REMEDIATION

Method: Excavation	Duration of remediation: June 1998
Waste manifest document: Yes	Volume of soil disposal/mass removal: 997 tons of impacted soil

VII. GROUNDWATER REMEDIATION

Method: None	Duration of remediation: N/A
	Mass removal: N/A

VIII. COMMENTS AND JUSTIFICATION FOR RECOMMENDED ACTION

Site History:

The site is an active gasoline station located on the southeast corner of Freeman Avenue and Century Boulevard in Inglewood, CA. The site consists of two 20,000-gallon gasoline underground storage tanks (USTs), two dispensing islands, product piping and a station building.

This case was transferred to the Regional Board by the Los Angeles County Department of Public Works on May 11, 2000.

Data Summary:

In June 1997, a baseline site assessment was performed. Ten soil borings (TDD-1 through TDD-10) were drilled to 55 feet bgs near the USTs and dispensers. In addition eight soil samples (DS-1 through DS-8) were collected from beneath the dispensers. Maximum concentrations of 11,000 mg/kg TPH_G, 1.9 mg/kg benzene, and 18.0 mg/kg MTBE were detected in the soil samples (See Table 1).

In June 1998, one 6,000-gallon, one 8,000-gallon, one 10,000-gallon, and one 15,000-gallon gasoline USTs were removed from the site and were replaced with two 20,000-gallon gasoline USTs. A total of 66 soil samples (Tk-1A, TK-1B, TK-2A, TK-2B, TK-3A, TK-3B, TK-4A, TK-4B, TK-4C, TP-1 through TP-3, Pl-1 through PL-4, and SP-1 through SP-50) were collected from beneath the USTs, product lines, dispensers and soil piles. The maximum depth sampled was 16 feet bgs. Maximum concentrations of 21,000 mg/kg TPH_G, 56 mg/kg benzene, and 67 mg/kg MTBE were detected in the soil samples (See Table 1).

In June 2012, three soil borings (BIB1 through BIB3) were drilled to a maximum depth of 25 feet bgs. Fuel constituents were ND in the soil samples collected from the borings.

Remediation:

In 1998, during UST removal activities soil excavation was conducted and approximately 997 tons of impacted soil were removed from the site and disposed of.

Lithology:

The lithology of the site generally consisted of sand, silt and clay to 55 feet bgs, maximum depth investigated.

Based on the above site assessment data, further soil and/or groundwater investigation is not warranted.

LOW THREAT UST CLOSURE POLICY CRITERIA EVALUATION:

General Criteria:

The site meets all General Criteria of the Low Threat Policy.

A. The water purveyor within the area of the site is the Golden State Water Company;
B. The site is an active gasoline service station (petroleum only);
C. The leaking USTs were removed in June 1997;
D. Free product did not encounter on-site;
E. A site conceptual model was submitted;
F. Secondary source remediation consisted of excavation of approximately 997 tons of impacted soil.
G. Soil was tested for MTBE;
H. The site does not create a nuisance.

Site Name/Address: Arco #9645 / Former Thrifty Oil #251 4130 W Century Boulevard, Inglewood, CA 90304	Staff Initial: MT

Groundwater:
This is a soil only case.

Vapor Intrusion To Indoor Air:
The vapor intrusion section of the Low Threat Policy is not applicable.

A. The site is an active gasoline service station.

Direct Contact and Outdoor Air Exposure
Maximum concentrations of petroleum constituents in soil are less than those listed in the Table1 below, of the policy, for the specified depth below ground surface. Therefore the residual constituents in the soil will have no significant risk of adversely affecting human health.

Chemical	Site Concentrations	Residential		Commercial/Industrial	
		0 to 5 ft bgs mg/kg	Volitalization to outdoor air (0 to 5 ft bgs) mg/kg	0 to 5 ft bgs mg/kg	Volitalization to outdoor air (0 to 5 ft bgs) mg/kg
Benzene	ND	1.9	2.8	8.2	12
Ethylbenzene	ND	21	32	89	134
Naphthalene	NA	9.7	9.7	45	45
PAH	NA	0.063	NA	0.68	NA

FACTORS SUPPORTING LOW RISK CLOSURE:

1. Free product has never been encountered at the site.
2. The extent of the soil and grounwater contamination has been adequately defined.
3. The residual contamination would not cause significant human health and/or environmental risks via major pathways, such as direct contact, drinking water ingestion, groundwater plume migration, and vapor intrusion.

IX. MTBE FATE & TRANSPORT PLUME LENGTH MODELING ANALYSIS

The MTBE Plume Length Model is not applicable because groundwater was not encountered.

X. ELECTRONIC DELIVERABLE FORMAT (EDF) SUBMISSION

Has electronic data reporting requirement been met? Yes

XI. AB 681 REQUIREMENT (Land Owner Notification)

Verify property ownership http://assessor.lacounty.gov/extranet/DataMaps/Pais.aspx (date) : February 27, 2013
Has landowner or impacted site notification requirements been met? Yes
Owner: Thrifty Oil Company
Responsible party: Thrifty Oil Company
Pre-closure letter sent date:

(August 2012)

Site Name/Address:	Staff Initial:
Arco #9645 / Former Thrifty Oil #251 4130 W Century Boulevard, Inglewood, CA 90304	MT

Table 4-1: Maximum Soil Screening Levels (mg/kg) for TPH, BTEX and MTBE above Drinking Water Aquifers

	Distance Above Groundwater	Carbon Range		
		C4-C12	C13-C22	C23-C32
TPH	>150 feet	1,000	10,000	50,000
	20-150 feet	500	1,000	10,000
	<20 feet	100	100	1,000

	Distance Above Groundwater	Lithology			
		Gravel	Sand	Silt	Clay
BTEX & MTBE	150 feet	B=0.044 T=2 E=8 X=23 MTBE = 0.039	B=0.077 T=4 E=17 X=48 MTBE = 0.078	B=0.165 T=9 E=34 X=93 MTBE = 0.156	B=0.8 T=43 E=170 X=465 MTBE = 0.78
	120 feet	B=0.035 T=1.57 E=6.3 X=17.9 MTBE = 0.028	B=0.058 T=3.1 E=12.7 X=36 MTBE = 0.061	B=0.123 T=7 E=25.9 X=70.3 MTBE = 0.117	B=0.603 T=32 E=128 X=351 MTBE = 0.591
	100 feet	B=0.028 T=1.3 E=5.1 X=14.4 MTBE = 0.020	B=0.046 T=2.57 E=9.86 X=28 MTBE = 0.05	B=0.094 T=5.4 E=20.4 X=55.1 MTBE = 0.091	B=0.471 T=25 E=101 X=276 MTBE = 0.464
	80 feet	B=0.022 T=1 E=4 X=11 MTBE = 0.013	B=0.033 T=2 E=7 X=20 MTBE = 0.039	B=0.066 T=4 E=15 X=40 MTBE = 0.065	B=0.34 T=18 E=73 X=200 MTBE = 0.338
	60 feet	B=0.018 T=0.72 E=2.9 X=7.9 MTBE = 0.013	B=0.026 T=1.4 E=4.9 X=13.9 MTBE = 0.03	B=0.048 T=2.8 E=10.7 X=28.4 MTBE = 0.048	B=0.241 T=13 E=52 X=141.5 MTBE = 0.247
	40 feet	B=0.015 T=0.43 E=1.8 X=4.8 MTBE = 0.013	B=0.018 T=0.87 E=2.8 X=7.8 MTBE = 0.022	B=0.029 T=1.6 E=6.3 X=16.9 MTBE = 0.03	B=0.143 T=7.5 E=30 X=83 MTBE = 0.156
	20 feet	B=0.011 T=0.15 E=0.7 X=1.75 MTBE = 0.013	B=0.011 T=0.3 E=0.7 X=1.75 MTBE = 0.013	B=0.011 T=0.45 E=2 X=5.3 MTBE = 0.013	B=0.044 T=2.3 E=9 X=24.5 MTBE = 0.065

- TPH = Total petroleum hydrocarbons.
- BTEX = benzene, toluene, ethylbenzene, and xylenes, respectively. MTBE = methyl tertiary butyl ether.
- Respective MCLs (ppm): B = 0.001, T = 0.15, E = 0.7, X = 1.75, MTBE = 0.013.
- BTEX screening concentrations determined per the attenuation factor method as described in RWQCB Guidance for VOC Impacted Sites (March 1996), with a natural degradation factor of 11 for BTEX and of 3 for MTBE. Table values can be linearly interpolated between distances above groundwater and are proportional to fraction of each lithological thickness.
- Values in Table 4-1 are for soils above drinking water aquifers. All groundwater is considered as drinking water resources unless exempted by one of the criteria as defined under SWRCB Resolution 88-63 (TDS>3000 mg/L, or deliverability <200 gal/day, or existing contamination that cannot be reasonably treated). Regional Board staff will make a determination of potential water use at a particular site considering water quality objectives and beneficial uses. For non-drinking water aquifers, regardless of depth, TPH for ">150 feet" category in the table should be used;
- Distance above groundwater must be measured from the highest anticipated water level. Lithology is based on the USCS scale.
- In areas of naturally-occurring hydrocarbons, Regional Board staff will make determinations on TPH levels.

(Revised 1/7/05)

April 22, 2013

Chris Panaitescu
Thrifty Oil Company
13539 E. Foster Road
Santa Fe Springs, CA 90670

David Chang
Golden State Water Company
1920 West Corporate Way
Anaheim, CA 92801

UNDERGROUND TANKS PROGRAM – PRE-CLOSURE NOTIFICATION
ARCO #9645 / FORMER THRIFTY OIL #251 (PRIORITY C-1)
4130 WEST CENTURY BOULEVARD, INGLEWOOD, CA (CASE NO. R-25030)

Dear Mr. Panaitescu and Mr. Chang:

The California Regional Water Quality Control Board, Los Angeles Region is the public agency with primary responsibility for protection of ground and surface water for all beneficial uses within Los Angeles and Ventura counties. As such, we are the lead agency for overseeing corrective actions and cleanup of releases from leaking underground storage tank systems at the subject facility (the Site). We have completed our review and evaluation of the information provided to this agency for the underground storage tank release(s) at the Site and determined that this case meets the Regional Board's low threat criteria for a case closure.

Pursuant to California Health and Safety Code Section 25296.20(a) and Division 7 of the Porter Cologne Water Quality Control Act, and State Water Resources Control Board Resolution 2012-0016, the Regional Board is required to notify any and all interested parties (water authority or district, building permit agencies, owners and occupants of the properties impacted by the petroleum release, or adjacent properties) as defined in Resolution 2012-0016 prior to considering corrective actions or granting case closure. You are identified as a fee titleholder (Thrifty Oil Company) and the interested water company (Golden State Water Company), respectively. We hereby notify you of our plan to close this low threat underground storage tank case. In order to expedite the review and approval process, we request that you provide us with any comments on the proposed plan to close this case in writing by **June 21, 2013**. If you do not wish to participate, you need not respond. If we do not receive a written response by **June 21, 2013**, the case will be closed and you will be notified of our decision.

If you wish to obtain additional information regarding this site, you may log on http://geotracker.waterboards.ca.gov/ for the subject site address, or arrange to review the case file for this site in our office by mailing in a written request to the address appearing in the bottom of this letter or by emailing a written request to Rb4-Publicrecords@waterboards.ca.gov. Regional Board staff will then contact you and arrange a time and date to visit the Regional Board office and review the files requested.

If you have any questions on this matter, please call Ms. Maryam Taidy at (213) 576-6741or mtaidy@waterboards.ca.gov.

Sincerely,

Yi Yu, Ph.D., P.G.
Senior Engineering Geologist
Chief of Underground Tanks/Los Angeles River Unit

cc: Kathy Jundt, State Water Resources Control Board,
Underground Storage Tank Cleanup Fund
Tim Smith, County of Los Angeles Department of Public Works
Richard Lavin, County of Los Angeles, Department of Public Health, DWP
Mandir Singh, City of Inglewood Building and Safety

Llamas, Errick@Waterboards

From: Van Nuys <vannuys@assessor.lacounty.gov>
Sent: Wednesday, February 27, 2013 9:30 AM
To: Llamas, Errick@Waterboards
Subject: FW: Public Inquiry Form

In response to your email on2/27/13

Owner of record: Thrifty Oil CO

Mailing address: 13116 Imperial Hwy Santa Fe Springs CA 90670

Van Nuys Satellite
Angela Eskidjian
Senior Clerk
14340 Sylvan St. Ste C
(818) 901-3455
Aeskidjian@assessor.lacounty.gov
www.assessor.lacounty.gov

-----Original Message-----
From: L.A. County - Office of The Assessor
Sent: Wednesday, February 27, 2013 9:07 AM
To: Van Nuys
Subject: FW: Public Inquiry Form

-----Original Message-----
From: ellamas@waterboards.ca.gov [mailto:ellamas@waterboards.ca.gov]
Sent: Tuesday, February 26, 2013 4:39 PM
To: L.A. County - Office of The Assessor
Subject: Public Inquiry Form

Name: Llamas, Errick
Business Name: Los Angeles Regional Water Quality Control Board

Address: 320 W 4th Street, Suite 200

Los Angeles, CA 90013

Email: ellamas@waterboards.ca.gov

Phone: 213-576-6620

Fax:

Situs:

, CA

AIN: 4034-003-027

Company Name:

Routing Index:

Comments: Hello, I am with the Los Angeles regional water quality control board and we are a currently conducting groundwater contamination summaries and we are preparing this site for closure and because of this we need to verify property ownership and contact information.

Thank you

Del Mar Analytical

2[illegible]on Ave., Irvine, CA 92606 (714) 261-1022 FAX (714) 261-1228
1014 E. Cooley Dr., Suite A, Colton, CA 92324 (909) 370-4667 FAX (909) 370-1046
16525 Sherman Way, Suite C-11, Van Nuys, CA 91406 (818) 779-1844 FAX (818) 779-1843
2465 W 12th St., Suite I, Tempe, AZ 85281 (602) 968-8272 FAX (602) 968-1338

TABLE 1
ANALYTICAL SUMMARY - SOIL SAMPLES
Thrifty #251
4130 W. CENTURY BLVD.
INGLEWOOD, CALIFORNIA

Sample I.D.	Sampled	TPHg	Benzene	Toluene	Ethyl Benzene	Total Xylenes	MTBE
		Concentration (mg/Kg)					
TDD-1-15	6/17/97	<1.0	<0.005	<0.005	<0.005	<0.015	<1.0
TDD-1-25	6/17/97	<1.0	0.0070	0.020	<0.005	0.38	6.3
TDD-1-35	6/17/97	<1.0	0.0072	0.018	<0.005	0.031	18
TDD-1-45	6/17/97	<1.0	<0.005	0.012	<0.005	0.018	16
TDD-2-15	6/17/97	1.6	<0.005	<0.005	<0.005	<0.015	1.5
TDD-2-25	6/17/97	<1.0	<0.005	<0.005	<0.005	<0.015	7.5
TDD-2-35	6/17/97	<1.0	<0.005	<0.005	<0.005	0.024	13
TDD-2-45	6/17/97	<1.0	<0.005	0.0051	<0.005	<0.015	4.8
TDD-2-55	6/17/97	<1.0	0.11	0.16	0.011	0.079	2.3
TDD-3-20	6/17/97	6,800	<3	220	180	1,400	<75
TDD-3-30	6/17/97	2,500	1.4	93	48	340	<15
TDD-3-40	6/17/97	1,100	1.9	85	26	160	<25
TDD-3-50	6/17/97	<1.0	0.016	0.084	0.011	0.10	2.3
TDD-4-15	6/17/97	<1.0	<0.005	<0.005	<0.005	<0.015	<1.0
TDD-4-30	6/17/97	<1.0	<0.005	<0.005	<0.005	<0.015	<1.0
TDD-4-40	6/17/97	<1.0	0.023	0.037	<0.005	0.036	12
TDD-4-50	6/17/97	<1.0	0.015	0.012	<0.005	<0.015	4.4

DEL MAR ANALYTICAL (ELAP #1855)

Mary Ann Linsel

Mary Ann Linsel
Project Manager

V7061161.SEA

The data contained on the certified reports are reviewed for accuracy and completeness and should take precedence over this summary table. This report shall not be reproduced, except in full, without written permission.

Del Mar Analytical

28[illegible]an Ave., Irvine, CA 92606 (714) 261-1022 FAX (714) 261-1228
1014 E. Cooley Dr., Suite A, Colton, CA 92324 (909) 370-4667 FAX (909) 370-1046
16525 Sherman Way, Suite C-11, Van Nuys, CA 91406 (818) 779-1844 FAX (818) 779-1843
2465 W. 12th St., Suite J, Tempe, AZ 85281 (602) 968-8272 FAX (602) 968-1338

TABLE 1
ANALYTICAL SUMMARY - SOIL SAMPLES
Thrifty #251
4130 W. CENTURY BLVD.
INGLEWOOD, CALIFORNIA

Sample I.D.	Sampled	TPHg	Benzene	Toluene	Ethyl Benzene	Total Xylenes	MTBE
		Concentration (mg/Kg)					
TDD-5-20	6/18/97	<1.0	<0.005	<0.005	<0.005	<0.015	<1.0
TDD-5-40	6/18/97	<1.0	<0.005	<0.005	<0.005	<0.015	<1.0
TDD-6-10	6/18/97	<1.0	<0.005	<0.005	<0.005	<0.015	<1.0
TDD-6-20	6/18/97	<1.0	<0.005	<0.005	<0.005	<0.015	<1.0
TDD-6-30	6/18/97	<1.0	<0.005	<0.005	<0.005	<0.015	<1.0
TDD-6-40	6/18/97	<1.0	<0.005	0.0069	<0.005	<0.015	<1.0
TDD-7-10	6/18/97	<1.0	<0.005	<0.005	<0.005	<0.015	<1.0
TDD-7-25	6/18/97	<1.0	<0.005	<0.005	<0.005	<0.015	<1.0
TDD-7-40	6/18/97	<1.0	<0.005	<0.005	<0.005	<0.015	<1.0
TDD-8-15	6/18/97	<1.0	<0.005	<0.005	<0.005	<0.015	<1.0
TDD-8-25	6/18/97	<1.0	<0.005	<0.005	<0.005	<0.015	<1.0
TDD-8-40	6/18/97	<1.0	<0.005	<0.005	<0.005	<0.015	<1.0
TDD-9-5	6/18/97	<1.0	<0.005	<0.005	<0.005	<0.015	<1.0
TDD-9-10	6/18/97	<1.0	<0.005	<0.005	<0.005	<0.015	<1.0
TDD-10-5	6/18/97	<1.0	<0.005	<0.005	<0.005	<0.015	<1.0
TDD-10-10	6/18/97	<1.0	<0.005	<0.005	<0.005	<0.015	<1.0
DS-1	6/18/97	<1.0	<0.005	<0.005	<0.005	<0.015	<1.0
DS-3	6/18/97	4.7	<0.005	0.022	0.0081	0.046	<1.0
DS-4	6/18/97	2.5	0.0054	0.095	0.045	0.29	<1.0
DS-2	6/18/97	8.5	<0.01	0.041	0.020	0.11	<1.0
DS-5	6/18/97	11,000	<6	860	400	2,300	<300
DS-6	6/18/97	2,500	<0.75	69	80	480	<37.5
DS-7	6/18/97	1.4	<0.005	0.048	0.0096	0.054	<1.0
DS-8	6/18/97	2.2	<0.005	0.037	0.029	0.26	<1.0

DEL MAR ANALYTICAL (ELAP #1855)

Mary Ann Linsel

Mary Ann Linsel
Project Manager

Celebrating 10 years of service 1987-1997

V7081267.SEA

The data contained on the certified reports are reviewed for accuracy and completeness and should take precedence over this summary table. This report shall not be reproduced, except in full, without written permission.

TABLE 1
Summary of Tank Pull Soil Analytical Results
Former Thrifty Oil Company Service Station No. 251
4130 West Century Boulevard
Inglewood, California

Sample I.D.	Sample Date	EPA 8015 (mod)	EPA Method 8020					EPA 6010
		TPHg mg/kg	Benzene mg/kg	Toluene mg/kg	Ethylbenzene mg/kg	Total Xylenes mg/kg	MTBE mg/kg	Total Lead mg/kg
TK-1A-14'	06/02/98	2.1	<0.0050	<0.0050	<0.0050	<0.015	1.4	--
TK-1B-14'	06/02/98	8,100	7.1	110	95	720	70	--
TK-2A-14'	06/02/98	2,600	<0.38	13	14	110	3.8 (*2.1)	--
TK-2B-15'	06/02/98	12,000	8.7	220	120	840	43	4.0
TK-3A-16'	06/02/98	9,100	8.7	74	83	780	61	--
TK-3B-15'	06/02/98	21,000	46	480	390	3,000	230 (*36)	8.0
TK-4A-15'	06/02/98	13,000	4.3	26	120	1,300	28	--
TK-4B-15'	06/02/98	<1.0	<0.0050	<0.0050	<0.0050	<0.015	<0.035	--
TK-4C-15'	06/02/98	<1.0	<0.0050	<0.0050	<0.0050	<0.015	0.036	--
TP-1-16'	06/05/98	4.5	<0.0050	<0.0050	<0.0050	<0.015	0.072 (*0.0077)	--
TP-2-16'	06/05/98	460	<0.060	0.082	0.094	11	<0.42	--
TP-3-16'	06/05/98	550	<0.060	0.11	0.54	7.7	<0.42	4.0
PL-1-3'	05/29/98	10,000	56	710	180	990	730 (*67)	3.2
PL-2-3'	05/29/98	<1.0	<0.0050	<0.0050	<0.0050	<0.015	<0.035	--
PL-3-3'	05/29/98	57	<0.015	0.021	<0.015	2.2	1.7	--
PL-4-3'	05/29/98	490	<0.12	1.4	3.1	30	1.5	--
DS-1-3'	05/29/98	<1.0	<0.0050	<0.0050	<0.0050	<0.015	<0.035	--
DS-2-3'	05/29/98	<1.0	<0.0050	<0.0050	<0.0050	<0.015	<0.035	--
DS-3-3'	05/29/98	<1.0	<0.0050	<0.0050	<0.0050	<0.015	<0.035	--
DS-4-3'	05/29/98	<1.0	<0.0050	<0.0050	<0.0050	<0.015	<0.035	--
DS-5-3'	05/29/98	<1.0	<0.0050	<0.0050	<0.0050	0.022	14	--
DS-6-3'	05/29/98	<2.0	0.010	0.019	<0.010	0.21	40	--
DS-7-3'	05/29/98	<1.0	<0.0050	<0.0050	<0.0050	<0.015	<0.035	--
DS-8-3'	05/29/98	<1.0	<0.0050	<0.0050	<0.0050	<0.015	<0.035	--
SP-1	05/29/98	18,000	14	190	120	1,300	14 (*4.6)	4.0
SP-2	05/29/98	<1.0	<0.0050	<0.0050	<0.0050	<0.015	<0.035	--
SP-3	06/01/98	8,000	<1.5	100	85	720	15	--
SP-4	06/01/98	1,700	<0.60	22	18	150	5.4	--
SP-5	06/01/98	25	<0.020	<0.020	0.029	0.87	0.70	--
SP-6	06/01/98	770	<0.15	11	7.5	62	5.3	--
SP-7	06/01/98	260	<0.20	1.9	1.8	18	5.8	--
SP-8	06/01/98	36	<0.030	0.82	0.30	2.3	0.88	--
SP-9	06/01/98	43	<0.010	0.020	0.035	0.28	0.53	--
SP-10	06/01/98	55	<0.012	0.036	0.077	0.76	0.49	--
SP-11	06/01/98	57	<0.012	<0.012	0.044	0.40	0.25	--
SP-12	06/01/98	<1.0	<0.0050	<0.0050	<0.0050	<0.015	<0.035	--

TABLE 1
Summary of Tank Pull Soil Analytical Results
Former Thrifty Oil Company Service Station No. 251
4130 West Century Boulevard
Inglewood, California

Sample I.D.	Sample Date	EPA 8015 (mod)	EPA Method 8020					EPA 6010
		TPHg mg/kg	Benzene mg/kg	Toluene mg/kg	Ethylbenzene mg/kg	Total Xylenes mg/kg	MTBE mg/kg	Total Lead mg/kg
SP-13	06/01/98	< 1.0	<0.0050	<0.0050	<0.0050	<0.015	<0.035	--
SP-14	06/01/98	< 1.0	<0.0050	<0.0050	<0.0050	<0.015	<0.035	--
SP-15	06/01/98	250	<0.060	0.40	0.87	8.6	0.80	--
SP-16	06/01/98	740	<0.12	0.80	2.4	20	2.1	--
SP-17	06/01/98	4,200	<0.60	110	41	290	56	--
SP-18	06/05/98	8.7	<0.020	<0.020	<0.020	0.085	0.38	--
SP-19	06/05/98	1,200	0.49	20	14	99	8.4	6.2
SP-20	06/05/98	1,100	1.0	25	14	100	11 (*1.8)	--
SP-21	06/05/98	210	0.87	2.6	1.5	19	5.7	--
SP-22	06/05/98	200	<0.050	<0.050	0.30	2.6	0.65	--
SP-23	06/05/98	670	0.28	1.8	3.3	30	3.3	--
SP-24	06/05/98	520	<0.30	1.1	2.8	32	1.5	--
SP-25	06/05/98	420	<0.30	<0.30	<0.30	11	1.8	--
SP-26	06/05/98	520	0.068	1.9	3.1	31	2.0	--
SP-27	06/05/98	600	0.16	3.4	4.4	43	3.2	--
SP-28	06/05/98	580	0.61	8.3	5.5	43	4.7	--
SP-29	06/05/98	360	<0.060	0.57	1.4	15	3.2	--
SP-30	06/05/98	230	<0.050	0.18	0.25	6.3	0.87	--
SP-31	06/05/98	76	<0.010	0.053	0.15	1.9	1.4	--
SP-32	06/05/98	190	<0.030	0.15	0.34	2.5	0.70	--
SP-33	06/05/98	1,200	0.38	8.3	7.0	98	4.5	--
SP-34	06/05/98	400	<0.060	1.4	2.4	24	2.3	--
SP-35	06/05/98	1,000	0.18	4.9	8.8	75	3.7	--
SP-36	06/05/98	210	<0.060	0.075	0.35	2.9	0.49	--
SP-37	06/05/98	190	<0.030	0.21	0.22	3.7	1.7	--
SP-38	06/05/98	15	<0.010	<0.010	0.010	0.37	0.26	--
SP-39	06/05/98	420	0.090	2.8	3.8	30	2.9	--
SP-40	06/05/98	1,300	0.28	6.1	12	100	1.9	--
SP-41	06/05/98	770	0.38	6.6	8.7	6.8	4.1	--
SP-42	06/05/98	2,600	1.8	31	31	220	6.6 (*0.34)	11
SP-43	06/11/98	< 1.0	<0.0050	<0.0050	<0.0050	<0.015	<0.035	--
SP-44	06/11/98	< 1.0	<0.0050	<0.0050	<0.0050	<0.015	<0.035	--
SP-45	06/11/98	< 1.0	<0.0050	<0.0050	<0.0050	<0.015	<0.035	--
SP-46	06/11/98	< 1.0	<0.0050	<0.0050	<0.0050	<0.015	<0.035	--
SP-47	06/11/98	2,600	<0.60	13	16	200	3.2 (*0.250)	18
SP-48	06/11/98	160	<0.030	0.16	0.24	2.8	0.74	--
SP-49	06/11/98	< 1.0	<0.0050	<0.0050	<0.0050	<0.015	<0.035	--
SP-50	06/11/98	< 1.0	<0.0050	<0.0050	<0.0050	<0.015	<0.035	--

Notes:
mg/kg = milligrams per kilogram
TPHg = Total petroleum hydrocarbons as gasoline
MTBE = Methyl-tertiary-butyl ether
-- = Not Analyzed
(*) = Result analyzed by EPA Method 8260

TABLE 1
Summary of Baseline Soil Sampling Results (mg/Kg)

Sample ID	Benzene	Toluene	Ethylbenzene	Xylenes	MTBE	TBA	TPHg
Sampled June 14, 2012							
BIB1-5	ND	ND	ND	ND	ND	ND	ND
BIB1-10	ND	ND	ND	ND	ND	ND	ND
BIB1-15	ND	ND	ND	ND	ND	ND	ND
BIB1-20	ND	ND	ND	ND	ND	ND	ND
BIB1-25	ND	ND	ND	ND	ND	ND	ND
BIB2-5	ND	ND	ND	ND	ND	ND	ND
BIB2-10	ND	ND	ND	ND	ND	ND	ND
BIB2-15	ND	ND	ND	ND	ND	ND	ND
BIB2-20	ND	ND	ND	ND	ND	ND	ND
BIB2-25	ND	ND	ND	ND	ND	ND	ND
BIB3-5	ND	ND	ND	ND	ND	ND	ND
BIB3-10	ND	ND	ND	ND	ND	ND	ND
BIB3-15	ND	ND	ND	ND	ND	ND	ND
BIB3-20	ND	ND	ND	ND	ND	ND	ND
BIB3-25	ND	ND	ND	ND	ND	ND	ND
MDL	*0.00018*	*0.00024*	*0.00021*	*0.0008*	*0.00019*	*0.0088*	*0.018*

Notes: ND -- Not detected. Samples analyzed by EPA methods 8015M and 8260B. MDL – Method Detection Limit. No other VOCs detected by analysis.

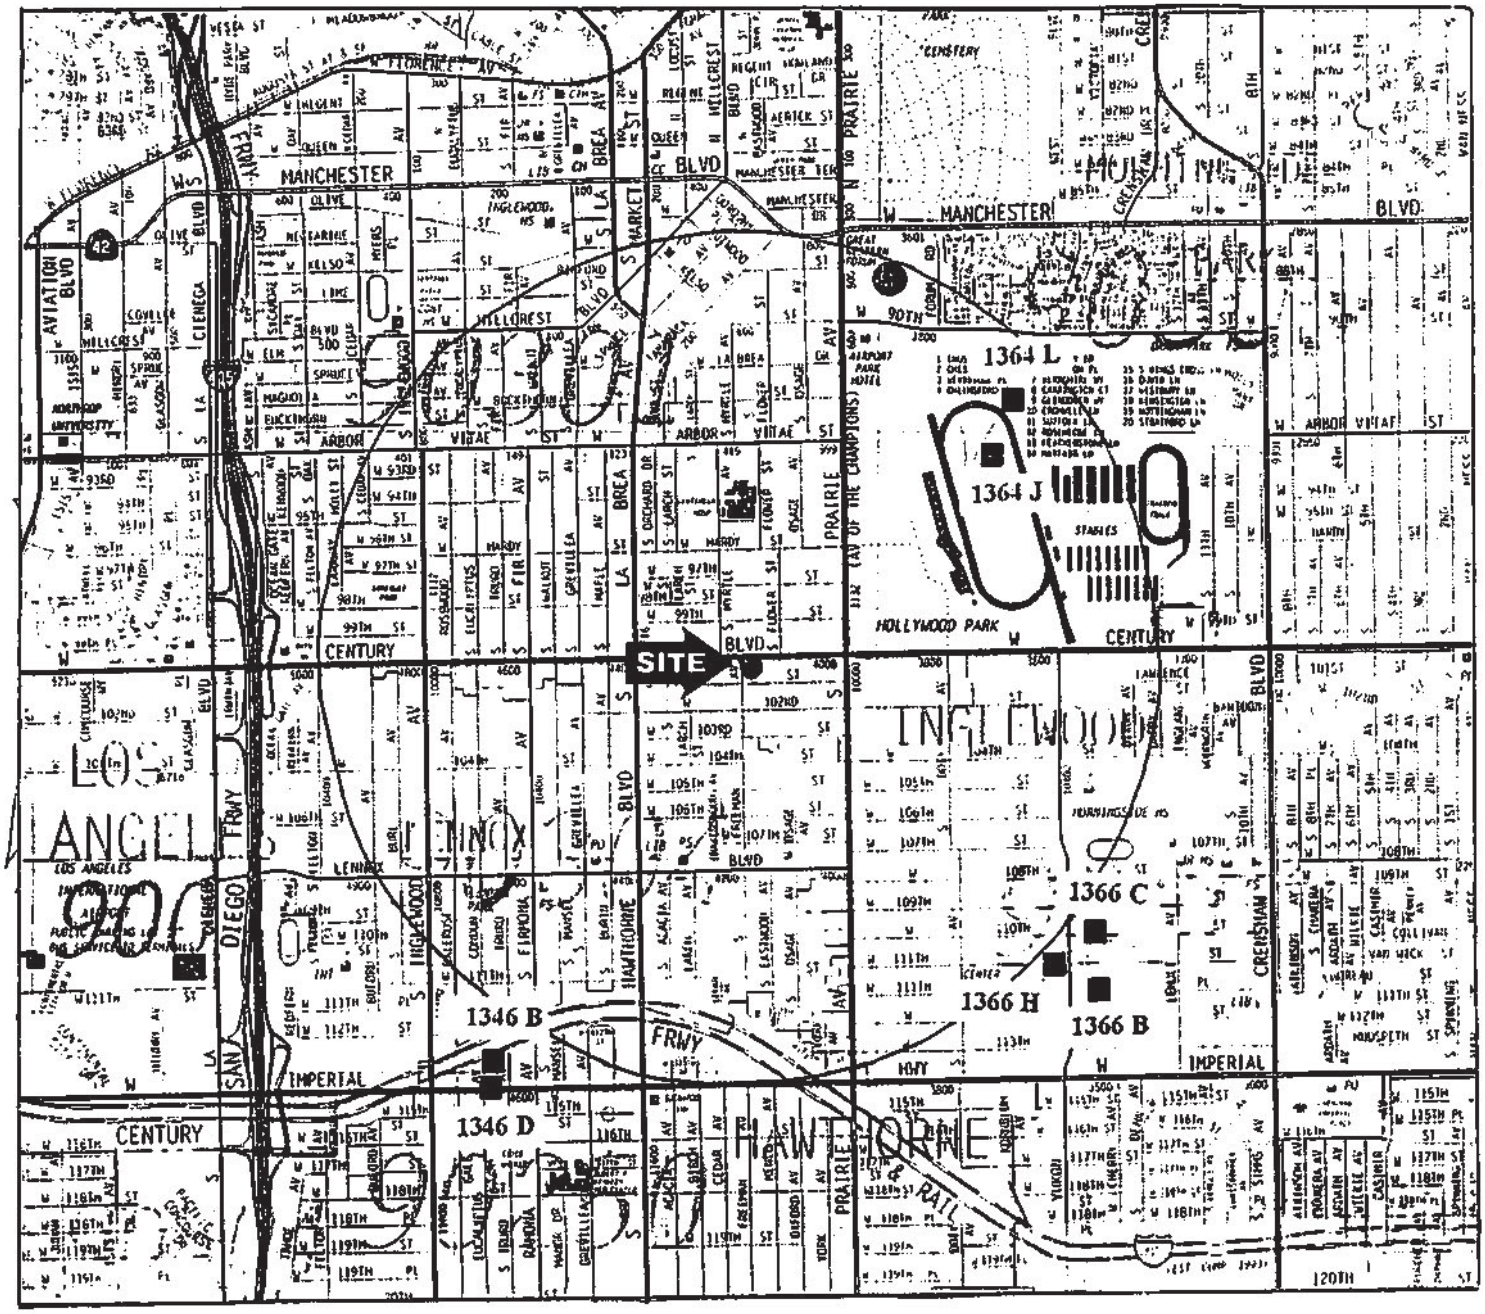

LOCATION MAP
THRIFTY STATION NO. 251

THOMAS GUIDE

FIGURE 1

Google

Address 4130 W Century Blvd
Inglewood, CA 90304

Get Google Maps on yc
Text the word "GMAPS"

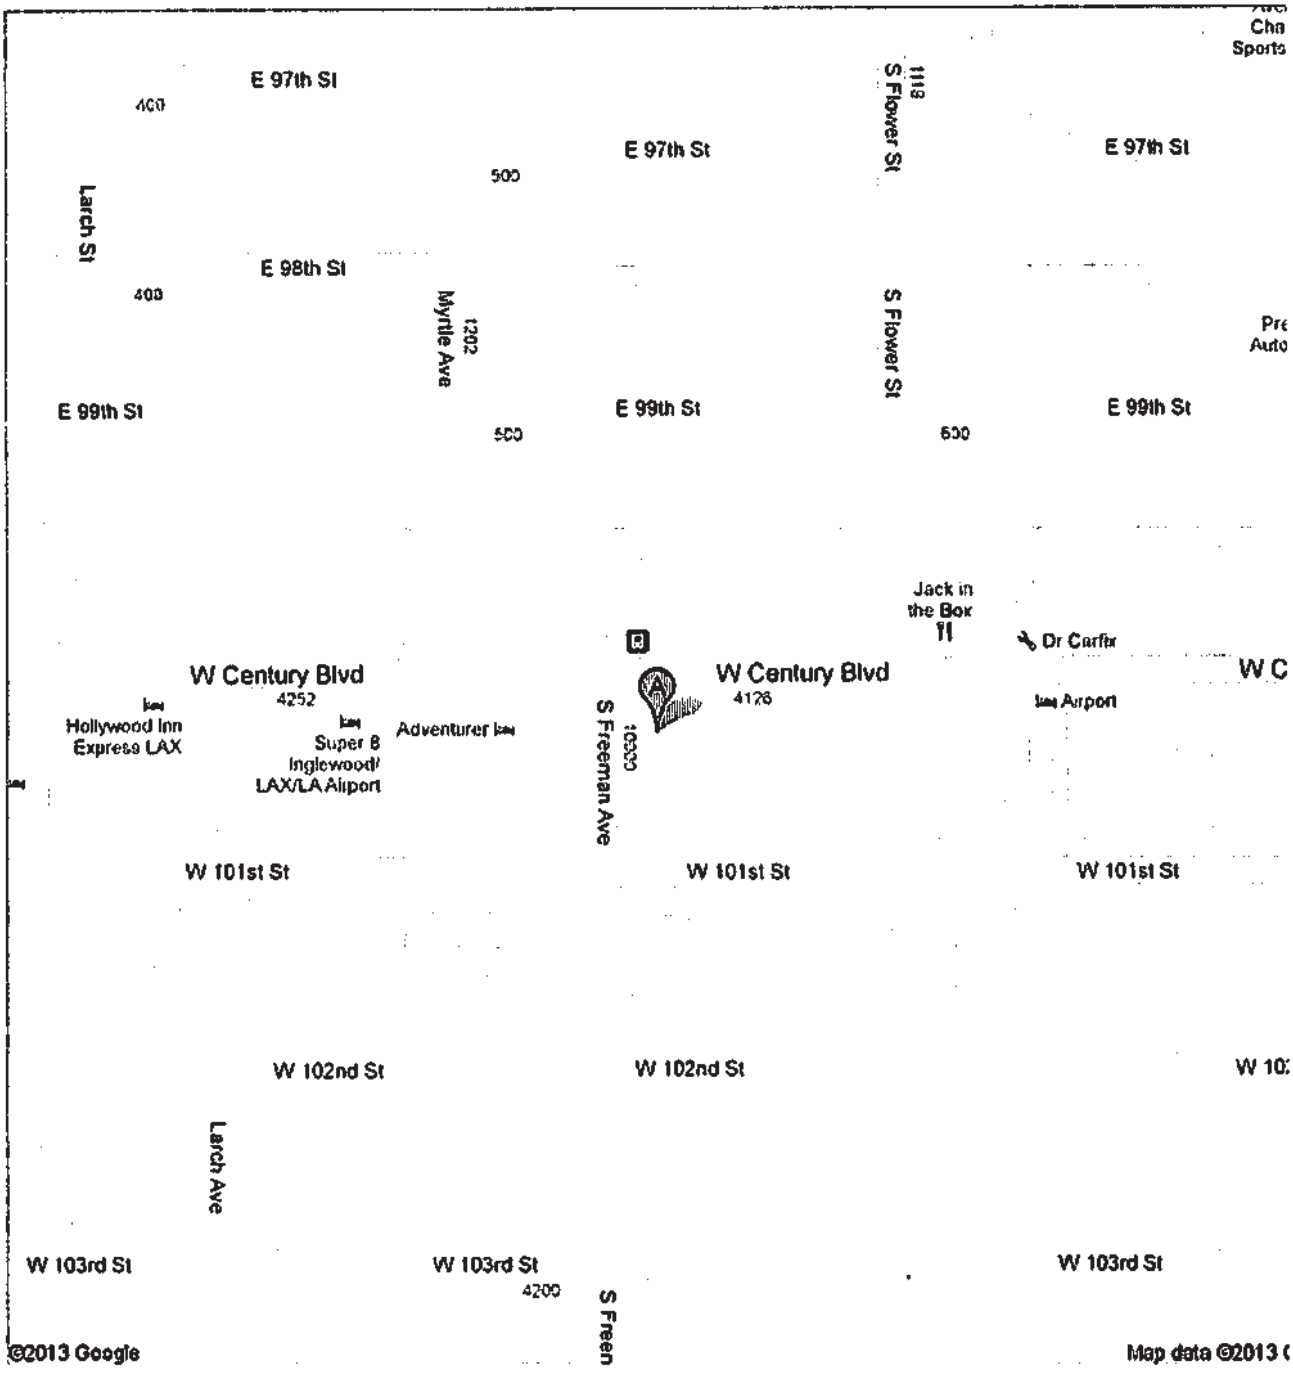

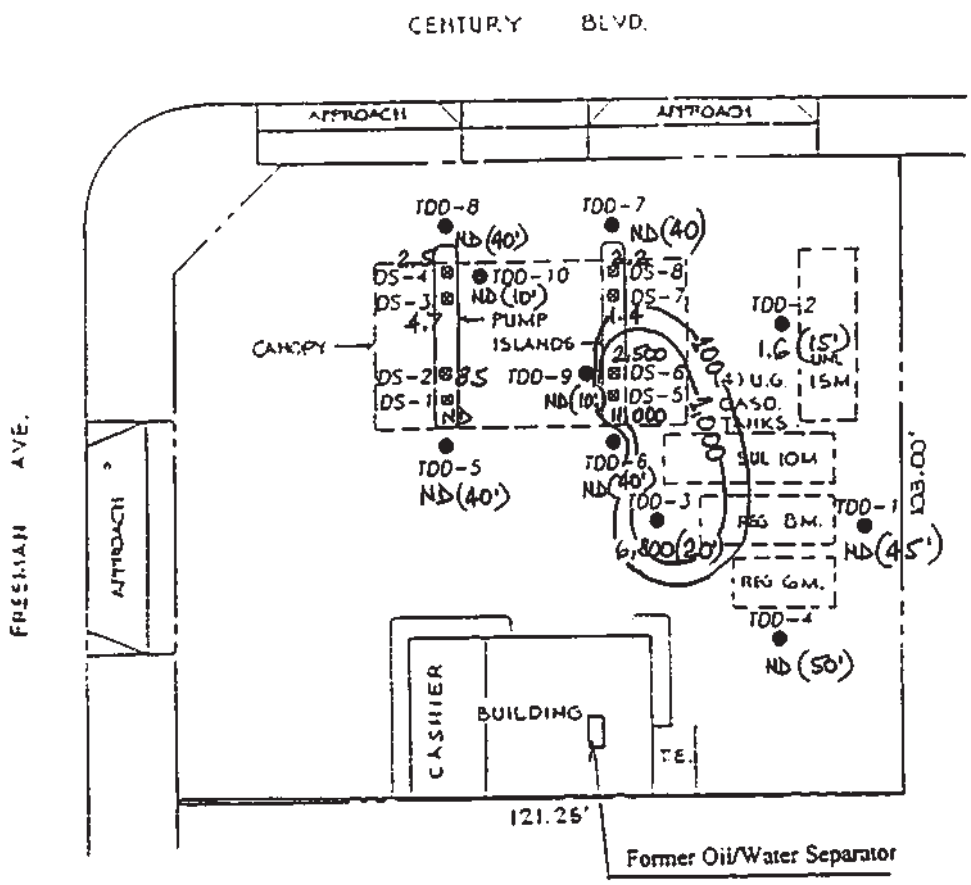

LEGEND

- ● SOIL BORING LOCATIONS
- ⊗ DISPENSER SAMPLE LOCATIONS

N

NOTES:

1. SITE FEATURES, SOIL BORING AND DISPENSER SAMPLE LOCATIONS ARE APPROXIMATE.
2. SITE MAP IS NOT SURVEYED.

6/17-18/97

ORIGINAL SITE MAP PROVIDED BY THRIFTY OIL CO.
MODIFIED BY SECOR INTERNATIONAL INC., SEPTEMBER 1997.

SECOR International Incorporated
290 CONEJO RIDGE AVENUE, SUITE 200 THOUSAND OAKS, CA. 91361
PHONE (805) 230-1266 FAX (805) 230-1277

PRE-ARCO TPHg DISTRIBUTION MAP IN SOIL (mg/kg)

THRIFTY OIL CO.
TOC NO. 251
4130 W. CENTURY BLVD.
INGLEWOOD, CA

PROJECT: K0603-009-01

FIGURE: 8

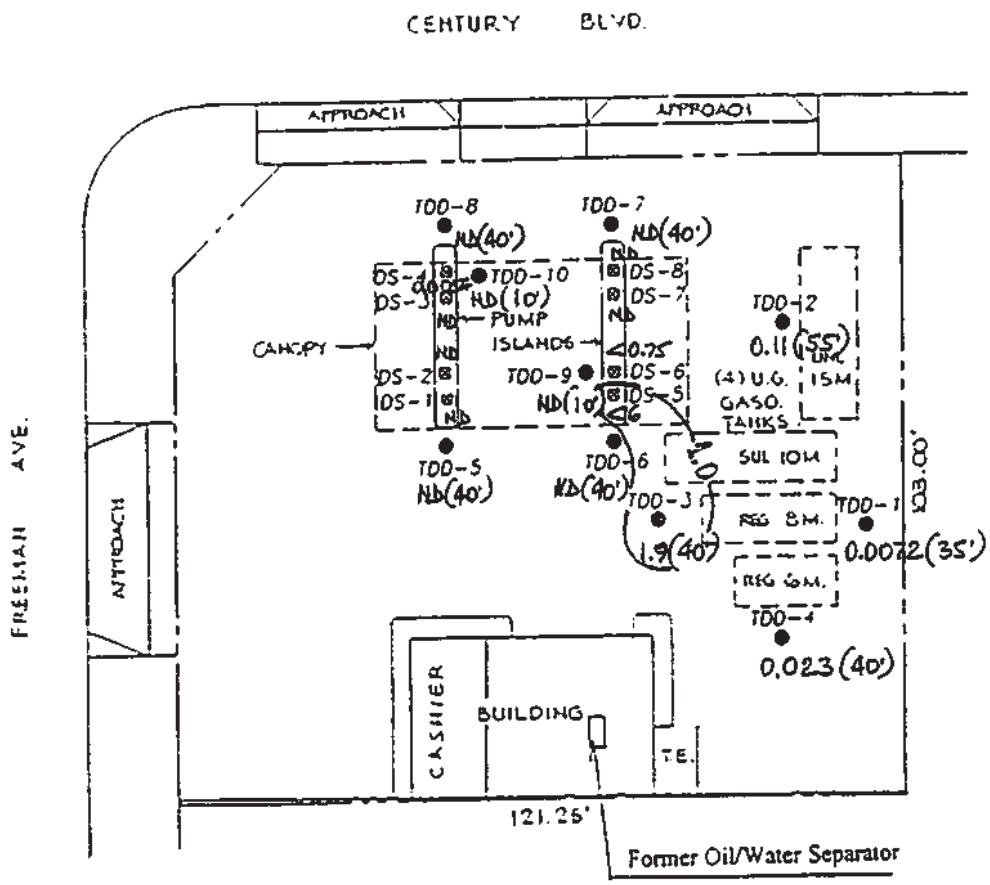

LEGEND

- ● SOIL BORING LOCATIONS
- ■ DISPENSER SAMPLE LOCATIONS

NOTES:

1. SITE FEATURES, SOIL BORING AND DISPENSER SAMPLE LOCATIONS ARE APPROXIMATE.
2. SITE MAP IS NOT SURVEYED.

N

6/17-18/97

ORIGINAL SITE MAP PROVIDED BY THRIFTY OIL CO.,
MODIFIED BY SECOR INTERNATIONAL INC., SEPTEMBER 1997.

SECOR International Incorporated
290 CONEJO RIDGE AVENUE, SUITE 200 THOUSAND OAKS, CA 91361
PHONE (805) 230-1266 FAX (805) 230-1277

PRE-ARCO BENZENE DISTRIBUTION MAP IN SOIL (mg/kg)

THRIFTY OIL CO.
TOC NO. 251
4130 W. CENTURY BLVD.
INGLEWOOD, CA

PROJECT: K0603-009-01

FIGURE: 9

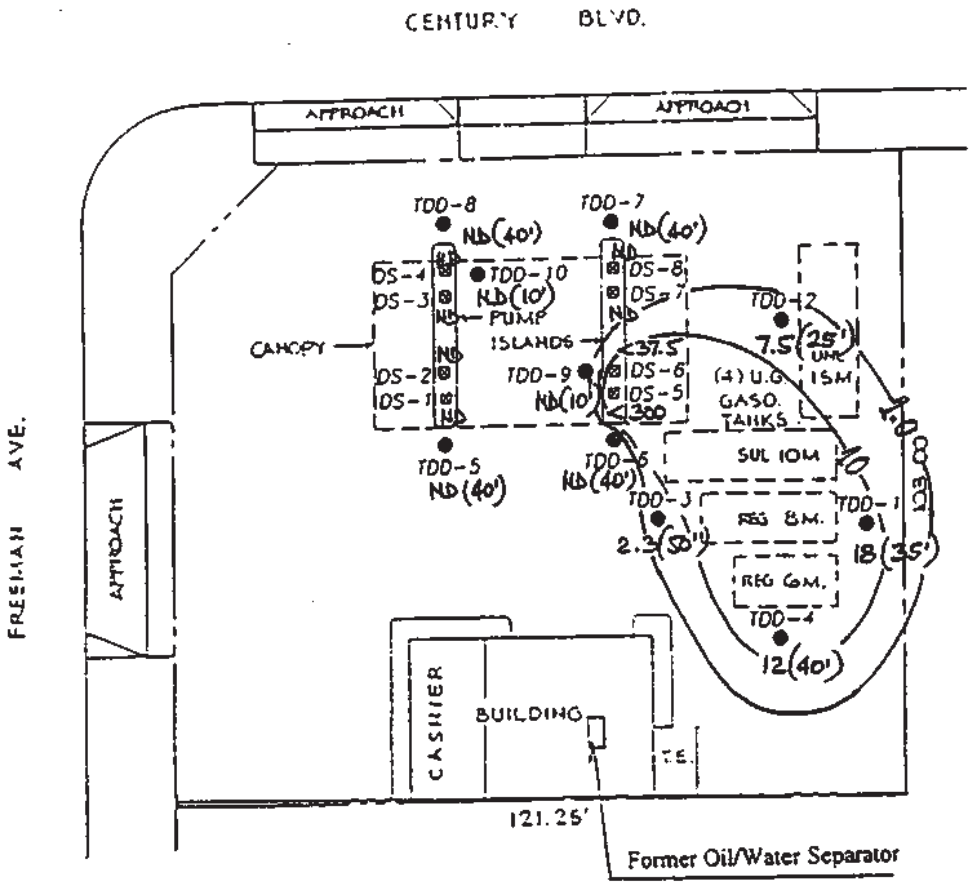

LEGEND

- ● SOIL BORING LOCATIONS
- ⊠ DISPENSER SAMPLE LOCATIONS

N

NOTES:

1. SITE FEATURES, SOIL BORING AND DISPENSER SAMPLE LOCATIONS ARE APPROXIMATE.
2. SITE MAP IS NOT SURVEYED.

6/17-18/97

ORIGINAL SITE MAP PROVIDED BY THRIFTY OIL CO.,
MODIFIED BY SECOR INTERNATIONAL INC., SEPTEMBER 1997.

SECOR International Incorporated
290 CONEJO RIDGE AVENUE, SUITE 200 THOUSAND OAKS, CA 91361
PHONE (805) 230-1266 FAX (805) 230-1277

PRE-ARCO MTBE DISTRIBUTION MAP IN SOIL (mg/kg)

THRIFTY OIL CO.
TOC NO. 251
4130 W. CENTURY BLVD.
INGLEWOOD, CA

PROJECT: K0603-009-01

FIGURE: 10

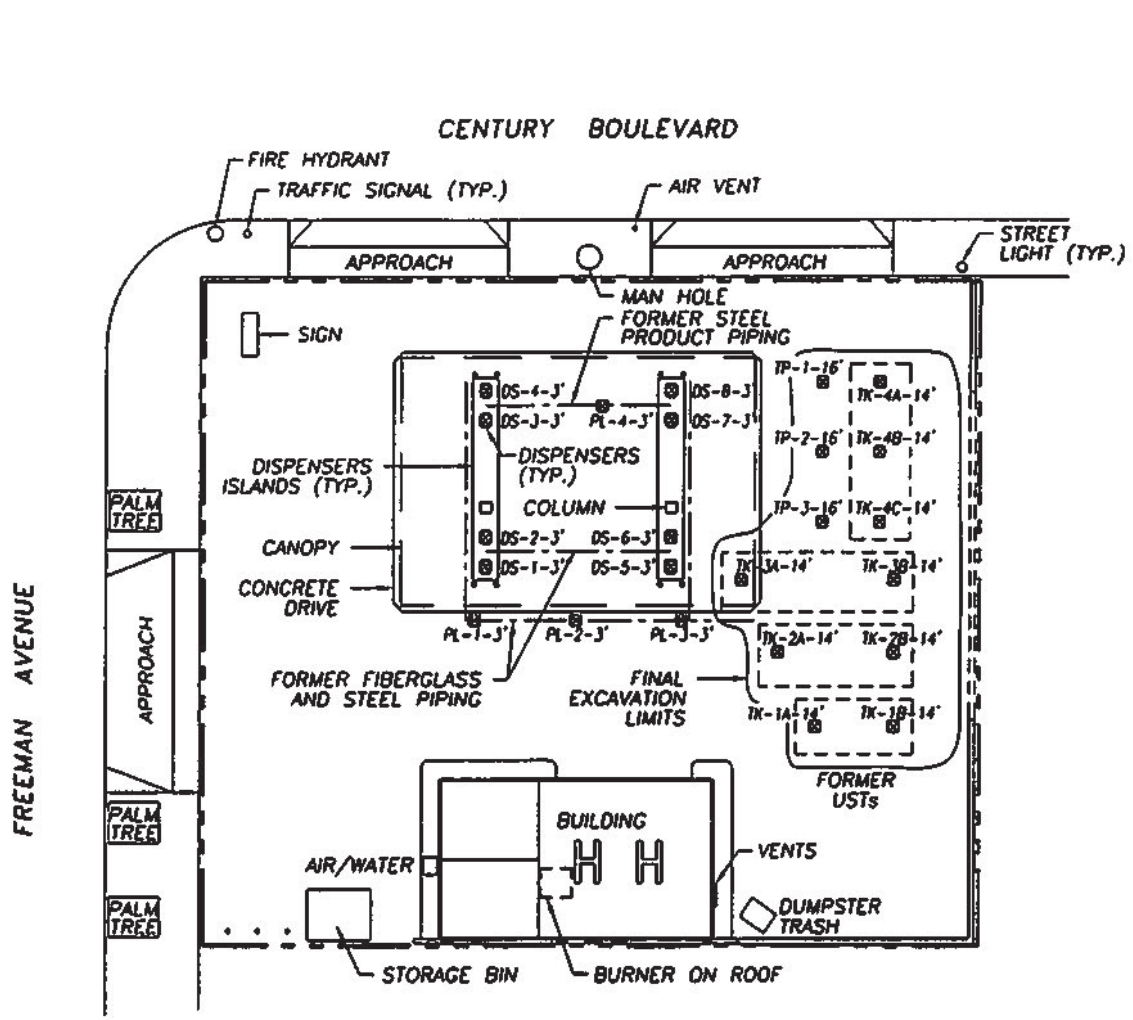

LEGEND

- SITE PROPERTY LINE
- TK-1A-14' TANK PIT SAMPLE LOCATIONS
- DS-1-3' DISPENSER SAMPLE LOCATIONS
- PL-1-3' PRODUCT LINE SAMPLE LOCATIONS
- FORMER PRODUCT LINE TRENCH LOCATIONS

NOTES:

1. SITE FEATURES, TANK LOCATIONS, DIMENSIONS AND SAMPLE LOCATIONS ARE APPROXIMATE.
2. SOURCE OF MAP: FRED FIEDLER AND ASSOCIATES, DATED AUGUST 9, 1997.

0 30 60

APPROXIMATE SCALE IN FEET

SECOR *International Incorporated*	**SITE MAP SHOWING FORMER TANK AND PIPING SAMPLE LOCATIONS**		
CLIENT NAME: THRIFTY OIL COMPANY STATION NO. 251	PROJECT NUMBER: 80603-009-02	DRAWING DATE: 8/10/98	REVISION NO.:
SITE ADDRESS: 4130 WEST CENTURY BOULEVARD INGLEWOOD, CALIFORNIA	DRAFTED BY: AJK	CAD FILE: 9645-ASM	FIGURE: 1

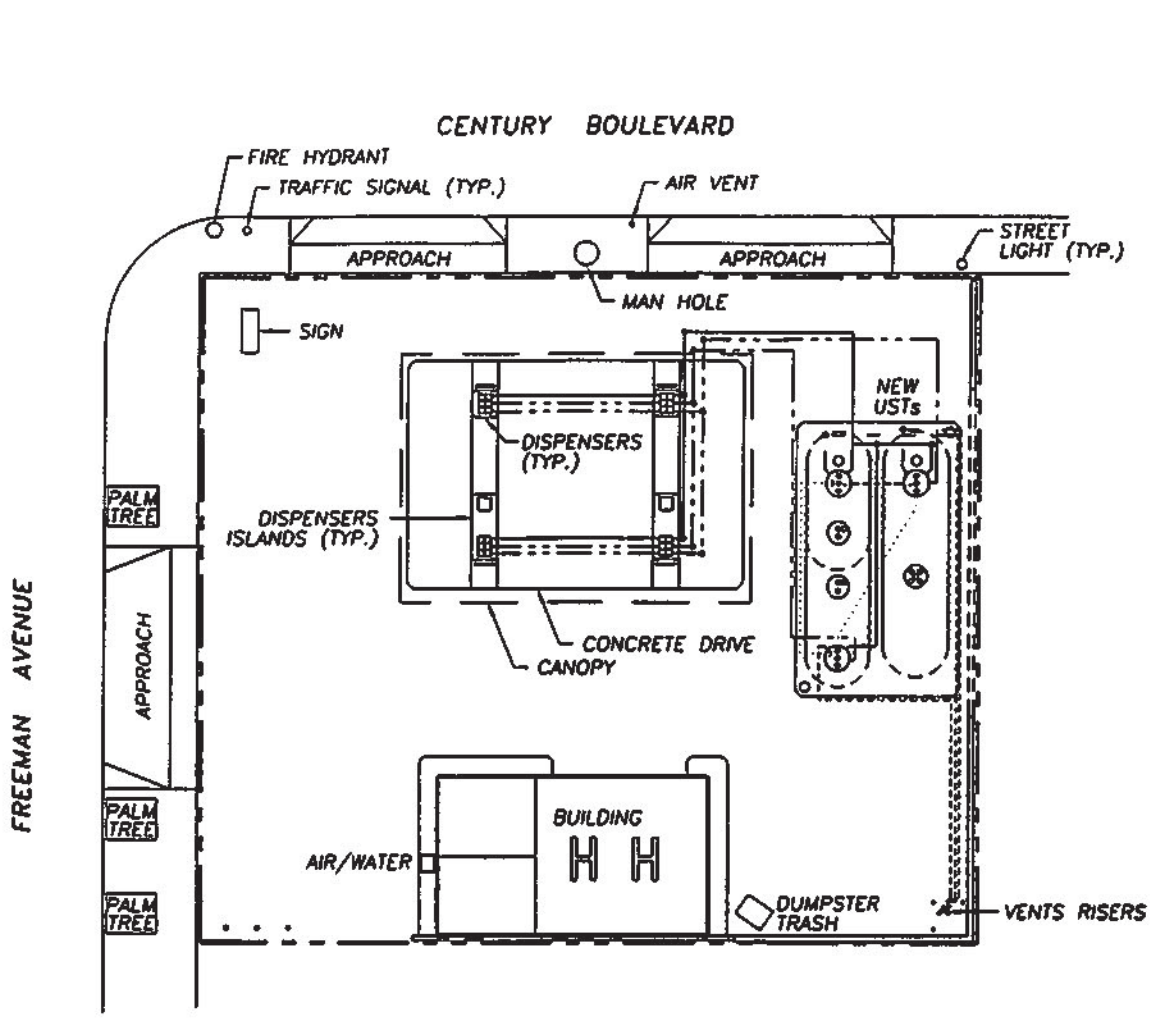

LEGEND

- SITE PROPERTY LINE
- NEW 2" F.G. DOUBLE WALL PRODUCT PIPING
- NEW 2" OR 3" F.G. SINGLE WALL VAPOR RECOVERY PIPING
- NEW 2" F.G. SINGLE WALL VENT PIPING

NOTES:

1. SITE FEATURES AND LOCATIONS ARE APPROXIMATE.
2. SOURCE OF MAP: FRED FIEDLER AND ASSOCIATES, DATED AUGUST 9, 1997.

0 30 60

APPROXIMATE SCALE IN FEET

SECOR
International Incorporated

SITE MAP SHOWING NEW TANK AND PIPING LOCATIONS

CLIENT NAME:	PROJECT NUMBER:	DRAWING DATE:	REVISION NO.:
THRIFTY OIL COMPANY STATION NO. 251	80603-009-02	8/10/98	
SITE ADDRESS: 4130 WEST CENTURY BOULEVARD INGLEWOOD, CALIFORNIA	**DRAFTED BY:** AJK	**CAD FILE:** 9645NASM	**FIGURE:** 2

STOCKPILE SAMPLE AND LOCATION.

5/29/98

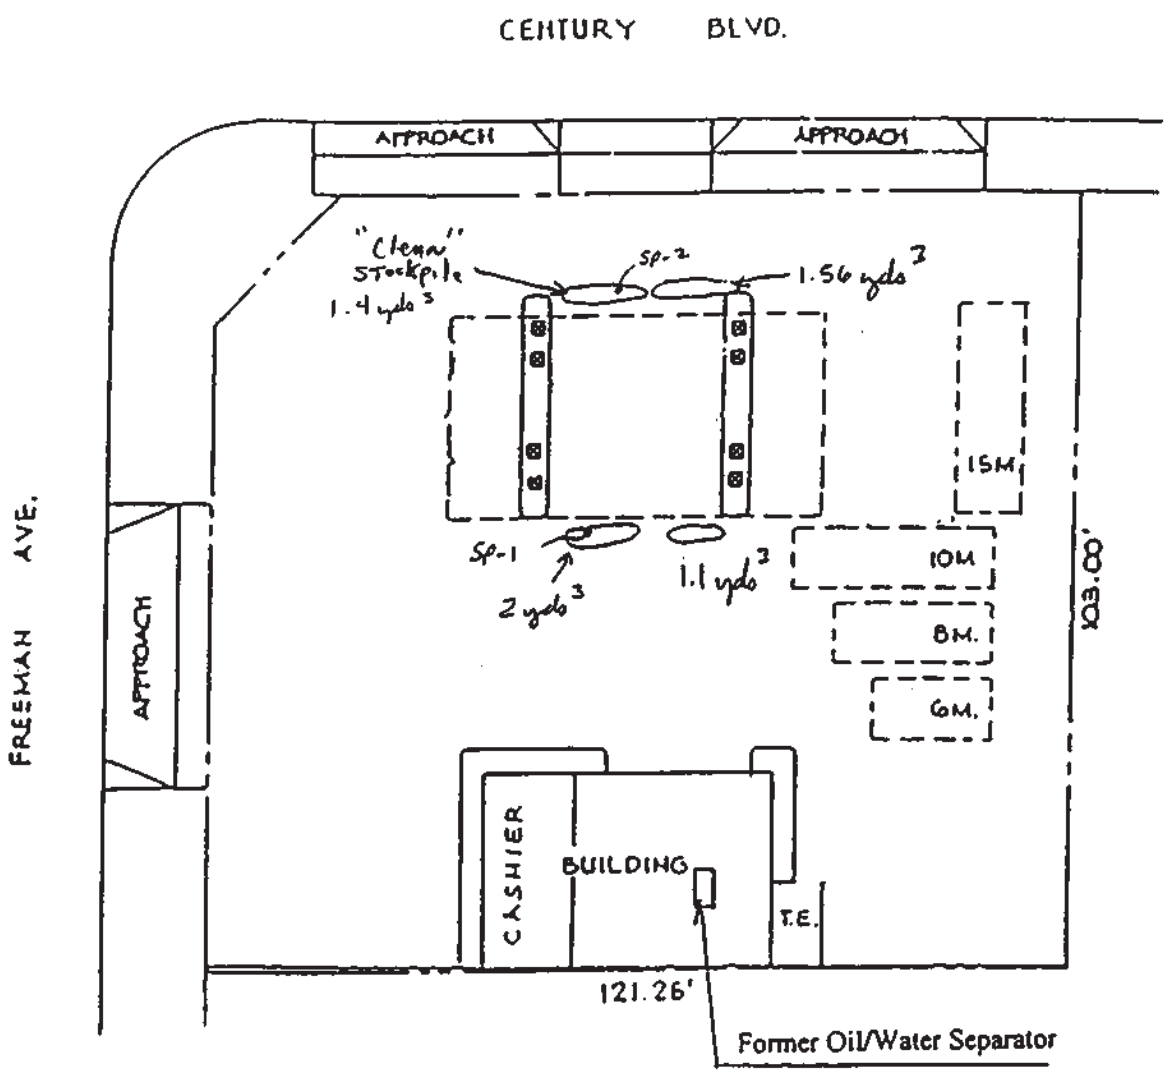

NOTES:

1. SITE FEATURES, SOIL BORING AND DISPENSER SAMPLE LOCATIONS ARE APPROXIMATE.
2. SITE MAP IS NOT SURVEYED.

ORIGINAL SITE MAP PROVIDED BY THRIFTY OIL CO.
MODIFIED BY SECOR INTERNATIONAL INC., SEPTEMBER 1997.

SECOR International Incorporated
200 CONEJO RIDGE AVENUE, SUITE 200 THOUSAND OAKS, CA. 91361
PHONE (805) 230-1266 FAX (805) 230-1277

SITE MAP

THRIFTY OIL CO
TOC NO. 251
4100 W. CENTURY BLVD
INGLEWOOD, CA

PROJECT: K0603-009-01

FIGURE: 1

6/1/98

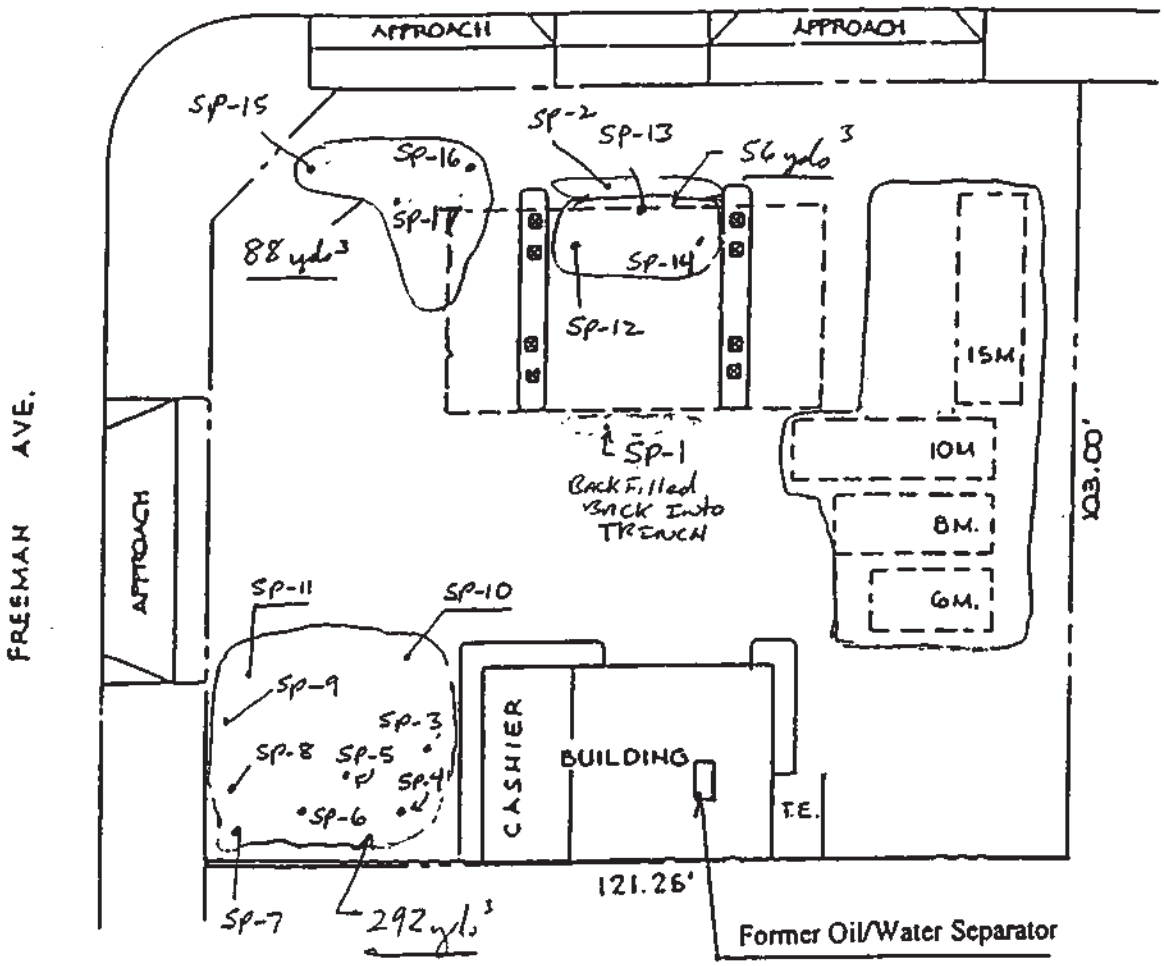

NOTES:

1. SITE FEATURES, SOIL BORING AND DISPENSER SAMPLE LOCATIONS ARE APPROXIMATE.
2. SITE MAP IS NOT SURVEYED.

ORIGINAL SITE MAP PROVIDED BY THRIFTY OIL CO.
MODIFIED BY SECOR INTERNATIONAL INC., SEPTEMBER 1997.

SECOR International Incorporated
240 CONEJO RIDGE AVENUE, SUITE 200 THOUSAND OAKS, CA. 91361
PHONE (805) 230-1166 FAX (805) 230-1277

SITE MAP

THRIFTY OIL CO
LOC NO 251
3130 W CENTURY BLVD
INGLEWOOD, CA

PROJECT:
K0603-009-01

FIGURE:
1

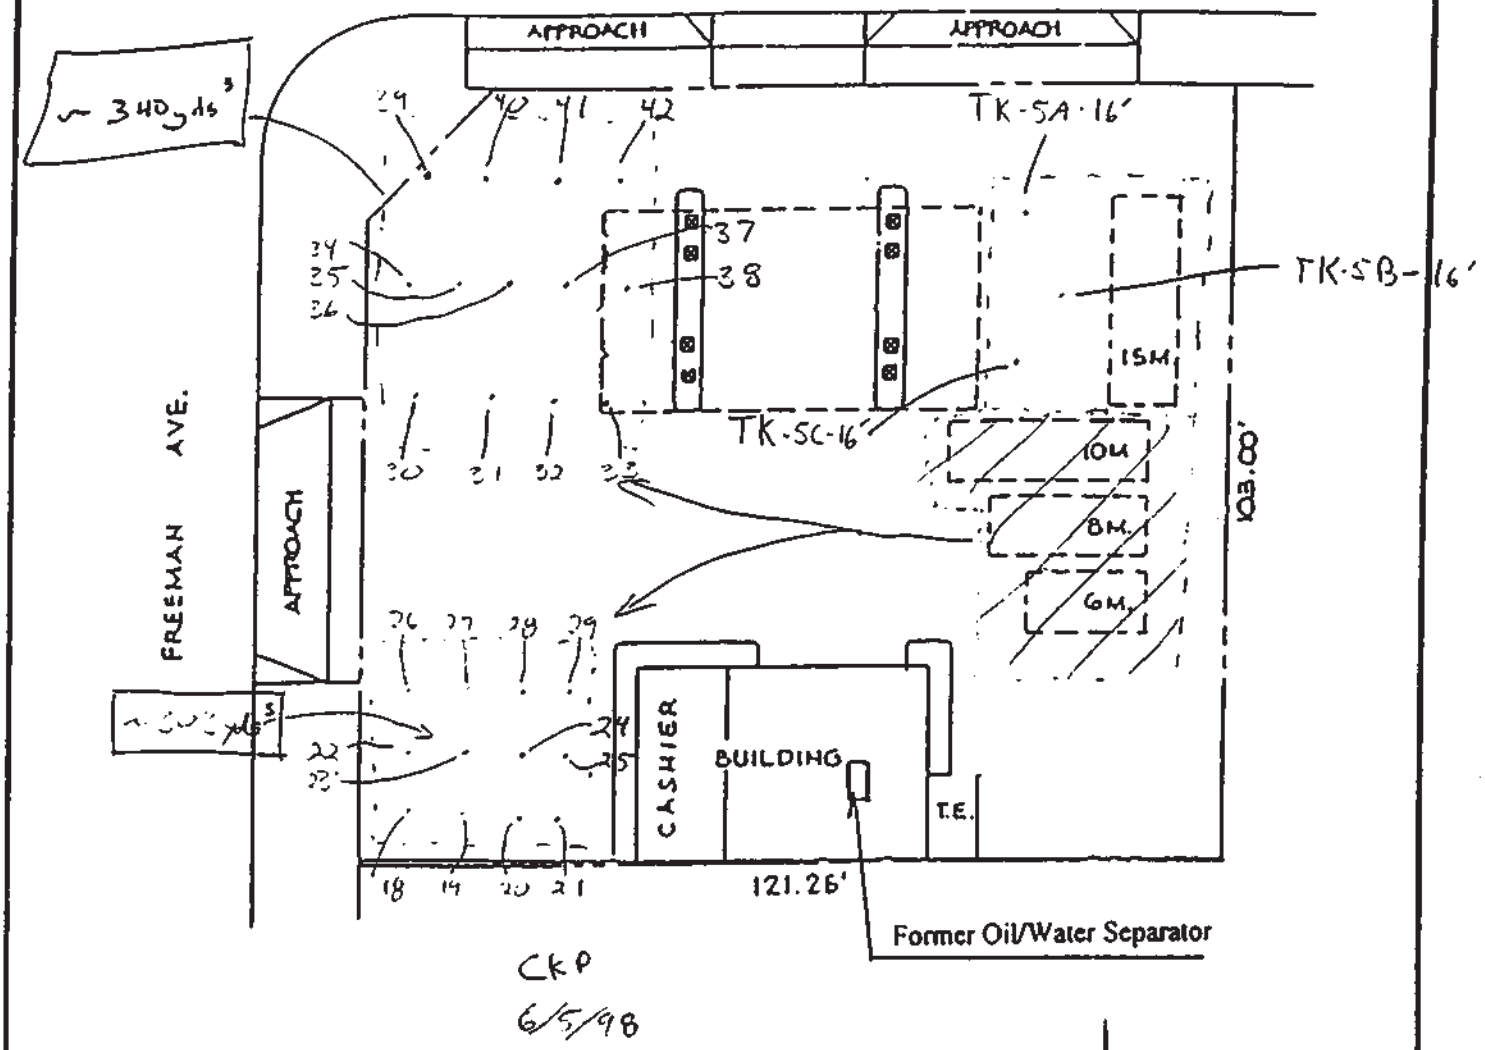

NOTES:

1. SITE FEATURES, SOIL BORING AND DISPENSER SAMPLE LOCATIONS ARE APPROXIMATE
2. SITE MAP IS NOT SURVEYED.

ORIGINAL SITE MAP PROVIDED BY THRIFTY OIL CO.
MODIFIED BY SECOR INTERNATIONAL INC., SEPTEMBER 1997.

SECOR International Incorporated
190 CORDOBA PLACE AVENUE, SUITE 100 THOUSAND OAKS, CA 91361
PHONE (805) 230-1266 FAX (805) 230-1277

SITE MAP

THRIFTY OIL CO
TOC NO. 251
4130 W. CENTURY BLVD
INGLEWOOD, CA

PROJECT: K0603-009-01

FIGURE: 1

STOCKPILE Sample
A.D LOCATION

6/11/98

CENTURY BLVD.

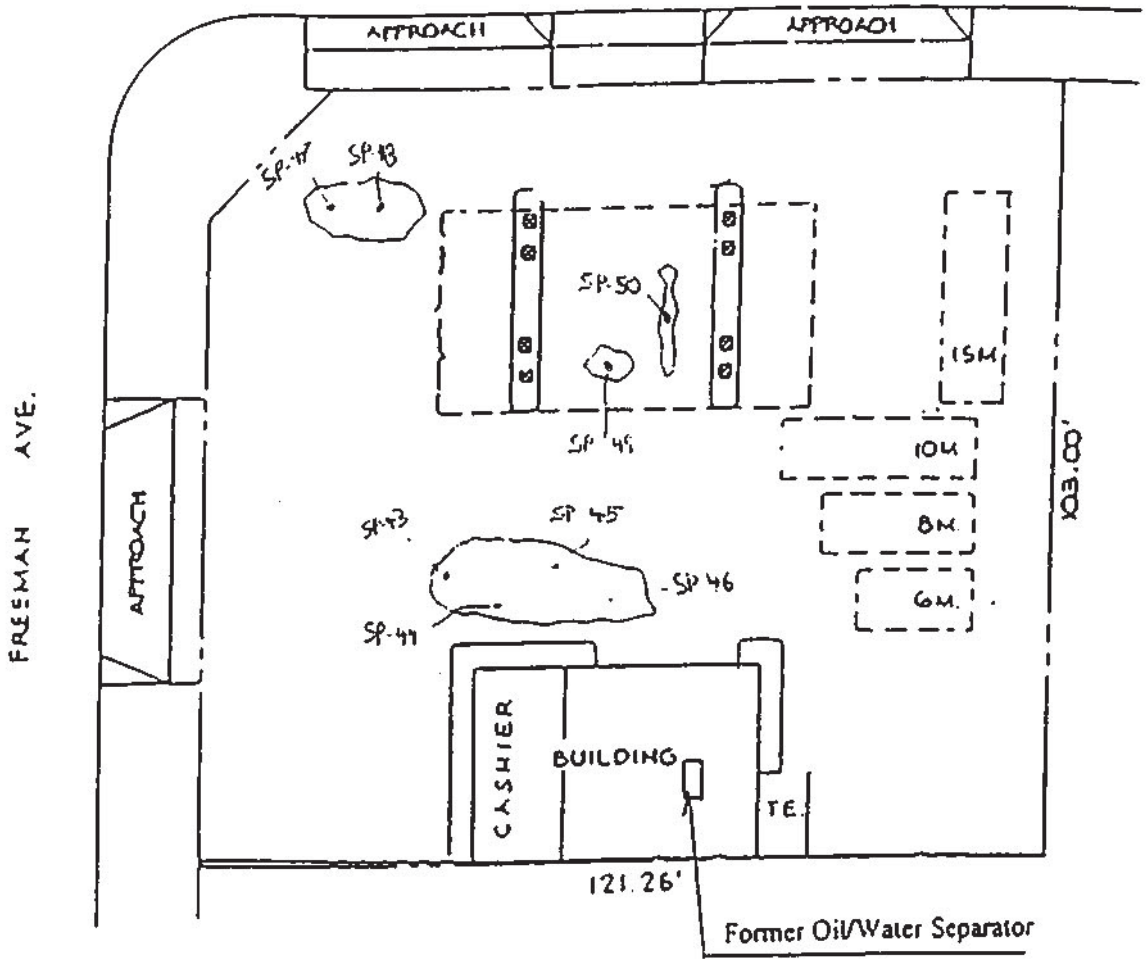

DISPENSER

N

NOTES:

1. SITE FEATURES, SOIL BORING AND DISPENSER SAMPLE LOCATIONS ARE APPROXIMATE
2. SITE MAP IS NOT SURVEYED

ORIGINAL SITE MAP PROVIDED BY TIDELY OIL CO
MODIFIED BY SECOR INTERNATIONAL INC SEPTEMBER 1997

SECOR

SITE MAP

TIDELY OIL CO
FAC NO 751
11000 W CENTURY BLVD
INGLEWOOD, CA

PROJECT
K0001-009.01

FIGURE
1

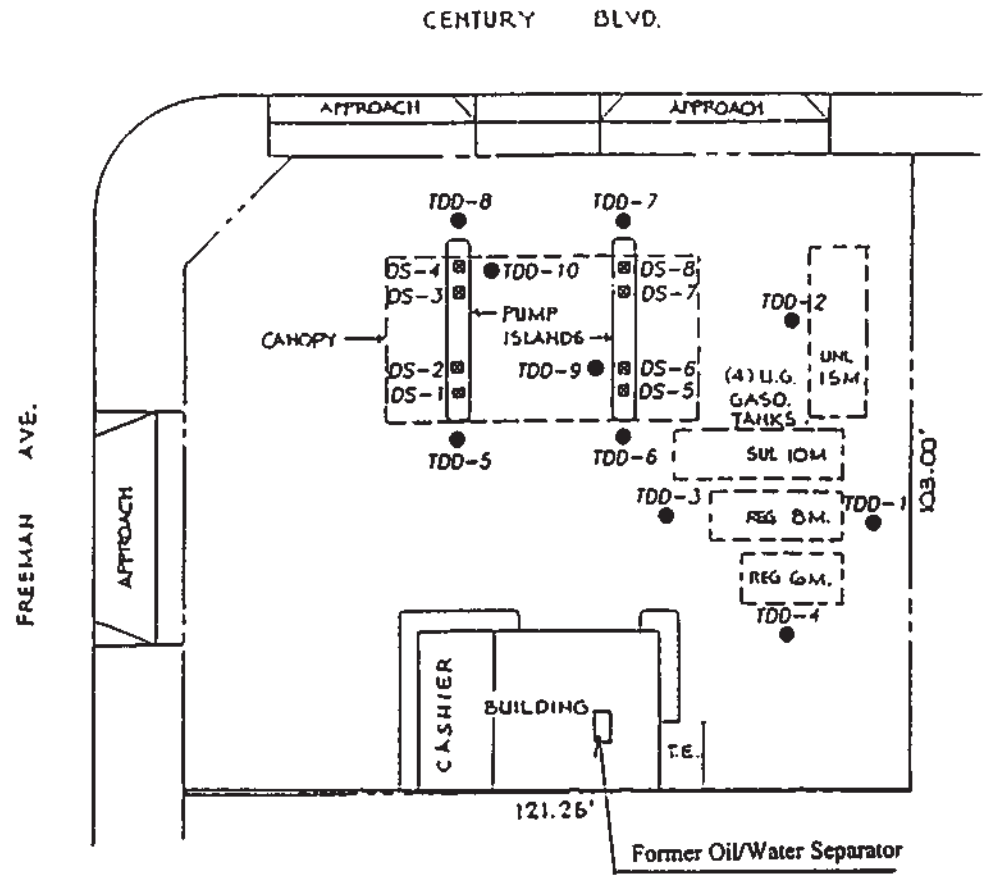

LEGEND

- ● SOIL BORING LOCATIONS
- ⊠ DISPENSER SAMPLE LOCATIONS

NOTES:

1. SITE FEATURES, SOIL BORING AND DISPENSER SAMPLE LOCATIONS ARE APPROXIMATE.
2. SITE MAP IS NOT SURVEYED.

ORIGINAL SITE MAP PROVIDED BY THRIFTY OIL CO.,
MODIFIED BY SECOR INTERNATIONAL INC., SEPTEMBER 1997.

SECOR *International Incorporated*
290 CONEJO RIDGE AVENUE, SUITE 200 THOUSAND OAKS, CA 91361
PHONE (805) 230-1266 FAX (805) 230-1277

SITE MAP

THRIFTY OIL CO.
TOC NO. 251
4130 W. CENTURY BLVD.
INGLEWOOD, CA

PROJECT: K0603-009-01

FIGURE: 3

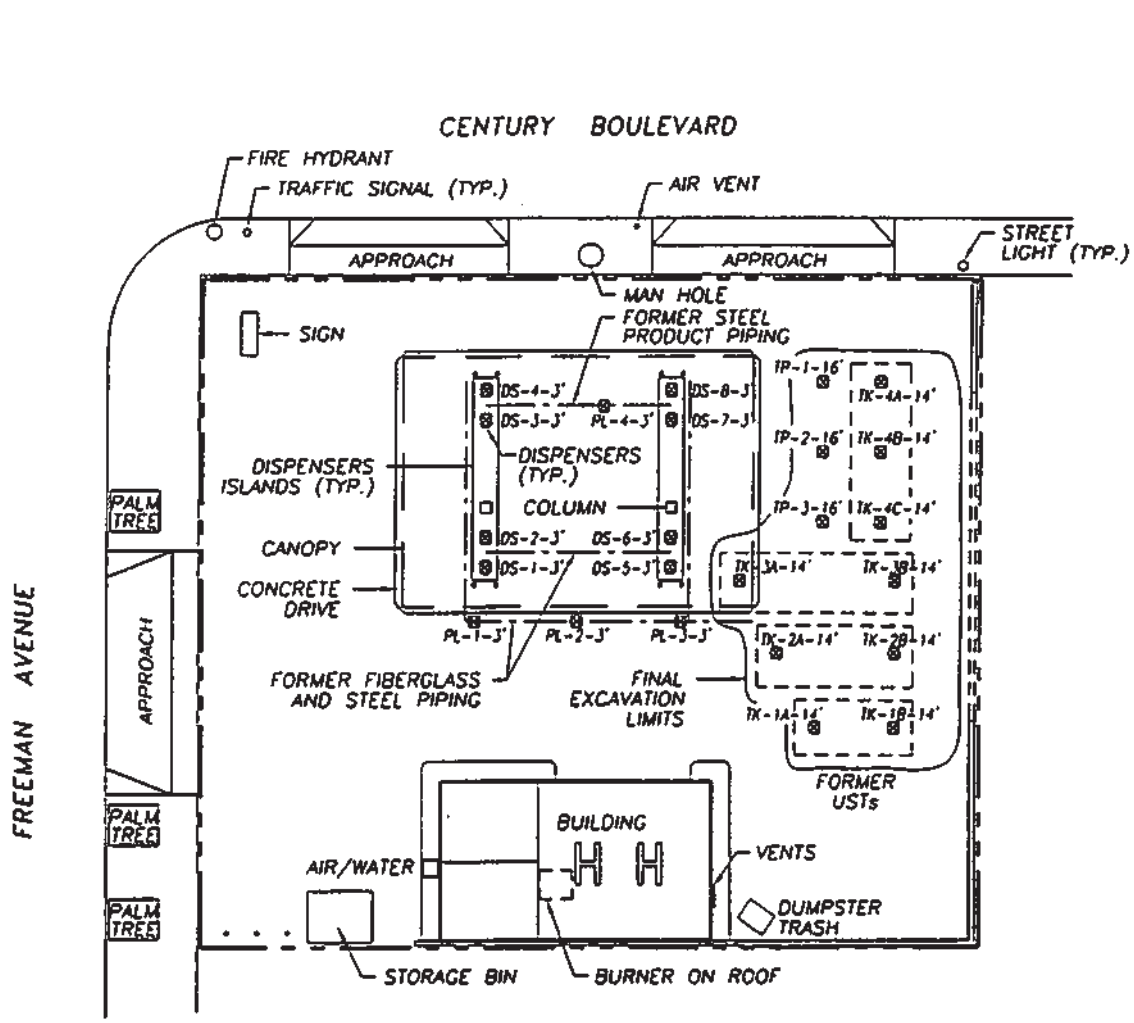

LEGEND

- SITE PROPERTY LINE
- TK-1A-14' — TANK PIT SAMPLE LOCATIONS
- DS-1-3' — DISPENSER SAMPLE LOCATIONS
- PL-1-3' — PRODUCT LINE SAMPLE LOCATIONS
- FORMER PRODUCT LINE TRENCH LOCATIONS

NOTES:

1. SITE FEATURES, TANK LOCATIONS, DIMENSIONS AND SAMPLE LOCATIONS ARE APPROXIMATE.
2. SOURCE OF MAP: FRED FIEDLER AND ASSOCIATES, DATED AUGUST 9, 1997.

0 30 60

APPROXIMATE SCALE IN FEET

SECOR *International Incorporated*	**SITE MAP SHOWING FORMER TANK AND PIPING SAMPLE LOCATIONS**		
CLIENT NAME: THRIFTY OIL COMPANY STATION NO. 251	PROJECT NUMBER: 80603-009-02	DRAWING DATE: 8/10/98	REVISION NO.:
SITE ADDRESS: 4130 WEST CENTURY BOULEVARD INGLEWOOD, CALIFORNIA	DRAFTED BY: AJK	CAD FILE: 9645-ASM	FIGURE: 4

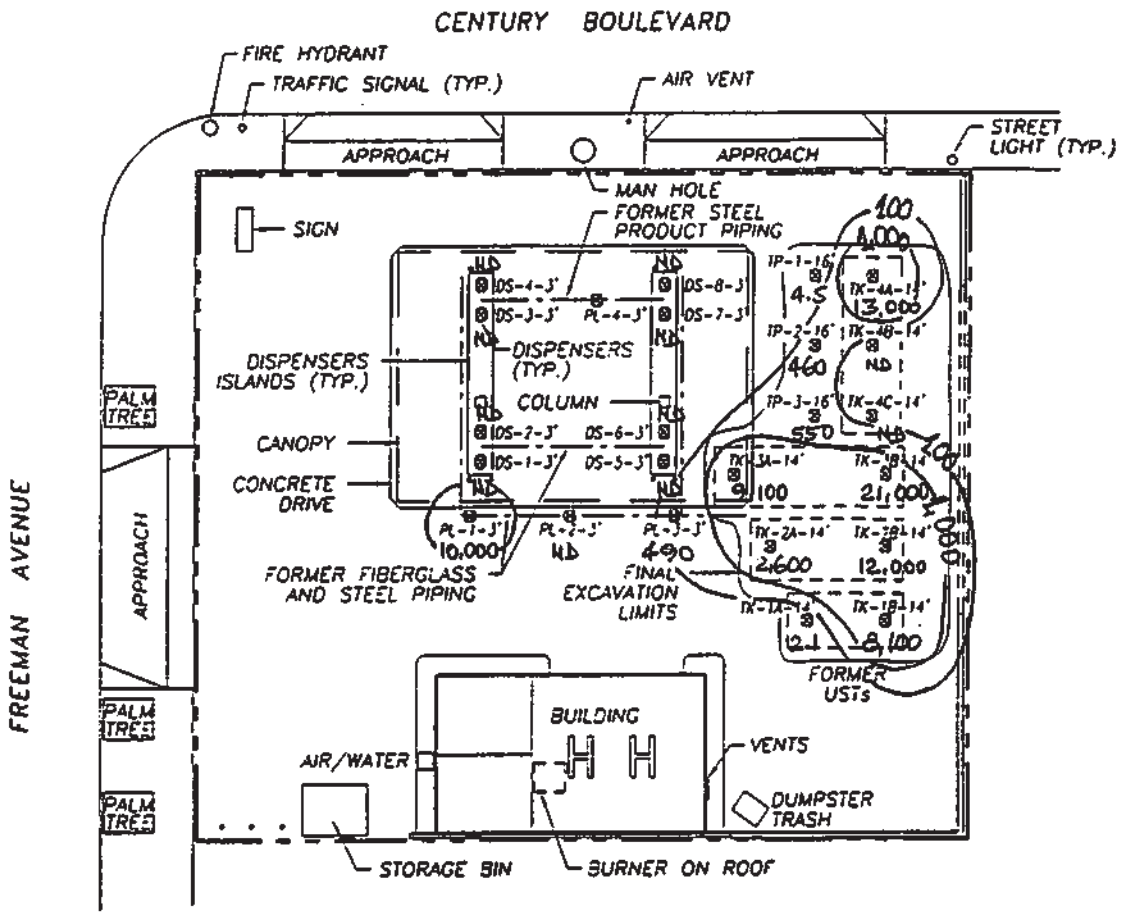

5/29/98 to
6/05/98

LEGEND

- SITE PROPERTY LINE
- TK-1A-14' — TANK PIT SAMPLE LOCATIONS
- DS-1-3' — DISPENSER SAMPLE LOCATIONS
- PL-1-3' — PRODUCT LINE SAMPLE LOCATIONS
- FORMER PRODUCT LINE TRENCH LOCATIONS

NOTES:

1. SITE FEATURES, TANK LOCATIONS, DIMENSIONS AND SAMPLE LOCATIONS ARE APPROXIMATE.
2. SOURCE OF MAP: FRED FIEDLER AND ASSOCIATES, DATED AUGUST 9, 1997.

0 30 60

APPROXIMATE SCALE IN FEET

SECOR
International Incorporated

PRESENT TPHg DISTRIBUTION MAP IN SOIL (mg/kg)

CLIENT NAME:	PROJECT NUMBER:	DRAWING DATE:	REVISION NO.:
THRIFTY OIL COMPANY STATION NO. 251	80603-009-02	8/10/98	
SITE ADDRESS: 4130 WEST CENTURY BOULEVARD INGLEWOOD, CALIFORNIA	DRAFTED BY: AJK	CAD FILE: 9645-ASM	FIGURE: 5

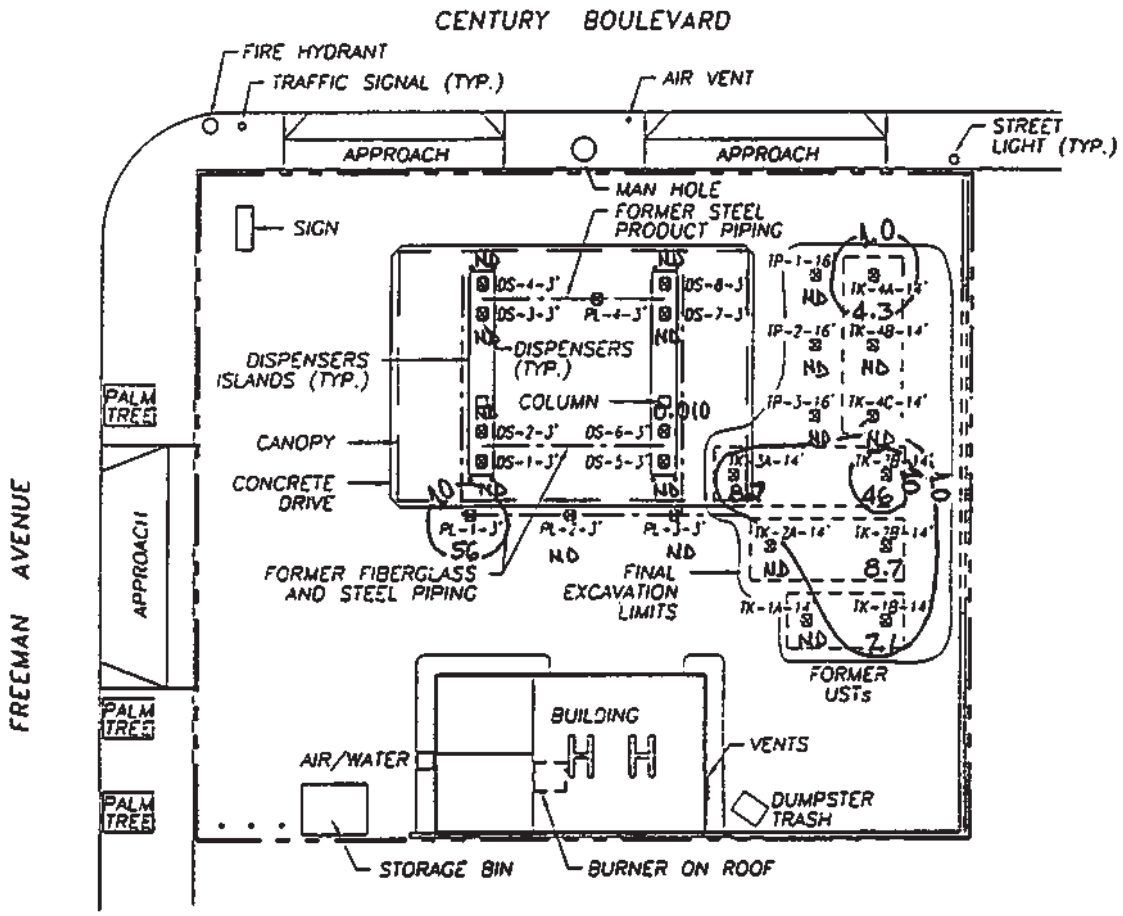

5/29/98 to
6/05/98

LEGEND

- SITE PROPERTY LINE
- TK-1A-14' TANK PIT SAMPLE LOCATIONS
- DS-1-3' DISPENSER SAMPLE LOCATIONS
- PL-1-3' PRODUCT LINE SAMPLE LOCATIONS
- FORMER PRODUCT LINE TRENCH LOCATIONS

NOTES:

1. SITE FEATURES, TANK LOCATIONS, DIMENSIONS AND SAMPLE LOCATIONS ARE APPROXIMATE.
2. SOURCE OF MAP: FRED FIEDLER AND ASSOCIATES, DATED AUGUST 9, 1997.

0 30 60

APPROXIMATE SCALE IN FEET

SECOR
International Incorporated

PRESENT BENZENE DISTRIBUTION MAP IN SOIL (mg/kg)

CLIENT NAME:	PROJECT NUMBER:	DRAWING DATE:	REVISION NO.:
THRIFTY OIL COMPANY STATION NO. 251	80603-009-02	8/10/98	
SITE ADDRESS: 4130 WEST CENTURY BOULEVARD INGLEWOOD, CALIFORNIA	DRAFTED BY: AJK	CAD FILE: 9645-ASM	FIGURE: 6

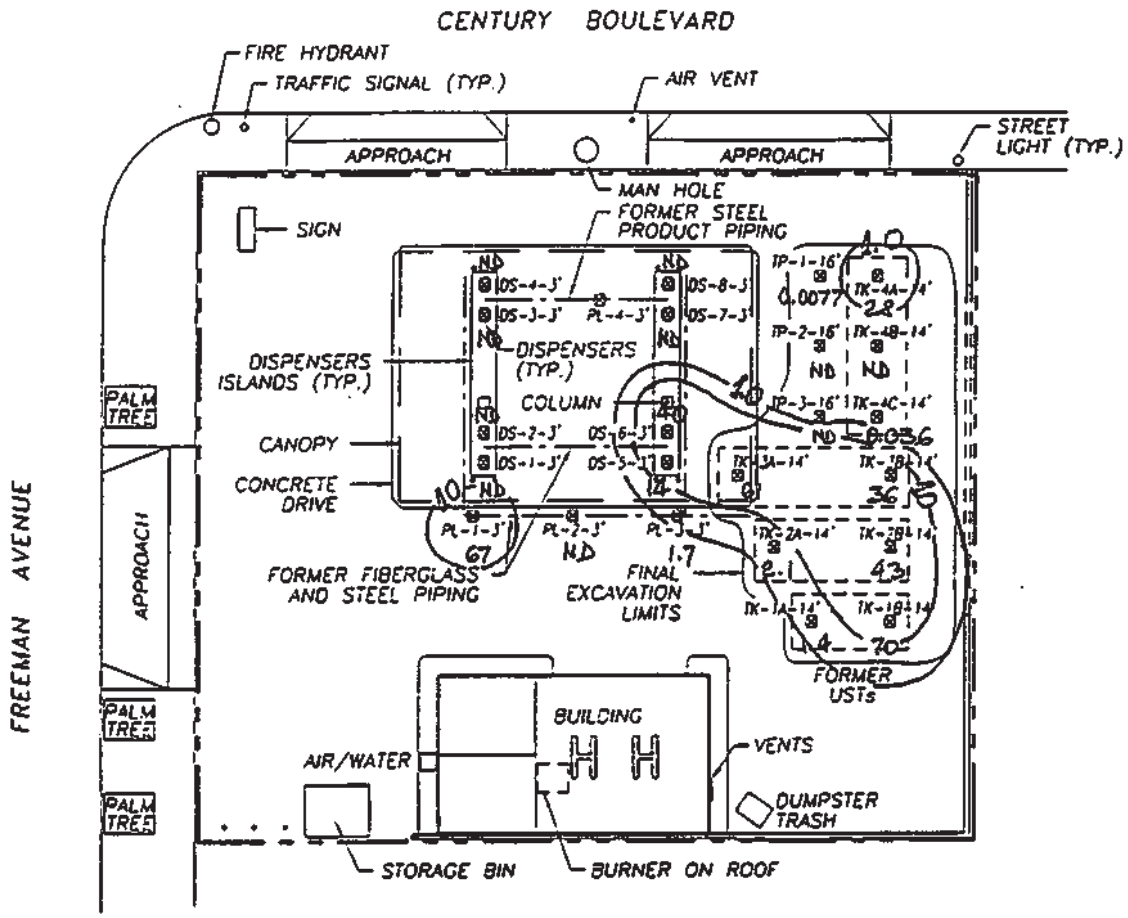

5/29/98 to 6/05/98

LEGEND

- SITE PROPERTY LINE
- TK-1A-14' TANK PIT SAMPLE LOCATIONS
- DS-1-3' DISPENSER SAMPLE LOCATIONS
- PL-1-3' PRODUCT LINE SAMPLE LOCATIONS
- FORMER PRODUCT LINE TRENCH LOCATIONS

NOTES:

1. SITE FEATURES, TANK LOCATIONS, DIMENSIONS AND SAMPLE LOCATIONS ARE APPROXIMATE.
2. SOURCE OF MAP: FRED FIEDLER AND ASSOCIATES, DATED AUGUST 9, 1997.

0 30 60

APPROXIMATE SCALE IN FEET

SECOR
International Incorporated

PRESENT MTBE DISTRIBUTION MAP IN SOIL (mg/kg)

CLIENT NAME:	PROJECT NUMBER:	DRAWING DATE:	REVISION NO.:
THRIFTY OIL COMPANY STATION NO. 251	80603-009-02	8/10/98	
SITE ADDRESS: 4130 WEST CENTURY BOULEVARD INGLEWOOD, CALIFORNIA	DRAFTED BY: AJK	CAD FILE: 9645-ASM	FIGURE: 7

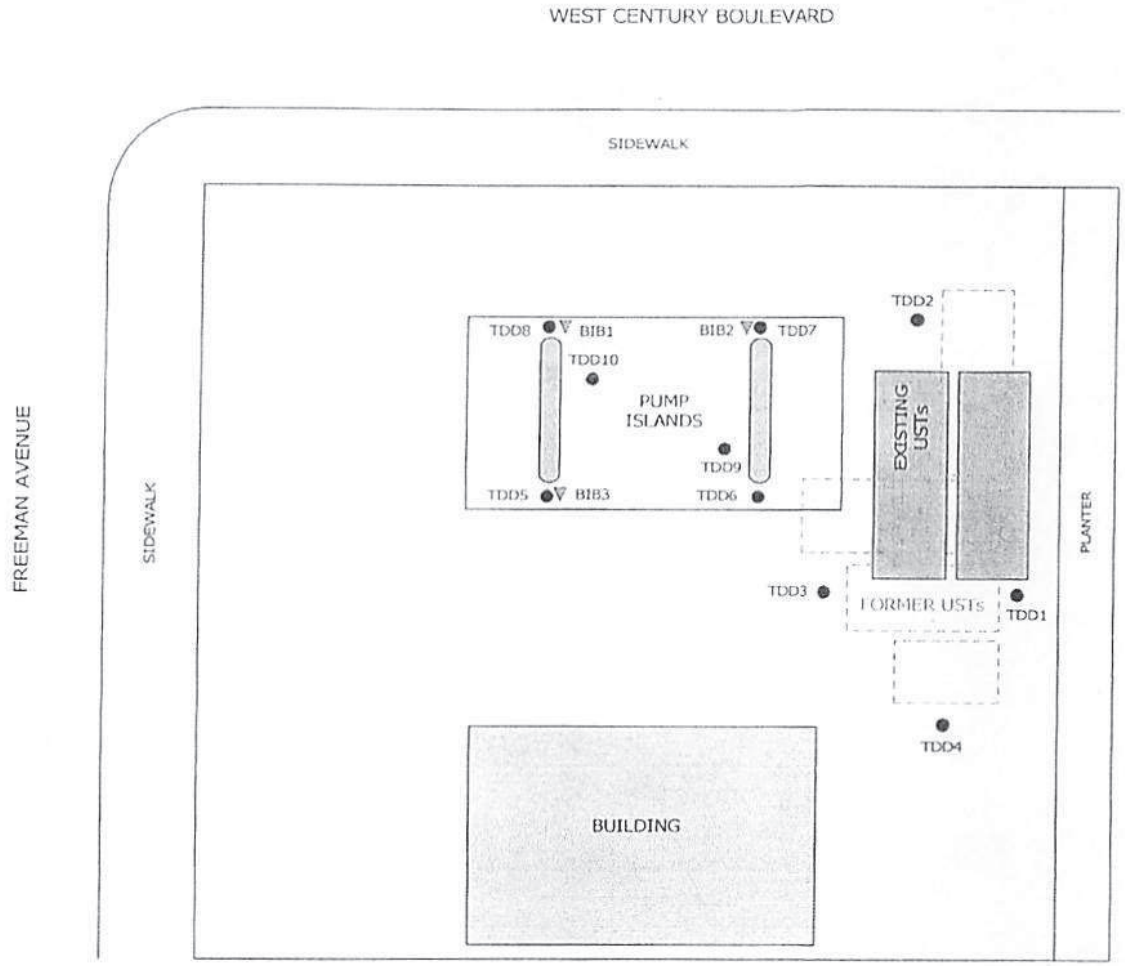

LEGEND

- Soil Borings
- Baseline Borings

FIGURE 1
GENERAL SITE PLAN
THRIFTY SERVICE STATION 251
4130 West Century Boulevard
Inglewood, California

GSA
ENGINEERING, INC.

N

APPROXIMATE SCALE IN FEET
0 25 50

DRILLER Victor LOG BY Dan Louks

DEPTH (FEET)	WELL CONST		PID (PPM)	SAMPLES		SOIL CLASS	DESCRIPTION/SOIL CLASSIFICATION (COLOR, TEXTURE, STRUCTURES)
	PIPE	FILL		NUMBER	BLOW	(USCS)	
5			<1.0	BIB1-5	7/9/11	ML	Sandy SILT; brown, some clay, low plasticity, slightly moist, no odor.
10			<1.0	BIB1-10	7/14/16	ML	Clayey SILT; brown, low plasticity, slightly moist, no odor.
15			<1.0	BIB1-15	15/17/21	ML	Sandy SILT; light brown, low plasticity, some very fine sand, slightly moist, no odor.
20			<1.0	BIB1-20	17/19/22	CL	Silty CLAY; light brown, low plasticity, some very fine grained sand, slightly moist, no odor.
25			<1.0	BIB1-25	14/17/21	ML	Clayey SILT; light brown, low plasticity, slightly moist, no odor.

Sample #:	305676-001	Client:	Thrifty Oil Company
Matrix:	Solid	Client Sample #:	TOC#251 B1B3-5
Collect Date:	06/14/12	Site:	
Collect Time:	09:00	Collector:	Client

Compound	Result	DF	MDL	RDL	Units	Analysis Date	Analyst
Method: EPA 8015B	**Prep Method: EPA 5035**					**QCBatchID: QC1127070**	
TPH Gasoline	ND	1	0.018	3	mg/Kg	06/15/12	lyt

Surrogates for Method EPA 8015B By Prep MethodEPA 5035

Analytes	Percent Recovery	Control Limits
4-Bromofluorobenzene (SUR)	86	60-140

Method: EPA 8260B	**Prep Method: EPA 5035**					**QCBatchID: QC1127121**	
Benzene	ND	1	0.18	5	ug/Kg	06/15/12	nicollez
Di-isopropyl ether (DIPE)	ND	1	0.2	5	ug/Kg	06/15/12	nicollez
Ethylbenzene	ND	1	0.21	5	ug/Kg	06/15/12	nicollez
Ethyl-tertbutylether (ETBE)	ND	1	0.3	5	ug/Kg	06/15/12	nicollez
Methyl-t-butyl Ether (MTBE)	ND	1	0.19	5	ug/Kg	06/15/12	nicollez
t-Butyl alcohol (TBA)	ND	1	8.8	10	ug/Kg	06/15/12	nicollez
Tert-amylmethylether (TAME)	ND	1	0.1	5	ug/Kg	06/15/12	nicollez
Toluene	ND	1	0.24	5	ug/Kg	06/15/12	nicollez
Xylenes (Total)	ND	1	0.4	5	ug/Kg	06/15/12	nicollez

Surrogates for Method EPA 8260B By Prep MethodEPA 5035

Analytes	Percent Recovery	Control Limits
1,2-Dichloroethane-d4 (SUR)	116	70-145
4-Bromofluorobenzene (SUR)	102	70-145
Dibromodifluoromethane (SUR)	106	70-145
Toluene-d8 (SUR)	102	70-145

ND = Not Detected or < MDL MDL = Method Detection Limit RDL = Reporting Detection Limit DF = Dilution Factor

SECOR
International Incorporated

RECEIVED
SEP 0 3 1998
DEPARTMENT OF PUBLIC WORKS
ENVIRONMENTAL PROGRAMS DIVISION

UNDERGROUND STORAGE TANK REMOVAL REPORT FORMER THRIFTY OIL COMPANY SERVICE STATION NO. 251 4130 WEST CENTURY BOULEVARD INGLEWOOD, CALIFORNIA

LACDPW FILE NO. 10092-25030

August 31, 1998

Prepared for:
Ms. Kateri Luka
ARCO Products Company
4 Centerpointe Drive
La Palma, California 90623-1066

Prepared by:
SECOR International Incorporated
290 Conejo Ridge Avenue, Suite 200
Thousand Oaks, CA 91361-4947

SECOR Job. No. K0603-009-02

Prepared by:

Gareth P. Roberts
Senior Staff Geologist

Reviewed by:

John R. Bollier, R.G. No. 6099
Project Manager

UNDERGROUND STORAGE TANK REMOVAL REPORT
FORMER THRIFTY OIL COMPANY SERVICE STATION NO. 251
4130 WEST CENTURY BOULEVARD
INGLEWOOD, CALIFORNIA

TABLE OF CONTENTS

1.0 INTRODUCTION 1

2.0 SITE INFORMATION 1

3.0 AIR MONITORING 2

4.0 EXCAVATED SOIL 2

5.0 TANK AND PIPING REMOVAL 2

6.0 SOIL SAMPLING 2

7.0 ANALYTICAL RESULTS 2

8.0 DISCUSSION OF RESULTS 2

9.0 STANDARD LIMITATIONS 2

10.0 REFERENCES 2

LIST OF TABLES

Table 1 ..... Tank Pull Soil Analytical Results

LIST OF FIGURES

Figure 1 ..... Site Map Showing Former UST and Piping Sample Locations
Figure 2 ..... Site Map Showing New UST and Piping Locations

APPENDICES

Appendix A ..... SCAQMD Rule 1166 Air Monitoring Logs
Appendix B ..... Site Maps Showing Soil Stockpile Sample Locations
Appendix C ..... Soil Disposal Documentation
Appendix D ..... Uniform Hazardous Waste Manifest
Appendix E ..... Tank Destruction Certificate
Appendix F ..... Soil Sampling Procedures
Appendix G ..... Laboratory Analytical Reports and Chain-of-Custody Documentation

1.0 INTRODUCTION

SECOR International, Inc. (SECOR) was contracted by ARCO Products Company (ARCO) to perform soil sampling during underground storage tank (UST) removal activities at former Thrifty Oil Company (Thrifty) Service Station No. 251, located at 4130 West Century Boulevard in Inglewood, California (the Site). The purpose of the soil sampling was to fulfill local agency requirements. The services provided by SECOR included the following:

- Air monitoring, soil segregation and soil management per ARCO's South Coast Air Quality Management District (SCAQMD) Rule 1166 Contaminated Soil Mitigation Plan; and

- Collecting soil samples following removal of the USTs, product piping, and dispensers as directed by the City of Inglewood Department of Building and Safety and Fire Prevention (IDBSFP).

2.0 SITE INFORMATION

This section summarizes the pertinent information concerning the Site location, Site geology and hydrology.

Site Location: Thrifty Oil Company Service Station No. 251 is located in the City of Inglewood at an elevation of approximately 87 feet above mean sea level (msl). Local topography slopes to the south at approximately 0.008 feet per foot (USGS, 1964).

Site Geology: Strata underlying the site consists of marine and continental gravel, sand, sandy silt, silt, and clay of the Lakewood Formation (CDWR, 1961). Soil types encountered during the subsurface investigation consisted of two primary soil horizons: 1) sand, silty sand, and silt from near surface grade to approximately 19 feet below ground surface (bgs); and 2) interbedded sand, silt, clayey silt, and clay from approximately 19 to 55 feet bgs (maximum depth explored).

Local Hydrology: Based on results of recent subsurface investigations, groundwater was not encountered during drilling to a maximum depth of 55 feet bgs (SECOR, 1997).

3.0 AIR MONITORING

SECOR conducted air monitoring in accordance with ARCO's South Coast Air Quality Management District (SCAQMD) Rule 1166 Contaminated Soil Mitigation Plan. This section summarizes the pertinent information related to the Rule 1166 plan requirements. A copy of the SCAQMD Rule 1166 air monitoring, equipment calibration logs, and soil disposition/treatment plan is included in Appendix A.

Permittee:	ARCO Products Company - Application Number 258945
Instrument(s):	Mini Rae PID, Model No. PGM-76 Heath Tech FID, Model DP-OVD
Calibration Gas:	100 ppmv Hexane
Reference Numbers:	Original Reference No. EE98-0097 Revised Reference No. EE98-0276 (5/29/98)
Records:	Air monitoring records were submitted to the SCAQMD on June 12, 1998

4.0 EXCAVATED SOIL

Excavation activities were performed by the Advanced Petroleum Corporation (Advanced) of Rancho Cucamonga, California. The excavated soil was segregated based on volatile organic compound (VOC) concentrations measured using the monitoring equipment mentioned in Section 3.0. All excavated soil was segregated and stockpiled. To characterize the stockpiled soil, samples were collected from each stockpile and submitted to State-Certified Del Mar Analytical, in Van Nuys, California, for chemical analysis.

This section summarizes the pertinent information concerning the excavated soil, waste characterization, and final disposition of the excavated soil. For the purposes of this report, soil will be labeled "clean" and "impacted" based on results of chemical analysis. Stockpiles for which analytical results of soil samples are reported as non-detectable are considered "clean," and are transported and disposed by ARCO. Stockpiles for which results of soil samples are reported to have detectable concentrations are considered "impacted," and are transported and disposed by Thrifty. Analytical results are presented in Table 1. Soil stockpile location maps are included in Appendix B. Soil disposal documentation is presented in Appendix C.

Approximate Volume of "Clean" Stockpiled Soil:	234 cubic yards/ 351 tons
Number of "Clean" Stockpile Samples:	9
"Clean" Stockpile Sample Names:	SP-12 through SP-14, SP-43 through SP-46, SP-49, and SP-50
Final Disposition of "Clean" Soil:	La Puente (Rose Hills) Landfill, 2800 Workman Mill Road, La Puente California
Approximate Volume of Stockpiled "Impacted" Soil:	665 cubic yards/ 997 tons
Number of "Impacted" Stockpile Samples:	41
"Impacted" Stockpile Sample Names:	SP-1 through SP-11, SP-15 through SP-42, SP-47, and SP-48
Final Disposition of "Impacted" Soil:	American Remedial Technologies (ART), 2680 Seminole Avenue, Lynwood, California

5.0 TANK AND PIPING REMOVAL

Advanced was contracted by ARCO to obtain all necessary tank removal permits, make all required preliminary notifications, and clean, remove, transport, and dispose of the removed USTs. This section summarizes the pertinent information concerning the UST removal activities:

Lead Agency:	Los Angeles County Department of Public Works, Environmental Programs Division
Agency Contact Name:	Randy McDonald
Agency Phone Number:	(626) 458-3510
UST Cleaning Contractor:	Nieto and Sons
Final Disposition of Rinseate:	DeMenno/Kerdoon, 2000 North Alameda Street, Compton, California (Uniform Hazardous Waste Manifest included in Appendix D).
Marine Chemist:	None required for the City of Inglewood

Final Disposition of USTs: Adams Steel, 3200 E. Frontera Road, Anaheim, California (Tank Destruction Certificate included in Appendix E)

Removed Tank Data

Tank #	Removal Date	U.L.#	Tank Material	Capacity (Gallons)	Age (Date)	Contents	Tank Condition
1	3-18-98	E511831	Steel	6,000	NA	gasoline	good, minor rust
2	3-18-98	E511830	Steel	8,000	NA	gasoline	good, minor rust
3	3-18-98	E293854	Steel	10,000	NA	gasoline	good, minor rust
4	3-18-98	001129	Plasteel	15,000	NA	gasoline	good

NA = Not available

Removed USTs and Associated Piping: On June 2, 1998, one 6,000-gallon, one 8,000-gallon, one 10,000- gallon, single-walled steel, and one 15,000-gallon Plasteel (fiberglass coated single-walled steel) gasoline USTs and their associated product piping were removed from the Site. Product piping was comprised of both single-walled steel and fiberglass. Vapor return piping was comprised of fiberglass.

Installed USTs: On June 8, 1998, two 20,000-gallon double-walled fiberglass reinforced plastic (FRP) USTs were installed at the site. The new UST and piping locations are presented in Figure 2.

6.0 SOIL SAMPLING

SECOR collected soil samples under the direction of Mr. Burman Timberlake, City of Inglewood, Building and Safety and Fire Prevention. Field activities were conducted in accordance with the procedures for soil sampling included in Appendix F. The tankpit, product line, and dispenser sample locations are indicated on Figure 1. This section summarizes the results of the soil sampling activities.

Lead Agency: Los Angeles County Department of Public Works (LACDPW), City of Inglewood, Building and Safety and Fire Prevention (IBSFP)

Agency Contact Name: Randy McDonald (LACDPW), Burman Timberlake (IBFSP)

Agency Contact Phone Number:	(626) 458-3510 (LACDPW), (310) 412-5294 (IBFSP)
Number of Tank Bottom Samples:	8
Tank Bottom Sample Names:	TK-1A-14', TK-1B-14', TK-2A-14', TK-2B-15', TK-3A-16', TK-3B-15', TK-4A-15', TK-4B-15' and TK-4C-15'
Tankpit Bottom Samples:	3
Tankpit Bottom Sample Names:	TP-1-16', TP-2-16', and TP-3-16'
Number of Piping Samples:	4
Piping Sample Names:	PL-1-3' through PL-4-3'
Number of Dispenser Samples:	8
Dispenser Sample Names:	DS-1-3' through DS-8-3'

7.0 ANALYTICAL RESULTS

All soil samples were relinquished to Del Mar Analytical of Van Nuys, California (Del Mar). Del Mar is an ARCO-contracted and California Department of Health Services certified laboratory. SECOR and Del Mar adhered to strict chain-of-custody procedures from sample collection to sample analysis. All soil samples were analyzed for the following analytes and in accordance with the appropriate Environmental Protection Agency (EPA) method:

- Total petroleum hydrocarbons as gasoline (TPHg) by EPA Method 8015 Modified;
- Benzene, toluene, ethylbenzene, and xylenes (BTEX) by EPA Method 8020;
- Methyl *tert*-butyl ether (MTBE) by EPA Method 8020 with select samples confirmed for MTBE by EPA Method 8260; and
- Select samples were also analyzed for total lead by EPA Method 6010

Soil sample analytical results are summarized in Table 1. Copies of the chain-of-custody documentation and laboratory analytical reports are included in Appendix G.

8.0 DISCUSSION OF RESULTS

Based on analytical results (Table 1), the following areas as defined by the indicated soil samples are impacted by petroleum hydrocarbons. The impacted soil and other subsurface conditions are the result of operations at former Thrifty Service Station No. 251.

- UST at the former UST basin (TK-1B-14', TK-2A-14', TK-2B-15', TK-3A-16', TK-3B-15', TK-4A-15', TP-2-16', TP-3-16');
- Product piping at the northern pump island (PL-1-3', PL-3-3', PL-4-3'); and
- Fuel dispensers at the eastern dispenser island (DS-5-3' and DS-6-3')

A total of 665 cubic yards/ 997 tons of "impacted" soil was generated during the tank removal and replacement activities and transported off-site to ART for recycling. Approximately 234 cubic yards/ 351 tons of "clean" soil was generated and transported off-site to the La Puente Landfill.

9.0 STANDARD LIMITATIONS

All work was performed under the supervision of a registered geologist as defined in the Registered Geologist Act of the California Code of Regulations. The information contained in this report represents SECOR's professional opinions, and is based in part on information supplied by the client. These opinions are based on currently available information and are arrived at in accordance with currently accepted hydrogeologic and engineering practices at this time and location. Other than this, no warranty is implied or intended.

10.0 REFERENCES

SECOR International, Inc., 1997. Baselining Subsurface Investigation Report, Thrifty Oil Company Service Station No. 251, 4130 West Century Boulevard, Pico Rivera, California, November 6.

State of California Department of Water Resources (CDWR), Bulletin NO. 104, 1961. Planned Utilization of the Groundwater Basins of the Coastal Plain of Los Angeles County, June.

United States Geological Survey (USGS), 1964, Inglewood Quadrangle, 7.5 minute topographic, photorevised 1981.

TABLES

TABLE 1
Summary of Tank Pull Soil Analytical Results
Former Thrifty Oil Company Service Station No. 251
4130 West Century Boulevard
Inglewood, California

Sample I.D.	Sample Date	EPA 8015 (mod)	EPA Method 8020					EPA 6010
		TPH-g mg/kg	Benzene mg/kg	Toluene mg/kg	Ethylbenzene mg/kg	Total Xylenes mg/kg	MTBE mg/kg	Total Lead mg/kg
TK-1A-14'	06/02/98	2.1	<0.0050	<0.0050	<0.0050	<0.015	1.4	--
TK-1B-14'	06/02/98	8,100	7.1	110	95	720	70	--
TK-2A-14'	06/02/98	2,600	<0.38	13	14	110	3.8 (*2.1)	--
TK-2B-15'	06/02/98	12,000	8.7	220	120	840	43	4.0
TK-3A-16'	06/02/98	9,100	8.7	74	83	780	61	--
TK-3B-15'	06/02/98	21,000	46	480	390	3,000	230 (*36)	8.0
TK-4A-15'	06/02/98	13,000	4.3	26	130	1,300	28	--
TK-4B-15'	06/02/98	<1.0	<0.0050	<0.0050	<0.0050	<0.015	<0.035	--
TK-4C-15'	06/02/98	<1.0	<0.0050	<0.0050	<0.0050	<0.015	0.036	--
TP-1-16'	06/05/98	4.5	<0.0050	<0.0050	<0.0050	<0.015	0.072 (*0.0077)	--
TP-2-16'	06/05/98	460	<0.060	0.082	0.094	11	<0.42	--
TP-3-16'	06/05/98	550	<0.060	0.11	0.54	7.7	<0.42	4.0
PL-1-3'	05/29/98	10,000	56	710	180	990	730 (*67)	3.2
PL-2-3'	05/29/98	<1.0	<0.0050	<0.0050	<0.0050	<0.015	<0.035	--
PL-3-3'	05/29/98	57	<0.015	0.021	<0.015	2.2	1.7	--
PL-4-3'	05/29/98	490	<0.12	1.4	3.1	30	1.5	--
DS-1-3'	05/29/98	<1.0	<0.0050	<0.0050	<0.0050	<0.015	<0.035	--
DS-2-3'	05/29/98	<1.0	<0.0050	<0.0050	<0.0050	<0.015	<0.035	--
DS-3-3'	05/29/98	<1.0	<0.0050	<0.0050	<0.0050	<0.015	<0.035	--
DS-4-3'	05/29/98	<1.0	<0.0050	<0.0050	<0.0050	<0.015	<0.035	--
DS-5-3'	05/29/98	<1.0	<0.0050	<0.0050	<0.0050	0.022	14	--
DS-6-3'	05/29/98	<2.0	0.010	0.019	<0.010	0.21	40	--
DS-7-3'	05/29/98	<1.0	<0.0050	<0.0050	<0.0050	<0.015	<0.035	--
DS-8-3'	05/29/98	<1.0	<0.0050	<0.0050	<0.0050	<0.015	<0.035	--
SP-1	05/29/98	18,000	14	190	120	1,300	14 (*4.6)	4.0
SP-2	05/29/98	<1.0	<0.0050	<0.0050	<0.0050	<0.015	<0.035	--
SP-3	06/01/98	8,000	<1.5	100	85	720	15	--
SP-4	06/01/98	1,700	<0.60	22	18	150	5.4	--
SP-5	06/01/98	25	<0.020	<0.020	0.029	0.87	0.70	--
SP-6	06/01/98	770	<0.15	11	7.5	62	5.3	--
SP-7	06/01/98	260	<0.20	1.9	1.8	18	5.8	--
SP-8	06/01/98	36	<0.030	0.82	0.30	2.3	0.88	--
SP-9	06/01/98	43	<0.010	0.020	0.035	0.28	0.53	--
SP-10	06/01/98	55	<0.012	0.036	0.077	0.76	0.49	--
SP-11	06/01/98	57	<0.012	<0.012	0.044	0.40	0.25	--
SP-12	06/01/98	<1.0	<0.0050	<0.0050	<0.0050	<0.015	<0.035	--

TABLE 1
Summary of Tank Pull Soil Analytical Results
Former Thrifty Oil Company Service Station No. 251
4130 West Century Boulevard
Inglewood, California

Sample I.D.	Sample Date	EPA 8015 (mod)	EPA Method 8020					EPA 6010
		TPHg mg/kg	Benzene mg/kg	Toluene mg/kg	Ethylbenzene mg/kg	Total Xylenes mg/kg	MTBE mg/kg	Total Lead mg/kg
SP-13	06/01/98	<1.0	<0.0050	<0.0050	<0.0050	<0.015	<0.035	--
SP-14	06/01/98	<1.0	<0.0050	<0.0050	<0.0050	<0.015	<0.035	--
SP-15	06/01/98	250	<0.060	0.40	0.87	8.6	0.80	--
SP-16	06/01/98	740	<0.12	0.80	2.4	20	2.1	--
SP-17	06/01/98	4,200	<0.60	110	41	290	56	--
SP-18	06/05/98	8.7	<0.020	<0.020	<0.020	0.085	0.38	--
SP-19	06/05/98	1,200	0.49	20	14	99	8.4	6.2
SP-20	06/05/98	1,100	1.0	25	14	100	11 (*1.8)	--
SP-21	06/05/98	210	0.87	2.6	1.5	19	5.7	--
SP-22	06/05/98	200	<0.050	<0.050	0.30	2.6	0.65	--
SP-23	06/05/98	670	0.28	1.8	3.3	30	3.3	--
SP-24	06/05/98	520	<0.30	1.1	2.8	32	1.5	--
SP-25	06/05/98	420	<0.30	<0.30	<0.30	11	1.8	--
SP-26	06/05/98	520	0.068	1.9	3.1	31	2.0	--
SP-27	06/05/98	600	0.16	3.4	4.4	43	3.2	--
SP-28	06/05/98	580	0.61	8.3	5.5	43	4.7	--
SP-29	06/05/98	360	<0.060	0.57	1.4	15	3.2	--
SP-30	06/05/98	230	<0.050	0.18	0.25	6.3	0.87	--
SP-31	06/05/98	76	<0.010	0.053	0.15	1.9	1.4	--
SP-32	06/05/98	190	<0.030	0.15	0.34	2.5	0.70	--
SP-33	06/05/98	1,200	0.38	8.3	7.0	98	4.5	--
SP-34	06/05/98	400	<0.060	1.4	2.4	24	2.3	--
SP-35	06/05/98	1,000	0.18	4.9	8.8	75	3.7	--
SP-36	06/05/98	210	<0.060	0.075	0.35	2.9	0.49	--
SP-37	06/05/98	190	<0.030	0.21	0.22	3.7	1.7	--
SP-38	06/05/98	15	<0.010	<0.010	0.010	0.37	0.26	--
SP-39	06/05/98	420	0.090	2.8	3.8	30	2.9	--
SP-40	06/05/98	1,300	0.28	6.1	12	100	1.9	--
SP-41	06/05/98	770	0.38	6.6	8.7	6.8	4.1	--
SP-42	06/05/98	2,600	1.8	31	31	220	6.6 (*0.34)	11
SP-43	06/11/98	<1.0	<0.0050	<0.0050	<0.0050	<0.015	<0.035	--
SP-44	06/11/98	<1.0	<0.0050	<0.0050	<0.0050	<0.015	<0.035	--
SP-45	06/11/98	<1.0	<0.0050	<0.0050	<0.0050	<0.015	<0.035	--
SP-46	06/11/98	<1.0	<0.0050	<0.0050	<0.0050	<0.015	<0.035	--
SP-47	06/11/98	2,600	<0.60	13	16	200	3.2 (*0.250)	18
SP-48	06/11/98	160	<0.030	0.16	0.24	2.8	0.74	--
SP-49	06/11/98	<1.0	<0.0050	<0.0050	<0.0050	<0.015	<0.035	--
SP-50	06/11/98	<1.0	<0.0050	<0.0050	<0.0050	<0.015	<0.035	--

Notes:
mg/kg = milligrams per kilogram
TPHg = Total petroleum hydrocarbons as gasoline
MTBE = Methyl-tertiary-butyl ether
-- = Not Analyzed
(*) = Result analyzed by EPA Method 8260

FIGURES

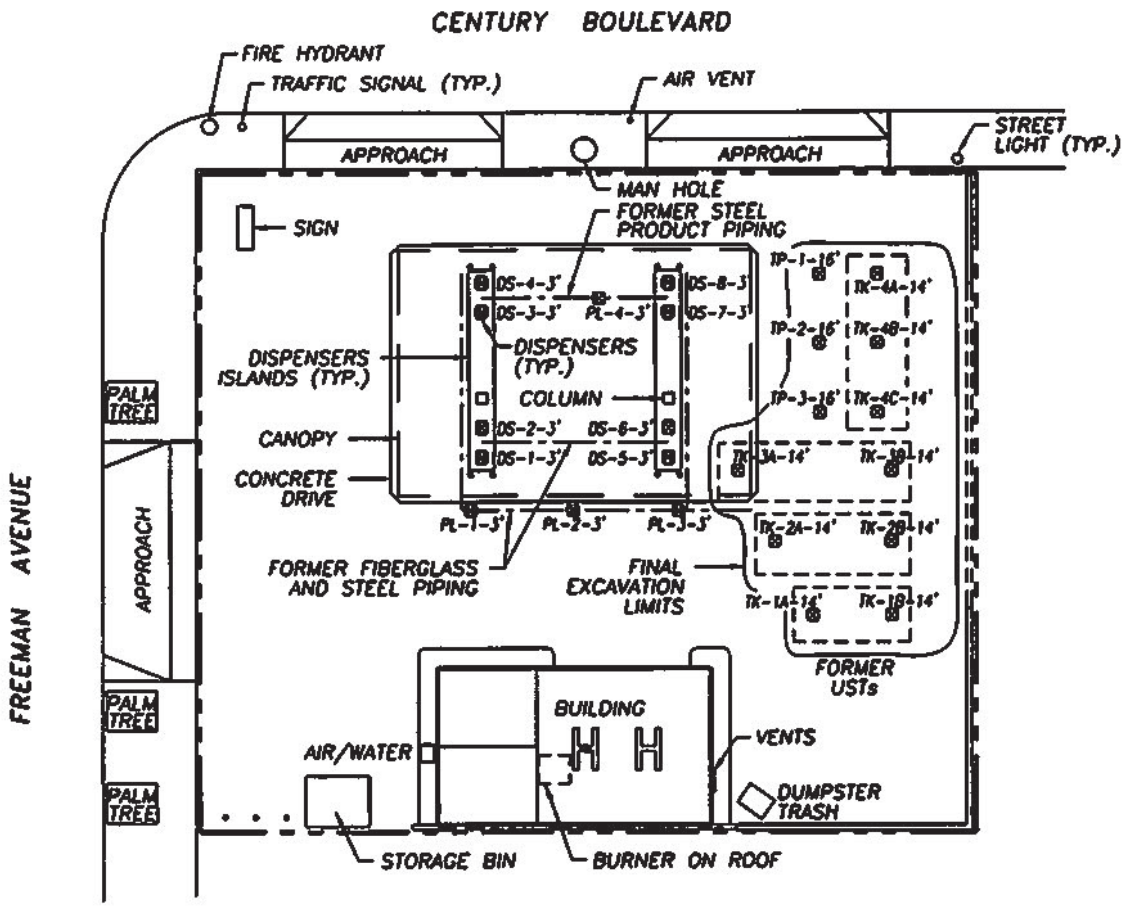

LEGEND

- SITE PROPERTY LINE
- TK-1A-14' — TANK PIT SAMPLE LOCATIONS
- DS-1-3' — DISPENSER SAMPLE LOCATIONS
- PL-1-3' — PRODUCT LINE SAMPLE LOCATIONS
- FORMER PRODUCT LINE TRENCH LOCATIONS

NOTES:

1. SITE FEATURES, TANK LOCATIONS, DIMENSIONS AND SAMPLE LOCATIONS ARE APPROXIMATE.
2. SOURCE OF MAP: FRED FIEDLER AND ASSOCIATES, DATED AUGUST 9, 1997.

0 30 60

APPROXIMATE SCALE IN FEET

SECOR
International Incorporated

SITE MAP SHOWING FORMER TANK AND PIPING SAMPLE LOCATIONS

CLIENT NAME:	PROJECT NUMBER:	DRAWING DATE:	REVISION NO.:
THRIFTY OIL COMPANY STATION NO. 251	80603-009-02	8/10/98	
SITE ADDRESS: 4130 WEST CENTURY BOULEVARD INGLEWOOD, CALIFORNIA	**DRAFTED BY:** AJK	**CAD FILE:** 9645-ASM	**FIGURE:** 1

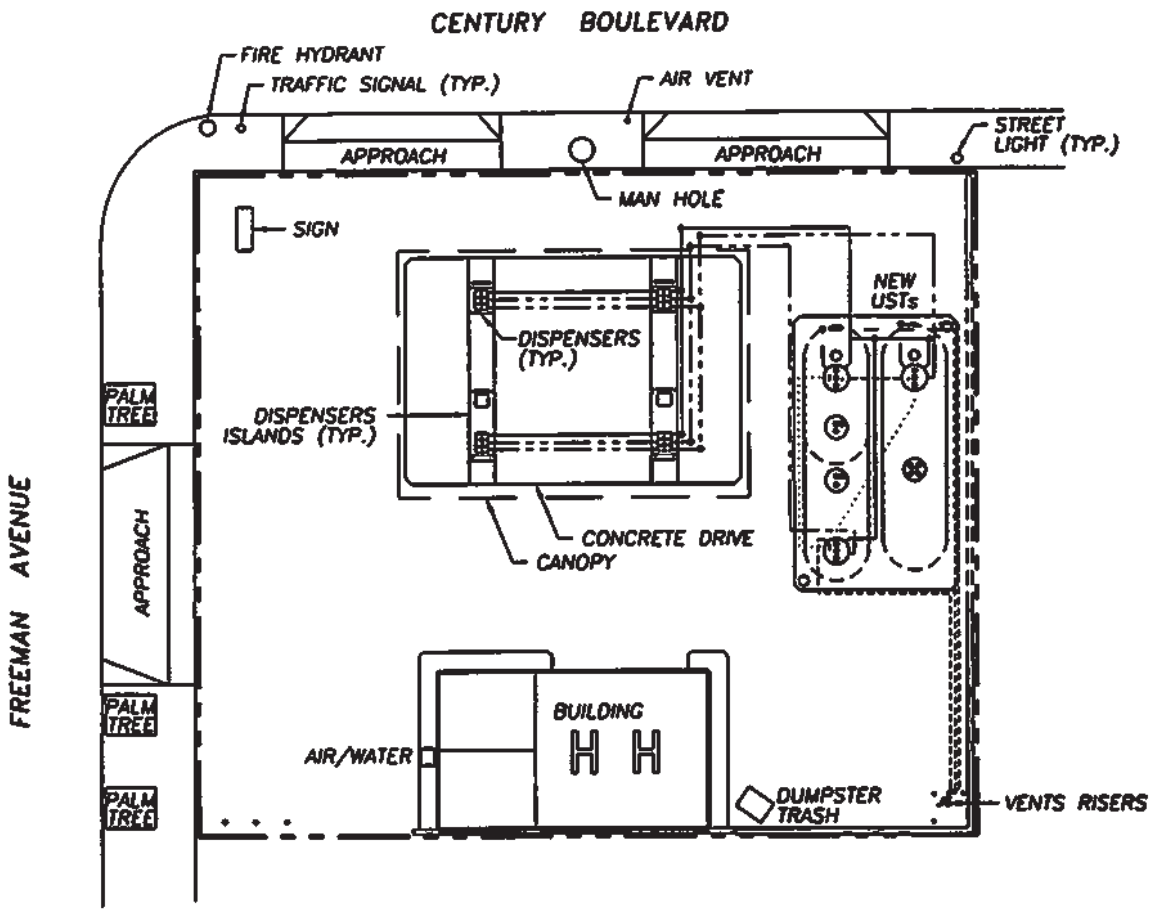

LEGEND

- SITE PROPERTY LINE
- NEW 2" F.G. DOUBLE WALL PRODUCT PIPING
- NEW 2" OR 3" F.G. SINGLE WALL VAPOR RECOVERY PIPING
- NEW 2" F.G. SINGLE WALL VENT PIPING

NOTES:

1. SITE FEATURES AND LOCATIONS ARE APPROXIMATE.
2. SOURCE OF MAP: FRED FIEDLER AND ASSOCIATES, DATED AUGUST 9, 1997.

0 30 60

APPROXIMATE SCALE IN FEET

SECOR
International Incorporated

SITE MAP SHOWING NEW TANK AND PIPING LOCATIONS

CLIENT NAME:	PROJECT NUMBER:	DRAWING DATE:	REVISION NO.:
THRIFTY OIL COMPANY STATION NO. 251	80603-009-02	8/10/98	
SITE ADDRESS:	**DRAFTED BY:**	**CAD FILE:**	**FIGURE:**
4130 WEST CENTURY BOULEVARD INGLEWOOD, CALIFORNIA	AJK	9645NASM	2

STOCKPILE SAMPLE AND LOCATION.

5/29/98

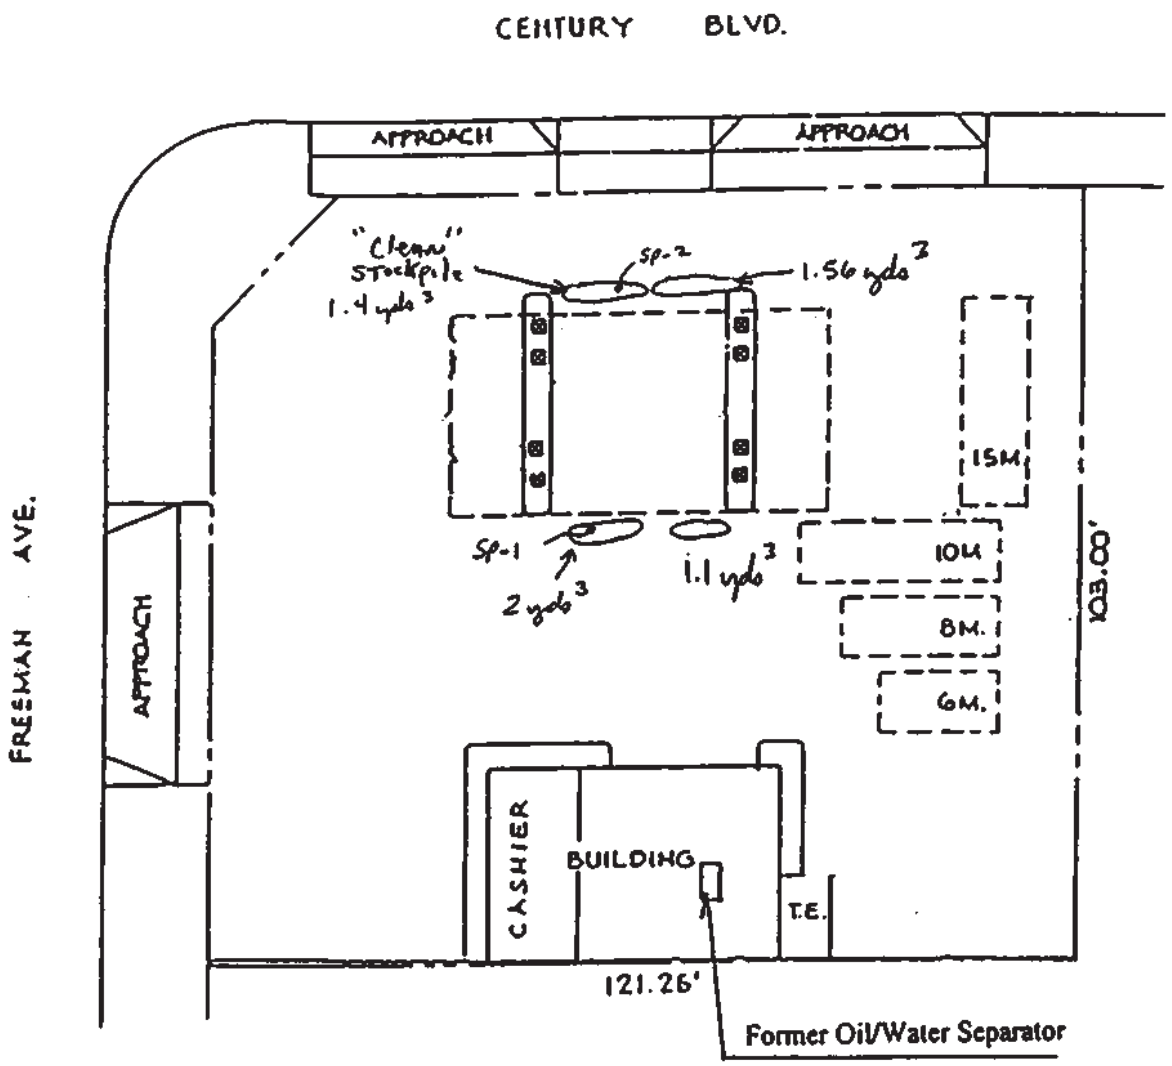

NOTES:

1. SITE FEATURES, SOIL BORING AND DISPENSER SAMPLE LOCATIONS ARE APPROXIMATE.
2. SITE MAP IS NOT SURVEYED.

ORIGINAL SITE MAP PROVIDED BY THRIFTY OIL CO.
MODIFIED BY SECOR INTERNATIONAL INC., SEPTEMBER 1997.

SECOR International Incorporated
200 CONEJO RIDGE AVENUE, SUITE 200 THOUSAND OAKS, CA 91361
PHONE (805) 230-1266 FAX (805) 230-1277

SITE MAP

THRIFTY OIL CO
TOC NO. 251
4140 W CENTURY BLVD
INGLEWOOD, CA

PROJECT: K0603-009-01

FIGURE: 1

6/1/98

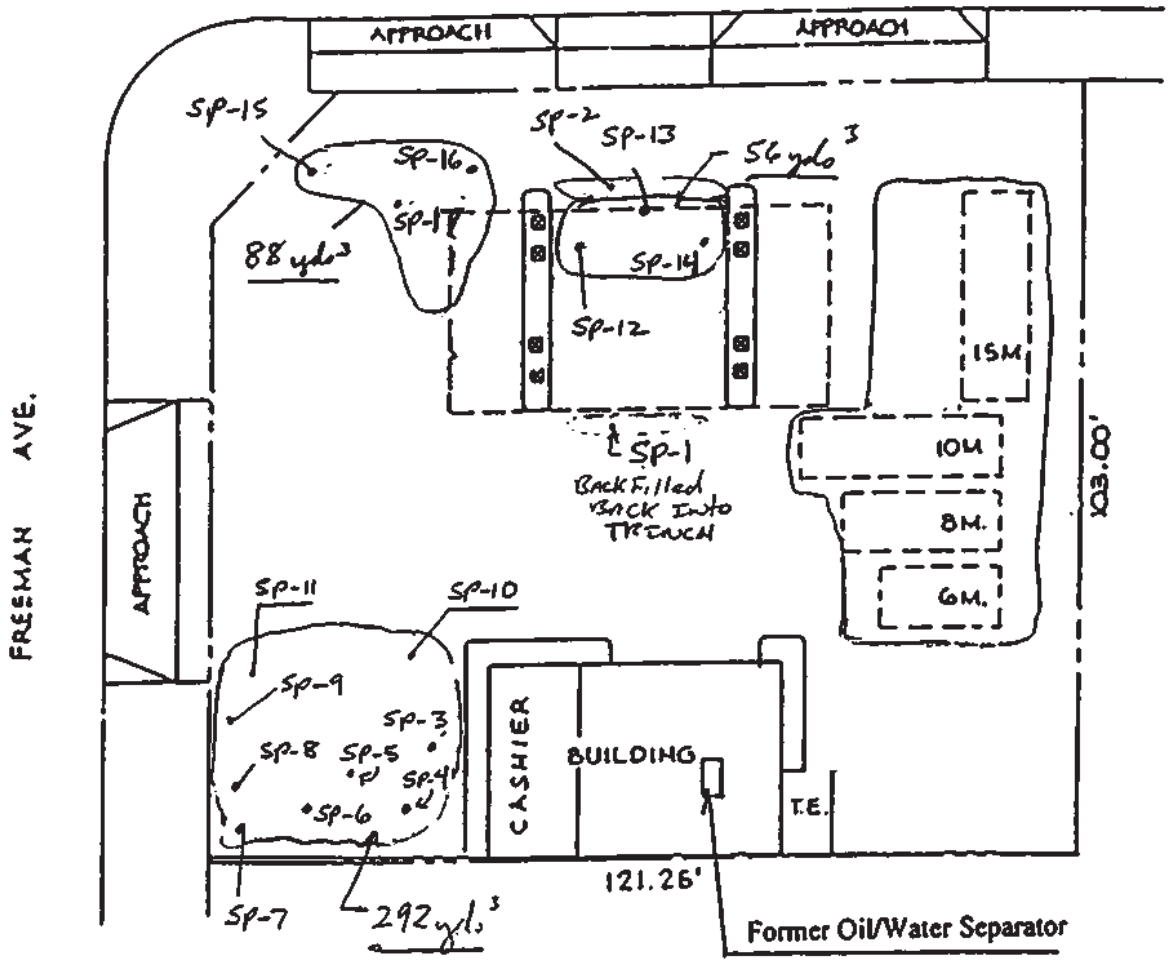

NOTES:

1. SITE FEATURES, SOIL BORING AND DISPENSER SAMPLE LOCATIONS ARE APPROXIMATE.
2. SITE MAP IS NOT SURVEYED.

ORIGINAL SITE MAP PROVIDED BY THRIFTY OIL CO.
MODIFIED BY SECOR INTERNATIONAL INC., SEPTEMBER 1997.

SECOR International Incorporated
200 CONEJO RIDGE AVENUE, SUITE 200 THOUSAND OAKS, CA 91361
PHONE (805) 230-1266 FAX (805) 230-1277

SITE MAP

THRIFTY OIL CO
FOC NO 251
4140 W CENTURY BLVD
INGLEWOOD, CA

PROJECT: K0603-009-01

FIGURE: 1

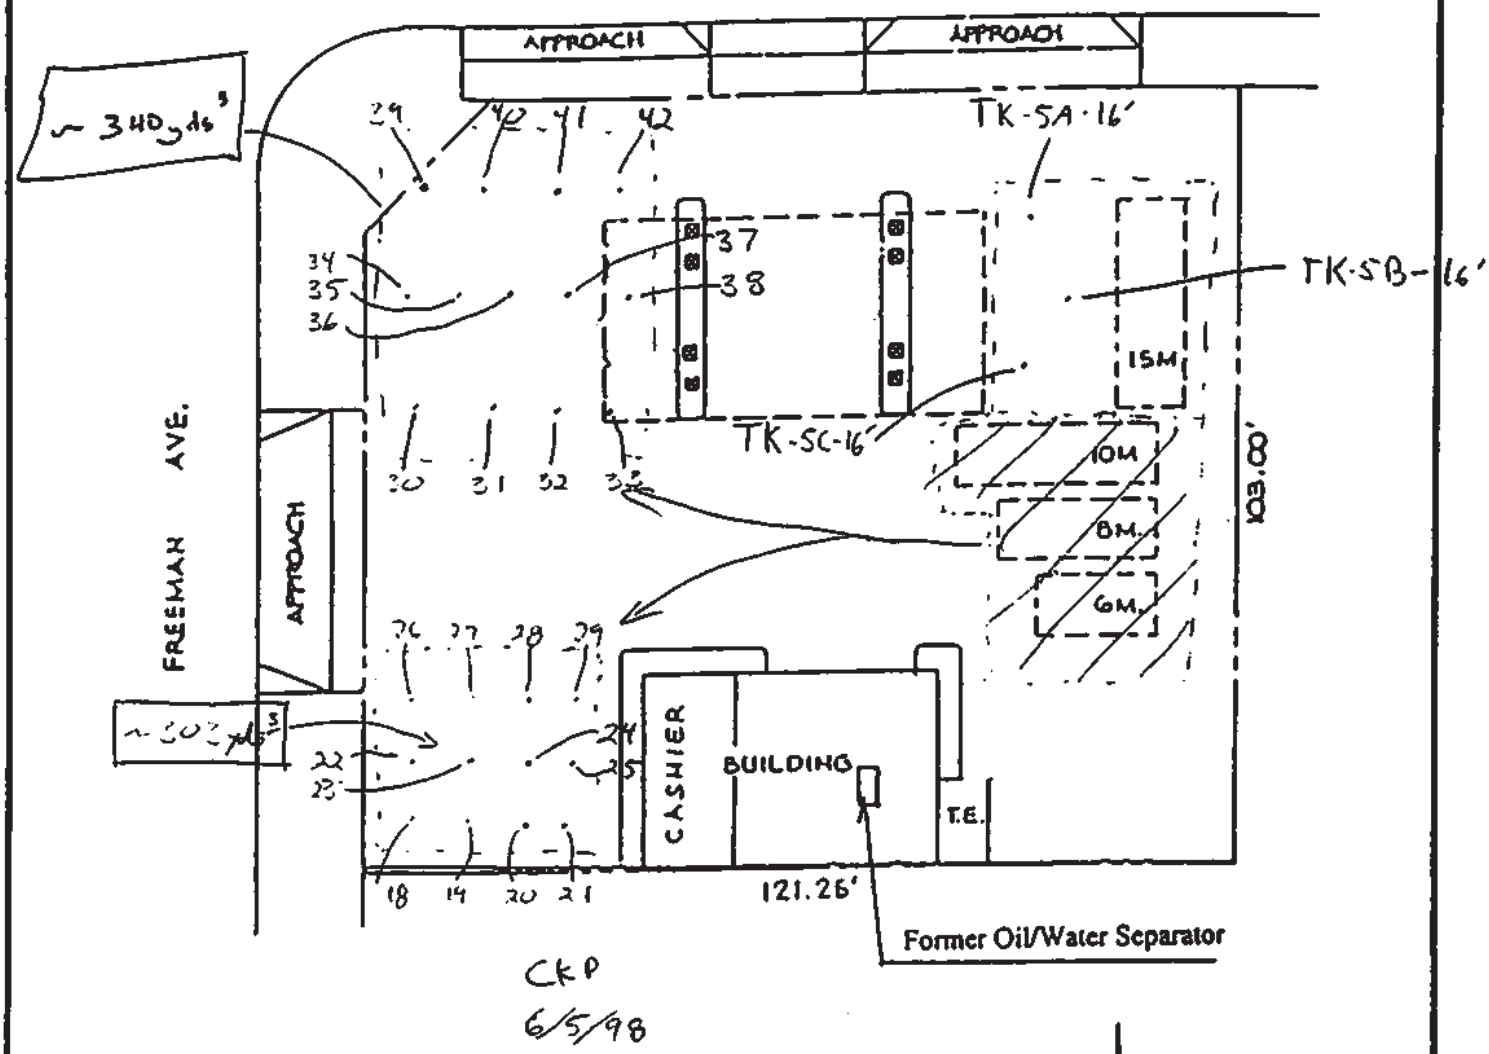

NOTES:

1. SITE FEATURES, SOIL BORING AND DISPENSER SAMPLE LOCATIONS ARE APPROXIMATE.
2. SITE MAP IS NOT SURVEYED.

ORIGINAL SITE MAP PROVIDED BY THRIFTY OIL CO.
MODIFIED BY SECOR INTERNATIONAL INC., SEPTEMBER 1997.

SECOR International Incorporated
200 CONEJO RIDGE AVENUE, SUITE 200 THOUSAND OAKS, CA 91361
PHONE (805) 230-1266 FAX (805) 230-1277

SITE MAP

THRIFTY OIL CO
FOC NO. 251
4130 W CENTURY BLVD
INGLEWOOD, CA

PROJECT: K0603-009-01

FIGURE: 1

STOCK PILE Sample
AND LOCATION

6/11/98

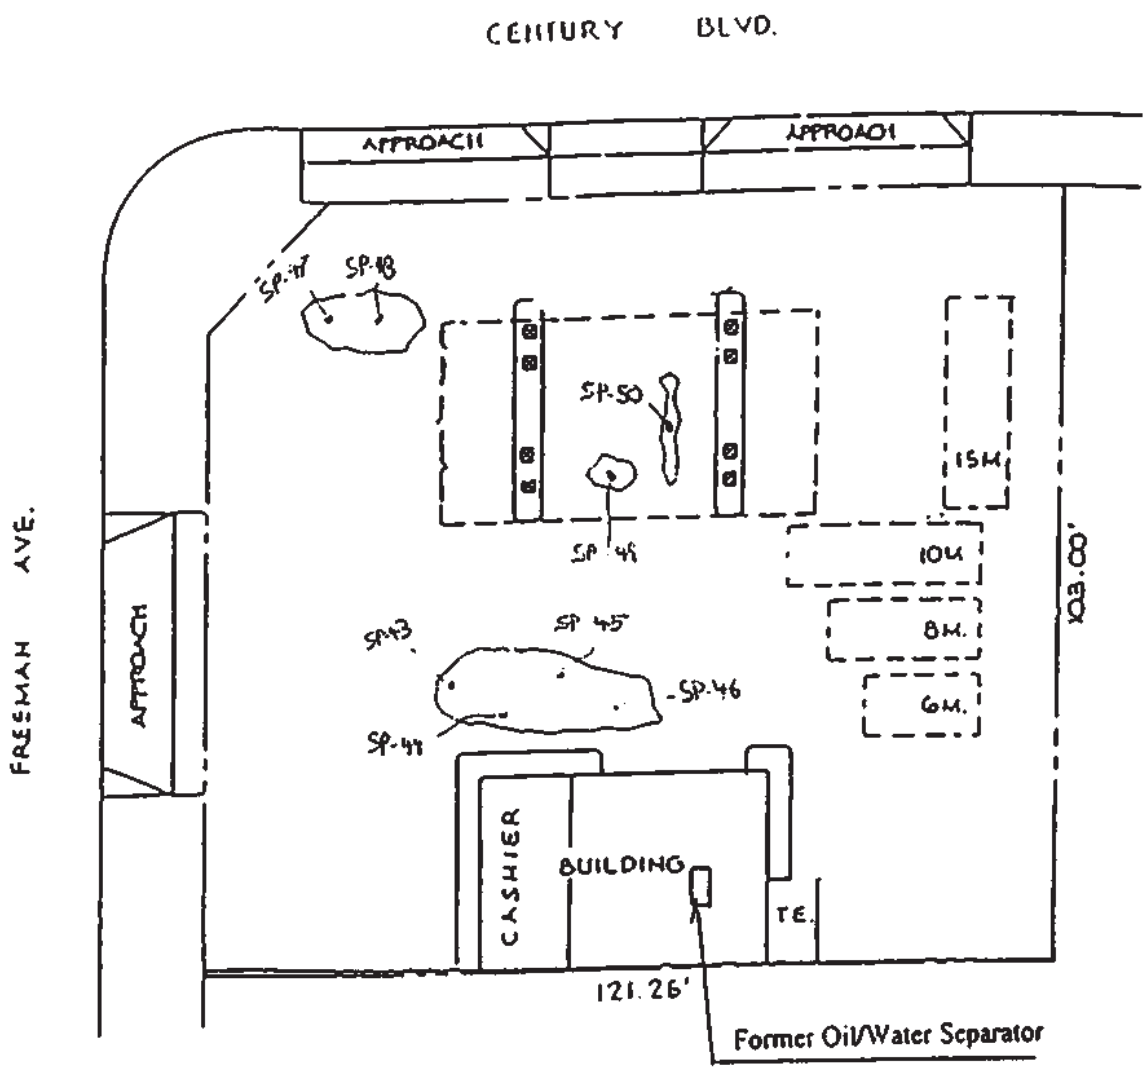

● DISPENSER

N

NOTES:

1. SITE FEATURES, SOIL BORING AND DISPENSER SAMPLE LOCATIONS ARE APPROXIMATE
2. SITE MAP IS NOT SURVEYED

ORIGINAL SITE MAP PROVIDED BY [illegible] OIL CO
MODIFIED BY SECOR INTERNATIONAL INC SEPTEMBER 1997

SECOR [illegible]

SITE MAP

[illegible]
[illegible] CENTURY BLVD
INGLEWOOD, CA

PROJECT
[illegible]

FIGURE
1

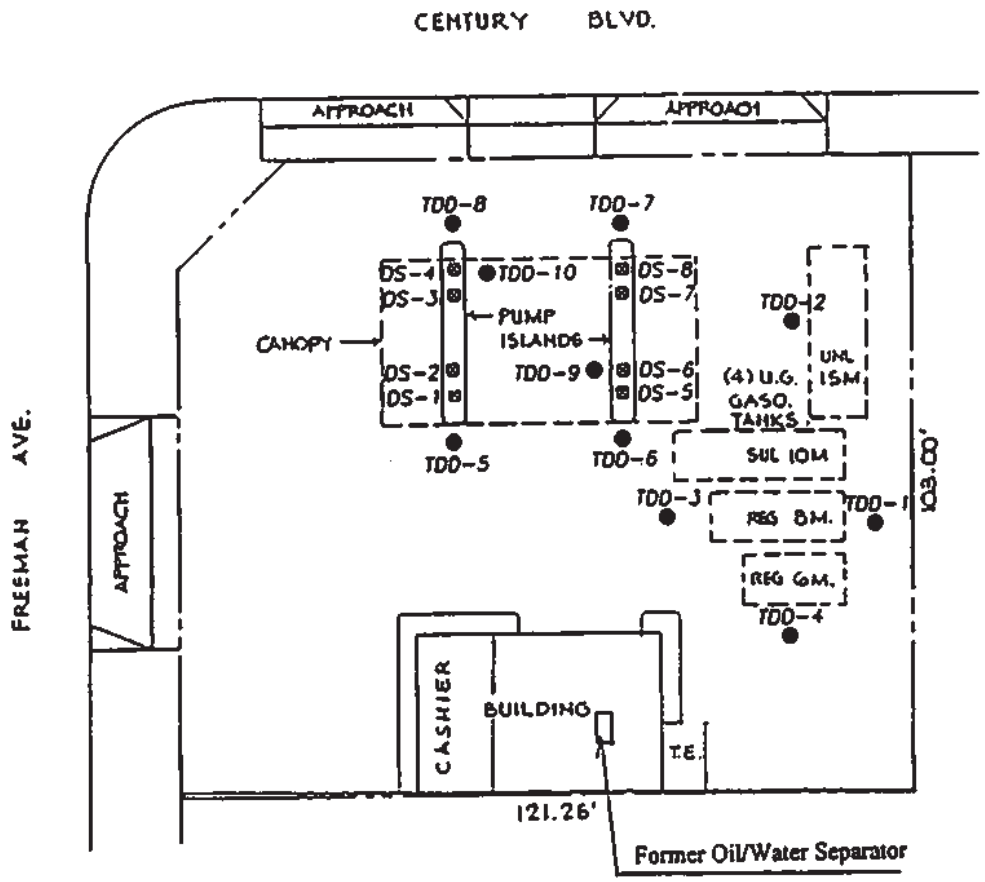

LEGEND

- ● SOIL BORING LOCATIONS
- ▪ DISPENSER SAMPLE LOCATIONS

N

NOTES:

1. SITE FEATURES, SOIL BORING AND DISPENSER SAMPLE LOCATIONS ARE APPROXIMATE.
2. SITE MAP IS NOT SURVEYED.

ORIGINAL SITE MAP PROVIDED BY THRIFTY OIL CO.,
MODIFIED BY SECOR INTERNATIONAL INC., SEPTEMBER 1997.

SECOR International Incorporated
290 CONEJO RIDGE AVENUE, SUITE 200 THOUSAND OAKS, CA. 91361
PHONE (805) 230-1266 FAX (805) 230-1277

SITE MAP

THRIFTY OIL CO.
TOC NO. 251
4130 W. CENTURY BLVD.
INGLEWOOD, CA

PROJECT: K0603-009-01

FIGURE: 3

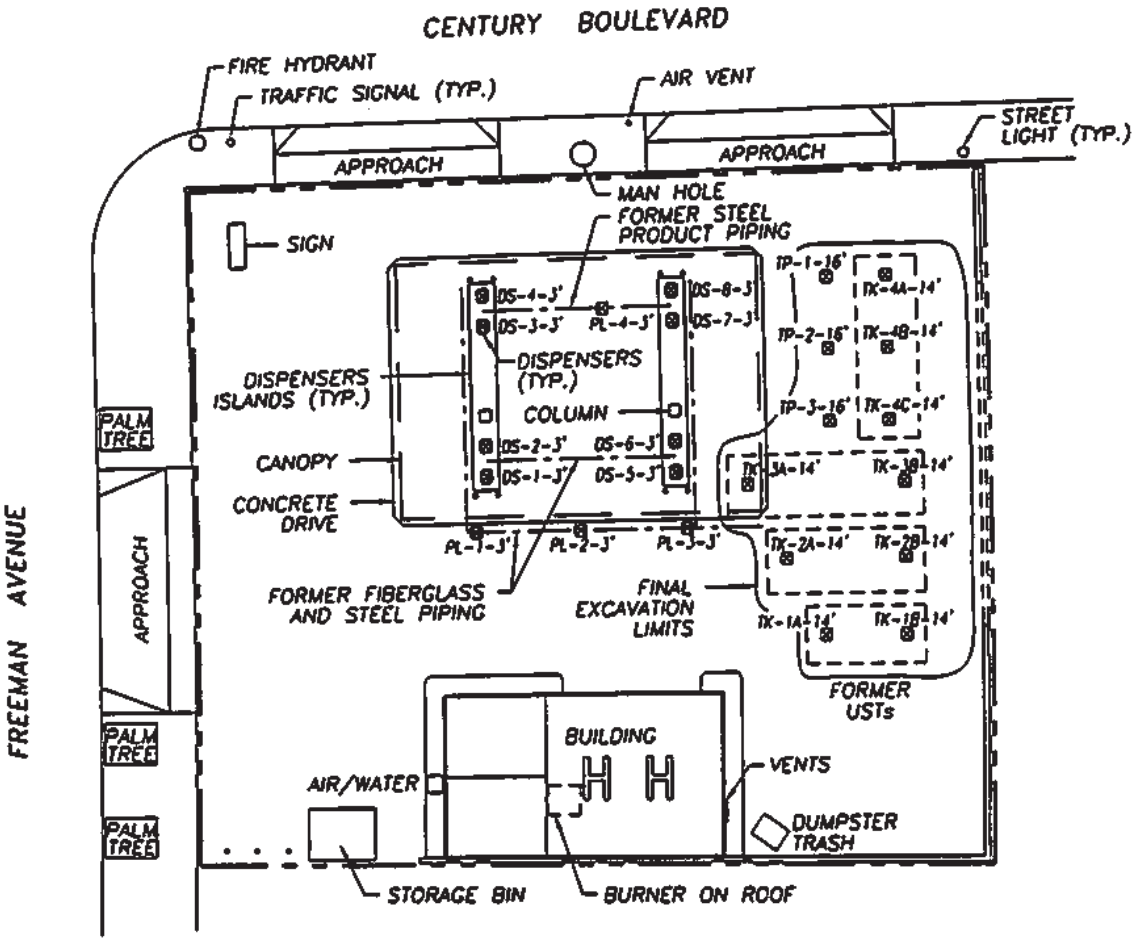

LEGEND

- SITE PROPERTY LINE
- TK-1A-14' — TANK PIT SAMPLE LOCATIONS
- OS-1-3' — DISPENSER SAMPLE LOCATIONS
- PL-1-3' — PRODUCT LINE SAMPLE LOCATIONS
- FORMER PRODUCT LINE TRENCH LOCATIONS

NOTES:

1. SITE FEATURES, TANK LOCATIONS, DIMENSIONS AND SAMPLE LOCATIONS ARE APPROXIMATE.
2. SOURCE OF MAP: FRED FIEDLER AND ASSOCIATES, DATED AUGUST 9, 1997.

0 30 60

APPROXIMATE SCALE IN FEET

SECOR
International Incorporated

SITE MAP SHOWING FORMER TANK AND PIPING SAMPLE LOCATIONS

CLIENT NAME: THRIFTY OIL COMPANY STATION NO. 251	PROJECT NUMBER: 80603-009-02	DRAWING DATE: 8/10/98	REVISION NO.:
SITE ADDRESS: 4130 WEST CENTURY BOULEVARD INGLEWOOD, CALIFORNIA	DRAFTED BY: AJK	CAD FILE: 9645-ASM	FIGURE: 4

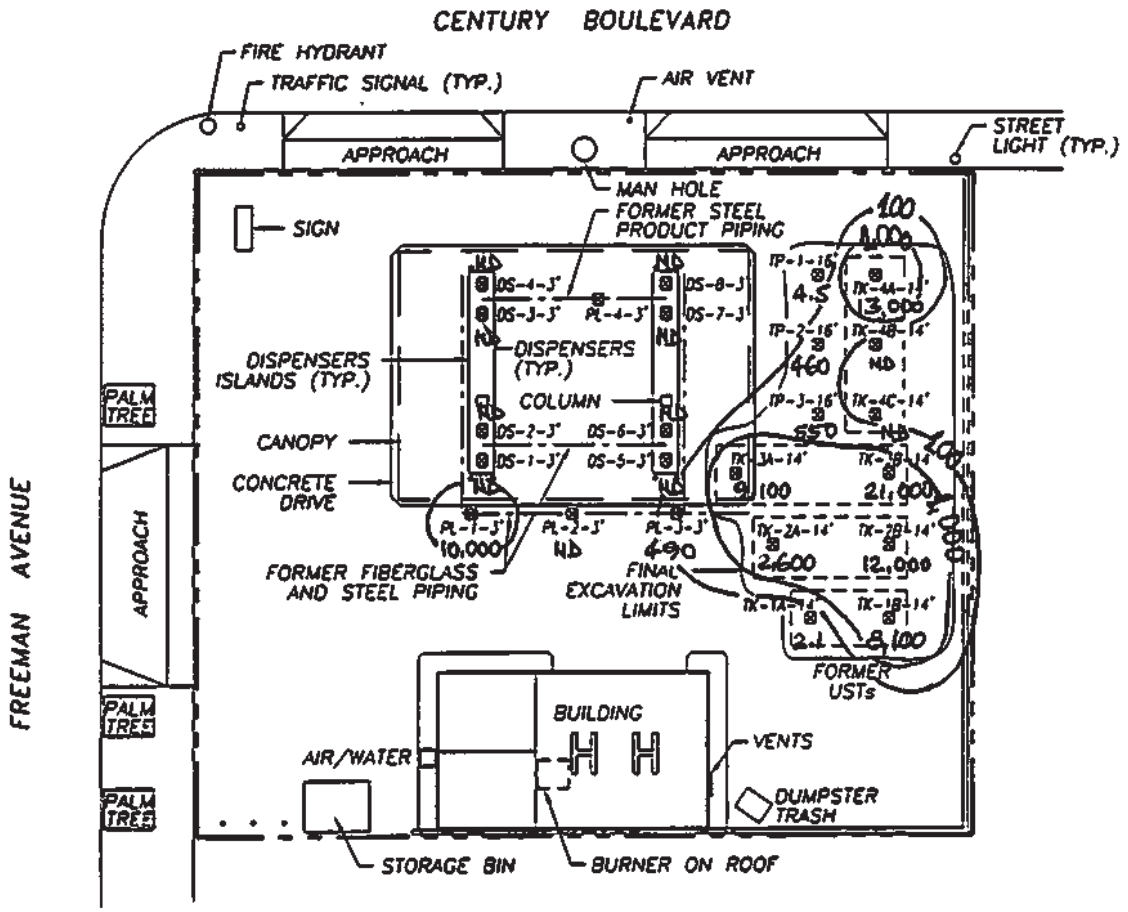

5/29/98 tw
6/05/98

LEGEND

- SITE PROPERTY LINE
- TK-1A-14' — TANK PIT SAMPLE LOCATIONS
- DS-1-3' — DISPENSER SAMPLE LOCATIONS
- PL-1-3' — PRODUCT LINE SAMPLE LOCATIONS
- FORMER PRODUCT LINE TRENCH LOCATIONS

NOTES:

1. SITE FEATURES, TANK LOCATIONS, DIMENSIONS AND SAMPLE LOCATIONS ARE APPROXIMATE.
2. SOURCE OF MAP: FRED FIEDLER AND ASSOCIATES, DATED AUGUST 9, 1997.

0 30 60

APPROXIMATE SCALE IN FEET

SECOR
International Incorporated

PRESENT TPHg DISTRIBUTION MAP IN SOIL (mg/kg)

CLIENT NAME:	PROJECT NUMBER:	DRAWING DATE:	REVISION NO.:
THRIFTY OIL COMPANY STATION NO. 251	80603-009-02	8/10/98	
SITE ADDRESS: 4130 WEST CENTURY BOULEVARD INGLEWOOD, CALIFORNIA	DRAFTED BY: AJK	CAD FILE: 9645-ASM	FIGURE: 5

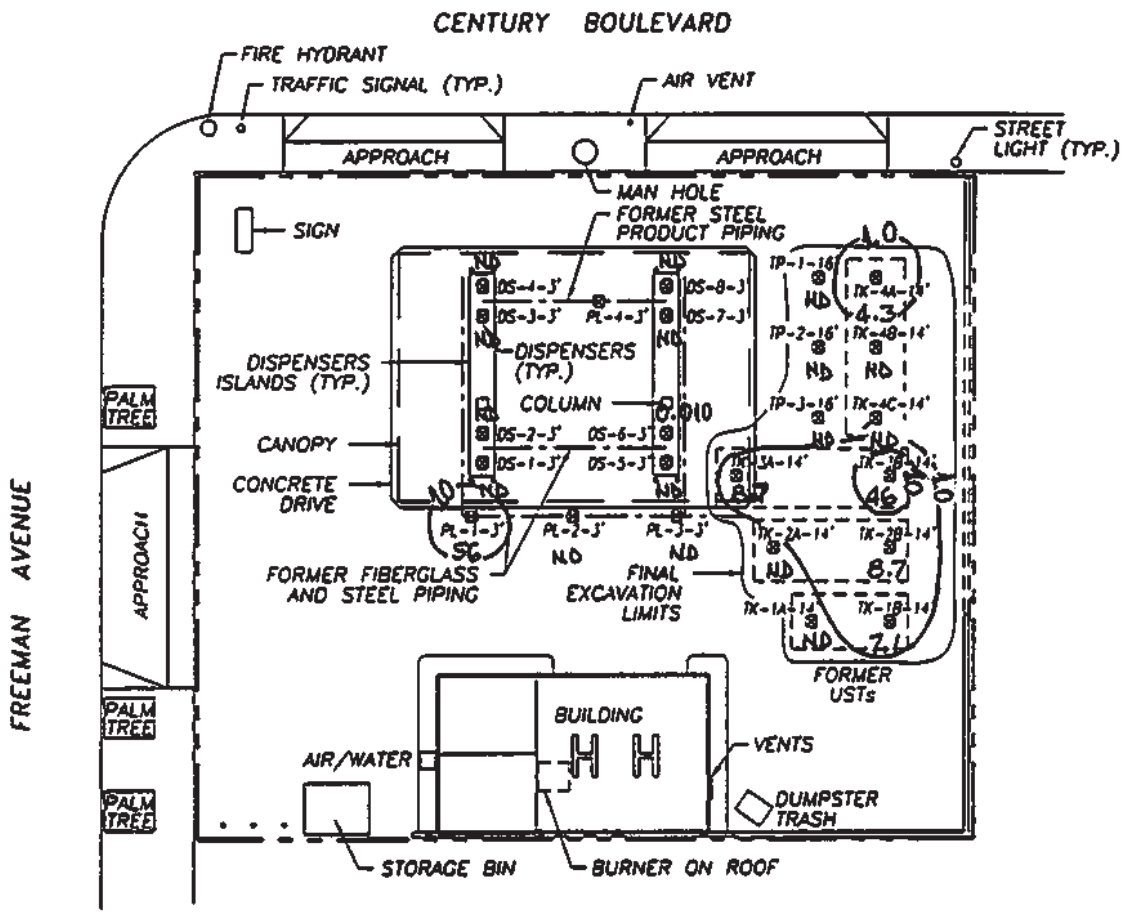

5/29/98 to
6/05/98

LEGEND

- SITE PROPERTY LINE
- TK-1A-14' — TANK PIT SAMPLE LOCATIONS
- DS-1-3' — DISPENSER SAMPLE LOCATIONS
- PL-1-3' — PRODUCT LINE SAMPLE LOCATIONS
- FORMER PRODUCT LINE TRENCH LOCATIONS

NOTES:

1. SITE FEATURES, TANK LOCATIONS, DIMENSIONS AND SAMPLE LOCATIONS ARE APPROXIMATE.
2. SOURCE OF MAP: FRED FIEDLER AND ASSOCIATES, DATED AUGUST 9, 1997.

0 30 60

APPROXIMATE SCALE IN FEET

SECOR
International Incorporated

PRESENT BENZENE DISTRIBUTION MAP IN SOIL (mg/kg)

CLIENT NAME:	PROJECT NUMBER:	DRAWING DATE:	REVISION NO.:
THRIFTY OIL COMPANY STATION NO. 251	80603-009-02	8/10/98	
SITE ADDRESS: 4130 WEST CENTURY BOULEVARD INGLEWOOD, CALIFORNIA	DRAFTED BY: AJK	CAD FILE: 9645-ASM	FIGURE: 6

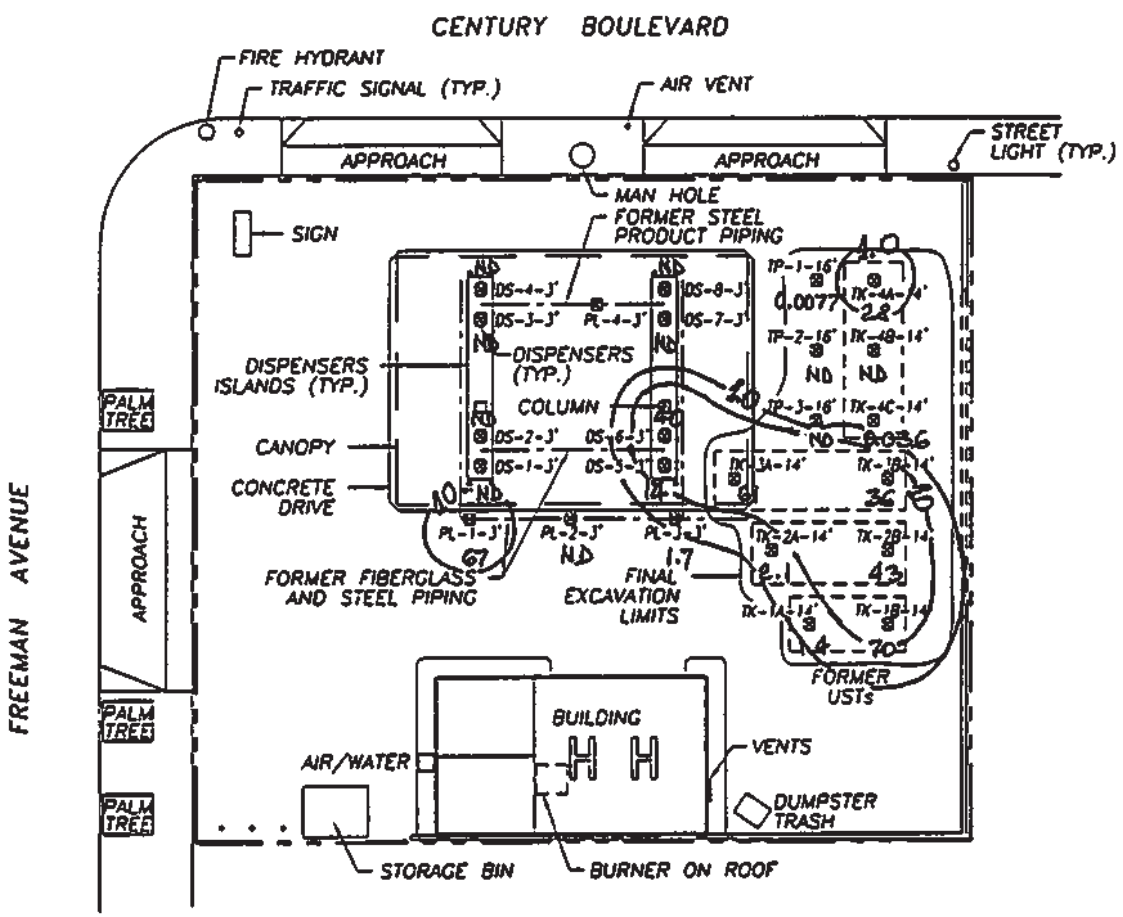

5/29/98 to 6/05/98

LEGEND

- SITE PROPERTY LINE
- TK-1A-14' TANK PIT SAMPLE LOCATIONS
- DS-1-3' DISPENSER SAMPLE LOCATIONS
- PL-1-3' PRODUCT LINE SAMPLE LOCATIONS
- FORMER PRODUCT LINE TRENCH LOCATIONS

NOTES:

1. SITE FEATURES, TANK LOCATIONS, DIMENSIONS AND SAMPLE LOCATIONS ARE APPROXIMATE.
2. SOURCE OF MAP: FRED FIEDLER AND ASSOCIATES, DATED AUGUST 9, 1997.

0 30 60

APPROXIMATE SCALE IN FEET

SECOR
International Incorporated

PRESENT MTBE DISTRIBUTION MAP IN SOIL (mg/kg)

CLIENT NAME:	PROJECT NUMBER:	DRAWING DATE:	REVISION NO.:
THRIFTY OIL COMPANY STATION NO. 251	80603-009-02	8/10/98	
SITE ADDRESS: 4130 WEST CENTURY BOULEVARD INGLEWOOD, CALIFORNIA	DRAFTED BY: AJK	CAD FILE: 9645-ASM	FIGURE: 7

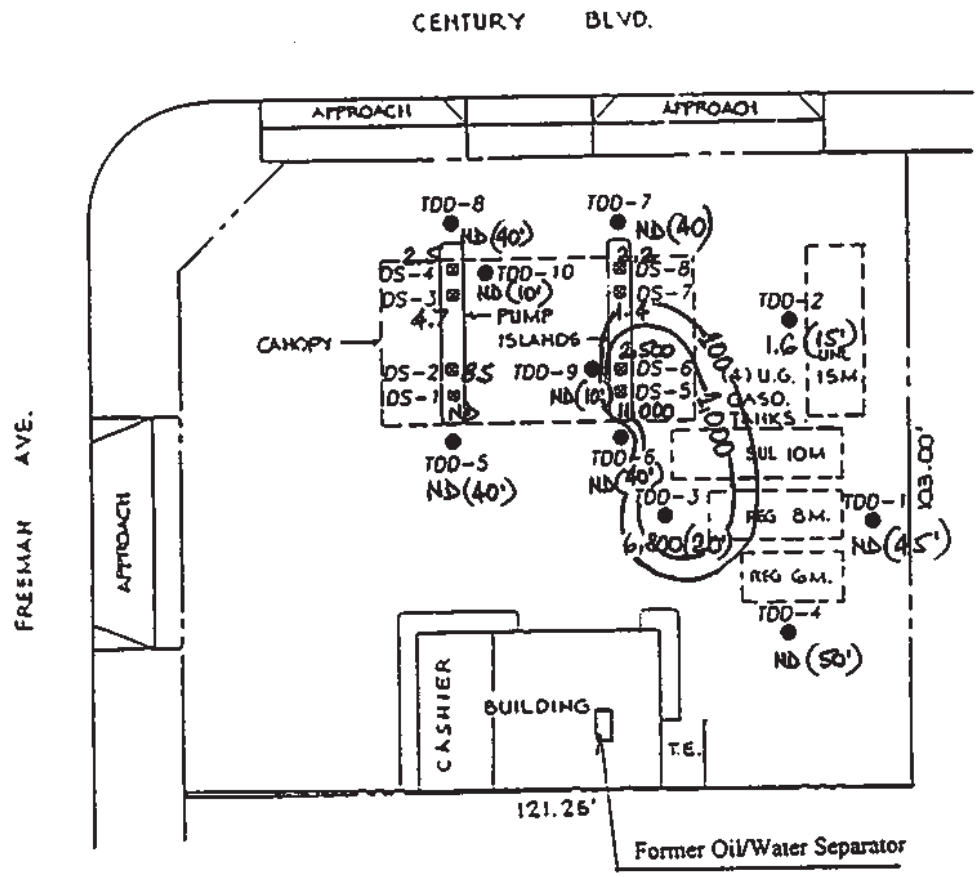

LEGEND

- ● SOIL BORING LOCATIONS
- ▪ DISPENSER SAMPLE LOCATIONS

N

NOTES:

1. SITE FEATURES, SOIL BORING AND DISPENSER SAMPLE LOCATIONS ARE APPROXIMATE.
2. SITE MAP IS NOT SURVEYED.

6/17-18/97

ORIGINAL SITE MAP PROVIDED BY THRIFTY OIL CO.,
MODIFIED BY SECOR INTERNATIONAL INC., SEPTEMBER 1997.

SECOR International Incorporated
290 CONEJO RIDGE AVENUE, SUITE 200 THOUSAND OAKS, CA. 91361
PHONE (805) 230-1266 FAX (805) 230-1277

PRE-ARCO TPHg DISTRIBUTION MAP IN SOIL (mg/kg)

THRIFTY OIL CO.
TOC NO. 251
4130 W. CENTURY BLVD.
INGLEWOOD, CA

PROJECT: K0603-009-01

FIGURE: 8

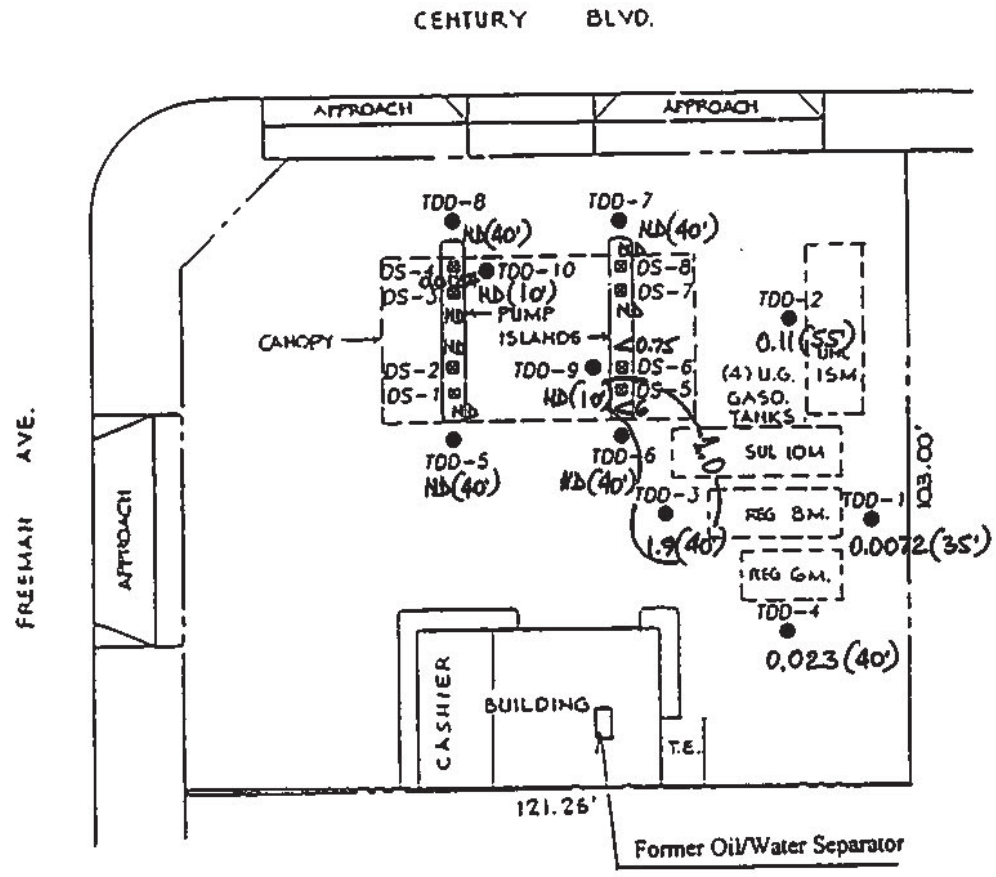

LEGEND

- ● SOIL BORING LOCATIONS
- ⊙ DISPENSER SAMPLE LOCATIONS

N

NOTES:

1. SITE FEATURES, SOIL BORING AND DISPENSER SAMPLE LOCATIONS ARE APPROXIMATE.
2. SITE MAP IS NOT SURVEYED.

6/17-18/97

ORIGINAL SITE MAP PROVIDED BY THRIFTY OIL CO.,
MODIFIED BY SECOR INTERNATIONAL INC., SEPTEMBER 1997.

SECOR International Incorporated
290 CONEJO RIDGE AVENUE, SUITE 200 THOUSAND OAKS, CA. 91361
PHONE (805) 230-1266 FAX (805) 230-1277

PRE-ARCO BENZENE DISTRIBUTION MAP IN SOIL (mg/kg)

THRIFTY OIL CO.
TOC NO. 251
4130 W. CENTURY BLVD.
INGLEWOOD, CA

PROJECT: K0603-009-01

FIGURE: 9

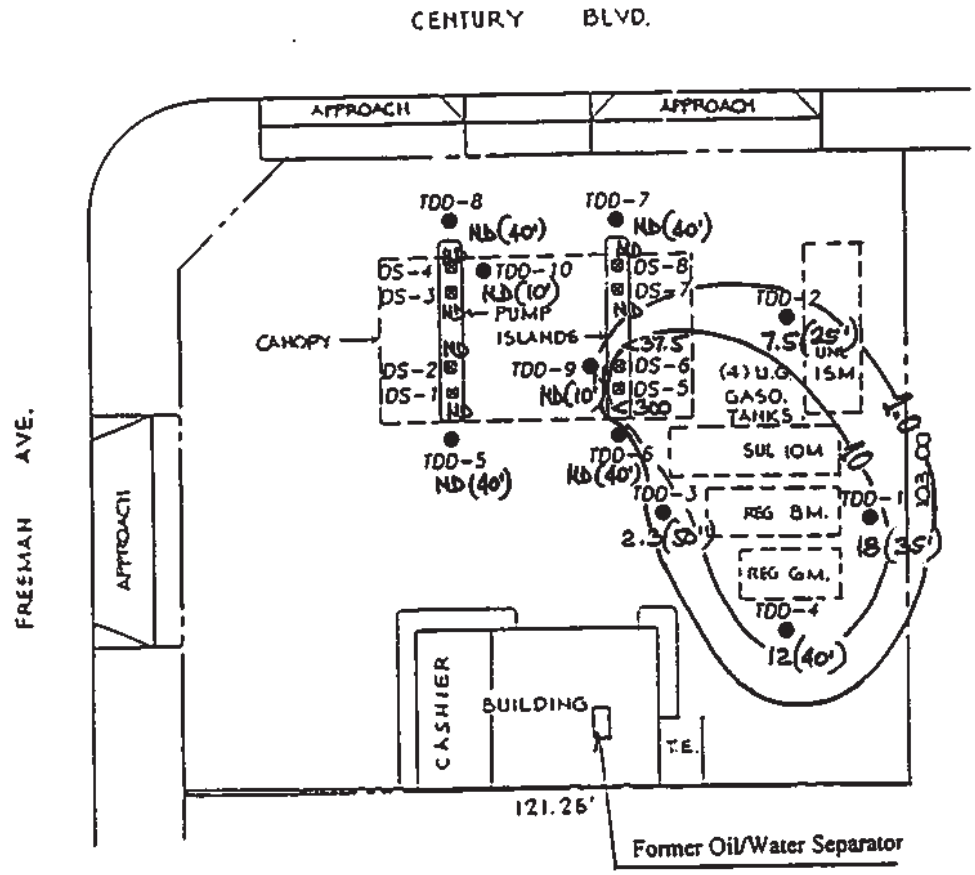

LEGEND

- ● SOIL BORING LOCATIONS
- ▪ DISPENSER SAMPLE LOCATIONS

NOTES:

1. SITE FEATURES, SOIL BORING AND DISPENSER SAMPLE LOCATIONS ARE APPROXIMATE.
2. SITE MAP IS NOT SURVEYED.

6/17-18/97

ORIGINAL SITE MAP PROVIDED BY THRIFTY OIL CO.,
MODIFIED BY SECOR INTERNATIONAL INC., SEPTEMBER 1997.

SECOR International Incorporated
290 CONEJO RIDGE AVENUE, SUITE 200 THOUSAND OAKS, CA 91361
PHONE (805) 230-1266 FAX (805) 230-1277

PRE-ARCO MTBE DISTRIBUTION MAP IN SOIL (mg/kg)

THRIFTY OIL CO.
TOC NO. 251
4130 W. CENTURY BLVD.
INGLEWOOD, CA

PROJECT: K0603-009-01

FIGURE: 10

State of California
Environmental Protection Agency

UNDERGROUND STORAGE TANK CASE REVIEW FORM

Los Angeles Regional
Water Quality Control Board

Date: 4/16/97	LUSTIS file no.: I-1721	Case reviewer: YR	
Site Name/Address: **Rockview Dairy** **10411 Prairie Ave.** **Lennox, CA**	Responsible parties: Rajai Kurd	Address: 2907 Cassia St. Newport Beach, CA 92660	Phone no.:

I. CASE INFORMATION (N/A = Not Applicable)

Tank No.	Size in Gallons	Contents	Closed in-place/Removed?	Date
1	10,000	Gasoline	Removed	11/10/93
2	10,000	"	"	"
3				
4				

II. SITE CHARACTERIZATION INFORMATION (GW=groundwater, -- =Not Reported)

GW Basin: West Coast	Beneficial uses: MUN	Depth to drinking water aquifer: 110 ft.	
Distance to nearest municipal supply well:0.75 mile		Distance between known shallow GW contamination and aquifer:	
GW highest depth: n/a	GW lowest depth: n/a	Well screen interval: n/a	Flow direction: n/a
Soil types: Silty sand and silt		Maximum soil depth sampled: 50 ft.	

III. MAXIMUM DOCUMENTED CONTAMINANT CONCENTRATIONS -- Initial and Latest (ND=Non-detect; NRQ=Not required)

Contaminant	Soil (mg/kg)		Water (µg/L)		Contaminant	Soil (mg/kg)		Water (µg/L)	
	Initial (1995)	Latest (Year)	Initial (Year)	Latest (Year)		Initial (Year)	Latest (Year)	Initial (Year)	Latest (Year)
TPH (Gas)	8,620				Ethylbenzene	96			
TPH (Diesel)	--				Xylenes	599			
Benzene	8.8				MTBE	--			
Toluene	192				Other				

IV. SOIL REMEDIATION

Method: none	Duration of remediation: n/a

V. GROUNDWATER REMEDIATION

Method: none	Duration of remediation: n/a

VI. FREE PRODUCT:

Was free product encountered? n/a	Has free product been totally recovered? n/a
When was free product recovery project completed? n/a	

VII. RECOMMENDED ACTION:

Soil Closure only: Yes	Case Closure: Yes	Solvent Case? No
Additional Action Required (i.e.: additional site assessment, remediation, monitoring): none		

VIII. COMMENTS AND JUSTIFICATION FOR RECOMMENDED ACTION:

Two tanks were removed in 1993. Soil contamination was limited in disperser area. Soil concentratoin decreased below 30 ft. and ND at 50 ft. Due to limited impacted area and low concentration in soil, no soil cleanup is warranted. Groundwater is relatively deep (~110 ft.). Domestic water well is located in 3/4 miles from the site. No MTBE data were available since this is an old case. This case has been through Level 3 MTBE review and determined to be a low risk soil-only case.

Recommend for closure. 4/8/97

(Oct. 1996)

SCALE : 1" = 2,000'

HVN ENVIRONMENTAL SERVICES, CO., INC.
ENVIRONMENTAL ENGINEERS / CONTRACTORS
15661 Producer Lane, Unit E
Huntington Beach, CA 92649
(714) 893-0588
FAX (714) 892-9059

ROCKVIEW DAIRY
10411 PRAIRIE AVENUE ,
LENNOX, CA 90304

SITE VICINITY & NEAREST WELL LOCATION MAP

11/14/1995

FIGURE 1

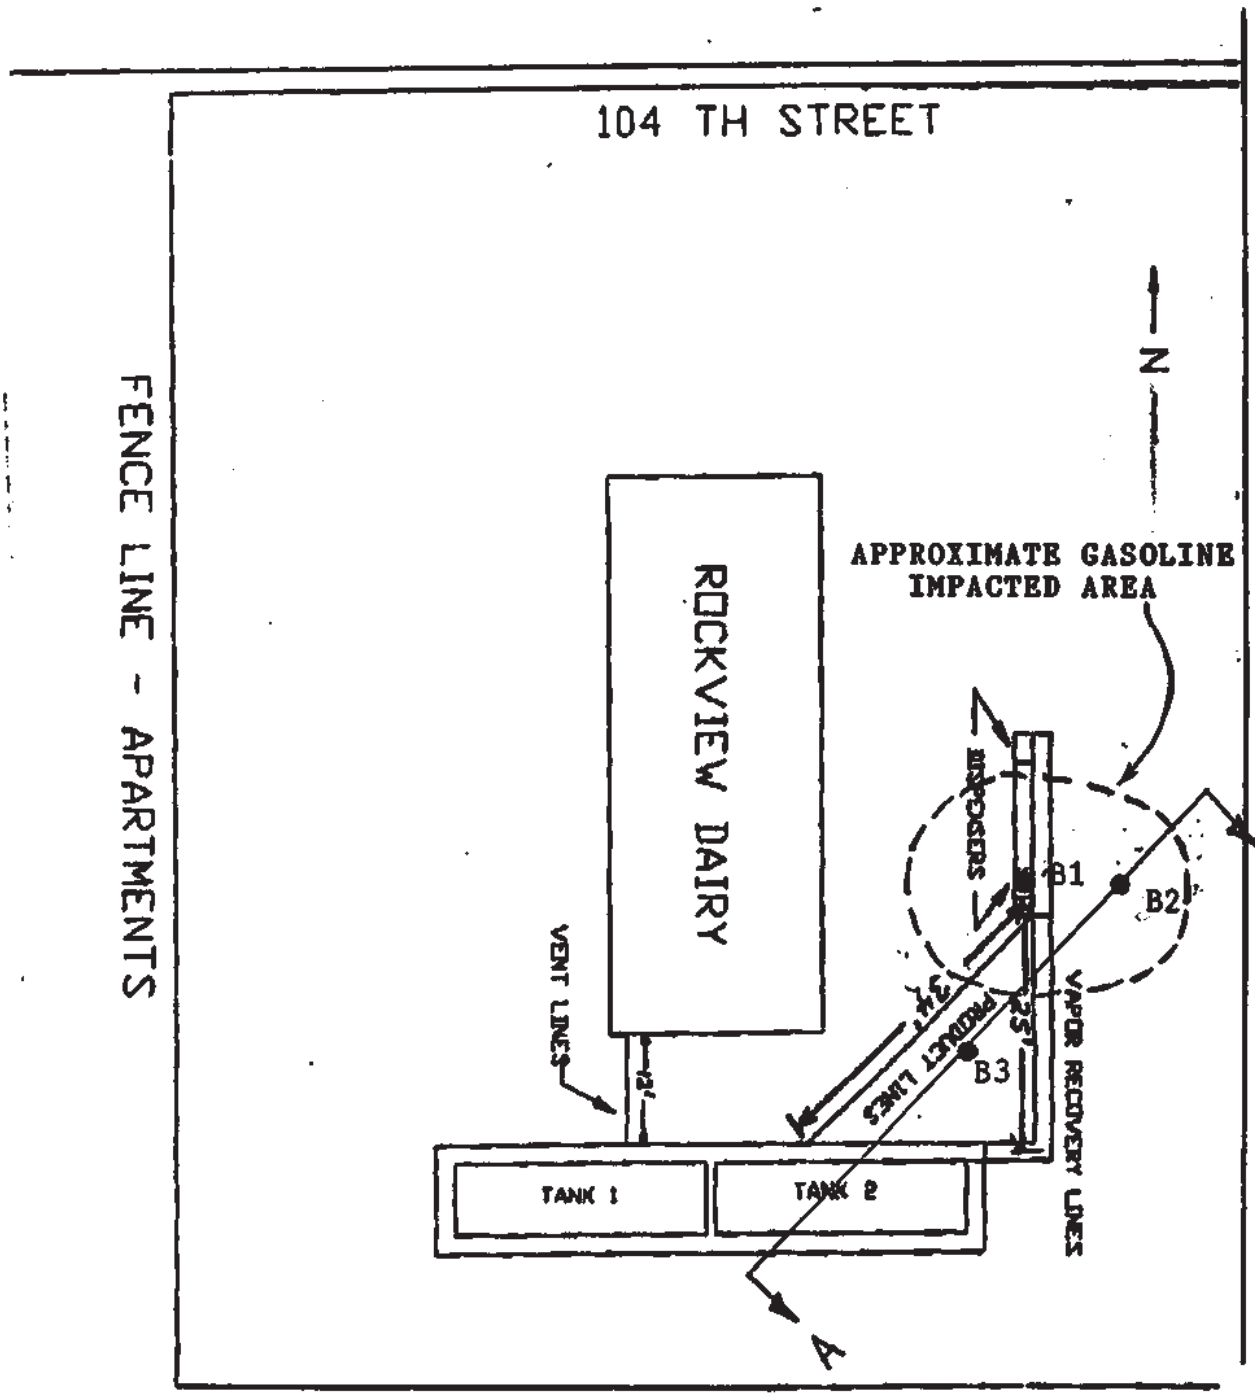

SOIL BORE LOCATION ●

IIVN ENVIRONMENTAL SERVICES, CO., INC. ENVIRONMENTAL ENGINEERS / CONTRACTORS		15661 Producer Lane, Unit E Huntington Beach, CA 92649 (714) 893-0588 FAX (714) 892-9059	FIGURE 2
11/14/1995		ROCKVIEW DAIRY FACILITY, 10411 Prairie Avenue Lennox, CA	
SCALE : 1" = 20'		SITE PLAN SHOWING BORING LOCATIONS	

Table 1
Chemical Analysis Results of UST Soil Samples
November, 1993
Rockview Dairy

SAMPLE ID	EPA 8015M (Gasoline) ppm	EPA 8020 (BTEX)			
		Benzene ppm	Ethylbenzene ppm	Toluene ppm	Xylenes ppm
T1E	<1	<0.005	<0.005	<0.005	0.011
T1W	<1	<0.005	<0.005	<0.005	<0.01
T2E	<1	<0.005	<0.005	<0.005	<0.01
T2W	<1	<0.005	<0.005	<0.005	<0.01
T1-2	<1	<0.005	<0.005	<0.005	<0.01
SP1	<1	<0.005	<0.005	<0.005	0.026
P1S	2500	0.36	34	23	230
P1N	<1	<0.005	<0.005	<0.005	0.02

6.0 CONCLUSIONS

Chemical analyses of the soil samples indicated that the only area in which some leakage had occurred was beneath the south dispenser (P1S) at a depth of two (2) feet.

7.0 RECOMMENDATIONS

Additional soil samples should be collected and analyzed in the area of the south dispenser to determine the vertical and the horizontal extent of the contamination.

Respectfully,

REGISTERED PROFESSIONAL ENGINEER * JOSEPH HANNANEY No. 43384 CIVIL STATE OF CALIFORNIA *

J Hannaney Dec 10, 1993

Joseph Hannaney, P.E.
Registered Professional Civil Engineer, CA # 43384

Table 1 - LABORATORY RESULTS OF SOIL SAMPLES
(collected November 2, 1995)

Sample I.D. Bore No./Depth	Results (mg/kg)				
	EPA 8015M	EPA 8020			
	TPH-gasoline	B	T	E	X
B1-5'	1,260	0.689	1.220	8.600	21.100
B1-10'	8,620	2.940	104.000	95.500	599.000
B1-15'	- - -	- -	- -	- -	- -
B1-20'	2,410	0.0783	26.200	18.100	73.300
B1-25'	- - -	- -	- -	- -	- -
B1-30'	3,170	2.880	41.900	26.100	88.500
B1-35'	- - -	- -	- -	- -	- -
B1-40'	242	2.650	9.110	2.290	14.200
B1-45'	ND	0.0867	0.198	0.0144	0.0904
B1-50'	ND	ND	0.006	ND	ND
B2-5'	- - -	- -	- -	- -	- -
B2-10'	1,910	0.275	9.820	7.120	41.700
B2-15'	4,920	8.840	192.000	54.200	486.000
B3-5'	ND	ND	0.0086	ND	0.0300
B3-10'	ND	ND	0.0057	ND	ND

Notes: Sample analysis performed by Chemtek Inc. Environmental Laboratories in Santa Fe Springs, CA.
B - Benzene, T - Toluene, E - Ethylbenzene, X - Xylenes

Cal/EPA

Los Angeles
Regional Water
Quality Control
Board

101 Centre Plaza Drive
Monterey Park, CA
91754-2156
(213) 266-7500
FAX (213) 266-7600

Pete Wilson
Governor

April 25, 1997

Mr. Rajai Kurd
2907 Cassia Street
Newport Beach, CA 92660

UNDERGROUND STORAGE TANK CASE CLOSURE
ROCKVIEW DAIRY FACILITY
10411 PRAIRIE AVENUE, LENNOX (FILE NO. I-1721)

Dear Mr. Kurd:

This letter confirms the completion of a site investigation and remedial action for the underground storage tank(s) formerly located at the above-described location. Thank you for your cooperation throughout this investigation. Your willingness and promptness in responding to our inquires concerning the former underground storage tank(s) are greatly appreciated.

Based on the information in the above-referenced file and with the provision that the information provided to this agency was accurate and representative of site conditions, no further action related to the underground storage tank release is required.

This notice is issued pursuant to a regulation contained in Section 2721(e) of Title 23 of the California Code of Regulations.

Please contact Yue Rong at (213) 266-7604 if you have any questions regarding this matter.

Sincerely,

LAWRENCE P. KOLB
Acting Executive Officer

JAMES D. KUYKENDALL
Supervising Water Resources Control Engineer
Underground Tanks Section

cc: Mr. David Deaner, State Water Resources Control Board, Underground Storage Tank Cleanup Fund
Mr. Alfredo Cardenas, Water Replenishment District of Southern California
Mr. Carl Sjoberg, Los Angeles County Department of Public Works, Environmental Programs Division
Mr. Kenneth Hekimian, HVN Environmental Service Co.

Recycled Paper

Cal/EPA

State Water Resources Control Board

Division of Clean Water Programs

Mailing Address:
P.O. Box 944212
Sacramento, CA
94244-2120

2014 T Street,
Suite 130
Sacramento, CA
95814
(916) 227-2505
FAX (916) 227-4530

World Wide Web
http://www.swrcb.ca.gov/~cwphome/fundhome.htm

RECEIVED
97 DEC 24 PM 1:43
LOS ANGELES REGION

Pete Wilson
Governor

December 19, 1997

Case Closed

Mr. Rajai Kurd
2907 Cassia Street
Newport Beach, CA 92660

I- 0921

PRE-APPROVAL OF CORRECTIVE ACTION COSTS, CLAIM NO. 9347
SITE ADDRESS: 10411 Prairie Avenue, Lennox, CA 90304

I have reviewed your request, received on December 17, 1997, for cost pre-approval of corrective action costs; I will place these documents in your file for future reference.

With the following provisions, the total cost pre-approved as eligible for reimbursement for completing the proposed corrective action work directed by the RWQCB, Region 4 (Regional Board) in their April 25, 1997 letter, is **$5,859.00** including:

- Task 1 - Abandonment of Three Groundwater Monitoring Wells (85ft. per well): $5,859.00

Be aware that this pre-approval does not constitute a decision on reimbursement: ***all reasonable and necessary*** *corrective action costs for work* ***directed and approved by the Regional Board*** *will be eligible for reimbursement per the terms of your Letter of Commitment at costs consistent with those pre-approved in this letter.*

- The actual costs and scope of work performed must be consistent with the pre-approval for it to remain valid.
- The work products must be acceptable to the Regional Board.
- If a different scope of work becomes necessary, then you must request pre-approval of costs on the new scope of work.
- Please be aware that you will be entering into a private contract: the State of California cannot compel you to sign any specific contract or use any specific contractor. This letter **pre-approves the costs** as presented in HVN Environmental Service Co Inc. proposal dated December 11, 1997 for conducting the corrective action work approved by the Regional Board.

Please remember that it is still necessary to submit the actual costs of the work as explained in the Reimbursement Request Instructions to confirm that the costs are consistent with this pre-approval before you will be reimbursed. ***To make this easier, insure that your consultant prepares his invoices to match the format of the original estimate, and provides reasonable explanations for any changes made in the scope of work or increases in the costs.*** *When the invoices are submitted you must include copies of all:*

- *subcontractor invoices,*
- *technical reports, when available, and*
- *applicable correspondence from the Regional Board.*

Please call if you have any questions; I can be reached at (916) 227-2505.

Sincerely,

Douglas A. Roderick
Water Resources Control Engineer
Technical Review Unit
Underground Storage Tank Cleanup Fund

cc:

Mr. Yue Rong
RWQCB, Region 4
101 Centre Plaza Drive
Monterey Park, CA. 91754-2156

ATTACHMENT E

Laboratory Analytical Reports

eurofins | Calscience

WORK ORDER NUMBER: 17-10-0801

The difference is service

AIR | SOIL | WATER | MARINE CHEMISTRY

Analytical Report For

Client: Erler & Kalinowski, Inc.

Client Project Name: Project Condor / B71091.00

Attention: James Yoon
12424 Wilshire Blvd.
Suite 740
Los Angeles, CA 90025-0019

Approved for release on 10/16/2017 by:
Virendra Patel
Project Manager

ResultLink

Email your PM

Eurofins Calscience, Inc. (Calscience) certifies that the test results provided in this report meet all NELAC requirements for parameters for which accreditation is required or available. Any exceptions to NELAC requirements are noted in the case narrative. The original report of subcontracted analyses, if any, is attached to this report. The results in this report are limited to the sample(s) tested and any reproduction thereof must be made in its entirety. The client or recipient of this report is specifically prohibited from making material changes to said report and, to the extent that such changes are made, Calscience is not responsible, legally or otherwise. The client or recipient agrees to indemnify Calscience for any defense to any litigation which may arise.

eurofins | Calscience

Contents

Client Project Name: Project Condor / B71091.00
Work Order Number: 17-10-0801

1 Work Order Narrative. 3

2 Sample Summary. 4

3 Detections Summary. 5

4 Client Sample Data. 11
4.1 EPA 7199/3060A Chromium VI (Solid). 11
4.2 ASTM D-2216 (M) Moisture Content (Solid). 13
4.3 EPA 8015B (M) TPH Motor Oil (Solid). 15
4.4 EPA 8015B (M) TPH Diesel (Solid). 18
4.5 EPA 8015B (M) TPH Gasoline Prep 5035 (Solid). 21
4.6 EPA 6020/7471A CAC Title 22 Metals (Solid). 24
4.7 EPA 7471A Mercury (Solid). 36
4.8 EPA 8081A Organochlorine Pesticides (Solid). 38
4.9 EPA 8082 PCB Aroclors (Solid). 50
4.10 EPA 8141A Organophosphorus Pesticides (Solid). 56
4.11 EPA 8151A Chlorinated Herbicides (Solid). 68
4.12 EPA 8270C SIM PAHs (Solid). 74
4.13 EPA 8260B Volatile Organics + Oxygenates Prep 5035 (Solid). 86

5 Quality Control Sample Data. 125
5.1 MS/MSD. 125
5.2 PDS/PDSD. 135
5.3 Sample Duplicate. 136
5.4 LCS/LCSD. 138

6 Sample Analysis Summary. 152

7 Glossary of Terms and Qualifiers. 153

8 Chain-of-Custody/Sample Receipt Form. 154

eurofins | Calscience

Work Order Narrative

Work Order: 17-10-0801 Page 1 of 1

Condition Upon Receipt:

Samples were received under Chain-of-Custody (COC) on 10/11/17. They were assigned to Work Order 17-10-0801.

Unless otherwise noted on the Sample Receiving forms all samples were received in good condition and within the recommended EPA temperature criteria for the methods noted on the COC. The COC and Sample Receiving Documents are integral elements of the analytical report and are presented at the back of the report.

Holding Times:

All samples were analyzed within prescribed holding times (HT) and/or in accordance with the Calscience Sample Acceptance Policy unless otherwise noted in the analytical report and/or comprehensive case narrative, if required.

Any parameter identified in 40CFR Part 136.3 Table II that is designated as "analyze immediately" with a holding time of <= 15 minutes (40CFR-136.3 Table II, footnote 4), is considered a "field" test and the reported results will be qualified as being received outside of the stated holding time unless received at the laboratory within 15 minutes of the collection time.

Quality Control:

All quality control parameters (QC) were within established control limits except where noted in the QC summary forms or described further within this report.

Subcontractor Information:

Unless otherwise noted below (or on the subcontract form), no samples were subcontracted.

Additional Comments:

Air - Sorbent-extracted air methods (EPA TO-4A, EPA TO-10, EPA TO-13A, EPA TO-17): Analytical results are converted from mass/sample basis to mass/volume basis using client-supplied air volumes.

Solid - Unless otherwise indicated, solid sample data is reported on a wet weight basis, not corrected for % moisture. All QC results are always reported on a wet weight basis.

Return to Contents

eurofins | Calscience

Sample Summary

Client:	Erler & Kalinowski, Inc. 12424 Wilshire Blvd., Suite 740 Los Angeles, CA 90025-0019	Work Order:	17-10-0801
		Project Name:	Project Condor / B71091.00
		PO Number:	
		Date/Time Received:	10/11/17 18:25
		Number of Containers:	77
Attn:	James Yoon		

Sample Identification	Lab Number	Collection Date and Time	Number of Containers	Matrix
PC-2ABC-0.0-1.0	17-10-0801-1	10/11/17 09:26	7	Solid
PC-2ABC-4.0-5.0	17-10-0801-2	10/11/17 09:37	7	Solid
PC-8ABC-0.0-1.0	17-10-0801-3	10/11/17 11:50	7	Solid
PC-8ABC-4.0-5.0	17-10-0801-4	10/11/17 11:52	7	Solid
PC-1A-0.0-1.0	17-10-0801-5	10/11/17 12:08	7	Solid
PC-1A-4.0-5.0	17-10-0801-6	10/11/17 12:10	7	Solid
PC-7A-0.0-1.0	17-10-0801-7	10/11/17 13:33	7	Solid
PC-7A-4.0-5.0	17-10-0801-8	10/11/17 13:37	7	Solid
PC-9-SP	17-10-0801-9	10/11/17 14:17	7	Solid
PC-9A-0.0-1.0	17-10-0801-10	10/11/17 14:32	7	Solid
PC-9A-2.0-3.0	17-10-0801-11	10/11/17 14:38	7	Solid

Return to Contents

eurofins | Calscience

Detections Summary

Client: Erler & Kalinowski, Inc.
12424 Wilshire Blvd., Suite 740
Los Angeles, CA 90025-0019

Work Order: 17-10-0801
Project Name: Project Condor / B71091.00
Received: 10/11/17

Attn: James Yoon

Client SampleID / Analyte	Result	Qualifiers	RL	Units	Method	Extraction
PC-2ABC-0.0-1.0 (17-10-0801-1)						
Moisture	3.7		0.10	%	ASTM D-2216 (M)	N/A
Arsenic	2.83		1.04	mg/kg	EPA 6020	EPA 3050B
Barium	139		1.04	mg/kg	EPA 6020	EPA 3050B
Chromium	15.8		2.08	mg/kg	EPA 6020	EPA 3050B
Cobalt	7.57		1.04	mg/kg	EPA 6020	EPA 3050B
Copper	20.3		1.04	mg/kg	EPA 6020	EPA 3050B
Lead	45.5		1.04	mg/kg	EPA 6020	EPA 3050B
Nickel	11.7		1.04	mg/kg	EPA 6020	EPA 3050B
Vanadium	31.7		2.08	mg/kg	EPA 6020	EPA 3050B
Zinc	176		5.19	mg/kg	EPA 6020	EPA 3050B
TPH as Motor Oil	69	HD,SG	26	mg/kg	EPA 8015B (M)	EPA 3550B
TPH as Diesel	18	HD,SG	5.1	mg/kg	EPA 8015B (M)	EPA 3550B
Chlordane	84		52	ug/kg	EPA 8081A	EPA 3545
4,4'-DDE	7.6		5.2	ug/kg	EPA 8081A	EPA 3545
4,4'-DDT	24		5.2	ug/kg	EPA 8081A	EPA 3545
Dieldrin	5.7		5.2	ug/kg	EPA 8081A	EPA 3545
Acetone	150		47	ug/kg	EPA 8260B	EPA 5035
Chrysene	0.029		0.020	mg/kg	EPA 8270C SIM PAHs	EPA 3540C
Benzo (g,h,i) Perylene	0.030		0.020	mg/kg	EPA 8270C SIM PAHs	EPA 3540C
PC-2ABC-4.0-5.0 (17-10-0801-2)						
Moisture	6.4		0.10	%	ASTM D-2216 (M)	N/A
Arsenic	1.55		1.07	mg/kg	EPA 6020	EPA 3050B
Barium	109		1.07	mg/kg	EPA 6020	EPA 3050B
Chromium	14.7		2.14	mg/kg	EPA 6020	EPA 3050B
Cobalt	7.77		1.07	mg/kg	EPA 6020	EPA 3050B
Copper	10.4		1.07	mg/kg	EPA 6020	EPA 3050B
Lead	4.43		1.07	mg/kg	EPA 6020	EPA 3050B
Nickel	9.88		1.07	mg/kg	EPA 6020	EPA 3050B
Vanadium	33.1		2.14	mg/kg	EPA 6020	EPA 3050B
Zinc	51.8		5.34	mg/kg	EPA 6020	EPA 3050B
Chromium, Hexavalent	490		430	ug/kg	EPA 7199	EPA 3060A
Mercury	0.147		0.0905	mg/kg	EPA 7471A	EPA 7471A Total

Return to Contents

* MDL is shown

eurofins | Calscience

Detections Summary

Client:	Erler & Kalinowski, Inc.	Work Order:	17-10-0801
	12424 Wilshire Blvd., Suite 740	Project Name:	Project Condor / B71091.00
	Los Angeles, CA 90025-0019	Received:	10/11/17
Attn:	James Yoon		Page 2 of 6

Client SampleID

Analyte	Result	Qualifiers	RL	Units	Method	Extraction
PC-8ABC-0.0-1.0 (17-10-0801-3)						
Moisture	3.7		0.10	%	ASTM D-2216 (M)	N/A
Arsenic	3.02		1.04	mg/kg	EPA 6020	EPA 3050B
Barium	119		1.04	mg/kg	EPA 6020	EPA 3050B
Chromium	15.1		2.08	mg/kg	EPA 6020	EPA 3050B
Cobalt	7.82		1.04	mg/kg	EPA 6020	EPA 3050B
Copper	16.4		1.04	mg/kg	EPA 6020	EPA 3050B
Lead	21.7		1.04	mg/kg	EPA 6020	EPA 3050B
Nickel	10.4		1.04	mg/kg	EPA 6020	EPA 3050B
Vanadium	33.1		2.08	mg/kg	EPA 6020	EPA 3050B
Zinc	89.5		5.19	mg/kg	EPA 6020	EPA 3050B
Mercury	0.0829		0.0824	mg/kg	EPA 7471A	EPA 7471A Total
4,4'-DDT	8.2		5.1	ug/kg	EPA 8081A	EPA 3545
Acetone	100		46	ug/kg	EPA 8260B	EPA 5035
Fluoranthene	0.024		0.020	mg/kg	EPA 8270C SIM PAHs	EPA 3540C
Pyrene	0.027		0.020	mg/kg	EPA 8270C SIM PAHs	EPA 3540C
PC-8ABC-4.0-5.0 (17-10-0801-4)						
Moisture	9.8		0.10	%	ASTM D-2216 (M)	N/A
Arsenic	2.77		1.11	mg/kg	EPA 6020	EPA 3050B
Barium	140		1.11	mg/kg	EPA 6020	EPA 3050B
Chromium	23.6		2.22	mg/kg	EPA 6020	EPA 3050B
Cobalt	11.1		1.11	mg/kg	EPA 6020	EPA 3050B
Copper	15.5		1.11	mg/kg	EPA 6020	EPA 3050B
Lead	6.84		1.11	mg/kg	EPA 6020	EPA 3050B
Nickel	15.6		1.11	mg/kg	EPA 6020	EPA 3050B
Vanadium	52.5		2.22	mg/kg	EPA 6020	EPA 3050B
Zinc	66.9		5.54	mg/kg	EPA 6020	EPA 3050B
Mercury	0.113		0.0956	mg/kg	EPA 7471A	EPA 7471A Total

Return to Contents

* MDL is shown

eurofins | Calscience

Detections Summary

Client:	Erler & Kalinowski, Inc.	Work Order:	17-10-0801
	12424 Wilshire Blvd., Suite 740	Project Name:	Project Condor / B71091.00
	Los Angeles, CA 90025-0019	Received:	10/11/17
Attn:	James Yoon		Page 3 of 6

Client SampleID

Analyte	Result	Qualifiers	RL	Units	Method	Extraction
PC-1A-0.0-1.0 (17-10-0801-5)						
Moisture	4.3		0.10	%	ASTM D-2216 (M)	N/A
Arsenic	2.17		1.04	mg/kg	EPA 6020	EPA 3050B
Barium	127		1.04	mg/kg	EPA 6020	EPA 3050B
Chromium	15.2		2.09	mg/kg	EPA 6020	EPA 3050B
Cobalt	7.10		1.04	mg/kg	EPA 6020	EPA 3050B
Copper	18.8		1.04	mg/kg	EPA 6020	EPA 3050B
Lead	36.2		1.04	mg/kg	EPA 6020	EPA 3050B
Nickel	11.2		1.04	mg/kg	EPA 6020	EPA 3050B
Vanadium	28.2		2.09	mg/kg	EPA 6020	EPA 3050B
Zinc	108		5.22	mg/kg	EPA 6020	EPA 3050B
TPH as Diesel	6.8	HD,SG	5.1	mg/kg	EPA 8015B (M)	EPA 3550B
4,4'-DDE	7.6		5.2	ug/kg	EPA 8081A	EPA 3545
4,4'-DDT	11		5.2	ug/kg	EPA 8081A	EPA 3545
Acetone	130		43	ug/kg	EPA 8260B	EPA 5035
PC-1A-4.0-5.0 (17-10-0801-6)						
Moisture	11		0.10	%	ASTM D-2216 (M)	N/A
Arsenic	3.93		1.13	mg/kg	EPA 6020	EPA 3050B
Barium	199		1.13	mg/kg	EPA 6020	EPA 3050B
Chromium	31.5		2.26	mg/kg	EPA 6020	EPA 3050B
Cobalt	16.3		1.13	mg/kg	EPA 6020	EPA 3050B
Copper	20.5		1.13	mg/kg	EPA 6020	EPA 3050B
Lead	9.75		1.13	mg/kg	EPA 6020	EPA 3050B
Nickel	20.5		1.13	mg/kg	EPA 6020	EPA 3050B
Vanadium	73.4		2.26	mg/kg	EPA 6020	EPA 3050B
Zinc	83.6		5.64	mg/kg	EPA 6020	EPA 3050B
Mercury	0.127		0.0990	mg/kg	EPA 7471A	EPA 7471A Total

Return to Contents

* MDL is shown

eurofins | Calscience

Detections Summary

Client:	Erler & Kalinowski, Inc.	Work Order:	17-10-0801
	12424 Wilshire Blvd., Suite 740	Project Name:	Project Condor / B71091.00
	Los Angeles, CA 90025-0019	Received:	10/11/17
Attn:	James Yoon		Page 4 of 6

Client SampleID

Analyte	Result	Qualifiers	RL	Units	Method	Extraction
PC-7A-0.0-1.0 (17-10-0801-7)						
Moisture	5.0		0.10	%	ASTM D-2216 (M)	N/A
Arsenic	1.98		1.05	mg/kg	EPA 6020	EPA 3050B
Barium	98.9		1.05	mg/kg	EPA 6020	EPA 3050B
Chromium	12.2		2.11	mg/kg	EPA 6020	EPA 3050B
Cobalt	5.65		1.05	mg/kg	EPA 6020	EPA 3050B
Copper	32.7		1.05	mg/kg	EPA 6020	EPA 3050B
Lead	39.8		1.05	mg/kg	EPA 6020	EPA 3050B
Nickel	8.89		1.05	mg/kg	EPA 6020	EPA 3050B
Vanadium	22.2		2.11	mg/kg	EPA 6020	EPA 3050B
Zinc	201		5.26	mg/kg	EPA 6020	EPA 3050B
TPH as Motor Oil	28	HD,SG	26	mg/kg	EPA 8015B (M)	EPA 3550B
TPH as Diesel	12	HD,SG	5.2	mg/kg	EPA 8015B (M)	EPA 3550B
Acetone	87		48	ug/kg	EPA 8260B	EPA 5035
PC-7A-4.0-5.0 (17-10-0801-8)						
Moisture	6.7		0.10	%	ASTM D-2216 (M)	N/A
Arsenic	1.30		1.07	mg/kg	EPA 6020	EPA 3050B
Barium	91.4		1.07	mg/kg	EPA 6020	EPA 3050B
Chromium	12.4		2.14	mg/kg	EPA 6020	EPA 3050B
Cobalt	6.90		1.07	mg/kg	EPA 6020	EPA 3050B
Copper	9.91		1.07	mg/kg	EPA 6020	EPA 3050B
Lead	4.17		1.07	mg/kg	EPA 6020	EPA 3050B
Nickel	8.71		1.07	mg/kg	EPA 6020	EPA 3050B
Vanadium	25.8		2.14	mg/kg	EPA 6020	EPA 3050B
Zinc	48.8		5.36	mg/kg	EPA 6020	EPA 3050B
Acetone	65		43	ug/kg	EPA 8260B	EPA 5035

Return to Contents

* MDL is shown

eurofins | Calscience

Detections Summary

Client:	Erler & Kalinowski, Inc.	Work Order:	17-10-0801
	12424 Wilshire Blvd., Suite 740	Project Name:	Project Condor / B71091.00
	Los Angeles, CA 90025-0019	Received:	10/11/17
Attn:	James Yoon		Page 5 of 6

Client SampleID

Analyte	Result	Qualifiers	RL	Units	Method	Extraction
PC-9-SP (17-10-0801-9)						
Moisture	1.3		0.10	%	ASTM D-2216 (M)	N/A
Arsenic	3.41		1.01	mg/kg	EPA 6020	EPA 3050B
Barium	231		1.01	mg/kg	EPA 6020	EPA 3050B
Chromium	20.5		2.03	mg/kg	EPA 6020	EPA 3050B
Cobalt	6.47		1.01	mg/kg	EPA 6020	EPA 3050B
Copper	18.9		1.01	mg/kg	EPA 6020	EPA 3050B
Lead	25.5		1.01	mg/kg	EPA 6020	EPA 3050B
Nickel	16.2		1.01	mg/kg	EPA 6020	EPA 3050B
Vanadium	33.1		2.03	mg/kg	EPA 6020	EPA 3050B
Zinc	91.2		5.07	mg/kg	EPA 6020	EPA 3050B
TPH as Motor Oil	820	HD,SG	130	mg/kg	EPA 8015B (M)	EPA 3550B
TPH as Diesel	310	HD,SG	25	mg/kg	EPA 8015B (M)	EPA 3550B
4,4'-DDE	14		5.0	ug/kg	EPA 8081A	EPA 3545
4,4'-DDT	16		5.0	ug/kg	EPA 8081A	EPA 3545
Dieldrin	10		5.0	ug/kg	EPA 8081A	EPA 3545
Acetone	110		51	ug/kg	EPA 8260B	EPA 5035
Pyrene	0.029		0.019	mg/kg	EPA 8270C SIM PAHs	EPA 3540C
Chrysene	0.050		0.019	mg/kg	EPA 8270C SIM PAHs	EPA 3540C
Benzo (k) Fluoranthene	0.037		0.019	mg/kg	EPA 8270C SIM PAHs	EPA 3540C
Benzo (b) Fluoranthene	0.019		0.019	mg/kg	EPA 8270C SIM PAHs	EPA 3540C
Benzo (a) Pyrene	0.025		0.019	mg/kg	EPA 8270C SIM PAHs	EPA 3540C
Dibenz (a,h) Anthracene	0.022		0.019	mg/kg	EPA 8270C SIM PAHs	EPA 3540C
Benzo (g,h,i) Perylene	0.051		0.019	mg/kg	EPA 8270C SIM PAHs	EPA 3540C

Return to Contents

* MDL is shown

eurofins | Calscience

Detections Summary

Client:	Erler & Kalinowski, Inc.	Work Order:	17-10-0801
	12424 Wilshire Blvd., Suite 740	Project Name:	Project Condor / B71091.00
	Los Angeles, CA 90025-0019	Received:	10/11/17
Attn:	James Yoon		Page 6 of 6

Client SampleID

Analyte	Result	Qualifiers	RL	Units	Method	Extraction
PC-9A-0.0-1.0 (17-10-0801-10)						
Moisture	3.4		0.10	%	ASTM D-2216 (M)	N/A
Arsenic	3.87		1.04	mg/kg	EPA 6020	EPA 3050B
Barium	110		1.04	mg/kg	EPA 6020	EPA 3050B
Chromium	15.7		2.07	mg/kg	EPA 6020	EPA 3050B
Cobalt	6.72		1.04	mg/kg	EPA 6020	EPA 3050B
Copper	23.8		1.04	mg/kg	EPA 6020	EPA 3050B
Lead	50.8		1.04	mg/kg	EPA 6020	EPA 3050B
Molybdenum	1.50		1.04	mg/kg	EPA 6020	EPA 3050B
Nickel	11.8		1.04	mg/kg	EPA 6020	EPA 3050B
Vanadium	29.4		2.07	mg/kg	EPA 6020	EPA 3050B
Zinc	130		5.18	mg/kg	EPA 6020	EPA 3050B
TPH as Motor Oil	370	HD,SG	260	mg/kg	EPA 8015B (M)	EPA 3550B
TPH as Diesel	120	HD,SG	52	mg/kg	EPA 8015B (M)	EPA 3550B
Chlordane	74		52	ug/kg	EPA 8081A	EPA 3545
4,4'-DDD	7.5		5.2	ug/kg	EPA 8081A	EPA 3545
4,4'-DDE	11		5.2	ug/kg	EPA 8081A	EPA 3545
4,4'-DDT	7.1		5.2	ug/kg	EPA 8081A	EPA 3545
Benzene	1.0		1.0	ug/kg	EPA 8260B	EPA 5035
Toluene	1.2		1.0	ug/kg	EPA 8260B	EPA 5035
Fluoranthene	0.027		0.020	mg/kg	EPA 8270C SIM PAHs	EPA 3540C
Pyrene	0.031		0.020	mg/kg	EPA 8270C SIM PAHs	EPA 3540C
Chrysene	0.026		0.020	mg/kg	EPA 8270C SIM PAHs	EPA 3540C
Benzo (g,h,i) Perylene	0.031		0.020	mg/kg	EPA 8270C SIM PAHs	EPA 3540C
PC-9A-2.0-3.0 (17-10-0801-11)						
Moisture	5.4		0.10	%	ASTM D-2216 (M)	N/A
Arsenic	5.09		1.06	mg/kg	EPA 6020	EPA 3050B
Barium	89.5		1.06	mg/kg	EPA 6020	EPA 3050B
Chromium	20.4		2.11	mg/kg	EPA 6020	EPA 3050B
Cobalt	6.18		1.06	mg/kg	EPA 6020	EPA 3050B
Copper	19.6		1.06	mg/kg	EPA 6020	EPA 3050B
Lead	18.1		1.06	mg/kg	EPA 6020	EPA 3050B
Nickel	16.7		1.06	mg/kg	EPA 6020	EPA 3050B
Vanadium	32.4		2.11	mg/kg	EPA 6020	EPA 3050B
Zinc	69.4		5.29	mg/kg	EPA 6020	EPA 3050B

Subcontracted analyses, if any, are not included in this summary.

* MDL is shown

Return to Contents

eurofins | Calscience

Analytical Report

Erler & Kalinowski, Inc.
12424 Wilshire Blvd., Suite 740
Los Angeles, CA 90025-0019

Date Received: 10/11/17
Work Order: 17-10-0801
Preparation: EPA 3060A
Method: EPA 7199
Units: ug/kg

Project: Project Condor / B71091.00

Client Sample Number	Lab Sample Number	Date/Time Collected	Matrix	Instrument	Date Prepared	Date/Time Analyzed	QC Batch ID
PC-2ABC-0.0-1.0	**17-10-0801-1-B**	**10/11/17 09:26**	**Solid**	**IC 12**	**10/12/17**	**10/12/17 18:07**	**171012L01P**

Comment(s): - Results are reported on a dry weight basis.

Parameter	Result	RL	DF	Qualifiers
Chromium, Hexavalent	ND	420	1.00	

Client Sample Number	Lab Sample Number	Date/Time Collected	Matrix	Instrument	Date Prepared	Date/Time Analyzed	QC Batch ID
PC-2ABC-4.0-5.0	**17-10-0801-2-B**	**10/11/17 09:37**	**Solid**	**IC 12**	**10/12/17**	**10/12/17 18:16**	**171012L01P**

Comment(s): - Results are reported on a dry weight basis.

Parameter	Result	RL	DF	Qualifiers
Chromium, Hexavalent	490	430	1.00	

Client Sample Number	Lab Sample Number	Date/Time Collected	Matrix	Instrument	Date Prepared	Date/Time Analyzed	QC Batch ID
PC-8ABC-0.0-1.0	**17-10-0801-3-B**	**10/11/17 11:50**	**Solid**	**IC 12**	**10/12/17**	**10/12/17 18:25**	**171012L01P**

Comment(s): - Results are reported on a dry weight basis.

Parameter	Result	RL	DF	Qualifiers
Chromium, Hexavalent	ND	420	1.00	

Client Sample Number	Lab Sample Number	Date/Time Collected	Matrix	Instrument	Date Prepared	Date/Time Analyzed	QC Batch ID
PC-8ABC-4.0-5.0	**17-10-0801-4-B**	**10/11/17 11:52**	**Solid**	**IC 12**	**10/12/17**	**10/12/17 18:34**	**171012L01P**

Comment(s): - Results are reported on a dry weight basis.

Parameter	Result	RL	DF	Qualifiers
Chromium, Hexavalent	ND	440	1.00	

Client Sample Number	Lab Sample Number	Date/Time Collected	Matrix	Instrument	Date Prepared	Date/Time Analyzed	QC Batch ID
PC-1A-0.0-1.0	**17-10-0801-5-B**	**10/11/17 12:08**	**Solid**	**IC 12**	**10/12/17**	**10/12/17 18:44**	**171012L01P**

Comment(s): - Results are reported on a dry weight basis.

Parameter	Result	RL	DF	Qualifiers
Chromium, Hexavalent	ND	420	1.00	

Client Sample Number	Lab Sample Number	Date/Time Collected	Matrix	Instrument	Date Prepared	Date/Time Analyzed	QC Batch ID
PC-1A-4.0-5.0	**17-10-0801-6-B**	**10/11/17 12:10**	**Solid**	**IC 12**	**10/12/17**	**10/12/17 18:53**	**171012L01P**

Comment(s): - Results are reported on a dry weight basis.

Parameter	Result	RL	DF	Qualifiers
Chromium, Hexavalent	ND	450	1.00	

Return to Contents

RL: Reporting Limit. DF: Dilution Factor. MDL: Method Detection Limit.

eurofins | Calscience

Analytical Report

Erler & Kalinowski, Inc.		Date Received:	10/11/17
12424 Wilshire Blvd., Suite 740		Work Order:	17-10-0801
Los Angeles, CA 90025-0019		Preparation:	EPA 3060A
		Method:	EPA 7199
		Units:	ug/kg
Project: Project Condor / B71091.00			Page 2 of 2

Client Sample Number	Lab Sample Number	Date/Time Collected	Matrix	Instrument	Date Prepared	Date/Time Analyzed	QC Batch ID
PC-7A-0.0-1.0	**17-10-0801-7-B**	**10/11/17 13:33**	**Solid**	**IC 12**	**10/12/17**	**10/12/17 19:02**	**171012L01P**

Comment(s): - Results are reported on a dry weight basis.

Parameter	Result	RL	DF	Qualifiers
Chromium, Hexavalent	ND	420	1.00	

Client Sample Number	Lab Sample Number	Date/Time Collected	Matrix	Instrument	Date Prepared	Date/Time Analyzed	QC Batch ID
PC-7A-4.0-5.0	**17-10-0801-8-B**	**10/11/17 13:37**	**Solid**	**IC 12**	**10/12/17**	**10/12/17 19:12**	**171012L01P**

Comment(s): - Results are reported on a dry weight basis.

Parameter	Result	RL	DF	Qualifiers
Chromium, Hexavalent	ND	430	1.00	

Client Sample Number	Lab Sample Number	Date/Time Collected	Matrix	Instrument	Date Prepared	Date/Time Analyzed	QC Batch ID
PC-9-SP	**17-10-0801-9-B**	**10/11/17 14:17**	**Solid**	**IC 12**	**10/12/17**	**10/12/17 19:21**	**171012L01P**

Comment(s): - Results are reported on a dry weight basis.

Parameter	Result	RL	DF	Qualifiers
Chromium, Hexavalent	ND	410	1.00	

Client Sample Number	Lab Sample Number	Date/Time Collected	Matrix	Instrument	Date Prepared	Date/Time Analyzed	QC Batch ID
PC-9A-0.0-1.0	**17-10-0801-10-B**	**10/11/17 14:32**	**Solid**	**IC 12**	**10/12/17**	**10/12/17 19:30**	**171012L01P**

Comment(s): - The reporting limit is elevated resulting from matrix interference.
- Results are reported on a dry weight basis.

Parameter	Result	RL	DF	Qualifiers
Chromium, Hexavalent	ND	830	2.00	

Client Sample Number	Lab Sample Number	Date/Time Collected	Matrix	Instrument	Date Prepared	Date/Time Analyzed	QC Batch ID
PC-9A-2.0-3.0	**17-10-0801-11-B**	**10/11/17 14:38**	**Solid**	**IC 12**	**10/12/17**	**10/12/17 21:03**	**171012L01P**

Comment(s): - Results are reported on a dry weight basis.

Parameter	Result	RL	DF	Qualifiers
Chromium, Hexavalent	ND	420	1.00	

Client Sample Number	Lab Sample Number	Date/Time Collected	Matrix	Instrument	Date Prepared	Date/Time Analyzed	QC Batch ID
Method Blank	**099-05-125-3161**	**N/A**	**Solid**	**IC 12**	**10/12/17**	**10/12/17 17:33**	**171012L01P**

Parameter	Result	RL	DF	Qualifiers
Chromium, Hexavalent	ND	400	1.00	

RL: Reporting Limit. DF: Dilution Factor. MDL: Method Detection Limit.

Return to Contents

eurofins | Calscience

Analytical Report

Erler & Kalinowski, Inc.
12424 Wilshire Blvd., Suite 740
Los Angeles, CA 90025-0019

Date Received: 10/11/17
Work Order: 17-10-0801
Preparation: N/A
Method: ASTM D-2216 (M)
Units: %

Project: Project Condor / B71091.00

Client Sample Number	Lab Sample Number	Date/Time Collected	Matrix	Instrument	Date Prepared	Date/Time Analyzed	QC Batch ID
PC-2ABC-0.0-1.0	**17-10-0801-1-B**	**10/11/17 09:26**	**Solid**	**N/A**	**10/11/17**	**10/12/17 12:00**	**H1012MOIB1**

Parameter	Result	RL	DF	Qualifiers
Moisture	3.7	0.10	1.00	

Client Sample Number	Lab Sample Number	Date/Time Collected	Matrix	Instrument	Date Prepared	Date/Time Analyzed	QC Batch ID
PC-2ABC-4.0-5.0	**17-10-0801-2-B**	**10/11/17 09:37**	**Solid**	**N/A**	**10/11/17**	**10/12/17 12:00**	**H1012MOIB1**

Parameter	Result	RL	DF	Qualifiers
Moisture	6.4	0.10	1.00	

Client Sample Number	Lab Sample Number	Date/Time Collected	Matrix	Instrument	Date Prepared	Date/Time Analyzed	QC Batch ID
PC-8ABC-0.0-1.0	**17-10-0801-3-B**	**10/11/17 11:50**	**Solid**	**N/A**	**10/11/17**	**10/12/17 12:00**	**H1012MOIB1**

Parameter	Result	RL	DF	Qualifiers
Moisture	3.7	0.10	1.00	

Client Sample Number	Lab Sample Number	Date/Time Collected	Matrix	Instrument	Date Prepared	Date/Time Analyzed	QC Batch ID
PC-8ABC-4.0-5.0	**17-10-0801-4-B**	**10/11/17 11:52**	**Solid**	**N/A**	**10/11/17**	**10/12/17 12:00**	**H1012MOIB1**

Parameter	Result	RL	DF	Qualifiers
Moisture	9.8	0.10	1.00	

Client Sample Number	Lab Sample Number	Date/Time Collected	Matrix	Instrument	Date Prepared	Date/Time Analyzed	QC Batch ID
PC-1A-0.0-1.0	**17-10-0801-5-B**	**10/11/17 12:08**	**Solid**	**N/A**	**10/11/17**	**10/12/17 12:00**	**H1012MOIB1**

Parameter	Result	RL	DF	Qualifiers
Moisture	4.3	0.10	1.00	

Client Sample Number	Lab Sample Number	Date/Time Collected	Matrix	Instrument	Date Prepared	Date/Time Analyzed	QC Batch ID
PC-1A-4.0-5.0	**17-10-0801-6-B**	**10/11/17 12:10**	**Solid**	**N/A**	**10/11/17**	**10/12/17 12:00**	**H1012MOIB1**

Parameter	Result	RL	DF	Qualifiers
Moisture	11	0.10	1.00	

Client Sample Number	Lab Sample Number	Date/Time Collected	Matrix	Instrument	Date Prepared	Date/Time Analyzed	QC Batch ID
PC-7A-0.0-1.0	**17-10-0801-7-B**	**10/11/17 13:33**	**Solid**	**N/A**	**10/11/17**	**10/12/17 12:00**	**H1012MOIB2**

Parameter	Result	RL	DF	Qualifiers
Moisture	5.0	0.10	1.00	

Client Sample Number	Lab Sample Number	Date/Time Collected	Matrix	Instrument	Date Prepared	Date/Time Analyzed	QC Batch ID
PC-7A-4.0-5.0	**17-10-0801-8-B**	**10/11/17 13:37**	**Solid**	**N/A**	**10/11/17**	**10/12/17 12:00**	**H1012MOIB2**

Parameter	Result	RL	DF	Qualifiers
Moisture	6.7	0.10	1.00	

Return to Contents

RL: Reporting Limit. DF: Dilution Factor. MDL: Method Detection Limit.

eurofins | Calscience

Analytical Report

Erler & Kalinowski, Inc.
12424 Wilshire Blvd., Suite 740
Los Angeles, CA 90025-0019

Date Received: 10/11/17
Work Order: 17-10-0801
Preparation: N/A
Method: ASTM D-2216 (M)
Units: %

Project: Project Condor / B71091.00

Client Sample Number	Lab Sample Number	Date/Time Collected	Matrix	Instrument	Date Prepared	Date/Time Analyzed	QC Batch ID
PC-9-SP	**17-10-0801-9-B**	**10/11/17 14:17**	**Solid**	**N/A**	**10/11/17**	**10/12/17 12:00**	**H1012MOIB2**

Parameter	Result	RL	DF	Qualifiers
Moisture	1.3	0.10	1.00	

Client Sample Number	Lab Sample Number	Date/Time Collected	Matrix	Instrument	Date Prepared	Date/Time Analyzed	QC Batch ID
PC-9A-0.0-1.0	**17-10-0801-10-B**	**10/11/17 14:32**	**Solid**	**N/A**	**10/11/17**	**10/12/17 12:00**	**H1012MOIB2**

Parameter	Result	RL	DF	Qualifiers
Moisture	3.4	0.10	1.00	

Client Sample Number	Lab Sample Number	Date/Time Collected	Matrix	Instrument	Date Prepared	Date/Time Analyzed	QC Batch ID
PC-9A-2.0-3.0	**17-10-0801-11-B**	**10/11/17 14:38**	**Solid**	**N/A**	**10/11/17**	**10/12/17 12:00**	**H1012MOIB2**

Parameter	Result	RL	DF	Qualifiers
Moisture	5.4	0.10	1.00	

Client Sample Number	Lab Sample Number	Date/Time Collected	Matrix	Instrument	Date Prepared	Date/Time Analyzed	QC Batch ID
Method Blank	**099-05-014-7336**	**N/A**	**Solid**	**N/A**	**10/11/17**	**10/12/17 12:00**	**H1012MOIB1**

Parameter	Result	RL	DF	Qualifiers
Moisture	ND	0.10	1.00	

Client Sample Number	Lab Sample Number	Date/Time Collected	Matrix	Instrument	Date Prepared	Date/Time Analyzed	QC Batch ID
Method Blank	**099-05-014-7335**	**N/A**	**Solid**	**N/A**	**10/11/17**	**10/12/17 12:00**	**H1012MOIB2**

Parameter	Result	RL	DF	Qualifiers
Moisture	ND	0.10	1.00	

Return to Contents

RL: Reporting Limit. DF: Dilution Factor. MDL: Method Detection Limit.

eurofins | Calscience

Analytical Report

Erler & Kalinowski, Inc.
12424 Wilshire Blvd., Suite 740
Los Angeles, CA 90025-0019

Date Received: 10/11/17
Work Order: 17-10-0801
Preparation: EPA 3550B
Method: EPA 8015B (M)
Units: mg/kg

Project: Project Condor / B71091.00

Client Sample Number	Lab Sample Number	Date/Time Collected	Matrix	Instrument	Date Prepared	Date/Time Analyzed	QC Batch ID
PC-2ABC-0.0-1.0	**17-10-0801-1-A**	**10/11/17 09:26**	**Solid**	**GC 48**	**10/11/17**	**10/12/17 13:16**	**171011B15**

Comment(s): - Results are reported on a dry weight basis.

Parameter	Result	RL	DF	Qualifiers
TPH as Motor Oil	69	26	1.00	HD,SG

Surrogate	Rec. (%)	Control Limits	Qualifiers
n-Octacosane	70	61-145	

Client Sample Number	Lab Sample Number	Date/Time Collected	Matrix	Instrument	Date Prepared	Date/Time Analyzed	QC Batch ID
PC-2ABC-4.0-5.0	**17-10-0801-2-A**	**10/11/17 09:37**	**Solid**	**GC 48**	**10/11/17**	**10/12/17 13:37**	**171011B15**

Comment(s): - Results are reported on a dry weight basis.

Parameter	Result	RL	DF	Qualifiers
TPH as Motor Oil	ND	27	1.00	SG

Surrogate	Rec. (%)	Control Limits	Qualifiers
n-Octacosane	100	61-145	

Client Sample Number	Lab Sample Number	Date/Time Collected	Matrix	Instrument	Date Prepared	Date/Time Analyzed	QC Batch ID
PC-8ABC-0.0-1.0	**17-10-0801-3-A**	**10/11/17 11:50**	**Solid**	**GC 48**	**10/11/17**	**10/12/17 13:58**	**171011B15**

Comment(s): - Results are reported on a dry weight basis.

Parameter	Result	RL	DF	Qualifiers
TPH as Motor Oil	ND	26	1.00	SG

Surrogate	Rec. (%)	Control Limits	Qualifiers
n-Octacosane	84	61-145	

Client Sample Number	Lab Sample Number	Date/Time Collected	Matrix	Instrument	Date Prepared	Date/Time Analyzed	QC Batch ID
PC-8ABC-4.0-5.0	**17-10-0801-4-A**	**10/11/17 11:52**	**Solid**	**GC 48**	**10/11/17**	**10/12/17 14:19**	**171011B15**

Comment(s): - Results are reported on a dry weight basis.

Parameter	Result	RL	DF	Qualifiers
TPH as Motor Oil	ND	28	1.00	SG

Surrogate	Rec. (%)	Control Limits	Qualifiers
n-Octacosane	109	61-145	

Return to Contents

RL: Reporting Limit. DF: Dilution Factor. MDL: Method Detection Limit.

eurofins | Calscience

Analytical Report

Erler & Kalinowski, Inc.
12424 Wilshire Blvd., Suite 740
Los Angeles, CA 90025-0019

Date Received: 10/11/17
Work Order: 17-10-0801
Preparation: EPA 3550B
Method: EPA 8015B (M)
Units: mg/kg

Project: Project Condor / B71091.00

Client Sample Number	Lab Sample Number	Date/Time Collected	Matrix	Instrument	Date Prepared	Date/Time Analyzed	QC Batch ID
PC-1A-0.0-1.0	**17-10-0801-5-A**	**10/11/17 12:08**	**Solid**	**GC 48**	**10/11/17**	**10/12/17 14:40**	**171011B15**

Comment(s): - Results are reported on a dry weight basis.

Parameter	Result	RL	DF	Qualifiers
TPH as Motor Oil	ND	26	1.00	SG

Surrogate	Rec. (%)	Control Limits	Qualifiers
n-Octacosane	89	61-145	

Client Sample Number	Lab Sample Number	Date/Time Collected	Matrix	Instrument	Date Prepared	Date/Time Analyzed	QC Batch ID
PC-1A-4.0-5.0	**17-10-0801-6-A**	**10/11/17 12:10**	**Solid**	**GC 48**	**10/11/17**	**10/12/17 15:01**	**171011B15**

Comment(s): - Results are reported on a dry weight basis.

Parameter	Result	RL	DF	Qualifiers
TPH as Motor Oil	ND	28	1.00	SG

Surrogate	Rec. (%)	Control Limits	Qualifiers
n-Octacosane	111	61-145	

Client Sample Number	Lab Sample Number	Date/Time Collected	Matrix	Instrument	Date Prepared	Date/Time Analyzed	QC Batch ID
PC-7A-0.0-1.0	**17-10-0801-7-A**	**10/11/17 13:33**	**Solid**	**GC 48**	**10/11/17**	**10/12/17 15:43**	**171011B15**

Comment(s): - Results are reported on a dry weight basis.

Parameter	Result	RL	DF	Qualifiers
TPH as Motor Oil	28	26	1.00	HD,SG

Surrogate	Rec. (%)	Control Limits	Qualifiers
n-Octacosane	98	61-145	

Client Sample Number	Lab Sample Number	Date/Time Collected	Matrix	Instrument	Date Prepared	Date/Time Analyzed	QC Batch ID
PC-7A-4.0-5.0	**17-10-0801-8-A**	**10/11/17 13:37**	**Solid**	**GC 48**	**10/11/17**	**10/12/17 16:04**	**171011B15**

Comment(s): - Results are reported on a dry weight basis.

Parameter	Result	RL	DF	Qualifiers
TPH as Motor Oil	ND	26	1.00	SG

Surrogate	Rec. (%)	Control Limits	Qualifiers
n-Octacosane	109	61-145	

Return to Contents

RL: Reporting Limit. DF: Dilution Factor. MDL: Method Detection Limit.

eurofins | Calscience

Analytical Report

Erler & Kalinowski, Inc.
12424 Wilshire Blvd., Suite 740
Los Angeles, CA 90025-0019

Date Received: 10/11/17
Work Order: 17-10-0801
Preparation: EPA 3550B
Method: EPA 8015B (M)
Units: mg/kg

Project: Project Condor / B71091.00

Client Sample Number	Lab Sample Number	Date/Time Collected	Matrix	Instrument	Date Prepared	Date/Time Analyzed	QC Batch ID
PC-9-SP	**17-10-0801-9-A**	**10/11/17 14:17**	**Solid**	**GC 48**	**10/11/17**	**10/12/17 16:25**	**171011B15**

Comment(s): - Results are reported on a dry weight basis.

Parameter	Result	RL	DF	Qualifiers
TPH as Motor Oil	820	130	5.00	HD,SG

Surrogate	Rec. (%)	Control Limits	Qualifiers
n-Octacosane	120	61-145	

PC-9A-0.0-1.0	17-10-0801-10-A	10/11/17 14:32	Solid	GC 48	10/11/17	10/12/17 16:45	171011B15

Comment(s): - Results are reported on a dry weight basis.

Parameter	Result	RL	DF	Qualifiers
TPH as Motor Oil	370	260	10.0	HD,SG

Surrogate	Rec. (%)	Control Limits	Qualifiers
n-Octacosane	100	61-145	

PC-9A-2.0-3.0	17-10-0801-11-A	10/11/17 14:38	Solid	GC 48	10/11/17	10/12/17 17:07	171011B15

Comment(s): - Results are reported on a dry weight basis.

Parameter	Result	RL	DF	Qualifiers
TPH as Motor Oil	ND	27	1.00	SG

Surrogate	Rec. (%)	Control Limits	Qualifiers
n-Octacosane	99	61-145	

Method Blank	099-15-420-2491	N/A	Solid	GC 48	10/11/17	10/12/17 10:50	171011B15

Parameter	Result	RL	DF	Qualifiers
TPH as Motor Oil	ND	25	1.00	

Surrogate	Rec. (%)	Control Limits	Qualifiers
n-Octacosane	110	61-145	

Return to Contents

RL: Reporting Limit. DF: Dilution Factor. MDL: Method Detection Limit.

eurofins | Calscience

Analytical Report

Erler & Kalinowski, Inc.
12424 Wilshire Blvd., Suite 740
Los Angeles, CA 90025-0019

Date Received: 10/11/17
Work Order: 17-10-0801
Preparation: EPA 3550B
Method: EPA 8015B (M)
Units: mg/kg

Project: Project Condor / B71091.00

Client Sample Number	Lab Sample Number	Date/Time Collected	Matrix	Instrument	Date Prepared	Date/Time Analyzed	QC Batch ID
PC-2ABC-0.0-1.0	**17-10-0801-1-A**	**10/11/17 09:26**	**Solid**	**GC 48**	**10/11/17**	**10/12/17 13:16**	**171011B14**

Comment(s): - Results are reported on a dry weight basis.

Parameter	Result	RL	DF	Qualifiers
TPH as Diesel	18	5.1	1.00	HD,SG

Surrogate	Rec. (%)	Control Limits	Qualifiers
n-Octacosane	70	61-145	

Client Sample Number	Lab Sample Number	Date/Time Collected	Matrix	Instrument	Date Prepared	Date/Time Analyzed	QC Batch ID
PC-2ABC-4.0-5.0	**17-10-0801-2-A**	**10/11/17 09:37**	**Solid**	**GC 48**	**10/11/17**	**10/12/17 13:37**	**171011B14**

Comment(s): - Results are reported on a dry weight basis.

Parameter	Result	RL	DF	Qualifiers
TPH as Diesel	ND	5.4	1.00	SG

Surrogate	Rec. (%)	Control Limits	Qualifiers
n-Octacosane	100	61-145	

Client Sample Number	Lab Sample Number	Date/Time Collected	Matrix	Instrument	Date Prepared	Date/Time Analyzed	QC Batch ID
PC-8ABC-0.0-1.0	**17-10-0801-3-A**	**10/11/17 11:50**	**Solid**	**GC 48**	**10/11/17**	**10/12/17 13:58**	**171011B14**

Comment(s): - Results are reported on a dry weight basis.

Parameter	Result	RL	DF	Qualifiers
TPH as Diesel	ND	5.1	1.00	SG

Surrogate	Rec. (%)	Control Limits	Qualifiers
n-Octacosane	84	61-145	

Client Sample Number	Lab Sample Number	Date/Time Collected	Matrix	Instrument	Date Prepared	Date/Time Analyzed	QC Batch ID
PC-8ABC-4.0-5.0	**17-10-0801-4-A**	**10/11/17 11:52**	**Solid**	**GC 48**	**10/11/17**	**10/12/17 14:19**	**171011B14**

Comment(s): - Results are reported on a dry weight basis.

Parameter	Result	RL	DF	Qualifiers
TPH as Diesel	ND	5.6	1.00	SG

Surrogate	Rec. (%)	Control Limits	Qualifiers
n-Octacosane	109	61-145	

Return to Contents

RL: Reporting Limit. DF: Dilution Factor. MDL: Method Detection Limit.

eurofins | Calscience

Analytical Report

Erler & Kalinowski, Inc.
12424 Wilshire Blvd., Suite 740
Los Angeles, CA 90025-0019

Date Received: 10/11/17
Work Order: 17-10-0801
Preparation: EPA 3550B
Method: EPA 8015B (M)
Units: mg/kg

Project: Project Condor / B71091.00

Client Sample Number	Lab Sample Number	Date/Time Collected	Matrix	Instrument	Date Prepared	Date/Time Analyzed	QC Batch ID
PC-1A-0.0-1.0	**17-10-0801-5-A**	**10/11/17 12:08**	**Solid**	**GC 48**	**10/11/17**	**10/12/17 14:40**	**171011B14**

Comment(s): - Results are reported on a dry weight basis.

Parameter	Result	RL	DF	Qualifiers
TPH as Diesel	6.8	5.1	1.00	HD,SG

Surrogate	Rec. (%)	Control Limits	Qualifiers
n-Octacosane	89	61-145	

Client Sample Number	Lab Sample Number	Date/Time Collected	Matrix	Instrument	Date Prepared	Date/Time Analyzed	QC Batch ID
PC-1A-4.0-5.0	**17-10-0801-6-A**	**10/11/17 12:10**	**Solid**	**GC 48**	**10/11/17**	**10/12/17 15:01**	**171011B14**

Comment(s): - Results are reported on a dry weight basis.

Parameter	Result	RL	DF	Qualifiers
TPH as Diesel	ND	5.7	1.00	SG

Surrogate	Rec. (%)	Control Limits	Qualifiers
n-Octacosane	111	61-145	

Client Sample Number	Lab Sample Number	Date/Time Collected	Matrix	Instrument	Date Prepared	Date/Time Analyzed	QC Batch ID
PC-7A-0.0-1.0	**17-10-0801-7-A**	**10/11/17 13:33**	**Solid**	**GC 48**	**10/11/17**	**10/12/17 15:43**	**171011B14**

Comment(s): - Results are reported on a dry weight basis.

Parameter	Result	RL	DF	Qualifiers
TPH as Diesel	12	5.2	1.00	HD,SG

Surrogate	Rec. (%)	Control Limits	Qualifiers
n-Octacosane	98	61-145	

Client Sample Number	Lab Sample Number	Date/Time Collected	Matrix	Instrument	Date Prepared	Date/Time Analyzed	QC Batch ID
PC-7A-4.0-5.0	**17-10-0801-8-A**	**10/11/17 13:37**	**Solid**	**GC 48**	**10/11/17**	**10/12/17 16:04**	**171011B14**

Comment(s): - Results are reported on a dry weight basis.

Parameter	Result	RL	DF	Qualifiers
TPH as Diesel	ND	5.3	1.00	SG

Surrogate	Rec. (%)	Control Limits	Qualifiers
n-Octacosane	109	61-145	

Return to Contents

RL: Reporting Limit. DF: Dilution Factor. MDL: Method Detection Limit.

eurofins | Calscience

Analytical Report

Erler & Kalinowski, Inc.
12424 Wilshire Blvd., Suite 740
Los Angeles, CA 90025-0019

Date Received: 10/11/17
Work Order: 17-10-0801
Preparation: EPA 3550B
Method: EPA 8015B (M)
Units: mg/kg

Project: Project Condor / B71091.00

Client Sample Number	Lab Sample Number	Date/Time Collected	Matrix	Instrument	Date Prepared	Date/Time Analyzed	QC Batch ID
PC-9-SP	**17-10-0801-9-A**	**10/11/17 14:17**	**Solid**	**GC 48**	**10/11/17**	**10/12/17 16:25**	**171011B14**

Comment(s): - Results are reported on a dry weight basis.

Parameter	Result	RL	DF	Qualifiers
TPH as Diesel	310	25	5.00	HD,SG

Surrogate	Rec. (%)	Control Limits	Qualifiers
n-Octacosane	120	61-145	

PC-9A-0.0-1.0	17-10-0801-10-A	10/11/17 14:32	Solid	GC 48	10/11/17	10/12/17 16:45	171011B14

Comment(s): - Results are reported on a dry weight basis.

Parameter	Result	RL	DF	Qualifiers
TPH as Diesel	120	52	10.0	HD,SG

Surrogate	Rec. (%)	Control Limits	Qualifiers
n-Octacosane	100	61-145	

PC-9A-2.0-3.0	17-10-0801-11-A	10/11/17 14:38	Solid	GC 48	10/11/17	10/12/17 17:07	171011B14

Comment(s): - Results are reported on a dry weight basis.

Parameter	Result	RL	DF	Qualifiers
TPH as Diesel	ND	5.3	1.00	SG

Surrogate	Rec. (%)	Control Limits	Qualifiers
n-Octacosane	99	61-145	

Method Blank	099-15-422-3314	N/A	Solid	GC 48	10/11/17	10/12/17 10:50	171011B14

Parameter	Result	RL	DF	Qualifiers
TPH as Diesel	ND	5.0	1.00	

Surrogate	Rec. (%)	Control Limits	Qualifiers
n-Octacosane	110	61-145	

RL: Reporting Limit. DF: Dilution Factor. MDL: Method Detection Limit.

Return to Contents

eurofins | Calscience

Analytical Report

Erler & Kalinowski, Inc.
12424 Wilshire Blvd., Suite 740
Los Angeles, CA 90025-0019

Date Received: 10/11/17
Work Order: 17-10-0801
Preparation: EPA 5035
Method: EPA 8015B (M)
Units: mg/kg

Project: Project Condor / B71091.00

Client Sample Number	Lab Sample Number	Date/Time Collected	Matrix	Instrument	Date Prepared	Date/Time Analyzed	QC Batch ID
PC-2ABC-0.0-1.0	**17-10-0801-1-G**	**10/11/17 09:26**	**Solid**	**GC 4**	**10/11/17**	**10/12/17 20:32**	**171012L042**

Comment(s): - Results are reported on a dry weight basis.

Parameter	Result	RL	DF	Qualifiers
TPH as Gasoline	ND	0.25	1.00	

Surrogate	Rec. (%)	Control Limits	Qualifiers
1,4-Bromofluorobenzene	91	60-126	

Client Sample Number	Lab Sample Number	Date/Time Collected	Matrix	Instrument	Date Prepared	Date/Time Analyzed	QC Batch ID
PC-2ABC-4.0-5.0	**17-10-0801-2-G**	**10/11/17 09:37**	**Solid**	**GC 4**	**10/11/17**	**10/12/17 21:06**	**171012L042**

Comment(s): - Results are reported on a dry weight basis.

Parameter	Result	RL	DF	Qualifiers
TPH as Gasoline	ND	0.23	1.00	

Surrogate	Rec. (%)	Control Limits	Qualifiers
1,4-Bromofluorobenzene	100	60-126	

Client Sample Number	Lab Sample Number	Date/Time Collected	Matrix	Instrument	Date Prepared	Date/Time Analyzed	QC Batch ID
PC-8ABC-0.0-1.0	**17-10-0801-3-G**	**10/11/17 11:50**	**Solid**	**GC 4**	**10/11/17**	**10/12/17 21:39**	**171012L042**

Comment(s): - Results are reported on a dry weight basis.

Parameter	Result	RL	DF	Qualifiers
TPH as Gasoline	ND	0.22	1.00	

Surrogate	Rec. (%)	Control Limits	Qualifiers
1,4-Bromofluorobenzene	98	60-126	

Client Sample Number	Lab Sample Number	Date/Time Collected	Matrix	Instrument	Date Prepared	Date/Time Analyzed	QC Batch ID
PC-8ABC-4.0-5.0	**17-10-0801-4-G**	**10/11/17 11:52**	**Solid**	**GC 4**	**10/11/17**	**10/12/17 22:13**	**171012L042**

Comment(s): - Results are reported on a dry weight basis.

Parameter	Result	RL	DF	Qualifiers
TPH as Gasoline	ND	0.23	1.00	

Surrogate	Rec. (%)	Control Limits	Qualifiers
1,4-Bromofluorobenzene	100	60-126	

Return to Contents

RL: Reporting Limit. DF: Dilution Factor. MDL: Method Detection Limit.

eurofins | Calscience

Analytical Report

Erler & Kalinowski, Inc.
12424 Wilshire Blvd., Suite 740
Los Angeles, CA 90025-0019

Date Received: 10/11/17
Work Order: 17-10-0801
Preparation: EPA 5035
Method: EPA 8015B (M)
Units: mg/kg

Project: Project Condor / B71091.00

Client Sample Number	Lab Sample Number	Date/Time Collected	Matrix	Instrument	Date Prepared	Date/Time Analyzed	QC Batch ID
PC-1A-0.0-1.0	**17-10-0801-5-G**	**10/11/17 12:08**	**Solid**	**GC 4**	**10/11/17**	**10/12/17 22:47**	**171012L042**

Comment(s): - Results are reported on a dry weight basis.

Parameter	Result	RL	DF	Qualifiers
TPH as Gasoline	ND	0.22	1.00	

Surrogate	Rec. (%)	Control Limits	Qualifiers
1,4-Bromofluorobenzene	95	60-126	

Client Sample Number	Lab Sample Number	Date/Time Collected	Matrix	Instrument	Date Prepared	Date/Time Analyzed	QC Batch ID
PC-1A-4.0-5.0	**17-10-0801-6-G**	**10/11/17 12:10**	**Solid**	**GC 4**	**10/11/17**	**10/12/17 23:21**	**171012L042**

Comment(s): - Results are reported on a dry weight basis.

Parameter	Result	RL	DF	Qualifiers
TPH as Gasoline	ND	0.22	1.00	

Surrogate	Rec. (%)	Control Limits	Qualifiers
1,4-Bromofluorobenzene	100	60-126	

Client Sample Number	Lab Sample Number	Date/Time Collected	Matrix	Instrument	Date Prepared	Date/Time Analyzed	QC Batch ID
PC-7A-0.0-1.0	**17-10-0801-7-G**	**10/11/17 13:33**	**Solid**	**GC 4**	**10/11/17**	**10/12/17 23:55**	**171012L042**

Comment(s): - Results are reported on a dry weight basis.

Parameter	Result	RL	DF	Qualifiers
TPH as Gasoline	ND	0.25	1.00	

Surrogate	Rec. (%)	Control Limits	Qualifiers
1,4-Bromofluorobenzene	97	60-126	

Client Sample Number	Lab Sample Number	Date/Time Collected	Matrix	Instrument	Date Prepared	Date/Time Analyzed	QC Batch ID
PC-7A-4.0-5.0	**17-10-0801-8-G**	**10/11/17 13:37**	**Solid**	**GC 4**	**10/11/17**	**10/13/17 00:28**	**171012L042**

Comment(s): - Results are reported on a dry weight basis.

Parameter	Result	RL	DF	Qualifiers
TPH as Gasoline	ND	0.21	1.00	

Surrogate	Rec. (%)	Control Limits	Qualifiers
1,4-Bromofluorobenzene	99	60-126	

Return to Contents

RL: Reporting Limit. DF: Dilution Factor. MDL: Method Detection Limit.

eurofins | Calscience

Analytical Report

Erler & Kalinowski, Inc.
12424 Wilshire Blvd., Suite 740
Los Angeles, CA 90025-0019

Date Received: 10/11/17
Work Order: 17-10-0801
Preparation: EPA 5035
Method: EPA 8015B (M)
Units: mg/kg

Project: Project Condor / B71091.00

Client Sample Number	Lab Sample Number	Date/Time Collected	Matrix	Instrument	Date Prepared	Date/Time Analyzed	QC Batch ID
PC-9-SP	**17-10-0801-9-G**	**10/11/17 14:17**	**Solid**	**GC 4**	**10/11/17**	**10/13/17 01:02**	**171012L042**

Comment(s): - Results are reported on a dry weight basis.

Parameter	Result	RL	DF	Qualifiers
TPH as Gasoline	ND	0.27	1.00	

Surrogate	Rec. (%)	Control Limits	Qualifiers
1,4-Bromofluorobenzene	91	60-126	

Client Sample Number	Lab Sample Number	Date/Time Collected	Matrix	Instrument	Date Prepared	Date/Time Analyzed	QC Batch ID
PC-9A-0.0-1.0	**17-10-0801-10-G**	**10/11/17 14:32**	**Solid**	**GC 4**	**10/11/17**	**10/13/17 01:36**	**171012L042**

Comment(s): - Results are reported on a dry weight basis.

Parameter	Result	RL	DF	Qualifiers
TPH as Gasoline	ND	0.27	1.00	

Surrogate	Rec. (%)	Control Limits	Qualifiers
1,4-Bromofluorobenzene	83	60-126	

Client Sample Number	Lab Sample Number	Date/Time Collected	Matrix	Instrument	Date Prepared	Date/Time Analyzed	QC Batch ID
PC-9A-2.0-3.0	**17-10-0801-11-G**	**10/11/17 14:38**	**Solid**	**GC 4**	**10/11/17**	**10/13/17 03:17**	**171012L042**

Comment(s): - Results are reported on a dry weight basis.

Parameter	Result	RL	DF	Qualifiers
TPH as Gasoline	ND	0.24	1.00	

Surrogate	Rec. (%)	Control Limits	Qualifiers
1,4-Bromofluorobenzene	96	60-126	

Client Sample Number	Lab Sample Number	Date/Time Collected	Matrix	Instrument	Date Prepared	Date/Time Analyzed	QC Batch ID
Method Blank	**099-12-285-6543**	**N/A**	**Solid**	**GC 4**	**10/12/17**	**10/12/17 19:24**	**171012L042**

Parameter	Result	RL	DF	Qualifiers
TPH as Gasoline	ND	0.25	1.00	

Surrogate	Rec. (%)	Control Limits	Qualifiers
1,4-Bromofluorobenzene	77	60-126	

Return to Contents

RL: Reporting Limit. DF: Dilution Factor. MDL: Method Detection Limit.

eurofins | Calscience

Analytical Report

Erler & Kalinowski, Inc.		Date Received:	10/11/17
12424 Wilshire Blvd., Suite 740		Work Order:	17-10-0801
Los Angeles, CA 90025-0019		Preparation:	EPA 3050B
		Method:	EPA 6020
		Units:	mg/kg
Project: Project Condor / B71091.00			Page 1 of 12

Client Sample Number	Lab Sample Number	Date/Time Collected	Matrix	Instrument	Date Prepared	Date/Time Analyzed	QC Batch ID
PC-2ABC-0.0-1.0	**17-10-0801-1-A**	**10/11/17 09:26**	**Solid**	**ICP/MS 03**	**10/12/17**	**10/12/17 17:42**	**171012L01**

Comment(s): - Results are reported on a dry weight basis.

Parameter	Result	RL	DF	Qualifiers
Antimony	ND	2.08	1.00	
Arsenic	2.83	1.04	1.00	
Barium	139	1.04	1.00	
Beryllium	ND	1.04	1.00	
Cadmium	ND	1.04	1.00	
Chromium	15.8	2.08	1.00	
Cobalt	7.57	1.04	1.00	
Copper	20.3	1.04	1.00	
Lead	45.5	1.04	1.00	
Molybdenum	ND	1.04	1.00	
Nickel	11.7	1.04	1.00	
Selenium	ND	1.04	1.00	
Silver	ND	1.04	1.00	
Thallium	ND	1.04	1.00	
Vanadium	31.7	2.08	1.00	
Zinc	176	5.19	1.00	

Return to Contents

RL: Reporting Limit. DF: Dilution Factor. MDL: Method Detection Limit.

eurofins | Calscience

Analytical Report

Erler & Kalinowski, Inc.
12424 Wilshire Blvd., Suite 740
Los Angeles, CA 90025-0019

Date Received: 10/11/17
Work Order: 17-10-0801
Preparation: EPA 3050B
Method: EPA 6020
Units: mg/kg

Project: Project Condor / B71091.00

Client Sample Number	Lab Sample Number	Date/Time Collected	Matrix	Instrument	Date Prepared	Date/Time Analyzed	QC Batch ID
PC-2ABC-4.0-5.0	**17-10-0801-2-A**	**10/11/17 09:37**	**Solid**	**ICP/MS 03**	**10/12/17**	**10/12/17 17:47**	**171012L01**

Comment(s): - Results are reported on a dry weight basis.

Parameter	Result	RL	DF	Qualifiers
Antimony	ND	2.14	1.00	
Arsenic	1.55	1.07	1.00	
Barium	109	1.07	1.00	
Beryllium	ND	1.07	1.00	
Cadmium	ND	1.07	1.00	
Chromium	14.7	2.14	1.00	
Cobalt	7.77	1.07	1.00	
Copper	10.4	1.07	1.00	
Lead	4.43	1.07	1.00	
Molybdenum	ND	1.07	1.00	
Nickel	9.88	1.07	1.00	
Selenium	ND	1.07	1.00	
Silver	ND	1.07	1.00	
Thallium	ND	1.07	1.00	
Vanadium	33.1	2.14	1.00	
Zinc	51.8	5.34	1.00	

Return to Contents

RL: Reporting Limit. DF: Dilution Factor. MDL: Method Detection Limit.

eurofins | Calscience

Analytical Report

Erler & Kalinowski, Inc.		Date Received:	10/11/17
12424 Wilshire Blvd., Suite 740		Work Order:	17-10-0801
Los Angeles, CA 90025-0019		Preparation:	EPA 3050B
		Method:	EPA 6020
		Units:	mg/kg
Project: Project Condor / B71091.00			Page 3 of 12

Client Sample Number	Lab Sample Number	Date/Time Collected	Matrix	Instrument	Date Prepared	Date/Time Analyzed	QC Batch ID
PC-8ABC-0.0-1.0	**17-10-0801-3-A**	**10/11/17 11:50**	**Solid**	**ICP/MS 03**	**10/12/17**	**10/12/17 17:50**	**171012L01**

Comment(s): - Results are reported on a dry weight basis.

Parameter	Result	RL	DF	Qualifiers
Antimony	ND	2.08	1.00	
Arsenic	3.02	1.04	1.00	
Barium	119	1.04	1.00	
Beryllium	ND	1.04	1.00	
Cadmium	ND	1.04	1.00	
Chromium	15.1	2.08	1.00	
Cobalt	7.82	1.04	1.00	
Copper	16.4	1.04	1.00	
Lead	21.7	1.04	1.00	
Molybdenum	ND	1.04	1.00	
Nickel	10.4	1.04	1.00	
Selenium	ND	1.04	1.00	
Silver	ND	1.04	1.00	
Thallium	ND	1.04	1.00	
Vanadium	33.1	2.08	1.00	
Zinc	89.5	5.19	1.00	

Return to Contents

RL: Reporting Limit. DF: Dilution Factor. MDL: Method Detection Limit.

eurofins | Calscience

Analytical Report

Erler & Kalinowski, Inc.		Date Received:	10/11/17
12424 Wilshire Blvd., Suite 740		Work Order:	17-10-0801
Los Angeles, CA 90025-0019		Preparation:	EPA 3050B
		Method:	EPA 6020
		Units:	mg/kg
Project: Project Condor / B71091.00			Page 4 of 12

Client Sample Number	Lab Sample Number	Date/Time Collected	Matrix	Instrument	Date Prepared	Date/Time Analyzed	QC Batch ID
PC-8ABC-4.0-5.0	**17-10-0801-4-A**	**10/11/17 11:52**	**Solid**	**ICP/MS 03**	**10/12/17**	**10/12/17 18:00**	**171012L01**

Comment(s): - Results are reported on a dry weight basis.

Parameter	Result	RL	DF	Qualifiers
Antimony	ND	2.22	1.00	
Arsenic	2.77	1.11	1.00	
Barium	140	1.11	1.00	
Beryllium	ND	1.11	1.00	
Cadmium	ND	1.11	1.00	
Chromium	23.6	2.22	1.00	
Cobalt	11.1	1.11	1.00	
Copper	15.5	1.11	1.00	
Lead	6.84	1.11	1.00	
Molybdenum	ND	1.11	1.00	
Nickel	15.6	1.11	1.00	
Selenium	ND	1.11	1.00	
Silver	ND	1.11	1.00	
Thallium	ND	1.11	1.00	
Vanadium	52.5	2.22	1.00	
Zinc	66.9	5.54	1.00	

Return to Contents

RL: Reporting Limit. DF: Dilution Factor. MDL: Method Detection Limit.

eurofins | Calscience

Analytical Report

Erler & Kalinowski, Inc.	Date Received:	10/11/17
12424 Wilshire Blvd., Suite 740	Work Order:	17-10-0801
Los Angeles, CA 90025-0019	Preparation:	EPA 3050B
	Method:	EPA 6020
	Units:	mg/kg
Project: Project Condor / B71091.00		Page 5 of 12

Client Sample Number	Lab Sample Number	Date/Time Collected	Matrix	Instrument	Date Prepared	Date/Time Analyzed	QC Batch ID
PC-1A-0.0-1.0	**17-10-0801-5-A**	**10/11/17 12:08**	**Solid**	**ICP/MS 03**	**10/12/17**	**10/12/17 18:03**	**171012L01**

Comment(s): - Results are reported on a dry weight basis.

Parameter	Result	RL	DF	Qualifiers
Antimony	ND	2.09	1.00	
Arsenic	2.17	1.04	1.00	
Barium	127	1.04	1.00	
Beryllium	ND	1.04	1.00	
Cadmium	ND	1.04	1.00	
Chromium	15.2	2.09	1.00	
Cobalt	7.10	1.04	1.00	
Copper	18.8	1.04	1.00	
Lead	36.2	1.04	1.00	
Molybdenum	ND	1.04	1.00	
Nickel	11.2	1.04	1.00	
Selenium	ND	1.04	1.00	
Silver	ND	1.04	1.00	
Thallium	ND	1.04	1.00	
Vanadium	28.2	2.09	1.00	
Zinc	108	5.22	1.00	

Return to Contents

RL: Reporting Limit. DF: Dilution Factor. MDL: Method Detection Limit.

eurofins | Calscience

Analytical Report

Erler & Kalinowski, Inc.		Date Received:	10/11/17
12424 Wilshire Blvd., Suite 740		Work Order:	17-10-0801
Los Angeles, CA 90025-0019		Preparation:	EPA 3050B
		Method:	EPA 6020
		Units:	mg/kg
Project: Project Condor / B71091.00			Page 6 of 12

Client Sample Number	Lab Sample Number	Date/Time Collected	Matrix	Instrument	Date Prepared	Date/Time Analyzed	QC Batch ID
PC-1A-4.0-5.0	**17-10-0801-6-A**	**10/11/17 12:10**	**Solid**	**ICP/MS 03**	**10/12/17**	**10/12/17 18:05**	**171012L01**

Comment(s): - Results are reported on a dry weight basis.

Parameter	Result	RL	DF	Qualifiers
Antimony	ND	2.26	1.00	
Arsenic	3.93	1.13	1.00	
Barium	199	1.13	1.00	
Beryllium	ND	1.13	1.00	
Cadmium	ND	1.13	1.00	
Chromium	31.5	2.26	1.00	
Cobalt	16.3	1.13	1.00	
Copper	20.5	1.13	1.00	
Lead	9.75	1.13	1.00	
Molybdenum	ND	1.13	1.00	
Nickel	20.5	1.13	1.00	
Selenium	ND	1.13	1.00	
Silver	ND	1.13	1.00	
Thallium	ND	1.13	1.00	
Vanadium	73.4	2.26	1.00	
Zinc	83.6	5.64	1.00	

Return to Contents

RL: Reporting Limit. DF: Dilution Factor. MDL: Method Detection Limit.

eurofins | Calscience

Analytical Report

Erler & Kalinowski, Inc.		Date Received:	10/11/17
12424 Wilshire Blvd., Suite 740		Work Order:	17-10-0801
Los Angeles, CA 90025-0019		Preparation:	EPA 3050B
		Method:	EPA 6020
		Units:	mg/kg
Project: Project Condor / B71091.00			Page 7 of 12

Client Sample Number	Lab Sample Number	Date/Time Collected	Matrix	Instrument	Date Prepared	Date/Time Analyzed	QC Batch ID
PC-7A-0.0-1.0	**17-10-0801-7-A**	**10/11/17 13:33**	**Solid**	**ICP/MS 03**	**10/12/17**	**10/12/17 18:08**	**171012L01**

Comment(s): - Results are reported on a dry weight basis.

Parameter	Result	RL	DF	Qualifiers
Antimony	ND	2.11	1.00	
Arsenic	1.98	1.05	1.00	
Barium	98.9	1.05	1.00	
Beryllium	ND	1.05	1.00	
Cadmium	ND	1.05	1.00	
Chromium	12.2	2.11	1.00	
Cobalt	5.65	1.05	1.00	
Copper	32.7	1.05	1.00	
Lead	39.8	1.05	1.00	
Molybdenum	ND	1.05	1.00	
Nickel	8.89	1.05	1.00	
Selenium	ND	1.05	1.00	
Silver	ND	1.05	1.00	
Thallium	ND	1.05	1.00	
Vanadium	22.2	2.11	1.00	
Zinc	201	5.26	1.00	

Return to Contents

RL: Reporting Limit. DF: Dilution Factor. MDL: Method Detection Limit.

eurofins | Calscience

Analytical Report

Erler & Kalinowski, Inc.
12424 Wilshire Blvd., Suite 740
Los Angeles, CA 90025-0019

Date Received: 10/11/17
Work Order: 17-10-0801
Preparation: EPA 3050B
Method: EPA 6020
Units: mg/kg

Project: Project Condor / B71091.00

Client Sample Number	Lab Sample Number	Date/Time Collected	Matrix	Instrument	Date Prepared	Date/Time Analyzed	QC Batch ID
PC-7A-4.0-5.0	**17-10-0801-8-A**	**10/11/17 13:37**	**Solid**	**ICP/MS 03**	**10/12/17**	**10/12/17 18:10**	**171012L01**

Comment(s): - Results are reported on a dry weight basis.

Parameter	Result	RL	DF	Qualifiers
Antimony	ND	2.14	1.00	
Arsenic	1.30	1.07	1.00	
Barium	91.4	1.07	1.00	
Beryllium	ND	1.07	1.00	
Cadmium	ND	1.07	1.00	
Chromium	12.4	2.14	1.00	
Cobalt	6.90	1.07	1.00	
Copper	9.91	1.07	1.00	
Lead	4.17	1.07	1.00	
Molybdenum	ND	1.07	1.00	
Nickel	8.71	1.07	1.00	
Selenium	ND	1.07	1.00	
Silver	ND	1.07	1.00	
Thallium	ND	1.07	1.00	
Vanadium	25.8	2.14	1.00	
Zinc	48.8	5.36	1.00	

Return to Contents

RL: Reporting Limit. DF: Dilution Factor. MDL: Method Detection Limit.

eurofins | Calscience

Analytical Report

Erler & Kalinowski, Inc.
12424 Wilshire Blvd., Suite 740
Los Angeles, CA 90025-0019

Date Received: 10/11/17
Work Order: 17-10-0801
Preparation: EPA 3050B
Method: EPA 6020
Units: mg/kg

Project: Project Condor / B71091.00

Client Sample Number	Lab Sample Number	Date/Time Collected	Matrix	Instrument	Date Prepared	Date/Time Analyzed	QC Batch ID
PC-9-SP	**17-10-0801-9-A**	**10/11/17 14:17**	**Solid**	**ICP/MS 03**	**10/12/17**	**10/12/17 18:13**	**171012L01**

Comment(s): - Results are reported on a dry weight basis.

Parameter	Result	RL	DF	Qualifiers
Antimony	ND	2.03	1.00	
Arsenic	3.41	1.01	1.00	
Barium	231	1.01	1.00	
Beryllium	ND	1.01	1.00	
Cadmium	ND	1.01	1.00	
Chromium	20.5	2.03	1.00	
Cobalt	6.47	1.01	1.00	
Copper	18.9	1.01	1.00	
Lead	25.5	1.01	1.00	
Molybdenum	ND	1.01	1.00	
Nickel	16.2	1.01	1.00	
Selenium	ND	1.01	1.00	
Silver	ND	1.01	1.00	
Thallium	ND	1.01	1.00	
Vanadium	33.1	2.03	1.00	
Zinc	91.2	5.07	1.00	

Return to Contents

RL: Reporting Limit. DF: Dilution Factor. MDL: Method Detection Limit.

eurofins | Calscience

Analytical Report

Erler & Kalinowski, Inc.		Date Received:	10/11/17
12424 Wilshire Blvd., Suite 740		Work Order:	17-10-0801
Los Angeles, CA 90025-0019		Preparation:	EPA 3050B
		Method:	EPA 6020
		Units:	mg/kg
Project: Project Condor / B71091.00			Page 10 of 12

Client Sample Number	Lab Sample Number	Date/Time Collected	Matrix	Instrument	Date Prepared	Date/Time Analyzed	QC Batch ID
PC-9A-0.0-1.0	**17-10-0801-10-A**	**10/11/17 14:32**	**Solid**	**ICP/MS 03**	**10/12/17**	**10/12/17 18:15**	**171012L01**

Comment(s): - Results are reported on a dry weight basis.

Parameter	Result	RL	DF	Qualifiers
Antimony	ND	2.07	1.00	
Arsenic	3.87	1.04	1.00	
Barium	110	1.04	1.00	
Beryllium	ND	1.04	1.00	
Cadmium	ND	1.04	1.00	
Chromium	15.7	2.07	1.00	
Cobalt	6.72	1.04	1.00	
Copper	23.8	1.04	1.00	
Lead	50.8	1.04	1.00	
Molybdenum	1.50	1.04	1.00	
Nickel	11.8	1.04	1.00	
Selenium	ND	1.04	1.00	
Silver	ND	1.04	1.00	
Thallium	ND	1.04	1.00	
Vanadium	29.4	2.07	1.00	
Zinc	130	5.18	1.00	

Return to Contents

RL: Reporting Limit. DF: Dilution Factor. MDL: Method Detection Limit.

eurofins | Calscience

Analytical Report

Erler & Kalinowski, Inc.		Date Received:	10/11/17
12424 Wilshire Blvd., Suite 740		Work Order:	17-10-0801
Los Angeles, CA 90025-0019		Preparation:	EPA 3050B
		Method:	EPA 6020
		Units:	mg/kg
Project: Project Condor / B71091.00			Page 11 of 12

Client Sample Number	Lab Sample Number	Date/Time Collected	Matrix	Instrument	Date Prepared	Date/Time Analyzed	QC Batch ID
PC-9A-2.0-3.0	**17-10-0801-11-A**	**10/11/17 14:38**	**Solid**	**ICP/MS 03**	**10/12/17**	**10/12/17 18:18**	**171012L01**

Comment(s): - Results are reported on a dry weight basis.

Parameter	Result	RL	DF	Qualifiers
Antimony	ND	2.11	1.00	
Arsenic	5.09	1.06	1.00	
Barium	89.5	1.06	1.00	
Beryllium	ND	1.06	1.00	
Cadmium	ND	1.06	1.00	
Chromium	20.4	2.11	1.00	
Cobalt	6.18	1.06	1.00	
Copper	19.6	1.06	1.00	
Lead	18.1	1.06	1.00	
Molybdenum	ND	1.06	1.00	
Nickel	16.7	1.06	1.00	
Selenium	ND	1.06	1.00	
Silver	ND	1.06	1.00	
Thallium	ND	1.06	1.00	
Vanadium	32.4	2.11	1.00	
Zinc	69.4	5.29	1.00	

Return to Contents

RL: Reporting Limit. DF: Dilution Factor. MDL: Method Detection Limit.

eurofins | Calscience

Analytical Report

Erler & Kalinowski, Inc.
12424 Wilshire Blvd., Suite 740
Los Angeles, CA 90025-0019

Date Received: 10/11/17
Work Order: 17-10-0801
Preparation: EPA 3050B
Method: EPA 6020
Units: mg/kg

Project: Project Condor / B71091.00

Client Sample Number	Lab Sample Number	Date/Time Collected	Matrix	Instrument	Date Prepared	Date/Time Analyzed	QC Batch ID
Method Blank	**099-15-621-1575**	**N/A**	**Solid**	**ICP/MS 03**	**10/12/17**	**10/12/17 17:30**	**171012L01**

Parameter	Result	RL	DF	Qualifiers
Antimony	ND	2.00	1.00	
Arsenic	ND	1.00	1.00	
Barium	ND	1.00	1.00	
Beryllium	ND	1.00	1.00	
Cadmium	ND	1.00	1.00	
Chromium	ND	2.00	1.00	
Cobalt	ND	1.00	1.00	
Copper	ND	1.00	1.00	
Lead	ND	1.00	1.00	
Molybdenum	ND	1.00	1.00	
Nickel	ND	1.00	1.00	
Selenium	ND	1.00	1.00	
Silver	ND	1.00	1.00	
Thallium	ND	1.00	1.00	
Vanadium	ND	2.00	1.00	
Zinc	ND	5.00	1.00	

Return to Contents

RL: Reporting Limit. DF: Dilution Factor. MDL: Method Detection Limit.

eurofins | Calscience

Analytical Report

Erler & Kalinowski, Inc.
12424 Wilshire Blvd., Suite 740
Los Angeles, CA 90025-0019

Date Received: 10/11/17
Work Order: 17-10-0801
Preparation: EPA 7471A Total
Method: EPA 7471A
Units: mg/kg

Project: Project Condor / B71091.00

Client Sample Number	Lab Sample Number	Date/Time Collected	Matrix	Instrument	Date Prepared	Date/Time Analyzed	QC Batch ID
PC-2ABC-0.0-1.0	**17-10-0801-1-A**	**10/11/17 09:26**	**Solid**	**Mercury 07**	**10/12/17**	**10/12/17 15:29**	**171012L01**

Comment(s): - Results are reported on a dry weight basis.

Parameter	Result	RL	DF	Qualifiers
Mercury	ND	0.0880	1.00	

PC-2ABC-4.0-5.0	**17-10-0801-2-A**	**10/11/17 09:37**	**Solid**	**Mercury 07**	**10/12/17**	**10/12/17 15:36**	**171012L01**

Comment(s): - Results are reported on a dry weight basis.

Parameter	Result	RL	DF	Qualifiers
Mercury	0.147	0.0905	1.00	

PC-8ABC-0.0-1.0	**17-10-0801-3-A**	**10/11/17 11:50**	**Solid**	**Mercury 07**	**10/12/17**	**10/12/17 15:38**	**171012L01**

Comment(s): - Results are reported on a dry weight basis.

Parameter	Result	RL	DF	Qualifiers
Mercury	0.0829	0.0824	1.00	

PC-8ABC-4.0-5.0	**17-10-0801-4-A**	**10/11/17 11:52**	**Solid**	**Mercury 07**	**10/12/17**	**10/12/17 15:40**	**171012L01**

Comment(s): - Results are reported on a dry weight basis.

Parameter	Result	RL	DF	Qualifiers
Mercury	0.113	0.0956	1.00	

PC-1A-0.0-1.0	**17-10-0801-5-A**	**10/11/17 12:08**	**Solid**	**Mercury 07**	**10/12/17**	**10/12/17 15:43**	**171012L01**

Comment(s): - Results are reported on a dry weight basis.

Parameter	Result	RL	DF	Qualifiers
Mercury	ND	0.0886	1.00	

PC-1A-4.0-5.0	**17-10-0801-6-A**	**10/11/17 12:10**	**Solid**	**Mercury 07**	**10/12/17**	**10/12/17 15:45**	**171012L01**

Comment(s): - Results are reported on a dry weight basis.

Parameter	Result	RL	DF	Qualifiers
Mercury	0.127	0.0990	1.00	

Return to Contents

RL: Reporting Limit. DF: Dilution Factor. MDL: Method Detection Limit.

eurofins | Calscience

Analytical Report

Erler & Kalinowski, Inc.
12424 Wilshire Blvd., Suite 740
Los Angeles, CA 90025-0019

Date Received: 10/11/17
Work Order: 17-10-0801
Preparation: EPA 7471A Total
Method: EPA 7471A
Units: mg/kg

Project: Project Condor / B71091.00

Client Sample Number	Lab Sample Number	Date/Time Collected	Matrix	Instrument	Date Prepared	Date/Time Analyzed	QC Batch ID
PC-7A-0.0-1.0	**17-10-0801-7-A**	**10/11/17 13:33**	**Solid**	**Mercury 07**	**10/12/17**	**10/12/17 15:52**	**171012L01**

Comment(s): - Results are reported on a dry weight basis.

Parameter	Result	RL	DF	Qualifiers
Mercury	ND	0.0863	1.00	

Client Sample Number	Lab Sample Number	Date/Time Collected	Matrix	Instrument	Date Prepared	Date/Time Analyzed	QC Batch ID
PC-7A-4.0-5.0	**17-10-0801-8-A**	**10/11/17 13:37**	**Solid**	**Mercury 07**	**10/12/17**	**10/12/17 15:54**	**171012L01**

Comment(s): - Results are reported on a dry weight basis.

Parameter	Result	RL	DF	Qualifiers
Mercury	ND	0.0924	1.00	

Client Sample Number	Lab Sample Number	Date/Time Collected	Matrix	Instrument	Date Prepared	Date/Time Analyzed	QC Batch ID
PC-9-SP	**17-10-0801-9-A**	**10/11/17 14:17**	**Solid**	**Mercury 07**	**10/12/17**	**10/12/17 15:57**	**171012L01**

Comment(s): - Results are reported on a dry weight basis.

Parameter	Result	RL	DF	Qualifiers
Mercury	ND	0.0817	1.00	

Client Sample Number	Lab Sample Number	Date/Time Collected	Matrix	Instrument	Date Prepared	Date/Time Analyzed	QC Batch ID
PC-9A-0.0-1.0	**17-10-0801-10-A**	**10/11/17 14:32**	**Solid**	**Mercury 07**	**10/12/17**	**10/12/17 15:59**	**171012L01**

Comment(s): - Results are reported on a dry weight basis.

Parameter	Result	RL	DF	Qualifiers
Mercury	ND	0.0835	1.00	

Client Sample Number	Lab Sample Number	Date/Time Collected	Matrix	Instrument	Date Prepared	Date/Time Analyzed	QC Batch ID
PC-9A-2.0-3.0	**17-10-0801-11-A**	**10/11/17 14:38**	**Solid**	**Mercury 07**	**10/12/17**	**10/12/17 16:01**	**171012L01**

Comment(s): - Results are reported on a dry weight basis.

Parameter	Result	RL	DF	Qualifiers
Mercury	ND	0.0866	1.00	

Client Sample Number	Lab Sample Number	Date/Time Collected	Matrix	Instrument	Date Prepared	Date/Time Analyzed	QC Batch ID
Method Blank	**099-16-272-3369**	**N/A**	**Solid**	**Mercury 07**	**10/12/17**	**10/12/17 15:24**	**171012L01**

Parameter	Result	RL	DF	Qualifiers
Mercury	ND	0.0820	1.00	

Return to Contents

RL: Reporting Limit. DF: Dilution Factor. MDL: Method Detection Limit.

eurofins | Calscience

Analytical Report

Erler & Kalinowski, Inc.		Date Received:	10/11/17
12424 Wilshire Blvd., Suite 740		Work Order:	17-10-0801
Los Angeles, CA 90025-0019		Preparation:	EPA 3545
		Method:	EPA 8081A
		Units:	ug/kg
Project: Project Condor / B71091.00			Page 1 of 12

Client Sample Number	Lab Sample Number	Date/Time Collected	Matrix	Instrument	Date Prepared	Date/Time Analyzed	QC Batch ID
PC-2ABC-0.0-1.0	**17-10-0801-1-A**	**10/11/17 09:26**	**Solid**	**GC 41**	**10/13/17**	**10/13/17 13:58**	**171013L10**

Comment(s): - Results are reported on a dry weight basis.

Parameter	Result	RL	DF	Qualifiers
Aldrin	ND	5.2	1.00	
Alpha-BHC	ND	10	1.00	
Beta-BHC	ND	5.2	1.00	
Chlordane	84	52	1.00	
4,4'-DDD	ND	5.2	1.00	
4,4'-DDE	7.6	5.2	1.00	
4,4'-DDT	24	5.2	1.00	
Delta-BHC	ND	10	1.00	
Dieldrin	5.7	5.2	1.00	
Endosulfan I	ND	5.2	1.00	
Endosulfan II	ND	5.2	1.00	
Endosulfan Sulfate	ND	5.2	1.00	
Endrin	ND	5.2	1.00	
Endrin Aldehyde	ND	5.2	1.00	
Endrin Ketone	ND	5.2	1.00	
Gamma-BHC	ND	5.2	1.00	
Heptachlor	ND	5.2	1.00	
Heptachlor Epoxide	ND	10	1.00	
Methoxychlor	ND	5.2	1.00	
Toxaphene	ND	100	1.00	

Surrogate	Rec. (%)	Control Limits	Qualifiers
Decachlorobiphenyl	112	24-168	
2,4,5,6-Tetrachloro-m-Xylene	85	25-145	

Return to Contents

RL: Reporting Limit. DF: Dilution Factor. MDL: Method Detection Limit.

eurofins | Calscience

Analytical Report

Erler & Kalinowski, Inc.
12424 Wilshire Blvd., Suite 740
Los Angeles, CA 90025-0019

Date Received: 10/11/17
Work Order: 17-10-0801
Preparation: EPA 3545
Method: EPA 8081A
Units: ug/kg

Project: Project Condor / B71091.00

Client Sample Number	Lab Sample Number	Date/Time Collected	Matrix	Instrument	Date Prepared	Date/Time Analyzed	QC Batch ID
PC-2ABC-4.0-5.0	**17-10-0801-2-A**	**10/11/17 09:37**	**Solid**	**GC 41**	**10/13/17**	**10/13/17 14:13**	**171013L10**

Comment(s): - Results are reported on a dry weight basis.

Parameter	Result	RL	DF	Qualifiers
Aldrin	ND	5.3	1.00	
Alpha-BHC	ND	11	1.00	
Beta-BHC	ND	5.3	1.00	
Chlordane	ND	53	1.00	
4,4'-DDD	ND	5.3	1.00	
4,4'-DDE	ND	5.3	1.00	
4,4'-DDT	ND	5.3	1.00	
Delta-BHC	ND	11	1.00	
Dieldrin	ND	5.3	1.00	
Endosulfan I	ND	5.3	1.00	
Endosulfan II	ND	5.3	1.00	
Endosulfan Sulfate	ND	5.3	1.00	
Endrin	ND	5.3	1.00	
Endrin Aldehyde	ND	5.3	1.00	
Endrin Ketone	ND	5.3	1.00	
Gamma-BHC	ND	5.3	1.00	
Heptachlor	ND	5.3	1.00	
Heptachlor Epoxide	ND	11	1.00	
Methoxychlor	ND	5.3	1.00	
Toxaphene	ND	110	1.00	

Surrogate	Rec. (%)	Control Limits	Qualifiers
Decachlorobiphenyl	99	24-168	
2,4,5,6-Tetrachloro-m-Xylene	80	25-145	

Return to Contents

RL: Reporting Limit. DF: Dilution Factor. MDL: Method Detection Limit.

eurofins | Calscience

Analytical Report

Erler & Kalinowski, Inc.
12424 Wilshire Blvd., Suite 740
Los Angeles, CA 90025-0019

Date Received: 10/11/17
Work Order: 17-10-0801
Preparation: EPA 3545
Method: EPA 8081A
Units: ug/kg

Project: Project Condor / B71091.00

Client Sample Number	Lab Sample Number	Date/Time Collected	Matrix	Instrument	Date Prepared	Date/Time Analyzed	QC Batch ID
PC-8ABC-0.0-1.0	**17-10-0801-3-A**	**10/11/17 11:50**	**Solid**	**GC 41**	**10/13/17**	**10/13/17 14:28**	**171013L10**

Comment(s): - Results are reported on a dry weight basis.

Parameter	Result	RL	DF	Qualifiers
Aldrin	ND	5.1	1.00	
Alpha-BHC	ND	10	1.00	
Beta-BHC	ND	5.1	1.00	
Chlordane	ND	51	1.00	
4,4'-DDD	ND	5.1	1.00	
4,4'-DDE	ND	5.1	1.00	
4,4'-DDT	8.2	5.1	1.00	
Delta-BHC	ND	10	1.00	
Dieldrin	ND	5.1	1.00	
Endosulfan I	ND	5.1	1.00	
Endosulfan II	ND	5.1	1.00	
Endosulfan Sulfate	ND	5.1	1.00	
Endrin	ND	5.1	1.00	
Endrin Aldehyde	ND	5.1	1.00	
Endrin Ketone	ND	5.1	1.00	
Gamma-BHC	ND	5.1	1.00	
Heptachlor	ND	5.1	1.00	
Heptachlor Epoxide	ND	10	1.00	
Methoxychlor	ND	5.1	1.00	
Toxaphene	ND	100	1.00	

Surrogate	Rec. (%)	Control Limits	Qualifiers
Decachlorobiphenyl	108	24-168	
2,4,5,6-Tetrachloro-m-Xylene	85	25-145	

Return to Contents

RL: Reporting Limit. DF: Dilution Factor. MDL: Method Detection Limit.

eurofins | Calscience

Analytical Report

Erler & Kalinowski, Inc.		Date Received:	10/11/17
12424 Wilshire Blvd., Suite 740		Work Order:	17-10-0801
Los Angeles, CA 90025-0019		Preparation:	EPA 3545
		Method:	EPA 8081A
		Units:	ug/kg
Project: Project Condor / B71091.00			Page 4 of 12

Client Sample Number	Lab Sample Number	Date/Time Collected	Matrix	Instrument	Date Prepared	Date/Time Analyzed	QC Batch ID
PC-8ABC-4.0-5.0	**17-10-0801-4-A**	**10/11/17 11:52**	**Solid**	**GC 41**	**10/13/17**	**10/13/17 14:43**	**171013L10**

Comment(s): - Results are reported on a dry weight basis.

Parameter	Result	RL	DF	Qualifiers
Aldrin	ND	5.5	1.00	
Alpha-BHC	ND	11	1.00	
Beta-BHC	ND	5.5	1.00	
Chlordane	ND	55	1.00	
4,4'-DDD	ND	5.5	1.00	
4,4'-DDE	ND	5.5	1.00	
4,4'-DDT	ND	5.5	1.00	
Delta-BHC	ND	11	1.00	
Dieldrin	ND	5.5	1.00	
Endosulfan I	ND	5.5	1.00	
Endosulfan II	ND	5.5	1.00	
Endosulfan Sulfate	ND	5.5	1.00	
Endrin	ND	5.5	1.00	
Endrin Aldehyde	ND	5.5	1.00	
Endrin Ketone	ND	5.5	1.00	
Gamma-BHC	ND	5.5	1.00	
Heptachlor	ND	5.5	1.00	
Heptachlor Epoxide	ND	11	1.00	
Methoxychlor	ND	5.5	1.00	
Toxaphene	ND	110	1.00	

Surrogate	Rec. (%)	Control Limits	Qualifiers
Decachlorobiphenyl	114	24-168	
2,4,5,6-Tetrachloro-m-Xylene	86	25-145	

Return to Contents

RL: Reporting Limit. DF: Dilution Factor. MDL: Method Detection Limit.

eurofins | Calscience

Analytical Report

Erler & Kalinowski, Inc.
12424 Wilshire Blvd., Suite 740
Los Angeles, CA 90025-0019

Date Received: 10/11/17
Work Order: 17-10-0801
Preparation: EPA 3545
Method: EPA 8081A
Units: ug/kg

Project: Project Condor / B71091.00

Client Sample Number	Lab Sample Number	Date/Time Collected	Matrix	Instrument	Date Prepared	Date/Time Analyzed	QC Batch ID
PC-1A-0.0-1.0	**17-10-0801-5-A**	**10/11/17 12:08**	**Solid**	**GC 41**	**10/13/17**	**10/13/17 14:58**	**171013L10**

Comment(s): - Results are reported on a dry weight basis.

Parameter	Result	RL	DF	Qualifiers
Aldrin	ND	5.2	1.00	
Alpha-BHC	ND	10	1.00	
Beta-BHC	ND	5.2	1.00	
Chlordane	ND	52	1.00	
4,4'-DDD	ND	5.2	1.00	
4,4'-DDE	7.6	5.2	1.00	
4,4'-DDT	11	5.2	1.00	
Delta-BHC	ND	10	1.00	
Dieldrin	ND	5.2	1.00	
Endosulfan I	ND	5.2	1.00	
Endosulfan II	ND	5.2	1.00	
Endosulfan Sulfate	ND	5.2	1.00	
Endrin	ND	5.2	1.00	
Endrin Aldehyde	ND	5.2	1.00	
Endrin Ketone	ND	5.2	1.00	
Gamma-BHC	ND	5.2	1.00	
Heptachlor	ND	5.2	1.00	
Heptachlor Epoxide	ND	10	1.00	
Methoxychlor	ND	5.2	1.00	
Toxaphene	ND	100	1.00	

Surrogate	Rec. (%)	Control Limits	Qualifiers
Decachlorobiphenyl	114	24-168	
2,4,5,6-Tetrachloro-m-Xylene	82	25-145	

Return to Contents

RL: Reporting Limit. DF: Dilution Factor. MDL: Method Detection Limit.

eurofins | Calscience

Analytical Report

Erler & Kalinowski, Inc.		Date Received:	10/11/17
12424 Wilshire Blvd., Suite 740		Work Order:	17-10-0801
Los Angeles, CA 90025-0019		Preparation:	EPA 3545
		Method:	EPA 8081A
		Units:	ug/kg
Project: Project Condor / B71091.00			Page 6 of 12

Client Sample Number	Lab Sample Number	Date/Time Collected	Matrix	Instrument	Date Prepared	Date/Time Analyzed	QC Batch ID
PC-1A-4.0-5.0	**17-10-0801-6-A**	**10/11/17 12:10**	**Solid**	**GC 41**	**10/13/17**	**10/13/17 15:13**	**171013L10**

Comment(s): - Results are reported on a dry weight basis.

Parameter	Result	RL	DF	Qualifiers
Aldrin	ND	5.6	1.00	
Alpha-BHC	ND	11	1.00	
Beta-BHC	ND	5.6	1.00	
Chlordane	ND	56	1.00	
4,4'-DDD	ND	5.6	1.00	
4,4'-DDE	ND	5.6	1.00	
4,4'-DDT	ND	5.6	1.00	
Delta-BHC	ND	11	1.00	
Dieldrin	ND	5.6	1.00	
Endosulfan I	ND	5.6	1.00	
Endosulfan II	ND	5.6	1.00	
Endosulfan Sulfate	ND	5.6	1.00	
Endrin	ND	5.6	1.00	
Endrin Aldehyde	ND	5.6	1.00	
Endrin Ketone	ND	5.6	1.00	
Gamma-BHC	ND	5.6	1.00	
Heptachlor	ND	5.6	1.00	
Heptachlor Epoxide	ND	11	1.00	
Methoxychlor	ND	5.6	1.00	
Toxaphene	ND	110	1.00	

Surrogate	Rec. (%)	Control Limits	Qualifiers
Decachlorobiphenyl	102	24-168	
2,4,5,6-Tetrachloro-m-Xylene	79	25-145	

Return to Contents

RL: Reporting Limit. DF: Dilution Factor. MDL: Method Detection Limit.

eurofins | Calscience

Analytical Report

Erler & Kalinowski, Inc.
12424 Wilshire Blvd., Suite 740
Los Angeles, CA 90025-0019

Date Received: 10/11/17
Work Order: 17-10-0801
Preparation: EPA 3545
Method: EPA 8081A
Units: ug/kg

Project: Project Condor / B71091.00

Client Sample Number	Lab Sample Number	Date/Time Collected	Matrix	Instrument	Date Prepared	Date/Time Analyzed	QC Batch ID
PC-7A-0.0-1.0	**17-10-0801-7-A**	**10/11/17 13:33**	**Solid**	**GC 41**	**10/13/17**	**10/13/17 15:28**	**171013L10**

Comment(s): - Results are reported on a dry weight basis.

Parameter	Result	RL	DF	Qualifiers
Aldrin	ND	5.2	1.00	
Alpha-BHC	ND	10	1.00	
Beta-BHC	ND	5.2	1.00	
Chlordane	ND	52	1.00	
4,4'-DDD	ND	5.2	1.00	
4,4'-DDE	ND	5.2	1.00	
4,4'-DDT	ND	5.2	1.00	
Delta-BHC	ND	10	1.00	
Dieldrin	ND	5.2	1.00	
Endosulfan I	ND	5.2	1.00	
Endosulfan II	ND	5.2	1.00	
Endosulfan Sulfate	ND	5.2	1.00	
Endrin	ND	5.2	1.00	
Endrin Aldehyde	ND	5.2	1.00	
Endrin Ketone	ND	5.2	1.00	
Gamma-BHC	ND	5.2	1.00	
Heptachlor	ND	5.2	1.00	
Heptachlor Epoxide	ND	10	1.00	
Methoxychlor	ND	5.2	1.00	
Toxaphene	ND	100	1.00	

Surrogate	Rec. (%)	Control Limits	Qualifiers
Decachlorobiphenyl	103	24-168	
2,4,5,6-Tetrachloro-m-Xylene	80	25-145	

Return to Contents

RL: Reporting Limit. DF: Dilution Factor. MDL: Method Detection Limit.

eurofins | Calscience

Analytical Report

Erler & Kalinowski, Inc.
12424 Wilshire Blvd., Suite 740
Los Angeles, CA 90025-0019

Date Received: 10/11/17
Work Order: 17-10-0801
Preparation: EPA 3545
Method: EPA 8081A
Units: ug/kg

Project: Project Condor / B71091.00

Client Sample Number	Lab Sample Number	Date/Time Collected	Matrix	Instrument	Date Prepared	Date/Time Analyzed	QC Batch ID
PC-7A-4.0-5.0	**17-10-0801-8-A**	**10/11/17 13:37**	**Solid**	**GC 41**	**10/13/17**	**10/13/17 15:43**	**171013L10**

Comment(s): - Results are reported on a dry weight basis.

Parameter	Result	RL	DF	Qualifiers
Aldrin	ND	5.3	1.00	
Alpha-BHC	ND	11	1.00	
Beta-BHC	ND	5.3	1.00	
Chlordane	ND	53	1.00	
4,4'-DDD	ND	5.3	1.00	
4,4'-DDE	ND	5.3	1.00	
4,4'-DDT	ND	5.3	1.00	
Delta-BHC	ND	11	1.00	
Dieldrin	ND	5.3	1.00	
Endosulfan I	ND	5.3	1.00	
Endosulfan II	ND	5.3	1.00	
Endosulfan Sulfate	ND	5.3	1.00	
Endrin	ND	5.3	1.00	
Endrin Aldehyde	ND	5.3	1.00	
Endrin Ketone	ND	5.3	1.00	
Gamma-BHC	ND	5.3	1.00	
Heptachlor	ND	5.3	1.00	
Heptachlor Epoxide	ND	11	1.00	
Methoxychlor	ND	5.3	1.00	
Toxaphene	ND	110	1.00	

Surrogate	Rec. (%)	Control Limits	Qualifiers
Decachlorobiphenyl	125	24-168	
2,4,5,6-Tetrachloro-m-Xylene	90	25-145	

Return to Contents

RL: Reporting Limit. DF: Dilution Factor. MDL: Method Detection Limit.

eurofins | Calscience

Analytical Report

Erler & Kalinowski, Inc.
12424 Wilshire Blvd., Suite 740
Los Angeles, CA 90025-0019

Date Received: 10/11/17
Work Order: 17-10-0801
Preparation: EPA 3545
Method: EPA 8081A
Units: ug/kg

Project: Project Condor / B71091.00

Client Sample Number	Lab Sample Number	Date/Time Collected	Matrix	Instrument	Date Prepared	Date/Time Analyzed	QC Batch ID
PC-9-SP	**17-10-0801-9-A**	**10/11/17 14:17**	**Solid**	**GC 41**	**10/13/17**	**10/13/17 15:58**	**171013L10**

Comment(s): - Results are reported on a dry weight basis.

Parameter	Result	RL	DF	Qualifiers
Aldrin	ND	5.0	1.00	
Alpha-BHC	ND	10	1.00	
Beta-BHC	ND	5.0	1.00	
Chlordane	ND	50	1.00	
4,4'-DDD	ND	5.0	1.00	
4,4'-DDE	14	5.0	1.00	
4,4'-DDT	16	5.0	1.00	
Delta-BHC	ND	10	1.00	
Dieldrin	10	5.0	1.00	
Endosulfan I	ND	5.0	1.00	
Endosulfan II	ND	5.0	1.00	
Endosulfan Sulfate	ND	5.0	1.00	
Endrin	ND	5.0	1.00	
Endrin Aldehyde	ND	5.0	1.00	
Endrin Ketone	ND	5.0	1.00	
Gamma-BHC	ND	5.0	1.00	
Heptachlor	ND	5.0	1.00	
Heptachlor Epoxide	ND	10	1.00	
Methoxychlor	ND	5.0	1.00	
Toxaphene	ND	100	1.00	

Surrogate	Rec. (%)	Control Limits	Qualifiers
Decachlorobiphenyl	151	24-168	
2,4,5,6-Tetrachloro-m-Xylene	75	25-145	

Return to Contents

RL: Reporting Limit. DF: Dilution Factor. MDL: Method Detection Limit.

eurofins | Calscience

Analytical Report

Erler & Kalinowski, Inc.		Date Received:	10/11/17
12424 Wilshire Blvd., Suite 740		Work Order:	17-10-0801
Los Angeles, CA 90025-0019		Preparation:	EPA 3545
		Method:	EPA 8081A
		Units:	ug/kg
Project: Project Condor / B71091.00			Page 10 of 12

Client Sample Number	Lab Sample Number	Date/Time Collected	Matrix	Instrument	Date Prepared	Date/Time Analyzed	QC Batch ID
PC-9A-0.0-1.0	**17-10-0801-10-A**	**10/11/17 14:32**	**Solid**	**GC 41**	**10/13/17**	**10/13/17 16:13**	**171013L10**

Comment(s): - Results are reported on a dry weight basis.

Parameter	Result	RL	DF	Qualifiers
Aldrin	ND	5.2	1.00	
Alpha-BHC	ND	10	1.00	
Beta-BHC	ND	5.2	1.00	
Chlordane	74	52	1.00	
4,4'-DDD	7.5	5.2	1.00	
4,4'-DDE	11	5.2	1.00	
4,4'-DDT	7.1	5.2	1.00	
Delta-BHC	ND	10	1.00	
Dieldrin	ND	5.2	1.00	
Endosulfan I	ND	5.2	1.00	
Endosulfan II	ND	5.2	1.00	
Endosulfan Sulfate	ND	5.2	1.00	
Endrin	ND	5.2	1.00	
Endrin Aldehyde	ND	5.2	1.00	
Endrin Ketone	ND	5.2	1.00	
Gamma-BHC	ND	5.2	1.00	
Heptachlor	ND	5.2	1.00	
Heptachlor Epoxide	ND	10	1.00	
Methoxychlor	ND	5.2	1.00	
Toxaphene	ND	100	1.00	

Surrogate	Rec. (%)	Control Limits	Qualifiers
Decachlorobiphenyl	125	24-168	
2,4,5,6-Tetrachloro-m-Xylene	71	25-145	

Return to Contents

RL: Reporting Limit. DF: Dilution Factor. MDL: Method Detection Limit.

eurofins | Calscience

Analytical Report

Erler & Kalinowski, Inc.
12424 Wilshire Blvd., Suite 740
Los Angeles, CA 90025-0019

Date Received: 10/11/17
Work Order: 17-10-0801
Preparation: EPA 3545
Method: EPA 8081A
Units: ug/kg

Project: Project Condor / B71091.00

Client Sample Number	Lab Sample Number	Date/Time Collected	Matrix	Instrument	Date Prepared	Date/Time Analyzed	QC Batch ID
PC-9A-2.0-3.0	**17-10-0801-11-A**	**10/11/17 14:38**	**Solid**	**GC 41**	**10/13/17**	**10/13/17 16:28**	**171013L10**

Comment(s): - Results are reported on a dry weight basis.

Parameter	Result	RL	DF	Qualifiers
Aldrin	ND	5.3	1.00	
Alpha-BHC	ND	11	1.00	
Beta-BHC	ND	5.3	1.00	
Chlordane	ND	53	1.00	
4,4'-DDD	ND	5.3	1.00	
4,4'-DDE	ND	5.3	1.00	
4,4'-DDT	ND	5.3	1.00	
Delta-BHC	ND	11	1.00	
Dieldrin	ND	5.3	1.00	
Endosulfan I	ND	5.3	1.00	
Endosulfan II	ND	5.3	1.00	
Endosulfan Sulfate	ND	5.3	1.00	
Endrin	ND	5.3	1.00	
Endrin Aldehyde	ND	5.3	1.00	
Endrin Ketone	ND	5.3	1.00	
Gamma-BHC	ND	5.3	1.00	
Heptachlor	ND	5.3	1.00	
Heptachlor Epoxide	ND	11	1.00	
Methoxychlor	ND	5.3	1.00	
Toxaphene	ND	110	1.00	

Surrogate	Rec. (%)	Control Limits	Qualifiers
Decachlorobiphenyl	114	24-168	
2,4,5,6-Tetrachloro-m-Xylene	78	25-145	

Return to Contents

RL: Reporting Limit. DF: Dilution Factor. MDL: Method Detection Limit.

eurofins | Calscience

Analytical Report

Erler & Kalinowski, Inc.
12424 Wilshire Blvd., Suite 740
Los Angeles, CA 90025-0019

Date Received: 10/11/17
Work Order: 17-10-0801
Preparation: EPA 3545
Method: EPA 8081A
Units: ug/kg

Project: Project Condor / B71091.00

Client Sample Number	Lab Sample Number	Date/Time Collected	Matrix	Instrument	Date Prepared	Date/Time Analyzed	QC Batch ID
Method Blank	**099-12-537-2816**	**N/A**	**Solid**	**GC 41**	**10/13/17**	**10/13/17 13:11**	**171013L10**

Parameter	Result	RL	DF	Qualifiers
Aldrin	ND	5.0	1.00	
Alpha-BHC	ND	10	1.00	
Beta-BHC	ND	5.0	1.00	
Chlordane	ND	50	1.00	
4,4'-DDD	ND	5.0	1.00	
4,4'-DDE	ND	5.0	1.00	
4,4'-DDT	ND	5.0	1.00	
Delta-BHC	ND	10	1.00	
Dieldrin	ND	5.0	1.00	
Endosulfan I	ND	5.0	1.00	
Endosulfan II	ND	5.0	1.00	
Endosulfan Sulfate	ND	5.0	1.00	
Endrin	ND	5.0	1.00	
Endrin Aldehyde	ND	5.0	1.00	
Endrin Ketone	ND	5.0	1.00	
Gamma-BHC	ND	5.0	1.00	
Heptachlor	ND	5.0	1.00	
Heptachlor Epoxide	ND	10	1.00	
Methoxychlor	ND	5.0	1.00	
Toxaphene	ND	100	1.00	

Surrogate	Rec. (%)	Control Limits	Qualifiers
Decachlorobiphenyl	93	24-168	
2,4,5,6-Tetrachloro-m-Xylene	79	25-145	

Return to Contents

RL: Reporting Limit. DF: Dilution Factor. MDL: Method Detection Limit.

eurofins | Calscience

Analytical Report

Erler & Kalinowski, Inc.
12424 Wilshire Blvd., Suite 740
Los Angeles, CA 90025-0019

Date Received: 10/11/17
Work Order: 17-10-0801
Preparation: EPA 3540C
Method: EPA 8082
Units: ug/kg

Project: Project Condor / B71091.00

Client Sample Number	Lab Sample Number	Date/Time Collected	Matrix	Instrument	Date Prepared	Date/Time Analyzed	QC Batch ID
PC-2ABC-0.0-1.0	**17-10-0801-1-A**	**10/11/17 09:26**	**Solid**	**GC 58**	**10/11/17**	**10/12/17 23:05**	**171011L19**

Comment(s): - Results are reported on a dry weight basis.

Parameter	Result	RL	DF	Qualifiers
Aroclor-1016	ND	52	1.00	
Aroclor-1221	ND	52	1.00	
Aroclor-1232	ND	52	1.00	
Aroclor-1242	ND	52	1.00	
Aroclor-1248	ND	52	1.00	
Aroclor-1254	ND	52	1.00	
Aroclor-1260	ND	52	1.00	
Aroclor-1262	ND	52	1.00	
Aroclor-1268	ND	52	1.00	

Surrogate	Rec. (%)	Control Limits	Qualifiers
Decachlorobiphenyl	87	24-168	
2,4,5,6-Tetrachloro-m-Xylene	78	25-145	

PC-2ABC-4.0-5.0	17-10-0801-2-A	10/11/17 09:37	Solid	GC 58	10/11/17	10/12/17 23:23	171011L19

Comment(s): - Results are reported on a dry weight basis.

Parameter	Result	RL	DF	Qualifiers
Aroclor-1016	ND	52	1.00	
Aroclor-1221	ND	52	1.00	
Aroclor-1232	ND	52	1.00	
Aroclor-1242	ND	52	1.00	
Aroclor-1248	ND	52	1.00	
Aroclor-1254	ND	52	1.00	
Aroclor-1260	ND	52	1.00	
Aroclor-1262	ND	52	1.00	
Aroclor-1268	ND	52	1.00	

Surrogate	Rec. (%)	Control Limits	Qualifiers
Decachlorobiphenyl	93	24-168	
2,4,5,6-Tetrachloro-m-Xylene	89	25-145	

Return to Contents

RL: Reporting Limit. DF: Dilution Factor. MDL: Method Detection Limit.

eurofins | Calscience

Analytical Report

Erler & Kalinowski, Inc.
12424 Wilshire Blvd., Suite 740
Los Angeles, CA 90025-0019

Date Received: 10/11/17
Work Order: 17-10-0801
Preparation: EPA 3540C
Method: EPA 8082
Units: ug/kg

Project: Project Condor / B71091.00

Client Sample Number	Lab Sample Number	Date/Time Collected	Matrix	Instrument	Date Prepared	Date/Time Analyzed	QC Batch ID
PC-8ABC-0.0-1.0	**17-10-0801-3-A**	**10/11/17 11:50**	**Solid**	**GC 58**	**10/11/17**	**10/12/17 23:41**	**171011L19**

Comment(s): - Results are reported on a dry weight basis.

Parameter	Result	RL	DF	Qualifiers
Aroclor-1016	ND	51	1.00	
Aroclor-1221	ND	51	1.00	
Aroclor-1232	ND	51	1.00	
Aroclor-1242	ND	51	1.00	
Aroclor-1248	ND	51	1.00	
Aroclor-1254	ND	51	1.00	
Aroclor-1260	ND	51	1.00	
Aroclor-1262	ND	51	1.00	
Aroclor-1268	ND	51	1.00	

Surrogate	Rec. (%)	Control Limits	Qualifiers
Decachlorobiphenyl	99	24-168	
2,4,5,6-Tetrachloro-m-Xylene	92	25-145	

Client Sample Number	Lab Sample Number	Date/Time Collected	Matrix	Instrument	Date Prepared	Date/Time Analyzed	QC Batch ID
PC-8ABC-4.0-5.0	**17-10-0801-4-A**	**10/11/17 11:52**	**Solid**	**GC 58**	**10/11/17**	**10/12/17 23:59**	**171011L19**

Comment(s): - Results are reported on a dry weight basis.

Parameter	Result	RL	DF	Qualifiers
Aroclor-1016	ND	54	1.00	
Aroclor-1221	ND	54	1.00	
Aroclor-1232	ND	54	1.00	
Aroclor-1242	ND	54	1.00	
Aroclor-1248	ND	54	1.00	
Aroclor-1254	ND	54	1.00	
Aroclor-1260	ND	54	1.00	
Aroclor-1262	ND	54	1.00	
Aroclor-1268	ND	54	1.00	

Surrogate	Rec. (%)	Control Limits	Qualifiers
Decachlorobiphenyl	92	24-168	
2,4,5,6-Tetrachloro-m-Xylene	83	25-145	

Return to Contents

RL: Reporting Limit. DF: Dilution Factor. MDL: Method Detection Limit.

eurofins | Calscience

Analytical Report

Erler & Kalinowski, Inc.
12424 Wilshire Blvd., Suite 740
Los Angeles, CA 90025-0019

Date Received: 10/11/17
Work Order: 17-10-0801
Preparation: EPA 3540C
Method: EPA 8082
Units: ug/kg

Project: Project Condor / B71091.00

Client Sample Number	Lab Sample Number	Date/Time Collected	Matrix	Instrument	Date Prepared	Date/Time Analyzed	QC Batch ID
PC-1A-0.0-1.0	**17-10-0801-5-A**	**10/11/17 12:08**	**Solid**	**GC 58**	**10/11/17**	**10/13/17 00:17**	**171011L19**

Comment(s): - Results are reported on a dry weight basis.

Parameter	Result	RL	DF	Qualifiers
Aroclor-1016	ND	52	1.00	
Aroclor-1221	ND	52	1.00	
Aroclor-1232	ND	52	1.00	
Aroclor-1242	ND	52	1.00	
Aroclor-1248	ND	52	1.00	
Aroclor-1254	ND	52	1.00	
Aroclor-1260	ND	52	1.00	
Aroclor-1262	ND	52	1.00	
Aroclor-1268	ND	52	1.00	

Surrogate	Rec. (%)	Control Limits	Qualifiers
Decachlorobiphenyl	118	24-168	
2,4,5,6-Tetrachloro-m-Xylene	100	25-145	

PC-1A-4.0-5.0	17-10-0801-6-A	10/11/17 12:10	Solid	GC 58	10/11/17	10/13/17 00:35	171011L19

Comment(s): - Results are reported on a dry weight basis.

Parameter	Result	RL	DF	Qualifiers
Aroclor-1016	ND	56	1.00	
Aroclor-1221	ND	56	1.00	
Aroclor-1232	ND	56	1.00	
Aroclor-1242	ND	56	1.00	
Aroclor-1248	ND	56	1.00	
Aroclor-1254	ND	56	1.00	
Aroclor-1260	ND	56	1.00	
Aroclor-1262	ND	56	1.00	
Aroclor-1268	ND	56	1.00	

Surrogate	Rec. (%)	Control Limits	Qualifiers
Decachlorobiphenyl	90	24-168	
2,4,5,6-Tetrachloro-m-Xylene	86	25-145	

Return to Contents

RL: Reporting Limit. DF: Dilution Factor. MDL: Method Detection Limit.

eurofins | Calscience

Analytical Report

Erler & Kalinowski, Inc.
12424 Wilshire Blvd., Suite 740
Los Angeles, CA 90025-0019

Date Received: 10/11/17
Work Order: 17-10-0801
Preparation: EPA 3540C
Method: EPA 8082
Units: ug/kg

Project: Project Condor / B71091.00

Client Sample Number	Lab Sample Number	Date/Time Collected	Matrix	Instrument	Date Prepared	Date/Time Analyzed	QC Batch ID
PC-7A-0.0-1.0	**17-10-0801-7-A**	**10/11/17 13:33**	**Solid**	**GC 58**	**10/11/17**	**10/13/17 00:53**	**171011L19**

Comment(s): - Results are reported on a dry weight basis.

Parameter	Result	RL	DF	Qualifiers
Aroclor-1016	ND	52	1.00	
Aroclor-1221	ND	52	1.00	
Aroclor-1232	ND	52	1.00	
Aroclor-1242	ND	52	1.00	
Aroclor-1248	ND	52	1.00	
Aroclor-1254	ND	52	1.00	
Aroclor-1260	ND	52	1.00	
Aroclor-1262	ND	52	1.00	
Aroclor-1268	ND	52	1.00	

Surrogate	Rec. (%)	Control Limits	Qualifiers
Decachlorobiphenyl	92	24-168	
2,4,5,6-Tetrachloro-m-Xylene	75	25-145	

PC-7A-4.0-5.0	17-10-0801-8-A	10/11/17 13:37	Solid	GC 58	10/11/17	10/13/17 01:11	171011L19

Comment(s): - Results are reported on a dry weight basis.

Parameter	Result	RL	DF	Qualifiers
Aroclor-1016	ND	52	1.00	
Aroclor-1221	ND	52	1.00	
Aroclor-1232	ND	52	1.00	
Aroclor-1242	ND	52	1.00	
Aroclor-1248	ND	52	1.00	
Aroclor-1254	ND	52	1.00	
Aroclor-1260	ND	52	1.00	
Aroclor-1262	ND	52	1.00	
Aroclor-1268	ND	52	1.00	

Surrogate	Rec. (%)	Control Limits	Qualifiers
Decachlorobiphenyl	94	24-168	
2,4,5,6-Tetrachloro-m-Xylene	90	25-145	

Return to Contents

RL: Reporting Limit. DF: Dilution Factor. MDL: Method Detection Limit.

eurofins | Calscience

Analytical Report

Erler & Kalinowski, Inc.
12424 Wilshire Blvd., Suite 740
Los Angeles, CA 90025-0019

Date Received: 10/11/17
Work Order: 17-10-0801
Preparation: EPA 3540C
Method: EPA 8082
Units: ug/kg

Project: Project Condor / B71091.00

Client Sample Number	Lab Sample Number	Date/Time Collected	Matrix	Instrument	Date Prepared	Date/Time Analyzed	QC Batch ID
PC-9-SP	**17-10-0801-9-A**	**10/11/17 14:17**	**Solid**	**GC 58**	**10/11/17**	**10/13/17 01:29**	**171011L19**

Comment(s): - Results are reported on a dry weight basis.

Parameter	Result	RL	DF	Qualifiers
Aroclor-1016	ND	49	1.00	
Aroclor-1221	ND	49	1.00	
Aroclor-1232	ND	49	1.00	
Aroclor-1242	ND	49	1.00	
Aroclor-1248	ND	49	1.00	
Aroclor-1254	ND	49	1.00	
Aroclor-1260	ND	49	1.00	
Aroclor-1262	ND	49	1.00	
Aroclor-1268	ND	49	1.00	

Surrogate	Rec. (%)	Control Limits	Qualifiers
Decachlorobiphenyl	112	24-168	
2,4,5,6-Tetrachloro-m-Xylene	99	25-145	

PC-9A-0.0-1.0	17-10-0801-10-A	10/11/17 14:32	Solid	GC 58	10/11/17	10/13/17 01:47	171011L19

Comment(s): - Results are reported on a dry weight basis.

Parameter	Result	RL	DF	Qualifiers
Aroclor-1016	ND	52	1.00	
Aroclor-1221	ND	52	1.00	
Aroclor-1232	ND	52	1.00	
Aroclor-1242	ND	52	1.00	
Aroclor-1248	ND	52	1.00	
Aroclor-1254	ND	52	1.00	
Aroclor-1260	ND	52	1.00	
Aroclor-1262	ND	52	1.00	
Aroclor-1268	ND	52	1.00	

Surrogate	Rec. (%)	Control Limits	Qualifiers
Decachlorobiphenyl	95	24-168	
2,4,5,6-Tetrachloro-m-Xylene	88	25-145	

Return to Contents

RL: Reporting Limit. DF: Dilution Factor. MDL: Method Detection Limit.

eurofins | Calscience

Analytical Report

Erler & Kalinowski, Inc.
12424 Wilshire Blvd., Suite 740
Los Angeles, CA 90025-0019

Date Received: 10/11/17
Work Order: 17-10-0801
Preparation: EPA 3540C
Method: EPA 8082
Units: ug/kg

Project: Project Condor / B71091.00

Client Sample Number	Lab Sample Number	Date/Time Collected	Matrix	Instrument	Date Prepared	Date/Time Analyzed	QC Batch ID
PC-9A-2.0-3.0	**17-10-0801-11-A**	**10/11/17 14:38**	**Solid**	**GC 58**	**10/11/17**	**10/13/17 02:05**	**171011L19**

Comment(s): - Results are reported on a dry weight basis.

Parameter	Result	RL	DF	Qualifiers
Aroclor-1016	ND	53	1.00	
Aroclor-1221	ND	53	1.00	
Aroclor-1232	ND	53	1.00	
Aroclor-1242	ND	53	1.00	
Aroclor-1248	ND	53	1.00	
Aroclor-1254	ND	53	1.00	
Aroclor-1260	ND	53	1.00	
Aroclor-1262	ND	53	1.00	
Aroclor-1268	ND	53	1.00	

Surrogate	Rec. (%)	Control Limits	Qualifiers
Decachlorobiphenyl	90	24-168	
2,4,5,6-Tetrachloro-m-Xylene	88	25-145	

Method Blank	099-12-535-4397	N/A	Solid	GC 58	10/11/17	10/12/17 21:54	171011L19

Parameter	Result	RL	DF	Qualifiers
Aroclor-1016	ND	50	1.00	
Aroclor-1221	ND	50	1.00	
Aroclor-1232	ND	50	1.00	
Aroclor-1242	ND	50	1.00	
Aroclor-1248	ND	50	1.00	
Aroclor-1254	ND	50	1.00	
Aroclor-1260	ND	50	1.00	
Aroclor-1262	ND	50	1.00	
Aroclor-1268	ND	50	1.00	

Surrogate	Rec. (%)	Control Limits	Qualifiers
Decachlorobiphenyl	95	24-168	
2,4,5,6-Tetrachloro-m-Xylene	90	25-145	

Return to Contents

RL: Reporting Limit. DF: Dilution Factor. MDL: Method Detection Limit.

eurofins | Calscience

Analytical Report

Erler & Kalinowski, Inc.		Date Received:	10/11/17
12424 Wilshire Blvd., Suite 740		Work Order:	17-10-0801
Los Angeles, CA 90025-0019		Preparation:	EPA 3545
		Method:	EPA 8141A
		Units:	mg/kg
Project: Project Condor / B71091.00			Page 1 of 12

Client Sample Number	Lab Sample Number	Date/Time Collected	Matrix	Instrument	Date Prepared	Date/Time Analyzed	QC Batch ID
PC-2ABC-0.0-1.0	**17-10-0801-1-A**	**10/11/17 09:26**	**Solid**	**GC 68**	**10/12/17**	**10/12/17 19:35**	**171012L06**

Comment(s): - Results are reported on a dry weight basis.

Parameter	Result	RL	DF	Qualifiers
Demeton-o/s	ND	0.49	1.00	
Azinphos Methyl	ND	0.49	1.00	
Bolstar	ND	0.49	1.00	
Chlorpyrifos	ND	0.49	1.00	
Coumaphos	ND	0.49	1.00	
Diazinon	ND	0.49	1.00	
Dichlorvos	ND	0.49	1.00	
Disulfoton	ND	0.49	1.00	
Ethoprop	ND	0.49	1.00	
Fensulfothion	ND	0.49	1.00	
Fenthion	ND	0.49	1.00	
Merphos	ND	0.49	1.00	
Methyl Parathion	ND	0.49	1.00	
Mevinphos	ND	0.49	1.00	
Naled	ND	4.0	1.00	
Phorate	ND	0.49	1.00	
Ronnel	ND	0.49	1.00	
Stirophos	ND	2.0	1.00	
Tokuthion	ND	0.49	1.00	
Trichloronate	ND	0.49	1.00	

Surrogate	Rec. (%)	Control Limits	Qualifiers
Tributylphosphate	90	30-130	

Return to Contents

RL: Reporting Limit. DF: Dilution Factor. MDL: Method Detection Limit.

eurofins | Calscience

Analytical Report

Erler & Kalinowski, Inc.		Date Received:	10/11/17
12424 Wilshire Blvd., Suite 740		Work Order:	17-10-0801
Los Angeles, CA 90025-0019		Preparation:	EPA 3545
		Method:	EPA 8141A
		Units:	mg/kg
Project: Project Condor / B71091.00			Page 2 of 12

Client Sample Number	Lab Sample Number	Date/Time Collected	Matrix	Instrument	Date Prepared	Date/Time Analyzed	QC Batch ID
PC-2ABC-4.0-5.0	**17-10-0801-2-A**	**10/11/17 09:37**	**Solid**	**GC 68**	**10/12/17**	**10/12/17 20:23**	**171012L06**

Comment(s): - Results are reported on a dry weight basis.

Parameter	Result	RL	DF	Qualifiers
Demeton-o/s	ND	0.52	1.00	
Azinphos Methyl	ND	0.52	1.00	
Bolstar	ND	0.52	1.00	
Chlorpyrifos	ND	0.52	1.00	
Coumaphos	ND	0.52	1.00	
Diazinon	ND	0.52	1.00	
Dichlorvos	ND	0.52	1.00	
Disulfoton	ND	0.52	1.00	
Ethoprop	ND	0.52	1.00	
Fensulfothion	ND	0.52	1.00	
Fenthion	ND	0.52	1.00	
Merphos	ND	0.52	1.00	
Methyl Parathion	ND	0.52	1.00	
Mevinphos	ND	0.52	1.00	
Naled	ND	4.1	1.00	
Phorate	ND	0.52	1.00	
Ronnel	ND	0.52	1.00	
Stirophos	ND	2.1	1.00	
Tokuthion	ND	0.52	1.00	
Trichloronate	ND	0.52	1.00	

Surrogate	Rec. (%)	Control Limits	Qualifiers
Tributylphosphate	95	30-130	

Return to Contents

RL: Reporting Limit. DF: Dilution Factor. MDL: Method Detection Limit.

eurofins | Calscience

Analytical Report

Erler & Kalinowski, Inc.		Date Received:	10/11/17
12424 Wilshire Blvd., Suite 740		Work Order:	17-10-0801
Los Angeles, CA 90025-0019		Preparation:	EPA 3545
		Method:	EPA 8141A
		Units:	mg/kg
Project: Project Condor / B71091.00			Page 3 of 12

Client Sample Number	Lab Sample Number	Date/Time Collected	Matrix	Instrument	Date Prepared	Date/Time Analyzed	QC Batch ID
PC-8ABC-0.0-1.0	**17-10-0801-3-A**	**10/11/17 11:50**	**Solid**	**GC 68**	**10/12/17**	**10/12/17 21:11**	**171012L06**

Comment(s): - Results are reported on a dry weight basis.

Parameter	Result	RL	DF	Qualifiers
Demeton-o/s	ND	0.49	1.00	
Azinphos Methyl	ND	0.49	1.00	
Bolstar	ND	0.49	1.00	
Chlorpyrifos	ND	0.49	1.00	
Coumaphos	ND	0.49	1.00	
Diazinon	ND	0.49	1.00	
Dichlorvos	ND	0.49	1.00	
Disulfoton	ND	0.49	1.00	
Ethoprop	ND	0.49	1.00	
Fensulfothion	ND	0.49	1.00	
Fenthion	ND	0.49	1.00	
Merphos	ND	0.49	1.00	
Methyl Parathion	ND	0.49	1.00	
Mevinphos	ND	0.49	1.00	
Naled	ND	4.0	1.00	
Phorate	ND	0.49	1.00	
Ronnel	ND	0.49	1.00	
Stirophos	ND	2.0	1.00	
Tokuthion	ND	0.49	1.00	
Trichloronate	ND	0.49	1.00	

Surrogate	Rec. (%)	Control Limits	Qualifiers
Tributylphosphate	87	30-130	

Return to Contents

RL: Reporting Limit. DF: Dilution Factor. MDL: Method Detection Limit.

eurofins | Calscience

Analytical Report

Erler & Kalinowski, Inc.		Date Received:	10/11/17
12424 Wilshire Blvd., Suite 740		Work Order:	17-10-0801
Los Angeles, CA 90025-0019		Preparation:	EPA 3545
		Method:	EPA 8141A
		Units:	mg/kg
Project: Project Condor / B71091.00			Page 4 of 12

Client Sample Number	Lab Sample Number	Date/Time Collected	Matrix	Instrument	Date Prepared	Date/Time Analyzed	QC Batch ID
PC-8ABC-4.0-5.0	**17-10-0801-4-A**	**10/11/17 11:52**	**Solid**	**GC 68**	**10/12/17**	**10/12/17 21:58**	**171012L06**

Comment(s): - Results are reported on a dry weight basis.

Parameter	Result	RL	DF	Qualifiers
Demeton-o/s	ND	0.53	1.00	
Azinphos Methyl	ND	0.53	1.00	
Bolstar	ND	0.53	1.00	
Chlorpyrifos	ND	0.53	1.00	
Coumaphos	ND	0.53	1.00	
Diazinon	ND	0.53	1.00	
Dichlorvos	ND	0.53	1.00	
Disulfoton	ND	0.53	1.00	
Ethoprop	ND	0.53	1.00	
Fensulfothion	ND	0.53	1.00	
Fenthion	ND	0.53	1.00	
Merphos	ND	0.53	1.00	
Methyl Parathion	ND	0.53	1.00	
Mevinphos	ND	0.53	1.00	
Naled	ND	4.3	1.00	
Phorate	ND	0.53	1.00	
Ronnel	ND	0.53	1.00	
Stirophos	ND	2.1	1.00	
Tokuthion	ND	0.53	1.00	
Trichloronate	ND	0.53	1.00	

Surrogate	Rec. (%)	Control Limits	Qualifiers
Tributylphosphate	103	30-130	

Return to Contents

RL: Reporting Limit. DF: Dilution Factor. MDL: Method Detection Limit.

eurofins | Calscience

Analytical Report

Erler & Kalinowski, Inc.		Date Received:	10/11/17
12424 Wilshire Blvd., Suite 740		Work Order:	17-10-0801
Los Angeles, CA 90025-0019		Preparation:	EPA 3545
		Method:	EPA 8141A
		Units:	mg/kg
Project: Project Condor / B71091.00			Page 5 of 12

Client Sample Number	Lab Sample Number	Date/Time Collected	Matrix	Instrument	Date Prepared	Date/Time Analyzed	QC Batch ID
PC-1A-0.0-1.0	**17-10-0801-5-A**	**10/11/17 12:08**	**Solid**	**GC 68**	**10/12/17**	**10/12/17 22:46**	**171012L06**

Comment(s): - Results are reported on a dry weight basis.

Parameter	Result	RL	DF	Qualifiers
Demeton-o/s	ND	0.52	1.00	
Azinphos Methyl	ND	0.52	1.00	
Bolstar	ND	0.52	1.00	
Chlorpyrifos	ND	0.52	1.00	
Coumaphos	ND	0.52	1.00	
Diazinon	ND	0.52	1.00	
Dichlorvos	ND	0.52	1.00	
Disulfoton	ND	0.52	1.00	
Ethoprop	ND	0.52	1.00	
Fensulfothion	ND	0.52	1.00	
Fenthion	ND	0.52	1.00	
Merphos	ND	0.52	1.00	
Methyl Parathion	ND	0.52	1.00	
Mevinphos	ND	0.52	1.00	
Naled	ND	4.1	1.00	
Phorate	ND	0.52	1.00	
Ronnel	ND	0.52	1.00	
Stirophos	ND	2.1	1.00	
Tokuthion	ND	0.52	1.00	
Trichloronate	ND	0.52	1.00	

Surrogate	Rec. (%)	Control Limits	Qualifiers
Tributylphosphate	94	30-130	

Return to Contents

RL: Reporting Limit. DF: Dilution Factor. MDL: Method Detection Limit.

eurofins | Calscience

Analytical Report

Erler & Kalinowski, Inc.		Date Received:	10/11/17
12424 Wilshire Blvd., Suite 740		Work Order:	17-10-0801
Los Angeles, CA 90025-0019		Preparation:	EPA 3545
		Method:	EPA 8141A
		Units:	mg/kg
Project: Project Condor / B71091.00			Page 6 of 12

Client Sample Number	Lab Sample Number	Date/Time Collected	Matrix	Instrument	Date Prepared	Date/Time Analyzed	QC Batch ID
PC-1A-4.0-5.0	**17-10-0801-6-A**	**10/11/17 12:10**	**Solid**	**GC 68**	**10/12/17**	**10/12/17 23:34**	**171012L06**

Comment(s): - Results are reported on a dry weight basis.

Parameter	Result	RL	DF	Qualifiers
Demeton-o/s	ND	0.54	1.00	
Azinphos Methyl	ND	0.54	1.00	
Bolstar	ND	0.54	1.00	
Chlorpyrifos	ND	0.54	1.00	
Coumaphos	ND	0.54	1.00	
Diazinon	ND	0.54	1.00	
Dichlorvos	ND	0.54	1.00	
Disulfoton	ND	0.54	1.00	
Ethoprop	ND	0.54	1.00	
Fensulfothion	ND	0.54	1.00	
Fenthion	ND	0.54	1.00	
Merphos	ND	0.54	1.00	
Methyl Parathion	ND	0.54	1.00	
Mevinphos	ND	0.54	1.00	
Naled	ND	4.3	1.00	
Phorate	ND	0.54	1.00	
Ronnel	ND	0.54	1.00	
Stirophos	ND	2.1	1.00	
Tokuthion	ND	0.54	1.00	
Trichloronate	ND	0.54	1.00	

Surrogate	Rec. (%)	Control Limits	Qualifiers
Tributylphosphate	97	30-130	

Return to Contents

RL: Reporting Limit. DF: Dilution Factor. MDL: Method Detection Limit.

eurofins | Calscience

Analytical Report

Erler & Kalinowski, Inc.		Date Received:	10/11/17
12424 Wilshire Blvd., Suite 740		Work Order:	17-10-0801
Los Angeles, CA 90025-0019		Preparation:	EPA 3545
		Method:	EPA 8141A
		Units:	mg/kg
Project: Project Condor / B71091.00			Page 7 of 12

Client Sample Number	Lab Sample Number	Date/Time Collected	Matrix	Instrument	Date Prepared	Date/Time Analyzed	QC Batch ID
PC-7A-0.0-1.0	**17-10-0801-7-A**	**10/11/17 13:33**	**Solid**	**GC 68**	**10/12/17**	**10/13/17 00:22**	**171012L06**

Comment(s): - Results are reported on a dry weight basis.

Parameter	Result	RL	DF	Qualifiers
Demeton-o/s	ND	0.52	1.00	
Azinphos Methyl	ND	0.52	1.00	
Bolstar	ND	0.52	1.00	
Chlorpyrifos	ND	0.52	1.00	
Coumaphos	ND	0.52	1.00	
Diazinon	ND	0.52	1.00	
Dichlorvos	ND	0.52	1.00	
Disulfoton	ND	0.52	1.00	
Ethoprop	ND	0.52	1.00	
Fensulfothion	ND	0.52	1.00	
Fenthion	ND	0.52	1.00	
Merphos	ND	0.52	1.00	
Methyl Parathion	ND	0.52	1.00	
Mevinphos	ND	0.52	1.00	
Naled	ND	4.2	1.00	
Phorate	ND	0.52	1.00	
Ronnel	ND	0.52	1.00	
Stirophos	ND	2.1	1.00	
Tokuthion	ND	0.52	1.00	
Trichloronate	ND	0.52	1.00	

Surrogate	Rec. (%)	Control Limits	Qualifiers
Tributylphosphate	92	30-130	

Return to Contents

RL: Reporting Limit. DF: Dilution Factor. MDL: Method Detection Limit.

eurofins | Calscience

Analytical Report

Erler & Kalinowski, Inc.		Date Received:	10/11/17
12424 Wilshire Blvd., Suite 740		Work Order:	17-10-0801
Los Angeles, CA 90025-0019		Preparation:	EPA 3545
		Method:	EPA 8141A
		Units:	mg/kg
Project: Project Condor / B71091.00			Page 8 of 12

Client Sample Number	Lab Sample Number	Date/Time Collected	Matrix	Instrument	Date Prepared	Date/Time Analyzed	QC Batch ID
PC-7A-4.0-5.0	**17-10-0801-8-A**	**10/11/17 13:37**	**Solid**	**GC 68**	**10/12/17**	**10/13/17 01:09**	**171012L06**

Comment(s): - Results are reported on a dry weight basis.

Parameter	Result	RL	DF	Qualifiers
Demeton-o/s	ND	0.51	1.00	
Azinphos Methyl	ND	0.51	1.00	
Bolstar	ND	0.51	1.00	
Chlorpyrifos	ND	0.51	1.00	
Coumaphos	ND	0.51	1.00	
Diazinon	ND	0.51	1.00	
Dichlorvos	ND	0.51	1.00	
Disulfoton	ND	0.51	1.00	
Ethoprop	ND	0.51	1.00	
Fensulfothion	ND	0.51	1.00	
Fenthion	ND	0.51	1.00	
Merphos	ND	0.51	1.00	
Methyl Parathion	ND	0.51	1.00	
Mevinphos	ND	0.51	1.00	
Naled	ND	4.1	1.00	
Phorate	ND	0.51	1.00	
Ronnel	ND	0.51	1.00	
Stirophos	ND	2.0	1.00	
Tokuthion	ND	0.51	1.00	
Trichloronate	ND	0.51	1.00	

Surrogate	Rec. (%)	Control Limits	Qualifiers
Tributylphosphate	86	30-130	

Return to Contents

RL: Reporting Limit. DF: Dilution Factor. MDL: Method Detection Limit.

eurofins | Calscience

Analytical Report

Erler & Kalinowski, Inc.		Date Received:	10/11/17
12424 Wilshire Blvd., Suite 740		Work Order:	17-10-0801
Los Angeles, CA 90025-0019		Preparation:	EPA 3545
		Method:	EPA 8141A
		Units:	mg/kg
Project: Project Condor / B71091.00			Page 9 of 12

Client Sample Number	Lab Sample Number	Date/Time Collected	Matrix	Instrument	Date Prepared	Date/Time Analyzed	QC Batch ID
PC-9-SP	**17-10-0801-9-A**	**10/11/17 14:17**	**Solid**	**GC 68**	**10/12/17**	**10/13/17 01:58**	**171012L06**

Comment(s): - Results are reported on a dry weight basis.

Parameter	Result	RL	DF	Qualifiers
Demeton-o/s	ND	0.48	1.00	
Azinphos Methyl	ND	0.48	1.00	
Bolstar	ND	0.48	1.00	
Chlorpyrifos	ND	0.48	1.00	
Coumaphos	ND	0.48	1.00	
Diazinon	ND	0.48	1.00	
Dichlorvos	ND	0.48	1.00	
Disulfoton	ND	0.48	1.00	
Ethoprop	ND	0.48	1.00	
Fensulfothion	ND	0.48	1.00	
Fenthion	ND	0.48	1.00	
Merphos	ND	0.48	1.00	
Methyl Parathion	ND	0.48	1.00	
Mevinphos	ND	0.48	1.00	
Naled	ND	3.9	1.00	
Phorate	ND	0.48	1.00	
Ronnel	ND	0.48	1.00	
Stirophos	ND	1.9	1.00	
Tokuthion	ND	0.48	1.00	
Trichloronate	ND	0.48	1.00	

Surrogate	Rec. (%)	Control Limits	Qualifiers
Tributylphosphate	101	30-130	

Return to Contents

RL: Reporting Limit. DF: Dilution Factor. MDL: Method Detection Limit.

eurofins | Calscience

Analytical Report

Erler & Kalinowski, Inc.
12424 Wilshire Blvd., Suite 740
Los Angeles, CA 90025-0019

Date Received: 10/11/17
Work Order: 17-10-0801
Preparation: EPA 3545
Method: EPA 8141A
Units: mg/kg

Project: Project Condor / B71091.00

Client Sample Number	Lab Sample Number	Date/Time Collected	Matrix	Instrument	Date Prepared	Date/Time Analyzed	QC Batch ID
PC-9A-0.0-1.0	**17-10-0801-10-A**	**10/11/17 14:32**	**Solid**	**GC 68**	**10/12/17**	**10/13/17 02:46**	**171012L06**

Comment(s): - Results are reported on a dry weight basis.

Parameter	Result	RL	DF	Qualifiers
Demeton-o/s	ND	0.50	1.00	
Azinphos Methyl	ND	0.50	1.00	
Bolstar	ND	0.50	1.00	
Chlorpyrifos	ND	0.50	1.00	
Coumaphos	ND	0.50	1.00	
Diazinon	ND	0.50	1.00	
Dichlorvos	ND	0.50	1.00	
Disulfoton	ND	0.50	1.00	
Ethoprop	ND	0.50	1.00	
Fensulfothion	ND	0.50	1.00	
Fenthion	ND	0.50	1.00	
Merphos	ND	0.50	1.00	
Methyl Parathion	ND	0.50	1.00	
Mevinphos	ND	0.50	1.00	
Naled	ND	4.0	1.00	
Phorate	ND	0.50	1.00	
Ronnel	ND	0.50	1.00	
Stirophos	ND	2.0	1.00	
Tokuthion	ND	0.50	1.00	
Trichloronate	ND	0.50	1.00	

Surrogate	Rec. (%)	Control Limits	Qualifiers
Tributylphosphate	94	30-130	

Return to Contents

RL: Reporting Limit. DF: Dilution Factor. MDL: Method Detection Limit.

eurofins | Calscience

Analytical Report

Erler & Kalinowski, Inc.		Date Received:	10/11/17
12424 Wilshire Blvd., Suite 740		Work Order:	17-10-0801
Los Angeles, CA 90025-0019		Preparation:	EPA 3545
		Method:	EPA 8141A
		Units:	mg/kg
Project: Project Condor / B71091.00			Page 11 of 12

Client Sample Number	Lab Sample Number	Date/Time Collected	Matrix	Instrument	Date Prepared	Date/Time Analyzed	QC Batch ID
PC-9A-2.0-3.0	**17-10-0801-11-A**	**10/11/17 14:38**	**Solid**	**GC 68**	**10/12/17**	**10/13/17 03:34**	**171012L06**

Comment(s): - Results are reported on a dry weight basis.

Parameter	Result	RL	DF	Qualifiers
Demeton-o/s	ND	0.52	1.00	
Azinphos Methyl	ND	0.52	1.00	
Bolstar	ND	0.52	1.00	
Chlorpyrifos	ND	0.52	1.00	
Coumaphos	ND	0.52	1.00	
Diazinon	ND	0.52	1.00	
Dichlorvos	ND	0.52	1.00	
Disulfoton	ND	0.52	1.00	
Ethoprop	ND	0.52	1.00	
Fensulfothion	ND	0.52	1.00	
Fenthion	ND	0.52	1.00	
Merphos	ND	0.52	1.00	
Methyl Parathion	ND	0.52	1.00	
Mevinphos	ND	0.52	1.00	
Naled	ND	4.2	1.00	
Phorate	ND	0.52	1.00	
Ronnel	ND	0.52	1.00	
Stirophos	ND	2.1	1.00	
Tokuthion	ND	0.52	1.00	
Trichloronate	ND	0.52	1.00	

Surrogate	Rec. (%)	Control Limits	Qualifiers
Tributylphosphate	93	30-130	

Return to Contents

RL: Reporting Limit. DF: Dilution Factor. MDL: Method Detection Limit.

eurofins | Calscience

Analytical Report

Erler & Kalinowski, Inc.
12424 Wilshire Blvd., Suite 740
Los Angeles, CA 90025-0019

Date Received: 10/11/17
Work Order: 17-10-0801
Preparation: EPA 3545
Method: EPA 8141A
Units: mg/kg

Project: Project Condor / B71091.00

Client Sample Number	Lab Sample Number	Date/Time Collected	Matrix	Instrument	Date Prepared	Date/Time Analyzed	QC Batch ID
Method Blank	**099-15-973-353**	**N/A**	**Solid**	**GC 68**	**10/12/17**	**10/12/17 15:23**	**171012L06**

Parameter	Result	RL	DF	Qualifiers
Demeton-o/s	ND	0.50	1.00	
Azinphos Methyl	ND	0.50	1.00	
Bolstar	ND	0.50	1.00	
Chlorpyrifos	ND	0.50	1.00	
Coumaphos	ND	0.50	1.00	
Diazinon	ND	0.50	1.00	
Dichlorvos	ND	0.50	1.00	
Disulfoton	ND	0.50	1.00	
Ethoprop	ND	0.50	1.00	
Fensulfothion	ND	0.50	1.00	
Fenthion	ND	0.50	1.00	
Merphos	ND	0.50	1.00	
Methyl Parathion	ND	0.50	1.00	
Mevinphos	ND	0.50	1.00	
Naled	ND	4.0	1.00	
Phorate	ND	0.50	1.00	
Ronnel	ND	0.50	1.00	
Stirophos	ND	2.0	1.00	
Tokuthion	ND	0.50	1.00	
Trichloronate	ND	0.50	1.00	

Surrogate	Rec. (%)	Control Limits	Qualifiers
Tributylphosphate	95	30-130	

Return to Contents

RL: Reporting Limit. DF: Dilution Factor. MDL: Method Detection Limit.

eurofins | Calscience

Analytical Report

Erler & Kalinowski, Inc.
12424 Wilshire Blvd., Suite 740
Los Angeles, CA 90025-0019

Date Received: 10/11/17
Work Order: 17-10-0801
Preparation: EPA 8151A
Method: EPA 8151A
Units: ug/kg

Project: Project Condor / B71091.00

Client Sample Number	Lab Sample Number	Date/Time Collected	Matrix	Instrument	Date Prepared	Date/Time Analyzed	QC Batch ID
PC-2ABC-0.0-1.0	**17-10-0801-1-A**	**10/11/17 09:26**	**Solid**	**GC 40**	**10/11/17**	**10/13/17 08:19**	**171011L20**

Comment(s): - Results are reported on a dry weight basis.

Parameter	Result	RL	DF	Qualifiers
Dalapon	ND	260	1.00	
Dicamba	ND	10	1.00	
MCPP	ND	10000	1.00	
MCPA	ND	10000	1.00	
Dichlorprop	ND	100	1.00	
2,4-D	ND	100	1.00	
2,4,5-TP (Silvex)	ND	10	1.00	
2,4,5-T	ND	10	1.00	
2,4-DB	ND	100	1.00	
Dinoseb	ND	52	1.00	

Surrogate	Rec. (%)	Control Limits	Qualifiers
2,4-Dichlorophenylacetic acid	92	44-146	

Client Sample Number	Lab Sample Number	Date/Time Collected	Matrix	Instrument	Date Prepared	Date/Time Analyzed	QC Batch ID
PC-2ABC-4.0-5.0	**17-10-0801-2-A**	**10/11/17 09:37**	**Solid**	**GC 40**	**10/11/17**	**10/13/17 08:42**	**171011L20**

Comment(s): - Results are reported on a dry weight basis.

Parameter	Result	RL	DF	Qualifiers
Dalapon	ND	270	1.00	
Dicamba	ND	11	1.00	
MCPP	ND	11000	1.00	
MCPA	ND	11000	1.00	
Dichlorprop	ND	110	1.00	
2,4-D	ND	110	1.00	
2,4,5-TP (Silvex)	ND	11	1.00	
2,4,5-T	ND	11	1.00	
2,4-DB	ND	110	1.00	
Dinoseb	ND	53	1.00	

Surrogate	Rec. (%)	Control Limits	Qualifiers
2,4-Dichlorophenylacetic acid	83	44-146	

Return to Contents

RL: Reporting Limit. DF: Dilution Factor. MDL: Method Detection Limit.

eurofins | Calscience

Analytical Report

Erler & Kalinowski, Inc.
12424 Wilshire Blvd., Suite 740
Los Angeles, CA 90025-0019

Date Received: 10/11/17
Work Order: 17-10-0801
Preparation: EPA 8151A
Method: EPA 8151A
Units: ug/kg

Project: Project Condor / B71091.00

Client Sample Number	Lab Sample Number	Date/Time Collected	Matrix	Instrument	Date Prepared	Date/Time Analyzed	QC Batch ID
PC-8ABC-0.0-1.0	**17-10-0801-3-A**	**10/11/17 11:50**	**Solid**	**GC 40**	**10/11/17**	**10/13/17 09:05**	**171011L20**

Comment(s): - Results are reported on a dry weight basis.

Parameter	Result	RL	DF	Qualifiers
Dalapon	ND	260	1.00	
Dicamba	ND	10	1.00	
MCPP	ND	10000	1.00	
MCPA	ND	10000	1.00	
Dichlorprop	ND	100	1.00	
2,4-D	ND	100	1.00	
2,4,5-TP (Silvex)	ND	10	1.00	
2,4,5-T	ND	10	1.00	
2,4-DB	ND	100	1.00	
Dinoseb	ND	52	1.00	

Surrogate	Rec. (%)	Control Limits	Qualifiers
2,4-Dichlorophenylacetic acid	83	44-146	

Client Sample Number	Lab Sample Number	Date/Time Collected	Matrix	Instrument	Date Prepared	Date/Time Analyzed	QC Batch ID
PC-8ABC-4.0-5.0	**17-10-0801-4-A**	**10/11/17 11:52**	**Solid**	**GC 40**	**10/11/17**	**10/13/17 09:28**	**171011L20**

Comment(s): - Results are reported on a dry weight basis.

Parameter	Result	RL	DF	Qualifiers
Dalapon	ND	280	1.00	
Dicamba	ND	11	1.00	
MCPP	ND	11000	1.00	
MCPA	ND	11000	1.00	
Dichlorprop	ND	110	1.00	
2,4-D	ND	110	1.00	
2,4,5-TP (Silvex)	ND	11	1.00	
2,4,5-T	ND	11	1.00	
2,4-DB	ND	110	1.00	
Dinoseb	ND	55	1.00	

Surrogate	Rec. (%)	Control Limits	Qualifiers
2,4-Dichlorophenylacetic acid	97	44-146	

Return to Contents

RL: Reporting Limit. DF: Dilution Factor. MDL: Method Detection Limit.

eurofins | Calscience

Analytical Report

Erler & Kalinowski, Inc.
12424 Wilshire Blvd., Suite 740
Los Angeles, CA 90025-0019

Date Received: 10/11/17
Work Order: 17-10-0801
Preparation: EPA 8151A
Method: EPA 8151A
Units: ug/kg

Project: Project Condor / B71091.00

Client Sample Number	Lab Sample Number	Date/Time Collected	Matrix	Instrument	Date Prepared	Date/Time Analyzed	QC Batch ID
PC-1A-0.0-1.0	**17-10-0801-5-A**	**10/11/17 12:08**	**Solid**	**GC 40**	**10/11/17**	**10/13/17 09:51**	**171011L20**

Comment(s): - Results are reported on a dry weight basis.

Parameter	Result	RL	DF	Qualifiers
Dalapon	ND	260	1.00	
Dicamba	ND	10	1.00	
MCPP	ND	10000	1.00	
MCPA	ND	10000	1.00	
Dichlorprop	ND	100	1.00	
2,4-D	ND	100	1.00	
2,4,5-TP (Silvex)	ND	10	1.00	
2,4,5-T	ND	10	1.00	
2,4-DB	ND	100	1.00	
Dinoseb	ND	52	1.00	

Surrogate	Rec. (%)	Control Limits	Qualifiers
2,4-Dichlorophenylacetic acid	68	44-146	

Client Sample Number	Lab Sample Number	Date/Time Collected	Matrix	Instrument	Date Prepared	Date/Time Analyzed	QC Batch ID
PC-1A-4.0-5.0	**17-10-0801-6-A**	**10/11/17 12:10**	**Solid**	**GC 40**	**10/11/17**	**10/13/17 10:14**	**171011L20**

Comment(s): - Results are reported on a dry weight basis.

Parameter	Result	RL	DF	Qualifiers
Dalapon	ND	280	1.00	
Dicamba	ND	11	1.00	
MCPP	ND	11000	1.00	
MCPA	ND	11000	1.00	
Dichlorprop	ND	110	1.00	
2,4-D	ND	110	1.00	
2,4,5-TP (Silvex)	ND	11	1.00	
2,4,5-T	ND	11	1.00	
2,4-DB	ND	110	1.00	
Dinoseb	ND	56	1.00	

Surrogate	Rec. (%)	Control Limits	Qualifiers
2,4-Dichlorophenylacetic acid	87	44-146	

Return to Contents

RL: Reporting Limit. DF: Dilution Factor. MDL: Method Detection Limit.

eurofins | Calscience

Analytical Report

Erler & Kalinowski, Inc.
12424 Wilshire Blvd., Suite 740
Los Angeles, CA 90025-0019

Date Received: 10/11/17
Work Order: 17-10-0801
Preparation: EPA 8151A
Method: EPA 8151A
Units: ug/kg

Project: Project Condor / B71091.00

Client Sample Number	Lab Sample Number	Date/Time Collected	Matrix	Instrument	Date Prepared	Date/Time Analyzed	QC Batch ID
PC-7A-0.0-1.0	**17-10-0801-7-A**	**10/11/17 13:33**	**Solid**	**GC 40**	**10/11/17**	**10/13/17 11:01**	**171011L20**

Comment(s): - Results are reported on a dry weight basis.

Parameter	Result	RL	DF	Qualifiers
Dalapon	ND	260	1.00	
Dicamba	ND	11	1.00	
MCPP	ND	11000	1.00	
MCPA	ND	11000	1.00	
Dichlorprop	ND	110	1.00	
2,4-D	ND	110	1.00	
2,4,5-TP (Silvex)	ND	11	1.00	
2,4,5-T	ND	11	1.00	
2,4-DB	ND	110	1.00	
Dinoseb	ND	53	1.00	

Surrogate	Rec. (%)	Control Limits	Qualifiers
2,4-Dichlorophenylacetic acid	90	44-146	

Client Sample Number	Lab Sample Number	Date/Time Collected	Matrix	Instrument	Date Prepared	Date/Time Analyzed	QC Batch ID
PC-7A-4.0-5.0	**17-10-0801-8-A**	**10/11/17 13:37**	**Solid**	**GC 40**	**10/11/17**	**10/13/17 11:24**	**171011L20**

Comment(s): - Results are reported on a dry weight basis.

Parameter	Result	RL	DF	Qualifiers
Dalapon	ND	270	1.00	
Dicamba	ND	11	1.00	
MCPP	ND	11000	1.00	
MCPA	ND	11000	1.00	
Dichlorprop	ND	110	1.00	
2,4-D	ND	110	1.00	
2,4,5-TP (Silvex)	ND	11	1.00	
2,4,5-T	ND	11	1.00	
2,4-DB	ND	110	1.00	
Dinoseb	ND	53	1.00	

Surrogate	Rec. (%)	Control Limits	Qualifiers
2,4-Dichlorophenylacetic acid	94	44-146	

Return to Contents

RL: Reporting Limit. DF: Dilution Factor. MDL: Method Detection Limit.

eurofins | Calscience

Analytical Report

Erler & Kalinowski, Inc.
12424 Wilshire Blvd., Suite 740
Los Angeles, CA 90025-0019

Date Received: 10/11/17
Work Order: 17-10-0801
Preparation: EPA 8151A
Method: EPA 8151A
Units: ug/kg

Project: Project Condor / B71091.00

Client Sample Number	Lab Sample Number	Date/Time Collected	Matrix	Instrument	Date Prepared	Date/Time Analyzed	QC Batch ID
PC-9-SP	**17-10-0801-9-A**	**10/11/17 14:17**	**Solid**	**GC 40**	**10/11/17**	**10/13/17 11:47**	**171011L20**

Comment(s): - Results are reported on a dry weight basis.

Parameter	Result	RL	DF	Qualifiers
Dalapon	ND	250	1.00	
Dicamba	ND	10	1.00	
MCPP	ND	10000	1.00	
MCPA	ND	10000	1.00	
Dichlorprop	ND	100	1.00	
2,4-D	ND	100	1.00	
2,4,5-TP (Silvex)	ND	10	1.00	
2,4,5-T	ND	10	1.00	
2,4-DB	ND	100	1.00	
Dinoseb	ND	51	1.00	

Surrogate	Rec. (%)	Control Limits	Qualifiers
2,4-Dichlorophenylacetic acid	109	44-146	

Client Sample Number	Lab Sample Number	Date/Time Collected	Matrix	Instrument	Date Prepared	Date/Time Analyzed	QC Batch ID
PC-9A-0.0-1.0	**17-10-0801-10-A**	**10/11/17 14:32**	**Solid**	**GC 40**	**10/11/17**	**10/13/17 12:10**	**171011L20**

Comment(s): - Results are reported on a dry weight basis.

Parameter	Result	RL	DF	Qualifiers
Dalapon	ND	260	1.00	
Dicamba	ND	10	1.00	
MCPP	ND	10000	1.00	
MCPA	ND	10000	1.00	
Dichlorprop	ND	100	1.00	
2,4-D	ND	100	1.00	
2,4,5-TP (Silvex)	ND	10	1.00	
2,4,5-T	ND	10	1.00	
2,4-DB	ND	100	1.00	
Dinoseb	ND	52	1.00	

Surrogate	Rec. (%)	Control Limits	Qualifiers
2,4-Dichlorophenylacetic acid	86	44-146	

Return to Contents

RL: Reporting Limit. DF: Dilution Factor. MDL: Method Detection Limit.

eurofins | Calscience

Analytical Report

Erler & Kalinowski, Inc.
12424 Wilshire Blvd., Suite 740
Los Angeles, CA 90025-0019

Date Received: 10/11/17
Work Order: 17-10-0801
Preparation: EPA 8151A
Method: EPA 8151A
Units: ug/kg

Project: Project Condor / B71091.00

Client Sample Number	Lab Sample Number	Date/Time Collected	Matrix	Instrument	Date Prepared	Date/Time Analyzed	QC Batch ID
PC-9A-2.0-3.0	**17-10-0801-11-A**	**10/11/17 14:38**	**Solid**	**GC 40**	**10/11/17**	**10/13/17 12:33**	**171011L20**

Comment(s): - Results are reported on a dry weight basis.

Parameter	Result	RL	DF	Qualifiers
Dalapon	ND	260	1.00	
Dicamba	ND	10	1.00	
MCPP	ND	10000	1.00	
MCPA	ND	10000	1.00	
Dichlorprop	ND	100	1.00	
2,4-D	ND	100	1.00	
2,4,5-TP (Silvex)	ND	10	1.00	
2,4,5-T	ND	10	1.00	
2,4-DB	ND	100	1.00	
Dinoseb	ND	52	1.00	

Surrogate	Rec. (%)	Control Limits	Qualifiers
2,4-Dichlorophenylacetic acid	92	44-146	

Method Blank	**095-01-033-1510**	**N/A**	**Solid**	**GC 40**	**10/11/17**	**10/13/17 06:47**	**171011L20**

Parameter	Result	RL	DF	Qualifiers
Dalapon	ND	250	1.00	
Dicamba	ND	10	1.00	
MCPP	ND	10000	1.00	
MCPA	ND	10000	1.00	
Dichlorprop	ND	100	1.00	
2,4-D	ND	100	1.00	
2,4,5-TP (Silvex)	ND	10	1.00	
2,4,5-T	ND	10	1.00	
2,4-DB	ND	100	1.00	
Dinoseb	ND	50	1.00	

Surrogate	Rec. (%)	Control Limits	Qualifiers
2,4-Dichlorophenylacetic acid	89	44-146	

Return to Contents

RL: Reporting Limit. DF: Dilution Factor. MDL: Method Detection Limit.

eurofins | Calscience

Analytical Report

Erler & Kalinowski, Inc.
12424 Wilshire Blvd., Suite 740
Los Angeles, CA 90025-0019

Date Received: 10/11/17
Work Order: 17-10-0801
Preparation: EPA 3540C
Method: EPA 8270C SIM PAHs
Units: mg/kg

Project: Project Condor / B71091.00

Client Sample Number	Lab Sample Number	Date/Time Collected	Matrix	Instrument	Date Prepared	Date/Time Analyzed	QC Batch ID
PC-2ABC-0.0-1.0	**17-10-0801-1-A**	**10/11/17 09:26**	**Solid**	**GC/MS AAA**	**10/12/17**	**10/13/17 18:16**	**171012L12**

Comment(s): - Results are reported on a dry weight basis.

Parameter	Result	RL	DF	Qualifiers
Naphthalene	ND	0.020	1.00	
2-Methylnaphthalene	ND	0.020	1.00	
1-Methylnaphthalene	ND	0.020	1.00	
Acenaphthylene	ND	0.020	1.00	
Acenaphthene	ND	0.020	1.00	
Fluorene	ND	0.020	1.00	
Phenanthrene	ND	0.020	1.00	
Anthracene	ND	0.020	1.00	
Fluoranthene	ND	0.020	1.00	
Pyrene	ND	0.020	1.00	
Benzo (a) Anthracene	ND	0.020	1.00	
Chrysene	0.029	0.020	1.00	
Benzo (k) Fluoranthene	ND	0.020	1.00	
Benzo (b) Fluoranthene	ND	0.020	1.00	
Benzo (a) Pyrene	ND	0.020	1.00	
Indeno (1,2,3-c,d) Pyrene	ND	0.020	1.00	
Dibenz (a,h) Anthracene	ND	0.020	1.00	
Benzo (g,h,i) Perylene	0.030	0.020	1.00	

Surrogate	Rec. (%)	Control Limits	Qualifiers
2-Fluorobiphenyl	103	22-130	
Nitrobenzene-d5	107	20-145	
p-Terphenyl-d14	95	33-147	

Return to Contents

RL: Reporting Limit. DF: Dilution Factor. MDL: Method Detection Limit.

eurofins | Calscience

Analytical Report

Erler & Kalinowski, Inc.
12424 Wilshire Blvd., Suite 740
Los Angeles, CA 90025-0019

Date Received: 10/11/17
Work Order: 17-10-0801
Preparation: EPA 3540C
Method: EPA 8270C SIM PAHs
Units: mg/kg

Project: Project Condor / B71091.00

Client Sample Number	Lab Sample Number	Date/Time Collected	Matrix	Instrument	Date Prepared	Date/Time Analyzed	QC Batch ID
PC-2ABC-4.0-5.0	**17-10-0801-2-A**	**10/11/17 09:37**	**Solid**	**GC/MS AAA**	**10/12/17**	**10/13/17 17:18**	**171012L12**

Comment(s): - Results are reported on a dry weight basis.

Parameter	Result	RL	DF	Qualifiers
Naphthalene	ND	0.020	1.00	
2-Methylnaphthalene	ND	0.020	1.00	
1-Methylnaphthalene	ND	0.020	1.00	
Acenaphthylene	ND	0.020	1.00	
Acenaphthene	ND	0.020	1.00	
Fluorene	ND	0.020	1.00	
Phenanthrene	ND	0.020	1.00	
Anthracene	ND	0.020	1.00	
Fluoranthene	ND	0.020	1.00	
Pyrene	ND	0.020	1.00	
Benzo (a) Anthracene	ND	0.020	1.00	
Chrysene	ND	0.020	1.00	
Benzo (k) Fluoranthene	ND	0.020	1.00	
Benzo (b) Fluoranthene	ND	0.020	1.00	
Benzo (a) Pyrene	ND	0.020	1.00	
Indeno (1,2,3-c,d) Pyrene	ND	0.020	1.00	
Dibenz (a,h) Anthracene	ND	0.020	1.00	
Benzo (g,h,i) Perylene	ND	0.020	1.00	

Surrogate	Rec. (%)	Control Limits	Qualifiers
2-Fluorobiphenyl	104	22-130	
Nitrobenzene-d5	76	20-145	
p-Terphenyl-d14	97	33-147	

Return to Contents

RL: Reporting Limit. DF: Dilution Factor. MDL: Method Detection Limit.

eurofins | Calscience

Analytical Report

Erler & Kalinowski, Inc.
12424 Wilshire Blvd., Suite 740
Los Angeles, CA 90025-0019

Date Received: 10/11/17
Work Order: 17-10-0801
Preparation: EPA 3540C
Method: EPA 8270C SIM PAHs
Units: mg/kg

Project: Project Condor / B71091.00

Client Sample Number	Lab Sample Number	Date/Time Collected	Matrix	Instrument	Date Prepared	Date/Time Analyzed	QC Batch ID
PC-8ABC-0.0-1.0	**17-10-0801-3-A**	**10/11/17 11:50**	**Solid**	**GC/MS AAA**	**10/12/17**	**10/13/17 18:36**	**171012L12**

Comment(s): - Results are reported on a dry weight basis.

Parameter	Result	RL	DF	Qualifiers
Naphthalene	ND	0.020	1.00	
2-Methylnaphthalene	ND	0.020	1.00	
1-Methylnaphthalene	ND	0.020	1.00	
Acenaphthylene	ND	0.020	1.00	
Acenaphthene	ND	0.020	1.00	
Fluorene	ND	0.020	1.00	
Phenanthrene	ND	0.020	1.00	
Anthracene	ND	0.020	1.00	
Fluoranthene	0.024	0.020	1.00	
Pyrene	0.027	0.020	1.00	
Benzo (a) Anthracene	ND	0.020	1.00	
Chrysene	ND	0.020	1.00	
Benzo (k) Fluoranthene	ND	0.020	1.00	
Benzo (b) Fluoranthene	ND	0.020	1.00	
Benzo (a) Pyrene	ND	0.020	1.00	
Indeno (1,2,3-c,d) Pyrene	ND	0.020	1.00	
Dibenz (a,h) Anthracene	ND	0.020	1.00	
Benzo (g,h,i) Perylene	ND	0.020	1.00	

Surrogate	Rec. (%)	Control Limits	Qualifiers
2-Fluorobiphenyl	91	22-130	
Nitrobenzene-d5	97	20-145	
p-Terphenyl-d14	92	33-147	

Return to Contents

RL: Reporting Limit. DF: Dilution Factor. MDL: Method Detection Limit.

eurofins | Calscience

Analytical Report

Erler & Kalinowski, Inc.
12424 Wilshire Blvd., Suite 740
Los Angeles, CA 90025-0019

Date Received: 10/11/17
Work Order: 17-10-0801
Preparation: EPA 3540C
Method: EPA 8270C SIM PAHs
Units: mg/kg

Project: Project Condor / B71091.00

Client Sample Number	Lab Sample Number	Date/Time Collected	Matrix	Instrument	Date Prepared	Date/Time Analyzed	QC Batch ID
PC-8ABC-4.0-5.0	**17-10-0801-4-A**	**10/11/17 11:52**	**Solid**	**GC/MS AAA**	**10/12/17**	**10/13/17 17:37**	**171012L12**

Comment(s): - Results are reported on a dry weight basis.

Parameter	Result	RL	DF	Qualifiers
Naphthalene	ND	0.021	1.00	
2-Methylnaphthalene	ND	0.021	1.00	
1-Methylnaphthalene	ND	0.021	1.00	
Acenaphthylene	ND	0.021	1.00	
Acenaphthene	ND	0.021	1.00	
Fluorene	ND	0.021	1.00	
Phenanthrene	ND	0.021	1.00	
Anthracene	ND	0.021	1.00	
Fluoranthene	ND	0.021	1.00	
Pyrene	ND	0.021	1.00	
Benzo (a) Anthracene	ND	0.021	1.00	
Chrysene	ND	0.021	1.00	
Benzo (k) Fluoranthene	ND	0.021	1.00	
Benzo (b) Fluoranthene	ND	0.021	1.00	
Benzo (a) Pyrene	ND	0.021	1.00	
Indeno (1,2,3-c,d) Pyrene	ND	0.021	1.00	
Dibenz (a,h) Anthracene	ND	0.021	1.00	
Benzo (g,h,i) Perylene	ND	0.021	1.00	

Surrogate	Rec. (%)	Control Limits	Qualifiers
2-Fluorobiphenyl	94	22-130	
Nitrobenzene-d5	62	20-145	
p-Terphenyl-d14	87	33-147	

Return to Contents

RL: Reporting Limit. DF: Dilution Factor. MDL: Method Detection Limit.

eurofins | Calscience

Analytical Report

Erler & Kalinowski, Inc.
12424 Wilshire Blvd., Suite 740
Los Angeles, CA 90025-0019

Date Received: 10/11/17
Work Order: 17-10-0801
Preparation: EPA 3540C
Method: EPA 8270C SIM PAHs
Units: mg/kg

Project: Project Condor / B71091.00

Client Sample Number	Lab Sample Number	Date/Time Collected	Matrix	Instrument	Date Prepared	Date/Time Analyzed	QC Batch ID
PC-1A-0.0-1.0	**17-10-0801-5-A**	**10/11/17 12:08**	**Solid**	**GC/MS AAA**	**10/12/17**	**10/13/17 18:55**	**171012L12**

Comment(s): - Results are reported on a dry weight basis.

Parameter	Result	RL	DF	Qualifiers
Naphthalene	ND	0.020	1.00	
2-Methylnaphthalene	ND	0.020	1.00	
1-Methylnaphthalene	ND	0.020	1.00	
Acenaphthylene	ND	0.020	1.00	
Acenaphthene	ND	0.020	1.00	
Fluorene	ND	0.020	1.00	
Phenanthrene	ND	0.020	1.00	
Anthracene	ND	0.020	1.00	
Fluoranthene	ND	0.020	1.00	
Pyrene	ND	0.020	1.00	
Benzo (a) Anthracene	ND	0.020	1.00	
Chrysene	ND	0.020	1.00	
Benzo (k) Fluoranthene	ND	0.020	1.00	
Benzo (b) Fluoranthene	ND	0.020	1.00	
Benzo (a) Pyrene	ND	0.020	1.00	
Indeno (1,2,3-c,d) Pyrene	ND	0.020	1.00	
Dibenz (a,h) Anthracene	ND	0.020	1.00	
Benzo (g,h,i) Perylene	ND	0.020	1.00	

Surrogate	Rec. (%)	Control Limits	Qualifiers
2-Fluorobiphenyl	98	22-130	
Nitrobenzene-d5	89	20-145	
p-Terphenyl-d14	100	33-147	

Return to Contents

RL: Reporting Limit. DF: Dilution Factor. MDL: Method Detection Limit.

eurofins | Calscience

Analytical Report

Erler & Kalinowski, Inc.
12424 Wilshire Blvd., Suite 740
Los Angeles, CA 90025-0019

Date Received: 10/11/17
Work Order: 17-10-0801
Preparation: EPA 3540C
Method: EPA 8270C SIM PAHs
Units: mg/kg

Project: Project Condor / B71091.00

Client Sample Number	Lab Sample Number	Date/Time Collected	Matrix	Instrument	Date Prepared	Date/Time Analyzed	QC Batch ID
PC-1A-4.0-5.0	**17-10-0801-6-A**	**10/11/17 12:10**	**Solid**	**GC/MS AAA**	**10/12/17**	**10/13/17 16:02**	**171012L12**

Comment(s): - Results are reported on a dry weight basis.

Parameter	Result	RL	DF	Qualifiers
Naphthalene	ND	0.021	1.00	
2-Methylnaphthalene	ND	0.021	1.00	
1-Methylnaphthalene	ND	0.021	1.00	
Acenaphthylene	ND	0.021	1.00	
Acenaphthene	ND	0.021	1.00	
Fluorene	ND	0.021	1.00	
Phenanthrene	ND	0.021	1.00	
Anthracene	ND	0.021	1.00	
Fluoranthene	ND	0.021	1.00	
Pyrene	ND	0.021	1.00	
Benzo (a) Anthracene	ND	0.021	1.00	
Chrysene	ND	0.021	1.00	
Benzo (k) Fluoranthene	ND	0.021	1.00	
Benzo (b) Fluoranthene	ND	0.021	1.00	
Benzo (a) Pyrene	ND	0.021	1.00	
Indeno (1,2,3-c,d) Pyrene	ND	0.021	1.00	
Dibenz (a,h) Anthracene	ND	0.021	1.00	
Benzo (g,h,i) Perylene	ND	0.021	1.00	

Surrogate	Rec. (%)	Control Limits	Qualifiers
2-Fluorobiphenyl	94	22-130	
Nitrobenzene-d5	63	20-145	
p-Terphenyl-d14	83	33-147	

RL: Reporting Limit. DF: Dilution Factor. MDL: Method Detection Limit.

Return to Contents

eurofins | Calscience

Analytical Report

Erler & Kalinowski, Inc.
12424 Wilshire Blvd., Suite 740
Los Angeles, CA 90025-0019

Date Received: 10/11/17
Work Order: 17-10-0801
Preparation: EPA 3540C
Method: EPA 8270C SIM PAHs
Units: mg/kg

Project: Project Condor / B71091.00

Client Sample Number	Lab Sample Number	Date/Time Collected	Matrix	Instrument	Date Prepared	Date/Time Analyzed	QC Batch ID
PC-7A-0.0-1.0	**17-10-0801-7-A**	**10/11/17 13:33**	**Solid**	**GC/MS AAA**	**10/12/17**	**10/13/17 19:14**	**171012L12**

Comment(s): - Results are reported on a dry weight basis.

Parameter	Result	RL	DF	Qualifiers
Naphthalene	ND	0.021	1.00	
2-Methylnaphthalene	ND	0.021	1.00	
1-Methylnaphthalene	ND	0.021	1.00	
Acenaphthylene	ND	0.021	1.00	
Acenaphthene	ND	0.021	1.00	
Fluorene	ND	0.021	1.00	
Phenanthrene	ND	0.021	1.00	
Anthracene	ND	0.021	1.00	
Fluoranthene	ND	0.021	1.00	
Pyrene	ND	0.021	1.00	
Benzo (a) Anthracene	ND	0.021	1.00	
Chrysene	ND	0.021	1.00	
Benzo (k) Fluoranthene	ND	0.021	1.00	
Benzo (b) Fluoranthene	ND	0.021	1.00	
Benzo (a) Pyrene	ND	0.021	1.00	
Indeno (1,2,3-c,d) Pyrene	ND	0.021	1.00	
Dibenz (a,h) Anthracene	ND	0.021	1.00	
Benzo (g,h,i) Perylene	ND	0.021	1.00	

Surrogate	Rec. (%)	Control Limits	Qualifiers
2-Fluorobiphenyl	101	22-130	
Nitrobenzene-d5	86	20-145	
p-Terphenyl-d14	81	33-147	

RL: Reporting Limit. DF: Dilution Factor. MDL: Method Detection Limit.

Return to Contents

eurofins | Calscience

Analytical Report

Erler & Kalinowski, Inc.
12424 Wilshire Blvd., Suite 740
Los Angeles, CA 90025-0019

Date Received: 10/11/17
Work Order: 17-10-0801
Preparation: EPA 3540C
Method: EPA 8270C SIM PAHs
Units: mg/kg

Project: Project Condor / B71091.00

Client Sample Number	Lab Sample Number	Date/Time Collected	Matrix	Instrument	Date Prepared	Date/Time Analyzed	QC Batch ID
PC-7A-4.0-5.0	**17-10-0801-8-A**	**10/11/17 13:37**	**Solid**	**GC/MS AAA**	**10/12/17**	**10/13/17 17:57**	**171012L12**

Comment(s): - Results are reported on a dry weight basis.

Parameter	Result	RL	DF	Qualifiers
Naphthalene	ND	0.020	1.00	
2-Methylnaphthalene	ND	0.020	1.00	
1-Methylnaphthalene	ND	0.020	1.00	
Acenaphthylene	ND	0.020	1.00	
Acenaphthene	ND	0.020	1.00	
Fluorene	ND	0.020	1.00	
Phenanthrene	ND	0.020	1.00	
Anthracene	ND	0.020	1.00	
Fluoranthene	ND	0.020	1.00	
Pyrene	ND	0.020	1.00	
Benzo (a) Anthracene	ND	0.020	1.00	
Chrysene	ND	0.020	1.00	
Benzo (k) Fluoranthene	ND	0.020	1.00	
Benzo (b) Fluoranthene	ND	0.020	1.00	
Benzo (a) Pyrene	ND	0.020	1.00	
Indeno (1,2,3-c,d) Pyrene	ND	0.020	1.00	
Dibenz (a,h) Anthracene	ND	0.020	1.00	
Benzo (g,h,i) Perylene	ND	0.020	1.00	

Surrogate	Rec. (%)	Control Limits	Qualifiers
2-Fluorobiphenyl	103	22-130	
Nitrobenzene-d5	98	20-145	
p-Terphenyl-d14	87	33-147	

Return to Contents

RL: Reporting Limit. DF: Dilution Factor. MDL: Method Detection Limit.

eurofins | Calscience

Analytical Report

Erler & Kalinowski, Inc.
12424 Wilshire Blvd., Suite 740
Los Angeles, CA 90025-0019

Date Received: 10/11/17
Work Order: 17-10-0801
Preparation: EPA 3540C
Method: EPA 8270C SIM PAHs
Units: mg/kg

Project: Project Condor / B71091.00

Client Sample Number	Lab Sample Number	Date/Time Collected	Matrix	Instrument	Date Prepared	Date/Time Analyzed	QC Batch ID
PC-9-SP	**17-10-0801-9-A**	**10/11/17 14:17**	**Solid**	**GC/MS AAA**	**10/12/17**	**10/14/17 01:23**	**171012L12**

Comment(s): - Results are reported on a dry weight basis.

Parameter	Result	RL	DF	Qualifiers
Naphthalene	ND	0.019	1.00	
2-Methylnaphthalene	ND	0.019	1.00	
1-Methylnaphthalene	ND	0.019	1.00	
Acenaphthylene	ND	0.019	1.00	
Acenaphthene	ND	0.019	1.00	
Fluorene	ND	0.019	1.00	
Phenanthrene	ND	0.019	1.00	
Anthracene	ND	0.019	1.00	
Fluoranthene	ND	0.019	1.00	
Pyrene	0.029	0.019	1.00	
Benzo (a) Anthracene	ND	0.019	1.00	
Chrysene	0.050	0.019	1.00	
Benzo (k) Fluoranthene	0.037	0.019	1.00	
Benzo (b) Fluoranthene	0.019	0.019	1.00	
Benzo (a) Pyrene	0.025	0.019	1.00	
Indeno (1,2,3-c,d) Pyrene	ND	0.019	1.00	
Dibenz (a,h) Anthracene	0.022	0.019	1.00	
Benzo (g,h,i) Perylene	0.051	0.019	1.00	

Surrogate	Rec. (%)	Control Limits	Qualifiers
2-Fluorobiphenyl	101	22-130	
Nitrobenzene-d5	105	20-145	
p-Terphenyl-d14	87	33-147	

Return to Contents

RL: Reporting Limit. DF: Dilution Factor. MDL: Method Detection Limit.

eurofins | Calscience

Analytical Report

Erler & Kalinowski, Inc.
12424 Wilshire Blvd., Suite 740
Los Angeles, CA 90025-0019

Date Received: 10/11/17
Work Order: 17-10-0801
Preparation: EPA 3540C
Method: EPA 8270C SIM PAHs
Units: mg/kg

Project: Project Condor / B71091.00

Client Sample Number	Lab Sample Number	Date/Time Collected	Matrix	Instrument	Date Prepared	Date/Time Analyzed	QC Batch ID
PC-9A-0.0-1.0	**17-10-0801-10-A**	**10/11/17 14:32**	**Solid**	**GC/MS AAA**	**10/12/17**	**10/13/17 19:34**	**171012L12**

Comment(s): - Results are reported on a dry weight basis.

Parameter	Result	RL	DF	Qualifiers
Naphthalene	ND	0.020	1.00	
2-Methylnaphthalene	ND	0.020	1.00	
1-Methylnaphthalene	ND	0.020	1.00	
Acenaphthylene	ND	0.020	1.00	
Acenaphthene	ND	0.020	1.00	
Fluorene	ND	0.020	1.00	
Phenanthrene	ND	0.020	1.00	
Anthracene	ND	0.020	1.00	
Fluoranthene	0.027	0.020	1.00	
Pyrene	0.031	0.020	1.00	
Benzo (a) Anthracene	ND	0.020	1.00	
Chrysene	0.026	0.020	1.00	
Benzo (k) Fluoranthene	ND	0.020	1.00	
Benzo (b) Fluoranthene	ND	0.020	1.00	
Benzo (a) Pyrene	ND	0.020	1.00	
Indeno (1,2,3-c,d) Pyrene	ND	0.020	1.00	
Dibenz (a,h) Anthracene	ND	0.020	1.00	
Benzo (g,h,i) Perylene	0.031	0.020	1.00	

Surrogate	Rec. (%)	Control Limits	Qualifiers
2-Fluorobiphenyl	101	22-130	
Nitrobenzene-d5	102	20-145	
p-Terphenyl-d14	99	33-147	

Return to Contents

RL: Reporting Limit. DF: Dilution Factor. MDL: Method Detection Limit.

eurofins | Calscience

Analytical Report

Erler & Kalinowski, Inc.
12424 Wilshire Blvd., Suite 740
Los Angeles, CA 90025-0019

Date Received: 10/11/17
Work Order: 17-10-0801
Preparation: EPA 3540C
Method: EPA 8270C SIM PAHs
Units: mg/kg

Project: Project Condor / B71091.00

Client Sample Number	Lab Sample Number	Date/Time Collected	Matrix	Instrument	Date Prepared	Date/Time Analyzed	QC Batch ID
PC-9A-2.0-3.0	**17-10-0801-11-A**	**10/11/17 14:38**	**Solid**	**GC/MS AAA**	**10/12/17**	**10/13/17 19:53**	**171012L12**

Comment(s): - Results are reported on a dry weight basis.

Parameter	Result	RL	DF	Qualifiers
Naphthalene	ND	0.021	1.00	
2-Methylnaphthalene	ND	0.021	1.00	
1-Methylnaphthalene	ND	0.021	1.00	
Acenaphthylene	ND	0.021	1.00	
Acenaphthene	ND	0.021	1.00	
Fluorene	ND	0.021	1.00	
Phenanthrene	ND	0.021	1.00	
Anthracene	ND	0.021	1.00	
Fluoranthene	ND	0.021	1.00	
Pyrene	ND	0.021	1.00	
Benzo (a) Anthracene	ND	0.021	1.00	
Chrysene	ND	0.021	1.00	
Benzo (k) Fluoranthene	ND	0.021	1.00	
Benzo (b) Fluoranthene	ND	0.021	1.00	
Benzo (a) Pyrene	ND	0.021	1.00	
Indeno (1,2,3-c,d) Pyrene	ND	0.021	1.00	
Dibenz (a,h) Anthracene	ND	0.021	1.00	
Benzo (g,h,i) Perylene	ND	0.021	1.00	

Surrogate	Rec. (%)	Control Limits	Qualifiers
2-Fluorobiphenyl	95	22-130	
Nitrobenzene-d5	88	20-145	
p-Terphenyl-d14	90	33-147	

RL: Reporting Limit. DF: Dilution Factor. MDL: Method Detection Limit.

Return to Contents

eurofins | Calscience

Analytical Report

Erler & Kalinowski, Inc.
12424 Wilshire Blvd., Suite 740
Los Angeles, CA 90025-0019

Date Received: 10/11/17
Work Order: 17-10-0801
Preparation: EPA 3540C
Method: EPA 8270C SIM PAHs
Units: mg/kg

Project: Project Condor / B71091.00

Client Sample Number	Lab Sample Number	Date/Time Collected	Matrix	Instrument	Date Prepared	Date/Time Analyzed	QC Batch ID
Method Blank	**099-06-010-2811**	**N/A**	**Solid**	**GC/MS AAA**	**10/12/17**	**10/13/17 14:44**	**171012L12**

Parameter	Result	RL	DF	Qualifiers
Naphthalene	ND	0.020	1.00	
2-Methylnaphthalene	ND	0.020	1.00	
1-Methylnaphthalene	ND	0.020	1.00	
Acenaphthylene	ND	0.020	1.00	
Acenaphthene	ND	0.020	1.00	
Fluorene	ND	0.020	1.00	
Phenanthrene	ND	0.020	1.00	
Anthracene	ND	0.020	1.00	
Fluoranthene	ND	0.020	1.00	
Pyrene	ND	0.020	1.00	
Benzo (a) Anthracene	ND	0.020	1.00	
Chrysene	ND	0.020	1.00	
Benzo (k) Fluoranthene	ND	0.020	1.00	
Benzo (b) Fluoranthene	ND	0.020	1.00	
Benzo (a) Pyrene	ND	0.020	1.00	
Indeno (1,2,3-c,d) Pyrene	ND	0.020	1.00	
Dibenz (a,h) Anthracene	ND	0.020	1.00	
Benzo (g,h,i) Perylene	ND	0.020	1.00	

Surrogate	Rec. (%)	Control Limits	Qualifiers
2-Fluorobiphenyl	96	22-130	
Nitrobenzene-d5	29	20-145	
p-Terphenyl-d14	90	33-147	

Return to Contents

RL: Reporting Limit. DF: Dilution Factor. MDL: Method Detection Limit.

eurofins | Calscience

Analytical Report

Erler & Kalinowski, Inc.		Date Received:	10/11/17
12424 Wilshire Blvd., Suite 740		Work Order:	17-10-0801
Los Angeles, CA 90025-0019		Preparation:	EPA 5035
		Method:	EPA 8260B
		Units:	ug/kg
Project: Project Condor / B71091.00			Page 1 of 39

Client Sample Number	Lab Sample Number	Date/Time Collected	Matrix	Instrument	Date Prepared	Date/Time Analyzed	QC Batch ID
PC-2ABC-0.0-1.0	**17-10-0801-1-D**	**10/11/17 09:26**	**Solid**	**GC/MS GGG**	**10/11/17**	**10/11/17 22:10**	**171011L025**

Comment(s): - Results are reported on a dry weight basis.

Parameter	Result	RL	DF	Qualifiers
Acetone	150	47	1.00	
Benzene	ND	0.93	1.00	
Bromobenzene	ND	0.93	1.00	
Bromochloromethane	ND	1.9	1.00	
Bromodichloromethane	ND	0.93	1.00	
Bromoform	ND	4.7	1.00	
Bromomethane	ND	19	1.00	
2-Butanone	ND	19	1.00	
n-Butylbenzene	ND	0.93	1.00	
sec-Butylbenzene	ND	0.93	1.00	
tert-Butylbenzene	ND	0.93	1.00	
Carbon Disulfide	ND	9.3	1.00	
Carbon Tetrachloride	ND	0.93	1.00	
Chlorobenzene	ND	0.93	1.00	
Chloroethane	ND	1.9	1.00	
Chloroform	ND	0.93	1.00	
Chloromethane	ND	19	1.00	
2-Chlorotoluene	ND	0.93	1.00	
4-Chlorotoluene	ND	0.93	1.00	
Dibromochloromethane	ND	1.9	1.00	
1,2-Dibromo-3-Chloropropane	ND	4.7	1.00	
1,2-Dibromoethane	ND	0.93	1.00	
Dibromomethane	ND	0.93	1.00	
1,2-Dichlorobenzene	ND	0.93	1.00	
1,3-Dichlorobenzene	ND	0.93	1.00	
1,4-Dichlorobenzene	ND	0.93	1.00	
Dichlorodifluoromethane	ND	1.9	1.00	
1,1-Dichloroethane	ND	0.93	1.00	
1,2-Dichloroethane	ND	0.93	1.00	
1,1-Dichloroethene	ND	0.93	1.00	
c-1,2-Dichloroethene	ND	0.93	1.00	
t-1,2-Dichloroethene	ND	0.93	1.00	
1,2-Dichloropropane	ND	0.93	1.00	
1,3-Dichloropropane	ND	0.93	1.00	

RL: Reporting Limit. DF: Dilution Factor. MDL: Method Detection Limit.

Return to Contents

eurofins | Calscience

Analytical Report

Erler & Kalinowski, Inc.	Date Received:	10/11/17
12424 Wilshire Blvd., Suite 740	Work Order:	17-10-0801
Los Angeles, CA 90025-0019	Preparation:	EPA 5035
	Method:	EPA 8260B
	Units:	ug/kg
Project: Project Condor / B71091.00		Page 2 of 39

Parameter	Result	RL	DF	Qualifiers
2,2-Dichloropropane	ND	4.7	1.00	
1,1-Dichloropropene	ND	1.9	1.00	
c-1,3-Dichloropropene	ND	0.93	1.00	
t-1,3-Dichloropropene	ND	1.9	1.00	
Ethylbenzene	ND	0.93	1.00	
2-Hexanone	ND	19	1.00	
Isopropylbenzene	ND	0.93	1.00	
p-Isopropyltoluene	ND	0.93	1.00	
Methylene Chloride	ND	9.3	1.00	
4-Methyl-2-Pentanone	ND	19	1.00	
Naphthalene	ND	9.3	1.00	
n-Propylbenzene	ND	1.9	1.00	
Styrene	ND	0.93	1.00	
1,1,1,2-Tetrachloroethane	ND	0.93	1.00	
1,1,2,2-Tetrachloroethane	ND	1.9	1.00	
Tetrachloroethene	ND	0.93	1.00	
Toluene	ND	0.93	1.00	
1,2,3-Trichlorobenzene	ND	1.9	1.00	
1,2,4-Trichlorobenzene	ND	1.9	1.00	
1,1,1-Trichloroethane	ND	0.93	1.00	
1,1,2-Trichloroethane	ND	0.93	1.00	
1,1,2-Trichloro-1,2,2-Trifluoroethane	ND	9.3	1.00	
Trichloroethene	ND	1.9	1.00	
Trichlorofluoromethane	ND	9.3	1.00	
1,2,3-Trichloropropane	ND	1.9	1.00	
1,2,4-Trimethylbenzene	ND	1.9	1.00	
1,3,5-Trimethylbenzene	ND	1.9	1.00	
Vinyl Acetate	ND	9.3	1.00	
Vinyl Chloride	ND	0.93	1.00	
p/m-Xylene	ND	1.9	1.00	
o-Xylene	ND	0.93	1.00	
Methyl-t-Butyl Ether (MTBE)	ND	1.9	1.00	
Tert-Butyl Alcohol (TBA)	ND	19	1.00	
Diisopropyl Ether (DIPE)	ND	0.93	1.00	
Ethyl-t-Butyl Ether (ETBE)	ND	0.93	1.00	
Tert-Amyl-Methyl Ether (TAME)	ND	0.93	1.00	
Ethanol	ND	470	1.00	

RL: Reporting Limit. DF: Dilution Factor. MDL: Method Detection Limit.

Return to Contents

eurofins | Calscience

Analytical Report

Erler & Kalinowski, Inc.	Date Received:	10/11/17
12424 Wilshire Blvd., Suite 740	Work Order:	17-10-0801
Los Angeles, CA 90025-0019	Preparation:	EPA 5035
	Method:	EPA 8260B
	Units:	ug/kg
Project: Project Condor / B71091.00		Page 3 of 39

Surrogate	Rec. (%)	Control Limits	Qualifiers
1,4-Bromofluorobenzene	97	80-120	
Dibromofluoromethane	116	79-133	
1,2-Dichloroethane-d4	125	71-155	
Toluene-d8	100	80-120	

Return to Contents

RL: Reporting Limit. DF: Dilution Factor. MDL: Method Detection Limit.

eurofins | Calscience

Analytical Report

Erler & Kalinowski, Inc.		Date Received:	10/11/17
12424 Wilshire Blvd., Suite 740		Work Order:	17-10-0801
Los Angeles, CA 90025-0019		Preparation:	EPA 5035
		Method:	EPA 8260B
		Units:	ug/kg
Project: Project Condor / B71091.00			Page 4 of 39

Client Sample Number	Lab Sample Number	Date/Time Collected	Matrix	Instrument	Date Prepared	Date/Time Analyzed	QC Batch ID
PC-2ABC-4.0-5.0	**17-10-0801-2-D**	**10/11/17 09:37**	**Solid**	**GC/MS GGG**	**10/11/17**	**10/11/17 22:37**	**171011L025**

Comment(s): - Results are reported on a dry weight basis.

Parameter	Result	RL	DF	Qualifiers
Acetone	ND	46	1.00	
Benzene	ND	0.93	1.00	
Bromobenzene	ND	0.93	1.00	
Bromochloromethane	ND	1.9	1.00	
Bromodichloromethane	ND	0.93	1.00	
Bromoform	ND	4.6	1.00	
Bromomethane	ND	19	1.00	
2-Butanone	ND	19	1.00	
n-Butylbenzene	ND	0.93	1.00	
sec-Butylbenzene	ND	0.93	1.00	
tert-Butylbenzene	ND	0.93	1.00	
Carbon Disulfide	ND	9.3	1.00	
Carbon Tetrachloride	ND	0.93	1.00	
Chlorobenzene	ND	0.93	1.00	
Chloroethane	ND	1.9	1.00	
Chloroform	ND	0.93	1.00	
Chloromethane	ND	19	1.00	
2-Chlorotoluene	ND	0.93	1.00	
4-Chlorotoluene	ND	0.93	1.00	
Dibromochloromethane	ND	1.9	1.00	
1,2-Dibromo-3-Chloropropane	ND	4.6	1.00	
1,2-Dibromoethane	ND	0.93	1.00	
Dibromomethane	ND	0.93	1.00	
1,2-Dichlorobenzene	ND	0.93	1.00	
1,3-Dichlorobenzene	ND	0.93	1.00	
1,4-Dichlorobenzene	ND	0.93	1.00	
Dichlorodifluoromethane	ND	1.9	1.00	
1,1-Dichloroethane	ND	0.93	1.00	
1,2-Dichloroethane	ND	0.93	1.00	
1,1-Dichloroethene	ND	0.93	1.00	
c-1,2-Dichloroethene	ND	0.93	1.00	
t-1,2-Dichloroethene	ND	0.93	1.00	
1,2-Dichloropropane	ND	0.93	1.00	
1,3-Dichloropropane	ND	0.93	1.00	

RL: Reporting Limit. DF: Dilution Factor. MDL: Method Detection Limit.

Return to Contents

eurofins | Calscience

Analytical Report

Erler & Kalinowski, Inc.	Date Received:	10/11/17
12424 Wilshire Blvd., Suite 740	Work Order:	17-10-0801
Los Angeles, CA 90025-0019	Preparation:	EPA 5035
	Method:	EPA 8260B
	Units:	ug/kg
Project: Project Condor / B71091.00		Page 5 of 39

Parameter	Result	RL	DF	Qualifiers
2,2-Dichloropropane	ND	4.6	1.00	
1,1-Dichloropropene	ND	1.9	1.00	
c-1,3-Dichloropropene	ND	0.93	1.00	
t-1,3-Dichloropropene	ND	1.9	1.00	
Ethylbenzene	ND	0.93	1.00	
2-Hexanone	ND	19	1.00	
Isopropylbenzene	ND	0.93	1.00	
p-Isopropyltoluene	ND	0.93	1.00	
Methylene Chloride	ND	9.3	1.00	
4-Methyl-2-Pentanone	ND	19	1.00	
Naphthalene	ND	9.3	1.00	
n-Propylbenzene	ND	1.9	1.00	
Styrene	ND	0.93	1.00	
1,1,1,2-Tetrachloroethane	ND	0.93	1.00	
1,1,2,2-Tetrachloroethane	ND	1.9	1.00	
Tetrachloroethene	ND	0.93	1.00	
Toluene	ND	0.93	1.00	
1,2,3-Trichlorobenzene	ND	1.9	1.00	
1,2,4-Trichlorobenzene	ND	1.9	1.00	
1,1,1-Trichloroethane	ND	0.93	1.00	
1,1,2-Trichloroethane	ND	0.93	1.00	
1,1,2-Trichloro-1,2,2-Trifluoroethane	ND	9.3	1.00	
Trichloroethene	ND	1.9	1.00	
Trichlorofluoromethane	ND	9.3	1.00	
1,2,3-Trichloropropane	ND	1.9	1.00	
1,2,4-Trimethylbenzene	ND	1.9	1.00	
1,3,5-Trimethylbenzene	ND	1.9	1.00	
Vinyl Acetate	ND	9.3	1.00	
Vinyl Chloride	ND	0.93	1.00	
p/m-Xylene	ND	1.9	1.00	
o-Xylene	ND	0.93	1.00	
Methyl-t-Butyl Ether (MTBE)	ND	1.9	1.00	
Tert-Butyl Alcohol (TBA)	ND	19	1.00	
Diisopropyl Ether (DIPE)	ND	0.93	1.00	
Ethyl-t-Butyl Ether (ETBE)	ND	0.93	1.00	
Tert-Amyl-Methyl Ether (TAME)	ND	0.93	1.00	
Ethanol	ND	460	1.00	

RL: Reporting Limit. DF: Dilution Factor. MDL: Method Detection Limit.

Return to Contents

eurofins | Calscience

Analytical Report

Erler & Kalinowski, Inc.	Date Received:	10/11/17
12424 Wilshire Blvd., Suite 740	Work Order:	17-10-0801
Los Angeles, CA 90025-0019	Preparation:	EPA 5035
	Method:	EPA 8260B
	Units:	ug/kg
Project: Project Condor / B71091.00		Page 6 of 39

Surrogate	Rec. (%)	Control Limits	Qualifiers
1,4-Bromofluorobenzene	99	80-120	
Dibromofluoromethane	117	79-133	
1,2-Dichloroethane-d4	128	71-155	
Toluene-d8	102	80-120	

Return to Contents

RL: Reporting Limit. DF: Dilution Factor. MDL: Method Detection Limit.

eurofins | Calscience

Analytical Report

Erler & Kalinowski, Inc.		Date Received:	10/11/17
12424 Wilshire Blvd., Suite 740		Work Order:	17-10-0801
Los Angeles, CA 90025-0019		Preparation:	EPA 5035
		Method:	EPA 8260B
		Units:	ug/kg
Project: Project Condor / B71091.00			Page 7 of 39

Client Sample Number	Lab Sample Number	Date/Time Collected	Matrix	Instrument	Date Prepared	Date/Time Analyzed	QC Batch ID
PC-8ABC-0.0-1.0	**17-10-0801-3-D**	**10/11/17 11:50**	**Solid**	**GC/MS GGG**	**10/11/17**	**10/11/17 23:04**	**171011L025**

Comment(s): - Results are reported on a dry weight basis.

Parameter	Result	RL	DF	Qualifiers
Acetone	100	46	1.00	
Benzene	ND	0.92	1.00	
Bromobenzene	ND	0.92	1.00	
Bromochloromethane	ND	1.8	1.00	
Bromodichloromethane	ND	0.92	1.00	
Bromoform	ND	4.6	1.00	
Bromomethane	ND	18	1.00	
2-Butanone	ND	18	1.00	
n-Butylbenzene	ND	0.92	1.00	
sec-Butylbenzene	ND	0.92	1.00	
tert-Butylbenzene	ND	0.92	1.00	
Carbon Disulfide	ND	9.2	1.00	
Carbon Tetrachloride	ND	0.92	1.00	
Chlorobenzene	ND	0.92	1.00	
Chloroethane	ND	1.8	1.00	
Chloroform	ND	0.92	1.00	
Chloromethane	ND	18	1.00	
2-Chlorotoluene	ND	0.92	1.00	
4-Chlorotoluene	ND	0.92	1.00	
Dibromochloromethane	ND	1.8	1.00	
1,2-Dibromo-3-Chloropropane	ND	4.6	1.00	
1,2-Dibromoethane	ND	0.92	1.00	
Dibromomethane	ND	0.92	1.00	
1,2-Dichlorobenzene	ND	0.92	1.00	
1,3-Dichlorobenzene	ND	0.92	1.00	
1,4-Dichlorobenzene	ND	0.92	1.00	
Dichlorodifluoromethane	ND	1.8	1.00	
1,1-Dichloroethane	ND	0.92	1.00	
1,2-Dichloroethane	ND	0.92	1.00	
1,1-Dichloroethene	ND	0.92	1.00	
c-1,2-Dichloroethene	ND	0.92	1.00	
t-1,2-Dichloroethene	ND	0.92	1.00	
1,2-Dichloropropane	ND	0.92	1.00	
1,3-Dichloropropane	ND	0.92	1.00	

RL: Reporting Limit. DF: Dilution Factor. MDL: Method Detection Limit.

Return to Contents

eurofins | Calscience

Analytical Report

Erler & Kalinowski, Inc.	Date Received:	10/11/17
12424 Wilshire Blvd., Suite 740	Work Order:	17-10-0801
Los Angeles, CA 90025-0019	Preparation:	EPA 5035
	Method:	EPA 8260B
	Units:	ug/kg
Project: Project Condor / B71091.00		Page 8 of 39

Parameter	Result	RL	DF	Qualifiers
2,2-Dichloropropane	ND	4.6	1.00	
1,1-Dichloropropene	ND	1.8	1.00	
c-1,3-Dichloropropene	ND	0.92	1.00	
t-1,3-Dichloropropene	ND	1.8	1.00	
Ethylbenzene	ND	0.92	1.00	
2-Hexanone	ND	18	1.00	
Isopropylbenzene	ND	0.92	1.00	
p-Isopropyltoluene	ND	0.92	1.00	
Methylene Chloride	ND	9.2	1.00	
4-Methyl-2-Pentanone	ND	18	1.00	
Naphthalene	ND	9.2	1.00	
n-Propylbenzene	ND	1.8	1.00	
Styrene	ND	0.92	1.00	
1,1,1,2-Tetrachloroethane	ND	0.92	1.00	
1,1,2,2-Tetrachloroethane	ND	1.8	1.00	
Tetrachloroethene	ND	0.92	1.00	
Toluene	ND	0.92	1.00	
1,2,3-Trichlorobenzene	ND	1.8	1.00	
1,2,4-Trichlorobenzene	ND	1.8	1.00	
1,1,1-Trichloroethane	ND	0.92	1.00	
1,1,2-Trichloroethane	ND	0.92	1.00	
1,1,2-Trichloro-1,2,2-Trifluoroethane	ND	9.2	1.00	
Trichloroethene	ND	1.8	1.00	
Trichlorofluoromethane	ND	9.2	1.00	
1,2,3-Trichloropropane	ND	1.8	1.00	
1,2,4-Trimethylbenzene	ND	1.8	1.00	
1,3,5-Trimethylbenzene	ND	1.8	1.00	
Vinyl Acetate	ND	9.2	1.00	
Vinyl Chloride	ND	0.92	1.00	
p/m-Xylene	ND	1.8	1.00	
o-Xylene	ND	0.92	1.00	
Methyl-t-Butyl Ether (MTBE)	ND	1.8	1.00	
Tert-Butyl Alcohol (TBA)	ND	18	1.00	
Diisopropyl Ether (DIPE)	ND	0.92	1.00	
Ethyl-t-Butyl Ether (ETBE)	ND	0.92	1.00	
Tert-Amyl-Methyl Ether (TAME)	ND	0.92	1.00	
Ethanol	ND	460	1.00	

RL: Reporting Limit. DF: Dilution Factor. MDL: Method Detection Limit.

Return to Contents

eurofins | Calscience

Analytical Report

Erler & Kalinowski, Inc.	Date Received:	10/11/17
12424 Wilshire Blvd., Suite 740	Work Order:	17-10-0801
Los Angeles, CA 90025-0019	Preparation:	EPA 5035
	Method:	EPA 8260B
	Units:	ug/kg
Project: Project Condor / B71091.00		Page 9 of 39

Surrogate	Rec. (%)	Control Limits	Qualifiers
1,4-Bromofluorobenzene	94	80-120	
Dibromofluoromethane	115	79-133	
1,2-Dichloroethane-d4	126	71-155	
Toluene-d8	101	80-120	

Return to Contents

RL: Reporting Limit. DF: Dilution Factor. MDL: Method Detection Limit.

eurofins | Calscience

Analytical Report

Erler & Kalinowski, Inc.		Date Received:	10/11/17
12424 Wilshire Blvd., Suite 740		Work Order:	17-10-0801
Los Angeles, CA 90025-0019		Preparation:	EPA 5035
		Method:	EPA 8260B
		Units:	ug/kg
Project: Project Condor / B71091.00			Page 10 of 39

Client Sample Number	Lab Sample Number	Date/Time Collected	Matrix	Instrument	Date Prepared	Date/Time Analyzed	QC Batch ID
PC-8ABC-4.0-5.0	**17-10-0801-4-D**	**10/11/17 11:52**	**Solid**	**GC/MS GGG**	**10/11/17**	**10/11/17 23:32**	**171011L025**

Comment(s): - Results are reported on a dry weight basis.

Parameter	Result	RL	DF	Qualifiers
Acetone	ND	48	1.00	
Benzene	ND	0.96	1.00	
Bromobenzene	ND	0.96	1.00	
Bromochloromethane	ND	1.9	1.00	
Bromodichloromethane	ND	0.96	1.00	
Bromoform	ND	4.8	1.00	
Bromomethane	ND	19	1.00	
2-Butanone	ND	19	1.00	
n-Butylbenzene	ND	0.96	1.00	
sec-Butylbenzene	ND	0.96	1.00	
tert-Butylbenzene	ND	0.96	1.00	
Carbon Disulfide	ND	9.6	1.00	
Carbon Tetrachloride	ND	0.96	1.00	
Chlorobenzene	ND	0.96	1.00	
Chloroethane	ND	1.9	1.00	
Chloroform	ND	0.96	1.00	
Chloromethane	ND	19	1.00	
2-Chlorotoluene	ND	0.96	1.00	
4-Chlorotoluene	ND	0.96	1.00	
Dibromochloromethane	ND	1.9	1.00	
1,2-Dibromo-3-Chloropropane	ND	4.8	1.00	
1,2-Dibromoethane	ND	0.96	1.00	
Dibromomethane	ND	0.96	1.00	
1,2-Dichlorobenzene	ND	0.96	1.00	
1,3-Dichlorobenzene	ND	0.96	1.00	
1,4-Dichlorobenzene	ND	0.96	1.00	
Dichlorodifluoromethane	ND	1.9	1.00	
1,1-Dichloroethane	ND	0.96	1.00	
1,2-Dichloroethane	ND	0.96	1.00	
1,1-Dichloroethene	ND	0.96	1.00	
c-1,2-Dichloroethene	ND	0.96	1.00	
t-1,2-Dichloroethene	ND	0.96	1.00	
1,2-Dichloropropane	ND	0.96	1.00	
1,3-Dichloropropane	ND	0.96	1.00	

RL: Reporting Limit. DF: Dilution Factor. MDL: Method Detection Limit.

Return to Contents

eurofins | Calscience

Analytical Report

Erler & Kalinowski, Inc.	Date Received:	10/11/17
12424 Wilshire Blvd., Suite 740	Work Order:	17-10-0801
Los Angeles, CA 90025-0019	Preparation:	EPA 5035
	Method:	EPA 8260B
	Units:	ug/kg
Project: Project Condor / B71091.00		Page 11 of 39

Parameter	Result	RL	DF	Qualifiers
2,2-Dichloropropane	ND	4.8	1.00	
1,1-Dichloropropene	ND	1.9	1.00	
c-1,3-Dichloropropene	ND	0.96	1.00	
t-1,3-Dichloropropene	ND	1.9	1.00	
Ethylbenzene	ND	0.96	1.00	
2-Hexanone	ND	19	1.00	
Isopropylbenzene	ND	0.96	1.00	
p-Isopropyltoluene	ND	0.96	1.00	
Methylene Chloride	ND	9.6	1.00	
4-Methyl-2-Pentanone	ND	19	1.00	
Naphthalene	ND	9.6	1.00	
n-Propylbenzene	ND	1.9	1.00	
Styrene	ND	0.96	1.00	
1,1,1,2-Tetrachloroethane	ND	0.96	1.00	
1,1,2,2-Tetrachloroethane	ND	1.9	1.00	
Tetrachloroethene	ND	0.96	1.00	
Toluene	ND	0.96	1.00	
1,2,3-Trichlorobenzene	ND	1.9	1.00	
1,2,4-Trichlorobenzene	ND	1.9	1.00	
1,1,1-Trichloroethane	ND	0.96	1.00	
1,1,2-Trichloroethane	ND	0.96	1.00	
1,1,2-Trichloro-1,2,2-Trifluoroethane	ND	9.6	1.00	
Trichloroethene	ND	1.9	1.00	
Trichlorofluoromethane	ND	9.6	1.00	
1,2,3-Trichloropropane	ND	1.9	1.00	
1,2,4-Trimethylbenzene	ND	1.9	1.00	
1,3,5-Trimethylbenzene	ND	1.9	1.00	
Vinyl Acetate	ND	9.6	1.00	
Vinyl Chloride	ND	0.96	1.00	
p/m-Xylene	ND	1.9	1.00	
o-Xylene	ND	0.96	1.00	
Methyl-t-Butyl Ether (MTBE)	ND	1.9	1.00	
Tert-Butyl Alcohol (TBA)	ND	19	1.00	
Diisopropyl Ether (DIPE)	ND	0.96	1.00	
Ethyl-t-Butyl Ether (ETBE)	ND	0.96	1.00	
Tert-Amyl-Methyl Ether (TAME)	ND	0.96	1.00	
Ethanol	ND	480	1.00	

RL: Reporting Limit. DF: Dilution Factor. MDL: Method Detection Limit.

Return to Contents

eurofins | Calscience

Analytical Report

Erler & Kalinowski, Inc.	Date Received:	10/11/17
12424 Wilshire Blvd., Suite 740	Work Order:	17-10-0801
Los Angeles, CA 90025-0019	Preparation:	EPA 5035
	Method:	EPA 8260B
	Units:	ug/kg
Project: Project Condor / B71091.00		Page 12 of 39

Surrogate	Rec. (%)	Control Limits	Qualifiers
1,4-Bromofluorobenzene	97	80-120	
Dibromofluoromethane	120	79-133	
1,2-Dichloroethane-d4	132	71-155	
Toluene-d8	103	80-120	

Return to Contents

RL: Reporting Limit. DF: Dilution Factor. MDL: Method Detection Limit.

eurofins | Calscience

Analytical Report

Erler & Kalinowski, Inc.		Date Received:	10/11/17
12424 Wilshire Blvd., Suite 740		Work Order:	17-10-0801
Los Angeles, CA 90025-0019		Preparation:	EPA 5035
		Method:	EPA 8260B
		Units:	ug/kg
Project: Project Condor / B71091.00			Page 13 of 39

Client Sample Number	Lab Sample Number	Date/Time Collected	Matrix	Instrument	Date Prepared	Date/Time Analyzed	QC Batch ID
PC-1A-0.0-1.0	**17-10-0801-5-D**	**10/11/17 12:08**	**Solid**	**GC/MS GGG**	**10/11/17**	**10/11/17 23:59**	**171011L025**

Comment(s): - Results are reported on a dry weight basis.

Parameter	Result	RL	DF	Qualifiers
Acetone	130	43	1.00	
Benzene	ND	0.86	1.00	
Bromobenzene	ND	0.86	1.00	
Bromochloromethane	ND	1.7	1.00	
Bromodichloromethane	ND	0.86	1.00	
Bromoform	ND	4.3	1.00	
Bromomethane	ND	17	1.00	
2-Butanone	ND	17	1.00	
n-Butylbenzene	ND	0.86	1.00	
sec-Butylbenzene	ND	0.86	1.00	
tert-Butylbenzene	ND	0.86	1.00	
Carbon Disulfide	ND	8.6	1.00	
Carbon Tetrachloride	ND	0.86	1.00	
Chlorobenzene	ND	0.86	1.00	
Chloroethane	ND	1.7	1.00	
Chloroform	ND	0.86	1.00	
Chloromethane	ND	17	1.00	
2-Chlorotoluene	ND	0.86	1.00	
4-Chlorotoluene	ND	0.86	1.00	
Dibromochloromethane	ND	1.7	1.00	
1,2-Dibromo-3-Chloropropane	ND	4.3	1.00	
1,2-Dibromoethane	ND	0.86	1.00	
Dibromomethane	ND	0.86	1.00	
1,2-Dichlorobenzene	ND	0.86	1.00	
1,3-Dichlorobenzene	ND	0.86	1.00	
1,4-Dichlorobenzene	ND	0.86	1.00	
Dichlorodifluoromethane	ND	1.7	1.00	
1,1-Dichloroethane	ND	0.86	1.00	
1,2-Dichloroethane	ND	0.86	1.00	
1,1-Dichloroethene	ND	0.86	1.00	
c-1,2-Dichloroethene	ND	0.86	1.00	
t-1,2-Dichloroethene	ND	0.86	1.00	
1,2-Dichloropropane	ND	0.86	1.00	
1,3-Dichloropropane	ND	0.86	1.00	

RL: Reporting Limit. DF: Dilution Factor. MDL: Method Detection Limit.

Return to Contents

eurofins | Calscience

Analytical Report

Erler & Kalinowski, Inc.	Date Received:	10/11/17
12424 Wilshire Blvd., Suite 740	Work Order:	17-10-0801
Los Angeles, CA 90025-0019	Preparation:	EPA 5035
	Method:	EPA 8260B
	Units:	ug/kg
Project: Project Condor / B71091.00		Page 14 of 39

Parameter	Result	RL	DF	Qualifiers
2,2-Dichloropropane	ND	4.3	1.00	
1,1-Dichloropropene	ND	1.7	1.00	
c-1,3-Dichloropropene	ND	0.86	1.00	
t-1,3-Dichloropropene	ND	1.7	1.00	
Ethylbenzene	ND	0.86	1.00	
2-Hexanone	ND	17	1.00	
Isopropylbenzene	ND	0.86	1.00	
p-Isopropyltoluene	ND	0.86	1.00	
Methylene Chloride	ND	8.6	1.00	
4-Methyl-2-Pentanone	ND	17	1.00	
Naphthalene	ND	8.6	1.00	
n-Propylbenzene	ND	1.7	1.00	
Styrene	ND	0.86	1.00	
1,1,1,2-Tetrachloroethane	ND	0.86	1.00	
1,1,2,2-Tetrachloroethane	ND	1.7	1.00	
Tetrachloroethene	ND	0.86	1.00	
Toluene	ND	0.86	1.00	
1,2,3-Trichlorobenzene	ND	1.7	1.00	
1,2,4-Trichlorobenzene	ND	1.7	1.00	
1,1,1-Trichloroethane	ND	0.86	1.00	
1,1,2-Trichloroethane	ND	0.86	1.00	
1,1,2-Trichloro-1,2,2-Trifluoroethane	ND	8.6	1.00	
Trichloroethene	ND	1.7	1.00	
Trichlorofluoromethane	ND	8.6	1.00	
1,2,3-Trichloropropane	ND	1.7	1.00	
1,2,4-Trimethylbenzene	ND	1.7	1.00	
1,3,5-Trimethylbenzene	ND	1.7	1.00	
Vinyl Acetate	ND	8.6	1.00	
Vinyl Chloride	ND	0.86	1.00	
p/m-Xylene	ND	1.7	1.00	
o-Xylene	ND	0.86	1.00	
Methyl-t-Butyl Ether (MTBE)	ND	1.7	1.00	
Tert-Butyl Alcohol (TBA)	ND	17	1.00	
Diisopropyl Ether (DIPE)	ND	0.86	1.00	
Ethyl-t-Butyl Ether (ETBE)	ND	0.86	1.00	
Tert-Amyl-Methyl Ether (TAME)	ND	0.86	1.00	
Ethanol	ND	430	1.00	

RL: Reporting Limit. DF: Dilution Factor. MDL: Method Detection Limit.

Return to Contents

eurofins | Calscience

Analytical Report

Erler & Kalinowski, Inc.	Date Received:	10/11/17
12424 Wilshire Blvd., Suite 740	Work Order:	17-10-0801
Los Angeles, CA 90025-0019	Preparation:	EPA 5035
	Method:	EPA 8260B
	Units:	ug/kg
Project: Project Condor / B71091.00		Page 15 of 39

Surrogate	Rec. (%)	Control Limits	Qualifiers
1,4-Bromofluorobenzene	96	80-120	
Dibromofluoromethane	118	79-133	
1,2-Dichloroethane-d4	130	71-155	
Toluene-d8	101	80-120	

Return to Contents

RL: Reporting Limit. DF: Dilution Factor. MDL: Method Detection Limit.

eurofins | Calscience

Analytical Report

Erler & Kalinowski, Inc.		Date Received:	10/11/17
12424 Wilshire Blvd., Suite 740		Work Order:	17-10-0801
Los Angeles, CA 90025-0019		Preparation:	EPA 5035
		Method:	EPA 8260B
		Units:	ug/kg
Project: Project Condor / B71091.00			Page 16 of 39

Client Sample Number	Lab Sample Number	Date/Time Collected	Matrix	Instrument	Date Prepared	Date/Time Analyzed	QC Batch ID
PC-1A-4.0-5.0	**17-10-0801-6-D**	**10/11/17 12:10**	**Solid**	**GC/MS GGG**	**10/11/17**	**10/12/17 00:26**	**171011L025**

Comment(s): - Results are reported on a dry weight basis.

Parameter	Result	RL	DF	Qualifiers
Acetone	ND	45	1.00	
Benzene	ND	0.90	1.00	
Bromobenzene	ND	0.90	1.00	
Bromochloromethane	ND	1.8	1.00	
Bromodichloromethane	ND	0.90	1.00	
Bromoform	ND	4.5	1.00	
Bromomethane	ND	18	1.00	
2-Butanone	ND	18	1.00	
n-Butylbenzene	ND	0.90	1.00	
sec-Butylbenzene	ND	0.90	1.00	
tert-Butylbenzene	ND	0.90	1.00	
Carbon Disulfide	ND	9.0	1.00	
Carbon Tetrachloride	ND	0.90	1.00	
Chlorobenzene	ND	0.90	1.00	
Chloroethane	ND	1.8	1.00	
Chloroform	ND	0.90	1.00	
Chloromethane	ND	18	1.00	
2-Chlorotoluene	ND	0.90	1.00	
4-Chlorotoluene	ND	0.90	1.00	
Dibromochloromethane	ND	1.8	1.00	
1,2-Dibromo-3-Chloropropane	ND	4.5	1.00	
1,2-Dibromoethane	ND	0.90	1.00	
Dibromomethane	ND	0.90	1.00	
1,2-Dichlorobenzene	ND	0.90	1.00	
1,3-Dichlorobenzene	ND	0.90	1.00	
1,4-Dichlorobenzene	ND	0.90	1.00	
Dichlorodifluoromethane	ND	1.8	1.00	
1,1-Dichloroethane	ND	0.90	1.00	
1,2-Dichloroethane	ND	0.90	1.00	
1,1-Dichloroethene	ND	0.90	1.00	
c-1,2-Dichloroethene	ND	0.90	1.00	
t-1,2-Dichloroethene	ND	0.90	1.00	
1,2-Dichloropropane	ND	0.90	1.00	
1,3-Dichloropropane	ND	0.90	1.00	

RL: Reporting Limit. DF: Dilution Factor. MDL: Method Detection Limit.

Return to Contents

eurofins | Calscience

Analytical Report

Erler & Kalinowski, Inc.	Date Received:	10/11/17
12424 Wilshire Blvd., Suite 740	Work Order:	17-10-0801
Los Angeles, CA 90025-0019	Preparation:	EPA 5035
	Method:	EPA 8260B
	Units:	ug/kg
Project: Project Condor / B71091.00		Page 17 of 39

Parameter	Result	RL	DF	Qualifiers
2,2-Dichloropropane	ND	4.5	1.00	
1,1-Dichloropropene	ND	1.8	1.00	
c-1,3-Dichloropropene	ND	0.90	1.00	
t-1,3-Dichloropropene	ND	1.8	1.00	
Ethylbenzene	ND	0.90	1.00	
2-Hexanone	ND	18	1.00	
Isopropylbenzene	ND	0.90	1.00	
p-Isopropyltoluene	ND	0.90	1.00	
Methylene Chloride	ND	9.0	1.00	
4-Methyl-2-Pentanone	ND	18	1.00	
Naphthalene	ND	9.0	1.00	
n-Propylbenzene	ND	1.8	1.00	
Styrene	ND	0.90	1.00	
1,1,1,2-Tetrachloroethane	ND	0.90	1.00	
1,1,2,2-Tetrachloroethane	ND	1.8	1.00	
Tetrachloroethene	ND	0.90	1.00	
Toluene	ND	0.90	1.00	
1,2,3-Trichlorobenzene	ND	1.8	1.00	
1,2,4-Trichlorobenzene	ND	1.8	1.00	
1,1,1-Trichloroethane	ND	0.90	1.00	
1,1,2-Trichloroethane	ND	0.90	1.00	
1,1,2-Trichloro-1,2,2-Trifluoroethane	ND	9.0	1.00	
Trichloroethene	ND	1.8	1.00	
Trichlorofluoromethane	ND	9.0	1.00	
1,2,3-Trichloropropane	ND	1.8	1.00	
1,2,4-Trimethylbenzene	ND	1.8	1.00	
1,3,5-Trimethylbenzene	ND	1.8	1.00	
Vinyl Acetate	ND	9.0	1.00	
Vinyl Chloride	ND	0.90	1.00	
p/m-Xylene	ND	1.8	1.00	
o-Xylene	ND	0.90	1.00	
Methyl-t-Butyl Ether (MTBE)	ND	1.8	1.00	
Tert-Butyl Alcohol (TBA)	ND	18	1.00	
Diisopropyl Ether (DIPE)	ND	0.90	1.00	
Ethyl-t-Butyl Ether (ETBE)	ND	0.90	1.00	
Tert-Amyl-Methyl Ether (TAME)	ND	0.90	1.00	
Ethanol	ND	450	1.00	

RL: Reporting Limit. DF: Dilution Factor. MDL: Method Detection Limit.

Return to Contents

eurofins | Calscience

Analytical Report

Erler & Kalinowski, Inc.	Date Received:	10/11/17
12424 Wilshire Blvd., Suite 740	Work Order:	17-10-0801
Los Angeles, CA 90025-0019	Preparation:	EPA 5035
	Method:	EPA 8260B
	Units:	ug/kg
Project: Project Condor / B71091.00		Page 18 of 39

Surrogate	Rec. (%)	Control Limits	Qualifiers
1,4-Bromofluorobenzene	96	80-120	
Dibromofluoromethane	119	79-133	
1,2-Dichloroethane-d4	131	71-155	
Toluene-d8	102	80-120	

Return to Contents

RL: Reporting Limit. DF: Dilution Factor. MDL: Method Detection Limit.

eurofins | Calscience

Analytical Report

Erler & Kalinowski, Inc.		Date Received:	10/11/17
12424 Wilshire Blvd., Suite 740		Work Order:	17-10-0801
Los Angeles, CA 90025-0019		Preparation:	EPA 5035
		Method:	EPA 8260B
		Units:	ug/kg
Project: Project Condor / B71091.00			Page 19 of 39

Client Sample Number	Lab Sample Number	Date/Time Collected	Matrix	Instrument	Date Prepared	Date/Time Analyzed	QC Batch ID
PC-7A-0.0-1.0	**17-10-0801-7-D**	**10/11/17 13:33**	**Solid**	**GC/MS GGG**	**10/11/17**	**10/12/17 00:53**	**171011L025**

Comment(s): - Results are reported on a dry weight basis.

Parameter	Result	RL	DF	Qualifiers
Acetone	87	48	1.00	
Benzene	ND	0.97	1.00	
Bromobenzene	ND	0.97	1.00	
Bromochloromethane	ND	1.9	1.00	
Bromodichloromethane	ND	0.97	1.00	
Bromoform	ND	4.8	1.00	
Bromomethane	ND	19	1.00	
2-Butanone	ND	19	1.00	
n-Butylbenzene	ND	0.97	1.00	
sec-Butylbenzene	ND	0.97	1.00	
tert-Butylbenzene	ND	0.97	1.00	
Carbon Disulfide	ND	9.7	1.00	
Carbon Tetrachloride	ND	0.97	1.00	
Chlorobenzene	ND	0.97	1.00	
Chloroethane	ND	1.9	1.00	
Chloroform	ND	0.97	1.00	
Chloromethane	ND	19	1.00	
2-Chlorotoluene	ND	0.97	1.00	
4-Chlorotoluene	ND	0.97	1.00	
Dibromochloromethane	ND	1.9	1.00	
1,2-Dibromo-3-Chloropropane	ND	4.8	1.00	
1,2-Dibromoethane	ND	0.97	1.00	
Dibromomethane	ND	0.97	1.00	
1,2-Dichlorobenzene	ND	0.97	1.00	
1,3-Dichlorobenzene	ND	0.97	1.00	
1,4-Dichlorobenzene	ND	0.97	1.00	
Dichlorodifluoromethane	ND	1.9	1.00	
1,1-Dichloroethane	ND	0.97	1.00	
1,2-Dichloroethane	ND	0.97	1.00	
1,1-Dichloroethene	ND	0.97	1.00	
c-1,2-Dichloroethene	ND	0.97	1.00	
t-1,2-Dichloroethene	ND	0.97	1.00	
1,2-Dichloropropane	ND	0.97	1.00	
1,3-Dichloropropane	ND	0.97	1.00	

RL: Reporting Limit. DF: Dilution Factor. MDL: Method Detection Limit.

Return to Contents

eurofins | Calscience

Analytical Report

Erler & Kalinowski, Inc.	Date Received:	10/11/17
12424 Wilshire Blvd., Suite 740	Work Order:	17-10-0801
Los Angeles, CA 90025-0019	Preparation:	EPA 5035
	Method:	EPA 8260B
	Units:	ug/kg
Project: Project Condor / B71091.00		Page 20 of 39

Parameter	Result	RL	DF	Qualifiers
2,2-Dichloropropane	ND	4.8	1.00	
1,1-Dichloropropene	ND	1.9	1.00	
c-1,3-Dichloropropene	ND	0.97	1.00	
t-1,3-Dichloropropene	ND	1.9	1.00	
Ethylbenzene	ND	0.97	1.00	
2-Hexanone	ND	19	1.00	
Isopropylbenzene	ND	0.97	1.00	
p-Isopropyltoluene	ND	0.97	1.00	
Methylene Chloride	ND	9.7	1.00	
4-Methyl-2-Pentanone	ND	19	1.00	
Naphthalene	ND	9.7	1.00	
n-Propylbenzene	ND	1.9	1.00	
Styrene	ND	0.97	1.00	
1,1,1,2-Tetrachloroethane	ND	0.97	1.00	
1,1,2,2-Tetrachloroethane	ND	1.9	1.00	
Tetrachloroethene	ND	0.97	1.00	
Toluene	ND	0.97	1.00	
1,2,3-Trichlorobenzene	ND	1.9	1.00	
1,2,4-Trichlorobenzene	ND	1.9	1.00	
1,1,1-Trichloroethane	ND	0.97	1.00	
1,1,2-Trichloroethane	ND	0.97	1.00	
1,1,2-Trichloro-1,2,2-Trifluoroethane	ND	9.7	1.00	
Trichloroethene	ND	1.9	1.00	
Trichlorofluoromethane	ND	9.7	1.00	
1,2,3-Trichloropropane	ND	1.9	1.00	
1,2,4-Trimethylbenzene	ND	1.9	1.00	
1,3,5-Trimethylbenzene	ND	1.9	1.00	
Vinyl Acetate	ND	9.7	1.00	
Vinyl Chloride	ND	0.97	1.00	
p/m-Xylene	ND	1.9	1.00	
o-Xylene	ND	0.97	1.00	
Methyl-t-Butyl Ether (MTBE)	ND	1.9	1.00	
Tert-Butyl Alcohol (TBA)	ND	19	1.00	
Diisopropyl Ether (DIPE)	ND	0.97	1.00	
Ethyl-t-Butyl Ether (ETBE)	ND	0.97	1.00	
Tert-Amyl-Methyl Ether (TAME)	ND	0.97	1.00	
Ethanol	ND	480	1.00	

RL: Reporting Limit. DF: Dilution Factor. MDL: Method Detection Limit.

Return to Contents

eurofins | Calscience

Analytical Report

Erler & Kalinowski, Inc.	Date Received:	10/11/17
12424 Wilshire Blvd., Suite 740	Work Order:	17-10-0801
Los Angeles, CA 90025-0019	Preparation:	EPA 5035
	Method:	EPA 8260B
	Units:	ug/kg
Project: Project Condor / B71091.00		Page 21 of 39

Surrogate	Rec. (%)	Control Limits	Qualifiers
1,4-Bromofluorobenzene	92	80-120	
Dibromofluoromethane	114	79-133	
1,2-Dichloroethane-d4	126	71-155	
Toluene-d8	100	80-120	

Return to Contents

RL: Reporting Limit. DF: Dilution Factor. MDL: Method Detection Limit.

eurofins | Calscience

Analytical Report

Erler & Kalinowski, Inc.		Date Received:	10/11/17
12424 Wilshire Blvd., Suite 740		Work Order:	17-10-0801
Los Angeles, CA 90025-0019		Preparation:	EPA 5035
		Method:	EPA 8260B
		Units:	ug/kg
Project: Project Condor / B71091.00			Page 22 of 39

Client Sample Number	Lab Sample Number	Date/Time Collected	Matrix	Instrument	Date Prepared	Date/Time Analyzed	QC Batch ID
PC-7A-4.0-5.0	**17-10-0801-8-D**	**10/11/17 13:37**	**Solid**	**GC/MS GGG**	**10/11/17**	**10/12/17 01:20**	**171011L025**

Comment(s): - Results are reported on a dry weight basis.

Parameter	Result	RL	DF	Qualifiers
Acetone	65	43	1.00	
Benzene	ND	0.86	1.00	
Bromobenzene	ND	0.86	1.00	
Bromochloromethane	ND	1.7	1.00	
Bromodichloromethane	ND	0.86	1.00	
Bromoform	ND	4.3	1.00	
Bromomethane	ND	17	1.00	
2-Butanone	ND	17	1.00	
n-Butylbenzene	ND	0.86	1.00	
sec-Butylbenzene	ND	0.86	1.00	
tert-Butylbenzene	ND	0.86	1.00	
Carbon Disulfide	ND	8.6	1.00	
Carbon Tetrachloride	ND	0.86	1.00	
Chlorobenzene	ND	0.86	1.00	
Chloroethane	ND	1.7	1.00	
Chloroform	ND	0.86	1.00	
Chloromethane	ND	17	1.00	
2-Chlorotoluene	ND	0.86	1.00	
4-Chlorotoluene	ND	0.86	1.00	
Dibromochloromethane	ND	1.7	1.00	
1,2-Dibromo-3-Chloropropane	ND	4.3	1.00	
1,2-Dibromoethane	ND	0.86	1.00	
Dibromomethane	ND	0.86	1.00	
1,2-Dichlorobenzene	ND	0.86	1.00	
1,3-Dichlorobenzene	ND	0.86	1.00	
1,4-Dichlorobenzene	ND	0.86	1.00	
Dichlorodifluoromethane	ND	1.7	1.00	
1,1-Dichloroethane	ND	0.86	1.00	
1,2-Dichloroethane	ND	0.86	1.00	
1,1-Dichloroethene	ND	0.86	1.00	
c-1,2-Dichloroethene	ND	0.86	1.00	
t-1,2-Dichloroethene	ND	0.86	1.00	
1,2-Dichloropropane	ND	0.86	1.00	
1,3-Dichloropropane	ND	0.86	1.00	

RL: Reporting Limit. DF: Dilution Factor. MDL: Method Detection Limit.

Return to Contents

eurofins | Calscience

Analytical Report

Erler & Kalinowski, Inc.
12424 Wilshire Blvd., Suite 740
Los Angeles, CA 90025-0019

Date Received: 10/11/17
Work Order: 17-10-0801
Preparation: EPA 5035
Method: EPA 8260B
Units: ug/kg

Project: Project Condor / B71091.00

Parameter	Result	RL	DF	Qualifiers
2,2-Dichloropropane	ND	4.3	1.00	
1,1-Dichloropropene	ND	1.7	1.00	
c-1,3-Dichloropropene	ND	0.86	1.00	
t-1,3-Dichloropropene	ND	1.7	1.00	
Ethylbenzene	ND	0.86	1.00	
2-Hexanone	ND	17	1.00	
Isopropylbenzene	ND	0.86	1.00	
p-Isopropyltoluene	ND	0.86	1.00	
Methylene Chloride	ND	8.6	1.00	
4-Methyl-2-Pentanone	ND	17	1.00	
Naphthalene	ND	8.6	1.00	
n-Propylbenzene	ND	1.7	1.00	
Styrene	ND	0.86	1.00	
1,1,1,2-Tetrachloroethane	ND	0.86	1.00	
1,1,2,2-Tetrachloroethane	ND	1.7	1.00	
Tetrachloroethene	ND	0.86	1.00	
Toluene	ND	0.86	1.00	
1,2,3-Trichlorobenzene	ND	1.7	1.00	
1,2,4-Trichlorobenzene	ND	1.7	1.00	
1,1,1-Trichloroethane	ND	0.86	1.00	
1,1,2-Trichloroethane	ND	0.86	1.00	
1,1,2-Trichloro-1,2,2-Trifluoroethane	ND	8.6	1.00	
Trichloroethene	ND	1.7	1.00	
Trichlorofluoromethane	ND	8.6	1.00	
1,2,3-Trichloropropane	ND	1.7	1.00	
1,2,4-Trimethylbenzene	ND	1.7	1.00	
1,3,5-Trimethylbenzene	ND	1.7	1.00	
Vinyl Acetate	ND	8.6	1.00	
Vinyl Chloride	ND	0.86	1.00	
p/m-Xylene	ND	1.7	1.00	
o-Xylene	ND	0.86	1.00	
Methyl-t-Butyl Ether (MTBE)	ND	1.7	1.00	
Tert-Butyl Alcohol (TBA)	ND	17	1.00	
Diisopropyl Ether (DIPE)	ND	0.86	1.00	
Ethyl-t-Butyl Ether (ETBE)	ND	0.86	1.00	
Tert-Amyl-Methyl Ether (TAME)	ND	0.86	1.00	
Ethanol	ND	430	1.00	

RL: Reporting Limit. DF: Dilution Factor. MDL: Method Detection Limit.

Return to Contents

eurofins | Calscience

Analytical Report

Erler & Kalinowski, Inc.	Date Received:	10/11/17
12424 Wilshire Blvd., Suite 740	Work Order:	17-10-0801
Los Angeles, CA 90025-0019	Preparation:	EPA 5035
	Method:	EPA 8260B
	Units:	ug/kg
Project: Project Condor / B71091.00		Page 24 of 39

Surrogate	Rec. (%)	Control Limits	Qualifiers
1,4-Bromofluorobenzene	96	80-120	
Dibromofluoromethane	118	79-133	
1,2-Dichloroethane-d4	132	71-155	
Toluene-d8	101	80-120	

Return to Contents

RL: Reporting Limit. DF: Dilution Factor. MDL: Method Detection Limit.

eurofins | Calscience

Analytical Report

Erler & Kalinowski, Inc.
12424 Wilshire Blvd., Suite 740
Los Angeles, CA 90025-0019

Date Received: 10/11/17
Work Order: 17-10-0801
Preparation: EPA 5035
Method: EPA 8260B
Units: ug/kg

Project: Project Condor / B71091.00

Client Sample Number	Lab Sample Number	Date/Time Collected	Matrix	Instrument	Date Prepared	Date/Time Analyzed	QC Batch ID
PC-9-SP	**17-10-0801-9-D**	**10/11/17 14:17**	**Solid**	**GC/MS GGG**	**10/11/17**	**10/12/17 01:47**	**171011L025**

Comment(s): - Results are reported on a dry weight basis.

Parameter	Result	RL	DF	Qualifiers
Acetone	110	51	1.00	
Benzene	ND	1.0	1.00	
Bromobenzene	ND	1.0	1.00	
Bromochloromethane	ND	2.0	1.00	
Bromodichloromethane	ND	1.0	1.00	
Bromoform	ND	5.1	1.00	
Bromomethane	ND	20	1.00	
2-Butanone	ND	20	1.00	
n-Butylbenzene	ND	1.0	1.00	
sec-Butylbenzene	ND	1.0	1.00	
tert-Butylbenzene	ND	1.0	1.00	
Carbon Disulfide	ND	10	1.00	
Carbon Tetrachloride	ND	1.0	1.00	
Chlorobenzene	ND	1.0	1.00	
Chloroethane	ND	2.0	1.00	
Chloroform	ND	1.0	1.00	
Chloromethane	ND	20	1.00	
2-Chlorotoluene	ND	1.0	1.00	
4-Chlorotoluene	ND	1.0	1.00	
Dibromochloromethane	ND	2.0	1.00	
1,2-Dibromo-3-Chloropropane	ND	5.1	1.00	
1,2-Dibromoethane	ND	1.0	1.00	
Dibromomethane	ND	1.0	1.00	
1,2-Dichlorobenzene	ND	1.0	1.00	
1,3-Dichlorobenzene	ND	1.0	1.00	
1,4-Dichlorobenzene	ND	1.0	1.00	
Dichlorodifluoromethane	ND	2.0	1.00	
1,1-Dichloroethane	ND	1.0	1.00	
1,2-Dichloroethane	ND	1.0	1.00	
1,1-Dichloroethene	ND	1.0	1.00	
c-1,2-Dichloroethene	ND	1.0	1.00	
t-1,2-Dichloroethene	ND	1.0	1.00	
1,2-Dichloropropane	ND	1.0	1.00	
1,3-Dichloropropane	ND	1.0	1.00	

RL: Reporting Limit. DF: Dilution Factor. MDL: Method Detection Limit.

Return to Contents

eurofins | Calscience

Analytical Report

Erler & Kalinowski, Inc.
12424 Wilshire Blvd., Suite 740
Los Angeles, CA 90025-0019

Date Received: 10/11/17
Work Order: 17-10-0801
Preparation: EPA 5035
Method: EPA 8260B
Units: ug/kg

Project: Project Condor / B71091.00

Parameter	Result	RL	DF	Qualifiers
2,2-Dichloropropane	ND	5.1	1.00	
1,1-Dichloropropene	ND	2.0	1.00	
c-1,3-Dichloropropene	ND	1.0	1.00	
t-1,3-Dichloropropene	ND	2.0	1.00	
Ethylbenzene	ND	1.0	1.00	
2-Hexanone	ND	20	1.00	
Isopropylbenzene	ND	1.0	1.00	
p-Isopropyltoluene	ND	1.0	1.00	
Methylene Chloride	ND	10	1.00	
4-Methyl-2-Pentanone	ND	20	1.00	
Naphthalene	ND	10	1.00	
n-Propylbenzene	ND	2.0	1.00	
Styrene	ND	1.0	1.00	
1,1,1,2-Tetrachloroethane	ND	1.0	1.00	
1,1,2,2-Tetrachloroethane	ND	2.0	1.00	
Tetrachloroethene	ND	1.0	1.00	
Toluene	ND	1.0	1.00	
1,2,3-Trichlorobenzene	ND	2.0	1.00	
1,2,4-Trichlorobenzene	ND	2.0	1.00	
1,1,1-Trichloroethane	ND	1.0	1.00	
1,1,2-Trichloroethane	ND	1.0	1.00	
1,1,2-Trichloro-1,2,2-Trifluoroethane	ND	10	1.00	
Trichloroethene	ND	2.0	1.00	
Trichlorofluoromethane	ND	10	1.00	
1,2,3-Trichloropropane	ND	2.0	1.00	
1,2,4-Trimethylbenzene	ND	2.0	1.00	
1,3,5-Trimethylbenzene	ND	2.0	1.00	
Vinyl Acetate	ND	10	1.00	
Vinyl Chloride	ND	1.0	1.00	
p/m-Xylene	ND	2.0	1.00	
o-Xylene	ND	1.0	1.00	
Methyl-t-Butyl Ether (MTBE)	ND	2.0	1.00	
Tert-Butyl Alcohol (TBA)	ND	20	1.00	
Diisopropyl Ether (DIPE)	ND	1.0	1.00	
Ethyl-t-Butyl Ether (ETBE)	ND	1.0	1.00	
Tert-Amyl-Methyl Ether (TAME)	ND	1.0	1.00	
Ethanol	ND	510	1.00	

RL: Reporting Limit. DF: Dilution Factor. MDL: Method Detection Limit.

Return to Contents

eurofins | Calscience

Analytical Report

Erler & Kalinowski, Inc.	Date Received:	10/11/17
12424 Wilshire Blvd., Suite 740	Work Order:	17-10-0801
Los Angeles, CA 90025-0019	Preparation:	EPA 5035
	Method:	EPA 8260B
	Units:	ug/kg
Project: Project Condor / B71091.00		Page 27 of 39

Surrogate	Rec. (%)	Control Limits	Qualifiers
1,4-Bromofluorobenzene	92	80-120	
Dibromofluoromethane	120	79-133	
1,2-Dichloroethane-d4	132	71-155	
Toluene-d8	99	80-120	

Return to Contents

RL: Reporting Limit. DF: Dilution Factor. MDL: Method Detection Limit.

eurofins | Calscience

Analytical Report

Erler & Kalinowski, Inc.
12424 Wilshire Blvd., Suite 740
Los Angeles, CA 90025-0019

Date Received: 10/11/17
Work Order: 17-10-0801
Preparation: EPA 5035
Method: EPA 8260B
Units: ug/kg

Project: Project Condor / B71091.00

Client Sample Number	Lab Sample Number	Date/Time Collected	Matrix	Instrument	Date Prepared	Date/Time Analyzed	QC Batch ID
PC-9A-0.0-1.0	**17-10-0801-10-D**	**10/11/17 14:32**	**Solid**	**GC/MS GGG**	**10/11/17**	**10/12/17 02:14**	**171011L025**

Comment(s): - Results are reported on a dry weight basis.

Parameter	Result	RL	DF	Qualifiers
Benzene	1.0	1.0	1.00	
Bromobenzene	ND	1.0	1.00	
Bromochloromethane	ND	2.0	1.00	
Bromodichloromethane	ND	1.0	1.00	
Bromoform	ND	5.0	1.00	
Bromomethane	ND	20	1.00	
2-Butanone	ND	20	1.00	
n-Butylbenzene	ND	1.0	1.00	
sec-Butylbenzene	ND	1.0	1.00	
tert-Butylbenzene	ND	1.0	1.00	
Carbon Disulfide	ND	10	1.00	
Carbon Tetrachloride	ND	1.0	1.00	
Chlorobenzene	ND	1.0	1.00	
Chloroethane	ND	2.0	1.00	
Chloroform	ND	1.0	1.00	
Chloromethane	ND	20	1.00	
2-Chlorotoluene	ND	1.0	1.00	
4-Chlorotoluene	ND	1.0	1.00	
Dibromochloromethane	ND	2.0	1.00	
1,2-Dibromo-3-Chloropropane	ND	5.0	1.00	
1,2-Dibromoethane	ND	1.0	1.00	
Dibromomethane	ND	1.0	1.00	
1,2-Dichlorobenzene	ND	1.0	1.00	
1,3-Dichlorobenzene	ND	1.0	1.00	
1,4-Dichlorobenzene	ND	1.0	1.00	
Dichlorodifluoromethane	ND	2.0	1.00	
1,1-Dichloroethane	ND	1.0	1.00	
1,2-Dichloroethane	ND	1.0	1.00	
1,1-Dichloroethene	ND	1.0	1.00	
c-1,2-Dichloroethene	ND	1.0	1.00	
t-1,2-Dichloroethene	ND	1.0	1.00	
1,2-Dichloropropane	ND	1.0	1.00	
1,3-Dichloropropane	ND	1.0	1.00	
2,2-Dichloropropane	ND	5.0	1.00	

RL: Reporting Limit. DF: Dilution Factor. MDL: Method Detection Limit.

Return to Contents

eurofins | Calscience

Analytical Report

Erler & Kalinowski, Inc.
12424 Wilshire Blvd., Suite 740
Los Angeles, CA 90025-0019

Date Received: 10/11/17
Work Order: 17-10-0801
Preparation: EPA 5035
Method: EPA 8260B
Units: ug/kg

Project: Project Condor / B71091.00

Parameter	Result	RL	DF	Qualifiers
1,1-Dichloropropene	ND	2.0	1.00	
c-1,3-Dichloropropene	ND	1.0	1.00	
t-1,3-Dichloropropene	ND	2.0	1.00	
Ethylbenzene	ND	1.0	1.00	
2-Hexanone	ND	20	1.00	
Isopropylbenzene	ND	1.0	1.00	
p-Isopropyltoluene	ND	1.0	1.00	
Methylene Chloride	ND	10	1.00	
4-Methyl-2-Pentanone	ND	20	1.00	
Naphthalene	ND	10	1.00	
n-Propylbenzene	ND	2.0	1.00	
Styrene	ND	1.0	1.00	
1,1,1,2-Tetrachloroethane	ND	1.0	1.00	
1,1,2,2-Tetrachloroethane	ND	2.0	1.00	
Tetrachloroethene	ND	1.0	1.00	
Toluene	1.2	1.0	1.00	
1,2,3-Trichlorobenzene	ND	2.0	1.00	
1,2,4-Trichlorobenzene	ND	2.0	1.00	
1,1,1-Trichloroethane	ND	1.0	1.00	
1,1,2-Trichloroethane	ND	1.0	1.00	
1,1,2-Trichloro-1,2,2-Trifluoroethane	ND	10	1.00	
Trichloroethene	ND	2.0	1.00	
Trichlorofluoromethane	ND	10	1.00	
1,2,3-Trichloropropane	ND	2.0	1.00	
1,2,4-Trimethylbenzene	ND	2.0	1.00	
1,3,5-Trimethylbenzene	ND	2.0	1.00	
Vinyl Acetate	ND	10	1.00	
Vinyl Chloride	ND	1.0	1.00	
p/m-Xylene	ND	2.0	1.00	
o-Xylene	ND	1.0	1.00	
Methyl-t-Butyl Ether (MTBE)	ND	2.0	1.00	
Tert-Butyl Alcohol (TBA)	ND	20	1.00	
Diisopropyl Ether (DIPE)	ND	1.0	1.00	
Ethyl-t-Butyl Ether (ETBE)	ND	1.0	1.00	
Tert-Amyl-Methyl Ether (TAME)	ND	1.0	1.00	
Ethanol	ND	500	1.00	

Surrogate	Rec. (%)	Control Limits	Qualifiers
1,4-Bromofluorobenzene	87	80-120	

RL: Reporting Limit. DF: Dilution Factor. MDL: Method Detection Limit.

Return to Contents

eurofins | Calscience

Analytical Report

Erler & Kalinowski, Inc.		Date Received:	10/11/17
12424 Wilshire Blvd., Suite 740		Work Order:	17-10-0801
Los Angeles, CA 90025-0019		Preparation:	EPA 5035
		Method:	EPA 8260B
		Units:	ug/kg
Project: Project Condor / B71091.00			Page 30 of 39

Surrogate	Rec. (%)	Control Limits	Qualifiers
Dibromofluoromethane	123	79-133	
1,2-Dichloroethane-d4	130	71-155	
Toluene-d8	98	80-120	

Client Sample Number	Lab Sample Number	Date/Time Collected	Matrix	Instrument	Date Prepared	Date/Time Analyzed	QC Batch ID
PC-9A-0.0-1.0	**17-10-0801-10-F**	**10/11/17 14:32**	**Solid**	**GC/MS LL**	**10/11/17**	**10/12/17 12:49**	**171012L007**

Comment(s): - Results are reported on a dry weight basis.

Parameter	Result	RL	DF	Qualifiers
Acetone	ND	2600	50.0	

Surrogate	Rec. (%)	Control Limits	Qualifiers
1,4-Bromofluorobenzene	99	80-120	
Dibromofluoromethane	96	79-133	
1,2-Dichloroethane-d4	94	71-155	
Toluene-d8	104	80-120	

Return to Contents

RL: Reporting Limit. DF: Dilution Factor. MDL: Method Detection Limit.

eurofins | Calscience

Analytical Report

Erler & Kalinowski, Inc.		Date Received:	10/11/17
12424 Wilshire Blvd., Suite 740		Work Order:	17-10-0801
Los Angeles, CA 90025-0019		Preparation:	EPA 5035
		Method:	EPA 8260B
		Units:	ug/kg
Project: Project Condor / B71091.00			Page 31 of 39

Client Sample Number	Lab Sample Number	Date/Time Collected	Matrix	Instrument	Date Prepared	Date/Time Analyzed	QC Batch ID
PC-9A-2.0-3.0	**17-10-0801-11-D**	**10/11/17 14:38**	**Solid**	**GC/MS LL**	**10/11/17**	**10/12/17 12:21**	**171012L006**

Comment(s): - Results are reported on a dry weight basis.

Parameter	Result	RL	DF	Qualifiers
Acetone	ND	57	1.00	
Benzene	ND	1.1	1.00	
Bromobenzene	ND	1.1	1.00	
Bromochloromethane	ND	2.3	1.00	
Bromodichloromethane	ND	1.1	1.00	
Bromoform	ND	5.7	1.00	
Bromomethane	ND	23	1.00	
2-Butanone	ND	23	1.00	
n-Butylbenzene	ND	1.1	1.00	
sec-Butylbenzene	ND	1.1	1.00	
tert-Butylbenzene	ND	1.1	1.00	
Carbon Disulfide	ND	11	1.00	
Carbon Tetrachloride	ND	1.1	1.00	
Chlorobenzene	ND	1.1	1.00	
Chloroethane	ND	2.3	1.00	
Chloroform	ND	1.1	1.00	
Chloromethane	ND	23	1.00	
2-Chlorotoluene	ND	1.1	1.00	
4-Chlorotoluene	ND	1.1	1.00	
Dibromochloromethane	ND	2.3	1.00	
1,2-Dibromo-3-Chloropropane	ND	5.7	1.00	
1,2-Dibromoethane	ND	1.1	1.00	
Dibromomethane	ND	1.1	1.00	
1,2-Dichlorobenzene	ND	1.1	1.00	
1,3-Dichlorobenzene	ND	1.1	1.00	
1,4-Dichlorobenzene	ND	1.1	1.00	
Dichlorodifluoromethane	ND	2.3	1.00	
1,1-Dichloroethane	ND	1.1	1.00	
1,2-Dichloroethane	ND	1.1	1.00	
1,1-Dichloroethene	ND	1.1	1.00	
c-1,2-Dichloroethene	ND	1.1	1.00	
t-1,2-Dichloroethene	ND	1.1	1.00	
1,2-Dichloropropane	ND	1.1	1.00	
1,3-Dichloropropane	ND	1.1	1.00	

RL: Reporting Limit. DF: Dilution Factor. MDL: Method Detection Limit.

Return to Contents

eurofins | Calscience

Analytical Report

Erler & Kalinowski, Inc.	Date Received:	10/11/17
12424 Wilshire Blvd., Suite 740	Work Order:	17-10-0801
Los Angeles, CA 90025-0019	Preparation:	EPA 5035
	Method:	EPA 8260B
	Units:	ug/kg
Project: Project Condor / B71091.00		Page 32 of 39

Parameter	Result	RL	DF	Qualifiers
2,2-Dichloropropane	ND	5.7	1.00	
1,1-Dichloropropene	ND	2.3	1.00	
c-1,3-Dichloropropene	ND	1.1	1.00	
t-1,3-Dichloropropene	ND	2.3	1.00	
Ethylbenzene	ND	1.1	1.00	
2-Hexanone	ND	23	1.00	
Isopropylbenzene	ND	1.1	1.00	
p-Isopropyltoluene	ND	1.1	1.00	
Methylene Chloride	ND	11	1.00	
4-Methyl-2-Pentanone	ND	23	1.00	
Naphthalene	ND	11	1.00	
n-Propylbenzene	ND	2.3	1.00	
Styrene	ND	1.1	1.00	
1,1,1,2-Tetrachloroethane	ND	1.1	1.00	
1,1,2,2-Tetrachloroethane	ND	2.3	1.00	
Tetrachloroethene	ND	1.1	1.00	
Toluene	ND	1.1	1.00	
1,2,3-Trichlorobenzene	ND	2.3	1.00	
1,2,4-Trichlorobenzene	ND	2.3	1.00	
1,1,1-Trichloroethane	ND	1.1	1.00	
1,1,2-Trichloroethane	ND	1.1	1.00	
1,1,2-Trichloro-1,2,2-Trifluoroethane	ND	11	1.00	
Trichloroethene	ND	2.3	1.00	
Trichlorofluoromethane	ND	11	1.00	
1,2,3-Trichloropropane	ND	2.3	1.00	
1,2,4-Trimethylbenzene	ND	2.3	1.00	
1,3,5-Trimethylbenzene	ND	2.3	1.00	
Vinyl Acetate	ND	11	1.00	
Vinyl Chloride	ND	1.1	1.00	
p/m-Xylene	ND	2.3	1.00	
o-Xylene	ND	1.1	1.00	
Methyl-t-Butyl Ether (MTBE)	ND	2.3	1.00	
Tert-Butyl Alcohol (TBA)	ND	23	1.00	
Diisopropyl Ether (DIPE)	ND	1.1	1.00	
Ethyl-t-Butyl Ether (ETBE)	ND	1.1	1.00	
Tert-Amyl-Methyl Ether (TAME)	ND	1.1	1.00	
Ethanol	ND	570	1.00	

RL: Reporting Limit. DF: Dilution Factor. MDL: Method Detection Limit.

Return to Contents

eurofins | Calscience

Analytical Report

Erler & Kalinowski, Inc.	Date Received:	10/11/17
12424 Wilshire Blvd., Suite 740	Work Order:	17-10-0801
Los Angeles, CA 90025-0019	Preparation:	EPA 5035
	Method:	EPA 8260B
	Units:	ug/kg
Project: Project Condor / B71091.00		Page 33 of 39

Surrogate	Rec. (%)	Control Limits	Qualifiers
1,4-Bromofluorobenzene	95	80-120	
Dibromofluoromethane	105	79-133	
1,2-Dichloroethane-d4	116	71-155	
Toluene-d8	102	80-120	

Return to Contents

RL: Reporting Limit. DF: Dilution Factor. MDL: Method Detection Limit.

eurofins | Calscience

Analytical Report

Erler & Kalinowski, Inc.
12424 Wilshire Blvd., Suite 740
Los Angeles, CA 90025-0019

Date Received: 10/11/17
Work Order: 17-10-0801
Preparation: EPA 5035
Method: EPA 8260B
Units: ug/kg

Project: Project Condor / B71091.00

Client Sample Number	Lab Sample Number	Date/Time Collected	Matrix	Instrument	Date Prepared	Date/Time Analyzed	QC Batch ID
Method Blank	**095-01-025-29302**	**N/A**	**Solid**	**GC/MS GGG**	**10/11/17**	**10/11/17 17:02**	**171011L025**

Parameter	Result	RL	DF	Qualifiers
Acetone	ND	50	1.00	
Benzene	ND	1.0	1.00	
Bromobenzene	ND	1.0	1.00	
Bromochloromethane	ND	2.0	1.00	
Bromodichloromethane	ND	1.0	1.00	
Bromoform	ND	5.0	1.00	
Bromomethane	ND	20	1.00	
2-Butanone	ND	20	1.00	
n-Butylbenzene	ND	1.0	1.00	
sec-Butylbenzene	ND	1.0	1.00	
tert-Butylbenzene	ND	1.0	1.00	
Carbon Disulfide	ND	10	1.00	
Carbon Tetrachloride	ND	1.0	1.00	
Chlorobenzene	ND	1.0	1.00	
Chloroethane	ND	2.0	1.00	
Chloroform	ND	1.0	1.00	
Chloromethane	ND	20	1.00	
2-Chlorotoluene	ND	1.0	1.00	
4-Chlorotoluene	ND	1.0	1.00	
Dibromochloromethane	ND	2.0	1.00	
1,2-Dibromo-3-Chloropropane	ND	5.0	1.00	
1,2-Dibromoethane	ND	1.0	1.00	
Dibromomethane	ND	1.0	1.00	
1,2-Dichlorobenzene	ND	1.0	1.00	
1,3-Dichlorobenzene	ND	1.0	1.00	
1,4-Dichlorobenzene	ND	1.0	1.00	
Dichlorodifluoromethane	ND	2.0	1.00	
1,1-Dichloroethane	ND	1.0	1.00	
1,2-Dichloroethane	ND	1.0	1.00	
1,1-Dichloroethene	ND	1.0	1.00	
c-1,2-Dichloroethene	ND	1.0	1.00	
t-1,2-Dichloroethene	ND	1.0	1.00	
1,2-Dichloropropane	ND	1.0	1.00	
1,3-Dichloropropane	ND	1.0	1.00	
2,2-Dichloropropane	ND	5.0	1.00	

RL: Reporting Limit. DF: Dilution Factor. MDL: Method Detection Limit.

Return to Contents

eurofins | Calscience

Analytical Report

Erler & Kalinowski, Inc.	Date Received:	10/11/17
12424 Wilshire Blvd., Suite 740	Work Order:	17-10-0801
Los Angeles, CA 90025-0019	Preparation:	EPA 5035
	Method:	EPA 8260B
	Units:	ug/kg
Project: Project Condor / B71091.00		Page 35 of 39

Parameter	Result	RL	DF	Qualifiers
1,1-Dichloropropene	ND	2.0	1.00	
c-1,3-Dichloropropene	ND	1.0	1.00	
t-1,3-Dichloropropene	ND	2.0	1.00	
Ethylbenzene	ND	1.0	1.00	
2-Hexanone	ND	20	1.00	
Isopropylbenzene	ND	1.0	1.00	
p-Isopropyltoluene	ND	1.0	1.00	
Methylene Chloride	ND	10	1.00	
4-Methyl-2-Pentanone	ND	20	1.00	
Naphthalene	ND	10	1.00	
n-Propylbenzene	ND	2.0	1.00	
Styrene	ND	1.0	1.00	
1,1,1,2-Tetrachloroethane	ND	1.0	1.00	
1,1,2,2-Tetrachloroethane	ND	2.0	1.00	
Tetrachloroethene	ND	1.0	1.00	
Toluene	ND	1.0	1.00	
1,2,3-Trichlorobenzene	ND	2.0	1.00	
1,2,4-Trichlorobenzene	ND	2.0	1.00	
1,1,1-Trichloroethane	ND	1.0	1.00	
1,1,2-Trichloroethane	ND	1.0	1.00	
1,1,2-Trichloro-1,2,2-Trifluoroethane	ND	10	1.00	
Trichloroethene	ND	2.0	1.00	
Trichlorofluoromethane	ND	10	1.00	
1,2,3-Trichloropropane	ND	2.0	1.00	
1,2,4-Trimethylbenzene	ND	2.0	1.00	
1,3,5-Trimethylbenzene	ND	2.0	1.00	
Vinyl Acetate	ND	10	1.00	
Vinyl Chloride	ND	1.0	1.00	
p/m-Xylene	ND	2.0	1.00	
o-Xylene	ND	1.0	1.00	
Methyl-t-Butyl Ether (MTBE)	ND	2.0	1.00	
Tert-Butyl Alcohol (TBA)	ND	20	1.00	
Diisopropyl Ether (DIPE)	ND	1.0	1.00	
Ethyl-t-Butyl Ether (ETBE)	ND	1.0	1.00	
Tert-Amyl-Methyl Ether (TAME)	ND	1.0	1.00	
Ethanol	ND	500	1.00	

Surrogate	Rec. (%)	Control Limits	Qualifiers
1,4-Bromofluorobenzene	95	80-120	

RL: Reporting Limit. DF: Dilution Factor. MDL: Method Detection Limit.

Return to Contents

eurofins | Calscience

Analytical Report

Erler & Kalinowski, Inc.	Date Received:	10/11/17
12424 Wilshire Blvd., Suite 740	Work Order:	17-10-0801
Los Angeles, CA 90025-0019	Preparation:	EPA 5035
	Method:	EPA 8260B
	Units:	ug/kg
Project: Project Condor / B71091.00		Page 36 of 39

Surrogate	Rec. (%)	Control Limits	Qualifiers
Dibromofluoromethane	118	79-133	
1,2-Dichloroethane-d4	119	71-155	
Toluene-d8	101	80-120	

Return to Contents

RL: Reporting Limit. DF: Dilution Factor. MDL: Method Detection Limit.

eurofins | Calscience

Analytical Report

Erler & Kalinowski, Inc.
12424 Wilshire Blvd., Suite 740
Los Angeles, CA 90025-0019

Date Received: 10/11/17
Work Order: 17-10-0801
Preparation: EPA 5035
Method: EPA 8260B
Units: ug/kg

Project: Project Condor / B71091.00

Client Sample Number	Lab Sample Number	Date/Time Collected	Matrix	Instrument	Date Prepared	Date/Time Analyzed	QC Batch ID
Method Blank	**095-01-025-29304**	**N/A**	**Solid**	**GC/MS LL**	**10/12/17**	**10/12/17 11:24**	**171012L006**

Parameter	Result	RL	DF	Qualifiers
Acetone	ND	50	1.00	
Benzene	ND	1.0	1.00	
Bromobenzene	ND	1.0	1.00	
Bromochloromethane	ND	2.0	1.00	
Bromodichloromethane	ND	1.0	1.00	
Bromoform	ND	5.0	1.00	
Bromomethane	ND	20	1.00	
2-Butanone	ND	20	1.00	
n-Butylbenzene	ND	1.0	1.00	
sec-Butylbenzene	ND	1.0	1.00	
tert-Butylbenzene	ND	1.0	1.00	
Carbon Disulfide	ND	10	1.00	
Carbon Tetrachloride	ND	1.0	1.00	
Chlorobenzene	ND	1.0	1.00	
Chloroethane	ND	2.0	1.00	
Chloroform	ND	1.0	1.00	
Chloromethane	ND	20	1.00	
2-Chlorotoluene	ND	1.0	1.00	
4-Chlorotoluene	ND	1.0	1.00	
Dibromochloromethane	ND	2.0	1.00	
1,2-Dibromo-3-Chloropropane	ND	5.0	1.00	
1,2-Dibromoethane	ND	1.0	1.00	
Dibromomethane	ND	1.0	1.00	
1,2-Dichlorobenzene	ND	1.0	1.00	
1,3-Dichlorobenzene	ND	1.0	1.00	
1,4-Dichlorobenzene	ND	1.0	1.00	
Dichlorodifluoromethane	ND	2.0	1.00	
1,1-Dichloroethane	ND	1.0	1.00	
1,2-Dichloroethane	ND	1.0	1.00	
1,1-Dichloroethene	ND	1.0	1.00	
c-1,2-Dichloroethene	ND	1.0	1.00	
t-1,2-Dichloroethene	ND	1.0	1.00	
1,2-Dichloropropane	ND	1.0	1.00	
1,3-Dichloropropane	ND	1.0	1.00	
2,2-Dichloropropane	ND	5.0	1.00	

RL: Reporting Limit. DF: Dilution Factor. MDL: Method Detection Limit.

Return to Contents

eurofins | Calscience

Analytical Report

Erler & Kalinowski, Inc.
12424 Wilshire Blvd., Suite 740
Los Angeles, CA 90025-0019

Date Received: 10/11/17
Work Order: 17-10-0801
Preparation: EPA 5035
Method: EPA 8260B
Units: ug/kg

Project: Project Condor / B71091.00

Parameter	Result	RL	DF	Qualifiers
1,1-Dichloropropene	ND	2.0	1.00	
c-1,3-Dichloropropene	ND	1.0	1.00	
t-1,3-Dichloropropene	ND	2.0	1.00	
Ethylbenzene	ND	1.0	1.00	
2-Hexanone	ND	20	1.00	
Isopropylbenzene	ND	1.0	1.00	
p-Isopropyltoluene	ND	1.0	1.00	
Methylene Chloride	ND	10	1.00	
4-Methyl-2-Pentanone	ND	20	1.00	
Naphthalene	ND	10	1.00	
n-Propylbenzene	ND	2.0	1.00	
Styrene	ND	1.0	1.00	
1,1,1,2-Tetrachloroethane	ND	1.0	1.00	
1,1,2,2-Tetrachloroethane	ND	2.0	1.00	
Tetrachloroethene	ND	1.0	1.00	
Toluene	ND	1.0	1.00	
1,2,3-Trichlorobenzene	ND	2.0	1.00	
1,2,4-Trichlorobenzene	ND	2.0	1.00	
1,1,1-Trichloroethane	ND	1.0	1.00	
1,1,2-Trichloroethane	ND	1.0	1.00	
1,1,2-Trichloro-1,2,2-Trifluoroethane	ND	10	1.00	
Trichloroethene	ND	2.0	1.00	
Trichlorofluoromethane	ND	10	1.00	
1,2,3-Trichloropropane	ND	2.0	1.00	
1,2,4-Trimethylbenzene	ND	2.0	1.00	
1,3,5-Trimethylbenzene	ND	2.0	1.00	
Vinyl Acetate	ND	10	1.00	
Vinyl Chloride	ND	1.0	1.00	
p/m-Xylene	ND	2.0	1.00	
o-Xylene	ND	1.0	1.00	
Methyl-t-Butyl Ether (MTBE)	ND	2.0	1.00	
Tert-Butyl Alcohol (TBA)	ND	20	1.00	
Diisopropyl Ether (DIPE)	ND	1.0	1.00	
Ethyl-t-Butyl Ether (ETBE)	ND	1.0	1.00	
Tert-Amyl-Methyl Ether (TAME)	ND	1.0	1.00	
Ethanol	ND	500	1.00	

Surrogate	Rec. (%)	Control Limits	Qualifiers
1,4-Bromofluorobenzene	95	80-120	

RL: Reporting Limit. DF: Dilution Factor. MDL: Method Detection Limit.

Return to Contents

eurofins | Calscience

Analytical Report

Erler & Kalinowski, Inc.		Date Received:	10/11/17
12424 Wilshire Blvd., Suite 740		Work Order:	17-10-0801
Los Angeles, CA 90025-0019		Preparation:	EPA 5035
		Method:	EPA 8260B
		Units:	ug/kg
Project: Project Condor / B71091.00			Page 39 of 39

Surrogate	Rec. (%)	Control Limits	Qualifiers
Dibromofluoromethane	101	79-133	
1,2-Dichloroethane-d4	97	71-155	
Toluene-d8	101	80-120	

Client Sample Number	Lab Sample Number	Date/Time Collected	Matrix	Instrument	Date Prepared	Date/Time Analyzed	QC Batch ID
Method Blank	**095-01-025-29308**	**N/A**	**Solid**	**GC/MS LL**	**10/12/17**	**10/12/17 11:52**	**171012L007**

Parameter	Result	RL	DF	Qualifiers
Acetone	ND	5000	50.0	

Surrogate	Rec. (%)	Control Limits	Qualifiers
1,4-Bromofluorobenzene	99	80-120	
Dibromofluoromethane	96	79-133	
1,2-Dichloroethane-d4	94	71-155	
Toluene-d8	103	80-120	

Return to Contents

RL: Reporting Limit. DF: Dilution Factor. MDL: Method Detection Limit.

eurofins | Calscience

Quality Control - Spike/Spike Duplicate

Erler & Kalinowski, Inc.
12424 Wilshire Blvd., Suite 740
Los Angeles, CA 90025-0019

Date Received: 10/11/17
Work Order: 17-10-0801
Preparation: EPA 3060A
Method: EPA 7199

Project: Project Condor / B71091.00

Quality Control Sample ID	Type	Matrix	Instrument	Date Prepared	Date Analyzed	MS/MSD Batch Number
PC-2ABC-0.0-1.0	**Sample**	**Solid**	**IC 12**	**10/12/17**	**10/12/17 18:07**	**171012S01P**
PC-2ABC-0.0-1.0	**Matrix Spike**	**Solid**	**IC 12**	**10/12/17**	**10/12/17 21:50**	**171012S01P**
PC-2ABC-0.0-1.0	**Matrix Spike Duplicate**	**Solid**	**IC 12**	**10/12/17**	**10/12/17 21:59**	**171012S01P**

Parameter	Sample Conc.	Spike Added	MS Conc.	MS %Rec.	MSD Conc.	MSD %Rec.	%Rec. CL	RPD	RPD CL	Qualifiers
Chromium, Hexavalent	ND	20000	10860	54	7723	39	75-125	34	0-25	3,4

Return to Contents

RPD: Relative Percent Difference. CL: Control Limits

eurofins | Calscience

Quality Control - Spike/Spike Duplicate

Erler & Kalinowski, Inc.	Date Received:	10/11/17
12424 Wilshire Blvd., Suite 740	Work Order:	17-10-0801
Los Angeles, CA 90025-0019	Preparation:	EPA 3550B
	Method:	EPA 8015B (M)
Project: Project Condor / B71091.00		Page 2 of 10

Quality Control Sample ID	Type	Matrix	Instrument	Date Prepared	Date Analyzed	MS/MSD Batch Number
PC-2ABC-4.0-5.0	**Sample**	**Solid**	**GC 48**	**10/11/17**	**10/12/17 13:37**	**171011S15**
PC-2ABC-4.0-5.0	**Matrix Spike**	**Solid**	**GC 48**	**10/11/17**	**10/12/17 12:34**	**171011S15**
PC-2ABC-4.0-5.0	**Matrix Spike Duplicate**	**Solid**	**GC 48**	**10/11/17**	**10/12/17 12:56**	**171011S15**

Parameter	Sample Conc.	Spike Added	MS Conc.	MS %Rec.	MSD Conc.	MSD %Rec.	%Rec. CL	RPD	RPD CL	Qualifiers
TPH as Motor Oil	ND	400.0	385.2	96	395.6	99	64-130	3	0-15	

Return to Contents

RPD: Relative Percent Difference. CL: Control Limits

eurofins | Calscience

Quality Control - Spike/Spike Duplicate

Erler & Kalinowski, Inc.
12424 Wilshire Blvd., Suite 740
Los Angeles, CA 90025-0019

Project: Project Condor / B71091.00

Date Received: 10/11/17
Work Order: 17-10-0801
Preparation: EPA 3550B
Method: EPA 8015B (M)

Quality Control Sample ID	Type	Matrix	Instrument	Date Prepared	Date Analyzed	MS/MSD Batch Number
PC-2ABC-4.0-5.0	**Sample**	**Solid**	**GC 48**	**10/11/17**	**10/12/17 13:37**	**171011S14**
PC-2ABC-4.0-5.0	**Matrix Spike**	**Solid**	**GC 48**	**10/11/17**	**10/12/17 11:53**	**171011S14**
PC-2ABC-4.0-5.0	**Matrix Spike Duplicate**	**Solid**	**GC 48**	**10/11/17**	**10/12/17 12:14**	**171011S14**

Parameter	Sample Conc.	Spike Added	MS Conc.	MS %Rec.	MSD Conc.	MSD %Rec.	%Rec. CL	RPD	RPD CL	Qualifiers
TPH as Diesel	ND	400.0	463.8	116	470.5	118	64-130	1	0-15	

RPD: Relative Percent Difference. CL: Control Limits

Return to Contents

eurofins | Calscience

Quality Control - Spike/Spike Duplicate

Erler & Kalinowski, Inc.	Date Received:	10/11/17
12424 Wilshire Blvd., Suite 740	Work Order:	17-10-0801
Los Angeles, CA 90025-0019	Preparation:	EPA 3050B
	Method:	EPA 6020
Project: Project Condor / B71091.00		Page 4 of 10

Quality Control Sample ID	Type	Matrix	Instrument	Date Prepared	Date Analyzed	MS/MSD Batch Number
PC-2ABC-0.0-1.0	**Sample**	**Solid**	**ICP/MS 03**	**10/12/17**	**10/12/17 17:42**	**171012S01**
PC-2ABC-0.0-1.0	**Matrix Spike**	**Solid**	**ICP/MS 03**	**10/12/17**	**10/12/17 17:35**	**171012S01**
PC-2ABC-0.0-1.0	**Matrix Spike Duplicate**	**Solid**	**ICP/MS 03**	**10/12/17**	**10/12/17 17:37**	**171012S01**

Parameter	Sample Conc.	Spike Added	MS Conc.	MS %Rec.	MSD Conc.	MSD %Rec.	%Rec. CL	RPD	RPD CL	Qualifiers
Antimony	ND	25.00	7.264	29	7.133	29	1-97	2	0-39	
Arsenic	2.724	25.00	26.42	95	26.04	93	72-132	1	0-13	
Barium	133.5	25.00	143.7	4X	143.5	4X	50-152	4X	0-41	Q
Beryllium	ND	25.00	24.99	100	24.75	99	61-121	1	0-13	
Cadmium	ND	25.00	27.02	108	27.08	108	85-121	0	0-12	
Chromium	15.20	25.00	40.58	101	39.03	95	20-182	4	0-15	
Cobalt	7.288	25.00	31.85	98	31.25	96	40-166	2	0-14	
Copper	19.50	25.00	44.97	102	45.49	104	25-157	1	0-22	
Lead	43.85	25.00	66.66	91	63.39	78	62-134	5	0-23	
Molybdenum	ND	25.00	25.93	104	26.27	105	69-123	1	0-13	
Nickel	11.27	25.00	36.66	102	35.28	96	46-154	4	0-15	
Selenium	ND	25.00	23.77	95	23.91	96	54-132	1	0-14	
Silver	ND	12.50	12.83	103	12.99	104	78-126	1	0-15	
Thallium	ND	25.00	23.73	95	23.14	93	79-115	2	0-11	
Vanadium	30.49	25.00	53.64	93	52.72	89	28-178	2	0-28	
Zinc	169.4	25.00	227.9	4X	242.5	4X	23-173	4X	0-18	Q

Return to Contents

RPD: Relative Percent Difference. CL: Control Limits

eurofins | Calscience

Quality Control - Spike/Spike Duplicate

Erler & Kalinowski, Inc.
12424 Wilshire Blvd., Suite 740
Los Angeles, CA 90025-0019

Project: Project Condor / B71091.00

Date Received: 10/11/17
Work Order: 17-10-0801
Preparation: EPA 7471A Total
Method: EPA 7471A

Quality Control Sample ID	Type	Matrix	Instrument	Date Prepared	Date Analyzed	MS/MSD Batch Number
PC-2ABC-0.0-1.0	**Sample**	**Solid**	**Mercury 07**	**10/12/17**	**10/12/17 15:29**	**171012S01**
PC-2ABC-0.0-1.0	**Matrix Spike**	**Solid**	**Mercury 07**	**10/12/17**	**10/12/17 15:31**	**171012S01**
PC-2ABC-0.0-1.0	**Matrix Spike Duplicate**	**Solid**	**Mercury 07**	**10/12/17**	**10/12/17 15:33**	**171012S01**

Parameter	Sample Conc.	Spike Added	MS Conc.	MS %Rec.	MSD Conc.	MSD %Rec.	%Rec. CL	RPD	RPD CL	Qualifiers
Mercury	ND	0.8350	0.6993	84	0.7725	93	71-137	10	0-14	

Return to Contents

RPD: Relative Percent Difference. CL: Control Limits

eurofins | Calscience

Quality Control - Spike/Spike Duplicate

Erler & Kalinowski, Inc.		Date Received:	10/11/17
12424 Wilshire Blvd., Suite 740		Work Order:	17-10-0801
Los Angeles, CA 90025-0019		Preparation:	EPA 3545
		Method:	EPA 8081A
Project: Project Condor / B71091.00			Page 6 of 10

Quality Control Sample ID	Type	Matrix	Instrument	Date Prepared	Date Analyzed	MS/MSD Batch Number
PC-8ABC-0.0-1.0	**Sample**	**Solid**	**GC 41**	**10/13/17**	**10/13/17 14:28**	**171013S10**
PC-8ABC-0.0-1.0	**Matrix Spike**	**Solid**	**GC 41**	**10/13/17**	**10/13/17 16:43**	**171013S10**
PC-8ABC-0.0-1.0	**Matrix Spike Duplicate**	**Solid**	**GC 41**	**10/13/17**	**10/13/17 16:58**	**171013S10**

Parameter	Sample Conc.	Spike Added	MS Conc.	MS %Rec.	MSD Conc.	MSD %Rec.	%Rec. CL	RPD	RPD CL	Qualifiers
Aldrin	ND	25.00	24.83	99	24.95	100	50-135	0	0-25	
Alpha-BHC	ND	25.00	21.54	86	21.72	87	50-135	1	0-25	
Beta-BHC	ND	25.00	22.27	89	22.34	89	50-135	0	0-25	
4,4'-DDD	ND	25.00	39.46	158	38.09	152	50-135	4	0-25	3
4,4'-DDE	ND	25.00	31.24	125	30.61	122	50-135	2	0-25	
4,4'-DDT	7.942	25.00	18.56	42	16.01	32	50-135	15	0-25	3
Delta-BHC	ND	25.00	25.82	103	25.72	103	50-135	0	0-25	
Dieldrin	ND	25.00	27.07	108	26.32	105	50-135	3	0-25	
Endosulfan I	ND	25.00	26.21	105	26.11	104	50-135	0	0-25	
Endosulfan II	ND	25.00	28.07	112	27.14	109	50-135	3	0-25	
Endosulfan Sulfate	ND	25.00	28.90	116	28.05	112	50-135	3	0-25	
Endrin	ND	25.00	27.67	111	26.41	106	50-135	5	0-25	
Endrin Aldehyde	ND	25.00	28.80	115	27.30	109	50-135	5	0-25	
Gamma-BHC	ND	25.00	22.33	89	22.73	91	50-135	2	0-25	
Heptachlor	ND	25.00	20.34	81	20.28	81	50-135	0	0-25	
Heptachlor Epoxide	ND	25.00	25.96	104	25.73	103	50-135	1	0-25	
Methoxychlor	ND	25.00	19.47	78	17.11	68	50-135	13	0-25	

Return to Contents

RPD: Relative Percent Difference. CL: Control Limits

eurofins | Calscience

Quality Control - Spike/Spike Duplicate

Erler & Kalinowski, Inc.	Date Received:	10/11/17
12424 Wilshire Blvd., Suite 740	Work Order:	17-10-0801
Los Angeles, CA 90025-0019	Preparation:	EPA 3540C
	Method:	EPA 8082
Project: Project Condor / B71091.00		Page 7 of 10

Quality Control Sample ID	Type	Matrix	Instrument	Date Prepared	Date Analyzed	MS/MSD Batch Number
PC-2ABC-0.0-1.0	**Sample**	**Solid**	**GC 58**	**10/11/17**	**10/12/17 23:05**	**171011S19**
PC-2ABC-0.0-1.0	**Matrix Spike**	**Solid**	**GC 58**	**10/11/17**	**10/12/17 22:29**	**171011S19**
PC-2ABC-0.0-1.0	**Matrix Spike Duplicate**	**Solid**	**GC 58**	**10/11/17**	**10/12/17 22:47**	**171011S19**

Parameter	Sample Conc.	Spike Added	MS Conc.	MS %Rec.	MSD Conc.	MSD %Rec.	%Rec. CL	RPD	RPD CL	Qualifiers
Aroclor-1016	ND	100.0	99.50	100	87.50	88	50-135	13	0-20	
Aroclor-1260	ND	100.0	131.0	131	118.0	118	50-135	10	0-20	

Return to Contents

RPD: Relative Percent Difference. CL: Control Limits

eurofins | Calscience

Quality Control - Spike/Spike Duplicate

Erler & Kalinowski, Inc.	Date Received:	10/11/17
12424 Wilshire Blvd., Suite 740	Work Order:	17-10-0801
Los Angeles, CA 90025-0019	Preparation:	EPA 3545
	Method:	EPA 8141A
Project: Project Condor / B71091.00		Page 8 of 10

Quality Control Sample ID	Type	Matrix	Instrument	Date Prepared	Date Analyzed	MS/MSD Batch Number
PC-2ABC-0.0-1.0	**Sample**	**Solid**	**GC 68**	**10/12/17**	**10/12/17 19:35**	**171012S06**
PC-2ABC-0.0-1.0	**Matrix Spike**	**Solid**	**GC 68**	**10/12/17**	**10/12/17 16:59**	**171012S06**
PC-2ABC-0.0-1.0	**Matrix Spike Duplicate**	**Solid**	**GC 68**	**10/12/17**	**10/12/17 17:46**	**171012S06**

Parameter	Sample Conc.	Spike Added	MS Conc.	MS %Rec.	MSD Conc.	MSD %Rec.	%Rec. CL	RPD	RPD CL	Qualifiers
Azinphos Methyl	ND	4.000	4.454	111	4.555	114	30-130	2	0-30	
Bolstar	ND	4.000	3.799	95	3.505	88	30-130	8	0-30	
Chlorpyrifos	ND	4.000	3.479	87	3.274	82	30-130	6	0-30	
Coumaphos	ND	4.000	4.038	101	3.865	97	30-130	4	0-30	
Diazinon	ND	4.000	3.710	93	3.410	85	30-130	8	0-30	
Disulfoton	ND	4.000	3.552	89	3.314	83	30-130	7	0-30	
Ethoprop	ND	4.000	3.587	90	3.391	85	30-130	6	0-30	
Fensulfothion	ND	4.000	4.748	119	4.632	116	30-130	2	0-30	
Fenthion	ND	4.000	3.573	89	3.369	84	30-130	6	0-30	
Merphos	ND	4.000	3.527	88	3.348	84	30-130	5	0-30	
Methyl Parathion	ND	4.000	4.067	102	3.824	96	30-130	6	0-30	
Phorate	ND	4.000	4.308	108	3.804	95	30-130	12	0-30	
Ronnel	ND	4.000	3.236	81	2.994	75	30-130	8	0-30	
Stirophos	ND	4.000	4.426	111	4.178	104	30-130	6	0-30	
Tokuthion	ND	4.000	3.357	84	3.139	78	30-130	7	0-30	
Trichloronate	ND	4.000	3.229	81	3.117	78	30-130	4	0-30	

Return to Contents

RPD: Relative Percent Difference. CL: Control Limits

eurofins | Calscience

Quality Control - Spike/Spike Duplicate

Erler & Kalinowski, Inc.	Date Received:	10/11/17
12424 Wilshire Blvd., Suite 740	Work Order:	17-10-0801
Los Angeles, CA 90025-0019	Preparation:	EPA 8151A
	Method:	EPA 8151A
Project: Project Condor / B71091.00		Page 9 of 10

Quality Control Sample ID	Type	Matrix	Instrument	Date Prepared	Date Analyzed	MS/MSD Batch Number
PC-1A-4.0-5.0	**Sample**	**Solid**	**GC 40**	**10/11/17**	**10/13/17 10:14**	**171011S20**
PC-1A-4.0-5.0	**Matrix Spike**	**Solid**	**GC 40**	**10/11/17**	**10/13/17 07:33**	**171011S20**
PC-1A-4.0-5.0	**Matrix Spike Duplicate**	**Solid**	**GC 40**	**10/11/17**	**10/13/17 07:56**	**171011S20**

Parameter	Sample Conc.	Spike Added	MS Conc.	MS %Rec.	MSD Conc.	MSD %Rec.	%Rec. CL	RPD	RPD CL	Qualifiers
2,4-D	ND	400.0	315.8	79	233.0	58	32-146	30	0-37	
2,4,5-T	ND	40.00	41.58	104	31.00	78	27-147	29	0-37	
2,4-DB	ND	400.0	555.4	139	420.0	105	31-151	28	0-42	

Return to Contents

RPD: Relative Percent Difference. CL: Control Limits

eurofins | Calscience

Quality Control - Spike/Spike Duplicate

Erler & Kalinowski, Inc.		Date Received:	10/11/17
12424 Wilshire Blvd., Suite 740		Work Order:	17-10-0801
Los Angeles, CA 90025-0019		Preparation:	EPA 3540C
		Method:	EPA 8270C SIM PAHs
Project: Project Condor / B71091.00			Page 10 of 10

Quality Control Sample ID	Type	Matrix	Instrument	Date Prepared	Date Analyzed	MS/MSD Batch Number
PC-1A-4.0-5.0	**Sample**	**Solid**	**GC/MS AAA**	**10/12/17**	**10/13/17 16:02**	**171012S12**
PC-1A-4.0-5.0	**Matrix Spike**	**Solid**	**GC/MS AAA**	**10/12/17**	**10/13/17 15:23**	**171012S12**
PC-1A-4.0-5.0	**Matrix Spike Duplicate**	**Solid**	**GC/MS AAA**	**10/12/17**	**10/13/17 15:42**	**171012S12**

Parameter	Sample Conc.	Spike Added	MS Conc.	MS %Rec.	MSD Conc.	MSD %Rec.	%Rec. CL	RPD	RPD CL	Qualifiers
Naphthalene	ND	0.2000	0.1702	85	0.1669	83	20-150	2	0-33	
2-Methylnaphthalene	ND	0.2000	0.1778	89	0.1667	83	29-137	6	0-31	
1-Methylnaphthalene	ND	0.2000	0.1660	83	0.1559	78	34-136	6	0-29	
Acenaphthylene	ND	0.2000	0.1198	60	0.1305	65	29-131	9	0-32	
Acenaphthene	ND	0.2000	0.1757	88	0.1764	88	29-137	0	0-28	
Fluorene	ND	0.2000	0.1732	87	0.1722	86	36-132	1	0-27	
Phenanthrene	ND	0.2000	0.1826	91	0.1831	92	20-144	0	0-27	
Anthracene	ND	0.2000	0.1223	61	0.1361	68	26-134	11	0-27	
Fluoranthene	ND	0.2000	0.1739	87	0.1849	92	20-151	6	0-26	
Pyrene	ND	0.2000	0.1719	86	0.1796	90	20-150	4	0-32	
Benzo (a) Anthracene	ND	0.2000	0.1660	83	0.1598	80	24-150	4	0-24	
Chrysene	ND	0.2000	0.1720	86	0.1728	86	25-145	0	0-28	
Benzo (k) Fluoranthene	ND	0.2000	0.1593	80	0.1810	90	28-148	13	0-26	
Benzo (b) Fluoranthene	ND	0.2000	0.1606	80	0.1524	76	21-153	5	0-26	
Benzo (a) Pyrene	ND	0.2000	0.1218	61	0.1371	69	29-149	12	0-22	
Indeno (1,2,3-c,d) Pyrene	ND	0.2000	0.1616	81	0.1728	86	20-154	7	0-25	
Dibenz (a,h) Anthracene	ND	0.2000	0.1645	82	0.1723	86	20-132	5	0-26	
Benzo (g,h,i) Perylene	ND	0.2000	0.1757	88	0.1893	95	20-148	7	0-27	

RPD: Relative Percent Difference. CL: Control Limits

Return to Contents

eurofins | Calscience

Quality Control - PDS

Erler & Kalinowski, Inc.		Date Received:	10/11/17
12424 Wilshire Blvd., Suite 740		Work Order:	17-10-0801
Los Angeles, CA 90025-0019		Preparation:	EPA 3050B
		Method:	EPA 6020
Project: Project Condor / B71091.00			Page 1 of 1

Quality Control Sample ID	Type	Matrix	Instrument	Date Prepared	Date Analyzed	PDS/PDSD Batch Number
PC-2ABC-0.0-1.0	**Sample**	**Solid**	**ICP/MS 03**	**10/12/17 00:00**	**10/12/17 17:42**	**171012S01**
PC-2ABC-0.0-1.0	**PDS**	**Solid**	**ICP/MS 03**	**10/12/17 00:00**	**10/12/17 17:40**	**171012S01**

Parameter	Sample Conc.	Spike Added	PDS Conc.	PDS %Rec.	%Rec. CL	Qualifiers
Antimony	ND	25.00	25.21	101	75-125	
Arsenic	2.724	25.00	26.07	93	75-125	
Barium	133.5	25.00	155.0	4X	75-125	Q
Beryllium	ND	25.00	24.63	99	75-125	
Cadmium	ND	25.00	26.70	107	75-125	
Chromium	15.20	25.00	39.42	97	75-125	
Cobalt	7.288	25.00	31.44	97	75-125	
Copper	19.50	25.00	44.12	98	75-125	
Lead	43.85	25.00	67.79	96	75-125	
Molybdenum	ND	25.00	27.96	112	75-125	
Nickel	11.27	25.00	35.52	97	75-125	
Selenium	ND	25.00	23.94	96	75-125	
Silver	ND	12.50	13.44	108	75-125	
Thallium	ND	25.00	23.63	95	75-125	
Vanadium	30.49	25.00	54.67	97	75-125	
Zinc	169.4	25.00	195.9	4X	75-125	Q

Return to Contents

RPD: Relative Percent Difference. CL: Control Limits

eurofins | Calscience

Quality Control - Sample Duplicate

Erler & Kalinowski, Inc.		Date Received:	10/11/17
12424 Wilshire Blvd., Suite 740		Work Order:	17-10-0801
Los Angeles, CA 90025-0019		Preparation:	N/A
		Method:	ASTM D-2216 (M)
Project: Project Condor / B71091.00			Page 1 of 2

Quality Control Sample ID	Type	Matrix	Instrument	Date Prepared	Date Analyzed	Duplicate Batch Number
17-10-0768-1	**Sample**	**Solid**	**N/A**	**10/11/17 00:00**	**10/12/17 12:00**	**H1012MOID1**
17-10-0768-1	**Sample Duplicate**	**Solid**	**N/A**	**10/11/17 00:00**	**10/12/17 12:00**	**H1012MOID1**

Parameter	Sample Conc.	DUP Conc.	RPD	RPD CL	Qualifiers
Moisture	75.10	75.20	0	0-10	

Return to Contents

RPD: Relative Percent Difference. CL: Control Limits

eurofins | Calscience

Quality Control - Sample Duplicate

Erler & Kalinowski, Inc.		Date Received:	10/11/17
12424 Wilshire Blvd., Suite 740		Work Order:	17-10-0801
Los Angeles, CA 90025-0019		Preparation:	N/A
		Method:	ASTM D-2216 (M)
Project: Project Condor / B71091.00			Page 2 of 2

Quality Control Sample ID	Type	Matrix	Instrument	Date Prepared	Date Analyzed	Duplicate Batch Number
PC-7A-4.0-5.0	**Sample**	**Solid**	**N/A**	**10/11/17 00:00**	**10/12/17 12:00**	**H1012MOID2**
PC-7A-4.0-5.0	**Sample Duplicate**	**Solid**	**N/A**	**10/11/17 00:00**	**10/12/17 12:00**	**H1012MOID2**

Parameter	Sample Conc.	DUP Conc.	RPD	RPD CL	Qualifiers
Moisture	6.700	6.800	1	0-10	

Return to Contents

RPD: Relative Percent Difference. CL: Control Limits

eurofins | Calscience

Quality Control - LCS

Erler & Kalinowski, Inc.		Date Received:	10/11/17
12424 Wilshire Blvd., Suite 740		Work Order:	17-10-0801
Los Angeles, CA 90025-0019		Preparation:	EPA 3060A
		Method:	EPA 7199
Project: Project Condor / B71091.00			Page 1 of 14

Quality Control Sample ID	Type	Matrix	Instrument	Date Prepared	Date Analyzed	LCS Batch Number
099-05-125-3161	**LCS**	**Solid**	**IC 12**	**10/12/17**	**10/12/17 17:42**	**171012L01P**

Parameter	Spike Added	Conc. Recovered	LCS %Rec.	%Rec. CL	Qualifiers
Chromium, Hexavalent	20000	19390	97	80-120	

Return to Contents

RPD: Relative Percent Difference. CL: Control Limits

eurofins | Calscience

Quality Control - LCS

Erler & Kalinowski, Inc.		Date Received:	10/11/17
12424 Wilshire Blvd., Suite 740		Work Order:	17-10-0801
Los Angeles, CA 90025-0019		Preparation:	EPA 3550B
		Method:	EPA 8015B (M)
Project: Project Condor / B71091.00			Page 2 of 14

Quality Control Sample ID	Type	Matrix	Instrument	Date Prepared	Date Analyzed	LCS Batch Number
099-15-420-2491	**LCS**	**Solid**	**GC 48**	**10/11/17**	**10/12/17 11:32**	**171011B15**

Parameter	Spike Added	Conc. Recovered	LCS %Rec.	%Rec. CL	Qualifiers
TPH as Motor Oil	400.0	382.9	96	75-123	

Return to Contents

RPD: Relative Percent Difference. CL: Control Limits

eurofins | Calscience

Quality Control - LCS

Erler & Kalinowski, Inc.		Date Received:	10/11/17
12424 Wilshire Blvd., Suite 740		Work Order:	17-10-0801
Los Angeles, CA 90025-0019		Preparation:	EPA 3550B
		Method:	EPA 8015B (M)
Project: Project Condor / B71091.00			Page 3 of 14

Quality Control Sample ID	Type	Matrix	Instrument	Date Prepared	Date Analyzed	LCS Batch Number
099-15-422-3314	**LCS**	**Solid**	**GC 48**	**10/11/17**	**10/12/17 11:11**	**171011B14**

Parameter	Spike Added	Conc. Recovered	LCS %Rec.	%Rec. CL	Qualifiers
TPH as Diesel	400.0	450.3	113	75-123	

Return to Contents

RPD: Relative Percent Difference. CL: Control Limits

eurofins | Calscience

Quality Control - LCS/LCSD

Erler & Kalinowski, Inc.	Date Received: 10/11/17
12424 Wilshire Blvd., Suite 740	Work Order: 17-10-0801
Los Angeles, CA 90025-0019	Preparation: EPA 5035
	Method: EPA 8015B (M)
Project: Project Condor / B71091.00	Page 4 of 14

Quality Control Sample ID	Type	Matrix	Instrument	Date Prepared	Date Analyzed	LCS/LCSD Batch Number
099-12-285-6543	**LCS**	**Solid**	**GC 4**	**10/12/17**	**10/12/17 18:17**	**171012L042**
099-12-285-6543	**LCSD**	**Solid**	**GC 4**	**10/12/17**	**10/12/17 18:50**	**171012L042**

Parameter	Spike Added	LCS Conc.	LCS %Rec.	LCSD Conc.	LCSD %Rec.	%Rec. CL	RPD	RPD CL	Qualifiers
TPH as Gasoline	2.000	2.059	103	1.990	100	55-139	3	0-18	

RPD: Relative Percent Difference. CL: Control Limits

Return to Contents

eurofins | Calscience

Quality Control - LCS

Erler & Kalinowski, Inc.		Date Received:	10/11/17
12424 Wilshire Blvd., Suite 740		Work Order:	17-10-0801
Los Angeles, CA 90025-0019		Preparation:	EPA 3050B
		Method:	EPA 6020
Project: Project Condor / B71091.00			Page 5 of 14

Quality Control Sample ID	Type	Matrix	Instrument	Date Prepared	Date Analyzed	LCS Batch Number
099-15-621-1575	**LCS**	**Solid**	**ICP/MS 03**	**10/12/17**	**10/12/17 17:32**	**171012L01**

Parameter	Spike Added	Conc. Recovered	LCS %Rec.	%Rec. CL	ME CL	Qualifiers
Antimony	25.00	24.23	97	80-120	73-127	
Arsenic	25.00	24.32	97	80-120	73-127	
Barium	25.00	23.70	95	80-120	73-127	
Beryllium	25.00	24.81	99	80-120	73-127	
Cadmium	25.00	25.10	100	80-120	73-127	
Chromium	25.00	25.03	100	80-120	73-127	
Cobalt	25.00	25.75	103	80-120	73-127	
Copper	25.00	24.89	100	80-120	73-127	
Lead	25.00	24.39	98	80-120	73-127	
Molybdenum	25.00	23.88	96	80-120	73-127	
Nickel	25.00	25.39	102	80-120	73-127	
Selenium	25.00	24.08	96	80-120	73-127	
Silver	12.50	12.33	99	80-120	73-127	
Thallium	25.00	22.76	91	80-120	73-127	
Vanadium	25.00	24.79	99	80-120	73-127	
Zinc	25.00	25.20	101	80-120	73-127	

Total number of LCS compounds: 16
Total number of ME compounds: 0
Total number of ME compounds allowed: 1
LCS ME CL validation result: Pass

Return to Contents

RPD: Relative Percent Difference. CL: Control Limits

eurofins | Calscience

Quality Control - LCS

Erler & Kalinowski, Inc.		Date Received:	10/11/17
12424 Wilshire Blvd., Suite 740		Work Order:	17-10-0801
Los Angeles, CA 90025-0019		Preparation:	EPA 7471A Total
		Method:	EPA 7471A
Project: Project Condor / B71091.00			Page 6 of 14

Quality Control Sample ID	Type	Matrix	Instrument	Date Prepared	Date Analyzed	LCS Batch Number
099-16-272-3369	**LCS**	**Solid**	**Mercury 07**	**10/12/17**	**10/12/17 15:27**	**171012L01**

Parameter	Spike Added	Conc. Recovered	LCS %Rec.	%Rec. CL	Qualifiers
Mercury	0.8350	0.7821	94	85-121	

Return to Contents

RPD: Relative Percent Difference. CL: Control Limits

eurofins | Calscience

Quality Control - LCS

Erler & Kalinowski, Inc.		Date Received:	10/11/17
12424 Wilshire Blvd., Suite 740		Work Order:	17-10-0801
Los Angeles, CA 90025-0019		Preparation:	EPA 3545
		Method:	EPA 8081A
Project: Project Condor / B71091.00			Page 7 of 14

Quality Control Sample ID	Type	Matrix	Instrument	Date Prepared	Date Analyzed	LCS Batch Number
099-12-537-2816	**LCS**	**Solid**	**GC 41**	**10/13/17**	**10/13/17 13:26**	**171013L10**

Parameter	Spike Added	Conc. Recovered	LCS %Rec.	%Rec. CL	ME CL	Qualifiers
Aldrin	25.00	19.76	79	50-135	36-149	
Alpha-BHC	25.00	20.37	81	50-135	36-149	
Beta-BHC	25.00	20.70	83	50-135	36-149	
4,4'-DDD	25.00	21.92	88	50-135	36-149	
4,4'-DDE	25.00	21.84	87	50-135	36-149	
4,4'-DDT	25.00	23.30	93	50-135	36-149	
Delta-BHC	25.00	22.41	90	50-135	36-149	
Dieldrin	25.00	22.40	90	50-135	36-149	
Endosulfan I	25.00	22.65	91	50-135	36-149	
Endosulfan II	25.00	23.36	93	50-135	36-149	
Endosulfan Sulfate	25.00	23.46	94	50-135	36-149	
Endrin	25.00	20.71	83	50-135	36-149	
Endrin Aldehyde	25.00	23.32	93	50-135	36-149	
Gamma-BHC	25.00	21.14	85	50-135	36-149	
Heptachlor	25.00	22.05	88	50-135	36-149	
Heptachlor Epoxide	25.00	21.60	86	50-135	36-149	
Methoxychlor	25.00	23.60	94	50-135	36-149	

Total number of LCS compounds: 17
Total number of ME compounds: 0
Total number of ME compounds allowed: 1
LCS ME CL validation result: Pass

Return to Contents

RPD: Relative Percent Difference. CL: Control Limits

eurofins | Calscience

Quality Control - LCS

Erler & Kalinowski, Inc.		Date Received:	10/11/17
12424 Wilshire Blvd., Suite 740		Work Order:	17-10-0801
Los Angeles, CA 90025-0019		Preparation:	EPA 3540C
		Method:	EPA 8082
Project: Project Condor / B71091.00			Page 8 of 14

Quality Control Sample ID	Type	Matrix	Instrument	Date Prepared	Date Analyzed	LCS Batch Number
099-12-535-4397	**LCS**	**Solid**	**GC 58**	**10/11/17**	**10/12/17 22:12**	**171011L19**

Parameter	Spike Added	Conc. Recovered	LCS %Rec.	%Rec. CL	Qualifiers
Aroclor-1016	100.0	106.0	106	50-135	
Aroclor-1260	100.0	88.00	88	50-135	

Return to Contents

RPD: Relative Percent Difference. CL: Control Limits

eurofins | Calscience

Quality Control - LCS

Erler & Kalinowski, Inc.		Date Received:	10/11/17
12424 Wilshire Blvd., Suite 740		Work Order:	17-10-0801
Los Angeles, CA 90025-0019		Preparation:	EPA 3545
		Method:	EPA 8141A
Project: Project Condor / B71091.00			Page 9 of 14

Quality Control Sample ID	Type	Matrix	Instrument	Date Prepared	Date Analyzed	LCS Batch Number
099-15-973-353	**LCS**	**Solid**	**GC 68**	**10/12/17**	**10/12/17 16:10**	**171012L06**

Parameter	Spike Added	Conc. Recovered	LCS %Rec.	%Rec. CL	ME CL	Qualifiers
Azinphos Methyl	4.000	4.406	110	30-130	13-147	
Bolstar	4.000	4.090	102	30-130	13-147	
Chlorpyrifos	4.000	3.887	97	30-130	13-147	
Coumaphos	4.000	4.356	109	30-130	13-147	
Diazinon	4.000	4.286	107	30-130	13-147	
Disulfoton	4.000	3.997	100	30-130	13-147	
Ethoprop	4.000	4.102	103	30-130	13-147	
Fensulfothion	4.000	5.186	130	30-130	13-147	
Fenthion	4.000	3.883	97	30-130	13-147	
Merphos	4.000	3.795	95	30-130	13-147	
Methyl Parathion	4.000	4.409	110	30-130	13-147	
Phorate	4.000	4.595	115	30-130	13-147	
Ronnel	4.000	3.592	90	30-130	13-147	
Stirophos	4.000	4.644	116	30-130	13-147	
Tokuthion	4.000	3.700	92	30-130	13-147	
Trichloronate	4.000	3.669	92	30-130	13-147	

Total number of LCS compounds: 16
Total number of ME compounds: 0
Total number of ME compounds allowed: 1
LCS ME CL validation result: Pass

Return to Contents

RPD: Relative Percent Difference. CL: Control Limits

eurofins | Calscience

Quality Control - LCS

Erler & Kalinowski, Inc.		Date Received:	10/11/17
12424 Wilshire Blvd., Suite 740		Work Order:	17-10-0801
Los Angeles, CA 90025-0019		Preparation:	EPA 8151A
		Method:	EPA 8151A
Project: Project Condor / B71091.00			Page 10 of 14

Quality Control Sample ID	Type	Matrix	Instrument	Date Prepared	Date Analyzed	LCS Batch Number
095-01-033-1510	**LCS**	**Solid**	**GC 40**	**10/11/17**	**10/13/17 07:10**	**171011L20**

Parameter	Spike Added	Conc. Recovered	LCS %Rec.	%Rec. CL	Qualifiers
2,4-D	400.0	406.0	102	49-127	
2,4,5-T	40.00	42.00	105	31-145	
2,4-DB	400.0	478.0	120	48-132	

Return to Contents

RPD: Relative Percent Difference. CL: Control Limits

eurofins | Calscience

Quality Control - LCS

Erler & Kalinowski, Inc.		Date Received:	10/11/17
12424 Wilshire Blvd., Suite 740		Work Order:	17-10-0801
Los Angeles, CA 90025-0019		Preparation:	EPA 3540C
		Method:	EPA 8270C SIM PAHs
Project: Project Condor / B71091.00			Page 11 of 14

Quality Control Sample ID	Type	Matrix	Instrument	Date Prepared	Date Analyzed	LCS Batch Number
099-06-010-2811	**LCS**	**Solid**	**GC/MS AAA**	**10/12/17**	**10/13/17 15:04**	**171012L12**

Parameter	Spike Added	Conc. Recovered	LCS %Rec.	%Rec. CL	ME CL	Qualifiers
Naphthalene	0.2000	0.1727	86	51-129	38-142	
2-Methylnaphthalene	0.2000	0.1818	91	50-127	37-140	
1-Methylnaphthalene	0.2000	0.1676	84	54-132	41-145	
Acenaphthylene	0.2000	0.1231	62	50-123	38-135	
Acenaphthene	0.2000	0.1760	88	53-125	41-137	
Fluorene	0.2000	0.1708	85	55-127	43-139	
Phenanthrene	0.2000	0.1835	92	50-122	38-134	
Anthracene	0.2000	0.1311	66	50-132	36-146	
Fluoranthene	0.2000	0.1804	90	55-127	43-139	
Pyrene	0.2000	0.1740	87	50-134	36-148	
Benzo (a) Anthracene	0.2000	0.1648	82	50-133	36-147	
Chrysene	0.2000	0.1746	87	51-129	38-142	
Benzo (k) Fluoranthene	0.2000	0.1754	88	49-150	32-167	
Benzo (b) Fluoranthene	0.2000	0.1486	74	50-142	35-157	
Benzo (a) Pyrene	0.2000	0.1261	63	50-134	36-148	
Indeno (1,2,3-c,d) Pyrene	0.2000	0.1589	79	50-148	34-164	
Dibenz (a,h) Anthracene	0.2000	0.1632	82	50-133	36-147	
Benzo (g,h,i) Perylene	0.2000	0.1812	91	50-130	37-143	

Total number of LCS compounds: 18
Total number of ME compounds: 0
Total number of ME compounds allowed: 1
LCS ME CL validation result: Pass

Return to Contents

RPD: Relative Percent Difference. CL: Control Limits

eurofins | Calscience

Quality Control - LCS/LCSD

Erler & Kalinowski, Inc.
12424 Wilshire Blvd., Suite 740
Los Angeles, CA 90025-0019

Date Received: 10/11/17
Work Order: 17-10-0801
Preparation: EPA 5035
Method: EPA 8260B

Project: Project Condor / B71091.00

Quality Control Sample ID	Type	Matrix	Instrument	Date Prepared	Date Analyzed	LCS/LCSD Batch Number
095-01-025-29304	**LCS**	**Solid**	**GC/MS LL**	**10/12/17**	**10/12/17 09:58**	**171012L006**
095-01-025-29304	**LCSD**	**Solid**	**GC/MS LL**	**10/12/17**	**10/12/17 10:27**	**171012L006**

Parameter	Spike Added	LCS Conc.	LCS %Rec.	LCSD Conc.	LCSD %Rec.	%Rec. CL	ME CL	RPD	RPD CL	Qualifiers
Benzene	50.00	50.05	100	49.74	99	80-120	73-127	1	0-20	
Carbon Tetrachloride	50.00	49.66	99	48.82	98	65-137	53-149	2	0-20	
Chlorobenzene	50.00	51.05	102	51.36	103	80-120	73-127	1	0-20	
1,2-Dibromoethane	50.00	54.33	109	54.61	109	80-120	73-127	1	0-20	
1,2-Dichlorobenzene	50.00	51.93	104	51.93	104	80-120	73-127	0	0-20	
1,2-Dichloroethane	50.00	47.75	96	48.05	96	80-120	73-127	1	0-20	
1,1-Dichloroethene	50.00	52.21	104	50.86	102	68-128	58-138	3	0-20	
Ethylbenzene	50.00	53.40	107	53.15	106	80-120	73-127	0	0-20	
Toluene	50.00	51.18	102	50.81	102	80-120	73-127	1	0-20	
Trichloroethene	50.00	50.35	101	49.59	99	80-120	73-127	2	0-20	
Vinyl Chloride	50.00	47.89	96	46.72	93	67-127	57-137	2	0-20	
p/m-Xylene	100.0	103.9	104	102.3	102	75-125	67-133	2	0-25	
o-Xylene	50.00	52.37	105	51.95	104	75-125	67-133	1	0-25	
Methyl-t-Butyl Ether (MTBE)	50.00	46.36	93	46.81	94	70-124	61-133	1	0-20	
Tert-Butyl Alcohol (TBA)	250.0	259.3	104	256.9	103	73-121	65-129	1	0-20	
Diisopropyl Ether (DIPE)	50.00	50.67	101	51.08	102	69-129	59-139	1	0-20	
Ethyl-t-Butyl Ether (ETBE)	50.00	47.20	94	47.40	95	70-124	61-133	0	0-20	
Tert-Amyl-Methyl Ether (TAME)	50.00	44.46	89	44.68	89	74-122	66-130	0	0-20	
Ethanol	500.0	596.1	119	579.0	116	51-135	37-149	3	0-27	

Total number of LCS compounds: 19
Total number of ME compounds: 0
Total number of ME compounds allowed: 1
LCS ME CL validation result: Pass

RPD: Relative Percent Difference. CL: Control Limits

Return to Contents

eurofins | Calscience

Quality Control - LCS/LCSD

Erler & Kalinowski, Inc.
12424 Wilshire Blvd., Suite 740
Los Angeles, CA 90025-0019

Date Received: 10/11/17
Work Order: 17-10-0801
Preparation: EPA 5035
Method: EPA 8260B

Project: Project Condor / B71091.00

Quality Control Sample ID	Type	Matrix	Instrument	Date Prepared	Date Analyzed	LCS/LCSD Batch Number
095-01-025-29308	**LCS**	**Solid**	**GC/MS LL**	**10/12/17**	**10/12/17 09:58**	**171012L007**
095-01-025-29308	**LCSD**	**Solid**	**GC/MS LL**	**10/12/17**	**10/12/17 10:27**	**171012L007**

Parameter	Spike Added	LCS Conc.	LCS %Rec.	LCSD Conc.	LCSD %Rec.	%Rec. CL	ME CL	RPD	RPD CL	Qualifiers
Benzene	50.00	50.05	100	49.74	99	80-120	73-127	1	0-20	
Carbon Tetrachloride	50.00	49.66	99	48.82	98	65-137	53-149	2	0-20	
Chlorobenzene	50.00	51.05	102	51.36	103	80-120	73-127	1	0-20	
1,2-Dibromoethane	50.00	54.33	109	54.61	109	80-120	73-127	1	0-20	
1,2-Dichlorobenzene	50.00	51.93	104	51.93	104	80-120	73-127	0	0-20	
1,2-Dichloroethane	50.00	47.75	96	48.05	96	80-120	73-127	1	0-20	
1,1-Dichloroethene	50.00	52.21	104	50.86	102	68-128	58-138	3	0-20	
Ethylbenzene	50.00	53.40	107	53.15	106	80-120	73-127	0	0-20	
Toluene	50.00	51.18	102	50.81	102	80-120	73-127	1	0-20	
Trichloroethene	50.00	50.35	101	49.59	99	80-120	73-127	2	0-20	
Vinyl Chloride	50.00	47.89	96	46.72	93	67-127	57-137	2	0-20	
p/m-Xylene	100.0	103.9	104	102.3	102	75-125	67-133	2	0-25	
o-Xylene	50.00	52.37	105	51.95	104	75-125	67-133	1	0-25	
Methyl-t-Butyl Ether (MTBE)	50.00	46.36	93	46.81	94	70-124	61-133	1	0-20	
Tert-Butyl Alcohol (TBA)	250.0	259.3	104	256.9	103	73-121	65-129	1	0-20	
Diisopropyl Ether (DIPE)	50.00	50.67	101	51.08	102	69-129	59-139	1	0-20	
Ethyl-t-Butyl Ether (ETBE)	50.00	47.20	94	47.40	95	70-124	61-133	0	0-20	
Tert-Amyl-Methyl Ether (TAME)	50.00	44.46	89	44.68	89	74-122	66-130	0	0-20	
Ethanol	500.0	596.1	119	579.0	116	51-135	37-149	3	0-27	

Total number of LCS compounds: 19
Total number of ME compounds: 0
Total number of ME compounds allowed: 1
LCS ME CL validation result: Pass

RPD: Relative Percent Difference. CL: Control Limits

Return to Contents

eurofins | Calscience

Quality Control - LCS/LCSD

Erler & Kalinowski, Inc.
12424 Wilshire Blvd., Suite 740
Los Angeles, CA 90025-0019

Date Received: 10/11/17
Work Order: 17-10-0801
Preparation: EPA 5035
Method: EPA 8260B

Project: Project Condor / B71091.00

Quality Control Sample ID	Type	Matrix	Instrument	Date Prepared	Date Analyzed	LCS/LCSD Batch Number
095-01-025-29302	**LCS**	**Solid**	**GC/MS GGG**	**10/11/17**	**10/11/17 15:14**	**171011L025**
095-01-025-29302	**LCSD**	**Solid**	**GC/MS GGG**	**10/11/17**	**10/11/17 15:41**	**171011L025**

Parameter	Spike Added	LCS Conc.	LCS %Rec.	LCSD Conc.	LCSD %Rec.	%Rec. CL	ME CL	RPD	RPD CL	Qualifiers
Benzene	50.00	49.82	100	47.00	94	80-120	73-127	6	0-20	
Carbon Tetrachloride	50.00	54.41	109	50.84	102	65-137	53-149	7	0-20	
Chlorobenzene	50.00	50.33	101	46.83	94	80-120	73-127	7	0-20	
1,2-Dibromoethane	50.00	52.50	105	48.93	98	80-120	73-127	7	0-20	
1,2-Dichlorobenzene	50.00	50.44	101	47.19	94	80-120	73-127	7	0-20	
1,2-Dichloroethane	50.00	50.09	100	47.18	94	80-120	73-127	6	0-20	
1,1-Dichloroethene	50.00	55.23	110	52.06	104	68-128	58-138	6	0-20	
Ethylbenzene	50.00	53.06	106	48.99	98	80-120	73-127	8	0-20	
Toluene	50.00	51.48	103	48.90	98	80-120	73-127	5	0-20	
Trichloroethene	50.00	51.49	103	48.48	97	80-120	73-127	6	0-20	
Vinyl Chloride	50.00	57.36	115	53.95	108	67-127	57-137	6	0-20	
p/m-Xylene	100.0	105.8	106	98.78	99	75-125	67-133	7	0-25	
o-Xylene	50.00	53.68	107	50.40	101	75-125	67-133	6	0-25	
Methyl-t-Butyl Ether (MTBE)	50.00	56.52	113	53.13	106	70-124	61-133	6	0-20	
Tert-Butyl Alcohol (TBA)	250.0	251.8	101	235.1	94	73-121	65-129	7	0-20	
Diisopropyl Ether (DIPE)	50.00	57.40	115	53.89	108	69-129	59-139	6	0-20	
Ethyl-t-Butyl Ether (ETBE)	50.00	57.10	114	53.29	107	70-124	61-133	7	0-20	
Tert-Amyl-Methyl Ether (TAME)	50.00	51.96	104	48.45	97	74-122	66-130	7	0-20	
Ethanol	500.0	489.9	98	490.3	98	51-135	37-149	0	0-27	

Total number of LCS compounds: 19
Total number of ME compounds: 0
Total number of ME compounds allowed: 1
LCS ME CL validation result: Pass

RPD: Relative Percent Difference. CL: Control Limits

Return to Contents

eurofins | Calscience

Sample Analysis Summary Report

Work Order: 17-10-0801 Page 1 of 1

Method	Extraction	Chemist ID	Instrument	Analytical Location
ASTM D-2216 (M)	N/A	1136	N/A	1
EPA 6020	EPA 3050B	776	ICP/MS 03	1
EPA 7199	EPA 3060A	834	IC 12	1
EPA 7471A	EPA 7471A Total	868	Mercury 07	1
EPA 8015B (M)	EPA 5035	715	GC 4	2
EPA 8015B (M)	EPA 3550B	972	GC 48	1
EPA 8081A	EPA 3545	669	GC 41	1
EPA 8082	EPA 3540C	1028	GC 58	1
EPA 8141A	EPA 3545	944	GC 68	1
EPA 8151A	EPA 8151A	944	GC 40	1
EPA 8260B	EPA 5035	867	GC/MS LL	2
EPA 8260B	EPA 5035	1126	GC/MS GGG	2
EPA 8270C SIM PAHs	EPA 3540C	907	GC/MS AAA	1

Return to Contents

eurofins | Calscience

Glossary of Terms and Qualifiers

Work Order: 17-10-0801 Page 1 of 1

Qualifiers	Definition
*	See applicable analysis comment.
<	Less than the indicated value.
>	Greater than the indicated value.
1	Surrogate compound recovery was out of control due to a required sample dilution. Therefore, the sample data was reported without further clarification.
2	Surrogate compound recovery was out of control due to matrix interference. The associated method blank surrogate spike compound was in control and, therefore, the sample data was reported without further clarification.
3	Recovery of the Matrix Spike (MS) or Matrix Spike Duplicate (MSD) compound was out of control due to suspected matrix interference. The associated LCS recovery was in control.
4	The MS/MSD RPD was out of control due to suspected matrix interference.
5	The PDS/PDSD or PES/PESD associated with this batch of samples was out of control due to suspected matrix interference.
6	Surrogate recovery below the acceptance limit.
7	Surrogate recovery above the acceptance limit.
B	Analyte was present in the associated method blank.
BU	Sample analyzed after holding time expired.
BV	Sample received after holding time expired.
CI	See case narrative.
E	Concentration exceeds the calibration range.
ET	Sample was extracted past end of recommended max. holding time.
HD	The chromatographic pattern was inconsistent with the profile of the reference fuel standard.
HDH	The sample chromatographic pattern for TPH matches the chromatographic pattern of the specified standard but heavier hydrocarbons were also present (or detected).
HDL	The sample chromatographic pattern for TPH matches the chromatographic pattern of the specified standard but lighter hydrocarbons were also present (or detected).
J	Analyte was detected at a concentration below the reporting limit and above the laboratory method detection limit. Reported value is estimated.
JA	Analyte positively identified but quantitation is an estimate.
ME	LCS Recovery Percentage is within Marginal Exceedance (ME) Control Limit range (+/- 4 SD from the mean).
ND	Parameter not detected at the indicated reporting limit.
Q	Spike recovery and RPD control limits do not apply resulting from the parameter concentration in the sample exceeding the spike concentration by a factor of four or greater.
SG	The sample extract was subjected to Silica Gel treatment prior to analysis.
X	% Recovery and/or RPD out-of-range.
Z	Analyte presence was not confirmed by second column or GC/MS analysis.

Solid - Unless otherwise indicated, solid sample data is reported on a wet weight basis, not corrected for % moisture. All QC results are reported on a wet weight basis.

Any parameter identified in 40CFR Part 136.3 Table II that is designated as "analyze immediately" with a holding time of <= 15 minutes (40CFR-136.3 Table II, footnote 4), is considered a "field" test and the reported results will be qualified as being received outside of the stated holding time unless received at the laboratory within 15 minutes of the collection time.

A calculated total result (Example: Total Pesticides) is the summation of each component concentration and/or, if "J" flags are reported, estimated concentration. Component concentrations showing not detected (ND) are summed into the calculated total result as zero concentrations.

Return to Contents

Digitally signed by James Yoon
Date: 2017.10.12 14:28:55 -07'00'

EKI Environment & Water, Inc. **CHAIN OF CUSTODY RECORD** **1[illegible]-0801** PAGE 1 OF 1

CONSULTING ENGINEERS AND SCIENTISTS 1870 Ogden Drive, Burlingame CA 94010 PHONE: 650-292-9100 FAX: 650-552-9012

Project Name Project Condor	**Project No.** B71091.00
Location: 3930 W 102nd Street	**Sampled By:** ZCS
Reporting: Electronic Format: EDD CA State EDF Log Code: EKIB Global ID: SL0603786356 Hard Copy Format: PDF EPA Data Report Level: II Report results to: jyoon@ekiconsult.com and zsalin@ekiconsult.com and labs@ekiconsult.com	**Laboratory:** Calscience Environmental Laboratories, Inc., Virendra Patel 7440 Lincoln Way, Garden Grove, CA 92841 Phone: (714) 895-5494 FAX: (714) 894-7501

ANALYSES REQUESTED — EKI COC No. 20171011

	Field Sample Identification	Lab Sample No.	Date	Time	Matrix	No./Type of Containers
1	PC-2ABC-0.0-1.0		10/4/17	0926	Soil	2 + 8 oz. Jar
2	PC-2ABC-4.0-5.0			0937		
3	PC-8ABC-0.0-1.0			1150		
4	PC-8ABC-4.0-5.0			1152		
5	PC-1A-0.0-1.0			1208		
6	PC-1A-4.0-5.0			1210		
7	PC-7A-0.0-1.0			1333		
8	PC-7A-4.0-5.0			1337		
9	PC-9-SP			1417		
10	PC-9A-0.0-1.0			1432		
11	PC-9A-2.0-3.0			1438		

Analyte Group	Method No.	Remarks
TPH gasoline	8015M/5035	
TPH diesel and motor oil with silica gel cleanup	8015 Mod.	
VOCs and Fuel Oxygenates	8260B/5035	
Title 22 Metals and Mercury	6020	
Hexavalent Chromium	7199/3060A	
SVOCs with Soxhlet Method	8270C SIM/3540C	
PCBs with Soxhlet Method	8082/3540C	
Organochlorine Pesticides	8081A/3540C	
Organophosphorus Pesticides	~~8141/3540C~~ 8141/3540C	
Chlorinated Herbicides	~~8151A/3540C~~ 8151A/3540	
Moisture	ASTM D-2216	
Arsenic	6020	
Lead	6020	
EXTRACT AND HOLD		
PLACE ON HOLD		
EXPECTED TURNAROUND TIME		48h

Special Instructions: Report results as dry weight.

Notes:

Relinquished by: (Signature/Affiliation)	ZCS EKI	Date 10/11/17	Time 1518	Received by: (Signature/Affiliation)	Rudy M ECI
Relinquished by: (Signature/Affiliation)	Rudy M ECI	Date 10/11/17	Time 1825	Received by: (Signature/Affiliation)	
Relinquished by: (Signature/Affiliation)		Date	Time	Received by: (Signature/Affiliation)	

EKI Environment & Water, Inc. CHAIN OF CUSTODY RECORD **17-10-0801** PAGE 1 OF 1

CONSULTING ENGINEERS AND SCIENTISTS 1870 Ogden Drive, Burlingame CA 94010 PHONE: 650-292-9100 FAX: 650-552-9012

Project Name Project Condor	**Project No.** B71091.00
Location: 3930 W 102nd Street	**Sampled By:** ZCS
Reporting: Electronic Format: EDD CA State EDF Log Code: EKIB Global ID: SL0603786356 Hard Copy Format: PDF EPA Data Report Level: II Report results to: jyoon@ekiconsult.com and zsalin@ekiconsult.com and labs@ekiconsult.com	**Laboratory:** Calscience Environmental Laboratories, Inc., Virendra Patel 7440 Lincoln Way, Garden Grove, CA 92841 Phone: (714) 895-5494 FAX: (714) 894-7501

ANALYSES REQUESTED — EKI COC No. 20171011

	Field Sample Identification	Lab Sample No.	Date	Time	Matrix	No./Type of Containers
1	PC-2ABC-0.0-1.0		10/4/17	0926	Soil	2+8 oz. Jar
2	PC-2ABC-4.0-5.0			937		
3	PC-8ABC-0.0-1.0			1150		
4	PC-8ABC-4.0-5.0			1152		
5	PC-1A-0.0-1.0			1208		
6	PC-1A-4.0-5.0			1210		
7	PC-7A-0.0-1.0			1333		
8	PC-7A-4.0-5.0			1337		
9	PC-9-SP			1417		
10	PC-9A-0.0-1.0			1432		
11	PC-9A-2.0-3.0			1438		

Method No.	8015M/5035	8015 Mod.	8260B/5035	6020	7199/3060A	8270C SIM/3540C	8082/3540C	8081A/3540C	8041/3540C	8051A/3540C	ASTM D-2216	6020	6020			
Analyte Group	TPH gasoline	TPH diesel and motor oil with silica gel cleanup	VOCs and Fuel Oxygenates	Title 22 Metals and Mercury	Hexavalent Chromium	SVOCs with Soxhlet Method	PCBs with Soxhlet Method	Organochlorine Pesticides	Organophosphorus Pesticides	Chlorinated Herbicides	Moisture	Arsenic	Lead	EXTRACT AND HOLD	PLACE ON HOLD	EXPECTED TURNAROUND TIME / Remarks
1	X	X	X	X	X	X	X	X	X	X	X					48h
2	X	X	X	X	X	X	X	X	X	X	X					48h
3	X	X	X	X	X	X	X	X	X	X	X					48h
4	X	X	X	X	X	X	X	X	X	X	X					48h
5	X	X	X	X	X	X	X	X	X	X	X					48h
6	X	X	X	X	X	X	X	X	X	X	X					48h
7	X	X	X	X	X	X	X	X	X	X	X					48h
8	X	X	X	X	X	X	X	X	X	X	X					48h
9	X	X	X	X	X	X	X	X	X	X	X					48h
10	X	X	X	X	X	X	X	X	X	X	X					48h
11	X	X	X	X	X	X	X	X	X	X	X					48h

Special Instructions: Report results as dry weight.

Notes:

Relinquished by: (Signature/Affiliation)	ZCS EKI	Date 10/11/17	Time 1518	Received by: (Signature/Affiliation)	Rudy M ECI
Relinquished by: (Signature/Affiliation)	Rudy M ECI	Date 10/11/17	Time 1825	Received by: (Signature/Affiliation)	
Relinquished by: (Signature/Affiliation)		Date	Time	Received by: (Signature/Affiliation)	

eurofins | Calscience

WORK ORDER NUMBER: 17-10-0881

SAMPLE RECEIPT CHECKLIST

COOLER 1 OF 1

CLIENT: EKI

DATE: 10 / 11 / 2017

TEMPERATURE: (Criteria: 0.0°C – 6.0°C, not frozen except sediment/tissue)

Thermometer ID: SC6 (CF: -0.4°C); Temperature (w/o CF): 2.4 °C (w/ CF): 2.0 °C; ☐ Blank ☑ Sample

☐ Sample(s) outside temperature criteria (PM/APM contacted by: _____)

☐ Sample(s) outside temperature criteria but received on ice/chilled on same day of sampling

☐ Sample(s) received at ambient temperature; placed on ice for transport by courier

Ambient Temperature: ☐ Air ☐ Filter Checked by: 676

CUSTODY SEAL:

Cooler ☐ Present and Intact ☐ Present but Not Intact ☑ Not Present ☐ N/A Checked by: 676

Sample(s) ☐ Present and Intact ☐ Present but Not Intact ☑ Not Present ☐ N/A Checked by: 1053

SAMPLE CONDITION:	Yes	No	N/A
Chain-of-Custody (COC) document(s) received with samples	☑	☐	☐
COC document(s) received complete	☑	☐	☐
☐ Sampling date ☐ Sampling time ☐ Matrix ☐ Number of containers			
☐ No analysis requested ☐ Not relinquished ☐ No relinquished date ☐ No relinquished time			
Sampler's name indicated on COC	☑	☐	☐
Sample container label(s) consistent with COC	☑	☐	☐
Sample container(s) intact and in good condition	☑	☐	☐
Proper containers for analyses requested	☑	☐	☐
Sufficient volume/mass for analyses requested	☑	☐	☐
Samples received within holding time	☑	☐	☐
Aqueous samples for certain analyses received within 15-minute holding time			
☐ pH ☐ Residual Chlorine ☐ Dissolved Sulfide ☐ Dissolved Oxygen	☐	☐	☑
Proper preservation chemical(s) noted on COC and/or sample container	☑	☐	☐
Unpreserved aqueous sample(s) received for certain analyses			
☐ Volatile Organics ☐ Total Metals ☐ Dissolved Metals			
Acid/base preserved samples - pH within acceptable range	☐	☐	☑
Container(s) for certain analysis free of headspace	☐	☐	☑
☐ Volatile Organics ☐ Dissolved Gases (RSK-175) ☐ Dissolved Oxygen (SM 4500)			
☐ Carbon Dioxide (SM 4500) ☐ Ferrous Iron (SM 3500) ☐ Hydrogen Sulfide (Hach)			
Tedlar™ bag(s) free of condensation	☐	☐	☑

CONTAINER TYPE: (Trip Blank Lot Number: _____)

Aqueous: ☐ VOA ☐ VOAh ☐ VOA**na$_2$** ☐ 100PJ ☐ 100PJ**na$_2$** ☐ 125AGB ☐ 125AGBh ☐ 125AGB**p** ☐ 125PB ☐ 125PB**znna** (pH__9)

☐ 250AGB ☐ 250CGB ☐ 250CGB**s** (pH__2) ☐ 250PB ☐ 250PB**n** (pH__2) ☐ 500AGB ☐ 500AGJ ☐ 500AGJ**s** (pH__2) ☐ 500PB

☐ 1AGB ☐ 1AGB**na$_2$** ☐ 1AGB**s** (pH__2) ☐ 1AGB**s** (O&G) ☐ 1PB ☐ 1PB**na** (pH__12) ☐ _____ ☐ _____ ☐ _____

Solid: ☐ 4ozCGJ ☑ 8ozCGJ (2) ☐ 16ozCGJ ☐ Sleeve (___) ☐ EnCores® (___) ☑ TerraCores® (5) ☐ _____ ☐ _____ ☐ _____

Air: ☐ Tedlar™ ☐ Canister ☐ Sorbent Tube ☐ PUF ☐ _____ **Other Matrix** (_____): ☐ _____ ☐ _____ ☐ _____

Container: **A** = Amber, **B** = Bottle, **C** = Clear, **E** = Envelope, **G** = Glass, **J** = Jar, **P** = Plastic, and **Z** = Ziploc/Resealable Bag

Preservative: **b** = buffered, **f** = filtered, **h** = HCl, **n** = HNO_3, **na** = NaOH, **na$_2$** = $Na_2S_2O_3$, **p** = H_3PO_4, Labeled/Checked by: 1053

s = H_2SO_4, **u** = ultra-pure, **x** = Na_2SO_3+$NaHSO_4.H_2O$, **znna** = Zn $(CH_3CO_2)_2$ + NaOH Reviewed by: 681

Return to Contents

eurofins | Calscience

WORK ORDER NUMBER: 17-10-1043

The difference is service

AIR | SOIL | WATER | MARINE CHEMISTRY

Analytical Report For

Client: Erler & Kalinowski, Inc.

Client Project Name: Project Condor / B71091.00

Attention: James Yoon
12424 Wilshire Blvd.
Suite 740
Los Angeles, CA 90025-0019

Approved for release on 10/17/2017 by:
Virendra Patel
Project Manager

ResultLink

Email your PM

Eurofins Calscience, Inc. (Calscience) certifies that the test results provided in this report meet all NELAC requirements for parameters for which accreditation is required or available. Any exceptions to NELAC requirements are noted in the case narrative. The original report of subcontracted analyses, if any, is attached to this report. The results in this report are limited to the sample(s) tested and any reproduction thereof must be made in its entirety. The client or recipient of this report is specifically prohibited from making material changes to said report and, to the extent that such changes are made, Calscience is not responsible, legally or otherwise. The client or recipient agrees to indemnify Calscience for any defense to any litigation which may arise.

eurofins | Calscience

Contents

Client Project Name: Project Condor / B71091.00
Work Order Number: 17-10-1043

1 Work Order Narrative. 3

2 Sample Summary. 4

3 Detections Summary. 5

4 Client Sample Data. 10
4.1 EPA 7199/3060A Chromium VI (Solid). 10
4.2 ASTM D-2216 (M) Moisture Content (Solid). 12
4.3 EPA 8015B (M) TPH Motor Oil (Solid). 14
4.4 EPA 8015B (M) TPH Diesel (Solid). 17
4.5 EPA 8015B (M) TPH Gasoline Prep 5035 (Solid). 20
4.6 EPA 6020/7471A CAC Title 22 Metals (Solid). 23
4.7 EPA 7471A Mercury (Solid). 32
4.8 EPA 8081A Organochlorine Pesticides (Solid). 34
4.9 EPA 8082 PCB Aroclors (Solid). 43
4.10 EPA 8141A Organophosphorus Pesticides (Solid). 48
4.11 EPA 8151A Chlorinated Herbicides (Solid). 57
4.12 EPA 8270C SIM PAHs (Solid). 62
4.13 EPA 8260B Volatile Organics + Oxygenates Prep 5035 (Solid). 71

5 Quality Control Sample Data. 101
5.1 MS/MSD. 101
5.2 PDS/PDSD. 111
5.3 Sample Duplicate. 112
5.4 LCS/LCSD. 113

6 Sample Analysis Summary. 126

7 Glossary of Terms and Qualifiers. 127

8 Chain-of-Custody/Sample Receipt Form. 128

eurofins | Calscience

Work Order Narrative

Work Order: 17-10-1043 Page 1 of 1

Condition Upon Receipt:

Samples were received under Chain-of-Custody (COC) on 10/13/17. They were assigned to Work Order 17-10-1043.

Unless otherwise noted on the Sample Receiving forms all samples were received in good condition and within the recommended EPA temperature criteria for the methods noted on the COC. The COC and Sample Receiving Documents are integral elements of the analytical report and are presented at the back of the report.

Holding Times:

All samples were analyzed within prescribed holding times (HT) and/or in accordance with the Calscience Sample Acceptance Policy unless otherwise noted in the analytical report and/or comprehensive case narrative, if required.

Any parameter identified in 40CFR Part 136.3 Table II that is designated as "analyze immediately" with a holding time of <= 15 minutes (40CFR-136.3 Table II, footnote 4), is considered a "field" test and the reported results will be qualified as being received outside of the stated holding time unless received at the laboratory within 15 minutes of the collection time.

Quality Control:

All quality control parameters (QC) were within established control limits except where noted in the QC summary forms or described further within this report.

Subcontractor Information:

Unless otherwise noted below (or on the subcontract form), no samples were subcontracted.

Additional Comments:

Air - Sorbent-extracted air methods (EPA TO-4A, EPA TO-10, EPA TO-13A, EPA TO-17): Analytical results are converted from mass/sample basis to mass/volume basis using client-supplied air volumes.

Solid - Unless otherwise indicated, solid sample data is reported on a wet weight basis, not corrected for % moisture. All QC results are always reported on a wet weight basis.

Return to Contents

eurofins | Calscience

Sample Summary

Client:	Erler & Kalinowski, Inc. 12424 Wilshire Blvd., Suite 740 Los Angeles, CA 90025-0019	Work Order:	17-10-1043
		Project Name:	Project Condor / B71091.00
		PO Number:	
		Date/Time Received:	10/13/17 17:10
		Number of Containers:	63
Attn:	James Yoon		

Sample Identification	Lab Number	Collection Date and Time	Number of Containers	Matrix
PC-GAB-0.0-1.0	17-10-1043-1	10/13/17 07:50	7	Solid
PC-GAB-4.0-5.0	17-10-1043-2	10/13/17 08:05	7	Solid
PC-5ABC-0.0-1.0	17-10-1043-3	10/13/17 08:53	7	Solid
PC-5ABC-4.0-5.0	17-10-1043-4	10/13/17 09:01	7	Solid
PC-4ABC-0.0-1.0	17-10-1043-5	10/13/17 10:22	7	Solid
PC-4ABC-4.0-5.0	17-10-1043-6	10/13/17 10:31	7	Solid
PC-3A-0.0-1.0	17-10-1043-7	10/13/17 10:38	7	Solid
PC-3A-4.0-5.0	17-10-1043-8	10/13/17 10:46	7	Solid

Return to Contents

eurofins | Calscience

Detections Summary

Client:	Erler & Kalinowski, Inc.	Work Order:	17-10-1043
	12424 Wilshire Blvd., Suite 740	Project Name:	Project Condor / B71091.00
	Los Angeles, CA 90025-0019	Received:	10/13/17
Attn:	James Yoon		Page 1 of 5

Client SampleID

Analyte	Result	Qualifiers	RL	Units	Method	Extraction
PC-GAB-0.0-1.0 (17-10-1043-1)						
Moisture	4.9		0.10	%	ASTM D-2216 (M)	N/A
Arsenic	2.61		1.05	mg/kg	EPA 6020	EPA 3050B
Barium	102		1.05	mg/kg	EPA 6020	EPA 3050B
Chromium	12.7		2.10	mg/kg	EPA 6020	EPA 3050B
Cobalt	5.61		1.05	mg/kg	EPA 6020	EPA 3050B
Copper	24.3		1.05	mg/kg	EPA 6020	EPA 3050B
Lead	31.8		1.05	mg/kg	EPA 6020	EPA 3050B
Nickel	10.8		1.05	mg/kg	EPA 6020	EPA 3050B
Vanadium	22.7		2.10	mg/kg	EPA 6020	EPA 3050B
Zinc	100		5.26	mg/kg	EPA 6020	EPA 3050B
TPH as Gasoline	0.29	HD	0.23	mg/kg	EPA 8015B (M)	EPA 5035
TPH as Motor Oil	2700	HD,SG	130	mg/kg	EPA 8015B (M)	EPA 3550B
TPH as Diesel	940	HD,SG	26	mg/kg	EPA 8015B (M)	EPA 3550B
Chlordane	62		52	ug/kg	EPA 8081A	EPA 3545
4,4'-DDD	29		5.2	ug/kg	EPA 8081A	EPA 3545
4,4'-DDE	11		5.2	ug/kg	EPA 8081A	EPA 3545
4,4'-DDT	40		5.2	ug/kg	EPA 8081A	EPA 3545
Dieldrin	11		5.2	ug/kg	EPA 8081A	EPA 3545
Acetone	73		50	ug/kg	EPA 8260B	EPA 5035
2-Methylnaphthalene	0.22		0.11	mg/kg	EPA 8270C SIM PAHs	EPA 3540C
1-Methylnaphthalene	0.19		0.11	mg/kg	EPA 8270C SIM PAHs	EPA 3540C
Phenanthrene	0.21		0.11	mg/kg	EPA 8270C SIM PAHs	EPA 3540C
Chrysene	0.11		0.11	mg/kg	EPA 8270C SIM PAHs	EPA 3540C
PC-GAB-4.0-5.0 (17-10-1043-2)						
Moisture	9.4		0.10	%	ASTM D-2216 (M)	N/A
Arsenic	2.33		1.10	mg/kg	EPA 6020	EPA 3050B
Barium	138		1.10	mg/kg	EPA 6020	EPA 3050B
Chromium	19.3		2.21	mg/kg	EPA 6020	EPA 3050B
Cobalt	10.7		1.10	mg/kg	EPA 6020	EPA 3050B
Copper	13.8		1.10	mg/kg	EPA 6020	EPA 3050B
Lead	6.31		1.10	mg/kg	EPA 6020	EPA 3050B
Nickel	13.4		1.10	mg/kg	EPA 6020	EPA 3050B
Vanadium	43.2		2.21	mg/kg	EPA 6020	EPA 3050B
Zinc	62.7		5.52	mg/kg	EPA 6020	EPA 3050B
Mercury	0.0973		0.0952	mg/kg	EPA 7471A	EPA 7471A Total
TPH as Motor Oil	50	HD,SG	28	mg/kg	EPA 8015B (M)	EPA 3550B
TPH as Diesel	19	HD,SG	5.6	mg/kg	EPA 8015B (M)	EPA 3550B

* MDL is shown

Return to Contents

eurofins | Calscience

Detections Summary

Client:	Erler & Kalinowski, Inc.	Work Order:	17-10-1043
	12424 Wilshire Blvd., Suite 740	Project Name:	Project Condor / B71091.00
	Los Angeles, CA 90025-0019	Received:	10/13/17
Attn:	James Yoon		Page 2 of 5

Client SampleID

Analyte	Result	Qualifiers	RL	Units	Method	Extraction
PC-5ABC-0.0-1.0 (17-10-1043-3)						
Moisture	6.5		0.10	%	ASTM D-2216 (M)	N/A
Arsenic	2.50		1.07	mg/kg	EPA 6020	EPA 3050B
Barium	150		1.07	mg/kg	EPA 6020	EPA 3050B
Chromium	16.7		2.14	mg/kg	EPA 6020	EPA 3050B
Cobalt	8.19		1.07	mg/kg	EPA 6020	EPA 3050B
Copper	19.0		1.07	mg/kg	EPA 6020	EPA 3050B
Lead	35.3		1.07	mg/kg	EPA 6020	EPA 3050B
Nickel	12.4		1.07	mg/kg	EPA 6020	EPA 3050B
Vanadium	33.5		2.14	mg/kg	EPA 6020	EPA 3050B
Zinc	83.1		5.35	mg/kg	EPA 6020	EPA 3050B
TPH as Motor Oil	360	HD,SG	27	mg/kg	EPA 8015B (M)	EPA 3550B
TPH as Diesel	63	SG,HD	5.4	mg/kg	EPA 8015B (M)	EPA 3550B
4,4'-DDD	6.2		5.2	ug/kg	EPA 8081A	EPA 3545
Acetone	68		45	ug/kg	EPA 8260B	EPA 5035
PC-5ABC-4.0-5.0 (17-10-1043-4)						
Moisture	8.9		0.10	%	ASTM D-2216 (M)	N/A
Arsenic	2.18		1.10	mg/kg	EPA 6020	EPA 3050B
Barium	144		1.10	mg/kg	EPA 6020	EPA 3050B
Chromium	20.4		2.20	mg/kg	EPA 6020	EPA 3050B
Cobalt	11.8		1.10	mg/kg	EPA 6020	EPA 3050B
Copper	13.0		1.10	mg/kg	EPA 6020	EPA 3050B
Lead	6.51		1.10	mg/kg	EPA 6020	EPA 3050B
Nickel	14.1		1.10	mg/kg	EPA 6020	EPA 3050B
Vanadium	46.2		2.20	mg/kg	EPA 6020	EPA 3050B
Zinc	64.7		5.49	mg/kg	EPA 6020	EPA 3050B
Mercury	0.112		0.0946	mg/kg	EPA 7471A	EPA 7471A Total
TPH as Diesel	13	HD,SG	5.5	mg/kg	EPA 8015B (M)	EPA 3550B
4,4'-DDD	12		5.4	ug/kg	EPA 8081A	EPA 3545

Return to Contents

* MDL is shown

eurofins | Calscience

Detections Summary

Client:	Erler & Kalinowski, Inc.	Work Order:	17-10-1043
	12424 Wilshire Blvd., Suite 740	Project Name:	Project Condor / B71091.00
	Los Angeles, CA 90025-0019	Received:	10/13/17
Attn:	James Yoon		Page 3 of 5

Client SampleID

Analyte	Result	Qualifiers	RL	Units	Method	Extraction
PC-4ABC-0.0-1.0 (17-10-1043-5)						
Moisture	5.6		0.10	%	ASTM D-2216 (M)	N/A
Arsenic	1.93		1.06	mg/kg	EPA 6020	EPA 3050B
Barium	87.7		1.06	mg/kg	EPA 6020	EPA 3050B
Chromium	13.7		2.12	mg/kg	EPA 6020	EPA 3050B
Cobalt	5.99		1.06	mg/kg	EPA 6020	EPA 3050B
Copper	12.1		1.06	mg/kg	EPA 6020	EPA 3050B
Lead	12.1		1.06	mg/kg	EPA 6020	EPA 3050B
Nickel	9.67		1.06	mg/kg	EPA 6020	EPA 3050B
Vanadium	26.8		2.12	mg/kg	EPA 6020	EPA 3050B
Zinc	52.5		5.30	mg/kg	EPA 6020	EPA 3050B
TPH as Motor Oil	680	HD,SG	26	mg/kg	EPA 8015B (M)	EPA 3550B
TPH as Diesel	170	HD,SG	5.2	mg/kg	EPA 8015B (M)	EPA 3550B
4,4'-DDD	12		5.2	ug/kg	EPA 8081A	EPA 3545
4,4'-DDT	8.4		5.2	ug/kg	EPA 8081A	EPA 3545
Acetone	92		49	ug/kg	EPA 8260B	EPA 5035
Phenanthrene	0.035		0.020	mg/kg	EPA 8270C SIM PAHs	EPA 3540C
Fluoranthene	0.036		0.020	mg/kg	EPA 8270C SIM PAHs	EPA 3540C
Pyrene	0.049		0.020	mg/kg	EPA 8270C SIM PAHs	EPA 3540C
Benzo (a) Anthracene	0.039		0.020	mg/kg	EPA 8270C SIM PAHs	EPA 3540C
Chrysene	0.088		0.020	mg/kg	EPA 8270C SIM PAHs	EPA 3540C
Benzo (k) Fluoranthene	0.037		0.020	mg/kg	EPA 8270C SIM PAHs	EPA 3540C
Benzo (b) Fluoranthene	0.058		0.020	mg/kg	EPA 8270C SIM PAHs	EPA 3540C
Benzo (a) Pyrene	0.037		0.020	mg/kg	EPA 8270C SIM PAHs	EPA 3540C
Indeno (1,2,3-c,d) Pyrene	0.025		0.020	mg/kg	EPA 8270C SIM PAHs	EPA 3540C
Benzo (g,h,i) Perylene	0.037		0.020	mg/kg	EPA 8270C SIM PAHs	EPA 3540C

Return to Contents

* MDL is shown

eurofins | Calscience

Detections Summary

Client:	Erler & Kalinowski, Inc.	Work Order:	17-10-1043
	12424 Wilshire Blvd., Suite 740	Project Name:	Project Condor / B71091.00
	Los Angeles, CA 90025-0019	Received:	10/13/17
Attn:	James Yoon		Page 4 of 5

Client SampleID

Analyte	Result	Qualifiers	RL	Units	Method	Extraction
PC-4ABC-4.0-5.0 (17-10-1043-6)						
Moisture	8.9		0.10	%	ASTM D-2216 (M)	N/A
Arsenic	2.01		1.10	mg/kg	EPA 6020	EPA 3050B
Barium	120		1.10	mg/kg	EPA 6020	EPA 3050B
Chromium	16.4		2.20	mg/kg	EPA 6020	EPA 3050B
Cobalt	8.78		1.10	mg/kg	EPA 6020	EPA 3050B
Copper	12.8		1.10	mg/kg	EPA 6020	EPA 3050B
Lead	11.3		1.10	mg/kg	EPA 6020	EPA 3050B
Nickel	11.2		1.10	mg/kg	EPA 6020	EPA 3050B
Vanadium	35.3		2.20	mg/kg	EPA 6020	EPA 3050B
Zinc	81.9		5.49	mg/kg	EPA 6020	EPA 3050B
TPH as Motor Oil	170	HD,SG	27	mg/kg	EPA 8015B (M)	EPA 3550B
TPH as Diesel	33	HD,SG	5.5	mg/kg	EPA 8015B (M)	EPA 3550B
4,4'-DDD	7.6		5.5	ug/kg	EPA 8081A	EPA 3545
4,4'-DDE	9.0		5.5	ug/kg	EPA 8081A	EPA 3545
4,4'-DDT	34		27	ug/kg	EPA 8081A	EPA 3545
Acetone	50		46	ug/kg	EPA 8260B	EPA 5035
PC-3A-0.0-1.0 (17-10-1043-7)						
Moisture	6.4		0.10	%	ASTM D-2216 (M)	N/A
Arsenic	4.88		1.07	mg/kg	EPA 6020	EPA 3050B
Barium	101		1.07	mg/kg	EPA 6020	EPA 3050B
Chromium	11.9		2.14	mg/kg	EPA 6020	EPA 3050B
Cobalt	6.00		1.07	mg/kg	EPA 6020	EPA 3050B
Copper	12.6		1.07	mg/kg	EPA 6020	EPA 3050B
Lead	21.8		1.07	mg/kg	EPA 6020	EPA 3050B
Nickel	9.00		1.07	mg/kg	EPA 6020	EPA 3050B
Vanadium	21.5		2.14	mg/kg	EPA 6020	EPA 3050B
Zinc	75.1		5.34	mg/kg	EPA 6020	EPA 3050B
TPH as Motor Oil	110	HD,SG	26	mg/kg	EPA 8015B (M)	EPA 3550B
TPH as Diesel	21	HD,SG	5.2	mg/kg	EPA 8015B (M)	EPA 3550B
Chlordane	71		53	ug/kg	EPA 8081A	EPA 3545
4,4'-DDT	38		27	ug/kg	EPA 8081A	EPA 3545
Acetone	70		49	ug/kg	EPA 8260B	EPA 5035
Pyrene	0.022		0.020	mg/kg	EPA 8270C SIM PAHs	EPA 3540C
Chrysene	0.021		0.020	mg/kg	EPA 8270C SIM PAHs	EPA 3540C

Return to Contents

* MDL is shown

eurofins | Calscience

Detections Summary

Client:	Erler & Kalinowski, Inc.	Work Order:	17-10-1043
	12424 Wilshire Blvd., Suite 740	Project Name:	Project Condor / B71091.00
	Los Angeles, CA 90025-0019	Received:	10/13/17
Attn:	James Yoon		Page 5 of 5

Client SampleID

Analyte	Result	Qualifiers	RL	Units	Method	Extraction
PC-3A-4.0-5.0 (17-10-1043-8)						
Moisture	13		0.10	%	ASTM D-2216 (M)	N/A
Arsenic	2.93		1.15	mg/kg	EPA 6020	EPA 3050B
Barium	182		1.15	mg/kg	EPA 6020	EPA 3050B
Chromium	27.2		2.30	mg/kg	EPA 6020	EPA 3050B
Cobalt	14.6		1.15	mg/kg	EPA 6020	EPA 3050B
Copper	18.5		1.15	mg/kg	EPA 6020	EPA 3050B
Lead	8.14		1.15	mg/kg	EPA 6020	EPA 3050B
Nickel	18.3		1.15	mg/kg	EPA 6020	EPA 3050B
Vanadium	59.9		2.30	mg/kg	EPA 6020	EPA 3050B
Zinc	75.8		5.74	mg/kg	EPA 6020	EPA 3050B
4,4'-DDD	8.2		5.7	ug/kg	EPA 8081A	EPA 3545
4,4'-DDT	40		5.7	ug/kg	EPA 8081A	EPA 3545

Subcontracted analyses, if any, are not included in this summary.

Return to Contents

* MDL is shown

eurofins | Calscience

Analytical Report

Erler & Kalinowski, Inc.
12424 Wilshire Blvd., Suite 740
Los Angeles, CA 90025-0019

Date Received: 10/13/17
Work Order: 17-10-1043
Preparation: EPA 3060A
Method: EPA 7199
Units: ug/kg

Project: Project Condor / B71091.00

Client Sample Number	Lab Sample Number	Date/Time Collected	Matrix	Instrument	Date Prepared	Date/Time Analyzed	QC Batch ID
PC-GAB-0.0-1.0	**17-10-1043-1-A**	**10/13/17 07:50**	**Solid**	**IC 11**	**10/13/17**	**10/13/17 22:46**	**171013L01P**

Comment(s): - Results are reported on a dry weight basis.

Parameter	Result	RL	DF	Qualifiers
Chromium, Hexavalent	ND	420	1.00	

Client Sample Number	Lab Sample Number	Date/Time Collected	Matrix	Instrument	Date Prepared	Date/Time Analyzed	QC Batch ID
PC-GAB-4.0-5.0	**17-10-1043-2-A**	**10/13/17 08:05**	**Solid**	**IC 11**	**10/13/17**	**10/13/17 22:55**	**171013L01P**

Comment(s): - Results are reported on a dry weight basis.

Parameter	Result	RL	DF	Qualifiers
Chromium, Hexavalent	ND	440	1.00	

Client Sample Number	Lab Sample Number	Date/Time Collected	Matrix	Instrument	Date Prepared	Date/Time Analyzed	QC Batch ID
PC-5ABC-0.0-1.0	**17-10-1043-3-A**	**10/13/17 08:53**	**Solid**	**IC 11**	**10/13/17**	**10/14/17 14:50**	**171013L01P**

Comment(s): - Results are reported on a dry weight basis.

Parameter	Result	RL	DF	Qualifiers
Chromium, Hexavalent	ND	430	1.00	

Client Sample Number	Lab Sample Number	Date/Time Collected	Matrix	Instrument	Date Prepared	Date/Time Analyzed	QC Batch ID
PC-5ABC-4.0-5.0	**17-10-1043-4-A**	**10/13/17 09:01**	**Solid**	**IC 11**	**10/13/17**	**10/13/17 23:13**	**171013L01P**

Comment(s): - Results are reported on a dry weight basis.

Parameter	Result	RL	DF	Qualifiers
Chromium, Hexavalent	ND	440	1.00	

Client Sample Number	Lab Sample Number	Date/Time Collected	Matrix	Instrument	Date Prepared	Date/Time Analyzed	QC Batch ID
PC-4ABC-0.0-1.0	**17-10-1043-5-A**	**10/13/17 10:22**	**Solid**	**IC 11**	**10/13/17**	**10/14/17 14:59**	**171013L01P**

Comment(s): - Results are reported on a dry weight basis.

Parameter	Result	RL	DF	Qualifiers
Chromium, Hexavalent	ND	420	1.00	

Client Sample Number	Lab Sample Number	Date/Time Collected	Matrix	Instrument	Date Prepared	Date/Time Analyzed	QC Batch ID
PC-4ABC-4.0-5.0	**17-10-1043-6-A**	**10/13/17 10:31**	**Solid**	**IC 11**	**10/13/17**	**10/13/17 23:31**	**171013L01P**

Comment(s): - Results are reported on a dry weight basis.

Parameter	Result	RL	DF	Qualifiers
Chromium, Hexavalent	ND	440	1.00	

Return to Contents

RL: Reporting Limit. DF: Dilution Factor. MDL: Method Detection Limit.

eurofins | Calscience

Analytical Report

Erler & Kalinowski, Inc.
12424 Wilshire Blvd., Suite 740
Los Angeles, CA 90025-0019

Date Received: 10/13/17
Work Order: 17-10-1043
Preparation: EPA 3060A
Method: EPA 7199
Units: ug/kg

Project: Project Condor / B71091.00

Client Sample Number	Lab Sample Number	Date/Time Collected	Matrix	Instrument	Date Prepared	Date/Time Analyzed	QC Batch ID
PC-3A-0.0-1.0	**17-10-1043-7-A**	**10/13/17 10:38**	**Solid**	**IC 11**	**10/13/17**	**10/14/17 15:08**	**171013L01P**

Comment(s): - Results are reported on a dry weight basis.

Parameter	Result	RL	DF	Qualifiers
Chromium, Hexavalent	ND	430	1.00	

Client Sample Number	Lab Sample Number	Date/Time Collected	Matrix	Instrument	Date Prepared	Date/Time Analyzed	QC Batch ID
PC-3A-4.0-5.0	**17-10-1043-8-A**	**10/13/17 10:46**	**Solid**	**IC 11**	**10/13/17**	**10/14/17 00:43**	**171013L01P**

Comment(s): - Results are reported on a dry weight basis.

Parameter	Result	RL	DF	Qualifiers
Chromium, Hexavalent	ND	460	1.00	

Client Sample Number	Lab Sample Number	Date/Time Collected	Matrix	Instrument	Date Prepared	Date/Time Analyzed	QC Batch ID
Method Blank	**099-05-125-3162**	**N/A**	**Solid**	**IC 11**	**10/13/17**	**10/14/17 14:42**	**171013L01P**

Parameter	Result	RL	DF	Qualifiers
Chromium, Hexavalent	ND	400	1.00	

Return to Contents

RL: Reporting Limit. DF: Dilution Factor. MDL: Method Detection Limit.

eurofins | Calscience

Analytical Report

Erler & Kalinowski, Inc.
12424 Wilshire Blvd., Suite 740
Los Angeles, CA 90025-0019

Date Received: 10/13/17
Work Order: 17-10-1043
Preparation: N/A
Method: ASTM D-2216 (M)
Units: %

Project: Project Condor / B71091.00

Client Sample Number	Lab Sample Number	Date/Time Collected	Matrix	Instrument	Date Prepared	Date/Time Analyzed	QC Batch ID
PC-GAB-0.0-1.0	**17-10-1043-1-A**	**10/13/17 07:50**	**Solid**	**N/A**	**10/14/17**	**10/14/17 17:00**	**H1014MOIB1**

Parameter	Result	RL	DF	Qualifiers
Moisture	4.9	0.10	1.00	

Client Sample Number	Lab Sample Number	Date/Time Collected	Matrix	Instrument	Date Prepared	Date/Time Analyzed	QC Batch ID
PC-GAB-4.0-5.0	**17-10-1043-2-A**	**10/13/17 08:05**	**Solid**	**N/A**	**10/14/17**	**10/14/17 17:00**	**H1014MOIB1**

Parameter	Result	RL	DF	Qualifiers
Moisture	9.4	0.10	1.00	

Client Sample Number	Lab Sample Number	Date/Time Collected	Matrix	Instrument	Date Prepared	Date/Time Analyzed	QC Batch ID
PC-5ABC-0.0-1.0	**17-10-1043-3-A**	**10/13/17 08:53**	**Solid**	**N/A**	**10/14/17**	**10/14/17 17:00**	**H1014MOIB1**

Parameter	Result	RL	DF	Qualifiers
Moisture	6.5	0.10	1.00	

Client Sample Number	Lab Sample Number	Date/Time Collected	Matrix	Instrument	Date Prepared	Date/Time Analyzed	QC Batch ID
PC-5ABC-4.0-5.0	**17-10-1043-4-A**	**10/13/17 09:01**	**Solid**	**N/A**	**10/14/17**	**10/14/17 17:00**	**H1014MOIB1**

Parameter	Result	RL	DF	Qualifiers
Moisture	8.9	0.10	1.00	

Client Sample Number	Lab Sample Number	Date/Time Collected	Matrix	Instrument	Date Prepared	Date/Time Analyzed	QC Batch ID
PC-4ABC-0.0-1.0	**17-10-1043-5-A**	**10/13/17 10:22**	**Solid**	**N/A**	**10/14/17**	**10/14/17 17:00**	**H1014MOIB1**

Parameter	Result	RL	DF	Qualifiers
Moisture	5.6	0.10	1.00	

Client Sample Number	Lab Sample Number	Date/Time Collected	Matrix	Instrument	Date Prepared	Date/Time Analyzed	QC Batch ID
PC-4ABC-4.0-5.0	**17-10-1043-6-A**	**10/13/17 10:31**	**Solid**	**N/A**	**10/14/17**	**10/14/17 17:00**	**H1014MOIB1**

Parameter	Result	RL	DF	Qualifiers
Moisture	8.9	0.10	1.00	

Client Sample Number	Lab Sample Number	Date/Time Collected	Matrix	Instrument	Date Prepared	Date/Time Analyzed	QC Batch ID
PC-3A-0.0-1.0	**17-10-1043-7-A**	**10/13/17 10:38**	**Solid**	**N/A**	**10/14/17**	**10/14/17 17:00**	**H1014MOIB1**

Parameter	Result	RL	DF	Qualifiers
Moisture	6.4	0.10	1.00	

Client Sample Number	Lab Sample Number	Date/Time Collected	Matrix	Instrument	Date Prepared	Date/Time Analyzed	QC Batch ID
PC-3A-4.0-5.0	**17-10-1043-8-A**	**10/13/17 10:46**	**Solid**	**N/A**	**10/14/17**	**10/14/17 17:00**	**H1014MOIB1**

Parameter	Result	RL	DF	Qualifiers
Moisture	13	0.10	1.00	

Return to Contents

RL: Reporting Limit. DF: Dilution Factor. MDL: Method Detection Limit.

eurofins | Calscience

Analytical Report

Erler & Kalinowski, Inc.
12424 Wilshire Blvd., Suite 740
Los Angeles, CA 90025-0019

Date Received: 10/13/17
Work Order: 17-10-1043
Preparation: N/A
Method: ASTM D-2216 (M)
Units: %

Project: Project Condor / B71091.00

Client Sample Number	Lab Sample Number	Date/Time Collected	Matrix	Instrument	Date Prepared	Date/Time Analyzed	QC Batch ID
Method Blank	**099-05-014-7343**	**N/A**	**Solid**	**N/A**	**10/14/17**	**10/14/17 17:00**	**H1014MOIB1**

Parameter	Result	RL	DF	Qualifiers
Moisture	ND	0.10	1.00	

Return to Contents

RL: Reporting Limit. DF: Dilution Factor. MDL: Method Detection Limit.

eurofins | Calscience

Analytical Report

Erler & Kalinowski, Inc.		Date Received:	10/13/17
12424 Wilshire Blvd., Suite 740		Work Order:	17-10-1043
Los Angeles, CA 90025-0019		Preparation:	EPA 3550B
		Method:	EPA 8015B (M)
		Units:	mg/kg
Project: Project Condor / B71091.00			Page 1 of 3

Client Sample Number	Lab Sample Number	Date/Time Collected	Matrix	Instrument	Date Prepared	Date/Time Analyzed	QC Batch ID
PC-GAB-0.0-1.0	**17-10-1043-1-B**	**10/13/17 07:50**	**Solid**	**GC 46**	**10/13/17**	**10/14/17 21:11**	**171013B17**

Comment(s): - Results are reported on a dry weight basis.

Parameter	Result	RL	DF	Qualifiers
TPH as Motor Oil	2700	130	5.00	HD,SG

Surrogate	Rec. (%)	Control Limits	Qualifiers
n-Octacosane	94	61-145	

Client Sample Number	Lab Sample Number	Date/Time Collected	Matrix	Instrument	Date Prepared	Date/Time Analyzed	QC Batch ID
PC-GAB-4.0-5.0	**17-10-1043-2-B**	**10/13/17 08:05**	**Solid**	**GC 46**	**10/13/17**	**10/14/17 21:32**	**171013B17**

Comment(s): - Results are reported on a dry weight basis.

Parameter	Result	RL	DF	Qualifiers
TPH as Motor Oil	50	28	1.00	HD,SG

Surrogate	Rec. (%)	Control Limits	Qualifiers
n-Octacosane	100	61-145	

Client Sample Number	Lab Sample Number	Date/Time Collected	Matrix	Instrument	Date Prepared	Date/Time Analyzed	QC Batch ID
PC-5ABC-0.0-1.0	**17-10-1043-3-B**	**10/13/17 08:53**	**Solid**	**GC 46**	**10/13/17**	**10/14/17 21:53**	**171013B17**

Comment(s): - Results are reported on a dry weight basis.

Parameter	Result	RL	DF	Qualifiers
TPH as Motor Oil	360	27	1.00	HD,SG

Surrogate	Rec. (%)	Control Limits	Qualifiers
n-Octacosane	95	61-145	

Client Sample Number	Lab Sample Number	Date/Time Collected	Matrix	Instrument	Date Prepared	Date/Time Analyzed	QC Batch ID
PC-5ABC-4.0-5.0	**17-10-1043-4-B**	**10/13/17 09:01**	**Solid**	**GC 46**	**10/13/17**	**10/14/17 22:15**	**171013B17**

Comment(s): - Results are reported on a dry weight basis.

Parameter	Result	RL	DF	Qualifiers
TPH as Motor Oil	ND	28	1.00	SG

Surrogate	Rec. (%)	Control Limits	Qualifiers
n-Octacosane	103	61-145	

Return to Contents

RL: Reporting Limit. DF: Dilution Factor. MDL: Method Detection Limit.

eurofins | Calscience

Analytical Report

Erler & Kalinowski, Inc.		Date Received:	10/13/17
12424 Wilshire Blvd., Suite 740		Work Order:	17-10-1043
Los Angeles, CA 90025-0019		Preparation:	EPA 3550B
		Method:	EPA 8015B (M)
		Units:	mg/kg
Project: Project Condor / B71091.00			Page 2 of 3

Client Sample Number	Lab Sample Number	Date/Time Collected	Matrix	Instrument	Date Prepared	Date/Time Analyzed	QC Batch ID
PC-4ABC-0.0-1.0	**17-10-1043-5-B**	**10/13/17 10:22**	**Solid**	**GC 46**	**10/13/17**	**10/14/17 22:36**	**171013B17**

Comment(s): - Results are reported on a dry weight basis.

Parameter	Result	RL	DF	Qualifiers
TPH as Motor Oil	680	26	1.00	HD,SG

Surrogate	Rec. (%)	Control Limits	Qualifiers
n-Octacosane	108	61-145	

Client Sample Number	Lab Sample Number	Date/Time Collected	Matrix	Instrument	Date Prepared	Date/Time Analyzed	QC Batch ID
PC-4ABC-4.0-5.0	**17-10-1043-6-B**	**10/13/17 10:31**	**Solid**	**GC 46**	**10/13/17**	**10/14/17 22:58**	**171013B17**

Comment(s): - Results are reported on a dry weight basis.

Parameter	Result	RL	DF	Qualifiers
TPH as Motor Oil	170	27	1.00	HD,SG

Surrogate	Rec. (%)	Control Limits	Qualifiers
n-Octacosane	103	61-145	

Client Sample Number	Lab Sample Number	Date/Time Collected	Matrix	Instrument	Date Prepared	Date/Time Analyzed	QC Batch ID
PC-3A-0.0-1.0	**17-10-1043-7-B**	**10/13/17 10:38**	**Solid**	**GC 46**	**10/13/17**	**10/14/17 23:19**	**171013B17**

Comment(s): - Results are reported on a dry weight basis.

Parameter	Result	RL	DF	Qualifiers
TPH as Motor Oil	110	26	1.00	HD,SG

Surrogate	Rec. (%)	Control Limits	Qualifiers
n-Octacosane	96	61-145	

Client Sample Number	Lab Sample Number	Date/Time Collected	Matrix	Instrument	Date Prepared	Date/Time Analyzed	QC Batch ID
PC-3A-4.0-5.0	**17-10-1043-8-B**	**10/13/17 10:46**	**Solid**	**GC 46**	**10/13/17**	**10/14/17 23:40**	**171013B17**

Comment(s): - Results are reported on a dry weight basis.

Parameter	Result	RL	DF	Qualifiers
TPH as Motor Oil	ND	29	1.00	SG

Surrogate	Rec. (%)	Control Limits	Qualifiers
n-Octacosane	101	61-145	

Return to Contents

RL: Reporting Limit. DF: Dilution Factor. MDL: Method Detection Limit.

eurofins | Calscience

Analytical Report

Erler & Kalinowski, Inc.
12424 Wilshire Blvd., Suite 740
Los Angeles, CA 90025-0019

Date Received: 10/13/17
Work Order: 17-10-1043
Preparation: EPA 3550B
Method: EPA 8015B (M)
Units: mg/kg

Project: Project Condor / B71091.00

Client Sample Number	Lab Sample Number	Date/Time Collected	Matrix	Instrument	Date Prepared	Date/Time Analyzed	QC Batch ID
Method Blank	**099-15-420-2494**	**N/A**	**Solid**	**GC 46**	**10/13/17**	**10/14/17 18:44**	**171013B17**

Parameter	Result	RL	DF	Qualifiers
TPH as Motor Oil	ND	25	1.00	

Surrogate	Rec. (%)	Control Limits	Qualifiers
n-Octacosane	104	61-145	

Return to Contents

RL: Reporting Limit. DF: Dilution Factor. MDL: Method Detection Limit.

eurofins | Calscience

Analytical Report

Erler & Kalinowski, Inc.		Date Received:	10/13/17
12424 Wilshire Blvd., Suite 740		Work Order:	17-10-1043
Los Angeles, CA 90025-0019		Preparation:	EPA 3550B
		Method:	EPA 8015B (M)
		Units:	mg/kg
Project: Project Condor / B71091.00			Page 1 of 3

Client Sample Number	Lab Sample Number	Date/Time Collected	Matrix	Instrument	Date Prepared	Date/Time Analyzed	QC Batch ID
PC-GAB-0.0-1.0	**17-10-1043-1-B**	**10/13/17 07:50**	**Solid**	**GC 46**	**10/13/17**	**10/14/17 21:11**	**171013B16**

Comment(s): - Results are reported on a dry weight basis.

Parameter	Result	RL	DF	Qualifiers
TPH as Diesel	940	26	5.00	HD,SG

Surrogate	Rec. (%)	Control Limits	Qualifiers
n-Octacosane	94	61-145	

Client Sample Number	Lab Sample Number	Date/Time Collected	Matrix	Instrument	Date Prepared	Date/Time Analyzed	QC Batch ID
PC-GAB-4.0-5.0	**17-10-1043-2-B**	**10/13/17 08:05**	**Solid**	**GC 46**	**10/13/17**	**10/14/17 21:32**	**171013B16**

Comment(s): - Results are reported on a dry weight basis.

Parameter	Result	RL	DF	Qualifiers
TPH as Diesel	19	5.6	1.00	HD,SG

Surrogate	Rec. (%)	Control Limits	Qualifiers
n-Octacosane	100	61-145	

Client Sample Number	Lab Sample Number	Date/Time Collected	Matrix	Instrument	Date Prepared	Date/Time Analyzed	QC Batch ID
PC-5ABC-0.0-1.0	**17-10-1043-3-B**	**10/13/17 08:53**	**Solid**	**GC 46**	**10/13/17**	**10/14/17 21:53**	**171013B16**

Comment(s): - Results are reported on a dry weight basis.

Parameter	Result	RL	DF	Qualifiers
TPH as Diesel	63	5.4	1.00	SG,HD

Surrogate	Rec. (%)	Control Limits	Qualifiers
n-Octacosane	95	61-145	

Client Sample Number	Lab Sample Number	Date/Time Collected	Matrix	Instrument	Date Prepared	Date/Time Analyzed	QC Batch ID
PC-5ABC-4.0-5.0	**17-10-1043-4-B**	**10/13/17 09:01**	**Solid**	**GC 46**	**10/13/17**	**10/14/17 22:15**	**171013B16**

Comment(s): - Results are reported on a dry weight basis.

Parameter	Result	RL	DF	Qualifiers
TPH as Diesel	13	5.5	1.00	HD,SG

Surrogate	Rec. (%)	Control Limits	Qualifiers
n-Octacosane	103	61-145	

Return to Contents

RL: Reporting Limit. DF: Dilution Factor. MDL: Method Detection Limit.

eurofins | Calscience

Analytical Report

Erler & Kalinowski, Inc.
12424 Wilshire Blvd., Suite 740
Los Angeles, CA 90025-0019

Date Received: 10/13/17
Work Order: 17-10-1043
Preparation: EPA 3550B
Method: EPA 8015B (M)
Units: mg/kg

Project: Project Condor / B71091.00

Client Sample Number	Lab Sample Number	Date/Time Collected	Matrix	Instrument	Date Prepared	Date/Time Analyzed	QC Batch ID
PC-4ABC-0.0-1.0	**17-10-1043-5-B**	**10/13/17 10:22**	**Solid**	**GC 46**	**10/13/17**	**10/14/17 22:36**	**171013B16**

Comment(s): - Results are reported on a dry weight basis.

Parameter	Result	RL	DF	Qualifiers
TPH as Diesel	170	5.2	1.00	HD,SG

Surrogate	Rec. (%)	Control Limits	Qualifiers
n-Octacosane	108	61-145	

Client Sample Number	Lab Sample Number	Date/Time Collected	Matrix	Instrument	Date Prepared	Date/Time Analyzed	QC Batch ID
PC-4ABC-4.0-5.0	**17-10-1043-6-B**	**10/13/17 10:31**	**Solid**	**GC 46**	**10/13/17**	**10/14/17 22:58**	**171013B16**

Comment(s): - Results are reported on a dry weight basis.

Parameter	Result	RL	DF	Qualifiers
TPH as Diesel	33	5.5	1.00	HD,SG

Surrogate	Rec. (%)	Control Limits	Qualifiers
n-Octacosane	103	61-145	

Client Sample Number	Lab Sample Number	Date/Time Collected	Matrix	Instrument	Date Prepared	Date/Time Analyzed	QC Batch ID
PC-3A-0.0-1.0	**17-10-1043-7-B**	**10/13/17 10:38**	**Solid**	**GC 46**	**10/13/17**	**10/14/17 23:19**	**171013B16**

Comment(s): - Results are reported on a dry weight basis.

Parameter	Result	RL	DF	Qualifiers
TPH as Diesel	21	5.2	1.00	HD,SG

Surrogate	Rec. (%)	Control Limits	Qualifiers
n-Octacosane	96	61-145	

Client Sample Number	Lab Sample Number	Date/Time Collected	Matrix	Instrument	Date Prepared	Date/Time Analyzed	QC Batch ID
PC-3A-4.0-5.0	**17-10-1043-8-B**	**10/13/17 10:46**	**Solid**	**GC 46**	**10/13/17**	**10/14/17 23:40**	**171013B16**

Comment(s): - Results are reported on a dry weight basis.

Parameter	Result	RL	DF	Qualifiers
TPH as Diesel	ND	5.8	1.00	SG

Surrogate	Rec. (%)	Control Limits	Qualifiers
n-Octacosane	101	61-145	

Return to Contents

RL: Reporting Limit. DF: Dilution Factor. MDL: Method Detection Limit.

eurofins | Calscience

Analytical Report

Erler & Kalinowski, Inc.
12424 Wilshire Blvd., Suite 740
Los Angeles, CA 90025-0019

Date Received: 10/13/17
Work Order: 17-10-1043
Preparation: EPA 3550B
Method: EPA 8015B (M)
Units: mg/kg

Project: Project Condor / B71091.00

Client Sample Number	Lab Sample Number	Date/Time Collected	Matrix	Instrument	Date Prepared	Date/Time Analyzed	QC Batch ID
Method Blank	**099-15-422-3317**	**N/A**	**Solid**	**GC 46**	**10/13/17**	**10/14/17 18:44**	**171013B16**

Parameter	Result	RL	DF	Qualifiers
TPH as Diesel	ND	5.0	1.00	

Surrogate	Rec. (%)	Control Limits	Qualifiers
n-Octacosane	104	61-145	

Return to Contents

RL: Reporting Limit. DF: Dilution Factor. MDL: Method Detection Limit.

eurofins | Calscience

Analytical Report

Erler & Kalinowski, Inc.
12424 Wilshire Blvd., Suite 740
Los Angeles, CA 90025-0019

Date Received: 10/13/17
Work Order: 17-10-1043
Preparation: EPA 5035
Method: EPA 8015B (M)
Units: mg/kg

Project: Project Condor / B71091.00

Client Sample Number	Lab Sample Number	Date/Time Collected	Matrix	Instrument	Date Prepared	Date/Time Analyzed	QC Batch ID
PC-GAB-0.0-1.0	**17-10-1043-1-G**	**10/13/17 07:50**	**Solid**	**GC 25**	**10/13/17**	**10/14/17 19:00**	**171014L025**

Comment(s): - Results are reported on a dry weight basis.

Parameter	Result	RL	DF	Qualifiers
TPH as Gasoline	0.29	0.23	1.00	HD

Surrogate	Rec. (%)	Control Limits	Qualifiers
1,4-Bromofluorobenzene	88	60-126	

Client Sample Number	Lab Sample Number	Date/Time Collected	Matrix	Instrument	Date Prepared	Date/Time Analyzed	QC Batch ID
PC-GAB-4.0-5.0	**17-10-1043-2-G**	**10/13/17 08:05**	**Solid**	**GC 25**	**10/13/17**	**10/14/17 16:13**	**171014L025**

Comment(s): - Results are reported on a dry weight basis.

Parameter	Result	RL	DF	Qualifiers
TPH as Gasoline	ND	0.23	1.00	

Surrogate	Rec. (%)	Control Limits	Qualifiers
1,4-Bromofluorobenzene	93	60-126	

Client Sample Number	Lab Sample Number	Date/Time Collected	Matrix	Instrument	Date Prepared	Date/Time Analyzed	QC Batch ID
PC-5ABC-0.0-1.0	**17-10-1043-3-G**	**10/13/17 08:53**	**Solid**	**GC 25**	**10/13/17**	**10/14/17 20:07**	**171014L025**

Comment(s): - Results are reported on a dry weight basis.

Parameter	Result	RL	DF	Qualifiers
TPH as Gasoline	ND	0.26	1.00	

Surrogate	Rec. (%)	Control Limits	Qualifiers
1,4-Bromofluorobenzene	90	60-126	

Client Sample Number	Lab Sample Number	Date/Time Collected	Matrix	Instrument	Date Prepared	Date/Time Analyzed	QC Batch ID
PC-5ABC-4.0-5.0	**17-10-1043-4-G**	**10/13/17 09:01**	**Solid**	**GC 25**	**10/13/17**	**10/14/17 16:46**	**171014L025**

Comment(s): - Results are reported on a dry weight basis.

Parameter	Result	RL	DF	Qualifiers
TPH as Gasoline	ND	0.23	1.00	

Surrogate	Rec. (%)	Control Limits	Qualifiers
1,4-Bromofluorobenzene	92	60-126	

Return to Contents

RL: Reporting Limit. DF: Dilution Factor. MDL: Method Detection Limit.

eurofins | Calscience

Analytical Report

Erler & Kalinowski, Inc.
12424 Wilshire Blvd., Suite 740
Los Angeles, CA 90025-0019

Date Received: 10/13/17
Work Order: 17-10-1043
Preparation: EPA 5035
Method: EPA 8015B (M)
Units: mg/kg

Project: Project Condor / B71091.00

Client Sample Number	Lab Sample Number	Date/Time Collected	Matrix	Instrument	Date Prepared	Date/Time Analyzed	QC Batch ID
PC-4ABC-0.0-1.0	**17-10-1043-5-G**	**10/13/17 10:22**	**Solid**	**GC 25**	**10/13/17**	**10/14/17 19:34**	**171014L025**

Comment(s): - Results are reported on a dry weight basis.

Parameter	Result	RL	DF	Qualifiers
TPH as Gasoline	ND	0.22	1.00	

Surrogate	Rec. (%)	Control Limits	Qualifiers
1,4-Bromofluorobenzene	84	60-126	

Client Sample Number	Lab Sample Number	Date/Time Collected	Matrix	Instrument	Date Prepared	Date/Time Analyzed	QC Batch ID
PC-4ABC-4.0-5.0	**17-10-1043-6-G**	**10/13/17 10:31**	**Solid**	**GC 25**	**10/13/17**	**10/14/17 17:19**	**171014L025**

Comment(s): - Results are reported on a dry weight basis.

Parameter	Result	RL	DF	Qualifiers
TPH as Gasoline	ND	0.24	1.00	

Surrogate	Rec. (%)	Control Limits	Qualifiers
1,4-Bromofluorobenzene	91	60-126	

Client Sample Number	Lab Sample Number	Date/Time Collected	Matrix	Instrument	Date Prepared	Date/Time Analyzed	QC Batch ID
PC-3A-0.0-1.0	**17-10-1043-7-G**	**10/13/17 10:38**	**Solid**	**GC 25**	**10/13/17**	**10/14/17 18:27**	**171014L025**

Comment(s): - Results are reported on a dry weight basis.

Parameter	Result	RL	DF	Qualifiers
TPH as Gasoline	ND	0.24	1.00	

Surrogate	Rec. (%)	Control Limits	Qualifiers
1,4-Bromofluorobenzene	89	60-126	

Client Sample Number	Lab Sample Number	Date/Time Collected	Matrix	Instrument	Date Prepared	Date/Time Analyzed	QC Batch ID
PC-3A-4.0-5.0	**17-10-1043-8-G**	**10/13/17 10:46**	**Solid**	**GC 25**	**10/13/17**	**10/14/17 17:53**	**171014L025**

Comment(s): - Results are reported on a dry weight basis.

Parameter	Result	RL	DF	Qualifiers
TPH as Gasoline	ND	0.25	1.00	

Surrogate	Rec. (%)	Control Limits	Qualifiers
1,4-Bromofluorobenzene	83	60-126	

Return to Contents

RL: Reporting Limit. DF: Dilution Factor. MDL: Method Detection Limit.

eurofins | Calscience

Analytical Report

Erler & Kalinowski, Inc.
12424 Wilshire Blvd., Suite 740
Los Angeles, CA 90025-0019

Date Received: 10/13/17
Work Order: 17-10-1043
Preparation: EPA 5035
Method: EPA 8015B (M)
Units: mg/kg

Project: Project Condor / B71091.00

Client Sample Number	Lab Sample Number	Date/Time Collected	Matrix	Instrument	Date Prepared	Date/Time Analyzed	QC Batch ID
Method Blank	**099-12-285-6544**	**N/A**	**Solid**	**GC 25**	**10/14/17**	**10/14/17 15:06**	**171014L025**

Parameter	Result	RL	DF	Qualifiers
TPH as Gasoline	ND	0.25	1.00	

Surrogate	Rec. (%)	Control Limits	Qualifiers
1,4-Bromofluorobenzene	82	60-126	

Return to Contents

RL: Reporting Limit. DF: Dilution Factor. MDL: Method Detection Limit.

eurofins | Calscience

Analytical Report

Erler & Kalinowski, Inc.
12424 Wilshire Blvd., Suite 740
Los Angeles, CA 90025-0019

Date Received: 10/13/17
Work Order: 17-10-1043
Preparation: EPA 3050B
Method: EPA 6020
Units: mg/kg

Project: Project Condor / B71091.00

Client Sample Number	Lab Sample Number	Date/Time Collected	Matrix	Instrument	Date Prepared	Date/Time Analyzed	QC Batch ID
PC-GAB-0.0-1.0	**17-10-1043-1-A**	**10/13/17 07:50**	**Solid**	**ICP/MS 03**	**10/14/17**	**10/16/17 17:03**	**171014L01**

Comment(s): - Results are reported on a dry weight basis.

Parameter	Result	RL	DF	Qualifiers
Antimony	ND	2.10	1.00	
Arsenic	2.61	1.05	1.00	
Barium	102	1.05	1.00	
Beryllium	ND	1.05	1.00	
Cadmium	ND	1.05	1.00	
Chromium	12.7	2.10	1.00	
Cobalt	5.61	1.05	1.00	
Copper	24.3	1.05	1.00	
Lead	31.8	1.05	1.00	
Molybdenum	ND	1.05	1.00	
Nickel	10.8	1.05	1.00	
Selenium	ND	1.05	1.00	
Silver	ND	1.05	1.00	
Thallium	ND	1.05	1.00	
Vanadium	22.7	2.10	1.00	
Zinc	100	5.26	1.00	

Return to Contents

RL: Reporting Limit. DF: Dilution Factor. MDL: Method Detection Limit.

eurofins | Calscience

Analytical Report

Erler & Kalinowski, Inc.		Date Received:	10/13/17
12424 Wilshire Blvd., Suite 740		Work Order:	17-10-1043
Los Angeles, CA 90025-0019		Preparation:	EPA 3050B
		Method:	EPA 6020
		Units:	mg/kg
Project: Project Condor / B71091.00			Page 2 of 9

Client Sample Number	Lab Sample Number	Date/Time Collected	Matrix	Instrument	Date Prepared	Date/Time Analyzed	QC Batch ID
PC-GAB-4.0-5.0	**17-10-1043-2-A**	**10/13/17 08:05**	**Solid**	**ICP/MS 03**	**10/14/17**	**10/16/17 17:06**	**171014L01**

Comment(s): - Results are reported on a dry weight basis.

Parameter	Result	RL	DF	Qualifiers
Antimony	ND	2.21	1.00	
Arsenic	2.33	1.10	1.00	
Barium	138	1.10	1.00	
Beryllium	ND	1.10	1.00	
Cadmium	ND	1.10	1.00	
Chromium	19.3	2.21	1.00	
Cobalt	10.7	1.10	1.00	
Copper	13.8	1.10	1.00	
Lead	6.31	1.10	1.00	
Molybdenum	ND	1.10	1.00	
Nickel	13.4	1.10	1.00	
Selenium	ND	1.10	1.00	
Silver	ND	1.10	1.00	
Thallium	ND	1.10	1.00	
Vanadium	43.2	2.21	1.00	
Zinc	62.7	5.52	1.00	

Return to Contents

RL: Reporting Limit. DF: Dilution Factor. MDL: Method Detection Limit.

eurofins | Calscience

Analytical Report

Erler & Kalinowski, Inc.
12424 Wilshire Blvd., Suite 740
Los Angeles, CA 90025-0019

Date Received: 10/13/17
Work Order: 17-10-1043
Preparation: EPA 3050B
Method: EPA 6020
Units: mg/kg

Project: Project Condor / B71091.00

Client Sample Number	Lab Sample Number	Date/Time Collected	Matrix	Instrument	Date Prepared	Date/Time Analyzed	QC Batch ID
PC-5ABC-0.0-1.0	**17-10-1043-3-A**	**10/13/17 08:53**	**Solid**	**ICP/MS 03**	**10/14/17**	**10/16/17 17:08**	**171014L01**

Comment(s): - Results are reported on a dry weight basis.

Parameter	Result	RL	DF	Qualifiers
Antimony	ND	2.14	1.00	
Arsenic	2.50	1.07	1.00	
Barium	150	1.07	1.00	
Beryllium	ND	1.07	1.00	
Cadmium	ND	1.07	1.00	
Chromium	16.7	2.14	1.00	
Cobalt	8.19	1.07	1.00	
Copper	19.0	1.07	1.00	
Lead	35.3	1.07	1.00	
Molybdenum	ND	1.07	1.00	
Nickel	12.4	1.07	1.00	
Selenium	ND	1.07	1.00	
Silver	ND	1.07	1.00	
Thallium	ND	1.07	1.00	
Vanadium	33.5	2.14	1.00	
Zinc	83.1	5.35	1.00	

Return to Contents

RL: Reporting Limit. DF: Dilution Factor. MDL: Method Detection Limit.

eurofins | Calscience

Analytical Report

Erler & Kalinowski, Inc.
12424 Wilshire Blvd., Suite 740
Los Angeles, CA 90025-0019

Date Received: 10/13/17
Work Order: 17-10-1043
Preparation: EPA 3050B
Method: EPA 6020
Units: mg/kg

Project: Project Condor / B71091.00

Client Sample Number	Lab Sample Number	Date/Time Collected	Matrix	Instrument	Date Prepared	Date/Time Analyzed	QC Batch ID
PC-5ABC-4.0-5.0	**17-10-1043-4-A**	**10/13/17 09:01**	**Solid**	**ICP/MS 03**	**10/14/17**	**10/16/17 17:11**	**171014L01**

Comment(s): - Results are reported on a dry weight basis.

Parameter	Result	RL	DF	Qualifiers
Antimony	ND	2.20	1.00	
Arsenic	2.18	1.10	1.00	
Barium	144	1.10	1.00	
Beryllium	ND	1.10	1.00	
Cadmium	ND	1.10	1.00	
Chromium	20.4	2.20	1.00	
Cobalt	11.8	1.10	1.00	
Copper	13.0	1.10	1.00	
Lead	6.51	1.10	1.00	
Molybdenum	ND	1.10	1.00	
Nickel	14.1	1.10	1.00	
Selenium	ND	1.10	1.00	
Silver	ND	1.10	1.00	
Thallium	ND	1.10	1.00	
Vanadium	46.2	2.20	1.00	
Zinc	64.7	5.49	1.00	

Return to Contents

RL: Reporting Limit. DF: Dilution Factor. MDL: Method Detection Limit.

eurofins | Calscience

Analytical Report

Erler & Kalinowski, Inc.		Date Received:	10/13/17
12424 Wilshire Blvd., Suite 740		Work Order:	17-10-1043
Los Angeles, CA 90025-0019		Preparation:	EPA 3050B
		Method:	EPA 6020
		Units:	mg/kg
Project: Project Condor / B71091.00			Page 5 of 9

Client Sample Number	Lab Sample Number	Date/Time Collected	Matrix	Instrument	Date Prepared	Date/Time Analyzed	QC Batch ID
PC-4ABC-0.0-1.0	**17-10-1043-5-A**	**10/13/17 10:22**	**Solid**	**ICP/MS 03**	**10/14/17**	**10/16/17 17:34**	**171014L01**

Comment(s): - Results are reported on a dry weight basis.

Parameter	Result	RL	DF	Qualifiers
Antimony	ND	2.12	1.00	
Arsenic	1.93	1.06	1.00	
Barium	87.7	1.06	1.00	
Beryllium	ND	1.06	1.00	
Cadmium	ND	1.06	1.00	
Chromium	13.7	2.12	1.00	
Cobalt	5.99	1.06	1.00	
Copper	12.1	1.06	1.00	
Lead	12.1	1.06	1.00	
Molybdenum	ND	1.06	1.00	
Nickel	9.67	1.06	1.00	
Selenium	ND	1.06	1.00	
Silver	ND	1.06	1.00	
Thallium	ND	1.06	1.00	
Vanadium	26.8	2.12	1.00	
Zinc	52.5	5.30	1.00	

Return to Contents

RL: Reporting Limit. DF: Dilution Factor. MDL: Method Detection Limit.

eurofins | Calscience

Analytical Report

Erler & Kalinowski, Inc.
12424 Wilshire Blvd., Suite 740
Los Angeles, CA 90025-0019

Date Received: 10/13/17
Work Order: 17-10-1043
Preparation: EPA 3050B
Method: EPA 6020
Units: mg/kg

Project: Project Condor / B71091.00

Client Sample Number	Lab Sample Number	Date/Time Collected	Matrix	Instrument	Date Prepared	Date/Time Analyzed	QC Batch ID
PC-4ABC-4.0-5.0	**17-10-1043-6-A**	**10/13/17 10:31**	**Solid**	**ICP/MS 03**	**10/14/17**	**10/16/17 17:37**	**171014L01**

Comment(s): - Results are reported on a dry weight basis.

Parameter	Result	RL	DF	Qualifiers
Antimony	ND	2.20	1.00	
Arsenic	2.01	1.10	1.00	
Barium	120	1.10	1.00	
Beryllium	ND	1.10	1.00	
Cadmium	ND	1.10	1.00	
Chromium	16.4	2.20	1.00	
Cobalt	8.78	1.10	1.00	
Copper	12.8	1.10	1.00	
Lead	11.3	1.10	1.00	
Molybdenum	ND	1.10	1.00	
Nickel	11.2	1.10	1.00	
Selenium	ND	1.10	1.00	
Silver	ND	1.10	1.00	
Thallium	ND	1.10	1.00	
Vanadium	35.3	2.20	1.00	
Zinc	81.9	5.49	1.00	

Return to Contents

RL: Reporting Limit. DF: Dilution Factor. MDL: Method Detection Limit.

eurofins | Calscience

Analytical Report

Erler & Kalinowski, Inc.		Date Received:	10/13/17
12424 Wilshire Blvd., Suite 740		Work Order:	17-10-1043
Los Angeles, CA 90025-0019		Preparation:	EPA 3050B
		Method:	EPA 6020
		Units:	mg/kg
Project: Project Condor / B71091.00			Page 7 of 9

Client Sample Number	Lab Sample Number	Date/Time Collected	Matrix	Instrument	Date Prepared	Date/Time Analyzed	QC Batch ID
PC-3A-0.0-1.0	**17-10-1043-7-A**	**10/13/17 10:38**	**Solid**	**ICP/MS 03**	**10/14/17**	**10/16/17 17:39**	**171014L01**

Comment(s): - Results are reported on a dry weight basis.

Parameter	Result	RL	DF	Qualifiers
Antimony	ND	2.14	1.00	
Arsenic	4.88	1.07	1.00	
Barium	101	1.07	1.00	
Beryllium	ND	1.07	1.00	
Cadmium	ND	1.07	1.00	
Chromium	11.9	2.14	1.00	
Cobalt	6.00	1.07	1.00	
Copper	12.6	1.07	1.00	
Lead	21.8	1.07	1.00	
Molybdenum	ND	1.07	1.00	
Nickel	9.00	1.07	1.00	
Selenium	ND	1.07	1.00	
Silver	ND	1.07	1.00	
Thallium	ND	1.07	1.00	
Vanadium	21.5	2.14	1.00	
Zinc	75.1	5.34	1.00	

Return to Contents

RL: Reporting Limit. DF: Dilution Factor. MDL: Method Detection Limit.

eurofins | Calscience

Analytical Report

Erler & Kalinowski, Inc.
12424 Wilshire Blvd., Suite 740
Los Angeles, CA 90025-0019

Date Received: 10/13/17
Work Order: 17-10-1043
Preparation: EPA 3050B
Method: EPA 6020
Units: mg/kg

Project: Project Condor / B71091.00

Client Sample Number	Lab Sample Number	Date/Time Collected	Matrix	Instrument	Date Prepared	Date/Time Analyzed	QC Batch ID
PC-3A-4.0-5.0	**17-10-1043-8-A**	**10/13/17 10:46**	**Solid**	**ICP/MS 03**	**10/14/17**	**10/16/17 17:42**	**171014L01**

Comment(s): - Results are reported on a dry weight basis.

Parameter	Result	RL	DF	Qualifiers
Antimony	ND	2.30	1.00	
Arsenic	2.93	1.15	1.00	
Barium	182	1.15	1.00	
Beryllium	ND	1.15	1.00	
Cadmium	ND	1.15	1.00	
Chromium	27.2	2.30	1.00	
Cobalt	14.6	1.15	1.00	
Copper	18.5	1.15	1.00	
Lead	8.14	1.15	1.00	
Molybdenum	ND	1.15	1.00	
Nickel	18.3	1.15	1.00	
Selenium	ND	1.15	1.00	
Silver	ND	1.15	1.00	
Thallium	ND	1.15	1.00	
Vanadium	59.9	2.30	1.00	
Zinc	75.8	5.74	1.00	

Return to Contents

RL: Reporting Limit. DF: Dilution Factor. MDL: Method Detection Limit.

eurofins | Calscience

Analytical Report

Erler & Kalinowski, Inc.
12424 Wilshire Blvd., Suite 740
Los Angeles, CA 90025-0019

Date Received: 10/13/17
Work Order: 17-10-1043
Preparation: EPA 3050B
Method: EPA 6020
Units: mg/kg

Project: Project Condor / B71091.00

Client Sample Number	Lab Sample Number	Date/Time Collected	Matrix	Instrument	Date Prepared	Date/Time Analyzed	QC Batch ID
Method Blank	**099-15-621-1577**	**N/A**	**Solid**	**ICP/MS 03**	**10/14/17**	**10/16/17 11:02**	**171014L01**

Parameter	Result	RL	DF	Qualifiers
Antimony	ND	2.00	1.00	
Arsenic	ND	1.00	1.00	
Barium	ND	1.00	1.00	
Beryllium	ND	1.00	1.00	
Cadmium	ND	1.00	1.00	
Chromium	ND	2.00	1.00	
Cobalt	ND	1.00	1.00	
Copper	ND	1.00	1.00	
Lead	ND	1.00	1.00	
Molybdenum	ND	1.00	1.00	
Nickel	ND	1.00	1.00	
Selenium	ND	1.00	1.00	
Silver	ND	1.00	1.00	
Thallium	ND	1.00	1.00	
Vanadium	ND	2.00	1.00	
Zinc	ND	5.00	1.00	

Return to Contents

RL: Reporting Limit. DF: Dilution Factor. MDL: Method Detection Limit.

eurofins | Calscience

Analytical Report

Erler & Kalinowski, Inc.
12424 Wilshire Blvd., Suite 740
Los Angeles, CA 90025-0019

Date Received: 10/13/17
Work Order: 17-10-1043
Preparation: EPA 7471A Total
Method: EPA 7471A
Units: mg/kg

Project: Project Condor / B71091.00

Client Sample Number	Lab Sample Number	Date/Time Collected	Matrix	Instrument	Date Prepared	Date/Time Analyzed	QC Batch ID
PC-GAB-0.0-1.0	**17-10-1043-1-A**	**10/13/17 07:50**	**Solid**	**Mercury 07**	**10/16/17**	**10/16/17 16:11**	**171016L02**

Comment(s): - Results are reported on a dry weight basis.

Parameter	Result	RL	DF	Qualifiers
Mercury	ND	0.0835	1.00	

Client Sample Number	Lab Sample Number	Date/Time Collected	Matrix	Instrument	Date Prepared	Date/Time Analyzed	QC Batch ID
PC-GAB-4.0-5.0	**17-10-1043-2-A**	**10/13/17 08:05**	**Solid**	**Mercury 07**	**10/16/17**	**10/16/17 16:17**	**171016L02**

Comment(s): - Results are reported on a dry weight basis.

Parameter	Result	RL	DF	Qualifiers
Mercury	0.0973	0.0952	1.00	

Client Sample Number	Lab Sample Number	Date/Time Collected	Matrix	Instrument	Date Prepared	Date/Time Analyzed	QC Batch ID
PC-5ABC-0.0-1.0	**17-10-1043-3-A**	**10/13/17 08:53**	**Solid**	**Mercury 07**	**10/16/17**	**10/16/17 16:20**	**171016L02**

Comment(s): - Results are reported on a dry weight basis.

Parameter	Result	RL	DF	Qualifiers
Mercury	ND	0.0938	1.00	

Client Sample Number	Lab Sample Number	Date/Time Collected	Matrix	Instrument	Date Prepared	Date/Time Analyzed	QC Batch ID
PC-5ABC-4.0-5.0	**17-10-1043-4-A**	**10/13/17 09:01**	**Solid**	**Mercury 07**	**10/16/17**	**10/16/17 16:22**	**171016L02**

Comment(s): - Results are reported on a dry weight basis.

Parameter	Result	RL	DF	Qualifiers
Mercury	0.112	0.0946	1.00	

Client Sample Number	Lab Sample Number	Date/Time Collected	Matrix	Instrument	Date Prepared	Date/Time Analyzed	QC Batch ID
PC-4ABC-0.0-1.0	**17-10-1043-5-A**	**10/13/17 10:22**	**Solid**	**Mercury 07**	**10/16/17**	**10/16/17 16:24**	**171016L02**

Comment(s): - Results are reported on a dry weight basis.

Parameter	Result	RL	DF	Qualifiers
Mercury	ND	0.0868	1.00	

Client Sample Number	Lab Sample Number	Date/Time Collected	Matrix	Instrument	Date Prepared	Date/Time Analyzed	QC Batch ID
PC-4ABC-4.0-5.0	**17-10-1043-6-A**	**10/13/17 10:31**	**Solid**	**Mercury 07**	**10/16/17**	**10/16/17 16:27**	**171016L02**

Comment(s): - Results are reported on a dry weight basis.

Parameter	Result	RL	DF	Qualifiers
Mercury	ND	0.0871	1.00	

RL: Reporting Limit. DF: Dilution Factor. MDL: Method Detection Limit.

Return to Contents

eurofins | Calscience

Analytical Report

Erler & Kalinowski, Inc.
12424 Wilshire Blvd., Suite 740
Los Angeles, CA 90025-0019

Date Received: 10/13/17
Work Order: 17-10-1043
Preparation: EPA 7471A Total
Method: EPA 7471A
Units: mg/kg

Project: Project Condor / B71091.00

Client Sample Number	Lab Sample Number	Date/Time Collected	Matrix	Instrument	Date Prepared	Date/Time Analyzed	QC Batch ID
PC-3A-0.0-1.0	**17-10-1043-7-A**	**10/13/17 10:38**	**Solid**	**Mercury 07**	**10/16/17**	**10/16/17 16:34**	**171016L02**

Comment(s): - Results are reported on a dry weight basis.

Parameter	Result	RL	DF	Qualifiers
Mercury	ND	0.0905	1.00	

Client Sample Number	Lab Sample Number	Date/Time Collected	Matrix	Instrument	Date Prepared	Date/Time Analyzed	QC Batch ID
PC-3A-4.0-5.0	**17-10-1043-8-A**	**10/13/17 10:46**	**Solid**	**Mercury 07**	**10/16/17**	**10/16/17 16:36**	**171016L02**

Comment(s): - Results are reported on a dry weight basis.

Parameter	Result	RL	DF	Qualifiers
Mercury	ND	0.0973	1.00	

Client Sample Number	Lab Sample Number	Date/Time Collected	Matrix	Instrument	Date Prepared	Date/Time Analyzed	QC Batch ID
Method Blank	**099-16-272-3389**	**N/A**	**Solid**	**Mercury 07**	**10/16/17**	**10/16/17 16:06**	**171016L02**

Parameter	Result	RL	DF	Qualifiers
Mercury	ND	0.0833	1.00	

Return to Contents

RL: Reporting Limit. DF: Dilution Factor. MDL: Method Detection Limit.

eurofins | Calscience

Analytical Report

Erler & Kalinowski, Inc.		Date Received:	10/13/17
12424 Wilshire Blvd., Suite 740		Work Order:	17-10-1043
Los Angeles, CA 90025-0019		Preparation:	EPA 3545
		Method:	EPA 8081A
		Units:	ug/kg
Project: Project Condor / B71091.00			Page 1 of 9

Client Sample Number	Lab Sample Number	Date/Time Collected	Matrix	Instrument	Date Prepared	Date/Time Analyzed	QC Batch ID
PC-GAB-0.0-1.0	**17-10-1043-1-A**	**10/13/17 07:50**	**Solid**	**GC 51**	**10/13/17**	**10/17/17 08:02**	**171013L23**

Comment(s): - Results are reported on a dry weight basis.

Parameter	Result	RL	DF	Qualifiers
Aldrin	ND	5.2	1.00	
Alpha-BHC	ND	10	1.00	
Beta-BHC	ND	5.2	1.00	
Chlordane	62	52	1.00	
4,4'-DDD	29	5.2	1.00	
4,4'-DDE	11	5.2	1.00	
4,4'-DDT	40	5.2	1.00	
Delta-BHC	ND	10	1.00	
Dieldrin	11	5.2	1.00	
Endosulfan I	ND	5.2	1.00	
Endosulfan II	ND	5.2	1.00	
Endosulfan Sulfate	ND	5.2	1.00	
Endrin	ND	5.2	1.00	
Endrin Aldehyde	ND	5.2	1.00	
Endrin Ketone	ND	5.2	1.00	
Gamma-BHC	ND	5.2	1.00	
Heptachlor	ND	5.2	1.00	
Heptachlor Epoxide	ND	10	1.00	
Methoxychlor	ND	5.2	1.00	
Toxaphene	ND	100	1.00	

Surrogate	Rec. (%)	Control Limits	Qualifiers
Decachlorobiphenyl	105	24-168	
2,4,5,6-Tetrachloro-m-Xylene	82	25-145	

Return to Contents

RL: Reporting Limit. DF: Dilution Factor. MDL: Method Detection Limit.

eurofins | Calscience

Analytical Report

Erler & Kalinowski, Inc.		Date Received:	10/13/17
12424 Wilshire Blvd., Suite 740		Work Order:	17-10-1043
Los Angeles, CA 90025-0019		Preparation:	EPA 3545
		Method:	EPA 8081A
		Units:	ug/kg
Project: Project Condor / B71091.00			Page 2 of 9

Client Sample Number	Lab Sample Number	Date/Time Collected	Matrix	Instrument	Date Prepared	Date/Time Analyzed	QC Batch ID
PC-GAB-4.0-5.0	**17-10-1043-2-A**	**10/13/17 08:05**	**Solid**	**GC 51**	**10/13/17**	**10/17/17 08:16**	**171013L23**

Comment(s): - Results are reported on a dry weight basis.

Parameter	Result	RL	DF	Qualifiers
Aldrin	ND	5.5	1.00	
Alpha-BHC	ND	11	1.00	
Beta-BHC	ND	5.5	1.00	
Chlordane	ND	55	1.00	
4,4'-DDD	ND	5.5	1.00	
4,4'-DDE	ND	5.5	1.00	
4,4'-DDT	ND	5.5	1.00	
Delta-BHC	ND	11	1.00	
Dieldrin	ND	5.5	1.00	
Endosulfan I	ND	5.5	1.00	
Endosulfan II	ND	5.5	1.00	
Endosulfan Sulfate	ND	5.5	1.00	
Endrin	ND	5.5	1.00	
Endrin Aldehyde	ND	5.5	1.00	
Endrin Ketone	ND	5.5	1.00	
Gamma-BHC	ND	5.5	1.00	
Heptachlor	ND	5.5	1.00	
Heptachlor Epoxide	ND	11	1.00	
Methoxychlor	ND	5.5	1.00	
Toxaphene	ND	110	1.00	

Surrogate	Rec. (%)	Control Limits	Qualifiers
Decachlorobiphenyl	73	24-168	
2,4,5,6-Tetrachloro-m-Xylene	51	25-145	

Return to Contents

RL: Reporting Limit. DF: Dilution Factor. MDL: Method Detection Limit.

eurofins | Calscience

Analytical Report

Erler & Kalinowski, Inc.
12424 Wilshire Blvd., Suite 740
Los Angeles, CA 90025-0019

Date Received: 10/13/17
Work Order: 17-10-1043
Preparation: EPA 3545
Method: EPA 8081A
Units: ug/kg

Project: Project Condor / B71091.00

Client Sample Number	Lab Sample Number	Date/Time Collected	Matrix	Instrument	Date Prepared	Date/Time Analyzed	QC Batch ID
PC-5ABC-0.0-1.0	**17-10-1043-3-A**	**10/13/17 08:53**	**Solid**	**GC 51**	**10/13/17**	**10/17/17 08:30**	**171013L23**

Comment(s): - Results are reported on a dry weight basis.

Parameter	Result	RL	DF	Qualifiers
Aldrin	ND	5.2	1.00	
Alpha-BHC	ND	10	1.00	
Beta-BHC	ND	5.2	1.00	
Chlordane	ND	52	1.00	
4,4'-DDD	6.2	5.2	1.00	
4,4'-DDE	ND	5.2	1.00	
4,4'-DDT	ND	5.2	1.00	
Delta-BHC	ND	10	1.00	
Dieldrin	ND	5.2	1.00	
Endosulfan I	ND	5.2	1.00	
Endosulfan II	ND	5.2	1.00	
Endosulfan Sulfate	ND	5.2	1.00	
Endrin	ND	5.2	1.00	
Endrin Aldehyde	ND	5.2	1.00	
Endrin Ketone	ND	5.2	1.00	
Gamma-BHC	ND	5.2	1.00	
Heptachlor	ND	5.2	1.00	
Heptachlor Epoxide	ND	10	1.00	
Methoxychlor	ND	5.2	1.00	
Toxaphene	ND	100	1.00	

Surrogate	Rec. (%)	Control Limits	Qualifiers
Decachlorobiphenyl	85	24-168	
2,4,5,6-Tetrachloro-m-Xylene	68	25-145	

Return to Contents

RL: Reporting Limit. DF: Dilution Factor. MDL: Method Detection Limit.

eurofins | Calscience

Analytical Report

Erler & Kalinowski, Inc.
12424 Wilshire Blvd., Suite 740
Los Angeles, CA 90025-0019

Date Received: 10/13/17
Work Order: 17-10-1043
Preparation: EPA 3545
Method: EPA 8081A
Units: ug/kg

Project: Project Condor / B71091.00

Client Sample Number	Lab Sample Number	Date/Time Collected	Matrix	Instrument	Date Prepared	Date/Time Analyzed	QC Batch ID
PC-5ABC-4.0-5.0	**17-10-1043-4-A**	**10/13/17 09:01**	**Solid**	**GC 51**	**10/13/17**	**10/17/17 08:45**	**171013L23**

Comment(s): - Results are reported on a dry weight basis.

Parameter	Result	RL	DF	Qualifiers
Aldrin	ND	5.4	1.00	
Alpha-BHC	ND	11	1.00	
Beta-BHC	ND	5.4	1.00	
Chlordane	ND	54	1.00	
4,4'-DDD	12	5.4	1.00	
4,4'-DDE	ND	5.4	1.00	
4,4'-DDT	ND	5.4	1.00	
Delta-BHC	ND	11	1.00	
Dieldrin	ND	5.4	1.00	
Endosulfan I	ND	5.4	1.00	
Endosulfan II	ND	5.4	1.00	
Endosulfan Sulfate	ND	5.4	1.00	
Endrin	ND	5.4	1.00	
Endrin Aldehyde	ND	5.4	1.00	
Endrin Ketone	ND	5.4	1.00	
Gamma-BHC	ND	5.4	1.00	
Heptachlor	ND	5.4	1.00	
Heptachlor Epoxide	ND	11	1.00	
Methoxychlor	ND	5.4	1.00	
Toxaphene	ND	110	1.00	

Surrogate	Rec. (%)	Control Limits	Qualifiers
Decachlorobiphenyl	69	24-168	
2,4,5,6-Tetrachloro-m-Xylene	52	25-145	

Return to Contents

RL: Reporting Limit. DF: Dilution Factor. MDL: Method Detection Limit.

eurofins | Calscience

Analytical Report

Erler & Kalinowski, Inc.		Date Received:	10/13/17
12424 Wilshire Blvd., Suite 740		Work Order:	17-10-1043
Los Angeles, CA 90025-0019		Preparation:	EPA 3545
		Method:	EPA 8081A
		Units:	ug/kg
Project: Project Condor / B71091.00			Page 5 of 9

Client Sample Number	Lab Sample Number	Date/Time Collected	Matrix	Instrument	Date Prepared	Date/Time Analyzed	QC Batch ID
PC-4ABC-0.0-1.0	**17-10-1043-5-A**	**10/13/17 10:22**	**Solid**	**GC 51**	**10/13/17**	**10/17/17 08:59**	**171013L23**

Comment(s): - Results are reported on a dry weight basis.

Parameter	Result	RL	DF	Qualifiers
Aldrin	ND	5.2	1.00	
Alpha-BHC	ND	10	1.00	
Beta-BHC	ND	5.2	1.00	
Chlordane	ND	52	1.00	
4,4'-DDD	12	5.2	1.00	
4,4'-DDE	ND	5.2	1.00	
4,4'-DDT	8.4	5.2	1.00	
Delta-BHC	ND	10	1.00	
Dieldrin	ND	5.2	1.00	
Endosulfan I	ND	5.2	1.00	
Endosulfan II	ND	5.2	1.00	
Endosulfan Sulfate	ND	5.2	1.00	
Endrin	ND	5.2	1.00	
Endrin Aldehyde	ND	5.2	1.00	
Endrin Ketone	ND	5.2	1.00	
Gamma-BHC	ND	5.2	1.00	
Heptachlor	ND	5.2	1.00	
Heptachlor Epoxide	ND	10	1.00	
Methoxychlor	ND	5.2	1.00	
Toxaphene	ND	100	1.00	

Surrogate	Rec. (%)	Control Limits	Qualifiers
Decachlorobiphenyl	100	24-168	
2,4,5,6-Tetrachloro-m-Xylene	83	25-145	

Return to Contents

RL: Reporting Limit. DF: Dilution Factor. MDL: Method Detection Limit.

eurofins | Calscience

Analytical Report

Erler & Kalinowski, Inc.
12424 Wilshire Blvd., Suite 740
Los Angeles, CA 90025-0019

Date Received: 10/13/17
Work Order: 17-10-1043
Preparation: EPA 3545
Method: EPA 8081A
Units: ug/kg

Project: Project Condor / B71091.00

Client Sample Number	Lab Sample Number	Date/Time Collected	Matrix	Instrument	Date Prepared	Date/Time Analyzed	QC Batch ID
PC-4ABC-4.0-5.0	**17-10-1043-6-A**	**10/13/17 10:31**	**Solid**	**GC 51**	**10/13/17**	**10/17/17 11:14**	**171013L23**

Comment(s): - Results are reported on a dry weight basis.

Parameter	Result	RL	DF	Qualifiers
Aldrin	ND	5.5	1.00	
Alpha-BHC	ND	11	1.00	
Beta-BHC	ND	5.5	1.00	
Chlordane	ND	55	1.00	
4,4'-DDD	7.6	5.5	1.00	
4,4'-DDE	9.0	5.5	1.00	
Delta-BHC	ND	11	1.00	
Dieldrin	ND	5.5	1.00	
Endosulfan I	ND	5.5	1.00	
Endosulfan II	ND	5.5	1.00	
Endosulfan Sulfate	ND	5.5	1.00	
Endrin	ND	5.5	1.00	
Endrin Aldehyde	ND	5.5	1.00	
Endrin Ketone	ND	5.5	1.00	
Gamma-BHC	ND	5.5	1.00	
Heptachlor	ND	5.5	1.00	
Heptachlor Epoxide	ND	11	1.00	
Methoxychlor	ND	5.5	1.00	
Toxaphene	ND	110	1.00	

Surrogate	Rec. (%)	Control Limits	Qualifiers
Decachlorobiphenyl	110	24-168	
2,4,5,6-Tetrachloro-m-Xylene	72	25-145	

PC-4ABC-4.0-5.0	17-10-1043-6-A	10/13/17 10:31	Solid	GC 51	10/13/17	10/17/17 12:10	171013L23

Comment(s): - Results are reported on a dry weight basis.

Parameter	Result	RL	DF	Qualifiers
4,4'-DDT	34	27	5.00	

Surrogate	Rec. (%)	Control Limits	Qualifiers
Decachlorobiphenyl	97	24-168	
2,4,5,6-Tetrachloro-m-Xylene	69	25-145	

RL: Reporting Limit. DF: Dilution Factor. MDL: Method Detection Limit.

Return to Contents

eurofins | Calscience

Analytical Report

Erler & Kalinowski, Inc.
12424 Wilshire Blvd., Suite 740
Los Angeles, CA 90025-0019

Date Received: 10/13/17
Work Order: 17-10-1043
Preparation: EPA 3545
Method: EPA 8081A
Units: ug/kg

Project: Project Condor / B71091.00

Client Sample Number	Lab Sample Number	Date/Time Collected	Matrix	Instrument	Date Prepared	Date/Time Analyzed	QC Batch ID
PC-3A-0.0-1.0	**17-10-1043-7-A**	**10/13/17 10:38**	**Solid**	**GC 51**	**10/13/17**	**10/17/17 11:28**	**171013L23**

Comment(s): - Results are reported on a dry weight basis.

Parameter	Result	RL	DF	Qualifiers
Aldrin	ND	5.3	1.00	
Alpha-BHC	ND	11	1.00	
Beta-BHC	ND	5.3	1.00	
Chlordane	71	53	1.00	
4,4'-DDD	ND	5.3	1.00	
4,4'-DDE	ND	5.3	1.00	
Delta-BHC	ND	11	1.00	
Dieldrin	ND	5.3	1.00	
Endosulfan I	ND	5.3	1.00	
Endosulfan II	ND	5.3	1.00	
Endosulfan Sulfate	ND	5.3	1.00	
Endrin	ND	5.3	1.00	
Endrin Aldehyde	ND	5.3	1.00	
Endrin Ketone	ND	5.3	1.00	
Gamma-BHC	ND	5.3	1.00	
Heptachlor	ND	5.3	1.00	
Heptachlor Epoxide	ND	11	1.00	
Methoxychlor	ND	5.3	1.00	
Toxaphene	ND	110	1.00	

Surrogate	Rec. (%)	Control Limits	Qualifiers
Decachlorobiphenyl	80	24-168	
2,4,5,6-Tetrachloro-m-Xylene	53	25-145	

Client Sample Number	Lab Sample Number	Date/Time Collected	Matrix	Instrument	Date Prepared	Date/Time Analyzed	QC Batch ID
PC-3A-0.0-1.0	**17-10-1043-7-A**	**10/13/17 10:38**	**Solid**	**GC 51**	**10/13/17**	**10/17/17 12:24**	**171013L23**

Comment(s): - Results are reported on a dry weight basis.

Parameter	Result	RL	DF	Qualifiers
4,4'-DDT	38	27	5.00	

Surrogate	Rec. (%)	Control Limits	Qualifiers
Decachlorobiphenyl	73	24-168	
2,4,5,6-Tetrachloro-m-Xylene	56	25-145	

RL: Reporting Limit. DF: Dilution Factor. MDL: Method Detection Limit.

Return to Contents

eurofins | Calscience

Analytical Report

Erler & Kalinowski, Inc.
12424 Wilshire Blvd., Suite 740
Los Angeles, CA 90025-0019

Date Received: 10/13/17
Work Order: 17-10-1043
Preparation: EPA 3545
Method: EPA 8081A
Units: ug/kg

Project: Project Condor / B71091.00

Client Sample Number	Lab Sample Number	Date/Time Collected	Matrix	Instrument	Date Prepared	Date/Time Analyzed	QC Batch ID
PC-3A-4.0-5.0	**17-10-1043-8-A**	**10/13/17 10:46**	**Solid**	**GC 51**	**10/13/17**	**10/17/17 11:43**	**171013L23**

Comment(s): - Results are reported on a dry weight basis.

Parameter	Result	RL	DF	Qualifiers
Aldrin	ND	5.7	1.00	
Alpha-BHC	ND	11	1.00	
Beta-BHC	ND	5.7	1.00	
Chlordane	ND	57	1.00	
4,4'-DDD	8.2	5.7	1.00	
4,4'-DDE	ND	5.7	1.00	
4,4'-DDT	40	5.7	1.00	
Delta-BHC	ND	11	1.00	
Dieldrin	ND	5.7	1.00	
Endosulfan I	ND	5.7	1.00	
Endosulfan II	ND	5.7	1.00	
Endosulfan Sulfate	ND	5.7	1.00	
Endrin	ND	5.7	1.00	
Endrin Aldehyde	ND	5.7	1.00	
Endrin Ketone	ND	5.7	1.00	
Gamma-BHC	ND	5.7	1.00	
Heptachlor	ND	5.7	1.00	
Heptachlor Epoxide	ND	11	1.00	
Methoxychlor	ND	5.7	1.00	
Toxaphene	ND	110	1.00	

Surrogate	Rec. (%)	Control Limits	Qualifiers
Decachlorobiphenyl	77	24-168	
2,4,5,6-Tetrachloro-m-Xylene	54	25-145	

Return to Contents

RL: Reporting Limit. DF: Dilution Factor. MDL: Method Detection Limit.

eurofins | Calscience

Analytical Report

Erler & Kalinowski, Inc.
12424 Wilshire Blvd., Suite 740
Los Angeles, CA 90025-0019

Date Received: 10/13/17
Work Order: 17-10-1043
Preparation: EPA 3545
Method: EPA 8081A
Units: ug/kg

Project: Project Condor / B71091.00

Client Sample Number	Lab Sample Number	Date/Time Collected	Matrix	Instrument	Date Prepared	Date/Time Analyzed	QC Batch ID
Method Blank	**099-12-537-2819**	**N/A**	**Solid**	**GC 51**	**10/13/17**	**10/17/17 04:57**	**171013L23**

Parameter	Result	RL	DF	Qualifiers
Aldrin	ND	5.0	1.00	
Alpha-BHC	ND	10	1.00	
Beta-BHC	ND	5.0	1.00	
Chlordane	ND	50	1.00	
4,4'-DDD	ND	5.0	1.00	
4,4'-DDE	ND	5.0	1.00	
4,4'-DDT	ND	5.0	1.00	
Delta-BHC	ND	10	1.00	
Dieldrin	ND	5.0	1.00	
Endosulfan I	ND	5.0	1.00	
Endosulfan II	ND	5.0	1.00	
Endosulfan Sulfate	ND	5.0	1.00	
Endrin	ND	5.0	1.00	
Endrin Aldehyde	ND	5.0	1.00	
Endrin Ketone	ND	5.0	1.00	
Gamma-BHC	ND	5.0	1.00	
Heptachlor	ND	5.0	1.00	
Heptachlor Epoxide	ND	10	1.00	
Methoxychlor	ND	5.0	1.00	
Toxaphene	ND	100	1.00	

Surrogate	Rec. (%)	Control Limits	Qualifiers
Decachlorobiphenyl	96	24-168	
2,4,5,6-Tetrachloro-m-Xylene	98	25-145	

Return to Contents

RL: Reporting Limit. DF: Dilution Factor. MDL: Method Detection Limit.

eurofins | Calscience

Analytical Report

Erler & Kalinowski, Inc.
12424 Wilshire Blvd., Suite 740
Los Angeles, CA 90025-0019

Date Received: 10/13/17
Work Order: 17-10-1043
Preparation: EPA 3540C
Method: EPA 8082
Units: ug/kg

Project: Project Condor / B71091.00

Client Sample Number	Lab Sample Number	Date/Time Collected	Matrix	Instrument	Date Prepared	Date/Time Analyzed	QC Batch ID
PC-GAB-0.0-1.0	**17-10-1043-1-A**	**10/13/17 07:50**	**Solid**	**GC 58**	**10/13/17**	**10/16/17 14:57**	**171013L21**

Comment(s): - Results are reported on a dry weight basis.

Parameter	Result	RL	DF	Qualifiers
Aroclor-1016	ND	52	1.00	
Aroclor-1221	ND	52	1.00	
Aroclor-1232	ND	52	1.00	
Aroclor-1242	ND	52	1.00	
Aroclor-1248	ND	52	1.00	
Aroclor-1254	ND	52	1.00	
Aroclor-1260	ND	52	1.00	
Aroclor-1262	ND	52	1.00	
Aroclor-1268	ND	52	1.00	

Surrogate	Rec. (%)	Control Limits	Qualifiers
Decachlorobiphenyl	114	24-168	
2,4,5,6-Tetrachloro-m-Xylene	95	25-145	

Client Sample Number	Lab Sample Number	Date/Time Collected	Matrix	Instrument	Date Prepared	Date/Time Analyzed	QC Batch ID
PC-GAB-4.0-5.0	**17-10-1043-2-A**	**10/13/17 08:05**	**Solid**	**GC 58**	**10/13/17**	**10/16/17 15:51**	**171013L21**

Comment(s): - Results are reported on a dry weight basis.

Parameter	Result	RL	DF	Qualifiers
Aroclor-1016	ND	55	1.00	
Aroclor-1221	ND	55	1.00	
Aroclor-1232	ND	55	1.00	
Aroclor-1242	ND	55	1.00	
Aroclor-1248	ND	55	1.00	
Aroclor-1254	ND	55	1.00	
Aroclor-1260	ND	55	1.00	
Aroclor-1262	ND	55	1.00	
Aroclor-1268	ND	55	1.00	

Surrogate	Rec. (%)	Control Limits	Qualifiers
Decachlorobiphenyl	93	24-168	
2,4,5,6-Tetrachloro-m-Xylene	86	25-145	

Return to Contents

RL: Reporting Limit. DF: Dilution Factor. MDL: Method Detection Limit.

eurofins | Calscience

Analytical Report

Erler & Kalinowski, Inc.		Date Received:	10/13/17
12424 Wilshire Blvd., Suite 740		Work Order:	17-10-1043
Los Angeles, CA 90025-0019		Preparation:	EPA 3540C
		Method:	EPA 8082
		Units:	ug/kg
Project: Project Condor / B71091.00			Page 2 of 5

Client Sample Number	Lab Sample Number	Date/Time Collected	Matrix	Instrument	Date Prepared	Date/Time Analyzed	QC Batch ID
PC-5ABC-0.0-1.0	**17-10-1043-3-A**	**10/13/17 08:53**	**Solid**	**GC 58**	**10/13/17**	**10/16/17 15:15**	**171013L21**

Comment(s): - Results are reported on a dry weight basis.

Parameter	Result	RL	DF	Qualifiers
Aroclor-1016	ND	52	1.00	
Aroclor-1221	ND	52	1.00	
Aroclor-1232	ND	52	1.00	
Aroclor-1242	ND	52	1.00	
Aroclor-1248	ND	52	1.00	
Aroclor-1254	ND	52	1.00	
Aroclor-1260	ND	52	1.00	
Aroclor-1262	ND	52	1.00	
Aroclor-1268	ND	52	1.00	

Surrogate	Rec. (%)	Control Limits	Qualifiers
Decachlorobiphenyl	103	24-168	
2,4,5,6-Tetrachloro-m-Xylene	92	25-145	

Client Sample Number	Lab Sample Number	Date/Time Collected	Matrix	Instrument	Date Prepared	Date/Time Analyzed	QC Batch ID
PC-5ABC-4.0-5.0	**17-10-1043-4-A**	**10/13/17 09:01**	**Solid**	**GC 58**	**10/13/17**	**10/16/17 16:09**	**171013L21**

Comment(s): - Results are reported on a dry weight basis.

Parameter	Result	RL	DF	Qualifiers
Aroclor-1016	ND	54	1.00	
Aroclor-1221	ND	54	1.00	
Aroclor-1232	ND	54	1.00	
Aroclor-1242	ND	54	1.00	
Aroclor-1248	ND	54	1.00	
Aroclor-1254	ND	54	1.00	
Aroclor-1260	ND	54	1.00	
Aroclor-1262	ND	54	1.00	
Aroclor-1268	ND	54	1.00	

Surrogate	Rec. (%)	Control Limits	Qualifiers
Decachlorobiphenyl	88	24-168	
2,4,5,6-Tetrachloro-m-Xylene	85	25-145	

Return to Contents

RL: Reporting Limit. DF: Dilution Factor. MDL: Method Detection Limit.

eurofins | Calscience

Analytical Report

Erler & Kalinowski, Inc.		Date Received:	10/13/17
12424 Wilshire Blvd., Suite 740		Work Order:	17-10-1043
Los Angeles, CA 90025-0019		Preparation:	EPA 3540C
		Method:	EPA 8082
		Units:	ug/kg
Project: Project Condor / B71091.00			Page 3 of 5

Client Sample Number	Lab Sample Number	Date/Time Collected	Matrix	Instrument	Date Prepared	Date/Time Analyzed	QC Batch ID
PC-4ABC-0.0-1.0	**17-10-1043-5-A**	**10/13/17 10:22**	**Solid**	**GC 58**	**10/13/17**	**10/16/17 15:33**	**171013L21**

Comment(s): - Results are reported on a dry weight basis.

Parameter	Result	RL	DF	Qualifiers
Aroclor-1016	ND	52	1.00	
Aroclor-1221	ND	52	1.00	
Aroclor-1232	ND	52	1.00	
Aroclor-1242	ND	52	1.00	
Aroclor-1248	ND	52	1.00	
Aroclor-1254	ND	52	1.00	
Aroclor-1260	ND	52	1.00	
Aroclor-1262	ND	52	1.00	
Aroclor-1268	ND	52	1.00	

Surrogate	Rec. (%)	Control Limits	Qualifiers
Decachlorobiphenyl	90	24-168	
2,4,5,6-Tetrachloro-m-Xylene	80	25-145	

PC-4ABC-4.0-5.0	**17-10-1043-6-A**	**10/13/17 10:31**	**Solid**	**GC 58**	**10/13/17**	**10/16/17 16:27**	**171013L21**

Comment(s): - Results are reported on a dry weight basis.

Parameter	Result	RL	DF	Qualifiers
Aroclor-1016	ND	54	1.00	
Aroclor-1221	ND	54	1.00	
Aroclor-1232	ND	54	1.00	
Aroclor-1242	ND	54	1.00	
Aroclor-1248	ND	54	1.00	
Aroclor-1254	ND	54	1.00	
Aroclor-1260	ND	54	1.00	
Aroclor-1262	ND	54	1.00	
Aroclor-1268	ND	54	1.00	

Surrogate	Rec. (%)	Control Limits	Qualifiers
Decachlorobiphenyl	106	24-168	
2,4,5,6-Tetrachloro-m-Xylene	97	25-145	

Return to Contents

RL: Reporting Limit. DF: Dilution Factor. MDL: Method Detection Limit.

eurofins | Calscience

Analytical Report

Erler & Kalinowski, Inc.
12424 Wilshire Blvd., Suite 740
Los Angeles, CA 90025-0019

Date Received: 10/13/17
Work Order: 17-10-1043
Preparation: EPA 3540C
Method: EPA 8082
Units: ug/kg

Project: Project Condor / B71091.00

Client Sample Number	Lab Sample Number	Date/Time Collected	Matrix	Instrument	Date Prepared	Date/Time Analyzed	QC Batch ID
PC-3A-0.0-1.0	**17-10-1043-7-A**	**10/13/17 10:38**	**Solid**	**GC 58**	**10/13/17**	**10/16/17 16:45**	**171013L21**

Comment(s): - Results are reported on a dry weight basis.

Parameter	Result	RL	DF	Qualifiers
Aroclor-1016	ND	53	1.00	
Aroclor-1221	ND	53	1.00	
Aroclor-1232	ND	53	1.00	
Aroclor-1242	ND	53	1.00	
Aroclor-1248	ND	53	1.00	
Aroclor-1254	ND	53	1.00	
Aroclor-1260	ND	53	1.00	
Aroclor-1262	ND	53	1.00	
Aroclor-1268	ND	53	1.00	

Surrogate	Rec. (%)	Control Limits	Qualifiers
Decachlorobiphenyl	101	24-168	
2,4,5,6-Tetrachloro-m-Xylene	90	25-145	

PC-3A-4.0-5.0	17-10-1043-8-A	10/13/17 10:46	Solid	GC 58	10/13/17	10/16/17 17:03	171013L21

Comment(s): - Results are reported on a dry weight basis.

Parameter	Result	RL	DF	Qualifiers
Aroclor-1016	ND	57	1.00	
Aroclor-1221	ND	57	1.00	
Aroclor-1232	ND	57	1.00	
Aroclor-1242	ND	57	1.00	
Aroclor-1248	ND	57	1.00	
Aroclor-1254	ND	57	1.00	
Aroclor-1260	ND	57	1.00	
Aroclor-1262	ND	57	1.00	
Aroclor-1268	ND	57	1.00	

Surrogate	Rec. (%)	Control Limits	Qualifiers
Decachlorobiphenyl	65	24-168	
2,4,5,6-Tetrachloro-m-Xylene	56	25-145	

Return to Contents

RL: Reporting Limit. DF: Dilution Factor. MDL: Method Detection Limit.

eurofins | Calscience

Analytical Report

Erler & Kalinowski, Inc.
12424 Wilshire Blvd., Suite 740
Los Angeles, CA 90025-0019

Date Received: 10/13/17
Work Order: 17-10-1043
Preparation: EPA 3540C
Method: EPA 8082
Units: ug/kg

Project: Project Condor / B71091.00

Client Sample Number	Lab Sample Number	Date/Time Collected	Matrix	Instrument	Date Prepared	Date/Time Analyzed	QC Batch ID
Method Blank	**099-12-535-4403**	**N/A**	**Solid**	**GC 58**	**10/13/17**	**10/16/17 13:45**	**171013L21**

Parameter	Result	RL	DF	Qualifiers
Aroclor-1016	ND	50	1.00	
Aroclor-1221	ND	50	1.00	
Aroclor-1232	ND	50	1.00	
Aroclor-1242	ND	50	1.00	
Aroclor-1248	ND	50	1.00	
Aroclor-1254	ND	50	1.00	
Aroclor-1260	ND	50	1.00	
Aroclor-1262	ND	50	1.00	
Aroclor-1268	ND	50	1.00	

Surrogate	Rec. (%)	Control Limits	Qualifiers
Decachlorobiphenyl	102	24-168	
2,4,5,6-Tetrachloro-m-Xylene	92	25-145	

Return to Contents

RL: Reporting Limit. DF: Dilution Factor. MDL: Method Detection Limit.

eurofins | Calscience

Analytical Report

Erler & Kalinowski, Inc.		Date Received:	10/13/17
12424 Wilshire Blvd., Suite 740		Work Order:	17-10-1043
Los Angeles, CA 90025-0019		Preparation:	EPA 3545
		Method:	EPA 8141A
		Units:	mg/kg
Project: Project Condor / B71091.00			Page 1 of 9

Client Sample Number	Lab Sample Number	Date/Time Collected	Matrix	Instrument	Date Prepared	Date/Time Analyzed	QC Batch ID
PC-GAB-0.0-1.0	**17-10-1043-1-A**	**10/13/17 07:50**	**Solid**	**GC 68**	**10/13/17**	**10/16/17 14:58**	**171013L22**

Comment(s): - Results are reported on a dry weight basis.

Parameter	Result	RL	DF	Qualifiers
Demeton-o/s	ND	0.53	1.00	
Azinphos Methyl	ND	0.53	1.00	
Bolstar	ND	0.53	1.00	
Chlorpyrifos	ND	0.53	1.00	
Coumaphos	ND	0.53	1.00	
Diazinon	ND	0.53	1.00	
Dichlorvos	ND	0.53	1.00	
Disulfoton	ND	0.53	1.00	
Ethoprop	ND	0.53	1.00	
Fensulfothion	ND	0.53	1.00	
Fenthion	ND	0.53	1.00	
Merphos	ND	0.53	1.00	
Methyl Parathion	ND	0.53	1.00	
Mevinphos	ND	0.53	1.00	
Naled	ND	4.2	1.00	
Phorate	ND	0.53	1.00	
Ronnel	ND	0.53	1.00	
Stirophos	ND	2.1	1.00	
Tokuthion	ND	0.53	1.00	
Trichloronate	ND	0.53	1.00	

Surrogate	Rec. (%)	Control Limits	Qualifiers
Tributylphosphate	83	30-130	

Return to Contents

RL: Reporting Limit. DF: Dilution Factor. MDL: Method Detection Limit.

eurofins | Calscience

Analytical Report

Erler & Kalinowski, Inc.		Date Received:	10/13/17
12424 Wilshire Blvd., Suite 740		Work Order:	17-10-1043
Los Angeles, CA 90025-0019		Preparation:	EPA 3545
		Method:	EPA 8141A
		Units:	mg/kg
Project: Project Condor / B71091.00			Page 2 of 9

Client Sample Number	Lab Sample Number	Date/Time Collected	Matrix	Instrument	Date Prepared	Date/Time Analyzed	QC Batch ID
PC-GAB-4.0-5.0	**17-10-1043-2-A**	**10/13/17 08:05**	**Solid**	**GC 68**	**10/13/17**	**10/16/17 15:45**	**171013L22**

Comment(s): - Results are reported on a dry weight basis.

Parameter	Result	RL	DF	Qualifiers
Demeton-o/s	ND	0.55	1.00	
Azinphos Methyl	ND	0.55	1.00	
Bolstar	ND	0.55	1.00	
Chlorpyrifos	ND	0.55	1.00	
Coumaphos	ND	0.55	1.00	
Diazinon	ND	0.55	1.00	
Dichlorvos	ND	0.55	1.00	
Disulfoton	ND	0.55	1.00	
Ethoprop	ND	0.55	1.00	
Fensulfothion	ND	0.55	1.00	
Fenthion	ND	0.55	1.00	
Merphos	ND	0.55	1.00	
Methyl Parathion	ND	0.55	1.00	
Mevinphos	ND	0.55	1.00	
Naled	ND	4.4	1.00	
Phorate	ND	0.55	1.00	
Ronnel	ND	0.55	1.00	
Stirophos	ND	2.2	1.00	
Tokuthion	ND	0.55	1.00	
Trichloronate	ND	0.55	1.00	

Surrogate	Rec. (%)	Control Limits	Qualifiers
Tributylphosphate	39	30-130	

Return to Contents

RL: Reporting Limit. DF: Dilution Factor. MDL: Method Detection Limit.

eurofins | Calscience

Analytical Report

Erler & Kalinowski, Inc.
12424 Wilshire Blvd., Suite 740
Los Angeles, CA 90025-0019

Date Received: 10/13/17
Work Order: 17-10-1043
Preparation: EPA 3545
Method: EPA 8141A
Units: mg/kg

Project: Project Condor / B71091.00

Client Sample Number	Lab Sample Number	Date/Time Collected	Matrix	Instrument	Date Prepared	Date/Time Analyzed	QC Batch ID
PC-5ABC-0.0-1.0	**17-10-1043-3-A**	**10/13/17 08:53**	**Solid**	**GC 68**	**10/13/17**	**10/16/17 17:30**	**171013L22**

Comment(s): - Results are reported on a dry weight basis.

Parameter	Result	RL	DF	Qualifiers
Demeton-o/s	ND	0.52	1.00	
Azinphos Methyl	ND	0.52	1.00	
Bolstar	ND	0.52	1.00	
Chlorpyrifos	ND	0.52	1.00	
Coumaphos	ND	0.52	1.00	
Diazinon	ND	0.52	1.00	
Dichlorvos	ND	0.52	1.00	
Disulfoton	ND	0.52	1.00	
Ethoprop	ND	0.52	1.00	
Fensulfothion	ND	0.52	1.00	
Fenthion	ND	0.52	1.00	
Merphos	ND	0.52	1.00	
Methyl Parathion	ND	0.52	1.00	
Mevinphos	ND	0.52	1.00	
Naled	ND	4.2	1.00	
Phorate	ND	0.52	1.00	
Ronnel	ND	0.52	1.00	
Stirophos	ND	2.1	1.00	
Tokuthion	ND	0.52	1.00	
Trichloronate	ND	0.52	1.00	

Surrogate	Rec. (%)	Control Limits	Qualifiers
Tributylphosphate	49	30-130	

Return to Contents

RL: Reporting Limit. DF: Dilution Factor. MDL: Method Detection Limit.

eurofins | Calscience

Analytical Report

Erler & Kalinowski, Inc.		Date Received:	10/13/17
12424 Wilshire Blvd., Suite 740		Work Order:	17-10-1043
Los Angeles, CA 90025-0019		Preparation:	EPA 3545
		Method:	EPA 8141A
		Units:	mg/kg
Project: Project Condor / B71091.00			Page 4 of 9

Client Sample Number	Lab Sample Number	Date/Time Collected	Matrix	Instrument	Date Prepared	Date/Time Analyzed	QC Batch ID
PC-5ABC-4.0-5.0	**17-10-1043-4-A**	**10/13/17 09:01**	**Solid**	**GC 68**	**10/13/17**	**10/16/17 18:17**	**171013L22**

Comment(s): - Results are reported on a dry weight basis.

Parameter	Result	RL	DF	Qualifiers
Demeton-o/s	ND	0.52	1.00	
Azinphos Methyl	ND	0.52	1.00	
Bolstar	ND	0.52	1.00	
Chlorpyrifos	ND	0.52	1.00	
Coumaphos	ND	0.52	1.00	
Diazinon	ND	0.52	1.00	
Dichlorvos	ND	0.52	1.00	
Disulfoton	ND	0.52	1.00	
Ethoprop	ND	0.52	1.00	
Fensulfothion	ND	0.52	1.00	
Fenthion	ND	0.52	1.00	
Merphos	ND	0.52	1.00	
Methyl Parathion	ND	0.52	1.00	
Mevinphos	ND	0.52	1.00	
Naled	ND	4.2	1.00	
Phorate	ND	0.52	1.00	
Ronnel	ND	0.52	1.00	
Stirophos	ND	2.1	1.00	
Tokuthion	ND	0.52	1.00	
Trichloronate	ND	0.52	1.00	

Surrogate	Rec. (%)	Control Limits	Qualifiers
Tributylphosphate	52	30-130	

Return to Contents

RL: Reporting Limit. DF: Dilution Factor. MDL: Method Detection Limit.

eurofins | Calscience

Analytical Report

Erler & Kalinowski, Inc.		Date Received:	10/13/17
12424 Wilshire Blvd., Suite 740		Work Order:	17-10-1043
Los Angeles, CA 90025-0019		Preparation:	EPA 3545
		Method:	EPA 8141A
		Units:	mg/kg
Project: Project Condor / B71091.00			Page 5 of 9

Client Sample Number	Lab Sample Number	Date/Time Collected	Matrix	Instrument	Date Prepared	Date/Time Analyzed	QC Batch ID
PC-4ABC-0.0-1.0	**17-10-1043-5-A**	**10/13/17 10:22**	**Solid**	**GC 68**	**10/13/17**	**10/16/17 19:05**	**171013L22**

Comment(s): - Results are reported on a dry weight basis.

Parameter	Result	RL	DF	Qualifiers
Demeton-o/s	ND	0.50	1.00	
Azinphos Methyl	ND	0.50	1.00	
Bolstar	ND	0.50	1.00	
Chlorpyrifos	ND	0.50	1.00	
Coumaphos	ND	0.50	1.00	
Diazinon	ND	0.50	1.00	
Dichlorvos	ND	0.50	1.00	
Disulfoton	ND	0.50	1.00	
Ethoprop	ND	0.50	1.00	
Fensulfothion	ND	0.50	1.00	
Fenthion	ND	0.50	1.00	
Merphos	ND	0.50	1.00	
Methyl Parathion	ND	0.50	1.00	
Mevinphos	ND	0.50	1.00	
Naled	ND	4.0	1.00	
Phorate	ND	0.50	1.00	
Ronnel	ND	0.50	1.00	
Stirophos	ND	2.0	1.00	
Tokuthion	ND	0.50	1.00	
Trichloronate	ND	0.50	1.00	

Surrogate	Rec. (%)	Control Limits	Qualifiers
Tributylphosphate	73	30-130	

Return to Contents

RL: Reporting Limit. DF: Dilution Factor. MDL: Method Detection Limit.

eurofins | Calscience

Analytical Report

Erler & Kalinowski, Inc.		Date Received:	10/13/17
12424 Wilshire Blvd., Suite 740		Work Order:	17-10-1043
Los Angeles, CA 90025-0019		Preparation:	EPA 3545
		Method:	EPA 8141A
		Units:	mg/kg
Project: Project Condor / B71091.00			Page 6 of 9

Client Sample Number	Lab Sample Number	Date/Time Collected	Matrix	Instrument	Date Prepared	Date/Time Analyzed	QC Batch ID
PC-4ABC-4.0-5.0	**17-10-1043-6-A**	**10/13/17 10:31**	**Solid**	**GC 68**	**10/13/17**	**10/16/17 19:53**	**171013L22**

Comment(s): - Results are reported on a dry weight basis.

Parameter	Result	RL	DF	Qualifiers
Demeton-o/s	ND	0.53	1.00	
Azinphos Methyl	ND	0.53	1.00	
Bolstar	ND	0.53	1.00	
Chlorpyrifos	ND	0.53	1.00	
Coumaphos	ND	0.53	1.00	
Diazinon	ND	0.53	1.00	
Dichlorvos	ND	0.53	1.00	
Disulfoton	ND	0.53	1.00	
Ethoprop	ND	0.53	1.00	
Fensulfothion	ND	0.53	1.00	
Fenthion	ND	0.53	1.00	
Merphos	ND	0.53	1.00	
Methyl Parathion	ND	0.53	1.00	
Mevinphos	ND	0.53	1.00	
Naled	ND	4.3	1.00	
Phorate	ND	0.53	1.00	
Ronnel	ND	0.53	1.00	
Stirophos	ND	2.1	1.00	
Tokuthion	ND	0.53	1.00	
Trichloronate	ND	0.53	1.00	

Surrogate	Rec. (%)	Control Limits	Qualifiers
Tributylphosphate	73	30-130	

Return to Contents

RL: Reporting Limit. DF: Dilution Factor. MDL: Method Detection Limit.

eurofins | Calscience

Analytical Report

Erler & Kalinowski, Inc.		Date Received:	10/13/17
12424 Wilshire Blvd., Suite 740		Work Order:	17-10-1043
Los Angeles, CA 90025-0019		Preparation:	EPA 3545
		Method:	EPA 8141A
		Units:	mg/kg
Project: Project Condor / B71091.00			Page 7 of 9

Client Sample Number	Lab Sample Number	Date/Time Collected	Matrix	Instrument	Date Prepared	Date/Time Analyzed	QC Batch ID
PC-3A-0.0-1.0	**17-10-1043-7-A**	**10/13/17 10:38**	**Solid**	**GC 68**	**10/13/17**	**10/16/17 20:41**	**171013L22**

Comment(s): - Results are reported on a dry weight basis.

Parameter	Result	RL	DF	Qualifiers
Demeton-o/s	ND	0.51	1.00	
Azinphos Methyl	ND	0.51	1.00	
Bolstar	ND	0.51	1.00	
Chlorpyrifos	ND	0.51	1.00	
Coumaphos	ND	0.51	1.00	
Diazinon	ND	0.51	1.00	
Dichlorvos	ND	0.51	1.00	
Disulfoton	ND	0.51	1.00	
Ethoprop	ND	0.51	1.00	
Fensulfothion	ND	0.51	1.00	
Fenthion	ND	0.51	1.00	
Merphos	ND	0.51	1.00	
Methyl Parathion	ND	0.51	1.00	
Mevinphos	ND	0.51	1.00	
Naled	ND	4.1	1.00	
Phorate	ND	0.51	1.00	
Ronnel	ND	0.51	1.00	
Stirophos	ND	2.0	1.00	
Tokuthion	ND	0.51	1.00	
Trichloronate	ND	0.51	1.00	

Surrogate	Rec. (%)	Control Limits	Qualifiers
Tributylphosphate	53	30-130	

Return to Contents

RL: Reporting Limit. DF: Dilution Factor. MDL: Method Detection Limit.

eurofins | Calscience

Analytical Report

Erler & Kalinowski, Inc.
12424 Wilshire Blvd., Suite 740
Los Angeles, CA 90025-0019

Date Received: 10/13/17
Work Order: 17-10-1043
Preparation: EPA 3545
Method: EPA 8141A
Units: mg/kg

Project: Project Condor / B71091.00

Client Sample Number	Lab Sample Number	Date/Time Collected	Matrix	Instrument	Date Prepared	Date/Time Analyzed	QC Batch ID
PC-3A-4.0-5.0	**17-10-1043-8-A**	**10/13/17 10:46**	**Solid**	**GC 68**	**10/13/17**	**10/16/17 21:28**	**171013L22**

Comment(s): - Results are reported on a dry weight basis.

Parameter	Result	RL	DF	Qualifiers
Demeton-o/s	ND	0.56	1.00	
Azinphos Methyl	ND	0.56	1.00	
Bolstar	ND	0.56	1.00	
Chlorpyrifos	ND	0.56	1.00	
Coumaphos	ND	0.56	1.00	
Diazinon	ND	0.56	1.00	
Dichlorvos	ND	0.56	1.00	
Disulfoton	ND	0.56	1.00	
Ethoprop	ND	0.56	1.00	
Fensulfothion	ND	0.56	1.00	
Fenthion	ND	0.56	1.00	
Merphos	ND	0.56	1.00	
Methyl Parathion	ND	0.56	1.00	
Mevinphos	ND	0.56	1.00	
Naled	ND	4.5	1.00	
Phorate	ND	0.56	1.00	
Ronnel	ND	0.56	1.00	
Stirophos	ND	2.3	1.00	
Tokuthion	ND	0.56	1.00	
Trichloronate	ND	0.56	1.00	

Surrogate	Rec. (%)	Control Limits	Qualifiers
Tributylphosphate	37	30-130	

Return to Contents

RL: Reporting Limit. DF: Dilution Factor. MDL: Method Detection Limit.

eurofins | Calscience

Analytical Report

Erler & Kalinowski, Inc.
12424 Wilshire Blvd., Suite 740
Los Angeles, CA 90025-0019

Date Received: 10/13/17
Work Order: 17-10-1043
Preparation: EPA 3545
Method: EPA 8141A
Units: mg/kg

Project: Project Condor / B71091.00

Client Sample Number	Lab Sample Number	Date/Time Collected	Matrix	Instrument	Date Prepared	Date/Time Analyzed	QC Batch ID
Method Blank	**099-15-973-354**	**N/A**	**Solid**	**GC 68**	**10/13/17**	**10/16/17 11:46**	**171013L22**

Parameter	Result	RL	DF	Qualifiers
Demeton-o/s	ND	0.50	1.00	
Azinphos Methyl	ND	0.50	1.00	
Bolstar	ND	0.50	1.00	
Chlorpyrifos	ND	0.50	1.00	
Coumaphos	ND	0.50	1.00	
Diazinon	ND	0.50	1.00	
Dichlorvos	ND	0.50	1.00	
Disulfoton	ND	0.50	1.00	
Ethoprop	ND	0.50	1.00	
Fensulfothion	ND	0.50	1.00	
Fenthion	ND	0.50	1.00	
Merphos	ND	0.50	1.00	
Methyl Parathion	ND	0.50	1.00	
Mevinphos	ND	0.50	1.00	
Naled	ND	4.0	1.00	
Phorate	ND	0.50	1.00	
Ronnel	ND	0.50	1.00	
Stirophos	ND	2.0	1.00	
Tokuthion	ND	0.50	1.00	
Trichloronate	ND	0.50	1.00	

Surrogate	Rec. (%)	Control Limits	Qualifiers
Tributylphosphate	84	30-130	

Return to Contents

RL: Reporting Limit. DF: Dilution Factor. MDL: Method Detection Limit.

eurofins | Calscience

Analytical Report

Erler & Kalinowski, Inc.
12424 Wilshire Blvd., Suite 740
Los Angeles, CA 90025-0019

Date Received: 10/13/17
Work Order: 17-10-1043
Preparation: EPA 8151A
Method: EPA 8151A
Units: ug/kg

Project: Project Condor / B71091.00

Client Sample Number	Lab Sample Number	Date/Time Collected	Matrix	Instrument	Date Prepared	Date/Time Analyzed	QC Batch ID
PC-GAB-0.0-1.0	**17-10-1043-1-A**	**10/13/17 07:50**	**Solid**	**GC 40**	**10/13/17**	**10/16/17 15:14**	**171013L11A**

Comment(s): - Results are reported on a dry weight basis.

Parameter	Result	RL	DF	Qualifiers
Dalapon	ND	260	1.00	
Dicamba	ND	10	1.00	
MCPP	ND	10000	1.00	
MCPA	ND	10000	1.00	
Dichlorprop	ND	100	1.00	
2,4-D	ND	100	1.00	
2,4,5-TP (Silvex)	ND	10	1.00	
2,4,5-T	ND	10	1.00	
2,4-DB	ND	100	1.00	
Dinoseb	ND	52	1.00	

Surrogate	Rec. (%)	Control Limits	Qualifiers
2,4-Dichlorophenylacetic acid	78	44-146	

Client Sample Number	Lab Sample Number	Date/Time Collected	Matrix	Instrument	Date Prepared	Date/Time Analyzed	QC Batch ID
PC-GAB-4.0-5.0	**17-10-1043-2-A**	**10/13/17 08:05**	**Solid**	**GC 40**	**10/13/17**	**10/16/17 15:38**	**171013L11A**

Comment(s): - Results are reported on a dry weight basis.

Parameter	Result	RL	DF	Qualifiers
Dalapon	ND	270	1.00	
Dicamba	ND	11	1.00	
MCPP	ND	11000	1.00	
MCPA	ND	11000	1.00	
Dichlorprop	ND	110	1.00	
2,4-D	ND	110	1.00	
2,4,5-TP (Silvex)	ND	11	1.00	
2,4,5-T	ND	11	1.00	
2,4-DB	ND	110	1.00	
Dinoseb	ND	55	1.00	

Surrogate	Rec. (%)	Control Limits	Qualifiers
2,4-Dichlorophenylacetic acid	50	44-146	

Return to Contents

RL: Reporting Limit. DF: Dilution Factor. MDL: Method Detection Limit.

eurofins | Calscience

Analytical Report

Erler & Kalinowski, Inc.
12424 Wilshire Blvd., Suite 740
Los Angeles, CA 90025-0019

Date Received: 10/13/17
Work Order: 17-10-1043
Preparation: EPA 8151A
Method: EPA 8151A
Units: ug/kg

Project: Project Condor / B71091.00

Client Sample Number	Lab Sample Number	Date/Time Collected	Matrix	Instrument	Date Prepared	Date/Time Analyzed	QC Batch ID
PC-5ABC-0.0-1.0	**17-10-1043-3-A**	**10/13/17 08:53**	**Solid**	**GC 40**	**10/13/17**	**10/16/17 16:01**	**171013L11A**

Comment(s): - Results are reported on a dry weight basis.

Parameter	Result	RL	DF	Qualifiers
Dalapon	ND	270	1.00	
Dicamba	ND	11	1.00	
MCPP	ND	11000	1.00	
MCPA	ND	11000	1.00	
Dichlorprop	ND	110	1.00	
2,4-D	ND	110	1.00	
2,4,5-TP (Silvex)	ND	11	1.00	
2,4,5-T	ND	11	1.00	
2,4-DB	ND	110	1.00	
Dinoseb	ND	53	1.00	

Surrogate	Rec. (%)	Control Limits	Qualifiers
2,4-Dichlorophenylacetic acid	94	44-146	

Client Sample Number	Lab Sample Number	Date/Time Collected	Matrix	Instrument	Date Prepared	Date/Time Analyzed	QC Batch ID
PC-5ABC-4.0-5.0	**17-10-1043-4-A**	**10/13/17 09:01**	**Solid**	**GC 40**	**10/13/17**	**10/16/17 16:24**	**171013L11A**

Comment(s): - Results are reported on a dry weight basis.

Parameter	Result	RL	DF	Qualifiers
Dalapon	ND	270	1.00	
Dicamba	ND	11	1.00	
MCPP	ND	11000	1.00	
MCPA	ND	11000	1.00	
Dichlorprop	ND	110	1.00	
2,4-D	ND	110	1.00	
2,4,5-TP (Silvex)	ND	11	1.00	
2,4,5-T	ND	11	1.00	
2,4-DB	ND	110	1.00	
Dinoseb	ND	54	1.00	

Surrogate	Rec. (%)	Control Limits	Qualifiers
2,4-Dichlorophenylacetic acid	85	44-146	

Return to Contents

RL: Reporting Limit. DF: Dilution Factor. MDL: Method Detection Limit.

eurofins | Calscience

Analytical Report

Erler & Kalinowski, Inc.
12424 Wilshire Blvd., Suite 740
Los Angeles, CA 90025-0019

Date Received: 10/13/17
Work Order: 17-10-1043
Preparation: EPA 8151A
Method: EPA 8151A
Units: ug/kg

Project: Project Condor / B71091.00

Client Sample Number	Lab Sample Number	Date/Time Collected	Matrix	Instrument	Date Prepared	Date/Time Analyzed	QC Batch ID
PC-4ABC-0.0-1.0	**17-10-1043-5-A**	**10/13/17 10:22**	**Solid**	**GC 40**	**10/13/17**	**10/16/17 16:47**	**171013L11A**

Comment(s): - Results are reported on a dry weight basis.

Parameter	Result	RL	DF	Qualifiers
Dalapon	ND	260	1.00	
Dicamba	ND	11	1.00	
MCPP	ND	11000	1.00	
MCPA	ND	11000	1.00	
Dichlorprop	ND	110	1.00	
2,4-D	ND	110	1.00	
2,4,5-TP (Silvex)	ND	11	1.00	
2,4,5-T	ND	11	1.00	
2,4-DB	ND	110	1.00	
Dinoseb	ND	53	1.00	

Surrogate	Rec. (%)	Control Limits	Qualifiers
2,4-Dichlorophenylacetic acid	100	44-146	

Client Sample Number	Lab Sample Number	Date/Time Collected	Matrix	Instrument	Date Prepared	Date/Time Analyzed	QC Batch ID
PC-4ABC-4.0-5.0	**17-10-1043-6-A**	**10/13/17 10:31**	**Solid**	**GC 40**	**10/13/17**	**10/16/17 18:04**	**171013L11A**

Comment(s): - Results are reported on a dry weight basis.

Parameter	Result	RL	DF	Qualifiers
Dalapon	ND	270	1.00	
Dicamba	ND	11	1.00	
MCPP	ND	11000	1.00	
MCPA	ND	11000	1.00	
Dichlorprop	ND	110	1.00	
2,4-D	ND	110	1.00	
2,4,5-TP (Silvex)	ND	11	1.00	
2,4,5-T	ND	11	1.00	
2,4-DB	ND	110	1.00	
Dinoseb	ND	55	1.00	

Surrogate	Rec. (%)	Control Limits	Qualifiers
2,4-Dichlorophenylacetic acid	124	44-146	

Return to Contents

RL: Reporting Limit. DF: Dilution Factor. MDL: Method Detection Limit.

eurofins | Calscience

Analytical Report

Erler & Kalinowski, Inc.
12424 Wilshire Blvd., Suite 740
Los Angeles, CA 90025-0019

Date Received: 10/13/17
Work Order: 17-10-1043
Preparation: EPA 8151A
Method: EPA 8151A
Units: ug/kg

Project: Project Condor / B71091.00

Client Sample Number	Lab Sample Number	Date/Time Collected	Matrix	Instrument	Date Prepared	Date/Time Analyzed	QC Batch ID
PC-3A-0.0-1.0	**17-10-1043-7-A**	**10/13/17 10:38**	**Solid**	**GC 40**	**10/13/17**	**10/16/17 18:27**	**171013L11A**

Comment(s): - Results are reported on a dry weight basis.

Parameter	Result	RL	DF	Qualifiers
Dalapon	ND	270	1.00	
Dicamba	ND	11	1.00	
MCPP	ND	11000	1.00	
MCPA	ND	11000	1.00	
Dichlorprop	ND	110	1.00	
2,4-D	ND	110	1.00	
2,4,5-TP (Silvex)	ND	11	1.00	
2,4,5-T	ND	11	1.00	
2,4-DB	ND	110	1.00	
Dinoseb	ND	53	1.00	

Surrogate	Rec. (%)	Control Limits	Qualifiers
2,4-Dichlorophenylacetic acid	110	44-146	

PC-3A-4.0-5.0	17-10-1043-8-A	10/13/17 10:46	Solid	GC 40	10/13/17	10/16/17 18:50	171013L11A

Comment(s): - Results are reported on a dry weight basis.

Parameter	Result	RL	DF	Qualifiers
Dalapon	ND	280	1.00	
Dicamba	ND	11	1.00	
MCPP	ND	11000	1.00	
MCPA	ND	11000	1.00	
Dichlorprop	ND	110	1.00	
2,4-D	ND	110	1.00	
2,4,5-TP (Silvex)	ND	11	1.00	
2,4,5-T	ND	11	1.00	
2,4-DB	ND	110	1.00	
Dinoseb	ND	57	1.00	

Surrogate	Rec. (%)	Control Limits	Qualifiers
2,4-Dichlorophenylacetic acid	53	44-146	

Return to Contents

RL: Reporting Limit. DF: Dilution Factor. MDL: Method Detection Limit.

eurofins | Calscience

Analytical Report

Erler & Kalinowski, Inc.
12424 Wilshire Blvd., Suite 740
Los Angeles, CA 90025-0019

Date Received: 10/13/17
Work Order: 17-10-1043
Preparation: EPA 8151A
Method: EPA 8151A
Units: ug/kg

Project: Project Condor / B71091.00

Client Sample Number	Lab Sample Number	Date/Time Collected	Matrix	Instrument	Date Prepared	Date/Time Analyzed	QC Batch ID
Method Blank	**095-01-033-1511**	**N/A**	**Solid**	**GC 40**	**10/13/17**	**10/16/17 13:42**	**171013L11A**

Parameter	Result	RL	DF	Qualifiers
Dalapon	ND	250	1.00	
Dicamba	ND	10	1.00	
MCPP	ND	10000	1.00	
MCPA	ND	10000	1.00	
Dichlorprop	ND	100	1.00	
2,4-D	ND	100	1.00	
2,4,5-TP (Silvex)	ND	10	1.00	
2,4,5-T	ND	10	1.00	
2,4-DB	ND	100	1.00	
Dinoseb	ND	50	1.00	

Surrogate	Rec. (%)	Control Limits	Qualifiers
2,4-Dichlorophenylacetic acid	104	44-146	

Return to Contents

RL: Reporting Limit. DF: Dilution Factor. MDL: Method Detection Limit.

eurofins | Calscience

Analytical Report

Erler & Kalinowski, Inc.
12424 Wilshire Blvd., Suite 740
Los Angeles, CA 90025-0019

Date Received: 10/13/17
Work Order: 17-10-1043
Preparation: EPA 3540C
Method: EPA 8270C SIM PAHs
Units: mg/kg

Project: Project Condor / B71091.00

Client Sample Number	Lab Sample Number	Date/Time Collected	Matrix	Instrument	Date Prepared	Date/Time Analyzed	QC Batch ID
PC-GAB-0.0-1.0	**17-10-1043-1-A**	**10/13/17 07:50**	**Solid**	**GC/MS AAA**	**10/13/17**	**10/16/17 17:03**	**171013L15**

Comment(s): - Results are reported on a dry weight basis.

Parameter	Result	RL	DF	Qualifiers
Naphthalene	ND	0.11	5.00	
2-Methylnaphthalene	0.22	0.11	5.00	
1-Methylnaphthalene	0.19	0.11	5.00	
Acenaphthylene	ND	0.11	5.00	
Acenaphthene	ND	0.11	5.00	
Fluorene	ND	0.11	5.00	
Phenanthrene	0.21	0.11	5.00	
Anthracene	ND	0.11	5.00	
Fluoranthene	ND	0.11	5.00	
Pyrene	ND	0.11	5.00	
Benzo (a) Anthracene	ND	0.11	5.00	
Chrysene	0.11	0.11	5.00	
Benzo (k) Fluoranthene	ND	0.11	5.00	
Benzo (b) Fluoranthene	ND	0.11	5.00	
Benzo (a) Pyrene	ND	0.11	5.00	
Indeno (1,2,3-c,d) Pyrene	ND	0.11	5.00	
Dibenz (a,h) Anthracene	ND	0.11	5.00	
Benzo (g,h,i) Perylene	ND	0.11	5.00	

Surrogate	Rec. (%)	Control Limits	Qualifiers
2-Fluorobiphenyl	70	22-130	
Nitrobenzene-d5	96	20-145	
p-Terphenyl-d14	64	33-147	

Return to Contents

RL: Reporting Limit. DF: Dilution Factor. MDL: Method Detection Limit.

eurofins | Calscience

Analytical Report

Erler & Kalinowski, Inc.		Date Received:	10/13/17
12424 Wilshire Blvd., Suite 740		Work Order:	17-10-1043
Los Angeles, CA 90025-0019		Preparation:	EPA 3540C
		Method:	EPA 8270C SIM PAHs
		Units:	mg/kg
Project: Project Condor / B71091.00			Page 2 of 9

Client Sample Number	Lab Sample Number	Date/Time Collected	Matrix	Instrument	Date Prepared	Date/Time Analyzed	QC Batch ID
PC-GAB-4.0-5.0	**17-10-1043-2-A**	**10/13/17 08:05**	**Solid**	**GC/MS AAA**	**10/13/17**	**10/16/17 17:23**	**171013L15**

Comment(s): - Results are reported on a dry weight basis.

Parameter	Result	RL	DF	Qualifiers
Naphthalene	ND	0.021	1.00	
2-Methylnaphthalene	ND	0.021	1.00	
1-Methylnaphthalene	ND	0.021	1.00	
Acenaphthylene	ND	0.021	1.00	
Acenaphthene	ND	0.021	1.00	
Fluorene	ND	0.021	1.00	
Phenanthrene	ND	0.021	1.00	
Anthracene	ND	0.021	1.00	
Fluoranthene	ND	0.021	1.00	
Pyrene	ND	0.021	1.00	
Benzo (a) Anthracene	ND	0.021	1.00	
Chrysene	ND	0.021	1.00	
Benzo (k) Fluoranthene	ND	0.021	1.00	
Benzo (b) Fluoranthene	ND	0.021	1.00	
Benzo (a) Pyrene	ND	0.021	1.00	
Indeno (1,2,3-c,d) Pyrene	ND	0.021	1.00	
Dibenz (a,h) Anthracene	ND	0.021	1.00	
Benzo (g,h,i) Perylene	ND	0.021	1.00	

Surrogate	Rec. (%)	Control Limits	Qualifiers
2-Fluorobiphenyl	69	22-130	
Nitrobenzene-d5	64	20-145	
p-Terphenyl-d14	68	33-147	

Return to Contents

RL: Reporting Limit. DF: Dilution Factor. MDL: Method Detection Limit.

eurofins | Calscience

Analytical Report

Erler & Kalinowski, Inc.		Date Received:	10/13/17
12424 Wilshire Blvd., Suite 740		Work Order:	17-10-1043
Los Angeles, CA 90025-0019		Preparation:	EPA 3540C
		Method:	EPA 8270C SIM PAHs
		Units:	mg/kg
Project: Project Condor / B71091.00			Page 3 of 9

Client Sample Number	Lab Sample Number	Date/Time Collected	Matrix	Instrument	Date Prepared	Date/Time Analyzed	QC Batch ID
PC-5ABC-0.0-1.0	**17-10-1043-3-A**	**10/13/17 08:53**	**Solid**	**GC/MS AAA**	**10/13/17**	**10/16/17 17:42**	**171013L15**

Comment(s): - Results are reported on a dry weight basis.

Parameter	Result	RL	DF	Qualifiers
Naphthalene	ND	0.020	1.00	
2-Methylnaphthalene	ND	0.020	1.00	
1-Methylnaphthalene	ND	0.020	1.00	
Acenaphthylene	ND	0.020	1.00	
Acenaphthene	ND	0.020	1.00	
Fluorene	ND	0.020	1.00	
Phenanthrene	ND	0.020	1.00	
Anthracene	ND	0.020	1.00	
Fluoranthene	ND	0.020	1.00	
Pyrene	ND	0.020	1.00	
Benzo (a) Anthracene	ND	0.020	1.00	
Chrysene	ND	0.020	1.00	
Benzo (k) Fluoranthene	ND	0.020	1.00	
Benzo (b) Fluoranthene	ND	0.020	1.00	
Benzo (a) Pyrene	ND	0.020	1.00	
Indeno (1,2,3-c,d) Pyrene	ND	0.020	1.00	
Dibenz (a,h) Anthracene	ND	0.020	1.00	
Benzo (g,h,i) Perylene	ND	0.020	1.00	

Surrogate	Rec. (%)	Control Limits	Qualifiers
2-Fluorobiphenyl	93	22-130	
Nitrobenzene-d5	83	20-145	
p-Terphenyl-d14	86	33-147	

Return to Contents

RL: Reporting Limit. DF: Dilution Factor. MDL: Method Detection Limit.

eurofins | Calscience

Analytical Report

Erler & Kalinowski, Inc.
12424 Wilshire Blvd., Suite 740
Los Angeles, CA 90025-0019

Date Received: 10/13/17
Work Order: 17-10-1043
Preparation: EPA 3540C
Method: EPA 8270C SIM PAHs
Units: mg/kg

Project: Project Condor / B71091.00

Client Sample Number	Lab Sample Number	Date/Time Collected	Matrix	Instrument	Date Prepared	Date/Time Analyzed	QC Batch ID
PC-5ABC-4.0-5.0	**17-10-1043-4-A**	**10/13/17 09:01**	**Solid**	**GC/MS AAA**	**10/13/17**	**10/16/17 18:02**	**171013L15**

Comment(s): - Results are reported on a dry weight basis.

Parameter	Result	RL	DF	Qualifiers
Naphthalene	ND	0.022	1.00	
2-Methylnaphthalene	ND	0.022	1.00	
1-Methylnaphthalene	ND	0.022	1.00	
Acenaphthylene	ND	0.022	1.00	
Acenaphthene	ND	0.022	1.00	
Fluorene	ND	0.022	1.00	
Phenanthrene	ND	0.022	1.00	
Anthracene	ND	0.022	1.00	
Fluoranthene	ND	0.022	1.00	
Pyrene	ND	0.022	1.00	
Benzo (a) Anthracene	ND	0.022	1.00	
Chrysene	ND	0.022	1.00	
Benzo (k) Fluoranthene	ND	0.022	1.00	
Benzo (b) Fluoranthene	ND	0.022	1.00	
Benzo (a) Pyrene	ND	0.022	1.00	
Indeno (1,2,3-c,d) Pyrene	ND	0.022	1.00	
Dibenz (a,h) Anthracene	ND	0.022	1.00	
Benzo (g,h,i) Perylene	ND	0.022	1.00	

Surrogate	Rec. (%)	Control Limits	Qualifiers
2-Fluorobiphenyl	60	22-130	
Nitrobenzene-d5	51	20-145	
p-Terphenyl-d14	59	33-147	

Return to Contents

RL: Reporting Limit. DF: Dilution Factor. MDL: Method Detection Limit.

eurofins | Calscience

Analytical Report

Erler & Kalinowski, Inc.
12424 Wilshire Blvd., Suite 740
Los Angeles, CA 90025-0019

Date Received: 10/13/17
Work Order: 17-10-1043
Preparation: EPA 3540C
Method: EPA 8270C SIM PAHs
Units: mg/kg

Project: Project Condor / B71091.00

Client Sample Number	Lab Sample Number	Date/Time Collected	Matrix	Instrument	Date Prepared	Date/Time Analyzed	QC Batch ID
PC-4ABC-0.0-1.0	**17-10-1043-5-A**	**10/13/17 10:22**	**Solid**	**GC/MS AAA**	**10/13/17**	**10/16/17 18:21**	**171013L15**

Comment(s): - Results are reported on a dry weight basis.

Parameter	Result	RL	DF	Qualifiers
Naphthalene	ND	0.020	1.00	
2-Methylnaphthalene	ND	0.020	1.00	
1-Methylnaphthalene	ND	0.020	1.00	
Acenaphthylene	ND	0.020	1.00	
Acenaphthene	ND	0.020	1.00	
Fluorene	ND	0.020	1.00	
Phenanthrene	0.035	0.020	1.00	
Anthracene	ND	0.020	1.00	
Fluoranthene	0.036	0.020	1.00	
Pyrene	0.049	0.020	1.00	
Benzo (a) Anthracene	0.039	0.020	1.00	
Chrysene	0.088	0.020	1.00	
Benzo (k) Fluoranthene	0.037	0.020	1.00	
Benzo (b) Fluoranthene	0.058	0.020	1.00	
Benzo (a) Pyrene	0.037	0.020	1.00	
Indeno (1,2,3-c,d) Pyrene	0.025	0.020	1.00	
Dibenz (a,h) Anthracene	ND	0.020	1.00	
Benzo (g,h,i) Perylene	0.037	0.020	1.00	

Surrogate	Rec. (%)	Control Limits	Qualifiers
2-Fluorobiphenyl	106	22-130	
Nitrobenzene-d5	96	20-145	
p-Terphenyl-d14	95	33-147	

Return to Contents

RL: Reporting Limit. DF: Dilution Factor. MDL: Method Detection Limit.

eurofins | Calscience

Analytical Report

Erler & Kalinowski, Inc.
12424 Wilshire Blvd., Suite 740
Los Angeles, CA 90025-0019

Date Received: 10/13/17
Work Order: 17-10-1043
Preparation: EPA 3540C
Method: EPA 8270C SIM PAHs
Units: mg/kg

Project: Project Condor / B71091.00

Client Sample Number	Lab Sample Number	Date/Time Collected	Matrix	Instrument	Date Prepared	Date/Time Analyzed	QC Batch ID
PC-4ABC-4.0-5.0	**17-10-1043-6-A**	**10/13/17 10:31**	**Solid**	**GC/MS AAA**	**10/13/17**	**10/16/17 18:41**	**171013L15**

Comment(s): - Results are reported on a dry weight basis.

Parameter	Result	RL	DF	Qualifiers
Naphthalene	ND	0.022	1.00	
2-Methylnaphthalene	ND	0.022	1.00	
1-Methylnaphthalene	ND	0.022	1.00	
Acenaphthylene	ND	0.022	1.00	
Acenaphthene	ND	0.022	1.00	
Fluorene	ND	0.022	1.00	
Phenanthrene	ND	0.022	1.00	
Anthracene	ND	0.022	1.00	
Fluoranthene	ND	0.022	1.00	
Pyrene	ND	0.022	1.00	
Benzo (a) Anthracene	ND	0.022	1.00	
Chrysene	ND	0.022	1.00	
Benzo (k) Fluoranthene	ND	0.022	1.00	
Benzo (b) Fluoranthene	ND	0.022	1.00	
Benzo (a) Pyrene	ND	0.022	1.00	
Indeno (1,2,3-c,d) Pyrene	ND	0.022	1.00	
Dibenz (a,h) Anthracene	ND	0.022	1.00	
Benzo (g,h,i) Perylene	ND	0.022	1.00	

Surrogate	Rec. (%)	Control Limits	Qualifiers
2-Fluorobiphenyl	94	22-130	
Nitrobenzene-d5	92	20-145	
p-Terphenyl-d14	92	33-147	

Return to Contents

RL: Reporting Limit. DF: Dilution Factor. MDL: Method Detection Limit.

eurofins | Calscience

Analytical Report

Erler & Kalinowski, Inc.
12424 Wilshire Blvd., Suite 740
Los Angeles, CA 90025-0019

Date Received: 10/13/17
Work Order: 17-10-1043
Preparation: EPA 3540C
Method: EPA 8270C SIM PAHs
Units: mg/kg

Project: Project Condor / B71091.00

Client Sample Number	Lab Sample Number	Date/Time Collected	Matrix	Instrument	Date Prepared	Date/Time Analyzed	QC Batch ID
PC-3A-0.0-1.0	**17-10-1043-7-A**	**10/13/17 10:38**	**Solid**	**GC/MS AAA**	**10/13/17**	**10/16/17 19:00**	**171013L15**

Comment(s): - Results are reported on a dry weight basis.

Parameter	Result	RL	DF	Qualifiers
Naphthalene	ND	0.020	1.00	
2-Methylnaphthalene	ND	0.020	1.00	
1-Methylnaphthalene	ND	0.020	1.00	
Acenaphthylene	ND	0.020	1.00	
Acenaphthene	ND	0.020	1.00	
Fluorene	ND	0.020	1.00	
Phenanthrene	ND	0.020	1.00	
Anthracene	ND	0.020	1.00	
Fluoranthene	ND	0.020	1.00	
Pyrene	0.022	0.020	1.00	
Benzo (a) Anthracene	ND	0.020	1.00	
Chrysene	0.021	0.020	1.00	
Benzo (k) Fluoranthene	ND	0.020	1.00	
Benzo (b) Fluoranthene	ND	0.020	1.00	
Benzo (a) Pyrene	ND	0.020	1.00	
Indeno (1,2,3-c,d) Pyrene	ND	0.020	1.00	
Dibenz (a,h) Anthracene	ND	0.020	1.00	
Benzo (g,h,i) Perylene	ND	0.020	1.00	

Surrogate	Rec. (%)	Control Limits	Qualifiers
2-Fluorobiphenyl	94	22-130	
Nitrobenzene-d5	91	20-145	
p-Terphenyl-d14	91	33-147	

Return to Contents

RL: Reporting Limit. DF: Dilution Factor. MDL: Method Detection Limit.

eurofins | Calscience

Analytical Report

Erler & Kalinowski, Inc.
12424 Wilshire Blvd., Suite 740
Los Angeles, CA 90025-0019

Date Received: 10/13/17
Work Order: 17-10-1043
Preparation: EPA 3540C
Method: EPA 8270C SIM PAHs
Units: mg/kg

Project: Project Condor / B71091.00

Client Sample Number	Lab Sample Number	Date/Time Collected	Matrix	Instrument	Date Prepared	Date/Time Analyzed	QC Batch ID
PC-3A-4.0-5.0	**17-10-1043-8-A**	**10/13/17 10:46**	**Solid**	**GC/MS AAA**	**10/13/17**	**10/16/17 19:20**	**171013L15**

Comment(s): - Results are reported on a dry weight basis.

Parameter	Result	RL	DF	Qualifiers
Naphthalene	ND	0.023	1.00	
2-Methylnaphthalene	ND	0.023	1.00	
1-Methylnaphthalene	ND	0.023	1.00	
Acenaphthylene	ND	0.023	1.00	
Acenaphthene	ND	0.023	1.00	
Fluorene	ND	0.023	1.00	
Phenanthrene	ND	0.023	1.00	
Anthracene	ND	0.023	1.00	
Fluoranthene	ND	0.023	1.00	
Pyrene	ND	0.023	1.00	
Benzo (a) Anthracene	ND	0.023	1.00	
Chrysene	ND	0.023	1.00	
Benzo (k) Fluoranthene	ND	0.023	1.00	
Benzo (b) Fluoranthene	ND	0.023	1.00	
Benzo (a) Pyrene	ND	0.023	1.00	
Indeno (1,2,3-c,d) Pyrene	ND	0.023	1.00	
Dibenz (a,h) Anthracene	ND	0.023	1.00	
Benzo (g,h,i) Perylene	ND	0.023	1.00	

Surrogate	Rec. (%)	Control Limits	Qualifiers
2-Fluorobiphenyl	86	22-130	
Nitrobenzene-d5	84	20-145	
p-Terphenyl-d14	86	33-147	

Return to Contents

RL: Reporting Limit. DF: Dilution Factor. MDL: Method Detection Limit.

eurofins | Calscience

Analytical Report

Erler & Kalinowski, Inc.
12424 Wilshire Blvd., Suite 740
Los Angeles, CA 90025-0019

Date Received: 10/13/17
Work Order: 17-10-1043
Preparation: EPA 3540C
Method: EPA 8270C SIM PAHs
Units: mg/kg

Project: Project Condor / B71091.00

Client Sample Number	Lab Sample Number	Date/Time Collected	Matrix	Instrument	Date Prepared	Date/Time Analyzed	QC Batch ID
Method Blank	**099-06-010-2812**	**N/A**	**Solid**	**GC/MS AAA**	**10/13/17**	**10/16/17 14:47**	**171013L15**

Parameter	Result	RL	DF	Qualifiers
Naphthalene	ND	0.020	1.00	
2-Methylnaphthalene	ND	0.020	1.00	
1-Methylnaphthalene	ND	0.020	1.00	
Acenaphthylene	ND	0.020	1.00	
Acenaphthene	ND	0.020	1.00	
Fluorene	ND	0.020	1.00	
Phenanthrene	ND	0.020	1.00	
Anthracene	ND	0.020	1.00	
Fluoranthene	ND	0.020	1.00	
Pyrene	ND	0.020	1.00	
Benzo (a) Anthracene	ND	0.020	1.00	
Chrysene	ND	0.020	1.00	
Benzo (k) Fluoranthene	ND	0.020	1.00	
Benzo (b) Fluoranthene	ND	0.020	1.00	
Benzo (a) Pyrene	ND	0.020	1.00	
Indeno (1,2,3-c,d) Pyrene	ND	0.020	1.00	
Dibenz (a,h) Anthracene	ND	0.020	1.00	
Benzo (g,h,i) Perylene	ND	0.020	1.00	

Surrogate	Rec. (%)	Control Limits	Qualifiers
2-Fluorobiphenyl	88	22-130	
Nitrobenzene-d5	60	20-145	
p-Terphenyl-d14	85	33-147	

Return to Contents

RL: Reporting Limit. DF: Dilution Factor. MDL: Method Detection Limit.

eurofins | Calscience

Analytical Report

Erler & Kalinowski, Inc.
12424 Wilshire Blvd., Suite 740
Los Angeles, CA 90025-0019

Date Received: 10/13/17
Work Order: 17-10-1043
Preparation: EPA 5035
Method: EPA 8260B
Units: ug/kg

Project: Project Condor / B71091.00

Client Sample Number	Lab Sample Number	Date/Time Collected	Matrix	Instrument	Date Prepared	Date/Time Analyzed	QC Batch ID
PC-GAB-0.0-1.0	**17-10-1043-1-D**	**10/13/17 07:50**	**Solid**	**GC/MS OO**	**10/13/17**	**10/14/17 00:03**	**171013L046**

Comment(s): - Results are reported on a dry weight basis.

Parameter	Result	RL	DF	Qualifiers
Acetone	73	50	1.00	
Benzene	ND	0.99	1.00	
Bromobenzene	ND	0.99	1.00	
Bromochloromethane	ND	2.0	1.00	
Bromodichloromethane	ND	0.99	1.00	
Bromoform	ND	5.0	1.00	
Bromomethane	ND	20	1.00	
2-Butanone	ND	20	1.00	
n-Butylbenzene	ND	0.99	1.00	
sec-Butylbenzene	ND	0.99	1.00	
tert-Butylbenzene	ND	0.99	1.00	
Carbon Disulfide	ND	9.9	1.00	
Carbon Tetrachloride	ND	0.99	1.00	
Chlorobenzene	ND	0.99	1.00	
Chloroethane	ND	2.0	1.00	
Chloroform	ND	0.99	1.00	
Chloromethane	ND	20	1.00	
2-Chlorotoluene	ND	0.99	1.00	
4-Chlorotoluene	ND	0.99	1.00	
Dibromochloromethane	ND	2.0	1.00	
1,2-Dibromo-3-Chloropropane	ND	5.0	1.00	
1,2-Dibromoethane	ND	0.99	1.00	
Dibromomethane	ND	0.99	1.00	
1,2-Dichlorobenzene	ND	0.99	1.00	
1,3-Dichlorobenzene	ND	0.99	1.00	
1,4-Dichlorobenzene	ND	0.99	1.00	
Dichlorodifluoromethane	ND	2.0	1.00	
1,1-Dichloroethane	ND	0.99	1.00	
1,2-Dichloroethane	ND	0.99	1.00	
1,1-Dichloroethene	ND	0.99	1.00	
c-1,2-Dichloroethene	ND	0.99	1.00	
t-1,2-Dichloroethene	ND	0.99	1.00	
1,2-Dichloropropane	ND	0.99	1.00	
1,3-Dichloropropane	ND	0.99	1.00	

RL: Reporting Limit. DF: Dilution Factor. MDL: Method Detection Limit.

Return to Contents

eurofins | Calscience

Analytical Report

Erler & Kalinowski, Inc.	Date Received:	10/13/17
12424 Wilshire Blvd., Suite 740	Work Order:	17-10-1043
Los Angeles, CA 90025-0019	Preparation:	EPA 5035
	Method:	EPA 8260B
	Units:	ug/kg
Project: Project Condor / B71091.00		Page 2 of 30

Parameter	Result	RL	DF	Qualifiers
2,2-Dichloropropane	ND	5.0	1.00	
1,1-Dichloropropene	ND	2.0	1.00	
c-1,3-Dichloropropene	ND	0.99	1.00	
t-1,3-Dichloropropene	ND	2.0	1.00	
Ethylbenzene	ND	0.99	1.00	
2-Hexanone	ND	20	1.00	
Isopropylbenzene	ND	0.99	1.00	
p-Isopropyltoluene	ND	0.99	1.00	
Methylene Chloride	ND	9.9	1.00	
4-Methyl-2-Pentanone	ND	20	1.00	
Naphthalene	ND	9.9	1.00	
n-Propylbenzene	ND	2.0	1.00	
Styrene	ND	0.99	1.00	
1,1,1,2-Tetrachloroethane	ND	0.99	1.00	
1,1,2,2-Tetrachloroethane	ND	2.0	1.00	
Tetrachloroethene	ND	0.99	1.00	
Toluene	ND	0.99	1.00	
1,2,3-Trichlorobenzene	ND	2.0	1.00	
1,2,4-Trichlorobenzene	ND	2.0	1.00	
1,1,1-Trichloroethane	ND	0.99	1.00	
1,1,2-Trichloroethane	ND	0.99	1.00	
1,1,2-Trichloro-1,2,2-Trifluoroethane	ND	9.9	1.00	
Trichloroethene	ND	2.0	1.00	
Trichlorofluoromethane	ND	9.9	1.00	
1,2,3-Trichloropropane	ND	2.0	1.00	
1,2,4-Trimethylbenzene	ND	2.0	1.00	
1,3,5-Trimethylbenzene	ND	2.0	1.00	
Vinyl Acetate	ND	9.9	1.00	
Vinyl Chloride	ND	0.99	1.00	
p/m-Xylene	ND	2.0	1.00	
o-Xylene	ND	0.99	1.00	
Methyl-t-Butyl Ether (MTBE)	ND	2.0	1.00	
Tert-Butyl Alcohol (TBA)	ND	20	1.00	
Diisopropyl Ether (DIPE)	ND	0.99	1.00	
Ethyl-t-Butyl Ether (ETBE)	ND	0.99	1.00	
Tert-Amyl-Methyl Ether (TAME)	ND	0.99	1.00	
Ethanol	ND	500	1.00	

RL: Reporting Limit. DF: Dilution Factor. MDL: Method Detection Limit.

Return to Contents

eurofins | Calscience

Analytical Report

Erler & Kalinowski, Inc.	Date Received:	10/13/17
12424 Wilshire Blvd., Suite 740	Work Order:	17-10-1043
Los Angeles, CA 90025-0019	Preparation:	EPA 5035
	Method:	EPA 8260B
	Units:	ug/kg
Project: Project Condor / B71091.00		Page 3 of 30

Surrogate	Rec. (%)	Control Limits	Qualifiers
1,4-Bromofluorobenzene	99	80-120	
Dibromofluoromethane	104	79-133	
1,2-Dichloroethane-d4	108	71-155	
Toluene-d8	99	80-120	

Return to Contents

RL: Reporting Limit. DF: Dilution Factor. MDL: Method Detection Limit.

eurofins | Calscience

Analytical Report

Erler & Kalinowski, Inc.		Date Received:	10/13/17
12424 Wilshire Blvd., Suite 740		Work Order:	17-10-1043
Los Angeles, CA 90025-0019		Preparation:	EPA 5035
		Method:	EPA 8260B
		Units:	ug/kg
Project: Project Condor / B71091.00			Page 4 of 30

Client Sample Number	Lab Sample Number	Date/Time Collected	Matrix	Instrument	Date Prepared	Date/Time Analyzed	QC Batch ID
PC-GAB-4.0-5.0	**17-10-1043-2-D**	**10/13/17 08:05**	**Solid**	**GC/MS OO**	**10/13/17**	**10/14/17 00:32**	**171013L046**

Comment(s): - Results are reported on a dry weight basis.

Parameter	Result	RL	DF	Qualifiers
Acetone	ND	50	1.00	
Benzene	ND	1.0	1.00	
Bromobenzene	ND	1.0	1.00	
Bromochloromethane	ND	2.0	1.00	
Bromodichloromethane	ND	1.0	1.00	
Bromoform	ND	5.0	1.00	
Bromomethane	ND	20	1.00	
2-Butanone	ND	20	1.00	
n-Butylbenzene	ND	1.0	1.00	
sec-Butylbenzene	ND	1.0	1.00	
tert-Butylbenzene	ND	1.0	1.00	
Carbon Disulfide	ND	10	1.00	
Carbon Tetrachloride	ND	1.0	1.00	
Chlorobenzene	ND	1.0	1.00	
Chloroethane	ND	2.0	1.00	
Chloroform	ND	1.0	1.00	
Chloromethane	ND	20	1.00	
2-Chlorotoluene	ND	1.0	1.00	
4-Chlorotoluene	ND	1.0	1.00	
Dibromochloromethane	ND	2.0	1.00	
1,2-Dibromo-3-Chloropropane	ND	5.0	1.00	
1,2-Dibromoethane	ND	1.0	1.00	
Dibromomethane	ND	1.0	1.00	
1,2-Dichlorobenzene	ND	1.0	1.00	
1,3-Dichlorobenzene	ND	1.0	1.00	
1,4-Dichlorobenzene	ND	1.0	1.00	
Dichlorodifluoromethane	ND	2.0	1.00	
1,1-Dichloroethane	ND	1.0	1.00	
1,2-Dichloroethane	ND	1.0	1.00	
1,1-Dichloroethene	ND	1.0	1.00	
c-1,2-Dichloroethene	ND	1.0	1.00	
t-1,2-Dichloroethene	ND	1.0	1.00	
1,2-Dichloropropane	ND	1.0	1.00	
1,3-Dichloropropane	ND	1.0	1.00	

RL: Reporting Limit. DF: Dilution Factor. MDL: Method Detection Limit.

Return to Contents

eurofins | Calscience

Analytical Report

Erler & Kalinowski, Inc.	Date Received:	10/13/17
12424 Wilshire Blvd., Suite 740	Work Order:	17-10-1043
Los Angeles, CA 90025-0019	Preparation:	EPA 5035
	Method:	EPA 8260B
	Units:	ug/kg
Project: Project Condor / B71091.00		Page 5 of 30

Parameter	Result	RL	DF	Qualifiers
2,2-Dichloropropane	ND	5.0	1.00	
1,1-Dichloropropene	ND	2.0	1.00	
c-1,3-Dichloropropene	ND	1.0	1.00	
t-1,3-Dichloropropene	ND	2.0	1.00	
Ethylbenzene	ND	1.0	1.00	
2-Hexanone	ND	20	1.00	
Isopropylbenzene	ND	1.0	1.00	
p-Isopropyltoluene	ND	1.0	1.00	
Methylene Chloride	ND	10	1.00	
4-Methyl-2-Pentanone	ND	20	1.00	
Naphthalene	ND	10	1.00	
n-Propylbenzene	ND	2.0	1.00	
Styrene	ND	1.0	1.00	
1,1,1,2-Tetrachloroethane	ND	1.0	1.00	
1,1,2,2-Tetrachloroethane	ND	2.0	1.00	
Tetrachloroethene	ND	1.0	1.00	
Toluene	ND	1.0	1.00	
1,2,3-Trichlorobenzene	ND	2.0	1.00	
1,2,4-Trichlorobenzene	ND	2.0	1.00	
1,1,1-Trichloroethane	ND	1.0	1.00	
1,1,2-Trichloroethane	ND	1.0	1.00	
1,1,2-Trichloro-1,2,2-Trifluoroethane	ND	10	1.00	
Trichloroethene	ND	2.0	1.00	
Trichlorofluoromethane	ND	10	1.00	
1,2,3-Trichloropropane	ND	2.0	1.00	
1,2,4-Trimethylbenzene	ND	2.0	1.00	
1,3,5-Trimethylbenzene	ND	2.0	1.00	
Vinyl Acetate	ND	10	1.00	
Vinyl Chloride	ND	1.0	1.00	
p/m-Xylene	ND	2.0	1.00	
o-Xylene	ND	1.0	1.00	
Methyl-t-Butyl Ether (MTBE)	ND	2.0	1.00	
Tert-Butyl Alcohol (TBA)	ND	20	1.00	
Diisopropyl Ether (DIPE)	ND	1.0	1.00	
Ethyl-t-Butyl Ether (ETBE)	ND	1.0	1.00	
Tert-Amyl-Methyl Ether (TAME)	ND	1.0	1.00	
Ethanol	ND	500	1.00	

RL: Reporting Limit. DF: Dilution Factor. MDL: Method Detection Limit.

Return to Contents

eurofins | Calscience

Analytical Report

Erler & Kalinowski, Inc.	Date Received:	10/13/17
12424 Wilshire Blvd., Suite 740	Work Order:	17-10-1043
Los Angeles, CA 90025-0019	Preparation:	EPA 5035
	Method:	EPA 8260B
	Units:	ug/kg
Project: Project Condor / B71091.00		Page 6 of 30

Surrogate	Rec. (%)	Control Limits	Qualifiers
1,4-Bromofluorobenzene	99	80-120	
Dibromofluoromethane	104	79-133	
1,2-Dichloroethane-d4	111	71-155	
Toluene-d8	100	80-120	

Return to Contents

RL: Reporting Limit. DF: Dilution Factor. MDL: Method Detection Limit.

eurofins | Calscience

Analytical Report

Erler & Kalinowski, Inc.		Date Received:	10/13/17
12424 Wilshire Blvd., Suite 740		Work Order:	17-10-1043
Los Angeles, CA 90025-0019		Preparation:	EPA 5035
		Method:	EPA 8260B
		Units:	ug/kg
Project: Project Condor / B71091.00			Page 7 of 30

Client Sample Number	Lab Sample Number	Date/Time Collected	Matrix	Instrument	Date Prepared	Date/Time Analyzed	QC Batch ID
PC-5ABC-0.0-1.0	**17-10-1043-3-D**	**10/13/17 08:53**	**Solid**	**GC/MS OO**	**10/13/17**	**10/14/17 01:00**	**171013L046**

Comment(s): - Results are reported on a dry weight basis.

Parameter	Result	RL	DF	Qualifiers
Acetone	68	45	1.00	
Benzene	ND	0.90	1.00	
Bromobenzene	ND	0.90	1.00	
Bromochloromethane	ND	1.8	1.00	
Bromodichloromethane	ND	0.90	1.00	
Bromoform	ND	4.5	1.00	
Bromomethane	ND	18	1.00	
2-Butanone	ND	18	1.00	
n-Butylbenzene	ND	0.90	1.00	
sec-Butylbenzene	ND	0.90	1.00	
tert-Butylbenzene	ND	0.90	1.00	
Carbon Disulfide	ND	9.0	1.00	
Carbon Tetrachloride	ND	0.90	1.00	
Chlorobenzene	ND	0.90	1.00	
Chloroethane	ND	1.8	1.00	
Chloroform	ND	0.90	1.00	
Chloromethane	ND	18	1.00	
2-Chlorotoluene	ND	0.90	1.00	
4-Chlorotoluene	ND	0.90	1.00	
Dibromochloromethane	ND	1.8	1.00	
1,2-Dibromo-3-Chloropropane	ND	4.5	1.00	
1,2-Dibromoethane	ND	0.90	1.00	
Dibromomethane	ND	0.90	1.00	
1,2-Dichlorobenzene	ND	0.90	1.00	
1,3-Dichlorobenzene	ND	0.90	1.00	
1,4-Dichlorobenzene	ND	0.90	1.00	
Dichlorodifluoromethane	ND	1.8	1.00	
1,1-Dichloroethane	ND	0.90	1.00	
1,2-Dichloroethane	ND	0.90	1.00	
1,1-Dichloroethene	ND	0.90	1.00	
c-1,2-Dichloroethene	ND	0.90	1.00	
t-1,2-Dichloroethene	ND	0.90	1.00	
1,2-Dichloropropane	ND	0.90	1.00	
1,3-Dichloropropane	ND	0.90	1.00	

RL: Reporting Limit. DF: Dilution Factor. MDL: Method Detection Limit.

Return to Contents

eurofins | Calscience

Analytical Report

Erler & Kalinowski, Inc.	Date Received:	10/13/17
12424 Wilshire Blvd., Suite 740	Work Order:	17-10-1043
Los Angeles, CA 90025-0019	Preparation:	EPA 5035
	Method:	EPA 8260B
	Units:	ug/kg
Project: Project Condor / B71091.00		Page 8 of 30

Parameter	Result	RL	DF	Qualifiers
2,2-Dichloropropane	ND	4.5	1.00	
1,1-Dichloropropene	ND	1.8	1.00	
c-1,3-Dichloropropene	ND	0.90	1.00	
t-1,3-Dichloropropene	ND	1.8	1.00	
Ethylbenzene	ND	0.90	1.00	
2-Hexanone	ND	18	1.00	
Isopropylbenzene	ND	0.90	1.00	
p-Isopropyltoluene	ND	0.90	1.00	
Methylene Chloride	ND	9.0	1.00	
4-Methyl-2-Pentanone	ND	18	1.00	
Naphthalene	ND	9.0	1.00	
n-Propylbenzene	ND	1.8	1.00	
Styrene	ND	0.90	1.00	
1,1,1,2-Tetrachloroethane	ND	0.90	1.00	
1,1,2,2-Tetrachloroethane	ND	1.8	1.00	
Tetrachloroethene	ND	0.90	1.00	
Toluene	ND	0.90	1.00	
1,2,3-Trichlorobenzene	ND	1.8	1.00	
1,2,4-Trichlorobenzene	ND	1.8	1.00	
1,1,1-Trichloroethane	ND	0.90	1.00	
1,1,2-Trichloroethane	ND	0.90	1.00	
1,1,2-Trichloro-1,2,2-Trifluoroethane	ND	9.0	1.00	
Trichloroethene	ND	1.8	1.00	
Trichlorofluoromethane	ND	9.0	1.00	
1,2,3-Trichloropropane	ND	1.8	1.00	
1,2,4-Trimethylbenzene	ND	1.8	1.00	
1,3,5-Trimethylbenzene	ND	1.8	1.00	
Vinyl Acetate	ND	9.0	1.00	
Vinyl Chloride	ND	0.90	1.00	
p/m-Xylene	ND	1.8	1.00	
o-Xylene	ND	0.90	1.00	
Methyl-t-Butyl Ether (MTBE)	ND	1.8	1.00	
Tert-Butyl Alcohol (TBA)	ND	18	1.00	
Diisopropyl Ether (DIPE)	ND	0.90	1.00	
Ethyl-t-Butyl Ether (ETBE)	ND	0.90	1.00	
Tert-Amyl-Methyl Ether (TAME)	ND	0.90	1.00	
Ethanol	ND	450	1.00	

RL: Reporting Limit. DF: Dilution Factor. MDL: Method Detection Limit.

Return to Contents

eurofins | Calscience

Analytical Report

Erler & Kalinowski, Inc.	Date Received:	10/13/17
12424 Wilshire Blvd., Suite 740	Work Order:	17-10-1043
Los Angeles, CA 90025-0019	Preparation:	EPA 5035
	Method:	EPA 8260B
	Units:	ug/kg
Project: Project Condor / B71091.00		Page 9 of 30

Surrogate	Rec. (%)	Control Limits	Qualifiers
1,4-Bromofluorobenzene	100	80-120	
Dibromofluoromethane	106	79-133	
1,2-Dichloroethane-d4	111	71-155	
Toluene-d8	99	80-120	

Return to Contents

RL: Reporting Limit. DF: Dilution Factor. MDL: Method Detection Limit.

eurofins | Calscience

Analytical Report

Erler & Kalinowski, Inc.
12424 Wilshire Blvd., Suite 740
Los Angeles, CA 90025-0019

Date Received: 10/13/17
Work Order: 17-10-1043
Preparation: EPA 5035
Method: EPA 8260B
Units: ug/kg

Project: Project Condor / B71091.00

Client Sample Number	Lab Sample Number	Date/Time Collected	Matrix	Instrument	Date Prepared	Date/Time Analyzed	QC Batch ID
PC-5ABC-4.0-5.0	**17-10-1043-4-D**	**10/13/17 09:01**	**Solid**	**GC/MS OO**	**10/13/17**	**10/14/17 01:29**	**171013L046**

Comment(s): - Results are reported on a dry weight basis.

Parameter	Result	RL	DF	Qualifiers
Acetone	ND	46	1.00	
Benzene	ND	0.92	1.00	
Bromobenzene	ND	0.92	1.00	
Bromochloromethane	ND	1.8	1.00	
Bromodichloromethane	ND	0.92	1.00	
Bromoform	ND	4.6	1.00	
Bromomethane	ND	18	1.00	
2-Butanone	ND	18	1.00	
n-Butylbenzene	ND	0.92	1.00	
sec-Butylbenzene	ND	0.92	1.00	
tert-Butylbenzene	ND	0.92	1.00	
Carbon Disulfide	ND	9.2	1.00	
Carbon Tetrachloride	ND	0.92	1.00	
Chlorobenzene	ND	0.92	1.00	
Chloroethane	ND	1.8	1.00	
Chloroform	ND	0.92	1.00	
Chloromethane	ND	18	1.00	
2-Chlorotoluene	ND	0.92	1.00	
4-Chlorotoluene	ND	0.92	1.00	
Dibromochloromethane	ND	1.8	1.00	
1,2-Dibromo-3-Chloropropane	ND	4.6	1.00	
1,2-Dibromoethane	ND	0.92	1.00	
Dibromomethane	ND	0.92	1.00	
1,2-Dichlorobenzene	ND	0.92	1.00	
1,3-Dichlorobenzene	ND	0.92	1.00	
1,4-Dichlorobenzene	ND	0.92	1.00	
Dichlorodifluoromethane	ND	1.8	1.00	
1,1-Dichloroethane	ND	0.92	1.00	
1,2-Dichloroethane	ND	0.92	1.00	
1,1-Dichloroethene	ND	0.92	1.00	
c-1,2-Dichloroethene	ND	0.92	1.00	
t-1,2-Dichloroethene	ND	0.92	1.00	
1,2-Dichloropropane	ND	0.92	1.00	
1,3-Dichloropropane	ND	0.92	1.00	

RL: Reporting Limit. DF: Dilution Factor. MDL: Method Detection Limit.

Return to Contents

eurofins | Calscience

Analytical Report

Erler & Kalinowski, Inc.	Date Received:	10/13/17
12424 Wilshire Blvd., Suite 740	Work Order:	17-10-1043
Los Angeles, CA 90025-0019	Preparation:	EPA 5035
	Method:	EPA 8260B
	Units:	ug/kg
Project: Project Condor / B71091.00		Page 11 of 30

Parameter	Result	RL	DF	Qualifiers
2,2-Dichloropropane	ND	4.6	1.00	
1,1-Dichloropropene	ND	1.8	1.00	
c-1,3-Dichloropropene	ND	0.92	1.00	
t-1,3-Dichloropropene	ND	1.8	1.00	
Ethylbenzene	ND	0.92	1.00	
2-Hexanone	ND	18	1.00	
Isopropylbenzene	ND	0.92	1.00	
p-Isopropyltoluene	ND	0.92	1.00	
Methylene Chloride	ND	9.2	1.00	
4-Methyl-2-Pentanone	ND	18	1.00	
Naphthalene	ND	9.2	1.00	
n-Propylbenzene	ND	1.8	1.00	
Styrene	ND	0.92	1.00	
1,1,1,2-Tetrachloroethane	ND	0.92	1.00	
1,1,2,2-Tetrachloroethane	ND	1.8	1.00	
Tetrachloroethene	ND	0.92	1.00	
Toluene	ND	0.92	1.00	
1,2,3-Trichlorobenzene	ND	1.8	1.00	
1,2,4-Trichlorobenzene	ND	1.8	1.00	
1,1,1-Trichloroethane	ND	0.92	1.00	
1,1,2-Trichloroethane	ND	0.92	1.00	
1,1,2-Trichloro-1,2,2-Trifluoroethane	ND	9.2	1.00	
Trichloroethene	ND	1.8	1.00	
Trichlorofluoromethane	ND	9.2	1.00	
1,2,3-Trichloropropane	ND	1.8	1.00	
1,2,4-Trimethylbenzene	ND	1.8	1.00	
1,3,5-Trimethylbenzene	ND	1.8	1.00	
Vinyl Acetate	ND	9.2	1.00	
Vinyl Chloride	ND	0.92	1.00	
p/m-Xylene	ND	1.8	1.00	
o-Xylene	ND	0.92	1.00	
Methyl-t-Butyl Ether (MTBE)	ND	1.8	1.00	
Tert-Butyl Alcohol (TBA)	ND	18	1.00	
Diisopropyl Ether (DIPE)	ND	0.92	1.00	
Ethyl-t-Butyl Ether (ETBE)	ND	0.92	1.00	
Tert-Amyl-Methyl Ether (TAME)	ND	0.92	1.00	
Ethanol	ND	460	1.00	

RL: Reporting Limit. DF: Dilution Factor. MDL: Method Detection Limit.

Return to Contents

eurofins | Calscience

Analytical Report

Erler & Kalinowski, Inc.	Date Received:	10/13/17
12424 Wilshire Blvd., Suite 740	Work Order:	17-10-1043
Los Angeles, CA 90025-0019	Preparation:	EPA 5035
	Method:	EPA 8260B
	Units:	ug/kg
Project: Project Condor / B71091.00		Page 12 of 30

Surrogate	Rec. (%)	Control Limits	Qualifiers
1,4-Bromofluorobenzene	102	80-120	
Dibromofluoromethane	106	79-133	
1,2-Dichloroethane-d4	113	71-155	
Toluene-d8	100	80-120	

Return to Contents

RL: Reporting Limit. DF: Dilution Factor. MDL: Method Detection Limit.

eurofins | Calscience

Analytical Report

Erler & Kalinowski, Inc.		Date Received:	10/13/17
12424 Wilshire Blvd., Suite 740		Work Order:	17-10-1043
Los Angeles, CA 90025-0019		Preparation:	EPA 5035
		Method:	EPA 8260B
		Units:	ug/kg
Project: Project Condor / B71091.00			Page 13 of 30

Client Sample Number	Lab Sample Number	Date/Time Collected	Matrix	Instrument	Date Prepared	Date/Time Analyzed	QC Batch ID
PC-4ABC-0.0-1.0	**17-10-1043-5-D**	**10/13/17 10:22**	**Solid**	**GC/MS OO**	**10/13/17**	**10/14/17 01:58**	**171013L046**

Comment(s): - Results are reported on a dry weight basis.

Parameter	Result	RL	DF	Qualifiers
Acetone	92	49	1.00	
Benzene	ND	0.98	1.00	
Bromobenzene	ND	0.98	1.00	
Bromochloromethane	ND	2.0	1.00	
Bromodichloromethane	ND	0.98	1.00	
Bromoform	ND	4.9	1.00	
Bromomethane	ND	20	1.00	
2-Butanone	ND	20	1.00	
n-Butylbenzene	ND	0.98	1.00	
sec-Butylbenzene	ND	0.98	1.00	
tert-Butylbenzene	ND	0.98	1.00	
Carbon Disulfide	ND	9.8	1.00	
Carbon Tetrachloride	ND	0.98	1.00	
Chlorobenzene	ND	0.98	1.00	
Chloroethane	ND	2.0	1.00	
Chloroform	ND	0.98	1.00	
Chloromethane	ND	20	1.00	
2-Chlorotoluene	ND	0.98	1.00	
4-Chlorotoluene	ND	0.98	1.00	
Dibromochloromethane	ND	2.0	1.00	
1,2-Dibromo-3-Chloropropane	ND	4.9	1.00	
1,2-Dibromoethane	ND	0.98	1.00	
Dibromomethane	ND	0.98	1.00	
1,2-Dichlorobenzene	ND	0.98	1.00	
1,3-Dichlorobenzene	ND	0.98	1.00	
1,4-Dichlorobenzene	ND	0.98	1.00	
Dichlorodifluoromethane	ND	2.0	1.00	
1,1-Dichloroethane	ND	0.98	1.00	
1,2-Dichloroethane	ND	0.98	1.00	
1,1-Dichloroethene	ND	0.98	1.00	
c-1,2-Dichloroethene	ND	0.98	1.00	
t-1,2-Dichloroethene	ND	0.98	1.00	
1,2-Dichloropropane	ND	0.98	1.00	
1,3-Dichloropropane	ND	0.98	1.00	

RL: Reporting Limit. DF: Dilution Factor. MDL: Method Detection Limit.

Return to Contents

eurofins | Calscience

Analytical Report

Erler & Kalinowski, Inc.	Date Received:	10/13/17
12424 Wilshire Blvd., Suite 740	Work Order:	17-10-1043
Los Angeles, CA 90025-0019	Preparation:	EPA 5035
	Method:	EPA 8260B
	Units:	ug/kg
Project: Project Condor / B71091.00		Page 14 of 30

Parameter	Result	RL	DF	Qualifiers
2,2-Dichloropropane	ND	4.9	1.00	
1,1-Dichloropropene	ND	2.0	1.00	
c-1,3-Dichloropropene	ND	0.98	1.00	
t-1,3-Dichloropropene	ND	2.0	1.00	
Ethylbenzene	ND	0.98	1.00	
2-Hexanone	ND	20	1.00	
Isopropylbenzene	ND	0.98	1.00	
p-Isopropyltoluene	ND	0.98	1.00	
Methylene Chloride	ND	9.8	1.00	
4-Methyl-2-Pentanone	ND	20	1.00	
Naphthalene	ND	9.8	1.00	
n-Propylbenzene	ND	2.0	1.00	
Styrene	ND	0.98	1.00	
1,1,1,2-Tetrachloroethane	ND	0.98	1.00	
1,1,2,2-Tetrachloroethane	ND	2.0	1.00	
Tetrachloroethene	ND	0.98	1.00	
Toluene	ND	0.98	1.00	
1,2,3-Trichlorobenzene	ND	2.0	1.00	
1,2,4-Trichlorobenzene	ND	2.0	1.00	
1,1,1-Trichloroethane	ND	0.98	1.00	
1,1,2-Trichloroethane	ND	0.98	1.00	
1,1,2-Trichloro-1,2,2-Trifluoroethane	ND	9.8	1.00	
Trichloroethene	ND	2.0	1.00	
Trichlorofluoromethane	ND	9.8	1.00	
1,2,3-Trichloropropane	ND	2.0	1.00	
1,2,4-Trimethylbenzene	ND	2.0	1.00	
1,3,5-Trimethylbenzene	ND	2.0	1.00	
Vinyl Acetate	ND	9.8	1.00	
Vinyl Chloride	ND	0.98	1.00	
p/m-Xylene	ND	2.0	1.00	
o-Xylene	ND	0.98	1.00	
Methyl-t-Butyl Ether (MTBE)	ND	2.0	1.00	
Tert-Butyl Alcohol (TBA)	ND	20	1.00	
Diisopropyl Ether (DIPE)	ND	0.98	1.00	
Ethyl-t-Butyl Ether (ETBE)	ND	0.98	1.00	
Tert-Amyl-Methyl Ether (TAME)	ND	0.98	1.00	
Ethanol	ND	490	1.00	

RL: Reporting Limit. DF: Dilution Factor. MDL: Method Detection Limit.

Return to Contents

eurofins | Calscience

Analytical Report

Erler & Kalinowski, Inc.	Date Received:	10/13/17
12424 Wilshire Blvd., Suite 740	Work Order:	17-10-1043
Los Angeles, CA 90025-0019	Preparation:	EPA 5035
	Method:	EPA 8260B
	Units:	ug/kg
Project: Project Condor / B71091.00		Page 15 of 30

Surrogate	Rec. (%)	Control Limits	Qualifiers
1,4-Bromofluorobenzene	100	80-120	
Dibromofluoromethane	105	79-133	
1,2-Dichloroethane-d4	110	71-155	
Toluene-d8	99	80-120	

Return to Contents

RL: Reporting Limit. DF: Dilution Factor. MDL: Method Detection Limit.

eurofins | Calscience

Analytical Report

Erler & Kalinowski, Inc.		Date Received:	10/13/17
12424 Wilshire Blvd., Suite 740		Work Order:	17-10-1043
Los Angeles, CA 90025-0019		Preparation:	EPA 5035
		Method:	EPA 8260B
		Units:	ug/kg
Project: Project Condor / B71091.00			Page 16 of 30

Client Sample Number	Lab Sample Number	Date/Time Collected	Matrix	Instrument	Date Prepared	Date/Time Analyzed	QC Batch ID
PC-4ABC-4.0-5.0	**17-10-1043-6-D**	**10/13/17 10:31**	**Solid**	**GC/MS OO**	**10/13/17**	**10/14/17 02:27**	**171013L046**

Comment(s): - Results are reported on a dry weight basis.

Parameter	Result	RL	DF	Qualifiers
Acetone	50	46	1.00	
Benzene	ND	0.92	1.00	
Bromobenzene	ND	0.92	1.00	
Bromochloromethane	ND	1.8	1.00	
Bromodichloromethane	ND	0.92	1.00	
Bromoform	ND	4.6	1.00	
Bromomethane	ND	18	1.00	
2-Butanone	ND	18	1.00	
n-Butylbenzene	ND	0.92	1.00	
sec-Butylbenzene	ND	0.92	1.00	
tert-Butylbenzene	ND	0.92	1.00	
Carbon Disulfide	ND	9.2	1.00	
Carbon Tetrachloride	ND	0.92	1.00	
Chlorobenzene	ND	0.92	1.00	
Chloroethane	ND	1.8	1.00	
Chloroform	ND	0.92	1.00	
Chloromethane	ND	18	1.00	
2-Chlorotoluene	ND	0.92	1.00	
4-Chlorotoluene	ND	0.92	1.00	
Dibromochloromethane	ND	1.8	1.00	
1,2-Dibromo-3-Chloropropane	ND	4.6	1.00	
1,2-Dibromoethane	ND	0.92	1.00	
Dibromomethane	ND	0.92	1.00	
1,2-Dichlorobenzene	ND	0.92	1.00	
1,3-Dichlorobenzene	ND	0.92	1.00	
1,4-Dichlorobenzene	ND	0.92	1.00	
Dichlorodifluoromethane	ND	1.8	1.00	
1,1-Dichloroethane	ND	0.92	1.00	
1,2-Dichloroethane	ND	0.92	1.00	
1,1-Dichloroethene	ND	0.92	1.00	
c-1,2-Dichloroethene	ND	0.92	1.00	
t-1,2-Dichloroethene	ND	0.92	1.00	
1,2-Dichloropropane	ND	0.92	1.00	
1,3-Dichloropropane	ND	0.92	1.00	

RL: Reporting Limit. DF: Dilution Factor. MDL: Method Detection Limit.

Return to Contents

eurofins | Calscience

Analytical Report

Erler & Kalinowski, Inc.	Date Received:	10/13/17
12424 Wilshire Blvd., Suite 740	Work Order:	17-10-1043
Los Angeles, CA 90025-0019	Preparation:	EPA 5035
	Method:	EPA 8260B
	Units:	ug/kg
Project: Project Condor / B71091.00		Page 17 of 30

Parameter	Result	RL	DF	Qualifiers
2,2-Dichloropropane	ND	4.6	1.00	
1,1-Dichloropropene	ND	1.8	1.00	
c-1,3-Dichloropropene	ND	0.92	1.00	
t-1,3-Dichloropropene	ND	1.8	1.00	
Ethylbenzene	ND	0.92	1.00	
2-Hexanone	ND	18	1.00	
Isopropylbenzene	ND	0.92	1.00	
p-Isopropyltoluene	ND	0.92	1.00	
Methylene Chloride	ND	9.2	1.00	
4-Methyl-2-Pentanone	ND	18	1.00	
Naphthalene	ND	9.2	1.00	
n-Propylbenzene	ND	1.8	1.00	
Styrene	ND	0.92	1.00	
1,1,1,2-Tetrachloroethane	ND	0.92	1.00	
1,1,2,2-Tetrachloroethane	ND	1.8	1.00	
Tetrachloroethene	ND	0.92	1.00	
Toluene	ND	0.92	1.00	
1,2,3-Trichlorobenzene	ND	1.8	1.00	
1,2,4-Trichlorobenzene	ND	1.8	1.00	
1,1,1-Trichloroethane	ND	0.92	1.00	
1,1,2-Trichloroethane	ND	0.92	1.00	
1,1,2-Trichloro-1,2,2-Trifluoroethane	ND	9.2	1.00	
Trichloroethene	ND	1.8	1.00	
Trichlorofluoromethane	ND	9.2	1.00	
1,2,3-Trichloropropane	ND	1.8	1.00	
1,2,4-Trimethylbenzene	ND	1.8	1.00	
1,3,5-Trimethylbenzene	ND	1.8	1.00	
Vinyl Acetate	ND	9.2	1.00	
Vinyl Chloride	ND	0.92	1.00	
p/m-Xylene	ND	1.8	1.00	
o-Xylene	ND	0.92	1.00	
Methyl-t-Butyl Ether (MTBE)	ND	1.8	1.00	
Tert-Butyl Alcohol (TBA)	ND	18	1.00	
Diisopropyl Ether (DIPE)	ND	0.92	1.00	
Ethyl-t-Butyl Ether (ETBE)	ND	0.92	1.00	
Tert-Amyl-Methyl Ether (TAME)	ND	0.92	1.00	
Ethanol	ND	460	1.00	

RL: Reporting Limit. DF: Dilution Factor. MDL: Method Detection Limit.

Return to Contents

eurofins | Calscience

Analytical Report

Erler & Kalinowski, Inc.	Date Received:	10/13/17
12424 Wilshire Blvd., Suite 740	Work Order:	17-10-1043
Los Angeles, CA 90025-0019	Preparation:	EPA 5035
	Method:	EPA 8260B
	Units:	ug/kg
Project: Project Condor / B71091.00		Page 18 of 30

Surrogate	Rec. (%)	Control Limits	Qualifiers
1,4-Bromofluorobenzene	101	80-120	
Dibromofluoromethane	105	79-133	
1,2-Dichloroethane-d4	108	71-155	
Toluene-d8	99	80-120	

Return to Contents

RL: Reporting Limit. DF: Dilution Factor. MDL: Method Detection Limit.

eurofins | Calscience

Analytical Report

Erler & Kalinowski, Inc.		Date Received:	10/13/17
12424 Wilshire Blvd., Suite 740		Work Order:	17-10-1043
Los Angeles, CA 90025-0019		Preparation:	EPA 5035
		Method:	EPA 8260B
		Units:	ug/kg
Project: Project Condor / B71091.00			Page 19 of 30

Client Sample Number	Lab Sample Number	Date/Time Collected	Matrix	Instrument	Date Prepared	Date/Time Analyzed	QC Batch ID
PC-3A-0.0-1.0	**17-10-1043-7-D**	**10/13/17 10:38**	**Solid**	**GC/MS OO**	**10/13/17**	**10/14/17 02:55**	**171013L046**

Comment(s): - Results are reported on a dry weight basis.

Parameter	Result	RL	DF	Qualifiers
Acetone	70	49	1.00	
Benzene	ND	0.97	1.00	
Bromobenzene	ND	0.97	1.00	
Bromochloromethane	ND	1.9	1.00	
Bromodichloromethane	ND	0.97	1.00	
Bromoform	ND	4.9	1.00	
Bromomethane	ND	19	1.00	
2-Butanone	ND	19	1.00	
n-Butylbenzene	ND	0.97	1.00	
sec-Butylbenzene	ND	0.97	1.00	
tert-Butylbenzene	ND	0.97	1.00	
Carbon Disulfide	ND	9.7	1.00	
Carbon Tetrachloride	ND	0.97	1.00	
Chlorobenzene	ND	0.97	1.00	
Chloroethane	ND	1.9	1.00	
Chloroform	ND	0.97	1.00	
Chloromethane	ND	19	1.00	
2-Chlorotoluene	ND	0.97	1.00	
4-Chlorotoluene	ND	0.97	1.00	
Dibromochloromethane	ND	1.9	1.00	
1,2-Dibromo-3-Chloropropane	ND	4.9	1.00	
1,2-Dibromoethane	ND	0.97	1.00	
Dibromomethane	ND	0.97	1.00	
1,2-Dichlorobenzene	ND	0.97	1.00	
1,3-Dichlorobenzene	ND	0.97	1.00	
1,4-Dichlorobenzene	ND	0.97	1.00	
Dichlorodifluoromethane	ND	1.9	1.00	
1,1-Dichloroethane	ND	0.97	1.00	
1,2-Dichloroethane	ND	0.97	1.00	
1,1-Dichloroethene	ND	0.97	1.00	
c-1,2-Dichloroethene	ND	0.97	1.00	
t-1,2-Dichloroethene	ND	0.97	1.00	
1,2-Dichloropropane	ND	0.97	1.00	
1,3-Dichloropropane	ND	0.97	1.00	

RL: Reporting Limit. DF: Dilution Factor. MDL: Method Detection Limit.

Return to Contents

eurofins | Calscience

Analytical Report

Erler & Kalinowski, Inc.	Date Received:	10/13/17
12424 Wilshire Blvd., Suite 740	Work Order:	17-10-1043
Los Angeles, CA 90025-0019	Preparation:	EPA 5035
	Method:	EPA 8260B
	Units:	ug/kg
Project: Project Condor / B71091.00		Page 20 of 30

Parameter	Result	RL	DF	Qualifiers
2,2-Dichloropropane	ND	4.9	1.00	
1,1-Dichloropropene	ND	1.9	1.00	
c-1,3-Dichloropropene	ND	0.97	1.00	
t-1,3-Dichloropropene	ND	1.9	1.00	
Ethylbenzene	ND	0.97	1.00	
2-Hexanone	ND	19	1.00	
Isopropylbenzene	ND	0.97	1.00	
p-Isopropyltoluene	ND	0.97	1.00	
Methylene Chloride	ND	9.7	1.00	
4-Methyl-2-Pentanone	ND	19	1.00	
Naphthalene	ND	9.7	1.00	
n-Propylbenzene	ND	1.9	1.00	
Styrene	ND	0.97	1.00	
1,1,1,2-Tetrachloroethane	ND	0.97	1.00	
1,1,2,2-Tetrachloroethane	ND	1.9	1.00	
Tetrachloroethene	ND	0.97	1.00	
Toluene	ND	0.97	1.00	
1,2,3-Trichlorobenzene	ND	1.9	1.00	
1,2,4-Trichlorobenzene	ND	1.9	1.00	
1,1,1-Trichloroethane	ND	0.97	1.00	
1,1,2-Trichloroethane	ND	0.97	1.00	
1,1,2-Trichloro-1,2,2-Trifluoroethane	ND	9.7	1.00	
Trichloroethene	ND	1.9	1.00	
Trichlorofluoromethane	ND	9.7	1.00	
1,2,3-Trichloropropane	ND	1.9	1.00	
1,2,4-Trimethylbenzene	ND	1.9	1.00	
1,3,5-Trimethylbenzene	ND	1.9	1.00	
Vinyl Acetate	ND	9.7	1.00	
Vinyl Chloride	ND	0.97	1.00	
p/m-Xylene	ND	1.9	1.00	
o-Xylene	ND	0.97	1.00	
Methyl-t-Butyl Ether (MTBE)	ND	1.9	1.00	
Tert-Butyl Alcohol (TBA)	ND	19	1.00	
Diisopropyl Ether (DIPE)	ND	0.97	1.00	
Ethyl-t-Butyl Ether (ETBE)	ND	0.97	1.00	
Tert-Amyl-Methyl Ether (TAME)	ND	0.97	1.00	
Ethanol	ND	490	1.00	

RL: Reporting Limit. DF: Dilution Factor. MDL: Method Detection Limit.

Return to Contents

eurofins | Calscience

Analytical Report

Erler & Kalinowski, Inc.	Date Received:	10/13/17
12424 Wilshire Blvd., Suite 740	Work Order:	17-10-1043
Los Angeles, CA 90025-0019	Preparation:	EPA 5035
	Method:	EPA 8260B
	Units:	ug/kg
Project: Project Condor / B71091.00		Page 21 of 30

Surrogate	Rec. (%)	Control Limits	Qualifiers
1,4-Bromofluorobenzene	100	80-120	
Dibromofluoromethane	106	79-133	
1,2-Dichloroethane-d4	111	71-155	
Toluene-d8	100	80-120	

Return to Contents

RL: Reporting Limit. DF: Dilution Factor. MDL: Method Detection Limit.

eurofins | Calscience

Analytical Report

Erler & Kalinowski, Inc.		Date Received:	10/13/17
12424 Wilshire Blvd., Suite 740		Work Order:	17-10-1043
Los Angeles, CA 90025-0019		Preparation:	EPA 5035
		Method:	EPA 8260B
		Units:	ug/kg
Project: Project Condor / B71091.00			Page 22 of 30

Client Sample Number	Lab Sample Number	Date/Time Collected	Matrix	Instrument	Date Prepared	Date/Time Analyzed	QC Batch ID
PC-3A-4.0-5.0	**17-10-1043-8-D**	**10/13/17 10:46**	**Solid**	**GC/MS GGG**	**10/13/17**	**10/14/17 19:55**	**171014L018**

Comment(s): - Results are reported on a dry weight basis.

Parameter	Result	RL	DF	Qualifiers
Acetone	ND	49	1.00	
Benzene	ND	0.99	1.00	
Bromobenzene	ND	0.99	1.00	
Bromochloromethane	ND	2.0	1.00	
Bromodichloromethane	ND	0.99	1.00	
Bromoform	ND	4.9	1.00	
Bromomethane	ND	20	1.00	
2-Butanone	ND	20	1.00	
n-Butylbenzene	ND	0.99	1.00	
sec-Butylbenzene	ND	0.99	1.00	
tert-Butylbenzene	ND	0.99	1.00	
Carbon Disulfide	ND	9.9	1.00	
Carbon Tetrachloride	ND	0.99	1.00	
Chlorobenzene	ND	0.99	1.00	
Chloroethane	ND	2.0	1.00	
Chloroform	ND	0.99	1.00	
Chloromethane	ND	20	1.00	
2-Chlorotoluene	ND	0.99	1.00	
4-Chlorotoluene	ND	0.99	1.00	
Dibromochloromethane	ND	2.0	1.00	
1,2-Dibromo-3-Chloropropane	ND	4.9	1.00	
1,2-Dibromoethane	ND	0.99	1.00	
Dibromomethane	ND	0.99	1.00	
1,2-Dichlorobenzene	ND	0.99	1.00	
1,3-Dichlorobenzene	ND	0.99	1.00	
1,4-Dichlorobenzene	ND	0.99	1.00	
Dichlorodifluoromethane	ND	2.0	1.00	
1,1-Dichloroethane	ND	0.99	1.00	
1,2-Dichloroethane	ND	0.99	1.00	
1,1-Dichloroethene	ND	0.99	1.00	
c-1,2-Dichloroethene	ND	0.99	1.00	
t-1,2-Dichloroethene	ND	0.99	1.00	
1,2-Dichloropropane	ND	0.99	1.00	
1,3-Dichloropropane	ND	0.99	1.00	

RL: Reporting Limit. DF: Dilution Factor. MDL: Method Detection Limit.

Return to Contents

eurofins | Calscience

Analytical Report

Erler & Kalinowski, Inc.	Date Received:	10/13/17
12424 Wilshire Blvd., Suite 740	Work Order:	17-10-1043
Los Angeles, CA 90025-0019	Preparation:	EPA 5035
	Method:	EPA 8260B
	Units:	ug/kg
Project: Project Condor / B71091.00		Page 23 of 30

Parameter	Result	RL	DF	Qualifiers
2,2-Dichloropropane	ND	4.9	1.00	
1,1-Dichloropropene	ND	2.0	1.00	
c-1,3-Dichloropropene	ND	0.99	1.00	
t-1,3-Dichloropropene	ND	2.0	1.00	
Ethylbenzene	ND	0.99	1.00	
2-Hexanone	ND	20	1.00	
Isopropylbenzene	ND	0.99	1.00	
p-Isopropyltoluene	ND	0.99	1.00	
Methylene Chloride	ND	9.9	1.00	
4-Methyl-2-Pentanone	ND	20	1.00	
Naphthalene	ND	9.9	1.00	
n-Propylbenzene	ND	2.0	1.00	
Styrene	ND	0.99	1.00	
1,1,1,2-Tetrachloroethane	ND	0.99	1.00	
1,1,2,2-Tetrachloroethane	ND	2.0	1.00	
Tetrachloroethene	ND	0.99	1.00	
Toluene	ND	0.99	1.00	
1,2,3-Trichlorobenzene	ND	2.0	1.00	
1,2,4-Trichlorobenzene	ND	2.0	1.00	
1,1,1-Trichloroethane	ND	0.99	1.00	
1,1,2-Trichloroethane	ND	0.99	1.00	
1,1,2-Trichloro-1,2,2-Trifluoroethane	ND	9.9	1.00	
Trichloroethene	ND	2.0	1.00	
Trichlorofluoromethane	ND	9.9	1.00	
1,2,3-Trichloropropane	ND	2.0	1.00	
1,2,4-Trimethylbenzene	ND	2.0	1.00	
1,3,5-Trimethylbenzene	ND	2.0	1.00	
Vinyl Acetate	ND	9.9	1.00	
Vinyl Chloride	ND	0.99	1.00	
p/m-Xylene	ND	2.0	1.00	
o-Xylene	ND	0.99	1.00	
Methyl-t-Butyl Ether (MTBE)	ND	2.0	1.00	
Tert-Butyl Alcohol (TBA)	ND	20	1.00	
Diisopropyl Ether (DIPE)	ND	0.99	1.00	
Ethyl-t-Butyl Ether (ETBE)	ND	0.99	1.00	
Tert-Amyl-Methyl Ether (TAME)	ND	0.99	1.00	
Ethanol	ND	490	1.00	

RL: Reporting Limit. DF: Dilution Factor. MDL: Method Detection Limit.

Return to Contents

eurofins | Calscience

Analytical Report

Erler & Kalinowski, Inc.	Date Received:	10/13/17
12424 Wilshire Blvd., Suite 740	Work Order:	17-10-1043
Los Angeles, CA 90025-0019	Preparation:	EPA 5035
	Method:	EPA 8260B
	Units:	ug/kg
Project: Project Condor / B71091.00		Page 24 of 30

Surrogate	Rec. (%)	Control Limits	Qualifiers
1,4-Bromofluorobenzene	99	80-120	
Dibromofluoromethane	95	79-133	
1,2-Dichloroethane-d4	105	71-155	
Toluene-d8	100	80-120	

Return to Contents

RL: Reporting Limit. DF: Dilution Factor. MDL: Method Detection Limit.

eurofins | Calscience

Analytical Report

Erler & Kalinowski, Inc.
12424 Wilshire Blvd., Suite 740
Los Angeles, CA 90025-0019

Date Received: 10/13/17
Work Order: 17-10-1043
Preparation: EPA 5035
Method: EPA 8260B
Units: ug/kg

Project: Project Condor / B71091.00

Client Sample Number	Lab Sample Number	Date/Time Collected	Matrix	Instrument	Date Prepared	Date/Time Analyzed	QC Batch ID
Method Blank	**095-01-025-29317**	**N/A**	**Solid**	**GC/MS OO**	**10/13/17**	**10/13/17 20:38**	**171013L046**

Parameter	Result	RL	DF	Qualifiers
Acetone	ND	50	1.00	
Benzene	ND	1.0	1.00	
Bromobenzene	ND	1.0	1.00	
Bromochloromethane	ND	2.0	1.00	
Bromodichloromethane	ND	1.0	1.00	
Bromoform	ND	5.0	1.00	
Bromomethane	ND	20	1.00	
2-Butanone	ND	20	1.00	
n-Butylbenzene	ND	1.0	1.00	
sec-Butylbenzene	ND	1.0	1.00	
tert-Butylbenzene	ND	1.0	1.00	
Carbon Disulfide	ND	10	1.00	
Carbon Tetrachloride	ND	1.0	1.00	
Chlorobenzene	ND	1.0	1.00	
Chloroethane	ND	2.0	1.00	
Chloroform	ND	1.0	1.00	
Chloromethane	ND	20	1.00	
2-Chlorotoluene	ND	1.0	1.00	
4-Chlorotoluene	ND	1.0	1.00	
Dibromochloromethane	ND	2.0	1.00	
1,2-Dibromo-3-Chloropropane	ND	5.0	1.00	
1,2-Dibromoethane	ND	1.0	1.00	
Dibromomethane	ND	1.0	1.00	
1,2-Dichlorobenzene	ND	1.0	1.00	
1,3-Dichlorobenzene	ND	1.0	1.00	
1,4-Dichlorobenzene	ND	1.0	1.00	
Dichlorodifluoromethane	ND	2.0	1.00	
1,1-Dichloroethane	ND	1.0	1.00	
1,2-Dichloroethane	ND	1.0	1.00	
1,1-Dichloroethene	ND	1.0	1.00	
c-1,2-Dichloroethene	ND	1.0	1.00	
t-1,2-Dichloroethene	ND	1.0	1.00	
1,2-Dichloropropane	ND	1.0	1.00	
1,3-Dichloropropane	ND	1.0	1.00	
2,2-Dichloropropane	ND	5.0	1.00	

RL: Reporting Limit. DF: Dilution Factor. MDL: Method Detection Limit.

Return to Contents

eurofins | Calscience

Analytical Report

Erler & Kalinowski, Inc.	Date Received:	10/13/17
12424 Wilshire Blvd., Suite 740	Work Order:	17-10-1043
Los Angeles, CA 90025-0019	Preparation:	EPA 5035
	Method:	EPA 8260B
	Units:	ug/kg
Project: Project Condor / B71091.00		Page 26 of 30

Parameter	Result	RL	DF	Qualifiers
1,1-Dichloropropene	ND	2.0	1.00	
c-1,3-Dichloropropene	ND	1.0	1.00	
t-1,3-Dichloropropene	ND	2.0	1.00	
Ethylbenzene	ND	1.0	1.00	
2-Hexanone	ND	20	1.00	
Isopropylbenzene	ND	1.0	1.00	
p-Isopropyltoluene	ND	1.0	1.00	
Methylene Chloride	ND	10	1.00	
4-Methyl-2-Pentanone	ND	20	1.00	
Naphthalene	ND	10	1.00	
n-Propylbenzene	ND	2.0	1.00	
Styrene	ND	1.0	1.00	
1,1,1,2-Tetrachloroethane	ND	1.0	1.00	
1,1,2,2-Tetrachloroethane	ND	2.0	1.00	
Tetrachloroethene	ND	1.0	1.00	
Toluene	ND	1.0	1.00	
1,2,3-Trichlorobenzene	ND	2.0	1.00	
1,2,4-Trichlorobenzene	ND	2.0	1.00	
1,1,1-Trichloroethane	ND	1.0	1.00	
1,1,2-Trichloroethane	ND	1.0	1.00	
1,1,2-Trichloro-1,2,2-Trifluoroethane	ND	10	1.00	
Trichloroethene	ND	2.0	1.00	
Trichlorofluoromethane	ND	10	1.00	
1,2,3-Trichloropropane	ND	2.0	1.00	
1,2,4-Trimethylbenzene	ND	2.0	1.00	
1,3,5-Trimethylbenzene	ND	2.0	1.00	
Vinyl Acetate	ND	10	1.00	
Vinyl Chloride	ND	1.0	1.00	
p/m-Xylene	ND	2.0	1.00	
o-Xylene	ND	1.0	1.00	
Methyl-t-Butyl Ether (MTBE)	ND	2.0	1.00	
Tert-Butyl Alcohol (TBA)	ND	20	1.00	
Diisopropyl Ether (DIPE)	ND	1.0	1.00	
Ethyl-t-Butyl Ether (ETBE)	ND	1.0	1.00	
Tert-Amyl-Methyl Ether (TAME)	ND	1.0	1.00	
Ethanol	ND	500	1.00	

Surrogate	Rec. (%)	Control Limits	Qualifiers
1,4-Bromofluorobenzene	102	80-120	

RL: Reporting Limit. DF: Dilution Factor. MDL: Method Detection Limit.

Return to Contents

eurofins | Calscience

Analytical Report

Erler & Kalinowski, Inc.	Date Received:	10/13/17
12424 Wilshire Blvd., Suite 740	Work Order:	17-10-1043
Los Angeles, CA 90025-0019	Preparation:	EPA 5035
	Method:	EPA 8260B
	Units:	ug/kg
Project: Project Condor / B71091.00		Page 27 of 30

Surrogate	Rec. (%)	Control Limits	Qualifiers
Dibromofluoromethane	103	79-133	
1,2-Dichloroethane-d4	100	71-155	
Toluene-d8	100	80-120	

Return to Contents

RL: Reporting Limit. DF: Dilution Factor. MDL: Method Detection Limit.

eurofins | Calscience

Analytical Report

Erler & Kalinowski, Inc.
12424 Wilshire Blvd., Suite 740
Los Angeles, CA 90025-0019

Date Received: 10/13/17
Work Order: 17-10-1043
Preparation: EPA 5035
Method: EPA 8260B
Units: ug/kg

Project: Project Condor / B71091.00

Client Sample Number	Lab Sample Number	Date/Time Collected	Matrix	Instrument	Date Prepared	Date/Time Analyzed	QC Batch ID
Method Blank	**095-01-025-29316**	**N/A**	**Solid**	**GC/MS GGG**	**10/14/17**	**10/14/17 14:17**	**171014L018**

Parameter	Result	RL	DF	Qualifiers
Acetone	ND	50	1.00	
Benzene	ND	1.0	1.00	
Bromobenzene	ND	1.0	1.00	
Bromochloromethane	ND	2.0	1.00	
Bromodichloromethane	ND	1.0	1.00	
Bromoform	ND	5.0	1.00	
Bromomethane	ND	20	1.00	
2-Butanone	ND	20	1.00	
n-Butylbenzene	ND	1.0	1.00	
sec-Butylbenzene	ND	1.0	1.00	
tert-Butylbenzene	ND	1.0	1.00	
Carbon Disulfide	ND	10	1.00	
Carbon Tetrachloride	ND	1.0	1.00	
Chlorobenzene	ND	1.0	1.00	
Chloroethane	ND	2.0	1.00	
Chloroform	ND	1.0	1.00	
Chloromethane	ND	20	1.00	
2-Chlorotoluene	ND	1.0	1.00	
4-Chlorotoluene	ND	1.0	1.00	
Dibromochloromethane	ND	2.0	1.00	
1,2-Dibromo-3-Chloropropane	ND	5.0	1.00	
1,2-Dibromoethane	ND	1.0	1.00	
Dibromomethane	ND	1.0	1.00	
1,2-Dichlorobenzene	ND	1.0	1.00	
1,3-Dichlorobenzene	ND	1.0	1.00	
1,4-Dichlorobenzene	ND	1.0	1.00	
Dichlorodifluoromethane	ND	2.0	1.00	
1,1-Dichloroethane	ND	1.0	1.00	
1,2-Dichloroethane	ND	1.0	1.00	
1,1-Dichloroethene	ND	1.0	1.00	
c-1,2-Dichloroethene	ND	1.0	1.00	
t-1,2-Dichloroethene	ND	1.0	1.00	
1,2-Dichloropropane	ND	1.0	1.00	
1,3-Dichloropropane	ND	1.0	1.00	
2,2-Dichloropropane	ND	5.0	1.00	

RL: Reporting Limit. DF: Dilution Factor. MDL: Method Detection Limit.

Return to Contents

eurofins | Calscience

Analytical Report

Erler & Kalinowski, Inc.
12424 Wilshire Blvd., Suite 740
Los Angeles, CA 90025-0019

Date Received: 10/13/17
Work Order: 17-10-1043
Preparation: EPA 5035
Method: EPA 8260B
Units: ug/kg

Project: Project Condor / B71091.00

Parameter	Result	RL	DF	Qualifiers
1,1-Dichloropropene	ND	2.0	1.00	
c-1,3-Dichloropropene	ND	1.0	1.00	
t-1,3-Dichloropropene	ND	2.0	1.00	
Ethylbenzene	ND	1.0	1.00	
2-Hexanone	ND	20	1.00	
Isopropylbenzene	ND	1.0	1.00	
p-Isopropyltoluene	ND	1.0	1.00	
Methylene Chloride	ND	10	1.00	
4-Methyl-2-Pentanone	ND	20	1.00	
Naphthalene	ND	10	1.00	
n-Propylbenzene	ND	2.0	1.00	
Styrene	ND	1.0	1.00	
1,1,1,2-Tetrachloroethane	ND	1.0	1.00	
1,1,2,2-Tetrachloroethane	ND	2.0	1.00	
Tetrachloroethene	ND	1.0	1.00	
Toluene	ND	1.0	1.00	
1,2,3-Trichlorobenzene	ND	2.0	1.00	
1,2,4-Trichlorobenzene	ND	2.0	1.00	
1,1,1-Trichloroethane	ND	1.0	1.00	
1,1,2-Trichloroethane	ND	1.0	1.00	
1,1,2-Trichloro-1,2,2-Trifluoroethane	ND	10	1.00	
Trichloroethene	ND	2.0	1.00	
Trichlorofluoromethane	ND	10	1.00	
1,2,3-Trichloropropane	ND	2.0	1.00	
1,2,4-Trimethylbenzene	ND	2.0	1.00	
1,3,5-Trimethylbenzene	ND	2.0	1.00	
Vinyl Acetate	ND	10	1.00	
Vinyl Chloride	ND	1.0	1.00	
p/m-Xylene	ND	2.0	1.00	
o-Xylene	ND	1.0	1.00	
Methyl-t-Butyl Ether (MTBE)	ND	2.0	1.00	
Tert-Butyl Alcohol (TBA)	ND	20	1.00	
Diisopropyl Ether (DIPE)	ND	1.0	1.00	
Ethyl-t-Butyl Ether (ETBE)	ND	1.0	1.00	
Tert-Amyl-Methyl Ether (TAME)	ND	1.0	1.00	
Ethanol	ND	500	1.00	

Surrogate	Rec. (%)	Control Limits	Qualifiers
1,4-Bromofluorobenzene	94	80-120	

RL: Reporting Limit. DF: Dilution Factor. MDL: Method Detection Limit.

Return to Contents

eurofins | Calscience

Analytical Report

Erler & Kalinowski, Inc.	Date Received:	10/13/17
12424 Wilshire Blvd., Suite 740	Work Order:	17-10-1043
Los Angeles, CA 90025-0019	Preparation:	EPA 5035
	Method:	EPA 8260B
	Units:	ug/kg
Project: Project Condor / B71091.00		Page 30 of 30

Surrogate	Rec. (%)	Control Limits	Qualifiers
Dibromofluoromethane	96	79-133	
1,2-Dichloroethane-d4	98	71-155	
Toluene-d8	100	80-120	

Return to Contents

RL: Reporting Limit. DF: Dilution Factor. MDL: Method Detection Limit.

eurofins | Calscience

Quality Control - Spike/Spike Duplicate

Erler & Kalinowski, Inc.	Date Received:	10/13/17
12424 Wilshire Blvd., Suite 740	Work Order:	17-10-1043
Los Angeles, CA 90025-0019	Preparation:	EPA 3060A
	Method:	EPA 7199
Project: Project Condor / B71091.00		Page 1 of 10

Quality Control Sample ID	Type	Matrix	Instrument	Date Prepared	Date Analyzed	MS/MSD Batch Number
17-10-0909-1	**Sample**	**Solid**	**IC 11**	**10/13/17**	**10/13/17 22:19**	**171013S01P**
17-10-0909-1	**Matrix Spike**	**Solid**	**IC 11**	**10/13/17**	**10/13/17 23:49**	**171013S01P**
17-10-0909-1	**Matrix Spike Duplicate**	**Solid**	**IC 11**	**10/13/17**	**10/13/17 23:58**	**171013S01P**

Parameter	Sample Conc.	Spike Added	MS Conc.	MS %Rec.	MSD Conc.	MSD %Rec.	%Rec. CL	RPD	RPD CL	Qualifiers
Chromium, Hexavalent	ND	20000	17160	86	18000	90	75-125	5	0-25	

Return to Contents

RPD: Relative Percent Difference. CL: Control Limits

eurofins | Calscience

Quality Control - Spike/Spike Duplicate

Erler & Kalinowski, Inc.		Date Received:	10/13/17
12424 Wilshire Blvd., Suite 740		Work Order:	17-10-1043
Los Angeles, CA 90025-0019		Preparation:	EPA 3550B
		Method:	EPA 8015B (M)
Project: Project Condor / B71091.00			Page 2 of 10

Quality Control Sample ID	Type	Matrix	Instrument	Date Prepared	Date Analyzed	MS/MSD Batch Number
PC-GAB-4.0-5.0	**Sample**	**Solid**	**GC 46**	**10/13/17**	**10/14/17 21:32**	**171013S17**
PC-GAB-4.0-5.0	**Matrix Spike**	**Solid**	**GC 46**	**10/13/17**	**10/14/17 20:28**	**171013S17**
PC-GAB-4.0-5.0	**Matrix Spike Duplicate**	**Solid**	**GC 46**	**10/13/17**	**10/14/17 20:50**	**171013S17**

Parameter	Sample Conc.	Spike Added	MS Conc.	MS %Rec.	MSD Conc.	MSD %Rec.	%Rec. CL	RPD	RPD CL	Qualifiers
TPH as Motor Oil	45.00	400.0	503.3	115	461.8	104	64-130	9	0-15	

RPD: Relative Percent Difference. CL: Control Limits

Return to Contents

eurofins | Calscience

Quality Control - Spike/Spike Duplicate

Erler & Kalinowski, Inc.	Date Received:	10/13/17
12424 Wilshire Blvd., Suite 740	Work Order:	17-10-1043
Los Angeles, CA 90025-0019	Preparation:	EPA 3550B
	Method:	EPA 8015B (M)
Project: Project Condor / B71091.00		Page 3 of 10

Quality Control Sample ID	Type	Matrix	Instrument	Date Prepared	Date Analyzed	MS/MSD Batch Number
PC-GAB-4.0-5.0	**Sample**	**Solid**	**GC 46**	**10/13/17**	**10/14/17 21:32**	**171013S16**
PC-GAB-4.0-5.0	**Matrix Spike**	**Solid**	**GC 46**	**10/13/17**	**10/14/17 19:46**	**171013S16**
PC-GAB-4.0-5.0	**Matrix Spike Duplicate**	**Solid**	**GC 46**	**10/13/17**	**10/14/17 20:07**	**171013S16**

Parameter	Sample Conc.	Spike Added	MS Conc.	MS %Rec.	MSD Conc.	MSD %Rec.	%Rec. CL	RPD	RPD CL	Qualifiers
TPH as Diesel	17.06	400.0	475.1	115	454.2	109	64-130	4	0-15	

Return to Contents

RPD: Relative Percent Difference. CL: Control Limits

eurofins | Calscience

Quality Control - Spike/Spike Duplicate

Erler & Kalinowski, Inc.
12424 Wilshire Blvd., Suite 740
Los Angeles, CA 90025-0019

Date Received: 10/13/17
Work Order: 17-10-1043
Preparation: EPA 3050B
Method: EPA 6020

Project: Project Condor / B71091.00

Quality Control Sample ID	Type	Matrix	Instrument	Date Prepared	Date Analyzed	MS/MSD Batch Number
17-10-1082-6	**Sample**	**Solid**	**ICP/MS 03**	**10/14/17**	**10/16/17 11:26**	**171014S01**
17-10-1082-6	**Matrix Spike**	**Solid**	**ICP/MS 03**	**10/14/17**	**10/16/17 11:07**	**171014S01**
17-10-1082-6	**Matrix Spike Duplicate**	**Solid**	**ICP/MS 03**	**10/14/17**	**10/16/17 11:10**	**171014S01**

Parameter	Sample Conc.	Spike Added	MS Conc.	MS %Rec.	MSD Conc.	MSD %Rec.	%Rec. CL	RPD	RPD CL	Qualifiers
Antimony	ND	25.00	5.360	21	6.164	25	1-97	14	0-39	
Arsenic	3.639	25.00	27.12	94	27.56	96	72-132	2	0-13	
Barium	76.06	25.00	139.9	256	106.0	120	50-152	28	0-41	3
Beryllium	ND	25.00	22.92	92	22.97	92	61-121	0	0-13	
Cadmium	ND	25.00	27.35	109	27.70	111	85-121	1	0-12	
Chromium	31.56	25.00	58.37	107	54.59	92	20-182	7	0-15	
Cobalt	8.635	25.00	33.93	101	33.09	98	40-166	3	0-14	
Copper	14.93	25.00	39.87	100	39.32	98	25-157	1	0-22	
Lead	8.678	25.00	38.05	117	34.85	105	62-134	9	0-23	
Molybdenum	ND	25.00	22.23	89	24.57	98	69-123	10	0-13	
Nickel	40.56	25.00	66.60	104	62.16	86	46-154	7	0-15	
Selenium	ND	25.00	25.21	101	26.29	105	54-132	4	0-14	
Silver	ND	12.50	14.07	113	14.79	118	78-126	5	0-15	
Thallium	ND	25.00	23.31	93	23.73	95	79-115	2	0-11	
Vanadium	22.84	25.00	50.49	111	45.81	92	28-178	10	0-28	
Zinc	38.31	25.00	66.35	112	69.57	125	23-173	5	0-18	

Return to Contents

RPD: Relative Percent Difference. CL: Control Limits

eurofins | Calscience

Quality Control - Spike/Spike Duplicate

Erler & Kalinowski, Inc.
12424 Wilshire Blvd., Suite 740
Los Angeles, CA 90025-0019

Project: Project Condor / B71091.00

Date Received: 10/13/17
Work Order: 17-10-1043
Preparation: EPA 7471A Total
Method: EPA 7471A

Quality Control Sample ID	Type	Matrix	Instrument	Date Prepared	Date Analyzed	MS/MSD Batch Number
PC-GAB-0.0-1.0	**Sample**	**Solid**	**Mercury 07**	**10/16/17**	**10/16/17 16:11**	**171016S02**
PC-GAB-0.0-1.0	**Matrix Spike**	**Solid**	**Mercury 07**	**10/16/17**	**10/16/17 16:13**	**171016S02**
PC-GAB-0.0-1.0	**Matrix Spike Duplicate**	**Solid**	**Mercury 07**	**10/16/17**	**10/16/17 16:15**	**171016S02**

Parameter	Sample Conc.	Spike Added	MS Conc.	MS %Rec.	MSD Conc.	MSD %Rec.	%Rec. CL	RPD	RPD CL	Qualifiers
Mercury	ND	0.8350	0.7318	88	0.8303	99	71-137	13	0-14	

Return to Contents

RPD: Relative Percent Difference. CL: Control Limits

eurofins | Calscience

Quality Control - Spike/Spike Duplicate

Erler & Kalinowski, Inc.		Date Received:	10/13/17
12424 Wilshire Blvd., Suite 740		Work Order:	17-10-1043
Los Angeles, CA 90025-0019		Preparation:	EPA 3545
		Method:	EPA 8081A
Project: Project Condor / B71091.00			Page 6 of 10

Quality Control Sample ID	Type	Matrix	Instrument	Date Prepared	Date Analyzed	MS/MSD Batch Number
17-10-1046-1	**Sample**	**Solid**	**GC 51**	**10/13/17**	**10/17/17 11:57**	**171013S23**
17-10-1046-1	**Matrix Spike**	**Solid**	**GC 51**	**10/13/17**	**10/17/17 05:54**	**171013S23**
17-10-1046-1	**Matrix Spike Duplicate**	**Solid**	**GC 51**	**10/13/17**	**10/17/17 06:08**	**171013S23**

Parameter	Sample Conc.	Spike Added	MS Conc.	MS %Rec.	MSD Conc.	MSD %Rec.	%Rec. CL	RPD	RPD CL	Qualifiers
Aldrin	ND	25.00	18.12	72	19.03	76	50-135	5	0-25	
Alpha-BHC	ND	25.00	18.96	76	19.12	76	50-135	1	0-25	
Beta-BHC	ND	25.00	19.86	79	19.51	78	50-135	2	0-25	
4,4'-DDD	ND	25.00	35.66	143	37.22	149	50-135	4	0-25	3
4,4'-DDE	46.37	25.00	157.1	443	138.0	366	50-135	13	0-25	3
4,4'-DDT	6.596	25.00	59.13	210	45.44	155	50-135	26	0-25	3,4
Delta-BHC	ND	25.00	22.22	89	22.04	88	50-135	1	0-25	
Dieldrin	ND	25.00	26.80	107	26.64	107	50-135	1	0-25	
Endosulfan I	ND	25.00	22.76	91	22.69	91	50-135	0	0-25	
Endosulfan II	ND	25.00	24.62	98	24.02	96	50-135	2	0-25	
Endosulfan Sulfate	ND	25.00	24.38	98	24.14	97	50-135	1	0-25	
Endrin	ND	25.00	26.40	106	25.84	103	50-135	2	0-25	
Endrin Aldehyde	ND	25.00	27.02	108	22.97	92	50-135	16	0-25	
Gamma-BHC	ND	25.00	20.09	80	19.81	79	50-135	1	0-25	
Heptachlor	ND	25.00	19.27	77	19.81	79	50-135	3	0-25	
Heptachlor Epoxide	ND	25.00	29.02	116	28.75	115	50-135	1	0-25	
Methoxychlor	ND	25.00	23.83	95	20.28	81	50-135	16	0-25	

Return to Contents

RPD: Relative Percent Difference. CL: Control Limits

eurofins | Calscience

Quality Control - Spike/Spike Duplicate

Erler & Kalinowski, Inc.		Date Received:	10/13/17
12424 Wilshire Blvd., Suite 740		Work Order:	17-10-1043
Los Angeles, CA 90025-0019		Preparation:	EPA 3540C
		Method:	EPA 8082
Project: Project Condor / B71091.00			Page 7 of 10

Quality Control Sample ID	Type	Matrix	Instrument	Date Prepared	Date Analyzed	MS/MSD Batch Number
PC-3A-4.0-5.0	**Sample**	**Solid**	**GC 58**	**10/13/17**	**10/16/17 17:03**	**171013S21**
PC-3A-4.0-5.0	**Matrix Spike**	**Solid**	**GC 58**	**10/13/17**	**10/16/17 14:21**	**171013S21**
PC-3A-4.0-5.0	**Matrix Spike Duplicate**	**Solid**	**GC 58**	**10/13/17**	**10/16/17 14:39**	**171013S21**

Parameter	Sample Conc.	Spike Added	MS Conc.	MS %Rec.	MSD Conc.	MSD %Rec.	%Rec. CL	RPD	RPD CL	Qualifiers
Aroclor-1016	ND	100.0	99.00	99	96.00	96	50-135	3	0-20	
Aroclor-1260	ND	100.0	98.00	98	93.50	94	50-135	5	0-20	

Return to Contents

RPD: Relative Percent Difference. CL: Control Limits

eurofins | Calscience

Quality Control - Spike/Spike Duplicate

Erler & Kalinowski, Inc.
12424 Wilshire Blvd., Suite 740
Los Angeles, CA 90025-0019

Date Received: 10/13/17
Work Order: 17-10-1043
Preparation: EPA 3545
Method: EPA 8141A

Project: Project Condor / B71091.00

Quality Control Sample ID	Type	Matrix	Instrument	Date Prepared	Date Analyzed	MS/MSD Batch Number
PC-3A-4.0-5.0	**Sample**	**Solid**	**GC 68**	**10/13/17**	**10/16/17 21:28**	**171013S22**
PC-3A-4.0-5.0	**Matrix Spike**	**Solid**	**GC 68**	**10/13/17**	**10/16/17 13:22**	**171013S22**
PC-3A-4.0-5.0	**Matrix Spike Duplicate**	**Solid**	**GC 68**	**10/13/17**	**10/16/17 14:09**	**171013S22**

Parameter	Sample Conc.	Spike Added	MS Conc.	MS %Rec.	MSD Conc.	MSD %Rec.	%Rec. CL	RPD	RPD CL	Qualifiers
Azinphos Methyl	ND	4.000	4.568	114	4.654	116	30-130	2	0-30	
Bolstar	ND	4.000	3.840	96	3.810	95	30-130	1	0-30	
Chlorpyrifos	ND	4.000	3.550	89	3.416	85	30-130	4	0-30	
Coumaphos	ND	4.000	4.150	104	4.024	101	30-130	3	0-30	
Diazinon	ND	4.000	3.819	95	3.630	91	30-130	5	0-30	
Disulfoton	ND	4.000	3.384	85	3.227	81	30-130	5	0-30	
Ethoprop	ND	4.000	3.387	85	3.213	80	30-130	5	0-30	
Fensulfothion	ND	4.000	4.442	111	4.810	120	30-130	8	0-30	
Fenthion	ND	4.000	3.455	86	3.392	85	30-130	2	0-30	
Merphos	ND	4.000	3.508	88	3.589	90	30-130	2	0-30	
Methyl Parathion	ND	4.000	3.960	99	3.863	97	30-130	2	0-30	
Phorate	ND	4.000	3.979	99	3.778	94	30-130	5	0-30	
Ronnel	ND	4.000	3.185	80	2.958	74	30-130	7	0-30	
Stirophos	ND	4.000	3.986	100	4.081	102	30-130	2	0-30	
Tokuthion	ND	4.000	3.366	84	3.266	82	30-130	3	0-30	
Trichloronate	ND	4.000	3.593	90	3.530	88	30-130	2	0-30	

Return to Contents

RPD: Relative Percent Difference. CL: Control Limits

eurofins | Calscience

Quality Control - Spike/Spike Duplicate

Erler & Kalinowski, Inc.	Date Received:	10/13/17
12424 Wilshire Blvd., Suite 740	Work Order:	17-10-1043
Los Angeles, CA 90025-0019	Preparation:	EPA 8151A
	Method:	EPA 8151A
Project: Project Condor / B71091.00		Page 9 of 10

Quality Control Sample ID	Type	Matrix	Instrument	Date Prepared	Date Analyzed	MS/MSD Batch Number
17-10-0789-1	**Sample**	**Solid**	**GC 40**	**10/13/17**	**10/16/17 14:51**	**171013S11**
17-10-0789-1	**Matrix Spike**	**Solid**	**GC 40**	**10/13/17**	**10/16/17 14:05**	**171013S11**
17-10-0789-1	**Matrix Spike Duplicate**	**Solid**	**GC 40**	**10/13/17**	**10/16/17 14:28**	**171013S11**

Parameter	Sample Conc.	Spike Added	MS Conc.	MS %Rec.	MSD Conc.	MSD %Rec.	%Rec. CL	RPD	RPD CL	Qualifiers
Dalapon	ND	1000	760.9	76	758.4	76	30-150	0	0-30	
Dicamba	ND	40.00	33.73	84	35.64	89	30-150	6	0-30	
MCPP	ND	40000	35470	89	36440	91	30-150	3	0-30	
MCPA	ND	40000	37850	95	36770	92	30-150	3	0-30	
Dichlorprop	ND	400.0	359.1	90	363.4	91	30-150	1	0-30	
2,4-D	ND	400.0	337.3	84	347.5	87	30-130	3	0-30	
2,4,5-TP (Silvex)	ND	40.00	40.67	102	42.57	106	30-150	5	0-30	
2,4,5-T	ND	40.00	36.71	92	34.65	87	30-130	6	0-30	
2,4-DB	ND	400.0	443.5	111	420.8	105	30-130	5	0-30	
Dinoseb	ND	200.0	66.47	33	179.2	90	5-150	92	0-30	4

Return to Contents

RPD: Relative Percent Difference. CL: Control Limits

eurofins | Calscience

Quality Control - Spike/Spike Duplicate

Erler & Kalinowski, Inc.	Date Received: 10/13/17
12424 Wilshire Blvd., Suite 740	Work Order: 17-10-1043
Los Angeles, CA 90025-0019	Preparation: EPA 3540C
	Method: EPA 8270C SIM PAHs
Project: Project Condor / B71091.00	Page 10 of 10

Quality Control Sample ID	Type	Matrix	Instrument	Date Prepared	Date Analyzed	MS/MSD Batch Number
17-10-0973-1	**Sample**	**Solid**	**GC/MS AAA**	**10/13/17**	**10/16/17 16:05**	**171013S15**
17-10-0973-1	**Matrix Spike**	**Solid**	**GC/MS AAA**	**10/13/17**	**10/16/17 15:26**	**171013S15**
17-10-0973-1	**Matrix Spike Duplicate**	**Solid**	**GC/MS AAA**	**10/13/17**	**10/16/17 15:45**	**171013S15**

Parameter	Sample Conc.	Spike Added	MS Conc.	MS %Rec.	MSD Conc.	MSD %Rec.	%Rec. CL	RPD	RPD CL	Qualifiers
Naphthalene	ND	0.2000	0.1667	83	0.2091	105	20-150	23	0-33	
2-Methylnaphthalene	ND	0.2000	0.1628	81	0.2217	111	29-137	31	0-31	
1-Methylnaphthalene	ND	0.2000	0.1538	77	0.2101	105	34-136	31	0-29	4
Acenaphthylene	ND	0.2000	0.1612	81	0.1972	99	29-131	20	0-32	
Acenaphthene	ND	0.2000	0.1717	86	0.2086	104	29-137	19	0-28	
Fluorene	ND	0.2000	0.1669	83	0.2099	105	36-132	23	0-27	
Phenanthrene	0.02761	0.2000	0.2040	88	0.2506	112	20-144	20	0-27	
Anthracene	ND	0.2000	0.1742	87	0.2179	109	26-134	22	0-27	
Fluoranthene	0.1072	0.2000	0.2747	84	0.3499	121	20-151	24	0-26	
Pyrene	0.1380	0.2000	0.3162	89	0.4156	139	20-150	27	0-32	
Benzo (a) Anthracene	0.05400	0.2000	0.2505	98	0.2787	112	24-150	11	0-24	
Chrysene	0.06984	0.2000	0.2325	81	0.2852	108	25-145	20	0-28	
Benzo (k) Fluoranthene	0.05835	0.2000	0.2111	76	0.2613	101	28-148	21	0-26	
Benzo (b) Fluoranthene	0.05675	0.2000	0.2370	90	0.2905	117	21-153	20	0-26	
Benzo (a) Pyrene	0.07514	0.2000	0.2350	80	0.2882	107	29-149	20	0-22	
Indeno (1,2,3-c,d) Pyrene	0.05610	0.2000	0.2289	86	0.2722	108	20-154	17	0-25	
Dibenz (a,h) Anthracene	ND	0.2000	0.2030	102	0.2412	121	20-132	17	0-26	
Benzo (g,h,i) Perylene	0.09033	0.2000	0.2811	95	0.3307	120	20-148	16	0-27	

Return to Contents

RPD: Relative Percent Difference. CL: Control Limits

eurofins | Calscience

Quality Control - PDS

Erler & Kalinowski, Inc.		Date Received:	10/13/17
12424 Wilshire Blvd., Suite 740		Work Order:	17-10-1043
Los Angeles, CA 90025-0019		Preparation:	EPA 3050B
		Method:	EPA 6020
Project: Project Condor / B71091.00			Page 1 of 1

Quality Control Sample ID	Type	Matrix	Instrument	Date Prepared	Date Analyzed	PDS/PDSD Batch Number
17-10-1082-6	**Sample**	**Solid**	**ICP/MS 03**	**10/14/17 00:00**	**10/16/17 11:26**	**171014S01**
17-10-1082-6	**PDS**	**Solid**	**ICP/MS 03**	**10/14/17 00:00**	**10/16/17 11:12**	**171014S01**

Parameter	Sample Conc.	Spike Added	PDS Conc.	PDS %Rec.	%Rec. CL	Qualifiers
Antimony	ND	25.00	24.65	99	75-125	
Arsenic	3.639	25.00	27.36	95	75-125	
Barium	76.06	25.00	100.2	97	75-125	
Beryllium	ND	25.00	23.82	95	75-125	
Cadmium	ND	25.00	27.75	111	75-125	
Chromium	31.56	25.00	57.57	104	75-125	
Cobalt	8.635	25.00	34.64	104	75-125	
Copper	14.93	25.00	39.93	100	75-125	
Lead	8.678	25.00	34.23	102	75-125	
Molybdenum	ND	25.00	30.06	120	75-125	
Nickel	40.56	25.00	67.15	106	75-125	
Selenium	ND	25.00	26.94	108	75-125	
Silver	ND	12.50	15.23	122	75-125	
Thallium	ND	25.00	24.30	97	75-125	
Vanadium	22.84	25.00	47.88	100	75-125	
Zinc	38.31	25.00	74.80	146	75-125	5

Return to Contents

RPD: Relative Percent Difference. CL: Control Limits

eurofins | Calscience

Quality Control - Sample Duplicate

Erler & Kalinowski, Inc.	Date Received: 10/13/17
12424 Wilshire Blvd., Suite 740	Work Order: 17-10-1043
Los Angeles, CA 90025-0019	Preparation: N/A
	Method: ASTM D-2216 (M)
Project: Project Condor / B71091.00	Page 1 of 1

Quality Control Sample ID	Type	Matrix	Instrument	Date Prepared	Date Analyzed	Duplicate Batch Number
PC-GAB-4.0-5.0	**Sample**	**Solid**	**N/A**	**10/14/17 00:00**	**10/14/17 17:00**	**H1014MOID1**
PC-GAB-4.0-5.0	**Sample Duplicate**	**Solid**	**N/A**	**10/14/17 00:00**	**10/14/17 17:00**	**H1014MOID1**

Parameter	Sample Conc.	DUP Conc.	RPD	RPD CL	Qualifiers
Moisture	9.400	9.500	1	0-10	

Return to Contents

RPD: Relative Percent Difference. CL: Control Limits

eurofins | Calscience

Quality Control - LCS

Erler & Kalinowski, Inc.	Date Received: 10/13/17
12424 Wilshire Blvd., Suite 740	Work Order: 17-10-1043
Los Angeles, CA 90025-0019	Preparation: EPA 3060A
	Method: EPA 7199
Project: Project Condor / B71091.00	Page 1 of 13

Quality Control Sample ID	Type	Matrix	Instrument	Date Prepared	Date Analyzed	LCS Batch Number
099-05-125-3162	**LCS**	**Solid**	**IC 11**	**10/13/17**	**10/13/17 22:10**	**171013L01P**

Parameter	Spike Added	Conc. Recovered	LCS %Rec.	%Rec. CL	Qualifiers
Chromium, Hexavalent	20000	17430	87	80-120	

Return to Contents

RPD: Relative Percent Difference. CL: Control Limits

eurofins | Calscience

Quality Control - LCS

Erler & Kalinowski, Inc.		Date Received:	10/13/17
12424 Wilshire Blvd., Suite 740		Work Order:	17-10-1043
Los Angeles, CA 90025-0019		Preparation:	EPA 3550B
		Method:	EPA 8015B (M)
Project: Project Condor / B71091.00			Page 2 of 13

Quality Control Sample ID	Type	Matrix	Instrument	Date Prepared	Date Analyzed	LCS Batch Number
099-15-420-2494	**LCS**	**Solid**	**GC 46**	**10/13/17**	**10/14/17 19:25**	**171013B17**

Parameter	Spike Added	Conc. Recovered	LCS %Rec.	%Rec. CL	Qualifiers
TPH as Motor Oil	400.0	406.6	102	75-123	

Return to Contents

RPD: Relative Percent Difference. CL: Control Limits

eurofins | Calscience

Quality Control - LCS

Erler & Kalinowski, Inc.		Date Received:	10/13/17
12424 Wilshire Blvd., Suite 740		Work Order:	17-10-1043
Los Angeles, CA 90025-0019		Preparation:	EPA 3550B
		Method:	EPA 8015B (M)
Project: Project Condor / B71091.00			Page 3 of 13

Quality Control Sample ID	Type	Matrix	Instrument	Date Prepared	Date Analyzed	LCS Batch Number
099-15-422-3317	**LCS**	**Solid**	**GC 46**	**10/13/17**	**10/14/17 19:05**	**171013B16**

Parameter	Spike Added	Conc. Recovered	LCS %Rec.	%Rec. CL	Qualifiers
TPH as Diesel	400.0	426.7	107	75-123	

Return to Contents

RPD: Relative Percent Difference. CL: Control Limits

eurofins | Calscience

Quality Control - LCS/LCSD

Erler & Kalinowski, Inc.	Date Received: 10/13/17
12424 Wilshire Blvd., Suite 740	Work Order: 17-10-1043
Los Angeles, CA 90025-0019	Preparation: EPA 5035
	Method: EPA 8015B (M)
Project: Project Condor / B71091.00	Page 4 of 13

Quality Control Sample ID	Type	Matrix	Instrument	Date Prepared	Date Analyzed	LCS/LCSD Batch Number
099-12-285-6544	**LCS**	**Solid**	**GC 25**	**10/14/17**	**10/14/17 13:59**	**171014L025**
099-12-285-6544	**LCSD**	**Solid**	**GC 25**	**10/14/17**	**10/14/17 14:32**	**171014L025**

Parameter	Spike Added	LCS Conc.	LCS %Rec.	LCSD Conc.	LCSD %Rec.	%Rec. CL	RPD	RPD CL	Qualifiers
TPH as Gasoline	2.000	1.893	95	1.849	92	55-139	2	0-18	

RPD: Relative Percent Difference. CL: Control Limits

Return to Contents

eurofins | Calscience

Quality Control - LCS

Erler & Kalinowski, Inc.		Date Received:	10/13/17
12424 Wilshire Blvd., Suite 740		Work Order:	17-10-1043
Los Angeles, CA 90025-0019		Preparation:	EPA 3050B
		Method:	EPA 6020
Project: Project Condor / B71091.00			Page 5 of 13

Quality Control Sample ID	Type	Matrix	Instrument	Date Prepared	Date Analyzed	LCS Batch Number
099-15-621-1577	**LCS**	**Solid**	**ICP/MS 03**	**10/14/17**	**10/16/17 11:05**	**171014L01**

Parameter	Spike Added	Conc. Recovered	LCS %Rec.	%Rec. CL	ME CL	Qualifiers
Antimony	25.00	23.90	96	80-120	73-127	
Arsenic	25.00	23.30	93	80-120	73-127	
Barium	25.00	23.50	94	80-120	73-127	
Beryllium	25.00	22.17	89	80-120	73-127	
Cadmium	25.00	26.45	106	80-120	73-127	
Chromium	25.00	24.68	99	80-120	73-127	
Cobalt	25.00	24.97	100	80-120	73-127	
Copper	25.00	25.77	103	80-120	73-127	
Lead	25.00	24.67	99	80-120	73-127	
Molybdenum	25.00	25.49	102	80-120	73-127	
Nickel	25.00	23.88	96	80-120	73-127	
Selenium	25.00	23.62	94	80-120	73-127	
Silver	12.50	13.40	107	80-120	73-127	
Thallium	25.00	23.43	94	80-120	73-127	
Vanadium	25.00	23.64	95	80-120	73-127	
Zinc	25.00	25.09	100	80-120	73-127	

Total number of LCS compounds: 16
Total number of ME compounds: 0
Total number of ME compounds allowed: 1
LCS ME CL validation result: Pass

Return to Contents

RPD: Relative Percent Difference. CL: Control Limits

eurofins | Calscience

Quality Control - LCS

Erler & Kalinowski, Inc.		Date Received:	10/13/17
12424 Wilshire Blvd., Suite 740		Work Order:	17-10-1043
Los Angeles, CA 90025-0019		Preparation:	EPA 7471A Total
		Method:	EPA 7471A
Project: Project Condor / B71091.00			Page 6 of 13

Quality Control Sample ID	Type	Matrix	Instrument	Date Prepared	Date Analyzed	LCS Batch Number
099-16-272-3389	**LCS**	**Solid**	**Mercury 07**	**10/16/17**	**10/16/17 16:08**	**171016L02**

Parameter	Spike Added	Conc. Recovered	LCS %Rec.	%Rec. CL	Qualifiers
Mercury	0.8350	0.8362	100	85-121	

Return to Contents

RPD: Relative Percent Difference. CL: Control Limits

eurofins | Calscience

Quality Control - LCS

Erler & Kalinowski, Inc.		Date Received:	10/13/17
12424 Wilshire Blvd., Suite 740		Work Order:	17-10-1043
Los Angeles, CA 90025-0019		Preparation:	EPA 3545
		Method:	EPA 8081A
Project: Project Condor / B71091.00			Page 7 of 13

Quality Control Sample ID	Type	Matrix	Instrument	Date Prepared	Date Analyzed	LCS Batch Number
099-12-537-2819	**LCS**	**Solid**	**GC 51**	**10/13/17**	**10/17/17 05:11**	**171013L23**

Parameter	Spike Added	Conc. Recovered	LCS %Rec.	%Rec. CL	ME CL	Qualifiers
Aldrin	25.00	19.01	76	50-135	36-149	
Alpha-BHC	25.00	19.92	80	50-135	36-149	
Beta-BHC	25.00	20.39	82	50-135	36-149	
4,4'-DDD	25.00	23.64	95	50-135	36-149	
4,4'-DDE	25.00	22.82	91	50-135	36-149	
4,4'-DDT	25.00	25.25	101	50-135	36-149	
Delta-BHC	25.00	21.42	86	50-135	36-149	
Dieldrin	25.00	22.40	90	50-135	36-149	
Endosulfan I	25.00	21.72	87	50-135	36-149	
Endosulfan II	25.00	23.87	95	50-135	36-149	
Endosulfan Sulfate	25.00	24.20	97	50-135	36-149	
Endrin	25.00	22.60	90	50-135	36-149	
Endrin Aldehyde	25.00	22.11	88	50-135	36-149	
Gamma-BHC	25.00	20.96	84	50-135	36-149	
Heptachlor	25.00	21.08	84	50-135	36-149	
Heptachlor Epoxide	25.00	20.93	84	50-135	36-149	
Methoxychlor	25.00	24.21	97	50-135	36-149	

Total number of LCS compounds: 17
Total number of ME compounds: 0
Total number of ME compounds allowed: 1
LCS ME CL validation result: Pass

Return to Contents

RPD: Relative Percent Difference. CL: Control Limits

eurofins | Calscience

Quality Control - LCS

Erler & Kalinowski, Inc.		Date Received:	10/13/17
12424 Wilshire Blvd., Suite 740		Work Order:	17-10-1043
Los Angeles, CA 90025-0019		Preparation:	EPA 3540C
		Method:	EPA 8082
Project: Project Condor / B71091.00			Page 8 of 13

Quality Control Sample ID	Type	Matrix	Instrument	Date Prepared	Date Analyzed	LCS Batch Number
099-12-535-4403	**LCS**	**Solid**	**GC 58**	**10/13/17**	**10/16/17 14:03**	**171013L21**

Parameter	Spike Added	Conc. Recovered	LCS %Rec.	%Rec. CL	Qualifiers
Aroclor-1016	100.0	94.00	94	50-135	
Aroclor-1260	100.0	86.00	86	50-135	

Return to Contents

RPD: Relative Percent Difference. CL: Control Limits

eurofins | Calscience

Quality Control - LCS

Erler & Kalinowski, Inc.		Date Received:	10/13/17
12424 Wilshire Blvd., Suite 740		Work Order:	17-10-1043
Los Angeles, CA 90025-0019		Preparation:	EPA 3545
		Method:	EPA 8141A
Project: Project Condor / B71091.00			Page 9 of 13

Quality Control Sample ID	Type	Matrix	Instrument	Date Prepared	Date Analyzed	LCS Batch Number
099-15-973-354	**LCS**	**Solid**	**GC 68**	**10/13/17**	**10/16/17 12:34**	**171013L22**

Parameter	Spike Added	Conc. Recovered	LCS %Rec.	%Rec. CL	ME CL	Qualifiers
Azinphos Methyl	4.000	5.016	125	30-130	13-147	
Bolstar	4.000	3.993	100	30-130	13-147	
Chlorpyrifos	4.000	3.808	95	30-130	13-147	
Coumaphos	4.000	4.524	113	30-130	13-147	
Diazinon	4.000	4.221	106	30-130	13-147	
Disulfoton	4.000	3.748	94	30-130	13-147	
Ethoprop	4.000	3.765	94	30-130	13-147	
Fensulfothion	4.000	5.191	130	30-130	13-147	
Fenthion	4.000	3.807	95	30-130	13-147	
Merphos	4.000	4.017	100	30-130	13-147	
Methyl Parathion	4.000	4.398	110	30-130	13-147	
Phorate	4.000	4.271	107	30-130	13-147	
Ronnel	4.000	3.414	85	30-130	13-147	
Stirophos	4.000	4.321	108	30-130	13-147	
Tokuthion	4.000	3.650	91	30-130	13-147	
Trichloronate	4.000	3.829	96	30-130	13-147	

Total number of LCS compounds: 16
Total number of ME compounds: 0
Total number of ME compounds allowed: 1
LCS ME CL validation result: Pass

Return to Contents

RPD: Relative Percent Difference. CL: Control Limits

eurofins | Calscience

Quality Control - LCS

Erler & Kalinowski, Inc.		Date Received:	10/13/17
12424 Wilshire Blvd., Suite 740		Work Order:	17-10-1043
Los Angeles, CA 90025-0019		Preparation:	EPA 8151A
		Method:	EPA 8151A
Project: Project Condor / B71091.00			Page 10 of 13

Quality Control Sample ID	Type	Matrix	Instrument	Date Prepared	Date Analyzed	LCS Batch Number
095-01-033-1511	**LCS**	**Solid**	**GC 40**	**10/13/17**	**10/16/17 13:18**	**171013L11A**

Parameter	Spike Added	Conc. Recovered	LCS %Rec.	%Rec. CL	Qualifiers
2,4-D	400.0	346.0	86	49-127	
2,4,5-T	40.00	34.00	85	31-145	
2,4-DB	400.0	405.0	101	48-132	

Return to Contents

RPD: Relative Percent Difference. CL: Control Limits

eurofins | Calscience

Quality Control - LCS

Erler & Kalinowski, Inc.		Date Received:	10/13/17
12424 Wilshire Blvd., Suite 740		Work Order:	17-10-1043
Los Angeles, CA 90025-0019		Preparation:	EPA 3540C
		Method:	EPA 8270C SIM PAHs
Project: Project Condor / B71091.00			Page 11 of 13

Quality Control Sample ID	Type	Matrix	Instrument	Date Prepared	Date Analyzed	LCS Batch Number
099-06-010-2812	**LCS**	**Solid**	**GC/MS AAA**	**10/13/17**	**10/16/17 15:06**	**171013L15**

Parameter	Spike Added	Conc. Recovered	LCS %Rec.	%Rec. CL	ME CL	Qualifiers
Naphthalene	0.2000	0.1931	97	51-129	38-142	
2-Methylnaphthalene	0.2000	0.2053	103	50-127	37-140	
1-Methylnaphthalene	0.2000	0.2029	101	54-132	41-145	
Acenaphthylene	0.2000	0.1201	60	50-123	38-135	
Acenaphthene	0.2000	0.2066	103	53-125	41-137	
Fluorene	0.2000	0.1992	100	55-127	43-139	
Phenanthrene	0.2000	0.2124	106	50-122	38-134	
Anthracene	0.2000	0.1294	65	50-132	36-146	
Fluoranthene	0.2000	0.2056	103	55-127	43-139	
Pyrene	0.2000	0.2001	100	50-134	36-148	
Benzo (a) Anthracene	0.2000	0.1799	90	50-133	36-147	
Chrysene	0.2000	0.2034	102	51-129	38-142	
Benzo (k) Fluoranthene	0.2000	0.1916	96	49-150	32-167	
Benzo (b) Fluoranthene	0.2000	0.1972	99	50-142	35-157	
Benzo (a) Pyrene	0.2000	0.1284	64	50-134	36-148	
Indeno (1,2,3-c,d) Pyrene	0.2000	0.1970	98	50-148	34-164	
Dibenz (a,h) Anthracene	0.2000	0.2062	103	50-133	36-147	
Benzo (g,h,i) Perylene	0.2000	0.2125	106	50-130	37-143	

Total number of LCS compounds: 18
Total number of ME compounds: 0
Total number of ME compounds allowed: 1
LCS ME CL validation result: Pass

Return to Contents

RPD: Relative Percent Difference. CL: Control Limits

eurofins | Calscience

Quality Control - LCS/LCSD

Erler & Kalinowski, Inc.
12424 Wilshire Blvd., Suite 740
Los Angeles, CA 90025-0019

Date Received: 10/13/17
Work Order: 17-10-1043
Preparation: EPA 5035
Method: EPA 8260B

Project: Project Condor / B71091.00

Quality Control Sample ID	Type	Matrix	Instrument	Date Prepared	Date Analyzed	LCS/LCSD Batch Number
095-01-025-29317	**LCS**	**Solid**	**GC/MS OO**	**10/13/17**	**10/13/17 15:48**	**171013L046**
095-01-025-29317	**LCSD**	**Solid**	**GC/MS OO**	**10/13/17**	**10/13/17 16:17**	**171013L046**

Parameter	Spike Added	LCS Conc.	LCS %Rec.	LCSD Conc.	LCSD %Rec.	%Rec. CL	ME CL	RPD	RPD CL	Qualifiers
Benzene	50.00	47.90	96	48.06	96	80-120	73-127	0	0-20	
Carbon Tetrachloride	50.00	48.38	97	48.08	96	65-137	53-149	1	0-20	
Chlorobenzene	50.00	51.82	104	50.70	101	80-120	73-127	2	0-20	
1,2-Dibromoethane	50.00	50.14	100	49.13	98	80-120	73-127	2	0-20	
1,2-Dichlorobenzene	50.00	49.85	100	50.02	100	80-120	73-127	0	0-20	
1,2-Dichloroethane	50.00	46.69	93	47.16	94	80-120	73-127	1	0-20	
1,1-Dichloroethene	50.00	47.27	95	47.28	95	68-128	58-138	0	0-20	
Ethylbenzene	50.00	49.77	100	49.79	100	80-120	73-127	0	0-20	
Toluene	50.00	47.94	96	48.64	97	80-120	73-127	1	0-20	
Trichloroethene	50.00	46.94	94	47.33	95	80-120	73-127	1	0-20	
Vinyl Chloride	50.00	48.25	97	48.83	98	67-127	57-137	1	0-20	
p/m-Xylene	100.0	98.82	99	98.36	98	75-125	67-133	0	0-25	
o-Xylene	50.00	48.24	96	48.30	97	75-125	67-133	0	0-25	
Methyl-t-Butyl Ether (MTBE)	50.00	47.81	96	49.38	99	70-124	61-133	3	0-20	
Tert-Butyl Alcohol (TBA)	250.0	238.5	95	240.1	96	73-121	65-129	1	0-20	
Diisopropyl Ether (DIPE)	50.00	44.30	89	44.63	89	69-129	59-139	1	0-20	
Ethyl-t-Butyl Ether (ETBE)	50.00	47.86	96	48.31	97	70-124	61-133	1	0-20	
Tert-Amyl-Methyl Ether (TAME)	50.00	47.85	96	48.43	97	74-122	66-130	1	0-20	
Ethanol	500.0	394.1	79	431.4	86	51-135	37-149	9	0-27	

Total number of LCS compounds: 19
Total number of ME compounds: 0
Total number of ME compounds allowed: 1
LCS ME CL validation result: Pass

RPD: Relative Percent Difference. CL: Control Limits

Return to Contents

eurofins | Calscience

Quality Control - LCS/LCSD

Erler & Kalinowski, Inc.
12424 Wilshire Blvd., Suite 740
Los Angeles, CA 90025-0019

Date Received: 10/13/17
Work Order: 17-10-1043
Preparation: EPA 5035
Method: EPA 8260B

Project: Project Condor / B71091.00

Quality Control Sample ID	Type	Matrix	Instrument	Date Prepared	Date Analyzed	LCS/LCSD Batch Number
095-01-025-29316	**LCS**	**Solid**	**GC/MS GGG**	**10/14/17**	**10/14/17 12:29**	**171014L018**
095-01-025-29316	**LCSD**	**Solid**	**GC/MS GGG**	**10/14/17**	**10/14/17 12:56**	**171014L018**

Parameter	Spike Added	LCS Conc.	LCS %Rec.	LCSD Conc.	LCSD %Rec.	%Rec. CL	ME CL	RPD	RPD CL	Qualifiers
Benzene	50.00	46.58	93	44.20	88	80-120	73-127	5	0-20	
Carbon Tetrachloride	50.00	42.86	86	41.87	84	65-137	53-149	2	0-20	
Chlorobenzene	50.00	47.67	95	44.88	90	80-120	73-127	6	0-20	
1,2-Dibromoethane	50.00	49.51	99	48.51	97	80-120	73-127	2	0-20	
1,2-Dichlorobenzene	50.00	48.65	97	46.68	93	80-120	73-127	4	0-20	
1,2-Dichloroethane	50.00	45.31	91	43.92	88	80-120	73-127	3	0-20	
1,1-Dichloroethene	50.00	44.27	89	42.38	85	68-128	58-138	4	0-20	
Ethylbenzene	50.00	49.61	99	46.49	93	80-120	73-127	6	0-20	
Toluene	50.00	47.87	96	44.83	90	80-120	73-127	7	0-20	
Trichloroethene	50.00	47.52	95	44.64	89	80-120	73-127	6	0-20	
Vinyl Chloride	50.00	38.56	77	39.99	80	67-127	57-137	4	0-20	
p/m-Xylene	100.0	99.67	100	93.46	93	75-125	67-133	6	0-25	
o-Xylene	50.00	51.45	103	48.06	96	75-125	67-133	7	0-25	
Methyl-t-Butyl Ether (MTBE)	50.00	49.18	98	49.31	99	70-124	61-133	0	0-20	
Tert-Butyl Alcohol (TBA)	250.0	246.7	99	248.0	99	73-121	65-129	1	0-20	
Diisopropyl Ether (DIPE)	50.00	47.76	96	46.96	94	69-129	59-139	2	0-20	
Ethyl-t-Butyl Ether (ETBE)	50.00	50.73	101	50.02	100	70-124	61-133	1	0-20	
Tert-Amyl-Methyl Ether (TAME)	50.00	54.50	109	52.74	105	74-122	66-130	3	0-20	
Ethanol	500.0	453.5	91	460.5	92	51-135	37-149	2	0-27	

Total number of LCS compounds: 19
Total number of ME compounds: 0
Total number of ME compounds allowed: 1
LCS ME CL validation result: Pass

RPD: Relative Percent Difference. CL: Control Limits

Return to Contents

eurofins | Calscience

Sample Analysis Summary Report

Work Order: 17-10-1043 Page 1 of 1

Method	Extraction	Chemist ID	Instrument	Analytical Location
ASTM D-2216 (M)	N/A	1136	N/A	1
EPA 6020	EPA 3050B	776	ICP/MS 03	1
EPA 7199	EPA 3060A	834	IC 11	1
EPA 7471A	EPA 7471A Total	868	Mercury 07	1
EPA 8015B (M)	EPA 5035	607	GC 25	2
EPA 8015B (M)	EPA 3550B	972	GC 46	1
EPA 8081A	EPA 3545	669	GC 51	1
EPA 8082	EPA 3540C	1028	GC 58	1
EPA 8141A	EPA 3545	944	GC 68	1
EPA 8151A	EPA 8151A	944	GC 40	1
EPA 8260B	EPA 5035	849	GC/MS OO	2
EPA 8260B	EPA 5035	1126	GC/MS GGG	2
EPA 8270C SIM PAHs	EPA 3540C	928	GC/MS AAA	1

Return to Contents

Location 1: 7440 Lincoln Way, Garden Grove, CA 92841
Location 2: 7445 Lampson Avenue, Garden Grove, CA 92841

eurofins | Calscience

Glossary of Terms and Qualifiers

Work Order: 17-10-1043 Page 1 of 1

Qualifiers	Definition
*	See applicable analysis comment.
<	Less than the indicated value.
>	Greater than the indicated value.
1	Surrogate compound recovery was out of control due to a required sample dilution. Therefore, the sample data was reported without further clarification.
2	Surrogate compound recovery was out of control due to matrix interference. The associated method blank surrogate spike compound was in control and, therefore, the sample data was reported without further clarification.
3	Recovery of the Matrix Spike (MS) or Matrix Spike Duplicate (MSD) compound was out of control due to suspected matrix interference. The associated LCS recovery was in control.
4	The MS/MSD RPD was out of control due to suspected matrix interference.
5	The PDS/PDSD or PES/PESD associated with this batch of samples was out of control due to suspected matrix interference.
6	Surrogate recovery below the acceptance limit.
7	Surrogate recovery above the acceptance limit.
B	Analyte was present in the associated method blank.
BU	Sample analyzed after holding time expired.
BV	Sample received after holding time expired.
CI	See case narrative.
E	Concentration exceeds the calibration range.
ET	Sample was extracted past end of recommended max. holding time.
HD	The chromatographic pattern was inconsistent with the profile of the reference fuel standard.
HDH	The sample chromatographic pattern for TPH matches the chromatographic pattern of the specified standard but heavier hydrocarbons were also present (or detected).
HDL	The sample chromatographic pattern for TPH matches the chromatographic pattern of the specified standard but lighter hydrocarbons were also present (or detected).
J	Analyte was detected at a concentration below the reporting limit and above the laboratory method detection limit. Reported value is estimated.
JA	Analyte positively identified but quantitation is an estimate.
ME	LCS Recovery Percentage is within Marginal Exceedance (ME) Control Limit range (+/- 4 SD from the mean).
ND	Parameter not detected at the indicated reporting limit.
Q	Spike recovery and RPD control limits do not apply resulting from the parameter concentration in the sample exceeding the spike concentration by a factor of four or greater.
SG	The sample extract was subjected to Silica Gel treatment prior to analysis.
X	% Recovery and/or RPD out-of-range.
Z	Analyte presence was not confirmed by second column or GC/MS analysis.

Solid - Unless otherwise indicated, solid sample data is reported on a wet weight basis, not corrected for % moisture. All QC results are reported on a wet weight basis.

Any parameter identified in 40CFR Part 136.3 Table II that is designated as "analyze immediately" with a holding time of <= 15 minutes (40CFR-136.3 Table II, footnote 4), is considered a "field" test and the reported results will be qualified as being received outside of the stated holding time unless received at the laboratory within 15 minutes of the collection time.

A calculated total result (Example: Total Pesticides) is the summation of each component concentration and/or, if "J" flags are reported, estimated concentration. Component concentrations showing not detected (ND) are summed into the calculated total result as zero concentrations.

Return to Contents

Revised COC received from Zach Salin (EKI) on 10/16/2017 at 10:34am.
- Virendra (ECI)

17-10-1043

EKI Environment & Water, Inc. **CHAIN OF CUSTODY RECORD** PAGE 1 OF 2

CONSULTING ENGINEERS AND SCIENTISTS | 1870 Ogden Drive, Burlingame CA 94010 | PHONE: 650-292-9100 | FAX: 650-552-9012

Project Name: Project Condor
Project No.: 871091.00
Location: 3930 W 102nd Street
Sampled By: ZCS
Reporting:
Electronic Format: EDD CA State EDF
Log Code: EKIB Global ID: SL0603766356
Hard Copy Format: PDF
EPA Data Report Level: II
Report results to:
jyoon@ekiconsult.com and
zsalin@ekiconsult.com and
labs@ekiconsult.com

Laboratory:
Calscience Environmental Laboratories, Inc., Virendra Patel
7440 Lincoln Way, Garden Grove, CA 92841
Phone: (714) 895-5494 FAX: (714) 894-7501

ANALYSES REQUESTED — EKI COC No. 201710 V3

Field Sample Identification	Lab Sample No.	Date	Time	Matrix	No./Type of Containers	Method No.	8015M/8085	8015 Mod.	826083/5035	6020	7199/3060A	8270C SIM/3540C	8082/3540C	8081A/3546	8041	8051	ASTM D-2216	6020	6020	EXTRACT AND HOLD	PLACE ON HOLD	EXPECTED TURNAROUND TIME	Remarks
						Analyte Group	TPH gasoline	TPH diesel and motor oil with silica gel cleanup	VOCs and Fuel Oxygenates	Title 22 Metals and Mercury	Hexavalent Chromium	SVOCs with Soxhlet Method	PCBs with Soxhlet Method	Organochlorine Pesticides	Organophosphorus Pesticides	Chlorinated Herbicides	Moisture	Arsenic	Lead				
PC-6AB-0.0-1.0	1	10/13/17	7:50	Soil	2x3oz*5TC* Jar		X	X	X	X	X	X	X	X	X	X	X					48h	
PC-6AB-4.0-5.0	2		805				X	X	X	X	X	X	X	X	X	X	X					48h	
PC-5ABC-0.0-1.0	3		853				X	X	X	X	X	X	X	X	X	X	X					48h	
PC-5ABC-4.0-5.0	4		901				X	X	X	X	X	X	X	X	X	X	X					48h	
PC-4ABC-0.0-1.0	5		1022				X	X	X	X	X	X	X	X	X	X	X					48h	
PC-4ABC-4.0-5.0	6		1031				X	X	X	X	X	X	X	X	X	X	X					48h	
PC-3A-0.0-1.0	7		1038		ZCS 10/16		X	X	X	X	X	X	X	X	X	X	X					48h	
PC-3A-4.0-5.0	8		1046				X	X	X	X	X	X	X	X	X	X	X					48h	

Special Instructions: Report results as dry weight.

Notes:

Relinquished by: (Signature/Affiliation) ZCS ECI	Date 10/13/17	Time 1450	Received by: (Signature/Affiliation)	
Relinquished by: (Signature/Affiliation)	Date 10/13/17	Time 1710	Received by: (Signature/Affiliation)	
Relinquished by: (Signature/Affiliation)	Date	Time	Received by: (Signature/Affiliation)	

Return to Contents

Revised COC received from Zach Salin (EKI) on 10/16/2017 at 10:34am.
- Virendra (ECI)

1043

EKI Environment & Water, Inc. **CHAIN OF CUSTODY RECORD** PAGE 2 OF 2

CONSULTING ENGINEERS AND SCIENTISTS 1870 Ogden Drive, Burlingame CA 94010 PHONE: 650-292-9100 FAX: 650-552-9012

Project Name: Project Condor
Project No.: B71091.00
Location: 3930 W 102nd Street
Sampled By: ZCS
Reporting:
Electronic Format: EDD CA State EDF
Log Code: EKIB Global ID: SL0603786356
Hard Copy Format: PDF
EPA Data Report Level: II
Report results to:
jyoon@ekiconsult.com and
zsalin@ekiconsult.com and
labs@ekiconsult.com
Laboratory:
Calscience Environmental Laboratories, Inc., Virendra Patel
7440 Lincoln Way, Garden Grove, CA 92841
Phone: (714) 895-5494 FAX: (714) 894-7501

ANALYSES REQUESTED — EKI COC No. 20170

Field Sample Identification	Lab Sample No.	Date	Time	Matrix	No./Type of Containers	Method No.	8015M/5035	8015 Mod.	8260B/5035	6020	7199/3060A	8270C SIM/3540C	8082/3540C	8081/3540C	8041/3540C	8051A/3540C	ASTM D-2216	6020	6020	EXTRACT AND HOLD	PLACE ON HOLD	EXPECTED TURNAROUND TIME	Remarks
						Analyte Group	TPH gasoline	TPH diesel and motor oil with silica gel cleanup	VOCs and Fuel Oxygenates	Title 22 Metals and Mercury	Hexavalent Chromium	SVOCs with Soxhlet Method	PCBs with Soxhlet Method	Organochlorine Pesticides	Organophosphorus Pesticides	Chlorinated Herbicides	Moisture	Arsenic	Lead				
PC-2X-1	9	10/11/17	758	Soil	4 oz. Jar												X	X	X			5d	
PC-7X-1	10		1035														X	X	X			5d	
PC-1X-2	11		1050														X	X	X			5d	
PC-9X-2	12		1400														X	X	X			5d	
PC-5X-3	13	10/13/17	826														X	X	X			5d	
PC-3X-8	14		830		voa												X	X	X			5d	
PC-3X-1	15		1015		3 4												X	X	X			5d	

Special Instructions: Report results as dry weight.
Notes:

Relinquished by: (Signature/Affiliation) ZCS ECI	Date 10/13/17	Time 1450	Received by: (Signature/Affiliation)	10/13/17	1450
Relinquished by: (Signature/Affiliation)	Date 10/13/17	Time 1710	Received by: (Signature/Affiliation)	10/13/17	1710
Relinquished by: (Signature/Affiliation)	Date	Time	Received by: (Signature/Affiliation)		

Return to Contents

17-10-1043

EKI Environment & Water, Inc. CHAIN OF CUSTODY RECORD PAGE 1 OF 2

CONSULTING ENGINEERS AND SCIENTISTS 1870 Ogden Drive, Burlingame CA 94010 PHONE: 650-292-9100 FAX: 650-552-9012

Project Name Project Condor	**Project No.** 871091.00
Location: 3930 W 102nd Street	**Sampled By:** ZCS
Reporting: Electronic Format: EDD CA State EDF Log Code: EKIB Global ID: SL0603786356 Hard Copy Format: PDF EPA Data Report Level: II Report results to: jyoon@ekiconsult.com and zsalin@ekiconsult.com and labs@ekiconsult.com	**Laboratory:** Calscience Environmental Laboratories, Inc., Virendra Patel 7440 Lincoln Way, Garden Grove, CA 92841 Phone: (714) 895-5494 FAX: (714) 894-7501

ANALYSES REQUESTED — EKI COC No. 20171013

Field Sample Identification	Lab Sample No.	Date	Time	Matrix	No./Type of Containers	Method No.	8015M/5035	8015 Mod.	8260B/5035	6020	7199/3060A	8270C SIM/3540C	8082/3540C	8081A/3545	8041/3545	8051A/3545	ASTM D-2216	6020	6020	EXTRACT AND HOLD	PLACE ON HOLD	EXPECTED TURNAROUND TIME	Remarks
						Analyte Group	TPH gasoline	TPH diesel and motor oil with silica gel cleanup	VOCs and Fuel Oxygenates	Title 22 Metals and Mercury	Hexavalent Chromium	SVOCs with Soxhlet Method	PCBs with Soxhlet Method	Organochlorine Pesticides	Organophosphorus Pesticides	Chlorinated Herbicides	Moisture	Arsenic	Lead				
PC-6AB-0.0-1.0	1	10/13/17	7:50	Soil	2x8oz Jar		X	X	X	X	X	X	X	X	X	X	X					48h	
PC-6AB-4.0-5.0	2		805				X	X	X	X	X	X	X	X	X	X	X					48h	
PC-5ABC-0.0-1.0	3		853				X	X	X	X	X	X	X	X	X	X	X					48h	
PC-5ABC-4.0-5.0	4		901				X	X	X	X	X	X	X	X	X	X	X					48h	
PC-4ABC-0.0-1.0	5		1022				X	X	X	X	X	X	X	X	X	X	X					48h	
PC-4ABC-4.0-5.0	6		1031				X	X	X	X	X	X	X	X	X	X	X					48h	
PC-3A-0.0-1.0	7		1038				X	X	X	X	X	X	X	X	X	X	X					48h	
PC-3A-4.0-5.0	8		1046				X	X	X	X	X	X	X	X	X	X	X					48h	

Special Instructions: Report results as dry weight.

Notes:

Relinquished by: (Signature/Affiliation) ZCS EKI	Date 10/13/17	Time 1450	**Received by:** (Signature/Affiliation)
Relinquished by: (Signature/Affiliation)	Date 10/13/17	Time 1710	**Received by:** (Signature/Affiliation)
Relinquished by: (Signature/Affiliation)	Date	Time	**Received by:** (Signature/Affiliation)

1043

PAGE 2 OF 2

EKI Environment & Water, Inc. **CHAIN OF CUSTODY RECORD**

CONSULTING ENGINEERS AND SCIENTISTS | 1870 Ogden Drive, Burlingame CA 94010 | PHONE: 650-292-9100 | FAX: 650-552-9012

Project Name: Project Condor
Project No.: B71091.00
Location: 3930 W 102nd Street
Sampled By: ZCS
Reporting: Electronic Format: EDD CA State EDF
Log Code: EKIB Global ID: SL0603786356
Hard Copy Format: PDF
EPA Data Report Level: II
Report results to:
jyoon@ekiconsult.com and
zsalin@ekiconsult.com and
labs@ekiconsult.com
Laboratory:
Calscience Environmental Laboratories, Inc., Virendra Patel
7440 Lincoln Way, Garden Grove, CA 92841
Phone: (714) 895-5494 FAX: (714) 894-7501

ANALYSES REQUESTED

EKI COC No. 20170

Field Sample Identification	Lab Sample No.	Date	Time	Matrix	No./Type of Containers	Method No. / Analyte Group: TPH gasoline (8015M/5035)	TPH diesel and motor oil with silica gel cleanup (8015 Mod.)	VOCs and Fuel Oxygenates (8260B/5035)	Title 22 Metals and Mercury (6020)	Hexavalent Chromium (7199/3060A)	SVOCs with Soxhlet Method (8270C SIM/3540C)	PCBs with Soxhlet Method (8082/3540C)	Organochlorine Pesticides (8081/3540C)	Organophosphorus Pesticides (8041/3540C)	Chlorinated Herbicides (8051A/3540C)	Moisture (ASTM D-2216)	Arsenic (6020)	Lead (6020)	EXTRACT AND HOLD	PLACE ON HOLD	EXPECTED TURNAROUND TIME	Remarks
PC-2X-1	9	10/11/17	758	Soil	4 oz. Jar											X	X	X			5d	
PC-7X-1	10		1035													X	X	X			5d	
PC-1X-2	11		1050													X	X	X			5d	
PC-9X-2	12		1400													X	X	X			5d	
PC-5X-3	13	10/13/17	826													X	X	X			5d	
PC-5X-8	14		830													X	X	X			5d	
PC-3X-1	15		1015													X	X	X			5d	

Special Instructions: Report results as dry weight.

Notes:

Relinquished by: (Signature/Affiliation) ZCS EKI	Date 10/13/17	Time 1450	Received by: (Signature/Affiliation)	10/13/17	1450
Relinquished by: (Signature/Affiliation)	Date 10/13/17	Time 1710	Received by: (Signature/Affiliation)	10/13/17	1710
Relinquished by: (Signature/Affiliation)	Date	Time	Received by: (Signature/Affiliation)		

eurofins | Calscience

WORK ORDER NUMBER: 17-10-1843

SAMPLE RECEIPT CHECKLIST

COOLER 1 OF 1

CLIENT: EKI

DATE: 10/13/2017

TEMPERATURE: (Criteria: 0.0°C – 6.0°C, not frozen except sediment/tissue)

Thermometer ID: SC6 (CF: -0.4°C); Temperature (w/o CF): 2.2 °C (w/ CF): 1.8 °C; ☑ Blank ☐ Sample

☐ Sample(s) outside temperature criteria (PM/APM contacted by: _____)

☐ Sample(s) outside temperature criteria but received on ice/chilled on same day of sampling

☐ Sample(s) received at ambient temperature; placed on ice for transport by courier

Ambient Temperature: ☐ Air ☐ Filter Checked by: 1091

CUSTODY SEAL:

Cooler ☐ Present and Intact ☐ Present but Not Intact ☑ Not Present ☐ N/A Checked by: 1091

Sample(s) ☐ Present and Intact ☐ Present but Not Intact ☑ Not Present ☐ N/A Checked by: JM6

SAMPLE CONDITION:	Yes	No	N/A
Chain-of-Custody (COC) document(s) received with samples	☑	☐	☐
COC document(s) received complete	☐	☑	☐
* ☑ Sampling date ☐ Sampling time ☑ Matrix ☑ Number of containers			
☐ No analysis requested ☐ Not relinquished ☐ No relinquished date ☐ No relinquished time			
Sampler's name indicated on COC	☑	☐	☐
Sample container label(s) consistent with COC	☑	☐	☐
Sample container(s) intact and in good condition	☑	☐	☐
Proper containers for analyses requested	☑	☐	☐
Sufficient volume/mass for analyses requested	☑	☐	☐
Samples received within holding time	☑	☐	☐
Aqueous samples for certain analyses received within 15-minute holding time			
☐ pH ☐ Residual Chlorine ☐ Dissolved Sulfide ☐ Dissolved Oxygen	☐	☐	☑
Proper preservation chemical(s) noted on COC and/or sample container	☑	☐	☐
Unpreserved aqueous sample(s) received for certain analyses			
☐ Volatile Organics ☐ Total Metals ☐ Dissolved Metals			
Acid/base preserved samples - pH within acceptable range	☐	☐	☑
Container(s) for certain analysis free of headspace	☐	☐	☑
☐ Volatile Organics ☐ Dissolved Gases (RSK-175) ☐ Dissolved Oxygen (SM 4500)			
☐ Carbon Dioxide (SM 4500) ☐ Ferrous Iron (SM 3500) ☐ Hydrogen Sulfide (Hach)			
Tedlar™ bag(s) free of condensation	☐	☐	☑

CONTAINER TYPE: (Trip Blank Lot Number: _____)

Aqueous: ☐ VOA ☐ VOAh ☐ VOAna$_2$ ☐ 100PJ ☐ 100PJna$_2$ ☐ 125AGB ☐ 125AGBh ☐ 125AGBp ☐ 125PB ☐ 125PBznna (pH__9)

☐ 250AGB ☐ 250CGB ☐ 250CGBs (pH__2) ☐ 250PB ☐ 250PBn (pH__2) ☐ 500AGB ☐ 500AGJ ☐ 500AGJs (pH__2) ☐ 500PB

☐ 1AGB ☐ 1AGBna$_2$ ☐ 1AGBs (pH__2) ☐ 1AGBs (O&G) ☐ 1PB ☐ 1PBna (pH__12) ☐ _____ ☐ _____ ☐ _____

Solid: ☑ 4ozCGJ (1) ☑ 8ozCGJ (2) ☐ 16ozCGJ ☐ Sleeve (___) ☐ EnCores® (___) ☑ TerraCores® (5) ☐ _____ ☐ _____ ☐ _____

Air: ☐ Tedlar™ ☐ Canister ☐ Sorbent Tube ☐ PUF ☐ _____ **Other Matrix** (_____): ☐ _____ ☐ _____ ☐ _____

(-9)to(-15) (-1)to(-8)

Container: **A** = Amber, **B** = Bottle, **C** = Clear, **E** = Envelope, **G** = Glass, **J** = Jar, **P** = Plastic, and **Z** = Ziploc/Resealable Bag

Preservative: **b** = buffered, **f** = filtered, **h** = HCl, **n** = HNO_3, **na** = NaOH, **na$_2$** = $Na_2S_2O_3$, **p** = H_3PO_4, **s** = H_2SO_4, **u** = ultra-pure, **x** = Na_2SO_3+$NaHSO_4.H_2O$, **znna** = Zn $(CH_3CO_2)_2$ + NaOH

Labeled/Checked by: JM6

Reviewed by: TB

*(-2)to(-8) Collection date on label, 10/13/17

eurofins | Calscience

Supplemental Report 1

Additional requested analyses are reported as a stand-alone report.

WORK ORDER NUMBER: 17-10-1043

The difference is service

AIR | SOIL | WATER | MARINE CHEMISTRY

Analytical Report For

Client: Erler & Kalinowski, Inc.

Client Project Name: Project Condor / B71091.00

Attention: James Yoon
12424 Wilshire Blvd.
Suite 740
Los Angeles, CA 90025-0019

Approved for release on 10/20/2017 by:
Virendra Patel
Project Manager

ResultLink

Email your PM

Eurofins Calscience, Inc. (Calscience) certifies that the test results provided in this report meet all NELAC requirements for parameters for which accreditation is required or available. Any exceptions to NELAC requirements are noted in the case narrative. The original report of subcontracted analyses, if any, is attached to this report. The results in this report are limited to the sample(s) tested and any reproduction thereof must be made in its entirety. The client or recipient of this report is specifically prohibited from making material changes to said report and, to the extent that such changes are made, Calscience is not responsible, legally or otherwise. The client or recipient agrees to indemnify Calscience for any defense to any litigation which may arise.

eurofins | Calscience

Contents

Client Project Name: Project Condor / B71091.00
Work Order Number: 17-10-1043

1 Work Order Narrative. 3

2 Sample Summary. 4

3 Detections Summary. 5

4 Client Sample Data. 6
4.1 ASTM D-2216 (M) Moisture Content (Solid). 6
4.2 EPA 6020 ICP/MS Metals (Solid). 7

5 Quality Control Sample Data. 9
5.1 MS/MSD. 9
5.2 PDS/PDSD. 10
5.3 Sample Duplicate. 11
5.4 LCS/LCSD. 12

6 Glossary of Terms and Qualifiers. 13

7 Chain-of-Custody/Sample Receipt Form. 14

eurofins | Calscience

Work Order Narrative

Work Order: 17-10-1043 Page 1 of 1

Condition Upon Receipt:

Samples were received under Chain-of-Custody (COC) on 10/13/17. They were assigned to Work Order 17-10-1043.

Unless otherwise noted on the Sample Receiving forms all samples were received in good condition and within the recommended EPA temperature criteria for the methods noted on the COC. The COC and Sample Receiving Documents are integral elements of the analytical report and are presented at the back of the report.

Holding Times:

All samples were analyzed within prescribed holding times (HT) and/or in accordance with the Calscience Sample Acceptance Policy unless otherwise noted in the analytical report and/or comprehensive case narrative, if required.

Any parameter identified in 40CFR Part 136.3 Table II that is designated as "analyze immediately" with a holding time of <= 15 minutes (40CFR-136.3 Table II, footnote 4), is considered a "field" test and the reported results will be qualified as being received outside of the stated holding time unless received at the laboratory within 15 minutes of the collection time.

Quality Control:

All quality control parameters (QC) were within established control limits except where noted in the QC summary forms or described further within this report.

Subcontractor Information:

Unless otherwise noted below (or on the subcontract form), no samples were subcontracted.

Additional Comments:

Air - Sorbent-extracted air methods (EPA TO-4A, EPA TO-10, EPA TO-13A, EPA TO-17): Analytical results are converted from mass/sample basis to mass/volume basis using client-supplied air volumes.

Solid - Unless otherwise indicated, solid sample data is reported on a wet weight basis, not corrected for % moisture. All QC results are always reported on a wet weight basis.

Return to Contents

eurofins | Calscience

Sample Summary

Client:	Erler & Kalinowski, Inc. 12424 Wilshire Blvd., Suite 740 Los Angeles, CA 90025-0019	Work Order:	17-10-1043
		Project Name:	Project Condor / B71091.00
		PO Number:	
		Date/Time Received:	10/13/17 17:10
		Number of Containers:	63
Attn:	James Yoon		

Sample Identification	Lab Number	Collection Date and Time	Number of Containers	Matrix
PC-2X-1	17-10-1043-9	10/11/17 07:58	1	Solid
PC-7X-1	17-10-1043-10	10/11/17 10:35	1	Solid
PC-1X-2	17-10-1043-11	10/11/17 10:50	1	Solid
PC-9X-2	17-10-1043-12	10/11/17 14:00	1	Solid
PC-5X-3	17-10-1043-13	10/13/17 08:26	1	Solid
PC-5X-8	17-10-1043-14	10/13/17 08:30	1	Solid
PC-3X-1	17-10-1043-15	10/13/17 10:15	1	Solid

Return to Contents

eurofins | Calscience

Detections Summary

Client:	Erler & Kalinowski, Inc.	Work Order:	17-10-1043
	12424 Wilshire Blvd., Suite 740	Project Name:	Project Condor / B71091.00
	Los Angeles, CA 90025-0019	Received:	10/13/17
Attn:	James Yoon		Page 1 of 1

Client SampleID

Analyte	Result	Qualifiers	RL	Units	Method	Extraction
PC-2X-1 (17-10-1043-9)						
Moisture	1.8		0.10	%	ASTM D-2216 (M)	N/A
Arsenic	4.61		1.02	mg/kg	EPA 6020	EPA 3050B
Lead	89.7		1.02	mg/kg	EPA 6020	EPA 3050B
PC-7X-1 (17-10-1043-10)						
Moisture	0.80		0.10	%	ASTM D-2216 (M)	N/A
Arsenic	1.97		1.01	mg/kg	EPA 6020	EPA 3050B
Lead	386		1.01	mg/kg	EPA 6020	EPA 3050B
PC-1X-2 (17-10-1043-11)						
Moisture	2.9		0.10	%	ASTM D-2216 (M)	N/A
Arsenic	10.8		1.03	mg/kg	EPA 6020	EPA 3050B
Lead	172		1.03	mg/kg	EPA 6020	EPA 3050B
PC-9X-2 (17-10-1043-12)						
Moisture	2.0		0.10	%	ASTM D-2216 (M)	N/A
Arsenic	4.66		1.02	mg/kg	EPA 6020	EPA 3050B
Lead	79.9		1.02	mg/kg	EPA 6020	EPA 3050B
PC-5X-3 (17-10-1043-13)						
Moisture	1.0		0.10	%	ASTM D-2216 (M)	N/A
Arsenic	1.07		1.01	mg/kg	EPA 6020	EPA 3050B
Lead	6.74		1.01	mg/kg	EPA 6020	EPA 3050B
PC-5X-8 (17-10-1043-14)						
Moisture	2.4		0.10	%	ASTM D-2216 (M)	N/A
Arsenic	2.88		1.02	mg/kg	EPA 6020	EPA 3050B
Lead	121		1.02	mg/kg	EPA 6020	EPA 3050B
PC-3X-1 (17-10-1043-15)						
Moisture	2.0		0.10	%	ASTM D-2216 (M)	N/A
Arsenic	2.60		1.02	mg/kg	EPA 6020	EPA 3050B
Lead	109		1.02	mg/kg	EPA 6020	EPA 3050B

Subcontracted analyses, if any, are not included in this summary.

Return to Contents

* MDL is shown

eurofins | Calscience

Analytical Report

Erler & Kalinowski, Inc.
12424 Wilshire Blvd., Suite 740
Los Angeles, CA 90025-0019

Date Received: 10/13/17
Work Order: 17-10-1043
Preparation: N/A
Method: ASTM D-2216 (M)
Units: %

Project: Project Condor / B71091.00

Client Sample Number	Lab Sample Number	Date/Time Collected	Matrix	Instrument	Date Prepared	Date/Time Analyzed	QC Batch ID
PC-2X-1	**17-10-1043-9-A**	**10/11/17 07:58**	**Solid**	**N/A**	**10/14/17**	**10/14/17 17:00**	**H1014MOIB1**

Parameter	Result	RL	DF	Qualifiers
Moisture	1.8	0.10	1.00	

Client Sample Number	Lab Sample Number	Date/Time Collected	Matrix	Instrument	Date Prepared	Date/Time Analyzed	QC Batch ID
PC-7X-1	**17-10-1043-10-A**	**10/11/17 10:35**	**Solid**	**N/A**	**10/14/17**	**10/14/17 17:00**	**H1014MOIB1**

Parameter	Result	RL	DF	Qualifiers
Moisture	0.80	0.10	1.00	

Client Sample Number	Lab Sample Number	Date/Time Collected	Matrix	Instrument	Date Prepared	Date/Time Analyzed	QC Batch ID
PC-1X-2	**17-10-1043-11-A**	**10/11/17 10:50**	**Solid**	**N/A**	**10/14/17**	**10/14/17 17:00**	**H1014MOIB1**

Parameter	Result	RL	DF	Qualifiers
Moisture	2.9	0.10	1.00	

Client Sample Number	Lab Sample Number	Date/Time Collected	Matrix	Instrument	Date Prepared	Date/Time Analyzed	QC Batch ID
PC-9X-2	**17-10-1043-12-A**	**10/11/17 14:00**	**Solid**	**N/A**	**10/14/17**	**10/14/17 17:00**	**H1014MOIB1**

Parameter	Result	RL	DF	Qualifiers
Moisture	2.0	0.10	1.00	

Client Sample Number	Lab Sample Number	Date/Time Collected	Matrix	Instrument	Date Prepared	Date/Time Analyzed	QC Batch ID
PC-5X-3	**17-10-1043-13-A**	**10/13/17 08:26**	**Solid**	**N/A**	**10/14/17**	**10/14/17 17:00**	**H1014MOIB1**

Parameter	Result	RL	DF	Qualifiers
Moisture	1.0	0.10	1.00	

Client Sample Number	Lab Sample Number	Date/Time Collected	Matrix	Instrument	Date Prepared	Date/Time Analyzed	QC Batch ID
PC-5X-8	**17-10-1043-14-A**	**10/13/17 08:30**	**Solid**	**N/A**	**10/14/17**	**10/14/17 17:00**	**H1014MOIB1**

Parameter	Result	RL	DF	Qualifiers
Moisture	2.4	0.10	1.00	

Client Sample Number	Lab Sample Number	Date/Time Collected	Matrix	Instrument	Date Prepared	Date/Time Analyzed	QC Batch ID
PC-3X-1	**17-10-1043-15-A**	**10/13/17 10:15**	**Solid**	**N/A**	**10/14/17**	**10/14/17 17:00**	**H1014MOIB1**

Parameter	Result	RL	DF	Qualifiers
Moisture	2.0	0.10	1.00	

Client Sample Number	Lab Sample Number	Date/Time Collected	Matrix	Instrument	Date Prepared	Date/Time Analyzed	QC Batch ID
Method Blank	**099-05-014-7343**	**N/A**	**Solid**	**N/A**	**10/14/17**	**10/14/17 17:00**	**H1014MOIB1**

Parameter	Result	RL	DF	Qualifiers
Moisture	ND	0.10	1.00	

RL: Reporting Limit. DF: Dilution Factor. MDL: Method Detection Limit.

Return to Contents

eurofins | Calscience

Analytical Report

Erler & Kalinowski, Inc.
12424 Wilshire Blvd., Suite 740
Los Angeles, CA 90025-0019

Date Received: 10/13/17
Work Order: 17-10-1043
Preparation: EPA 3050B
Method: EPA 6020
Units: mg/kg

Project: Project Condor / B71091.00

Client Sample Number	Lab Sample Number	Date/Time Collected	Matrix	Instrument	Date Prepared	Date/Time Analyzed	QC Batch ID
PC-2X-1	**17-10-1043-9-A**	**10/11/17 07:58**	**Solid**	**ICP/MS 03**	**10/14/17**	**10/16/17 17:44**	**171014L01**

Comment(s): - Results are reported on a dry weight basis.

Parameter	Result	RL	DF	Qualifiers
Arsenic	4.61	1.02	1.00	
Lead	89.7	1.02	1.00	

Client Sample Number	Lab Sample Number	Date/Time Collected	Matrix	Instrument	Date Prepared	Date/Time Analyzed	QC Batch ID
PC-7X-1	**17-10-1043-10-A**	**10/11/17 10:35**	**Solid**	**ICP/MS 03**	**10/14/17**	**10/16/17 17:47**	**171014L01**

Comment(s): - Results are reported on a dry weight basis.

Parameter	Result	RL	DF	Qualifiers
Arsenic	1.97	1.01	1.00	
Lead	386	1.01	1.00	

Client Sample Number	Lab Sample Number	Date/Time Collected	Matrix	Instrument	Date Prepared	Date/Time Analyzed	QC Batch ID
PC-1X-2	**17-10-1043-11-A**	**10/11/17 10:50**	**Solid**	**ICP/MS 03**	**10/14/17**	**10/16/17 17:49**	**171014L01**

Comment(s): - Results are reported on a dry weight basis.

Parameter	Result	RL	DF	Qualifiers
Arsenic	10.8	1.03	1.00	
Lead	172	1.03	1.00	

Client Sample Number	Lab Sample Number	Date/Time Collected	Matrix	Instrument	Date Prepared	Date/Time Analyzed	QC Batch ID
PC-9X-2	**17-10-1043-12-A**	**10/11/17 14:00**	**Solid**	**ICP/MS 03**	**10/14/17**	**10/16/17 17:52**	**171014L01**

Comment(s): - Results are reported on a dry weight basis.

Parameter	Result	RL	DF	Qualifiers
Arsenic	4.66	1.02	1.00	
Lead	79.9	1.02	1.00	

Client Sample Number	Lab Sample Number	Date/Time Collected	Matrix	Instrument	Date Prepared	Date/Time Analyzed	QC Batch ID
PC-5X-3	**17-10-1043-13-A**	**10/13/17 08:26**	**Solid**	**ICP/MS 03**	**10/14/17**	**10/16/17 17:54**	**171014L01**

Comment(s): - Results are reported on a dry weight basis.

Parameter	Result	RL	DF	Qualifiers
Arsenic	1.07	1.01	1.00	
Lead	6.74	1.01	1.00	

Return to Contents

RL: Reporting Limit. DF: Dilution Factor. MDL: Method Detection Limit.

eurofins | Calscience

Analytical Report

Erler & Kalinowski, Inc.
12424 Wilshire Blvd., Suite 740
Los Angeles, CA 90025-0019

Date Received: 10/13/17
Work Order: 17-10-1043
Preparation: EPA 3050B
Method: EPA 6020
Units: mg/kg

Project: Project Condor / B71091.00

Client Sample Number	Lab Sample Number	Date/Time Collected	Matrix	Instrument	Date Prepared	Date/Time Analyzed	QC Batch ID
PC-5X-8	**17-10-1043-14-A**	**10/13/17 08:30**	**Solid**	**ICP/MS 03**	**10/14/17**	**10/16/17 18:32**	**171014L01**

Comment(s): - Results are reported on a dry weight basis.

Parameter	Result	RL	DF	Qualifiers
Arsenic	2.88	1.02	1.00	
Lead	121	1.02	1.00	

Client Sample Number	Lab Sample Number	Date/Time Collected	Matrix	Instrument	Date Prepared	Date/Time Analyzed	QC Batch ID
PC-3X-1	**17-10-1043-15-A**	**10/13/17 10:15**	**Solid**	**ICP/MS 03**	**10/14/17**	**10/16/17 18:35**	**171014L01**

Comment(s): - Results are reported on a dry weight basis.

Parameter	Result	RL	DF	Qualifiers
Arsenic	2.60	1.02	1.00	
Lead	109	1.02	1.00	

Client Sample Number	Lab Sample Number	Date/Time Collected	Matrix	Instrument	Date Prepared	Date/Time Analyzed	QC Batch ID
Method Blank	**099-15-621-1577**	**N/A**	**Solid**	**ICP/MS 03**	**10/14/17**	**10/16/17 11:02**	**171014L01**

Parameter	Result	RL	DF	Qualifiers
Arsenic	ND	1.00	1.00	
Lead	ND	1.00	1.00	

Return to Contents

RL: Reporting Limit. DF: Dilution Factor. MDL: Method Detection Limit.

eurofins | Calscience

Quality Control - Spike/Spike Duplicate

Erler & Kalinowski, Inc.
12424 Wilshire Blvd., Suite 740
Los Angeles, CA 90025-0019

Date Received: 10/13/17
Work Order: 17-10-1043
Preparation: EPA 3050B
Method: EPA 6020

Project: Project Condor / B71091.00

Quality Control Sample ID	Type	Matrix	Instrument	Date Prepared	Date Analyzed	MS/MSD Batch Number
17-10-1082-6	**Sample**	**Solid**	**ICP/MS 03**	**10/14/17**	**10/16/17 11:26**	**171014S01**
17-10-1082-6	**Matrix Spike**	**Solid**	**ICP/MS 03**	**10/14/17**	**10/16/17 11:07**	**171014S01**
17-10-1082-6	**Matrix Spike Duplicate**	**Solid**	**ICP/MS 03**	**10/14/17**	**10/16/17 11:10**	**171014S01**

Parameter	Sample Conc.	Spike Added	MS Conc.	MS %Rec.	MSD Conc.	MSD %Rec.	%Rec. CL	RPD	RPD CL	Qualifiers
Arsenic	3.639	25.00	27.12	94	27.56	96	72-132	2	0-13	
Lead	8.678	25.00	38.05	117	34.85	105	62-134	9	0-23	

RPD: Relative Percent Difference. CL: Control Limits

Return to Contents

eurofins | Calscience

Quality Control - PDS

Erler & Kalinowski, Inc.		Date Received:	10/13/17
12424 Wilshire Blvd., Suite 740		Work Order:	17-10-1043
Los Angeles, CA 90025-0019		Preparation:	EPA 3050B
		Method:	EPA 6020
Project: Project Condor / B71091.00			Page 1 of 1

Quality Control Sample ID	Type	Matrix	Instrument	Date Prepared	Date Analyzed	PDS/PDSD Batch Number
17-10-1082-6	**Sample**	**Solid**	**ICP/MS 03**	**10/14/17 00:00**	**10/16/17 11:26**	**171014S01**
17-10-1082-6	**PDS**	**Solid**	**ICP/MS 03**	**10/14/17 00:00**	**10/16/17 11:12**	**171014S01**

Parameter	Sample Conc.	Spike Added	PDS Conc.	PDS %Rec.	%Rec. CL	Qualifiers
Arsenic	3.639	25.00	27.36	95	75-125	
Lead	8.678	25.00	34.23	102	75-125	

Return to Contents

RPD: Relative Percent Difference. CL: Control Limits

eurofins | Calscience

Quality Control - Sample Duplicate

Erler & Kalinowski, Inc.		Date Received:	10/13/17
12424 Wilshire Blvd., Suite 740		Work Order:	17-10-1043
Los Angeles, CA 90025-0019		Preparation:	N/A
		Method:	ASTM D-2216 (M)
Project: Project Condor / B71091.00			Page 1 of 1

Quality Control Sample ID	Type	Matrix	Instrument	Date Prepared	Date Analyzed	Duplicate Batch Number
PC-GAB-4.0-5.0	**Sample**	**Solid**	**N/A**	**10/14/17 00:00**	**10/14/17 17:00**	**H1014MOID1**
PC-GAB-4.0-5.0	**Sample Duplicate**	**Solid**	**N/A**	**10/14/17 00:00**	**10/14/17 17:00**	**H1014MOID1**

Parameter	Sample Conc.	DUP Conc.	RPD	RPD CL	Qualifiers
Moisture	9.400	9.500	1	0-10	

Return to Contents

RPD: Relative Percent Difference. CL: Control Limits

eurofins | Calscience

Quality Control - LCS

Erler & Kalinowski, Inc.		Date Received:	10/13/17
12424 Wilshire Blvd., Suite 740		Work Order:	17-10-1043
Los Angeles, CA 90025-0019		Preparation:	EPA 3050B
		Method:	EPA 6020
Project: Project Condor / B71091.00			Page 1 of 1

Quality Control Sample ID	Type	Matrix	Instrument	Date Prepared	Date Analyzed	LCS Batch Number
099-15-621-1577	**LCS**	**Solid**	**ICP/MS 03**	**10/14/17**	**10/16/17 11:05**	**171014L01**

Parameter	Spike Added	Conc. Recovered	LCS %Rec.	%Rec. CL	Qualifiers
Arsenic	25.00	23.30	93	80-120	
Lead	25.00	24.67	99	80-120	

Return to Contents

RPD: Relative Percent Difference. CL: Control Limits

eurofins | Calscience

Glossary of Terms and Qualifiers

Work Order: 17-10-1043 Page 1 of 1

Qualifiers	Definition
*	See applicable analysis comment.
<	Less than the indicated value.
>	Greater than the indicated value.
1	Surrogate compound recovery was out of control due to a required sample dilution. Therefore, the sample data was reported without further clarification.
2	Surrogate compound recovery was out of control due to matrix interference. The associated method blank surrogate spike compound was in control and, therefore, the sample data was reported without further clarification.
3	Recovery of the Matrix Spike (MS) or Matrix Spike Duplicate (MSD) compound was out of control due to suspected matrix interference. The associated LCS recovery was in control.
4	The MS/MSD RPD was out of control due to suspected matrix interference.
5	The PDS/PDSD or PES/PESD associated with this batch of samples was out of control due to suspected matrix interference.
6	Surrogate recovery below the acceptance limit.
7	Surrogate recovery above the acceptance limit.
B	Analyte was present in the associated method blank.
BU	Sample analyzed after holding time expired.
BV	Sample received after holding time expired.
CI	See case narrative.
E	Concentration exceeds the calibration range.
ET	Sample was extracted past end of recommended max. holding time.
HD	The chromatographic pattern was inconsistent with the profile of the reference fuel standard.
HDH	The sample chromatographic pattern for TPH matches the chromatographic pattern of the specified standard but heavier hydrocarbons were also present (or detected).
HDL	The sample chromatographic pattern for TPH matches the chromatographic pattern of the specified standard but lighter hydrocarbons were also present (or detected).
J	Analyte was detected at a concentration below the reporting limit and above the laboratory method detection limit. Reported value is estimated.
JA	Analyte positively identified but quantitation is an estimate.
ME	LCS Recovery Percentage is within Marginal Exceedance (ME) Control Limit range (+/- 4 SD from the mean).
ND	Parameter not detected at the indicated reporting limit.
Q	Spike recovery and RPD control limits do not apply resulting from the parameter concentration in the sample exceeding the spike concentration by a factor of four or greater.
SG	The sample extract was subjected to Silica Gel treatment prior to analysis.
X	% Recovery and/or RPD out-of-range.
Z	Analyte presence was not confirmed by second column or GC/MS analysis.

Solid - Unless otherwise indicated, solid sample data is reported on a wet weight basis, not corrected for % moisture. All QC results are reported on a wet weight basis.

Any parameter identified in 40CFR Part 136.3 Table II that is designated as "analyze immediately" with a holding time of <= 15 minutes (40CFR-136.3 Table II, footnote 4), is considered a "field" test and the reported results will be qualified as being received outside of the stated holding time unless received at the laboratory within 15 minutes of the collection time.

A calculated total result (Example: Total Pesticides) is the summation of each component concentration and/or, if "J" flags are reported, estimated concentration. Component concentrations showing not detected (ND) are summed into the calculated total result as zero concentrations.

Return to Contents

Revised COC received from Zach Salin (EKI) on 10/16/2017 at 10:34am.
- Virendra (ECI)

17-10-1043

EKI Environment & Water, Inc. **CHAIN OF CUSTODY RECORD** PAGE 1 OF 2

CONSULTING ENGINEERS AND SCIENTISTS | 1870 Ogden Drive, Burlingame CA 94010 | PHONE: 650-292-9100 | FAX: 650-552-9012

Project Name: Project Condor
Project No.: 871091.00
Location: 3930 W 102nd Street
Sampled By: ZCS
Reporting:
Electronic Format: EDD CA State EDF
Log Code: EKIB Global ID: SL0603766356
Hard Copy Format: PDF
EPA Data Report Level: II
Report results to:
jyoon@ekiconsult.com and
zsalin@ekiconsult.com and
labs@ekiconsult.com
Laboratory:
Calscience Environmental Laboratories, Inc., Virendra Patel
7440 Lincoln Way, Garden Grove, CA 92841
Phone: (714) 895-5494 FAX: (714) 894-7501

ANALYSES REQUESTED — EKI COC No. 20171013

Field Sample Identification	Lab Sample No.	Date	Time	Matrix	No./Type of Containers	Method No.	8015M/8085	8015 Mod.	8260B/5035	6020	7199/3060A	8270C SIM/3540C	8082/3540C	8081A/3546	8141A/3546	8051A/3545	ASTM D-2216	6020	6020	EXTRACT AND HOLD	PLACE ON HOLD	EXPECTED TURNAROUND TIME	Remarks
						Analyte Group	TPH gasoline	TPH diesel and motor oil with silica gel cleanup	VOCs and Fuel Oxygenates	Title 22 Metals and Mercury	Hexavalent Chromium	SVOCs with Soxhlet Method	PCBs with Soxhlet Method	Organochlorine Pesticides	Organophosphorus Pesticides	Chlorinated Herbicides	Moisture	Arsenic	Lead				
PC-6AB-0.0-1.0	1	10/13/17	7:50	Soil	2x3"x5"TC of Jar		X	X	X	X	X	X	X	X	X	X	X					48h	
PC-6AB-4.0-5.0	2		805				X	X	X	X	X	X	X	X	X	X	X					48h	
PC-5ABC-0.0-1.0	3		853				X	X	X	X	X	X	X	X	X	X	X					48h	
PC-5ABC-4.0-5.0	4		901				X	X	X	X	X	X	X	X	X	X	X					48h	
PC-4ABC-0.0-1.0	5		1022				X	X	X	X	X	X	X	X	X	X	X					48h	
PC-4ABC-4.0-5.0	6		1031				X	X	X	X	X	X	X	X	X	X	X					48h	
PC-3A-0.0-1.0	7		1038				X	X	X	X	X	X	X	X	X	X	X					48h	
PC-3A-4.0-5.0	8		1046		ZCS 10/16		X	X	X	X	X	X	X	X	X	X	X					48h	

Special Instructions: Report results as dry weight.
Notes:

Relinquished by: (Signature/Affiliation) ZCS EKI	Date 10/13/17	Time 1450	Received by: (Signature/Affiliation)
Relinquished by: (Signature/Affiliation)	Date 10/13/17	Time 1710	Received by: (Signature/Affiliation)
Relinquished by: (Signature/Affiliation)	Date	Time	Received by: (Signature/Affiliation)

Revised COC received from Zach Salin (EKI) on 10/16/2017 at 10:34am.
- Virendra (ECI)

1043

EKI Environment & Water, Inc. **CHAIN OF CUSTODY RECORD** PAGE 2 OF 2

CONSULTING ENGINEERS AND SCIENTISTS 1870 Ogden Drive, Burlingame CA 94010 PHONE: 650-292-9100 FAX: 650-552-9012

Project Name: Project Condor
Project No.: B71091.00
Location: 3930 W 102nd Street
Sampled By: ZCS
Reporting: Electronic Format: EDD CA State EDF
Log Code: EKIB Global ID: SL0603786356
Hard Copy Format: PDF
EPA Data Report Level: II
Report results to:
jyoon@ekiconsult.com and
zsalin@ekiconsult.com and
labs@ekiconsult.com
Laboratory:
Calscience Environmental Laboratories, Inc., Virendra Patel
7440 Lincoln Way, Garden Grove, CA 92841
Phone: (714) 895-5494 FAX: (714) 894-7501

ANALYSES REQUESTED — EKI COC No. 20170

Field Sample Identification	Lab Sample No.	Date	Time	Matrix	No./Type of Containers	Method No.	8015M/5035	8015 Mod.	8260B/5035	6020	7199/3060A	8270C SIM/3540C	8082/3540C	8081/3540C	8041/3540C	8051A/3540C	ASTM D-2216	6020	6020	EXTRACT AND HOLD	PLACE ON HOLD	EXPECTED TURNAROUND TIME	Remarks
						Analyte Group	TPH gasoline	TPH diesel and motor oil with silica gel cleanup	VOCs and Fuel Oxygenates	Title 22 Metals and Mercury	Hexavalent Chromium	SVOCs with Soxhlet Method	PCBs with Soxhlet Method	Organochlorine Pesticides	Organophosphorus Pesticides	Chlorinated Herbicides	Moisture	Arsenic	Lead				
PC-2X-1	9	10/11/17	758	Soil	4 oz. Jar												X	X	X			5d	
PC-7X-1	10		1035														X	X	X			5d	
PC-1X-2	11		1050														X	X	X			5d	
PC-9X-2	12		1400														X	X	X			5d	
PC-5X-3	13	10/13/17	826														X	X	X			5d	
PC-3X-8	14		830														X	X	X			5d	
PC-3X-1	15		1015														X	X	X			5d	

Special Instructions: Report results as dry weight.
Notes:

Relinquished by: (Signature/Affiliation) ZCS EKI	Date 10/13/17	Time 1450	Received by: (Signature/Affiliation)	10/13/17	1450
Relinquished by: (Signature/Affiliation)	Date 10/13/17	Time 1710	Received by: (Signature/Affiliation)	10/13/17	1710
Relinquished by: (Signature/Affiliation)	Date	Time	Received by: (Signature/Affiliation)		

Return to Contents

17-10-1043

EKI Environment & Water, Inc. **CHAIN OF CUSTODY RECORD** PAGE 1 OF 2

CONSULTING ENGINEERS AND SCIENTISTS 1870 Ogden Drive, Burlingame CA 94010 PHONE: 650-292-9100 FAX: 650-552-9012

Project Name Project Condor	**Project No.** 871091.00
Location: 3930 W 102nd Street	**Sampled By:** ZCS
Reporting: Electronic Format: EDD CA State EDF Log Code: EKIB Global ID: SL0603786356 Hard Copy Format: PDF EPA Data Report Level: II Report results to: jyoon@ekiconsult.com and zsalin@ekiconsult.com and labs@ekiconsult.com	**Laboratory:** Calscience Environmental Laboratories, Inc., Virendra Patel 7440 Lincoln Way, Garden Grove, CA 92841 Phone: (714) 895-5494 FAX: (714) 894-7501

ANALYSES REQUESTED — EKI COC No. 20171013

Field Sample Identification	Lab Sample No.	Date	Time	Matrix	No./Type of Containers	TPH gasoline (8015M/5035)	TPH diesel and motor oil with silica gel cleanup (8015 Mod.)	VOCs and Fuel Oxygenates (8260B/5035)	Title 22 Metals and Mercury (6020)	Hexavalent Chromium (7199/3060A)	SVOCs with Soxhlet Method (8270C SIM/3540C)	PCBs with Soxhlet Method (8082/3540C)	Organochlorine Pesticides (8081A/3545)	Organophosphorus Pesticides (8141A/3545)	Chlorinated Herbicides (8151A/3545)	Moisture (ASTM D-2216)	Arsenic (6020)	Lead (6020)	EXTRACT AND HOLD	PLACE ON HOLD	EXPECTED TURNAROUND TIME	Remarks
PC-6AB-0.0-1.0	1	10/13/17	7:50	Soil	2x8oz Jar	X	X	X	X	X	X	X	X	X	X	X					48h	
PC-6AB-4.0-5.0	2		805			X	X	X	X	X	X	X	X	X	X	X					48h	
PC-5ABC-0.0-1.0	3		853			X	X	X	X	X	X	X	X	X	X	X					48h	
PC-5ABC-4.0-5.0	4		901			X	X	X	X	X	X	X	X	X	X	X					48h	
PC-4ABC-0.0-1.0	5		1022			X	X	X	X	X	X	X	X	X	X	X					48h	
PC-4ABC-4.0-5.0	6		1031			X	X	X	X	X	X	X	X	X	X	X					48h	
PC-3A-0.0-1.0	7		1038			X	X	X	X	X	X	X	X	X	X	X					48h	
PC-3A-4.0-5.0	8		1046			X	X	X	X	X	X	X	X	X	X	X					48h	

Special Instructions: Report results as dry weight.

Notes:

Relinquished by: (Signature/Affiliation) ZCS EKI	Date 10/13/17	Time 1450	**Received by:** (Signature/Affiliation)
Relinquished by: (Signature/Affiliation)	Date 10/13/17	Time 1710	**Received by:** (Signature/Affiliation)
Relinquished by: (Signature/Affiliation)	Date	Time	**Received by:** (Signature/Affiliation)

1043

PAGE 2 OF 2

EKI Environment & Water, Inc. **CHAIN OF CUSTODY RECORD**

CONSULTING ENGINEERS AND SCIENTISTS 1870 Ogden Drive, Burlingame CA 94010 PHONE: 650-292-9100 FAX: 650-552-9012

Project Name Project Condor	**Project No.** B71091.00
Location: 3930 W 102nd Street	**Sampled By:** ZCS
Reporting: Electronic Format: EDD CA State EDF Log Code: EKIB Global ID: SI.0603786356 Hard Copy Format: PDF EPA Data Report Level: II Report results to: jyoon@ekiconsult.com and zsalin@ekiconsult.com and labs@ekiconsult.com	**Laboratory:** Calscience Environmental Laboratories, Inc., Virendra Patel 7440 Lincoln Way, Garden Grove, CA 92841 Phone: (714) 895-5494 FAX: (714) 894-7501

ANALYSES REQUESTED

EKI COC No. 20170

Field Sample Identification	Lab Sample No.	Date	Time	Matrix	No./Type of Containers	TPH gasoline (Method No. 8015M/5035)	TPH diesel and motor oil with silica gel cleanup (8015 Mod.)	VOCs and Fuel Oxygenates (8260B/5035)	Title 22 Metals and Mercury (6020)	Hexavalent Chromium (7199/3060A)	SVOCs with Soxhlet Method (8270C SIM/3540C)	PCBs with Soxhlet Method (8082/3540C)	Organochlorine Pesticides (8081/3540C)	Organophosphorus Pesticides (8041/3540C)	Chlorinated Herbicides (8051A/3540C)	Moisture (ASTM D-2216)	Arsenic (6020)	Lead (6020)	EXTRACT AND HOLD	PLACE ON HOLD	EXPECTED TURNAROUND TIME	Remarks
PC-2X-1	9	10/11/17	758	Soil	4 oz. Jar											X	X	X			5d	
PC-7X-1	10		1035													X	X	X			5d	
PC-1X-2	11		1050													X	X	X			5d	
PC-9X-2	12		1400													X	X	X			5d	
PC-5X-3	13	10/13/17	826													X	X	X			5d	
PC-5X-8	14		830													X	X	X			5d	
PC-3X-1	15		1015													X	X	X			5d	

Special Instructions: Report results as dry weight.

Notes:

Relinquished by: (Signature/Affiliation) ZCS EKI	Date 10/13/17	Time 1450	**Received by:** (Signature/Affiliation)	10/13/17	1450
Relinquished by: (Signature/Affiliation)	Date 10/13/17	Time 1710	**Received by:** (Signature/Affiliation)	10/13/17	1710
Relinquished by: (Signature/Affiliation)	Date	Time	**Received by:** (Signature/Affiliation)		

eurofins | Calscience

WORK ORDER NUMBER: 17-10-1043

SAMPLE RECEIPT CHECKLIST

COOLER 1 OF 1

CLIENT: EKI

DATE: 10/13/2017

TEMPERATURE: (Criteria: 0.0°C – 6.0°C, not frozen except sediment/tissue)

Thermometer ID: SC6 (CF: -0.4°C); Temperature (w/o CF): 2.2 °C (w/ CF): 1.8 °C; ☑ Blank ☐ Sample

☐ Sample(s) outside temperature criteria (PM/APM contacted by: _____)

☐ Sample(s) outside temperature criteria but received on ice/chilled on same day of sampling

☐ Sample(s) received at ambient temperature; placed on ice for transport by courier

Ambient Temperature: ☐ Air ☐ Filter Checked by: 1091

CUSTODY SEAL:

Cooler ☐ Present and Intact ☐ Present but Not Intact ☑ Not Present ☐ N/A Checked by: 1091

Sample(s) ☐ Present and Intact ☐ Present but Not Intact ☑ Not Present ☐ N/A Checked by: [illegible]

SAMPLE CONDITION:	Yes	No	N/A
Chain-of-Custody (COC) document(s) received with samples	☑	☐	☐
COC document(s) received complete	☐	☑	☐
* ☑ Sampling date ☐ Sampling time ☑ Matrix ☑ Number of containers			
☐ No analysis requested ☐ Not relinquished ☐ No relinquished date ☐ No relinquished time			
Sampler's name indicated on COC	☑	☐	☐
Sample container label(s) consistent with COC	☑	☐	☐
Sample container(s) intact and in good condition	☑	☐	☐
Proper containers for analyses requested	☑	☐	☐
Sufficient volume/mass for analyses requested	☑	☐	☐
Samples received within holding time	☑	☐	☐
Aqueous samples for certain analyses received within 15-minute holding time			
☐ pH ☐ Residual Chlorine ☐ Dissolved Sulfide ☐ Dissolved Oxygen	☐	☐	☑
Proper preservation chemical(s) noted on COC and/or sample container	☑	☐	☐
Unpreserved aqueous sample(s) received for certain analyses			
☐ Volatile Organics ☐ Total Metals ☐ Dissolved Metals			
Acid/base preserved samples - pH within acceptable range	☐	☐	☑
Container(s) for certain analysis free of headspace	☐	☐	☑
☐ Volatile Organics ☐ Dissolved Gases (RSK-175) ☐ Dissolved Oxygen (SM 4500)			
☐ Carbon Dioxide (SM 4500) ☐ Ferrous Iron (SM 3500) ☐ Hydrogen Sulfide (Hach)			
Tedlar™ bag(s) free of condensation	☐	☐	☑

CONTAINER TYPE: (Trip Blank Lot Number: _____)

Aqueous: ☐ VOA ☐ VOAh ☐ VOAna$_2$ ☐ 100PJ ☐ 100PJna$_2$ ☐ 125AGB ☐ 125AGBh ☐ 125AGBp ☐ 125PB ☐ 125PBznna (pH__9)

☐ 250AGB ☐ 250CGB ☐ 250CGBs (pH__2) ☐ 250PB ☐ 250PBn (pH__2) ☐ 500AGB ☐ 500AGJ ☐ 500AGJs (pH__2) ☐ 500PB

☐ 1AGB ☐ 1AGBna$_2$ ☐ 1AGBs (pH__2) ☐ 1AGBs (O&G) ☐ 1PB ☐ 1PBna (pH__12) ☐ _____ ☐ _____ ☐ _____

Solid: ☑ 4ozCGJ (1) ☑ 8ozCGJ (2) ☐ 16ozCGJ ☐ Sleeve (___) ☐ EnCores® (___) ☑ TerraCores® (5) ☐ _____ ☐ _____ ☐ _____

Air: ☐ Tedlar™ ☐ Canister ☐ Sorbent Tube ☐ PUF ☐ _____ **Other Matrix** (_____): ☐ _____ ☐ _____ ☐ _____

(-9) to (-15) (-1) to (-8)

Container: **A** = Amber, **B** = Bottle, **C** = Clear, **E** = Envelope, **G** = Glass, **J** = Jar, **P** = Plastic, and **Z** = Ziploc/Resealable Bag

Preservative: **b** = buffered, **f** = filtered, **h** = HCl, **n** = HNO_3, **na** = NaOH, **na$_2$** = $Na_2S_2O_3$, **p** = H_3PO_4, **s** = H_2SO_4, **u** = ultra-pure, **x** = Na_2SO_3+$NaHSO_4.H_2O$, **znna** = Zn $(CH_3CO_2)_2$ + NaOH

Labeled/Checked by: [illegible]

Reviewed by: [illegible]

*(-2) to (-8) Collection date on label, 10/13/17

Inglewood Basketball and Entertainment Center Project Soil and Soil Gas Investigations

28 June 2019

MEMORANDUM

To: Chris Holmquist (Murphy's Bowl LLC)

From: James Yoon, P.E. (EKI Environment & Water, Inc.)

Subject: Inglewood Basketball and Entertainment Center Project Soil and Soil Gas Investigations
(EKI B71091.00)

In accordance with the Agreement between EKI Environment & Water, Inc. (formerly known as Erler & Kalinowski, Inc.; "EKI") and Murphy's Bowl LLC ("MB"), dated 31 August 2017 and Change Order No. 1 to the Agreement dated 19 February 2019, EKI has prepared this Technical Memorandum summarizing environmental sampling activities conducted on portions of the Inglewood Basketball and Entertainment Center Project ("IBEC Project") site located in Inglewood, California (the "subject property"). Soil and soil gas samples were collected by EKI in two portions of the subject property: the Western Parking Structure area comprising 27 parcels and approximately 5.54 acres and the Well Site area comprising two parcels and approximately 0.70 acres. The location of the subject property is shown on Figure 1.

The Western Parking Structure and Well Site portions of the subject property are occupied by vacant land owned by the City of Inglewood or City of Inglewood Successor Agency.

The conclusions and recommendations presented herein are our professional opinion and are not a warranty or guaranty as to the presence, absence, or extent of contamination at the subject property or of releases from or near the subject property. The facts presented herein are based on available information obtained by EKI staff and represent existing conditions at the subject property at the time the information was collected.

1 SCOPE OF SERVICES

EKI conducted limited soil and soil gas sampling in the Western Parking Structure and Well Site portions of the subject property.

1.1 Collection of Soil Samples from Boreholes

On 8 March 2019, EKI advanced a total of eight boreholes on the subject property using a hand auger to collect soil samples in two portions of the Western Parking Structure area and the Well Site area; the areas are labeled PC-10 through PC-12 as shown on Figure 2. Generally, for each

borehole, soil samples were collected from depths of 0 to 1 foot bgs and 4 to 5 feet bgs. For each sampling area, all soil samples collected from 0 to 1 foot bgs from the boreholes were field-composited into a single multi-increment soil sample, and all soil samples collected from 4 to 5 feet bgs were field-composited into a single multi-increment soil sample. In sampling region PC-10, a deeper soil sample was collected from 9 to 5 feet bgs at borehole PC-10-3, located in an area where a print shop was may have been located based on historical records reviewed by EKI during a prior investigation. The soil samples were placed in pre-cleaned glass jars provided by the analytical laboratory, labeled with a unique identification number, and placed in a chilled cooler for transport to Eurofins Calscience, Inc. in Garden Grove, California ("Calscience"). Calscience is a State-certified analytical laboratory. The analytical results for the soil samples are presented in Section 1.2 below.

1.2 Shallow Soil Screening using XRF

In addition to samples collected from boreholes, EKI collected surface soil samples from 25 locations within the sampling areas for field screening using a field-portable x-ray fluorescence spectrometer ("FPXRF"). These samples were analyzed using United States Environmental Protection Agency ("U.S. EPA") Method 6200, which included calibration testing of the FPXRF during the sampling event and confirmatory analyses of seven samples by an analytical laboratory as part of quality assurance/quality control ("QA/QC") measures; these QA/QC results are presented in Tables 4 and 5.

1.3 Collection of Soil Gas Sample

A soil vapor sample was collected from borehole PC-10SV-1 in the Western Parking Structure area (PC-10) at a depth of 5 feet bgs following collection of the soil sample at this depth. A temporary soil vapor probe ("SVP") was constructed within the borehole as described below.

The SVP was constructed in general accordance with the California-Environmental Protection Agency's ("Cal-EPA") July 2015 guidance entitled Advisory – Active Soil Gas Investigations. The SVP was constructed using a 6-inch long, ½-inch diameter stainless-steel wire mesh screen attached to a length of continuous ¼-inch diameter flexible fluorinated ethylene propylene ("FEP") tubing, sealed at the top using a stainless-steel laboratory-grade plug valve with Swagelok-type compression fittings. The SVP screen was suspended using a guide pipe at the approximate center of the filter pack interval, between approximately 5 and 5.5 feet bgs. The borehole annular space around the SVP screen was backfilled with a 1.5-foot vertical filter pack of prewashed silica sand, poured slowly into the borehole. After placement of the filter pack, the guide pipe will be slowly removed from the borehole while maintaining the position and depth of the SVP screen. Above the filter pack, the SVP borehole was backfilled with a six-inch layer of dry medium granular bentonite, per Cal-EPA guidance. Above the dry granular bentonite, the borehole was sealed to existing grade with medium bentonite chips, emplaced and hydrated in approximately 6-inch lifts. Bentonite at the top of the seal was covered with approximately 6 to 8 inches of sand.

1.3.1 SVP Sampling Procedures

Consistent with current Cal-EPA guidance for soil gas wells, the soil gas sample was collected four days after installation of the SVP. The soil gas sample was collected in a laboratory-provided, pre-cleaned (batch certified) and pre-evacuated 1-liter SUMMA-passivated stainless-steel sample canister equipped with a flow controller set at a flow rate of approximately 100 milliliters per minute ("mL/min").

A shroud was maintained around the SVP during sample collection to allow a controlled atmosphere containing the leak-detection compound, 1,1-difluoroethate or "DFA," to be maintained around the SVP and sampling apparatus. The air inside the shroud will be sampled to determine the concentration of DFA around the sampling apparatus.

Immediately before sampling, the SVP will be purged at least three times the volume of the tubing and sand pack. After purging, the SVP, a SUMMA canister and flow controller will be attached to the SVP and a static vacuum check will be conducted. If the sample train holds vacuum, the air inside the shroud will be spiked with DFA to screen for leaks in the sampling system, if any. Soil vapor sampling then will be initiated by opening the SUMMA canister valve.

The sampling canister will be allowed to fill until a small residual vacuum remains, at which point the valve will be closed. The air inside the shroud will be sampled using a separate SUMMA canister and analyzed for DFA, so that the concentration ratio between shroud sample and SVP sample can be used to estimate dilution, in the event of leakage, although no significant leaks are anticipated.

The collected soil vapor and leak-check sample will be labeled with unique identification numbers, the date and time of collection, and other pertinent information, and prepared for shipment to Eurofins laboratory under chain-of-custody procedures.

1.3.2 Abandonment of SVP

Following completion of soil gas sampling, the SVP will be decommissioned by excavating the borehole to approximately one foot below grade and removing the tubing from the SVP. Once the tubing has been removed, the borehole will be grouted to the surface.

1.4 Analytical Results for Soil Samples

The soil samples collected from boreholes as shown on Figure 2 were analyzed by Calscience for the following constituents:

- Method 8015BM for gasoline-range TPH with U.S. EPA Method 5035 preparation;
- U.S. EPA Method 8015BM with silica gel extract for diesel- and oil-range TPH;

- U.S. EPA Method 8260B for VOCs and fuel oxygenates, with U.S. EPA Method 5035 preparation;
- U.S. EPA Method 6020 for California Title 22 metals and mercury;
- U.S. EPA Method 7199 for hexavalent chromium;
- U.S. EPA Method 8270C SIM for PAHs with U.S. EPA Method 3540C preparation;
- U.S. EPA Method 8082 for PCBs with U.S. EPA Method 3540C preparation;
- U.S. EPA Method 8081A for organochlorine pesticides with U.S. EPA Method 3545 preparation;
- U.S. EPA Method 8141A for organophosphorus pesticides with U.S. EPA Method 3545 preparation;
- U.S. EPA Method 8151A for chlorinated herbicides;
- ASTM Method D-2216 for moisture content.

The analytical results were compared to the U.S. EPA Regional Screening Levels ("RSLs") for residential and commercial/industrial land use (U.S. EPA, 2019), as modified by DTSC Human and Ecological Risk Office ("HERO") Note 3 (DTSC, 2019). These screening levels are referred to as the "HERO Note 3-modified RSLs".

The laboratory analytical results for TPH in soil samples are presented in Table 1. No gasoline-, diesel-, or motor oil-range TPH was detected above the HERO Note 3-modified RSLs for residential or commercial/industrial land use in any of the soil samples collected during this investigation.

The laboratory analytical results for detected organochlorine pesticides are presented in Table 1. One compound was detected at a concentration above the HERO Note 3-modified RSL for residential land use: chlordane in the sample collected from 0 to 1 foot bgs in area PC-12, at 990 micrograms per kilogram ("ug/kg"). The residential land use screening level for chlordane is 440 ug/kg. The other organochlorine pesticides detected during the investigation are 4,4'-DDE [1,1'-(2,2-dichloroethene-1,1-diyl)bis(4-chlorobenzene)]; 4,4'-DDT [1,1'-(2,2,2-trichloroethane-1,1-diyl)bis(4-chlorobenzene)]; and heptachlor epoxide; these compounds were all detected at concentrations well below the respective residential land use screening levels.

The laboratory analytical results for metals (including hexavalent chromium and mercury) in soil samples are presented in Table 2. Hexavalent chromium was detected above the HERO Note 3-modified RSLs for residential land use and below the HERO Note 3-modified RSL for commercial/industrial land use in six of the seven soil samples at concentrations from 0.340 to 0.600 mg/kg; the residential land use screening level is 0.30 mg/kg. The laboratory reported that hexavalent chromium was also present in the method blank associated with these samples. Thallium was detected in the sample collected from 0 to 1 foot bgs in area PC-11 at 0.858 mg/kg, just above the residential land use screening level of 0.78 mg/kg. Arsenic was not

detected above the DTSC regional background arsenic concentration of 12 mg/kg (DTSC, 2008) in any of the soil samples analyzed by Calscience, and no other metals were detected above the respective HERO Note 3-modified RSLs for residential land use.

The FPXRF analytical results for arsenic and lead in soil samples are presented in Table 3. Arsenic was not detected above the DTSC regional background arsenic concentration in any of the surface samples analyzed using FPXRF. Lead was detected above the HERO Note 3-modified RSL for residential land use of 80 mg/kg in 2 of the 25 soil samples analyzed using FPXRF, at concentrations of 89 and 126 mg/kg in two sample locations in PC-11. Lead was not detected above the HERO Note 3-modified RSL for commercial/industrial land use. If shallow soil in the PC-11 area is expected to be moved or disposed off-site, soil containing lead at concentrations above 50 mg/kg should be analyzed using the Toxicity Characteristic Leaching Procedure ("TCLP") or Soluble Threshold Limit Concentration ("STLC") extraction methods to determine if the soil is a hazardous waste requiring special disposal procedures.

VOCs, PAHs, PCBs, organophosphorus pesticides, and chlorinated herbicides were not detected above the respective HERO Note 3-modified RSLs for residential land use and are not presented in tables. The laboratory reports for all analyses conducted by Calscience are presented in Attachment E.

1.5 Analytical Results for Soil Gas Sample

The soil gas sample collected from the temporary probe at borehole PC-10-4 as shown on Figure 2 was analyzed by Calscience for VOCs using U.S. EPA Method TO-15. The analytical results were compared to the HERO Note 3-modified RSLs for indoor air, modified using the attenuation factor of 33 for soil gas as recommended by the U.S. EPA (OSWER, 2015).

Acetone, benzene, 2-butanone, carbon disulfide, dichlorodifluoromethane, 1,1-difluoroethane, isopropanol, tetrachloroethene ("PCE"), toluene, trichloroethene ("TCE"), and trichlorofluoromethane were detected at low concentrations in the soil gas sample, below the applicable screening criteria for commercial/industrial land use. The laboratory report for the soil gas analyses conducted by Calscience is presented in Attachment E.

2 SUMMARY OF ANALYTICAL RESULTS

EKI collected shallow soil samples and a soil gas sample to evaluate soil conditions in the Western Parking Structure and Well Site portions of the subject property. Soil samples contained low concentrations of hexavalent chromium above the residential screening level; based on the low concentrations detected, these results do not appear to be indicative of a shallow soil source for hexavalent chromium.

The shallow composite soil sample in area PC-11 contained a low concentration of thallium, approximately 10% above the residential soil screening level. This low detected concentration does not appear to be indicative of a shallow soil source for thallium.

Arsenic was not detected in the soil samples at concentrations above the applicable screening level, but lead was detected at concentrations above the residential screening level in surface samples in area PC-11. Possible sources of lead could include lead-based paint from former buildings or deposition from diesel exhaust from the nearby roadways.

The shallow soil gas sample collected from area PC-10 in the Western Parking Structure area, near a dry cleaning site on the adjoining property to the east, did not contain VOCs at concentrations above residential screening levels. Based on these results, there does not appear to be any significant impact from dry cleaning chemicals at this location.

No compounds were detected above the respective screening criteria for commercial/industrial land use.

Tables

Table 1 – TPH Analytical Results for Soil Samples
Table 2 – Summary of Metals and Moisture Content Analytical Results for Soil Samples
Table 3 – Arsenic and Lead Detected in Surface Soil Samples
Table 4 – FPXRF Calibration Verification Analyses
Table 5 – FPXRF Confirmatory Soil Samples and Precision Measurements

Figures
Figure 1 – Property Location Map
Figure 2 – Soil Sample Locations

Attachment

Attachment A – Laboratory Analytical Reports

References

DTSC, 2008. *Determination of a Southern California Regional Background Arsenic Concentration in Soil,* California Department of Toxic Substances Control, 2008.

DTSC, 2019. *Human Health Risk Assessment Note 3 – DTSC-Modified Screening Levels (DTSC-SLs), April 2019 Update,* California Department of Toxic Substances Control, April 2019.

OSWER, 2015. *OSWER Technical Guide for Assessing and Mitigating the Vapor Intrusion Pathway from Subsurface Vapor Sources to Indoor Air,* United States Environmental Protection Agency Office of Solid Waste and Emergency Response, June 2015.

U.S. EPA. 2019. *Regional Screening Levels (RSLs) – Generic Tables (May 2019),* United States Environmental Protection Agency, May 2019.

TABLES AND FIGURES

TABLE 1

TPH and Organochlorine Pesticide Analytical Results for Soil Samples

IBEC Project, Inglewood, California

Investigation Area ID	Sample ID	Depth (feet bgs)	Sample Date	Analytical Results (a)						
				TPH (mg/kg) (b)			Organochlorine Pesticides (ug/kg) (c)			
				Gasoline-Range TPH (d)	Diesel-Range TPH (e)	Motor Oil-Range TPH (f)	Chlordane	4,4'-DDE	4,4'-DDT	Heptachlor Epoxide
PC-10	PC-10-0.0-1.0	0.0 - 1.0	3/8/2019	<0.55	10 HD,SG	20 HD,SG,J	46 J	8.2	4.4 J	<11
	PC-10-4.0-5.0	4.0 - 5.0	3/8/2019	<0.57	2.8 HD,SG,J	<27 SG	<56	<5.6	<5.6	<11
	PC-10-9.0-10.0	9.0 - 10.0	3/8/2019	<0.12	11 HD,SG	15 HD,SG,J	<55	<5.5	<5.5	<11
PC-11	PC-11-0.0-1.0	0.0 - 1.0	3/8/2019	<0.55	4.3 HD,SG,J	<28 SG	<56	<5.6	<5.6	<11
	PC-11-4.0-5.0	4.0 - 5.0	3/8/2019	<0.56	3.0 HD,SG,J	<28 SG	<56	<5.6	<5.6	<11
PC-12	PC-12-0.0-1.0	0.0 - 1.0	3/8/2019	<0.13	33 HD,SG	66 HD,SG	*990*	28	14	13
	PC-12-4.0-5.0	4.0 - 5.0	3/8/2019	<0.10	3.9 HD,SG,J	<28 SG	<57	<5.7	<5.7	<11
Screening Level Criteria for Residential Soil (a)				***82***	***96***	***2,500***	***440***	***2,000***	***1,900***	***130***
Screening Level Criteria for Commercial/Industrial Soil (a)				***420***	***440***	***33,000***	***1,500***	***9,300***	***8,500***	***630***

Abbreviations:

-- = not applicable

<26 = compound not detected at or above indicated laboratory reporting limit

bgs = below ground surface

C = carbon chain length

4,4'-DDE = 1,1′-(2,2-dichloroethene-1,1-diyl)bis(4-chlorobenzene)

4,4'-DDT = 1,1′-(2,2,2-trichloroethane-1,1-diyl)bis(4-chlorobenzene)

EC = equivalent carbon number

HD = the chromatograph pattern was inconsistent with the profile of the reference fuel standard

J = analyte detected below the reporting limit and above the method detection limit, reported value is estimated

mg/kg = milligrams per kilogram

RSLs = U.S. EPA Region 9 Regional Screening Levels

SG = the sample extract was subjected to silica gel treatment prior to analysis

TPH = total petroleum hydrocarbons

ug/kg = micrograms per kilogram

U.S. EPA = United States Environmental Protection Agency

TABLE 1

TPH and Organochlorine Pesticide Analytical Results for Soil Samples

IBEC Project, Inglewood, California

Notes:

(a) The screening level criteria are presented in *Regional Screening Levels (RSLs) - Generic Tables (May 2019)* (U.S. EPA, 2019). Analytical data detected above residential land use screening criteria are shown in *italics* above.

(b) U.S. EPA laboratory analytical methods have not yet been established that differentiate between aliphatic and aromatic hydrocarbons and provide analytical results that can be directly compared to the RSLs. Samples were analyzed using existing U.S. EPA Method 8015 for TPH in the gasoline, diesel, and motor oil ranges, which do not directly correspond to the low, medium, and high aliphatic and aromatic TPH ranges defined by the RSLs due to variations between analytical laboratories and TPH standards, but are compared to these ranges for screening purposes.

(c) Samples were analyzed using U.S. EPA Method 8081A with U.S. EPA Method 3545 preparation. Only detected compounds are shown.

(d) Analytical results for TPH in the gasoline range are compared to the RSLs for both TPH aliphatic low (C5-C8, EC5-EC8) and TPH aromatic low (C6-C8, EC6-EC<9).

(e) Analytical results for TPH in the diesel range are compared to the RSLs for both TPH aliphatic medium (C9-C18, EC>8-EC16) and TPH aromatic medium (C9-C16, EC9-EC<22).

(f) Analytical results for TPH in the motor oil range are compared to the RSLs for both TPH aliphatic high (C19-C32, EC>16-EC35) and TPH aromatic high (C17-C32, EC>22-EC35).

References:

U.S. EPA, 2019. *Regional Screening Levels (RSLs) - Generic Tables (May 2019),* United States Environmental Protection Agency, May 2019.

TABLE 2

Summary of Metals and Moisture Content Analytical Results for Soil Samples

IBEC Project, Inglewood, California

Investigation Area ID	Sample ID	Sample Date	Sample Depth (feet bgs)	Analytical Results (mg/kg) (a)																	
				California Title 22 Metals																	
				Antimony	Arsenic	Barium	Beryllium	Cadmium	Chromium	Cobalt	Copper	Lead	Molybdenum	Nickel	Selenium	Silver	Thallium	Vanadium	Zinc	Chromium, Hexavalent	Mercury	Moisture (%)
PC-10	PC-10-0.0-1.0	0.0 - 1.0	3/8/2019	<11.2	2.63 J	112	<5.60	<5.60	15.6	7.27	21.2	22.3	<5.60	9.96	<5.60	<5.60	<5.60	27.7	73.5	*0.390 B,J*	0.0686 J	11
	PC-10-4.0-5.0	4.0 - 5.0	3/8/2019	<11.2	2.42 J	129	<5.62	<5.62	21	11.4	24.3	5.91	<5.62	13.4	<5.62	<5.62	<5.62	46	57.8	*0.520 B*	0.0710 J	11
	PC-10-9.0-10.0	9.0 - 10.0	3/8/2019	<11.0	<5.48	29	<5.48	<5.48	3.72 J	2.57 J	4.99 J	1.98 J	<5.48	2.98 J	<5.48	<5.48	<5.48	8.31 J	11.1 J	<0.440	0.0203 J	8.7
PC-11	PC-11-0.0-1.0	0.0 - 1.0	3/8/2019	1.70 J	<5.61	143	<5.61	<5.61	23.9	12.3	25.6	6.97	4.68 J	13.5	<5.61	<5.61	*0.858 J*	50.8	61.6	*0.510 B*	0.265	11
	PC-11-4.0-5.0	4.0 - 5.0	3/8/2019	<11.2	2.39 J	144	<5.62	<5.62	23.4	13.3	26.8	6.1	<5.62	15.3	<5.62	<5.62	<5.62	49.4	63.6	*0.600 B*	0.0835 J	11
PC-12	PC-12-0.0-1.0	0.0 - 1.0	3/8/2019	<11.4	2.66 J	97.9	<5.71	1.25 J	14.9	6.01	53.6	72.1	<5.71	12.4	<5.71	0.946 J	<5.71	21.7	285	*0.340 B,J*	0.0797 J	12
	PC-12-4.0-5.0	4.0 - 5.0	3/8/2019	<11.4	<5.70	69.2	<5.70	<5.70	11.9	5.54 J	14.8	3.08 J	<5.70	7.46	<5.70	<5.70	<5.70	22.8	35.4	*0.420 B,J*	0.0219 J	12
Screening Level Criteria for Residential Soil (b)				***31***	***12* (c)**	***15,000***	***15***	***5.2***	***36,000***	***23***	***3,100***	***80***	***390***	***490***	***390***	***390***	***0.78***	***390***	***23,000***	***0.3***	***1.0***	**--**
Screening Level Criteria for Commercial/Industrial Soil (b)				**470**	**12 (c)**	***220,000***	***210***	***7.3***	***170,000***	***350***	***47,000***	***320***	***5,800***	***3,100***	***5,800***	***1,500***	***12***	***1,000***	***350,000***	***6.3***	***4.5***	**--**

Abbreviations:

-- = not applicable

<2.09 = compound not detected at or above indicated laboratory reporting limit

ASTM = American Society for Testing and Materials

B = analyte also detected in associated method blank

bgs = below ground surface

DTSC = California Department of Toxic Substances Control

J = analyte detected below the reporting limit and above the method detection limit, reported value is estimated

mg/kg = milligrams per kilogram

RSLs = regional screening levels

U.S. EPA = United States Environmental Protection Agency

Notes:

(a) Samples were analyzed for California Title 22 metals using U.S. EPA Method 6020, chromium VI using U.S. EPA method 7199, mercury using U.S. EPA Method 7471A, and moisture using ASTM D-2216 by Eurofins Calscience, Inc., Garden Grove, CA.

(b) The screening level criteria are presented in *Human Health Risk Assessment Note 3 - DTSC-Modified Screening Levels (DTSC-SLs), April 2019 Update* (DTSC, 2019), which incorporates the *Regional Screening Levels (RSLs) - Generic Tables (May 2019)* (U.S. EPA, 2019). Analytical data detected above the residential land use screening level criteria are shown in italics above.

(c) In 2008, the DTSC published *Determination of a Southern California Regional Background Arsenic Concentration in Soil* (DTSC, 2008), which analyzed data for shallow soil samples collected from 52 school sites distributed across Southern California. This included a total of 1,097 soil samples collected from 19 schools in Los Angeles County. DTSC calculated the upper bound of its data set as the 95% upper confidence limit of the 99th quantile of the arsenic data set excluding outliers. The DTSC also utilized a probability plot of arsenic concentrations to determine an upper bound of background concentrations. The DTSC Report concluded that 12 mg/kg is an appropriate upper bound concentration representative of background concentrations of arsenic for school sites in Southern California.

References:

DTSC, 2008. *Determination of a Southern California Regional Background Arsenic Concentration in Soil* , California Department of Toxic Substances Control, 2008.

DTSC, 2019. *Human Health Risk Assessment Note 3 - DTSC-Modified Screening Levels (DTSC-SLs), April 2019 Update* , California Department of Toxic Substances Control, April 2019.

U.S. EPA, 2019. *Regional Screening Levels (RSLs) - Generic Tables (May 2019),* United States Environmental Protection Agency, May 2019.

TABLE 3

Arsenic and Lead Detected in Surface Soil Samples

IBEC Project, Inglewood, California

Investigation Area ID	Sample ID	Sample Date	Analytical Results by FPXRF (a,b)	
			Arsenic (mg/kg)	Lead (mg/kg)
PC-10	PC-10X-1	3/8/2019	<10	16
	PC-10X-2	3/12/2019	7.0	39
	PC-10X-3	3/8/2019	<11	21
	PC-10X-4	3/8/2019	9.0	40
	PC-10X-5	3/12/2019	5.0	28
	PC-10X-6	3/8/2019	<11	36
	PC-10X-7	3/8/2019	<12	28
	PC-10X-8	3/8/2019	<12	45
	PC-10X-9	3/8/2019	<11	27
PC-11	PC-11X-1	3/8/2019	<11	43
	PC-11X-2	3/8/2019	<9	34
	PC-11X-3	3/12/2019	6.0	39
	PC-11X-4	3/12/2019	<6	*89*
	PC-11X-5	3/12/2019	<6	*126*
	PC-11X-6	3/12/2019	<10	63
	PC-11X-7	3/8/2019	<12	59
	PC-11X-8	3/8/2019	<12	65
	PC-11X-9	3/12/2019	11	67
	PC-11X-10	3/12/2019	4.0	42
	PC-11X-11	3/8/2019	<11	26
	PC-11X-12	3/12/2019	4.0	23
PC-12	PC-12X-1	3/8/2019	<9	42
	PC-12X-2	3/8/2019	<12	62
	PC-12X-3	3/8/2019	<9	41
	PC-12X-4	3/8/2019	<9	38
Screening Level Criteria for Residential Soil (d)			***12 (e)***	***80***
Screening Level Criteria for Commercial/Industrial Soil (d)			***12 (e)***	***320***

Abbreviations:

DTSC = California Department of Toxic Substances Control
FPXRF = field portable x-ray fluorescence spectrometer
mg/kg = milligrams per kilogram
U.S. EPA = United States Environmental Protection Agency

TABLE 3

Arsenic and Lead Detected in Surface Soil Samples

IBEC Project, Inglewood, California

Notes:

(a) Arsenic and lead were analyzed using U.S. EPA Method 6200 by an Olympus Delta Premium RK field field portable x-ray fluorescence spectrometer.

(b) FPXRF field screening was performed on surface soil samples. The FPXRF automatically adjusts readings using algorithms to correct for moisture content variations.

(c) Analytical data detected above the screening level criterion for residential land use are shown in *italics*.

(d) The screening level criterion for lead is presented in *Human Health Risk Assessment Note 3 - DTSC-Modified Screening Levels (DTSC-SLs), August 2017 Updated* (DTSC, 2017).

(e) In 2008, the DTSC published *Determination of a Southern California Regional Background Arsenic Concentration in Soil* (DTSC, 2008), which analyzed data for shallow soil samples collected from 52 school sites distributed across Southern California. This included a total of 1,097 soil samples collected from 19 schools in Los Angeles County. DTSC calculated the upper bound of its data set as the 95% upper confidence limit of the 99th quantile of the arsenic data set excluding outliers. The DTSC also utilized a probability plot of arsenic concentrations to determine an upper bound of background concentrations. The DTSC Report concluded that 12 mg/kg is an appropriate upper bound concentration representative of background concentrations of arsenic for school sites in Southern California.

References:

DTSC, 2008. *Determination of a Southern California Regional Background Arsenic Concentration in Soil,* California Department of Toxic Substances Control, 2008.

DTSC, 2019. *Human Health Risk Assessment Note 3 - DTSC-Modified Screening Levels (DTSC-SLs), April 2019 Update* , California Department of Toxic Substances Control, April 2019.

TABLE 4

FPXRF Calibration Verification Analyses

IBEC Project, Inglewood, California

Calibration Standard	Laboratory	Date	FPXRF Arsenic Concentration (a) (mg/kg)	Calibration Standard Laboratory-Verified Concentration (b) (mg/kg)	PD (c) (%)	RSD (%)	FPXRF Lead Concentration (d) (mg/kg)	Calibration Standard Laboratory-Verified Concentration (e) (mg/kg)	PD (c) (%)	RSD (%)
Standard Reference Materials (SRMs)										
2709A	NIST	3/8/2019	10	10.5	-5%	8%	19.0	17.3	10%	15%
2709A	NIST	3/8/2019	10	10.5	-5%	8%	20	17.3	16%	15%
2709A	NIST	3/8/2019	11	10.5	5%	8%	21.0	17.3	**21%**	15%
2709A	NIST	3/12/2019	10.0	10.5	-5%	8%	20	17.3	16%	15%
2709A	NIST	3/12/2019	12	10.5	14%	8%	14	17.3	-19%	15%
2710A	NIST	3/8/2019	1429	1540	-7%	1%	5533	5520	0%	0%
2710A	NIST	3/8/2019	1421	1540	-8%	1%	5550	5520	1%	0%
2710A	NIST	3/8/2019	1401	1540	-9%	1%	5586	5520	1%	0%
2710A	NIST	3/12/2019	1448	1540	-6%	1%	5535	5520	0%	0%
2710A	NIST	3/12/2019	1429	1540	-7%	1%	5546	5520	0%	0%
2711A	NIST	3/8/2019	65	107	**-39%**	6%	1442	1400	3%	2%
2711A	NIST	3/8/2019	70	107	**-35%**	6%	1452	1400	4%	2%
2711A	NIST	3/8/2019	74	107	**-31%**	6%	1460	1400	4%	2%
2711A	NIST	3/12/2019	69	107	**-36%**	6%	1509	1400	8%	2%
2711A	NIST	3/12/2019	64	107	**-40%**	6%	1443	1400	3%	2%
Instrument Blank Measurements										
Instrument Blank (f)	Olympus	3/8/2019	<6	N/A	N/A	N/A	<9	N/A	N/A	N/A
Instrument Blank (f)	Olympus	3/8/2019	<6	N/A	N/A	N/A	<10	N/A	N/A	N/A
Instrument Blank (f)	Olympus	3/8/2019	<6	N/A	N/A	N/A	<10	N/A	N/A	N/A
Instrument Blank (f)	Olympus	3/12/2019	<6	N/A	N/A	N/A	<9	N/A	N/A	N/A
Instrument Blank (f)	Olympus	3/12/2019	<3	N/A	N/A	N/A	<4	N/A	N/A	N/A

TABLE 4

FPXRF Calibration Verification Analyses

IBEC Project, Inglewood, California

Abbreviations:

C&T= Curtis & Tompkins Laboratories
FPXRF = field portable x-ray fluorescence
mg/kg = milligrams per kilogram
N/A = not applicable
NIST = National Institute of Standards and Testing
PD = percent difference
RSD = relative standard deviation
SRM = standard reference material
SSCS = site specific calibration standard
U.S. EPA = United States Environmental Protection Agency

Notes:

(a) Arsenic was analyzed using U.S. EPA Method 6200 by an Olympus Delta Premium RK field portable x-ray fluorescence spectrometer.
(b) Arsenic was analyzed using U.S. EPA Method 6020 by the laboratory indicated.
(c) Percent difference greater than 20% is shown in **bold** in the table above.
(d) Lead was analyzed using U.S. EPA Method 6200 by an Olympus Delta Premium RK field portable x-ray fluorescence spectrometer.
(e) Lead was analyzed using U.S. EPA Method 6020 by the laboratory indicated.
(f) The instrument blank provided by the equipment manufacturer was damaged, thus a purified sand from Olympus Scientific was used as a replacement instrument blank. The actual concentration of arsenic and lead in the purified sand is unknown, but assumed to be near the detection limit of the FPXRF spectrometer.

References:

U.S. EPA, 2007. *Method 6200 – Field Portable X-Ray Fluorescence Spectrometry for the Determination of Elemental Concentrations in Soil and Sediment, Revision 0.* United States Environmental Protection Agency, February 2007.

TABLE 5

FPXRF Confirmatory Soil Samples and Precision Measurements

IBEC Project, Inglewood, California

Investigation Area ID	Sample ID	Sample Date	Analytical Results																		
			Analytical Laboratory (a)		FPXRF Precision Sample Measurements																
			Arsenic (mg/kg)	Lead (mg/kg)	Arsenic (mg/kg)								RSD (b)	Lead (mg/kg)							RSD (b)
PC-10	PC-10X-7	3/12/2019	4.55	*125*	4.0	4.0	<6	<6	<6	6.0	7.0	<6	29%	*106*	*107*	*108*	*115*	*114*	*112*	*117*	*127*	6%
	PC-10X-9	3/8/2019	<5.00	37.2	<11	<10	<10	<10	<10	<11	<11	<11	N/A	43	33	38	40	36	43	39	41	9%
PC-11	PC-11X-3	3/12/2019	3.72	62.3	7.0	5.0	6.0	6.0	6.0	7.0	5.0	5.0	14%	78	*85*	*84*	*80*	*81*	79	*82*	*81*	3%
	PC-11X-12	3/8/2019	3.87	21.2	<12	10.0	<11	8.0	<11	<12	<11	10.0	12%	47	26	33	33	30	30	32	33	19%
PC-12	PC-12X-1	3/8/2019	<5.00	45.5	<12	<11	<12	<12	<11	<11	<12	<11	N/A	62	58	60	59	54	55	52	53	6%
Screening Level Criteria for Residential Soil (c,d,e)			***12***	***80***	***12***	***12***	***12***	***12***	***12***	***12***	***12***	***12***	--	***80***	***80***	***80***	***80***	***80***	***80***	***80***	***80***	--
Screening Level Criteria for Commercial/Industrial Soil (c,d,e)			***12***	***320***	***12***	***12***	***12***	***12***	***12***	***12***	***12***	***12***	--	***320***	***320***	***320***	***320***	***320***	***320***	***320***	***320***	--

Abbreviations:

-- = not analyzed
ASTM = American Society for Testing and Materials
DTSC = California Department of Toxic Substances Control
FPXRF = field portable x-ray fluorescence
mg/kg = milligrams per kilogram
RSD = relative standard deviation
U.S. EPA = United States Environmental Protection Agency

Notes:

(a) Soil samples were analyzed for lead and arsenic using U.S. EPA Method 6020 by Eurofins Calscience, Inc., Garden Grove, CA.
(b) RSD was calculated for each set of eight FPXRF precision sample measurements.
(c) In 2008, the DTSC published *Determination of a Southern California Regional Background Arsenic Concentration in Soil* (DTSC, 2008), which analyzed data for shallow soil samples collected from 52 school sites distributed across Southern California. This included a total of 1,097 soil samples collected from 19 schools in Los Angeles County. DTSC calculated the upper bound of its data set as the 95% upper confidence limit of the 99th quantile of the arsenic data set excluding outliers. The DTSC also utilized a probability plot of arsenic concentrations to determine an upper bound of background concentrations. The DTSC Report concluded that 12 mg/kg is an appropriate upper bound concentration representative of background concentrations of arsenic for school sites in Southern California.
(d) The screening level criterion for lead is presented in *Human Health Risk Assessment Note 3 - DTSC-Modified Screening Levels (DTSC-SLs), April 2019 Update* (DTSC, 2019).
(c) Analytical data detected above residential land use screening criteria are shown in *italics* above.

References:

DTSC, 2008. *Determination of a Southern California Regional Background Arsenic Concentration in Soil*, California Department of Toxic Substances Control, 2008.
DTSC, 2019. *Human Health Risk Assessment Note 3 - DTSC-Modified Screening Levels (DTSC-SLs), April 2019 Update,* California Department of Toxic Substances Control, April 2019.

Reference: The Thomas Guide Digital Edition, State of California, 2003/2004.

N

0 10,000 20,000

(Scale in Feet)

Note:

1. All locations are approximate.

Subject Property Location Map

IBEC Project
Inglewood, CA
May 2019
EKI B71091.00

Figure 1

20190517.14222702 C:\Users\ricasata\appdata\local\temp\AcPublish_4252\Figure 1.dwg Figure 01

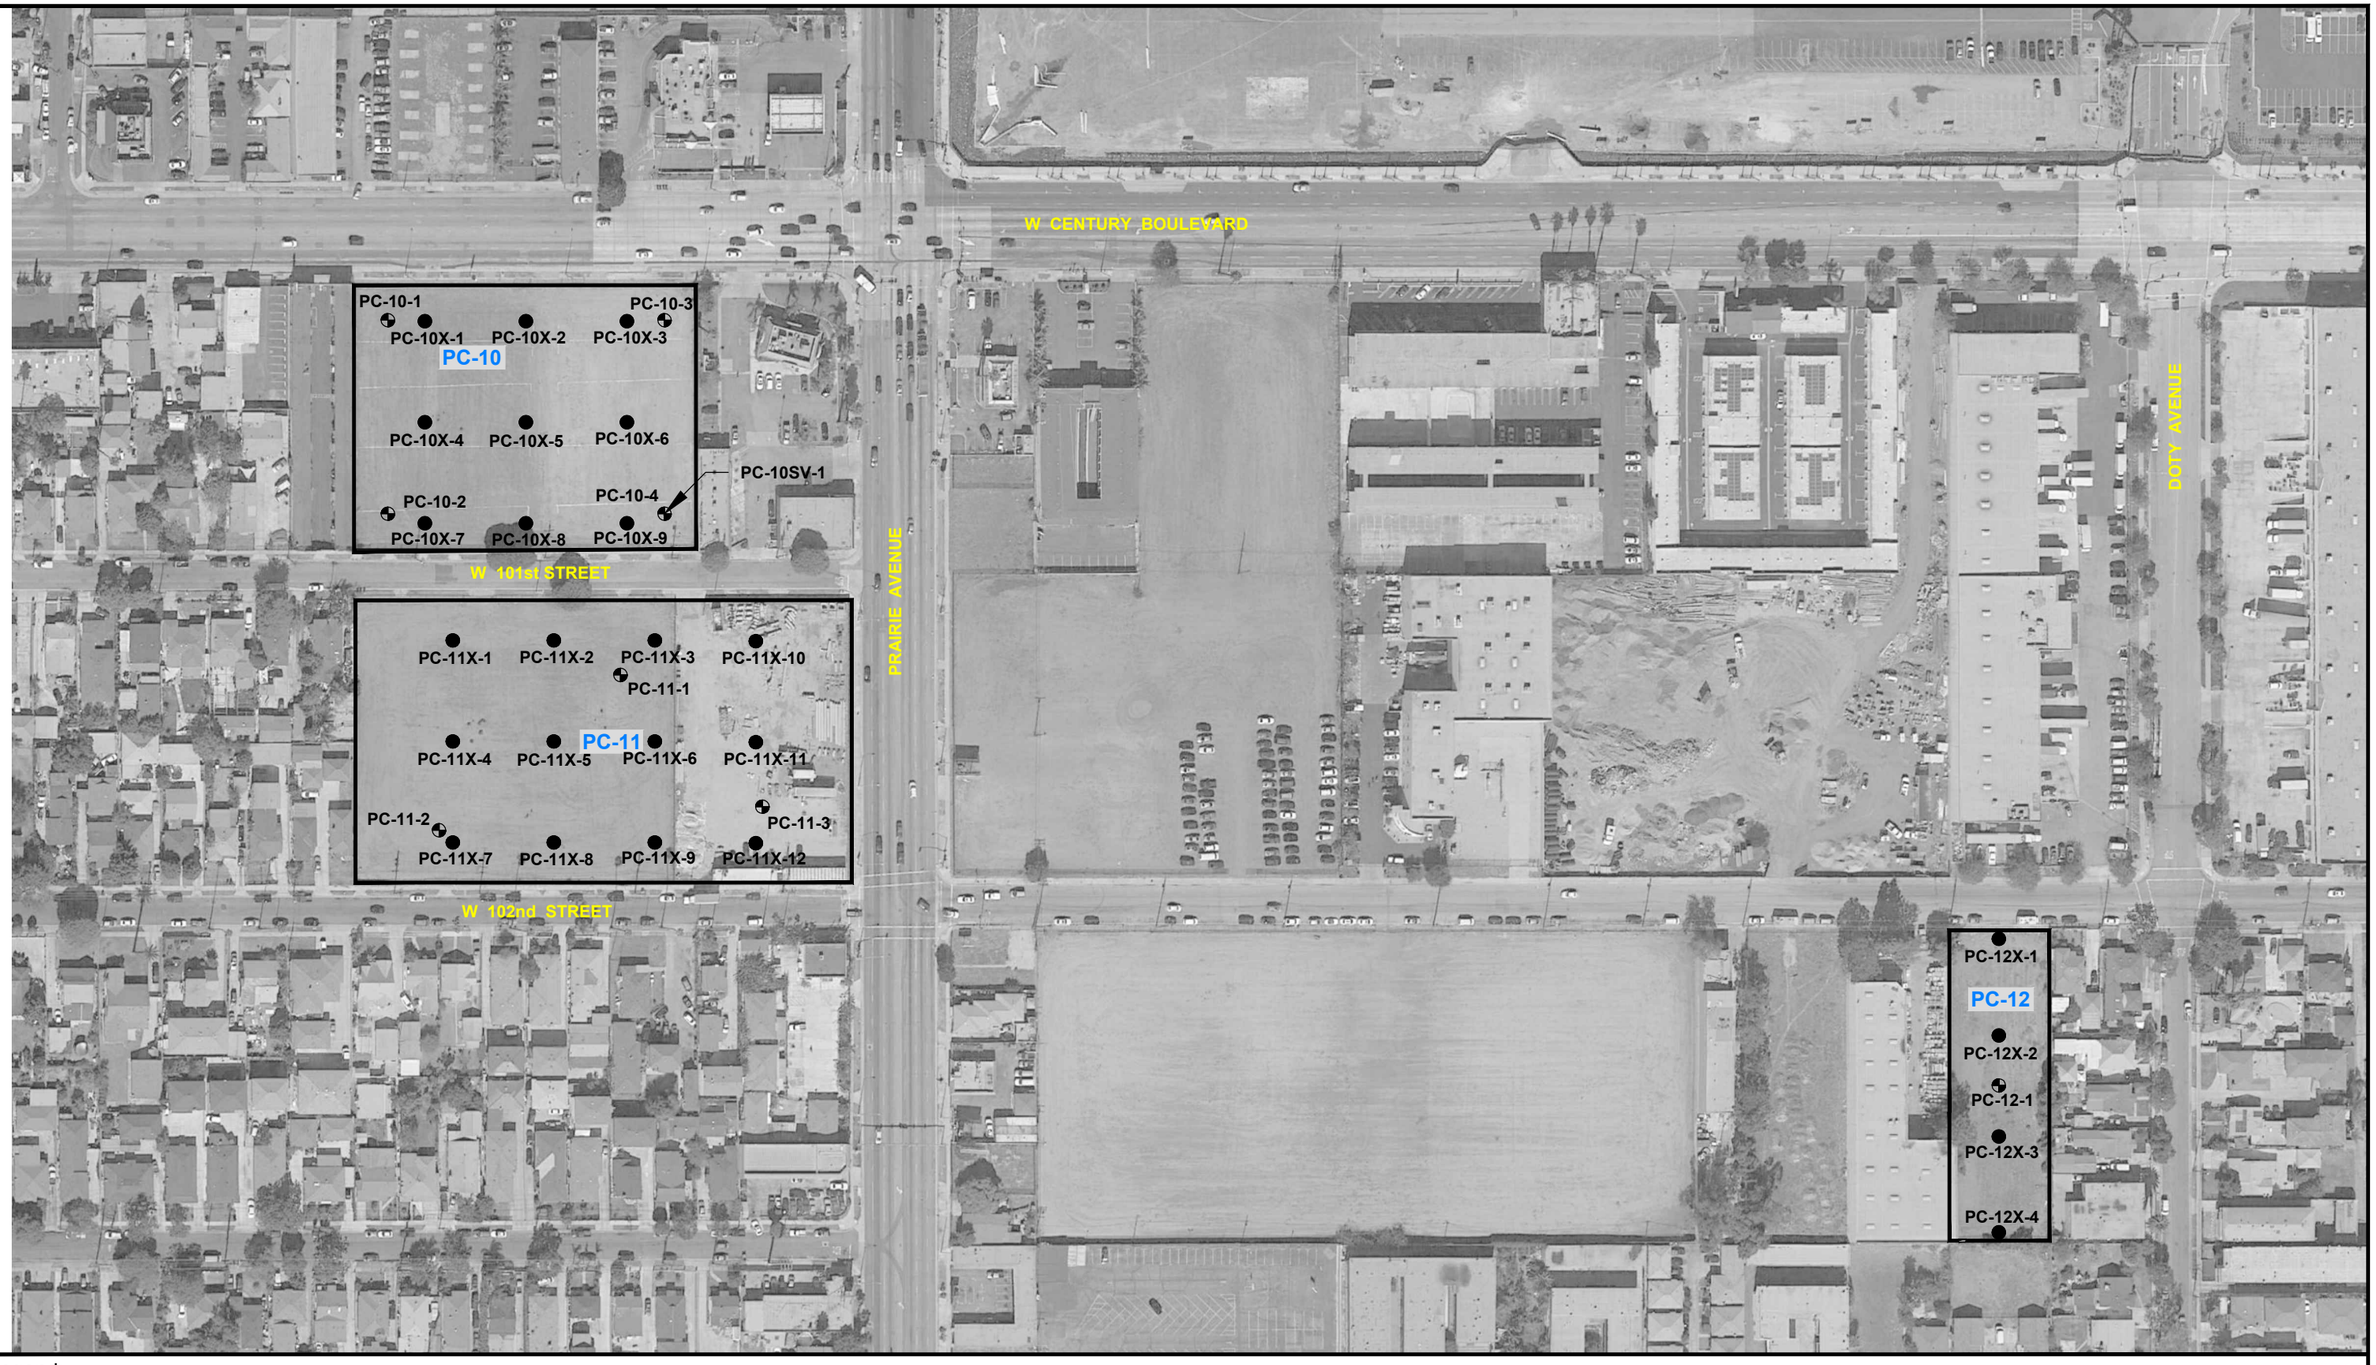

Legend:

———	Subject Property Boundary
PC-1	Investigation Area Identifier
PC-10-1	Borehole and Soil Sample Location
PC-10SV-1	Soil Vapor Sample Location
PC-10X-1	Surface Soil XRF Sample Location

Notes:

1. All locations are approximate.
2. Basemap source: Google Earth Pro, date of imagery 18 October 2017.

N

0 150 300

(Scale in Feet)

Soil Sample Locations

IBEC Project
Inglewood, CA
May 2019
EKI B71091.00

Figure 2

eki environment & water

20171101.0928577 C:\Users\ricasata\Documents\Drawing1.dwg Layout1

ATTACHMENT A

Laboratory Analytical Reports

eurofins | Calscience

WORK ORDER NUMBER: 19-03-0690

The difference is service

AIR | SOIL | WATER | MARINE CHEMISTRY

Analytical Report For

Client: EKI Environment & Water, Inc.

Client Project Name: Project Condor / B71091.00

Attention: James Yoon
2355 Main Street
Suite 210
Irvine, CA 92614-4252

Approved for release on 03/28/2019 by:
Virendra Patel
Project Manager

ResultLink

Email your PM

Eurofins Calscience (Calscience) certifies that the test results provided in this report meet all NELAC Institute requirements for parameters for which accreditation is required or available. Any exceptions to NELAC Institute requirements are noted in the case narrative. The original report of subcontracted analyses, if any, is attached to this report. The results in this report are limited to the sample(s) tested and any reproduction thereof must be made in its entirety. The client or recipient of this report is specifically prohibited from making material changes to said report and, to the extent that such changes are made, Calscience is not responsible, legally or otherwise. The client or recipient agrees to indemnify Calscience for any defense to any litigation which may arise.

eurofins | Calscience

Contents

Client Project Name: Project Condor / B71091.00
Work Order Number: 19-03-0690

1 Work Order Narrative. 3

2 Sample Summary. 4

3 Detections Summary. 5

4 Client Sample Data. 10
4.1 EPA 7199/3060A Chromium VI (Solid). 10
4.2 ASTM D-2216 (M) Moisture Content (Solid). 12
4.3 EPA 8015B (M) TPH Motor Oil (Solid). 14
4.4 EPA 8015B (M) TPH Diesel (Solid). 16
4.5 EPA 8015B (M) TPH Gasoline Prep 5035 (Solid). 18
4.6 EPA 8015B (M) TPH Gasoline (Solid). 19
4.7 EPA 6020 ICP/MS Metals (Solid). 21
4.8 EPA 6020/7471A CAC Title 22 Metals (Solid). 22
4.9 EPA 7471A Mercury (Solid). 30
4.10 EPA 8081A Organochlorine Pesticides (Solid). 32
4.11 EPA 8082 PCB Aroclors (Solid). 41
4.12 EPA 8141A Organophosphorus Pesticides (Solid). 45
4.13 EPA 8151A Chlorinated Herbicides (Solid). 53
4.14 EPA 8270C SIM PAHs (Solid). 57
4.15 EPA 8260B Volatile Organics + Oxygenates Prep 5035 (Solid). 65
4.16 EPA 8260B Volatile Organics + Oxygenates (Solid). 77

5 Quality Control Sample Data. 95
5.1 MS/MSD. 95
5.2 PDS/PDSD. 108
5.3 Sample Duplicate. 109
5.4 LCS/LCSD. 110

6 Sample Analysis Summary. 125

7 Glossary of Terms and Qualifiers. 126

8 Chain-of-Custody/Sample Receipt Form. 127

eurofins | Calscience

Work Order Narrative

Work Order: 19-03-0690 Page 1 of 1

Condition Upon Receipt:

Samples were received under Chain-of-Custody (COC) on 03/08/19. They were assigned to Work Order 19-03-0690.

Unless otherwise noted on the Sample Receiving forms all samples were received in good condition and within the recommended EPA temperature criteria for the methods noted on the COC. The COC and Sample Receiving Documents are integral elements of the analytical report and are presented at the back of the report.

Holding Times:

All samples were analyzed within prescribed holding times (HT) and/or in accordance with the Calscience Sample Acceptance Policy unless otherwise noted in the analytical report and/or comprehensive case narrative, if required.

Any parameter identified in 40CFR Part 136.3 Table II that is designated as "analyze immediately" with a holding time of <= 15 minutes (40CFR-136.3 Table II, footnote 4), is considered a "field" test and the reported results will be qualified as being received outside of the stated holding time unless received at the laboratory within 15 minutes of the collection time.

Quality Control:

All quality control parameters (QC) were within established control limits except where noted in the QC summary forms or described further within this report.

Subcontractor Information:

Unless otherwise noted below (or on the subcontract form), no samples were subcontracted.

Additional Comments:

Air - Sorbent-extracted air methods (EPA TO-4A, EPA TO-10, EPA TO-13A, EPA TO-17): Analytical results are converted from mass/sample basis to mass/volume basis using client-supplied air volumes.

Solid - Unless otherwise indicated, solid sample data is reported on a wet weight basis, not corrected for % moisture. All QC results are always reported on a wet weight basis.

Return to Contents

eurofins | Calscience

Sample Summary

Client:	EKI Environment & Water, Inc. 2355 Main Street, Suite 210 Irvine, CA 92614-4252	Work Order:	19-03-0690
		Project Name:	Project Condor / B71091.00
		PO Number:	
		Date/Time Received:	03/08/19 18:50
		Number of Containers:	154
Attn:	James Yoon		

Sample Identification	Lab Number	Collection Date and Time	Number of Containers	Matrix
PC-11-1-0.0-1.0	19-03-0690-1	03/08/19 12:15	7	Solid
PC-11-2-0.0-1.0	19-03-0690-2	03/08/19 11:50	7	Solid
PC-11-3-0.0-1.0	19-03-0690-3	03/08/19 13:30	7	Solid
PC-11-0.0-1.0	19-03-0690-4	03/08/19 00:00	7	Solid
PC-11-1-4.0-5.0	19-03-0690-5	03/08/19 12:25	7	Solid
PC-11-2-4.0-5.0	19-03-0690-6	03/08/19 12:00	7	Solid
PC-11-3-4.0-5.0	19-03-0690-7	03/08/19 14:00	7	Solid
PC-11-4.0-5.0	19-03-0690-8	03/08/19 00:00	7	Solid
PC-12-0.0-1.0	19-03-0690-9	03/08/19 14:45	8	Solid
PC-12-4.0-5.0	19-03-0690-10	03/08/19 15:00	8	Solid
CON-PC-10X-9-1	19-03-0690-11	03/08/19 13:46	1	Solid
CON-PC-11X-3-1	19-03-0690-12	03/08/19 15:00	1	Solid
CON-PC-11X-12-2	19-03-0690-13	03/08/19 15:15	1	Solid
CON-PC-12X-1-1	19-03-0690-14	03/08/19 16:00	1	Solid
PC-10-1-0.0-1.0	19-03-0690-15	03/08/19 11:30	7	Solid
PC-10-2-0.0-1.0	19-03-0690-16	03/08/19 09:30	7	Solid
PC-10-3-0.0-1.0	19-03-0690-17	03/08/19 10:20	7	Solid
PC-10-4-0.0-1.0	19-03-0690-18	03/08/19 09:50	7	Solid
PC-10-0.0-1.0	19-03-0690-19	03/08/19 00:00	7	Solid
PC-10-1-4.0-5.0	19-03-0690-20	03/08/19 11:45	7	Solid
PC-10-2-4.0-5.0	19-03-0690-21	03/08/19 09:40	7	Solid
PC-10-3-4.0-5.0	19-03-0690-22	03/08/19 10:35	7	Solid
PC-10-4-4.0-5.0	19-03-0690-23	03/08/19 10:00	7	Solid
PC-10-4.0-5.0	19-03-0690-24	03/08/19 00:00	7	Solid
PC-10-3-9.0-10.0	19-03-0690-25	03/08/19 10:45	8	Solid

Return to Contents

eurofins | Calscience

Detections Summary

Client:	EKI Environment & Water, Inc. 2355 Main Street, Suite 210 Irvine, CA 92614-4252	Work Order:	19-03-0690
		Project Name:	Project Condor / B71091.00
		Received:	03/08/19
Attn:	James Yoon		Page 1 of 5

Client SampleID / Analyte	Result	Qualifiers	RL	Units	Method	Extraction
PC-11-0.0-1.0 (19-03-0690-4)						
Moisture	11		0.10	%	ASTM D-2216 (M)	N/A
Antimony	1.70	J	0.731*	mg/kg	EPA 6020	EPA 3050B
Barium	143		5.61	mg/kg	EPA 6020	EPA 3050B
Chromium	23.9		11.2	mg/kg	EPA 6020	EPA 3050B
Cobalt	12.3		5.61	mg/kg	EPA 6020	EPA 3050B
Copper	25.6		5.61	mg/kg	EPA 6020	EPA 3050B
Lead	6.97		5.61	mg/kg	EPA 6020	EPA 3050B
Molybdenum	4.68	J	0.820*	mg/kg	EPA 6020	EPA 3050B
Nickel	13.5		5.61	mg/kg	EPA 6020	EPA 3050B
Thallium	0.858	J	0.589*	mg/kg	EPA 6020	EPA 3050B
Vanadium	50.8		11.2	mg/kg	EPA 6020	EPA 3050B
Zinc	61.6		28.1	mg/kg	EPA 6020	EPA 3050B
Chromium, Hexavalent	510	B	450	ug/kg	EPA 7199	EPA 3060A
Mercury	0.265		0.0891	mg/kg	EPA 7471A	EPA 7471A Total
TPH as Diesel	4.3	HD,SG,J	1.4*	mg/kg	EPA 8015B (M)	EPA 3550B
PC-11-4.0-5.0 (19-03-0690-8)						
Moisture	11		0.10	%	ASTM D-2216 (M)	N/A
Arsenic	2.39	J	2.19*	mg/kg	EPA 6020	EPA 3050B
Barium	144		5.62	mg/kg	EPA 6020	EPA 3050B
Chromium	23.4		11.2	mg/kg	EPA 6020	EPA 3050B
Cobalt	13.3		5.62	mg/kg	EPA 6020	EPA 3050B
Copper	26.8		5.62	mg/kg	EPA 6020	EPA 3050B
Lead	6.10		5.62	mg/kg	EPA 6020	EPA 3050B
Nickel	15.3		5.62	mg/kg	EPA 6020	EPA 3050B
Vanadium	49.4		11.2	mg/kg	EPA 6020	EPA 3050B
Zinc	63.6		28.1	mg/kg	EPA 6020	EPA 3050B
Chromium, Hexavalent	600	B	450	ug/kg	EPA 7199	EPA 3060A
Mercury	0.0835	J	0.00671*	mg/kg	EPA 7471A	EPA 7471A Total
TPH as Diesel	3.0	HD,SG,J	1.4*	mg/kg	EPA 8015B (M)	EPA 3550B

Return to Contents

* MDL is shown

eurofins | Calscience

Detections Summary

Client:	EKI Environment & Water, Inc. 2355 Main Street, Suite 210 Irvine, CA 92614-4252	Work Order:	19-03-0690
		Project Name:	Project Condor / B71091.00
		Received:	03/08/19
Attn:	James Yoon		Page 2 of 5

Client SampleID

Analyte	Result	Qualifiers	RL	Units	Method	Extraction
PC-12-0.0-1.0 (19-03-0690-9)						
Moisture	12		0.10	%	ASTM D-2216 (M)	N/A
Arsenic	2.66	J	2.22*	mg/kg	EPA 6020	EPA 3050B
Barium	97.9		5.71	mg/kg	EPA 6020	EPA 3050B
Cadmium	1.25	J	0.685*	mg/kg	EPA 6020	EPA 3050B
Chromium	14.9		11.4	mg/kg	EPA 6020	EPA 3050B
Cobalt	6.01		5.71	mg/kg	EPA 6020	EPA 3050B
Copper	53.6		5.71	mg/kg	EPA 6020	EPA 3050B
Lead	72.1		5.71	mg/kg	EPA 6020	EPA 3050B
Nickel	12.4		5.71	mg/kg	EPA 6020	EPA 3050B
Silver	0.946	J	0.812*	mg/kg	EPA 6020	EPA 3050B
Vanadium	21.7		11.4	mg/kg	EPA 6020	EPA 3050B
Zinc	285		28.6	mg/kg	EPA 6020	EPA 3050B
Chromium, Hexavalent	340	B,J	230*	ug/kg	EPA 7199	EPA 3060A
Mercury	0.0797	J	0.00660*	mg/kg	EPA 7471A	EPA 7471A Total
TPH as Motor Oil	66	HD,SG	29	mg/kg	EPA 8015B (M)	EPA 3550B
TPH as Diesel	33	HD,SG	5.7	mg/kg	EPA 8015B (M)	EPA 3550B
Chlordane	990		57	ug/kg	EPA 8081A	EPA 3540C
4,4'-DDE	28		5.7	ug/kg	EPA 8081A	EPA 3540C
4,4'-DDT	14		5.7	ug/kg	EPA 8081A	EPA 3540C
Dieldrin	53		28	ug/kg	EPA 8081A	EPA 3540C
Heptachlor Epoxide	13		11	ug/kg	EPA 8081A	EPA 3540C
Acetone	130		62	ug/kg	EPA 8260B	EPA 5035
Benzene	0.30	J	0.16*	ug/kg	EPA 8260B	EPA 5035
2-Butanone	10	J	4.7*	ug/kg	EPA 8260B	EPA 5035
Acenaphthene	0.0063	J	0.0052*	mg/kg	EPA 8270C SIM PAHs	EPA 3540C
Phenanthrene	0.037		0.022	mg/kg	EPA 8270C SIM PAHs	EPA 3540C
Anthracene	0.0093	J	0.0077*	mg/kg	EPA 8270C SIM PAHs	EPA 3540C
Fluoranthene	0.042		0.022	mg/kg	EPA 8270C SIM PAHs	EPA 3540C
Pyrene	0.043		0.022	mg/kg	EPA 8270C SIM PAHs	EPA 3540C
Benzo (a) Anthracene	0.029		0.022	mg/kg	EPA 8270C SIM PAHs	EPA 3540C
Chrysene	0.033		0.022	mg/kg	EPA 8270C SIM PAHs	EPA 3540C
Benzo (k) Fluoranthene	0.019	J	0.0062*	mg/kg	EPA 8270C SIM PAHs	EPA 3540C
Benzo (b) Fluoranthene	0.024		0.022	mg/kg	EPA 8270C SIM PAHs	EPA 3540C
Benzo (a) Pyrene	0.029		0.022	mg/kg	EPA 8270C SIM PAHs	EPA 3540C
Indeno (1,2,3-c,d) Pyrene	0.018	J	0.0035*	mg/kg	EPA 8270C SIM PAHs	EPA 3540C
Dibenz (a,h) Anthracene	0.0070	J	0.0043*	mg/kg	EPA 8270C SIM PAHs	EPA 3540C
Benzo (g,h,i) Perylene	0.039		0.022	mg/kg	EPA 8270C SIM PAHs	EPA 3540C

* MDL is shown

Return to Contents

eurofins | Calscience

Detections Summary

Client:	EKI Environment & Water, Inc. 2355 Main Street, Suite 210 Irvine, CA 92614-4252	Work Order:	19-03-0690
		Project Name:	Project Condor / B71091.00
		Received:	03/08/19
Attn:	James Yoon		Page 3 of 5

Client SampleID Analyte	Result	Qualifiers	RL	Units	Method	Extraction
PC-12-4.0-5.0 (19-03-0690-10)						
Moisture	12		0.10	%	ASTM D-2216 (M)	N/A
Barium	69.2		5.70	mg/kg	EPA 6020	EPA 3050B
Chromium	11.9		11.4	mg/kg	EPA 6020	EPA 3050B
Cobalt	5.54	J	0.722*	mg/kg	EPA 6020	EPA 3050B
Copper	14.8		5.70	mg/kg	EPA 6020	EPA 3050B
Lead	3.08	J	0.782*	mg/kg	EPA 6020	EPA 3050B
Nickel	7.46		5.70	mg/kg	EPA 6020	EPA 3050B
Vanadium	22.8		11.4	mg/kg	EPA 6020	EPA 3050B
Zinc	35.4		28.5	mg/kg	EPA 6020	EPA 3050B
Chromium, Hexavalent	420	B,J	230*	ug/kg	EPA 7199	EPA 3060A
Mercury	0.0219	J	0.00648*	mg/kg	EPA 7471A	EPA 7471A Total
TPH as Diesel	3.9	HD,SG,J	1.4*	mg/kg	EPA 8015B (M)	EPA 3550B
Acetone	25	J	7.1*	ug/kg	EPA 8260B	EPA 5035
Benzene	0.37	J	0.15*	ug/kg	EPA 8260B	EPA 5035
2-Butanone	4.8	J	4.3*	ug/kg	EPA 8260B	EPA 5035
CON-PC-10X-9-1 (19-03-0690-11)						
Lead	37.2		5.00	mg/kg	EPA 6020	EPA 3050B
CON-PC-11X-3-1 (19-03-0690-12)						
Arsenic	2.29	J	1.95*	mg/kg	EPA 6020	EPA 3050B
Lead	101		5.00	mg/kg	EPA 6020	EPA 3050B
CON-PC-11X-12-2 (19-03-0690-13)						
Arsenic	3.87	J	1.95*	mg/kg	EPA 6020	EPA 3050B
Lead	21.2		5.00	mg/kg	EPA 6020	EPA 3050B
CON-PC-12X-1-1 (19-03-0690-14)						
Lead	45.5		5.00	mg/kg	EPA 6020	EPA 3050B

Return to Contents

* MDL is shown

eurofins | Calscience

Detections Summary

Client:	EKI Environment & Water, Inc. 2355 Main Street, Suite 210 Irvine, CA 92614-4252	Work Order:	19-03-0690
		Project Name:	Project Condor / B71091.00
		Received:	03/08/19
Attn:	James Yoon		Page 4 of 5

Client SampleID

Analyte	Result	Qualifiers	RL	Units	Method	Extraction
PC-10-0.0-1.0 (19-03-0690-19)						
Moisture	11		0.10	%	ASTM D-2216 (M)	N/A
Arsenic	2.63	J	2.18*	mg/kg	EPA 6020	EPA 3050B
Barium	112		5.60	mg/kg	EPA 6020	EPA 3050B
Chromium	15.6		11.2	mg/kg	EPA 6020	EPA 3050B
Cobalt	7.27		5.60	mg/kg	EPA 6020	EPA 3050B
Copper	21.2		5.60	mg/kg	EPA 6020	EPA 3050B
Lead	22.3		5.60	mg/kg	EPA 6020	EPA 3050B
Nickel	9.96		5.60	mg/kg	EPA 6020	EPA 3050B
Vanadium	27.7		11.2	mg/kg	EPA 6020	EPA 3050B
Zinc	73.5		28.0	mg/kg	EPA 6020	EPA 3050B
Chromium, Hexavalent	390	B,J	220*	ug/kg	EPA 7199	EPA 3060A
Mercury	0.0686	J	0.00626*	mg/kg	EPA 7471A	EPA 7471A Total
TPH as Motor Oil	20	HD,SG,J	6.7*	mg/kg	EPA 8015B (M)	EPA 3550B
TPH as Diesel	10	HD,SG	5.6	mg/kg	EPA 8015B (M)	EPA 3550B
Chlordane	46	J	29*	ug/kg	EPA 8081A	EPA 3540C
4,4'-DDE	8.2		5.5	ug/kg	EPA 8081A	EPA 3540C
4,4'-DDT	4.4	J	2.4*	ug/kg	EPA 8081A	EPA 3540C
Acetone	88	J	6.9*	ug/kg	EPA 8260B	EPA 5030C
2-Butanone	11	J	4.2*	ug/kg	EPA 8260B	EPA 5030C
Chrysene	0.0052	J	0.0049*	mg/kg	EPA 8270C SIM PAHs	EPA 3540C
Benzo (g,h,i) Perylene	0.0048	J	0.0033*	mg/kg	EPA 8270C SIM PAHs	EPA 3540C
PC-10-4.0-5.0 (19-03-0690-24)						
Moisture	11		0.10	%	ASTM D-2216 (M)	N/A
Arsenic	2.42	J	2.19*	mg/kg	EPA 6020	EPA 3050B
Barium	129		5.62	mg/kg	EPA 6020	EPA 3050B
Chromium	21.0		11.2	mg/kg	EPA 6020	EPA 3050B
Cobalt	11.4		5.62	mg/kg	EPA 6020	EPA 3050B
Copper	24.3		5.62	mg/kg	EPA 6020	EPA 3050B
Lead	5.91		5.62	mg/kg	EPA 6020	EPA 3050B
Nickel	13.4		5.62	mg/kg	EPA 6020	EPA 3050B
Vanadium	46.0		11.2	mg/kg	EPA 6020	EPA 3050B
Zinc	57.8		28.1	mg/kg	EPA 6020	EPA 3050B
Chromium, Hexavalent	520	B	450	ug/kg	EPA 7199	EPA 3060A
Mercury	0.0710	J	0.00629*	mg/kg	EPA 7471A	EPA 7471A Total
TPH as Diesel	2.8	HD,SG,J	1.4*	mg/kg	EPA 8015B (M)	EPA 3550B
Acetone	9.1	J	7.0*	ug/kg	EPA 8260B	EPA 5030C

Return to Contents

* MDL is shown

eurofins | Calscience

Detections Summary

Client:	EKI Environment & Water, Inc. 2355 Main Street, Suite 210 Irvine, CA 92614-4252	Work Order:	19-03-0690
		Project Name:	Project Condor / B71091.00
		Received:	03/08/19
Attn:	James Yoon		Page 5 of 5

Client SampleID

Analyte	Result	Qualifiers	RL	Units	Method	Extraction
PC-10-3-9.0-10.0 (19-03-0690-25)						
Moisture	8.7		0.10	%	ASTM D-2216 (M)	N/A
Barium	29.0		5.48	mg/kg	EPA 6020	EPA 3050B
Chromium	3.72	J	0.639*	mg/kg	EPA 6020	EPA 3050B
Cobalt	2.57	J	0.693*	mg/kg	EPA 6020	EPA 3050B
Copper	4.99	J	0.637*	mg/kg	EPA 6020	EPA 3050B
Lead	1.98	J	0.751*	mg/kg	EPA 6020	EPA 3050B
Nickel	2.98	J	0.701*	mg/kg	EPA 6020	EPA 3050B
Vanadium	8.31	J	0.778*	mg/kg	EPA 6020	EPA 3050B
Zinc	11.1	J	4.34*	mg/kg	EPA 6020	EPA 3050B
Mercury	0.0203	J	0.00643*	mg/kg	EPA 7471A	EPA 7471A Total
TPH as Motor Oil	15	HD,SG,J	6.5*	mg/kg	EPA 8015B (M)	EPA 3550B
TPH as Diesel	11	HD,SG	5.4	mg/kg	EPA 8015B (M)	EPA 3550B
Acetone	7.3	J	7.3*	ug/kg	EPA 8260B	EPA 5035

Subcontracted analyses, if any, are not included in this summary.

Return to Contents

* MDL is shown

eurofins | Calscience

Analytical Report

EKI Environment & Water, Inc.
2355 Main Street, Suite 210
Irvine, CA 92614-4252

Date Received: 03/08/19
Work Order: 19-03-0690
Preparation: EPA 3060A
Method: EPA 7199
Units: ug/kg

Project: Project Condor / B71091.00

Client Sample Number	Lab Sample Number	Date/Time Collected	Matrix	Instrument	Date Prepared	Date/Time Analyzed	QC Batch ID
PC-11-0.0-1.0	**19-03-0690-4-A**	**03/08/19 00:00**	**Solid**	**IC 11**	**03/12/19**	**03/13/19 17:03**	**190312L01P**

Comment(s): - Results are reported on a dry weight basis.
- Results were evaluated to the MDL (DL), concentrations >= to the MDL (DL) but < RL (LOQ), if found, are qualified with a "J" flag.

Parameter	Result	RL	MDL	DF	Qualifiers
Chromium, Hexavalent	510	450	220	1.00	B

Client Sample Number	Lab Sample Number	Date/Time Collected	Matrix	Instrument	Date Prepared	Date/Time Analyzed	QC Batch ID
PC-11-4.0-5.0	**19-03-0690-8-A**	**03/08/19 00:00**	**Solid**	**IC 11**	**03/12/19**	**03/13/19 17:12**	**190312L01P**

Comment(s): - Results are reported on a dry weight basis.
- Results were evaluated to the MDL (DL), concentrations >= to the MDL (DL) but < RL (LOQ), if found, are qualified with a "J" flag.

Parameter	Result	RL	MDL	DF	Qualifiers
Chromium, Hexavalent	600	450	220	1.00	B

Client Sample Number	Lab Sample Number	Date/Time Collected	Matrix	Instrument	Date Prepared	Date/Time Analyzed	QC Batch ID
PC-12-0.0-1.0	**19-03-0690-9-A**	**03/08/19 14:45**	**Solid**	**IC 11**	**03/12/19**	**03/13/19 17:21**	**190312L01P**

Comment(s): - Results are reported on a dry weight basis.
- Results were evaluated to the MDL (DL), concentrations >= to the MDL (DL) but < RL (LOQ), if found, are qualified with a "J" flag.

Parameter	Result	RL	MDL	DF	Qualifiers
Chromium, Hexavalent	340	460	230	1.00	B,J

Client Sample Number	Lab Sample Number	Date/Time Collected	Matrix	Instrument	Date Prepared	Date/Time Analyzed	QC Batch ID
PC-12-4.0-5.0	**19-03-0690-10-A**	**03/08/19 15:00**	**Solid**	**IC 11**	**03/12/19**	**03/13/19 17:30**	**190312L01P**

Comment(s): - Results are reported on a dry weight basis.
- Results were evaluated to the MDL (DL), concentrations >= to the MDL (DL) but < RL (LOQ), if found, are qualified with a "J" flag.

Parameter	Result	RL	MDL	DF	Qualifiers
Chromium, Hexavalent	420	460	230	1.00	B,J

Client Sample Number	Lab Sample Number	Date/Time Collected	Matrix	Instrument	Date Prepared	Date/Time Analyzed	QC Batch ID
PC-10-0.0-1.0	**19-03-0690-19-A**	**03/08/19 00:00**	**Solid**	**IC 11**	**03/12/19**	**03/13/19 17:39**	**190312L01P**

Comment(s): - Results are reported on a dry weight basis.
- Results were evaluated to the MDL (DL), concentrations >= to the MDL (DL) but < RL (LOQ), if found, are qualified with a "J" flag.

Parameter	Result	RL	MDL	DF	Qualifiers
Chromium, Hexavalent	390	450	220	1.00	B,J

RL: Reporting Limit. DF: Dilution Factor. MDL: Method Detection Limit.

Return to Contents

eurofins | Calscience

Analytical Report

EKI Environment & Water, Inc.
2355 Main Street, Suite 210
Irvine, CA 92614-4252

Date Received: 03/08/19
Work Order: 19-03-0690
Preparation: EPA 3060A
Method: EPA 7199
Units: ug/kg

Project: Project Condor / B71091.00

Client Sample Number	Lab Sample Number	Date/Time Collected	Matrix	Instrument	Date Prepared	Date/Time Analyzed	QC Batch ID
PC-10-4.0-5.0	**19-03-0690-24-A**	**03/08/19 00:00**	**Solid**	**IC 11**	**03/12/19**	**03/13/19 17:48**	**190312L01P**

Comment(s): - Results are reported on a dry weight basis.
- Results were evaluated to the MDL (DL), concentrations >= to the MDL (DL) but < RL (LOQ), if found, are qualified with a "J" flag.

Parameter	Result	RL	MDL	DF	Qualifiers
Chromium, Hexavalent	520	450	220	1.00	B

Client Sample Number	Lab Sample Number	Date/Time Collected	Matrix	Instrument	Date Prepared	Date/Time Analyzed	QC Batch ID
PC-10-3-9.0-10.0	**19-03-0690-25-A**	**03/08/19 10:45**	**Solid**	**IC 11**	**03/12/19**	**03/13/19 17:57**	**190312L01P**

Comment(s): - Results are reported on a dry weight basis.
- Results were evaluated to the MDL (DL), concentrations >= to the MDL (DL) but < RL (LOQ), if found, are qualified with a "J" flag.

Parameter	Result	RL	MDL	DF	Qualifiers
Chromium, Hexavalent	ND	440	220	1.00	

Client Sample Number	Lab Sample Number	Date/Time Collected	Matrix	Instrument	Date Prepared	Date/Time Analyzed	QC Batch ID
Method Blank	**099-05-125-3436**	**N/A**	**Solid**	**IC 11**	**03/12/19**	**03/13/19 16:00**	**190312L01P**

Comment(s): - Results were evaluated to the MDL (DL), concentrations >= to the MDL (DL) but < RL (LOQ), if found, are qualified with a "J" flag.

Parameter	Result	RL	MDL	DF	Qualifiers
Chromium, Hexavalent	200	400	200	1.00	J

Return to Contents

RL: Reporting Limit. DF: Dilution Factor. MDL: Method Detection Limit.

eurofins | Calscience

Analytical Report

EKI Environment & Water, Inc.
2355 Main Street, Suite 210
Irvine, CA 92614-4252

Date Received: 03/08/19
Work Order: 19-03-0690
Preparation: N/A
Method: ASTM D-2216 (M)
Units: %

Project: Project Condor / B71091.00

Client Sample Number	Lab Sample Number	Date/Time Collected	Matrix	Instrument	Date Prepared	Date/Time Analyzed	QC Batch ID
PC-11-0.0-1.0	**19-03-0690-4-A**	**03/08/19 00:00**	**Solid**	**N/A**	**03/14/19**	**03/14/19 15:30**	**J0314MOIB1**

Comment(s): - Results were evaluated to the MDL (DL), concentrations >= to the MDL (DL) but < RL (LOQ), if found, are qualified with a "J" flag.

Parameter	Result	RL	MDL	DF	Qualifiers
Moisture	11	0.10	0.10	1.00	

Client Sample Number	Lab Sample Number	Date/Time Collected	Matrix	Instrument	Date Prepared	Date/Time Analyzed	QC Batch ID
PC-11-4.0-5.0	**19-03-0690-8-A**	**03/08/19 00:00**	**Solid**	**N/A**	**03/14/19**	**03/14/19 15:30**	**J0314MOIB1**

Comment(s): - Results were evaluated to the MDL (DL), concentrations >= to the MDL (DL) but < RL (LOQ), if found, are qualified with a "J" flag.

Parameter	Result	RL	MDL	DF	Qualifiers
Moisture	11	0.10	0.10	1.00	

Client Sample Number	Lab Sample Number	Date/Time Collected	Matrix	Instrument	Date Prepared	Date/Time Analyzed	QC Batch ID
PC-12-0.0-1.0	**19-03-0690-9-A**	**03/08/19 14:45**	**Solid**	**N/A**	**03/14/19**	**03/14/19 15:30**	**J0314MOIB1**

Comment(s): - Results were evaluated to the MDL (DL), concentrations >= to the MDL (DL) but < RL (LOQ), if found, are qualified with a "J" flag.

Parameter	Result	RL	MDL	DF	Qualifiers
Moisture	12	0.10	0.10	1.00	

Client Sample Number	Lab Sample Number	Date/Time Collected	Matrix	Instrument	Date Prepared	Date/Time Analyzed	QC Batch ID
PC-12-4.0-5.0	**19-03-0690-10-A**	**03/08/19 15:00**	**Solid**	**N/A**	**03/14/19**	**03/14/19 15:30**	**J0314MOIB1**

Comment(s): - Results were evaluated to the MDL (DL), concentrations >= to the MDL (DL) but < RL (LOQ), if found, are qualified with a "J" flag.

Parameter	Result	RL	MDL	DF	Qualifiers
Moisture	12	0.10	0.10	1.00	

Client Sample Number	Lab Sample Number	Date/Time Collected	Matrix	Instrument	Date Prepared	Date/Time Analyzed	QC Batch ID
PC-10-0.0-1.0	**19-03-0690-19-A**	**03/08/19 00:00**	**Solid**	**N/A**	**03/14/19**	**03/14/19 15:30**	**J0314MOIB1**

Comment(s): - Results were evaluated to the MDL (DL), concentrations >= to the MDL (DL) but < RL (LOQ), if found, are qualified with a "J" flag.

Parameter	Result	RL	MDL	DF	Qualifiers
Moisture	11	0.10	0.10	1.00	

Client Sample Number	Lab Sample Number	Date/Time Collected	Matrix	Instrument	Date Prepared	Date/Time Analyzed	QC Batch ID
PC-10-4.0-5.0	**19-03-0690-24-A**	**03/08/19 00:00**	**Solid**	**N/A**	**03/14/19**	**03/14/19 15:30**	**J0314MOIB1**

Comment(s): - Results were evaluated to the MDL (DL), concentrations >= to the MDL (DL) but < RL (LOQ), if found, are qualified with a "J" flag.

Parameter	Result	RL	MDL	DF	Qualifiers
Moisture	11	0.10	0.10	1.00	

Return to Contents

RL: Reporting Limit. DF: Dilution Factor. MDL: Method Detection Limit.

eurofins | Calscience

Analytical Report

EKI Environment & Water, Inc.
2355 Main Street, Suite 210
Irvine, CA 92614-4252

Date Received: 03/08/19
Work Order: 19-03-0690
Preparation: N/A
Method: ASTM D-2216 (M)
Units: %

Project: Project Condor / B71091.00

Client Sample Number	Lab Sample Number	Date/Time Collected	Matrix	Instrument	Date Prepared	Date/Time Analyzed	QC Batch ID
PC-10-3-9.0-10.0	**19-03-0690-25-A**	**03/08/19 10:45**	**Solid**	**N/A**	**03/14/19**	**03/14/19 15:30**	**J0314MOIB1**

Comment(s): - Results were evaluated to the MDL (DL), concentrations >= to the MDL (DL) but < RL (LOQ), if found, are qualified with a "J" flag.

Parameter	Result	RL	MDL	DF	Qualifiers
Moisture	8.7	0.10	0.10	1.00	

Client Sample Number	Lab Sample Number	Date/Time Collected	Matrix	Instrument	Date Prepared	Date/Time Analyzed	QC Batch ID
Method Blank	**099-05-014-8348**	**N/A**	**Solid**	**N/A**	**03/14/19**	**03/14/19 15:30**	**J0314MOIB1**

Comment(s): - Results were evaluated to the MDL (DL), concentrations >= to the MDL (DL) but < RL (LOQ), if found, are qualified with a "J" flag.

Parameter	Result	RL	MDL	DF	Qualifiers
Moisture	ND	0.10	0.10	1.00	

Return to Contents

RL: Reporting Limit. DF: Dilution Factor. MDL: Method Detection Limit.

eurofins | Calscience

Analytical Report

EKI Environment & Water, Inc.
2355 Main Street, Suite 210
Irvine, CA 92614-4252

Date Received: 03/08/19
Work Order: 19-03-0690
Preparation: EPA 3550B
Method: EPA 8015B (M)
Units: mg/kg

Project: Project Condor / B71091.00

Client Sample Number	Lab Sample Number	Date/Time Collected	Matrix	Instrument	Date Prepared	Date/Time Analyzed	QC Batch ID
PC-11-0.0-1.0	**19-03-0690-4-A**	**03/08/19 00:00**	**Solid**	**GC 47**	**03/15/19**	**03/20/19 04:00**	**190315B05S**

Comment(s): - Results are reported on a dry weight basis.
- Results were evaluated to the MDL (DL), concentrations >= to the MDL (DL) but < RL (LOQ), if found, are qualified with a "J" flag.

Parameter	Result	RL	MDL	DF	Qualifiers
TPH as Motor Oil	ND	28	6.7	1.00	SG

Surrogate	Rec. (%)	Control Limits	Qualifiers
n-Octacosane	117	61-145	

Client Sample Number	Lab Sample Number	Date/Time Collected	Matrix	Instrument	Date Prepared	Date/Time Analyzed	QC Batch ID
PC-11-4.0-5.0	**19-03-0690-8-A**	**03/08/19 00:00**	**Solid**	**GC 47**	**03/15/19**	**03/20/19 04:22**	**190315B05S**

Comment(s): - Results are reported on a dry weight basis.
- Results were evaluated to the MDL (DL), concentrations >= to the MDL (DL) but < RL (LOQ), if found, are qualified with a "J" flag.

Parameter	Result	RL	MDL	DF	Qualifiers
TPH as Motor Oil	ND	28	6.6	1.00	SG

Surrogate	Rec. (%)	Control Limits	Qualifiers
n-Octacosane	111	61-145	

Client Sample Number	Lab Sample Number	Date/Time Collected	Matrix	Instrument	Date Prepared	Date/Time Analyzed	QC Batch ID
PC-12-0.0-1.0	**19-03-0690-9-A**	**03/08/19 14:45**	**Solid**	**GC 47**	**03/15/19**	**03/20/19 04:43**	**190315B05S**

Comment(s): - Results are reported on a dry weight basis.
- Results were evaluated to the MDL (DL), concentrations >= to the MDL (DL) but < RL (LOQ), if found, are qualified with a "J" flag.

Parameter	Result	RL	MDL	DF	Qualifiers
TPH as Motor Oil	66	29	6.9	1.00	HD,SG

Surrogate	Rec. (%)	Control Limits	Qualifiers
n-Octacosane	117	61-145	

Client Sample Number	Lab Sample Number	Date/Time Collected	Matrix	Instrument	Date Prepared	Date/Time Analyzed	QC Batch ID
PC-12-4.0-5.0	**19-03-0690-10-A**	**03/08/19 15:00**	**Solid**	**GC 47**	**03/15/19**	**03/20/19 05:04**	**190315B05S**

Comment(s): - Results are reported on a dry weight basis.
- Results were evaluated to the MDL (DL), concentrations >= to the MDL (DL) but < RL (LOQ), if found, are qualified with a "J" flag.

Parameter	Result	RL	MDL	DF	Qualifiers
TPH as Motor Oil	ND	28	6.8	1.00	SG

Surrogate	Rec. (%)	Control Limits	Qualifiers
n-Octacosane	125	61-145	

RL: Reporting Limit. DF: Dilution Factor. MDL: Method Detection Limit.

Return to Contents

eurofins | Calscience

Analytical Report

EKI Environment & Water, Inc.
2355 Main Street, Suite 210
Irvine, CA 92614-4252

Date Received: 03/08/19
Work Order: 19-03-0690
Preparation: EPA 3550B
Method: EPA 8015B (M)
Units: mg/kg

Project: Project Condor / B71091.00

Client Sample Number	Lab Sample Number	Date/Time Collected	Matrix	Instrument	Date Prepared	Date/Time Analyzed	QC Batch ID
PC-10-0.0-1.0	**19-03-0690-19-A**	**03/08/19 00:00**	**Solid**	**GC 47**	**03/15/19**	**03/20/19 05:25**	**190315B05S**

Comment(s): - Results are reported on a dry weight basis.
- Results were evaluated to the MDL (DL), concentrations >= to the MDL (DL) but < RL (LOQ), if found, are qualified with a "J" flag.

Parameter	Result	RL	MDL	DF	Qualifiers
TPH as Motor Oil	20	28	6.7	1.00	HD,SG,J

Surrogate	Rec. (%)	Control Limits	Qualifiers
n-Octacosane	123	61-145	

Client Sample Number	Lab Sample Number	Date/Time Collected	Matrix	Instrument	Date Prepared	Date/Time Analyzed	QC Batch ID
PC-10-4.0-5.0	**19-03-0690-24-A**	**03/08/19 00:00**	**Solid**	**GC 47**	**03/15/19**	**03/20/19 05:46**	**190315B05S**

Comment(s): - Results are reported on a dry weight basis.
- Results were evaluated to the MDL (DL), concentrations >= to the MDL (DL) but < RL (LOQ), if found, are qualified with a "J" flag.

Parameter	Result	RL	MDL	DF	Qualifiers
TPH as Motor Oil	ND	27	6.5	1.00	SG

Surrogate	Rec. (%)	Control Limits	Qualifiers
n-Octacosane	119	61-145	

Client Sample Number	Lab Sample Number	Date/Time Collected	Matrix	Instrument	Date Prepared	Date/Time Analyzed	QC Batch ID
PC-10-3-9.0-10.0	**19-03-0690-25-C**	**03/08/19 10:45**	**Solid**	**GC 47**	**03/15/19**	**03/20/19 06:07**	**190315B05S**

Comment(s): - Results are reported on a dry weight basis.
- Results were evaluated to the MDL (DL), concentrations >= to the MDL (DL) but < RL (LOQ), if found, are qualified with a "J" flag.

Parameter	Result	RL	MDL	DF	Qualifiers
TPH as Motor Oil	15	27	6.5	1.00	HD,SG,J

Surrogate	Rec. (%)	Control Limits	Qualifiers
n-Octacosane	116	61-145	

Client Sample Number	Lab Sample Number	Date/Time Collected	Matrix	Instrument	Date Prepared	Date/Time Analyzed	QC Batch ID
Method Blank	**099-15-420-3133**	**N/A**	**Solid**	**GC 47**	**03/15/19**	**03/20/19 02:56**	**190315B05S**

Comment(s): - Results were evaluated to the MDL (DL), concentrations >= to the MDL (DL) but < RL (LOQ), if found, are qualified with a "J" flag.

Parameter	Result	RL	MDL	DF	Qualifiers
TPH as Motor Oil	ND	25	6.0	1.00	

Surrogate	Rec. (%)	Control Limits	Qualifiers
n-Octacosane	106	61-145	

RL: Reporting Limit. DF: Dilution Factor. MDL: Method Detection Limit.

Return to Contents

eurofins | Calscience

Analytical Report

EKI Environment & Water, Inc.
2355 Main Street, Suite 210
Irvine, CA 92614-4252

Date Received: 03/08/19
Work Order: 19-03-0690
Preparation: EPA 3550B
Method: EPA 8015B (M)
Units: mg/kg

Project: Project Condor / B71091.00

Client Sample Number	Lab Sample Number	Date/Time Collected	Matrix	Instrument	Date Prepared	Date/Time Analyzed	QC Batch ID
PC-11-0.0-1.0	**19-03-0690-4-A**	**03/08/19 00:00**	**Solid**	**GC 47**	**03/15/19**	**03/20/19 04:00**	**190315B04S**

Comment(s): - Results are reported on a dry weight basis.
- Results were evaluated to the MDL (DL), concentrations >= to the MDL (DL) but < RL (LOQ), if found, are qualified with a "J" flag.

Parameter	Result	RL	MDL	DF	Qualifiers
TPH as Diesel	4.3	5.6	1.4	1.00	HD,SG,J

Surrogate	Rec. (%)	Control Limits	Qualifiers
n-Octacosane	117	61-145	

Client Sample Number	Lab Sample Number	Date/Time Collected	Matrix	Instrument	Date Prepared	Date/Time Analyzed	QC Batch ID
PC-11-4.0-5.0	**19-03-0690-8-A**	**03/08/19 00:00**	**Solid**	**GC 47**	**03/15/19**	**03/20/19 04:22**	**190315B04S**

Comment(s): - Results are reported on a dry weight basis.
- Results were evaluated to the MDL (DL), concentrations >= to the MDL (DL) but < RL (LOQ), if found, are qualified with a "J" flag.

Parameter	Result	RL	MDL	DF	Qualifiers
TPH as Diesel	3.0	5.5	1.4	1.00	HD,SG,J

Surrogate	Rec. (%)	Control Limits	Qualifiers
n-Octacosane	111	61-145	

Client Sample Number	Lab Sample Number	Date/Time Collected	Matrix	Instrument	Date Prepared	Date/Time Analyzed	QC Batch ID
PC-12-0.0-1.0	**19-03-0690-9-A**	**03/08/19 14:45**	**Solid**	**GC 47**	**03/15/19**	**03/20/19 04:43**	**190315B04S**

Comment(s): - Results are reported on a dry weight basis.
- Results were evaluated to the MDL (DL), concentrations >= to the MDL (DL) but < RL (LOQ), if found, are qualified with a "J" flag.

Parameter	Result	RL	MDL	DF	Qualifiers
TPH as Diesel	33	5.7	1.4	1.00	HD,SG

Surrogate	Rec. (%)	Control Limits	Qualifiers
n-Octacosane	117	61-145	

Client Sample Number	Lab Sample Number	Date/Time Collected	Matrix	Instrument	Date Prepared	Date/Time Analyzed	QC Batch ID
PC-12-4.0-5.0	**19-03-0690-10-A**	**03/08/19 15:00**	**Solid**	**GC 47**	**03/15/19**	**03/20/19 05:04**	**190315B04S**

Comment(s): - Results are reported on a dry weight basis.
- Results were evaluated to the MDL (DL), concentrations >= to the MDL (DL) but < RL (LOQ), if found, are qualified with a "J" flag.

Parameter	Result	RL	MDL	DF	Qualifiers
TPH as Diesel	3.9	5.6	1.4	1.00	HD,SG,J

Surrogate	Rec. (%)	Control Limits	Qualifiers
n-Octacosane	125	61-145	

RL: Reporting Limit. DF: Dilution Factor. MDL: Method Detection Limit.

Return to Contents

eurofins | Calscience

Analytical Report

EKI Environment & Water, Inc.
2355 Main Street, Suite 210
Irvine, CA 92614-4252

Date Received: 03/08/19
Work Order: 19-03-0690
Preparation: EPA 3550B
Method: EPA 8015B (M)
Units: mg/kg

Project: Project Condor / B71091.00

Client Sample Number	Lab Sample Number	Date/Time Collected	Matrix	Instrument	Date Prepared	Date/Time Analyzed	QC Batch ID
PC-10-0.0-1.0	**19-03-0690-19-A**	**03/08/19 00:00**	**Solid**	**GC 47**	**03/15/19**	**03/20/19 05:25**	**190315B04S**

Comment(s): - Results are reported on a dry weight basis.
- Results were evaluated to the MDL (DL), concentrations >= to the MDL (DL) but < RL (LOQ), if found, are qualified with a "J" flag.

Parameter	Result	RL	MDL	DF	Qualifiers
TPH as Diesel	10	5.6	1.4	1.00	HD,SG

Surrogate	Rec. (%)	Control Limits	Qualifiers
n-Octacosane	123	61-145	

PC-10-4.0-5.0	19-03-0690-24-A	03/08/19 00:00	Solid	GC 47	03/15/19	03/20/19 05:46	190315B04S

Comment(s): - Results are reported on a dry weight basis.
- Results were evaluated to the MDL (DL), concentrations >= to the MDL (DL) but < RL (LOQ), if found, are qualified with a "J" flag.

Parameter	Result	RL	MDL	DF	Qualifiers
TPH as Diesel	2.8	5.5	1.4	1.00	HD,SG,J

Surrogate	Rec. (%)	Control Limits	Qualifiers
n-Octacosane	119	61-145	

PC-10-3-9.0-10.0	19-03-0690-25-C	03/08/19 10:45	Solid	GC 47	03/15/19	03/20/19 06:07	190315B04S

Comment(s): - Results are reported on a dry weight basis.
- Results were evaluated to the MDL (DL), concentrations >= to the MDL (DL) but < RL (LOQ), if found, are qualified with a "J" flag.

Parameter	Result	RL	MDL	DF	Qualifiers
TPH as Diesel	11	5.4	1.4	1.00	HD,SG

Surrogate	Rec. (%)	Control Limits	Qualifiers
n-Octacosane	116	61-145	

Method Blank	099-15-422-4158	N/A	Solid	GC 47	03/15/19	03/20/19 02:56	190315B04S

Comment(s): - Results were evaluated to the MDL (DL), concentrations >= to the MDL (DL) but < RL (LOQ), if found, are qualified with a "J" flag.

Parameter	Result	RL	MDL	DF	Qualifiers
TPH as Diesel	ND	5.0	1.3	1.00	

Surrogate	Rec. (%)	Control Limits	Qualifiers
n-Octacosane	106	61-145	

RL: Reporting Limit. DF: Dilution Factor. MDL: Method Detection Limit.

Return to Contents

eurofins | Calscience

Analytical Report

EKI Environment & Water, Inc.
2355 Main Street, Suite 210
Irvine, CA 92614-4252

Date Received: 03/08/19
Work Order: 19-03-0690
Preparation: EPA 5035
Method: EPA 8015B (M)
Units: mg/kg

Project: Project Condor / B71091.00

Client Sample Number	Lab Sample Number	Date/Time Collected	Matrix	Instrument	Date Prepared	Date/Time Analyzed	QC Batch ID
PC-12-0.0-1.0	**19-03-0690-9-H**	**03/08/19 14:45**	**Solid**	**GC 25**	**03/08/19**	**03/11/19 18:39**	**190311L031**

Comment(s): - Results are reported on a dry weight basis.
- Results were evaluated to the MDL (DL), concentrations >= to the MDL (DL) but < RL (LOQ), if found, are qualified with a "J" flag.

Parameter	Result	RL	MDL	DF	Qualifiers
TPH as Gasoline	ND	0.13	0.064	1.00	

Surrogate	Rec. (%)	Control Limits	Qualifiers
1,4-Bromofluorobenzene	79	60-126	

PC-12-4.0-5.0	**19-03-0690-10-H**	**03/08/19 15:00**	**Solid**	**GC 25**	**03/08/19**	**03/11/19 19:12**	**190311L031**

Comment(s): - Results are reported on a dry weight basis.
- Results were evaluated to the MDL (DL), concentrations >= to the MDL (DL) but < RL (LOQ), if found, are qualified with a "J" flag.

Parameter	Result	RL	MDL	DF	Qualifiers
TPH as Gasoline	ND	0.10	0.051	1.00	

Surrogate	Rec. (%)	Control Limits	Qualifiers
1,4-Bromofluorobenzene	83	60-126	

PC-10-3-9.0-10.0	**19-03-0690-25-H**	**03/08/19 10:45**	**Solid**	**GC 25**	**03/08/19**	**03/11/19 19:46**	**190311L031**

Comment(s): - Results are reported on a dry weight basis.
- Results were evaluated to the MDL (DL), concentrations >= to the MDL (DL) but < RL (LOQ), if found, are qualified with a "J" flag.

Parameter	Result	RL	MDL	DF	Qualifiers
TPH as Gasoline	ND	0.12	0.059	1.00	

Surrogate	Rec. (%)	Control Limits	Qualifiers
1,4-Bromofluorobenzene	79	60-126	

Method Blank	**099-12-285-7069**	**N/A**	**Solid**	**GC 25**	**03/11/19**	**03/11/19 13:38**	**190311L031**

Comment(s): - Results were evaluated to the MDL (DL), concentrations >= to the MDL (DL) but < RL (LOQ), if found, are qualified with a "J" flag.

Parameter	Result	RL	MDL	DF	Qualifiers
TPH as Gasoline	ND	0.10	0.050	1.00	

Surrogate	Rec. (%)	Control Limits	Qualifiers
1,4-Bromofluorobenzene	71	60-126	

RL: Reporting Limit. DF: Dilution Factor. MDL: Method Detection Limit.

Return to Contents

eurofins | Calscience

Analytical Report

EKI Environment & Water, Inc.
2355 Main Street, Suite 210
Irvine, CA 92614-4252

Date Received: 03/08/19
Work Order: 19-03-0690
Preparation: EPA 5030C
Method: EPA 8015B (M)
Units: mg/kg

Project: Project Condor / B71091.00

Client Sample Number	Lab Sample Number	Date/Time Collected	Matrix	Instrument	Date Prepared	Date/Time Analyzed	QC Batch ID
PC-11-0.0-1.0	**19-03-0690-4-A**	**03/08/19 00:00**	**Solid**	**GC 4**	**03/12/19**	**03/14/19 04:22**	**190313L049**

Comment(s): - Results are reported on a dry weight basis.
- Results were evaluated to the MDL (DL), concentrations >= to the MDL (DL) but < RL (LOQ), if found, are qualified with a "J" flag.

Parameter	Result	RL	MDL	DF	Qualifiers
TPH as Gasoline	ND	0.55	0.46	1.00	

Surrogate	Rec. (%)	Control Limits	Qualifiers
1,4-Bromofluorobenzene - FID	70	42-126	

PC-11-4.0-5.0	**19-03-0690-8-A**	**03/08/19 00:00**	**Solid**	**GC 4**	**03/12/19**	**03/14/19 06:03**	**190313L049**

Comment(s): - Results are reported on a dry weight basis.
- Results were evaluated to the MDL (DL), concentrations >= to the MDL (DL) but < RL (LOQ), if found, are qualified with a "J" flag.

Parameter	Result	RL	MDL	DF	Qualifiers
TPH as Gasoline	ND	0.56	0.47	1.00	

Surrogate	Rec. (%)	Control Limits	Qualifiers
1,4-Bromofluorobenzene - FID	68	42-126	

PC-10-0.0-1.0	**19-03-0690-19-A**	**03/08/19 00:00**	**Solid**	**GC 4**	**03/12/19**	**03/14/19 06:37**	**190313L049**

Comment(s): - Results are reported on a dry weight basis.
- Results were evaluated to the MDL (DL), concentrations >= to the MDL (DL) but < RL (LOQ), if found, are qualified with a "J" flag.

Parameter	Result	RL	MDL	DF	Qualifiers
TPH as Gasoline	ND	0.55	0.46	1.00	

Surrogate	Rec. (%)	Control Limits	Qualifiers
1,4-Bromofluorobenzene - FID	59	42-126	

PC-10-4.0-5.0	**19-03-0690-24-A**	**03/08/19 00:00**	**Solid**	**GC 4**	**03/12/19**	**03/14/19 07:11**	**190313L049**

Comment(s): - Results are reported on a dry weight basis.
- Results were evaluated to the MDL (DL), concentrations >= to the MDL (DL) but < RL (LOQ), if found, are qualified with a "J" flag.

Parameter	Result	RL	MDL	DF	Qualifiers
TPH as Gasoline	ND	0.57	0.48	1.00	

Surrogate	Rec. (%)	Control Limits	Qualifiers
1,4-Bromofluorobenzene - FID	64	42-126	

RL: Reporting Limit. DF: Dilution Factor. MDL: Method Detection Limit.

Return to Contents

eurofins | Calscience

Analytical Report

EKI Environment & Water, Inc.
2355 Main Street, Suite 210
Irvine, CA 92614-4252

Date Received: 03/08/19
Work Order: 19-03-0690
Preparation: EPA 5030C
Method: EPA 8015B (M)
Units: mg/kg

Project: Project Condor / B71091.00

Client Sample Number	Lab Sample Number	Date/Time Collected	Matrix	Instrument	Date Prepared	Date/Time Analyzed	QC Batch ID
Method Blank	**099-14-571-4720**	**N/A**	**Solid**	**GC 4**	**03/13/19**	**03/13/19 12:57**	**190313L049**

Comment(s): - Results were evaluated to the MDL (DL), concentrations >= to the MDL (DL) but < RL (LOQ), if found, are qualified with a "J" flag.

Parameter	Result	RL	MDL	DF	Qualifiers
TPH as Gasoline	ND	0.50	0.42	1.00	

Surrogate	Rec. (%)	Control Limits	Qualifiers
1,4-Bromofluorobenzene - FID	63	42-126	

Return to Contents

RL: Reporting Limit. DF: Dilution Factor. MDL: Method Detection Limit.

eurofins | Calscience

Analytical Report

EKI Environment & Water, Inc.
2355 Main Street, Suite 210
Irvine, CA 92614-4252

Date Received: 03/08/19
Work Order: 19-03-0690
Preparation: EPA 3050B
Method: EPA 6020
Units: mg/kg

Project: Project Condor / B71091.00

Client Sample Number	Lab Sample Number	Date/Time Collected	Matrix	Instrument	Date Prepared	Date/Time Analyzed	QC Batch ID
CON-PC-10X-9-1	**19-03-0690-11-A**	**03/08/19 13:46**	**Solid**	**ICP/MS 05**	**03/20/19**	**03/22/19 15:03**	**190320L01**

Comment(s): - Results were evaluated to the MDL (DL), concentrations >= to the MDL (DL) but < RL (LOQ), if found, are qualified with a "J" flag.

Parameter	Result	RL	MDL	DF	Qualifiers
Arsenic	ND	5.00	1.95	5.00	
Lead	37.2	5.00	0.686	5.00	

Client Sample Number	Lab Sample Number	Date/Time Collected	Matrix	Instrument	Date Prepared	Date/Time Analyzed	QC Batch ID
CON-PC-11X-3-1	**19-03-0690-12-A**	**03/08/19 15:00**	**Solid**	**ICP/MS 05**	**03/20/19**	**03/22/19 15:06**	**190320L01**

Comment(s): - Results were evaluated to the MDL (DL), concentrations >= to the MDL (DL) but < RL (LOQ), if found, are qualified with a "J" flag.

Parameter	Result	RL	MDL	DF	Qualifiers
Arsenic	2.29	5.00	1.95	5.00	J
Lead	101	5.00	0.686	5.00	

Client Sample Number	Lab Sample Number	Date/Time Collected	Matrix	Instrument	Date Prepared	Date/Time Analyzed	QC Batch ID
CON-PC-11X-12-2	**19-03-0690-13-A**	**03/08/19 15:15**	**Solid**	**ICP/MS 05**	**03/20/19**	**03/22/19 15:09**	**190320L01**

Comment(s): - Results were evaluated to the MDL (DL), concentrations >= to the MDL (DL) but < RL (LOQ), if found, are qualified with a "J" flag.

Parameter	Result	RL	MDL	DF	Qualifiers
Arsenic	3.87	5.00	1.95	5.00	J
Lead	21.2	5.00	0.686	5.00	

Client Sample Number	Lab Sample Number	Date/Time Collected	Matrix	Instrument	Date Prepared	Date/Time Analyzed	QC Batch ID
CON-PC-12X-1-1	**19-03-0690-14-A**	**03/08/19 16:00**	**Solid**	**ICP/MS 05**	**03/20/19**	**03/22/19 15:12**	**190320L01**

Comment(s): - Results were evaluated to the MDL (DL), concentrations >= to the MDL (DL) but < RL (LOQ), if found, are qualified with a "J" flag.

Parameter	Result	RL	MDL	DF	Qualifiers
Arsenic	ND	5.00	1.95	5.00	
Lead	45.5	5.00	0.686	5.00	

Client Sample Number	Lab Sample Number	Date/Time Collected	Matrix	Instrument	Date Prepared	Date/Time Analyzed	QC Batch ID
Method Blank	**099-15-621-1837**	**N/A**	**Solid**	**ICP/MS 05**	**03/20/19**	**03/22/19 02:23**	**190320L01**

Comment(s): - Results were evaluated to the MDL (DL), concentrations >= to the MDL (DL) but < RL (LOQ), if found, are qualified with a "J" flag.

Parameter	Result	RL	MDL	DF	Qualifiers
Arsenic	ND	1.00	0.389	1.00	
Lead	ND	1.00	0.137	1.00	

Return to Contents

RL: Reporting Limit. DF: Dilution Factor. MDL: Method Detection Limit.

eurofins | Calscience

Analytical Report

EKI Environment & Water, Inc.
2355 Main Street, Suite 210
Irvine, CA 92614-4252

Date Received: 03/08/19
Work Order: 19-03-0690
Preparation: EPA 3050B
Method: EPA 6020
Units: mg/kg

Project: Project Condor / B71091.00

Client Sample Number	Lab Sample Number	Date/Time Collected	Matrix	Instrument	Date Prepared	Date/Time Analyzed	QC Batch ID
PC-11-0.0-1.0	**19-03-0690-4-A**	**03/08/19 00:00**	**Solid**	**ICP/MS 05**	**03/20/19**	**03/22/19 02:41**	**190320L01**

Comment(s): - Results are reported on a dry weight basis.
- Results were evaluated to the MDL (DL), concentrations >= to the MDL (DL) but < RL (LOQ), if found, are qualified with a "J" flag.

Parameter	Result	RL	MDL	DF	Qualifiers
Antimony	1.70	11.2	0.731	5.00	J
Arsenic	ND	5.61	2.18	5.00	
Barium	143	5.61	0.628	5.00	
Beryllium	ND	5.61	1.15	5.00	
Cadmium	ND	5.61	0.673	5.00	
Chromium	23.9	11.2	0.655	5.00	
Cobalt	12.3	5.61	0.711	5.00	
Copper	25.6	5.61	0.653	5.00	
Lead	6.97	5.61	0.769	5.00	
Molybdenum	4.68	5.61	0.820	5.00	J
Nickel	13.5	5.61	0.718	5.00	
Selenium	ND	5.61	1.48	5.00	
Silver	ND	5.61	0.798	5.00	
Thallium	0.858	5.61	0.589	5.00	J
Vanadium	50.8	11.2	0.798	5.00	
Zinc	61.6	28.1	4.45	5.00	

Return to Contents

RL: Reporting Limit. DF: Dilution Factor. MDL: Method Detection Limit.

eurofins | Calscience

Analytical Report

EKI Environment & Water, Inc.
2355 Main Street, Suite 210
Irvine, CA 92614-4252

Date Received: 03/08/19
Work Order: 19-03-0690
Preparation: EPA 3050B
Method: EPA 6020
Units: mg/kg

Project: Project Condor / B71091.00

Client Sample Number	Lab Sample Number	Date/Time Collected	Matrix	Instrument	Date Prepared	Date/Time Analyzed	QC Batch ID
PC-11-4.0-5.0	**19-03-0690-8-A**	**03/08/19 00:00**	**Solid**	**ICP/MS 05**	**03/20/19**	**03/22/19 14:54**	**190320L01**

Comment(s): - Results are reported on a dry weight basis.
- Results were evaluated to the MDL (DL), concentrations >= to the MDL (DL) but < RL (LOQ), if found, are qualified with a "J" flag.

Parameter	Result	RL	MDL	DF	Qualifiers
Antimony	ND	11.2	0.732	5.00	
Arsenic	2.39	5.62	2.19	5.00	J
Barium	144	5.62	0.628	5.00	
Beryllium	ND	5.62	1.15	5.00	
Cadmium	ND	5.62	0.674	5.00	
Chromium	23.4	11.2	0.656	5.00	
Cobalt	13.3	5.62	0.711	5.00	
Copper	26.8	5.62	0.654	5.00	
Lead	6.10	5.62	0.770	5.00	
Molybdenum	ND	5.62	0.821	5.00	
Nickel	15.3	5.62	0.719	5.00	
Selenium	ND	5.62	1.48	5.00	
Silver	ND	5.62	0.799	5.00	
Thallium	ND	5.62	0.589	5.00	
Vanadium	49.4	11.2	0.798	5.00	
Zinc	63.6	28.1	4.46	5.00	

Return to Contents

RL: Reporting Limit. DF: Dilution Factor. MDL: Method Detection Limit.

eurofins | Calscience

Analytical Report

EKI Environment & Water, Inc.
2355 Main Street, Suite 210
Irvine, CA 92614-4252

Date Received: 03/08/19
Work Order: 19-03-0690
Preparation: EPA 3050B
Method: EPA 6020
Units: mg/kg

Project: Project Condor / B71091.00

Client Sample Number	Lab Sample Number	Date/Time Collected	Matrix	Instrument	Date Prepared	Date/Time Analyzed	QC Batch ID
PC-12-0.0-1.0	**19-03-0690-9-A**	**03/08/19 14:45**	**Solid**	**ICP/MS 05**	**03/20/19**	**03/22/19 14:57**	**190320L01**

Comment(s): - Results are reported on a dry weight basis.
- Results were evaluated to the MDL (DL), concentrations >= to the MDL (DL) but < RL (LOQ), if found, are qualified with a "J" flag.

Parameter	Result	RL	MDL	DF	Qualifiers
Antimony	ND	11.4	0.745	5.00	
Arsenic	2.66	5.71	2.22	5.00	J
Barium	97.9	5.71	0.639	5.00	
Beryllium	ND	5.71	1.17	5.00	
Cadmium	1.25	5.71	0.685	5.00	J
Chromium	14.9	11.4	0.667	5.00	
Cobalt	6.01	5.71	0.724	5.00	
Copper	53.6	5.71	0.665	5.00	
Lead	72.1	5.71	0.783	5.00	
Molybdenum	ND	5.71	0.835	5.00	
Nickel	12.4	5.71	0.732	5.00	
Selenium	ND	5.71	1.51	5.00	
Silver	0.946	5.71	0.812	5.00	J
Thallium	ND	5.71	0.599	5.00	
Vanadium	21.7	11.4	0.812	5.00	
Zinc	285	28.6	4.53	5.00	

Return to Contents

RL: Reporting Limit. DF: Dilution Factor. MDL: Method Detection Limit.

eurofins | Calscience

Analytical Report

EKI Environment & Water, Inc.
2355 Main Street, Suite 210
Irvine, CA 92614-4252

Date Received: 03/08/19
Work Order: 19-03-0690
Preparation: EPA 3050B
Method: EPA 6020
Units: mg/kg

Project: Project Condor / B71091.00

Client Sample Number	Lab Sample Number	Date/Time Collected	Matrix	Instrument	Date Prepared	Date/Time Analyzed	QC Batch ID
PC-12-4.0-5.0	**19-03-0690-10-A**	**03/08/19 15:00**	**Solid**	**ICP/MS 05**	**03/20/19**	**03/22/19 15:00**	**190320L01**

Comment(s): - Results are reported on a dry weight basis.
- Results were evaluated to the MDL (DL), concentrations >= to the MDL (DL) but < RL (LOQ), if found, are qualified with a "J" flag.

Parameter	Result	RL	MDL	DF	Qualifiers
Antimony	ND	11.4	0.743	5.00	
Arsenic	ND	5.70	2.22	5.00	
Barium	69.2	5.70	0.638	5.00	
Beryllium	ND	5.70	1.17	5.00	
Cadmium	ND	5.70	0.684	5.00	
Chromium	11.9	11.4	0.666	5.00	
Cobalt	5.54	5.70	0.722	5.00	J
Copper	14.8	5.70	0.663	5.00	
Lead	3.08	5.70	0.782	5.00	J
Molybdenum	ND	5.70	0.833	5.00	
Nickel	7.46	5.70	0.730	5.00	
Selenium	ND	5.70	1.51	5.00	
Silver	ND	5.70	0.811	5.00	
Thallium	ND	5.70	0.598	5.00	
Vanadium	22.8	11.4	0.810	5.00	
Zinc	35.4	28.5	4.52	5.00	

Return to Contents

RL: Reporting Limit. DF: Dilution Factor. MDL: Method Detection Limit.

eurofins | Calscience

Analytical Report

EKI Environment & Water, Inc.
2355 Main Street, Suite 210
Irvine, CA 92614-4252

Date Received: 03/08/19
Work Order: 19-03-0690
Preparation: EPA 3050B
Method: EPA 6020
Units: mg/kg

Project: Project Condor / B71091.00

Client Sample Number	Lab Sample Number	Date/Time Collected	Matrix	Instrument	Date Prepared	Date/Time Analyzed	QC Batch ID
PC-10-0.0-1.0	**19-03-0690-19-A**	**03/08/19 00:00**	**Solid**	**ICP/MS 05**	**03/20/19**	**03/22/19 15:15**	**190320L01**

Comment(s): - Results are reported on a dry weight basis.
- Results were evaluated to the MDL (DL), concentrations >= to the MDL (DL) but < RL (LOQ), if found, are qualified with a "J" flag.

Parameter	Result	RL	MDL	DF	Qualifiers
Antimony	ND	11.2	0.730	5.00	
Arsenic	2.63	5.60	2.18	5.00	J
Barium	112	5.60	0.626	5.00	
Beryllium	ND	5.60	1.15	5.00	
Cadmium	ND	5.60	0.671	5.00	
Chromium	15.6	11.2	0.654	5.00	
Cobalt	7.27	5.60	0.709	5.00	
Copper	21.2	5.60	0.652	5.00	
Lead	22.3	5.60	0.768	5.00	
Molybdenum	ND	5.60	0.818	5.00	
Nickel	9.96	5.60	0.717	5.00	
Selenium	ND	5.60	1.48	5.00	
Silver	ND	5.60	0.796	5.00	
Thallium	ND	5.60	0.587	5.00	
Vanadium	27.7	11.2	0.796	5.00	
Zinc	73.5	28.0	4.44	5.00	

Return to Contents

RL: Reporting Limit. DF: Dilution Factor. MDL: Method Detection Limit.

eurofins | Calscience

Analytical Report

EKI Environment & Water, Inc.
2355 Main Street, Suite 210
Irvine, CA 92614-4252

Date Received: 03/08/19
Work Order: 19-03-0690
Preparation: EPA 3050B
Method: EPA 6020
Units: mg/kg

Project: Project Condor / B71091.00

Client Sample Number	Lab Sample Number	Date/Time Collected	Matrix	Instrument	Date Prepared	Date/Time Analyzed	QC Batch ID
PC-10-4.0-5.0	**19-03-0690-24-A**	**03/08/19 00:00**	**Solid**	**ICP/MS 05**	**03/20/19**	**03/22/19 14:51**	**190320L01**

Comment(s): - Results are reported on a dry weight basis.
- Results were evaluated to the MDL (DL), concentrations >= to the MDL (DL) but < RL (LOQ), if found, are qualified with a "J" flag.

Parameter	Result	RL	MDL	DF	Qualifiers
Antimony	ND	11.2	0.733	5.00	
Arsenic	2.42	5.62	2.19	5.00	J
Barium	129	5.62	0.629	5.00	
Beryllium	ND	5.62	1.16	5.00	
Cadmium	ND	5.62	0.674	5.00	
Chromium	21.0	11.2	0.657	5.00	
Cobalt	11.4	5.62	0.712	5.00	
Copper	24.3	5.62	0.655	5.00	
Lead	5.91	5.62	0.771	5.00	
Molybdenum	ND	5.62	0.822	5.00	
Nickel	13.4	5.62	0.720	5.00	
Selenium	ND	5.62	1.48	5.00	
Silver	ND	5.62	0.800	5.00	
Thallium	ND	5.62	0.590	5.00	
Vanadium	46.0	11.2	0.799	5.00	
Zinc	57.8	28.1	4.46	5.00	

Return to Contents

RL: Reporting Limit. DF: Dilution Factor. MDL: Method Detection Limit.

eurofins | Calscience

Analytical Report

EKI Environment & Water, Inc.
2355 Main Street, Suite 210
Irvine, CA 92614-4252

Date Received: 03/08/19
Work Order: 19-03-0690
Preparation: EPA 3050B
Method: EPA 6020
Units: mg/kg

Project: Project Condor / B71091.00

Client Sample Number	Lab Sample Number	Date/Time Collected	Matrix	Instrument	Date Prepared	Date/Time Analyzed	QC Batch ID
PC-10-3-9.0-10.0	**19-03-0690-25-C**	**03/08/19 10:45**	**Solid**	**ICP/MS 05**	**03/20/19**	**03/22/19 15:48**	**190320L01**

Comment(s): - Results are reported on a dry weight basis.
- Results were evaluated to the MDL (DL), concentrations >= to the MDL (DL) but < RL (LOQ), if found, are qualified with a "J" flag.

Parameter	Result	RL	MDL	DF	Qualifiers
Antimony	ND	11.0	0.714	5.00	
Arsenic	ND	5.48	2.13	5.00	
Barium	29.0	5.48	0.613	5.00	
Beryllium	ND	5.48	1.12	5.00	
Cadmium	ND	5.48	0.657	5.00	
Chromium	3.72	11.0	0.639	5.00	J
Cobalt	2.57	5.48	0.693	5.00	J
Copper	4.99	5.48	0.637	5.00	J
Lead	1.98	5.48	0.751	5.00	J
Molybdenum	ND	5.48	0.801	5.00	
Nickel	2.98	5.48	0.701	5.00	J
Selenium	ND	5.48	1.45	5.00	
Silver	ND	5.48	0.779	5.00	
Thallium	ND	5.48	0.575	5.00	
Vanadium	8.31	11.0	0.778	5.00	J
Zinc	11.1	27.4	4.34	5.00	J

Return to Contents

RL: Reporting Limit. DF: Dilution Factor. MDL: Method Detection Limit.

eurofins | Calscience

Analytical Report

EKI Environment & Water, Inc.
2355 Main Street, Suite 210
Irvine, CA 92614-4252

Date Received: 03/08/19
Work Order: 19-03-0690
Preparation: EPA 3050B
Method: EPA 6020
Units: mg/kg

Project: Project Condor / B71091.00

Client Sample Number	Lab Sample Number	Date/Time Collected	Matrix	Instrument	Date Prepared	Date/Time Analyzed	QC Batch ID
Method Blank	**099-15-621-1837**	**N/A**	**Solid**	**ICP/MS 05**	**03/20/19**	**03/22/19 02:23**	**190320L01**

Comment(s): - Results were evaluated to the MDL (DL), concentrations >= to the MDL (DL) but < RL (LOQ), if found, are qualified with a "J" flag.

Parameter	Result	RL	MDL	DF	Qualifiers
Antimony	ND	2.00	0.130	1.00	
Arsenic	ND	1.00	0.389	1.00	
Barium	ND	1.00	0.112	1.00	
Beryllium	ND	1.00	0.205	1.00	
Cadmium	ND	1.00	0.120	1.00	
Chromium	ND	2.00	0.117	1.00	
Cobalt	ND	1.00	0.127	1.00	
Copper	ND	1.00	0.116	1.00	
Lead	ND	1.00	0.137	1.00	
Molybdenum	ND	1.00	0.146	1.00	
Nickel	ND	1.00	0.128	1.00	
Selenium	ND	1.00	0.264	1.00	
Silver	ND	1.00	0.142	1.00	
Thallium	ND	1.00	0.105	1.00	
Vanadium	ND	2.00	0.142	1.00	
Zinc	ND	5.00	0.793	1.00	

Return to Contents

RL: Reporting Limit. DF: Dilution Factor. MDL: Method Detection Limit.

eurofins | Calscience

Analytical Report

EKI Environment & Water, Inc.
2355 Main Street, Suite 210
Irvine, CA 92614-4252

Date Received: 03/08/19
Work Order: 19-03-0690
Preparation: EPA 7471A Total
Method: EPA 7471A
Units: mg/kg

Project: Project Condor / B71091.00

Client Sample Number	Lab Sample Number	Date/Time Collected	Matrix	Instrument	Date Prepared	Date/Time Analyzed	QC Batch ID
PC-11-0.0-1.0	**19-03-0690-4-A**	**03/08/19 00:00**	**Solid**	**Mercury 08**	**03/21/19**	**03/21/19 18:56**	**190321L03**

Comment(s): - Results are reported on a dry weight basis.
- Results were evaluated to the MDL (DL), concentrations >= to the MDL (DL) but < RL (LOQ), if found, are qualified with a "J" flag.

Parameter	Result	RL	MDL	DF	Qualifiers
Mercury	0.265	0.0891	0.00628	1.00	

Client Sample Number	Lab Sample Number	Date/Time Collected	Matrix	Instrument	Date Prepared	Date/Time Analyzed	QC Batch ID
PC-11-4.0-5.0	**19-03-0690-8-A**	**03/08/19 00:00**	**Solid**	**Mercury 08**	**03/21/19**	**03/21/19 18:58**	**190321L03**

Comment(s): - Results are reported on a dry weight basis.
- Results were evaluated to the MDL (DL), concentrations >= to the MDL (DL) but < RL (LOQ), if found, are qualified with a "J" flag.

Parameter	Result	RL	MDL	DF	Qualifiers
Mercury	0.0835	0.0952	0.00671	1.00	J

Client Sample Number	Lab Sample Number	Date/Time Collected	Matrix	Instrument	Date Prepared	Date/Time Analyzed	QC Batch ID
PC-12-0.0-1.0	**19-03-0690-9-A**	**03/08/19 14:45**	**Solid**	**Mercury 08**	**03/21/19**	**03/21/19 19:01**	**190321L03**

Comment(s): - Results are reported on a dry weight basis.
- Results were evaluated to the MDL (DL), concentrations >= to the MDL (DL) but < RL (LOQ), if found, are qualified with a "J" flag.

Parameter	Result	RL	MDL	DF	Qualifiers
Mercury	0.0797	0.0937	0.00660	1.00	J

Client Sample Number	Lab Sample Number	Date/Time Collected	Matrix	Instrument	Date Prepared	Date/Time Analyzed	QC Batch ID
PC-12-4.0-5.0	**19-03-0690-10-A**	**03/08/19 15:00**	**Solid**	**Mercury 08**	**03/21/19**	**03/21/19 19:03**	**190321L03**

Comment(s): - Results are reported on a dry weight basis.
- Results were evaluated to the MDL (DL), concentrations >= to the MDL (DL) but < RL (LOQ), if found, are qualified with a "J" flag.

Parameter	Result	RL	MDL	DF	Qualifiers
Mercury	0.0219	0.0920	0.00648	1.00	J

Client Sample Number	Lab Sample Number	Date/Time Collected	Matrix	Instrument	Date Prepared	Date/Time Analyzed	QC Batch ID
PC-10-0.0-1.0	**19-03-0690-19-A**	**03/08/19 00:00**	**Solid**	**Mercury 08**	**03/21/19**	**03/21/19 19:05**	**190321L03**

Comment(s): - Results are reported on a dry weight basis.
- Results were evaluated to the MDL (DL), concentrations >= to the MDL (DL) but < RL (LOQ), if found, are qualified with a "J" flag.

Parameter	Result	RL	MDL	DF	Qualifiers
Mercury	0.0686	0.0889	0.00626	1.00	J

Return to Contents

RL: Reporting Limit. DF: Dilution Factor. MDL: Method Detection Limit.

eurofins | Calscience

Analytical Report

EKI Environment & Water, Inc.
2355 Main Street, Suite 210
Irvine, CA 92614-4252

Date Received: 03/08/19
Work Order: 19-03-0690
Preparation: EPA 7471A Total
Method: EPA 7471A
Units: mg/kg

Project: Project Condor / B71091.00

Client Sample Number	Lab Sample Number	Date/Time Collected	Matrix	Instrument	Date Prepared	Date/Time Analyzed	QC Batch ID
PC-10-4.0-5.0	**19-03-0690-24-A**	**03/08/19 00:00**	**Solid**	**Mercury 08**	**03/21/19**	**03/21/19 18:49**	**190321L03**

Comment(s): - Results are reported on a dry weight basis.
- Results were evaluated to the MDL (DL), concentrations >= to the MDL (DL) but < RL (LOQ), if found, are qualified with a "J" flag.

Parameter	Result	RL	MDL	DF	Qualifiers
Mercury	0.0710	0.0893	0.00629	1.00	J

Client Sample Number	Lab Sample Number	Date/Time Collected	Matrix	Instrument	Date Prepared	Date/Time Analyzed	QC Batch ID
PC-10-3-9.0-10.0	**19-03-0690-25-C**	**03/08/19 10:45**	**Solid**	**Mercury 08**	**03/21/19**	**03/21/19 19:12**	**190321L03**

Comment(s): - Results are reported on a dry weight basis.
- Results were evaluated to the MDL (DL), concentrations >= to the MDL (DL) but < RL (LOQ), if found, are qualified with a "J" flag.

Parameter	Result	RL	MDL	DF	Qualifiers
Mercury	0.0203	0.0913	0.00643	1.00	J

Client Sample Number	Lab Sample Number	Date/Time Collected	Matrix	Instrument	Date Prepared	Date/Time Analyzed	QC Batch ID
Method Blank	**099-16-272-4486**	**N/A**	**Solid**	**Mercury 08**	**03/21/19**	**03/21/19 18:45**	**190321L03**

Comment(s): - Results were evaluated to the MDL (DL), concentrations >= to the MDL (DL) but < RL (LOQ), if found, are qualified with a "J" flag.

Parameter	Result	RL	MDL	DF	Qualifiers
Mercury	ND	0.0820	0.00578	1.00	

Return to Contents

RL: Reporting Limit. DF: Dilution Factor. MDL: Method Detection Limit.

eurofins | Calscience

Analytical Report

EKI Environment & Water, Inc.
2355 Main Street, Suite 210
Irvine, CA 92614-4252

Date Received: 03/08/19
Work Order: 19-03-0690
Preparation: EPA 3540C
Method: EPA 8081A
Units: ug/kg

Project: Project Condor / B71091.00

Client Sample Number	Lab Sample Number	Date/Time Collected	Matrix	Instrument	Date Prepared	Date/Time Analyzed	QC Batch ID
PC-11-0.0-1.0	**19-03-0690-4-A**	**03/08/19 00:00**	**Solid**	**GC 51**	**03/12/19**	**03/14/19 09:28**	**190312L12**

Comment(s): - Results are reported on a dry weight basis.
- Results were evaluated to the MDL (DL), concentrations >= to the MDL (DL) but < RL (LOQ), if found, are qualified with a "J" flag.

Parameter	Result	RL	MDL	DF	Qualifiers
Aldrin	ND	5.6	2.4	1.00	
Alpha-BHC	ND	11	4.1	1.00	
Beta-BHC	ND	5.6	2.8	1.00	
Chlordane	ND	56	29	1.00	
4,4'-DDD	ND	5.6	2.6	1.00	
4,4'-DDE	ND	5.6	2.5	1.00	
4,4'-DDT	ND	5.6	2.4	1.00	
Delta-BHC	ND	11	4.9	1.00	
Dieldrin	ND	5.6	2.4	1.00	
Endosulfan I	ND	5.6	2.2	1.00	
Endosulfan II	ND	5.6	2.6	1.00	
Endosulfan Sulfate	ND	5.6	2.9	1.00	
Endrin	ND	5.6	2.6	1.00	
Endrin Aldehyde	ND	5.6	3.4	1.00	
Endrin Ketone	ND	5.6	2.8	1.00	
Gamma-BHC	ND	5.6	2.5	1.00	
Heptachlor	ND	5.6	2.4	1.00	
Heptachlor Epoxide	ND	11	4.1	1.00	
Methoxychlor	ND	5.6	3.0	1.00	
Toxaphene	ND	110	50	1.00	

Surrogate	Rec. (%)	Control Limits	Qualifiers
Decachlorobiphenyl	91	24-168	
2,4,5,6-Tetrachloro-m-Xylene	82	25-145	

Return to Contents

RL: Reporting Limit. DF: Dilution Factor. MDL: Method Detection Limit.

eurofins | Calscience

Analytical Report

EKI Environment & Water, Inc.
2355 Main Street, Suite 210
Irvine, CA 92614-4252

Date Received: 03/08/19
Work Order: 19-03-0690
Preparation: EPA 3540C
Method: EPA 8081A
Units: ug/kg

Project: Project Condor / B71091.00

Client Sample Number	Lab Sample Number	Date/Time Collected	Matrix	Instrument	Date Prepared	Date/Time Analyzed	QC Batch ID
PC-11-4.0-5.0	**19-03-0690-8-A**	**03/08/19 00:00**	**Solid**	**GC 51**	**03/12/19**	**03/14/19 09:43**	**190312L12**

Comment(s): - Results are reported on a dry weight basis.
- Results were evaluated to the MDL (DL), concentrations >= to the MDL (DL) but < RL (LOQ), if found, are qualified with a "J" flag.

Parameter	Result	RL	MDL	DF	Qualifiers
Aldrin	ND	5.6	2.4	1.00	
Alpha-BHC	ND	11	4.1	1.00	
Beta-BHC	ND	5.6	2.8	1.00	
Chlordane	ND	56	29	1.00	
4,4'-DDD	ND	5.6	2.6	1.00	
4,4'-DDE	ND	5.6	2.5	1.00	
4,4'-DDT	ND	5.6	2.4	1.00	
Delta-BHC	ND	11	4.9	1.00	
Dieldrin	ND	5.6	2.4	1.00	
Endosulfan I	ND	5.6	2.2	1.00	
Endosulfan II	ND	5.6	2.6	1.00	
Endosulfan Sulfate	ND	5.6	2.9	1.00	
Endrin	ND	5.6	2.6	1.00	
Endrin Aldehyde	ND	5.6	3.4	1.00	
Endrin Ketone	ND	5.6	2.8	1.00	
Gamma-BHC	ND	5.6	2.5	1.00	
Heptachlor	ND	5.6	2.4	1.00	
Heptachlor Epoxide	ND	11	4.1	1.00	
Methoxychlor	ND	5.6	3.0	1.00	
Toxaphene	ND	110	50	1.00	

Surrogate	Rec. (%)	Control Limits	Qualifiers
Decachlorobiphenyl	85	24-168	
2,4,5,6-Tetrachloro-m-Xylene	84	25-145	

Return to Contents

RL: Reporting Limit. DF: Dilution Factor. MDL: Method Detection Limit.

eurofins | Calscience

Analytical Report

EKI Environment & Water, Inc.
2355 Main Street, Suite 210
Irvine, CA 92614-4252

Date Received: 03/08/19
Work Order: 19-03-0690
Preparation: EPA 3540C
Method: EPA 8081A
Units: ug/kg

Project: Project Condor / B71091.00

Client Sample Number	Lab Sample Number	Date/Time Collected	Matrix	Instrument	Date Prepared	Date/Time Analyzed	QC Batch ID
PC-12-0.0-1.0	**19-03-0690-9-A**	**03/08/19 14:45**	**Solid**	**GC 51**	**03/12/19**	**03/14/19 09:57**	**190312L12**

Comment(s): - Results are reported on a dry weight basis.
- Results were evaluated to the MDL (DL), concentrations >= to the MDL (DL) but < RL (LOQ), if found, are qualified with a "J" flag.

Parameter	Result	RL	MDL	DF	Qualifiers
Aldrin	ND	5.7	2.5	1.00	
Alpha-BHC	ND	11	4.2	1.00	
Beta-BHC	ND	5.7	2.8	1.00	
Chlordane	990	57	30	1.00	
4,4'-DDD	ND	5.7	2.7	1.00	
4,4'-DDE	28	5.7	2.5	1.00	
4,4'-DDT	14	5.7	2.5	1.00	
Delta-BHC	ND	11	5.0	1.00	
Endosulfan I	ND	5.7	2.2	1.00	
Endosulfan II	ND	5.7	2.7	1.00	
Endosulfan Sulfate	ND	5.7	3.0	1.00	
Endrin	ND	5.7	2.7	1.00	
Endrin Aldehyde	ND	5.7	3.4	1.00	
Endrin Ketone	ND	5.7	2.8	1.00	
Gamma-BHC	ND	5.7	2.5	1.00	
Heptachlor	ND	5.7	2.4	1.00	
Heptachlor Epoxide	13	11	4.2	1.00	
Methoxychlor	ND	5.7	3.1	1.00	
Toxaphene	ND	110	51	1.00	

Surrogate	Rec. (%)	Control Limits	Qualifiers
Decachlorobiphenyl	94	24-168	
2,4,5,6-Tetrachloro-m-Xylene	87	25-145	

Return to Contents

RL: Reporting Limit. DF: Dilution Factor. MDL: Method Detection Limit.

eurofins | Calscience

Analytical Report

EKI Environment & Water, Inc.
2355 Main Street, Suite 210
Irvine, CA 92614-4252

Date Received: 03/08/19
Work Order: 19-03-0690
Preparation: EPA 3540C
Method: EPA 8081A
Units: ug/kg

Project: Project Condor / B71091.00

Client Sample Number	Lab Sample Number	Date/Time Collected	Matrix	Instrument	Date Prepared	Date/Time Analyzed	QC Batch ID
PC-12-0.0-1.0	**19-03-0690-9-A**	**03/08/19 14:45**	**Solid**	**GC 51**	**03/12/19**	**03/14/19 14:37**	**190312L12**

Comment(s): - Results are reported on a dry weight basis.
- Results were evaluated to the MDL (DL), concentrations >= to the MDL (DL) but < RL (LOQ), if found, are qualified with a "J" flag.

Parameter	Result	RL	MDL	DF	Qualifiers
Dieldrin	53	28	12	5.00	

Surrogate	Rec. (%)	Control Limits	Qualifiers
Decachlorobiphenyl	80	24-168	
2,4,5,6-Tetrachloro-m-Xylene	96	25-145	

Return to Contents

RL: Reporting Limit. DF: Dilution Factor. MDL: Method Detection Limit.

eurofins | Calscience

Analytical Report

EKI Environment & Water, Inc.
2355 Main Street, Suite 210
Irvine, CA 92614-4252

Date Received: 03/08/19
Work Order: 19-03-0690
Preparation: EPA 3540C
Method: EPA 8081A
Units: ug/kg

Project: Project Condor / B71091.00

Client Sample Number	Lab Sample Number	Date/Time Collected	Matrix	Instrument	Date Prepared	Date/Time Analyzed	QC Batch ID
PC-12-4.0-5.0	**19-03-0690-10-A**	**03/08/19 15:00**	**Solid**	**GC 51**	**03/12/19**	**03/14/19 11:32**	**190312L12**

Comment(s): - Results are reported on a dry weight basis.
- Results were evaluated to the MDL (DL), concentrations >= to the MDL (DL) but < RL (LOQ), if found, are qualified with a "J" flag.

Parameter	Result	RL	MDL	DF	Qualifiers
Aldrin	ND	5.7	2.5	1.00	
Alpha-BHC	ND	11	4.2	1.00	
Beta-BHC	ND	5.7	2.8	1.00	
Chlordane	ND	57	30	1.00	
4,4'-DDD	ND	5.7	2.7	1.00	
4,4'-DDE	ND	5.7	2.5	1.00	
4,4'-DDT	ND	5.7	2.5	1.00	
Delta-BHC	ND	11	5.0	1.00	
Dieldrin	ND	5.7	2.5	1.00	
Endosulfan I	ND	5.7	2.3	1.00	
Endosulfan II	ND	5.7	2.7	1.00	
Endosulfan Sulfate	ND	5.7	3.0	1.00	
Endrin	ND	5.7	2.7	1.00	
Endrin Aldehyde	ND	5.7	3.4	1.00	
Endrin Ketone	ND	5.7	2.9	1.00	
Gamma-BHC	ND	5.7	2.5	1.00	
Heptachlor	ND	5.7	2.5	1.00	
Heptachlor Epoxide	ND	11	4.2	1.00	
Methoxychlor	ND	5.7	3.1	1.00	
Toxaphene	ND	110	51	1.00	

Surrogate	Rec. (%)	Control Limits	Qualifiers
Decachlorobiphenyl	93	24-168	
2,4,5,6-Tetrachloro-m-Xylene	96	25-145	

Return to Contents

RL: Reporting Limit. DF: Dilution Factor. MDL: Method Detection Limit.

eurofins | Calscience

Analytical Report

EKI Environment & Water, Inc.
2355 Main Street, Suite 210
Irvine, CA 92614-4252

Date Received: 03/08/19
Work Order: 19-03-0690
Preparation: EPA 3540C
Method: EPA 8081A
Units: ug/kg

Project: Project Condor / B71091.00

Client Sample Number	Lab Sample Number	Date/Time Collected	Matrix	Instrument	Date Prepared	Date/Time Analyzed	QC Batch ID
PC-10-0.0-1.0	**19-03-0690-19-A**	**03/08/19 00:00**	**Solid**	**GC 51**	**03/12/19**	**03/15/19 14:12**	**190312L12**

Comment(s): - Results are reported on a dry weight basis.
- Results were evaluated to the MDL (DL), concentrations >= to the MDL (DL) but < RL (LOQ), if found, are qualified with a "J" flag.

Parameter	Result	RL	MDL	DF	Qualifiers
Aldrin	ND	5.5	2.4	1.00	
Alpha-BHC	ND	11	4.1	1.00	
Beta-BHC	ND	5.5	2.7	1.00	
Chlordane	46	55	29	1.00	J
4,4'-DDD	ND	5.5	2.6	1.00	
4,4'-DDE	8.2	5.5	2.5	1.00	
4,4'-DDT	4.4	5.5	2.4	1.00	J
Delta-BHC	ND	11	4.8	1.00	
Dieldrin	ND	5.5	2.4	1.00	
Endosulfan I	ND	5.5	2.2	1.00	
Endosulfan II	ND	5.5	2.6	1.00	
Endosulfan Sulfate	ND	5.5	2.9	1.00	
Endrin	ND	5.5	2.6	1.00	
Endrin Aldehyde	ND	5.5	3.3	1.00	
Endrin Ketone	ND	5.5	2.8	1.00	
Gamma-BHC	ND	5.5	2.5	1.00	
Heptachlor	ND	5.5	2.4	1.00	
Heptachlor Epoxide	ND	11	4.1	1.00	
Methoxychlor	ND	5.5	3.0	1.00	
Toxaphene	ND	110	50	1.00	

Surrogate	Rec. (%)	Control Limits	Qualifiers
Decachlorobiphenyl	103	24-168	
2,4,5,6-Tetrachloro-m-Xylene	100	25-145	

Return to Contents

RL: Reporting Limit. DF: Dilution Factor. MDL: Method Detection Limit.

eurofins | Calscience

Analytical Report

EKI Environment & Water, Inc.
2355 Main Street, Suite 210
Irvine, CA 92614-4252

Date Received: 03/08/19
Work Order: 19-03-0690
Preparation: EPA 3540C
Method: EPA 8081A
Units: ug/kg

Project: Project Condor / B71091.00

Client Sample Number	Lab Sample Number	Date/Time Collected	Matrix	Instrument	Date Prepared	Date/Time Analyzed	QC Batch ID
PC-10-4.0-5.0	**19-03-0690-24-A**	**03/08/19 00:00**	**Solid**	**GC 51**	**03/12/19**	**03/14/19 12:01**	**190312L12**

Comment(s): - Results are reported on a dry weight basis.
- Results were evaluated to the MDL (DL), concentrations >= to the MDL (DL) but < RL (LOQ), if found, are qualified with a "J" flag.

Parameter	Result	RL	MDL	DF	Qualifiers
Aldrin	ND	5.6	2.4	1.00	
Alpha-BHC	ND	11	4.1	1.00	
Beta-BHC	ND	5.6	2.8	1.00	
Chlordane	ND	56	29	1.00	
4,4'-DDD	ND	5.6	2.6	1.00	
4,4'-DDE	ND	5.6	2.5	1.00	
4,4'-DDT	ND	5.6	2.4	1.00	
Delta-BHC	ND	11	4.9	1.00	
Dieldrin	ND	5.6	2.4	1.00	
Endosulfan I	ND	5.6	2.2	1.00	
Endosulfan II	ND	5.6	2.6	1.00	
Endosulfan Sulfate	ND	5.6	2.9	1.00	
Endrin	ND	5.6	2.6	1.00	
Endrin Aldehyde	ND	5.6	3.4	1.00	
Endrin Ketone	ND	5.6	2.8	1.00	
Gamma-BHC	ND	5.6	2.5	1.00	
Heptachlor	ND	5.6	2.4	1.00	
Heptachlor Epoxide	ND	11	4.1	1.00	
Methoxychlor	ND	5.6	3.0	1.00	
Toxaphene	ND	110	50	1.00	

Surrogate	Rec. (%)	Control Limits	Qualifiers
Decachlorobiphenyl	96	24-168	
2,4,5,6-Tetrachloro-m-Xylene	95	25-145	

Return to Contents

RL: Reporting Limit. DF: Dilution Factor. MDL: Method Detection Limit.

eurofins | Calscience

Analytical Report

EKI Environment & Water, Inc.
2355 Main Street, Suite 210
Irvine, CA 92614-4252

Date Received: 03/08/19
Work Order: 19-03-0690
Preparation: EPA 3540C
Method: EPA 8081A
Units: ug/kg

Project: Project Condor / B71091.00

Client Sample Number	Lab Sample Number	Date/Time Collected	Matrix	Instrument	Date Prepared	Date/Time Analyzed	QC Batch ID
PC-10-3-9.0-10.0	**19-03-0690-25-C**	**03/08/19 10:45**	**Solid**	**GC 51**	**03/12/19**	**03/14/19 12:15**	**190312L12**

Comment(s): - Results are reported on a dry weight basis.
- Results were evaluated to the MDL (DL), concentrations >= to the MDL (DL) but < RL (LOQ), if found, are qualified with a "J" flag.

Parameter	Result	RL	MDL	DF	Qualifiers
Aldrin	ND	5.5	2.4	1.00	
Alpha-BHC	ND	11	4.1	1.00	
Beta-BHC	ND	5.5	2.7	1.00	
Chlordane	ND	55	29	1.00	
4,4'-DDD	ND	5.5	2.6	1.00	
4,4'-DDE	ND	5.5	2.4	1.00	
4,4'-DDT	ND	5.5	2.4	1.00	
Delta-BHC	ND	11	4.8	1.00	
Dieldrin	ND	5.5	2.4	1.00	
Endosulfan I	ND	5.5	2.2	1.00	
Endosulfan II	ND	5.5	2.6	1.00	
Endosulfan Sulfate	ND	5.5	2.9	1.00	
Endrin	ND	5.5	2.6	1.00	
Endrin Aldehyde	ND	5.5	3.3	1.00	
Endrin Ketone	ND	5.5	2.8	1.00	
Gamma-BHC	ND	5.5	2.4	1.00	
Heptachlor	ND	5.5	2.4	1.00	
Heptachlor Epoxide	ND	11	4.0	1.00	
Methoxychlor	ND	5.5	3.0	1.00	
Toxaphene	ND	110	49	1.00	

Surrogate	Rec. (%)	Control Limits	Qualifiers
Decachlorobiphenyl	97	24-168	
2,4,5,6-Tetrachloro-m-Xylene	98	25-145	

RL: Reporting Limit. DF: Dilution Factor. MDL: Method Detection Limit.

Return to Contents

eurofins | Calscience

Analytical Report

EKI Environment & Water, Inc.
2355 Main Street, Suite 210
Irvine, CA 92614-4252

Date Received: 03/08/19
Work Order: 19-03-0690
Preparation: EPA 3540C
Method: EPA 8081A
Units: ug/kg

Project: Project Condor / B71091.00

Client Sample Number	Lab Sample Number	Date/Time Collected	Matrix	Instrument	Date Prepared	Date/Time Analyzed	QC Batch ID
Method Blank	**099-12-537-3117**	**N/A**	**Solid**	**GC 51**	**03/12/19**	**03/14/19 05:55**	**190312L12**

Comment(s): - Results were evaluated to the MDL (DL), concentrations >= to the MDL (DL) but < RL (LOQ), if found, are qualified with a "J" flag.

Parameter	Result	RL	MDL	DF	Qualifiers
Aldrin	ND	5.0	2.2	1.00	
Alpha-BHC	ND	10	3.7	1.00	
Beta-BHC	ND	5.0	2.5	1.00	
Chlordane	ND	50	26	1.00	
4,4'-DDD	ND	5.0	2.4	1.00	
4,4'-DDE	ND	5.0	2.2	1.00	
4,4'-DDT	ND	5.0	2.2	1.00	
Delta-BHC	ND	10	4.4	1.00	
Dieldrin	ND	5.0	2.2	1.00	
Endosulfan I	ND	5.0	2.0	1.00	
Endosulfan II	ND	5.0	2.4	1.00	
Endosulfan Sulfate	ND	5.0	2.6	1.00	
Endrin	ND	5.0	2.4	1.00	
Endrin Aldehyde	ND	5.0	3.0	1.00	
Endrin Ketone	ND	5.0	2.5	1.00	
Gamma-BHC	ND	5.0	2.2	1.00	
Heptachlor	ND	5.0	2.2	1.00	
Heptachlor Epoxide	ND	10	3.7	1.00	
Methoxychlor	ND	5.0	2.7	1.00	
Toxaphene	ND	100	45	1.00	

Surrogate	Rec. (%)	Control Limits	Qualifiers
Decachlorobiphenyl	96	24-168	
2,4,5,6-Tetrachloro-m-Xylene	85	25-145	

Return to Contents

RL: Reporting Limit. DF: Dilution Factor. MDL: Method Detection Limit.

eurofins | Calscience

Analytical Report

EKI Environment & Water, Inc.
2355 Main Street, Suite 210
Irvine, CA 92614-4252

Date Received: 03/08/19
Work Order: 19-03-0690
Preparation: EPA 3540C
Method: EPA 8082
Units: ug/kg

Project: Project Condor / B71091.00

Client Sample Number	Lab Sample Number	Date/Time Collected	Matrix	Instrument	Date Prepared	Date/Time Analyzed	QC Batch ID
PC-11-0.0-1.0	**19-03-0690-4-A**	**03/08/19 00:00**	**Solid**	**GC 58**	**03/12/19**	**03/14/19 01:56**	**190312L13**

Comment(s): - Results are reported on a dry weight basis.
- Results were evaluated to the MDL (DL), concentrations >= to the MDL (DL) but < RL (LOQ), if found, are qualified with a "J" flag.

Parameter	Result	RL	MDL	DF	Qualifiers
Aroclor-1016	ND	56	23	1.00	
Aroclor-1221	ND	56	47	1.00	
Aroclor-1232	ND	56	28	1.00	
Aroclor-1242	ND	56	41	1.00	
Aroclor-1248	ND	56	36	1.00	
Aroclor-1254	ND	56	35	1.00	
Aroclor-1260	ND	56	34	1.00	
Aroclor-1262	ND	56	39	1.00	
Aroclor-1268	ND	56	37	1.00	

Surrogate	Rec. (%)	Control Limits	Qualifiers
Decachlorobiphenyl	103	24-168	
2,4,5,6-Tetrachloro-m-Xylene	110	25-145	

Client Sample Number	Lab Sample Number	Date/Time Collected	Matrix	Instrument	Date Prepared	Date/Time Analyzed	QC Batch ID
PC-11-4.0-5.0	**19-03-0690-8-A**	**03/08/19 00:00**	**Solid**	**GC 58**	**03/12/19**	**03/14/19 02:14**	**190312L13**

Comment(s): - Results are reported on a dry weight basis.
- Results were evaluated to the MDL (DL), concentrations >= to the MDL (DL) but < RL (LOQ), if found, are qualified with a "J" flag.

Parameter	Result	RL	MDL	DF	Qualifiers
Aroclor-1016	ND	56	23	1.00	
Aroclor-1221	ND	56	47	1.00	
Aroclor-1232	ND	56	28	1.00	
Aroclor-1242	ND	56	41	1.00	
Aroclor-1248	ND	56	35	1.00	
Aroclor-1254	ND	56	35	1.00	
Aroclor-1260	ND	56	34	1.00	
Aroclor-1262	ND	56	39	1.00	
Aroclor-1268	ND	56	37	1.00	

Surrogate	Rec. (%)	Control Limits	Qualifiers
Decachlorobiphenyl	104	24-168	
2,4,5,6-Tetrachloro-m-Xylene	116	25-145	

RL: Reporting Limit. DF: Dilution Factor. MDL: Method Detection Limit.

Return to Contents

eurofins | Calscience

Analytical Report

EKI Environment & Water, Inc.
2355 Main Street, Suite 210
Irvine, CA 92614-4252

Date Received: 03/08/19
Work Order: 19-03-0690
Preparation: EPA 3540C
Method: EPA 8082
Units: ug/kg

Project: Project Condor / B71091.00

Client Sample Number	Lab Sample Number	Date/Time Collected	Matrix	Instrument	Date Prepared	Date/Time Analyzed	QC Batch ID
PC-12-0.0-1.0	**19-03-0690-9-A**	**03/08/19 14:45**	**Solid**	**GC 58**	**03/12/19**	**03/14/19 02:32**	**190312L13**

Comment(s): - Results are reported on a dry weight basis.
- Results were evaluated to the MDL (DL), concentrations >= to the MDL (DL) but < RL (LOQ), if found, are qualified with a "J" flag.

Parameter	Result	RL	MDL	DF	Qualifiers
Aroclor-1016	ND	57	24	1.00	
Aroclor-1221	ND	57	48	1.00	
Aroclor-1232	ND	57	28	1.00	
Aroclor-1242	ND	57	42	1.00	
Aroclor-1248	ND	57	36	1.00	
Aroclor-1254	ND	57	36	1.00	
Aroclor-1260	ND	57	34	1.00	
Aroclor-1262	ND	57	39	1.00	
Aroclor-1268	ND	57	38	1.00	

Surrogate	Rec. (%)	Control Limits	Qualifiers
Decachlorobiphenyl	100	24-168	
2,4,5,6-Tetrachloro-m-Xylene	103	25-145	

PC-12-4.0-5.0	19-03-0690-10-A	03/08/19 15:00	Solid	GC 58	03/12/19	03/14/19 02:50	190312L13

Comment(s): - Results are reported on a dry weight basis.
- Results were evaluated to the MDL (DL), concentrations >= to the MDL (DL) but < RL (LOQ), if found, are qualified with a "J" flag.

Parameter	Result	RL	MDL	DF	Qualifiers
Aroclor-1016	ND	57	24	1.00	
Aroclor-1221	ND	57	48	1.00	
Aroclor-1232	ND	57	29	1.00	
Aroclor-1242	ND	57	42	1.00	
Aroclor-1248	ND	57	36	1.00	
Aroclor-1254	ND	57	36	1.00	
Aroclor-1260	ND	57	35	1.00	
Aroclor-1262	ND	57	39	1.00	
Aroclor-1268	ND	57	38	1.00	

Surrogate	Rec. (%)	Control Limits	Qualifiers
Decachlorobiphenyl	102	24-168	
2,4,5,6-Tetrachloro-m-Xylene	106	25-145	

Return to Contents

RL: Reporting Limit. DF: Dilution Factor. MDL: Method Detection Limit.

eurofins | Calscience

Analytical Report

EKI Environment & Water, Inc.
2355 Main Street, Suite 210
Irvine, CA 92614-4252

Date Received: 03/08/19
Work Order: 19-03-0690
Preparation: EPA 3540C
Method: EPA 8082
Units: ug/kg

Project: Project Condor / B71091.00

Client Sample Number	Lab Sample Number	Date/Time Collected	Matrix	Instrument	Date Prepared	Date/Time Analyzed	QC Batch ID
PC-10-0.0-1.0	**19-03-0690-19-A**	**03/08/19 00:00**	**Solid**	**GC 58**	**03/12/19**	**03/14/19 03:08**	**190312L13**

Comment(s): - Results are reported on a dry weight basis.
- Results were evaluated to the MDL (DL), concentrations >= to the MDL (DL) but < RL (LOQ), if found, are qualified with a "J" flag.

Parameter	Result	RL	MDL	DF	Qualifiers
Aroclor-1016	ND	55	23	1.00	
Aroclor-1221	ND	55	47	1.00	
Aroclor-1232	ND	55	28	1.00	
Aroclor-1242	ND	55	41	1.00	
Aroclor-1248	ND	55	35	1.00	
Aroclor-1254	ND	55	35	1.00	
Aroclor-1260	ND	55	34	1.00	
Aroclor-1262	ND	55	38	1.00	
Aroclor-1268	ND	55	37	1.00	

Surrogate	Rec. (%)	Control Limits	Qualifiers
Decachlorobiphenyl	103	24-168	
2,4,5,6-Tetrachloro-m-Xylene	112	25-145	

PC-10-4.0-5.0	19-03-0690-24-A	03/08/19 00:00	Solid	GC 58	03/12/19	03/14/19 03:26	190312L13

Comment(s): - Results are reported on a dry weight basis.
- Results were evaluated to the MDL (DL), concentrations >= to the MDL (DL) but < RL (LOQ), if found, are qualified with a "J" flag.

Parameter	Result	RL	MDL	DF	Qualifiers
Aroclor-1016	ND	56	23	1.00	
Aroclor-1221	ND	56	47	1.00	
Aroclor-1232	ND	56	28	1.00	
Aroclor-1242	ND	56	41	1.00	
Aroclor-1248	ND	56	36	1.00	
Aroclor-1254	ND	56	35	1.00	
Aroclor-1260	ND	56	34	1.00	
Aroclor-1262	ND	56	39	1.00	
Aroclor-1268	ND	56	37	1.00	

Surrogate	Rec. (%)	Control Limits	Qualifiers
Decachlorobiphenyl	107	24-168	
2,4,5,6-Tetrachloro-m-Xylene	111	25-145	

Return to Contents

RL: Reporting Limit. DF: Dilution Factor. MDL: Method Detection Limit.

eurofins | Calscience

Analytical Report

EKI Environment & Water, Inc.
2355 Main Street, Suite 210
Irvine, CA 92614-4252

Date Received: 03/08/19
Work Order: 19-03-0690
Preparation: EPA 3540C
Method: EPA 8082
Units: ug/kg

Project: Project Condor / B71091.00

Client Sample Number	Lab Sample Number	Date/Time Collected	Matrix	Instrument	Date Prepared	Date/Time Analyzed	QC Batch ID
PC-10-3-9.0-10.0	**19-03-0690-25-A**	**03/08/19 10:45**	**Solid**	**GC 58**	**03/12/19**	**03/14/19 03:44**	**190312L13**

Comment(s): - Results are reported on a dry weight basis.
- Results were evaluated to the MDL (DL), concentrations >= to the MDL (DL) but < RL (LOQ), if found, are qualified with a "J" flag.

Parameter	Result	RL	MDL	DF	Qualifiers
Aroclor-1016	ND	55	23	1.00	
Aroclor-1221	ND	55	46	1.00	
Aroclor-1232	ND	55	28	1.00	
Aroclor-1242	ND	55	41	1.00	
Aroclor-1248	ND	55	35	1.00	
Aroclor-1254	ND	55	35	1.00	
Aroclor-1260	ND	55	33	1.00	
Aroclor-1262	ND	55	38	1.00	
Aroclor-1268	ND	55	37	1.00	

Surrogate	Rec. (%)	Control Limits	Qualifiers
Decachlorobiphenyl	105	24-168	
2,4,5,6-Tetrachloro-m-Xylene	109	25-145	

Method Blank	099-12-535-5124	N/A	Solid	GC 58	03/12/19	03/14/19 00:44	190312L13

Comment(s): - Results were evaluated to the MDL (DL), concentrations >= to the MDL (DL) but < RL (LOQ), if found, are qualified with a "J" flag.

Parameter	Result	RL	MDL	DF	Qualifiers
Aroclor-1016	ND	50	21	1.00	
Aroclor-1221	ND	50	42	1.00	
Aroclor-1232	ND	50	25	1.00	
Aroclor-1242	ND	50	37	1.00	
Aroclor-1248	ND	50	32	1.00	
Aroclor-1254	ND	50	32	1.00	
Aroclor-1260	ND	50	30	1.00	
Aroclor-1262	ND	50	35	1.00	
Aroclor-1268	ND	50	33	1.00	

Surrogate	Rec. (%)	Control Limits	Qualifiers
Decachlorobiphenyl	109	24-168	
2,4,5,6-Tetrachloro-m-Xylene	113	25-145	

Return to Contents

RL: Reporting Limit. DF: Dilution Factor. MDL: Method Detection Limit.

eurofins | Calscience

Analytical Report

EKI Environment & Water, Inc.
2355 Main Street, Suite 210
Irvine, CA 92614-4252

Date Received: 03/08/19
Work Order: 19-03-0690
Preparation: EPA 3545
Method: EPA 8141A
Units: mg/kg

Project: Project Condor / B71091.00

Client Sample Number	Lab Sample Number	Date/Time Collected	Matrix	Instrument	Date Prepared	Date/Time Analyzed	QC Batch ID
PC-11-0.0-1.0	**19-03-0690-4-A**	**03/08/19 00:00**	**Solid**	**GC 68**	**03/12/19**	**03/15/19 15:16**	**190312L09**

Comment(s): - Results are reported on a dry weight basis.
- Results were evaluated to the MDL (DL), concentrations >= to the MDL (DL) but < RL (LOQ), if found, are qualified with a "J" flag.

Parameter	Result	RL	MDL	DF	Qualifiers
Demeton-o/s	ND	0.56	0.32	1.00	
Azinphos Methyl	ND	0.56	0.25	1.00	
Bolstar	ND	0.56	0.20	1.00	
Chlorpyrifos	ND	0.56	0.19	1.00	
Coumaphos	ND	0.56	0.17	1.00	
Diazinon	ND	0.56	0.18	1.00	
Dichlorvos	ND	0.56	0.31	1.00	
Disulfoton	ND	0.56	0.17	1.00	
Ethoprop	ND	0.56	0.19	1.00	
Fensulfothion	ND	0.56	0.20	1.00	
Fenthion	ND	0.56	0.21	1.00	
Merphos	ND	0.56	0.22	1.00	
Methyl Parathion	ND	0.56	0.24	1.00	
Mevinphos	ND	0.56	0.27	1.00	
Naled	ND	4.5	1.9	1.00	
Phorate	ND	0.56	0.25	1.00	
Ronnel	ND	0.56	0.17	1.00	
Stirophos	ND	2.2	0.67	1.00	
Tokuthion	ND	0.56	0.19	1.00	
Trichloronate	ND	0.56	0.17	1.00	

Surrogate	Rec. (%)	Control Limits	Qualifiers
Tributylphosphate	79	20-154	

Return to Contents

RL: Reporting Limit. DF: Dilution Factor. MDL: Method Detection Limit.

eurofins | Calscience

Analytical Report

EKI Environment & Water, Inc.
2355 Main Street, Suite 210
Irvine, CA 92614-4252

Date Received: 03/08/19
Work Order: 19-03-0690
Preparation: EPA 3545
Method: EPA 8141A
Units: mg/kg

Project: Project Condor / B71091.00

Client Sample Number	Lab Sample Number	Date/Time Collected	Matrix	Instrument	Date Prepared	Date/Time Analyzed	QC Batch ID
PC-11-4.0-5.0	**19-03-0690-8-A**	**03/08/19 00:00**	**Solid**	**GC 68**	**03/12/19**	**03/15/19 16:02**	**190312L09**

Comment(s): - Results are reported on a dry weight basis.
- Results were evaluated to the MDL (DL), concentrations >= to the MDL (DL) but < RL (LOQ), if found, are qualified with a "J" flag.

Parameter	Result	RL	MDL	DF	Qualifiers
Demeton-o/s	ND	0.56	0.32	1.00	
Azinphos Methyl	ND	0.56	0.25	1.00	
Bolstar	ND	0.56	0.20	1.00	
Chlorpyrifos	ND	0.56	0.18	1.00	
Coumaphos	ND	0.56	0.17	1.00	
Diazinon	ND	0.56	0.18	1.00	
Dichlorvos	ND	0.56	0.31	1.00	
Disulfoton	ND	0.56	0.17	1.00	
Ethoprop	ND	0.56	0.18	1.00	
Fensulfothion	ND	0.56	0.20	1.00	
Fenthion	ND	0.56	0.21	1.00	
Merphos	ND	0.56	0.21	1.00	
Methyl Parathion	ND	0.56	0.24	1.00	
Mevinphos	ND	0.56	0.27	1.00	
Naled	ND	4.4	1.9	1.00	
Phorate	ND	0.56	0.25	1.00	
Ronnel	ND	0.56	0.17	1.00	
Stirophos	ND	2.2	0.66	1.00	
Tokuthion	ND	0.56	0.19	1.00	
Trichloronate	ND	0.56	0.17	1.00	

Surrogate	Rec. (%)	Control Limits	Qualifiers
Tributylphosphate	80	20-154	

Return to Contents

RL: Reporting Limit. DF: Dilution Factor. MDL: Method Detection Limit.

eurofins | Calscience

Analytical Report

EKI Environment & Water, Inc.
2355 Main Street, Suite 210
Irvine, CA 92614-4252

Date Received: 03/08/19
Work Order: 19-03-0690
Preparation: EPA 3545
Method: EPA 8141A
Units: mg/kg

Project: Project Condor / B71091.00

Client Sample Number	Lab Sample Number	Date/Time Collected	Matrix	Instrument	Date Prepared	Date/Time Analyzed	QC Batch ID
PC-12-0.0-1.0	**19-03-0690-9-A**	**03/08/19 14:45**	**Solid**	**GC 68**	**03/12/19**	**03/15/19 16:50**	**190312L09**

Comment(s): - Results are reported on a dry weight basis.
- Results were evaluated to the MDL (DL), concentrations >= to the MDL (DL) but < RL (LOQ), if found, are qualified with a "J" flag.

Parameter	Result	RL	MDL	DF	Qualifiers
Demeton-o/s	ND	0.57	0.32	1.00	
Azinphos Methyl	ND	0.57	0.26	1.00	
Bolstar	ND	0.57	0.20	1.00	
Chlorpyrifos	ND	0.57	0.19	1.00	
Coumaphos	ND	0.57	0.17	1.00	
Diazinon	ND	0.57	0.18	1.00	
Dichlorvos	ND	0.57	0.31	1.00	
Disulfoton	ND	0.57	0.17	1.00	
Ethoprop	ND	0.57	0.19	1.00	
Fensulfothion	ND	0.57	0.20	1.00	
Fenthion	ND	0.57	0.21	1.00	
Merphos	ND	0.57	0.22	1.00	
Methyl Parathion	ND	0.57	0.24	1.00	
Mevinphos	ND	0.57	0.27	1.00	
Naled	ND	4.5	2.0	1.00	
Phorate	ND	0.57	0.25	1.00	
Ronnel	ND	0.57	0.18	1.00	
Stirophos	ND	2.3	0.68	1.00	
Tokuthion	ND	0.57	0.19	1.00	
Trichloronate	ND	0.57	0.17	1.00	

Surrogate	Rec. (%)	Control Limits	Qualifiers
Tributylphosphate	86	20-154	

Return to Contents

RL: Reporting Limit. DF: Dilution Factor. MDL: Method Detection Limit.

eurofins | Calscience

Analytical Report

EKI Environment & Water, Inc.
2355 Main Street, Suite 210
Irvine, CA 92614-4252

Date Received: 03/08/19
Work Order: 19-03-0690
Preparation: EPA 3545
Method: EPA 8141A
Units: mg/kg

Project: Project Condor / B71091.00

Client Sample Number	Lab Sample Number	Date/Time Collected	Matrix	Instrument	Date Prepared	Date/Time Analyzed	QC Batch ID
PC-12-4.0-5.0	**19-03-0690-10-A**	**03/08/19 15:00**	**Solid**	**GC 68**	**03/12/19**	**03/15/19 18:26**	**190312L09**

Comment(s): - Results are reported on a dry weight basis.
- Results were evaluated to the MDL (DL), concentrations >= to the MDL (DL) but < RL (LOQ), if found, are qualified with a "J" flag.

Parameter	Result	RL	MDL	DF	Qualifiers
Demeton-o/s	ND	0.56	0.32	1.00	
Azinphos Methyl	ND	0.56	0.25	1.00	
Bolstar	ND	0.56	0.20	1.00	
Chlorpyrifos	ND	0.56	0.19	1.00	
Coumaphos	ND	0.56	0.17	1.00	
Diazinon	ND	0.56	0.18	1.00	
Dichlorvos	ND	0.56	0.31	1.00	
Disulfoton	ND	0.56	0.17	1.00	
Ethoprop	ND	0.56	0.19	1.00	
Fensulfothion	ND	0.56	0.20	1.00	
Fenthion	ND	0.56	0.21	1.00	
Merphos	ND	0.56	0.22	1.00	
Methyl Parathion	ND	0.56	0.24	1.00	
Mevinphos	ND	0.56	0.27	1.00	
Naled	ND	4.5	1.9	1.00	
Phorate	ND	0.56	0.25	1.00	
Ronnel	ND	0.56	0.18	1.00	
Stirophos	ND	2.3	0.67	1.00	
Tokuthion	ND	0.56	0.19	1.00	
Trichloronate	ND	0.56	0.17	1.00	

Surrogate	Rec. (%)	Control Limits	Qualifiers
Tributylphosphate	77	20-154	

Return to Contents

RL: Reporting Limit. DF: Dilution Factor. MDL: Method Detection Limit.

eurofins | Calscience

Analytical Report

EKI Environment & Water, Inc.
2355 Main Street, Suite 210
Irvine, CA 92614-4252

Date Received: 03/08/19
Work Order: 19-03-0690
Preparation: EPA 3545
Method: EPA 8141A
Units: mg/kg

Project: Project Condor / B71091.00

Client Sample Number	Lab Sample Number	Date/Time Collected	Matrix	Instrument	Date Prepared	Date/Time Analyzed	QC Batch ID
PC-10-0.0-1.0	**19-03-0690-19-A**	**03/08/19 00:00**	**Solid**	**GC 68**	**03/12/19**	**03/15/19 19:13**	**190312L09**

Comment(s): - Results are reported on a dry weight basis.
- Results were evaluated to the MDL (DL), concentrations >= to the MDL (DL) but < RL (LOQ), if found, are qualified with a "J" flag.

Parameter	Result	RL	MDL	DF	Qualifiers
Demeton-o/s	ND	0.56	0.32	1.00	
Azinphos Methyl	ND	0.56	0.25	1.00	
Bolstar	ND	0.56	0.20	1.00	
Chlorpyrifos	ND	0.56	0.19	1.00	
Coumaphos	ND	0.56	0.17	1.00	
Diazinon	ND	0.56	0.18	1.00	
Dichlorvos	ND	0.56	0.31	1.00	
Disulfoton	ND	0.56	0.17	1.00	
Ethoprop	ND	0.56	0.19	1.00	
Fensulfothion	ND	0.56	0.20	1.00	
Fenthion	ND	0.56	0.21	1.00	
Merphos	ND	0.56	0.21	1.00	
Methyl Parathion	ND	0.56	0.24	1.00	
Mevinphos	ND	0.56	0.27	1.00	
Naled	ND	4.5	1.9	1.00	
Phorate	ND	0.56	0.25	1.00	
Ronnel	ND	0.56	0.17	1.00	
Stirophos	ND	2.2	0.67	1.00	
Tokuthion	ND	0.56	0.19	1.00	
Trichloronate	ND	0.56	0.17	1.00	

Surrogate	Rec. (%)	Control Limits	Qualifiers
Tributylphosphate	89	20-154	

Return to Contents

RL: Reporting Limit. DF: Dilution Factor. MDL: Method Detection Limit.

eurofins | Calscience

Analytical Report

EKI Environment & Water, Inc.
2355 Main Street, Suite 210
Irvine, CA 92614-4252

Date Received: 03/08/19
Work Order: 19-03-0690
Preparation: EPA 3545
Method: EPA 8141A
Units: mg/kg

Project: Project Condor / B71091.00

Client Sample Number	Lab Sample Number	Date/Time Collected	Matrix	Instrument	Date Prepared	Date/Time Analyzed	QC Batch ID
PC-10-4.0-5.0	**19-03-0690-24-A**	**03/08/19 00:00**	**Solid**	**GC 68**	**03/12/19**	**03/15/19 20:01**	**190312L09**

Comment(s): - Results are reported on a dry weight basis.
- Results were evaluated to the MDL (DL), concentrations >= to the MDL (DL) but < RL (LOQ), if found, are qualified with a "J" flag.

Parameter	Result	RL	MDL	DF	Qualifiers
Demeton-o/s	ND	0.56	0.32	1.00	
Azinphos Methyl	ND	0.56	0.25	1.00	
Bolstar	ND	0.56	0.20	1.00	
Chlorpyrifos	ND	0.56	0.19	1.00	
Coumaphos	ND	0.56	0.17	1.00	
Diazinon	ND	0.56	0.18	1.00	
Dichlorvos	ND	0.56	0.31	1.00	
Disulfoton	ND	0.56	0.17	1.00	
Ethoprop	ND	0.56	0.18	1.00	
Fensulfothion	ND	0.56	0.20	1.00	
Fenthion	ND	0.56	0.21	1.00	
Merphos	ND	0.56	0.21	1.00	
Methyl Parathion	ND	0.56	0.24	1.00	
Mevinphos	ND	0.56	0.27	1.00	
Naled	ND	4.5	1.9	1.00	
Phorate	ND	0.56	0.25	1.00	
Ronnel	ND	0.56	0.17	1.00	
Stirophos	ND	2.2	0.67	1.00	
Tokuthion	ND	0.56	0.19	1.00	
Trichloronate	ND	0.56	0.17	1.00	

Surrogate	Rec. (%)	Control Limits	Qualifiers
Tributylphosphate	88	20-154	

Return to Contents

RL: Reporting Limit. DF: Dilution Factor. MDL: Method Detection Limit.

eurofins | Calscience

Analytical Report

EKI Environment & Water, Inc.
2355 Main Street, Suite 210
Irvine, CA 92614-4252

Date Received: 03/08/19
Work Order: 19-03-0690
Preparation: EPA 3545
Method: EPA 8141A
Units: mg/kg

Project: Project Condor / B71091.00

Client Sample Number	Lab Sample Number	Date/Time Collected	Matrix	Instrument	Date Prepared	Date/Time Analyzed	QC Batch ID
PC-10-3-9.0-10.0	**19-03-0690-25-A**	**03/08/19 10:45**	**Solid**	**GC 68**	**03/12/19**	**03/15/19 20:49**	**190312L09**

Comment(s): - Results are reported on a dry weight basis.
- Results were evaluated to the MDL (DL), concentrations >= to the MDL (DL) but < RL (LOQ), if found, are qualified with a "J" flag.

Parameter	Result	RL	MDL	DF	Qualifiers
Demeton-o/s	ND	0.54	0.31	1.00	
Azinphos Methyl	ND	0.54	0.24	1.00	
Bolstar	ND	0.54	0.19	1.00	
Chlorpyrifos	ND	0.54	0.18	1.00	
Coumaphos	ND	0.54	0.16	1.00	
Diazinon	ND	0.54	0.17	1.00	
Dichlorvos	ND	0.54	0.30	1.00	
Disulfoton	ND	0.54	0.17	1.00	
Ethoprop	ND	0.54	0.18	1.00	
Fensulfothion	ND	0.54	0.20	1.00	
Fenthion	ND	0.54	0.20	1.00	
Merphos	ND	0.54	0.21	1.00	
Methyl Parathion	ND	0.54	0.23	1.00	
Mevinphos	ND	0.54	0.26	1.00	
Naled	ND	4.3	1.9	1.00	
Phorate	ND	0.54	0.24	1.00	
Ronnel	ND	0.54	0.17	1.00	
Stirophos	ND	2.2	0.65	1.00	
Tokuthion	ND	0.54	0.18	1.00	
Trichloronate	ND	0.54	0.16	1.00	

Surrogate	Rec. (%)	Control Limits	Qualifiers
Tributylphosphate	79	20-154	

Return to Contents

RL: Reporting Limit. DF: Dilution Factor. MDL: Method Detection Limit.

eurofins | Calscience

Analytical Report

EKI Environment & Water, Inc.
2355 Main Street, Suite 210
Irvine, CA 92614-4252

Date Received: 03/08/19
Work Order: 19-03-0690
Preparation: EPA 3545
Method: EPA 8141A
Units: mg/kg

Project: Project Condor / B71091.00

Client Sample Number	Lab Sample Number	Date/Time Collected	Matrix	Instrument	Date Prepared	Date/Time Analyzed	QC Batch ID
Method Blank	**099-15-973-418**	**N/A**	**Solid**	**GC 68**	**03/12/19**	**03/14/19 18:26**	**190312L09**

Comment(s): - Results were evaluated to the MDL (DL), concentrations >= to the MDL (DL) but < RL (LOQ), if found, are qualified with a "J" flag.

Parameter	Result	RL	MDL	DF	Qualifiers
Demeton-o/s	ND	0.50	0.29	1.00	
Azinphos Methyl	ND	0.50	0.23	1.00	
Bolstar	ND	0.50	0.18	1.00	
Chlorpyrifos	ND	0.50	0.17	1.00	
Coumaphos	ND	0.50	0.15	1.00	
Diazinon	ND	0.50	0.16	1.00	
Dichlorvos	ND	0.50	0.28	1.00	
Disulfoton	ND	0.50	0.15	1.00	
Ethoprop	ND	0.50	0.17	1.00	
Fensulfothion	ND	0.50	0.18	1.00	
Fenthion	ND	0.50	0.19	1.00	
Merphos	ND	0.50	0.19	1.00	
Methyl Parathion	ND	0.50	0.21	1.00	
Mevinphos	ND	0.50	0.24	1.00	
Naled	ND	4.0	1.7	1.00	
Phorate	ND	0.50	0.22	1.00	
Ronnel	ND	0.50	0.16	1.00	
Stirophos	ND	2.0	0.60	1.00	
Tokuthion	ND	0.50	0.17	1.00	
Trichloronate	ND	0.50	0.15	1.00	

Surrogate	Rec. (%)	Control Limits	Qualifiers
Tributylphosphate	88	20-154	

Return to Contents

RL: Reporting Limit. DF: Dilution Factor. MDL: Method Detection Limit.

eurofins | Calscience

Analytical Report

EKI Environment & Water, Inc.
2355 Main Street, Suite 210
Irvine, CA 92614-4252

Date Received: 03/08/19
Work Order: 19-03-0690
Preparation: EPA 8151A
Method: EPA 8151A
Units: ug/kg

Project: Project Condor / B71091.00

Client Sample Number	Lab Sample Number	Date/Time Collected	Matrix	Instrument	Date Prepared	Date/Time Analyzed	QC Batch ID
PC-11-0.0-1.0	**19-03-0690-4-A**	**03/08/19 00:00**	**Solid**	**GC 40**	**03/12/19**	**03/18/19 12:05**	**190312L17**

Comment(s): - Results are reported on a dry weight basis.
- Results were evaluated to the MDL (DL), concentrations >= to the MDL (DL) but < RL (LOQ), if found, are qualified with a "J" flag.

Parameter	Result	RL	MDL	DF	Qualifiers
Dalapon	ND	280	82	1.00	
Dicamba	ND	11	1.4	1.00	
MCPP	ND	11000	3500	1.00	
MCPA	ND	11000	2300	1.00	
Dichlorprop	ND	110	19	1.00	
2,4-D	ND	110	16	1.00	
2,4,5-TP (Silvex)	ND	11	2.6	1.00	
2,4,5-T	ND	11	1.3	1.00	
2,4-DB	ND	110	18	1.00	
Dinoseb	ND	56	5.7	1.00	

Surrogate	Rec. (%)	Control Limits	Qualifiers
2,4-Dichlorophenylacetic acid	65	44-146	

Client Sample Number	Lab Sample Number	Date/Time Collected	Matrix	Instrument	Date Prepared	Date/Time Analyzed	QC Batch ID
PC-11-4.0-5.0	**19-03-0690-8-A**	**03/08/19 00:00**	**Solid**	**GC 40**	**03/12/19**	**03/18/19 12:28**	**190312L17**

Comment(s): - Results are reported on a dry weight basis.
- Results were evaluated to the MDL (DL), concentrations >= to the MDL (DL) but < RL (LOQ), if found, are qualified with a "J" flag.

Parameter	Result	RL	MDL	DF	Qualifiers
Dalapon	ND	280	81	1.00	
Dicamba	ND	11	1.4	1.00	
MCPP	ND	11000	3500	1.00	
MCPA	ND	11000	2300	1.00	
Dichlorprop	ND	110	19	1.00	
2,4-D	ND	110	16	1.00	
2,4,5-TP (Silvex)	ND	11	2.6	1.00	
2,4,5-T	ND	11	1.3	1.00	
2,4-DB	ND	110	18	1.00	
Dinoseb	ND	56	5.7	1.00	

Surrogate	Rec. (%)	Control Limits	Qualifiers
2,4-Dichlorophenylacetic acid	60	44-146	

RL: Reporting Limit. DF: Dilution Factor. MDL: Method Detection Limit.

Return to Contents

eurofins | Calscience

Analytical Report

EKI Environment & Water, Inc.
2355 Main Street, Suite 210
Irvine, CA 92614-4252

Date Received: 03/08/19
Work Order: 19-03-0690
Preparation: EPA 8151A
Method: EPA 8151A
Units: ug/kg

Project: Project Condor / B71091.00

Client Sample Number	Lab Sample Number	Date/Time Collected	Matrix	Instrument	Date Prepared	Date/Time Analyzed	QC Batch ID
PC-12-0.0-1.0	**19-03-0690-9-A**	**03/08/19 14:45**	**Solid**	**GC 40**	**03/12/19**	**03/18/19 12:51**	**190312L17**

Comment(s): - Results are reported on a dry weight basis.
- Results were evaluated to the MDL (DL), concentrations >= to the MDL (DL) but < RL (LOQ), if found, are qualified with a "J" flag.

Parameter	Result	RL	MDL	DF	Qualifiers
Dalapon	ND	280	82	1.00	
Dicamba	ND	11	1.4	1.00	
MCPP	ND	11000	3600	1.00	
MCPA	ND	11000	2300	1.00	
Dichlorprop	ND	110	19	1.00	
2,4-D	ND	110	16	1.00	
2,4,5-TP (Silvex)	ND	11	2.7	1.00	
2,4,5-T	ND	11	1.3	1.00	
2,4-DB	ND	110	18	1.00	
Dinoseb	ND	57	5.8	1.00	

Surrogate	Rec. (%)	Control Limits	Qualifiers
2,4-Dichlorophenylacetic acid	96	44-146	

Client Sample Number	Lab Sample Number	Date/Time Collected	Matrix	Instrument	Date Prepared	Date/Time Analyzed	QC Batch ID
PC-12-4.0-5.0	**19-03-0690-10-A**	**03/08/19 15:00**	**Solid**	**GC 40**	**03/12/19**	**03/18/19 13:14**	**190312L17**

Comment(s): - Results are reported on a dry weight basis.
- Results were evaluated to the MDL (DL), concentrations >= to the MDL (DL) but < RL (LOQ), if found, are qualified with a "J" flag.

Parameter	Result	RL	MDL	DF	Qualifiers
Dalapon	ND	280	82	1.00	
Dicamba	ND	11	1.4	1.00	
MCPP	ND	11000	3600	1.00	
MCPA	ND	11000	2300	1.00	
Dichlorprop	ND	110	19	1.00	
2,4-D	ND	110	16	1.00	
2,4,5-TP (Silvex)	ND	11	2.7	1.00	
2,4,5-T	ND	11	1.3	1.00	
2,4-DB	ND	110	18	1.00	
Dinoseb	ND	57	5.8	1.00	

Surrogate	Rec. (%)	Control Limits	Qualifiers
2,4-Dichlorophenylacetic acid	76	44-146	

Return to Contents

RL: Reporting Limit. DF: Dilution Factor. MDL: Method Detection Limit.

eurofins | Calscience

Analytical Report

EKI Environment & Water, Inc.
2355 Main Street, Suite 210
Irvine, CA 92614-4252

Date Received: 03/08/19
Work Order: 19-03-0690
Preparation: EPA 8151A
Method: EPA 8151A
Units: ug/kg

Project: Project Condor / B71091.00

Client Sample Number	Lab Sample Number	Date/Time Collected	Matrix	Instrument	Date Prepared	Date/Time Analyzed	QC Batch ID
PC-10-0.0-1.0	**19-03-0690-19-A**	**03/08/19 00:00**	**Solid**	**GC 40**	**03/12/19**	**03/18/19 13:37**	**190312L17**

Comment(s): - Results are reported on a dry weight basis.
- Results were evaluated to the MDL (DL), concentrations >= to the MDL (DL) but < RL (LOQ), if found, are qualified with a "J" flag.

Parameter	Result	RL	MDL	DF	Qualifiers
Dalapon	ND	280	81	1.00	
Dicamba	ND	11	1.4	1.00	
MCPP	ND	11000	3500	1.00	
MCPA	ND	11000	2300	1.00	
Dichlorprop	ND	110	19	1.00	
2,4-D	ND	110	16	1.00	
2,4,5-TP (Silvex)	ND	11	2.6	1.00	
2,4,5-T	ND	11	1.3	1.00	
2,4-DB	ND	110	18	1.00	
Dinoseb	ND	56	5.7	1.00	

Surrogate	Rec. (%)	Control Limits	Qualifiers
2,4-Dichlorophenylacetic acid	68	44-146	

PC-10-4.0-5.0	19-03-0690-24-A	03/08/19 00:00	Solid	GC 40	03/12/19	03/18/19 14:00	190312L17

Comment(s): - Results are reported on a dry weight basis.
- Results were evaluated to the MDL (DL), concentrations >= to the MDL (DL) but < RL (LOQ), if found, are qualified with a "J" flag.

Parameter	Result	RL	MDL	DF	Qualifiers
Dalapon	ND	280	82	1.00	
Dicamba	ND	11	1.4	1.00	
MCPP	ND	11000	3600	1.00	
MCPA	ND	11000	2300	1.00	
Dichlorprop	ND	110	19	1.00	
2,4-D	ND	110	16	1.00	
2,4,5-TP (Silvex)	ND	11	2.6	1.00	
2,4,5-T	ND	11	1.3	1.00	
2,4-DB	ND	110	18	1.00	
Dinoseb	ND	56	5.7	1.00	

Surrogate	Rec. (%)	Control Limits	Qualifiers
2,4-Dichlorophenylacetic acid	99	44-146	

Return to Contents

RL: Reporting Limit. DF: Dilution Factor. MDL: Method Detection Limit.

eurofins | Calscience

Analytical Report

EKI Environment & Water, Inc.
2355 Main Street, Suite 210
Irvine, CA 92614-4252

Date Received: 03/08/19
Work Order: 19-03-0690
Preparation: EPA 8151A
Method: EPA 8151A
Units: ug/kg

Project: Project Condor / B71091.00

Client Sample Number	Lab Sample Number	Date/Time Collected	Matrix	Instrument	Date Prepared	Date/Time Analyzed	QC Batch ID
PC-10-3-9.0-10.0	**19-03-0690-25-A**	**03/08/19 10:45**	**Solid**	**GC 40**	**03/12/19**	**03/18/19 14:23**	**190312L17**

Comment(s): - Results are reported on a dry weight basis.
- Results were evaluated to the MDL (DL), concentrations >= to the MDL (DL) but < RL (LOQ), if found, are qualified with a "J" flag.

Parameter	Result	RL	MDL	DF	Qualifiers
Dalapon	ND	270	79	1.00	
Dicamba	ND	11	1.3	1.00	
MCPP	ND	11000	3400	1.00	
MCPA	ND	11000	2200	1.00	
Dichlorprop	ND	110	18	1.00	
2,4-D	ND	110	15	1.00	
2,4,5-TP (Silvex)	ND	11	2.5	1.00	
2,4,5-T	ND	11	1.2	1.00	
2,4-DB	ND	110	17	1.00	
Dinoseb	ND	54	5.5	1.00	

Surrogate	Rec. (%)	Control Limits	Qualifiers
2,4-Dichlorophenylacetic acid	93	44-146	

Method Blank	**095-01-033-1649**	**N/A**	**Solid**	**GC 40**	**03/12/19**	**03/18/19 10:33**	**190312L17**

Comment(s): - Results were evaluated to the MDL (DL), concentrations >= to the MDL (DL) but < RL (LOQ), if found, are qualified with a "J" flag.

Parameter	Result	RL	MDL	DF	Qualifiers
Dalapon	ND	250	73	1.00	
Dicamba	ND	10	1.2	1.00	
MCPP	ND	10000	3200	1.00	
MCPA	ND	10000	2100	1.00	
Dichlorprop	ND	100	17	1.00	
2,4-D	ND	100	14	1.00	
2,4,5-TP (Silvex)	ND	10	2.3	1.00	
2,4,5-T	ND	10	1.1	1.00	
2,4-DB	ND	100	16	1.00	
Dinoseb	ND	50	5.1	1.00	

Surrogate	Rec. (%)	Control Limits	Qualifiers
2,4-Dichlorophenylacetic acid	71	44-146	

RL: Reporting Limit. DF: Dilution Factor. MDL: Method Detection Limit.

Return to Contents

eurofins | Calscience

Analytical Report

EKI Environment & Water, Inc.
2355 Main Street, Suite 210
Irvine, CA 92614-4252

Date Received: 03/08/19
Work Order: 19-03-0690
Preparation: EPA 3540C
Method: EPA 8270C SIM PAHs
Units: mg/kg

Project: Project Condor / B71091.00

Client Sample Number	Lab Sample Number	Date/Time Collected	Matrix	Instrument	Date Prepared	Date/Time Analyzed	QC Batch ID
PC-11-0.0-1.0	**19-03-0690-4-a**	**03/08/19 00:00**	**Solid**	**GC/MS AAA**	**03/12/19**	**03/15/19 19:17**	**190312L18**

Comment(s): - Results are reported on a dry weight basis.
- Results were evaluated to the MDL (DL), concentrations >= to the MDL (DL) but < RL (LOQ), if found, are qualified with a "J" flag.

Parameter	Result	RL	MDL	DF	Qualifiers
Naphthalene	ND	0.021	0.0074	1.00	
2-Methylnaphthalene	ND	0.021	0.0050	1.00	
1-Methylnaphthalene	ND	0.021	0.0050	1.00	
Acenaphthylene	ND	0.021	0.0038	1.00	
Acenaphthene	ND	0.021	0.0050	1.00	
Fluorene	ND	0.021	0.0067	1.00	
Phenanthrene	ND	0.021	0.0048	1.00	
Anthracene	ND	0.021	0.0074	1.00	
Fluoranthene	ND	0.021	0.0039	1.00	
Pyrene	ND	0.021	0.0048	1.00	
Benzo (a) Anthracene	ND	0.021	0.0046	1.00	
Chrysene	ND	0.021	0.0048	1.00	
Benzo (k) Fluoranthene	ND	0.021	0.0060	1.00	
Benzo (b) Fluoranthene	ND	0.021	0.0058	1.00	
Benzo (a) Pyrene	ND	0.021	0.0039	1.00	
Indeno (1,2,3-c,d) Pyrene	ND	0.021	0.0034	1.00	
Dibenz (a,h) Anthracene	ND	0.021	0.0042	1.00	
Benzo (g,h,i) Perylene	ND	0.021	0.0033	1.00	

Surrogate	Rec. (%)	Control Limits	Qualifiers
2-Fluorobiphenyl	92	22-130	
Nitrobenzene-d5	90	20-145	
p-Terphenyl-d14	101	33-147	

Return to Contents

RL: Reporting Limit. DF: Dilution Factor. MDL: Method Detection Limit.

eurofins | Calscience

Analytical Report

EKI Environment & Water, Inc.
2355 Main Street, Suite 210
Irvine, CA 92614-4252

Date Received: 03/08/19
Work Order: 19-03-0690
Preparation: EPA 3540C
Method: EPA 8270C SIM PAHs
Units: mg/kg

Project: Project Condor / B71091.00

Client Sample Number	Lab Sample Number	Date/Time Collected	Matrix	Instrument	Date Prepared	Date/Time Analyzed	QC Batch ID
PC-11-4.0-5.0	**19-03-0690-8-a**	**03/08/19 00:00**	**Solid**	**GC/MS AAA**	**03/12/19**	**03/15/19 19:37**	**190312L18**

Comment(s): - Results are reported on a dry weight basis.
- Results were evaluated to the MDL (DL), concentrations >= to the MDL (DL) but < RL (LOQ), if found, are qualified with a "J" flag.

Parameter	Result	RL	MDL	DF	Qualifiers
Naphthalene	ND	0.022	0.0078	1.00	
2-Methylnaphthalene	ND	0.022	0.0052	1.00	
1-Methylnaphthalene	ND	0.022	0.0052	1.00	
Acenaphthylene	ND	0.022	0.0040	1.00	
Acenaphthene	ND	0.022	0.0053	1.00	
Fluorene	ND	0.022	0.0070	1.00	
Phenanthrene	ND	0.022	0.0050	1.00	
Anthracene	ND	0.022	0.0078	1.00	
Fluoranthene	ND	0.022	0.0041	1.00	
Pyrene	ND	0.022	0.0051	1.00	
Benzo (a) Anthracene	ND	0.022	0.0048	1.00	
Chrysene	ND	0.022	0.0050	1.00	
Benzo (k) Fluoranthene	ND	0.022	0.0063	1.00	
Benzo (b) Fluoranthene	ND	0.022	0.0061	1.00	
Benzo (a) Pyrene	ND	0.022	0.0041	1.00	
Indeno (1,2,3-c,d) Pyrene	ND	0.022	0.0036	1.00	
Dibenz (a,h) Anthracene	ND	0.022	0.0044	1.00	
Benzo (g,h,i) Perylene	ND	0.022	0.0035	1.00	

Surrogate	Rec. (%)	Control Limits	Qualifiers
2-Fluorobiphenyl	53	22-130	
Nitrobenzene-d5	29	20-145	
p-Terphenyl-d14	63	33-147	

RL: Reporting Limit. DF: Dilution Factor. MDL: Method Detection Limit.

Return to Contents

eurofins | Calscience

Analytical Report

EKI Environment & Water, Inc.
2355 Main Street, Suite 210
Irvine, CA 92614-4252

Date Received: 03/08/19
Work Order: 19-03-0690
Preparation: EPA 3540C
Method: EPA 8270C SIM PAHs
Units: mg/kg

Project: Project Condor / B71091.00

Client Sample Number	Lab Sample Number	Date/Time Collected	Matrix	Instrument	Date Prepared	Date/Time Analyzed	QC Batch ID
PC-12-0.0-1.0	**19-03-0690-9-a**	**03/08/19 14:45**	**Solid**	**GC/MS AAA**	**03/12/19**	**03/15/19 19:56**	**190312L18**

Comment(s): - Results are reported on a dry weight basis.
- Results were evaluated to the MDL (DL), concentrations >= to the MDL (DL) but < RL (LOQ), if found, are qualified with a "J" flag.

Parameter	Result	RL	MDL	DF	Qualifiers
Naphthalene	ND	0.022	0.0077	1.00	
2-Methylnaphthalene	ND	0.022	0.0052	1.00	
1-Methylnaphthalene	ND	0.022	0.0052	1.00	
Acenaphthylene	ND	0.022	0.0040	1.00	
Acenaphthene	0.0063	0.022	0.0052	1.00	J
Fluorene	ND	0.022	0.0069	1.00	
Phenanthrene	0.037	0.022	0.0049	1.00	
Anthracene	0.0093	0.022	0.0077	1.00	J
Fluoranthene	0.042	0.022	0.0040	1.00	
Pyrene	0.043	0.022	0.0050	1.00	
Benzo (a) Anthracene	0.029	0.022	0.0048	1.00	
Chrysene	0.033	0.022	0.0050	1.00	
Benzo (k) Fluoranthene	0.019	0.022	0.0062	1.00	J
Benzo (b) Fluoranthene	0.024	0.022	0.0061	1.00	
Benzo (a) Pyrene	0.029	0.022	0.0041	1.00	
Indeno (1,2,3-c,d) Pyrene	0.018	0.022	0.0035	1.00	J
Dibenz (a,h) Anthracene	0.0070	0.022	0.0043	1.00	J
Benzo (g,h,i) Perylene	0.039	0.022	0.0034	1.00	

Surrogate	Rec. (%)	Control Limits	Qualifiers
2-Fluorobiphenyl	101	22-130	
Nitrobenzene-d5	102	20-145	
p-Terphenyl-d14	104	33-147	

Return to Contents

RL: Reporting Limit. DF: Dilution Factor. MDL: Method Detection Limit.

eurofins | Calscience

Analytical Report

EKI Environment & Water, Inc.
2355 Main Street, Suite 210
Irvine, CA 92614-4252

Date Received: 03/08/19
Work Order: 19-03-0690
Preparation: EPA 3540C
Method: EPA 8270C SIM PAHs
Units: mg/kg

Project: Project Condor / B71091.00

Client Sample Number	Lab Sample Number	Date/Time Collected	Matrix	Instrument	Date Prepared	Date/Time Analyzed	QC Batch ID
PC-12-4.0-5.0	**19-03-0690-10-a**	**03/08/19 15:00**	**Solid**	**GC/MS AAA**	**03/12/19**	**03/15/19 20:16**	**190312L18**

Comment(s): - Results are reported on a dry weight basis.
- Results were evaluated to the MDL (DL), concentrations >= to the MDL (DL) but < RL (LOQ), if found, are qualified with a "J" flag.

Parameter	Result	RL	MDL	DF	Qualifiers
Naphthalene	ND	0.023	0.0079	1.00	
2-Methylnaphthalene	ND	0.023	0.0053	1.00	
1-Methylnaphthalene	ND	0.023	0.0053	1.00	
Acenaphthylene	ND	0.023	0.0041	1.00	
Acenaphthene	ND	0.023	0.0054	1.00	
Fluorene	ND	0.023	0.0071	1.00	
Phenanthrene	ND	0.023	0.0051	1.00	
Anthracene	ND	0.023	0.0079	1.00	
Fluoranthene	ND	0.023	0.0042	1.00	
Pyrene	ND	0.023	0.0051	1.00	
Benzo (a) Anthracene	ND	0.023	0.0049	1.00	
Chrysene	ND	0.023	0.0051	1.00	
Benzo (k) Fluoranthene	ND	0.023	0.0064	1.00	
Benzo (b) Fluoranthene	ND	0.023	0.0062	1.00	
Benzo (a) Pyrene	ND	0.023	0.0042	1.00	
Indeno (1,2,3-c,d) Pyrene	ND	0.023	0.0036	1.00	
Dibenz (a,h) Anthracene	ND	0.023	0.0044	1.00	
Benzo (g,h,i) Perylene	ND	0.023	0.0035	1.00	

Surrogate	Rec. (%)	Control Limits	Qualifiers
2-Fluorobiphenyl	87	22-130	
Nitrobenzene-d5	93	20-145	
p-Terphenyl-d14	91	33-147	

RL: Reporting Limit. DF: Dilution Factor. MDL: Method Detection Limit.

Return to Contents

eurofins | Calscience

Analytical Report

EKI Environment & Water, Inc.
2355 Main Street, Suite 210
Irvine, CA 92614-4252

Date Received: 03/08/19
Work Order: 19-03-0690
Preparation: EPA 3540C
Method: EPA 8270C SIM PAHs
Units: mg/kg

Project: Project Condor / B71091.00

Client Sample Number	Lab Sample Number	Date/Time Collected	Matrix	Instrument	Date Prepared	Date/Time Analyzed	QC Batch ID
PC-10-0.0-1.0	**19-03-0690-19-a**	**03/08/19 00:00**	**Solid**	**GC/MS AAA**	**03/12/19**	**03/15/19 20:35**	**190312L18**

Comment(s): - Results are reported on a dry weight basis.
- Results were evaluated to the MDL (DL), concentrations >= to the MDL (DL) but < RL (LOQ), if found, are qualified with a "J" flag.

Parameter	Result	RL	MDL	DF	Qualifiers
Naphthalene	ND	0.022	0.0076	1.00	
2-Methylnaphthalene	ND	0.022	0.0051	1.00	
1-Methylnaphthalene	ND	0.022	0.0051	1.00	
Acenaphthylene	ND	0.022	0.0039	1.00	
Acenaphthene	ND	0.022	0.0051	1.00	
Fluorene	ND	0.022	0.0068	1.00	
Phenanthrene	ND	0.022	0.0048	1.00	
Anthracene	ND	0.022	0.0076	1.00	
Fluoranthene	ND	0.022	0.0040	1.00	
Pyrene	ND	0.022	0.0049	1.00	
Benzo (a) Anthracene	ND	0.022	0.0047	1.00	
Chrysene	0.0052	0.022	0.0049	1.00	J
Benzo (k) Fluoranthene	ND	0.022	0.0061	1.00	
Benzo (b) Fluoranthene	ND	0.022	0.0059	1.00	
Benzo (a) Pyrene	ND	0.022	0.0040	1.00	
Indeno (1,2,3-c,d) Pyrene	ND	0.022	0.0035	1.00	
Dibenz (a,h) Anthracene	ND	0.022	0.0042	1.00	
Benzo (g,h,i) Perylene	0.0048	0.022	0.0033	1.00	J

Surrogate	Rec. (%)	Control Limits	Qualifiers
2-Fluorobiphenyl	86	22-130	
Nitrobenzene-d5	83	20-145	
p-Terphenyl-d14	92	33-147	

RL: Reporting Limit. DF: Dilution Factor. MDL: Method Detection Limit.

Return to Contents

eurofins | Calscience

Analytical Report

EKI Environment & Water, Inc.
2355 Main Street, Suite 210
Irvine, CA 92614-4252

Date Received: 03/08/19
Work Order: 19-03-0690
Preparation: EPA 3540C
Method: EPA 8270C SIM PAHs
Units: mg/kg

Project: Project Condor / B71091.00

Client Sample Number	Lab Sample Number	Date/Time Collected	Matrix	Instrument	Date Prepared	Date/Time Analyzed	QC Batch ID
PC-10-4.0-5.0	**19-03-0690-24-a**	**03/08/19 00:00**	**Solid**	**GC/MS AAA**	**03/12/19**	**03/15/19 20:54**	**190312L18**

Comment(s): - Results are reported on a dry weight basis.
- Results were evaluated to the MDL (DL), concentrations >= to the MDL (DL) but < RL (LOQ), if found, are qualified with a "J" flag.

Parameter	Result	RL	MDL	DF	Qualifiers
Naphthalene	ND	0.022	0.0075	1.00	
2-Methylnaphthalene	ND	0.022	0.0050	1.00	
1-Methylnaphthalene	ND	0.022	0.0050	1.00	
Acenaphthylene	ND	0.022	0.0039	1.00	
Acenaphthene	ND	0.022	0.0051	1.00	
Fluorene	ND	0.022	0.0068	1.00	
Phenanthrene	ND	0.022	0.0048	1.00	
Anthracene	ND	0.022	0.0075	1.00	
Fluoranthene	ND	0.022	0.0039	1.00	
Pyrene	ND	0.022	0.0049	1.00	
Benzo (a) Anthracene	ND	0.022	0.0047	1.00	
Chrysene	ND	0.022	0.0048	1.00	
Benzo (k) Fluoranthene	ND	0.022	0.0060	1.00	
Benzo (b) Fluoranthene	ND	0.022	0.0059	1.00	
Benzo (a) Pyrene	ND	0.022	0.0040	1.00	
Indeno (1,2,3-c,d) Pyrene	ND	0.022	0.0034	1.00	
Dibenz (a,h) Anthracene	ND	0.022	0.0042	1.00	
Benzo (g,h,i) Perylene	ND	0.022	0.0033	1.00	

Surrogate	Rec. (%)	Control Limits	Qualifiers
2-Fluorobiphenyl	79	22-130	
Nitrobenzene-d5	56	20-145	
p-Terphenyl-d14	82	33-147	

RL: Reporting Limit. DF: Dilution Factor. MDL: Method Detection Limit.

Return to Contents

eurofins | Calscience

Analytical Report

EKI Environment & Water, Inc.
2355 Main Street, Suite 210
Irvine, CA 92614-4252

Date Received: 03/08/19
Work Order: 19-03-0690
Preparation: EPA 3540C
Method: EPA 8270C SIM PAHs
Units: mg/kg

Project: Project Condor / B71091.00

Client Sample Number	Lab Sample Number	Date/Time Collected	Matrix	Instrument	Date Prepared	Date/Time Analyzed	QC Batch ID
PC-10-3-9.0-10.0	**19-03-0690-25-c**	**03/08/19 10:45**	**Solid**	**GC/MS AAA**	**03/12/19**	**03/15/19 21:14**	**190312L18**

Comment(s): - Results are reported on a dry weight basis.
- Results were evaluated to the MDL (DL), concentrations >= to the MDL (DL) but < RL (LOQ), if found, are qualified with a "J" flag.

Parameter	Result	RL	MDL	DF	Qualifiers
Naphthalene	ND	0.021	0.0074	1.00	
2-Methylnaphthalene	ND	0.021	0.0050	1.00	
1-Methylnaphthalene	ND	0.021	0.0050	1.00	
Acenaphthylene	ND	0.021	0.0038	1.00	
Acenaphthene	ND	0.021	0.0050	1.00	
Fluorene	ND	0.021	0.0066	1.00	
Phenanthrene	ND	0.021	0.0047	1.00	
Anthracene	ND	0.021	0.0074	1.00	
Fluoranthene	ND	0.021	0.0039	1.00	
Pyrene	ND	0.021	0.0048	1.00	
Benzo (a) Anthracene	ND	0.021	0.0046	1.00	
Chrysene	ND	0.021	0.0047	1.00	
Benzo (k) Fluoranthene	ND	0.021	0.0059	1.00	
Benzo (b) Fluoranthene	ND	0.021	0.0058	1.00	
Benzo (a) Pyrene	ND	0.021	0.0039	1.00	
Indeno (1,2,3-c,d) Pyrene	ND	0.021	0.0034	1.00	
Dibenz (a,h) Anthracene	ND	0.021	0.0041	1.00	
Benzo (g,h,i) Perylene	ND	0.021	0.0033	1.00	

Surrogate	Rec. (%)	Control Limits	Qualifiers
2-Fluorobiphenyl	89	22-130	
Nitrobenzene-d5	49	20-145	
p-Terphenyl-d14	96	33-147	

RL: Reporting Limit. DF: Dilution Factor. MDL: Method Detection Limit.

Return to Contents

eurofins | Calscience

Analytical Report

EKI Environment & Water, Inc.
2355 Main Street, Suite 210
Irvine, CA 92614-4252

Date Received: 03/08/19
Work Order: 19-03-0690
Preparation: EPA 3540C
Method: EPA 8270C SIM PAHs
Units: mg/kg

Project: Project Condor / B71091.00

Client Sample Number	Lab Sample Number	Date/Time Collected	Matrix	Instrument	Date Prepared	Date/Time Analyzed	QC Batch ID
Method Blank	**099-06-010-3011**	**N/A**	**Solid**	**GC/MS AAA**	**03/12/19**	**03/16/19 11:48**	**190312L18**

Comment(s): - Results were evaluated to the MDL (DL), concentrations >= to the MDL (DL) but < RL (LOQ), if found, are qualified with a "J" flag.

Parameter	Result	RL	MDL	DF	Qualifiers
Naphthalene	ND	0.020	0.0069	1.00	
2-Methylnaphthalene	ND	0.020	0.0047	1.00	
1-Methylnaphthalene	ND	0.020	0.0047	1.00	
Acenaphthylene	ND	0.020	0.0036	1.00	
Acenaphthene	ND	0.020	0.0047	1.00	
Fluorene	ND	0.020	0.0063	1.00	
Phenanthrene	ND	0.020	0.0045	1.00	
Anthracene	ND	0.020	0.0070	1.00	
Fluoranthene	ND	0.020	0.0036	1.00	
Pyrene	ND	0.020	0.0045	1.00	
Benzo (a) Anthracene	ND	0.020	0.0043	1.00	
Chrysene	ND	0.020	0.0045	1.00	
Benzo (k) Fluoranthene	ND	0.020	0.0056	1.00	
Benzo (b) Fluoranthene	ND	0.020	0.0055	1.00	
Benzo (a) Pyrene	ND	0.020	0.0037	1.00	
Indeno (1,2,3-c,d) Pyrene	ND	0.020	0.0032	1.00	
Dibenz (a,h) Anthracene	ND	0.020	0.0039	1.00	
Benzo (g,h,i) Perylene	ND	0.020	0.0031	1.00	

Surrogate	Rec. (%)	Control Limits	Qualifiers
2-Fluorobiphenyl	94	22-130	
Nitrobenzene-d5	55	20-145	
p-Terphenyl-d14	102	33-147	

Return to Contents

RL: Reporting Limit. DF: Dilution Factor. MDL: Method Detection Limit.

eurofins | Calscience

Analytical Report

EKI Environment & Water, Inc.
2355 Main Street, Suite 210
Irvine, CA 92614-4252

Date Received: 03/08/19
Work Order: 19-03-0690
Preparation: EPA 5035
Method: EPA 8260B
Units: ug/kg

Project: Project Condor / B71091.00

Client Sample Number	Lab Sample Number	Date/Time Collected	Matrix	Instrument	Date Prepared	Date/Time Analyzed	QC Batch ID
PC-12-0.0-1.0	**19-03-0690-9-E**	**03/08/19 14:45**	**Solid**	**GC/MS QQ**	**03/08/19**	**03/11/19 19:39**	**190311L054**

Comment(s): - Results are reported on a dry weight basis.
- Results were evaluated to the MDL (DL), concentrations >= to the MDL (DL) but < RL (LOQ), if found, are qualified with a "J" flag.

Parameter	Result	RL	MDL	DF	Qualifiers
Acetone	130	62	7.7	1.00	
Benzene	0.30	1.2	0.16	1.00	J
Bromobenzene	ND	1.2	0.26	1.00	
Bromochloromethane	ND	2.5	0.85	1.00	
Bromodichloromethane	ND	1.2	0.29	1.00	
Bromoform	ND	6.2	0.98	1.00	
Bromomethane	ND	25	12	1.00	
2-Butanone	10	25	4.7	1.00	J
n-Butylbenzene	ND	1.2	0.19	1.00	
sec-Butylbenzene	ND	1.2	0.71	1.00	
tert-Butylbenzene	ND	1.2	0.19	1.00	
Carbon Disulfide	ND	12	0.38	1.00	
Carbon Tetrachloride	ND	1.2	0.35	1.00	
Chlorobenzene	ND	1.2	0.28	1.00	
Chloroethane	ND	2.5	1.8	1.00	
Chloroform	ND	1.2	0.30	1.00	
Chloromethane	ND	25	0.38	1.00	
2-Chlorotoluene	ND	1.2	0.29	1.00	
4-Chlorotoluene	ND	1.2	0.26	1.00	
Dibromochloromethane	ND	2.5	0.71	1.00	
1,2-Dibromo-3-Chloropropane	ND	6.2	2.2	1.00	
1,2-Dibromoethane	ND	1.2	0.32	1.00	
Dibromomethane	ND	1.2	0.96	1.00	
1,2-Dichlorobenzene	ND	1.2	0.28	1.00	
1,3-Dichlorobenzene	ND	1.2	0.22	1.00	
1,4-Dichlorobenzene	ND	1.2	0.27	1.00	
Dichlorodifluoromethane	ND	2.5	0.55	1.00	
1,1-Dichloroethane	ND	1.2	0.26	1.00	
1,2-Dichloroethane	ND	1.2	0.39	1.00	
1,1-Dichloroethene	ND	1.2	0.43	1.00	
c-1,2-Dichloroethene	ND	1.2	0.35	1.00	
t-1,2-Dichloroethene	ND	1.2	0.63	1.00	
1,2-Dichloropropane	ND	1.2	0.54	1.00	

RL: Reporting Limit. DF: Dilution Factor. MDL: Method Detection Limit.

Return to Contents

eurofins | Calscience

Analytical Report

EKI Environment & Water, Inc.
2355 Main Street, Suite 210
Irvine, CA 92614-4252

Date Received: 03/08/19
Work Order: 19-03-0690
Preparation: EPA 5035
Method: EPA 8260B
Units: ug/kg

Project: Project Condor / B71091.00

Parameter	Result	RL	MDL	DF	Qualifiers
1,3-Dichloropropane	ND	1.2	0.31	1.00	
2,2-Dichloropropane	ND	6.2	0.41	1.00	
1,1-Dichloropropene	ND	2.5	0.41	1.00	
c-1,3-Dichloropropene	ND	1.2	0.31	1.00	
t-1,3-Dichloropropene	ND	2.5	0.75	1.00	
Ethylbenzene	ND	1.2	0.19	1.00	
2-Hexanone	ND	25	2.2	1.00	
Isopropylbenzene	ND	1.2	0.68	1.00	
p-Isopropyltoluene	ND	1.2	0.78	1.00	
Methylene Chloride	ND	12	1.7	1.00	
4-Methyl-2-Pentanone	ND	25	5.3	1.00	
Naphthalene	ND	12	1.0	1.00	
n-Propylbenzene	ND	2.5	0.62	1.00	
Styrene	ND	1.2	0.75	1.00	
1,1,1,2-Tetrachloroethane	ND	1.2	0.30	1.00	
1,1,2,2-Tetrachloroethane	ND	2.5	0.43	1.00	
Tetrachloroethene	ND	1.2	0.26	1.00	
Toluene	ND	1.2	0.64	1.00	
1,2,3-Trichlorobenzene	ND	2.5	1.1	1.00	
1,2,4-Trichlorobenzene	ND	2.5	0.38	1.00	
1,1,1-Trichloroethane	ND	1.2	0.28	1.00	
1,1,2-Trichloroethane	ND	1.2	0.44	1.00	
1,1,2-Trichloro-1,2,2-Trifluoroethane	ND	12	0.44	1.00	
Trichloroethene	ND	2.5	0.37	1.00	
Trichlorofluoromethane	ND	12	0.46	1.00	
1,2,3-Trichloropropane	ND	2.5	1.0	1.00	
1,2,4-Trimethylbenzene	ND	2.5	0.73	1.00	
1,3,5-Trimethylbenzene	ND	2.5	0.68	1.00	
Vinyl Acetate	ND	12	5.9	1.00	
Vinyl Chloride	ND	1.2	0.62	1.00	
p/m-Xylene	ND	2.5	0.33	1.00	
o-Xylene	ND	1.2	0.69	1.00	
Methyl-t-Butyl Ether (MTBE)	ND	2.5	0.37	1.00	
Tert-Butyl Alcohol (TBA)	ND	25	6.4	1.00	
Diisopropyl Ether (DIPE)	ND	1.2	0.60	1.00	
Ethyl-t-Butyl Ether (ETBE)	ND	1.2	0.63	1.00	
Tert-Amyl-Methyl Ether (TAME)	ND	1.2	0.44	1.00	
Ethanol	ND	620	100	1.00	

RL: Reporting Limit. DF: Dilution Factor. MDL: Method Detection Limit.

Return to Contents

eurofins | Calscience

Analytical Report

EKI Environment & Water, Inc.	Date Received:	03/08/19
2355 Main Street, Suite 210	Work Order:	19-03-0690
Irvine, CA 92614-4252	Preparation:	EPA 5035
	Method:	EPA 8260B
	Units:	ug/kg
Project: Project Condor / B71091.00		Page 3 of 12

Surrogate	Rec. (%)	Control Limits	Qualifiers
1,4-Bromofluorobenzene	97	80-120	
Dibromofluoromethane	108	79-133	
1,2-Dichloroethane-d4	113	71-155	
Toluene-d8	101	80-120	

Return to Contents

RL: Reporting Limit. DF: Dilution Factor. MDL: Method Detection Limit.

eurofins | Calscience

Analytical Report

EKI Environment & Water, Inc.
2355 Main Street, Suite 210
Irvine, CA 92614-4252

Date Received: 03/08/19
Work Order: 19-03-0690
Preparation: EPA 5035
Method: EPA 8260B
Units: ug/kg

Project: Project Condor / B71091.00

Client Sample Number	Lab Sample Number	Date/Time Collected	Matrix	Instrument	Date Prepared	Date/Time Analyzed	QC Batch ID
PC-12-4.0-5.0	**19-03-0690-10-E**	**03/08/19 15:00**	**Solid**	**GC/MS QQ**	**03/08/19**	**03/11/19 20:08**	**190311L054**

Comment(s): - Results are reported on a dry weight basis.
- Results were evaluated to the MDL (DL), concentrations >= to the MDL (DL) but < RL (LOQ), if found, are qualified with a "J" flag.

Parameter	Result	RL	MDL	DF	Qualifiers
Acetone	25	57	7.1	1.00	J
Benzene	0.37	1.1	0.15	1.00	J
Bromobenzene	ND	1.1	0.24	1.00	
Bromochloromethane	ND	2.3	0.78	1.00	
Bromodichloromethane	ND	1.1	0.26	1.00	
Bromoform	ND	5.7	0.90	1.00	
Bromomethane	ND	23	11	1.00	
2-Butanone	4.8	23	4.3	1.00	J
n-Butylbenzene	ND	1.1	0.18	1.00	
sec-Butylbenzene	ND	1.1	0.66	1.00	
tert-Butylbenzene	ND	1.1	0.17	1.00	
Carbon Disulfide	ND	11	0.35	1.00	
Carbon Tetrachloride	ND	1.1	0.32	1.00	
Chlorobenzene	ND	1.1	0.25	1.00	
Chloroethane	ND	2.3	1.7	1.00	
Chloroform	ND	1.1	0.27	1.00	
Chloromethane	ND	23	0.35	1.00	
2-Chlorotoluene	ND	1.1	0.26	1.00	
4-Chlorotoluene	ND	1.1	0.24	1.00	
Dibromochloromethane	ND	2.3	0.65	1.00	
1,2-Dibromo-3-Chloropropane	ND	5.7	2.0	1.00	
1,2-Dibromoethane	ND	1.1	0.29	1.00	
Dibromomethane	ND	1.1	0.88	1.00	
1,2-Dichlorobenzene	ND	1.1	0.26	1.00	
1,3-Dichlorobenzene	ND	1.1	0.20	1.00	
1,4-Dichlorobenzene	ND	1.1	0.25	1.00	
Dichlorodifluoromethane	ND	2.3	0.50	1.00	
1,1-Dichloroethane	ND	1.1	0.24	1.00	
1,2-Dichloroethane	ND	1.1	0.36	1.00	
1,1-Dichloroethene	ND	1.1	0.39	1.00	
c-1,2-Dichloroethene	ND	1.1	0.32	1.00	
t-1,2-Dichloroethene	ND	1.1	0.57	1.00	
1,2-Dichloropropane	ND	1.1	0.50	1.00	

RL: Reporting Limit. DF: Dilution Factor. MDL: Method Detection Limit.

Return to Contents

eurofins | Calscience

Analytical Report

EKI Environment & Water, Inc.
2355 Main Street, Suite 210
Irvine, CA 92614-4252

Date Received: 03/08/19
Work Order: 19-03-0690
Preparation: EPA 5035
Method: EPA 8260B
Units: ug/kg

Project: Project Condor / B71091.00

Parameter	Result	RL	MDL	DF	Qualifiers
1,3-Dichloropropane	ND	1.1	0.29	1.00	
2,2-Dichloropropane	ND	5.7	0.38	1.00	
1,1-Dichloropropene	ND	2.3	0.37	1.00	
c-1,3-Dichloropropene	ND	1.1	0.29	1.00	
t-1,3-Dichloropropene	ND	2.3	0.69	1.00	
Ethylbenzene	ND	1.1	0.17	1.00	
2-Hexanone	ND	23	2.0	1.00	
Isopropylbenzene	ND	1.1	0.62	1.00	
p-Isopropyltoluene	ND	1.1	0.72	1.00	
Methylene Chloride	ND	11	1.5	1.00	
4-Methyl-2-Pentanone	ND	23	4.9	1.00	
Naphthalene	ND	11	0.92	1.00	
n-Propylbenzene	ND	2.3	0.57	1.00	
Styrene	ND	1.1	0.69	1.00	
1,1,1,2-Tetrachloroethane	ND	1.1	0.27	1.00	
1,1,2,2-Tetrachloroethane	ND	2.3	0.39	1.00	
Tetrachloroethene	ND	1.1	0.24	1.00	
Toluene	ND	1.1	0.59	1.00	
1,2,3-Trichlorobenzene	ND	2.3	1.0	1.00	
1,2,4-Trichlorobenzene	ND	2.3	0.35	1.00	
1,1,1-Trichloroethane	ND	1.1	0.26	1.00	
1,1,2-Trichloroethane	ND	1.1	0.40	1.00	
1,1,2-Trichloro-1,2,2-Trifluoroethane	ND	11	0.40	1.00	
Trichloroethene	ND	2.3	0.34	1.00	
Trichlorofluoromethane	ND	11	0.43	1.00	
1,2,3-Trichloropropane	ND	2.3	0.94	1.00	
1,2,4-Trimethylbenzene	ND	2.3	0.67	1.00	
1,3,5-Trimethylbenzene	ND	2.3	0.62	1.00	
Vinyl Acetate	ND	11	5.4	1.00	
Vinyl Chloride	ND	1.1	0.57	1.00	
p/m-Xylene	ND	2.3	0.30	1.00	
o-Xylene	ND	1.1	0.63	1.00	
Methyl-t-Butyl Ether (MTBE)	ND	2.3	0.34	1.00	
Tert-Butyl Alcohol (TBA)	ND	23	5.9	1.00	
Diisopropyl Ether (DIPE)	ND	1.1	0.55	1.00	
Ethyl-t-Butyl Ether (ETBE)	ND	1.1	0.58	1.00	
Tert-Amyl-Methyl Ether (TAME)	ND	1.1	0.40	1.00	
Ethanol	ND	570	95	1.00	

RL: Reporting Limit. DF: Dilution Factor. MDL: Method Detection Limit.

Return to Contents

eurofins | Calscience

Analytical Report

EKI Environment & Water, Inc.	Date Received:	03/08/19
2355 Main Street, Suite 210	Work Order:	19-03-0690
Irvine, CA 92614-4252	Preparation:	EPA 5035
	Method:	EPA 8260B
	Units:	ug/kg
Project: Project Condor / B71091.00		Page 6 of 12

Surrogate	Rec. (%)	Control Limits	Qualifiers
1,4-Bromofluorobenzene	99	80-120	
Dibromofluoromethane	107	79-133	
1,2-Dichloroethane-d4	110	71-155	
Toluene-d8	101	80-120	

Return to Contents

RL: Reporting Limit. DF: Dilution Factor. MDL: Method Detection Limit.

eurofins | Calscience

Analytical Report

EKI Environment & Water, Inc.
2355 Main Street, Suite 210
Irvine, CA 92614-4252

Date Received: 03/08/19
Work Order: 19-03-0690
Preparation: EPA 5035
Method: EPA 8260B
Units: ug/kg

Project: Project Condor / B71091.00

Client Sample Number	Lab Sample Number	Date/Time Collected	Matrix	Instrument	Date Prepared	Date/Time Analyzed	QC Batch ID
PC-10-3-9.0-10.0	**19-03-0690-25-E**	**03/08/19 10:45**	**Solid**	**GC/MS QQ**	**03/08/19**	**03/11/19 20:36**	**190311L054**

Comment(s): - Results are reported on a dry weight basis.
- Results were evaluated to the MDL (DL), concentrations >= to the MDL (DL) but < RL (LOQ), if found, are qualified with a "J" flag.

Parameter	Result	RL	MDL	DF	Qualifiers
Acetone	7.3	58	7.3	1.00	J
Benzene	ND	1.2	0.15	1.00	
Bromobenzene	ND	1.2	0.24	1.00	
Bromochloromethane	ND	2.3	0.81	1.00	
Bromodichloromethane	ND	1.2	0.27	1.00	
Bromoform	ND	5.8	0.93	1.00	
Bromomethane	ND	23	11	1.00	
2-Butanone	ND	23	4.4	1.00	
n-Butylbenzene	ND	1.2	0.18	1.00	
sec-Butylbenzene	ND	1.2	0.67	1.00	
tert-Butylbenzene	ND	1.2	0.18	1.00	
Carbon Disulfide	ND	12	0.36	1.00	
Carbon Tetrachloride	ND	1.2	0.33	1.00	
Chlorobenzene	ND	1.2	0.26	1.00	
Chloroethane	ND	2.3	1.7	1.00	
Chloroform	ND	1.2	0.28	1.00	
Chloromethane	ND	23	0.36	1.00	
2-Chlorotoluene	ND	1.2	0.27	1.00	
4-Chlorotoluene	ND	1.2	0.25	1.00	
Dibromochloromethane	ND	2.3	0.67	1.00	
1,2-Dibromo-3-Chloropropane	ND	5.8	2.0	1.00	
1,2-Dibromoethane	ND	1.2	0.30	1.00	
Dibromomethane	ND	1.2	0.90	1.00	
1,2-Dichlorobenzene	ND	1.2	0.27	1.00	
1,3-Dichlorobenzene	ND	1.2	0.21	1.00	
1,4-Dichlorobenzene	ND	1.2	0.26	1.00	
Dichlorodifluoromethane	ND	2.3	0.52	1.00	
1,1-Dichloroethane	ND	1.2	0.25	1.00	
1,2-Dichloroethane	ND	1.2	0.37	1.00	
1,1-Dichloroethene	ND	1.2	0.40	1.00	
c-1,2-Dichloroethene	ND	1.2	0.33	1.00	
t-1,2-Dichloroethene	ND	1.2	0.59	1.00	
1,2-Dichloropropane	ND	1.2	0.51	1.00	

RL: Reporting Limit. DF: Dilution Factor. MDL: Method Detection Limit.

Return to Contents

eurofins | Calscience

Analytical Report

EKI Environment & Water, Inc.
2355 Main Street, Suite 210
Irvine, CA 92614-4252

Date Received: 03/08/19
Work Order: 19-03-0690
Preparation: EPA 5035
Method: EPA 8260B
Units: ug/kg

Project: Project Condor / B71091.00

Parameter	Result	RL	MDL	DF	Qualifiers
1,3-Dichloropropane	ND	1.2	0.30	1.00	
2,2-Dichloropropane	ND	5.8	0.39	1.00	
1,1-Dichloropropene	ND	2.3	0.38	1.00	
c-1,3-Dichloropropene	ND	1.2	0.30	1.00	
t-1,3-Dichloropropene	ND	2.3	0.71	1.00	
Ethylbenzene	ND	1.2	0.18	1.00	
2-Hexanone	ND	23	2.1	1.00	
Isopropylbenzene	ND	1.2	0.64	1.00	
p-Isopropyltoluene	ND	1.2	0.74	1.00	
Methylene Chloride	ND	12	1.6	1.00	
4-Methyl-2-Pentanone	ND	23	5.0	1.00	
Naphthalene	ND	12	0.95	1.00	
n-Propylbenzene	ND	2.3	0.59	1.00	
Styrene	ND	1.2	0.71	1.00	
1,1,1,2-Tetrachloroethane	ND	1.2	0.28	1.00	
1,1,2,2-Tetrachloroethane	ND	2.3	0.40	1.00	
Tetrachloroethene	ND	1.2	0.24	1.00	
Toluene	ND	1.2	0.60	1.00	
1,2,3-Trichlorobenzene	ND	2.3	1.1	1.00	
1,2,4-Trichlorobenzene	ND	2.3	0.36	1.00	
1,1,1-Trichloroethane	ND	1.2	0.26	1.00	
1,1,2-Trichloroethane	ND	1.2	0.41	1.00	
1,1,2-Trichloro-1,2,2-Trifluoroethane	ND	12	0.41	1.00	
Trichloroethene	ND	2.3	0.35	1.00	
Trichlorofluoromethane	ND	12	0.44	1.00	
1,2,3-Trichloropropane	ND	2.3	0.97	1.00	
1,2,4-Trimethylbenzene	ND	2.3	0.68	1.00	
1,3,5-Trimethylbenzene	ND	2.3	0.64	1.00	
Vinyl Acetate	ND	12	5.5	1.00	
Vinyl Chloride	ND	1.2	0.59	1.00	
p/m-Xylene	ND	2.3	0.31	1.00	
o-Xylene	ND	1.2	0.65	1.00	
Methyl-t-Butyl Ether (MTBE)	ND	2.3	0.34	1.00	
Tert-Butyl Alcohol (TBA)	ND	23	6.0	1.00	
Diisopropyl Ether (DIPE)	ND	1.2	0.56	1.00	
Ethyl-t-Butyl Ether (ETBE)	ND	1.2	0.59	1.00	
Tert-Amyl-Methyl Ether (TAME)	ND	1.2	0.41	1.00	
Ethanol	ND	580	98	1.00	

RL: Reporting Limit. DF: Dilution Factor. MDL: Method Detection Limit.

Return to Contents

eurofins | Calscience

Analytical Report

EKI Environment & Water, Inc.	Date Received:	03/08/19
2355 Main Street, Suite 210	Work Order:	19-03-0690
Irvine, CA 92614-4252	Preparation:	EPA 5035
	Method:	EPA 8260B
	Units:	ug/kg
Project: Project Condor / B71091.00		Page 9 of 12

Surrogate	Rec. (%)	Control Limits	Qualifiers
1,4-Bromofluorobenzene	98	80-120	
Dibromofluoromethane	110	79-133	
1,2-Dichloroethane-d4	114	71-155	
Toluene-d8	102	80-120	

Return to Contents

RL: Reporting Limit. DF: Dilution Factor. MDL: Method Detection Limit.

eurofins | Calscience

Analytical Report

EKI Environment & Water, Inc.
2355 Main Street, Suite 210
Irvine, CA 92614-4252

Date Received: 03/08/19
Work Order: 19-03-0690
Preparation: EPA 5035
Method: EPA 8260B
Units: ug/kg

Project: Project Condor / B71091.00

Client Sample Number	Lab Sample Number	Date/Time Collected	Matrix	Instrument	Date Prepared	Date/Time Analyzed	QC Batch ID
Method Blank	**095-01-025-30819**	**N/A**	**Solid**	**GC/MS QQ**	**03/11/19**	**03/11/19 12:30**	**190311L054**

Comment(s): - Results were evaluated to the MDL (DL), concentrations >= to the MDL (DL) but < RL (LOQ), if found, are qualified with a "J" flag.

Parameter	Result	RL	MDL	DF	Qualifiers
Acetone	ND	50	6.2	1.00	
Benzene	ND	1.0	0.13	1.00	
Bromobenzene	ND	1.0	0.21	1.00	
Bromochloromethane	ND	2.0	0.69	1.00	
Bromodichloromethane	ND	1.0	0.23	1.00	
Bromoform	ND	5.0	0.79	1.00	
Bromomethane	ND	20	9.4	1.00	
2-Butanone	ND	20	3.8	1.00	
n-Butylbenzene	ND	1.0	0.16	1.00	
sec-Butylbenzene	ND	1.0	0.58	1.00	
tert-Butylbenzene	ND	1.0	0.15	1.00	
Carbon Disulfide	ND	10	0.31	1.00	
Carbon Tetrachloride	ND	1.0	0.28	1.00	
Chlorobenzene	ND	1.0	0.22	1.00	
Chloroethane	ND	2.0	1.5	1.00	
Chloroform	ND	1.0	0.24	1.00	
Chloromethane	ND	20	0.30	1.00	
2-Chlorotoluene	ND	1.0	0.23	1.00	
4-Chlorotoluene	ND	1.0	0.21	1.00	
Dibromochloromethane	ND	2.0	0.57	1.00	
1,2-Dibromo-3-Chloropropane	ND	5.0	1.7	1.00	
1,2-Dibromoethane	ND	1.0	0.26	1.00	
Dibromomethane	ND	1.0	0.77	1.00	
1,2-Dichlorobenzene	ND	1.0	0.23	1.00	
1,3-Dichlorobenzene	ND	1.0	0.18	1.00	
1,4-Dichlorobenzene	ND	1.0	0.22	1.00	
Dichlorodifluoromethane	ND	2.0	0.44	1.00	
1,1-Dichloroethane	ND	1.0	0.21	1.00	
1,2-Dichloroethane	ND	1.0	0.31	1.00	
1,1-Dichloroethene	ND	1.0	0.35	1.00	
c-1,2-Dichloroethene	ND	1.0	0.28	1.00	
t-1,2-Dichloroethene	ND	1.0	0.51	1.00	
1,2-Dichloropropane	ND	1.0	0.44	1.00	
1,3-Dichloropropane	ND	1.0	0.25	1.00	

RL: Reporting Limit. DF: Dilution Factor. MDL: Method Detection Limit.

Return to Contents

eurofins | Calscience

Analytical Report

EKI Environment & Water, Inc.
2355 Main Street, Suite 210
Irvine, CA 92614-4252

Date Received: 03/08/19
Work Order: 19-03-0690
Preparation: EPA 5035
Method: EPA 8260B
Units: ug/kg

Project: Project Condor / B71091.00

Parameter	Result	RL	MDL	DF	Qualifiers
2,2-Dichloropropane	ND	5.0	0.33	1.00	
1,1-Dichloropropene	ND	2.0	0.33	1.00	
c-1,3-Dichloropropene	ND	1.0	0.25	1.00	
t-1,3-Dichloropropene	ND	2.0	0.61	1.00	
Ethylbenzene	ND	1.0	0.15	1.00	
2-Hexanone	ND	20	1.8	1.00	
Isopropylbenzene	ND	1.0	0.55	1.00	
p-Isopropyltoluene	ND	1.0	0.63	1.00	
Methylene Chloride	ND	10	1.3	1.00	
4-Methyl-2-Pentanone	ND	20	4.3	1.00	
Naphthalene	ND	10	0.81	1.00	
n-Propylbenzene	ND	2.0	0.50	1.00	
Styrene	ND	1.0	0.60	1.00	
1,1,1,2-Tetrachloroethane	ND	1.0	0.24	1.00	
1,1,2,2-Tetrachloroethane	ND	2.0	0.35	1.00	
Tetrachloroethene	ND	1.0	0.21	1.00	
Toluene	ND	1.0	0.52	1.00	
1,2,3-Trichlorobenzene	ND	2.0	0.91	1.00	
1,2,4-Trichlorobenzene	ND	2.0	0.31	1.00	
1,1,1-Trichloroethane	ND	1.0	0.23	1.00	
1,1,2-Trichloroethane	ND	1.0	0.35	1.00	
1,1,2-Trichloro-1,2,2-Trifluoroethane	ND	10	0.35	1.00	
Trichloroethene	ND	2.0	0.30	1.00	
Trichlorofluoromethane	ND	10	0.38	1.00	
1,2,3-Trichloropropane	ND	2.0	0.83	1.00	
1,2,4-Trimethylbenzene	ND	2.0	0.59	1.00	
1,3,5-Trimethylbenzene	ND	2.0	0.55	1.00	
Vinyl Acetate	ND	10	4.7	1.00	
Vinyl Chloride	ND	1.0	0.50	1.00	
p/m-Xylene	ND	2.0	0.27	1.00	
o-Xylene	ND	1.0	0.56	1.00	
Methyl-t-Butyl Ether (MTBE)	ND	2.0	0.30	1.00	
Tert-Butyl Alcohol (TBA)	ND	20	5.2	1.00	
Diisopropyl Ether (DIPE)	ND	1.0	0.48	1.00	
Ethyl-t-Butyl Ether (ETBE)	ND	1.0	0.51	1.00	
Tert-Amyl-Methyl Ether (TAME)	ND	1.0	0.35	1.00	
Ethanol	ND	500	84	1.00	

RL: Reporting Limit. DF: Dilution Factor. MDL: Method Detection Limit.

Return to Contents

eurofins | Calscience

Analytical Report

EKI Environment & Water, Inc.	Date Received:	03/08/19
2355 Main Street, Suite 210	Work Order:	19-03-0690
Irvine, CA 92614-4252	Preparation:	EPA 5035
	Method:	EPA 8260B
	Units:	ug/kg
Project: Project Condor / B71091.00		Page 12 of 12

Surrogate	Rec. (%)	Control Limits	Qualifiers
1,4-Bromofluorobenzene	98	80-120	
Dibromofluoromethane	103	79-133	
1,2-Dichloroethane-d4	105	71-155	
Toluene-d8	102	80-120	

Return to Contents

RL: Reporting Limit. DF: Dilution Factor. MDL: Method Detection Limit.

eurofins | Calscience

Analytical Report

EKI Environment & Water, Inc.
2355 Main Street, Suite 210
Irvine, CA 92614-4252

Date Received: 03/08/19
Work Order: 19-03-0690
Preparation: EPA 5030C
Method: EPA 8260B
Units: ug/kg

Project: Project Condor / B71091.00

Client Sample Number	Lab Sample Number	Date/Time Collected	Matrix	Instrument	Date Prepared	Date/Time Analyzed	QC Batch ID
PC-11-0.0-1.0	**19-03-0690-4-A**	**03/08/19 00:00**	**Solid**	**GC/MS LL**	**03/12/19**	**03/14/19 11:41**	**190314L007**

Comment(s): - Results are reported on a dry weight basis.
- Results were evaluated to the MDL (DL), concentrations >= to the MDL (DL) but < RL (LOQ), if found, are qualified with a "J" flag.

Parameter	Result	RL	MDL	DF	Qualifiers
Acetone	ND	140	7.0	1.00	
Benzene	ND	5.6	0.15	1.00	
Bromobenzene	ND	5.6	0.24	1.00	
Bromochloromethane	ND	5.6	0.77	1.00	
Bromodichloromethane	ND	5.6	0.26	1.00	
Bromoform	ND	5.6	0.89	1.00	
Bromomethane	ND	28	11	1.00	
2-Butanone	ND	56	4.2	1.00	
n-Butylbenzene	ND	5.6	0.18	1.00	
sec-Butylbenzene	ND	5.6	0.65	1.00	
tert-Butylbenzene	ND	5.6	0.17	1.00	
Carbon Disulfide	ND	56	0.34	1.00	
Carbon Tetrachloride	ND	5.6	0.32	1.00	
Chlorobenzene	ND	5.6	0.25	1.00	
Chloroethane	ND	5.6	1.7	1.00	
Chloroform	ND	5.6	0.27	1.00	
Chloromethane	ND	28	0.34	1.00	
2-Chlorotoluene	ND	5.6	0.26	1.00	
4-Chlorotoluene	ND	5.6	0.24	1.00	
Dibromochloromethane	ND	5.6	0.64	1.00	
1,2-Dibromo-3-Chloropropane	ND	11	2.0	1.00	
1,2-Dibromoethane	ND	5.6	0.29	1.00	
Dibromomethane	ND	5.6	0.87	1.00	
1,2-Dichlorobenzene	ND	5.6	0.26	1.00	
1,3-Dichlorobenzene	ND	5.6	0.20	1.00	
1,4-Dichlorobenzene	ND	5.6	0.25	1.00	
Dichlorodifluoromethane	ND	5.6	0.50	1.00	
1,1-Dichloroethane	ND	5.6	0.24	1.00	
1,2-Dichloroethane	ND	5.6	0.35	1.00	
1,1-Dichloroethene	ND	5.6	0.39	1.00	
c-1,2-Dichloroethene	ND	5.6	0.31	1.00	
t-1,2-Dichloroethene	ND	5.6	0.57	1.00	
1,2-Dichloropropane	ND	5.6	0.49	1.00	

RL: Reporting Limit. DF: Dilution Factor. MDL: Method Detection Limit.

Return to Contents

eurofins | Calscience

Analytical Report

EKI Environment & Water, Inc.
2355 Main Street, Suite 210
Irvine, CA 92614-4252

Date Received: 03/08/19
Work Order: 19-03-0690
Preparation: EPA 5030C
Method: EPA 8260B
Units: ug/kg

Project: Project Condor / B71091.00

Parameter	Result	RL	MDL	DF	Qualifiers
1,3-Dichloropropane	ND	5.6	0.28	1.00	
2,2-Dichloropropane	ND	5.6	0.37	1.00	
1,1-Dichloropropene	ND	5.6	0.37	1.00	
c-1,3-Dichloropropene	ND	5.6	0.29	1.00	
t-1,3-Dichloropropene	ND	5.6	0.68	1.00	
Ethylbenzene	ND	5.6	0.17	1.00	
2-Hexanone	ND	56	2.0	1.00	
Isopropylbenzene	ND	5.6	0.61	1.00	
p-Isopropyltoluene	ND	5.6	0.71	1.00	
Methylene Chloride	ND	56	1.5	1.00	
4-Methyl-2-Pentanone	ND	56	4.8	1.00	
Naphthalene	ND	56	0.91	1.00	
n-Propylbenzene	ND	5.6	0.56	1.00	
Styrene	ND	5.6	0.68	1.00	
1,1,1,2-Tetrachloroethane	ND	5.6	0.27	1.00	
1,1,2,2-Tetrachloroethane	ND	5.6	0.39	1.00	
Tetrachloroethene	ND	5.6	0.24	1.00	
Toluene	ND	5.6	0.58	1.00	
1,2,3-Trichlorobenzene	ND	11	1.0	1.00	
1,2,4-Trichlorobenzene	ND	5.6	0.35	1.00	
1,1,1-Trichloroethane	ND	5.6	0.25	1.00	
1,1,2-Trichloroethane	ND	5.6	0.40	1.00	
1,1,2-Trichloro-1,2,2-Trifluoroethane	ND	56	0.39	1.00	
Trichloroethene	ND	5.6	0.34	1.00	
1,2,3-Trichloropropane	ND	5.6	0.93	1.00	
1,2,4-Trimethylbenzene	ND	5.6	0.66	1.00	
Trichlorofluoromethane	ND	56	0.42	1.00	
1,3,5-Trimethylbenzene	ND	5.6	0.62	1.00	
Vinyl Acetate	ND	56	5.3	1.00	
Vinyl Chloride	ND	5.6	0.56	1.00	
p/m-Xylene	ND	5.6	0.30	1.00	
o-Xylene	ND	5.6	0.62	1.00	
Methyl-t-Butyl Ether (MTBE)	ND	5.6	0.33	1.00	
Tert-Butyl Alcohol (TBA)	ND	56	5.8	1.00	
Diisopropyl Ether (DIPE)	ND	11	0.54	1.00	
Ethyl-t-Butyl Ether (ETBE)	ND	11	0.57	1.00	
Tert-Amyl-Methyl Ether (TAME)	ND	11	0.40	1.00	
Ethanol	ND	280	94	1.00	

RL: Reporting Limit. DF: Dilution Factor. MDL: Method Detection Limit.

Return to Contents

eurofins | Calscience

Analytical Report

EKI Environment & Water, Inc.	Date Received:	03/08/19
2355 Main Street, Suite 210	Work Order:	19-03-0690
Irvine, CA 92614-4252	Preparation:	EPA 5030C
	Method:	EPA 8260B
	Units:	ug/kg
Project: Project Condor / B71091.00		Page 3 of 18

Surrogate	Rec. (%)	Control Limits	Qualifiers
1,4-Bromofluorobenzene	91	80-120	
Dibromofluoromethane	103	79-133	
1,2-Dichloroethane-d4	96	71-155	
Toluene-d8	100	80-120	

Return to Contents

RL: Reporting Limit. DF: Dilution Factor. MDL: Method Detection Limit.

eurofins | Calscience

Analytical Report

EKI Environment & Water, Inc.
2355 Main Street, Suite 210
Irvine, CA 92614-4252

Date Received: 03/08/19
Work Order: 19-03-0690
Preparation: EPA 5030C
Method: EPA 8260B
Units: ug/kg

Project: Project Condor / B71091.00

Client Sample Number	Lab Sample Number	Date/Time Collected	Matrix	Instrument	Date Prepared	Date/Time Analyzed	QC Batch ID
PC-11-4.0-5.0	**19-03-0690-8-A**	**03/08/19 00:00**	**Solid**	**GC/MS LL**	**03/15/19**	**03/15/19 14:51**	**190315L019**

Comment(s): - Results are reported on a dry weight basis.
- Results were evaluated to the MDL (DL), concentrations >= to the MDL (DL) but < RL (LOQ), if found, are qualified with a "J" flag.

Parameter	Result	RL	MDL	DF	Qualifiers
Acetone	ND	140	7.0	1.00	
Benzene	ND	5.6	0.15	1.00	
Bromobenzene	ND	5.6	0.24	1.00	
Bromochloromethane	ND	5.6	0.77	1.00	
Bromodichloromethane	ND	5.6	0.26	1.00	
Bromoform	ND	5.6	0.89	1.00	
Bromomethane	ND	28	11	1.00	
2-Butanone	ND	56	4.2	1.00	
n-Butylbenzene	ND	5.6	0.18	1.00	
sec-Butylbenzene	ND	5.6	0.65	1.00	
tert-Butylbenzene	ND	5.6	0.17	1.00	
Carbon Disulfide	ND	56	0.34	1.00	
Carbon Tetrachloride	ND	5.6	0.32	1.00	
Chlorobenzene	ND	5.6	0.25	1.00	
Chloroethane	ND	5.6	1.7	1.00	
Chloroform	ND	5.6	0.27	1.00	
Chloromethane	ND	28	0.34	1.00	
2-Chlorotoluene	ND	5.6	0.26	1.00	
4-Chlorotoluene	ND	5.6	0.24	1.00	
Dibromochloromethane	ND	5.6	0.64	1.00	
1,2-Dibromo-3-Chloropropane	ND	11	2.0	1.00	
1,2-Dibromoethane	ND	5.6	0.29	1.00	
Dibromomethane	ND	5.6	0.87	1.00	
1,2-Dichlorobenzene	ND	5.6	0.26	1.00	
1,3-Dichlorobenzene	ND	5.6	0.20	1.00	
1,4-Dichlorobenzene	ND	5.6	0.25	1.00	
Dichlorodifluoromethane	ND	5.6	0.50	1.00	
1,1-Dichloroethane	ND	5.6	0.24	1.00	
1,2-Dichloroethane	ND	5.6	0.35	1.00	
1,1-Dichloroethene	ND	5.6	0.39	1.00	
c-1,2-Dichloroethene	ND	5.6	0.31	1.00	
t-1,2-Dichloroethene	ND	5.6	0.57	1.00	
1,2-Dichloropropane	ND	5.6	0.49	1.00	

RL: Reporting Limit. DF: Dilution Factor. MDL: Method Detection Limit.

Return to Contents

eurofins | Calscience

Analytical Report

EKI Environment & Water, Inc.
2355 Main Street, Suite 210
Irvine, CA 92614-4252

Date Received: 03/08/19
Work Order: 19-03-0690
Preparation: EPA 5030C
Method: EPA 8260B
Units: ug/kg

Project: Project Condor / B71091.00

Parameter	Result	RL	MDL	DF	Qualifiers
1,3-Dichloropropane	ND	5.6	0.28	1.00	
2,2-Dichloropropane	ND	5.6	0.37	1.00	
1,1-Dichloropropene	ND	5.6	0.37	1.00	
c-1,3-Dichloropropene	ND	5.6	0.29	1.00	
t-1,3-Dichloropropene	ND	5.6	0.68	1.00	
Ethylbenzene	ND	5.6	0.17	1.00	
2-Hexanone	ND	56	2.0	1.00	
Isopropylbenzene	ND	5.6	0.61	1.00	
p-Isopropyltoluene	ND	5.6	0.71	1.00	
Methylene Chloride	ND	56	1.5	1.00	
4-Methyl-2-Pentanone	ND	56	4.8	1.00	
Naphthalene	ND	56	0.91	1.00	
n-Propylbenzene	ND	5.6	0.56	1.00	
Styrene	ND	5.6	0.68	1.00	
1,1,1,2-Tetrachloroethane	ND	5.6	0.27	1.00	
1,1,2,2-Tetrachloroethane	ND	5.6	0.39	1.00	
Tetrachloroethene	ND	5.6	0.24	1.00	
Toluene	ND	5.6	0.58	1.00	
1,2,3-Trichlorobenzene	ND	11	1.0	1.00	
1,2,4-Trichlorobenzene	ND	5.6	0.35	1.00	
1,1,1-Trichloroethane	ND	5.6	0.25	1.00	
1,1,2-Trichloroethane	ND	5.6	0.40	1.00	
1,1,2-Trichloro-1,2,2-Trifluoroethane	ND	56	0.39	1.00	
Trichloroethene	ND	5.6	0.34	1.00	
1,2,3-Trichloropropane	ND	5.6	0.93	1.00	
1,2,4-Trimethylbenzene	ND	5.6	0.66	1.00	
Trichlorofluoromethane	ND	56	0.42	1.00	
1,3,5-Trimethylbenzene	ND	5.6	0.62	1.00	
Vinyl Acetate	ND	56	5.3	1.00	
Vinyl Chloride	ND	5.6	0.56	1.00	
p/m-Xylene	ND	5.6	0.30	1.00	
o-Xylene	ND	5.6	0.62	1.00	
Methyl-t-Butyl Ether (MTBE)	ND	5.6	0.33	1.00	
Tert-Butyl Alcohol (TBA)	ND	56	5.8	1.00	
Diisopropyl Ether (DIPE)	ND	11	0.54	1.00	
Ethyl-t-Butyl Ether (ETBE)	ND	11	0.57	1.00	
Tert-Amyl-Methyl Ether (TAME)	ND	11	0.40	1.00	
Ethanol	ND	280	94	1.00	

RL: Reporting Limit. DF: Dilution Factor. MDL: Method Detection Limit.

Return to Contents

eurofins | Calscience

Analytical Report

EKI Environment & Water, Inc.	Date Received:	03/08/19
2355 Main Street, Suite 210	Work Order:	19-03-0690
Irvine, CA 92614-4252	Preparation:	EPA 5030C
	Method:	EPA 8260B
	Units:	ug/kg
Project: Project Condor / B71091.00		Page 6 of 18

Surrogate	Rec. (%)	Control Limits	Qualifiers
1,4-Bromofluorobenzene	95	80-120	
Dibromofluoromethane	101	79-133	
1,2-Dichloroethane-d4	96	71-155	
Toluene-d8	102	80-120	

Return to Contents

RL: Reporting Limit. DF: Dilution Factor. MDL: Method Detection Limit.

eurofins | Calscience

Analytical Report

EKI Environment & Water, Inc.
2355 Main Street, Suite 210
Irvine, CA 92614-4252

Date Received: 03/08/19
Work Order: 19-03-0690
Preparation: EPA 5030C
Method: EPA 8260B
Units: ug/kg

Project: Project Condor / B71091.00

Client Sample Number	Lab Sample Number	Date/Time Collected	Matrix	Instrument	Date Prepared	Date/Time Analyzed	QC Batch ID
PC-10-0.0-1.0	**19-03-0690-19-A**	**03/08/19 00:00**	**Solid**	**GC/MS LL**	**03/15/19**	**03/15/19 18:46**	**190315L019**

Comment(s): - Results are reported on a dry weight basis.
- Results were evaluated to the MDL (DL), concentrations >= to the MDL (DL) but < RL (LOQ), if found, are qualified with a "J" flag.

Parameter	Result	RL	MDL	DF	Qualifiers
Acetone	88	140	6.9	1.00	J
Benzene	ND	5.6	0.14	1.00	
Bromobenzene	ND	5.6	0.23	1.00	
Bromochloromethane	ND	5.6	0.77	1.00	
Bromodichloromethane	ND	5.6	0.26	1.00	
Bromoform	ND	5.6	0.88	1.00	
Bromomethane	ND	28	10	1.00	
2-Butanone	11	56	4.2	1.00	J
n-Butylbenzene	ND	5.6	0.17	1.00	
sec-Butylbenzene	ND	5.6	0.64	1.00	
tert-Butylbenzene	ND	5.6	0.17	1.00	
Carbon Disulfide	ND	56	0.34	1.00	
Carbon Tetrachloride	ND	5.6	0.31	1.00	
Chlorobenzene	ND	5.6	0.25	1.00	
Chloroethane	ND	5.6	1.7	1.00	
Chloroform	ND	5.6	0.27	1.00	
Chloromethane	ND	28	0.34	1.00	
2-Chlorotoluene	ND	5.6	0.26	1.00	
4-Chlorotoluene	ND	5.6	0.24	1.00	
Dibromochloromethane	ND	5.6	0.63	1.00	
1,2-Dibromo-3-Chloropropane	ND	11	1.9	1.00	
1,2-Dibromoethane	ND	5.6	0.28	1.00	
Dibromomethane	ND	5.6	0.86	1.00	
1,2-Dichlorobenzene	ND	5.6	0.25	1.00	
1,3-Dichlorobenzene	ND	5.6	0.20	1.00	
1,4-Dichlorobenzene	ND	5.6	0.25	1.00	
Dichlorodifluoromethane	ND	5.6	0.49	1.00	
1,1-Dichloroethane	ND	5.6	0.24	1.00	
1,2-Dichloroethane	ND	5.6	0.35	1.00	
1,1-Dichloroethene	ND	5.6	0.39	1.00	
c-1,2-Dichloroethene	ND	5.6	0.31	1.00	
t-1,2-Dichloroethene	ND	5.6	0.56	1.00	
1,2-Dichloropropane	ND	5.6	0.49	1.00	

RL: Reporting Limit. DF: Dilution Factor. MDL: Method Detection Limit.

Return to Contents

eurofins | Calscience

Analytical Report

EKI Environment & Water, Inc.
2355 Main Street, Suite 210
Irvine, CA 92614-4252

Date Received: 03/08/19
Work Order: 19-03-0690
Preparation: EPA 5030C
Method: EPA 8260B
Units: ug/kg

Project: Project Condor / B71091.00

Parameter	Result	RL	MDL	DF	Qualifiers
1,3-Dichloropropane	ND	5.6	0.28	1.00	
2,2-Dichloropropane	ND	5.6	0.37	1.00	
1,1-Dichloropropene	ND	5.6	0.37	1.00	
c-1,3-Dichloropropene	ND	5.6	0.28	1.00	
t-1,3-Dichloropropene	ND	5.6	0.67	1.00	
Ethylbenzene	ND	5.6	0.17	1.00	
2-Hexanone	ND	56	2.0	1.00	
Isopropylbenzene	ND	5.6	0.61	1.00	
p-Isopropyltoluene	ND	5.6	0.70	1.00	
Methylene Chloride	ND	56	1.5	1.00	
4-Methyl-2-Pentanone	ND	56	4.8	1.00	
Naphthalene	ND	56	0.91	1.00	
n-Propylbenzene	ND	5.6	0.56	1.00	
Styrene	ND	5.6	0.67	1.00	
1,1,1,2-Tetrachloroethane	ND	5.6	0.27	1.00	
1,1,2,2-Tetrachloroethane	ND	5.6	0.38	1.00	
Tetrachloroethene	ND	5.6	0.23	1.00	
Toluene	ND	5.6	0.57	1.00	
1,2,3-Trichlorobenzene	ND	11	1.0	1.00	
1,2,4-Trichlorobenzene	ND	5.6	0.35	1.00	
1,1,1-Trichloroethane	ND	5.6	0.25	1.00	
1,1,2-Trichloroethane	ND	5.6	0.39	1.00	
1,1,2-Trichloro-1,2,2-Trifluoroethane	ND	56	0.39	1.00	
Trichloroethene	ND	5.6	0.33	1.00	
1,2,3-Trichloropropane	ND	5.6	0.92	1.00	
1,2,4-Trimethylbenzene	ND	5.6	0.65	1.00	
Trichlorofluoromethane	ND	56	0.42	1.00	
1,3,5-Trimethylbenzene	ND	5.6	0.61	1.00	
Vinyl Acetate	ND	56	5.3	1.00	
Vinyl Chloride	ND	5.6	0.56	1.00	
p/m-Xylene	ND	5.6	0.30	1.00	
o-Xylene	ND	5.6	0.62	1.00	
Methyl-t-Butyl Ether (MTBE)	ND	5.6	0.33	1.00	
Tert-Butyl Alcohol (TBA)	ND	56	5.8	1.00	
Diisopropyl Ether (DIPE)	ND	11	0.54	1.00	
Ethyl-t-Butyl Ether (ETBE)	ND	11	0.56	1.00	
Tert-Amyl-Methyl Ether (TAME)	ND	11	0.39	1.00	
Ethanol	ND	280	93	1.00	

RL: Reporting Limit. DF: Dilution Factor. MDL: Method Detection Limit.

Return to Contents

eurofins | Calscience

Analytical Report

EKI Environment & Water, Inc.	Date Received:	03/08/19
2355 Main Street, Suite 210	Work Order:	19-03-0690
Irvine, CA 92614-4252	Preparation:	EPA 5030C
	Method:	EPA 8260B
	Units:	ug/kg
Project: Project Condor / B71091.00		Page 9 of 18

Surrogate	Rec. (%)	Control Limits	Qualifiers
1,4-Bromofluorobenzene	100	80-120	
Dibromofluoromethane	100	79-133	
1,2-Dichloroethane-d4	95	71-155	
Toluene-d8	101	80-120	

Return to Contents

RL: Reporting Limit. DF: Dilution Factor. MDL: Method Detection Limit.

eurofins | Calscience

Analytical Report

EKI Environment & Water, Inc.
2355 Main Street, Suite 210
Irvine, CA 92614-4252

Date Received: 03/08/19
Work Order: 19-03-0690
Preparation: EPA 5030C
Method: EPA 8260B
Units: ug/kg

Project: Project Condor / B71091.00

Client Sample Number	Lab Sample Number	Date/Time Collected	Matrix	Instrument	Date Prepared	Date/Time Analyzed	QC Batch ID
PC-10-4.0-5.0	**19-03-0690-24-A**	**03/08/19 00:00**	**Solid**	**GC/MS LL**	**03/15/19**	**03/15/19 19:12**	**190315L019**

Comment(s): - Results are reported on a dry weight basis.
- Results were evaluated to the MDL (DL), concentrations >= to the MDL (DL) but < RL (LOQ), if found, are qualified with a "J" flag.

Parameter	Result	RL	MDL	DF	Qualifiers
Acetone	9.1	140	7.0	1.00	J
Benzene	ND	5.6	0.15	1.00	
Bromobenzene	ND	5.6	0.23	1.00	
Bromochloromethane	ND	5.6	0.77	1.00	
Bromodichloromethane	ND	5.6	0.26	1.00	
Bromoform	ND	5.6	0.89	1.00	
Bromomethane	ND	28	11	1.00	
2-Butanone	ND	56	4.2	1.00	
n-Butylbenzene	ND	5.6	0.18	1.00	
sec-Butylbenzene	ND	5.6	0.65	1.00	
tert-Butylbenzene	ND	5.6	0.17	1.00	
Carbon Disulfide	ND	56	0.34	1.00	
Carbon Tetrachloride	ND	5.6	0.32	1.00	
Chlorobenzene	ND	5.6	0.25	1.00	
Chloroethane	ND	5.6	1.7	1.00	
Chloroform	ND	5.6	0.27	1.00	
Chloromethane	ND	28	0.34	1.00	
2-Chlorotoluene	ND	5.6	0.26	1.00	
4-Chlorotoluene	ND	5.6	0.24	1.00	
Dibromochloromethane	ND	5.6	0.64	1.00	
1,2-Dibromo-3-Chloropropane	ND	11	1.9	1.00	
1,2-Dibromoethane	ND	5.6	0.29	1.00	
Dibromomethane	ND	5.6	0.87	1.00	
1,2-Dichlorobenzene	ND	5.6	0.26	1.00	
1,3-Dichlorobenzene	ND	5.6	0.20	1.00	
1,4-Dichlorobenzene	ND	5.6	0.25	1.00	
Dichlorodifluoromethane	ND	5.6	0.50	1.00	
1,1-Dichloroethane	ND	5.6	0.24	1.00	
1,2-Dichloroethane	ND	5.6	0.35	1.00	
1,1-Dichloroethene	ND	5.6	0.39	1.00	
c-1,2-Dichloroethene	ND	5.6	0.31	1.00	
t-1,2-Dichloroethene	ND	5.6	0.57	1.00	
1,2-Dichloropropane	ND	5.6	0.49	1.00	

RL: Reporting Limit. DF: Dilution Factor. MDL: Method Detection Limit.

Return to Contents

eurofins | Calscience

Analytical Report

EKI Environment & Water, Inc.
2355 Main Street, Suite 210
Irvine, CA 92614-4252

Date Received: 03/08/19
Work Order: 19-03-0690
Preparation: EPA 5030C
Method: EPA 8260B
Units: ug/kg

Project: Project Condor / B71091.00

Parameter	Result	RL	MDL	DF	Qualifiers
1,3-Dichloropropane	ND	5.6	0.28	1.00	
2,2-Dichloropropane	ND	5.6	0.37	1.00	
1,1-Dichloropropene	ND	5.6	0.37	1.00	
c-1,3-Dichloropropene	ND	5.6	0.29	1.00	
t-1,3-Dichloropropene	ND	5.6	0.68	1.00	
Ethylbenzene	ND	5.6	0.17	1.00	
2-Hexanone	ND	56	2.0	1.00	
Isopropylbenzene	ND	5.6	0.61	1.00	
p-Isopropyltoluene	ND	5.6	0.71	1.00	
Methylene Chloride	ND	56	1.5	1.00	
4-Methyl-2-Pentanone	ND	56	4.8	1.00	
Naphthalene	ND	56	0.91	1.00	
n-Propylbenzene	ND	5.6	0.56	1.00	
Styrene	ND	5.6	0.68	1.00	
1,1,1,2-Tetrachloroethane	ND	5.6	0.27	1.00	
1,1,2,2-Tetrachloroethane	ND	5.6	0.39	1.00	
Tetrachloroethene	ND	5.6	0.24	1.00	
Toluene	ND	5.6	0.58	1.00	
1,2,3-Trichlorobenzene	ND	11	1.0	1.00	
1,2,4-Trichlorobenzene	ND	5.6	0.35	1.00	
1,1,1-Trichloroethane	ND	5.6	0.25	1.00	
1,1,2-Trichloroethane	ND	5.6	0.40	1.00	
1,1,2-Trichloro-1,2,2-Trifluoroethane	ND	56	0.39	1.00	
Trichloroethene	ND	5.6	0.34	1.00	
1,2,3-Trichloropropane	ND	5.6	0.93	1.00	
1,2,4-Trimethylbenzene	ND	5.6	0.66	1.00	
Trichlorofluoromethane	ND	56	0.42	1.00	
1,3,5-Trimethylbenzene	ND	5.6	0.62	1.00	
Vinyl Acetate	ND	56	5.3	1.00	
Vinyl Chloride	ND	5.6	0.56	1.00	
p/m-Xylene	ND	5.6	0.30	1.00	
o-Xylene	ND	5.6	0.62	1.00	
Methyl-t-Butyl Ether (MTBE)	ND	5.6	0.33	1.00	
Tert-Butyl Alcohol (TBA)	ND	56	5.8	1.00	
Diisopropyl Ether (DIPE)	ND	11	0.54	1.00	
Ethyl-t-Butyl Ether (ETBE)	ND	11	0.57	1.00	
Tert-Amyl-Methyl Ether (TAME)	ND	11	0.39	1.00	
Ethanol	ND	280	94	1.00	

RL: Reporting Limit. DF: Dilution Factor. MDL: Method Detection Limit.

Return to Contents

eurofins | Calscience

Analytical Report

EKI Environment & Water, Inc.	Date Received:	03/08/19
2355 Main Street, Suite 210	Work Order:	19-03-0690
Irvine, CA 92614-4252	Preparation:	EPA 5030C
	Method:	EPA 8260B
	Units:	ug/kg
Project: Project Condor / B71091.00		Page 12 of 18

Surrogate	Rec. (%)	Control Limits	Qualifiers
1,4-Bromofluorobenzene	96	80-120	
Dibromofluoromethane	99	79-133	
1,2-Dichloroethane-d4	96	71-155	
Toluene-d8	100	80-120	

Return to Contents

RL: Reporting Limit. DF: Dilution Factor. MDL: Method Detection Limit.

eurofins | Calscience

Analytical Report

EKI Environment & Water, Inc.
2355 Main Street, Suite 210
Irvine, CA 92614-4252

Date Received: 03/08/19
Work Order: 19-03-0690
Preparation: EPA 5030C
Method: EPA 8260B
Units: ug/kg

Project: Project Condor / B71091.00

Client Sample Number	Lab Sample Number	Date/Time Collected	Matrix	Instrument	Date Prepared	Date/Time Analyzed	QC Batch ID
Method Blank	**099-12-796-15188**	**N/A**	**Solid**	**GC/MS LL**	**03/14/19**	**03/14/19 10:50**	**190314L007**

Comment(s): - Results were evaluated to the MDL (DL), concentrations >= to the MDL (DL) but < RL (LOQ), if found, are qualified with a "J" flag.

Parameter	Result	RL	MDL	DF	Qualifiers
Acetone	ND	120	6.2	1.00	
Benzene	ND	5.0	0.13	1.00	
Bromobenzene	ND	5.0	0.21	1.00	
Bromochloromethane	ND	5.0	0.69	1.00	
Bromodichloromethane	ND	5.0	0.23	1.00	
Bromoform	ND	5.0	0.79	1.00	
Bromomethane	ND	25	9.4	1.00	
2-Butanone	ND	50	3.8	1.00	
n-Butylbenzene	ND	5.0	0.16	1.00	
sec-Butylbenzene	ND	5.0	0.58	1.00	
tert-Butylbenzene	ND	5.0	0.15	1.00	
Carbon Disulfide	ND	50	0.31	1.00	
Carbon Tetrachloride	ND	5.0	0.28	1.00	
Chlorobenzene	ND	5.0	0.22	1.00	
Chloroethane	ND	5.0	1.5	1.00	
Chloroform	ND	5.0	0.24	1.00	
Chloromethane	ND	25	0.30	1.00	
2-Chlorotoluene	ND	5.0	0.23	1.00	
4-Chlorotoluene	ND	5.0	0.21	1.00	
Dibromochloromethane	ND	5.0	0.57	1.00	
1,2-Dibromo-3-Chloropropane	ND	10	1.7	1.00	
1,2-Dibromoethane	ND	5.0	0.26	1.00	
Dibromomethane	ND	5.0	0.77	1.00	
1,2-Dichlorobenzene	ND	5.0	0.23	1.00	
1,3-Dichlorobenzene	ND	5.0	0.18	1.00	
1,4-Dichlorobenzene	ND	5.0	0.22	1.00	
Dichlorodifluoromethane	ND	5.0	0.44	1.00	
1,1-Dichloroethane	ND	5.0	0.21	1.00	
1,2-Dichloroethane	ND	5.0	0.31	1.00	
1,1-Dichloroethene	ND	5.0	0.35	1.00	
c-1,2-Dichloroethene	ND	5.0	0.28	1.00	
t-1,2-Dichloroethene	ND	5.0	0.51	1.00	
1,2-Dichloropropane	ND	5.0	0.44	1.00	
1,3-Dichloropropane	ND	5.0	0.25	1.00	

RL: Reporting Limit. DF: Dilution Factor. MDL: Method Detection Limit.

Return to Contents

eurofins | Calscience

Analytical Report

EKI Environment & Water, Inc.
2355 Main Street, Suite 210
Irvine, CA 92614-4252

Date Received: 03/08/19
Work Order: 19-03-0690
Preparation: EPA 5030C
Method: EPA 8260B
Units: ug/kg

Project: Project Condor / B71091.00

Parameter	Result	RL	MDL	DF	Qualifiers
2,2-Dichloropropane	ND	5.0	0.33	1.00	
1,1-Dichloropropene	ND	5.0	0.33	1.00	
c-1,3-Dichloropropene	ND	5.0	0.25	1.00	
t-1,3-Dichloropropene	ND	5.0	0.61	1.00	
Ethylbenzene	ND	5.0	0.15	1.00	
2-Hexanone	ND	50	1.8	1.00	
Isopropylbenzene	ND	5.0	0.55	1.00	
p-Isopropyltoluene	ND	5.0	0.63	1.00	
Methylene Chloride	ND	50	1.3	1.00	
4-Methyl-2-Pentanone	ND	50	4.3	1.00	
Naphthalene	ND	50	0.81	1.00	
n-Propylbenzene	ND	5.0	0.50	1.00	
Styrene	ND	5.0	0.60	1.00	
1,1,1,2-Tetrachloroethane	ND	5.0	0.24	1.00	
1,1,2,2-Tetrachloroethane	ND	5.0	0.35	1.00	
Tetrachloroethene	ND	5.0	0.21	1.00	
Toluene	ND	5.0	0.52	1.00	
1,2,3-Trichlorobenzene	ND	10	0.91	1.00	
1,2,4-Trichlorobenzene	ND	5.0	0.31	1.00	
1,1,1-Trichloroethane	ND	5.0	0.23	1.00	
1,1,2-Trichloroethane	ND	5.0	0.35	1.00	
1,1,2-Trichloro-1,2,2-Trifluoroethane	ND	50	0.35	1.00	
Trichloroethene	ND	5.0	0.30	1.00	
1,2,3-Trichloropropane	ND	5.0	0.83	1.00	
1,2,4-Trimethylbenzene	ND	5.0	0.59	1.00	
Trichlorofluoromethane	ND	50	0.38	1.00	
1,3,5-Trimethylbenzene	ND	5.0	0.55	1.00	
Vinyl Acetate	ND	50	4.7	1.00	
Vinyl Chloride	ND	5.0	0.50	1.00	
p/m-Xylene	ND	5.0	0.27	1.00	
o-Xylene	ND	5.0	0.56	1.00	
Methyl-t-Butyl Ether (MTBE)	ND	5.0	0.30	1.00	
Tert-Butyl Alcohol (TBA)	ND	50	5.2	1.00	
Diisopropyl Ether (DIPE)	ND	10	0.48	1.00	
Ethyl-t-Butyl Ether (ETBE)	ND	10	0.51	1.00	
Tert-Amyl-Methyl Ether (TAME)	ND	10	0.35	1.00	
Ethanol	ND	250	84	1.00	

RL: Reporting Limit. DF: Dilution Factor. MDL: Method Detection Limit.

Return to Contents

eurofins | Calscience

Analytical Report

EKI Environment & Water, Inc.	Date Received:	03/08/19
2355 Main Street, Suite 210	Work Order:	19-03-0690
Irvine, CA 92614-4252	Preparation:	EPA 5030C
	Method:	EPA 8260B
	Units:	ug/kg
Project: Project Condor / B71091.00		Page 15 of 18

Surrogate	Rec. (%)	Control Limits	Qualifiers
1,4-Bromofluorobenzene	96	80-120	
Dibromofluoromethane	104	79-133	
1,2-Dichloroethane-d4	101	71-155	
Toluene-d8	99	80-120	

Return to Contents

RL: Reporting Limit. DF: Dilution Factor. MDL: Method Detection Limit.

eurofins | Calscience

Analytical Report

EKI Environment & Water, Inc.
2355 Main Street, Suite 210
Irvine, CA 92614-4252

Date Received: 03/08/19
Work Order: 19-03-0690
Preparation: EPA 5030C
Method: EPA 8260B
Units: ug/kg

Project: Project Condor / B71091.00

Client Sample Number	Lab Sample Number	Date/Time Collected	Matrix	Instrument	Date Prepared	Date/Time Analyzed	QC Batch ID
Method Blank	**099-12-796-15194**	**N/A**	**Solid**	**GC/MS LL**	**03/15/19**	**03/15/19 13:59**	**190315L019**

Comment(s): - Results were evaluated to the MDL (DL), concentrations >= to the MDL (DL) but < RL (LOQ), if found, are qualified with a "J" flag.

Parameter	Result	RL	MDL	DF	Qualifiers
Acetone	ND	120	6.2	1.00	
Benzene	ND	5.0	0.13	1.00	
Bromobenzene	ND	5.0	0.21	1.00	
Bromochloromethane	ND	5.0	0.69	1.00	
Bromodichloromethane	ND	5.0	0.23	1.00	
Bromoform	ND	5.0	0.79	1.00	
Bromomethane	ND	25	9.4	1.00	
2-Butanone	ND	50	3.8	1.00	
n-Butylbenzene	ND	5.0	0.16	1.00	
sec-Butylbenzene	ND	5.0	0.58	1.00	
tert-Butylbenzene	ND	5.0	0.15	1.00	
Carbon Disulfide	ND	50	0.31	1.00	
Carbon Tetrachloride	ND	5.0	0.28	1.00	
Chlorobenzene	ND	5.0	0.22	1.00	
Chloroethane	ND	5.0	1.5	1.00	
Chloroform	ND	5.0	0.24	1.00	
Chloromethane	ND	25	0.30	1.00	
2-Chlorotoluene	ND	5.0	0.23	1.00	
4-Chlorotoluene	ND	5.0	0.21	1.00	
Dibromochloromethane	ND	5.0	0.57	1.00	
1,2-Dibromo-3-Chloropropane	ND	10	1.7	1.00	
1,2-Dibromoethane	ND	5.0	0.26	1.00	
Dibromomethane	ND	5.0	0.77	1.00	
1,2-Dichlorobenzene	ND	5.0	0.23	1.00	
1,3-Dichlorobenzene	ND	5.0	0.18	1.00	
1,4-Dichlorobenzene	ND	5.0	0.22	1.00	
Dichlorodifluoromethane	ND	5.0	0.44	1.00	
1,1-Dichloroethane	ND	5.0	0.21	1.00	
1,2-Dichloroethane	ND	5.0	0.31	1.00	
1,1-Dichloroethene	ND	5.0	0.35	1.00	
c-1,2-Dichloroethene	ND	5.0	0.28	1.00	
t-1,2-Dichloroethene	ND	5.0	0.51	1.00	
1,2-Dichloropropane	ND	5.0	0.44	1.00	
1,3-Dichloropropane	ND	5.0	0.25	1.00	

RL: Reporting Limit. DF: Dilution Factor. MDL: Method Detection Limit.

Return to Contents

eurofins | Calscience

Analytical Report

EKI Environment & Water, Inc.
2355 Main Street, Suite 210
Irvine, CA 92614-4252

Date Received: 03/08/19
Work Order: 19-03-0690
Preparation: EPA 5030C
Method: EPA 8260B
Units: ug/kg

Project: Project Condor / B71091.00

Parameter	Result	RL	MDL	DF	Qualifiers
2,2-Dichloropropane	ND	5.0	0.33	1.00	
1,1-Dichloropropene	ND	5.0	0.33	1.00	
c-1,3-Dichloropropene	ND	5.0	0.25	1.00	
t-1,3-Dichloropropene	ND	5.0	0.61	1.00	
Ethylbenzene	ND	5.0	0.15	1.00	
2-Hexanone	ND	50	1.8	1.00	
Isopropylbenzene	ND	5.0	0.55	1.00	
p-Isopropyltoluene	ND	5.0	0.63	1.00	
Methylene Chloride	ND	50	1.3	1.00	
4-Methyl-2-Pentanone	ND	50	4.3	1.00	
Naphthalene	ND	50	0.81	1.00	
n-Propylbenzene	ND	5.0	0.50	1.00	
Styrene	ND	5.0	0.60	1.00	
1,1,1,2-Tetrachloroethane	ND	5.0	0.24	1.00	
1,1,2,2-Tetrachloroethane	ND	5.0	0.35	1.00	
Tetrachloroethene	ND	5.0	0.21	1.00	
Toluene	ND	5.0	0.52	1.00	
1,2,3-Trichlorobenzene	ND	10	0.91	1.00	
1,2,4-Trichlorobenzene	ND	5.0	0.31	1.00	
1,1,1-Trichloroethane	ND	5.0	0.23	1.00	
1,1,2-Trichloroethane	ND	5.0	0.35	1.00	
1,1,2-Trichloro-1,2,2-Trifluoroethane	ND	50	0.35	1.00	
Trichloroethene	ND	5.0	0.30	1.00	
1,2,3-Trichloropropane	ND	5.0	0.83	1.00	
1,2,4-Trimethylbenzene	ND	5.0	0.59	1.00	
Trichlorofluoromethane	ND	50	0.38	1.00	
1,3,5-Trimethylbenzene	ND	5.0	0.55	1.00	
Vinyl Acetate	ND	50	4.7	1.00	
Vinyl Chloride	ND	5.0	0.50	1.00	
p/m-Xylene	ND	5.0	0.27	1.00	
o-Xylene	ND	5.0	0.56	1.00	
Methyl-t-Butyl Ether (MTBE)	ND	5.0	0.30	1.00	
Tert-Butyl Alcohol (TBA)	ND	50	5.2	1.00	
Diisopropyl Ether (DIPE)	ND	10	0.48	1.00	
Ethyl-t-Butyl Ether (ETBE)	ND	10	0.51	1.00	
Tert-Amyl-Methyl Ether (TAME)	ND	10	0.35	1.00	
Ethanol	ND	250	84	1.00	

RL: Reporting Limit. DF: Dilution Factor. MDL: Method Detection Limit.

Return to Contents

eurofins | Calscience

Analytical Report

EKI Environment & Water, Inc.	Date Received:	03/08/19
2355 Main Street, Suite 210	Work Order:	19-03-0690
Irvine, CA 92614-4252	Preparation:	EPA 5030C
	Method:	EPA 8260B
	Units:	ug/kg
Project: Project Condor / B71091.00		Page 18 of 18

Surrogate	Rec. (%)	Control Limits	Qualifiers
1,4-Bromofluorobenzene	96	80-120	
Dibromofluoromethane	101	79-133	
1,2-Dichloroethane-d4	94	71-155	
Toluene-d8	101	80-120	

Return to Contents

RL: Reporting Limit. DF: Dilution Factor. MDL: Method Detection Limit.

eurofins | Calscience

Quality Control - Spike/Spike Duplicate

EKI Environment & Water, Inc.
2355 Main Street, Suite 210
Irvine, CA 92614-4252

Date Received: 03/08/19
Work Order: 19-03-0690
Preparation: EPA 3060A
Method: EPA 7199

Project: Project Condor / B71091.00

Quality Control Sample ID	Type	Matrix	Instrument	Date Prepared	Date Analyzed	MS/MSD Batch Number
19-03-0414-4	**Sample**	**Solid**	**IC 11**	**03/12/19**	**03/13/19 16:54**	**190312S01P**
19-03-0414-4	**Matrix Spike**	**Solid**	**IC 11**	**03/12/19**	**03/13/19 16:18**	**190312S01P**
19-03-0414-4	**Matrix Spike Duplicate**	**Solid**	**IC 11**	**03/12/19**	**03/13/19 16:27**	**190312S01P**

Parameter	Sample Conc.	Spike Added	MS Conc.	MS %Rec.	MSD Conc.	MSD %Rec.	%Rec. CL	RPD	RPD CL	Qualifiers
Chromium, Hexavalent	8364	20000	27370	95	19020	53	75-125	36	0-25	3,4

Return to Contents

RPD: Relative Percent Difference. CL: Control Limits

eurofins | Calscience

Quality Control - Spike/Spike Duplicate

EKI Environment & Water, Inc.		Date Received:	03/08/19
2355 Main Street, Suite 210		Work Order:	19-03-0690
Irvine, CA 92614-4252		Preparation:	EPA 3550B
		Method:	EPA 8015B (M)
Project: Project Condor / B71091.00			Page 2 of 13

Quality Control Sample ID	Type	Matrix	Instrument	Date Prepared	Date Analyzed	MS/MSD Batch Number
19-03-1136-1	**Sample**	**Solid**	**GC 47**	**03/15/19**	**03/15/19 16:35**	**190315S05**
19-03-1136-1	**Matrix Spike**	**Solid**	**GC 47**	**03/15/19**	**03/15/19 15:52**	**190315S05**
19-03-1136-1	**Matrix Spike Duplicate**	**Solid**	**GC 47**	**03/15/19**	**03/15/19 16:13**	**190315S05**

Parameter	Sample Conc.	Spike Added	MS Conc.	MS %Rec.	MSD Conc.	MSD %Rec.	%Rec. CL	RPD	RPD CL	Qualifiers
TPH as Motor Oil	36.83	400.0	506.1	117	545.4	127	64-130	7	0-15	

Return to Contents

RPD: Relative Percent Difference. CL: Control Limits

eurofins | Calscience

Quality Control - Spike/Spike Duplicate

EKI Environment & Water, Inc.
2355 Main Street, Suite 210
Irvine, CA 92614-4252

Project: Project Condor / B71091.00

Date Received: 03/08/19
Work Order: 19-03-0690
Preparation: EPA 3550B
Method: EPA 8015B (M)
Page 3 of 13

Quality Control Sample ID	Type	Matrix	Instrument	Date Prepared	Date Analyzed	MS/MSD Batch Number
19-03-1136-1	**Sample**	**Solid**	**GC 47**	**03/15/19**	**03/15/19 16:35**	**190315S04**
19-03-1136-1	**Matrix Spike**	**Solid**	**GC 47**	**03/15/19**	**03/15/19 15:10**	**190315S04**
19-03-1136-1	**Matrix Spike Duplicate**	**Solid**	**GC 47**	**03/15/19**	**03/15/19 15:31**	**190315S04**

Parameter	Sample Conc.	Spike Added	MS Conc.	MS %Rec.	MSD Conc.	MSD %Rec.	%Rec. CL	RPD	RPD CL	Qualifiers
TPH as Diesel	24.90	400.0	511.2	122	518.7	123	64-130	1	0-15	

Return to Contents

RPD: Relative Percent Difference. CL: Control Limits

eurofins | Calscience

Quality Control - Spike/Spike Duplicate

EKI Environment & Water, Inc.		Date Received:	03/08/19
2355 Main Street, Suite 210		Work Order:	19-03-0690
Irvine, CA 92614-4252		Preparation:	EPA 5030C
		Method:	EPA 8015B (M)
Project: Project Condor / B71091.00			Page 4 of 13

Quality Control Sample ID	Type	Matrix	Instrument	Date Prepared	Date Analyzed	MS/MSD Batch Number
PC-11-0.0-1.0	**Sample**	**Solid**	**GC 4**	**03/12/19**	**03/14/19 04:22**	**190313S019**
PC-11-0.0-1.0	**Matrix Spike**	**Solid**	**GC 4**	**03/12/19**	**03/14/19 04:56**	**190313S019**
PC-11-0.0-1.0	**Matrix Spike Duplicate**	**Solid**	**GC 4**	**03/12/19**	**03/14/19 05:30**	**190313S019**

Parameter	Sample Conc.	Spike Added	MS Conc.	MS %Rec.	MSD Conc.	MSD %Rec.	%Rec. CL	RPD	RPD CL	Qualifiers
TPH as Gasoline	ND	10.00	7.441	74	6.899	69	48-114	8	0-23	

Return to Contents

RPD: Relative Percent Difference. CL: Control Limits

eurofins | Calscience

Quality Control - Spike/Spike Duplicate

EKI Environment & Water, Inc.
2355 Main Street, Suite 210
Irvine, CA 92614-4252

Date Received: 03/08/19
Work Order: 19-03-0690
Preparation: EPA 3050B
Method: EPA 6020

Project: Project Condor / B71091.00

Quality Control Sample ID	Type	Matrix	Instrument	Date Prepared	Date Analyzed	MS/MSD Batch Number
PC-10-4.0-5.0	**Sample**	**Solid**	**ICP/MS 05**	**03/20/19**	**03/22/19 14:51**	**190320S01**
PC-10-4.0-5.0	**Matrix Spike**	**Solid**	**ICP/MS 05**	**03/20/19**	**03/22/19 14:30**	**190320S01**
PC-10-4.0-5.0	**Matrix Spike Duplicate**	**Solid**	**ICP/MS 05**	**03/20/19**	**03/22/19 14:33**	**190320S01**

Parameter	Sample Conc.	Spike Added	MS Conc.	MS %Rec.	MSD Conc.	MSD %Rec.	%Rec. CL	RPD	RPD CL	Qualifiers
Antimony	ND	25.00	5.361	21	5.221	21	1-97	3	0-39	
Arsenic	ND	25.00	27.12	108	26.18	105	72-132	3	0-13	
Barium	114.5	25.00	136.1	4X	137.1	4X	50-152	4X	0-41	Q
Beryllium	ND	25.00	26.52	106	27.46	110	61-121	3	0-13	
Cadmium	ND	25.00	27.22	109	27.83	111	85-121	2	0-12	
Chromium	18.69	25.00	45.79	108	47.05	113	20-182	3	0-15	
Cobalt	10.16	25.00	36.52	105	35.67	102	40-166	2	0-14	
Copper	21.59	25.00	46.60	100	48.66	108	25-157	4	0-22	
Lead	5.252	25.00	30.08	99	30.69	102	62-134	2	0-23	
Molybdenum	ND	25.00	23.98	96	24.40	98	69-123	2	0-13	
Nickel	11.89	25.00	37.18	101	35.77	95	46-154	4	0-15	
Selenium	ND	25.00	23.84	95	25.67	103	54-132	7	0-14	
Silver	ND	12.50	12.62	101	12.57	101	78-126	0	0-15	
Thallium	ND	25.00	24.16	97	25.03	100	79-115	4	0-11	
Vanadium	40.86	25.00	64.73	95	64.83	96	28-178	0	0-28	
Zinc	51.39	25.00	76.86	102	77.05	103	23-173	0	0-18	

Return to Contents

RPD: Relative Percent Difference. CL: Control Limits

eurofins | Calscience

Quality Control - Spike/Spike Duplicate

EKI Environment & Water, Inc.
2355 Main Street, Suite 210
Irvine, CA 92614-4252

Date Received: 03/08/19
Work Order: 19-03-0690
Preparation: EPA 7471A Total
Method: EPA 7471A

Project: Project Condor / B71091.00

Quality Control Sample ID	Type	Matrix	Instrument	Date Prepared	Date Analyzed	MS/MSD Batch Number
PC-10-4.0-5.0	**Sample**	**Solid**	**Mercury 08**	**03/21/19**	**03/21/19 18:49**	**190321S03**
PC-10-4.0-5.0	**Matrix Spike**	**Solid**	**Mercury 08**	**03/21/19**	**03/21/19 18:52**	**190321S03**
PC-10-4.0-5.0	**Matrix Spike Duplicate**	**Solid**	**Mercury 08**	**03/21/19**	**03/21/19 18:54**	**190321S03**

Parameter	Sample Conc.	Spike Added	MS Conc.	MS %Rec.	MSD Conc.	MSD %Rec.	%Rec. CL	RPD	RPD CL	Qualifiers
Mercury	ND	0.8350	0.8370	100	0.8528	102	71-137	2	0-14	

Return to Contents

RPD: Relative Percent Difference. CL: Control Limits

eurofins | Calscience

Quality Control - Spike/Spike Duplicate

EKI Environment & Water, Inc.
2355 Main Street, Suite 210
Irvine, CA 92614-4252

Date Received: 03/08/19
Work Order: 19-03-0690
Preparation: EPA 3540C
Method: EPA 8081A

Project: Project Condor / B71091.00

Quality Control Sample ID	Type	Matrix	Instrument	Date Prepared	Date Analyzed	MS/MSD Batch Number
PC-12-4.0-5.0	**Sample**	**Solid**	**GC 51**	**03/12/19**	**03/14/19 11:32**	**190312S12**
PC-12-4.0-5.0	**Matrix Spike**	**Solid**	**GC 51**	**03/12/19**	**03/14/19 06:52**	**190312S12**
PC-12-4.0-5.0	**Matrix Spike Duplicate**	**Solid**	**GC 51**	**03/12/19**	**03/14/19 07:06**	**190312S12**

Parameter	Sample Conc.	Spike Added	MS Conc.	MS %Rec.	MSD Conc.	MSD %Rec.	%Rec. CL	RPD	RPD CL	Qualifiers
Aldrin	ND	25.00	18.29	73	17.04	68	50-135	7	0-25	
Alpha-BHC	ND	25.00	18.46	74	17.58	70	50-135	5	0-25	
Beta-BHC	ND	25.00	18.37	73	17.49	70	50-135	5	0-25	
4,4'-DDD	ND	25.00	20.85	83	19.88	80	50-135	5	0-25	
4,4'-DDE	ND	25.00	19.46	78	18.48	74	50-135	5	0-25	
4,4'-DDT	ND	25.00	23.06	92	19.80	79	50-135	15	0-25	
Delta-BHC	ND	25.00	18.82	75	18.42	74	50-135	2	0-25	
Dieldrin	ND	25.00	20.02	80	18.86	75	50-135	6	0-25	
Endosulfan I	ND	25.00	20.07	80	18.64	75	50-135	7	0-25	
Endosulfan II	ND	25.00	19.90	80	18.72	75	50-135	6	0-25	
Endosulfan Sulfate	ND	25.00	21.16	85	19.59	78	50-135	8	0-25	
Endrin	ND	25.00	20.16	81	18.40	74	50-135	9	0-25	
Endrin Aldehyde	ND	25.00	19.66	79	17.97	72	50-135	9	0-25	
Gamma-BHC	ND	25.00	18.32	73	17.83	71	50-135	3	0-25	
Heptachlor	ND	25.00	21.51	86	18.45	74	50-135	15	0-25	
Heptachlor Epoxide	ND	25.00	19.30	77	17.99	72	50-135	7	0-25	
Methoxychlor	ND	25.00	20.85	83	19.84	79	50-135	5	0-25	

Return to Contents

RPD: Relative Percent Difference. CL: Control Limits

eurofins | Calscience

Quality Control - Spike/Spike Duplicate

EKI Environment & Water, Inc.
2355 Main Street, Suite 210
Irvine, CA 92614-4252

Date Received: 03/08/19
Work Order: 19-03-0690
Preparation: EPA 3540C
Method: EPA 8082

Project: Project Condor / B71091.00

Quality Control Sample ID	Type	Matrix	Instrument	Date Prepared	Date Analyzed	MS/MSD Batch Number
PC-12-0.0-1.0	**Sample**	**Solid**	**GC 58**	**03/12/19**	**03/14/19 02:32**	**190312S13**
PC-12-0.0-1.0	**Matrix Spike**	**Solid**	**GC 58**	**03/12/19**	**03/14/19 01:20**	**190312S13**
PC-12-0.0-1.0	**Matrix Spike Duplicate**	**Solid**	**GC 58**	**03/12/19**	**03/14/19 01:38**	**190312S13**

Parameter	Sample Conc.	Spike Added	MS Conc.	MS %Rec.	MSD Conc.	MSD %Rec.	%Rec. CL	RPD	RPD CL	Qualifiers
Aroclor-1016	ND	100.0	110.5	110	151.0	151	50-135	31	0-20	3,4
Aroclor-1260	ND	100.0	294.0	294	423.0	423	50-135	36	0-20	3,4

Return to Contents

RPD: Relative Percent Difference. CL: Control Limits

eurofins | Calscience

Quality Control - Spike/Spike Duplicate

EKI Environment & Water, Inc.
2355 Main Street, Suite 210
Irvine, CA 92614-4252

Date Received: 03/08/19
Work Order: 19-03-0690
Preparation: EPA 3545
Method: EPA 8141A

Project: Project Condor / B71091.00

Quality Control Sample ID	Type	Matrix	Instrument	Date Prepared	Date Analyzed	MS/MSD Batch Number
19-03-0572-2	**Sample**	**Solid**	**GC 68**	**03/12/19**	**03/14/19 21:36**	**190312S09**
19-03-0572-2	**Matrix Spike**	**Solid**	**GC 68**	**03/12/19**	**03/14/19 19:13**	**190312S09**
19-03-0572-2	**Matrix Spike Duplicate**	**Solid**	**GC 68**	**03/12/19**	**03/14/19 20:01**	**190312S09**

Parameter	Sample Conc.	Spike Added	MS Conc.	MS %Rec.	MSD Conc.	MSD %Rec.	%Rec. CL	RPD	RPD CL	Qualifiers
Azinphos Methyl	ND	4.000	3.340	84	3.388	85	30-130	1	0-30	
Bolstar	ND	4.000	3.892	97	3.622	91	30-130	7	0-30	
Chlorpyrifos	ND	4.000	3.587	90	3.288	82	30-130	9	0-30	
Coumaphos	ND	4.000	3.777	94	3.262	82	30-130	15	0-30	
Diazinon	ND	4.000	3.827	96	3.556	89	30-130	7	0-30	
Disulfoton	ND	4.000	3.868	97	3.398	85	30-130	13	0-30	
Ethoprop	ND	4.000	3.301	83	3.099	77	30-130	6	0-30	
Fensulfothion	ND	4.000	4.091	102	3.726	93	30-130	9	0-30	
Fenthion	ND	4.000	3.791	95	3.483	87	30-130	8	0-30	
Merphos	ND	4.000	3.663	92	3.388	85	30-130	8	0-30	
Methyl Parathion	ND	4.000	3.620	90	3.406	85	30-130	6	0-30	
Phorate	ND	4.000	3.819	95	3.651	91	30-130	4	0-30	
Ronnel	ND	4.000	3.236	81	3.011	75	30-130	7	0-30	
Stirophos	ND	4.000	3.421	86	3.149	79	30-130	8	0-30	
Tokuthion	ND	4.000	3.531	88	3.254	81	30-130	8	0-30	
Trichloronate	ND	4.000	3.717	93	3.249	81	30-130	13	0-30	

Return to Contents

RPD: Relative Percent Difference. CL: Control Limits

eurofins | Calscience

Quality Control - Spike/Spike Duplicate

EKI Environment & Water, Inc.
2355 Main Street, Suite 210
Irvine, CA 92614-4252

Date Received: 03/08/19
Work Order: 19-03-0690
Preparation: EPA 8151A
Method: EPA 8151A

Project: Project Condor / B71091.00

Quality Control Sample ID	Type	Matrix	Instrument	Date Prepared	Date Analyzed	MS/MSD Batch Number
PC-10-3-9.0-10.0	**Sample**	**Solid**	**GC 40**	**03/12/19**	**03/18/19 14:23**	**190312S17**
PC-10-3-9.0-10.0	**Matrix Spike**	**Solid**	**GC 40**	**03/12/19**	**03/18/19 11:19**	**190312S17**
PC-10-3-9.0-10.0	**Matrix Spike Duplicate**	**Solid**	**GC 40**	**03/12/19**	**03/18/19 11:42**	**190312S17**

Parameter	Sample Conc.	Spike Added	MS Conc.	MS %Rec.	MSD Conc.	MSD %Rec.	%Rec. CL	RPD	RPD CL	Qualifiers
2,4-D	ND	400.0	351.0	88	327.0	82	32-146	7	0-37	
2,4,5-T	ND	40.00	55.00	138	52.00	130	27-147	6	0-37	
2,4-DB	ND	400.0	422.0	106	408.0	102	31-151	3	0-42	

Return to Contents

RPD: Relative Percent Difference. CL: Control Limits

eurofins | Calscience

Quality Control - Spike/Spike Duplicate

EKI Environment & Water, Inc.
2355 Main Street, Suite 210
Irvine, CA 92614-4252

Date Received: 03/08/19
Work Order: 19-03-0690
Preparation: EPA 3540C
Method: EPA 8270C SIM PAHs

Project: Project Condor / B71091.00

Quality Control Sample ID	Type	Matrix	Instrument	Date Prepared	Date Analyzed	MS/MSD Batch Number
PC-10-3-9.0-10.0	**Sample**	**Solid**	**GC/MS AAA**	**03/12/19**	**03/15/19 21:14**	**190312S18**
PC-10-3-9.0-10.0	**Matrix Spike**	**Solid**	**GC/MS AAA**	**03/12/19**	**03/15/19 18:19**	**190312S18**
PC-10-3-9.0-10.0	**Matrix Spike Duplicate**	**Solid**	**GC/MS AAA**	**03/12/19**	**03/15/19 18:38**	**190312S18**

Parameter	Sample Conc.	Spike Added	MS Conc.	MS %Rec.	MSD Conc.	MSD %Rec.	%Rec. CL	RPD	RPD CL	Qualifiers
Naphthalene	ND	0.2000	0.1860	93	0.1952	98	20-150	5	0-33	
2-Methylnaphthalene	ND	0.2000	0.2054	103	0.2148	107	29-137	4	0-31	
1-Methylnaphthalene	ND	0.2000	0.1847	92	0.1932	97	34-136	5	0-29	
Acenaphthylene	ND	0.2000	0.1603	80	0.1678	84	29-131	5	0-32	
Acenaphthene	ND	0.2000	0.1674	84	0.1762	88	29-137	5	0-28	
Fluorene	ND	0.2000	0.1822	91	0.1916	96	36-132	5	0-27	
Phenanthrene	ND	0.2000	0.1930	96	0.2025	101	20-144	5	0-27	
Anthracene	ND	0.2000	0.1651	83	0.1739	87	26-134	5	0-27	
Fluoranthene	ND	0.2000	0.1854	93	0.1940	97	20-151	5	0-26	
Pyrene	ND	0.2000	0.1934	97	0.2014	101	20-150	4	0-32	
Benzo (a) Anthracene	ND	0.2000	0.1941	97	0.2033	102	24-150	5	0-24	
Chrysene	ND	0.2000	0.1912	96	0.1992	100	25-145	4	0-28	
Benzo (k) Fluoranthene	ND	0.2000	0.1658	83	0.1770	88	28-148	7	0-26	
Benzo (b) Fluoranthene	ND	0.2000	0.2087	104	0.2165	108	21-153	4	0-26	
Benzo (a) Pyrene	ND	0.2000	0.1970	99	0.2071	104	29-149	5	0-22	
Indeno (1,2,3-c,d) Pyrene	ND	0.2000	0.2071	104	0.2190	110	20-154	6	0-25	
Dibenz (a,h) Anthracene	ND	0.2000	0.2169	108	0.2281	114	20-132	5	0-26	
Benzo (g,h,i) Perylene	ND	0.2000	0.2144	107	0.2246	112	20-148	5	0-27	

Return to Contents

RPD: Relative Percent Difference. CL: Control Limits

eurofins | Calscience

Quality Control - Spike/Spike Duplicate

EKI Environment & Water, Inc.
2355 Main Street, Suite 210
Irvine, CA 92614-4252

Date Received: 03/08/19
Work Order: 19-03-0690
Preparation: EPA 5030C
Method: EPA 8260B

Project: Project Condor / B71091.00

Quality Control Sample ID	Type	Matrix	Instrument	Date Prepared	Date Analyzed	MS/MSD Batch Number
PC-11-0.0-1.0	**Sample**	**Solid**	**GC/MS LL**	**03/12/19**	**03/14/19 11:41**	**190314S003**
PC-11-0.0-1.0	**Matrix Spike**	**Solid**	**GC/MS LL**	**03/12/19**	**03/14/19 12:07**	**190314S003**
PC-11-0.0-1.0	**Matrix Spike Duplicate**	**Solid**	**GC/MS LL**	**03/12/19**	**03/14/19 12:33**	**190314S003**

Parameter	Sample Conc.	Spike Added	MS Conc.	MS %Rec.	MSD Conc.	MSD %Rec.	%Rec. CL	RPD	RPD CL	Qualifiers
Benzene	ND	50.00	32.62	65	30.89	62	61-127	5	0-20	
Carbon Tetrachloride	ND	50.00	31.57	63	31.18	62	51-135	1	0-29	
Chlorobenzene	ND	50.00	28.81	58	26.82	54	57-123	7	0-20	3
1,2-Dibromoethane	ND	50.00	31.87	64	30.76	62	64-124	4	0-20	3
1,2-Dichlorobenzene	ND	50.00	23.72	47	23.63	47	35-131	0	0-25	
1,2-Dichloroethane	ND	50.00	36.12	72	35.22	70	80-120	3	0-20	3
1,1-Dichloroethene	ND	50.00	30.02	60	29.03	58	47-143	3	0-25	
Ethylbenzene	ND	50.00	29.80	60	28.31	57	57-129	5	0-22	
Toluene	ND	50.00	31.30	63	29.79	60	63-123	5	0-20	3
Trichloroethene	ND	50.00	32.45	65	30.98	62	44-158	5	0-20	
Vinyl Chloride	ND	50.00	41.66	83	38.59	77	49-139	8	0-47	
p/m-Xylene	ND	100.0	57.57	58	55.89	56	70-130	3	0-30	3
o-Xylene	ND	50.00	29.49	59	28.93	58	70-130	2	0-30	3
Methyl-t-Butyl Ether (MTBE)	ND	50.00	35.84	72	36.63	73	57-123	2	0-21	
Tert-Butyl Alcohol (TBA)	ND	250.0	185.9	74	187.2	75	30-168	1	0-34	
Diisopropyl Ether (DIPE)	ND	50.00	34.85	70	35.02	70	57-129	0	0-20	
Ethyl-t-Butyl Ether (ETBE)	ND	50.00	36.01	72	35.27	71	55-127	2	0-20	
Tert-Amyl-Methyl Ether (TAME)	ND	50.00	36.95	74	36.40	73	58-124	1	0-20	
Ethanol	ND	500.0	3.016	1	0.1273	0	17-167	184	0-47	3,4

Return to Contents

RPD: Relative Percent Difference. CL: Control Limits

eurofins | Calscience

Quality Control - Spike/Spike Duplicate

EKI Environment & Water, Inc.
2355 Main Street, Suite 210
Irvine, CA 92614-4252

Date Received: 03/08/19
Work Order: 19-03-0690
Preparation: EPA 5030C
Method: EPA 8260B

Project: Project Condor / B71091.00

Quality Control Sample ID	Type	Matrix	Instrument	Date Prepared	Date Analyzed	MS/MSD Batch Number
PC-11-4.0-5.0	**Sample**	**Solid**	**GC/MS LL**	**03/15/19**	**03/15/19 14:51**	**190315S005**
PC-11-4.0-5.0	**Matrix Spike**	**Solid**	**GC/MS LL**	**03/15/19**	**03/15/19 15:44**	**190315S005**
PC-11-4.0-5.0	**Matrix Spike Duplicate**	**Solid**	**GC/MS LL**	**03/15/19**	**03/15/19 16:10**	**190315S005**

Parameter	Sample Conc.	Spike Added	MS Conc.	MS %Rec.	MSD Conc.	MSD %Rec.	%Rec. CL	RPD	RPD CL	Qualifiers
Benzene	ND	50.00	36.99	74	38.28	77	61-127	3	0-20	
Carbon Tetrachloride	ND	50.00	33.82	68	37.02	74	51-135	9	0-29	
Chlorobenzene	ND	50.00	36.71	73	37.92	76	57-123	3	0-20	
1,2-Dibromoethane	ND	50.00	44.81	90	44.59	89	64-124	0	0-20	
1,2-Dichlorobenzene	ND	50.00	39.10	78	39.28	79	35-131	0	0-25	
1,2-Dichloroethane	ND	50.00	42.97	86	43.11	86	80-120	0	0-20	
1,1-Dichloroethene	ND	50.00	33.39	67	35.31	71	47-143	6	0-25	
Ethylbenzene	ND	50.00	35.87	72	36.26	73	57-129	1	0-22	
Toluene	ND	50.00	37.36	75	38.33	77	63-123	3	0-20	
Trichloroethene	ND	50.00	37.64	75	37.12	74	44-158	1	0-20	
Vinyl Chloride	ND	50.00	47.57	95	48.78	98	49-139	3	0-47	
p/m-Xylene	ND	100.0	71.39	71	72.69	73	70-130	2	0-30	
o-Xylene	ND	50.00	37.98	76	38.06	76	70-130	0	0-30	
Methyl-t-Butyl Ether (MTBE)	ND	50.00	44.03	88	45.39	91	57-123	3	0-21	
Tert-Butyl Alcohol (TBA)	ND	250.0	218.6	87	215.6	86	30-168	1	0-34	
Diisopropyl Ether (DIPE)	ND	50.00	38.48	77	40.30	81	57-129	5	0-20	
Ethyl-t-Butyl Ether (ETBE)	ND	50.00	40.69	81	42.67	85	55-127	5	0-20	
Tert-Amyl-Methyl Ether (TAME)	ND	50.00	43.75	87	44.83	90	58-124	2	0-20	
Ethanol	ND	500.0	467.7	94	486.8	97	17-167	4	0-47	

Return to Contents

RPD: Relative Percent Difference. CL: Control Limits

eurofins | Calscience

Quality Control - PDS

EKI Environment & Water, Inc.
2355 Main Street, Suite 210
Irvine, CA 92614-4252

Date Received: 03/08/19
Work Order: 19-03-0690
Preparation: EPA 3050B
Method: EPA 6020

Project: Project Condor / B71091.00

Quality Control Sample ID	Type	Matrix	Instrument	Date Prepared	Date Analyzed	PDS/PDSD Batch Number
PC-10-4.0-5.0	**Sample**	**Solid**	**ICP/MS 05**	**03/20/19 00:00**	**03/22/19 14:51**	**190320S01**
PC-10-4.0-5.0	**PDS**	**Solid**	**ICP/MS 05**	**03/20/19 00:00**	**03/22/19 14:36**	**190320S01**

Parameter	Sample Conc.	Spike Added	PDS Conc.	PDS %Rec.	%Rec. CL	Qualifiers
Antimony	ND	25.00	28.29	113	75-125	
Arsenic	ND	25.00	28.07	112	75-125	
Barium	114.5	25.00	140.9	4X	75-125	Q
Beryllium	ND	25.00	27.14	109	75-125	
Cadmium	ND	25.00	26.81	107	75-125	
Chromium	18.69	25.00	46.56	111	75-125	
Cobalt	10.16	25.00	37.14	108	75-125	
Copper	21.59	25.00	47.97	106	75-125	
Lead	5.252	25.00	29.78	98	75-125	
Molybdenum	ND	25.00	26.00	104	75-125	
Nickel	11.89	25.00	36.80	100	75-125	
Selenium	ND	25.00	23.43	94	75-125	
Silver	ND	12.50	12.27	98	75-125	
Thallium	ND	25.00	23.95	96	75-125	
Vanadium	40.86	25.00	68.54	111	75-125	
Zinc	51.39	25.00	81.13	119	75-125	

Return to Contents

RPD: Relative Percent Difference. CL: Control Limits

eurofins | Calscience

Quality Control - Sample Duplicate

EKI Environment & Water, Inc.		Date Received:	03/08/19
2355 Main Street, Suite 210		Work Order:	19-03-0690
Irvine, CA 92614-4252		Preparation:	N/A
		Method:	ASTM D-2216 (M)
Project: Project Condor / B71091.00			Page 1 of 1

Quality Control Sample ID	Type	Matrix	Instrument	Date Prepared	Date Analyzed	Duplicate Batch Number
19-03-1032-1	**Sample**	**Solid**	**N/A**	**03/14/19 00:00**	**03/14/19 15:30**	**J0314MOID1**
19-03-1032-1	**Sample Duplicate**	**Solid**	**N/A**	**03/14/19 00:00**	**03/14/19 15:30**	**J0314MOID1**

Parameter	Sample Conc.	DUP Conc.	RPD	RPD CL	Qualifiers
Moisture	78.80	79.20	1	0-10	

Return to Contents

RPD: Relative Percent Difference. CL: Control Limits

eurofins | Calscience

Quality Control - LCS

EKI Environment & Water, Inc.		Date Received:	03/08/19
2355 Main Street, Suite 210		Work Order:	19-03-0690
Irvine, CA 92614-4252		Preparation:	EPA 3060A
		Method:	EPA 7199
Project: Project Condor / B71091.00			Page 1 of 15

Quality Control Sample ID	Type	Matrix	Instrument	Date Prepared	Date Analyzed	LCS Batch Number
099-05-125-3436	**LCS**	**Solid**	**IC 11**	**03/12/19**	**03/13/19 16:09**	**190312L01P**

Parameter	Spike Added	Conc. Recovered	LCS %Rec.	%Rec. CL	Qualifiers
Chromium, Hexavalent	20000	19040	95	80-120	

Return to Contents

RPD: Relative Percent Difference. CL: Control Limits

eurofins | Calscience

Quality Control - LCS

EKI Environment & Water, Inc.		Date Received:	03/08/19
2355 Main Street, Suite 210		Work Order:	19-03-0690
Irvine, CA 92614-4252		Preparation:	EPA 3550B
		Method:	EPA 8015B (M)
Project: Project Condor / B71091.00			Page 2 of 15

Quality Control Sample ID	Type	Matrix	Instrument	Date Prepared	Date Analyzed	LCS Batch Number
099-15-420-3133	**LCS**	**Solid**	**GC 47**	**03/15/19**	**03/20/19 03:39**	**190315B05S**

Parameter	Spike Added	Conc. Recovered	LCS %Rec.	%Rec. CL	Qualifiers
TPH as Motor Oil	400.0	437.7	109	75-123	

Return to Contents

RPD: Relative Percent Difference. CL: Control Limits

eurofins | Calscience

Quality Control - LCS

EKI Environment & Water, Inc.		Date Received:	03/08/19
2355 Main Street, Suite 210		Work Order:	19-03-0690
Irvine, CA 92614-4252		Preparation:	EPA 3550B
		Method:	EPA 8015B (M)
Project: Project Condor / B71091.00			Page 3 of 15

Quality Control Sample ID	Type	Matrix	Instrument	Date Prepared	Date Analyzed	LCS Batch Number
099-15-422-4158	**LCS**	**Solid**	**GC 47**	**03/15/19**	**03/20/19 03:17**	**190315B04S**

Parameter	Spike Added	Conc. Recovered	LCS %Rec.	%Rec. CL	Qualifiers
TPH as Diesel	400.0	389.3	97	75-123	

Return to Contents

RPD: Relative Percent Difference. CL: Control Limits

eurofins | Calscience

Quality Control - LCS/LCSD

EKI Environment & Water, Inc.
2355 Main Street, Suite 210
Irvine, CA 92614-4252

Project: Project Condor / B71091.00

Date Received: 03/08/19
Work Order: 19-03-0690
Preparation: EPA 5035
Method: EPA 8015B (M)
Page 4 of 15

Quality Control Sample ID	Type	Matrix	Instrument	Date Prepared	Date Analyzed	LCS/LCSD Batch Number
099-12-285-7069	**LCS**	**Solid**	**GC 25**	**03/11/19**	**03/11/19 11:58**	**190311L031**
099-12-285-7069	**LCSD**	**Solid**	**GC 25**	**03/11/19**	**03/11/19 12:31**	**190311L031**

Parameter	Spike Added	LCS Conc.	LCS %Rec.	LCSD Conc.	LCSD %Rec.	%Rec. CL	RPD	RPD CL	Qualifiers
TPH as Gasoline	2.000	1.918	96	1.832	92	55-139	5	0-18	

Return to Contents

RPD: Relative Percent Difference. CL: Control Limits

eurofins | Calscience

Quality Control - LCS/LCSD

EKI Environment & Water, Inc.
2355 Main Street, Suite 210
Irvine, CA 92614-4252

Project: Project Condor / B71091.00

Date Received: 03/08/19
Work Order: 19-03-0690
Preparation: EPA 5030C
Method: EPA 8015B (M)
Page 5 of 15

Quality Control Sample ID	Type	Matrix	Instrument	Date Prepared	Date Analyzed	LCS/LCSD Batch Number
099-14-571-4720	**LCS**	**Solid**	**GC 4**	**03/13/19**	**03/13/19 11:49**	**190313L049**
099-14-571-4720	**LCSD**	**Solid**	**GC 4**	**03/13/19**	**03/13/19 12:23**	**190313L049**

Parameter	Spike Added	LCS Conc.	LCS %Rec.	LCSD Conc.	LCSD %Rec.	%Rec. CL	RPD	RPD CL	Qualifiers
TPH as Gasoline	10.00	8.379	84	8.200	82	70-124	2	0-18	

Return to Contents

RPD: Relative Percent Difference. CL: Control Limits

eurofins | Calscience

Quality Control - LCS/LCSD

EKI Environment & Water, Inc.
2355 Main Street, Suite 210
Irvine, CA 92614-4252

Date Received: 03/08/19
Work Order: 19-03-0690
Preparation: EPA 3050B
Method: EPA 6020

Project: Project Condor / B71091.00

Quality Control Sample ID	Type	Matrix	Instrument	Date Prepared	Date Analyzed	LCS/LCSD Batch Number
099-15-621-1837	**LCS**	**Solid**	**ICP/MS 05**	**03/20/19**	**03/22/19 02:26**	**190320L01**
099-15-621-1837	**LCSD**	**Solid**	**ICP/MS 05**	**03/20/19**	**03/22/19 02:29**	**190320L01**

Parameter	Spike Added	LCS Conc.	LCS %Rec.	LCSD Conc.	LCSD %Rec.	%Rec. CL	ME CL	RPD	RPD CL	Qualifiers
Antimony	25.00	26.97	108	28.89	116	80-120	73-127	7	0-20	
Arsenic	25.00	26.98	108	26.83	107	80-120	73-127	1	0-20	
Barium	25.00	25.39	102	25.02	100	80-120	73-127	1	0-20	
Beryllium	25.00	27.77	111	27.83	111	80-120	73-127	0	0-20	
Cadmium	25.00	27.30	109	27.16	109	80-120	73-127	1	0-20	
Chromium	25.00	28.23	113	27.93	112	80-120	73-127	1	0-20	
Cobalt	25.00	27.51	110	27.61	110	80-120	73-127	0	0-20	
Copper	25.00	25.40	102	25.46	102	80-120	73-127	0	0-20	
Lead	25.00	26.90	108	27.12	108	80-120	73-127	1	0-20	
Molybdenum	25.00	28.40	114	28.81	115	80-120	73-127	1	0-20	
Nickel	25.00	26.46	106	26.47	106	80-120	73-127	0	0-20	
Selenium	25.00	21.63	87	22.68	91	80-120	73-127	5	0-20	
Silver	12.50	12.12	97	12.26	98	80-120	73-127	1	0-20	
Thallium	25.00	25.18	101	25.07	100	80-120	73-127	0	0-20	
Vanadium	25.00	21.97	88	21.30	85	80-120	73-127	3	0-20	
Zinc	25.00	26.04	104	25.67	103	80-120	73-127	1	0-20	

Total number of LCS compounds: 16
Total number of ME compounds: 0
Total number of ME compounds allowed: 1
LCS ME CL validation result: Pass

Return to Contents

RPD: Relative Percent Difference. CL: Control Limits

eurofins | Calscience

Quality Control - LCS

EKI Environment & Water, Inc.		Date Received:	03/08/19
2355 Main Street, Suite 210		Work Order:	19-03-0690
Irvine, CA 92614-4252		Preparation:	EPA 7471A Total
		Method:	EPA 7471A
Project: Project Condor / B71091.00			Page 7 of 15

Quality Control Sample ID	Type	Matrix	Instrument	Date Prepared	Date Analyzed	LCS Batch Number
099-16-272-4486	**LCS**	**Solid**	**Mercury 08**	**03/21/19**	**03/21/19 18:47**	**190321L03**

Parameter	Spike Added	Conc. Recovered	LCS %Rec.	%Rec. CL	Qualifiers
Mercury	0.8350	0.8042	96	85-121	

Return to Contents

RPD: Relative Percent Difference. CL: Control Limits

eurofins | Calscience

Quality Control - LCS

EKI Environment & Water, Inc.		Date Received:	03/08/19
2355 Main Street, Suite 210		Work Order:	19-03-0690
Irvine, CA 92614-4252		Preparation:	EPA 3540C
		Method:	EPA 8081A
Project: Project Condor / B71091.00			Page 8 of 15

Quality Control Sample ID	Type	Matrix	Instrument	Date Prepared	Date Analyzed	LCS Batch Number
099-12-537-3117	**LCS**	**Solid**	**GC 51**	**03/12/19**	**03/14/19 06:09**	**190312L12**

Parameter	Spike Added	Conc. Recovered	LCS %Rec.	%Rec. CL	ME CL	Qualifiers
Aldrin	25.00	17.12	68	50-135	36-149	
Alpha-BHC	25.00	17.72	71	50-135	36-149	
Beta-BHC	25.00	17.44	70	50-135	36-149	
4,4'-DDD	25.00	20.25	81	50-135	36-149	
4,4'-DDE	25.00	18.50	74	50-135	36-149	
4,4'-DDT	25.00	20.46	82	50-135	36-149	
Delta-BHC	25.00	17.55	70	50-135	36-149	
Dieldrin	25.00	17.94	72	50-135	36-149	
Endosulfan I	25.00	21.32	85	50-135	36-149	
Endosulfan II	25.00	19.03	76	50-135	36-149	
Endosulfan Sulfate	25.00	19.81	79	50-135	36-149	
Endrin	25.00	18.58	74	50-135	36-149	
Endrin Aldehyde	25.00	13.42	54	50-135	36-149	
Gamma-BHC	25.00	17.83	71	50-135	36-149	
Heptachlor	25.00	18.47	74	50-135	36-149	
Heptachlor Epoxide	25.00	18.16	73	50-135	36-149	
Methoxychlor	25.00	20.46	82	50-135	36-149	

Total number of LCS compounds: 17
Total number of ME compounds: 0
Total number of ME compounds allowed: 1
LCS ME CL validation result: Pass

Return to Contents

RPD: Relative Percent Difference. CL: Control Limits

eurofins | Calscience

Quality Control - LCS

EKI Environment & Water, Inc.		Date Received:	03/08/19
2355 Main Street, Suite 210		Work Order:	19-03-0690
Irvine, CA 92614-4252		Preparation:	EPA 3540C
		Method:	EPA 8082
Project: Project Condor / B71091.00			Page 9 of 15

Quality Control Sample ID	Type	Matrix	Instrument	Date Prepared	Date Analyzed	LCS Batch Number
099-12-535-5124	**LCS**	**Solid**	**GC 58**	**03/12/19**	**03/14/19 01:02**	**190312L13**

Parameter	Spike Added	Conc. Recovered	LCS %Rec.	%Rec. CL	Qualifiers
Aroclor-1016	100.0	105.0	105	50-135	
Aroclor-1260	100.0	102.0	102	50-135	

Return to Contents

RPD: Relative Percent Difference. CL: Control Limits

eurofins | Calscience

Quality Control - LCS

EKI Environment & Water, Inc.		Date Received:	03/08/19
2355 Main Street, Suite 210		Work Order:	19-03-0690
Irvine, CA 92614-4252		Preparation:	EPA 3545
		Method:	EPA 8141A
Project: Project Condor / B71091.00			Page 10 of 15

Quality Control Sample ID	Type	Matrix	Instrument	Date Prepared	Date Analyzed	LCS Batch Number
099-15-973-418	**LCS**	**Solid**	**GC 68**	**03/12/19**	**03/14/19 15:52**	**190312L09**

Parameter	Spike Added	Conc. Recovered	LCS %Rec.	%Rec. CL	ME CL	Qualifiers
Azinphos Methyl	4.000	3.641	91	30-150	10-170	
Bolstar	4.000	3.819	95	42-150	24-168	
Chlorpyrifos	4.000	3.458	86	44-128	30-142	
Coumaphos	4.000	3.416	85	40-142	23-159	
Diazinon	4.000	3.743	94	38-146	20-164	
Disulfoton	4.000	3.699	92	39-153	20-172	
Ethoprop	4.000	3.295	82	39-141	22-158	
Fensulfothion	4.000	3.938	98	31-163	9-185	
Fenthion	4.000	3.640	91	37-145	19-163	
Merphos	4.000	3.468	87	39-135	23-151	
Methyl Parathion	4.000	3.499	87	45-153	27-171	
Phorate	4.000	3.931	98	48-162	29-181	
Ronnel	4.000	3.141	79	44-122	31-135	
Stirophos	4.000	3.250	81	33-141	15-159	
Tokuthion	4.000	3.395	85	44-128	30-142	
Trichloronate	4.000	3.471	87	35-137	18-154	

Total number of LCS compounds: 16
Total number of ME compounds: 0
Total number of ME compounds allowed: 1
LCS ME CL validation result: Pass

Return to Contents

RPD: Relative Percent Difference. CL: Control Limits

eurofins | Calscience

Quality Control - LCS

EKI Environment & Water, Inc.		Date Received:	03/08/19
2355 Main Street, Suite 210		Work Order:	19-03-0690
Irvine, CA 92614-4252		Preparation:	EPA 8151A
		Method:	EPA 8151A
Project: Project Condor / B71091.00			Page 11 of 15

Quality Control Sample ID	Type	Matrix	Instrument	Date Prepared	Date Analyzed	LCS Batch Number
095-01-033-1649	**LCS**	**Solid**	**GC 40**	**03/12/19**	**03/18/19 10:56**	**190312L17**

Parameter	Spike Added	Conc. Recovered	LCS %Rec.	%Rec. CL	Qualifiers
2,4-D	400.0	322.0	80	49-127	
2,4,5-T	40.00	33.00	82	31-145	
2,4-DB	400.0	341.0	85	48-132	

Return to Contents

RPD: Relative Percent Difference. CL: Control Limits

eurofins | Calscience

Quality Control - LCS

EKI Environment & Water, Inc.		Date Received:	03/08/19
2355 Main Street, Suite 210		Work Order:	19-03-0690
Irvine, CA 92614-4252		Preparation:	EPA 3540C
		Method:	EPA 8270C SIM PAHs
Project: Project Condor / B71091.00			Page 12 of 15

Quality Control Sample ID	Type	Matrix	Instrument	Date Prepared	Date Analyzed	LCS Batch Number
099-06-010-3011	**LCS**	**Solid**	**GC/MS AAA**	**03/12/19**	**03/15/19 17:59**	**190312L18**

Parameter	Spike Added	Conc. Recovered	LCS %Rec.	%Rec. CL	ME CL	Qualifiers
Naphthalene	0.2000	0.1918	96	51-129	38-142	
2-Methylnaphthalene	0.2000	0.2121	106	50-127	37-140	
1-Methylnaphthalene	0.2000	0.1902	95	54-132	41-145	
Acenaphthylene	0.2000	0.1678	84	50-123	38-135	
Acenaphthene	0.2000	0.1732	87	53-125	41-137	
Fluorene	0.2000	0.1895	95	55-127	43-139	
Phenanthrene	0.2000	0.1995	100	50-122	38-134	
Anthracene	0.2000	0.1720	86	50-132	36-146	
Fluoranthene	0.2000	0.1953	98	55-127	43-139	
Pyrene	0.2000	0.2028	101	50-134	36-148	
Benzo (a) Anthracene	0.2000	0.2017	101	50-133	36-147	
Chrysene	0.2000	0.1973	99	51-129	38-142	
Benzo (k) Fluoranthene	0.2000	0.1779	89	49-150	32-167	
Benzo (b) Fluoranthene	0.2000	0.2229	111	50-142	35-157	
Benzo (a) Pyrene	0.2000	0.2039	102	50-134	36-148	
Indeno (1,2,3-c,d) Pyrene	0.2000	0.2157	108	50-148	34-164	
Dibenz (a,h) Anthracene	0.2000	0.2238	112	50-133	36-147	
Benzo (g,h,i) Perylene	0.2000	0.2235	112	50-130	37-143	

Total number of LCS compounds: 18
Total number of ME compounds: 0
Total number of ME compounds allowed: 1
LCS ME CL validation result: Pass

Return to Contents

RPD: Relative Percent Difference. CL: Control Limits

eurofins | Calscience

Quality Control - LCS/LCSD

EKI Environment & Water, Inc.
2355 Main Street, Suite 210
Irvine, CA 92614-4252

Date Received: 03/08/19
Work Order: 19-03-0690
Preparation: EPA 5035
Method: EPA 8260B

Project: Project Condor / B71091.00

Quality Control Sample ID	Type	Matrix	Instrument	Date Prepared	Date Analyzed	LCS/LCSD Batch Number
095-01-025-30819	**LCS**	**Solid**	**GC/MS QQ**	**03/11/19**	**03/11/19 10:24**	**190311L054**
095-01-025-30819	**LCSD**	**Solid**	**GC/MS QQ**	**03/11/19**	**03/11/19 10:53**	**190311L054**

Parameter	Spike Added	LCS Conc.	LCS %Rec.	LCSD Conc.	LCSD %Rec.	%Rec. CL	ME CL	RPD	RPD CL	Qualifiers
Benzene	50.00	50.95	102	45.47	91	80-120	73-127	11	0-20	
Carbon Tetrachloride	50.00	52.52	105	47.16	94	65-137	53-149	11	0-20	
Chlorobenzene	50.00	50.69	101	45.20	90	80-120	73-127	11	0-20	
1,2-Dibromoethane	50.00	49.90	100	43.46	87	80-120	73-127	14	0-20	
1,2-Dichlorobenzene	50.00	51.27	103	44.62	89	80-120	73-127	14	0-20	
1,2-Dichloroethane	50.00	49.19	98	42.88	86	80-120	73-127	14	0-20	
1,1-Dichloroethene	50.00	49.65	99	45.49	91	68-128	58-138	9	0-20	
Ethylbenzene	50.00	51.56	103	46.29	93	80-120	73-127	11	0-20	
Toluene	50.00	52.49	105	46.92	94	80-120	73-127	11	0-20	
Trichloroethene	50.00	52.35	105	46.52	93	80-120	73-127	12	0-20	
Vinyl Chloride	50.00	44.84	90	46.69	93	67-127	57-137	4	0-20	
p/m-Xylene	100.0	101.6	102	91.30	91	75-125	67-133	11	0-25	
o-Xylene	50.00	51.91	104	45.96	92	75-125	67-133	12	0-25	
Methyl-t-Butyl Ether (MTBE)	50.00	40.77	82	34.96	70	70-124	61-133	15	0-20	
Tert-Butyl Alcohol (TBA)	250.0	269.2	108	239.7	96	73-121	65-129	12	0-20	
Diisopropyl Ether (DIPE)	50.00	49.81	100	43.85	88	69-129	59-139	13	0-20	
Ethyl-t-Butyl Ether (ETBE)	50.00	44.21	88	38.20	76	70-124	61-133	15	0-20	
Tert-Amyl-Methyl Ether (TAME)	50.00	49.16	98	42.18	84	74-122	66-130	15	0-20	
Ethanol	500.0	784.2	157	676.6	135	51-135	37-149	15	0-27	X

Total number of LCS compounds: 19
Total number of ME compounds: 0
Total number of ME compounds allowed: 1
LCS ME CL validation result: Pass

RPD: Relative Percent Difference. CL: Control Limits

Return to Contents

eurofins | Calscience

Quality Control - LCS

EKI Environment & Water, Inc.		Date Received:	03/08/19
2355 Main Street, Suite 210		Work Order:	19-03-0690
Irvine, CA 92614-4252		Preparation:	EPA 5030C
		Method:	EPA 8260B
Project: Project Condor / B71091.00			Page 14 of 15

Quality Control Sample ID	Type	Matrix	Instrument	Date Prepared	Date Analyzed	LCS Batch Number
099-12-796-15188	**LCS**	**Solid**	**GC/MS LL**	**03/14/19**	**03/14/19 09:58**	**190314L007**

Parameter	Spike Added	Conc. Recovered	LCS %Rec.	%Rec. CL	ME CL	Qualifiers
Benzene	50.00	49.57	99	80-120	73-127	
Carbon Tetrachloride	50.00	48.89	98	65-137	53-149	
Chlorobenzene	50.00	48.06	96	80-120	73-127	
1,2-Dibromoethane	50.00	50.89	102	80-120	73-127	
1,2-Dichlorobenzene	50.00	48.31	97	80-120	73-127	
1,2-Dichloroethane	50.00	51.51	103	80-120	73-127	
1,1-Dichloroethene	50.00	45.46	91	68-128	58-138	
Ethylbenzene	50.00	46.49	93	80-120	73-127	
Toluene	50.00	49.26	99	80-120	73-127	
Trichloroethene	50.00	51.61	103	80-120	73-127	
Vinyl Chloride	50.00	48.88	98	67-127	57-137	
p/m-Xylene	100.0	93.19	93	75-125	67-133	
o-Xylene	50.00	47.87	96	75-125	67-133	
Methyl-t-Butyl Ether (MTBE)	50.00	51.72	103	70-124	61-133	
Tert-Butyl Alcohol (TBA)	250.0	226.8	91	73-121	65-129	
Diisopropyl Ether (DIPE)	50.00	49.93	100	69-129	59-139	
Ethyl-t-Butyl Ether (ETBE)	50.00	50.71	101	70-124	61-133	
Tert-Amyl-Methyl Ether (TAME)	50.00	52.36	105	74-122	66-130	
Ethanol	500.0	497.1	99	51-135	37-149	

Total number of LCS compounds: 19
Total number of ME compounds: 0
Total number of ME compounds allowed: 1
LCS ME CL validation result: Pass

Return to Contents

RPD: Relative Percent Difference. CL: Control Limits

eurofins | Calscience

Quality Control - LCS

EKI Environment & Water, Inc.		Date Received:	03/08/19
2355 Main Street, Suite 210		Work Order:	19-03-0690
Irvine, CA 92614-4252		Preparation:	EPA 5030C
		Method:	EPA 8260B
Project: Project Condor / B71091.00			Page 15 of 15

Quality Control Sample ID	Type	Matrix	Instrument	Date Prepared	Date Analyzed	LCS Batch Number
099-12-796-15194	**LCS**	**Solid**	**GC/MS LL**	**03/15/19**	**03/15/19 13:04**	**190315L019**

Parameter	Spike Added	Conc. Recovered	LCS %Rec.	%Rec. CL	ME CL	Qualifiers
Benzene	50.00	50.25	100	80-120	73-127	
Carbon Tetrachloride	50.00	50.61	101	65-137	53-149	
Chlorobenzene	50.00	50.96	102	80-120	73-127	
1,2-Dibromoethane	50.00	51.61	103	80-120	73-127	
1,2-Dichlorobenzene	50.00	50.16	100	80-120	73-127	
1,2-Dichloroethane	50.00	51.25	102	80-120	73-127	
1,1-Dichloroethene	50.00	45.14	90	68-128	58-138	
Ethylbenzene	50.00	49.21	98	80-120	73-127	
Toluene	50.00	51.21	102	80-120	73-127	
Trichloroethene	50.00	51.53	103	80-120	73-127	
Vinyl Chloride	50.00	56.05	112	67-127	57-137	
p/m-Xylene	100.0	98.96	99	75-125	67-133	
o-Xylene	50.00	51.02	102	75-125	67-133	
Methyl-t-Butyl Ether (MTBE)	50.00	59.42	119	70-124	61-133	
Tert-Butyl Alcohol (TBA)	250.0	240.7	96	73-121	65-129	
Diisopropyl Ether (DIPE)	50.00	50.73	101	69-129	59-139	
Ethyl-t-Butyl Ether (ETBE)	50.00	56.12	112	70-124	61-133	
Tert-Amyl-Methyl Ether (TAME)	50.00	51.02	102	74-122	66-130	
Ethanol	500.0	526.6	105	51-135	37-149	

Total number of LCS compounds: 19
Total number of ME compounds: 0
Total number of ME compounds allowed: 1
LCS ME CL validation result: Pass

Return to Contents

RPD: Relative Percent Difference. CL: Control Limits

eurofins | Calscience

Sample Analysis Summary Report

Work Order: 19-03-0690 Page 1 of 1

Method	Extraction	Chemist ID	Instrument	Analytical Location
ASTM D-2216 (M)	N/A	1136	N/A	1
EPA 6020	EPA 3050B	598	ICP/MS 05	1
EPA 7199	EPA 3060A	1157	IC 11	1
EPA 7471A	EPA 7471A Total	868	Mercury 08	1
EPA 8015B (M)	EPA 5035	607	GC 25	2
EPA 8015B (M)	EPA 3550B	1028	GC 47	1
EPA 8015B (M)	EPA 5030C	715	GC 4	2
EPA 8081A	EPA 3540C	669	GC 51	1
EPA 8082	EPA 3540C	669	GC 58	1
EPA 8141A	EPA 3545	1096	GC 68	1
EPA 8151A	EPA 8151A	669	GC 40	1
EPA 8260B	EPA 5035	486	GC/MS QQ	2
EPA 8260B	EPA 5030C	1120	GC/MS LL	2
EPA 8270C SIM PAHs	EPA 3540C	923	GC/MS AAA	1

Return to Contents

eurofins | Calscience

Glossary of Terms and Qualifiers

Work Order: 19-03-0690 Page 1 of 1

Qualifiers	Definition
*	See applicable analysis comment.
<	Less than the indicated value.
>	Greater than the indicated value.
1	Surrogate compound recovery was out of control due to a required sample dilution. Therefore, the sample data was reported without further clarification.
2	Surrogate compound recovery was out of control due to matrix interference. The associated method blank surrogate spike compound was in control and, therefore, the sample data was reported without further clarification.
3	Recovery of the Matrix Spike (MS) or Matrix Spike Duplicate (MSD) compound was out of control due to suspected matrix interference. The associated LCS recovery was in control.
4	The MS/MSD RPD was out of control due to suspected matrix interference.
5	The PDS/PDSD or PES/PESD associated with this batch of samples was out of control due to suspected matrix interference.
6	Surrogate recovery below the acceptance limit.
7	Surrogate recovery above the acceptance limit.
B	Analyte was present in the associated method blank.
BU	Sample analyzed after holding time expired.
BV	Sample received after holding time expired.
CI	See case narrative.
E	Concentration exceeds the calibration range.
ET	Sample was extracted past end of recommended max. holding time.
HD	The chromatographic pattern was inconsistent with the profile of the reference fuel standard.
HDH	The sample chromatographic pattern for TPH matches the chromatographic pattern of the specified standard but heavier hydrocarbons were also present (or detected).
HDL	The sample chromatographic pattern for TPH matches the chromatographic pattern of the specified standard but lighter hydrocarbons were also present (or detected).
J	Analyte was detected at a concentration below the reporting limit and above the laboratory method detection limit. Reported value is estimated.
JA	Analyte positively identified but quantitation is an estimate.
ME	LCS Recovery Percentage is within Marginal Exceedance (ME) Control Limit range (+/- 4 SD from the mean).
ND	Parameter not detected at the indicated reporting limit.
Q	Spike recovery and RPD control limits do not apply resulting from the parameter concentration in the sample exceeding the spike concentration by a factor of four or greater.
SG	The sample extract was subjected to Silica Gel treatment prior to analysis.
X	% Recovery and/or RPD out-of-range.
Z	Analyte presence was not confirmed by second column or GC/MS analysis.

Solid - Unless otherwise indicated, solid sample data is reported on a wet weight basis, not corrected for % moisture. All QC results are reported on a wet weight basis.

Any parameter identified in 40CFR Part 136.3 Table II that is designated as "analyze immediately" with a holding time of <= 15 minutes (40CFR-136.3 Table II, footnote 4), is considered a "field" test and the reported results will be qualified as being received outside of the stated holding time unless received at the laboratory within 15 minutes of the collection time.

A calculated total result (Example: Total Pesticides) is the summation of each component concentration and/or, if "J" flags are reported, estimated concentration. Component concentrations showing not detected (ND) are summed into the calculated total result as zero concentrations.

Return to Contents

Revised COC received from Matt Pendleton (EKI) on 03/11/2019 at 13:52pm.
- Virendra (ECI)

EKI Environment & Water, Inc. — CONSULTING ENGINEERS AND SCIENTISTS

CHAIN OF CUSTODY RECORD 19-03-0690

577 Airport Boulevard, Suite 500, Burlingame CA 94010 PHONE: 650-292-9100 http://www.ekiconsult.com

Project Name: Project Condor

Project No.: B71091.00

Location: century & Prairie, Inglewood

Sampled By: Matt Pendleton

Reporting:

Electronic Format: EDD Hard Copy Format: PDF

EPA Data Report Level:

Please report results to the following people:
(1) Data Archive: labs@ekiconsult.com
(2) James Yoon: jyoon@ekiconsult.com
(3) Giuseppe Cefalu: gcefalu@ekiconsult.com
(4) Matt Pendleton: mpendleton@ekiconsult.com

Laboratory:
Eurofins Calscience, Inc.
7440 Lincoln Way
Garden Grove, CA 92841
(714) 895-5494

EKI COC No.: (YYYYMMDD-#)

Revision: A (A, B, C, D, etc.)

Date: 3/11/19 By: MWP

Matt w. Pendleton

Field Sample ID	Lab Sample No.	Date	Time	Matrix	Container Count & Type	Method No.	EPA 5035 Prep; EPA 8015BM	EPA 8015BM	EPA 5035 Prep; EPA 8260B	EPA 6020/7471A	EPA 7199	EPA 3540C Prep	EPA 3540C Prep; EPA 8081	EPA 3540C Prep; EPA 8270C SIM	EPA 3540C Prep; EPA 8082	EPA 8141A	EPA 8151A	ASTM D-2216	EPA 6020	EPA 6020	EXPECTED TURNAROUND TIME	Remarks
						Analyte / Group	TPH - Gasoline	TPH - Diesel and Motor Oil	VOCs and Fuel Oxygenates	CA Title 22 Metals and Mercury	Hexavalent Chromium	Organochlorine Pesticides	Hydrocarbons	Polynuclear Aromatic	Polychlorinated Biphenyls	Organophosphorous Pesticides	Chlorinated Herbicides	Moisture Content	Arsenic	Lead		
PC-11-1-0.0-1.0	1	3/8/19	1215	soil	7																
PC-11-2-0.0-1.0	2		1150	soil	7																
PC-11-3-0.0-1.0	3		1330	soil	7																
PC-11-0.0-1.0	4		—	soil	—		x	x	x	x	x	x	x	x	x	x	x			10D	(STD)
PC-11-1-4.0-5.0	5		1225	soil	7																
PC-11-2-4.0-5.0	6		1200	soil	7																
PC-11-3-4.0-5.0	7		1400	soil	7																
PC-11-4.0-5.0	8		—	soil	—		x	x	x	x	x	x	x	x	x	x	x			10D	(STD)
PC-12-0.0-1.0	9	MWP 3/11/19	1445	soil	8		x	x	x	x	x	x	x	x	x	x	x			10D	(STD)
~~PC-12-0.0-1.0~~ PC-12-4.0-5.0	10		1500	soil	8		x	x	x	x	x	x	x	x	x	x	x			10D	(STD)
con-PC-10x-9-1	11		1346	soil	1													x	x	STD	
con-PC-11x-3-1	12		1500	soil	1													x	x	STD	
con-PC-11x-12-2	13		1515	soil	1													x	x	STD	
con-PC-12x-1-1	14		1600	soil	1													x	x	STD	

Special Instructions:
Please report soil sample results in dry weight. Please report data down to the MDLs to include "J" flags.
PC-11-0.0-1.0 = Please composite PC-11-1-0.0-1.0, PC-11-2-0.0-1.0, and PC-11-3-0.0-1.0 and Run for tests indicated.
PC-11-4.0-5.0 = Please composite PC-11-1-4.0-5.0, PC-11-2-4.0-5.0, and PC-11-3-4.0-5.0 and Run for tests indicated. MWP 3/11/19

Relinquished by: (Signature/Affiliation)	Date & Time	Received by: (Signature/Affiliation or Carrier/Air Bill No.)
Matthew Pendleton EKI	1620 3/8/19	GC
GC	3/8/19 1850	

Return to Contents

EKI Environment & Water, Inc. — **CHAIN OF CUSTODY RECORD** — **19-03-0690** — PAGE 1 OF 2

CONSULTING ENGINEERS AND SCIENTISTS | 577 Airport Boulevard, Suite 500, Burlingame CA 94010 | PHONE: 650-292-9100 | http://www.ekiconsult.com

Project Name: Project Condor

Project No.: B71091.00

Location: century + Prairie, Inglewood

Sampled By: Matt Pendleton

Reporting:

Electronic Format: EDD Hard Copy Format: PDF

EPA Data Report Level:

Please report results to the following people:
(1) Data Archive: labs@ekiconsult.com
(2) James Yoon: jyoon@ekiconsult.com
(3) Giuseppe Cefalu: gcefalu@ekiconsult.com
(4) Matt Pendleton: mpendleton@ekiconsult.com

Laboratory:
Eurofins Calscience, Inc.
7440 Lincoln Way
Garden Grove, CA 92841
(714) 895-5494

ANALYSES REQUESTED

Method No.	EPA 8015BM; EPA 5035 Prep	EPA 8015BM	EPA 8260B; EPA 5035 Prep	EPA 6020/7471A	EPA 7199	EPA 3540C Prep	EPA 8081; EPA 3540C Prep	EPA 8270C SIM; EPA 3540C Prep	EPA 8082; EPA 3540C Prep	EPA 8141A	EPA 8151A	ASTM D-2216	EPA 6020	EPA 6020	EKI COC No.: (YYYYMMDD-#)
Analyte / Group	TPH - Gasoline	TPH - Diesel and Motor Oil	VOCs and Fuel Oxygenates	CA Title 22 Metals and Mercury	Hexavalent Chromium	Organochlorine Pesticides	Polynuclear Aromatic Hydrocarbons	Polychlorinated Biphenyls	Organophosphorous Pesticides	Chlorinated Herbicides	Moisture Content	Arsenic	Lead	EXPECTED TURNAROUND TIME	Revision: (A, B, C, D, etc.) Date: By: / Remarks

Field Sample ID	Lab Sample No.	Date	Time	Matrix	Container Count & Type														
PC-11-1-0.0-1.0	1	3/8/19	1215	soil	7														
PC-11-2-0.0-1.0	2		1150	Soil	7														
PC-11-3-0.0-1.0	3		1330	Soil	7														
PC-11-0.0-1.0	4		—	Soil	—	X	X	X	X	X	X	X	X	X	X	X		10D (STD)	
PC-11-1-4.0-5.0	5		1225	Soil	7														
PC-11-2-4.0-5.0	6		1200	Soil	7														
PC-11-3-4.0-5.0	7		1400	Soil	7														
PC-11-4.0-5.0	8		—	Soil	—	X	X	X	X	X	X	X	X	X	X	X		10D (STD)	
PC-12-0.0-1.0	9		1445	Soil	8	X	X	X	X	X	X	X	X	X	X	X		10D (STD)	
PC-12-0.0-1.0	10		1500	soil	8	X	X	X	X	X	X	X	X	X	X	X		10D (STD)	
con-PC-10x-9-1	11		1346	Soil	1											X	X	STD	
con-PC-11x-3-1	12		1500	Soil	1											X	X	STD	
con-PC-11x-12-2	13		1515	Soil	1											X	X	STD	
con-PC-12x-1-1	14		1600	soil	1											X	X	STD	

Special Instructions:
Please report soil sample results in dry weight. Please report data down to the MDLs to include "J" flags.
PC-11-0.0-1.0 = Please composite PC-11-1-0.0-1.0, PC-11-2-0.0-1.0, and PC-11-3-0.0-1.0 and Runfor tests indicated.

Relinquished by: (Signature/Affiliation)	Date & Time	Received by: (Signature/Affiliation or Carrier/Air Bill No.)
Matthew Pendleton EKI	1620 3/8/19	EC
EC	3/8/19 1850	

Soil Sample COC B71091.00

Return to Contents

EKI Environment & Water, Inc.

CONSULTING ENGINEERS AND SCIENTISTS

CHAIN OF CUSTODY RECORD

0690

577 Airport Boulevard, Suite 500, Burlingame CA 94010 PHONE: 650-292-9100 http://www.ekiconsult.com

Project Name: Project Condor

Project No.: B71091.00

Location: Century & Prairie, Inglewood

Sampled By: Matt Pendleton

Reporting:

Electronic Format: EDD Hard Copy Format: PDF

EPA Data Report Level:

Please report results to the following people:
(1) Data Archive: labs@ekiconsult.com
(2) James Yoon: jyoon@ekiconsult.com
(3) Giuseppe Cefalu: gcefalu@ekiconsult.com
(4) Matt Pendleton: mpendleton@ekiconsult.com

Laboratory:
Eurofins Calscience, Inc.
7440 Lincoln Way
Garden Grove, CA 92841
(714) 895-5494

EKI COC No.: (YYYYMMDD-#)

Revision: _____ (A, B, C, D, etc.)

Date: By:

Field Sample ID	Lab Sample No.	Date	Time	Matrix	Container Count & Type	EPA 5035 Prep / TPH - Gasoline	EPA 8015BM; EPA 5035 Prep / TPH - Diesel and Motor Oil	EPA 8015BM / Oxygenates	EPA 8260B; EPA 5035 Prep / VOCs and Fuel	EPA 6020/7471A / Mercury	CA Title 22 Metals and	EPA 7199 / Hexavalent Chromium	EPA 8081; EPA 3540C Prep / Organochlorine Pesticides	EPA 8270C SIM; EPA 3540C Prep / Hydrocarbons	Polynuclear Aromatic	EPA 8082; EPA 3540C Prep / Polychlorinated Biphenyls	EPA 8141A / Organophosphorous Pesticides	EPA 8151A / Chlorinated Herbicides	ASTM D-2216 / Moisture Content	EPA 6020 / Arsenic	EPA 6020 / Lead	EXPECTED TURNAROUND TIME	Remarks
PC-10-1-0.0-1.0	15	3/8/19	1130	Soil	7																		
PC-10-2-0.0-1.0	16		0930	Soil	7																		
PC-10-3-0.0-1.0	17		1020	Soil	7																		
PC-10-4-0.0-1.0	18		0950	Soil	7																		
PC-10-0.0-1.0	19		—	Soil	—	X	X	X	X	X	X	X	X	X	X	X	X	X	X	X		STD	
PC-10-1-4.0-5.0	20		1145	Soil	7																		
PC-10-2-4.0-5.0	21		0940	Soil	7																		
PC-10-3-4.0-5.0	22		1035	Soil	7																		
PC-10-4-4.0-5.0	23		1000	Soil	7																		
PC-10-4.0-5.0	24		—	Soil	—	X	X	X	X	X	X	X	X	X	X	X	X	X	X	X		STD	
PC-10-3-9.0-10.0	25		1045	Soil	8	X	X	X	X	X	X	X	X	X	X	X	X	X	X	X		STD	

Special Instructions:
Please report soil sample results in dry weight. Please report data down to the MDLs to include "J" flags.
PC-10-0.0-1.0 = Composite PC-10-1-0.0-1.0, PC-10-2-0.0-1.0, PC-10-3-0.0-1.0, And PC-10-4-0.0-1.0 and run for Tests indicated
PC-10-4.0-5.0 = Composite Pc-10-1-4.0-5.0, PC-10-2-4.0-5.0, PC-10-3-4.0-5.0, and PC-10-4-4.0-5.0 and run for tests indicated

Relinquished by: (Signature/Affiliation)	Date & Time	Received by: (Signature/Affiliation or Carrier/Air Bill No.)
Matthew Pendleton EKI	1420 3/8/2019	
Relinquished by: (Signature/Affiliation)	Date & Time	Received by: (Signature/Affiliation)
	3/8/19 1880	
Relinquished by: (Signature/Affiliation)	Date & Time	Received by: (Signature/Affiliation)

eurofins | Calscience

WORK ORDER NUMBER: 19-03-0690

SAMPLE RECEIPT CHECKLIST

COOLER 2 OF 2

CLIENT: EKI ENVIRONMENT & WATER INC.

DATE: 03/8/2019

TEMPERATURE: (Criteria: 0.0°C – 6.0°C, not frozen except sediment/tissue)

Thermometer ID: SC6 (CF: -0.5°C); Temperature (w/o CF): 2.6 °C (w/ CF): 2.1 °C; ☑ Blank ☐ Sample

☐ Sample(s) outside temperature criteria (PM/APM contacted by: _____)

☐ Sample(s) outside temperature criteria but received on ice/chilled on same day of sampling

☐ Sample(s) received at ambient temperature; placed on ice for transport by courier

Ambient Temperature: ☐ Air ☐ Filter Checked by: 676

CUSTODY SEAL:

Cooler ☐ Present and Intact ☐ Present but Not Intact ☑ Not Present ☐ N/A Checked by: 676

Sample(s) ☐ Present and Intact ☐ Present but Not Intact ☑ Not Present ☐ N/A Checked by: 1182

SAMPLE CONDITION:	Yes	No	N/A
Chain-of-Custody (COC) document(s) received with samples	☑	☐	☐
COC document(s) received complete	☑	☐	☐
☐ Sampling date ☐ Sampling time ☐ Matrix ☐ Number of containers			
☐ No analysis requested ☐ Not relinquished ☐ No relinquished date ☐ No relinquished time			
Sampler's name indicated on COC	☑	☐	☐
Sample container label(s) consistent with COC	☐	☑	☐
Sample container(s) intact and in good condition	☑	☐	☐
Proper containers for analyses requested	☑	☐	☐
Sufficient volume/mass for analyses requested	☑	☐	☐
Samples received within holding time	☑	☐	☐
Aqueous samples for certain analyses received within 15-minute holding time			
☐ pH ☐ Residual Chlorine ☐ Dissolved Sulfide ☐ Dissolved Oxygen	☐	☐	☑
Proper preservation chemical(s) noted on COC and/or sample container	☑	☐	☐
Unpreserved aqueous sample(s) received for certain analyses			
☐ Volatile Organics ☐ Total Metals ☐ Dissolved Metals			
Acid/base preserved samples - pH within acceptable range	☐	☐	☑
Container(s) for certain analysis free of headspace	☐	☐	☑
☐ Volatile Organics ☐ Dissolved Gases (RSK-175) ☐ Dissolved Oxygen (SM 4500)			
☐ Carbon Dioxide (SM 4500) ☐ Ferrous Iron (SM 3500) ☐ Hydrogen Sulfide (Hach)			
Tedlar™ bag(s) free of condensation	☐	☐	☑

CONTAINER TYPE: (Trip Blank Lot Number: _____)

Aqueous: ☐ VOA ☐ VOA**h** ☐ VOA**na$_2$** ☐ 100PJ ☐ 100PJ**na$_2$** ☐ 125AGB ☐ 125AGB**h** ☐ 125AGB**p** ☐ 125PB ☐ 125PB**znna** (pH__9)

☐ 250AGB ☐ 250CGB ☐ 250CGB**s** (pH__2) ☐ 250PB ☐ 250PB**n** (pH__2) ☐ 500AGB ☐ 500AGJ ☐ 500AGJ**s** (pH__2) ☐ 500PB

☐ 1AGB ☐ 1AGB**na$_2$** ☐ 1AGB**s** (pH__2) ☐ 1AGB**s** (O&G) ☐ 1PB ☐ 1PB**na** (pH__12) ☐ _____ ☐ _____ ☐ _____

Solid: ☐ 4ozCGJ ☑ 8ozCGJ ☐ 16ozCGJ ☐ Sleeve (___) ☐ EnCores® (___) ☑ TerraCores® (5) ☑ 202PJ ☐ _____ ☐ _____

Air: ☐ Tedlar™ ☐ Canister ☐ Sorbent Tube ☐ PUF ☐ _____ **Other Matrix** (_____): ☐ _____ ☐ _____ ☐ _____

Container: **A** = Amber, **B** = Bottle, **C** = Clear, **E** = Envelope, **G** = Glass, **J** = Jar, **P** = Plastic, and **Z** = Ziploc/Resealable Bag

Preservative: **b** = buffered, **f** = filtered, **h** = HCl, **n** = HNO_3, **na** = NaOH, **na$_2$** = $Na_2S_2O_3$, **p** = H_3PO_4, Labeled/Checked by: 1182

s = H_2SO_4, **u** = ultra-pure, **x** = Na_2SO_3+$NaHSO_4.H_2O$, **znna** = Zn $(CH_3CO_2)_2$ + NaOH Reviewed by: 1053

Return to Contents

eurofins | Calscience

WORK ORDER NUMBER: 19-03-0690

SAMPLE RECEIPT CHECKLIST

COOLER 1 OF 2

CLIENT: EKI ENVIRONMENT & WATER INC.

DATE: 03/8/2019

TEMPERATURE: (Criteria: 0.0°C – 6.0°C, not frozen except sediment/tissue)

Thermometer ID: SC6 (CF: -0.5°C); Temperature (w/o CF): 2.7 °C (w/ CF): 2.2 °C; ☑ Blank ☐ Sample

☐ Sample(s) outside temperature criteria (PM/APM contacted by: _____)

☐ Sample(s) outside temperature criteria but received on ice/chilled on same day of sampling

☐ Sample(s) received at ambient temperature; placed on ice for transport by courier

Ambient Temperature: ☐ Air ☐ Filter Checked by: 676

CUSTODY SEAL:

Cooler ☐ Present and Intact ☐ Present but Not Intact ☑ Not Present ☐ N/A Checked by: 676

Sample(s) ☐ Present and Intact ☐ Present but Not Intact ☑ Not Present ☐ N/A Checked by: 1182

SAMPLE CONDITION:	Yes	No	N/A
Chain-of-Custody (COC) document(s) received with samples	☑	☐	☐
COC document(s) received complete	☑	☐	☐
☐ Sampling date ☐ Sampling time ☐ Matrix ☐ Number of containers			
☐ No analysis requested ☐ Not relinquished ☐ No relinquished date ☐ No relinquished time			
Sampler's name indicated on COC	☑	☐	☐
Sample container label(s) consistent with COC	☑	☐	☐
Sample container(s) intact and in good condition	☑	☐	☐
Proper containers for analyses requested	☑	☐	☐
Sufficient volume/mass for analyses requested	☑	☐	☐
Samples received within holding time	☑	☐	☐
Aqueous samples for certain analyses received within 15-minute holding time			
☐ pH ☐ Residual Chlorine ☐ Dissolved Sulfide ☐ Dissolved Oxygen	☐	☐	☑
Proper preservation chemical(s) noted on COC and/or sample container	☑	☐	☐
Unpreserved aqueous sample(s) received for certain analyses			
☐ Volatile Organics ☐ Total Metals ☐ Dissolved Metals			
Acid/base preserved samples - pH within acceptable range	☐	☐	☑
Container(s) for certain analysis free of headspace	☐	☐	☑
☐ Volatile Organics ☐ Dissolved Gases (RSK-175) ☐ Dissolved Oxygen (SM 4500)			
☐ Carbon Dioxide (SM 4500) ☐ Ferrous Iron (SM 3500) ☐ Hydrogen Sulfide (Hach)			
Tedlar™ bag(s) free of condensation	☐	☐	☑

CONTAINER TYPE: (Trip Blank Lot Number: _____)

Aqueous: ☐ VOA ☐ VOA**h** ☐ VOA**na$_2$** ☐ 100PJ ☐ 100PJ**na$_2$** ☐ 125AGB ☐ 125AGB**h** ☐ 125AGB**p** ☐ 125PB ☐ 125PB**znna** (pH__9)

☐ 250AGB ☐ 250CGB ☐ 250CGB**s** (pH__2) ☐ 250PB ☐ 250PB**n** (pH__2) ☐ 500AGB ☐ 500AGJ ☐ 500AGJ**s** (pH__2) ☐ 500PB

☐ 1AGB ☐ 1AGB**na$_2$** ☐ 1AGB**s** (pH__2) ☐ 1AGB**s** (O&G) ☐ 1PB ☐ 1PB**na** (pH__12) ☐ _____ ☐ _____ ☐ _____

Solid: ☐ 4ozCGJ ☑ 8ozCGJ ☐ 16ozCGJ ☐ Sleeve (___) ☑ EnCores® (___) ☑ TerraCores® (5) ☑ 2ozPJ ☐ _____ ☐ _____

Air: ☐ Tedlar™ ☐ Canister ☐ Sorbent Tube ☐ PUF ☐ _____ **Other Matrix** (_____): ☐ _____ ☐ _____ ☐ _____

Container: **A** = Amber, **B** = Bottle, **C** = Clear, **E** = Envelope, **G** = Glass, **J** = Jar, **P** = Plastic, and **Z** = Ziploc/Resealable Bag

Preservative: **b** = buffered, **f** = filtered, **h** = HCl, **n** = HNO_3, **na** = NaOH, **na$_2$** = $Na_2S_2O_3$, **p** = H_3PO_4, **s** = H_2SO_4, **u** = ultra-pure, **x** = Na_2SO_3+$NaHSO_4.H_2O$, **znna** = Zn $(CH_3CO_2)_2$ + NaOH

Labeled/Checked by: 1182

Reviewed by: 1053

eurofins | Calscience

WORK ORDER NUMBER: 19-03-0690

SAMPLE ANOMALY REPORT

DATE: 03/8/2019

SAMPLES, CONTAINERS, AND LABELS:

- ☐ Sample(s) NOT RECEIVED but listed on COC
- ☐ Sample(s) received but NOT LISTED on COC
- ☐ Holding time expired (list client or ECI sample ID and analysis)
- ☐ Insufficient sample amount for requested analysis (list analysis)
- ☐ Improper container(s) used (list analysis)
- ☐ Improper preservative used (list analysis)
- ☐ pH outside acceptable range (list analysis)
- ☐ No preservative noted on COC or label (list analysis and notify lab)
- ☐ Sample container(s) not labeled
- ☐ Client sample label(s) illegible (list container type and analysis)
- ☑ Client sample label(s) do not match COC (comment)
  - ☐ Project information
  - ☑ Client sample ID
  - ☐ Sampling date and/or time
  - ☐ Number of container(s)
  - ☐ Requested analysis
- ☐ Sample container(s) compromised (comment)
  - ☐ Broken
  - ☐ Water present in sample container
- ☐ Air sample container(s) compromised (comment)
  - ☐ Flat
  - ☐ Very low in volume
  - ☐ Leaking (not transferred; duplicate bag submitted)
  - ☐ Leaking (transferred into ECI Tedlar™ bags*)
  - ☐ Leaking (transferred into client's Tedlar™ bags*)

* Transferred at client's request.

Comments

Labeled as
(-10) PC-12-4.0-5.0
(-13) PC-11X-12
(Dates / times match)

MISCELLANEOUS: (Describe)

Comments

HEADSPACE:

(Containers with bubble > 6 mm or ¼ inch for volatile organic or dissolved gas analysis)

ECI Sample ID	ECI Container ID	Total Number**	ECI Sample ID	ECI Container ID	Total Number**

(Containers with bubble for other analysis)

ECI Sample ID	ECI Container ID	Total Number**	Requested Analysis

Comments: _____

** Record the total number of containers (i.e., vials or bottles) for the affected sample.

Reported by: 1182

Reviewed by: 1052

Return to Contents

eurofins | Calscience

WORK ORDER NUMBER: 19-03-0866

The difference is service

AIR | SOIL | WATER | MARINE CHEMISTRY

Analytical Report For

Client: EKI Environment & Water, Inc.

Client Project Name: Project Condor / B71091.00

Attention: Giuseppe Cefalu
2355 Main Street
Suite 210
Irvine, CA 92614-4252

Approved for release on 03/20/2019 by:
Virendra Patel
Project Manager

ResultLink

Email your PM

Eurofins Calscience (Calscience) certifies that the test results provided in this report meet all NELAC Institute requirements for parameters for which accreditation is required or available. Any exceptions to NELAC Institute requirements are noted in the case narrative. The original report of subcontracted analyses, if any, is attached to this report. The results in this report are limited to the sample(s) tested and any reproduction thereof must be made in its entirety. The client or recipient of this report is specifically prohibited from making material changes to said report and, to the extent that such changes are made, Calscience is not responsible, legally or otherwise. The client or recipient agrees to indemnify Calscience for any defense to any litigation which may arise.

eurofins | Calscience

Contents

Client Project Name: Project Condor / B71091.00
Work Order Number: 19-03-0866

1 Work Order Narrative. 3

2 Sample Summary. 4

3 Detections Summary. 5

4 Client Sample Data. 6
4.1 EPA TO-15 Full List (Air). 6
4.2 EPA TO-15 Full List (Air). 10

5 Quality Control Sample Data. 11
5.1 LCS/LCSD. 11

6 Summa Canister Vacuum Summary. 13

7 Sample Analysis Summary. 14

8 Glossary of Terms and Qualifiers. 15

9 Chain-of-Custody/Sample Receipt Form. 16

eurofins | Calscience

Work Order Narrative

Work Order: 19-03-0866 Page 1 of 1

Condition Upon Receipt:

Samples were received under Chain-of-Custody (COC) on 03/12/19. They were assigned to Work Order 19-03-0866.

Unless otherwise noted on the Sample Receiving forms all samples were received in good condition and within the recommended EPA temperature criteria for the methods noted on the COC. The COC and Sample Receiving Documents are integral elements of the analytical report and are presented at the back of the report.

Holding Times:

All samples were analyzed within prescribed holding times (HT) and/or in accordance with the Calscience Sample Acceptance Policy unless otherwise noted in the analytical report and/or comprehensive case narrative, if required.

Any parameter identified in 40CFR Part 136.3 Table II that is designated as "analyze immediately" with a holding time of <= 15 minutes (40CFR-136.3 Table II, footnote 4), is considered a "field" test and the reported results will be qualified as being received outside of the stated holding time unless received at the laboratory within 15 minutes of the collection time.

Quality Control:

All quality control parameters (QC) were within established control limits except where noted in the QC summary forms or described further within this report.

Subcontractor Information:

Unless otherwise noted below (or on the subcontract form), no samples were subcontracted.

Additional Comments:

Air - Sorbent-extracted air methods (EPA TO-4A, EPA TO-10, EPA TO-13A, EPA TO-17): Analytical results are converted from mass/sample basis to mass/volume basis using client-supplied air volumes.

Solid - Unless otherwise indicated, solid sample data is reported on a wet weight basis, not corrected for % moisture. All QC results are always reported on a wet weight basis.

Return to Contents

eurofins | Calscience

Sample Summary

Client:	EKI Environment & Water, Inc. 2355 Main Street, Suite 210 Irvine, CA 92614-4252	Work Order:	19-03-0866
		Project Name:	Project Condor / B71091.00
		PO Number:	
		Date/Time Received:	03/12/19 16:15
		Number of Containers:	3
Attn:	Giuseppe Cefalu		

Sample Identification	Lab Number	Collection Date and Time	Number of Containers	Matrix
PC-10-SVP-1	19-03-0866-1	03/12/19 14:00	1	Air
DFA-PC-10-SVP-1	19-03-0866-2	03/12/19 14:00	1	Air
Purge-PC-10-SVP-1	19-03-0866-3	03/12/19 14:00	1	Air

Return to Contents

eurofins | Calscience

Detections Summary

Client:	EKI Environment & Water, Inc. 2355 Main Street, Suite 210 Irvine, CA 92614-4252	Work Order:	19-03-0866
		Project Name:	Project Condor / B71091.00
		Received:	03/12/19
Attn:	Giuseppe Cefalu		Page 1 of 1

Client SampleID Analyte	Result	Qualifiers	RL	Units	Method	Extraction
PC-10-SVP-1 (19-03-0866-1)						
Acetone	78		2.0	ppb (v/v)	EPA TO-15	N/A
Benzene	0.55		0.50	ppb (v/v)	EPA TO-15	N/A
2-Butanone	5.3		1.5	ppb (v/v)	EPA TO-15	N/A
Carbon Disulfide	3.4		2.0	ppb (v/v)	EPA TO-15	N/A
Dichlorodifluoromethane	6.0		0.50	ppb (v/v)	EPA TO-15	N/A
1,1-Difluoroethane	2.9		2.0	ppb (v/v)	EPA TO-15	N/A
Isopropanol	4.1	J	0.91*	ppb (v/v)	EPA TO-15	N/A
Tetrachloroethene	0.52		0.50	ppb (v/v)	EPA TO-15	N/A
Toluene	1.2		0.50	ppb (v/v)	EPA TO-15	N/A
Trichloroethene	0.32	J	0.16*	ppb (v/v)	EPA TO-15	N/A
Trichlorofluoromethane	0.35	J	0.19*	ppb (v/v)	EPA TO-15	N/A
DFA-PC-10-SVP-1 (19-03-0866-2)						
1,1-Difluoroethane	18000000		400000	ppb (v/v)	EPA TO-15	N/A

Subcontracted analyses, if any, are not included in this summary.

Return to Contents

* MDL is shown

eurofins | Calscience

Analytical Report

EKI Environment & Water, Inc.
2355 Main Street, Suite 210
Irvine, CA 92614-4252

Date Received: 03/12/19
Work Order: 19-03-0866
Preparation: N/A
Method: EPA TO-15
Units: ppb (v/v)

Project: Project Condor / B71091.00

Client Sample Number	Lab Sample Number	Date/Time Collected	Matrix	Instrument	Date Prepared	Date/Time Analyzed	QC Batch ID
PC-10-SVP-1	**19-03-0866-1-A**	**03/12/19 14:00**	**Air**	**GC/MS OOO**	**N/A**	**03/19/19 02:58**	**190318L01**

Comment(s): - Results were evaluated to the MDL (DL), concentrations >= to the MDL (DL) but < RL (LOQ), if found, are qualified with a "J" flag.

Parameter	Result	RL	MDL	DF	Qualifiers
1,2,4-Trichlorobenzene	ND	2.0	0.77	1.00	
Acetone	78	2.0	1.1	1.00	
Benzene	0.55	0.50	0.17	1.00	
Benzyl Chloride	ND	2.0	0.89	1.00	
Bromodichloromethane	ND	0.50	0.13	1.00	
Bromoform	ND	0.50	0.24	1.00	
Bromomethane	ND	0.50	0.24	1.00	
2-Butanone	5.3	1.5	0.82	1.00	
n-Butylbenzene	ND	5.0	0.94	1.00	
sec-Butylbenzene	ND	5.0	0.96	1.00	
tert-Butylbenzene	ND	5.0	0.99	1.00	
Carbon Disulfide	3.4	2.0	0.19	1.00	
Carbon Tetrachloride	ND	0.50	0.17	1.00	
Chlorobenzene	ND	0.50	0.16	1.00	
Chloroethane	ND	0.50	0.27	1.00	
Chloroform	ND	0.50	0.17	1.00	
Chloromethane	ND	1.0	0.36	1.00	
Dibromochloromethane	ND	0.50	0.18	1.00	
1,2-Dibromo-3-Chloropropane	ND	1.5	0.50	1.00	
1,2-Dibromoethane	ND	0.50	0.16	1.00	
1,2-Dichlorobenzene	ND	0.50	0.38	1.00	
1,3-Dichlorobenzene	ND	0.50	0.37	1.00	
1,4-Dichlorobenzene	ND	0.50	0.38	1.00	
Dichlorodifluoromethane	6.0	0.50	0.17	1.00	
1,1-Dichloroethane	ND	0.50	0.15	1.00	
1,2-Dichloroethane	ND	0.50	0.14	1.00	
1,1-Dichloroethene	ND	0.50	0.20	1.00	
c-1,2-Dichloroethene	ND	0.50	0.21	1.00	
t-1,2-Dichloroethene	ND	0.50	0.17	1.00	
1,2-Dichloropropane	ND	0.50	0.16	1.00	
c-1,3-Dichloropropene	ND	0.50	0.24	1.00	
t-1,3-Dichloropropene	ND	1.0	0.25	1.00	
Dichlorotetrafluoroethane	ND	2.0	0.13	1.00	
1,1-Difluoroethane	2.9	2.0	0.92	1.00	

RL: Reporting Limit. DF: Dilution Factor. MDL: Method Detection Limit.

Return to Contents

eurofins | Calscience

Analytical Report

EKI Environment & Water, Inc.
2355 Main Street, Suite 210
Irvine, CA 92614-4252

Date Received: 03/12/19
Work Order: 19-03-0866
Preparation: N/A
Method: EPA TO-15
Units: ppb (v/v)

Project: Project Condor / B71091.00

Parameter	Result	RL	MDL	DF	Qualifiers
Ethylbenzene	ND	0.50	0.28	1.00	
4-Ethyltoluene	ND	1.0	0.44	1.00	
Hexachloro-1,3-Butadiene	ND	1.5	1.0	1.00	
2-Hexanone	ND	1.5	0.97	1.00	
Isopropanol	4.1	5.0	0.91	1.00	J
Methyl-t-Butyl Ether (MTBE)	ND	2.0	0.82	1.00	
Methylene Chloride	ND	5.0	0.88	1.00	
4-Methyl-2-Pentanone	ND	1.5	0.83	1.00	
Styrene	ND	1.5	0.81	1.00	
1,1,2,2-Tetrachloroethane	ND	1.0	0.22	1.00	
Tetrachloroethene	0.52	0.50	0.24	1.00	
Toluene	1.2	0.50	0.21	1.00	
1,1,1-Trichloroethane	ND	0.50	0.17	1.00	
1,1,2-Trichloroethane	ND	0.50	0.16	1.00	
Trichloroethene	0.32	0.50	0.16	1.00	J
Trichlorofluoromethane	0.35	1.0	0.19	1.00	J
1,1,2-Trichloro-1,2,2-Trifluoroethane	ND	1.5	1.0	1.00	
1,2,4-Trimethylbenzene	ND	1.5	1.0	1.00	
1,3,5-Trimethylbenzene	ND	1.0	0.45	1.00	
Vinyl Acetate	ND	2.0	0.89	1.00	
Vinyl Chloride	ND	0.50	0.15	1.00	
o-Xylene	ND	2.0	0.45	1.00	
p/m-Xylene	ND	4.0	0.99	1.00	

Surrogate	Rec. (%)	Control Limits	Qualifiers
1,4-Bromofluorobenzene	97	68-134	
1,2-Dichloroethane-d4	97	67-133	
Toluene-d8	97	70-130	

Return to Contents

RL: Reporting Limit. DF: Dilution Factor. MDL: Method Detection Limit.

eurofins | Calscience

Analytical Report

EKI Environment & Water, Inc.
2355 Main Street, Suite 210
Irvine, CA 92614-4252

Date Received: 03/12/19
Work Order: 19-03-0866
Preparation: N/A
Method: EPA TO-15
Units: ppb (v/v)

Project: Project Condor / B71091.00

Client Sample Number	Lab Sample Number	Date/Time Collected	Matrix	Instrument	Date Prepared	Date/Time Analyzed	QC Batch ID
Method Blank	**095-01-021-21501**	**N/A**	**Air**	**GC/MS OOO**	**N/A**	**03/18/19 19:57**	**190318L01**

Comment(s): - Results were evaluated to the MDL (DL), concentrations >= to the MDL (DL) but < RL (LOQ), if found, are qualified with a "J" flag.

Parameter	Result	RL	MDL	DF	Qualifiers
1,2,4-Trichlorobenzene	ND	2.0	0.77	1.00	
Acetone	ND	2.0	1.1	1.00	
Benzene	ND	0.50	0.17	1.00	
Benzyl Chloride	ND	2.0	0.89	1.00	
Bromodichloromethane	ND	0.50	0.13	1.00	
Bromoform	ND	0.50	0.24	1.00	
Bromomethane	ND	0.50	0.24	1.00	
2-Butanone	ND	1.5	0.82	1.00	
n-Butylbenzene	ND	5.0	0.94	1.00	
sec-Butylbenzene	ND	5.0	0.96	1.00	
tert-Butylbenzene	ND	5.0	0.99	1.00	
Carbon Disulfide	ND	2.0	0.19	1.00	
Carbon Tetrachloride	ND	0.50	0.17	1.00	
Chlorobenzene	ND	0.50	0.16	1.00	
Chloroethane	ND	0.50	0.27	1.00	
Chloroform	ND	0.50	0.17	1.00	
Chloromethane	ND	1.0	0.36	1.00	
Dibromochloromethane	ND	0.50	0.18	1.00	
1,2-Dibromo-3-Chloropropane	ND	1.5	0.50	1.00	
1,2-Dibromoethane	ND	0.50	0.16	1.00	
1,2-Dichlorobenzene	ND	0.50	0.38	1.00	
1,3-Dichlorobenzene	ND	0.50	0.37	1.00	
1,4-Dichlorobenzene	ND	0.50	0.38	1.00	
Dichlorodifluoromethane	ND	0.50	0.17	1.00	
1,1-Dichloroethane	ND	0.50	0.15	1.00	
1,2-Dichloroethane	ND	0.50	0.14	1.00	
1,1-Dichloroethene	ND	0.50	0.20	1.00	
c-1,2-Dichloroethene	ND	0.50	0.21	1.00	
t-1,2-Dichloroethene	ND	0.50	0.17	1.00	
1,2-Dichloropropane	ND	0.50	0.16	1.00	
c-1,3-Dichloropropene	ND	0.50	0.24	1.00	
t-1,3-Dichloropropene	ND	1.0	0.25	1.00	
Dichlorotetrafluoroethane	ND	2.0	0.13	1.00	
1,1-Difluoroethane	ND	2.0	0.92	1.00	

RL: Reporting Limit. DF: Dilution Factor. MDL: Method Detection Limit.

Return to Contents

eurofins | Calscience

Analytical Report

EKI Environment & Water, Inc.
2355 Main Street, Suite 210
Irvine, CA 92614-4252

Date Received: 03/12/19
Work Order: 19-03-0866
Preparation: N/A
Method: EPA TO-15
Units: ppb (v/v)

Project: Project Condor / B71091.00

Parameter	Result	RL	MDL	DF	Qualifiers
Ethylbenzene	ND	0.50	0.28	1.00	
4-Ethyltoluene	ND	1.0	0.44	1.00	
Hexachloro-1,3-Butadiene	ND	1.5	1.0	1.00	
2-Hexanone	ND	1.5	0.97	1.00	
Isopropanol	ND	5.0	0.91	1.00	
Methyl-t-Butyl Ether (MTBE)	ND	2.0	0.82	1.00	
Methylene Chloride	ND	5.0	0.88	1.00	
4-Methyl-2-Pentanone	ND	1.5	0.83	1.00	
Styrene	ND	1.5	0.81	1.00	
1,1,2,2-Tetrachloroethane	ND	1.0	0.22	1.00	
Tetrachloroethene	ND	0.50	0.24	1.00	
Toluene	ND	0.50	0.21	1.00	
1,1,1-Trichloroethane	ND	0.50	0.17	1.00	
1,1,2-Trichloroethane	ND	0.50	0.16	1.00	
Trichloroethene	ND	0.50	0.16	1.00	
Trichlorofluoromethane	ND	1.0	0.19	1.00	
1,1,2-Trichloro-1,2,2-Trifluoroethane	ND	1.5	1.0	1.00	
1,2,4-Trimethylbenzene	ND	1.5	1.0	1.00	
1,3,5-Trimethylbenzene	ND	1.0	0.45	1.00	
Vinyl Acetate	ND	2.0	0.89	1.00	
Vinyl Chloride	ND	0.50	0.15	1.00	
o-Xylene	ND	2.0	0.45	1.00	
p/m-Xylene	ND	4.0	0.99	1.00	

Surrogate	Rec. (%)	Control Limits	Qualifiers
1,4-Bromofluorobenzene	93	68-134	
1,2-Dichloroethane-d4	95	67-133	
Toluene-d8	97	70-130	

Return to Contents

RL: Reporting Limit. DF: Dilution Factor. MDL: Method Detection Limit.

eurofins | Calscience

Analytical Report

EKI Environment & Water, Inc.
2355 Main Street, Suite 210
Irvine, CA 92614-4252

Date Received: 03/12/19
Work Order: 19-03-0866
Preparation: N/A
Method: EPA TO-15
Units: ppb (v/v)

Project: Project Condor / B71091.00

Client Sample Number	Lab Sample Number	Date/Time Collected	Matrix	Instrument	Date Prepared	Date/Time Analyzed	QC Batch ID
DFA-PC-10-SVP-1	**19-03-0866-2-A**	**03/12/19 14:00**	**Air**	**GC/MS OOO**	**N/A**	**03/19/19 03:42**	**190318L01**

Comment(s): - Results were evaluated to the MDL (DL), concentrations >= to the MDL (DL) but < RL (LOQ), if found, are qualified with a "J" flag.

Parameter	Result	RL	MDL	DF	Qualifiers
1,1-Difluoroethane	18000000	400000	180000	201000	

Surrogate	Rec. (%)	Control Limits	Qualifiers
1,4-Bromofluorobenzene	102	68-134	
1,2-Dichloroethane-d4	95	67-133	
Toluene-d8	90	70-130	

Method Blank	**095-01-021-21501**	**N/A**	**Air**	**GC/MS OOO**	**N/A**	**03/18/19 19:57**	**190318L01**

Comment(s): - Results were evaluated to the MDL (DL), concentrations >= to the MDL (DL) but < RL (LOQ), if found, are qualified with a "J" flag.

Parameter	Result	RL	MDL	DF	Qualifiers
1,1-Difluoroethane	ND	2.0	0.92	1.00	

Surrogate	Rec. (%)	Control Limits	Qualifiers
1,4-Bromofluorobenzene	93	68-134	
1,2-Dichloroethane-d4	95	67-133	
Toluene-d8	97	70-130	

Return to Contents

RL: Reporting Limit. DF: Dilution Factor. MDL: Method Detection Limit.

eurofins | Calscience

Quality Control - LCS/LCSD

EKI Environment & Water, Inc.
2355 Main Street, Suite 210
Irvine, CA 92614-4252

Date Received: 03/12/19
Work Order: 19-03-0866
Preparation: N/A
Method: EPA TO-15

Project: Project Condor / B71091.00

Quality Control Sample ID	Type	Matrix	Instrument	Date Prepared	Date Analyzed	LCS/LCSD Batch Number
095-01-021-21501	**LCS**	**Air**	**GC/MS OOO**	**N/A**	**03/18/19 11:25**	**190318L01**
095-01-021-21501	**LCSD**	**Air**	**GC/MS OOO**	**N/A**	**03/18/19 12:14**	**190318L01**

Parameter	Spike Added	LCS Conc.	LCS %Rec.	LCSD Conc.	LCSD %Rec.	%Rec. CL	ME CL	RPD	RPD CL	Qualifiers
1,2,4-Trichlorobenzene	25.00	24.60	98	24.54	98	31-151	11-171	0	0-30	
Acetone	25.00	33.62	134	33.41	134	67-133	56-144	1	0-30	ME
Benzene	25.00	28.19	113	28.50	114	70-130	60-140	1	0-30	
Benzyl Chloride	25.00	26.24	105	27.31	109	38-158	18-178	4	0-30	
Bromodichloromethane	25.00	26.00	104	26.34	105	70-130	60-140	1	0-30	
Bromoform	25.00	26.30	105	26.32	105	63-147	49-161	0	0-30	
Diisopropyl Ether (DIPE)	25.00	26.64	107	26.58	106	63-130	52-141	0	0-30	
Bromomethane	25.00	21.04	84	21.29	85	70-139	58-150	1	0-30	
2-Butanone	25.00	28.53	114	28.40	114	66-132	55-143	0	0-30	
n-Butylbenzene	25.00	24.98	100	24.78	99	50-150	33-167	1	0-30	
sec-Butylbenzene	25.00	23.80	95	23.88	96	50-150	33-167	0	0-30	
tert-Butylbenzene	25.00	24.60	98	24.41	98	50-150	33-167	1	0-30	
Carbon Disulfide	25.00	30.45	122	30.83	123	68-146	55-159	1	0-30	
Ethanol	100.0	84.28	84	83.47	83	37-139	20-156	1	0-30	
Carbon Tetrachloride	25.00	25.63	103	25.74	103	70-136	59-147	0	0-30	
Ethyl-t-Butyl Ether (ETBE)	25.00	28.14	113	28.33	113	67-130	56-140	1	0-30	
Chlorobenzene	25.00	27.07	108	27.23	109	70-130	60-140	1	0-30	
Chloroethane	25.00	22.73	91	23.08	92	65-149	51-163	2	0-30	
Chloroform	25.00	26.10	104	26.30	105	70-130	60-140	1	0-30	
Chloromethane	25.00	21.01	84	20.90	84	69-141	57-153	0	0-30	
Naphthalene	25.00	27.08	108	27.17	109	24-144	4-164	0	0-30	
Dibromochloromethane	25.00	26.15	105	26.24	105	70-138	59-149	0	0-30	
1,2-Dibromo-3-Chloropropane	25.00	26.00	104	26.31	105	60-140	47-153	1	0-35	
Tert-Amyl-Methyl Ether (TAME)	25.00	24.32	97	24.84	99	69-130	59-140	2	0-30	
1,2-Dibromoethane	25.00	27.82	111	27.92	112	70-133	60-144	0	0-30	
1,2-Dichlorobenzene	25.00	26.68	107	26.75	107	48-138	33-153	0	0-30	
1,3-Dichlorobenzene	25.00	26.79	107	26.60	106	56-134	43-147	1	0-30	
1,4-Dichlorobenzene	25.00	26.63	107	26.50	106	52-136	38-150	0	0-30	
Dichlorodifluoromethane	25.00	23.07	92	23.25	93	67-139	55-151	1	0-30	
1,1-Dichloroethane	25.00	30.39	122	30.60	122	70-130	60-140	1	0-30	
1,2-Dichloroethane	25.00	27.94	112	28.20	113	70-132	60-142	1	0-30	
1,1-Dichloroethene	25.00	27.48	110	27.55	110	70-135	59-146	0	0-30	
c-1,2-Dichloroethene	25.00	27.31	109	27.60	110	70-130	60-140	1	0-30	
t-1,2-Dichloroethene	25.00	29.11	116	29.38	118	70-130	60-140	1	0-30	
1,2-Dichloropropane	25.00	31.57	126	31.69	127	70-130	60-140	0	0-30	
c-1,3-Dichloropropene	25.00	27.47	110	27.96	112	70-130	60-140	2	0-30	

RPD: Relative Percent Difference. CL: Control Limits

Return to Contents

eurofins | Calscience

Quality Control - LCS/LCSD

EKI Environment & Water, Inc.
2355 Main Street, Suite 210
Irvine, CA 92614-4252

Date Received: 03/12/19
Work Order: 19-03-0866
Preparation: N/A
Method: EPA TO-15

Project: Project Condor / B71091.00

Parameter	Spike Added	LCS Conc.	LCS %Rec.	LCSD Conc.	LCSD %Rec.	%Rec. CL	ME CL	RPD	RPD CL	Qualifiers
t-1,3-Dichloropropene	25.00	29.42	118	29.59	118	70-147	57-160	1	0-30	
Dichlorotetrafluoroethane	25.00	22.39	90	22.54	90	51-135	37-149	1	0-30	
1,1-Difluoroethane	25.00	27.12	108	26.85	107	70-131	60-141	1	0-30	
Ethylbenzene	25.00	27.52	110	27.64	111	70-130	60-140	0	0-30	
4-Ethyltoluene	25.00	26.38	106	26.24	105	68-130	58-140	1	0-30	
Hexachloro-1,3-Butadiene	25.00	23.09	92	22.75	91	44-146	27-163	1	0-30	
2-Hexanone	25.00	33.07	132	33.27	133	70-136	59-147	1	0-30	
Isopropanol	25.00	27.50	110	26.17	105	57-135	44-148	5	0-30	
Methyl-t-Butyl Ether (MTBE)	25.00	26.29	105	26.55	106	68-130	58-140	1	0-30	
Methylene Chloride	25.00	26.00	104	26.19	105	69-130	59-140	1	0-30	
4-Methyl-2-Pentanone	25.00	32.04	128	32.17	129	70-130	60-140	0	0-30	
Tert-Butyl Alcohol (TBA)	50.00	56.37	113	54.53	109	66-144	53-157	3	0-30	
Styrene	25.00	27.12	108	26.99	108	65-131	54-142	0	0-30	
1,1,2,2-Tetrachloroethane	25.00	26.95	108	26.99	108	63-130	52-141	0	0-30	
Tetrachloroethene	25.00	26.03	104	26.23	105	70-130	60-140	1	0-30	
Toluene	25.00	27.17	109	27.36	109	70-130	60-140	1	0-30	
1,1,1-Trichloroethane	25.00	25.93	104	26.09	104	70-130	60-140	1	0-30	
1,1,2-Trichloroethane	25.00	28.44	114	28.74	115	70-130	60-140	1	0-30	
Trichloroethene	25.00	27.28	109	27.60	110	70-130	60-140	1	0-30	
Trichlorofluoromethane	25.00	24.26	97	24.38	98	63-141	50-154	0	0-30	
1,1,2-Trichloro-1,2,2-Trifluoroethane	25.00	23.83	95	24.16	97	70-136	59-147	1	0-30	
1,2,4-Trimethylbenzene	25.00	25.73	103	25.64	103	60-132	48-144	0	0-30	
1,3,5-Trimethylbenzene	25.00	26.23	105	26.11	104	62-130	51-141	0	0-30	
Vinyl Acetate	25.00	29.03	116	29.02	116	58-130	46-142	0	0-30	
Vinyl Chloride	25.00	23.67	95	23.63	95	70-134	59-145	0	0-30	
o-Xylene	25.00	26.62	106	26.58	106	69-130	59-140	0	0-30	
p/m-Xylene	50.00	53.80	108	54.06	108	70-132	60-142	0	0-30	

Total number of LCS compounds: 63
Total number of ME compounds: 1
Total number of ME compounds allowed: 3
LCS ME CL validation result: Pass

RPD: Relative Percent Difference. CL: Control Limits

Return to Contents

eurofins | Calscience

Summa Canister Vacuum Summary

Work Order: 19-03-0866 Page 1 of 1

Sample Name	Vacuum Out	Vacuum In	Equipment	Description
PC-10-SVP-1	-29.50 in Hg	-1.00 in Hg	SLC052	Summa Canister 1L
DFA-PC-10-SVP-1	-29.50 in Hg	-9.70 in Hg	LC590	Summa Canister 1L
Purge-PC-10-SVP-1	-29.50 in Hg	-1.60 in Hg	D891	Summa Canister 6L

Return to Contents

eurofins | Calscience

Sample Analysis Summary Report

Work Order: 19-03-0866 Page 1 of 1

Method	Extraction	Chemist ID	Instrument	Analytical Location
EPA TO-15	N/A	326	GC/MS OOO	2

Return to Contents

eurofins | Calscience

Glossary of Terms and Qualifiers

Work Order: 19-03-0866 Page 1 of 1

Qualifiers	Definition
*	See applicable analysis comment.
<	Less than the indicated value.
>	Greater than the indicated value.
1	Surrogate compound recovery was out of control due to a required sample dilution. Therefore, the sample data was reported without further clarification.
2	Surrogate compound recovery was out of control due to matrix interference. The associated method blank surrogate spike compound was in control and, therefore, the sample data was reported without further clarification.
3	Recovery of the Matrix Spike (MS) or Matrix Spike Duplicate (MSD) compound was out of control due to suspected matrix interference. The associated LCS recovery was in control.
4	The MS/MSD RPD was out of control due to suspected matrix interference.
5	The PDS/PDSD or PES/PESD associated with this batch of samples was out of control due to suspected matrix interference.
6	Surrogate recovery below the acceptance limit.
7	Surrogate recovery above the acceptance limit.
B	Analyte was present in the associated method blank.
BU	Sample analyzed after holding time expired.
BV	Sample received after holding time expired.
CI	See case narrative.
E	Concentration exceeds the calibration range.
ET	Sample was extracted past end of recommended max. holding time.
HD	The chromatographic pattern was inconsistent with the profile of the reference fuel standard.
HDH	The sample chromatographic pattern for TPH matches the chromatographic pattern of the specified standard but heavier hydrocarbons were also present (or detected).
HDL	The sample chromatographic pattern for TPH matches the chromatographic pattern of the specified standard but lighter hydrocarbons were also present (or detected).
J	Analyte was detected at a concentration below the reporting limit and above the laboratory method detection limit. Reported value is estimated.
JA	Analyte positively identified but quantitation is an estimate.
ME	LCS Recovery Percentage is within Marginal Exceedance (ME) Control Limit range (+/- 4 SD from the mean).
ND	Parameter not detected at the indicated reporting limit.
Q	Spike recovery and RPD control limits do not apply resulting from the parameter concentration in the sample exceeding the spike concentration by a factor of four or greater.
SG	The sample extract was subjected to Silica Gel treatment prior to analysis.
X	% Recovery and/or RPD out-of-range.
Z	Analyte presence was not confirmed by second column or GC/MS analysis.
	Solid - Unless otherwise indicated, solid sample data is reported on a wet weight basis, not corrected for % moisture. All QC results are reported on a wet weight basis.
	Any parameter identified in 40CFR Part 136.3 Table II that is designated as "analyze immediately" with a holding time of <= 15 minutes (40CFR-136.3 Table II, footnote 4), is considered a "field" test and the reported results will be qualified as being received outside of the stated holding time unless received at the laboratory within 15 minutes of the collection time.
	A calculated total result (Example: Total Pesticides) is the summation of each component concentration and/or, if "J" flags are reported, estimated concentration. Component concentrations showing not detected (ND) are summed into the calculated total result as zero concentrations.

Return to Contents

eurofins | Calscience

7440 Lincoln Way, Garden Grove, CA 92841-1427 • (714) 895-5494
For courier service / sample drop off information, contact us26_sales@eurofinsus.com or call us.

WO # / LAB USE ONLY
19-03-0866

AIR CHAIN OF CUSTODY RECORD

DATE: 3/12/19
PAGE: 1 OF 1

LABORATORY CLIENT: Ekl Environment & Water	CLIENT PROJECT NAME / NUMBER: Project Condor	P.O. NO.: 13709 1.00
ADDRESS: 577 Airport Blvd, Suite 500	PROJECT ADDRESS: Century & Prairie	LAB CONTACT OR QUOTE NO.:
CITY: Burlingame STATE: CA ZIP: 94010	CITY: Inglewood STATE: CA ZIP:	SAMPLER(S): (PRINT) Giuseppe Cefalu
TEL: 949 8135799 E-MAIL: gcefalu@ekiconsult.com	PROJECT CONTACT: Giuseppe Cefalu	

TURNAROUND TIME (Rush surcharges may apply to any TAT not "STANDARD"):
☐ SAME DAY ☐ 24 HR ☐ 48 HR ☐ 72 HR ☐ 5 DAYS ☑ STANDARD ☑ EDD ☐ UNITS

SPECIAL INSTRUCTIONS: Please report results to
(1) labs@ekiconsult.com
(2) jyoon@ekiconsult.com
(3) gcefalu@ekiconsult.com
(4) mpendleton@ekiconsult.com

REQUESTED ANALYSES

LAB USE ONLY	SAMPLE ID	FIELD ID / POINT OF COLLECTION	Air Type (I) Indoor (SV) Soil Vap. (A) Ambient	Sampling Equipment: Media ID #	Sampling Equipment: Canister Size 6L or 1L	Sampling Equipment: Flow Controller ID #	Start Sampling Information: Date	Start Sampling Information: Time (24 hr clock)	Start Sampling Information: Canister Pressure ("Hg)	Stop Sampling Information: Date	Stop Sampling Information: Time (24 hr clock)	Stop Sampling Information: Canister Pressure ("Hg)	EPA 6020 LEAD	EPA 6020 ARSENIC	EPA TO-15 VOCs	EPA TO-15 1,1 DFA ONLY	
1	PC-10-SVP-1	PC-10	SV	SLC052	1L	SGM302	3/12/19	1400	-30.00	3/12/19	1400	-1.00			X		
2	DFA-PC-10-SVP-1	PC-10	A	LCS90	1L	SGM428	3/12/19	1400	-30.00	3/12/19	1400	-11.00				X	
3	Purge-PC-10-SVP-1	PC-10	SV	D891	6L	SGM372	3/12/19	1400	-28.00	3/12/19	1400	-2.00		Purge			

Relinquished by: (Signature)	Received by: (Signature/Affiliation)	Date: 3/12/19	Time: 16:15
Relinquished by: (Signature)	Received by: (Signature/Affiliation)	Date:	Time:
Relinquished by: (Signature)	Received by: (Signature/Affiliation)	Date:	Time:

06/02/14 Revision

Return to Contents

eurofins | Calscience

WORK ORDER NUMBER: 19-03-0866

SAMPLE RECEIPT CHECKLIST

COOLER 0 OF 0

CLIENT: EKT

DATE: 03/12/2019

TEMPERATURE: (Criteria: 0.0°C – 6.0°C, not frozen except sediment/tissue)

Thermometer ID: SC6 (CF: -0.5°C); Temperature (w/o CF): _____°C (w/ CF): _____°C; ☐ Blank ☐ Sample

☐ Sample(s) outside temperature criteria (PM/APM contacted by: _____)

☐ Sample(s) outside temperature criteria but received on ice/chilled on same day of sampling

☐ Sample(s) received at ambient temperature; placed on ice for transport by courier

Ambient Temperature: ☑ Air ☐ Filter Checked by: 15

CUSTODY SEAL:

Cooler ☐ Present and Intact ☐ Present but Not Intact ☐ Not Present ☑ N/A Checked by: 15

Sample(s) ☐ Present and Intact ☐ Present but Not Intact ☑ Not Present ☐ N/A Checked by: 1053

SAMPLE CONDITION:	Yes	No	N/A
Chain-of-Custody (COC) document(s) received with samples	☑	☐	☐
COC document(s) received complete	☑	☐	☐
☐ Sampling date ☐ Sampling time ☐ Matrix ☐ Number of containers			
☐ No analysis requested ☐ Not relinquished ☐ No relinquished date ☐ No relinquished time			
Sampler's name indicated on COC	☑	☐	☐
Sample container label(s) consistent with COC	☑	☐	☐
Sample container(s) intact and in good condition	☑	☐	☐
Proper containers for analyses requested	☑	☐	☐
Sufficient volume/mass for analyses requested	☑	☐	☐
Samples received within holding time	☑	☐	☐
Aqueous samples for certain analyses received within 15-minute holding time			
☐ pH ☐ Residual Chlorine ☐ Dissolved Sulfide ☐ Dissolved Oxygen	☐	☐	☑
Proper preservation chemical(s) noted on COC and/or sample container	☐	☐	☑
Unpreserved aqueous sample(s) received for certain analyses			
☐ Volatile Organics ☐ Total Metals ☐ Dissolved Metals			
Acid/base preserved samples - pH within acceptable range	☐	☐	☑
Container(s) for certain analysis free of headspace	☐	☐	☑
☐ Volatile Organics ☐ Dissolved Gases (RSK-175) ☐ Dissolved Oxygen (SM 4500)			
☐ Carbon Dioxide (SM 4500) ☐ Ferrous Iron (SM 3500) ☐ Hydrogen Sulfide (Hach)			
Tedlar™ bag(s) free of condensation	☐	☐	☑

CONTAINER TYPE: (Trip Blank Lot Number: _____)

Aqueous: ☐ VOA ☐ VOA**h** ☐ VOA**na$_2$** ☐ 100PJ ☐ 100PJ**na$_2$** ☐ 125AGB ☐ 125AGB**h** ☐ 125AGB**p** ☐ 125PB ☐ 125PB**znna** (pH__9)

☐ 250AGB ☐ 250CGB ☐ 250CGB**s** (pH__2) ☐ 250PB ☐ 250PB**n** (pH__2) ☐ 500AGB ☐ 500AGJ ☐ 500AGJ**s** (pH__2) ☐ 500PB

☐ 1AGB ☐ 1AGB**na$_2$** ☐ 1AGB**s** (pH__2) ☐ 1AGB**s** (O&G) ☐ 1PB ☐ 1PB**na** (pH__12) ☐ _____ ☐ _____ ☐ _____

Solid: ☐ 4ozCGJ ☐ 8ozCGJ ☐ 16ozCGJ ☐ Sleeve (___) ☐ EnCores® (___) ☐ TerraCores® (___) ☐ _____ ☐ _____ ☐ _____

Air: ☐ Tedlar™ ☑ Canister ☐ Sorbent Tube ☐ PUF ☐ _____ **Other Matrix** (_____): ☐ _____ ☐ _____ ☐ _____

Container: **A** = Amber, **B** = Bottle, **C** = Clear, **E** = Envelope, **G** = Glass, **J** = Jar, **P** = Plastic, and **Z** = Ziploc/Resealable Bag

Preservative: **b** = buffered, **f** = filtered, **h** = HCl, **n** = HNO_3, **na** = NaOH, **na$_2$** = $Na_2S_2O_3$, **p** = H_3PO_4, **s** = H_2SO_4, **u** = ultra-pure, **x** = Na_2SO_3+$NaHSO_4.H_2O$, **znna** = Zn $(CH_3CO_2)_2$ + NaOH

Labeled/Checked by: 1053

Reviewed by: 3SO

eurofins | Calscience

WORK ORDER NUMBER: 19-03-0867

The difference is service

AIR | SOIL | WATER | MARINE CHEMISTRY

Analytical Report For

Client: EKI Environment & Water, Inc.

Client Project Name: Project Condor / B71091.00

Attention: James Yoon
2355 Main Street
Suite 210
Irvine, CA 92614-4252

Approved for release on 03/28/2019 by:
Virendra Patel
Project Manager

ResultLink

Email your PM

Eurofins Calscience (Calscience) certifies that the test results provided in this report meet all NELAC Institute requirements for parameters for which accreditation is required or available. Any exceptions to NELAC Institute requirements are noted in the case narrative. The original report of subcontracted analyses, if any, is attached to this report. The results in this report are limited to the sample(s) tested and any reproduction thereof must be made in its entirety. The client or recipient of this report is specifically prohibited from making material changes to said report and, to the extent that such changes are made, Calscience is not responsible, legally or otherwise. The client or recipient agrees to indemnify Calscience for any defense to any litigation which may arise.

eurofins | Calscience

Contents

Client Project Name: Project Condor / B71091.00
Work Order Number: 19-03-0867

1 Work Order Narrative. 3

2 Sample Summary. 4

3 Detections Summary. 5

4 Client Sample Data. 6
4.1 EPA 6020 ICP/MS Metals (Solid). 6

5 Quality Control Sample Data. 7
5.1 MS/MSD. 7
5.2 PDS/PDSD. 8
5.3 LCS/LCSD. 9

6 Sample Analysis Summary. 10

7 Glossary of Terms and Qualifiers. 11

8 Chain-of-Custody/Sample Receipt Form. 12

eurofins | Calscience

Work Order Narrative

Work Order: 19-03-0867 Page 1 of 1

Condition Upon Receipt:

Samples were received under Chain-of-Custody (COC) on 03/12/19. They were assigned to Work Order 19-03-0867.

Unless otherwise noted on the Sample Receiving forms all samples were received in good condition and within the recommended EPA temperature criteria for the methods noted on the COC. The COC and Sample Receiving Documents are integral elements of the analytical report and are presented at the back of the report.

Holding Times:

All samples were analyzed within prescribed holding times (HT) and/or in accordance with the Calscience Sample Acceptance Policy unless otherwise noted in the analytical report and/or comprehensive case narrative, if required.

Any parameter identified in 40CFR Part 136.3 Table II that is designated as "analyze immediately" with a holding time of <= 15 minutes (40CFR-136.3 Table II, footnote 4), is considered a "field" test and the reported results will be qualified as being received outside of the stated holding time unless received at the laboratory within 15 minutes of the collection time.

Quality Control:

All quality control parameters (QC) were within established control limits except where noted in the QC summary forms or described further within this report.

Subcontractor Information:

Unless otherwise noted below (or on the subcontract form), no samples were subcontracted.

Additional Comments:

Air - Sorbent-extracted air methods (EPA TO-4A, EPA TO-10, EPA TO-13A, EPA TO-17): Analytical results are converted from mass/sample basis to mass/volume basis using client-supplied air volumes.

Solid - Unless otherwise indicated, solid sample data is reported on a wet weight basis, not corrected for % moisture. All QC results are always reported on a wet weight basis.

Return to Contents

eurofins | Calscience

Sample Summary

Client:	EKI Environment & Water, Inc. 2355 Main Street, Suite 210 Irvine, CA 92614-4252	Work Order:	19-03-0867
		Project Name:	Project Condor / B71091.00
		PO Number:	
		Date/Time Received:	03/12/19 16:15
		Number of Containers:	2
Attn:	James Yoon		

Sample Identification	Lab Number	Collection Date and Time	Number of Containers	Matrix
PC-10X-7	19-03-0867-1	03/12/19 12:25	1	Solid
PC-11X-3	19-03-0867-2	03/12/19 12:15	1	Solid

Return to Contents

eurofins | Calscience

Detections Summary

Client:	EKI Environment & Water, Inc. 2355 Main Street, Suite 210 Irvine, CA 92614-4252	Work Order:	19-03-0867
		Project Name:	Project Condor / B71091.00
		Received:	03/12/19
Attn:	James Yoon		Page 1 of 1

Client SampleID Analyte	Result	Qualifiers	RL	Units	Method	Extraction
PC-10X-7 (19-03-0867-1)						
Arsenic	4.55		1.00	mg/kg	EPA 6020	EPA 3050B
Lead	125		1.00	mg/kg	EPA 6020	EPA 3050B
PC-11X-3 (19-03-0867-2)						
Arsenic	3.72		1.00	mg/kg	EPA 6020	EPA 3050B
Lead	62.3		1.00	mg/kg	EPA 6020	EPA 3050B

Subcontracted analyses, if any, are not included in this summary.

Return to Contents

* MDL is shown

eurofins | Calscience

Analytical Report

EKI Environment & Water, Inc.
2355 Main Street, Suite 210
Irvine, CA 92614-4252

Date Received: 03/12/19
Work Order: 19-03-0867
Preparation: EPA 3050B
Method: EPA 6020
Units: mg/kg

Project: Project Condor / B71091.00

Client Sample Number	Lab Sample Number	Date/Time Collected	Matrix	Instrument	Date Prepared	Date/Time Analyzed	QC Batch ID
PC-10X-7	**19-03-0867-1-A**	**03/12/19 12:25**	**Solid**	**ICP/MS 05**	**03/21/19**	**03/25/19 23:50**	**190321L01**

Comment(s): - Results were evaluated to the MDL (DL), concentrations >= to the MDL (DL) but < RL (LOQ), if found, are qualified with a "J" flag.

Parameter	Result	RL	MDL	DF	Qualifiers
Arsenic	4.55	1.00	0.389	1.00	
Lead	125	1.00	0.137	1.00	

Client Sample Number	Lab Sample Number	Date/Time Collected	Matrix	Instrument	Date Prepared	Date/Time Analyzed	QC Batch ID
PC-11X-3	**19-03-0867-2-A**	**03/12/19 12:15**	**Solid**	**ICP/MS 05**	**03/21/19**	**03/25/19 23:53**	**190321L01**

Comment(s): - Results were evaluated to the MDL (DL), concentrations >= to the MDL (DL) but < RL (LOQ), if found, are qualified with a "J" flag.

Parameter	Result	RL	MDL	DF	Qualifiers
Arsenic	3.72	1.00	0.389	1.00	
Lead	62.3	1.00	0.137	1.00	

Client Sample Number	Lab Sample Number	Date/Time Collected	Matrix	Instrument	Date Prepared	Date/Time Analyzed	QC Batch ID
Method Blank	**099-15-621-1838**	**N/A**	**Solid**	**ICP/MS 05**	**03/21/19**	**03/25/19 23:56**	**190321L01**

Comment(s): - Results were evaluated to the MDL (DL), concentrations >= to the MDL (DL) but < RL (LOQ), if found, are qualified with a "J" flag.

Parameter	Result	RL	MDL	DF	Qualifiers
Arsenic	ND	1.00	0.389	1.00	
Lead	ND	1.00	0.137	1.00	

Return to Contents

RL: Reporting Limit. DF: Dilution Factor. MDL: Method Detection Limit.

eurofins | Calscience

Quality Control - Spike/Spike Duplicate

EKI Environment & Water, Inc.
2355 Main Street, Suite 210
Irvine, CA 92614-4252

Date Received: 03/12/19
Work Order: 19-03-0867
Preparation: EPA 3050B
Method: EPA 6020

Project: Project Condor / B71091.00

Quality Control Sample ID	Type	Matrix	Instrument	Date Prepared	Date Analyzed	MS/MSD Batch Number
19-03-1306-1	**Sample**	**Solid**	**ICP/MS 05**	**03/21/19**	**03/26/19 00:25**	**190321S01**
19-03-1306-1	**Matrix Spike**	**Solid**	**ICP/MS 05**	**03/21/19**	**03/26/19 00:05**	**190321S01**
19-03-1306-1	**Matrix Spike Duplicate**	**Solid**	**ICP/MS 05**	**03/21/19**	**03/26/19 00:08**	**190321S01**

Parameter	Sample Conc.	Spike Added	MS Conc.	MS %Rec.	MSD Conc.	MSD %Rec.	%Rec. CL	RPD	RPD CL	Qualifiers
Arsenic	215.4	25.00	270.8	4X	267.0	4X	72-132	4X	0-13	Q
Lead	4.197	25.00	29.20	100	29.15	100	62-134	0	0-23	

Return to Contents

RPD: Relative Percent Difference. CL: Control Limits

eurofins | Calscience

Quality Control - PDS

EKI Environment & Water, Inc.
2355 Main Street, Suite 210
Irvine, CA 92614-4252

Date Received: 03/12/19
Work Order: 19-03-0867
Preparation: EPA 3050B
Method: EPA 6020

Project: Project Condor / B71091.00

Quality Control Sample ID	Type	Matrix	Instrument	Date Prepared	Date Analyzed	PDS/PDSD Batch Number
19-03-1306-1	**Sample**	**Solid**	**ICP/MS 05**	**03/21/19 00:00**	**03/26/19 00:25**	**190321S01**
19-03-1306-1	**PDS**	**Solid**	**ICP/MS 05**	**03/21/19 00:00**	**03/26/19 00:11**	**190321S01**

Parameter	Sample Conc.	Spike Added	PDS Conc.	PDS %Rec.	%Rec. CL	Qualifiers
Arsenic	215.4	25.00	243.4	4X	75-125	Q
Lead	4.197	25.00	29.49	101	75-125	

Return to Contents

RPD: Relative Percent Difference. CL: Control Limits

eurofins | Calscience

Quality Control - LCS/LCSD

EKI Environment & Water, Inc.
2355 Main Street, Suite 210
Irvine, CA 92614-4252

Date Received: 03/12/19
Work Order: 19-03-0867
Preparation: EPA 3050B
Method: EPA 6020

Project: Project Condor / B71091.00

Quality Control Sample ID	Type	Matrix	Instrument	Date Prepared	Date Analyzed	LCS/LCSD Batch Number
099-15-621-1838	**LCS**	**Solid**	**ICP/MS 05**	**03/21/19**	**03/25/19 23:59**	**190321L01**
099-15-621-1838	**LCSD**	**Solid**	**ICP/MS 05**	**03/21/19**	**03/26/19 00:02**	**190321L01**

Parameter	Spike Added	LCS Conc.	LCS %Rec.	LCSD Conc.	LCSD %Rec.	%Rec. CL	RPD	RPD CL	Qualifiers
Arsenic	25.00	26.04	104	26.17	105	80-120	1	0-20	
Lead	25.00	26.73	107	26.55	106	80-120	1	0-20	

Return to Contents

RPD: Relative Percent Difference. CL: Control Limits

eurofins | Calscience

Sample Analysis Summary Report

Work Order: 19-03-0867 Page 1 of 1

Method	Extraction	Chemist ID	Instrument	Analytical Location
EPA 6020	EPA 3050B	598	ICP/MS 05	1

Return to Contents

eurofins | Calscience

Glossary of Terms and Qualifiers

Work Order: 19-03-0867 Page 1 of 1

Qualifiers	Definition
*	See applicable analysis comment.
<	Less than the indicated value.
>	Greater than the indicated value.
1	Surrogate compound recovery was out of control due to a required sample dilution. Therefore, the sample data was reported without further clarification.
2	Surrogate compound recovery was out of control due to matrix interference. The associated method blank surrogate spike compound was in control and, therefore, the sample data was reported without further clarification.
3	Recovery of the Matrix Spike (MS) or Matrix Spike Duplicate (MSD) compound was out of control due to suspected matrix interference. The associated LCS recovery was in control.
4	The MS/MSD RPD was out of control due to suspected matrix interference.
5	The PDS/PDSD or PES/PESD associated with this batch of samples was out of control due to suspected matrix interference.
6	Surrogate recovery below the acceptance limit.
7	Surrogate recovery above the acceptance limit.
B	Analyte was present in the associated method blank.
BU	Sample analyzed after holding time expired.
BV	Sample received after holding time expired.
CI	See case narrative.
E	Concentration exceeds the calibration range.
ET	Sample was extracted past end of recommended max. holding time.
HD	The chromatographic pattern was inconsistent with the profile of the reference fuel standard.
HDH	The sample chromatographic pattern for TPH matches the chromatographic pattern of the specified standard but heavier hydrocarbons were also present (or detected).
HDL	The sample chromatographic pattern for TPH matches the chromatographic pattern of the specified standard but lighter hydrocarbons were also present (or detected).
J	Analyte was detected at a concentration below the reporting limit and above the laboratory method detection limit. Reported value is estimated.
JA	Analyte positively identified but quantitation is an estimate.
ME	LCS Recovery Percentage is within Marginal Exceedance (ME) Control Limit range (+/- 4 SD from the mean).
ND	Parameter not detected at the indicated reporting limit.
Q	Spike recovery and RPD control limits do not apply resulting from the parameter concentration in the sample exceeding the spike concentration by a factor of four or greater.
SG	The sample extract was subjected to Silica Gel treatment prior to analysis.
X	% Recovery and/or RPD out-of-range.
Z	Analyte presence was not confirmed by second column or GC/MS analysis.

Solid - Unless otherwise indicated, solid sample data is reported on a wet weight basis, not corrected for % moisture. All QC results are reported on a wet weight basis.

Any parameter identified in 40CFR Part 136.3 Table II that is designated as "analyze immediately" with a holding time of <= 15 minutes (40CFR-136.3 Table II, footnote 4), is considered a "field" test and the reported results will be qualified as being received outside of the stated holding time unless received at the laboratory within 15 minutes of the collection time.

A calculated total result (Example: Total Pesticides) is the summation of each component concentration and/or, if "J" flags are reported, estimated concentration. Component concentrations showing not detected (ND) are summed into the calculated total result as zero concentrations.

Return to Contents

eurofins | Calscience

7440 Lincoln Way, Garden Grove, CA 92841-1427 • (714) 895-5494
For courier service / sample drop off information, contact us26_sales@eurofinsus.com or call us.

CHAIN OF CUSTODY RECORD

WO # / LAB USE ONLY: **19-03-0867**

DATE: 3/12/19

PAGE: 1 OF 1

LABORATORY CLIENT: EKI Environment & Water

ADDRESS: 577 Airport Blvd, Suite 500

CITY: Burlingame STATE: CA ZIP: 94010

TEL: 949 8135749 E-MAIL: gcefalu@ekiconsult.com

CLIENT PROJECT NAME / NUMBER: Project Condor

P.O. NO.: B71091.00

PROJECT CONTACT: Giuseppe Cefalu

SAMPLER(S): (PRINT) Giuseppe Cefalu

TURNAROUND TIME (Rush surcharges may apply to any TAT not "STANDARD"):
☐ SAME DAY ☐ 24 HR ☐ 48 HR ☐ 72 HR ☐ 5 DAYS ☑ STANDARD

☑ GOELT EDD GLOBAL ID: LOG CODE:

SPECIAL INSTRUCTIONS:

REQUESTED ANALYSES

Please check box or fill in blank as needed.

LAB USE ONLY	SAMPLE ID	SAMPLING DATE	SAMPLING TIME	MATRIX	NO. OF CONT.	Unpreserved	Preserved	Field Filtered	EPA 6020 LEAD	EPA 6020 ARSENIC
1	PC-10X-7	3/12/19	1225	S	1	X			X	X
2	PC-11X-3	3/12/19	1215	S	1	X			X	X

Relinquished by: (Signature)	Received by: (Signature/Affiliation)	Date:	Time:
	EC	3/12/19	16.15
Relinquished by: (Signature)	Received by: (Signature/Affiliation)	Date:	Time:
Relinquished by: (Signature)	Received by: (Signature/Affiliation)	Date:	Time:

06/02/14 Revision

Return to Contents

eurofins | Calscience

WORK ORDER NUMBER: 19-03-0867

SAMPLE RECEIPT CHECKLIST

COOLER 1 OF 1

CLIENT: EKI

DATE: 03/12/2019

TEMPERATURE: (Criteria: 0.0°C – 6.0°C, not frozen except sediment/tissue)

Thermometer ID: SC6 (CF: -0.5°C); Temperature (w/o CF): 2.9 °C (w/ CF): 2.4 °C; ☐ Blank ☑ Sample

☐ Sample(s) outside temperature criteria (PM/APM contacted by: _____)

☐ Sample(s) outside temperature criteria but received on ice/chilled on same day of sampling

☐ Sample(s) received at ambient temperature; placed on ice for transport by courier

Ambient Temperature: ☐ Air ☐ Filter Checked by: IS

CUSTODY SEAL:

Cooler ☐ Present and Intact ☐ Present but Not Intact ☑ Not Present ☐ N/A Checked by: IS

Sample(s) ☐ Present and Intact ☐ Present but Not Intact ☑ Not Present ☐ N/A Checked by: SM

SAMPLE CONDITION:	Yes	No	N/A
Chain-of-Custody (COC) document(s) received with samples	☑	☐	☐
COC document(s) received complete	☑	☐	☐
☐ Sampling date ☐ Sampling time ☐ Matrix ☐ Number of containers			
☐ No analysis requested ☐ Not relinquished ☐ No relinquished date ☐ No relinquished time			
Sampler's name indicated on COC	☑	☐	☐
Sample container label(s) consistent with COC	☑	☐	☐
Sample container(s) intact and in good condition	☑	☐	☐
Proper containers for analyses requested	☑	☐	☐
Sufficient volume/mass for analyses requested	☑	☐	☐
Samples received within holding time	☑	☐	☐
Aqueous samples for certain analyses received within 15-minute holding time			
☐ pH ☐ Residual Chlorine ☐ Dissolved Sulfide ☐ Dissolved Oxygen	☐	☐	☑
Proper preservation chemical(s) noted on COC and/or sample container	☐	☐	☑
Unpreserved aqueous sample(s) received for certain analyses			
☐ Volatile Organics ☐ Total Metals ☐ Dissolved Metals			
Acid/base preserved samples - pH within acceptable range	☐	☐	☑
Container(s) for certain analysis free of headspace	☐	☐	☑
☐ Volatile Organics ☐ Dissolved Gases (RSK-175) ☐ Dissolved Oxygen (SM 4500)			
☐ Carbon Dioxide (SM 4500) ☐ Ferrous Iron (SM 3500) ☐ Hydrogen Sulfide (Hach)			
Tedlar™ bag(s) free of condensation	☐	☐	☑

CONTAINER TYPE: (Trip Blank Lot Number: _____)

Aqueous: ☐ VOA ☐ VOA**h** ☐ VOA**na$_2$** ☐ 100PJ ☐ 100PJ**na$_2$** ☐ 125AGB ☐ 125AGB**h** ☐ 125AGB**p** ☐ 125PB ☐ 125PB**znna** (pH__9)

☐ 250AGB ☐ 250CGB ☐ 250CGB**s** (pH__2) ☐ 250PB ☐ 250PB**n** (pH__2) ☐ 500AGB ☐ 500AGJ ☐ 500AGJ**s** (pH__2) ☐ 500PB

☐ 1AGB ☐ 1AGB**na$_2$** ☐ 1AGB**s** (pH__2) ☐ 1AGB**s** (O&G) ☐ 1PB ☐ 1PB**na** (pH__12) ☐ _____ ☐ _____ ☐ _____

Solid: ☐ 4ozCGJ ☑ 8ozCGJ ☐ 16ozCGJ ☐ Sleeve (___) ☐ EnCores® (___) ☐ TerraCores® (___) ☐ _____ ☐ _____ ☐ _____

Air: ☐ Tedlar™ ☐ Canister ☐ Sorbent Tube ☐ PUF ☐ _____ **Other Matrix** (_____): ☐ _____ ☐ _____ ☐ _____

Container: **A** = Amber, **B** = Bottle, **C** = Clear, **E** = Envelope, **G** = Glass, **J** = Jar, **P** = Plastic, and **Z** = Ziploc/Resealable Bag

Preservative: **b** = buffered, **f** = filtered, **h** = HCl, **n** = HNO_3, **na** = NaOH, **na$_2$** = $Na_2S_2O_3$, **p** = H_3PO_4, **s** = H_2SO_4, **u** = ultra-pure, **x** = Na_2SO_3+$NaHSO_4.H_2O$, **znna** = Zn $(CH_3CO_2)_2$ + NaOH

Labeled/Checked by: SM

Reviewed by: IDN